City of Chicago
Office of the City Clerk

City Hall
121 North LaSalle Street
Room 107
Chicago, IL 60602
www.chicityclerk.com

Legislation Referred to Committees at the Chicago City Council Meeting
12/9/2015
Section 3c - Aldermanic Introductions Regarding Unclassified Matters

	File #	Title	Sponsor(s)	Committee Referral
4-60-022 & 4-60-023 Allow Alcoholic Liquor & Package Goods				
1	O2015-8518	Amendment of Municipal Code Sections 4-60-022 and 4-60-023 to correct subsection numbering inaccuracies concerning liquor sales and package goods restrictions	Mitts (37)	License
4-60-023 Allow Package Goods				
2	O2015-8519	Amendment of Municipal Code Section 4-60-023 (11.6) to allow additional package goods licenses on portion(s) of S Archer Ave and S Robinson St	Cardenas (12)	License
3	O2015-8508	Amendment of Municipal Code Section 4-60-023 (24.36) to allow additional package goods licenses on portion(s) of W Roosevelt Rd	Scott, Jr. (24)	License
4	O2015-8560	Amendment of Municipal Code Section 4-60-023 (31.20) to allow additional package goods licenses on portion(s) of W Fullerton Ave	Santiago (31)	License
Agreement(s) - Redevelopment				
5	O2015-8528	Redevelopment agreement with Metropolitan Pier and Exposition Authority for park at E 21st St and S Prairie Ave	Dowell (3)	Finance
Alley Access Barrier(s)				
6	O2015-8535	Exemption from physical barrier requirement for commercial driveway alley access for Richard Modell Funeral Home & Cremation Services	Quinn (13)	Transportation
7	O2015-8523	Exemption from physical barrier requirement for commercial driveway alley access for Dollar Express/Ashland FD LLC	Lopez (15)	Transportation
8	O2015-8513	Exemption from physical barrier requirement for commercial driveway alley access for VCP Funding III LLC	Burnett (27)	Transportation
9	O2015-8515	Exemption from physical barrier requirement for commercial driveway alley access for Chicago Children's Theatre	Burnett (27)	Transportation
10	O2015-8516	Exemption from physical barrier requirement for commercial driveway alley access for Domain Group LLC, The	Burnett (27)	Transportation
11	O2015-8529	Exemption from physical barrier requirement for commercial driveway alley access for Robert Hach/Sunrise Transportation LLC	Ervin (28)	Transportation

	File #	Title	Sponsor(s)	Committee Referral
12	O2015-8530	Exemption from physical barrier requirement for commercial driveway alley access for Angel Zamudio - 1359 S Ashland Ave	Ervin (28)	Transportation
13	O2015-8531	Exemption from physical barrier requirement for commercial driveway alley access for Angel Zamudio - 1545 W Hastings St	Ervin (28)	Transportation
14	O2015-8491	Exemption from physical barrier requirement for commercial driveway alley access for MW Tires & Service LLC	Reboyras (30)	Transportation
15	O2015-8507	Exemption from physical barrier requirement for commercial driveway alley access for Clybourn Construction LLC	Waguespack (32)	Transportation
16	O2015-8509	Exemption from physical barrier requirement for commercial driveway alley access for Wendy's Properties LLC	Silverstein (50)	Transportation
17	O2015-8525	Exemption from physical barrier requirement for commercial driveway alley access for Horizon Learning Center	Silverstein (50)	Transportation
Awning(s)				
18	O2015-8587	Awning(s) for Aesop	Hopkins (2)	Transportation
19	O2015-8595	Awning(s) for Life Storage/LS Property Management Services	Hopkins (2)	Transportation
20	O2015-8598	Awning(s) for Bailey and Brill LLC	Dowell (3)	Transportation
21	O2015-8600	Awning(s) for Harris Bank	Dowell (3)	Transportation
22	O2015-8601	Awning(s) for Acuario Travel Agency	Lopez (15)	Transportation
23	O2015-8603	Awning(s) for La Central Bakery	Lopez (15)	Transportation
24	O2015-8604	Awning(s) for Tooromeen	O'Shea (19)	Transportation
25	O2015-8606	Awning(s) for Taqueria Atotonilco No. 2	Cochran (20)	Transportation
26	O2015-8614	Awning(s) for Vemongi	Munoz (22)	Transportation
27	O2015-8621	Awning(s) for Simple Prepaid T-Mobile	Burnett (27)	Transportation
28	O2015-8622	Awning(s) for Channings Childcare & Development	Taliaferro (29)	Transportation
29	O2015-8623	Awning(s) for Park Dental Group	Waguespack (32)	Transportation
30	O2015-8625	Awning(s) for Red Star Liquor	Ramirez-Rosa (35)	Transportation
31	O2015-8626	Awning(s) for Mike's Hand Carwash	Mitts (37)	Transportation
32	O2015-8627	Awning(s) for New England Inn of Illinois, Inc.	Sposato (38)	Transportation
33	O2015-8628	Awning(s) for Twisted Lizard	Smith (43)	Transportation
34	O2015-8629	Awning(s) for Lu's Nail Boutique	Tunney (44)	Transportation
35	O2015-8630	Awning(s) for K&L Realty	Arena (45)	Transportation
36	O2015-8631	Awning(s) for OrangeBeautiful	Pawar (47)	Transportation
37	O2015-8633	Awning(s) for Ravenswood Event Group	Pawar (47)	Transportation

Legislation Referred to Committees at the Chicago City Council Meeting
12/9/2015
Section 3c - Aldermanic Introductions Regarding Unclassified Matters

	File #	Title	Sponsor(s)	Committee Referral	
38	O2015-8634	Awning(s) for Studio 90	Osterman (48)	Transportation	
Canopy(s)					
39	O2015-8638	Canopy(s) for PSM Family Limited Partnership	Moreno (1)	Transportation	
40	O2015-8639	Canopy(s) for 850 Investors LLC	Hopkins (2)	Transportation	
41	O2015-8641	Canopy(s) for Restaurant & Pozoleria San Juan	Maldonado (26)	Transportation	
42	O2015-8643	Canopy(s) for Tavern at the Park	Reilly (42)	Transportation	
43	O2015-8644	Canopy(s) for 33 West Monroe Associates LLC	Reilly (42)	Transportation	
44	O2015-8647	Canopy(s) for 330 N Wabash Ave LLC	Reilly (42)	Transportation	
45	O2015-8648	Canopy(s) for Carway LLC	Pawar (47)	Transportation	
Class 6(b) Tax Incentive(s)					
46	R2015-977	Support of Class 6(b) tax incentive for property at 1001 E 99th St	Harris (8)	Economic	*Redacted Record*
47	R2015-973	Support of Class 6(b) tax incentive for property at 4235 W District Blvd, 4302 S Tripp Ave, 4300 S Keeler Ave and 4322 S Keeler Ave	Burke (14)	Economic	*Redacted Record*
Committee/Public Hearing(s)					
48	R2015-971	Call for U.S. Department of Justice to require state and local governments to increase regulation and accountability of firearms dealers	Cardenas (12)	Public Safety	
49	R2015-978	Reassertion of need for examination of Department of Police practices and procedures	Burke (14) Reboyras (30) Mendoza (Clerk) Mitts (37) Harris (8) Sawyer (6)	Joint Public Safety/Human Relations	

	File #	Title	Sponsor(s)	Committee Referral
50	R2015-974	Call for public hearing(s) concerning Laquan McDonald case	Moore (17) Ramirez-Rosa (35) Waguespack (32) Sadlowski Garza (10) Arena (45) Foulkes (16) Curtis (18) Pawar (47) Hairston (5) Napolitano (41) Smith (43) Villegas (36) Mitchell (7) Maldonado (26) Cochran (20) Ervin (28) Taliaferro (29) Munoz (22) Sawyer (6) Santiago (31) Tunney (44) Dowell (3) Brookins (21)	Joint Public Safety/Human Relations
51	R2015-975	Call for appointment of special prosecutor to represent Cook County in case against Jason Van Dyke on murder of Laquan McDonald	Waguespack (32) Sadlowski Garza (10) Moore (17) Foulkes (16) Santiago (31) Arena (45) Hairston (5) Sawyer (6) Ramirez-Rosa (35) Taliaferro (29) Munoz (22)	Joint Public Safety/Human Relations
52	R2015-976	Call to hold hearing(s) and engage communities and leaders on police task force accountability	Waguespack (32) Hairston (5) Sawyer (6) Munoz (22) Santiago (31) Taliaferro (29) Ramirez-Rosa (35) Foulkes (16) Moore (17) Sadlowski Garza (10) Arena (45)	Joint Public Safety/Human Relations
53	R2015-972	Call for Committee on Public Safety to hold hearing(s) exploring entrance testing, procedures and training of Chicago Police and Fire Departments	O'Connor (40) Reboyras (30) Burke (14)	Public Safety

Dedication of Public Street(s)

54	O2015-8521	Dedication of portion of E 84th St from S Green Bay Ave to S Lake Shore Dr.	Sadlowski Garza (10)	Transportation

	File #	Title	Sponsor(s)	Committee Referral
Grant(s) of Privilege				
55	O2015-8646	Grant(s) of privilege in public way for Restaurant 2 Amigos	Moreno (1)	Transportation
56	O2015-8649	Grant(s) of privilege in public way for Access Living of Metropolitan Chicago	Hopkins (2)	Transportation
57	O2015-8650	Grant(s) of privilege in public way for Jimmy John's	Hopkins (2)	Transportation
58	O2015-8651	Grant(s) of privilege in public way for Northwestern Memorial Hospital	Hopkins (2)	Transportation
59	O2015-8653	Grant(s) of privilege in public way for Village Cycle Center, Inc.	Hopkins (2)	Transportation
60	O2015-8654	Grant(s) of privilege in public way for West Walton Chicago LLC - caissons	Hopkins (2)	Transportation
61	O2015-8656	Grant(s) of privilege in public way for West Walton Chicago LLC - sheetings	Hopkins (2)	Transportation
62	O2015-8657	Grant(s) of privilege in public way for 850 Investors LLC	Hopkins (2)	Transportation
63	O2015-8659	Grant(s) of privilege in public way for Chef Luciano	Dowell (3)	Transportation
64	O2015-8662	Grant(s) of privilege in public way for MetroPCS Authorized Dealer	Dowell (3)	Transportation
65	O2015-8664	Grant(s) of privilege in public way for Harris Bank	Dowell (3)	Transportation
66	O2015-8669	Grant(s) of privilege in public way for Micheals Development	Dowell (3)	Transportation
67	O2015-8672	Grant(s) of privilege in public way for Metropolitan Pier and Exposition Authority	Burns (4)	Transportation
68	O2015-8674	Grant(s) of privilege in public way for Some Like It Black Creative Arts Bar, Inc.	Burns (4)	Transportation
69	O2015-8676	Grant(s) of privilege in public way for Columbian Condo Assn., The - planters	Burns (4)	Transportation
70	O2015-8677	Grant(s) of privilege in public way for Columbian Condo Assn., The - tree grates	Burns (4)	Transportation
71	O2015-8678	Grant(s) of privilege in public way for Sunny Sub	Sawyer (6)	Transportation
72	O2015-8684	Grant(s) of privilege in public way for Flower Cottage, The	Thompson (11)	Transportation
73	O2015-8685	Grant(s) of privilege in public way for Gino's Hair Design	Thompson (11)	Transportation
74	O2015-8687	Grant(s) of privilege in public way for Illinois Sports Facilities Authority	Thompson (11)	Transportation
75	O2015-8688	Grant(s) of privilege in public way for Tsiu Yean Lum - bay windows	Thompson (11)	Transportation
76	O2015-8689	Grant(s) of privilege in public way for Tsiu Yean Lum - porch	Thompson (11)	Transportation
77	O2015-8690	Grant(s) of privilege in public way for Tsiu Yean Lum - staircases	Thompson (11)	Transportation
78	O2015-8691	Grant(s) of privilege in public way for Tsiu Yean Lum - steps	Thompson (11)	Transportation

Legislation Referred to Committees at the Chicago City Council Meeting
12/9/2015
Section 3c - Aldermanic Introductions Regarding Unclassified Matters

	File #	Title	Sponsor(s)	Committee Referral
79	O2015-8700	Grant(s) of privilege in public way for Midway Sub	Quinn (13)	Transportation
80	O2015-8701	Grant(s) of privilege in public way for Royal Bank	Burke (14)	Transportation
81	O2015-8702	Grant(s) of privilege in public way for Dollar Tree No. 5705	Lopez (15)	Transportation
82	O2015-8704	Grant(s) of privilege in public way for Best Motel	Cochran (20)	Transportation
83	O2015-8705	Grant(s) of privilege in public way for Liberty Temple Church of God in Christ	Cochran (20)	Transportation
84	O2015-8725	Grant(s) of privilege in public way for Cash America Jewelry & Loan	Munoz (22)	Transportation
85	O2015-8726	Grant(s) of privilege in public way for Cricket Wireless	Munoz (22)	Transportation
86	O2015-8727	Grant(s) of privilege in public way for Los Globos Ballroom	Munoz (22)	Transportation
87	O2015-8706	Grant(s) of privilege in public way for Joe & Frank's Market	Zalewski (23)	Transportation
88	O2015-8707	Grant(s) of privilege in public way for Subs Factory, The	Zalewski (23)	Transportation
89	O2015-8708	Grant(s) of privilege in public way for Ogden Kedzie Currency Exchange, Inc.	Scott, Jr. (24)	Transportation
90	O2015-8709	Grant(s) of privilege in public way for Cell Com of Chicago, Inc.	Solis (25)	Transportation
91	O2015-8711	Grant(s) of privilege in public way for Dark Matter Coffee LLC	Maldonado (26)	Transportation
92	O2015-8713	Grant(s) of privilege in public way for La Havana Cafe	Maldonado (26)	Transportation
93	O2015-8714	Grant(s) of privilege in public way for Midwest Automotive Specialist	Maldonado (26)	Transportation
94	O2015-8715	Grant(s) of privilege in public way for Milagros Ortiz	Maldonado (26)	Transportation
95	O2015-8716	Grant(s) of privilege in public way for Restaurant & Pozoleria San Juan	Maldonado (26)	Transportation
96	O2015-8693	Grant(s) of privilege in public way for Betty, The	Burnett (27)	Transportation
97	O2015-8710	Grant(s) of privilege in public way for Cemitas Puebla	Burnett (27)	Transportation
98	O2015-8712	Grant(s) of privilege in public way for Dog Hotel and Daycare LLC	Burnett (27)	Transportation
99	O2015-8720	Grant(s) of privilege in public way for Garfield Park Currency Exchange, Inc.	Burnett (27)	Transportation
100	O2015-8721	Grant(s) of privilege in public way for Kit and Ace	Burnett (27)	Transportation
101	O2015-8736	Grant(s) of privilege in public way for LaSalle Foundation	Burnett (27)	Transportation
102	O2015-8738	Grant(s) of privilege in public way for La Sirena Clandestina	Burnett (27)	Transportation
103	O2015-8744	Grant(s) of privilege in public way for La Scarola	Burnett (27)	Transportation

	File #	Title	Sponsor(s)	Committee Referral
104	O2015-8745	Grant(s) of privilege in public way for MB Financial Bank	Burnett (27)	Transportation
105	O2015-8746	Grant(s) of privilege in public way for PNC Bank	Burnett (27)	Transportation
106	O2015-8749	Grant(s) of privilege in public way for Simple Prepaid T-Mobile	Burnett (27)	Transportation
107	O2015-8752	Grant(s) of privilege in public way for SRI-ASW Green Venture LLC	Burnett (27)	Transportation
108	O2015-8753	Grant(s) of privilege in public way for Staff Management	Burnett (27)	Transportation
109	O2015-8755	Grant(s) of privilege in public way for Urban Source LLC	Burnett (27)	Transportation
110	O2015-8757	Grant(s) of privilege in public way for WHP-11C LLC	Burnett (27)	Transportation
111	O2015-8758	Grant(s) of privilege in public way for William John Woolley	Burnett (27)	Transportation
112	O2015-8761	Grant(s) of privilege in public way for 1127 West Chestnut Condo Assn.	Burnett (27)	Transportation
113	O2015-8717	Grant(s) of privilege in public way for Alliance Paper & Foodservice Equipment	Ervin (28)	Transportation
114	O2015-8718	Grant(s) of privilege in public way for Bernice Cleaners	Ervin (28)	Transportation
115	O2015-8719	Grant(s) of privilege in public way for Chicago Hope Academy	Ervin (28)	Transportation
116	O2015-8722	Grant(s) of privilege in public way for Anthony's Heating & Air Conditioning	Taliaferro (29)	Transportation
117	O2015-8723	Grant(s) of privilege in public way for Czerwone Jabluszko Restaurant, Inc.	Reboyras (30)	Transportation
118	O2015-8724	Grant(s) of privilege in public way for McDonalds	Reboyras (30)	Transportation
119	O2015-8728	Grant(s) of privilege in public way for Bucktown Music, Inc.	Waguespack (32)	Transportation
120	O2015-8732	Grant(s) of privilege in public way for Gregory Wefel/2541 N Marshfield	Waguespack (32)	Transportation
121	O2015-8734	Grant(s) of privilege in public way for Lazy Dog Antiques	Waguespack (32)	Transportation
122	O2015-8735	Grant(s) of privilege in public way for A&B Hardwood Flooring Supplies, Inc.	Mell (33)	Transportation
123	O2015-8737	Grant(s) of privilege in public way for Cactus Food & Liquor	Mell (33)	Transportation
124	O2015-8739	Grant(s) of privilege in public way for Mounsef International	Mell (33)	Transportation
125	O2015-8729	Grant(s) of privilege in public way for R.V. Tire Shop	Ramirez-Rosa (35)	Transportation
126	O2015-8730	Grant(s) of privilege in public way for Renovators Outlet, Inc.	Ramirez-Rosa (35)	Transportation
127	O2015-8731	Grant(s) of privilege in public way for Restaurant Puebla	Ramirez-Rosa (35)	Transportation
128	O2015-8733	Grant(s) of privilege in public way for Mr. D's Snack Shop	Villegas (36)	Transportation

	File #	Title	Sponsor(s)	Committee Referral
129	O2015-8742	Grant(s) of privilege in public way for Cannizzaro Law Offices, PC	Laurino (39)	Transportation
130	O2015-8743	Grant(s) of privilege in public way for Chicago Cat Clinic	Laurino (39)	Transportation
131	O2015-8763	Grant(s) of privilege in public way for Michael L. Connolly DDS	Laurino (39)	Transportation
132	O2015-8768	Grant(s) of privilege in public way for Dance and Music Academy, Inc.	Laurino (39)	Transportation
133	O2015-8769	Grant(s) of privilege in public way for Ivy's Burgers, Hot Dogs and Fries	Laurino (39)	Transportation
134	O2015-8771	Grant(s) of privilege in public way for My Sister's Closet	Laurino (39)	Transportation
135	O2015-8773	Grant(s) of privilege in public way for Nano's Hair & Day Spa, Inc.	Laurino (39)	Transportation
136	O2015-8774	Grant(s) of privilege in public way for Sidekicks	Laurino (39)	Transportation
137	O2015-8776	Grant(s) of privilege in public way for Wintrust Bank	Laurino (39)	Transportation
138	O2015-8748	Grant(s) of privilege in public way for Clark Devon Hardware Co., Inc.	O'Connor (40)	Transportation
139	O2015-8759	Grant(s) of privilege in public way for Potbelly Sandwich Works	O'Connor (40)	Transportation
140	O2015-8778	Grant(s) of privilege in public way for Anti-Cruelty Society, The - bollards	Reilly (42)	Transportation
141	O2015-8779	Grant(s) of privilege in public way for Anti-Cruelty Society, The - facades	Reilly (42)	Transportation
142	O2015-8780	Grant(s) of privilege in public way for Art Institute of Chicago, The	Reilly (42)	Transportation
143	O2015-8781	Grant(s) of privilege in public way for Guaranteed Rate, Inc.	Reilly (42)	Transportation
144	O2015-8785	Grant(s) of privilege in public way for Hampton Inn and Homewood Suites Chicago Downtown/Magnificent Mile	Reilly (42)	Transportation
145	O2015-8790	Grant(s) of privilege in public way for Hyatt Centric The Loop Chicago	Reilly (42)	Transportation
146	O2015-8798	Grant(s) of privilege in public way for IA Lodging Chicago Wabash LLC	Reilly (42)	Transportation
147	O2015-8800	Grant(s) of privilege in public way for Imperial Lamian	Reilly (42)	Transportation
148	O2015-8801	Grant(s) of privilege in public way for Northwestern Memorial Hospital - caissons	Reilly (42)	Transportation
149	O2015-8802	Grant(s) of privilege in public way for J&J Arnaco LLC	Reilly (42)	Transportation
150	O2015-8804	Grant(s) of privilege in public way for Northwestern Memorial Hospital - emergency security phones	Reilly (42)	Transportation
151	O2015-8805	Grant(s) of privilege in public way for Lakeshore East Master Assn.	Reilly (42)	Transportation
152	O2015-8806	Grant(s) of privilege in public way for Northwestern Memorial Hospital - kiosks	Reilly (42)	Transportation

Legislation Referred to Committees at the Chicago City Council Meeting
12/9/2015
Section 3c - Aldermanic Introductions Regarding Unclassified Matters

	File #	Title	Sponsor(s)	Committee Referral
153	O2015-8807	Grant(s) of privilege in public way for Northwestern Memorial Hospital - light fixtures	Reilly (42)	Transportation
154	O2015-8808	Grant(s) of privilege in public way for Lincoln Property Company	Reilly (42)	Transportation
155	O2015-8809	Grant(s) of privilege in public way for Northwestern Memorial Hospital - planters	Reilly (42)	Transportation
156	O2015-8810	Grant(s) of privilege in public way for Northwestern Memorial Hospital - tree grates	Reilly (42)	Transportation
157	O2015-8811	Grant(s) of privilege in public way for Redhead Piano Bar, The	Reilly (42)	Transportation
158	O2015-8812	Grant(s) of privilege in public way for Northwestern Memorial Hospital - sheetings	Reilly (42)	Transportation
159	O2015-8813	Grant(s) of privilege in public way for RMW Streeterville LLC	Reilly (42)	Transportation
160	O2015-8814	Grant(s) of privilege in public way for Sheffield Properties of Illinois, Inc.	Reilly (42)	Transportation
161	O2015-8815	Grant(s) of privilege in public way for SL Civic Wacker LLC	Reilly (42)	Transportation
162	O2015-8816	Grant(s) of privilege in public way for Smithfield Properties XX - planters	Reilly (42)	Transportation
163	O2015-8817	Grant(s) of privilege in public way for Smithfield Properties XX - vaults	Reilly (42)	Transportation
164	O2015-8819	Grant(s) of privilege in public way for T-Mobile No. 8715	Reilly (42)	Transportation
165	O2015-8820	Grant(s) of privilege in public way for Universita Autonomo De Mexico	Reilly (42)	Transportation
166	O2015-8822	Grant(s) of privilege in public way for 1st United Methodist Church of Chicago Aid Society	Reilly (42)	Transportation
167	O2015-8823	Grant(s) of privilege in public way for 209 Jax Acquisition LLC	Reilly (42)	Transportation
168	O2015-8825	Grant(s) of privilege in public way for 474 N Lake Shore Dr Condo Assn.	Reilly (42)	Transportation
169	O2015-8827	Grant(s) of privilege in public way for 600 N Lake Shore Dr Condo Assn	Reilly (42)	Transportation
170	O2015-8829	Grant(s) of privilege in public way for 830 NMA LLC	Reilly (42)	Transportation
171	O2015-8747	Grant(s) of privilege in public way for Hakka Bakka	Smith (43)	Transportation
172	O2015-8750	Grant(s) of privilege in public way for Cotelac - planters	Smith (43)	Transportation
173	O2015-8751	Grant(s) of privilege in public way for Cotelac - signs	Smith (43)	Transportation
174	O2015-8754	Grant(s) of privilege in public way for DePaul University	Smith (43)	Transportation
175	O2015-8756	Grant(s) of privilege in public way for John B. Harris 1998 Trust	Smith (43)	Transportation
176	O2015-8760	Grant(s) of privilege in public way for Kelsey's	Smith (43)	Transportation

	File #	Title	Sponsor(s)	Committee Referral
177	O2015-8762	Grant(s) of privilege in public way for Allstate Insurance	Tunney (44)	Transportation
178	O2015-8764	Grant(s) of privilege in public way for Fenton Charles Booth	Tunney (44)	Transportation
179	O2015-8765	Grant(s) of privilege in public way for Klein Hardware, Inc.	Tunney (44)	Transportation
180	O2015-8766	Grant(s) of privilege in public way for M&R Development LLC	Tunney (44)	Transportation
181	O2015-8767	Grant(s) of privilege in public way for Nail Story	Tunney (44)	Transportation
182	O2015-8770	Grant(s) of privilege in public way for Schoolyard Tavern & Grill	Tunney (44)	Transportation
183	O2015-8772	Grant(s) of privilege in public way for Vic Theater, The	Tunney (44)	Transportation
184	O2015-8775	Grant(s) of privilege in public way for Rico Music Center	Arena (45)	Transportation
185	O2015-8777	Grant(s) of privilege in public way for Superior Super Auto Wash	Arena (45)	Transportation
186	O2015-8782	Grant(s) of privilege in public way for Central Lakeview Merchants	Cappleman (46)	Transportation
187	O2015-8783	Grant(s) of privilege in public way for Flower Flat, The	Cappleman (46)	Transportation
188	O2015-8786	Grant(s) of privilege in public way for Cantina 1910	Pawar (47)	Transportation
189	O2015-8787	Grant(s) of privilege in public way for Globe Pub, The	Pawar (47)	Transportation
190	O2015-8788	Grant(s) of privilege in public way for Nano Sushi	Pawar (47)	Transportation
191	O2015-8789	Grant(s) of privilege in public way for OrangeBeautiful - light fixtures	Pawar (47)	Transportation
192	O2015-8791	Grant(s) of privilege in public way for OrangeBeautiful - sign	Pawar (47)	Transportation
193	O2015-8792	Grant(s) of privilege in public way for Perfect Cup, Inc., The	Pawar (47)	Transportation
194	O2015-8794	Grant(s) of privilege in public way for Andersonville Physical Therapy SC - light fixtures	Osterman (48)	Transportation
195	O2015-8795	Grant(s) of privilege in public way for Andersonville Physical Therapy SC - planters	Osterman (48)	Transportation
196	O2015-8796	Grant(s) of privilege in public way for Atmosphere	Osterman (48)	Transportation
197	O2015-8797	Grant(s) of privilege in public way for Conn's Cafe & Catering, Inc.	Osterman (48)	Transportation
198	O2015-8799	Grant(s) of privilege in public way for Edgewater Food Wine & Spirits	Osterman (48)	Transportation

Journal Correction(s)

199	O2015-8506	Correction of City Council Journal of Proceedings of November 18, 2015	Burke (14)	Rules

Legislation Referred to Committees at the Chicago City Council Meeting
12/9/2015
Section 3c - Aldermanic Introductions Regarding Unclassified Matters

	File #	Title	Sponsor(s)	Committee Referral	
Municipal Code Amendment(s)					
200	O2015-8581	Amendment of Municipal Code Section 9-64-170(a)(6) to allow parking of taxicabs on residential streets within 16th Ward	Foulkes (16)	Pedestrian and Traffic Safety	
201	O2015-8492	Amendment of Municipal Code Section 9-64-060 concerning warning notice for first time offenders of winter parking ban	Maldonado (26)	Pedestrian and Traffic Safety	
202	O2015-8527	Amendment of Municipal Code Section 11-4-4000 to allow use of oxo-biodegradable plastic carryout bags by retail establishments	O'Connor (40) Moreno (1)	Health & Environment	
203	O2015-8537	Amendment of Municipal Code Section 7-28-217(a) to include grease containers within provisions requiring owner identification of commercial refuse containers and compactors	Reilly (42)	License	
204	O2015-8522	Amendment of Municipal Code Section 4-8-37 concerning restrictions on mobile food vendors on various public ways within 43rd Ward	Smith (43)	Transportation	
205	O2015-8536	Amendment of Municipal Code Section 9-68-020(a) by allowing City Clerk to designate aldermen to issue residential parking permits	Tunney (44) Moreno (1) Waguespack (32)	Pedestrian and Traffic Safety	
Sign(s)/Signboard(s)					
206	Or2015-762	Issuance of permits for sign(s)/signboard(s) at 451 W 31st St	Thompson (11)	Zoning	
207	Or2015-772	Issuance of permits for sign(s)/signboard(s) at 125 W 87th St	Brookins (21)	Zoning	
208	Or2015-761	Issuance of permits for sign(s)/signboard(s) at 1222 W Madison St	Solis (25)	Zoning	
209	Or2015-759	Issuance of permits for sign(s)/signboard(s) at 685 W Ohio St	Burnett (27)	Zoning	
210	Or2015-753	Issuance of permits for sign(s)/signboard(s) at 2719 N California Ave	Waguespack (32)	Zoning	
211	Or2015-765	Issuance of permits for sign(s)/signboard(s) at 2939 W Addison St -156 sq. ft.	Mell (33)	Zoning	*Redacted Record*
212	Or2015-768	Issuance of permits for sign(s)/signboard(s) at 3033 W Fletcher St	Mell (33)	Zoning	
213	Or2015-770	Issuance of permits for sign(s)/signboard(s) at 2939 W Addison St - 303 sq. ft.	Mell (33)	Zoning	*Redacted Record*
214	Or2015-754	Issuance of permits for sign(s)/signboard(s) at 2828 N Clark St - 148 sq. ft.	Tunney (44)	Zoning	
215	Or2015-756	Issuance of permits for sign(s)/signboard(s) at 2828 N Clark St - 109 sq. ft.	Tunney (44)	Zoning	
216	Or2015-760	Issuance of permits for sign(s)/signboard(s) at 962 W Belmont Ave	Tunney (44)	Zoning	
217	Or2015-769	Issuance of permits for sign(s)/signboard(s) at 5025 N Paulina St	Pawar (47)	Zoning	
218	Or2015-755	Issuance of permits for sign(s)/signboard(s) at 6309 N Lincoln Ave	Silverstein (50)	Zoning	

City of Chicago

O2015-8518

Office of the City Clerk

Document Tracking Sheet

Meeting Date:	12/9/2015
Sponsor(s):	Mitts (37)
Type:	Ordinance
Title:	Amendment of Municipal Code Sections 4-60-022 and 4-60-023 to correct subsection numbering inaccuracies concerning liquor sales and package goods restrictions
Committee(s) Assignment:	Committee on License and Consumer Protection

Com. on License
Dec 9, 2015

ORDINANCE

WHEREAS, Sections 4-60-022 and 4-60-023 of the Municipal Code set forth restrictions on liquor sales for, respectively, consumption on premises and packaged goods; and

WHEREAS, For organizational efficiency and for ease of reference, sections 4-60-022 and 4-60-023 set out affected areas using a ward-based numbering system; and

WHEREAS, As a result of the 2010 National Decennial Census, ward boundaries in the City of Chicago were re-drawn; and

WHEREAS, The ordinance which re-drew the ward boundaries was passed by the City Council on January 19, 2012 and is found in the Journal of the Proceedings of that date at pages 19792 through 19849. This ordinance is numbered by the City Clerk's office as SO2012-582; and

WHEREAS, Subsequent to the City Council passing SO2012-582, an ordinance to make corrections to said ordinance was passed by the City Council on September 12, 2012 and is found in the Journal of the Proceedings of that date at pages 33628 through 33683. This ordinance is numbered by the City Clerk's office as O2012-5439; and

WHEREAS, As a consequence of re-drawing ward boundaries, numerous liquor sale restrictions in sections 4-60-022 and 4-60-023 are no longer numbered accurately according to the wards in which they are now located; and

WHEREAS, It is necessary and appropriate to correct these numbering inaccuracies so that the liquor sale restrictions shown in sections 4-60-022 and 4-60-023 are numbered according to the wards in which they are located; now, therefore,

BE IT ORDAINED BY THE CITY COUNCIL OF THE CITY OF CHICAGO:

SECTION 1. The intent of this ordinance is solely to correct numbering errors for ease of reference, and not to reduce, increase or otherwise change the restrictions on liquor sales currently in place for consumption on premises and packaged goods.

SECTION 2. This ordinance sets forth only those subsections of sections 4-60-022 and 4-60-023 that are being amended, and excludes unaffected subsections for the convenience of the reader. Such excluded subsections are not intended to be amended by this ordinance.

SECTION 3. The subsections of sections 4-60-022 and 4-60-023 that are renumbered by this ordinance are intended to be published in proper sequential numerical order.

SECTION 4. This is the fifth in a series of ordinances to correct the numbering of liquor moratoria in 4-60-022 and 4-60-023 of the Municipal Code due to the re-drawing of ward boundaries following the 2010 National Decennial Census. The first ordinance in this series of ordinances was introduced at the City Council meeting on January 21, 2015 and is numbered by the City Clerk's office as O2015-93. Ordinance O2015-93 passed at the City Council meeting of March 18, 2015 and is found in the Journal of the Proceedings of that date at pages 103961 through 103966. The second ordinance in this series of ordinances was introduced at

the City Council meeting on March 18, 2015 and is numbered by the City Clerk's office as O2015-1422. Ordinance O2015-1422 passed at the City Council meeting of April 15, 2015 and is found in the Journal of the Proceedings of that date at pages 106535 through 106575. The third ordinance in this series of ordinances was introduced at the City Council meeting on April 15, 2015 and is numbered by the City Clerk's office as O2015-2645. Ordinance O2015-2645 passed at the City Council meeting of May 6, 2015 and is found in the Journal of the Proceedings of that date at pages 108492 through 108499. The fourth ordinance in this series of ordinances was introduced at the City Council meeting on September 24, 2015 and is numbered by the City Clerk's office as O2015-6450. Ordinance O2015-6450 passed at the City Council meeting of October 28, 2015 and is found in the Journal of the Proceedings of that date at pages 12733 through 12759.

SECTION 5. Section 4-60-022 of the Municipal Code of Chicago is hereby amended by deleting the language struck through and inserting the underscored language, as follows:

4-60-022 Restrictions on additional licenses.
Subject to the provisions of subsection 4-60-021(c), no additional license shall be issued for the sale of alcoholic liquor, for consumption on the premises within the following areas:

(Omitted text is unaffected by this ordinance)

(~~13.17~~ 23.472) On the south side of 59th Street, from Central Park Avenue to Hamlin Avenue.

(~~13.26~~ 23.473) On 59th Place, from Central Park Avenue to Hamlin Avenue.

(~~13.27~~ 23.474) On 59th Place, from Hamlin Avenue to Pulaski Road.

(~~13.30~~ 23.475) On 60th Street, from Central Park Avenue to Hamlin Avenue.

(~~13.31~~ 23.476) On 60th Street, from Hamlin Avenue to Pulaski Road.

(~~13.32~~ 23.477) On 60th Street, from Pulaski Road to Keeler Avenue.

(~~13.39~~ 23.478) On 60th Place, from Central Park Avenue to Hamlin Avenue.

(~~13.40~~ 23.479) On 60th Place, from Hamlin Avenue to Pulaski Road.

(~~13.41~~ 23.480) On 61st Street, from Kedzie Avenue to Homan Avenue.

(~~13.42~~ 23.481) On 61st Street, from Homan Avenue to Central Park Avenue.

(~~13.43~~ 23.482) On 61st Street, from Central Park Avenue to Hamlin Avenue.

(~~13.44~~ 23.483) On 61st Street, from Hamlin Avenue to Pulaski Road.

(~~13.45~~ 23.484) On 61st Street, from Pulaski Road to Keeler Avenue.

(~~13.53~~ 23.485) On 61st Place, from Central Park Avenue to Hamlin Avenue.

(~~13.54~~ 23.486) On 61st Place, from Hamlin Avenue to Pulaski Road.

(~~13.57~~ 23.487) On 62nd Street, from Central Park Avenue to Hamlin Avenue.

(~~13.58~~ 23.488) On 62nd Street, from Hamlin Avenue to Pulaski Road.

(~~13.59~~ 23.489) On 62nd Street, from Pulaski Road to Keeler Avenue.

(~~13.67~~ 23.490) On 62nd Place, from Central Park Avenue to Hamlin Avenue.

(~~13.68~~ 23.491) On 62nd Place, from Hamlin Avenue to Pulaski Road.

(~~13.71~~ 23.492) On 63rd Street, from Central Park Avenue to Hamlin Avenue.

(~~13.83~~ 23.493) On 63rd Place, from St. Louis Avenue to Hamlin Avenue.

(~~13.84~~ 23.494) On 63rd Place, from Hamlin Avenue to Pulaski Road.

(~~13.90~~ 23.495) On 64th Street, from St. Louis Avenue to Hamlin Avenue.

(~~13.102~~ 23.496) On 64th Place, from St. Louis Avenue to Hamlin Avenue.

(~~13.108~~ 23.497) On 64th Place, from Austin Avenue to Melvina Avenue.

(~~13.110~~ 23.498) On 65th Street, from St. Louis Avenue to Hamlin Avenue.

(~~13.111~~ 23.499) On 65th Street, from Hamlin Avenue to Pulaski Road.

(~~13.237~~ 23.500) On Central Park Avenue, from 61st Street to 63rd Street.

(~~13.248~~ 23.501) On Lawndale Avenue, from 63rd Street to 65th Street.

(~~13.257~~ 23.502) On Hamlin Avenue, from 59th Street to 61st Street.

(~~13.258~~ 23.503) On Hamlin Avenue, from 61st to 63rd Street.

(~~13.259~~ 23.504) On Hamlin Avenue, from 63rd to 65th Street.

(~~13.277~~ 23.505) On Pulaski Road, from 59th Street to 61st Street.

(~~13.278~~ 23.506) On Pulaski Road, from 61st Street to 63rd Street.

(~~13.296~~ 23.507) On Kedvale Avenue, from 61st Street to 63rd Street.

(~~13.361~~ 23.508) On the east side of Cicero Avenue, from 59th Street to 61st Street.

(~~13.413~~ 23.509) On the north side of 59th Street, from Hamlin Avenue to Pulaski Road.

(~~14.107~~ 23.510) On 58th Street, from Homan Avenue to Central Park Avenue.

(~~14.111~~ 23.511) On the north side of 59th Street, from Homan Avenue to Central Park Avenue.

(~~14.274~~ 23.512) On Sawyer Avenue, from 57th Street to 59th Street.

(~~14.280~~ 23.513) On Spaulding Avenue, from 57th Street to 59th Street.

(~~14.295~~ 23.514) On Homan Avenue, from 57th Street to 59th Street.

(~~14.303~~ 23.515) On Trumbull Avenue, from 57th Street to 59th Street.

(~~14.311~~ 23.516) On St. Louis Avenue, from 57th Street to 58th Street; and on 57th Place, from St. Louis Avenue to Central Park Avenue.

(~~14.312~~ 23.517) On St. Louis Avenue, from 58th Street to 59th Street; and on 58th Place, from St. Louis Avenue to Central Park Avenue.

(~~14.319~~ 23.518) On the east side of Central Park Avenue, from 57th Street to 59th Street.

(~~14.357~~ 23.519) On 56th Street, from the right-of-way of the Grand Trunk Western Railroad to Hamlin Avenue.

(~~14.358~~ 23.520) On 56th Place, from the right-of-way of the Grand Trunk Western Railroad to Hamlin Avenue.

(~~14.359~~ 23.521) On 57th Street, from the right-of-way of the Grand Trunk Western Railroad to Hamlin Avenue.

(~~14.360~~ 23.522) On 57th Place, from the right-of-way of the Grand Trunk Western Railroad to Hamlin Avenue.

(~~14.361~~ 23.523) On 58th Street, from the right-of-way of the Grand Trunk Western Railroad to Hamlin Avenue.

(~~14.362~~ 23.524) On 58th Place, from the right-of-way of the Grand Trunk Western Railroad to Hamlin Avenue.

(~~15.24~~ 23.525) On 61st Place, from Kedzie Avenue to Homan Avenue.

(~~15.25~~ 23.526) On 61st Place, from Homan Avenue to Central Park Avenue.

(~~15.26~~ 23.527) On 62nd Street, from Kedzie Avenue to Homan Avenue.

(~~15.27~~ 23.528) On 62nd Street, from Homan Avenue to Central Park Avenue.

(~~15.28~~ 23.529) On 62nd Place, from Kedzie Avenue to Homan Avenue.

(~~15.30~~ 23.530) On the north side of 63rd Street, from Kedzie Avenue to Homan Avenue.

(~~15.31~~ 23.531) On Spaulding Avenue, from 61st to 63rd Street.

(~~15.32~~ 23.532) On Homan Avenue, from 61st to 63rd Street.

(~~15.33~~ 23.533) On St. Louis Avenue, from 61st Street to 63rd Street.

(~~15.34~~ 23.534) On the west side of St. Louis Avenue, from 63rd Street to 65th Street.

(~~15.41~~ 23.535) On the south side of 63rd Street, from Kedzie Avenue to St. Louis Avenue.

(~~15.45~~ 23.536) On 64th Street, from Kedzie Avenue to St. Louis Avenue.

(~~15.49~~ 23.537) On 65th Street, from Kedzie Avenue to St. Louis Avenue.

(~~15.50~~ 23.538) On 65th Place, from Kedzie Avenue to St. Louis Avenue.

(~~15.84~~ 23.539) On Homan Avenue, from 63rd Street to 65th Street.

(~~15.85~~ 23.540) On Homan Avenue, from 65th Street to Marquette Road.

(~~15.86~~ 23.541) On the east side of St. Louis Avenue, from 63rd Street to 65th Street.

(~~16.59~~ 23.542) On the south side of 59th Street, from Homan Avenue to Central Park Avenue.

(~~16.60~~ 23.543) On 59th Place, from Spaulding Avenue to Central Park Avenue.

(~~16.61~~ 23.544) On 60th Street, from Kedzie Avenue to Homan Avenue.

(~~16.62~~ 23.545) On 60th Street, from Homan Avenue to Central Park Avenue.

(~~16.63(a)~~ 23.546) On 60th Place, from Spaulding Avenue to Central Park Avenue.

(~~16.63(b)~~ 23.547) On Spaulding Avenue, from 59th to 61st Street.

(~~18.83~~ 23.548) On Sawyer Avenue, from 59th Street to 61st Street.

(~~12.7~~ 24.226) On 19th Street, from Rockwell Street to Marshall Boulevard.

(~~12.158~~ 24.227) On Washtenaw Avenue, from 24th Street to 26th Street; and on 25th Place, from Rockwell Street to Washtenaw Avenue.

(~~12.168~~ 24.228) On California Avenue, from 26th Street to 31st Street.

(~~28.36~~ 24.229) On Fairfield Avenue, from 16th Street to 19th Street.

(~~2.4~~ 25.191) On Roosevelt Road, from Clark Street to the Illinois Central Gulf Railroad right-of-way.

(~~2.14~~ 25.192) On Washburne Avenue, from Racine Avenue to Loomis Street.

(~~2.15~~ 25.193) On Washburne Avenue, from Ashland Avenue to Wood Street.

(~~2.18~~ 25.194) On 13th Street, from Racine Avenue to Loomis Street.

(~~2.25~~ 25.195) On Hastings Street, from Racine Avenue to Loomis Street.

(~~2.29~~ 25.196) On 14th Street, from Racine Avenue to Loomis Street.

(~~2.30~~ 25.197) On 14th Street, from Laflin Street (extended) to Wood Street.

(~~2.31~~ 25.198) On 14th Street, from Wood Street to Damen Avenue.

(~~2.35~~ 25.199) On 14th Place, from Throop Street to Ashland Avenue.

(~~2.40~~ 25.200) On 15th Street, from Racine Avenue to Loomis Street.

(~~2.59~~ 25.201) On Racine Avenue, from Roosevelt Road to 14th Street.

(~~2.61~~ 25.202) On Blue Island Avenue, from Roosevelt Road to 14th Street.

(~~2.62~~ 25.203) On Blue Island Avenue, from 14th Street to 16th Street.

(~~2.63~~ 25.204) On Throop Street, from 14th Street to 16th Street.

(~~11.11~~ 25.205) On 29th Street, from Poplar Avenue to Throop Street.

(~~11.17~~ 25.206) On 31st Street, from Ashland Avenue to Wood Street.

(~~11.18~~ 25.207) On 31st Street, from Wood Street to Damen Avenue.

(~~11.19~~ 25.208) On 31st Street, from Damen Avenue to Hoyne Avenue.

(~~11.20~~ 25.209) On 31st Place, from 31st Street to Wolcott Avenue.

(~~12.44~~ 25.210) On the west side of Leavitt Street, from Bross Avenue to 33rd Street; and on the north side of 33rd Street, from Leavitt Street to Bell Avenue; and on both sides of 33rd Street, from Bell Avenue to Western Boulevard; and on Bell Avenue, from Bross Avenue to 33rd Street; and on the west side of Bell Avenue, from 33rd Street to 34th Street.

(~~27.228~~ 25.211) On Madison Street, from Racine Avenue to Loomis Street; and on Throop Street, from Monroe Street to Washington Boulevard.

(~~27.236~~ 25.212) On Adams Street, from Monroe Street to Racine Avenue.

(~~27.382~~ 25.213) On Peoria Street, from Adams Street to Madison Street.

(Omitted text is unaffected by this ordinance)

SECTION 6. Section 4-60-023 of the Municipal Code of Chicago is hereby amended by deleting the language struck through and inserting the underscored language, as follows:

4-60-023 Restrictions on additional package goods licenses.
Subject to the provisions of subsection 4-60-021(c), no additional package goods license shall be issued for any premises located within the following areas:

(Omitted text is unaffected by this ordinance)

(~~3.38~~ 23.481) On Michigan Avenue, from 53rd Street to Garfield Boulevard.

(~~13.26~~ 23.482) On 59th Place, from Central Park Avenue to Hamlin Avenue.

(~~13.27~~ 23.483) On 59th Place, from Hamlin Avenue to Pulaski Road.

(~~13.30~~ 23.484) On 60th Street, from Central Park Avenue to Hamlin Avenue.

(~~13.31~~ 23.485) On 60th Street, from Hamlin Avenue to Pulaski Road.

(~~13.32~~ 23.486) On 60th Street, from Pulaski Road to Keeler Avenue.

(~~13.39~~ 23.487) On 60th Place, from Central Park Avenue to Hamlin Avenue.

(~~13.40~~ 23.488) On 60th Place, from Hamlin Avenue to Pulaski Road.

(~~13.41~~ 23.489) On 61st Street, from Kedzie Avenue to Homan Avenue.

(~~13.42~~ 23.490) On 61st Street, for Homan Avenue to Central Park Avenue.

(~~13.43~~ 23.491) On 61st Street, from Central Park Avenue to Hamlin Avenue.

(~~13.44~~ 23.492) On 61st Street, from Hamlin Avenue to Pulaski Road.

(~~13.45~~ 23.493) On 61st Street, from Pulaski Road to Keeler Avenue.

(~~13.53~~ 23.494) On 61st Place, from Central Park Avenue to Hamlin Avenue.

(~~13.54~~ 23.495) On 61st Place, from Hamlin Avenue to Pulaski Road.

(~~13.57~~ 23.496) On 62nd Street, from Central Park Avenue to Hamlin Avenue.

(~~13.58~~ 23.497) On 62nd Street, from Hamlin Avenue to Pulaski Road.

(~~13.67~~ 23.498) On 62nd Place, from Central Park Avenue to Hamlin Avenue.

(~~13.68~~ 23.499) On 62nd Place, from Hamlin Avenue to Pulaski Road.

(~~13.83~~ 23.500) On 63rd Place, from St. Louis Avenue to Hamlin Avenue.

(~~13.84~~ 23.501) On 63rd Place, from Hamlin Avenue to Pulaski Road.

(~~13.90~~ 23.502) On 64th Street, from St. Louis Avenue to Hamlin Avenue.

(~~13.102~~ 23.503) On 64th Place, from St. Louis Avenue to Hamlin Avenue.

(~~13.110~~ 23.504) On 65th Street, from St. Louis Avenue to Hamlin Avenue.

(~~13.236~~ 23.505) On Central Park Avenue, from 59th Street to 61st Street.

(~~13.237~~ 23.506) On Central Park Avenue, from 61st Street to 63rd Street.

(~~13.248~~ 23.507) On Lawndale Avenue, from 63rd Street to 65th Street.

(~~13.257~~ 23.508) On Hamlin Avenue, from 59th Street to 61st Street.

(~~13.258~~ 23.509) On Hamlin Avenue, from 61st Street to 63rd Street.

(~~13.259~~ 23.510) On Hamlin Avenue, from 63rd Street to 65th Street.

(~~13.278~~ 23.511) On Pulaski Road, from 61st Street to 63rd Street.

(~~13.296~~ 23.512) On Kedvale Avenue, from 61st Street to 63rd Street.

(~~13.413~~ 23.513) On the north side of 59th Street, from Hamlin Avenue to Pulaski Road.

(~~14.106~~ 23.514) On 58th Street, from Kedzie Avenue to Homan Avenue.

(~~14.107~~ 23.515) On 58th Street, from Homan Avenue to Central Park Avenue.

(~~14.303~~ 23.516) On Trumbull Avenue, from 57th Street to 59th Street.

(~~14.311~~ 23.517) On St. Louis Avenue, from 57th Street to 58th Street; and on 57th Place, from St. Louis Avenue to Central Park Avenue.

(~~14.312~~ 23.518) On St. Louis Avenue, from 58th Street to 59th Street; and on 58th Place, from St. Louis Avenue to Central Park Avenue.

(~~14.319~~ 23.519) On the east side of Central Park Avenue, from 57th Street to 59th Street.

(~~14.361~~ 23.520) On 56th Street, from the right-of-way of the Grand Trunk Western Railroad to Hamlin Avenue.

(~~14.362~~ 23.521) On 57th Place, from the right-of-way of the Grand Trunk Western Railroad to Hamlin Avenue.

(~~14.363~~ 23.522) On 58th Street, from the right-of-way of the Grand Trunk Western Railroad to Hamlin Avenue.

(~~14.366~~ 23.523) On Lawndale Avenue, from 57th Street to 59th Street.

(~~14.367~~ 23.524) On Hamlin Avenue, from 57th Street to 59th Street.

(~~15.24~~ 23.525) On 61st Place, from Kedzie Avenue to Homan Avenue.

(~~15.25~~ 23.526) On 61st Place, from Homan Avenue to Central Park Avenue.

(~~15.26~~ 23.527) On 62nd Street, from Kedzie Avenue to Homan Avenue.

(~~15.27~~ 23.528) On 62nd Street, from Homan Avenue to Central Park Avenue.

(~~15.28~~ 23.529) On 62nd Place, from Kedzie Avenue to Homan Avenue.

(~~15.29~~ 23.530) On 62nd Place, from Homan Avenue to Central Park Avenue.

(~~15.30~~ 23.531) On the north side of 63rd Street, from Homan Avenue to St. Louis Avenue; and on both sides of 63rd Street, from St. Louis Avenue to Central Park Avenue.

(~~15.31~~ 23.532) On Spaulding Avenue, from 61st Street to 63rd Street.

(~~15.32~~ 23.533) On Homan Avenue, from 61st Street to 63rd Street.

(~~15.34~~ 23.534) On the west side of St. Louis Avenue, from 63rd Street to 65th Street.

(~~15.85~~ 23.535) On Homan Avenue, from 63rd Street to 65th Street.

(~~15.86~~ 23.536) On Homan Avenue, from 65th Street to Marquette Road.

(~~15.87~~ 23.537) On the east side of St. Louis Avenue, from 63rd Street to 65th Street.

(~~16.45~~ 23.538) On the south side of 59th Street, from Central Park Avenue to Homan Avenue.

(~~16.50~~ 23.539) On 59th Place, from Spaulding Avenue to Central Park Avenue.

(~~16.51~~ 23.540) On 60th Street, from Kedzie Avenue to Homan Avenue.

(~~16.52~~ 23.541) On 60th Street, from Homan Avenue to Central Park Avenue.

(~~16.53~~ 23.542) On 60th Place, from Spaulding Avenue to Central Park Avenue.

(~~16.54~~ 23.543) On Spaulding Avenue, from 59th Street to 61st Street.

(~~16.55~~ 23.544) On Homan Avenue, from 59th Street to 61st Street.

(~~2.161~~ 24.230) On Paulina Street, from Congress Parkway to Adams Street.

(~~12.7~~ 24.231) On 19th Street, from Rockwell Street to Marshall Boulevard.

(~~12.158~~ 24.232) On Washtenaw Avenue, from 24th Street to 26th Street; and on 25th Place, from Rockwell Street to Washtenaw Avenue.

(~~12.168~~ 24.233) On California Avenue, from 26th Street to 31st Street.

(~~12.174~~ 24.234) On California Boulevard, from 24th Street to 26th Street.

(~~12.175~~ 24.235) On California Boulevard, from 26th Street to 31st Street.

(~~28.40~~ 24.236) On Fairfield Avenue, from 16th Street to 19th Street.

(~~2.4~~ 25.193) On Roosevelt Road, from Clark Street to the Illinois Central Gulf Railroad right-of-way.

(~~2.14~~ 25.194) On Washburne Avenue, from Racine Avenue to Loomis Street.

(~~2.18~~ 25.195) On 13th Street, from Racine Avenue to Loomis Street.

(~~2.23~~ 25.196) On Maxwell Street, from Peoria Street to Blue Island Avenue.

(~~2.25~~ 25.197) On Hastings Street, from Racine Avenue to Loomis Street.

(~~2.29~~ 25.198) On 14th Street, from Racine Avenue to Loomis Street.

(~~2.40~~ 25.199) On 15th Street, from Racine Avenue to Loomis Street.

(~~2.59~~ 25.200) On Racine Avenue, from Roosevelt Road to 14th Street.

(~~2.61~~ 25.201) On Blue Island Avenue, from Roosevelt Road to 14th Street.

(~~2.62~~ 25.202) On Blue Island Avenue, from 14th Street to 16th Street.

(~~2.63~~ 25.203) On Throop Street, from 14th Street to 16th Street.

(~~2.165~~ 25.204) On Rundell Place, from Morgan Street to Racine Avenue.

(~~2.167~~ 25.205) On Aberdeen Street, from Adams Street to Madison Street; and on Arcade Place, from Aberdeen Street to Morgan Street.

(~~2.168~~ 25.206) On Morgan Street, from Tilden Street to Adams Street.

(~~2.169~~ 25.207) On Morgan Street, from Adams Street to Madison Street.

(~~2.170~~ 25.208) On Sangamon Street, from the Dwight D. Eisenhower Expressway (I-290) to Adams Street.

(~~2.171~~ 25.209) On Sangamon Street, from Adams Street to Madison Street.

(~~2.172~~ 25.210) On Peoria Street, from the Dwight D. Eisenhower Expressway (I-290) to Adams Street.

(~~11.17~~ 25.211) On 31st Street, from Ashland Avenue to Wood Street.

(~~11.18~~ 25.212) On 31st Street, from Wood Street to Damen Avenue.

(~~11.19~~ 25.213) On 31st Street, from Damen Avenue to Hoyne Avenue.

(~~11.20~~ 25.214) On 31st Place, from 31st Street to Wolcott Avenue.

(~~11.21~~ 25.215) On 31st Place, from Wolcott Avenue to Hoyne Avenue.

(~~11.125~~ 25.216) On Wolcott Avenue, from 31st Place to 33rd Street; and on that portion of 32nd Street, between Wolcott Avenue and Wood Street.

(~~12.44~~ 25.217) On the west side of Leavitt Street, from Bross Avenue to 33rd Street; and on the north side of 33rd Street, from Leavitt Street to Bell Avenue; and on both sides of 33rd Street, from Bell Avenue to Western Boulevard; and on Bell Avenue, from Bross Avenue to 33rd Street; and on the west side of Bell Avenue, from 33rd Street to 34th Street.

(~~12.45~~ 25.218) On the north side of 34th Street, from Bell Avenue to Western Boulevard; and on Claremont Avenue and on Oakley Avenue, both from Bross Avenue to 34th Street.

(~~12.46~~ 25.219) On Bross Avenue, from Western Boulevard to Artesian Avenue; and on Artesian Avenue, from Bross Avenue to 34th Street; and on 34th Street, from Western Boulevard to Artesian Avenue.

(~~12.129~~ 25.220) On Western Boulevard, from the Sanitary and Ship Canal to Bross Avenue.

(~~12.130~~ 25.221) On Western Boulevard, from Bross Avenue to 35th Street.

(~~12.228~~ 25.222) On the east side of Leavitt Street, from Bross Avenue to 33rd Street; and on both sides of Leavitt Street, from 33rd Street to 34th Street.

(~~27.236~~ 25.223) On Adams Street, from Monroe Street to Racine Avenue.

(~~27.240~~ 25.224) On Jackson Boulevard, from the John F. Kennedy Expressway (I-90) to Morgan Street.

(~~27.375~~ 25.225) On Morgan Street, from Madison Street to Lake Street.

(Omitted text is unaffected by this ordinance)

SECTION 7. This ordinance shall be in full force and effect from and after its passage and publication.

Emma Mitts
Alderman, 37th Ward

City of Chicago

O2015-8519

Office of the City Clerk

Document Tracking Sheet

Meeting Date:	12/9/2015
Sponsor(s):	Cardenas (12)
Type:	Ordinance
Title:	Amendment of Municipal Code Section 4-60-023 (11.6) to allow additional package goods licenses on portion(s) of S Archer Ave and S Robinson St
Committee(s) Assignment:	Committee on License and Consumer Protection

ORDINANCE

BE IT ORDAINED BY THE CITY COUNCIL OF THE CITY OF CHICAGO:

Section 1. Section 4-60-023 of the Municipal Code of Chicago is hereby amended by deleting the language struck through, as follows:

4-60-023 Restrictions on additional licenses.

Subject to the provisions of subsection 4-60-021(c), no additional package goods license shall be issues for any premises located within the following areas:

(Omitted text us unaffected by this ordinance)

~~(11.6) On Archer Avenue, from Ashland Avenue to Wood Street; and on Robinson Street, from the Stevenson Expressway (I-55) to Ashland Avenue.~~

(Omitted text us unaffected by this ordinance)

SECTION 2. This ordinance shall be in force and effect upon passage and publication.

George Cardenas
Alderman, 12th Ward

City of Chicago

O2015-8508

Office of the City Clerk

Document Tracking Sheet

Meeting Date:	12/9/2015
Sponsor(s):	Scott, Jr. (24)
Type:	Ordinance
Title:	Amendment of Municipal Code Section 4-60-023 (24.36) to allow additional package goods licenses on portion(s) of W Roosevelt Rd
Committee(s) Assignment:	Committee on License and Consumer Protection

Comm. on License
December 9, 2015

ORDINANCE

BE IT ORDAINED BY THE CITY COUNCIL OF THE CITY OF CHICAGO:

SECTION 1. Section 4-60-023 of the Municipal Code of Chicago is hereby amended by deleting the language struck through, as follows:

4-60-023 Restrictions on additional licenses.

Subject to the provisions of subsection 4-60-021(c), no additional package goods license shall be issued for any premises located within the following areas:

(Omitted text is unaffected by this ordinance)

~~(**24.36**) On Roosevelt Road, from Pulaski Road to Keeler Avenue.~~

(Omitted text is unaffected by this ordinance)

SECTION 2. This ordinance shall be in force and effect upon passage and publication.

Michael Scott, Jr.
Alderman, 24th Ward

City of Chicago

O2015-8560

Office of the City Clerk

Document Tracking Sheet

Meeting Date:	12/9/2015
Sponsor(s):	Santiago (31)
Type:	Ordinance
Title:	Amendment of Municipal Code Section 4-60-023 (31.20) to allow additional package goods licenses on portion(s) of W Fullerton Ave
Committee(s) Assignment:	Committee on License and Consumer Protection

Committee on License
October 28, 2015

ORDINANCE

BE IT ORDAINED BY THE CITY COUNCIL OF THE CITY OF CHICAGO:

SECTION 1. Section 4-60-023 of the Municipal Code of Chicago is hereby amended by deleting the language struck through, as follows:

4-60-023 Restrictions on additional licenses.

Subject to the provisions of subsection 4-60-021(c), no additional package goods license shall be issued for any premises located within the following areas:

(Omitted text is unaffected by this ordinance)

~~(31.20) On West Fullerton Avenue, from North Cicero Avenue to North Lavergne Avenue.~~

(Omitted text is unaffected by this ordinance)

SECTION 2. This ordinance shall be in force and effect upon passage and publication.

Milly Santiago
Alderman, 31st Ward

City of Chicago

O2015-8528

Office of the City Clerk

Document Tracking Sheet

Meeting Date:	12/9/2015
Sponsor(s):	Dowell (3)
Type:	Ordinance
Title:	Redevelopment greement with Metropolitan Pier and Exposition Authority for E 21st St and S Prairie Ave park
Committee(s) Assignment:	Committee on Finance

FIN.

ORDINANCE

WHEREAS, the City of Chicago (the "City") is a home rule unit of government under Article VII, Section 6(a) of the 1970 Constitution of the State of Illinois, and as such may exercise any power and perform any function pertaining to its government and affairs; and

WHEREAS, the Metropolitan Pier and Exposition Authority (the "Authority") is a political subdivision, unit of local government, body politic and municipal corporation existing under the laws of the State of Illinois pursuant to the Metropolitan Pier and Exposition Authority Act, as amended, 70 ILCS 210/1 *et seq.* (the "MPEA Act"); and

WHEREAS, the Authority intends to undertake the construction of a public park at the northeast corner of East 21st Street and South Prairie Avenue in Chicago, Illinois 60616 (the "Site") (the construction of the Site shall be known herein as the "Project"); and

WHEREAS, the City is authorized under the provisions of the Tax Increment Allocation Redevelopment Act, 65 ILCS 5/11-74.4-1 *et seq.*, as amended from time to time (the "Act"), to finance projects that eradicate blight conditions and conservation factors that could lead to blight through the use of tax increment allocation financing for redevelopment projects.

WHEREAS, the City Council of the City adopted the following ordinances in accordance with the Act on July 29, 1998: (1) approving a tax increment redevelopment plan for the Calumet Avenue/Cermak Road Redevelopment Project Area (the "Calumet/Cermak Redevelopment Area"); (2) designating the Calumet/Cermak Redevelopment Area as a tax increment financing district; and (3) adopting tax increment allocation financing for the Calumet/Cermak Redevelopment Area (items(1)-(3) collectively referred to herein as the "Calumet/Cermak TIF Ordinances"); and

WHEREAS, under the Act, such incremental ad valorem taxes, which pursuant to the Act have been collected and are allocated to pay redevelopment project costs and obligations incurred in the payment thereof ("Increment"), may be used, among other purposes, to pay the cost of public works and improvements as well as to acquire and construct public facilities, as contemplated in a redevelopment plan, and obligations relating thereto; and

WHEREAS, pursuant to 65 ILCS 5/11-74.4-4(q), the City can use Increment for redevelopment project costs as defined by 65 ILCS 5/11-74.4-3(q) to the extent that the redevelopment project costs involve public property that is either contiguous to, or separated only by a public right of way from, the Calumet/Cermak Redevelopment Area, whether or not the redevelopment projects costs or the source of payment for the costs are specifically set forth in the redevelopment plan approved by the Calumet/Cermak TIF Ordinances; and

WHEREAS, the Site is public property owned by the Authority and is adjacent to or separated only by a public right of way from the Calumet/Cermak Redevelopment Area; and

WHEREAS, the City wishes to make available to the Authority a portion of the Increment from the Calumet/Cermak Redevelopment Area (subject to the availability thereof) in an amount not to exceed $2,000,000 for the purpose of providing all or a portion of the funds required for the construction of the Project; and

WHEREAS, the redevelopment plan for the Calumet/Cermak Redevelopment Area

contemplates that tax increment financing assistance would and will be provided for the construction of public improvements, such as the Project; and

WHEREAS, the City and the Authority have determined that it is necessary, desirable and in the public interest to enter into an agreement in substantially the form attached hereto as Exhibit 1 (the "Agreement") in order to set forth their respective objectives, duties and responsibilities and to describe the procedures and guidelines to be followed with respect to the implementation of the Project; now, therefore,

BE IT ORDAINED BY THE CITY COUNCIL OF THE CITY OF CHICAGO:

SECTION 1. The above recitals are expressly incorporated in and made a part of this ordinance as though fully set forth herein.

SECTION 2. Subject to the approval of the Corporation Counsel of the City of Chicago as to form and legality, the Commissioner of Planning and Development is authorized to execute and deliver the Agreement, and such other documents as are necessary, between the City of Chicago and the Authority, which Agreement may contain such other terms as are deemed necessary or appropriate by the parties executing the same on the part of the City.

SECTION 3. To the extent that any ordinance, resolution, rule, order or provision of the Municipal Code of Chicago, or part thereof, is in conflict with the provisions of this ordinance, the provisions of this ordinance shall control. If any section, paragraph, clause or provision of this ordinance shall be held invalid, the invalidity of such section, paragraph, clause or provision shall not affect any other provisions of this ordinance.

SECTION 4. This ordinance shall be in full force and effect from and after the date of its passage and approval.

Pat Dowell
Alderman, 3rd Ward

EXHIBIT 1

THIS INSTRUMENT PREPARED BY, AND
AFTER RECORDING, PLEASE RETURN TO:
Michael L. Gaynor
City of Chicago Department of Law
121 North LaSalle Street, Suite 600
Chicago, Illinois 60602

AGREEMENT BETWEEN THE CITY OF CHICAGO
AND THE METROPOLITAN PIER AND EXPOSITION AUTHORITY
(EAST 21ST STREET AND SOUTH PRAIRIE AVENUE PARK)

This Agreement is made the _____ day of _____, 2016 (the "Closing Date"), under authority granted by Article VII, Section 10 of the 1970 Constitution of the State of Illinois, by and between the City of Chicago (the "City"), an Illinois municipal corporation, by and through its Department of Planning and Development or any successor thereto ("DPD"); and the Metropolitan Pier and Exposition Authority, a body corporate and politic (the "Authority" or "MPEA"). The Authority and the City are sometimes referred to herein as the "Parties."

RECITALS

A. The City is a home rule unit of government under Article VII, Section 6(a) of the 1970 Constitution of the State of Illinois, and as such may exercise any power and perform any function pertaining to its government and affairs.

B. The Authority is a political subdivision, unit of local government, body politic and municipal corporation existing under the laws of the State of Illinois pursuant to the Metropolitan Pier and Exposition Authority Act, as amended, 70 ILCS 210/1 *et seq.* (the "MPEA Act").

C. The Authority intends to undertake the construction of a public park (the "Park") at the northeast corner of East 21st Street and South Prairie Avenue in Chicago, Illinois 60616 (the "Site"), as described in more detail on Exhibit A hereto (the construction of the Site shall be known herein as the "Project").

D. The City is authorized under the provisions of the Tax Increment Allocation Redevelopment Act, 65 ILCS 5/11-74.4-1 *et seq.*, as amended from time to time (the "Act"), to finance projects that eradicate blight conditions and conservation factors that could lead to blight through the use of tax increment allocation financing for redevelopment projects.

E. The City Council (the "City Council") of the City adopted the following ordinances in accordance with the Act on July 29, 1998: (1) approving a tax increment redevelopment plan for the Calumet Avenue/Cermak Road Redevelopment Project Area (the "Calumet/Cermak Redevelopment Area"); (2) designating the Calumet/Cermak Redevelopment Area as a tax increment financing district; and (3) adopting tax increment allocation financing for the Calumet/Cermak Redevelopment Area (items(1)-(3) collectively referred to herein as the "Calumet/Cermak TIF Ordinances").

F. Under the Act, such incremental ad valorem taxes, which pursuant to the Act have been collected and are allocated to pay redevelopment project costs and obligations incurred in the payment thereof ("Increment"), may be used, among other purposes, to pay the cost of public works and improvements as well as to acquire and construct public facilities, as contemplated in a redevelopment plan, and obligations relating thereto.

G. Pursuant to 65 ILCS 5/11-74.4-4(q), the City can use Increment for redevelopment project costs as defined by 65 ILCS 5/11-74.4-3(q) to the extent that the redevelopment project costs involve public property that is either contiguous to, or separated only by a public right of way from, the Calumet/Cermak Redevelopment Area, whether or not the redevelopment projects costs or the source of payment for the costs are specifically set forth in the redevelopment plan approved by the Calumet/Cermak TIF Ordinances.

H. The Site is public property owned by the Authority and adjacent to or separated only by a public right of way from the Calumet/Cermak Redevelopment Area.

I. The City wishes to make available to the Authority a portion of the Increment from the Calumet/Cermak Redevelopment Area (subject to the availability thereof) in an amount not to exceed $2,000,000 (the "TIF Assistance"), subject to Section 2.6, for the purpose of providing all or a portion of the funds required for the construction of the Project (the "TIF Funded Improvements") to the extent and in the manner provided in this Agreement.

J. The redevelopment plan for the Calumet/Cermak Redevelopment Area contemplates that tax increment financing assistance would and will be provided for the construction of public improvements, such as the Project.

K. The parties have determined that it is necessary, desirable and in the public interest to enter into this Agreement in order to set forth their respective objectives, duties and responsibilities and to describe the procedures and guidelines to be followed with respect to the implementation of the Project.

L. On _____ ___, 2016, the City Council adopted an ordinance published in the Journal for said date at pages ____ - ____ (the "Authorizing Ordinance"), among other things, authorizing the execution of this Agreement.

M. On November 16, 2015, the Authority's Board of Directors passed a resolution expressing its desire to accept TIF Assistance from the City for the Project and authorizing the execution of this Agreement (the "Authority Resolution").

NOW, THEREFORE, in consideration of the mutual covenants and agreements contained herein, the above recitals which are made a contractual part of this Agreement, and other good and valuable consideration the receipt and sufficiency of which are hereby acknowledged, the Parties agree as follows:

TERMS AND CONDITIONS

SECTION 1. THE PROJECT.

1.1. The Authority has let a contract for the Project in compliance with all applicable federal, state and local laws, statutes, ordinances, rules, regulations, codes and executive orders, all as may be in effect from time to time, pertaining to or affecting the Project or the Authority as related thereto.

1.2. The plans and specifications for the Project (the "Plans and Specifications") shall at a minimum meet or shall have met the general requirements set forth in Exhibit B hereof and comply with plans and specifications which the Authority will have provided to, and be approved by, DPD prior to the disbursement of the TIF Assistance. No material deviation from the Plans and Specifications may be made without the prior written approval of the City. The Authority shall comply with all applicable federal, state and local laws, statutes, ordinances, rules, regulations, codes and executive orders, all as may be in effect from time to time, pertaining to or affecting the Project or the Authority as related thereto.

1.3. The Authority shall also provide the City with copies of all governmental licenses and permits required to construct the Project and to use, occupy and operate the Site from all appropriate governmental authorities.

1.4. The Authority shall include a certification of compliance with the requirements of Sections 1.1, 1.2, and 1.3 hereof with the request for the TIF Assistance hereunder at the time the Project is completed and prior to any disbursement of the TIF Assistance. The City shall be entitled to rely on this certification without further inquiry. Upon the City's request, the Authority shall provide evidence satisfactory to the City of such compliance.

1.5 Maintenance and Use of the Park

1.5.1 On-Going Maintenance of the Park. The Authority, at its sole cost and expense, shall: (a) maintain, repair and, if required, replace the trees, plants, and vegetation, sidewalks, paving fixtures, fencing, furnishings, improvements and the water play/sprinkler systems (including draining the sprinkler lines when and as appropriate) and other Park improvements; (b) provide light bulb replacement for all light fixtures located at the Park; (c) provide trash pickup and disposal services; (d) remove snow and arrange for the removal of leaves, litter, debris and other waste materials; and (e) maintain any dog run or dog park in a clean and sanitary condition.

1.5.2 Generally. The Park shall be utilized as open space for use by the public. The Authority shall erect and maintain signage at Park entry points indicating that the Park is a public park. The Authority shall not restrict access to the Park by the public during the hours of operation of the Park and furthermore, shall not discriminate based upon race, color, religion, sex, national origin or ancestry, military status, sexual orientation, source of income, age, or handicap, in the use of the Park by the public. In order that the Park may be so utilized by the public, the Authority agrees to undertake the following activities: (a) to post signs indicating the Park is closed after dusk and open at dawn each day; (b) to otherwise undertake the maintenance of the Park in accordance with the terms and provisions of this Section 1.5; and (c) to adhere to the standards and maintenance requirements for dog-friendly areas, set forth by the Chicago Park District and/or the City of Chicago. Other than set forth in the drawings, no structures or improvements are to be

constructed on the Site by the Authority without the prior written approval of the City.

1.5.3 No Rights of Use for Private Purposes Conferred. This Agreement does not confer any special rights upon the Authority, or any other person or entity to use the Park for private parties or events. The use of alcohol on the Site by any person or entity is strictly prohibited.

1.5.4. Security. The Authority shall provide security and policing of the Park to ensure the safety of the public there.

1.5.5 Injury to Persons and Property; Insurance and Indemnity. The Authority agrees that it at all times maintain and provide evidence that the general liability insurance it maintains, with respect to the Site shall be extended to cover the Authority's negligent use or misuse of the Park. The City shall be named as an additional insured on said general liability insurance. Furthermore, the Authority agrees to indemnify, defend and hold the City harmless from and against any losses, costs, damages, liabilities, claims, suits, actions, causes of action and expenses (including, without limitation, attorneys' fees and court costs) suffered or incurred by the City arising from or in connection with the Authority's negligence in: (a) developing the Park, including, without limitation, the failure of the Authority or any contractor to pay contractors, subcontractors or material suppliers in connection with the construction of the Project; or (b) the failure of the Authority to perform its obligations under this Agreement to maintain the Park. This indemnification shall survive any termination of this Agreement.

1.5.6 Permits. The Authority shall apply for and maintain any and all governmental permits and approvals relating to the operation and maintenance of the Park.

1.5.7 Survival. The maintenance and use of the Park, in accordance with the terms and provisions of this Section 1.5, shall survive any termination of this Agreement. The covenants set forth in this Section 1.5 shall run with the land and be binding upon any transferee.

SECTION 2. FUNDING

2.1. The City shall, subject to the Authority's satisfaction of the conditions precedent for disbursement described in this Section 2 and such other conditions contained in this Agreement, disburse the TIF Assistance to the Authority.

2.2. The City shall establish a special account within the Calumet/Cermak Redevelopment Project Area Special Tax Allocation Fund; such special account shall be known as the "East 21st Street and South Prairie Avenue Park Account." Disbursement of TIF Assistance funds will be subject to the availability of Calumet/Cermak Increment, subject to all restrictions on and obligations of the City contained in all Calumet/Cermak Ordinances, or relating to the Calumet/Cermak Increment and all agreements and other documents entered into by the City pursuant thereto.

2.3. Within 15 days after the Closing Date or such longer period of time as may be agreed to by the Commissioner of DPD (the "Commissioner"), but in no event later than 90 days after the execution of this Agreement (the "Satisfaction Period"), the Authority must satisfy to the

reasonable satisfaction of the Commissioner, the following conditions precedent for City's disbursement of the TIF Assistance to the Authority:

2.3.1. the Authority has satisfactory title to the Site, which may be evidenced by an acceptable title insurance policy, subject only to those title exceptions acceptable to the City and the Authority; and

2.3.2. the Authority has satisfied the conditions stated in this Section 2.3 within the Satisfaction Period. If the Authority is unable to satisfy said conditions, either Party may terminate this Agreement by providing written notice to the other Party.

2.4. The Authority may request payment from the City by submitting a Request for Disbursement in the form of Exhibit D hereto ("Request for Disbursement") be processed and executed upon completion of the Project as determined in the City's sole discretion. The City shall not approve the Request for Disbursement in the aggregate in excess of the actual costs of the Project that are TIF-Funded Improvements (as defined in Section 2.7), and in no event in an amount greater than the TIF Assistance. Prior to the approval of the Request for Disbursement by the City, the Authority shall submit documentation regarding the applicable expenditures to DPD. Delivery by the Authority to the City of the Request for Disbursement hereunder shall, in addition to the items therein expressly set forth, constitute a certification to the City, as of the date of the Request for Disbursement, that:

2.4.1. the total amount of the Request for Disbursement represents the actual amount payable to (or paid to) the general contractor, subcontractors, and other parties who have performed work on or otherwise provided goods or services in connection with the Project, and/or their payees;

2.4.2. all amounts shown as previous payments on the Request for Disbursement have been paid to the parties entitled to such payment;

2.4.3 the Authority has approved all work and materials for the Request for Disbursement, and such work and materials conform to the Plans and Specifications; and

2.4.4. the Authority is in compliance with all applicable federal, state and local laws, statutes, ordinances, rules, regulations, codes and executive orders, all as may be in effect from time to time, pertaining to or affecting the Project or the Authority as related thereto.

2.5. The City shall have the right, in its discretion, to require the Authority to submit further documentation as the City may require in order to verify that the matters certified to in Section 2.4 are true and correct, and the approval of the Request for Disbursement by the City shall be subject to the City's review and approval of such documentation and its satisfaction that such certifications are true and correct; provided, however, that nothing in this sentence shall be deemed to prevent the City from relying on such certifications by the Authority.

2.6. The current estimated cost of the entire Project (including acquisition of the Site) is $7,000,000, with $2,000,000 in TIF Assistance for construction of the Park. The Authority has delivered to the Commissioner a budget for the Project attached as Exhibit C. The Authority certifies that it has identified sources of funds, including the TIF Assistance, sufficient to complete its budgeted portion of the Project. The Authority agrees that the City will reimburse the Authority

with the TIF Assistance for the costs of the Project and that all costs of completing the Project over the TIF Assistance shall be the sole responsibility of the Authority. If the Authority at any point learns upon reasonable duty of inquiry that it does not have sufficient funds to complete the Project, the Authority shall so notify the City immediately in writing and cease all work on the Project until the City and the Authority agree on how to proceed; the Authority may narrow the scope of the Project (the "Revised Project") as agreed to by the City prior to the restart of any work in order to complete the Revised Project with the approved funds or TIF Assistance. The City has the right, at its election, to withhold and refuse all reimbursement in the event that the Authority fails to so notify the City and/or the Authority and the City fail to reach agreement on a Revised Project as described above.

2.7. Exhibit C contains a preliminary list of capital improvements, equipment costs, general construction costs, and other costs, if any, recognized by the City as being eligible redevelopment project costs under the Act with respect to the Project, to be paid for out of the TIF Assistance ("TIF-Funded Improvements"). To the extent the TIF-Funded Improvements are included as taxing district capital costs under the Act, the Authority acknowledges that the TIF-Funded Improvements are costs for capital improvements and the City acknowledges it has determined that these TIF-Funded Improvements are necessary and directly result from the Plan. Prior to the expenditure of TIF Assistance funds on the Project, the Commissioner, based upon the Project budget, may make such modifications to Exhibit C as he or she wishes in his or her discretion to account for all of the TIF Assistance funds to be expended under this Agreement; provided, however, that all TIF-Funded Improvements shall (i) qualify as redevelopment project costs under the Act, (ii) qualify as eligible costs under the Plan; and (iii) be improvements that the Commissioner has agreed to pay for out of TIF Assistance funds, subject to the terms of this Agreement.

2.8. The Authority hereby acknowledges and agrees that the City's obligations hereunder with respect to the TIF Assistance are subject in every respect to the availability of funds as described in and limited by this Section 2. If no funds or insufficient funds are appropriated and budgeted in any fiscal period of the City for disbursements of the TIF Assistance, then the City will notify the Authority in writing of that occurrence, and the City may terminate this Agreement on the earlier of the last day of the fiscal period for which sufficient appropriation was made or whenever the funds appropriated for disbursement under this Agreement are exhausted.

2.9. If the aggregate cost of the Project is less than the amount of the TIF Assistance contemplated by this Agreement, the Authority shall have no claim to the difference between the amount of the TIF Assistance contemplated by this Agreement and the amount of the TIF Assistance actually paid by the City to the Authority and expended by the Authority on the Project.

SECTION 3. TERM.

The term of this Agreement shall commence on the Closing Date and shall expire on the date on which the Calumet/Cermak Redevelopment Area is no longer in effect, or on the date of termination of this Agreement according to its terms, whichever occurs first.

SECTION 4. ENVIRONMENTAL MATTERS.

4.1. It shall be the responsibility of the Authority to investigate and determine the soil and environmental condition of the Site, including obtaining phase I and, if applicable, phase II

environmental audits for the Site and (b) to determine if any environmental remediation beyond that contemplated Exhibits B and C hereto is necessary with respect to the Site or the Project, and any such work that the Authority determines is required shall be performed . The parties understand and agree that the City's financial obligation shall be limited to an amount not to exceed the TIF Assistance which is provided solely for the items set forth on Exhibit C. The Authority shall ensure that the environmental condition of the Site is suitable as a public park upon completion of the Project.

4.2. The Authority agrees to carefully inspect the Site prior to commencement of any activity related to the Project to ensure that such activity shall not damage surrounding property, structures, utility lines or any subsurface lines or cables. The Authority shall be solely responsible for the safety and protection of the public. The City reserves the right to inspect the work being done on the Site. The Authority agrees to keep the Site free from all liens and encumbrances arising out of any work performed, materials supplied or obligations incurred by or for the Authority.

SECTION 5. INSURANCE.

5.1. The Authority shall provide and maintain at the Authority's own expense, or cause to be provided during the term of this Agreement, the insurance coverages and requirements specified below, insuring all operations related to this Agreement.

5.1.1. Workers Compensation and Employers Liability. Workers Compensation as prescribed by applicable law covering all employees who are to provide a service under this Agreement and Employers Liability coverage with limits of not less than $100,000 each accident or illness.

5.1.2. Commercial General Liability (Primary and Umbrella). Commercial General Liability Insurance or equivalent with limits of not less than $1,000,000 per occurrence for bodily injury, personal injury, and property damage liability. Coverages shall include the following: All premises and operations, products/completed operations, explosion, collapse, underground, separation of insureds, defense, and contractual liability (with no limitation endorsement). The City of Chicago is to be named as an additional insured on a primary, non-contributory basis for any liability arising directly or indirectly from the work.

5.1.3. Automobile Liability (Primary and Umbrella). When any motor vehicles (owned, non-owned and hired) are used in connection with work to be performed, the Authority shall provide or cause to be provided, Automobile Liability Insurance with limits of not less than $1,000,000 per occurrence for bodily injury and property damage.

5.1.4. Professional Liability. When any architects, engineers or professional consultants perform work in connection with this Agreement, the Authority shall cause to be provided, Professional Liability Insurance covering acts, errors, or omissions shall be maintained with limits of not less than $1,000,000.

5.1.5. Self Insurance. To the extent permitted by applicable Law, the Authority may self insure for the insurance requirements specified above, it being expressly understood and agreed that, if the Authority does self insure for any such insurance

requirements, the Authority must bear all risk of loss for any loss which would otherwise be covered by insurance policies, and the self insurance program must comply with at least such insurance requirements as stipulated above.

5.2. The Authority will furnish the City at the address stated in Section 8.13, original Certificates of Insurance evidencing the required coverage to be in force on the Closing Date, and renewal Certificates of Insurance, promptly as any requisite insurance is renewed. The Authority shall submit evidence of insurance on the City's Insurance Certificate Form or equivalent prior to the Closing Date. The receipt of any certificate does not constitute agreement by the City that the insurance requirements in this Agreement have been fully met or that the insurance policies indicated on the certificate are in compliance with all Agreement requirements. The failure of the City to obtain certificates or other insurance evidence shall not be deemed to be a waiver by the City.

5.3. The Authority shall advise all insurers of the provisions of this Agreement regarding insurance. Non-conforming insurance shall not relieve the Authority of the obligation to provide insurance as specified herein. Nonfulfillment of the insurance conditions may constitute a violation of this Agreement, and the City retains the right to stop work until proper evidence of insurance is provided, or this Agreement may be terminated.

5.4. The required insurance shall provide for sixty (60) days prior written notice to be given to the City in the event coverage is substantially changed, canceled, or non-renewed.

5.5. Any and all deductibles or self insured retentions on referenced insurance coverages shall be borne by the Authority and its contractors.

5.6. The Authority agrees that insurers shall waive their rights of subrogation against the City, its employees, elected officials, agents, or representatives.

5.7. The Authority expressly understands and agrees that any coverage and limits furnished by the Authority shall in no way limit the Authority's liabilities and responsibilities specified by this Agreement or by law.

5.8. The Authority expressly understands and agrees that any insurance or self insurance programs maintained by the City shall not contribute with insurance provided by the Authority under this Agreement.

5.9. The required insurance shall not be limited by any limitations expressed in the indemnification language herein or any limitation placed on the indemnity therein given as a matter of law.

5.10. The Authority shall require all subcontractors to provide the insurance required herein and insurance customarily required by the Authority or the Authority may provide the coverages for subcontractors. All subcontractors shall be subject to the same insurance requirements of the Authority unless otherwise specified herein. In all contracts relating to the Project, the Authority agrees to require the contractor to name the City as an additional insured on insurance coverages and to require the contractor to indemnify the City from all claims, damages, demands, losses, suits, actions, judgments and expenses including but not limited to attorney's fees arising out of or resulting from work on the Project by the contractor or contractor's suppliers,

employees, or agents.

5.11. The City's Risk Management Department maintains the right to modify, delete, alter or change these requirements.

SECTION 6. INDEMNITY / NO PERSONAL LIABILITY.

6.1. The Authority agrees to indemnify and hold the City, its officers and employees, harmless from and against any losses, costs, damages, liabilities, claims, suits, actions, causes of action and expenses, including, without limitation, reasonable attorney's fees and court costs suffered or incurred by the City arising from or in connection with (i) the Authority's failure to comply with any of the terms, covenants and conditions contained in this Agreement; or (ii) the Authority's or any contractor's failure to pay general contractors, subcontractors or materialmen in connection with the Project. The defense and indemnification obligations in this Section 6.1 shall survive any termination or expiration of this Agreement.

6.2. No elected or appointed official or member or employee or agent of the City or the Authority shall be individually or personally liable in connection with this Agreement.

SECTION 7. DEFAULT.

7.1. If the Authority, without the City's written consent, fails to complete the Project by December 31, 2018, then the City may terminate this Agreement by providing written notice to the Authority.

7.2. In the event the Authority fails to perform, keep or observe any of its covenants, conditions, promises, agreements or obligations under this Agreement not identified in Section 7.1 and such default is not cured as described in Section 7.3 hereof, the City may terminate this Agreement.

7.3. Prior to termination, the City shall give its notice of intent to terminate 30 days prior to termination at the address specified in Section 8.13 hereof, and shall state the nature of the default. In the event Authority does not cure such default within the 30-day notice period, such termination shall become effective at the end of such period; provided, however, with respect to those defaults which are not capable of being cured within such 30-day period, the Authority shall not be deemed to have committed such default and no termination shall occur if the Authority has commenced to cure the alleged default within such 30-day period and thereafter diligently and continuously prosecutes the cure of such default until the same has been cured.

7.4. The City may, in any court of competent jurisdiction, by any proceeding at law or in equity, secure the specific performance of the agreements contained herein, or may be awarded damages for failure of performance, or both.

SECTION 8. GENERAL PROVISIONS.

8.1. Authority. Execution of this Agreement by the City is authorized by the Authorizing Ordinance. Execution of this Agreement by the Authority is authorized by the Authority Resolution. The Parties represent and warrant to each other that they have the authority to enter into this Agreement and perform their obligations hereunder.

8.2. Assignment. This Agreement, or any portion thereof, shall not be assigned by either Party without the prior written consent of the other.

8.3. Compliance with Laws. The Parties agree to comply with all federal, state and local laws, status, ordinances, rules, regulations, codes and executive orders relating to this Agreement.

8.4. Consents. Whenever the consent or approval of one or both Parties to this Agreement is required hereunder, such consent or approval will not be unreasonably withheld.

8.5. Construction of Words. As used in this Agreement, the singular of any word shall include the plural, and vice versa. Masculine, feminine and neuter pronouns shall be fully interchangeable, where the context so requires.

8.6. Counterparts. This Agreement may be executed in several counterparts and by a different Party in separate counterparts, with the same effect as if all Parties had signed the same document. All such counterparts shall be deemed an original, shall be construed together and shall constitute one and the same instrument.

8.7. Further Assurance. The Parties shall perform such acts, execute and deliver such instruments and documents, and do all such other things as may be reasonably necessary to accomplish the transactions contemplated in this Agreement.

8.8. Governing Law and Venue. This Agreement will be governed by and construed in accordance with the internal laws of the State of Illinois, without regard to the principles of conflicts of law thereof. If there is a lawsuit under this Agreement, each Party hereto agrees to submit to the jurisdiction of the courts of Cook County, the State of Illinois.

8.9. Integration. This Agreement constitutes the entire agreement between the Parties, merges all discussions between them and supersedes and replaces any and every other prior or contemporaneous agreement, negotiation, understanding, commitments and writing with respect to such subject matter hereof.

8.10. Parties' Interest/No Third Party Beneficiaries. This Agreement shall be binding upon the Parties, and their respective successors and permitted assigns (as provided herein) and shall inure to the benefit of the Parties, and their respective successors and permitted assigns (as provided herein). This Agreement shall not run to the benefit of, or be enforceable by, any person or entity other than a Party and its successors and permitted assigns. This Agreement should not be deemed to confer upon third parties any remedy, claim, right of reimbursement or other right. Nothing contained in this Agreement, nor any act of the Parties, shall be deemed or construed by any of the Parties hereto or by third parties, to create any relationship of third party beneficiary, principal, agent, limited or general partnership, joint venture, or any association or relationship involving any of the Parties.

8.11. Modification or Amendment. This Agreement may not be altered, modified or amended except by a written instrument signed by both Parties.

8.12. No Implied Waivers. No waiver by either Party of any breach of any provision of this Agreement will be a waiver of any continuing or succeeding breach of the breached provision, a waiver of the breached provision itself, or a waiver of any right, power or remedy under this Agreement. No notice to, or demand on, either Party in any case will, of itself, entitle that Party to any further notice or demand in similar or other circumstances.

8.13. Notices. Unless otherwise specified, any notice, demand or request required hereunder shall be given in writing at the addresses set forth below, by any of the following means: (a) personal service; (b) electronic communications, whether by telex, telegram,; (c) overnight courier or (d) registered or certified first class mail, return receipt requested.

To the City:	City of Chicago Department of Planning and Development Attention: Commissioner City Hall, Room 1000 121 N. LaSalle Street Chicago, Illinois 60602 (312) 744-4190
With copies to:	City of Chicago Department of Law Attention: Finance and Economic Development Division City Hall, Room 600 121 N. LaSalle Street Chicago, Illinois 60602 (312) 744-0200
To the Authority:	Metropolitan Pier and Exposition Authority Attention: Chief Executive Officer 301 East Cermak Road Chicago, Illinois 60616 (312) 791-7500
With copies to:	Metropolitan Pier and Exposition Authority Attention: General Counsel 301 East Cermak Road Chicago, Illinois 60616 (312) 791-7500

Such addresses may be changed by notice to the other Party given in the same manner provided above. Any notice, demand or request sent pursuant to either clause (a) or (b) above shall be deemed received upon such personal service or dispatch. Any notice, demand or request sent pursuant to clause (c) above shall be deemed received on the day immediately following

deposit with the overnight courier and any notices, demands or requests sent pursuant to clause (d) above shall be deemed received two business days following deposit in the mail.

8.14. Remedies Cumulative. The remedies of a Party hereunder are cumulative and the exercise of any one or more of the remedies provided for herein shall not be construed as a waiver of any other remedies of such Party unless specifically so provided herein.

8.15. Representatives. Immediately upon execution of this Agreement, the following individuals will represent the Parties as a primary contact in all matters under this Agreement.

For the City:

Robert McKenna
Department of Planning and Development
City Hall, Room 1000
121 N. LaSalle Street
Chicago, Illinois 60602
(312) 744-9463
Robert.mckenna@cityofchicago.org

For the Authority: _____
_____
_____
_____
_____
_____
_____

Each Party agrees to promptly notify the other Party of any change in its designated representative, which notice shall include the name, address, telephone number and email address of the representative for such Party for the purpose hereof.

8.16. Severability. If any provision of this Agreement, or the application thereof, to any person, place or circumstance, shall be held by a court of competent jurisdiction to be invalid, unenforceable or void, the remainder of this Agreement and such provisions as applied to other persons, places and circumstances shall remain in full force and effect only if, after excluding the portion deemed to be unenforceable, the remaining terms shall provide for the consummation of the transactions contemplated hereby in substantially the same manner as originally set forth herein.

8.17. Survival of Agreements. Except as otherwise contemplated by this Agreement, all covenants and agreements of the Parties contained in this Agreement will survive the consummation of the transactions contemplated hereby.

8.18. Titles and Headings. Titles and headings to paragraphs contained in this Agreement are for convenience only and are not intended to limit, vary, define or expand the content of this Agreement.

8.19. Time. Time is of the essence in the performance of this Agreement.

[The remainder of this page is intentionally blank—Signature page immediately follows]

IN WITNESS WHEREOF, each of the Parties has caused this Agreement to be executed and delivered as of the date first above written.

City of Chicago, a municipal corporation

By:_____
David L. Reifman, Commissioner, Department of Planning and Development

STATE OF ILLINOIS)
) SS.
COUNTY OF COOK)

I, the undersigned, a notary public in and for the County and State aforesaid, DO HEREBY CERTIFY THAT David L. Reifman, personally known to me to be the Commissioner of the Department of Planning and Development of the City of Chicago, Illinois (the "City"), and personally known to me to be the same person whose name is subscribed to the foregoing instrument, appeared before me this day in person and acknowledged that as such Commissioner he signed and delivered the said instrument pursuant to authority given him on behalf of the City, for the uses and purposes therein set forth.

Given under my hand and notarial seal on _____, 2016.

_____
Notary Public

Metropolitan Pier and Exposition Authority of Chicago, a body corporate and politic

By:_____
Lori Healey, Chief Executive Officer

STATE OF ILLINOIS)
) SS.
COUNTY OF COOK)

I, the undersigned, a notary public in and for the County and State aforesaid, DO HEREBY CERTIFY THAT Lori Healey, personally known to me to be the Chief Executive Officer of the Metropolitan Pier and Exposition Authority ("MPEA"), and personally known to me to be the same person whose name is subscribed to the foregoing instrument, appeared before me this day in person and acknowledged that as such Chief Executive Officer she signed and delivered the said instrument pursuant to authority given to her by the MPEA as her free and voluntary act and as the free and voluntary act of the MPEA for the uses and purposes therein set forth.

Given under my hand and notarial seal on _____, 2016.

_____
Notary Public

Exhibit A

Legal Description

Description: LOTS 15 AND 18 IN BLOCK 5 IN GEORGE SMITH'S ADDITION TO CHICAGO IN THE SOUTHWEST FRACTION OF SECTION 22, TOWNSHIP 39 NORTH, RANGE 14 EAST OF THE THIRD PRINCIPAL MERIDIAN, 44654 1861 RECORDED IN BOOK 161, PAGE 30, IN COOK COUNTY, ILLINOIS

Address: 2033 South Prairie Avenue, Chicago, Illinois


PIN: [at closing]

Exhibit B

Plans and Specifications

[see attached]

site design group, ltd. | urban design | landscape architecture | architecture
888 south michigan avenue | suite 1600 | chicago, illinois 60605
312.427.7240 tel | 312.427.7241 fax | www.site-design.com

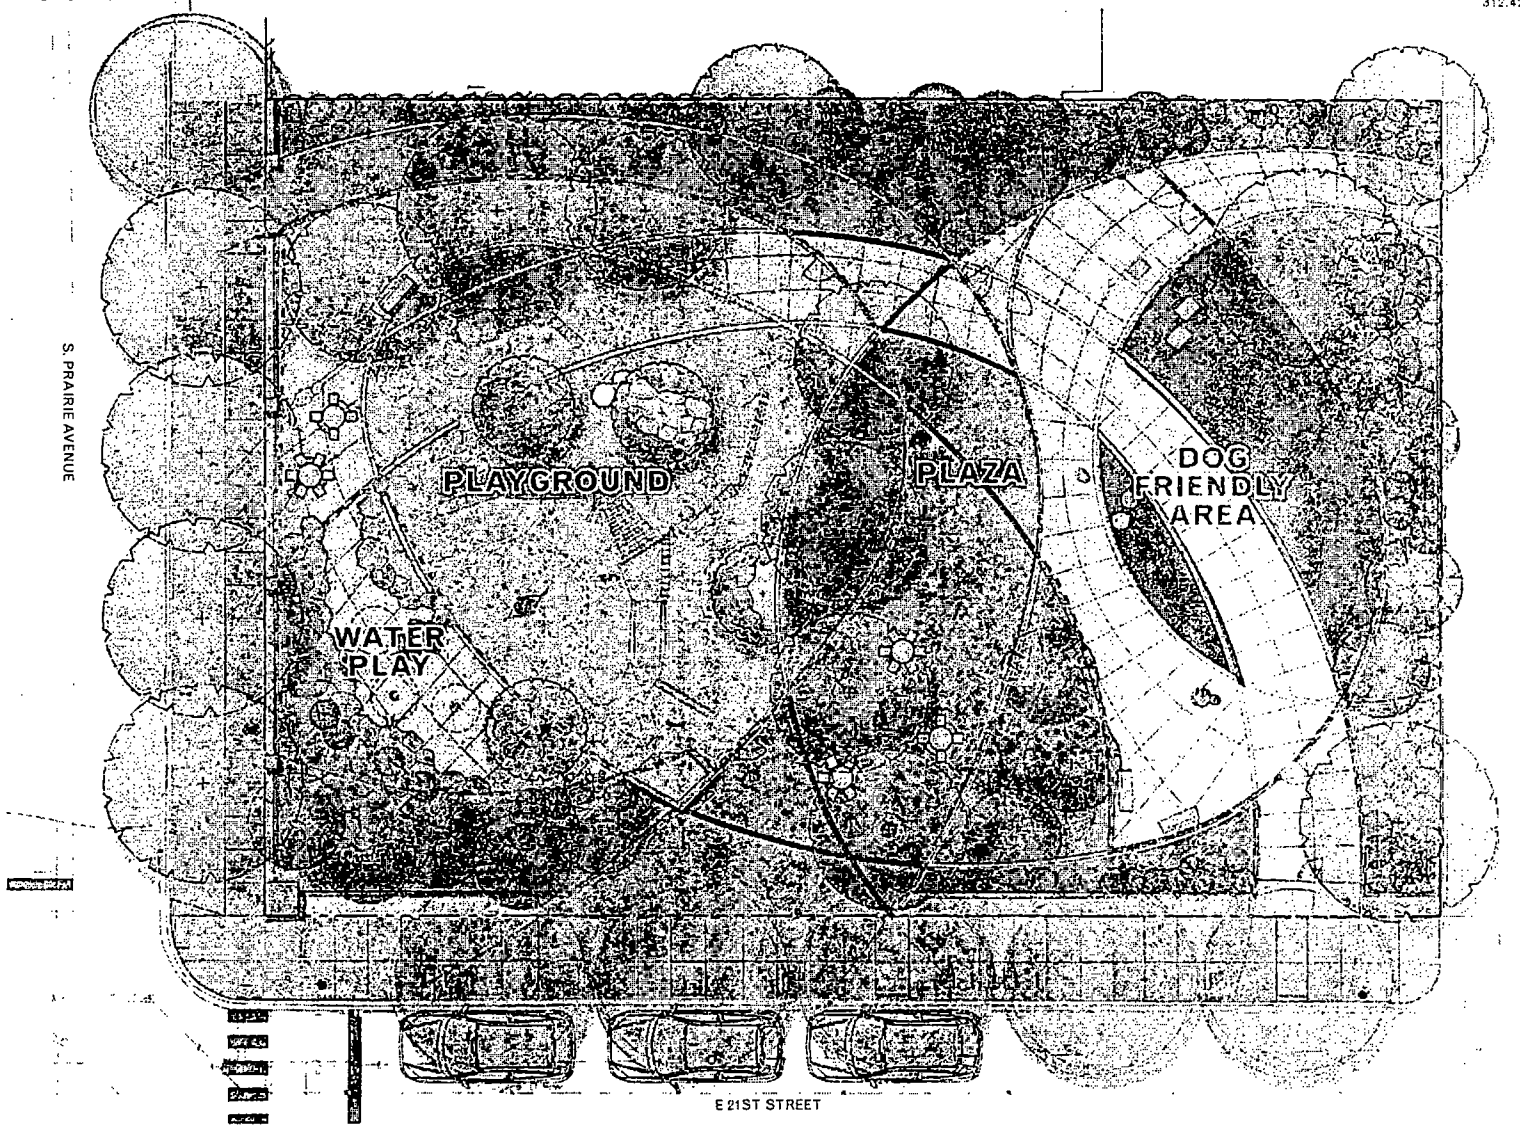


1 MCCORMICK PLACE HQ HOTEL POCKET PARK

GOETTSCH PARTNERS PD3


site design group, ltd. | urban design | landscape architecture | architecture

888 south michigan avenue | suite 1000 | chicago, illinois 60605
312.427.7240 tel | 312.427.7241 fax | www.site-design.com


SITE FURNITURE

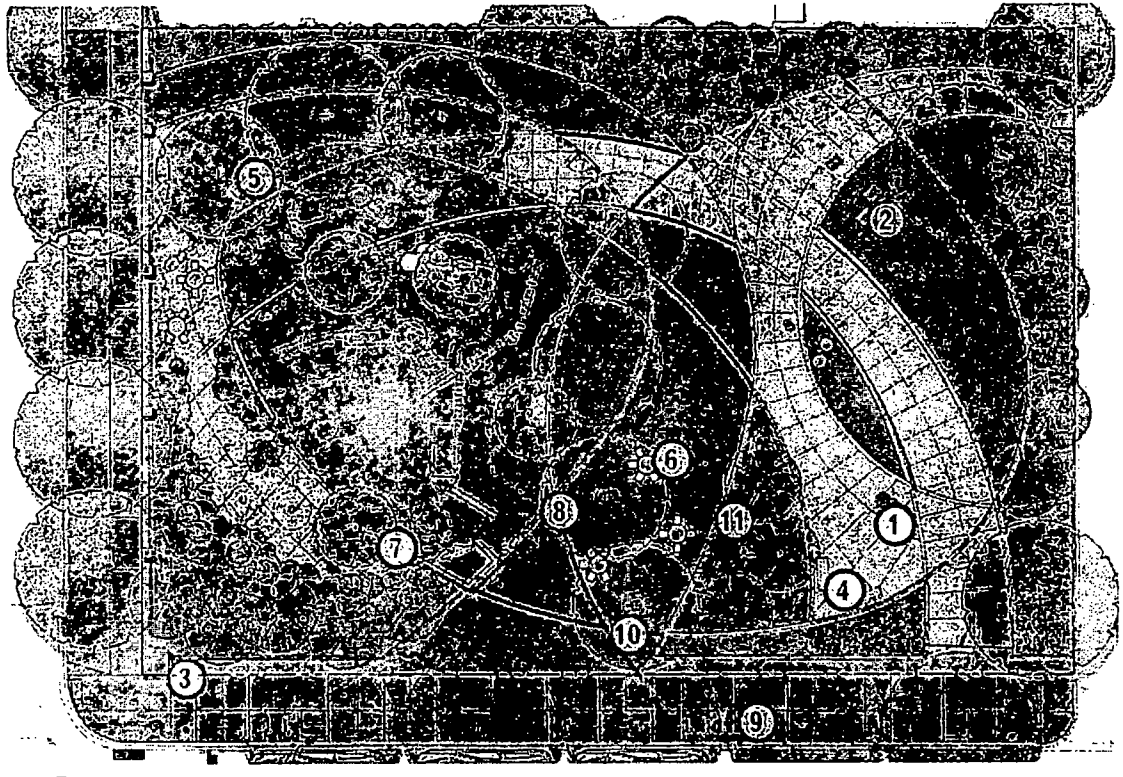


2 MCCORMICK PLACE HQ HOTEL POCKET PARK SITE FURNITURE

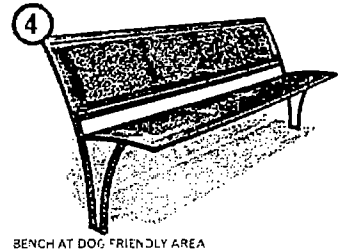


BENCH AT DOG FRIENDLY AREA

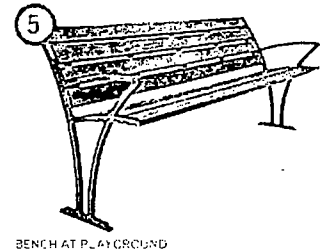


BENCH AT PLAYGROUND

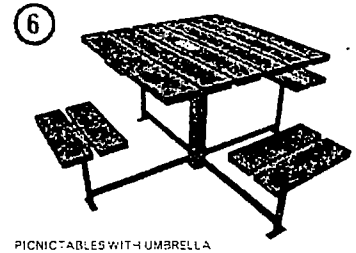


PICNIC TABLES WITH UMBRELLA

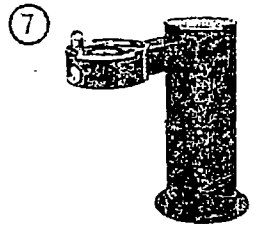


DRINKING FOUNTAIN

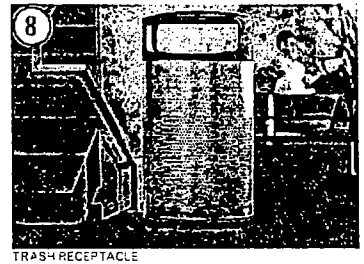


TRASH RECEPTACLE

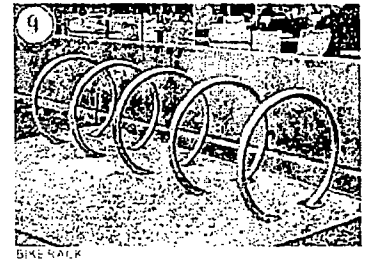


BIKE RACK

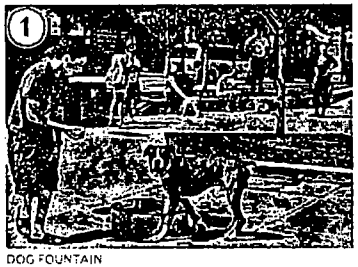


DOG FOUNTAIN

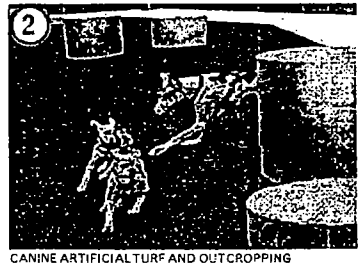


CANINE ARTIFICIAL TURF AND OUTCROPPING

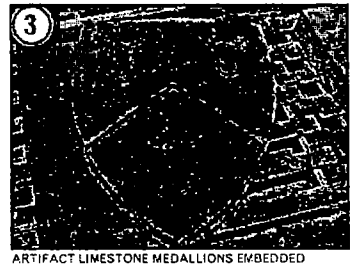

ARTIFACT LIMESTONE MEDALLIONS EMBEDDED IN MASONRY PIER AT ENTRANCE

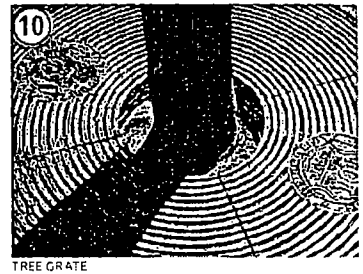

TREE GRATE

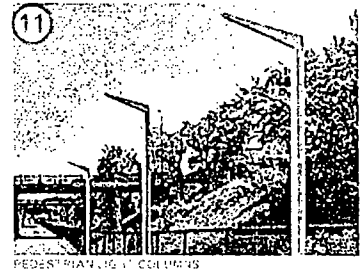


PEDESTRIAN LIGHT COLUMNS

GOETTSCH PARTNERS PD3


site design group, ltd. | urban design | landscape architecture | architecture
888 south michigan avenue | suite 1000 | chicago, illinois 60605
312 427 7240 tel | 312 427 7241 fax | www.site-design.com

PLAYGROUND EQUIPMENT

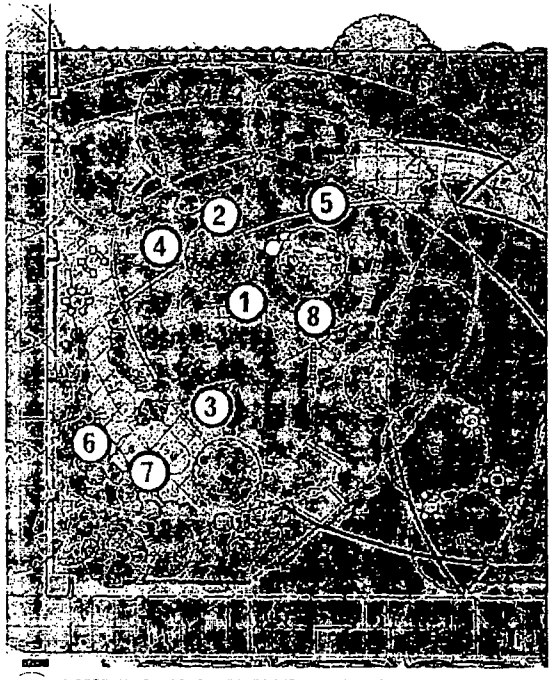


3 MCCORMICK PLACE HQ HOTEL POCKET PARK PLAYGROUND

1

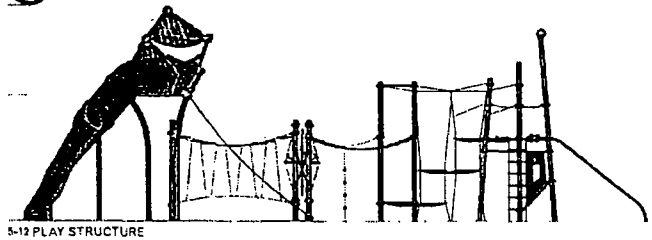

5-12 PLAY STRUCTURE

2

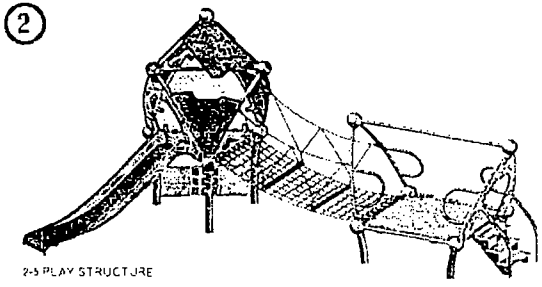


2-5 PLAY STRUCTURE

3




HAMMOCK SWING

4

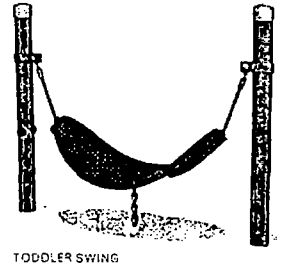


TODDLER SWING

5

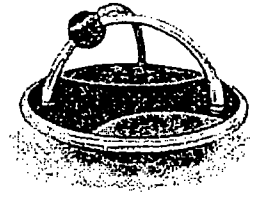


TODDLER SPINNER

6

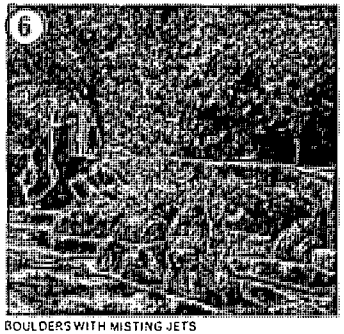

BOULDERS WITH MISTING JETS

7

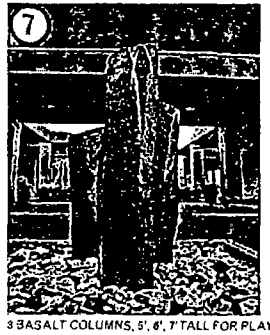


3 BASALT COLUMNS, 5', 6', 7' TALL FOR PLAY

8



RUBBER SURFACING MOUNDS

1A

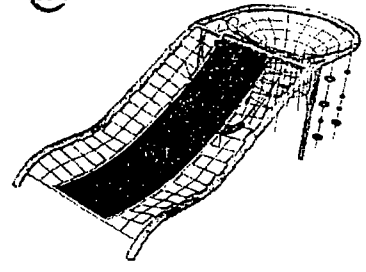

ALTERNATE COMPONENT TO 5-12 PLAY STRUCTURE

GP GOETTSCH PARTNERS PD3

Exhibit C

Project Budget /
TIF-Funded Improvements

[see attached]

Exhibit C

Project Budget /
TIF – Funded Improvements

Item #	Description	Cost
1	Site Enablement	$ 35,000
2	Site Excavation & Demolition	$ 230,000
	Premium for Disposal of Contaminated Soil	$ 81,000
3	Site Utility	$ 186,000
4	Asphalt Paving	$ 25,000
5	Site Concrete/Hardscape	$ 236,500
6	Site Electrical	$ 55,000
7	Fountains	$ 97,000
8	Masonry	$ 51,000
9	Fencing	$ 132,000
10	Landscaping	$ 156,000
11	Fixed Furnishings	
	Playground Equipment	$ 257,000
	Site Tables	$ 27,000
	Trash Receptacles	$ 5,000
	Bicycle Stands	$ 6,000
	Signage	$ 5,000
	Tree Grates	$ 10,000
12	Design Builder Costs	
	Architect, Engineering & Consultant Fees	$ 238,000
	Insurance Costs	$ 46,700
	General Condition Fee	$ 100,000
	Bond and Letter of Credit	$ 20,800
Total Cost		$ 2,000,000

Exhibit D

Form of Request for Disbursement

STATE OF ILLINOIS)
) SS
COUNTY OF COOK)

The affiant,_____, _____ of the Metropolitan Pier and Exposition Authority (the "Authority"), a body corporate and politic , hereby certifies that with respect to that certain Intergovernmental Agreement between the Authority and the City of Chicago dated _____, ____ (the "Agreement"):

A. Expenditures for the Project, in the total amount of $_____, have been made:

B. The Authority requests reimbursement for the following cost of TIF-Funded Improvements: $_____

C. The Authority hereby certifies to the City that, as of the date hereof:

1. Except as described in the attached certificate, the representations and warranties contained in the Agreement are true and correct and the Authority is in compliance with all applicable covenants contained herein.

2. No event of default or condition or event which, with the giving of notice or passage of time or both, would constitute a default, exists or has occurred.

3. The Authority has approved all work and materials for the Request for Disbursement, and such work and materials conform to the Plans and Specifications.

4. The Authority is in compliance with all applicable federal, state and local laws, statutes, ordinances, rules, regulations, codes and executive orders, all as may be in effect from time to time, pertaining to or affecting the Project or the Authority as related thereto.

D. Attached hereto are: (1) a cost itemization of the applicable portions of the budget attached as Exhibit C to the Agreement; and (2) evidence of the expenditures upon TIF-Funded Improvements for which the Authority hereby seeks reimbursement

All capitalized terms which are not defined herein have the meanings given such terms in the Agreement.

The Metropolitan Pier and Exposition Authority,
a body corporate and politic

By: _____
Name: _____
Title: _____

Subscribed and sworn before me this ___ day of _____, _____.

_____
My commission expires:_____

Agreed and accepted:

_____
Name: _____
Title: _____
City of Chicago
Department of Planning and Development

City of Chicago

O2015-8535

Office of the City Clerk

Document Tracking Sheet

Meeting Date:	12/9/2015
Sponsor(s):	Quinn (13)
Type:	Ordinance
Title:	Exemption from physical barrier requirement for commercial driveway alley access for Richard Modell Funeral Home & Cremation Services
Committee(s) Assignment:	Committee on Transportation and Public Way

BE IT ORDAINED BY THE CITY COUNCIL OF CHICAGO:

SECTION 1. Section 10-20-430 of the Municipal Code of Chicago, the Commissioner of Transportation is hereby authorized and directed to exempt **Richard Modell Funeral Home & Cremation Services** from the provisions requiring barriers as a prerequisite to prohibit alley ingress and egress to parking facilities for premise address at **5725 South Pulaski Road.**

SECTION 2. This ordinance shall take effect and be in force from and after its passage and publication.

MARTY QUINN
Alderman, 13th Ward

City of Chicago

O2015-8523

Office of the City Clerk

Document Tracking Sheet

Meeting Date:	12/9/2015
Sponsor(s):	Lopez (15)
Type:	Ordinance
Title:	Exemption from physical barrier requirement for commercial driveway alley access for Dollar Express/Ashland FD LLC
Committee(s) Assignment:	Committee on Transportation and Public Way

BE IT ORDAINED BY THE CITY COUNCIL OF CHICAGO:

SECTION 1. Section 10-20-430 of the Municipal Code of Chicago, the Commissioner of Transportation is hereby authorized and directed to exempt **Dollar Express / Ashland FD LLC** from the provisions requiring barriers as a prerequisite to prohibit alley ingress and egress to parking facilities for premise address at **4524 South Ashland Avenue.**

SECTION 2. This ordinance shall take effect and be in force from and after its passage and publication.

RAYMOND A. LOPEZ
Alderman, 15th Ward

CHICAGO DEPARTMENT OF TRANSPORTATION

CITY OF CHICAGO

To: The Honorable Alderman Raymond A. Lopez

Ward: 15

Date: 11/19/2015

Subject: Aldermanic Approval to Allow Alley Ingress/Egress Cover Sheet

An ordinance allowing alley ingress/egress (see attachment) is being requested by the following:

Business Name: Dollar Express

Owner Name: Ashland FD LLC

Type of Business: general retail store

Property Address: 4524 S. Ashland Ave.

Number of Driveways: 2

If you have no objections, please provide a written response on Aldermanic letterhead of your approval pending passage of this ordinance in the Committee on Transportation and the Public Way. A response from you prior to passage will allow the permit process to continue. If you have any objections please respond with a denial.

Please address correspondence to:

Department of Transportation
Division of Infrastructure Management
121 North LaSalle Street
City Hall – Room 905
Chicago, IL 60602

If you have any questions, please call the Driveway Permit Section at (312) 744-9148.

Thank you in advance for your assistance.

DATE: 11/13/15

DEPARTMENT OF TRANSPORTATION
Driveway Permit Section
121 N. LaSalle Street—Room 905
Chicago, Illinois 60602

APPLICATION FOR COMMERCIAL DRIVEWAY PERMIT

TO BE TYPED OR PRINTED IN INK COMPLETELY AND IN TRIPLICATE

Ashland FD LLC (Name of Owner) of 1400 Alabama Dr. (Mailing Address—City, State) Winter Park, FL 32789 (Zip Code)

Ashland FD LLC (Name of Billing) of 228 N. Park Ave. Ste L, (Billing Address—City, State) Winter Park, FL 32789 (Zip Code)

Telephone Number (321-972)9979 -Contact - Anthony J Nicholson, Mgr. (Owner), Telephone Number ( ) **Lia Kumar** (Billed to)

hereinafter termed the Owner, request permission and authority to maintain (a driveway) or (driveways), and submit herewith to the Commissioner of the Department of Transportation the following:

1. Descriptive location and address of proposed and/or existing driveway(s): Date: 11/13/15

Drive A ---- 4522 S. Ashland Ave (Exact address of driveway) 100 (Distance) Ft. (N) (S) (E) (W) of 44th Street (Property line of nearest cross street)

Driveway width at widest point 23 ft. ( ) Proposed (X) Existing

Drive B ---- 4538 S. Ashland (Exact address of driveway) 130 (Distance) Ft. (N) (S) (E) (W) of 44th Street (Property line of nearest cross street)

Driveway width at widest point 31 ft. ( ) Proposed (X) Existing 96-111685 (Permit No.)

Drive C ---- _____ (Exact address of driveway) _____ (Distance) Ft. (N) (S) (E) (W) of _____ (Property line of nearest cross street)

Driveway width at widest point _____ ft. ( ) Proposed ( ) Existing _____ (Permit No.)

Drive D ---- _____ (Exact address of driveway) _____ (Distance) Ft. (N) (S) (E) (W) of _____ (Property line of nearest cross street)

Driveway width at widest point _____ ft. ( ) Proposed ( ) Existing _____ (Permit No.)

2. Exact address of property 4524 S. Ashland Ave. City Chicago Zip 60609

3. EXEMPT: ( ) The Owner certifies that the private property adjacent to and served by the driveway(s) will be used exclusively for charitable, educational or religious purposes. A copy of proof of Non Profit status must be submitted with this application.

4. FEIN (Federal Employer Identification Num

5. PIN (Permanent Index Number) of property _____

6. Describe the exact nature of business to be or being served by driveway(s). General Retail Store

SEE REQUIREMENT SHEET FOR INFORMATION ON DRAWINGS, PHOTOGRAPHS, FEE SCHEDULE AND CERTIFICATE OF INSURANCE.

Application Fee: The non-refundable application fee must accompany the application. This fee is to be Check or Money Order payable to THE CITY OF CHICAGO.

I certify that all of the above information is true and has been filled out in accordance with the requirements supplied with this application.

PRINT Henry Nove - Corporate Agent SIGNED _____ Date 11/9/15


ZONING DEPARTMENT APPROVAL

Print _____ Signed _____ Date _____

Application No Permit No (SEE REVERSE SIDE)

CONDITIONAL PERMIT

CERTIFIED CORRECTIONS

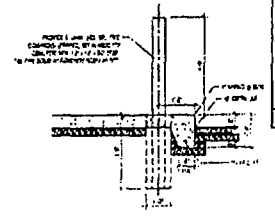

05 TYP. STL. BOLLARD DETAIL

PUBLIC ALLEY

EXISTING 1 STORY BUILDING

S. ASHLAND AVE.

FAMILY DOLLAR

4324 S. ASHLAND AVE
CHICAGO, IL 60609

ARCHITECTURAL SITE PLAN

A001

01 ARCHITECTURAL SITE PLAN


Google Maps 4532 S Ashland Ave



Image capture: Nov 2014 © 2015 Google

Chicago, Illinois

-Street View - Nov 2014

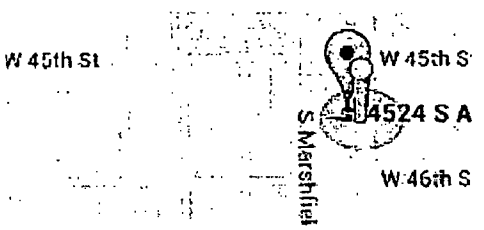

City of Chicago

O2015-8513

Office of the City Clerk

Document Tracking Sheet

Meeting Date:	12/9/2015
Sponsor(s):	Burnett (27)
Type:	Ordinance
Title:	Exemption from physical barrier requirement for commercial driveway alley access for VCP Funding III LLC
Committee(s) Assignment:	Committee on Transportation and Public Way

City Council Meeting
December 9, 2015

BE IT ORDAINED BY THE CITY COUNCIL OF THE CITY OF CHICAGO

SECTION 1. Section 10-20-430 of the Municipal Code of Chicago, Commissioner of Transportation is hereby authorized and directed to exempt

VCP Funding III, LLC
453-457 N.Aberdeen Street
Chicago, IL 60642

From the provisions requiring barriers as a prerequisite to prohibit alley ingress and egress to parking facilities for premise address.

SECTION 2. This ordinance shall take effect and be in force from and after its passage and publication

Walter Burnett, Jr.
Alderman, 27th Ward

City of Chicago

O2015-8515

Office of the City Clerk

Document Tracking Sheet

Meeting Date:	12/9/2015
Sponsor(s):	Burnett (27)
Type:	Ordinance
Title:	Exemption from physical barrier requirement for commercial driveway alley access for Chicago Children Theatre
Committee(s) Assignment:	Committee on Transportation and Public Way

City Council Meeting
December 9, 2015

BE IT ORDAINED BY THE CITY COUNCIL OF THE City OF CHICAGO

SECTION 1. Section 10-20-430 of the Municipal Code of Chicago, Commissioner of Transportation is hereby authorized and directed to exempt

Chicago Children Theatre
100 So. Racine
Chicago, IL 60607

From the provisions requiring barriers as a prerequisite to prohibit alley ingress and egress to parking facilities for premise address.

SECTION 2. This ordinance shall take effect and be in force from and after its passage and publication.

Walter Burnett, Jr.
Alderman, 27th Ward

City of Chicago

O2015-8516

Office of the City Clerk

Document Tracking Sheet

Meeting Date:	12/9/2015
Sponsor(s):	Burnett (27)
Type:	Ordinance
Title:	Exemption from physical barrier requirement for commercial driveway alley access for Domain Group LLC, The
Committee(s) Assignment:	Committee on Transportation and Public Way

City Council Meeting
December 9, 2015

BE IT ORDAINED BY THE CITY COUNCIL OF THE CITY OF CHICAGO

SECTION 1. Section 10-20-430 of the Municipal Code of Chicago, Commissioner of Transportation is hereby authorized and directed to exempt

The Domain Group, LLC
1317 N.larrabee Street
Chicago, IL 60610

From the provisions requiring barriers as a prerequisite to prohibit alley ingress and egress to parking facilities for premise address.

SECTION 2. This ordinance shall take effect and be in force from and after its passage and publication

Walter Burnett, Jr.
Alderman, 27th Ward

City of Chicago

O2015-8529

Office of the City Clerk

Document Tracking Sheet

Meeting Date:	12/9/2015
Sponsor(s):	Ervin (28)
Type:	Ordinance
Title:	Exemption from physical barrier requirement for commercial driveway alley access for Robert Hach/Sunrise Transportation LLC
Committee(s) Assignment:	Committee on Transportation and Public Way

BE IT ORDAINED BY THE CITY COUNCIL OF CHICAGO:

SECTION 1. Section 10-20-430 of the Municipal Code of Chicago, the Commissioner of Transportation is hereby authorized and directed to exempt **Robert Hach / Sunrise Transportation, LLC of 4540 West Madison Street,** from the provisions requiring barriers as a prerequisite to prohibit alley ingress and egress to parking facilities for premise address.

SECTION 2. This ordinance shall take effect and be in force from and after its passage and publication.

JASON C. ERVIN
Alderman, 28th Ward

City of Chicago

O2015-8530

Office of the City Clerk

Document Tracking Sheet

Meeting Date:	12/9/2015
Sponsor(s):	Ervin (28)
Type:	Ordinance
Title:	Exemption from physical barrier requirement for commercial driveway alley access for Angel Zamudio - 1359 S Ashland Ave
Committee(s) Assignment:	Committee on Transportation and Public Way


BE IT ORDAINED BY THE CITY COUNCIL OF CHICAGO:

SECTION 1. Section 10-20-430 of the Municipal Code of Chicago, the Commissioner of Transportation is hereby authorized and directed to exempt **Angel Zamudio of 1359 South Ashland Avenue,** from the provisions requiring barriers as a prerequisite to prohibit alley ingress and egress to parking facilities for premise address.

SECTION 2. This ordinance shall take effect and be in force from and after its passage and publication.

JASON C. ERVIN
Alderman, 28th Ward

1545 W. Hastings ST and 1359 S. Ashland Proposed Driveways

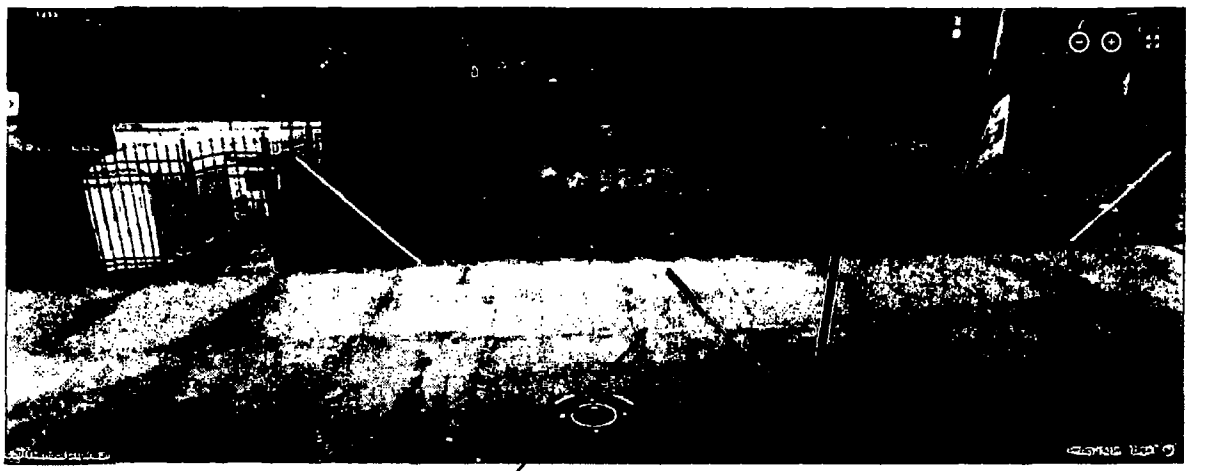

1359 S. Ashland Ave proposed Driveway location



1545 W. Hastings St. proposed driveway location.

City of Chicago
Dept. of Transportation-Div of Infrastructure Management

Aldermanic Waiver for Proposed Driveways

Application #: 15-001160 Date: AUG 01, 2015

Property Address: 1335 S ASHLAND AV

ZAMUDIO ANGEL
1347 S Ashland Av
Chicago, Il 60608

Alderman: JASON ERVIN Ward: 28

Phone Number of Owner: 312-296-2650

Address of Driveways:

Driveway 1:	Active	1335 S ASHLAND AV	width 24'
Driveway 2:	Active	1341 S ASHLAND AV	width 18'
Driveway 3:	Active	1345 S ASHLAND AV	width 24'
Driveway 4:	Active	1349 S ASHLAND AV	width 20'
Driveway 5:	Active - Proposed	1359 S ASHLAND AV	width 20'
Driveway 6:	Active - Proposed	1545 W HASTINGS ST	width 24'

Type of Business to be served by driveways: Wholesale Trade - Non-durable Goods

Dear Alderman:
We are in receipt of an applicaton for a driveway(s) from the above applicant. Under the terms of the ordinance adopted by the City Council on March 28, 1956, page 2440, we are herewith advising you of this application. Attached below is Acceptance of Notice and Waiver of twenty (20) day waiting period. Kindly advise this office relative to this application.

ACCEPTANCE OF NOTICE AND WAIVER OF WAITING PERIOD

I, Jason C Ervin, Alderman of Ward 28, do acknowledge Notice of the Application of Angel Zamudio for a permit to construct a driveway at 1545 W. Hastings and hereby waive the twenty (20) day waiting period approved by Section 10-20-415 of the Municipal Code of Chicago.

City of Chicago

O2015-8531

Office of the City Clerk

Document Tracking Sheet

Meeting Date:	12/9/2015
Sponsor(s):	Ervin (28)
Type:	Ordinance
Title:	Exemption from physical barrier requirement for commercial driveway alley access for Angel Zamudio - 1545 W Hastings St
Committee(s) Assignment:	Committee on Transportation and Public Way


BE IT ORDAINED BY THE CITY COUNCIL OF CHICAGO:

SECTION 1. Section 10-20-430 of the Municipal Code of Chicago, the Commissioner of Transportation is hereby authorized and directed to exempt **Angel Zamudio of 1545 West Hastings Street,** from the provisions requiring barriers as a prerequisite to prohibit alley ingress and egress to parking facilities for premise address.

SECTION 2. This ordinance shall take effect and be in force from and after its passage and publication.

JASON C. ERVIN
Alderman, 28th Ward

1545 W. Hastings ST and 1359 S. Ashland Proposed Driveways

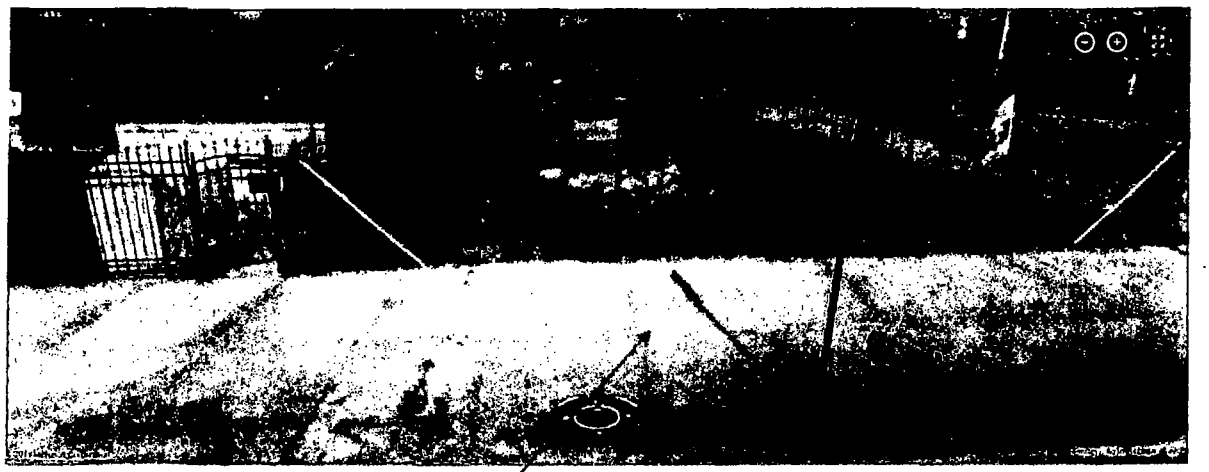

1359 S. Ashland Ave proposed Driveway location



1545 W. Hastings St. proposed driveway location.

City of Chicago
Dept. of Transportation-Div of Infrastructure Management

Aldermanic Waiver for Proposed Driveways

Application #: 15-001160 Date: AUG 01, 2015

Property Address: 1335 S ASHLAND AV

ZAMUDIO ANGEL
1347 S Ashland Av
Chicago, Il 60608

Alderman: JASON ERVIN Ward: 28

Phone Number of Owner: 312-296-2650

Address of Driveways:

Driveway 1:	Active	1335 S ASHLAND AV	width 24'
Driveway 2:	Active	1341 S ASHLAND AV	width 18'
Driveway 3:	Active	1345 S ASHLAND AV	width 24'
Driveway 4:	Active	1349 S ASHLAND AV	width 20'
Driveway 5:	Active - Proposed	1359 S ASHLAND AV	width 20'
Driveway 6:	Active - Proposed	1545 W HASTINGS ST	width 24'

Type of Business to be served by driveways: Wholesale Trade - Non-durable Goods

Dear Alderman:
We are in receipt of an applicaton for a driveway(s) from the above applicant. Under the terms of the ordinance adopted by the City Council on March 28, 1956, page 2440, we are herewith advising you of this application. Attached below is Acceptance of Notice and Waiver of twenty (20) day waiting period. Kindly advise this office relative to this application.

ACCEPTANCE OF NOTICE AND WAIVER OF WAITING PERIOD

I, Jason C Ervin, Alderman of Ward 28, do acknowledge Notice of the Application of Angel Zamudio for a permit to construct a driveway at 1359 S. Ashland and hereby waive the twenty (20) day waiting period approved by Section 10-20-415 of the Municipal Code of Chicago.

City of Chicago

O2015-8491

Office of the City Clerk

Document Tracking Sheet

Meeting Date:	12/9/2015
Sponsor(s):	Reboyras (30)
Type:	Ordinance
Title:	Exemption from physical barrier requirement for commercial driveway alley access for MW Tires & Service LLC
Committee(s) Assignment:	Committee on Transportation and Public Way

Council Meeting
December 9, 2015
Committee on Transportation

BE IT ORDAINED BY THE CITY COUNCIL OF THE CITY OF CHICAGO:

SECTION 1. Section 10-20-430 of the Municipal Code of Chicago, the Director of Revenue is hereby authorized and directed to exempt:

MW Tires & Service, LLC
3354 North Pulaski Road

from the provisions requiring barriers as a prerequisite to prohibit alley ingress and egress to parking facilities for premise(s) address.

SECTION 2. This ordinance shall take effect and be in force from and after its passage and due publication.

Ariel E. Reboyras
30th Ward Alderman

RECEIVED
2015 DEC -7 PM 3:08
CITY CLERK

City of Chicago

O2015-8507

Office of the City Clerk

Document Tracking Sheet

Meeting Date:	12/9/2015
Sponsor(s):	Waguespack (32)
Type:	Ordinance
Title:	Exemption from physical barrier requirement for commercial driveway alley access for Clybourn Construction LLC
Committee(s) Assignment:	Committee on Transportation and Public Way

BE IT ORDAINED BY THE CITY COUNCIL OF THE CITY OF CHICAGO:

SECTION 1. Pursuant to Section 10-20-430 of the Municipal Code of Chicago, the Director of the Department of Revenue is hereby authorized and directed to exempt **Clybourn Construction, LLC** at **2450 N Clybourn** from requiring barriers as a prerequisite to prohibit alley ingress and egress to parking facilities for premise address.

SECTION 2. This ordinance shall take effect and be in force upon its passage and publication.

Scott Waguespack
Alderman, 32nd Ward

City of Chicago

O2015-8509

Office of the City Clerk

Document Tracking Sheet


Meeting Date:	12/9/2015
Sponsor(s):	Silverstein (50)
Type:	Ordinance
Title:	Exemption from physical barrier requirement for commercial driveway alley access for Wendy's Properties LLC
Committee(s) Assignment:	Committee on Transportation and Public Way

Committee on Transportation and Public Way
City Council

BE IT ORDAINED BY THE CITY COUNCIL OF THE CITY OF CHICAGO:

SECTION 1. Pursuant to Section 10-20-430 of the Municipal Code of Chicago, the Commissioner of Transportation is hereby authorized and directed to exempt Wendy's Properties, LLC, who will operate a drive-thru restaurant located at 6324-6346 N. Western Avenue, from provisions requiring barriers as prerequisite to prohibit alley ingress and egress to a trash enclosure for premise address.

SECTION 2. This ordinance shall take effect and be in force hereinafter its passage and publication.

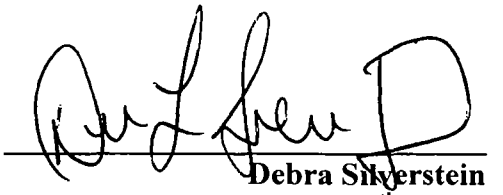

Debra Silverstein
Alderman, 50th Ward

City of Chicago

O2015-8525

Office of the City Clerk

Document Tracking Sheet

Meeting Date:	12/9/2015
Sponsor(s):	Silverstein (50)
Type:	Ordinance
Title:	Exemption from physical barrier requirement for commercial driveway alley access for Horizon Learning Center
Committee(s) Assignment:	Committee on Transportation and Public Way

City Council Meeting
December 9, 2015
Transportation &Public Way

BE IT ORDAINED BY THE CITY COUNCIL OF CHICAGO:

SECTION 1.Pursuant to Section 10-20-430 of the Municipal Code of Chicago, the Commissioner of Transportation is hereby authorized and directed to exempt Horizon Learning Center, 2910 W Peterson Ave, 1st floor, from provisions requiring barriers as a prerequisite to prohibit alley ingress and egress to parking facilities for premise address.

SECTION 2 This ordinance shall take effect and be force from and after it passage and publication.

DEBRA L. SILVERSTEIN
Alderman, 50th Ward

City of Chicago

O2015-8587

Office of the City Clerk

Document Tracking Sheet

Meeting Date:	12/9/2015
Sponsor(s):	Hopkins (2)
Type:	Ordinance
Title:	Awning(s) for Aesop
Committee(s) Assignment:	Committee on Transportation and Public Way

ORDINANCE
AESOP
Acct. No. 402365 - 1
Permit No. 1120669

Be It Ordained by the City Council of the City of Chicago:

SECTION 1. Permission and authority are hereby given and granted to AESOP, upon the terms and subject to the conditions of this ordinance to construct, install, maintain and use one (1) Awning(s) projecting over the public right-of-way adjacent to its premises known as 1653 N. Damen Ave..

Said Awning(s) at N. Damen Avenue measure(s):
One (1) at eighteen (18) feet in length, and two (2) feet in width for a total of thirty-six (36) square feet.

The location of said privilege shall be as shown on prints kept on file with the Department of Business Affairs and Consumer Protection and the Office of the City Clerk.

Said privilege shall be constructed in accordance with plans and specifications approved by the Zoning Department - Signs.

This grant of privilege in the public way shall be subject to the provisions of Section 10-28-015 and all other required provisions of the Municipal Code of Chicago.

The grantee shall pay to the City of Chicago as compensation for the privilege #1120669 herein granted the sum of fifty ($50.00) per annum in advance.


A 25% penalty will be added for payments received after due date.

The permit holder agrees to hold the City of Chicago harmless for any damage, relocation or replacement costs associated with damage, relocation or removal of private property caused by the City performing work in the public way.


Authority herein given and granted for a period of five (5) years from and after Date of Passage.

Alderman _____


Brian Hopkins 2nd Ward

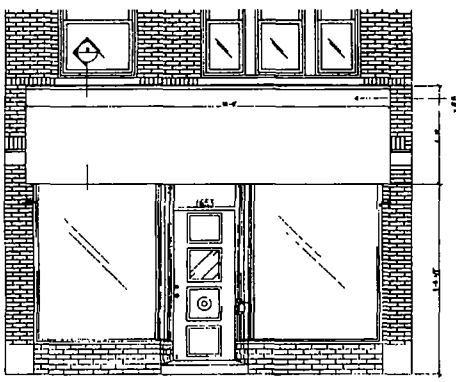


A STOREFRONT ELEVATION WITH AWNING

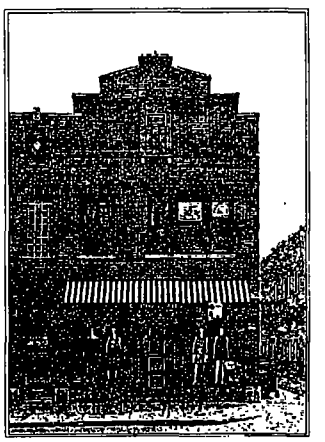

B EXISTING STOREFRONT AWNING

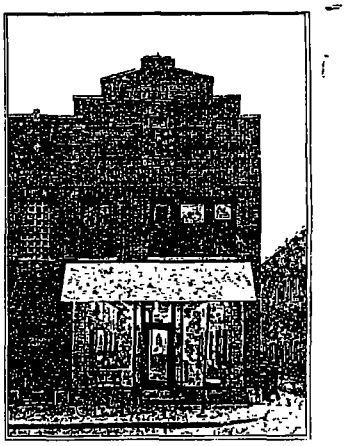

C PROPOSED STORETRONT AWNING

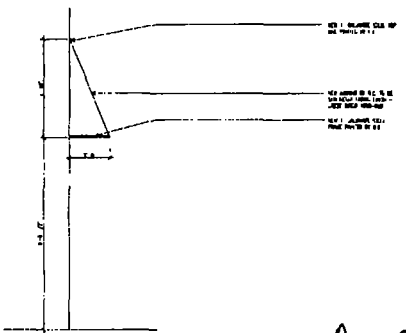

D STOREFRONT SECTION WITH AWNING

Awning will not have lettering
Jessica Hawks - Expediter
Burnham Nationwide
11/17/15

OWNER
AESOP
50 WEST 58TH STREET
SUITE 5B
NEW YORK, NY 10019
T 212 699 0247
www.aesop.com

CONSULTANT
HENDERSON ENGINEERS INC
8345 LENEXA DR
LENEXA, KS 66214
T 913 768 8880
F 913 768 8881
www.hei.eng.com

CALLISON
CALLISON ARCHITECTURE, INC
www.callison.com

Aesop
1853 NORTH DAMEN AVE
CHICAGO IL 60647

PROJECT NUMBER 117221.00

ISSUED / REVISED	DATE
ADD TO MENU	
ADD TO MENU	

ARCHITECTURAL ELEVATIONS

A-401

Department of Business Affairs and Consumer Protection
Small Business Center - Public Way Use Unit
City Hall - 121 N. LaSalle Street, Room 800 • Chicago, IL 60602
312-74-GOBIZ / 312-744-6249 • (312) 744-1944 (TTY)
http://www.cityofchicago.org/bacp

12/09/2015

Alderman **Brian Hopkins**
Ward # **02**
City of Chicago
City Hall, Room **200**
121 North LaSalle Street
Chicago, Illinois 60602

Re: An ordinance to use and maintain a portion of the public right-of-way for **one (1) awning(s)** for **AESOP**, adjacent to the premises known as **1653 N. Damen Ave.**.

Dear Alderman **Brian Hopkins**:

The applicant referenced above has requested the use of the public right-of-way for a **awning(s)**. An ordinance has been prepared by the Department of Business Affairs and Consumer Protection – Small Business Center - Public Way Use Unit for presentation to the City Council. Because this request was made for properties located in your ward, as approved by you as per the attached, I respectfully request that you introduce the attached ordinance at the next City Council meeting.

If you have any questions regarding this ordinance, please contact Anthony Bertuca at (312) 744-5506.

Department of Business Affairs and Consumer Protection

City of Chicago

O2015-8595

Office of the City Clerk

Document Tracking Sheet

Meeting Date:	12/9/2015
Sponsor(s):	Hopkins (2)
Type:	Ordinance
Title:	Awning(s) for Life Storage/LS Property Management Services
Committee(s) Assignment:	Committee on Transportation and Public Way

ORDINANCE
LIFE STORAGE/LS PROPERTY MANAGEMENT SERVICES
Acct. No. 326939 - 12
Permit No. 1120756

Be It Ordained by the City Council of the City of Chicago:

SECTION 1. Permission and authority are hereby given and granted to LIFE STORAGE/LS PROPERTY MANAGEMENT SERVICES, upon the terms and subject to the conditions of this ordinance to construct, install, maintain and use one (1) Awning(s) projecting over the public right-of-way adjacent to its premises known as 1840 N. Clybourn Ave..

Said Awning(s) at N. Clybourn Avenue measure(s):
One (1) at twenty point six seven (20.67) feet in length, and one point two five (1.25) foot in width for a total of twenty-five point eight four (25.84) square feet.

The location of said privilege shall be as shown on prints kept on file with the Department of Business Affairs and Consumer Protection and the Office of the City Clerk.

Said privilege shall be constructed in accordance with plans and specifications approved by the Zoning Department - Signs.

This grant of privilege in the public way shall be subject to the provisions of Section 10-28-015 and all other required provisions of the Municipal Code of Chicago.

The grantee shall pay to the City of Chicago as compensation for the privilege #1120756 herein granted the sum of fifty ($50.00) per annum in advance.

A 25% penalty will be added for payments received after due date.

The permit holder agrees to hold the City of Chicago harmless for any damage, relocation or replacement costs associated with damage, relocation or removal of private property caused by the City performing work in the public way.

Authority herein given and granted for a period of five (5) years from and after Date of Passage.

Alderman _____


Brian Hopkins 2nd Ward

Z-BRACKET HOLD WITH 4 - #10X16 SELF TAPPING SCREWS

Z-BRACKET STAMPED FORMED & ZINC COATED


Z-BRACKETS ARE INSTALLED 6" FROM EACH END AND APPROX 4' O/C ON TOP BACK BAR.
Z-BRACKETS ARE 6'-8" O/C ON BOTTOM BACK BAR.


Mounting

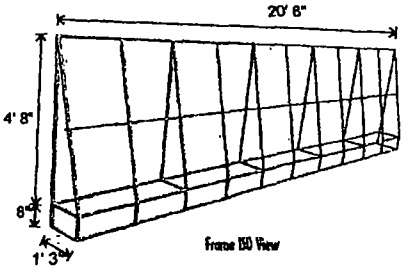

Frame 150 View

Frame: Aluminum Awning Extrusions (Mill Finish Unpainted)
Fabric: Nirosta 1041 Awning Vinyl - Custom Lime Green (Flame Retardant)

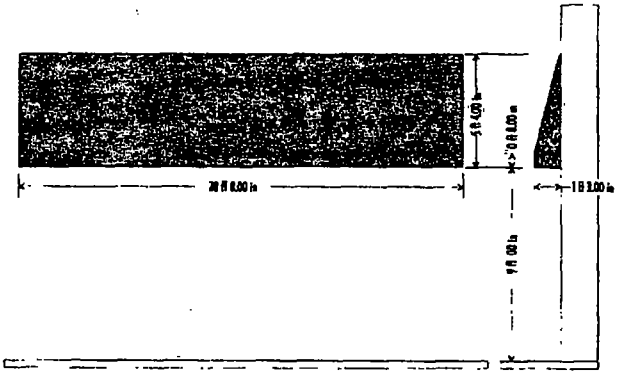

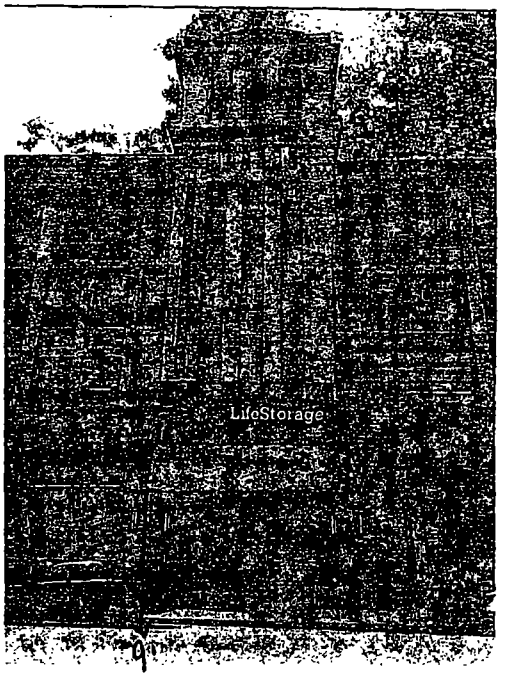

Cobalt Life Storage
1840 N Clybourn
Chicago, IL 60614

AwningGuy.com
1420 East 91st Drive
Merrillville, Indiana 46410
219.755.9500

Merrillville Awning Co.
The Awning Guys

Department of Business Affairs and Consumer Protection
Small Business Center - Public Way Use Unit
City Hall - 121 N. LaSalle Street, Room 800 • Chicago, IL 60602
312-74-GOBIZ / 312-744-6249 • (312) 744-1944 (TTY)
http://www.cityofchicago.org/bacp

12/09/2015

Alderman **Brian Hopkins**
Ward # **02**
City of Chicago
City Hall, Room **200**
121 North LaSalle Street
Chicago, Illinois 60602

Re: An ordinance to use and maintain a portion of the public right-of-way for **one (1) awning(s)** for **LIFE STORAGE/LS PROPERTY MANAGEMENT SERVICES**, adjacent to the premises known as **1840 N. Clybourn Ave.**.

Dear Alderman **Brian Hopkins**:

The applicant referenced above has requested the use of the public right-of-way for a **awning(s)**. An ordinance has been prepared by the Department of Business Affairs and Consumer Protection – Small Business Center - Public Way Use Unit for presentation to the City Council. Because this request was made for properties located in your ward, as approved by you as per the attached, I respectfully request that you introduce the attached ordinance at the next City Council meeting.

If you have any questions regarding this ordinance, please contact Anthony Bertuca at (312) 744-5506.

Department of Business Affairs and Consumer Protection

City of Chicago

O2015-8598

Office of the City Clerk

Document Tracking Sheet

Meeting Date:	12/9/2015
Sponsor(s):	Dowell (3)
Type:	Ordinance
Title:	Awning(s) for Bailey and Brill LLC
Committee(s) Assignment:	Committee on Transportation and Public Way

ORDINANCE
Bailey and Brill, LLC
Acct. No. 221891 - 1
Permit No. 1120812

Be It Ordained by the City Council of the City of Chicago:

SECTION 1. Permission and authority are hereby given and granted to Bailey and Brill, LLC, upon the terms and subject to the conditions of this ordinance to maintain and use, as now constructed, three (3) Awning(s) projecting over the public right-of-way adjacent to its premises known as 1301 S. Michigan Ave..

Said Awning(s) at SOUTH MICHIGAN measure(s):
One (1) at fifty-three (53) feet in length, and two (2) feet in width for a total of one hundred six (106) square feet.
Two (2) at four (4) feet in length, and two (2) feet in width for a total of sixteen (16) square feet.

The location of said privilege shall be as shown on prints kept on file with the Department of Business Affairs and Consumer Protection and the Office of the City Clerk.

Said privilege shall be constructed in accordance with plans and specifications approved by the Zoning Department - Signs.

This grant of privilege in the public way shall be subject to the provisions of Section 10-28-015 and all other required provisions of the Municipal Code of Chicago.

The grantee shall pay to the City of Chicago as compensation for the privilege #1120812 herein granted the sum of one hundred seventy-five ($175.00) per annum in advance.

A 25% penalty will be added for payments received after due date.

The permit holder agrees to hold the City of Chicago harmless for any damage, relocation or replacement costs associated with damage, relocation or removal of private property caused by the City performing work in the public way.

Authority herein given and granted for a period of five (5) years from and after 03/14/2015.


Alderman Pat Dowell

Pat Dowell 3rd Ward

1301 South Michigan
Awnings




Awning #2

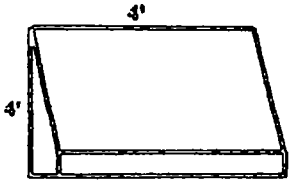

Awning #1

* all awnings are a 2' depth
* all awnings are black with white lettering.

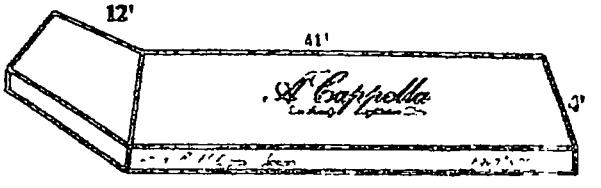

Awning #3

Department of Business Affairs and Consumer Protection
Small Business Center - Public Way Use Unit
City Hall - 121 N. LaSalle Street, Room 800 • Chicago, IL 60602
312-74-GOBIZ / 312-744-6249 • (312) 744-1944 (TTY)
http://www.cityofchicago.org/bacp

12/09/2015

Alderman **Pat Dowell**
Ward # **03**
City of Chicago
City Hall, Room **200**
121 North LaSalle Street
Chicago, Illinois 60602

Re: An ordinance to use and maintain a portion of the public right-of-way for **three (3) awning(s)** for **Bailey and Brill, LLC**, adjacent to the premises known as **1301 S. Michigan Ave.**.

Dear Alderman **Pat Dowell**:

The applicant referenced above has requested the use of the public right-of-way for a **awning(s)**. An ordinance has been prepared by the Department of Business Affairs and Consumer Protection – Small Business Center - Public Way Use Unit for presentation to the City Council. Because this request was made for properties located in your ward, as approved by you as per the attached; I respectfully request that you introduce the attached ordinance at the next City Council meeting.

If you have any questions regarding this ordinance, please contact Anthony Bertuca at (312) 744-5506.

Department of Business Affairs and Consumer Protection

City of Chicago

O2015-8600

Office of the City Clerk

Document Tracking Sheet

Meeting Date:	12/9/2015
Sponsor(s):	Dowell (3)
Type:	Ordinance
Title:	Awning(s) for Harris Bank
Committee(s) Assignment:	Committee on Transportation and Public Way

ORDINANCE
Harris Bank
Acct. No. 367785 - 18
Permit No. 1100675

Be It Ordained by the City Council of the City of Chicago:

SECTION 1. Permission and authority are hereby given and granted to Harris Bank, upon the terms and subject to the conditions of this ordinance to maintain and use, as now constructed, one (1) Awning(s) projecting over the public right-of-way adjacent to its premises known as 1300 S. Wabash Ave..

Said Awning(s) at E. 13th measure(s):
One (1) at six point six seven (6.67) feet in length, and four (4) feet in width for a total of twenty-six point six eight (26.68) square feet.

The location of said privilege shall be as shown on prints kept on file with the Department of Business Affairs and Consumer Protection and the Office of the City Clerk.

Said privilege shall be constructed in accordance with plans and specifications approved by the Zoning Department - Signs.

This grant of privilege in the public way shall be subject to the provisions of Section 10-28-015 and all other required provisions of the Municipal Code of Chicago.

The grantee shall pay to the City of Chicago as compensation for the privilege #1100675 herein granted the sum of fifty ($50.00) per annum in advance.

A 25% penalty will be added for payments received after due date.


The permit holder agrees to hold the City of Chicago harmless for any damage, relocation or replacement costs associated with damage, relocation or removal of private property caused by the City performing work in the public way.

Authority herein given and granted for a period of five (5) years from and after Date of Passage.


Alderman Pat Dowell


Pat Dowell 3rd Ward

SIGN 5

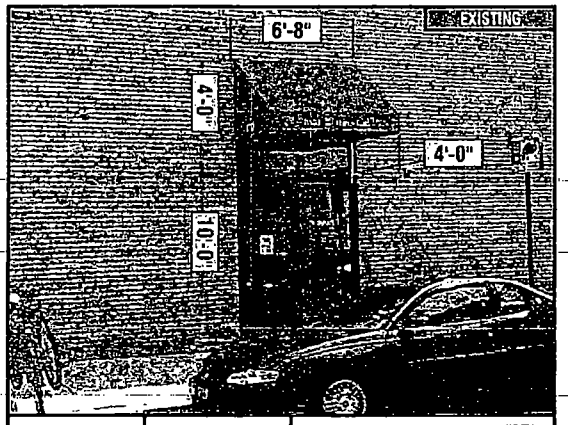

AWNINGS	HEIGHT: 4'-0"	WIDTH: 6'-8"	AVAILABLE HEIGHT: N/A	AVAILABLE WIDTH: N/A

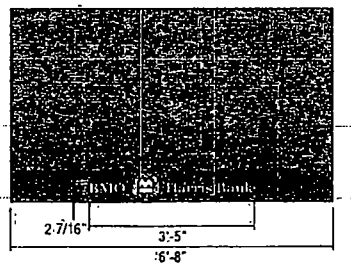

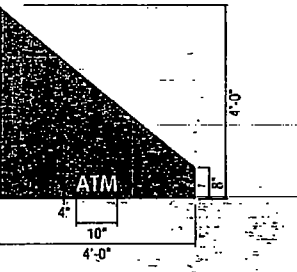



CUSTOM AWNING RE-SKIN

Qty 1

Scale 3/8"=1'-0"

BMO Harris Bank	RECOMMENDATIONS ADDRESS: 1300 S. Wabash CITY/STATE: Chicago, IL ZIP: 60605	PROJECT #: 3683 LOCATION #: 4606	SUBMITTAL IS: ☐ APPROVED ☐ APPROVED AS NOTED ☐ REVISED AND RESUBMIT — CLIENT CONTRACTOR — DATE FILE PATH: Active\BANKS\H\Harris Bank_Project 3683_BMO\Locations\3683_4606_Chicago_IL.cdr Drawings are the exclusive property of Icon Identity Solutions, Inc. Any unauthorized use or duplication is not permitted	DATE: 08/13/11 Rev 1. 00/00/00 Rev 2. 00/00/00 Rev 3. 00/00/00 Rev 4. 00/00/00 Rev 5. 00/00/00	SCALE: N/A DRAWN BY: JF PAGE #: 12	The Icon Companies icon ims

ALL PHOTOS PHOTOSHOPED

Department of Business Affairs and Consumer Protection
Small Business Center - Public Way Use Unit
City Hall - 121 N. LaSalle Street, Room 800 • Chicago, IL 60602
312-74-GOBIZ / 312-744-6249 • (312) 744-1944 (TTY)
http://www.cityofchicago.org/bacp

12/09/2015

Alderman **Pat Dowell**
Ward # **03**
City of Chicago
City Hall, Room **200**
121 North LaSalle Street
Chicago, Illinois 60602

Re: An ordinance to use and maintain a portion of the public right-of-way for **one (1) awning(s)** for **Harris Bank**, adjacent to the premises known as **1300 S. Wabash Ave.**.

Dear Alderman **Pat Dowell**:

The applicant referenced above has requested the use of the public right-of-way for a **awning(s)**. An ordinance has been prepared by the Department of Business Affairs and Consumer Protection – Small Business Center - Public Way Use Unit for presentation to the City Council. Because this request was made for properties located in your ward, as approved by you as per the attached, I respectfully request that you introduce the attached ordinance at the next City Council meeting.

If you have any questions regarding this ordinance, please contact Anthony Bertuca at (312) 744-5506.

Department of Business Affairs and Consumer Protection

City of Chicago

O2015-8601

Office of the City Clerk

Document Tracking Sheet

Meeting Date:	12/9/2015
Sponsor(s):	Lopez (15)
Type:	Ordinance
Title:	Awning(s) for Acuario Travel Agency
Committee(s) Assignment:	Committee on Transportation and Public Way

ORDINANCE
ACUARIO TRAVEL AGENCY
Acct. No. 314017 - 1
Permit No. 1119587

Be It Ordained by the City Council of the City of Chicago:

SECTION 1. Permission and authority are hereby given and granted to ACUARIO TRAVEL AGENCY, upon the terms and subject to the conditions of this ordinance to maintain and use, as now constructed, one (1) Awning(s) projecting over the public right-of-way adjacent to its premises known as 1640 W. 47th St..

Said Awning(s) at W. 47TH ST measure(s):
One (1) at ten (10) feet in length, and three (3) feet in width for a total of thirty (30) square feet.

The location of said privilege shall be as shown on prints kept on file with the Department of Business Affairs and Consumer Protection and the Office of the City Clerk.

Said privilege shall be constructed in accordance with plans and specifications approved by the Zoning Department - Signs.

This grant of privilege in the public way shall be subject to the provisions of Section 10-28-015 and all other required provisions of the Municipal Code of Chicago.

The grantee shall pay to the City of Chicago as compensation for the privilege #1119587 herein granted the sum of fifty ($50.00) per annum in advance.


A 25% penalty will be added for payments received after due date.

The permit holder agrees to hold the City of Chicago harmless for any damage, relocation or replacement costs associated with damage, relocation or removal of private property caused by the City performing work in the public way.

Authority herein given and granted for a period of five (5) years from and after 05/23/2015.

Alderman _____
Raymond A. Lopez 15th Ward



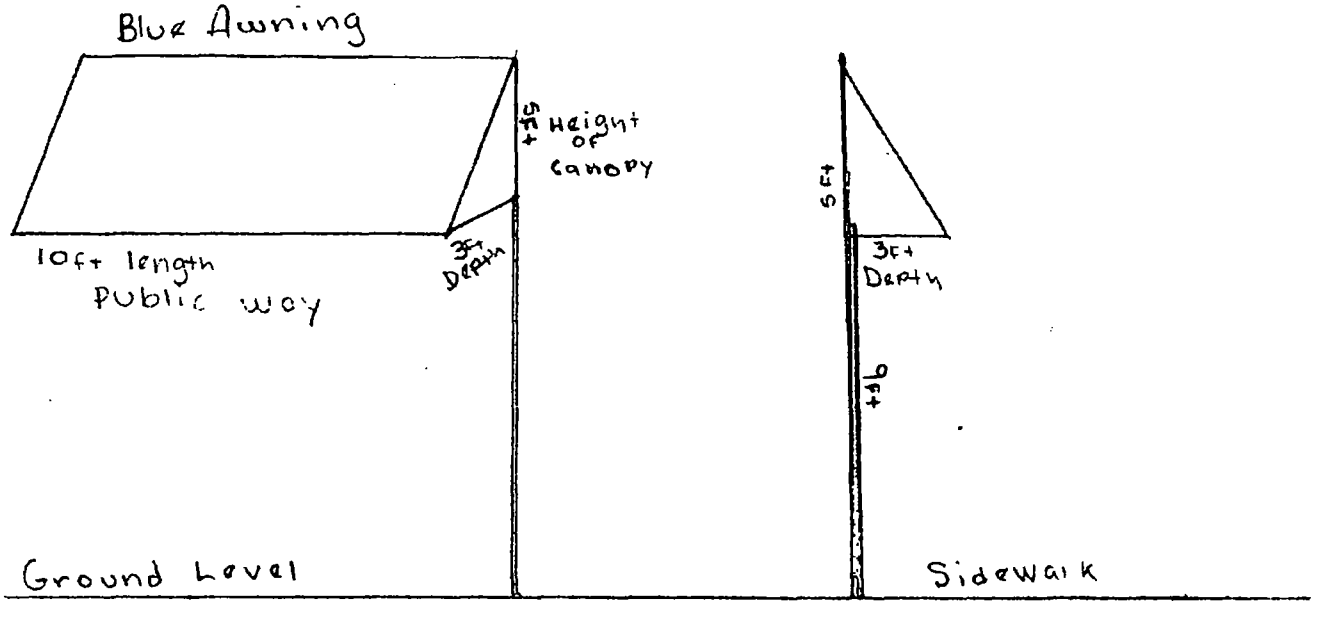

1640 w. 47th ST Chicago, Il 60609

GROUND LEVEL

SIDEWALK

Department of Business Affairs and Consumer Protection
Small Business Center - Public Way Use Unit
City Hall - 121 N. LaSalle Street, Room 800 • Chicago, IL 60602
312-74-GOBIZ / 312-744-6249 • (312) 744-1944 (TTY)
http //www.cityofchicago.org/bacp

12/09/2015

Alderman **Raymond A. Lopez**
Ward # **15**
City of Chicago
City Hall, Room **300**
121 North LaSalle Street
Chicago, Illinois 60602

Re: An ordinance to use and maintain a portion of the public right-of-way for **one (1) awning(s)** for **ACUARIO TRAVEL AGENCY**, adjacent to the premises known as **1640 W. 47th St.**.

Dear Alderman **Raymond A. Lopez**:

The applicant referenced above has requested the use of the public right-of-way for a **awning(s)**. An ordinance has been prepared by the Department of Business Affairs and Consumer Protection – Small Business Center - Public Way Use Unit for presentation to the City Council. Because this request was made for properties located in your ward, as approved by you as per the attached, I respectfully request that you introduce the attached ordinance at the next City Council meeting.

If you have any questions regarding this ordinance, please contact Anthony Bertuca at (312) 744-5506.

Department of Business Affairs and Consumer Protection

City of Chicago

O2015-8603

Office of the City Clerk

Document Tracking Sheet

Meeting Date:	12/9/2015
Sponsor(s):	Lopez (15)
Type:	Ordinance
Title:	Awning(s) for La Central Bakery
Committee(s) Assignment:	Committee on Transportation and Public Way

ORDINANCE
LA CENTRAL BAKERY
Acct. No. 6458 - 2
Permit No. 1119590

Be It Ordained by the City Council of the City of Chicago:

SECTION 1. Permission and authority are hereby given and granted to LA CENTRAL BAKERY, upon the terms and subject to the conditions of this ordinance to maintain and use, as now constructed, one (1) Awning(s) projecting over the public right-of-way adjacent to its premises known as 2422 W. 47th St..

Said Awning(s) at WEST 47TH ST. measure(s):
One (1) at forty-seven (47) feet in length, and two (2) feet in width for a total of ninety-four (94) square feet.

The location of said privilege shall be as shown on prints kept on file with the Department of Business Affairs and Consumer Protection and the Office of the City Clerk.

Said privilege shall be constructed in accordance with plans and specifications approved by the Zoning Department - Signs.

This grant of privilege in the public way shall be subject to the provisions of Section 10-28-015 and all other required provisions of the Municipal Code of Chicago.

The grantee shall pay to the City of Chicago as compensation for the privilege #1119590 herein granted the sum of seventy-two ($72.00) per annum in advance.


A 25% penalty will be added for payments received after due date.

The permit holder agrees to hold the City of Chicago harmless for any damage, relocation or replacement costs associated with damage, relocation or removal of private property caused by the City performing work in the public way.


Authority herein given and granted for a period of five (5) years from and after 05/23/2015.

Alderman _____
Raymond A. Lopez 15th Ward

La Central Bakery
2422 W. 47th Street
Chicago, Il.

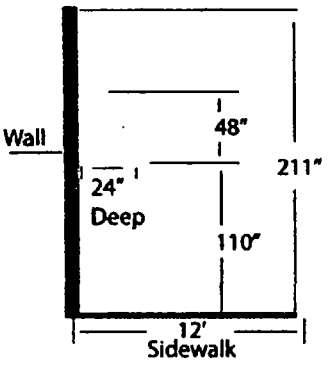



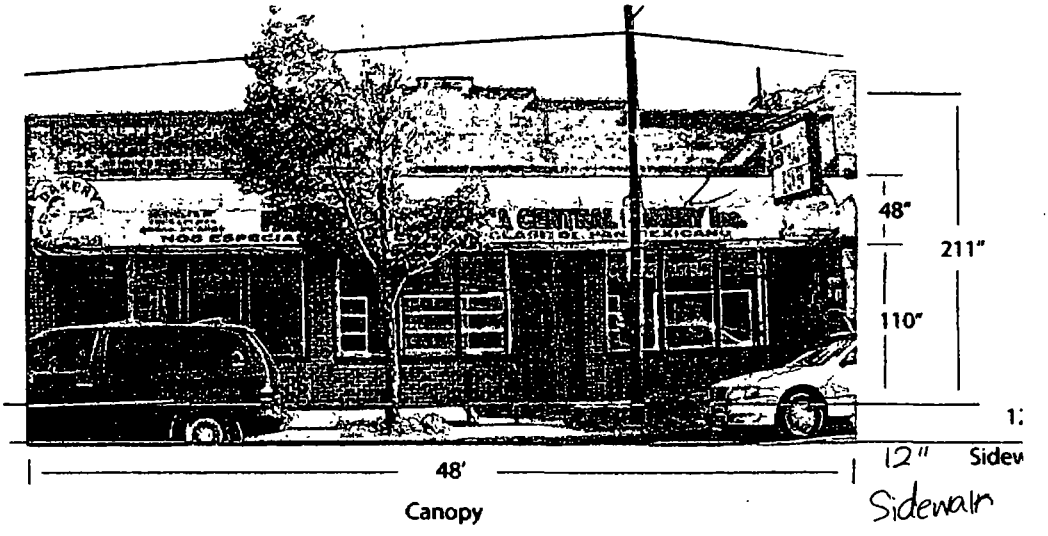

Department of Business Affairs and Consumer Protection
Small Business Center - Public Way Use Unit
City Hall - 121 N. LaSalle Street, Room 800 • Chicago, IL 60602
312-74-GOBIZ / 312-744-6249 • (312) 744-1944 (TTY)
http://www.cityofchicago.org/bacp

12/09/2015

Alderman **Raymond A. Lopez**
Ward # **15**
City of Chicago
City Hall, Room **300**
121 North LaSalle Street
Chicago, Illinois 60602

Re: An ordinance to use and maintain a portion of the public right-of-way for **one (1) awning(s)** for **LA CENTRAL BAKERY**, adjacent to the premises known as **2422 W. 47th St.**.

Dear Alderman **Raymond A. Lopez**:

The applicant referenced above has requested the use of the public right-of-way for a **awning(s)**. An ordinance has been prepared by the Department of Business Affairs and Consumer Protection – Small Business Center - Public Way Use Unit for presentation to the City Council. Because this request was made for properties located in your ward, as approved by you as per the attached, I respectfully request that you introduce the attached ordinance at the next City Council meeting.

If you have any questions regarding this ordinance, please contact Anthony Bertuca at (312) 744-5506.

Department of Business Affairs and Consumer Protection

City of Chicago

O2015-8604

Office of the City Clerk

Document Tracking Sheet

Meeting Date:	12/9/2015
Sponsor(s):	O'Shea (19)
Type:	Ordinance
Title:	Awning(s) for Tooromeen
Committee(s) Assignment:	Committee on Transportation and Public Way

ORDINANCE
TOOROMEEN
Acct. No. 400044 - 1
Permit No. 1120183

Be It Ordained by the City Council of the City of Chicago:

SECTION 1. Permission and authority are hereby given and granted to TOOROMEEN, upon the terms and subject to the conditions of this ordinance to construct, install, maintain and use one (1) Awning(s) projecting over the public right-of-way adjacent to its premises known as 10318 S. Western Ave..

Said Awning(s) at S. Western Avenue measure(s):
One (1) at twenty-eight (28) feet in length, and three point one six (3.16) feet in width for a total of eighty-eight point four eight (88.48) square feet.

The location of said privilege shall be as shown on prints kept on file with the Department of Business Affairs and Consumer Protection and the Office of the City Clerk.

Said privilege shall be constructed in accordance with plans and specifications approved by the Zoning Department - Signs.

This grant of privilege in the public way shall be subject to the provisions of Section 10-28-015 and all other required provisions of the Municipal Code of Chicago.

The grantee shall pay to the City of Chicago as compensation for the privilege #1120183 herein granted the sum of fifty-three ($53.00) per annum in advance.


A 25% penalty will be added for payments received after due date.

The permit holder agrees to hold the City of Chicago harmless for any damage, relocation or replacement costs associated with damage, relocation or removal of private property caused by the City performing work in the public way.

Authority herein given and granted for a period of five (5) years from and after Date of Passage.

Alderman _____

Matthew J. O'Shea 19th Ward

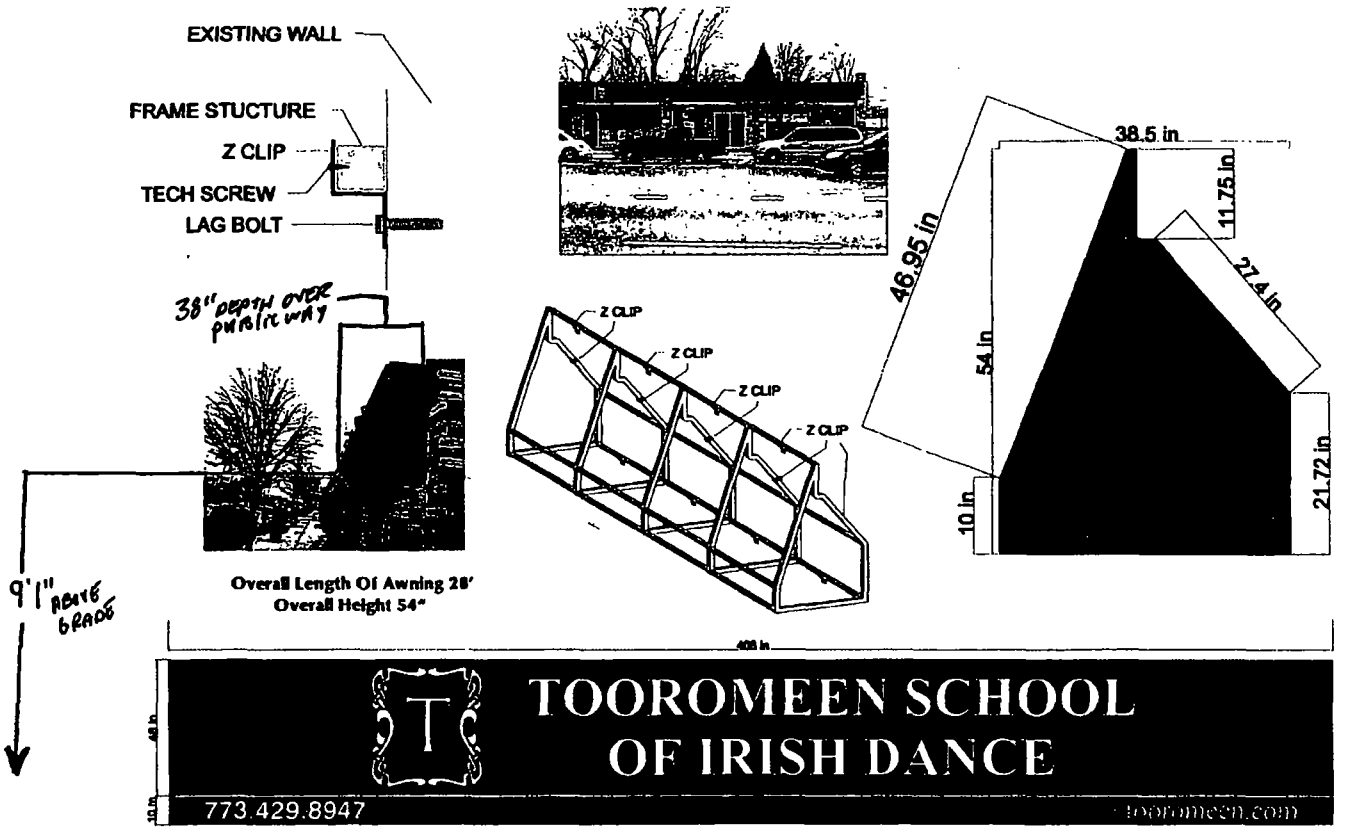

These drawings are the exclusive property of Integrity Sign Company Any use other than that intended is not allowed without the express written authorization of Integrity Sign Company Ideas contained herein are considered intellectual property and are protected under law © Integrity Sign Company The prices, specifications and conditions as described are satisfactory and hereby accepted Integrity Sign Company is authorized to do the work as specified

Directory Name D:\SPORT & ORTHO	
Customer	Address
Current Date 5/4/2015	File Name western awning FS
Drawn By JS	Salesperson
Approved By	Date

INTEGRITY SIGN COMPANY

Department of Business Affairs and Consumer Protection
Small Business Center - Public Way Use Unit
City Hall - 121 N. LaSalle Street, Room 800 • Chicago, IL 60602
312-74-GOBIZ / 312-744-6249 • (312) 744-1944 (TTY)
http://www.cityofchicago.org/bacp

12/09/2015

Alderman **Matthew J. O'Shea**
Ward # **19**
City of Chicago
City Hall, Room **200**
121 North LaSalle Street
Chicago, Illinois 60602

Re: An ordinance to use and maintain a portion of the public right-of-way for **one (1) awning(s)** for **TOOROMEEN**, adjacent to the premises known as **10318 S. Western Ave.**.

Dear Alderman **Matthew J. O'Shea**:

The applicant referenced above has requested the use of the public right-of-way for a **awning(s)**. An ordinance has been prepared by the Department of Business Affairs and Consumer Protection – Small Business Center - Public Way Use Unit for presentation to the City Council. Because this request was made for properties located in your ward, as approved by you as per the attached, I respectfully request that you introduce the attached ordinance at the next City Council meeting.

If you have any questions regarding this ordinance, please contact Anthony Bertuca at (312) 744-5506.

Department of Business Affairs and Consumer Protection

City of Chicago

O2015-8606

Office of the City Clerk

Document Tracking Sheet

Meeting Date:	12/9/2015
Sponsor(s):	Cochran (20)
Type:	Ordinance
Title:	Awning(s) for Taqueria Atotonilco No. 2
Committee(s) Assignment:	Committee on Transportation and Public Way

ORDINANCE
TAQUERIA ATOTONILCO #2
Acct. No. 62842 - 1
Permit No. 1120691

Be It Ordained by the City Council of the City of Chicago:

SECTION 1. Permission and authority are hereby given and granted to TAQUERIA ATOTONILCO #2, upon the terms and subject to the conditions of this ordinance to maintain and use, as now constructed, one (1) Awning(s) projecting over the public right-of-way adjacent to its premises known as 1649 W. 47th St..

Said Awning(s) at W. 47th Street measure(s):
One (1) at twenty-two (22) feet in length, and three (3) feet in width for a total of sixty-six (66) square feet.

The location of said privilege shall be as shown on prints kept on file with the Department of Business Affairs and Consumer Protection and the Office of the City Clerk.

Said privilege shall be constructed in accordance with plans and specifications approved by the Zoning Department - Signs.

This grant of privilege in the public way shall be subject to the provisions of Section 10-28-015 and all other required provisions of the Municipal Code of Chicago.

The grantee shall pay to the City of Chicago as compensation for the privilege #1120691 herein granted the sum of fifty ($50.00) per annum in advance.


A 25% penalty will be added for payments received after due date.

The permit holder agrees to hold the City of Chicago harmless for any damage, relocation or replacement costs associated with damage, relocation or removal of private property caused by the City performing work in the public way.

Authority herein given and granted for a period of five (5) years from and after 05/09/2015.

Alderman _____

Willie Cochran 20th Ward

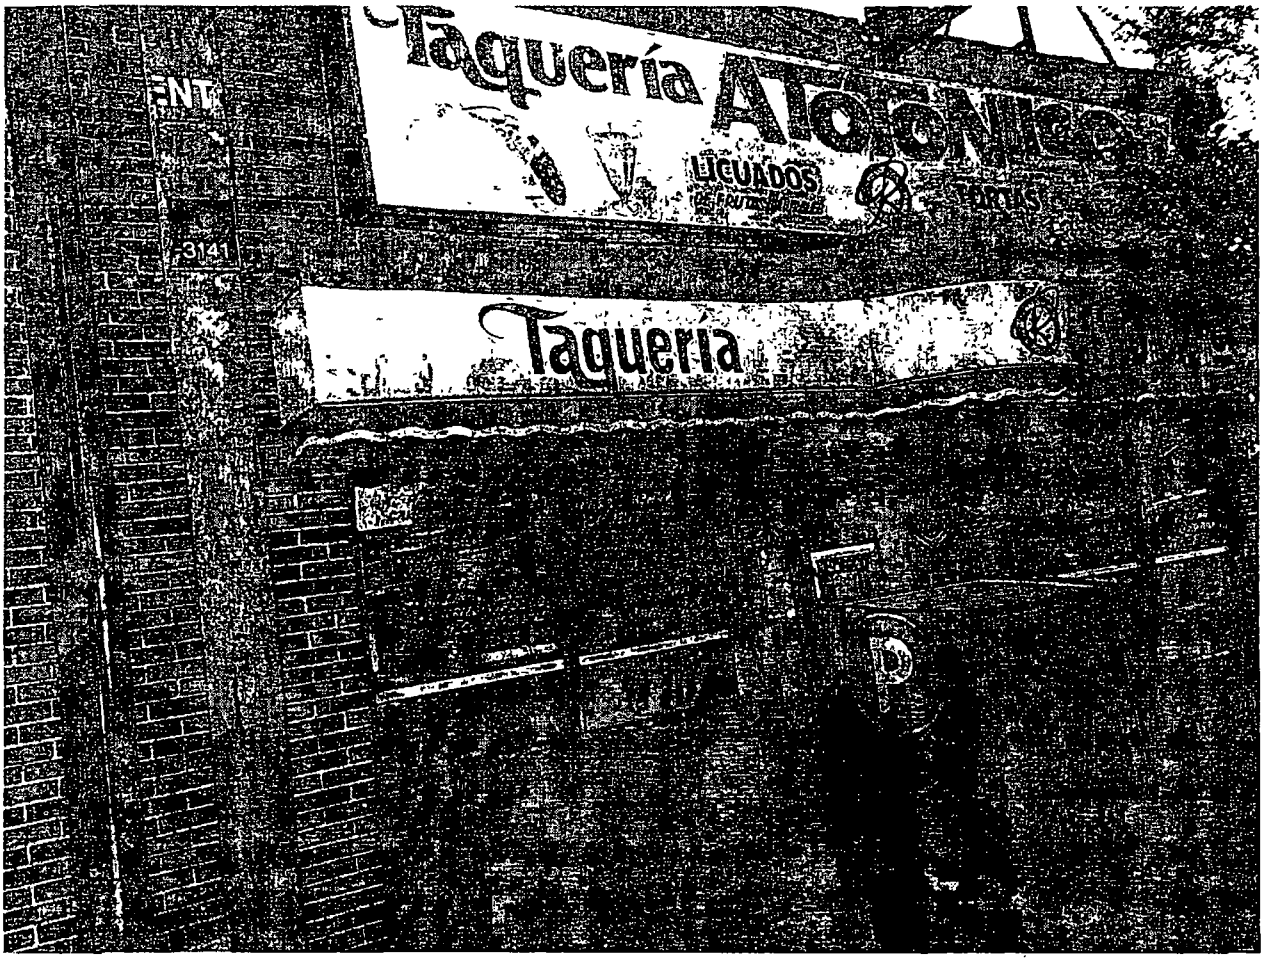
Taquería
LICUADOS
Taqueria

Department of Business Affairs and Consumer Protection
Small Business Center - Public Way Use Unit
City Hall - 121 N LaSalle Street, Room 800 • Chicago, IL 60602
312-74-GOBIZ / 312-744-6249 • (312) 744-1944 (TTY)
http://www.cityofchicago.org/bacp

12/09/2015

Alderman **Willie Cochran**
Ward # **20**
City of Chicago
City Hall, Room **300**
121 North LaSalle Street
Chicago, Illinois 60602

Re: An ordinance to use and maintain a portion of the public right-of-way for **one (1) awning(s)** for **TAQUERIA ATOTONILCO #2**, adjacent to the premises known as **1649 W. 47th St.**.

Dear Alderman **Willie Cochran**:

The applicant referenced above has requested the use of the public right-of-way for a **awning(s)**. An ordinance has been prepared by the Department of Business Affairs and Consumer Protection – Small Business Center - Public Way Use Unit for presentation to the City Council. Because this request was made for properties located in your ward, as approved by you as per the attached, I respectfully request that you introduce the attached ordinance at the next City Council meeting.

If you have any questions regarding this ordinance, please contact Anthony Bertuca at (312) 744-5506.

Department of Business Affairs and Consumer Protection

City of Chicago

O2015-8614

Office of the City Clerk

Document Tracking Sheet

Meeting Date:	12/9/2015
Sponsor(s):	Munoz (22)
Type:	Ordinance
Title:	Awning(s) for Vemongi
Committee(s) Assignment:	Committee on Transportation and Public Way

ORDINANCE
VEMONGI
Acct. No. 395355 - 1
Permit No. 1116433

Be It Ordained by the City Council of the City of Chicago:

SECTION 1. Permission and authority are hereby given and granted to VEMONGI, upon the terms and subject to the conditions of this ordinance to maintain and use, as now constructed, one (1) Awning(s) projecting over the public right-of-way adjacent to its premises known as 3057 S. Avers Ave..

Said Awning(s) at S. Avers Avenue measure(s):
One (1) at twenty-three (23) feet in length, and two (2) feet in width for a total of forty-six (46) square feet.

The location of said privilege shall be as shown on prints kept on file with the Department of Business Affairs and Consumer Protection and the Office of the City Clerk.

Said privilege shall be constructed in accordance with plans and specifications approved by the Zoning Department - Signs.

This grant of privilege in the public way shall be subject to the provisions of Section 10-28-015 and all other required provisions of the Municipal Code of Chicago.

The grantee shall pay to the City of Chicago as compensation for the privilege #1116433 herein granted the sum of fifty ($50.00) per annum in advance.

A 25% penalty will be added for payments received after due date.

The permit holder agrees to hold the City of Chicago harmless for any damage, relocation or replacement costs associated with damage, relocation or removal of private property caused by the City performing work in the public way.


Authority herein given and granted for a period of five (5) years from and after Date of Passage.

Alderman _____


Ricardo Munoz 22nd Ward


Awning

Material: Galv, tube square 1" x1"

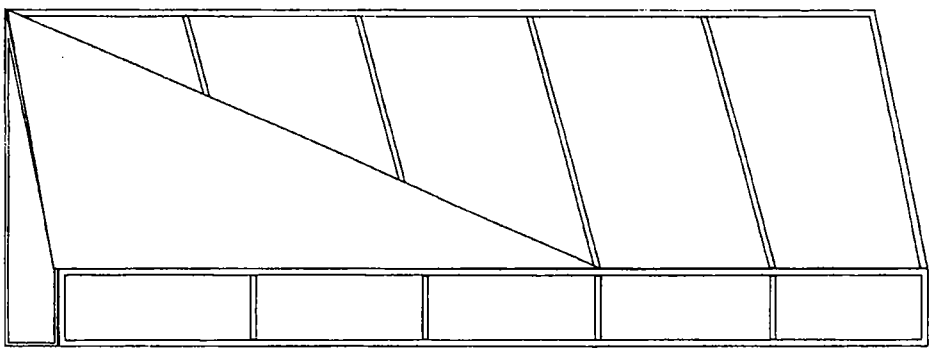

All joints are to be 100 % weld

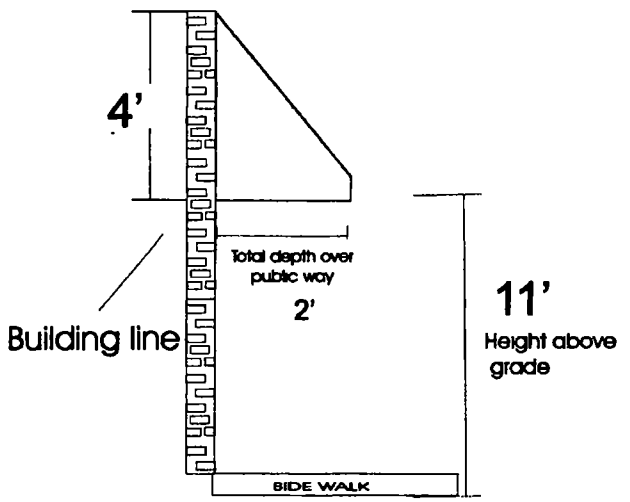

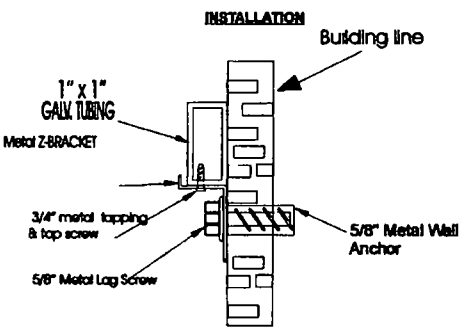

General Specifications

Sign Type:	Awning
Material:	Galv,. tube square 1" x 1"
	All joints are to be 100 % weld
Face Material:	Fabric Sumbrella
Face color:	Aruba
Vinyl Graphics	White paint letters

City of Chicago

O2015-8621

Office of the City Clerk

Document Tracking Sheet

Meeting Date:	12/9/2015
Sponsor(s):	Burnett (27)
Type:	Ordinance
Title:	Awning(s) for Simple Prepaid T-Mobile
Committee(s) Assignment:	Committee on Transportation and Public Way

ORDINANCE
SIMPLE PREPAID T-MOBILE
Acct. No. 399836 - 1
Permit No. 1120334

Be It Ordained by the City Council of the City of Chicago:

SECTION 1. Permission and authority are hereby given and granted to SIMPLE PREPAID T-MOBILE, upon the terms and subject to the conditions of this ordinance to construct, install, maintain and use two (2) Awning(s) projecting over the public right-of-way adjacent to its premises known as 22 S. Western Ave..

Said Awning(s) at S. Western Avenue measure(s):
One (1) at eleven point three three (11.33) feet in length, and three point three three (3.33) feet in width for a total of thirty-seven point seven three (37.73) square feet.
One (1) at twelve point five (12.5) feet in length, and three point three three (3.33) feet in width for a total of forty-one point six three (41.63) square feet.

The location of said privilege shall be as shown on prints kept on file with the Department of Business Affairs and Consumer Protection and the Office of the City Clerk.

Said privilege shall be constructed in accordance with plans and specifications approved by the Zoning Department - Signs.

This grant of privilege in the public way shall be subject to the provisions of Section 10-28-015 and all other required provisions of the Municipal Code of Chicago.

The grantee shall pay to the City of Chicago as compensation for the privilege #1120334 herein granted the sum of one hundred ($100.00) per annum in advance.

A 25% penalty will be added for payments received after due date.

The permit holder agrees to hold the City of Chicago harmless for any damage, relocation or replacement costs associated with damage, relocation or removal of private property caused by the City performing work in the public way.

Authority herein given and granted for a period of five (5) years from and after Date of Passage.


Alderman _____

Walter Burnett Jr. 27th Ward

NON-ILLUMINATED AWNING RESKIN
SCALE: 3/8" = 1'-0"

EPP

OPTION B: AWNINGS & FCO's

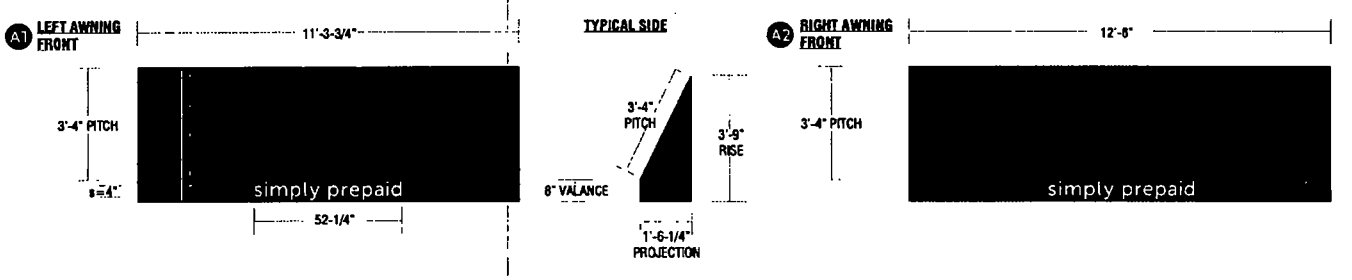

FRAME: Existing square tube aluminum

FABRIC: Sunbrella #4608 Jet Black material - open bottom

COPY: White heat transferred graphics

ATTACH: ATTACHMENT METHOD TO BE VERIFIED

QUANTITY: (2) Two awning re-skins as shown

COLOR MATCHING:

- Sunbrella #4608 Jet Black (6008)
- White
- 3M 3630G-1496 Magenta Translucent

PROPOSED PHOTOS SHOWN ON PAGE 5

MC SIGN COMPANY
8959 TYLER BLVD.
MENTOR, OHIO 44060
PH. 440-996-6300
FAX 440-205-0277
www.mcsign.com

simply prepaid

5 WESTERN AVE & W MONROE STREET
22 S. WESTERN AVE
CHICAGO, IL 60612

3	351568	04/23/15

DESIGNER: JENN CHILDS | ON

05/01/15 DN: revise to show logo on front panband

NOTE: PRINTS ARE THE EXCLUSIVE PROPERTY OF MCSIGN COMPANY. ANY UNAUTHORIZED USE OR DUPLICATION WILL RESULT IN A 20% CHARGE PER OCCURANCE PER THE VALUE OF THE DISPLAY. © MC SIGN CO 1998

Sign On
Partner with the best

City of Chicago

O2015-8622

Office of the City Clerk

Document Tracking Sheet

Meeting Date:	12/9/2015
Sponsor(s):	Taliaferro (29)
Type:	Ordinance
Title:	Awning(s) for Channings Childcare & Development
Committee(s) Assignment:	Committee on Transportation and Public Way

ORDINANCE
CHANNINGS CHILDCARE & DEVELOPMENT
Acct. No. 280019 - 1
Permit No. 1119585

Be It Ordained by the City Council of the City of Chicago:

SECTION 1. Permission and authority are hereby given and granted to CHANNINGS CHILDCARE & DEVELOPMENT, upon the terms and subject to the conditions of this ordinance to maintain and use, as now constructed, two (2) Awning(s) projecting over the public right-of-way adjacent to its premises known as 5701 W. Division St..

Said Awning(s) at WEST DIVISION measure(s):
One (1) at forty-three (43) feet in length, and two (2) feet in width for a total of eighty-six (86) square feet.
One (1) at eight point one six (8.16) feet in length, and two (2) feet in width for a total of sixteen point three two (16.32) square feet.

The location of said privilege shall be as shown on prints kept on file with the Department of Business Affairs and Consumer Protection and the Office of the City Clerk.

Said privilege shall be constructed in accordance with plans and specifications approved by the Zoning Department - Signs.

This grant of privilege in the public way shall be subject to the provisions of Section 10-28-015 and all other required provisions of the Municipal Code of Chicago.

The grantee shall pay to the City of Chicago as compensation for the privilege #1119585 herein granted the sum of one hundred eighteen ($118.00) per annum in advance.


A 25% penalty will be added for payments received after due date.

The permit holder agrees to hold the City of Chicago harmless for any damage, relocation or replacement costs associated with damage, relocation or removal of private property caused by the City performing work in the public way.

Authority herein given and granted for a period of five (5) years from and after 06/13/2015.

Alderman C Lt Taf. (29)

Chris Taliaferro 29th Ward

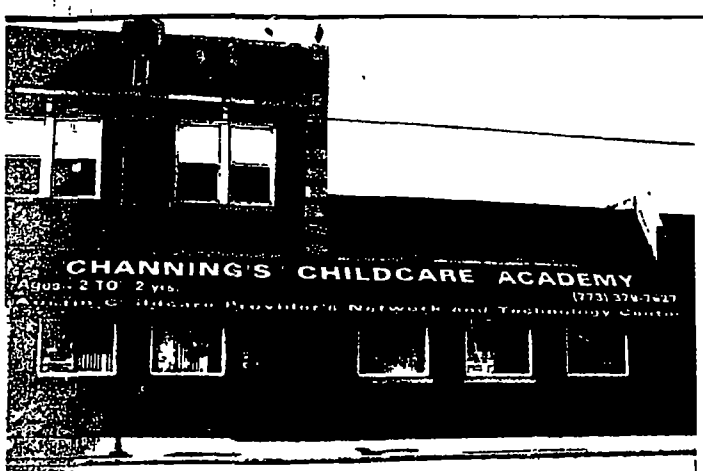
CHANNING'S CHILDCARE ACADEMY


Channing's Childcare Academy
(773)379-7627
IS A
GREAT START

Department of Business Affairs and Consumer Protection
Small Business Center - Public Way Use Unit
City Hall - 121 N. LaSalle Street, Room 800 • Chicago, IL 60602
312-74-GOBIZ / 312-744-6249 • (312) 744-1944 (TTY)
http //www.cityofchicago.org/bacp

12/09/2015

Alderman **Chris Taliaferro**
Ward # **29**
City of Chicago
City Hall, Room **300**
121 North LaSalle Street
Chicago, Illinois 60602

Re: An ordinance to use and maintain a portion of the public right-of-way for **two (2) awning(s)** for **CHANNINGS CHILDCARE & DEVELOPMENT**, adjacent to the premises known as **5701 W. Division St.**.

Dear Alderman **Chris Taliaferro**:

The applicant referenced above has requested the use of the public right-of-way for a **awning(s)**. An ordinance has been prepared by the Department of Business Affairs and Consumer Protection – Small Business Center - Public Way Use Unit for presentation to the City Council. Because this request was made for properties located in your ward, as approved by you as per the attached, I respectfully request that you introduce the attached ordinance at the next City Council meeting.

If you have any questions regarding this ordinance, please contact Anthony Bertuca at (312) 744-5506.

Department of Business Affairs and Consumer Protection

City of Chicago

O2015-8623

Office of the City Clerk

Document Tracking Sheet

Meeting Date:	12/9/2015
Sponsor(s):	Waguespack (32)
Type:	Ordinance
Title:	Awning(s) for Park Dental Group
Committee(s) Assignment:	Committee on Transportation and Public Way

ORDINANCE
Park Dental Group
Acct. No. 356329 - 1
Permit No. 1120737

Be It Ordained by the City Council of the City of Chicago:

SECTION 1. Permission and authority are hereby given and granted to Park Dental Group, upon the terms and subject to the conditions of this ordinance to maintain and use, as now constructed, one (1) Awning(s) projecting over the public right-of-way adjacent to its premises known as 2303 W. Roscoe St..

Said Awning(s) at W. Roscoe measure(s):
One (1) at six point five (6.5) feet in length, and two (2) feet in width for a total of thirteen (13) square feet.

The location of said privilege shall be as shown on prints kept on file with the Department of Business Affairs and Consumer Protection and the Office of the City Clerk.

Said privilege shall be constructed in accordance with plans and specifications approved by the Zoning Department - Signs.

This grant of privilege in the public way shall be subject to the provisions of Section 10-28-015 and all other required provisions of the Municipal Code of Chicago.

The grantee shall pay to the City of Chicago as compensation for the privilege #1120737 herein granted the sum of fifty ($50.00) per annum in advance.

A 25% penalty will be added for payments received after due date.

The permit holder agrees to hold the City of Chicago harmless for any damage, relocation or replacement costs associated with damage, relocation or removal of private property caused by the City performing work in the public way.

Authority herein given and granted for a period of five (5) years from and after 12/08/2015.

Alderman Scott Waguespack


Scott Waguespack 32nd Ward

Chesterfield Awning Co.
www.chesterfieldawning.com

Please note that upon signing this graphics sheet you are approving this design for production. Any changes made to the graphics and/or application of the awning after your first signed approval will result in a fee to be decided to cover the cost and time spent to make these changes. This can and will affect your installation date.

Chesterfield Awning Co., Inc
16999 Van Dam Rd.
South Holland, IL 60473
(708) 596-4434

SIDE VIEW

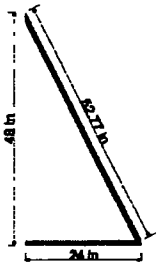



Sunbrella Ocean Blue
#4679

APPROXIMATE SIZE OF AWNING HYPOTENUSE LAID FLAT



APPROXIMATE SIZE OF AWNING HYPOTENUSE LAID FLAT



File Name / Job Number	Park Family Dental
Size/Style	Sunbrella Ocean Blue
Color/Method	White/Yellow Px Paint
Font Style	Custom Logo
Contact Person	Font TBA
Misc Notes	08-19-2010 M.C.
Date	
Salesman	Ed Ritzema

This is an original drawing, created by Chesterfield Awning Company, Inc. It is being submitted for your personal use in connection with a project being planned for you by Chesterfield Awning Company, Inc. It is not to be used, reproduced, copied or exhibited in any fashion. In the event any of the above occurs, Chesterfield Awning company, Inc. expects to be reimbursed $250.00 in compensation for the time and effort entailed in creating this drawing.

Colors are representative only--for true colors, please see samples.

Customer Approval Date

Sales Approval Date

Department of Business Affairs and Consumer Protection
Small Business Center - Public Way Use Unit
City Hall - 121 N LaSalle Street, Room 800 • Chicago, IL 60602
312-74-GOBIZ / 312-744-6249 • (312) 744-1944 (TTY)
http://www.cityofchicago.org/bacp

12/09/2015

Alderman **Scott Waguespack**
Ward # **32**
City of Chicago
City Hall, Room **300**
121 North LaSalle Street
Chicago, Illinois 60602

Re: An ordinance to use and maintain a portion of the public right-of-way for **one (1) awning(s)** for **Park Dental Group**, adjacent to the premises known as **2303 W. Roscoe St.**.

Dear Alderman **Scott Waguespack**:

The applicant referenced above has requested the use of the public right-of-way for a **awning(s)**. An ordinance has been prepared by the Department of Business Affairs and Consumer Protection – Small Business Center - Public Way Use Unit for presentation to the City Council. Because this request was made for properties located in your ward, as approved by you as per the attached, I respectfully request that you introduce the attached ordinance at the next City Council meeting.

If you have any questions regarding this ordinance, please contact Anthony Bertuca at (312) 744-5506.

Department of Business Affairs and Consumer Protection

City of Chicago

O2015-8625

Office of the City Clerk

Document Tracking Sheet

Meeting Date:	12/9/2015
Sponsor(s):	Ramirez-Rosa (35)
Type:	Ordinance
Title:	Awning(s) for Red Star Liquor
Committee(s) Assignment:	Committee on Transportation and Public Way

ORDINANCE
RED STAR LIQUOR
Acct. No. 289616 - 1
Permit No. 1120740

Be It Ordained by the City Council of the City of Chicago:

SECTION 1. Permission and authority are hereby given and granted to RED STAR LIQUOR, upon the terms and subject to the conditions of this ordinance to maintain and use, as now constructed, two (2) Awning(s) projecting over the public right-of-way adjacent to its premises known as 2719 N. Milwaukee Ave..

Said Awning(s) at N. MILWAUKEE measure(s):
One (1) at nine point seven (9.7) feet in length, and two (2) feet in width for a total of nineteen point four (19.4) square feet.

Said Awning(s) at N. MILWAUKEE measure(s):
One (1) at fifteen (15) feet in length, and two (2) feet in width for a total of thirty (30) square feet.

The location of said privilege shall be as shown on prints kept on file with the Department of Business Affairs and Consumer Protection and the Office of the City Clerk.

Said privilege shall be constructed in accordance with plans and specifications approved by the Zoning Department - Signs.

This grant of privilege in the public way shall be subject to the provisions of Section 10-28-015 and all other required provisions of the Municipal Code of Chicago.

The grantee shall pay to the City of Chicago as compensation for the privilege #1120740 herein granted the sum of one hundred ($100.00) per annum in advance.

A 25% penalty will be added for payments received after due date.

The permit holder agrees to hold the City of Chicago harmless for any damage, relocation or replacement costs associated with damage, relocation or removal of private property caused by the City performing work in the public way.

Authority herein given and granted for a period of five (5) years from and after 03/14/2015.

Alderman Carlos Ramirez-Rosa

Carlos Ramirez-Rosa 35th Ward


APPLICATION TO USE THE PUBLIC RIGHT OF WAY

EXAMPLE OF CANOPY/AWNING DRAWING

CANOPY DRAWINGS

PROPERTY LOCATION 2719 N. Milwaukee

ORGANIZATION'S NAME: Red Stew Liquor

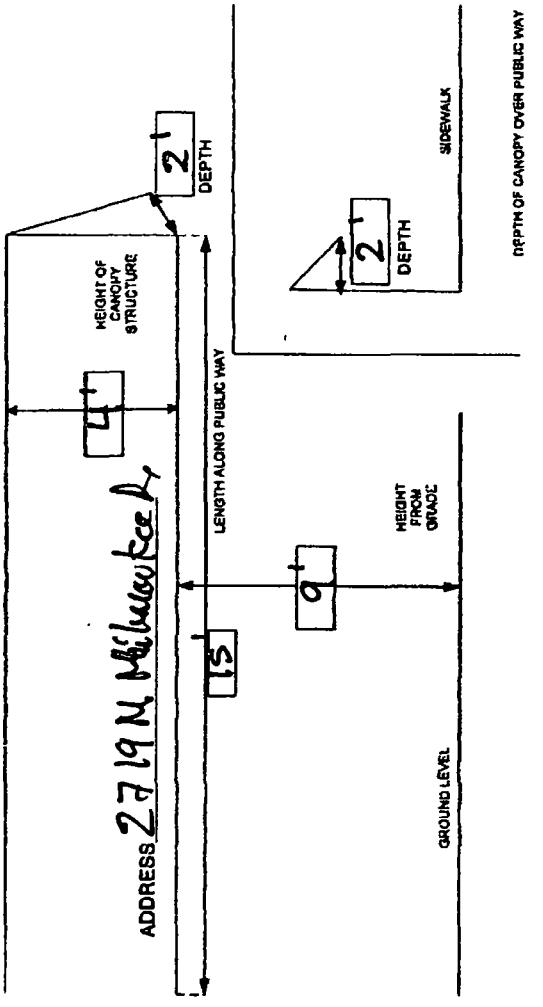

City of Chicago

O2015-8626

Office of the City Clerk

Document Tracking Sheet

Meeting Date:	12/9/2015
Sponsor(s):	Mitts (37)
Type:	Ordinance
Title:	Awning(s) for Mike's Hand Carwash
Committee(s) Assignment:	Committee on Transportation and Public Way

ORDINANCE
MIKE'S HAND CARWASH
Acct. No. 311272 - 1
Permit No. 1120717

Be It Ordained by the City Council of the City of Chicago:

SECTION 1. Permission and authority are hereby given and granted to MIKE'S HAND CARWASH, upon the terms and subject to the conditions of this ordinance to maintain and use, as now constructed, two (2) Awning(s) projecting over the public right-of-way adjacent to its premises known as 3847 W. Chicago Ave..

Said Awning(s) at W. Chicago Avenue measure(s):
One (1) at twelve (12) feet in length, and two point five (2.5) feet in width for a total of thirty (30) square feet.

Said Awning(s) at W. chicago Avenue measure(s):
One (1) at three (3) feet in length, and two point five (2.5) feet in width for a total of seven point five (7.5) square feet.

The location of said privilege shall be as shown on prints kept on file with the Department of Business Affairs and Consumer Protection and the Office of the City Clerk.

Said privilege shall be constructed in accordance with plans and specifications approved by the Zoning Department - Signs.

This grant of privilege in the public way shall be subject to the provisions of Section 10-28-015 and all other required provisions of the Municipal Code of Chicago.

The grantee shall pay to the City of Chicago as compensation for the privilege #1120717 herein granted the sum of one hundred ($100.00) per annum in advance.

A 25% penalty will be added for payments received after due date.

The permit holder agrees to hold the City of Chicago harmless for any damage, relocation or replacement costs associated with damage, relocation or removal of private property caused by the City performing work in the public way.

Authority herein given and granted for a period of five (5) years from and after 01/13/2014.

Alderman _____

Emma Mitts 37th Ward

3847 W Chicago Ave

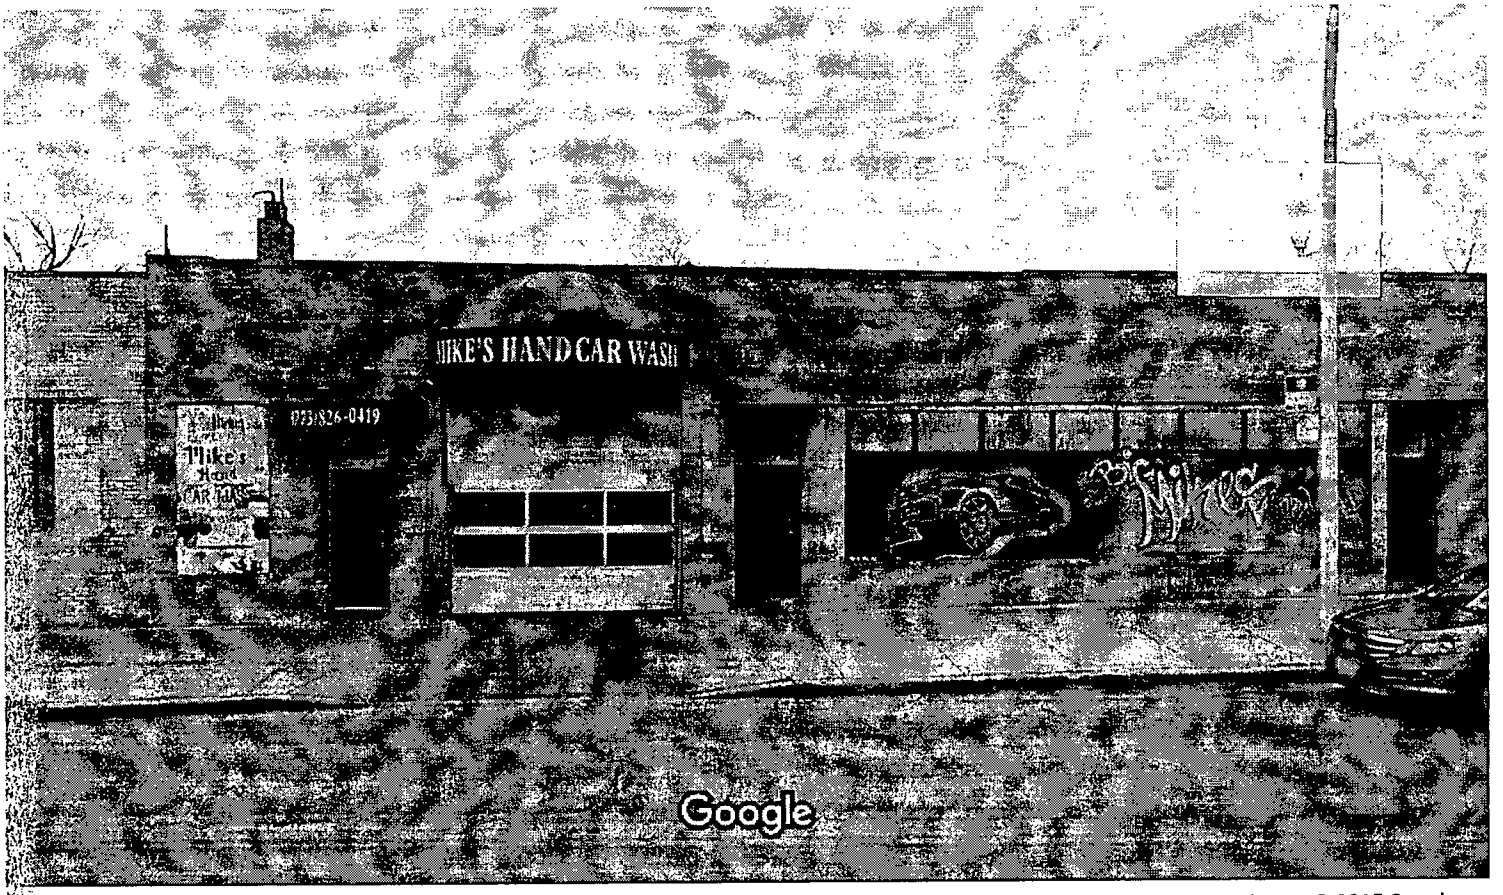


Image capture: Dec 2014 © 2015 Google

Chicago, Illinois

Street View - Dec 2014



Department of Business Affairs and Consumer Protection
Small Business Center - Public Way Use Unit
City Hall - 121 N. LaSalle Street, Room 800 • Chicago, IL 60602
312-74-GOBIZ / 312-744-6249 • (312) 744-1944 (TTY)
http://www.cityofchicago.org/bacp

12/09/2015

Alderman **Emma Mitts**
Ward # **37**
City of Chicago
City Hall, Room **300**
121 North LaSalle Street
Chicago, Illinois 60602

Re: An ordinance to use and maintain a portion of the public right-of-way for **two (2) awning(s)** for **MIKE'S HAND CARWASH**, adjacent to the premises known as **3847 W. Chicago Ave.**.

Dear Alderman **Emma Mitts**:

The applicant referenced above has requested the use of the public right-of-way for a **awning(s)**. An ordinance has been prepared by the Department of Business Affairs and Consumer Protection – Small Business Center - Public Way Use Unit for presentation to the City Council. Because this request was made for properties located in your ward, as approved by you as per the attached, I respectfully request that you introduce the attached ordinance at the next City Council meeting.

If you have any questions regarding this ordinance, please contact Anthony Bertuca at (312) 744-5506.

Department of Business Affairs and Consumer Protection

City of Chicago

O2015-8627

Office of the City Clerk

Document Tracking Sheet

Meeting Date:	12/9/2015
Sponsor(s):	Sposato (38)
Type:	Ordinance
Title:	Awning(s) for New England Inn of Illinois, Inc.
Committee(s) Assignment:	Committee on Transportation and Public Way

ORDINANCE
NEW ENGLAND INN OF ILLINOIS, INC.
Acct. No. 14515 - 1
Permit No. 1120810

Be It Ordained by the City Council of the City of Chicago:

SECTION 1. Permission and authority are hereby given and granted to NEW ENGLAND INN OF ILLINOIS, INC., upon the terms and subject to the conditions of this ordinance to maintain and use, as now constructed, four (4) Awning(s) projecting over the public right-of-way adjacent to its premises known as 6855-6859 W. Irving Park Rd..

Said Awning(s) at W.IRVING PARK measure(s):
One (1) at eleven point eight (11.8) feet in length, and one point six (1.6) foot in width for a total of eighteen point eight eight (18.88) square feet.

Said Awning(s) at W.IRVING PARK measure(s):
One (1) at three point two (3.2) feet in length, and one point six (1.6) foot in width for a total of five point one two (5.12) square feet.

Said Awning(s) at W.IRVING PARK measure(s):
One (1) at ten point three (10.3) feet in length, and one point six (1.6) foot in width for a total of sixteen point four eight (16.48) square feet.

Said Awning(s) at W.IRVING PARK measure(s):
One (1) at four point eight (4.8) feet in length, and one point six (1.6) foot in width for a total of seven point six eight (7.68) square feet.

The location of said privilege shall be as shown on prints kept on file with the Department of Business Affairs and Consumer Protection and the Office of the City Clerk.

Said privilege shall be constructed in accordance with plans and specifications approved by the Zoning Department - Signs.

This grant of privilege in the public way shall be subject to the provisions of Section 10-28-015 and all other required provisions of the Municipal Code of Chicago.

The grantee shall pay to the City of Chicago as compensation for the privilege #1120810 herein granted the sum of one hundred seventy-five ($175.00) per annum in advance.


A 25% penalty will be added for payments received after due date.

The permit holder agrees to hold the City of Chicago harmless for any damage, relocation or replacement costs associated with damage, relocation or removal of private property caused by the City performing work in the public way.

Authority herein given and granted for a period of five (5) years from and after 09/13/2014.

Alderman _____

Nicholas Sposato 38th Ward

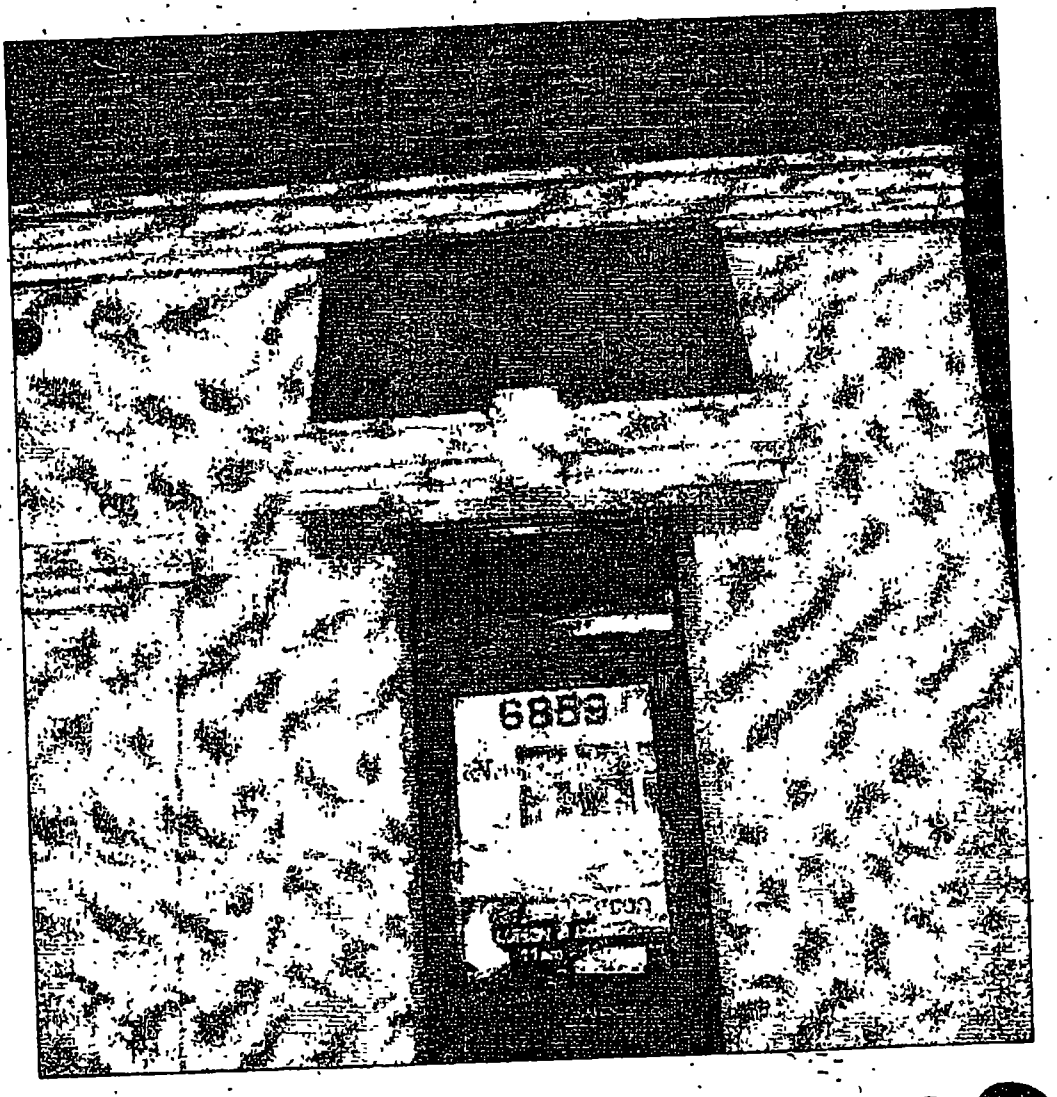

N. NEW ENGLAND CANOPY

Department of Business Affairs and Consumer Protection
Small Business Center - Public Way Use Unit
City Hall - 121 N. LaSalle Street, Room 800 • Chicago, IL 60602
312-74-GOBIZ / 312-744-6249 • (312) 744-1944 (TTY)
http://www.cityofchicago.org/bacp

12/09/2015

Alderman **Nicholas Sposato**
Ward # **38**
City of Chicago
City Hall, Room **200**
121 North LaSalle Street
Chicago, Illinois 60602

Re: An ordinance to use and maintain a portion of the public right-of-way for **four (4) awning(s)** for **NEW ENGLAND INN OF ILLINOIS, INC.**, adjacent to the premises known as **6855-6859 W. Irving Park Rd.**.

Dear Alderman **Nicholas Sposato**:

The applicant referenced above has requested the use of the public right-of-way for a **awning(s)**. An ordinance has been prepared by the Department of Business Affairs and Consumer Protection – Small Business Center - Public Way Use Unit for presentation to the City Council. Because this request was made for properties located in your ward, as approved by you as per the attached, I respectfully request that you introduce the attached ordinance at the next City Council meeting.

If you have any questions regarding this ordinance, please contact Anthony Bertuca at (312) 744-5506.

Department of Business Affairs and Consumer Protection

City of Chicago

O2015-8628

Office of the City Clerk

Document Tracking Sheet

Meeting Date:	12/9/2015
Sponsor(s):	Smith (43)
Type:	Ordinance
Title:	Awning(s) for Twisted Lizard
Committee(s) Assignment:	Committee on Transportation and Public Way

ORDINANCE
TWISTED LIZARD
Acct. No. 14216 - 1
Permit No. 1120819

Be It Ordained by the City Council of the City of Chicago:

SECTION 1. Permission and authority are hereby given and granted to TWISTED LIZARD, upon the terms and subject to the conditions of this ordinance to maintain and use, as now constructed, one (1) Awning(s) projecting over the public right-of-way adjacent to its premises known as 1964 N. Sheffield Ave..

Said Awning(s) at N. Sheffield Avenue measure(s):
One (1) at thirty-one (31) feet in length, and six (6) feet in width for a total of one hundred eighty-six (186) square feet.

The location of said privilege shall be as shown on prints kept on file with the Department of Business Affairs and Consumer Protection and the Office of the City Clerk.

Said privilege shall be constructed in accordance with plans and specifications approved by the Zoning Department - Signs.

This grant of privilege in the public way shall be subject to the provisions of Section 10-28-015 and all other required provisions of the Municipal Code of Chicago.

The grantee shall pay to the City of Chicago as compensation for the privilege #1120819 herein granted the sum of fifty-six ($56.00) per annum in advance.


A 25% penalty will be added for payments received after due date.

The permit holder agrees to hold the City of Chicago harmless for any damage, relocation or replacement costs associated with damage, relocation or removal of private property caused by the City performing work in the public way.

Authority herein given and granted for a period of five (5) years from and after 06/28/2014.

Alderman _____

Michele Smith 43rd Ward

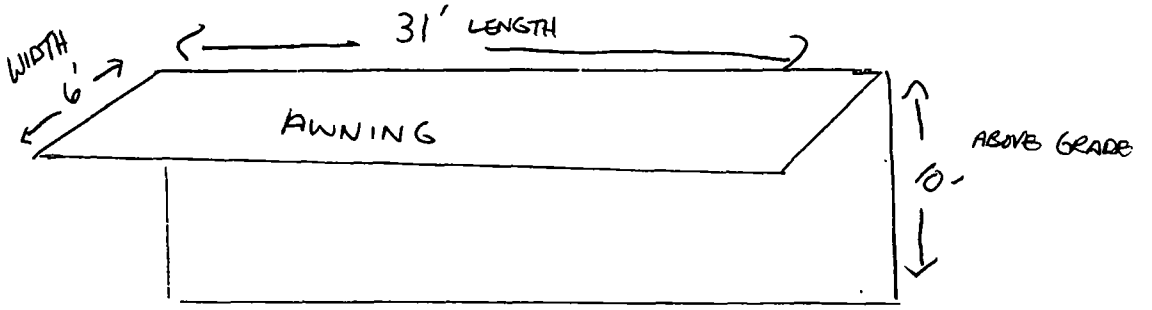

1964 N. SHEFFIELD

Department of Business Affairs and Consumer Protection
Small Business Center - Public Way Use Unit
City Hall - 121 N. LaSalle Street, Room 800 • Chicago, IL 60602
312-74-GOBIZ / 312-744-6249 • (312) 744-1944 (TTY)
http://www.cityofchicago.org/bacp

12/09/2015

Alderman **Michele Smith**
Ward # **43**
City of Chicago
City Hall, Room **300**
121 North LaSalle Street
Chicago, Illinois 60602

Re: An ordinance to use and maintain a portion of the public right-of-way for **one (1) awning(s)** for **TWISTED LIZARD**, adjacent to the premises known as **1964 N. Sheffield Ave.**.

Dear Alderman **Michele Smith**:

The applicant referenced above has requested the use of the public right-of-way for a **awning(s)**. An ordinance has been prepared by the Department of Business Affairs and Consumer Protection – Small Business Center - Public Way Use Unit for presentation to the City Council. Because this request was made for properties located in your ward, as approved by you as per the attached, I respectfully request that you introduce the attached ordinance at the next City Council meeting.

If you have any questions regarding this ordinance, please contact Anthony Bertuca at (312) 744-5506.

Department of Business Affairs and Consumer Protection

City of Chicago

O2015-8629

Office of the City Clerk

Document Tracking Sheet

Meeting Date:	12/9/2015
Sponsor(s):	Tunney (44)
Type:	Ordinance
Title:	Awning(s) for Lu's Nail Boutique
Committee(s) Assignment:	Committee on Transportation and Public Way

ORDINANCE
LU'S NAIL BOUTIQUE
Acct. No. 371220 - 1
Permit No. 1106025

Be It Ordained by the City Council of the City of Chicago:

SECTION 1. Permission and authority are hereby given and granted to LU'S NAIL BOUTIQUE, upon the terms and subject to the conditions of this ordinance to construct, install, maintain and use one (1) Awning(s) projecting over the public right-of-way adjacent to its premises known as 3327 N. Broadway .

Said Awning(s) at N. Broadway measure(s):
One (1) at eleven point three three (11.33) feet in length, and four point five (4.5) feet in width for a total of fifty point nine nine (50.99) square feet.

The location of said privilege shall be as shown on prints kept on file with the Department of Business Affairs and Consumer Protection and the Office of the City Clerk.

Said privilege shall be constructed in accordance with plans and specifications approved by the Zoning Department - Signs.

This grant of privilege in the public way shall be subject to the provisions of Section 10-28-015 and all other required provisions of the Municipal Code of Chicago.

The grantee shall pay to the City of Chicago as compensation for the privilege #1106025 herein granted the sum of fifty ($50.00) per annum in advance.


A 25% penalty will be added for payments received after due date.

The permit holder agrees to hold the City of Chicago harmless for any damage, relocation or replacement costs associated with damage, relocation or removal of private property caused by the City performing work in the public way.

Authority herein given and granted for a period of five (5) years from and after Date of Passage.

Alderman _____
Thomas Tunney 44th Ward

[redacted]

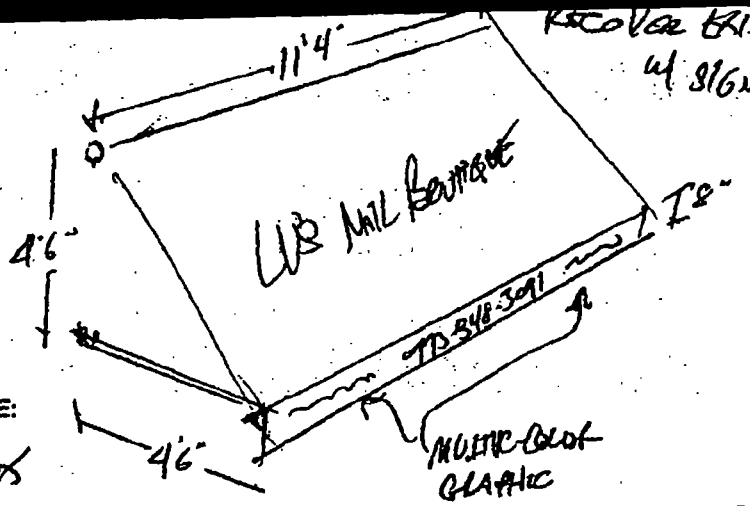

Recover Kristin Rouse Account
4 816 w 166

COMPLETE:

RECOVER?

[redacted]

This shall not pass to Buyer with delivery of said personal property but shall remain vested in Seller until the entire purchase price is paid. Buyer hereby acknowledges receipt of said personal property.

Upon default by Buyer in the payment of any installment of the price or in the performance of any agreement of Buyer herein, Seller may, without notice, take possession of said personal property as Seller's own individual and sole property, free and clear of any claim by Buyer, and retain any and all payments made as liquidated damages for the use by Buyer and for depreciation and for expense to Seller of taking possession of said personal property, or Seller, without notice, may take possession of said personal property and sell same without notice, in which case the proceeds of sale shall be applied upon the unpaid balance of the price and expenses to Seller of taking possession, storage and resale.

Acceptance of Proposal

The above prices, specifications and conditions are satisfactory and are hereby accepted. You are authorized to do the work as specified. Payment will be made as outlined above.

Signature _____

Date of Acceptance: _____

Signature _____

Department of Business Affairs and Consumer Protection
Small Business Center - Public Way Use Unit
City Hall - 121 N. LaSalle Street, Room 800 • Chicago, IL 60602
312-74-GOBIZ / 312-744-6249 • (312) 744-1944 (TTY)
http://www.cityofchicago.org/bacp

12/09/2015

Alderman **Thomas Tunney**
Ward # **44**
City of Chicago
City Hall, Room **300**
121 North LaSalle Street
Chicago, Illinois 60602

Re: An ordinance to use and maintain a portion of the public right-of-way for **one (1) awning(s)** for **LU'S NAIL BOUTIQUE**, adjacent to the premises known as **3327 N. Broadway** .

Dear Alderman **Thomas Tunney**:

The applicant referenced above has requested the use of the public right-of-way for a **awning(s)**. An ordinance has been prepared by the Department of Business Affairs and Consumer Protection – Small Business Center - Public Way Use Unit for presentation to the City Council. Because this request was made for properties located in your ward, as approved by you as per the attached, I respectfully request that you introduce the attached ordinance at the next City Council meeting.

If you have any questions regarding this ordinance, please contact Anthony Bertuca at (312) 744-5506.

Department of Business Affairs and Consumer Protection

City of Chicago

O2015-8630

Office of the City Clerk

Document Tracking Sheet

Meeting Date:	12/9/2015
Sponsor(s):	Arena (45)
Type:	Ordinance
Title:	Awning(s) for K&L Realty
Committee(s) Assignment:	Committee on Transportation and Public Way

ORDINANCE
K & L REALTY
Acct. No. 302732 - 1
Permit No. 1120778

Be It Ordained by the City Council of the City of Chicago:

SECTION 1. Permission and authority are hereby given and granted to K & L REALTY, upon the terms and subject to the conditions of this ordinance to maintain and use, as now constructed, one (1) Awning(s) projecting over the public right-of-way adjacent to its premises known as 5524 W. Lawrence Ave..

Said Awning(s) at W. LAWRENCE AVENUE measure(s):
One (1) at fourteen (14) feet in length, and three (3) feet in width for a total of forty-two (42) square feet.

The location of said privilege shall be as shown on prints kept on file with the Department of Business Affairs and Consumer Protection and the Office of the City Clerk.

Said privilege shall be constructed in accordance with plans and specifications approved by the Zoning Department - Signs.

This grant of privilege in the public way shall be subject to the provisions of Section 10-28-015 and all other required provisions of the Municipal Code of Chicago.

The grantee shall pay to the City of Chicago as compensation for the privilege #1120778 herein granted the sum of fifty ($50.00) per annum in advance.

A 25% penalty will be added for payments received after due date.

The permit holder agrees to hold the City of Chicago harmless for any damage, relocation or replacement costs associated with damage, relocation or removal of private property caused by the City performing work in the public way.

Authority herein given and granted for a period of five (5) years from and after 03/14/2015.


Alderman _____

John Arena 45th Ward


Ms. Irene Kirchoff
K & L Realty
5524 W. Lawrence Ave
Chicago, IL 60630
scale: 3/4" = 1'-0"
September 29, 2006
rev. October 9, 2006
page 2

- white applied letters and numbers using Book Antique font, upper and lower cased as revised.


front view(south face front)

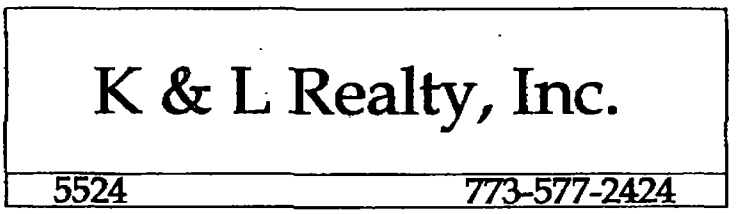


side view

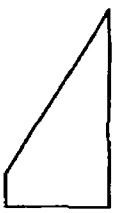

front view(west face door)

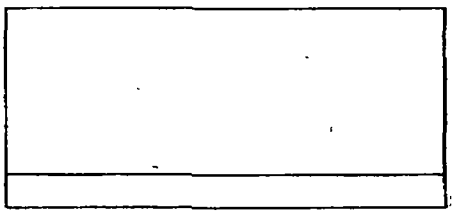

right side view

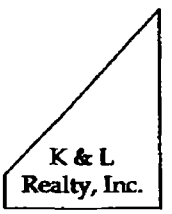

EVANSTON AWNING CO.
2801 Central St. Evanston Il 60201
847-864-4520

By signing this drawing you are agreeing with the proportionate shape and sizes indicated, fabric color and pattern, and proportionate graphics for the awnings you have contracted to purchase from Evanston Awning Co. This image belongs to Evanston Awning Co. and cannot be reproduced or used for alternate purposes. This image may not be to scale; properties may be approximate for design, fabric color and graphic placement.

Sign as approved for manufacturing

Date

OCT-11-2006 01:12 PM EVANSTON.AWNING.CO. 1 847 864 5886 P.01

Department of Business Affairs and Consumer Protection
Small Business Center - Public Way Use Unit
City Hall - 121 N. LaSalle Street. Room 800 • Chicago, IL 60602
312-74-GOBIZ / 312-744-6249 • (312) 744-1944 (TTY)
http://www.cityofchicago.org/bacp

12/09/2015

Alderman **John Arena**
Ward # **45**
City of Chicago
City Hall, Room **300**
121 North LaSalle Street
Chicago, Illinois 60602

Re: An ordinance to use and maintain a portion of the public right-of-way for **one (1) awning(s)** for **K & L REALTY**, adjacent to the premises known as **5524 W. Lawrence Ave.**.

Dear Alderman **John Arena**:

The applicant referenced above has requested the use of the public right-of-way for a **awning(s)**. An ordinance has been prepared by the Department of Business Affairs and Consumer Protection – Small Business Center - Public Way Use Unit for presentation to the City Council. Because this request was made for properties located in your ward, as approved by you as per the attached, I respectfully request that you introduce the attached ordinance at the next City Council meeting.

If you have any questions regarding this ordinance, please contact Anthony Bertuca at (312) 744-5506.

Department of Business Affairs and Consumer Protection

City of Chicago

O2015-8631

Office of the City Clerk

Document Tracking Sheet

Meeting Date:	12/9/2015
Sponsor(s):	Pawar (47)
Type:	Ordinance
Title:	Awning(s) for OrangeBeautiful
Committee(s) Assignment:	Committee on Transportation and Public Way

ORDINANCE
OrangeBeautiful
Acct. No. 352779 - 1
Permit No. 1120825

Be It Ordained by the City Council of the City of Chicago:

SECTION 1. Permission and authority are hereby given and granted to OrangeBeautiful, upon the terms and subject to the conditions of this ordinance to maintain and use, as now constructed, one (1) Awning(s) projecting over the public right-of-way adjacent to its premises known as 4658 N. Damen Ave..

Said Awning(s) at N. Damen Avenue measure(s):
One (1) at ten point five (10.5) feet in length, and two (2) feet in width for a total of twenty-one (21) square feet.

The location of said privilege shall be as shown on prints kept on file with the Department of Business Affairs and Consumer Protection and the Office of the City Clerk.

Said privilege shall be constructed in accordance with plans and specifications approved by the Zoning Department - Signs.

This grant of privilege in the public way shall be subject to the provisions of Section 10-28-015 and all other required provisions of the Municipal Code of Chicago.

The grantee shall pay to the City of Chicago as compensation for the privilege #1120825 herein granted the sum of fifty ($50.00) per annum in advance.

A 25% penalty will be added for payments received after due date.


The permit holder agrees to hold the City of Chicago harmless for any damage, relocation or replacement costs associated with damage, relocation or removal of private property caused by the City performing work in the public way.


Authority herein given and granted for a period of five (5) years from and after 11/10/2015.

Alderman _____

Ameya Pawar 47th Ward

Non-Illuminated Awning • Orange Beautiful • Chicago • Illinois

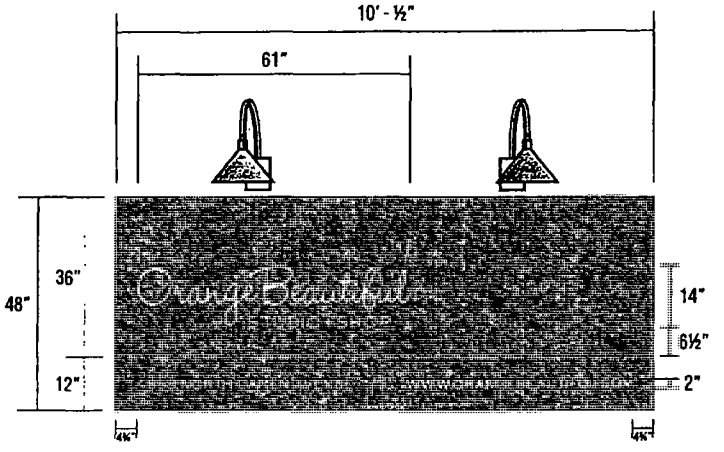

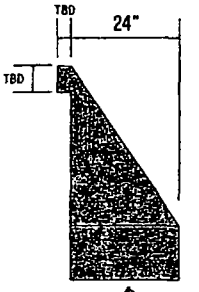


9'7"H
sidewalk

A Non-Illuminated Awning - 1" Aluminum Tube Frame • Front View
SCALE 3/8" = 1' 0" • For Production / For Presentation

Quantity	One(1)
Overall Height:	4' - 0"
Overall Length:	10' - ½"
Projection:	24"
Total Sq. Ft..	52.33
Graphics:	TFX-8100 White
Material:	Sunbrella #4677 Tuscan
Illumination:	Externally illuminated w/ Two(2) gooseneck light fixtures

FIELD SURVEY REQUIRED PRIOR TO FABRICATION

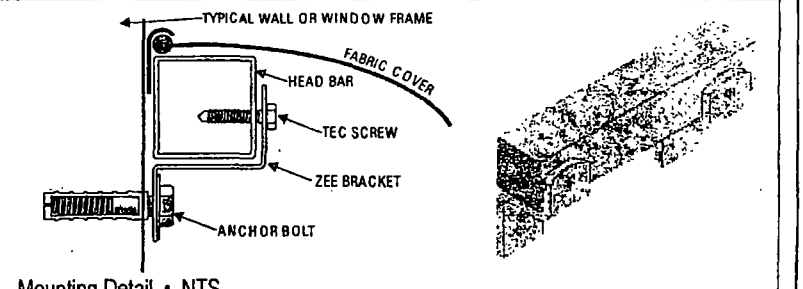

Mounting Detail • NTS

AMERICAN SIGN FACTORY LLC
CHICAGO
123 King Street
Elk Grove Village, IL 60007
T 847 725 8000
F 847 725 8005
MILWAUKEE
4811 W Woolworth Avenue
Milwaukee, WI 53218
T 414 353 3666
F 414 353 8828

Client Name:
Orange Beautiful

Location:
4658 N. Damen Ave.
Chicago, IL

Start Date. 03/26/10
Last Revision: 04/06/10
Job# 92327
Drawing# 92327a_v3
Page: 1 of 2

Client Approval

Landlord Approval

Sales Rep:
FL
Designer:
KM

© COPYRIGHT 2010 BY AMERICAN SIGN FACTORY LLC ALL DESIGNS, GRAPHICS, AND THEMES ARE PROPERTY OF AMERICAN SIGN FACTORY LLC. CAN NOT BE USED OR REPRODUCED IN PART OR WHOLE WITHOUT WRITTEN PERMISSION FROM AMERICAN SIGN FACTORY LLC

Department of Business Affairs and Consumer Protection
Small Business Center - Public Way Use Unit
City Hall - 121 N. LaSalle Street, Room 800 • Chicago, IL 60602
312-74-GOBIZ / 312-744-6249 • (312) 744-1944 (TTY)
http://www.cityofchicago.org/bacp

12/09/2015

Alderman **Ameya Pawar**
Ward # **47**
City of Chicago
City Hall, Room **200**
121 North LaSalle Street
Chicago, Illinois 60602

Re: An ordinance to use and maintain a portion of the public right-of-way for **one (1) awning(s)** for **OrangeBeautiful**, adjacent to the premises known as **4658 N. Damen Ave.**.

Dear Alderman **Ameya Pawar**:

The applicant referenced above has requested the use of the public right-of-way for a **awning(s)**. An ordinance has been prepared by the Department of Business Affairs and Consumer Protection – Small Business Center - Public Way Use Unit for presentation to the City Council. Because this request was made for properties located in your ward, as approved by you as per the attached, I respectfully request that you introduce the attached ordinance at the next City Council meeting.

If you have any questions regarding this ordinance, please contact Anthony Bertuca at (312) 744-5506.

Department of Business Affairs and Consumer Protection

City of Chicago

O2015-8633

Office of the City Clerk

Document Tracking Sheet

Meeting Date:	12/9/2015
Sponsor(s):	Pawar (47)
Type:	Ordinance
Title:	Awning(s) for Ravenswood Event Group
Committee(s) Assignment:	Committee on Transportation and Public Way

ORDINANCE
RAVENSWOOD EVENT GROUP
Acct. No. 338160 - 2
Permit No. 1120719

Be It Ordained by the City Council of the City of Chicago:

SECTION 1. Permission and authority are hereby given and granted to RAVENSWOOD EVENT GROUP, upon the terms and subject to the conditions of this ordinance to construct, install, maintain and use one (1) Awning(s) projecting over the public right-of-way adjacent to its premises known as 4021 N. Ravenswood Ave..

Said Awning(s) at N. Ravenswood Avenue measure(s):
One (1) at three point eight three (3.83) feet in length, and three (3) feet in width for a total of eleven point four nine (11.49) square feet.

The location of said privilege shall be as shown on prints kept on file with the Department of Business Affairs and Consumer Protection and the Office of the City Clerk.

Said privilege shall be constructed in accordance with plans and specifications approved by the Zoning Department - Signs.

This grant of privilege in the public way shall be subject to the provisions of Section 10-28-015 and all other required provisions of the Municipal Code of Chicago.

The grantee shall pay to the City of Chicago as compensation for the privilege #1120719 herein granted the sum of fifty ($50.00) per annum in advance.

A 25% penalty will be added for payments received after due date.

The permit holder agrees to hold the City of Chicago harmless for any damage, relocation or replacement costs associated with damage, relocation or removal of private property caused by the City performing work in the public way.

Authority herein given and granted for a period of five (5) years from and after Date of Passage.


Alderman _____

Ameya Pawar 47th Ward


1 Traditional style stationary awning with end wings and a stationary valance manufactured complete and installed over the west face door. Frame made of 1" sq. and $\frac{1}{2}$"rd. welded galvanized steel tubing. Fabric attached by the lace-on method, using Sunbrella material #4775, Ginza Java.

- Lettering to be *light grey color* and applied to valance area only AS SHOWN BELOW.

front view

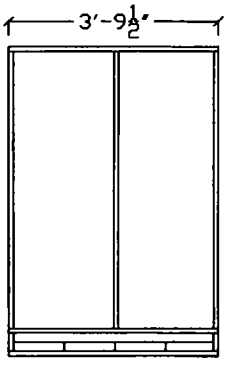

side view

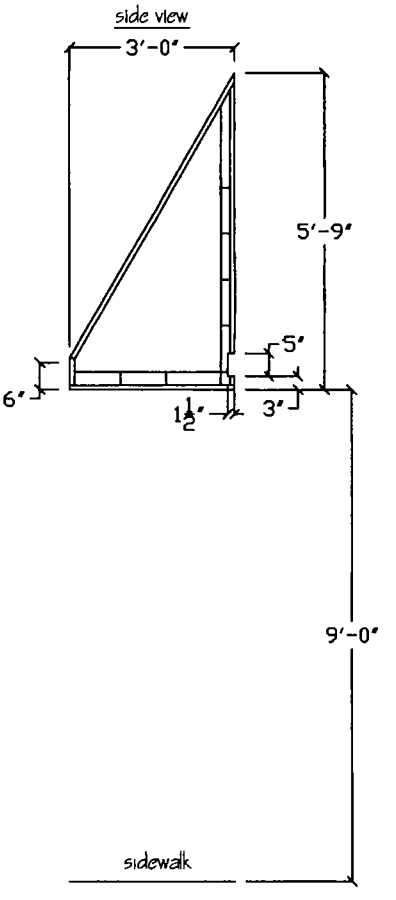

EVANSTON AWNING CO.
2801 Central St Evanston, IL 60201
847-864-4520

By signing this drawing you are agreeing with the proportionate shape and sizes indicated, fabric color and pattern, and proportionate graphics for the awning you have contracted to purchase from E.A.C.. This image belongs to E.A.C. and cannot be reproduced or used for alternate purposes.

Sign as approved for manufacturing

Date

Job: Ravenswood Event Center
4021 N. Ravenswood
Chicago, IL. 60613
Contact: Andy Kalish
Scale: $\frac{3}{8}$" = 1'-0"
Date: 11-2-2015

Department of Business Affairs and Consumer Protection
Small Business Center - Public Way Use Unit
City Hall - 121 N. LaSalle Street, Room 800 • Chicago, IL 60602
312-74-GOBIZ / 312-744-6249 • (312) 744-1944 (TTY)
http://www.cityofchicago.org/bacp

12/09/2015

Alderman **Ameya Pawar**
Ward # **47**
City of Chicago
City Hall, Room **200**
121 North LaSalle Street
Chicago, Illinois 60602

Re: An ordinance to use and maintain a portion of the public right-of-way for **one (1) awning(s)** for **RAVENSWOOD EVENT GROUP**, adjacent to the premises known as **4021 N. Ravenswood Ave.**.

Dear Alderman **Ameya Pawar**:

The applicant referenced above has requested the use of the public right-of-way for a **awning(s)**. An ordinance has been prepared by the Department of Business Affairs and Consumer Protection – Small Business Center - Public Way Use Unit for presentation to the City Council. Because this request was made for properties located in your ward, as approved by you as per the attached, I respectfully request that you introduce the attached ordinance at the next City Council meeting.

If you have any questions regarding this ordinance, please contact Anthony Bertuca at (312) 744-5506.

Department of Business Affairs and Consumer Protection

City of Chicago

O2015-8634

Office of the City Clerk

Document Tracking Sheet

Meeting Date:	12/9/2015
Sponsor(s):	Osterman (48)
Type:	Ordinance
Title:	Awning(s) for Studio 90
Committee(s) Assignment:	Committee on Transportation and Public Way

ORDINANCE
STUDIO 90
Acct. No. 30154 - 1
Permit No. 1120808

Be It Ordained by the City Council of the City of Chicago:

SECTION 1. Permission and authority are hereby given and granted to STUDIO 90, upon the terms and subject to the conditions of this ordinance to maintain and use, as now constructed, one (1) Awning(s) projecting over the public right-of-way adjacent to its premises known as 5239 N. Clark St..

Said Awning(s) at N. Clark Street measure(s):
One (1) at sixteen (16) feet in length, and two (2) feet in width for a total of thirty-two (32) square feet.

The location of said privilege shall be as shown on prints kept on file with the Department of Business Affairs and Consumer Protection and the Office of the City Clerk.

Said privilege shall be constructed in accordance with plans and specifications approved by the Zoning Department - Signs.

This grant of privilege in the public way shall be subject to the provisions of Section 10-28-015 and all other required provisions of the Municipal Code of Chicago.

The grantee shall pay to the City of Chicago as compensation for the privilege #1120808 herein granted the sum of fifty ($50.00) per annum in advance.


A 25% penalty will be added for payments received after due date.

The permit holder agrees to hold the City of Chicago harmless for any damage, relocation or replacement costs associated with damage, relocation or removal of private property caused by the City performing work in the public way.

Authority herein given and granted for a period of five (5) years from and after 11/10/2015.

Alderman _____

Harry Osterman 48th Ward

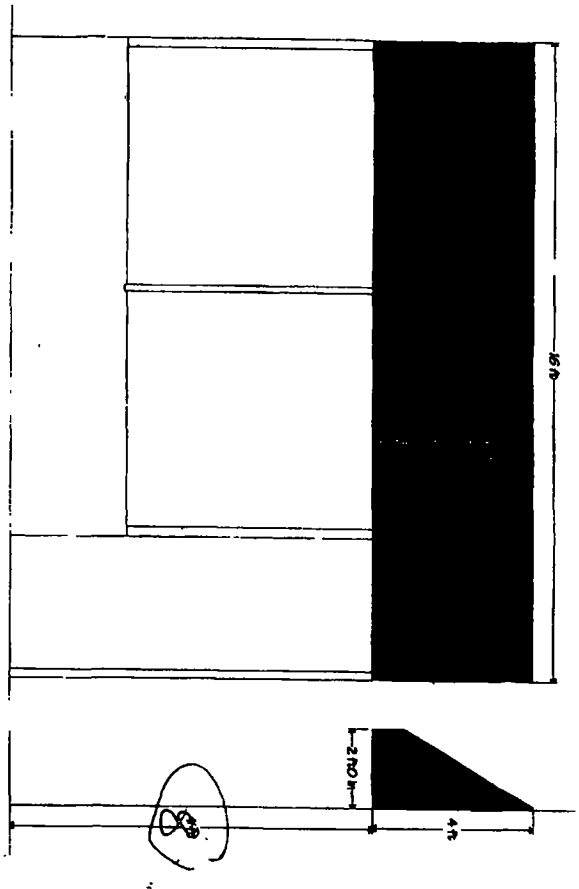
4'9"
2'10"
4'9"

Department of Business Affairs and Consumer Protection
Small Business Center - Public Way Use Unit
City Hall - 121 N. LaSalle Street, Room 800 • Chicago, IL 60602
312-74-GOBIZ / 312-744-6249 • (312) 744-1944 (TTY)
http://www.cityofchicago.org/bacp

12/09/2015

Alderman **Harry Osterman**
Ward # **48**
City of Chicago
City Hall, Room **300**
121 North LaSalle Street
Chicago, Illinois 60602

Re: An ordinance to use and maintain a portion of the public right-of-way for **one (1) awning(s)** for **STUDIO 90**, adjacent to the premises known as **5239 N. Clark St.**.

Dear Alderman **Harry Osterman**:

The applicant referenced above has requested the use of the public right-of-way for a **awning(s)**. An ordinance has been prepared by the Department of Business Affairs and Consumer Protection – Small Business Center - Public Way Use Unit for presentation to the City Council. Because this request was made for properties located in your ward, as approved by you as per the attached, I respectfully request that you introduce the attached ordinance at the next City Council meeting.

If you have any questions regarding this ordinance, please contact Anthony Bertuca at (312) 744-5506.

Department of Business Affairs and Consumer Protection

City of Chicago

O2015-8638

Office of the City Clerk

Document Tracking Sheet

Meeting Date:	12/9/2015
Sponsor(s):	Moreno (1)
Type:	Ordinance
Title:	Canopy(s) for PSM Family Limited Partnership
Committee(s) Assignment:	Committee on Transportation and Public Way

ORDINANCE
PSM FAMILY LIMITED PARTNERSHIP
Acct. No. 88019 - 1
Permit No. 1120799

Be It Ordained by the City Council of the City of Chicago:

SECTION 1. Permission and authority are hereby given and granted to PSM FAMILY LIMITED PARTNERSHIP, upon the terms and subject to the conditions of this ordinance to maintain and use, as now constructed, one (1) Canopy(s) projecting over the public right-of-way adjacent to its premises known as 2630 W. Armitage Ave..

Said Canopy(s) at W. ARMITAGE AVE. measure(s):
One (1) at eight point seven (8.7) feet in length, and four (4) feet in width for a total of thirty-four point eight (34.8) square feet.

The location of said privilege shall be as shown on prints kept on file with the Department of Business Affairs and Consumer Protection and the Office of the City Clerk.

Said privilege shall be constructed in accordance with plans and specifications approved by the Zoning Department - Signs.

This grant of privilege in the public way shall be subject to the provisions of Section 10-28-015 and all other required provisions of the Municipal Code of Chicago.

The grantee shall pay to the City of Chicago as compensation for the privilege #1120799 herein granted the sum of fifty ($50.00) per annum in advance.


A 25% penalty will be added for payments received after due date.

The permit holder agrees to hold the City of Chicago harmless for any damage, relocation or replacement costs associated with damage, relocation or removal of private property caused by the City performing work in the public way.

Authority herein given and granted for a period of five (5) years from and after 12/15/2015.

Alderman _____

Proco Joe Moreno 1st Ward

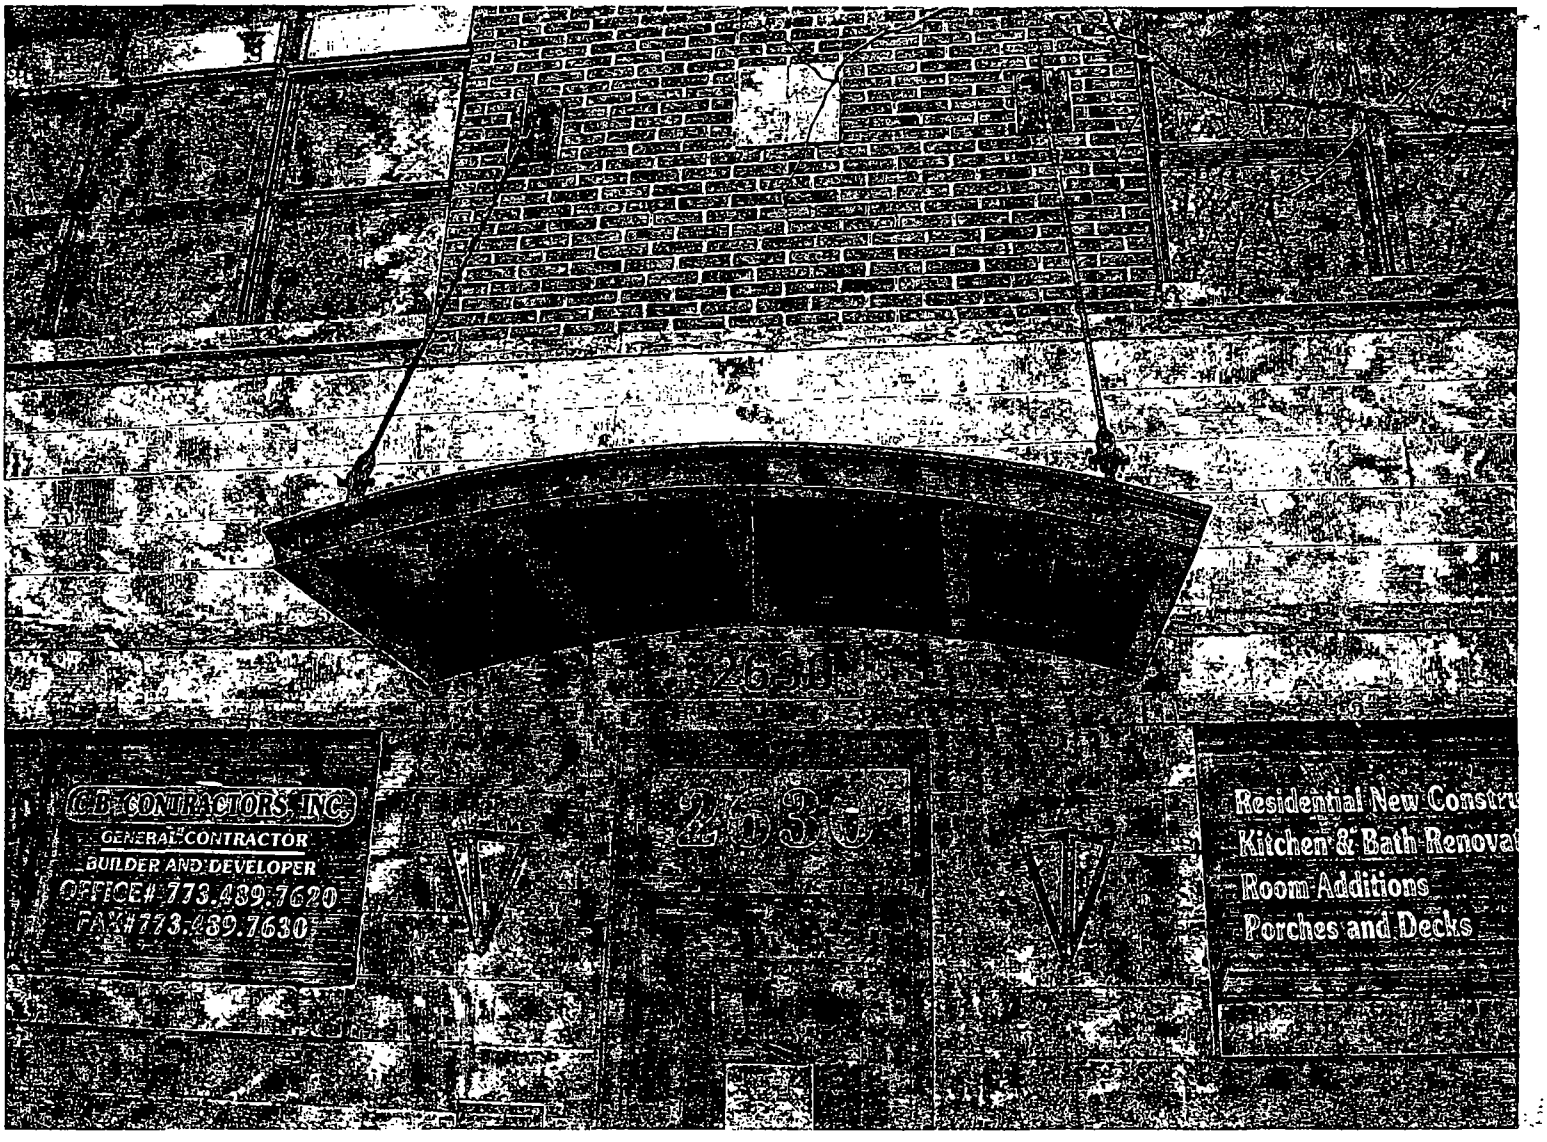
C.B. CONTRACTORS, INC.
GENERAL CONTRACTOR
BUILDER AND DEVELOPER
OFFICE# 773.489.7620
FAX# 773.489.7630
2633
Residential New Constru
Kitchen & Bath Renovat
Room Additions
Porches and Decks

Department of Business Affairs and Consumer Protection
Small Business Center - Public Way Use Unit
City Hall - 121 N. LaSalle Street, Room 800 • Chicago, IL 60602
312-74-GOBIZ / 312-744-6249 • (312) 744-1944 (TTY)
http //www.cityofchicago org/bacp

12/09/2015

Alderman **Proco Joe Moreno**
Ward # **01**
City of Chicago
City Hall, Room **300**
121 North LaSalle Street
Chicago, Illinois 60602

Re: An ordinance to use and maintain a portion of the public right-of-way for **one (1) canopy(ies)** for **PSM FAMILY LIMITED PARTNERSHIP**, adjacent to the premises known as **2630 W. Armitage Ave.**.

Dear Alderman **Proco Joe Moreno**:

The applicant referenced above has requested the use of the public right-of-way for a **canopy(ies)**. An ordinance has been prepared by the Department of Business Affairs and Consumer Protection – Small Business Center - Public Way Use Unit for presentation to the City Council. Because this request was made for properties located in your ward, as approved by you as per the attached, I respectfully request that you introduce the attached ordinance at the next City Council meeting.

If you have any questions regarding this ordinance, please contact Anthony Bertuca at (312) 744-5506.

Department of Business Affairs and Consumer Protection

City of Chicago

O2015-8639

Office of the City Clerk

Document Tracking Sheet

Meeting Date:	12/9/2015
Sponsor(s):	Hopkins (2)
Type:	Ordinance
Title:	Canopy(s) for 850 Investors LLC
Committee(s) Assignment:	Committee on Transportation and Public Way

ORDINANCE
850 INVESTORS LLC
Acct. No. 335775 - 1
Permit No. 1120729

Be It Ordained by the City Council of the City of Chicago:

SECTION 1. Permission and authority are hereby given and granted to 850 INVESTORS LLC, upon the terms and subject to the conditions of this ordinance to maintain and use, as now constructed, one (1) Canopy(s) projecting over the public right-of-way adjacent to its premises known as 850 N. Lake Shore Dr..

Said Canopy(s) at E Chestnut St measure(s):
One (1) at fifteen (15) feet in length, and eighteen point nine two (18.92) feet in width for a total of two hundred eighty-three point eight (283.8) square feet.

The location of said privilege shall be as shown on prints kept on file with the Department of Business Affairs and Consumer Protection and the Office of the City Clerk.

Said privilege shall be constructed in accordance with plans and specifications approved by the Zoning Department - Signs.

This grant of privilege in the public way shall be subject to the provisions of Section 10-28-015 and all other required provisions of the Municipal Code of Chicago.

The grantee shall pay to the City of Chicago as compensation for the privilege #1120729 herein granted the sum of fifty ($50.00) per annum in advance.


A 25% penalty will be added for payments received after due date.

The permit holder agrees to hold the City of Chicago harmless for any damage, relocation or replacement costs associated with damage, relocation or removal of private property caused by the City performing work in the public way.

Authority herein given and granted for a period of five (5) years from and after 11/19/2013.

Alderman _____

Brian Hopkins 2nd Ward

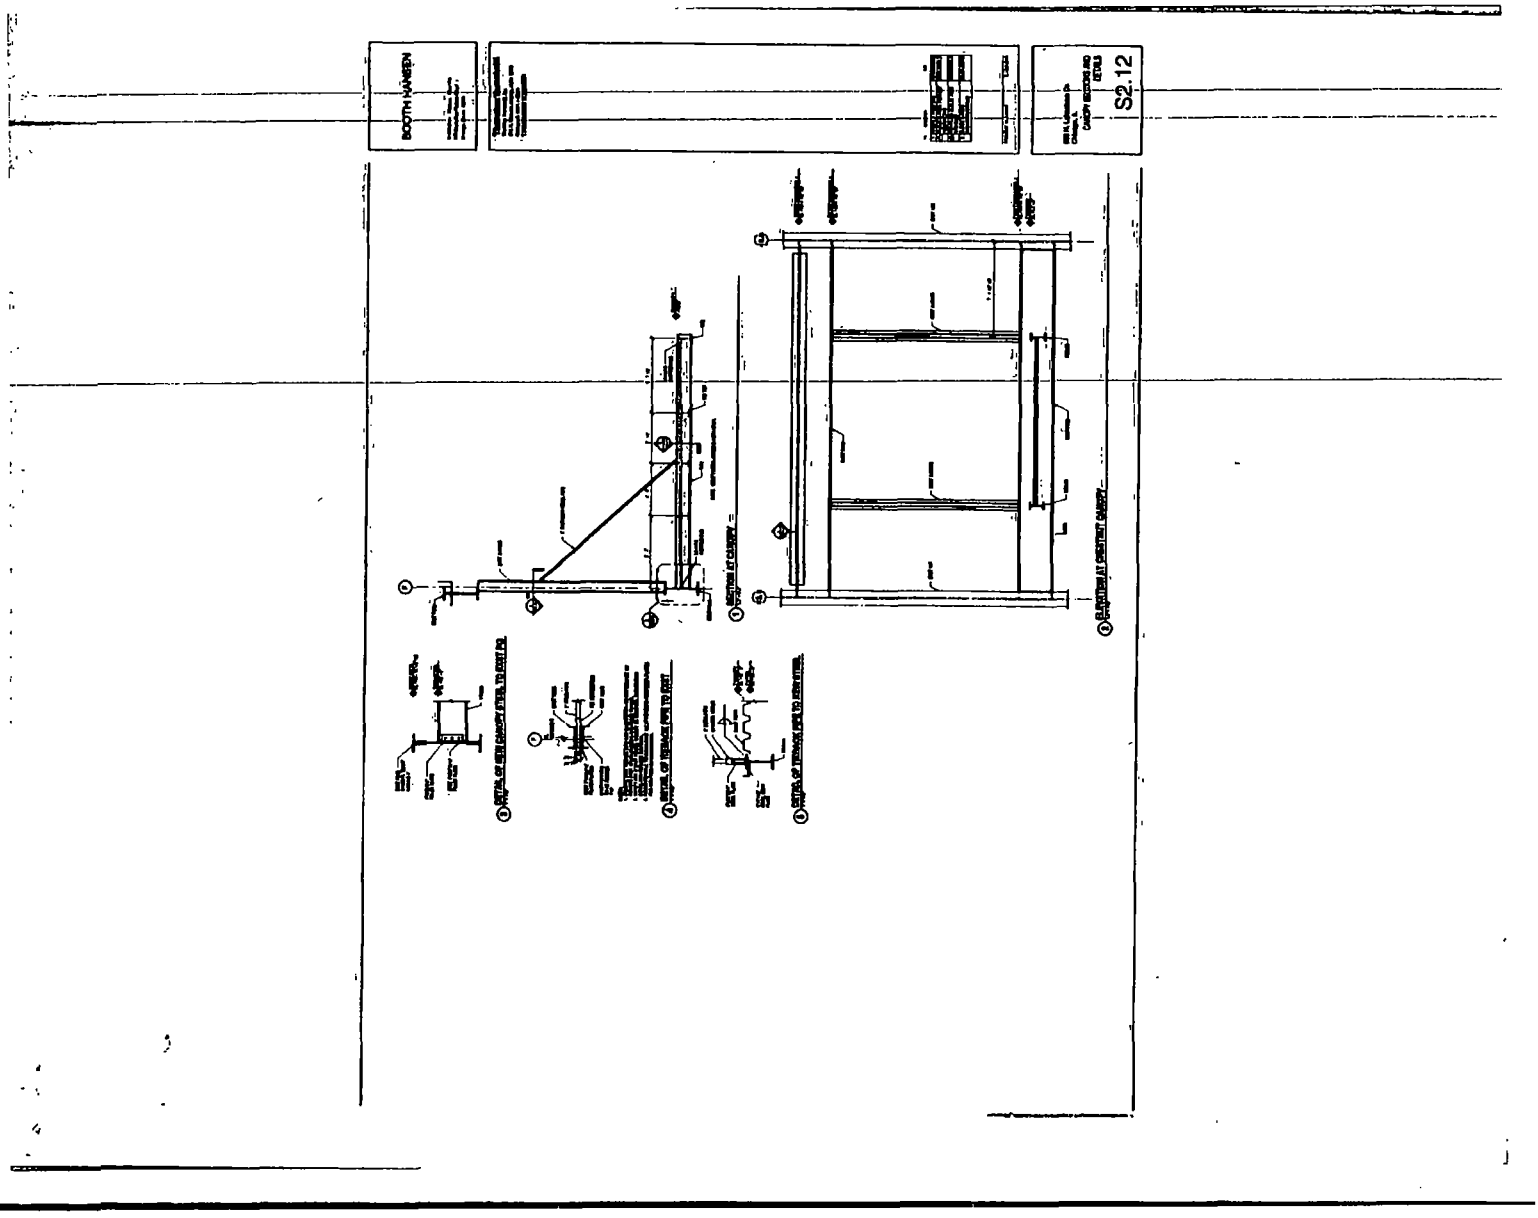
BOOTH HANSEN
S2.12

Department of Business Affairs and Consumer Protection
Small Business Center - Public Way Use Unit
City Hall - 121 N LaSalle Street, Room 800 • Chicago, IL 60602
312-74-GOBIZ / 312-744-6249 • (312) 744-1944 (TTY)
http://www.cityofchicago.org/bacp

12/09/2015

Alderman **Brian Hopkins**
Ward # **02**
City of Chicago
City Hall, Room **200**
121 North LaSalle Street
Chicago, Illinois 60602

Re: An ordinance to use and maintain a portion of the public right-of-way for **one (1) canopy(ies)** for **850 INVESTORS LLC**, adjacent to the premises known as **850 N. Lake Shore Dr.**.

Dear Alderman **Brian Hopkins**:

The applicant referenced above has requested the use of the public right-of-way for a **canopy(ies)**. An ordinance has been prepared by the Department of Business Affairs and Consumer Protection – Small Business Center - Public Way Use Unit for presentation to the City Council. Because this request was made for properties located in your ward, as approved by you as per the attached, I respectfully request that you introduce the attached ordinance at the next City Council meeting.

If you have any questions regarding this ordinance, please contact Anthony Bertuca at (312) 744-5506.

Department of Business Affairs and Consumer Protection

City of Chicago

O2015-8641

Office of the City Clerk

Document Tracking Sheet

Meeting Date:	12/9/2015
Sponsor(s):	Maldonado (26)
Type:	Ordinance
Title:	Canopy(s) for Restaurant & Pozoleria San Juan
Committee(s) Assignment:	Committee on Transportation and Public Way

ORDINANCE
RESTAURANT & POZOLERIA SAN JUAN
Acct. No. 23408 - 1
Permit No. 1120815

Be It Ordained by the City Council of the City of Chicago:

SECTION 1. Permission and authority are hereby given and granted to RESTAURANT & POZOLERIA SAN JUAN, upon the terms and subject to the conditions of this ordinance to maintain and use, as now constructed, one (1) Canopy(s) projecting over the public right-of-way adjacent to its premises known as 1523 N. Pulaski Rd..

Said Canopy(s) at N PULASKI RD measure(s):
One (1) at twenty-four (24) feet in length, and four (4) feet in width for a total of ninety-six (96) square feet.

The location of said privilege shall be as shown on prints kept on file with the Department of Business Affairs and Consumer Protection and the Office of the City Clerk.

Said privilege shall be constructed in accordance with plans and specifications approved by the Zoning Department - Signs.

This grant of privilege in the public way shall be subject to the provisions of Section 10-28-015 and all other required provisions of the Municipal Code of Chicago.

The grantee shall pay to the City of Chicago as compensation for the privilege #1120815 herein granted the sum of fifty ($50.00) per annum in advance.


A 25% penalty will be added for payments received after due date.

The permit holder agrees to hold the City of Chicago harmless for any damage, relocation or replacement costs associated with damage, relocation or removal of private property caused by the City performing work in the public way.

Authority herein given and granted for a period of five (5) years from and after 01/13/2014.

Alderman _____

Roberto Maldonado 26th Ward

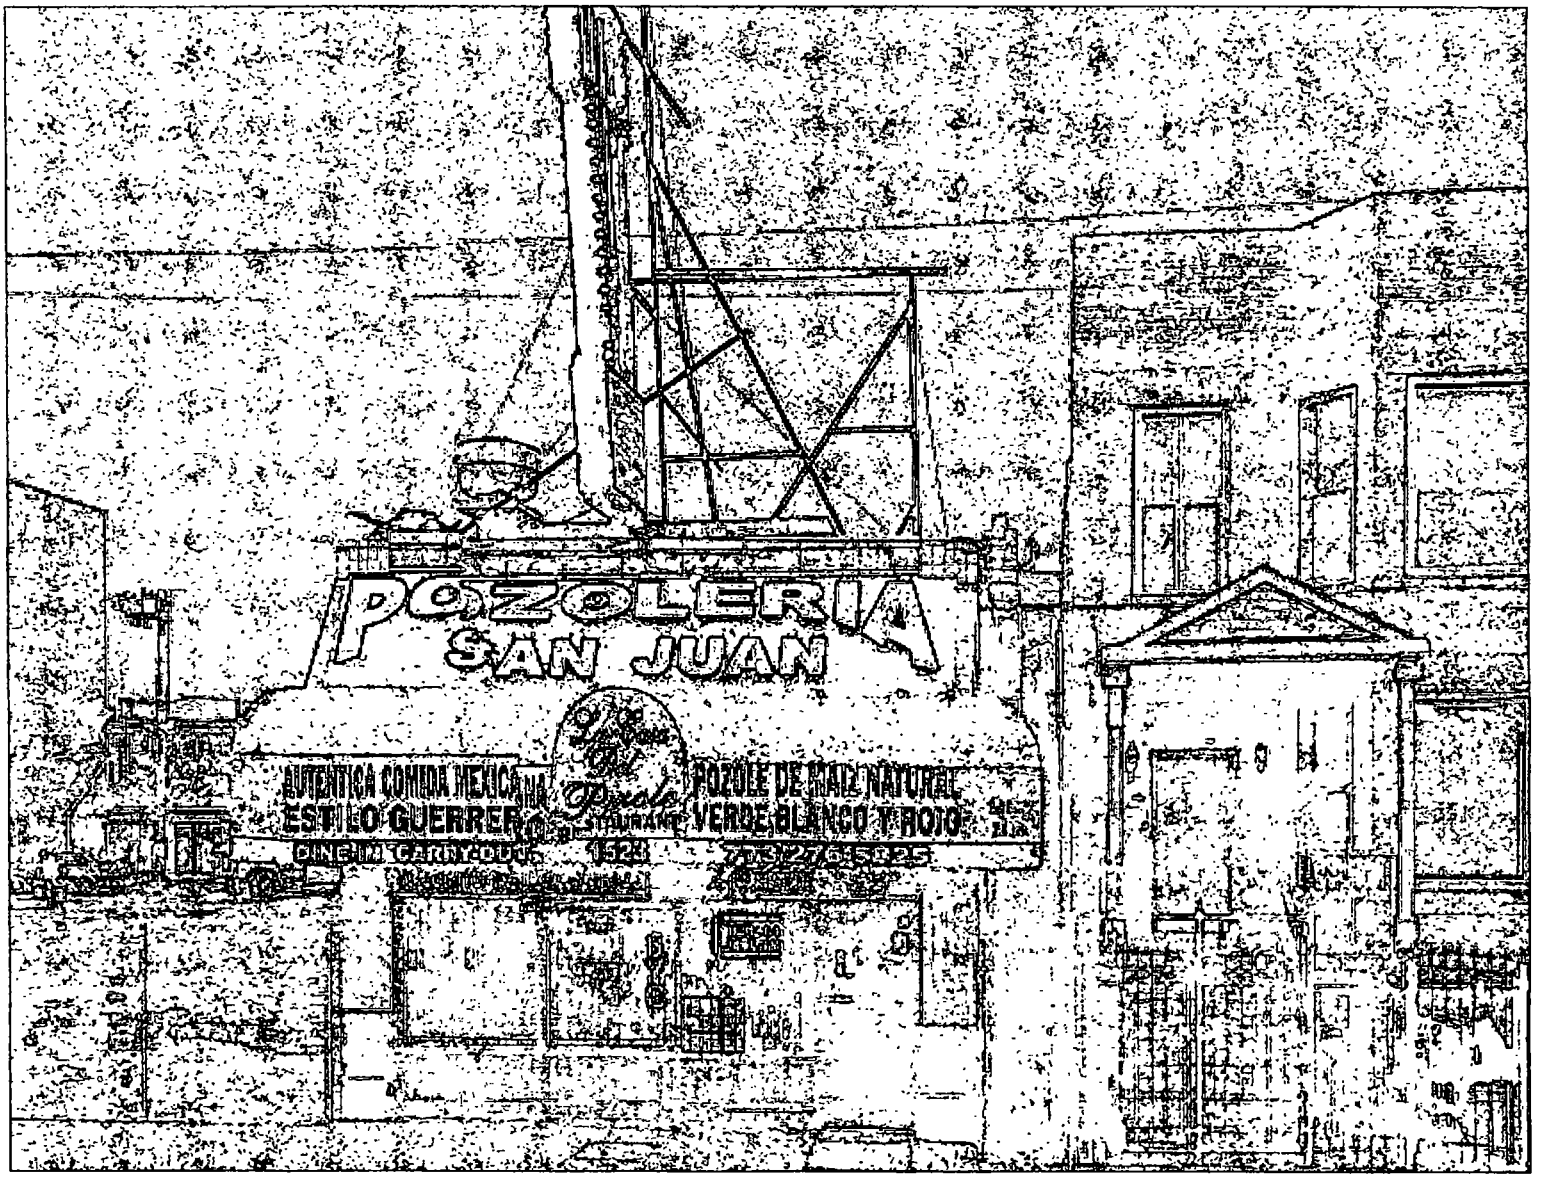
POZOLERIA
SAN JUAN
AUTENTICA COMIDA MEXICANA
ESTILO GUERRERO
POZOLE DE MAIZ NATURAL
VERDE BLANCO Y ROJO

Department of Business Affairs and Consumer Protection
Small Business Center - Public Way Use Unit
City Hall - 121 N. LaSalle Street. Room 800 • Chicago, IL 60602
312-74-GOBIZ / 312-744-6249 • (312) 744-1944 (TTY)
http://www.cityofchicago.org/bacp

12/09/2015

Alderman **Roberto Maldonado**
Ward # **26**
City of Chicago
City Hall, Room **300**
121 North LaSalle Street
Chicago, Illinois 60602

Re: An ordinance to use and maintain a portion of the public right-of-way for **one (1) canopy(ies)** for **RESTAURANT & POZOLERIA SAN JUAN**, adjacent to the premises known as **1523 N. Pulaski Rd.**.

Dear Alderman **Roberto Maldonado**:

The applicant referenced above has requested the use of the public right-of-way for a **canopy(ies)**. An ordinance has been prepared by the Department of Business Affairs and Consumer Protection – Small Business Center - Public Way Use Unit for presentation to the City Council. Because this request was made for properties located in your ward, as approved by you as per the attached, I respectfully request that you introduce the attached ordinance at the next City Council meeting.

If you have any questions regarding this ordinance, please contact Anthony Bertuca at (312) 744-5506.

Department of Business Affairs and Consumer Protection

City of Chicago

O2015-8643

Office of the City Clerk

Document Tracking Sheet

Meeting Date:	12/9/2015
Sponsor(s):	Reilly (42)
Type:	Ordinance
Title:	Canopy(s) for Tavern at the Park
Committee(s) Assignment:	Committee on Transportation and Public Way

ORDINANCE
TAVERN AT THE PARK
Acct. No. 300130 - 2
Permit No. 1118980

Be It Ordained by the City Council of the City of Chicago:

SECTION 1. Permission and authority are hereby given and granted to TAVERN AT THE PARK, upon the terms and subject to the conditions of this ordinance to maintain and use, as now constructed, three (3) Canopy(s) projecting over the public right-of-way adjacent to its premises known as 130 E. Randolph St..

Said Canopy(s) at EAST RANDOLPH measure(s):
One (1) at twenty-three (23) feet in length, and four point five (4.5) feet in width for a total of one hundred three point five (103.5) square feet.
One (1) at seventy-seven point five eight (77.58) feet in length, and four (4) feet in width for a total of three hundred ten point three two (310.32) square feet.
One (1) at forty-five (45) feet in length, and four (4) feet in width for a total of one hundred eighty (180) square feet.

The location of said privilege shall be as shown on prints kept on file with the Department of Business Affairs and Consumer Protection and the Office of the City Clerk.

Said privilege shall be constructed in accordance with plans and specifications approved by the Zoning Department - Signs.

This grant of privilege in the public way shall be subject to the provisions of Section 10-28-015 and all other required provisions of the Municipal Code of Chicago.

The grantee shall pay to the City of Chicago as compensation for the privilege #1118980 herein granted the sum of one hundred seventy-five ($175.00) per annum in advance.


A 25% penalty will be added for payments received after due date.

The permit holder agrees to hold the City of Chicago harmless for any damage, relocation or replacement costs associated with damage, relocation or removal of private property caused by the City performing work in the public way.

Authority herein given and granted for a period of five (5) years from and after 05/23/2015.

Alderman _____

Brendan Reilly 42nd Ward

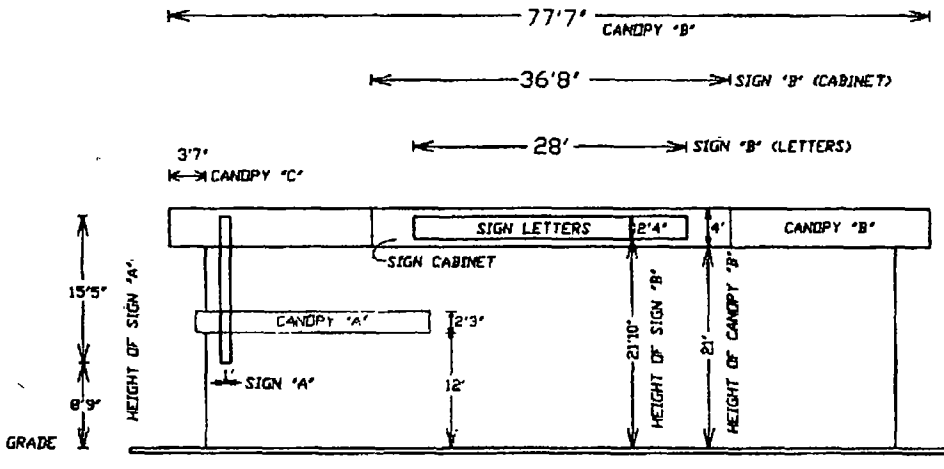

SOUTH ELEVATION
(RANDOLPH STREET)

NO SCALE

TAVERN AT THE PARK
(PRUDENTIAL BUILDING)
130 E RANDOLPH
CHICAGO IL

5 - 5 - 15

OLYMPIC SIGNS, INC
ATT: CHUCK ZENN
1130 N GARFIELD
LOMBARD IL 60148
FX 630 424 6120
czenn@olysigns.com

City of Chicago

O2015-8644

Office of the City Clerk

Document Tracking Sheet

Meeting Date:	12/9/2015
Sponsor(s):	Reilly (42)
Type:	Ordinance
Title:	Canopy(s) for 33 West Monroe Associates LLC
Committee(s) Assignment:	Committee on Transportation and Public Way

ORDINANCE
33 WEST MONROE ASSOCIATES, L.L.C.
Acct. No. 82025 - 1
Permit No. 1120844

Be It Ordained by the City Council of the City of Chicago:

SECTION 1. Permission and authority are hereby given and granted to 33 WEST MONROE ASSOCIATES, L.L.C., upon the terms and subject to the conditions of this ordinance to maintain and use, as now constructed, three (3) Canopy(s) projecting over the public right-of-way adjacent to its premises known as 33 W. Monroe St..

Said Canopy(s) at W. MONROE ST. measure(s):
One (1) at sixteen (16) feet in length, and sixteen (16) feet in width for a total of two hundred fifty-six (256) square feet.
One (1) at twenty-nine (29) feet in length, and sixteen (16) feet in width for a total of four hundred sixty-four (464) square feet.
One (1) at sixteen (16) feet in length, and sixteen (16) feet in width for a total of two hundred fifty-six (256) square feet.

The location of said privilege shall be as shown on prints kept on file with the Department of Business Affairs and Consumer Protection and the Office of the City Clerk.

Said privilege shall be constructed in accordance with plans and specifications approved by the Zoning Department - Signs.

This grant of privilege in the public way shall be subject to the provisions of Section 10-28-015 and all other required provisions of the Municipal Code of Chicago.

The grantee shall pay to the City of Chicago as compensation for the privilege #1120844 herein granted the sum of one hundred fifty-four ($154.00) per annum in advance.


A 25% penalty will be added for payments received after due date.


The permit holder agrees to hold the City of Chicago harmless for any damage, relocation or replacement costs associated with damage, relocation or removal of private property caused by the City performing work in the public way.

Authority herein given and granted for a period of five (5) years from and after 12/20/2015.

Alderman _____

Brendan Reilly 42nd Ward

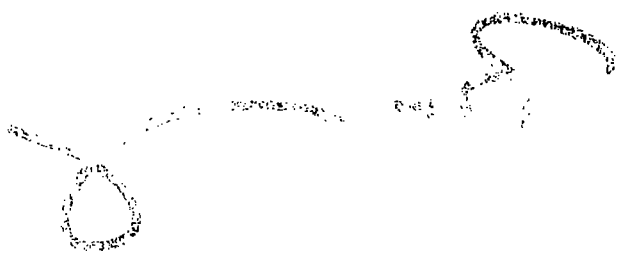

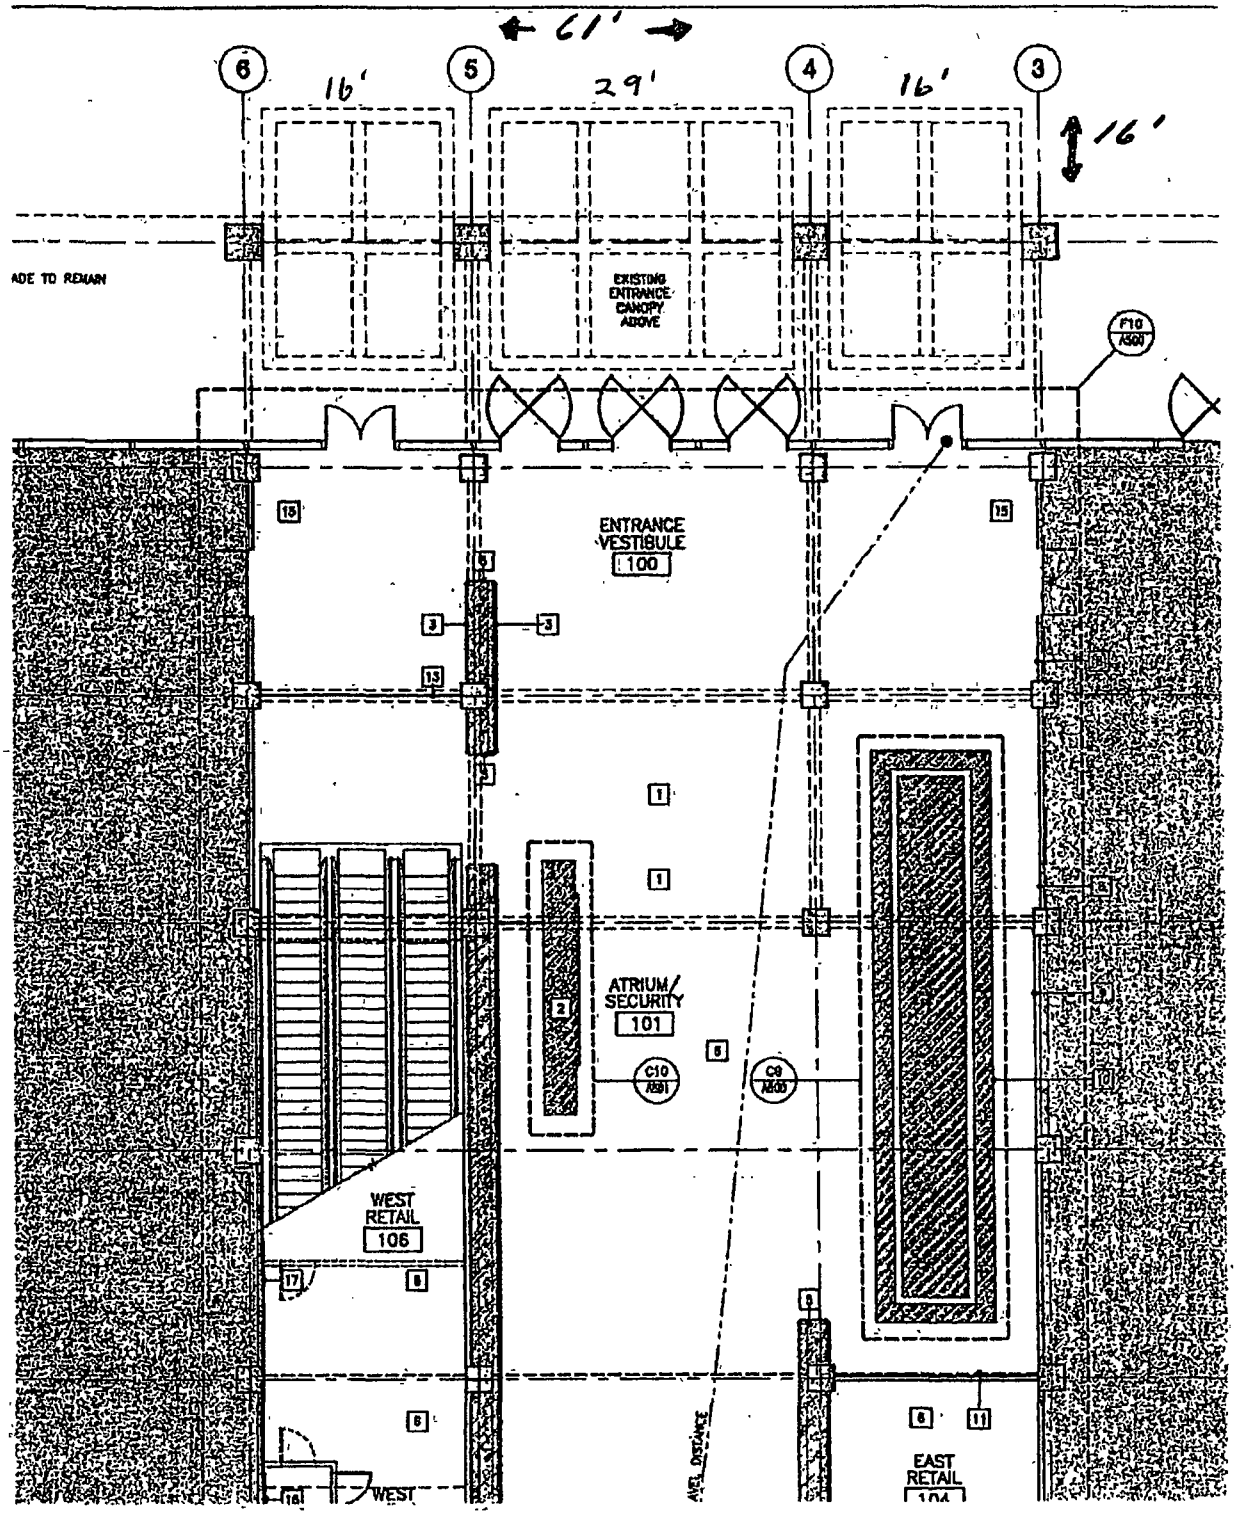
61'
6
5
4
3
16'
29'
16'
16'
ADE TO REMAIN
EXISTING ENTRANCE CANOPY ABOVE
F10 A501
ENTRANCE VESTIBULE 100
ATRIUM/ SECURITY 101
C10 A501
C9 A501
WEST RETAIL 106
WEST
AVEL DISTANCE
EAST RETAIL 104

City of Chicago

O2015-8647

Office of the City Clerk

Document Tracking Sheet

Meeting Date:	12/9/2015
Sponsor(s):	Reilly (42)
Type:	Ordinance
Title:	Canopy(s) for 330 N Wabash Ave LLC
Committee(s) Assignment:	Committee on Transportation and Public Way

ORDINANCE
330 N. WABASH AVE LLC
Acct. No. 246111 - 1
Permit No. 1120768

Be It Ordained by the City Council of the City of Chicago:

SECTION 1. Permission and authority are hereby given and granted to 330 N. WABASH AVE LLC, upon the terms and subject to the conditions of this ordinance to maintain and use, as now constructed, one (1) Canopy(s) projecting over the public right-of-way adjacent to its premises known as 330 N. Wabash Ave..

Said Canopy(s) at N. Wabash Ave. measure(s):
One (1) at one hundred ten (110) feet in length, and four (4) feet in width for a total of four hundred forty (440) square feet.

The location of said privilege shall be as shown on prints kept on file with the Department of Business Affairs and Consumer Protection and the Office of the City Clerk.

Said privilege shall be constructed in accordance with plans and specifications approved by the Zoning Department - Signs.

This grant of privilege in the public way shall be subject to the provisions of Section 10-28-015 and all other required provisions of the Municipal Code of Chicago.

The grantee shall pay to the City of Chicago as compensation for the privilege #1120768 herein granted the sum of one hundred thirty-five ($135.00) per annum in advance.


A 25% penalty will be added for payments received after due date.

The permit holder agrees to hold the City of Chicago harmless for any damage, relocation or replacement costs associated with damage, relocation or removal of private property caused by the City performing work in the public way.

Authority herein given and granted for a period of five (5) years from and after 11/18/2015.

Alderman _____

Brendan Reilly 42nd Ward

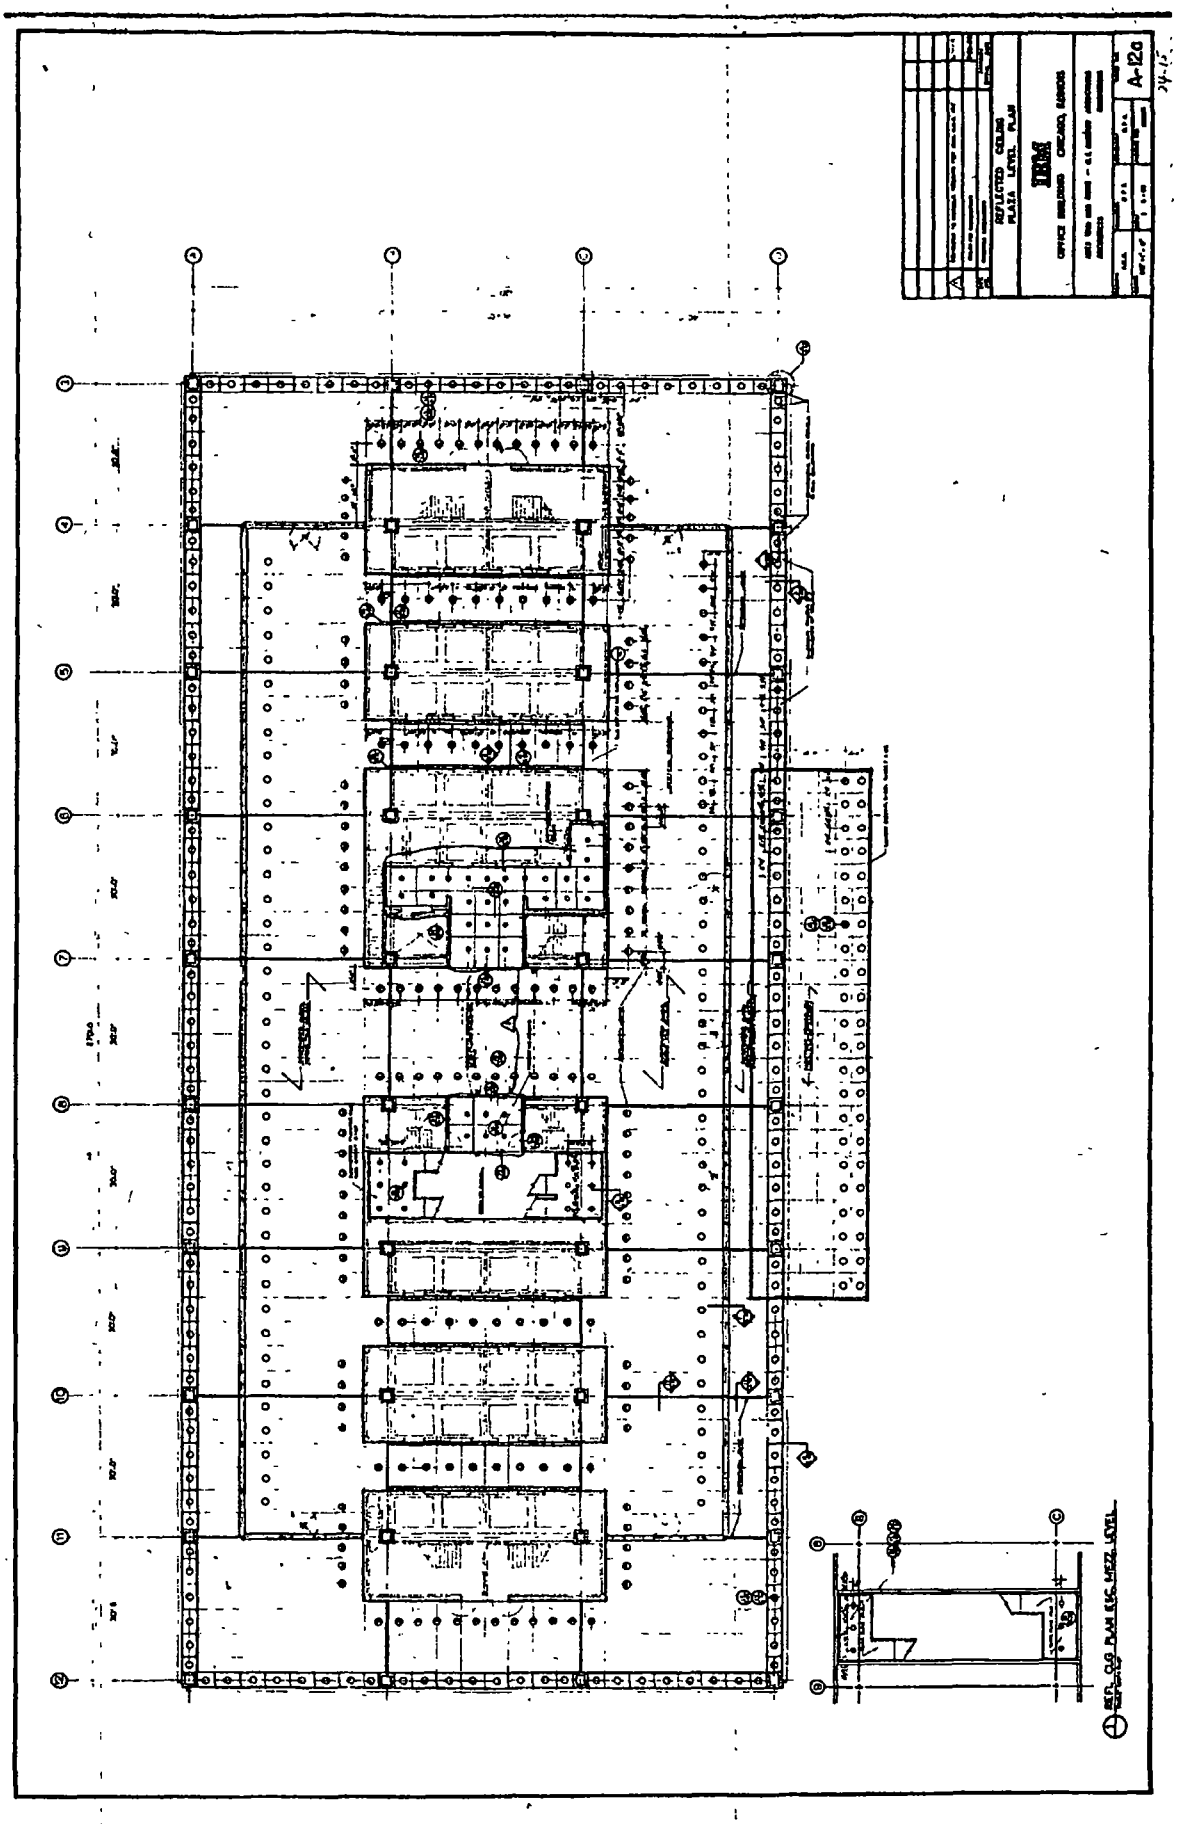
IBM
A-12a

City of Chicago

O2015-8648

Office of the City Clerk

Document Tracking Sheet

Meeting Date:	12/9/2015
Sponsor(s):	Pawar (47)
Type:	Ordinance
Title:	Canopy(s) for Carway LLC
Committee(s) Assignment:	Committee on Transportation and Public Way

ORDINANCE
CARWAY, LLC
Acct. No. 356892 - 1
Permit No. 1120807

Be It Ordained by the City Council of the City of Chicago:

SECTION 1. Permission and authority are hereby given and granted to CARWAY, LLC, upon the terms and subject to the conditions of this ordinance to maintain and use, as now constructed, one (1) Canopy(s) projecting over the public right-of-way adjacent to its premises known as 5100-5108 N. Broadway .

Said Canopy(s) at CARMEN RD AND BROADWAY measure(s):
One (1) at one hundred nineteen point five eight (119.58) feet in length, and point five (.5) feet in width for a total of fifty-nine point seven nine (59.79) square feet.

The location of said privilege shall be as shown on prints kept on file with the Department of Business Affairs and Consumer Protection and the Office of the City Clerk.

Said privilege shall be constructed in accordance with plans and specifications approved by the Zoning Department - Signs.

This grant of privilege in the public way shall be subject to the provisions of Section 10-28-015 and all other required provisions of the Municipal Code of Chicago.

The grantee shall pay to the City of Chicago as compensation for the privilege #1120807 herein granted the sum of one hundred forty-four dollars and fifty-eight cents ($144.58) per annum in advance.

A 25% penalty will be added for payments received after due date.

The permit holder agrees to hold the City of Chicago harmless for any damage, relocation or replacement costs associated with damage, relocation or removal of private property caused by the City performing work in the public way.


Authority herein given and granted for a period of five (5) years from and after 11/03/2015.

Alderman _____

Ameya Pawar 47th Ward

CANOPY DRAWINGS

PROPERTY LOCATION: 5100-5108 N BROADWAY AVE
CHICAGO, IL.60640
ORGANIZATION'S NAME:

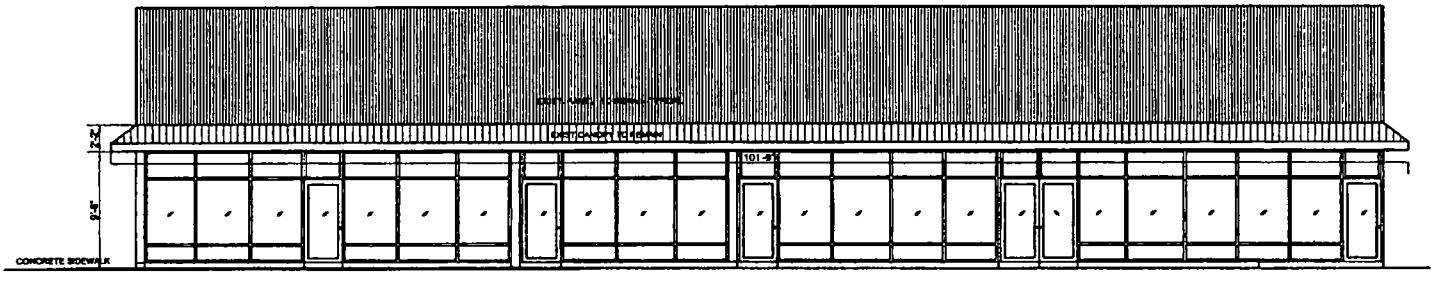

BROADWAY AVE.

Department of Business Affairs and Consumer Protection
Small Business Center - Public Way Use Unit
City Hall - 121 N. LaSalle Street, Room 800 • Chicago, IL 60602
312-74-GOBIZ / 312-744-6249 • (312) 744-1944 (TTY)
http://www.cityofchicago.org/bacp

12/09/2015

Alderman **Ameya Pawar**
Ward # **47**
City of Chicago
City Hall, Room **200**
121 North LaSalle Street
Chicago, Illinois 60602

Re: An ordinance to use and maintain a portion of the public right-of-way for **one (1) canopy(ies)** for **CARWAY, LLC**, adjacent to the premises known as **5100-5108 N. Broadway** .

Dear Alderman **Ameya Pawar**:

The applicant referenced above has requested the use of the public right-of-way for a **canopy(ies)**. An ordinance has been prepared by the Department of Business Affairs and Consumer Protection – Small Business Center - Public Way Use Unit for presentation to the City Council. Because this request was made for properties located in your ward, as approved by you as per the attached, I respectfully request that you introduce the attached ordinance at the next City Council meeting.

If you have any questions regarding this ordinance, please contact Anthony Bertuca at (312) 744-5506.

Department of Business Affairs and Consumer Protection

City of Chicago

R2015-977

Office of the City Clerk

Document Tracking Sheet

Meeting Date:	12/9/2015
Sponsor(s):	Harris (8)
Type:	Resolution
Title:	Support of Class 6(b) tax incentive for property at 1001 E 99th St
Committee(s) Assignment:	Committee on Economic, Capital and Technology Development

Tech

RESOLUTION
CLASS 6(B) REAL ESTATE TAX INCENTIVE
FOR THE BENEFIT OF
BALTON CORPORATION, AN ILLINOIS CORPORATION, AND
REAL ESTATE LOCATED GENERALLY AT
1001 EAST 99TH STREET IN CHICAGO, ILLINOIS
PURSUANT TO COOK COUNTY, ILLINOIS
REAL PROPERTY ASSESSMENT CLASSIFICATION ORDINANCE

WHEREAS, the Cook County Board of Commissioners has enacted the Cook County Real Property Assessment Classification Ordinance, as amended from time to time (the "Ordinance"), which provides for, among other things, real estate tax incentives to property owners who build, rehabilitate, enhance and occupy property which is located within Cook County and which is used primarily for industrial purposes; and

WHEREAS, the City of Chicago (the "City"), consistent with the Ordinance, wishes to induce industry to locate and expand in the City by supporting financial incentives in the form of property tax relief; and

WHEREAS, Balton Corporation, an Illinois corporation (the "Applicant"), owns certain real estate located generally at 1001 East 99th Street, Chicago, Illinois 60628, as further described on Exhibit A hereto (the "Subject Property"); and

WHEREAS, the Applicant intends to rehabilitate an approximately 104,000 square foot industrial facility located on the Subject Property; and

WHEREAS, following the rehabilitation, the Applicant plans to operate its business of food service distribution at the Subject Property; and

WHEREAS, the Applicant has filed with the Office of the Assessor of Cook County (the "Assessor") an eligibility application for a Class 6(b) tax incentive under the Ordinance; and

WHEREAS, the Applicant purchased the Subject Property for value from a seller that has no financial interest in the Applicant; and

WHEREAS, the Subject Property was vacant and unused for more than 24 months prior to the date of purchase by the Applicant; and

WHEREAS, the Subject Property is located within (i) the City of Chicago Enterprise Zone No. 3 (created pursuant to the Illinois Enterprise Zone Act, 20 ILCS 665/1 et seq., as amended, and pursuant to an ordinance enacted by the City Council of the City, as amended) and (ii) the Stony Island/Burnside Redevelopment Project Area (created pursuant to the Illinois Tax Increment Allocation Redevelopment Act, 65 ILCS 5/11-74.4-1 et. seq., as amended, and pursuant to an ordinance enacted by the City Council of the City), and the purposes of Enterprise Zones and Redevelopment Project Areas are also to provide certain incentives in order to stimulate economic activity and to revitalize depressed areas; and

WHEREAS, it is the responsibility of the Assessor to determine that an application for a Class 6(b) classification or renewal of a Class 6(b) classification is eligible pursuant to the Ordinance; and

WHEREAS, the Ordinance requires that, in connection with the filing of a Class 6(b) eligibility application with the Assessor, the applicant must obtain from the municipality in which such real estate that is proposed for Class 6(b) designation is located a resolution expressly stating that the municipality has determined that the incentive provided by Class 6(b) is necessary for development to occur on such real estate and that the municipality supports and consents to the Class 6(b) classification by the Assessor; and

WHEREAS, the intended use of the Subject Property will provide significant present and future employment; and

WHEREAS, notwithstanding the Class 6(b) status of the Subject Property, the redevelopment and utilization thereof will generate significant new revenues to the City in the form of additional real estate taxes and other tax revenues; now, therefore,

BE IT RESOLVED BY THE CITY COUNCIL OF THE CITY OF CHICAGO:

SECTION 1: That the City determines that the incentive provided by Class 6(b) is necessary for the development to occur on the Subject Property.

SECTION 2: That the City determines that the Subject Property is deemed "abandoned" for the purpose of the Class 6(b) classification.

SECTION 3: That the City supports and consents to the Class 6(b) classification by the Assessor with respect to the Subject Property.

SECTION 4: That the Clerk of the City of Chicago is authorized to and shall send a certified copy of this resolution to the Office of the Cook County Assessor, Room 312, County Building, Chicago, Illinois 60602 and a certified copy of this resolution may be included with the Class 6(b) eligibility application filed with the Assessor by the Applicant, as applicant, in accordance with the Ordinance.

SECTION 5: That this resolution shall be effective immediately upon its passage and approval.

Honorable Michelle A. Harris
Alderman, 8th Ward

EXHIBIT A

Legal Description of Subject Property:

Part of the Northwest Quarter of the Southwest Quarter and part of the Northeast Quarter of the Southwest Quarter, Section 11, Township 37 North, Range 14 East, Third Principal Meridian, City of Chicago, Cook County, Illinois, being more particularly described as follows: Commencing at the Southeast corner of Lot 21, Block 4, Cottage Grove Heights, City of Chicago, Cook County, Illinois; thence South 89°59'53" East, 124.90 feet; thence South 00°00'07" West, 33,00 feet to the point of beginning; thence South 89°59'53" East, 90.37 feet; thence South 89°59'26" East, 962.30 feet; thence South 00°00'07" West, 254.83 feet; thence North 89°59'26" West, 45.00 feet; thence South 00°00'07" West, 70.00 feet; thence North 89°59'26" West, 917.30 feet; thence North 89°59'53" West, 90.37 feet; thence North 00°00'07" East, 324.83 feet to the point of beginning.

Permanent Real Estate Tax Index Numbers (PINS) for the Subject Property:

25-11-300-026-0000 (part)
25-11-300-027-0000
25-11-300-038-0000
25-11-300-039-0000
25-11-300-040-0000

CITY OF CHICAGO
ECONOMIC DISCLOSURE STATEMENT
AND AFFIDAVIT

SECTION I -- GENERAL INFORMATION

A. Legal name of the Disclosing Party submitting this EDS. Include d/b/a/ if applicable:

BALTON CORPORATION

Check ONE of the following three boxes:

Indicate whether the Disclosing Party submitting this EDS is:

1. [X] the Applicant
   OR
2. [ ] a legal entity holding a direct or indirect interest in the Applicant. State the legal name of the Applicant in which the Disclosing Party holds an interest: _____
   OR
3. [ ] a legal entity with a right of control (see Section II.B.1.) State the legal name of the entity in which the Disclosing Party holds a right of control: _____

B. Business address of the Disclosing Party: 1001 E. 99TH STREET
CHICAGO, IL 60628

C. Telephone: 773-933-7927 EXT 210 Fax: _____ Email: SWILSON@BALTONCORP.COM

D. Name of contact person: SHARI WILSON

E. Federal Employer Identification No. (if you have one): _____

F. Brief description of contract, transaction or other undertaking (referred to below as the "Matter") to which this EDS pertains. (Include project number and location of property, if applicable):

6B APPLICATION FOR THE PROPERTY LOCATED AT 1001 E. 99TH STREET, CHICAGO, IL 60628

G. Which City agency or department is requesting this EDS? DEPARTMENT OF PLANNING AND DEVELOPMENT.

If the Matter is a contract being handled by the City's Department of Procurement Services, please complete the following: N/A

Specification # _____ and Contract # _____

SECTION II – DISCLOSURE OF OWNERSHIP INTERESTS

A. NATURE OF THE DISCLOSING PARTY

1. Indicate the nature of the Disclosing Party:

[ ] Person
[ ] Publicly registered business corporation
[X] Privately held business corporation
[ ] Sole proprietorship
[ ] General partnership
[ ] Limited partnership
[ ] Trust
[ ] Limited liability company
[ ] Limited liability partnership
[ ] Joint venture
[ ] Not-for-profit corporation
(Is the not-for-profit corporation also a 501(c)(3))?
[ ] Yes [ ] No
[ ] Other (please specify)

2. For legal entities, the state (or foreign country) of incorporation or organization, if applicable:

ILLINOIS

3. For legal entities not organized in the State of Illinois: Has the organization registered to do business in the State of Illinois as a foreign entity?

[ ] Yes [ ] No [X] N/A

B. IF THE DISCLOSING PARTY IS A LEGAL ENTITY:

1. List below the full names and titles of all executive officers and all directors of the entity. **NOTE:** For not-for-profit corporations, also list below all members, if any, which are legal entities. If there are no such members, write "no members." For trusts, estates or other similar entities, list below the legal titleholder(s).

If the entity is a general partnership, limited partnership, limited liability company, limited liability partnership or joint venture, list below the name and title of each general partner, managing member, manager or any other person or entity that controls the day-to-day management of the Disclosing Party. **NOTE:** Each legal entity listed below must submit an EDS on its own behalf.

Name	Title
SHARI WILSON	PRESIDENT / CEO

2. Please provide the following information concerning each person or entity having a direct or indirect beneficial interest (including ownership) in excess of 7.5% of the Disclosing Party. Examples of such an interest include shares in a corporation, partnership interest in a partnership or joint venture,

interest of a member or manager in a limited liability company, or interest of a beneficiary of a trust, estate or other similar entity. If none, state "None." **NOTE**: Pursuant to Section 2-154-030 of the Municipal Code of Chicago ("Municipal Code"), the City may require any such additional information from any applicant which is reasonably intended to achieve full disclosure.

Name	Business Address	Percentage Interest in the Disclosing Party
SHARI WILSON	1001 E. 99TH ST., CHICAGO, IL 60628	100%

SECTION III -- BUSINESS RELATIONSHIPS WITH CITY ELECTED OFFICIALS

Has the Disclosing Party had a "business relationship," as defined in Chapter 2-156 of the Municipal Code, with any City elected official in the 12 months before the date this EDS is signed?

[ ] Yes [X] No

If yes, please identify below the name(s) of such City elected official(s) and describe such relationship(s):

SECTION IV -- DISCLOSURE OF SUBCONTRACTORS AND OTHER RETAINED PARTIES

The Disclosing Party must disclose the name and business address of each subcontractor, attorney, lobbyist, accountant, consultant and any other person or entity whom the Disclosing Party has retained or expects to retain in connection with the Matter, as well as the nature of the relationship, and the total amount of the fees paid or estimated to be paid. The Disclosing Party is not required to disclose employees who are paid solely through the Disclosing Party's regular payroll.

"Lobbyist" means any person or entity who undertakes to influence any legislative or administrative action on behalf of any person or entity other than: (1) a not-for-profit entity, on an unpaid basis, or (2) himself. "Lobbyist" also means any person or entity any part of whose duties as an employee of another includes undertaking to influence any legislative or administrative action.

If the Disclosing Party is uncertain whether a disclosure is required under this Section, the Disclosing Party must either ask the City whether disclosure is required or make the disclosure.

Name (indicate whether retained or anticipated to be retained)	Business Address	Relationship to Disclosing Party (subcontractor, attorney, lobbyist, etc.)	Fees (indicate whether paid or estimated.) **NOTE**: "hourly rate" or "t.b.d." is not an acceptable response.
DEMETRIUS CARNEY	161 N. CLARK ST., CHICAGO, IL 60601	ATTORNEY	$25,000.00 (ESTIMATED)

(Add sheets if necessary)

[ ] Check here if the Disclosing Party has not retained, nor expects to retain, any such persons or entities.

SECTION V -- CERTIFICATIONS

A. COURT-ORDERED CHILD SUPPORT COMPLIANCE

Under Municipal Code Section 2-92-415, substantial owners of business entities that contract with the City must remain in compliance with their child support obligations throughout the contract's term.

Has any person who directly or indirectly owns 10% or more of the Disclosing Party been declared in arrearage on any child support obligations by any Illinois court of competent jurisdiction?

[ ] Yes [X] No [ ] No person directly or indirectly owns 10% or more of the Disclosing Party.

If "Yes," has the person entered into a court-approved agreement for payment of all support owed and is the person in compliance with that agreement? N/A

[ ] Yes [ ] No

B. FURTHER CERTIFICATIONS

1. Pursuant to Municipal Code Chapter 1-23, Article I ("Article I")(which the Applicant should consult for defined terms (e.g., "doing business") and legal requirements), if the Disclosing Party submitting this EDS is the Applicant and is doing business with the City, then the Disclosing Party certifies as follows: (i) neither the Applicant nor any controlling person is currently indicted or charged with, or has admitted guilt of, or has ever been convicted of, or placed under supervision for, any criminal offense involving actual, attempted, or conspiracy to commit bribery, theft, fraud, forgery, perjury, dishonesty or deceit against an officer or employee of the City or any sister agency; and (ii) the Applicant understands and acknowledges that compliance with Article I is a continuing requirement for doing business with the City. NOTE: If Article I applies to the Applicant, the permanent compliance timeframe in Article I supersedes some five-year compliance timeframes in certifications 2 and 3 below.

2. The Disclosing Party and, if the Disclosing Party is a legal entity, all of those persons or entities identified in Section II.B.1. of this EDS:

a. are not presently debarred, suspended, proposed for debarment, declared ineligible or voluntarily excluded from any transactions by any federal, state or local unit of government;

b. have not, within a five-year period preceding the date of this EDS, been convicted of a criminal offense, adjudged guilty, or had a civil judgment rendered against them in connection with: obtaining, attempting to obtain, or performing a public (federal, state or local) transaction or contract under a public transaction; a violation of federal or state antitrust statutes; fraud; embezzlement; theft; forgery; bribery; falsification or destruction of records; making false statements; or receiving stolen property;

c. are not presently indicted for, or criminally or civilly charged by, a governmental entity (federal, state or local) with committing any of the offenses set forth in clause B.2.b. of this Section V;

d. have not, within a five-year period preceding the date of this EDS, had one or more public transactions (federal, state or local) terminated for cause or default; and

e. have not, within a five-year period preceding the date of this EDS, been convicted, adjudged guilty, or found liable in a civil proceeding, or in any criminal or civil action, including actions concerning environmental violations, instituted by the City or by the federal government, any state, or any other unit of local government.

3. The certifications in subparts 3, 4 and 5 concern:

• the Disclosing Party;
• any "Contractor" (meaning any contractor or subcontractor used by the Disclosing Party in connection with the Matter, including but not limited to all persons or legal entities disclosed under Section IV, "Disclosure of Subcontractors and Other Retained Parties");
• any "Affiliated Entity" (meaning a person or entity that, directly or indirectly: controls the Disclosing Party, is controlled by the Disclosing Party, or is, with the Disclosing Party, under common control of another person or entity. Indicia of control include, without limitation: interlocking management or ownership; identity of interests among family members, shared facilities and equipment; common use of employees; or organization of a business entity following the ineligibility of a business entity to do business with federal or state or local government, including the City, using substantially the same management, ownership, or principals as the ineligible entity); with respect to Contractors, the term Affiliated Entity means a person or entity that directly or indirectly controls the Contractor, is controlled by it, or, with the Contractor, is under common control of another person or entity;
• any responsible official of the Disclosing Party, any Contractor or any Affiliated Entity or any other official, agent or employee of the Disclosing Party, any Contractor or any Affiliated Entity, acting pursuant to the direction or authorization of a responsible official of the Disclosing Party, any Contractor or any Affiliated Entity (collectively "Agents").

Neither the Disclosing Party, nor any Contractor, nor any Affiliated Entity of either the Disclosing Party or any Contractor nor any Agents have, during the five years before the date this EDS is signed, or, with respect to a Contractor, an Affiliated Entity, or an Affiliated Entity of a Contractor during the five years before the date of such Contractor's or Affiliated Entity's contract or engagement in connection with the Matter:

a. bribed or attempted to bribe, or been convicted or adjudged guilty of bribery or attempting to bribe, a public officer or employee of the City, the State of Illinois, or any agency of the federal government or of any state or local government in the United States of America, in that officer's or employee's official capacity;

b. agreed or colluded with other bidders or prospective bidders, or been a party to any such agreement, or been convicted or adjudged guilty of agreement or collusion among bidders or prospective bidders, in restraint of freedom of competition by agreement to bid a fixed price or otherwise; or

c. made an admission of such conduct described in a. or b. above that is a matter of record, but have not been prosecuted for such conduct; or

d. violated the provisions of Municipal Code Section 2-92-610 (Living Wage Ordinance).

4. Neither the Disclosing Party, Affiliated Entity or Contractor, or any of their employees, officials, agents or partners, is barred from contracting with any unit of state or local government as a result of engaging in or being convicted of (1) bid-rigging in violation of 720 ILCS 5/33E-3; (2) bid-rotating in violation of 720 ILCS 5/33E-4; or (3) any similar offense of any state or of the United States of America that contains the same elements as the offense of bid-rigging or bid-rotating.

5. Neither the Disclosing Party nor any Affiliated Entity is listed on any of the following lists maintained by the Office of Foreign Assets Control of the U.S. Department of the Treasury or the Bureau of Industry and Security of the U.S. Department of Commerce or their successors: the Specially Designated Nationals List, the Denied Persons List, the Unverified List, the Entity List and the Debarred List.

6. The Disclosing Party understands and shall comply with the applicable requirements of Chapters 2-55 (Legislative Inspector General), 2-56 (Inspector General) and 2-156 (Governmental Ethics) of the Municipal Code.

7. If the Disclosing Party is unable to certify to any of the above statements in this Part B (Further Certifications), the Disclosing Party must explain below:

N/A

If the letters "NA," the word "None," or no response appears on the lines above, it will be conclusively presumed that the Disclosing Party certified to the above statements.

8. To the best of the Disclosing Party's knowledge after reasonable inquiry, the following is a complete list of all current employees of the Disclosing Party who were, at any time during the 12-month period preceding the execution date of this EDS, an employee, or elected or appointed official, of the City of Chicago (if none, indicate with "N/A" or "none").

N/A

9. To the best of the Disclosing Party's knowledge after reasonable inquiry, the following is a complete list of all gifts that the Disclosing Party has given or caused to be given, at any time during the 12-month period preceding the execution date of this EDS, to an employee, or elected or appointed official, of the City of Chicago. For purposes of this statement, a "gift" does not include: (i) anything made generally available to City employees or to the general public, or (ii) food or drink provided in the course of official City business and having a retail value of less than $20 per recipient (if none, indicate with "N/A" or "none"). As to any gift listed below, please also list the name of the City recipient.

N/A

C. CERTIFICATION OF STATUS AS FINANCIAL INSTITUTION

1. The Disclosing Party certifies that the Disclosing Party (check one)

[ ] is [X] is not

a "financial institution" as defined in Section 2-32-455(b) of the Municipal Code.

2. If the Disclosing Party IS a financial institution, then the Disclosing Party pledges:

"We are not and will not become a predatory lender as defined in Chapter 2-32 of the Municipal Code. We further pledge that none of our affiliates is, and none of them will become, a predatory lender as defined in Chapter 2-32 of the Municipal Code. We understand that becoming a predatory lender or becoming an affiliate of a predatory lender may result in the loss of the privilege of doing business with the City."

If the Disclosing Party is unable to make this pledge because it or any of its affiliates (as defined in Section 2-32-455(b) of the Municipal Code) is a predatory lender within the meaning of Chapter 2-32 of the Municipal Code, explain here (attach additional pages if necessary):

N/A

If the letters "NA," the word "None," or no response appears on the lines above, it will be conclusively presumed that the Disclosing Party certified to the above statements.

D. CERTIFICATION REGARDING INTEREST IN CITY BUSINESS

Any words or terms that are defined in Chapter 2-156 of the Municipal Code have the same meanings when used in this Part D.

1. In accordance with Section 2-156-110 of the Municipal Code: Does any official or employee of the City have a financial interest in his or her own name or in the name of any other person or entity in the Matter?

[ ] Yes [X] No

NOTE: If you checked "Yes" to Item D.1., proceed to Items D.2. and D.3. If you checked "No" to Item D.1., proceed to Part E.

2. Unless sold pursuant to a process of competitive bidding, or otherwise permitted, no City elected official or employee shall have a financial interest in his or her own name or in the name of any other person or entity in the purchase of any property that (i) belongs to the City, or (ii) is sold for taxes or assessments, or (iii) is sold by virtue of legal process at the suit of the City (collectively, "City Property Sale"). Compensation for property taken pursuant to the City's eminent domain power does not constitute a financial interest within the meaning of this Part D.

Does the Matter involve a City Property Sale?

[ ] Yes [X] No

3. If you checked "Yes" to Item D.1., provide the names and business addresses of the City officials or employees having such interest and identify the nature of such interest:

Name	Business Address	Nature of Interest

4. The Disclosing Party further certifies that no prohibited financial interest in the Matter will be acquired by any City official or employee.

E. CERTIFICATION REGARDING SLAVERY ERA BUSINESS

Please check either 1. or 2. below. If the Disclosing Party checks 2., the Disclosing Party must disclose below or in an attachment to this EDS all information required by paragraph 2. Failure to

comply with these disclosure requirements may make any contract entered into with the City in connection with the Matter voidable by the City.

__X__ 1. The Disclosing Party verifies that the Disclosing Party has searched any and all records of the Disclosing Party and any and all predecessor entities regarding records of investments or profits from slavery or slaveholder insurance policies during the slavery era (including insurance policies issued to slaveholders that provided coverage for damage to or injury or death of their slaves), and the Disclosing Party has found no such records.

____ 2. The Disclosing Party verifies that, as a result of conducting the search in step 1 above, the Disclosing Party has found records of investments or profits from slavery or slaveholder insurance policies. The Disclosing Party verifies that the following constitutes full disclosure of all such records, including the names of any and all slaves or slaveholders described in those records:

_____

_____

_____

_____

SECTION VI -- CERTIFICATIONS FOR FEDERALLY FUNDED MATTERS

NOTE: If the Matter is federally funded, complete this Section VI. **If the Matter is not federally funded,** proceed to Section VII. For purposes of this Section VI, tax credits allocated by the City and proceeds of debt obligations of the City are not federal funding.

A. CERTIFICATION REGARDING LOBBYING

1. List below the names of all persons or entities registered under the federal Lobbying Disclosure Act of 1995 who have made lobbying contacts on behalf of the Disclosing Party with respect to the Matter: (Add sheets if necessary):

_____

_____

_____

(If no explanation appears or begins on the lines above, or if the letters "NA" or if the word "None" appear, it will be conclusively presumed that the Disclosing Party means that NO persons or entities registered under the Lobbying Disclosure Act of 1995 have made lobbying contacts on behalf of the Disclosing Party with respect to the Matter.)

2. The Disclosing Party has not spent and will not expend any federally appropriated funds to pay any person or entity listed in Paragraph A.1. above for his or her lobbying activities or to pay any person or entity to influence or attempt to influence an officer or employee of any agency, as defined by applicable federal law, a member of Congress, an officer or employee of Congress, or an employee of a member of Congress, in connection with the award of any federally funded contract, making any federally funded grant or loan, entering into any cooperative agreement, or to extend, continue, renew, amend, or modify any federally funded contract, grant, loan, or cooperative agreement.

3. The Disclosing Party will submit an updated certification at the end of each calendar quarter in which there occurs any event that materially affects the accuracy of the statements and information set forth in paragraphs A.1. and A.2. above.

4. The Disclosing Party certifies that either: (i) it is not an organization described in section 501(c)(4) of the Internal Revenue Code of 1986; or (ii) it is an organization described in section 501(c)(4) of the Internal Revenue Code of 1986 but has not engaged and will not engage in "Lobbying Activities".

5. If the Disclosing Party is the Applicant, the Disclosing Party must obtain certifications equal in form and substance to paragraphs A.1. through A.4. above from all subcontractors before it awards any subcontract and the Disclosing Party must maintain all such subcontractors' certifications for the duration of the Matter and must make such certifications promptly available to the City upon request.

B. CERTIFICATION REGARDING EQUAL EMPLOYMENT OPPORTUNITY

If the Matter is federally funded, federal regulations require the Applicant and all proposed subcontractors to submit the following information with their bids or in writing at the outset of negotiations.

Is the Disclosing Party the Applicant?

[ ] Yes [ ] No

If "Yes," answer the three questions below:

1. Have you developed and do you have on file affirmative action programs pursuant to applicable federal regulations? (See 41 CFR Part 60-2.)
[ ] Yes [ ] No

2. Have you filed with the Joint Reporting Committee, the Director of the Office of Federal Contract Compliance Programs, or the Equal Employment Opportunity Commission all reports due under the applicable filing requirements?
[ ] Yes [ ] No

3. Have you participated in any previous contracts or subcontracts subject to the equal opportunity clause?
[ ] Yes [ ] No

If you checked "No" to question 1. or 2. above, please provide an explanation:

_____

_____

SECTION VII -- ACKNOWLEDGMENTS, CONTRACT INCORPORATION, COMPLIANCE, PENALTIES, DISCLOSURE

The Disclosing Party understands and agrees that:

A. The certifications, disclosures, and acknowledgments contained in this EDS will become part of any contract or other agreement between the Applicant and the City in connection with the Matter, whether procurement, City assistance, or other City action, and are material inducements to the City's execution of any contract or taking other action with respect to the Matter. The Disclosing Party understands that it must comply with all statutes, ordinances, and regulations on which this EDS is based.

B. The City's Governmental Ethics and Campaign Financing Ordinances, Chapters 2-156 and 2-164 of the Municipal Code, impose certain duties and obligations on persons or entities seeking City contracts, work, business, or transactions. The full text of these ordinances and a training program is available on line at www.cityofchicago.org/Ethics, and may also be obtained from the City's Board of Ethics, 740 N.

Sedgwick St., Suite 500, Chicago, IL 60610, (312) 744-9660. The Disclosing Party must comply fully with the applicable ordinances.

C. If the City determines that any information provided in this EDS is false, incomplete or inaccurate, any contract or other agreement in connection with which it is submitted may be rescinded or be void or voidable, and the City may pursue any remedies under the contract or agreement (if not rescinded or void), at law, or in equity, including terminating the Disclosing Party's participation in the Matter and/or declining to allow the Disclosing Party to participate in other transactions with the City. Remedies at law for a false statement of material fact may include incarceration and an award to the City of treble damages.

D. It is the City's policy to make this document available to the public on its Internet site and/or upon request. Some or all of the information provided on this EDS and any attachments to this EDS may be made available to the public on the Internet, in response to a Freedom of Information Act request, or otherwise. By completing and signing this EDS, the Disclosing Party waives and releases any possible rights or claims which it may have against the City in connection with the public release of information contained in this EDS and also authorizes the City to verify the accuracy of any information submitted in this EDS.

E. The information provided in this EDS must be kept current. In the event of changes, the Disclosing Party must supplement this EDS up to the time the City takes action on the Matter. If the Matter is a contract being handled by the City's Department of Procurement Services, the Disclosing Party must update this EDS as the contract requires. **NOTE:** With respect to Matters subject to Article I of Chapter 1-23 of the Municipal Code (imposing **PERMANENT INELIGIBILITY** for certain specified offenses), the information provided herein regarding eligibility must be kept current for a longer period, as required by Chapter 1-23 and Section 2-154-020 of the Municipal Code.

The Disclosing Party represents and warrants that:

F.1. The Disclosing Party is not delinquent in the payment of any tax administered by the Illinois Department of Revenue, nor are the Disclosing Party or its Affiliated Entities delinquent in paying any fine, fee, tax or other charge owed to the City. This includes, but is not limited to, all water charges, sewer charges, license fees, parking tickets, property taxes or sales taxes.

F.2 If the Disclosing Party is the Applicant, the Disclosing Party and its Affiliated Entities will not use, nor permit their subcontractors to use, any facility listed by the U.S. E.P.A. on the federal Excluded Parties List System ("EPLS") maintained by the U. S. General Services Administration.

F.3 If the Disclosing Party is the Applicant, the Disclosing Party will obtain from any contractors/subcontractors hired or to be hired in connection with the Matter certifications equal in form and substance to those in F.1. and F.2. above and will not, without the prior written consent of the City, use any such contractor/subcontractor that does not provide such certifications or that the Disclosing Party has reason to believe has not provided or cannot provide truthful certifications.

NOTE: If the Disclosing Party cannot certify as to any of the items in F.1., F.2. or F.3. above, an explanatory statement must be attached to this EDS.

CERTIFICATION

Under penalty of perjury, the person signing below: (1) warrants that he/she is authorized to execute this EDS and Appendix A (if applicable) on behalf of the Disclosing Party, and (2) warrants that all certifications and statements contained in this EDS and Appendix A (if applicable) are true, accurate and complete as of the date furnished to the City.

BALTON CORPORATION
(Print or type name of Disclosing Party)

By: Shari S Wilson
(Sign here)

SHARI WILSON
(Print or type name of person signing)

PRESIDENT / CEO
(Print or type title of person signing)

Signed and sworn to before me on (date) 10/7/2015,
at Cook County, Illinois (state).

Gelaine Coleman Notary Public.

Commission expires: 07/26/2017.

OFFICIAL SEAL
GELAINE COLEMAN
Notary Public - State of Illinois
My Commission Expires Jul 26, 2017

CITY OF CHICAGO
ECONOMIC DISCLOSURE STATEMENT AND AFFIDAVIT
APPENDIX A

FAMILIAL RELATIONSHIPS WITH ELECTED CITY OFFICIALS AND DEPARTMENT HEADS

This Appendix is to be completed only by (a) the Applicant, and (b) any legal entity which has a direct ownership interest in the Applicant exceeding 7.5 percent. It is not to be completed by any legal entity which has only an indirect ownership interest in the Applicant.

Under Municipal Code Section 2-154-015, the Disclosing Party must disclose whether such Disclosing Party or any "Applicable Party" or any Spouse or Domestic Partner thereof currently has a "familial relationship" with any elected city official or department head. A "familial relationship" exists if, as of the date this EDS is signed, the Disclosing Party or any "Applicable Party" or any Spouse or Domestic Partner thereof is related to the mayor, any alderman, the city clerk, the city treasurer or any city department head as spouse or domestic partner or as any of the following, whether by blood or adoption: parent, child, brother or sister, aunt or uncle, niece or nephew, grandparent, grandchild, father-in-law, mother-in-law, son-in-law, daughter-in-law, stepfather or stepmother, stepson or stepdaughter, stepbrother or stepsister or half-brother or half-sister.

"Applicable Party" means (1) all executive officers of the Disclosing Party listed in Section II.B.1.a., if the Disclosing Party is a corporation; all partners of the Disclosing Party, if the Disclosing Party is a general partnership; all general partners and limited partners of the Disclosing Party, if the Disclosing Party is a limited partnership; all managers, managing members and members of the Disclosing Party, if the Disclosing Party is a limited liability company; (2) all principal officers of the Disclosing Party; and (3) any person having more than a 7.5 percent ownership interest in the Disclosing Party. "Principal officers" means the president, chief operating officer, executive director, chief financial officer, treasurer or secretary of a legal entity or any person exercising similar authority.

Does the Disclosing Party or any "Applicable Party" or any Spouse or Domestic Partner thereof currently have a "familial relationship" with an elected city official or department head?

[X] Yes [ ] No

If yes, please identify below (1) the name and title of such person, (2) the name of the legal entity to which such person is connected; (3) the name and title of the elected city official or department head to whom such person has a familial relationship, and (4) the precise nature of such familial relationship.

(1) KURT SUMMERS, CITY TREASURER, (2) N/A , (3) KURT SUMMERS, CITY TREASURER, (4) SHARI WILSON, PRESIDENT / CEO OF THE APPLICANT, THE BALTON CORPORATION, IS THE MOTHER OF KURT SUMMERS, CITY TREASURER.

CITY OF CHICAGO
ECONOMIC DISCLOSURE STATEMENT AND AFFIDAVIT
APPENDIX B

BUILDING CODE SCOFFLAW/PROBLEM LANDLORD CERTIFICATION

This Appendix is to be completed only by (a) the Applicant, and (b) any legal entity which has a direct ownership interest in the Applicant exceeding 7.5 percent (an "Owner"). It is not to be completed by any legal entity which has only an indirect ownership interest in the Applicant.

1. Pursuant to Municipal Code Section 2-154-010, is the Applicant or any Owner identified as a building code scofflaw or problem landlord pursuant to Section 2-92-416 of the Municipal Code?

   [ ] Yes [X] No

2. If the Applicant is a legal entity publicly traded on any exchange, is any officer or director of the Applicant identified as a building code scofflaw or problem landlord pursuant to Section 2-92-416 of the Municipal Code?

   [ ] Yes [ ] No [X] Not Applicable

3. If yes to (1) or (2) above, please identify below the name of the person or legal entity identified as a building code scofflaw or problem landlord and the address of the building or buildings to which the pertinent code violations apply.

N/A

FILLING OUT THIS APPENDIX B CONSTITUTES ACKNOWLEDGMENT AND AGREEMENT THAT THIS APPENDIX B IS INCORPORATED BY REFERENCE INTO, AND MADE A PART OF, THE ASSOCIATED EDS, AND THAT THE REPRESENTATIONS MADE IN THIS APPENDIX B ARE SUBJECT TO THE CERTIFICATION MADE UNDER PENALTY OF PERJURY ON PAGE 12 OF THE ASSOCIATED EDS.

City of Chicago

R2015-973

Office of the City Clerk

Document Tracking Sheet

Meeting Date:	12/9/2015
Sponsor(s):	Burke (14)
Type:	Resolution
Title:	Support of Class 6(b) tax incentive for property at 4235 W District Blvd, 4302 S Tripp Ave, 4300 S Keeler Ave and 4322 S Keeler Ave
Committee(s) Assignment:	Committee on Economic, Capital and Technology Development

RESOLUTION
CLASS 6(B) REAL ESTATE TAX INCENTIVE
FOR THE BENEFIT OF
PETER PSYHOGIOS REVOCABLE TRUST DATED SEPTEMBER 30, 2003 AND ELENI PSYHOGIOS REVOCABLE TRUST DATED SEPTEMBER 30, 2003, AND
REAL ESTATE LOCATED GENERALLY AT
4235 WEST DISTRICT BOULEVARD, 4302 SOUTH TRIPP AVENUE, 4300 SOUTH KEELER AVENUE, AND 4322 SOUTH KEELER AVENUE IN CHICAGO, ILLINOIS
PURSUANT TO COOK COUNTY, ILLINOIS
REAL PROPERTY ASSESSMENT CLASSIFICATION ORDINANCE

WHEREAS, the Cook County Board of Commissioners has enacted the Cook County Real Property Assessment Classification Ordinance, as amended from time to time (the "Ordinance"), which provides for, among other things, real estate tax incentives to property owners who build, rehabilitate, enhance and occupy property which is located within Cook County and which is used primarily for industrial purposes; and

WHEREAS, the City of Chicago (the "City"), consistent with the Ordinance, wishes to induce industry to locate and expand in the City by supporting financial incentives in the form of property tax relief; and

WHEREAS, Peter Psyhogios Revocable Trust dated September 30, 2003 and Eleni Psyhogios Revocable Trust dated September 30, 2003 (collectively, the "Applicant"), are the owners of certain real estate located generally at 4235 West District Boulevard, 4302 South Tripp Avenue, 4300 South Keeler Avenue, and 4322 South Keeler Avenue, Chicago, Illinois 60632, as further described on Exhibit A hereto (the "Subject Property"); and

WHEREAS, Takis Royal Foods, Inc., an Illinois corporation (the "Tenant"), leases the Subject Property; and

WHEREAS, the Tenant intends to rehabilitate an approximately 48,000 square foot industrial facility located on the Subject Property; and

WHEREAS, following the rehabilitation, the Tenant plans to continue operating its business of food distribution and warehousing at the Subject Property; and

WHEREAS, the Applicant has filed with the Office of the Assessor of Cook County (the "Assessor") an eligibility application for a Class 6(b) tax incentive under the Ordinance; and

WHEREAS, the Applicant purchased the Subject Property for value from a seller that has no financial interest in the Applicant; and

WHEREAS, at the time of purchase, the Subject Property had been vacant and unused for more than twenty-four continuous months; and

WHEREAS, the City's Department of Planning and Development has determined that the Subject Property is "abandoned" for the purpose of Class 6(b) classification; and

WHEREAS, the Subject Property is located within (i) the City of Chicago Enterprise Zone No. 2 (created pursuant to the Illinois Enterprise Zone Act, 20 ILCS 665/1 et seq., as amended, and pursuant to an ordinance enacted by the City Council of the City, as amended) and (ii) the Stevenson/Brighton Redevelopment Project Area (created pursuant to the Illinois Tax Increment Allocation Redevelopment Act, 65 ILCS 5/11-74.4-1 et. seq., as amended, and pursuant to an ordinance enacted by the City Council of the City), and the purposes of Enterprise Zones and Redevelopment Project Areas are also to provide certain incentives in order to stimulate economic activity and to revitalize depressed areas; and

WHEREAS, it is the responsibility of the Assessor to determine that an application for a Class 6(b) classification or renewal of a Class 6(b) classification is eligible pursuant to the Ordinance; and

WHEREAS, the Ordinance requires that, in connection with the filing of a Class 6(b) eligibility application with the Assessor, the applicant must obtain from the municipality in which such real estate that is proposed for Class 6(b) designation is located a resolution expressly stating that the municipality has determined that the incentive provided by Class 6(b) is necessary for development to occur on such real estate and that the municipality supports and consents to the Class 6(b) classification by the Assessor; and

WHEREAS, the intended use of the Subject Property will provide significant present and future employment; and

WHEREAS, notwithstanding the Class 6(b) status of the Subject Property, the redevelopment and utilization thereof will generate significant new revenues to the City in the form of additional real estate taxes and other tax revenues; now therefore,

BE IT RESOLVED BY THE CITY COUNCIL OF THE CITY OF CHICAGO:

SECTION 1: That the City determines that the incentive provided by Class 6(b) is necessary for the development to occur on the Subject Property.

SECTION 2: That the City determines that the Subject Property is deemed "abandoned" for the purpose of the Class 6(b) classification.

SECTION 3: That the City supports and consents to the Class 6(b) classification by the Assessor with respect to the Subject Property.

SECTION 4: That the Clerk of the City of Chicago is authorized to and shall send a certified copy of this resolution to the Office of the Cook County Assessor, Room 312, County Building, Chicago, Illinois 60602 and a certified copy of this resolution may be included with the Class 6(b) eligibility application filed with the Assessor by the Applicant, as applicant, in accordance with the Ordinance.

SECTION 5: That this resolution shall be effective immediately upon its passage and approval.

Honorable Edward M. Burke
Alderman, 14th Ward

EXHIBIT A

Legal Description of Subject Property:

Parcel 1:

A Parcel of Land being Part of Lot 'A' in the Subdivision of the Circuit Court Commissioners in Partition of that Part of the Northeast 1/4, lying South of the Illinois and Michigan Canal Reserve of Section 3, Township 38 North, Range 13, East of the Third Principal Meridian, According to the Plat of said Subdivision recorded on September 5, 1893, in Book of Plats, Page 32 as Document 1924571, in Cook County, Illinois bounded and described as follows:

That Part of Lot 'A' in the Subdivision aforesaid beginning at the Intersection of the South line of Re-established District Boulevard, (a private street) and a line parallel to and 985.93 feet East of the North and South Centerline of Section 3, said Parallel Line being the Easterly boundary line of the premises conveyed by the First National Bank of Chicago to the then Trustees of the Central Manufacturing District by Deed dated July 21, 1955 and recorded September 19, 1955 in Book 52532 at Page 331 as Document 16364955; thence South along said Parallel Line to its Intersection with the North line of West 43rd Street, (a private street); thence East along said North line of West 43rd Street to a point 1166.18 feet East of said North and South Centerline of Section 3; thence North along a straight line to a point, which is 1167.11 feet East of North and South Centerline and 44.47 feet North of said East and West Centerline of Section 3; thence North along a curved line convex Easterly and having a radius of 278.94 feet to a point, which is 1167.02 feet East of said North and South Centerline and 90.83 feet East of said East and West Centerline of Section 3; thence North along a straight line to a point, which is 1165.82 feet East of said North and South Centerline and 104.86 feet North of said East of said North and South Centerline of Section 3; thence Northwesterly along a curved line convex Easterly and having a radius of 310.62 feet to a point, which is 1154.21 feet East of said North and South Centerline and 166.39 feet North of said East and West Centerline of Section 3; thence Northwesterly along a straight line to a point, which is 1130.07 feet East of said North and South Centerline and 247.90 feet North of said East and West Centerline of Section 3; thence Northwesterly along a curved line convex Westerly and having a radius of 332.64 feet to a point in a line, which is parallel to 1116.43 feet East of Said North and South Centerline of Section 3, said point of being 342.11 feet North of said East and West Centerline of Section 3; thence North along last described Parallel Line to the said South Line of Re-established District Boulevard; thence West along the said South Line of Re-established District Boulevard to the Point of Beginning;

Parcel 2:

The North 169.06 feet of Lots 5, 6, 7, 8, 9 and 10, taken as a Tract and the vacated 8-foot Alley, which adjoins the said 169.06 feet of said Lots on the West in the Subdivision of Lots 38, 39, and 40 in Frederick H. Bartlett's 47th Street Subdivision of Lot 'C' in Circuit Court Partition of the South 1/2 and that part of the Northwest 1/4 lying South of the Illinois and Michigan Canal Reserve of Section 3, Township 38 North, Range 13, East of the Third Principal Meridian, in Cook County, Illinois; Also the South 169.06 feet of the North 323.00 feet of the East 20.00 feet of Lot 'B' in the said Circuit Court Partition, lying in the Southeast 1/4 of said Section 3, Township 37 North, Range 13, East of the Third Principal Meridian, in Cook County, Illinois.

Parcel 3:

The vacated 8-foot Alley, which adjoins the West side of Lots 1, 2, 3 and 4 in said Subdivision of Lots 38, 39 and 40 in Frederick H. Bartlett's 47th Street Subdivision aforesaid and the South 120.94 feet of the North 153.94 of the East 20.00 feet of Lot 'B' of the said Circuit Court Partition, lying in the Southeast 1/4 of said Section 3, Township 38 North, Range 13, East of the Third Principal Meridian, in Cook County, Illinois.

Permanent Real Estate Tax Index Numbers (PINS) for the Subject Property:

19-03-200-032
19-03-400-155
19-03-401-007
19-03-401-013

Common Addresses:

4235 West District Boulevard, Chicago, Illinois 60632
4302 South Tripp Avenue, Chicago, Illinois 60632
4300 South Keeler Avenue, Chicago, Illinois 60632
4322 South Keeler Avenue, Chicago, Illinois 60632

CITY OF CHICAGO
ECONOMIC DISCLOSURE STATEMENT
AND AFFIDAVIT

SECTION I -- GENERAL INFORMATION

A. Legal name of the Disclosing Party submitting this EDS. Include d/b/a/ if applicable:

Peter Psyhogios Revocable Trust dated September 30, 2003

Check ONE of the following three boxes:

Indicate whether the Disclosing Party submitting this EDS is:

1. [X] the Applicant
   OR
2. [ ] a legal entity holding a direct or indirect interest in the Applicant. State the legal name of the Applicant in which the Disclosing Party holds an interest: _____
   OR
3. [ ] a legal entity with a right of control (see Section II.B.1.) State the legal name of the entity in which the Disclosing Party holds a right of control: _____

B. Business address of the Disclosing Party: 1455 Glenview Road
Glenview, Illinois 60025

C. Telephone: (312)563-0299 Fax: _____ Email: _____

D. Name of contact person: Joanne P. Elliott

E. Federal Employer Identification No. (if you have one): N/A

F. Brief description of contract, transaction or other undertaking (referred to below as the "Matter") to which this EDS pertains. (Include project number and location of property, if applicable):

Class 6B Property Tax Incentive

G. Which City agency or department is requesting this EDS? Department of Planning and Development

If the Matter is a contract being handled by the City's Department of Procurement Services, please complete the following:

Specification # N/A and Contract # _____

SECTION II -- DISCLOSURE OF OWNERSHIP INTERESTS

A. NATURE OF THE DISCLOSING PARTY

1. Indicate the nature of the Disclosing Party:

[ ] Person
[ ] Publicly registered business corporation
[ ] Privately held business corporation
[ ] Sole proprietorship
[ ] General partnership
[ ] Limited partnership
[X] Trust
[ ] Limited liability company
[ ] Limited liability partnership
[ ] Joint venture
[ ] Not-for-profit corporation
(Is the not-for-profit corporation also a 501(c)(3))?
[ ] Yes [ ] No
[ ] Other (please specify)

2. For legal entities, the state (or foreign country) of incorporation or organization, if applicable:

N/A

3. For legal entities not organized in the State of Illinois: Has the organization registered to do business in the State of Illinois as a foreign entity?

[ ] Yes [ ] No [X] N/A

B. IF THE DISCLOSING PARTY IS A LEGAL ENTITY:

1. List below the full names and titles of all executive officers and all directors of the entity. NOTE: For not-for-profit corporations, also list below all members, if any, which are legal entities. If there are no such members, write "no members." For trusts, estates or other similar entities, list below the legal titleholder(s).

If the entity is a general partnership, limited partnership, limited liability company, limited liability partnership or joint venture, list below the name and title of each general partner, managing member, manager or any other person or entity that controls the day-to-day management of the Disclosing Party. NOTE: Each legal entity listed below must submit an EDS on its own behalf.

Name	Title
Peter Psyhogios	Legal Titleholder (50% owner)
Eleni Psyhogios	Legal Titleholder (50% owner)

2. Please provide the following information concerning each person or entity having a direct or indirect beneficial interest (including ownership) in excess of 7.5% of the Disclosing Party. Examples of such an interest include shares in a corporation, partnership interest in a partnership or joint venture,

interest of a member or manager in a limited liability company, or interest of a beneficiary of a trust, estate or other similar entity. If none, state "None." **NOTE**: Pursuant to Section 2-154-030 of the Municipal Code of Chicago ("Municipal Code"), the City may require any such additional information from any applicant which is reasonably intended to achieve full disclosure.

Name	Business Address	Percentage Interest in the Disclosing Party
Peter Psyhogios	1455 Glenview Road, Glenview IL	50%
Eleni Psyhogios	1455 Glenview Road, Glenview IL	50%
Dinos Psyhogios	1455 Glenview Road, Glenview IL	(Beneficiary)
Stratos Psyhogios	1910 Andy Lane, Des Plaines IL	(Beneficiary)

SECTION III -- BUSINESS RELATIONSHIPS WITH CITY ELECTED OFFICIALS

Has the Disclosing Party had a "business relationship," as defined in Chapter 2-156 of the Municipal Code, with any City elected official in the 12 months before the date this EDS is signed?

[ ] Yes [X] No

If yes, please identify below the name(s) of such City elected official(s) and describe such relationship(s):

SECTION IV -- DISCLOSURE OF SUBCONTRACTORS AND OTHER RETAINED PARTIES

The Disclosing Party must disclose the name and business address of each subcontractor, attorney, lobbyist, accountant, consultant and any other person or entity whom the Disclosing Party has retained or expects to retain in connection with the Matter, as well as the nature of the relationship, and the total amount of the fees paid or estimated to be paid. The Disclosing Party is not required to disclose employees who are paid solely through the Disclosing Party's regular payroll.

"Lobbyist" means any person or entity who undertakes to influence any legislative or administrative action on behalf of any person or entity other than: (1) a not-for-profit entity, on an unpaid basis, or (2) himself. "Lobbyist" also means any person or entity any part of whose duties as an employee of another includes undertaking to influence any legislative or administrative action.

If the Disclosing Party is uncertain whether a disclosure is required under this Section, the Disclosing Party must either ask the City whether disclosure is required or make the disclosure.

Name (indicate whether retained or anticipated to be retained)	Business Address	Relationship to Disclosing Party (subcontractor, attorney, lobbyist, etc.)	Fees (indicate whether paid or estimated.) NOTE: "hourly rate" or "t.b.d." is not an acceptable response.
Attorney Joanne Elliott (retained), 1430 Lee Street,Des Plaines, IL			$6,000 paid

(Add sheets if necessary)

[ ] Check here if the Disclosing Party has not retained, nor expects to retain, any such persons or entities.

SECTION V -- CERTIFICATIONS

A. COURT-ORDERED CHILD SUPPORT COMPLIANCE

Under Municipal Code Section 2-92-415, substantial owners of business entities that contract with the City must remain in compliance with their child support obligations throughout the contract's term.

Has any person who directly or indirectly owns 10% or more of the Disclosing Party been declared in arrearage on any child support obligations by any Illinois court of competent jurisdiction?

[ ] Yes [X] No [ ] No person directly or indirectly owns 10% or more of the Disclosing Party.

If "Yes," has the person entered into a court-approved agreement for payment of all support owed and is the person in compliance with that agreement?

[ ] Yes [ ] No

B. FURTHER CERTIFICATIONS

1. Pursuant to Municipal Code Chapter 1-23, Article I ("Article I")(which the Applicant should consult for defined terms (e.g., "doing business") and legal requirements), if the Disclosing Party submitting this EDS is the Applicant and is doing business with the City, then the Disclosing Party certifies as follows: (i) neither the Applicant nor any controlling person is currently indicted or charged with, or has admitted guilt of, or has ever been convicted of, or placed under supervision for, any criminal offense involving actual, attempted, or conspiracy to commit bribery, theft, fraud, forgery, perjury, dishonesty or deceit against an officer or employee of the City or any sister agency; and (ii) the Applicant understands and acknowledges that compliance with Article I is a continuing requirement for doing business with the City. NOTE: If Article I applies to the Applicant, the permanent compliance timeframe in Article I supersedes some five-year compliance timeframes in certifications 2 and 3 below.

2. The Disclosing Party and, if the Disclosing Party is a legal entity, all of those persons or entities identified in Section II.B.1. of this EDS:

a. are not presently debarred, suspended, proposed for debarment, declared ineligible or voluntarily excluded from any transactions by any federal, state or local unit of government;

b. have not, within a five-year period preceding the date of this EDS, been convicted of a criminal offense, adjudged guilty, or had a civil judgment rendered against them in connection with: obtaining, attempting to obtain, or performing a public (federal, state or local) transaction or contract under a public transaction; a violation of federal or state antitrust statutes; fraud; embezzlement; theft; forgery; bribery; falsification or destruction of records; making false statements; or receiving stolen property;

c. are not presently indicted for, or criminally or civilly charged by, a governmental entity (federal, state or local) with committing any of the offenses set forth in clause B.2.b. of this Section V;

d. have not, within a five-year period preceding the date of this EDS, had one or more public transactions (federal, state or local) terminated for cause or default; and

e. have not, within a five-year period preceding the date of this EDS, been convicted, adjudged guilty, or found liable in a civil proceeding, or in any criminal or civil action, including actions concerning environmental violations, instituted by the City or by the federal government, any state, or any other unit of local government.

3. The certifications in subparts 3, 4 and 5 concern:

• the Disclosing Party;
• any "Contractor" (meaning any contractor or subcontractor used by the Disclosing Party in connection with the Matter, including but not limited to all persons or legal entities disclosed under Section IV, "Disclosure of Subcontractors and Other Retained Parties");
• any "Affiliated Entity" (meaning a person or entity that, directly or indirectly: controls the Disclosing Party, is controlled by the Disclosing Party, or is, with the Disclosing Party, under common control of another person or entity. Indicia of control include, without limitation: interlocking management or ownership; identity of interests among family members, shared facilities and equipment; common use of employees; or organization of a business entity following the ineligibility of a business entity to do business with federal or state or local government, including the City, using substantially the same management, ownership, or principals as the ineligible entity); with respect to Contractors, the term Affiliated Entity means a person or entity that directly or indirectly controls the Contractor, is controlled by it, or, with the Contractor, is under common control of another person or entity;
• any responsible official of the Disclosing Party, any Contractor or any Affiliated Entity or any other official, agent or employee of the Disclosing Party, any Contractor or any Affiliated Entity, acting pursuant to the direction or authorization of a responsible official of the Disclosing Party, any Contractor or any Affiliated Entity (collectively "Agents").

Neither the Disclosing Party, nor any Contractor, nor any Affiliated Entity of either the Disclosing Party or any Contractor nor any Agents have, during the five years before the date this EDS is signed, or, with respect to a Contractor, an Affiliated Entity, or an Affiliated Entity of a Contractor during the five years before the date of such Contractor's or Affiliated Entity's contract or engagement in connection with the Matter:

a. bribed or attempted to bribe, or been convicted or adjudged guilty of bribery or attempting to bribe, a public officer or employee of the City, the State of Illinois, or any agency of the federal government or of any state or local government in the United States of America, in that officer's or employee's official capacity;

b. agreed or colluded with other bidders or prospective bidders, or been a party to any such agreement, or been convicted or adjudged guilty of agreement or collusion among bidders or prospective bidders, in restraint of freedom of competition by agreement to bid a fixed price or otherwise; or

c. made an admission of such conduct described in a. or b. above that is a matter of record, but have not been prosecuted for such conduct; or

d. violated the provisions of Municipal Code Section 2-92-610 (Living Wage Ordinance).

4. Neither the Disclosing Party, Affiliated Entity or Contractor, or any of their employees, officials, agents or partners, is barred from contracting with any unit of state or local government as a result of engaging in or being convicted of (1) bid-rigging in violation of 720 ILCS 5/33E-3; (2) bid-rotating in violation of 720 ILCS 5/33E-4; or (3) any similar offense of any state or of the United States of America that contains the same elements as the offense of bid-rigging or bid-rotating.

5. Neither the Disclosing Party nor any Affiliated Entity is listed on any of the following lists maintained by the Office of Foreign Assets Control of the U.S. Department of the Treasury or the Bureau of Industry and Security of the U.S. Department of Commerce or their successors: the Specially Designated Nationals List, the Denied Persons List, the Unverified List, the Entity List and the Debarred List.

6. The Disclosing Party understands and shall comply with the applicable requirements of Chapters 2-55 (Legislative Inspector General), 2-56 (Inspector General) and 2-156 (Governmental Ethics) of the Municipal Code.

7. If the Disclosing Party is unable to certify to any of the above statements in this Part B (Further Certifications), the Disclosing Party must explain below:

None

If the letters "NA," the word "None," or no response appears on the lines above, it will be conclusively presumed that the Disclosing Party certified to the above statements.

8. To the best of the Disclosing Party's knowledge after reasonable inquiry, the following is a complete list of all current employees of the Disclosing Party who were, at any time during the 12-month period preceding the execution date of this EDS, an employee, or elected or appointed official, of the City of Chicago (if none, indicate with "N/A" or "none").

None

9. To the best of the Disclosing Party's knowledge after reasonable inquiry, the following is a complete list of all gifts that the Disclosing Party has given or caused to be given, at any time during the 12-month period preceding the execution date of this EDS, to an employee, or elected or appointed official, of the City of Chicago. For purposes of this statement, a "gift" does not include: (i) anything made generally available to City employees or to the general public, or (ii) food or drink provided in the course of official City business and having a retail value of less than $20 per recipient (if none, indicate with "N/A" or "none"). As to any gift listed below, please also list the name of the City recipient.

None

C. CERTIFICATION OF STATUS AS FINANCIAL INSTITUTION

1. The Disclosing Party certifies that the Disclosing Party (check one)

[ ] is [X] is not

a "financial institution" as defined in Section 2-32-455(b) of the Municipal Code.

2. If the Disclosing Party IS a financial institution, then the Disclosing Party pledges:

"We are not and will not become a predatory lender as defined in Chapter 2-32 of the Municipal Code. We further pledge that none of our affiliates is, and none of them will become, a predatory lender as defined in Chapter 2-32 of the Municipal Code. We understand that becoming a predatory lender or becoming an affiliate of a predatory lender may result in the loss of the privilege of doing business with the City."

If the Disclosing Party is unable to make this pledge because it or any of its affiliates (as defined in Section 2-32-455(b) of the Municipal Code) is a predatory lender within the meaning of Chapter 2-32 of the Municipal Code, explain here (attach additional pages if necessary):

If the letters "NA," the word "None," or no response appears on the lines above, it will be conclusively presumed that the Disclosing Party certified to the above statements.

D. CERTIFICATION REGARDING INTEREST IN CITY BUSINESS

Any words or terms that are defined in Chapter 2-156 of the Municipal Code have the same meanings when used in this Part D.

1. In accordance with Section 2-156-110 of the Municipal Code: Does any official or employee of the City have a financial interest in his or her own name or in the name of any other person or entity in the Matter?

[ ] Yes [X] No

NOTE: If you checked "Yes" to Item D.1., proceed to Items D.2. and D.3. If you checked "No" to Item D.1., proceed to Part E.

2. Unless sold pursuant to a process of competitive bidding, or otherwise permitted, no City elected official or employee shall have a financial interest in his or her own name or in the name of any other person or entity in the purchase of any property that (i) belongs to the City, or (ii) is sold for taxes or assessments, or (iii) is sold by virtue of legal process at the suit of the City (collectively, "City Property Sale"). Compensation for property taken pursuant to the City's eminent domain power does not constitute a financial interest within the meaning of this Part D.

Does the Matter involve a City Property Sale?

[ ] Yes [ ] No

3. If you checked "Yes" to Item D.1., provide the names and business addresses of the City officials or employees having such interest and identify the nature of such interest:

Name	Business Address	Nature of Interest

4. The Disclosing Party further certifies that no prohibited financial interest in the Matter will be acquired by any City official or employee.

E. CERTIFICATION REGARDING SLAVERY ERA BUSINESS

Please check either 1. or 2. below. If the Disclosing Party checks 2., the Disclosing Party must disclose below or in an attachment to this EDS all information required by paragraph 2. Failure to

comply with these disclosure requirements may make any contract entered into with the City in connection with the Matter voidable by the City.

__X__ 1. The Disclosing Party verifies that the Disclosing Party has searched any and all records of the Disclosing Party and any and all predecessor entities regarding records of investments or profits from slavery or slaveholder insurance policies during the slavery era (including insurance policies issued to slaveholders that provided coverage for damage to or injury or death of their slaves), and the Disclosing Party has found no such records.

____ 2. The Disclosing Party verifies that, as a result of conducting the search in step 1 above, the Disclosing Party has found records of investments or profits from slavery or slaveholder insurance policies. The Disclosing Party verifies that the following constitutes full disclosure of all such records, including the names of any and all slaves or slaveholders described in those records:

_____

_____

_____

_____

SECTION VI -- CERTIFICATIONS FOR FEDERALLY FUNDED MATTERS

NOTE: If the Matter is federally funded, complete this Section VI. **If the Matter is not federally funded,** proceed to Section VII. For purposes of this Section VI, tax credits allocated by the City and proceeds of debt obligations of the City are not federal funding.

A. CERTIFICATION REGARDING LOBBYING

1. List below the names of all persons or entities registered under the federal Lobbying Disclosure Act of 1995 who have made lobbying contacts on behalf of the Disclosing Party with respect to the Matter: (Add sheets if necessary):

_____

_____

_____

(If no explanation appears or begins on the lines above, or if the letters "NA" or if the word "None" appear, it will be conclusively presumed that the Disclosing Party means that NO persons or entities registered under the Lobbying Disclosure Act of 1995 have made lobbying contacts on behalf of the Disclosing Party with respect to the Matter.)

2. The Disclosing Party has not spent and will not expend any federally appropriated funds to pay any person or entity listed in Paragraph A.1. above for his or her lobbying activities or to pay any person or entity to influence or attempt to influence an officer or employee of any agency, as defined by applicable federal law, a member of Congress, an officer or employee of Congress, or an employee of a member of Congress, in connection with the award of any federally funded contract, making any federally funded grant or loan, entering into any cooperative agreement, or to extend, continue, renew, amend, or modify any federally funded contract, grant, loan, or cooperative agreement.

3. The Disclosing Party will submit an updated certification at the end of each calendar quarter in which there occurs any event that materially affects the accuracy of the statements and information set forth in paragraphs A.1. and A.2. above.

4. The Disclosing Party certifies that either: (i) it is not an organization described in section 501(c)(4) of the Internal Revenue Code of 1986; or (ii) it is an organization described in section 501(c)(4) of the Internal Revenue Code of 1986 but has not engaged and will not engage in "Lobbying Activities".

5. If the Disclosing Party is the Applicant, the Disclosing Party must obtain certifications equal in form and substance to paragraphs A.1. through A.4. above from all subcontractors before it awards any subcontract and the Disclosing Party must maintain all such subcontractors' certifications for the duration of the Matter and must make such certifications promptly available to the City upon request.

B. CERTIFICATION REGARDING EQUAL EMPLOYMENT OPPORTUNITY

If the Matter is federally funded, federal regulations require the Applicant and all proposed subcontractors to submit the following information with their bids or in writing at the outset of negotiations.

Is the Disclosing Party the Applicant?

[ ] Yes [ ] No

If "Yes," answer the three questions below:

1. Have you developed and do you have on file affirmative action programs pursuant to applicable federal regulations? (See 41 CFR Part 60-2.)
[ ] Yes [ ] No

2. Have you filed with the Joint Reporting Committee, the Director of the Office of Federal Contract Compliance Programs, or the Equal Employment Opportunity Commission all reports due under the applicable filing requirements?
[ ] Yes [ ] No

3. Have you participated in any previous contracts or subcontracts subject to the equal opportunity clause?
[ ] Yes [ ] No

If you checked "No" to question 1. or 2. above, please provide an explanation:

_____

_____

SECTION VII -- ACKNOWLEDGMENTS, CONTRACT INCORPORATION, COMPLIANCE, PENALTIES, DISCLOSURE

The Disclosing Party understands and agrees that:

A. The certifications, disclosures, and acknowledgments contained in this EDS will become part of any contract or other agreement between the Applicant and the City in connection with the Matter, whether procurement, City assistance, or other City action, and are material inducements to the City's execution of any contract or taking other action with respect to the Matter. The Disclosing Party understands that it must comply with all statutes, ordinances, and regulations on which this EDS is based.

B. The City's Governmental Ethics and Campaign Financing Ordinances, Chapters 2-156 and 2-164 of the Municipal Code, impose certain duties and obligations on persons or entities seeking City contracts, work, business, or transactions. The full text of these ordinances and a training program is available on line at www.cityofchicago.org/Ethics, and may also be obtained from the City's Board of Ethics, 740 N.

Sedgwick St., Suite 500, Chicago, IL 60610, (312) 744-9660. The Disclosing Party must comply fully with the applicable ordinances.

C. If the City determines that any information provided in this EDS is false, incomplete or inaccurate, any contract or other agreement in connection with which it is submitted may be rescinded or be void or voidable, and the City may pursue any remedies under the contract or agreement (if not rescinded or void), at law, or in equity, including terminating the Disclosing Party's participation in the Matter and/or declining to allow the Disclosing Party to participate in other transactions with the City. Remedies at law for a false statement of material fact may include incarceration and an award to the City of treble damages.

D. It is the City's policy to make this document available to the public on its Internet site and/or upon request. Some or all of the information provided on this EDS and any attachments to this EDS may be made available to the public on the Internet, in response to a Freedom of Information Act request, or otherwise. By completing and signing this EDS, the Disclosing Party waives and releases any possible rights or claims which it may have against the City in connection with the public release of information contained in this EDS and also authorizes the City to verify the accuracy of any information submitted in this EDS.

E. The information provided in this EDS must be kept current. In the event of changes, the Disclosing Party must supplement this EDS up to the time the City takes action on the Matter. If the Matter is a contract being handled by the City's Department of Procurement Services, the Disclosing Party must update this EDS as the contract requires. NOTE: With respect to Matters subject to Article I of Chapter 1-23 of the Municipal Code (imposing **PERMANENT INELIGIBILITY** for certain specified offenses), the information provided herein regarding eligibility must be kept current for a longer period, as required by Chapter 1-23 and Section 2-154-020 of the Municipal Code.

The Disclosing Party represents and warrants that:

F.1. The Disclosing Party is not delinquent in the payment of any tax administered by the Illinois Department of Revenue, nor are the Disclosing Party or its Affiliated Entities delinquent in paying any fine, fee, tax or other charge owed to the City. This includes, but is not limited to, all water charges, sewer charges, license fees, parking tickets, property taxes or sales taxes.

F.2 If the Disclosing Party is the Applicant, the Disclosing Party and its Affiliated Entities will not use, nor permit their subcontractors to use, any facility listed by the U.S. E.P.A. on the federal Excluded Parties List System ("EPLS") maintained by the U. S. General Services Administration.

F.3 If the Disclosing Party is the Applicant, the Disclosing Party will obtain from any contractors/subcontractors hired or to be hired in connection with the Matter certifications equal in form and substance to those in F.1 and F.2. above and will not, without the prior written consent of the City, use any such contractor/subcontractor that does not provide such certifications or that the Disclosing Party has reason to believe has not provided or cannot provide truthful certifications.

NOTE: If the Disclosing Party cannot certify as to any of the items in F.1., F.2. or F.3. above, an explanatory statement must be attached to this EDS.

CERTIFICATION

Under penalty of perjury, the person signing below: (1) warrants that he/she is authorized to execute this EDS and Appendix A (if applicable) on behalf of the Disclosing Party, and (2) warrants that all certifications and statements contained in this EDS and Appendix A (if applicable) are true, accurate and complete as of the date furnished to the City.

Peter Psyhogios
(Print or type name of Disclosing Party)

By: [signature]
(Sign here)

Peter Psyhogios
(Print or type name of person signing)

President of Tate's Royal Foods, Inc. & Co-owner of Property
(Print or type title of person signing)

Signed and sworn to before me on (date) 24th November 2015
at Cook County, IL (state).

Erica Cruz-Murray Notary Public

Commission expires: [illegible]

OFFICIAL SEAL
ERICA CRUZ-MURRAY
NOTARY PUBLIC, STATE OF ILLINOIS
My Commission Expires Apr 8, 2019

CITY OF CHICAGO
ECONOMIC DISCLOSURE STATEMENT AND AFFIDAVIT
APPENDIX A

FAMILIAL RELATIONSHIPS WITH ELECTED CITY OFFICIALS AND DEPARTMENT HEADS

This Appendix is to be completed only by (a) the Applicant, and (b) any legal entity which has a direct ownership interest in the Applicant exceeding 7.5 percent. It is not to be completed by any legal entity which has only an indirect ownership interest in the Applicant.

Under Municipal Code Section 2-154-015, the Disclosing Party must disclose whether such Disclosing Party or any "Applicable Party" or any Spouse or Domestic Partner thereof currently has a "familial relationship" with any elected city official or department head. A "familial relationship" exists if, as of the date this EDS is signed, the Disclosing Party or any "Applicable Party" or any Spouse or Domestic Partner thereof is related to the mayor, any alderman, the city clerk, the city treasurer or any city department head as spouse or domestic partner or as any of the following, whether by blood or adoption: parent, child, brother or sister, aunt or uncle, niece or nephew, grandparent, grandchild, father-in-law, mother-in-law, son-in-law, daughter-in-law, stepfather or stepmother, stepson or stepdaughter, stepbrother or stepsister or half-brother or half-sister.

"Applicable Party" means (1) all executive officers of the Disclosing Party listed in Section II.B.1.a., if the Disclosing Party is a corporation; all partners of the Disclosing Party, if the Disclosing Party is a general partnership; all general partners and limited partners of the Disclosing Party, if the Disclosing Party is a limited partnership; all managers, managing members and members of the Disclosing Party, if the Disclosing Party is a limited liability company; (2) all principal officers of the Disclosing Party; and (3) any person having more than a 7.5 percent ownership interest in the Disclosing Party. "Principal officers" means the president, chief operating officer, executive director, chief financial officer, treasurer or secretary of a legal entity or any person exercising similar authority.

Does the Disclosing Party or any "Applicable Party" or any Spouse or Domestic Partner thereof currently have a "familial relationship" with an elected city official or department head?

[ ] Yes [X] No

If yes, please identify below (1) the name and title of such person, (2) the name of the legal entity to which such person is connected; (3) the name and title of the elected city official or department head to whom such person has a familial relationship, and (4) the precise nature of such familial relationship.

_____

_____

_____

CITY OF CHICAGO
ECONOMIC DISCLOSURE STATEMENT AND AFFIDAVIT
APPENDIX B

BUILDING CODE SCOFFLAW/PROBLEM LANDLORD CERTIFICATION

This Appendix is to be completed only by (a) the Applicant, and (b) any legal entity which has a direct ownership interest in the Applicant exceeding 7.5 percent (an "Owner"). It is not to be completed by any legal entity which has only an indirect ownership interest in the Applicant.

1. Pursuant to Municipal Code Section 2-154-010, is the Applicant or any Owner identified as a building code scofflaw or problem landlord pursuant to Section 2-92-416 of the Municipal Code?

   [ ] Yes [X] No

2. If the Applicant is a legal entity publicly traded on any exchange, is any officer or director of the Applicant identified as a building code scofflaw or problem landlord pursuant to Section 2-92-416 of the Municipal Code?

   [ ] Yes [ ] No [X] Not Applicable

3. If yes to (1) or (2) above, please identify below the name of the person or legal entity identified as a building code scofflaw or problem landlord and the address of the building or buildings to which the pertinent code violations apply.

FILLING OUT THIS APPENDIX B CONSTITUTES ACKNOWLEDGMENT AND AGREEMENT THAT THIS APPENDIX B IS INCORPORATED BY REFERENCE INTO, AND MADE A PART OF, THE ASSOCIATED EDS, AND THAT THE REPRESENTATIONS MADE IN THIS APPENDIX B ARE SUBJECT TO THE CERTIFICATION MADE UNDER PENALTY OF PERJURY ON PAGE 12 OF THE ASSOCIATED EDS.

CITY OF CHICAGO
ECONOMIC DISCLOSURE STATEMENT
AND AFFIDAVIT

SECTION I -- GENERAL INFORMATION

A. Legal name of the Disclosing Party submitting this EDS. Include d/b/a/ if applicable:

Eleni Psyhogios Revocable Trust dated September 30, 2003

Check ONE of the following three boxes:

Indicate whether the Disclosing Party submitting this EDS is:

1. [X] the Applicant
   OR
2. [ ] a legal entity holding a direct or indirect interest in the Applicant. State the legal name of the Applicant in which the Disclosing Party holds an interest: _____
   OR
3. [ ] a legal entity with a right of control (see Section II.B.1.) State the legal name of the entity in which the Disclosing Party holds a right of control: _____

B. Business address of the Disclosing Party: 1455 Glenview Road
Glenview, Illinois 60025

C. Telephone: (312)563-0299 Fax: _____ Email: _____

D. Name of contact person: Joanne P. Elliott

E. Federal Employer Identification No. (if you have one): N/A

F. Brief description of contract, transaction or other undertaking (referred to below as the "Matter") to which this EDS pertains. (Include project number and location of property, if applicable):

Class 6B Property Tax Incentive

G. Which City agency or department is requesting this EDS? Department of Planning and Development

If the Matter is a contract being handled by the City's Department of Procurement Services, please complete the following:

Specification # N/A and Contract # _____

SECTION II -- DISCLOSURE OF OWNERSHIP INTERESTS

A. NATURE OF THE DISCLOSING PARTY

1. Indicate the nature of the Disclosing Party:

[ ] Person
[ ] Publicly registered business corporation
[ ] Privately held business corporation
[ ] Sole proprietorship
[ ] General partnership
[ ] Limited partnership
[X] Trust
[ ] Limited liability company
[ ] Limited liability partnership
[ ] Joint venture
[ ] Not-for-profit corporation
(Is the not-for-profit corporation also a 501(c)(3))?
[ ] Yes [ ] No
[ ] Other (please specify)

2. For legal entities, the state (or foreign country) of incorporation or organization, if applicable:

N/A

3. For legal entities not organized in the State of Illinois: Has the organization registered to do business in the State of Illinois as a foreign entity?

[ ] Yes [ ] No [X] N/A

B. IF THE DISCLOSING PARTY IS A LEGAL ENTITY:

1. List below the full names and titles of all executive officers and all directors of the entity. NOTE: For not-for-profit corporations, also list below all members, if any, which are legal entities. If there are no such members, write "no members." For trusts, estates or other similar entities, list below the legal titleholder(s).

If the entity is a general partnership, limited partnership, limited liability company, limited liability partnership or joint venture, list below the name and title of each general partner, managing member, manager or any other person or entity that controls the day-to-day management of the Disclosing Party. NOTE: Each legal entity listed below must submit an EDS on its own behalf.

Name	Title
Peter Psyhogios	Legal Titleholder (50% owner)
Eleni Psyhogios	Legal Titleholder (50% owner)

2. Please provide the following information concerning each person or entity having a direct or indirect beneficial interest (including ownership) in excess of 7.5% of the Disclosing Party. Examples of such an interest include shares in a corporation, partnership interest in a partnership or joint venture,

interest of a member or manager in a limited liability company, or interest of a beneficiary of a trust, estate or other similar entity. If none, state "None." NOTE: Pursuant to Section 2-154-030 of the Municipal Code of Chicago ("Municipal Code"), the City may require any such additional information from any applicant which is reasonably intended to achieve full disclosure.

Name	Business Address	Percentage Interest in the Disclosing Party
Peter Psyhogios	1455 Glenview Road, Glenview IL	50%
Eleni Psyhogios	1455 Glenview Road, Glenview IL	50%
Dinos Psyhogios	1455 Glenview Road, Glenview IL	(Beneficiary)
Stratos Psyhogios	1910 Andy Lane, Des Plaines IL	(Beneficiary)

SECTION III -- BUSINESS RELATIONSHIPS WITH CITY ELECTED OFFICIALS

Has the Disclosing Party had a "business relationship," as defined in Chapter 2-156 of the Municipal Code, with any City elected official in the 12 months before the date this EDS is signed?

[ ] Yes [X] No

If yes, please identify below the name(s) of such City elected official(s) and describe such relationship(s):

SECTION IV -- DISCLOSURE OF SUBCONTRACTORS AND OTHER RETAINED PARTIES

The Disclosing Party must disclose the name and business address of each subcontractor, attorney, lobbyist, accountant, consultant and any other person or entity whom the Disclosing Party has retained or expects to retain in connection with the Matter, as well as the nature of the relationship, and the total amount of the fees paid or estimated to be paid. The Disclosing Party is not required to disclose employees who are paid solely through the Disclosing Party's regular payroll.

"Lobbyist" means any person or entity who undertakes to influence any legislative or administrative action on behalf of any person or entity other than: (1) a not-for-profit entity, on an unpaid basis, or (2) himself. "Lobbyist" also means any person or entity any part of whose duties as an employee of another includes undertaking to influence any legislative or administrative action.

If the Disclosing Party is uncertain whether a disclosure is required under this Section, the Disclosing Party must either ask the City whether disclosure is required or make the disclosure.

Name (indicate whether retained or anticipated to be retained)	Business Address	Relationship to Disclosing Party (subcontractor, attorney, lobbyist, etc.)	Fees (indicate whether paid or estimated.) NOTE: "hourly rate" or "t.b.d." is not an acceptable response.
Attorney Joanne Elliott (retained)	1430 Lee Street,Des Plaines, IL		$6,000 paid

(Add sheets if necessary)

[ ] Check here if the Disclosing Party has not retained, nor expects to retain, any such persons or entities.

SECTION V -- CERTIFICATIONS

A. COURT-ORDERED CHILD SUPPORT COMPLIANCE

Under Municipal Code Section 2-92-415, substantial owners of business entities that contract with the City must remain in compliance with their child support obligations throughout the contract's term.

Has any person who directly or indirectly owns 10% or more of the Disclosing Party been declared in arrearage on any child support obligations by any Illinois court of competent jurisdiction?

[ ] Yes [X] No [ ] No person directly or indirectly owns 10% or more of the Disclosing Party.

If "Yes," has the person entered into a court-approved agreement for payment of all support owed and is the person in compliance with that agreement?

[ ] Yes [ ] No

B. FURTHER CERTIFICATIONS

1. Pursuant to Municipal Code Chapter 1-23, Article I ("Article I")(which the Applicant should consult for defined terms (e.g., "doing business") and legal requirements), if the Disclosing Party submitting this EDS is the Applicant and is doing business with the City, then the Disclosing Party certifies as follows: (i) neither the Applicant nor any controlling person is currently indicted or charged with, or has admitted guilt of, or has ever been convicted of, or placed under supervision for, any criminal offense involving actual, attempted, or conspiracy to commit bribery, theft, fraud, forgery, perjury, dishonesty or deceit against an officer or employee of the City or any sister agency; and (ii) the Applicant understands and acknowledges that compliance with Article I is a continuing requirement for doing business with the City. NOTE: If Article I applies to the Applicant, the permanent compliance timeframe in Article I supersedes some five-year compliance timeframes in certifications 2 and 3 below.

2. The Disclosing Party and, if the Disclosing Party is a legal entity, all of those persons or entities identified in Section II.B.1. of this EDS:

a. are not presently debarred, suspended, proposed for debarment, declared ineligible or voluntarily excluded from any transactions by any federal, state or local unit of government;

b. have not, within a five-year period preceding the date of this EDS, been convicted of a criminal offense, adjudged guilty, or had a civil judgment rendered against them in connection with: obtaining, attempting to obtain, or performing a public (federal, state or local) transaction or contract under a public transaction; a violation of federal or state antitrust statutes; fraud; embezzlement; theft; forgery; bribery; falsification or destruction of records; making false statements; or receiving stolen property;

c. are not presently indicted for, or criminally or civilly charged by, a governmental entity (federal, state or local) with committing any of the offenses set forth in clause B.2.b. of this Section V;

d. have not, within a five-year period preceding the date of this EDS, had one or more public transactions (federal, state or local) terminated for cause or default; and

e. have not, within a five-year period preceding the date of this EDS, been convicted, adjudged guilty, or found liable in a civil proceeding, or in any criminal or civil action, including actions concerning environmental violations, instituted by the City or by the federal government, any state, or any other unit of local government.

3. The certifications in subparts 3, 4 and 5 concern:

• the Disclosing Party;
• any "Contractor" (meaning any contractor or subcontractor used by the Disclosing Party in connection with the Matter, including but not limited to all persons or legal entities disclosed under Section IV, "Disclosure of Subcontractors and Other Retained Parties");
• any "Affiliated Entity" (meaning a person or entity that, directly or indirectly: controls the Disclosing Party, is controlled by the Disclosing Party, or is, with the Disclosing Party, under common control of another person or entity. Indicia of control include, without limitation: interlocking management or ownership; identity of interests among family members, shared facilities and equipment; common use of employees; or organization of a business entity following the ineligibility of a business entity to do business with federal or state or local government, including the City, using substantially the same management, ownership, or principals as the ineligible entity); with respect to Contractors, the term Affiliated Entity means a person or entity that directly or indirectly controls the Contractor, is controlled by it, or, with the Contractor, is under common control of another person or entity;
• any responsible official of the Disclosing Party, any Contractor or any Affiliated Entity or any other official, agent or employee of the Disclosing Party, any Contractor or any Affiliated Entity, acting pursuant to the direction or authorization of a responsible official of the Disclosing Party, any Contractor or any Affiliated Entity (collectively "Agents").

Neither the Disclosing Party, nor any Contractor, nor any Affiliated Entity of either the Disclosing Party or any Contractor nor any Agents have, during the five years before the date this EDS is signed, or, with respect to a Contractor, an Affiliated Entity, or an Affiliated Entity of a Contractor during the five years before the date of such Contractor's or Affiliated Entity's contract or engagement in connection with the Matter:

a. bribed or attempted to bribe, or been convicted or adjudged guilty of bribery or attempting to bribe, a public officer or employee of the City, the State of Illinois, or any agency of the federal government or of any state or local government in the United States of America, in that officer's or employee's official capacity;

b. agreed or colluded with other bidders or prospective bidders, or been a party to any such agreement, or been convicted or adjudged guilty of agreement or collusion among bidders or prospective bidders, in restraint of freedom of competition by agreement to bid a fixed price or otherwise; or

c. made an admission of such conduct described in a. or b. above that is a matter of record, but have not been prosecuted for such conduct; or

d. violated the provisions of Municipal Code Section 2-92-610 (Living Wage Ordinance).

4. Neither the Disclosing Party, Affiliated Entity or Contractor, or any of their employees, officials, agents or partners, is barred from contracting with any unit of state or local government as a result of engaging in or being convicted of (1) bid-rigging in violation of 720 ILCS 5/33E-3; (2) bid-rotating in violation of 720 ILCS 5/33E-4; or (3) any similar offense of any state or of the United States of America that contains the same elements as the offense of bid-rigging or bid-rotating.

5. Neither the Disclosing Party nor any Affiliated Entity is listed on any of the following lists maintained by the Office of Foreign Assets Control of the U.S. Department of the Treasury or the Bureau of Industry and Security of the U.S. Department of Commerce or their successors: the Specially Designated Nationals List, the Denied Persons List, the Unverified List, the Entity List and the Debarred List.

6. The Disclosing Party understands and shall comply with the applicable requirements of Chapters 2-55 (Legislative Inspector General), 2-56 (Inspector General) and 2-156 (Governmental Ethics) of the Municipal Code.

7. If the Disclosing Party is unable to certify to any of the above statements in this Part B (Further Certifications), the Disclosing Party must explain below:

None

If the letters "NA," the word "None," or no response appears on the lines above, it will be conclusively presumed that the Disclosing Party certified to the above statements.

8. To the best of the Disclosing Party's knowledge after reasonable inquiry, the following is a complete list of all current employees of the Disclosing Party who were, at any time during the 12-month period preceding the execution date of this EDS, an employee, or elected or appointed official, of the City of Chicago (if none, indicate with "N/A" or "none").

None

9. To the best of the Disclosing Party's knowledge after reasonable inquiry, the following is a complete list of all gifts that the Disclosing Party has given or caused to be given, at any time during the 12-month period preceding the execution date of this EDS, to an employee, or elected or appointed official, of the City of Chicago. For purposes of this statement, a "gift" does not include: (i) anything made generally available to City employees or to the general public, or (ii) food or drink provided in the course of official City business and having a retail value of less than $20 per recipient (if none, indicate with "N/A" or "none"). As to any gift listed below, please also list the name of the City recipient.

None

C. CERTIFICATION OF STATUS AS FINANCIAL INSTITUTION

1. The Disclosing Party certifies that the Disclosing Party (check one)

[ ] is [X] is not

a "financial institution" as defined in Section 2-32-455(b) of the Municipal Code.

2. If the Disclosing Party IS a financial institution, then the Disclosing Party pledges:

"We are not and will not become a predatory lender as defined in Chapter 2-32 of the Municipal Code. We further pledge that none of our affiliates is, and none of them will become, a predatory lender as defined in Chapter 2-32 of the Municipal Code. We understand that becoming a predatory lender or becoming an affiliate of a predatory lender may result in the loss of the privilege of doing business with the City."

If the Disclosing Party is unable to make this pledge because it or any of its affiliates (as defined in Section 2-32-455(b) of the Municipal Code) is a predatory lender within the meaning of Chapter 2-32 of the Municipal Code, explain here (attach additional pages if necessary):

If the letters "NA," the word "None," or no response appears on the lines above, it will be conclusively presumed that the Disclosing Party certified to the above statements.

D. CERTIFICATION REGARDING INTEREST IN CITY BUSINESS

Any words or terms that are defined in Chapter 2-156 of the Municipal Code have the same meanings when used in this Part D.

1. In accordance with Section 2-156-110 of the Municipal Code: Does any official or employee of the City have a financial interest in his or her own name or in the name of any other person or entity in the Matter?

[ ] Yes [X] No

NOTE: If you checked "Yes" to Item D.1., proceed to Items D.2. and D.3. If you checked "No" to Item D.1., proceed to Part E.

2. Unless sold pursuant to a process of competitive bidding, or otherwise permitted, no City elected official or employee shall have a financial interest in his or her own name or in the name of any other person or entity in the purchase of any property that (i) belongs to the City, or (ii) is sold for taxes or assessments, or (iii) is sold by virtue of legal process at the suit of the City (collectively, "City Property Sale"). Compensation for property taken pursuant to the City's eminent domain power does not constitute a financial interest within the meaning of this Part D.

Does the Matter involve a City Property Sale?

[ ] Yes [ ] No

3. If you checked "Yes" to Item D.1., provide the names and business addresses of the City officials or employees having such interest and identify the nature of such interest:

Name	Business Address	Nature of Interest

4. The Disclosing Party further certifies that no prohibited financial interest in the Matter will be acquired by any City official or employee.

E. CERTIFICATION REGARDING SLAVERY ERA BUSINESS

Please check either 1. or 2. below. If the Disclosing Party checks 2., the Disclosing Party must disclose below or in an attachment to this EDS all information required by paragraph 2. Failure to

comply with these disclosure requirements may make any contract entered into with the City in connection with the Matter voidable by the City.

X 1. The Disclosing Party verifies that the Disclosing Party has searched any and all records of the Disclosing Party and any and all predecessor entities regarding records of investments or profits from slavery or slaveholder insurance policies during the slavery era (including insurance policies issued to slaveholders that provided coverage for damage to or injury or death of their slaves), and the Disclosing Party has found no such records.

____2. The Disclosing Party verifies that, as a result of conducting the search in step 1 above, the Disclosing Party has found records of investments or profits from slavery or slaveholder insurance policies. The Disclosing Party verifies that the following constitutes full disclosure of all such records, including the names of any and all slaves or slaveholders described in those records:

_____

_____

_____

_____

SECTION VI -- CERTIFICATIONS FOR FEDERALLY FUNDED MATTERS

NOTE: If the Matter is federally funded, complete this Section VI. If the Matter is not federally funded, proceed to Section VII. For purposes of this Section VI, tax credits allocated by the City and proceeds of debt obligations of the City are not federal funding.

A. CERTIFICATION REGARDING LOBBYING

1. List below the names of all persons or entities registered under the federal Lobbying Disclosure Act of 1995 who have made lobbying contacts on behalf of the Disclosing Party with respect to the Matter: (Add sheets if necessary):

_____

_____

_____

(If no explanation appears or begins on the lines above, or if the letters "NA" or if the word "None" appear, it will be conclusively presumed that the Disclosing Party means that NO persons or entities registered under the Lobbying Disclosure Act of 1995 have made lobbying contacts on behalf of the Disclosing Party with respect to the Matter.)

2. The Disclosing Party has not spent and will not expend any federally appropriated funds to pay any person or entity listed in Paragraph A.1. above for his or her lobbying activities or to pay any person or entity to influence or attempt to influence an officer or employee of any agency, as defined by applicable federal law, a member of Congress, an officer or employee of Congress, or an employee of a member of Congress, in connection with the award of any federally funded contract, making any federally funded grant or loan, entering into any cooperative agreement, or to extend, continue, renew, amend, or modify any federally funded contract, grant, loan, or cooperative agreement.

3. The Disclosing Party will submit an updated certification at the end of each calendar quarter in which there occurs any event that materially affects the accuracy of the statements and information set forth in paragraphs A.1. and A.2. above.

4. The Disclosing Party certifies that either: (i) it is not an organization described in section 501(c)(4) of the Internal Revenue Code of 1986; or (ii) it is an organization described in section 501(c)(4) of the Internal Revenue Code of 1986 but has not engaged and will not engage in "Lobbying Activities".

5. If the Disclosing Party is the Applicant, the Disclosing Party must obtain certifications equal in form and substance to paragraphs A.1. through A.4. above from all subcontractors before it awards any subcontract and the Disclosing Party must maintain all such subcontractors' certifications for the duration of the Matter and must make such certifications promptly available to the City upon request.

B. CERTIFICATION REGARDING EQUAL EMPLOYMENT OPPORTUNITY

If the Matter is federally funded, federal regulations require the Applicant and all proposed subcontractors to submit the following information with their bids or in writing at the outset of negotiations.

Is the Disclosing Party the Applicant?

[ ] Yes [ ] No

If "Yes," answer the three questions below:

1. Have you developed and do you have on file affirmative action programs pursuant to applicable federal regulations? (See 41 CFR Part 60-2.)
[ ] Yes [ ] No

2. Have you filed with the Joint Reporting Committee, the Director of the Office of Federal Contract Compliance Programs, or the Equal Employment Opportunity Commission all reports due under the applicable filing requirements?
[ ] Yes [ ] No

3. Have you participated in any previous contracts or subcontracts subject to the equal opportunity clause?
[ ] Yes [ ] No

If you checked "No" to question 1. or 2. above, please provide an explanation:

_____

_____

SECTION VII -- ACKNOWLEDGMENTS, CONTRACT INCORPORATION, COMPLIANCE, PENALTIES, DISCLOSURE

The Disclosing Party understands and agrees that:

A. The certifications, disclosures, and acknowledgments contained in this EDS will become part of any contract or other agreement between the Applicant and the City in connection with the Matter, whether procurement, City assistance, or other City action, and are material inducements to the City's execution of any contract or taking other action with respect to the Matter. The Disclosing Party understands that it must comply with all statutes, ordinances, and regulations on which this EDS is based.

B. The City's Governmental Ethics and Campaign Financing Ordinances, Chapters 2-156 and 2-164 of the Municipal Code, impose certain duties and obligations on persons or entities seeking City contracts, work, business, or transactions. The full text of these ordinances and a training program is available on line at www.cityofchicago.org/Ethics, and may also be obtained from the City's Board of Ethics, 740 N.

Sedgwick St., Suite 500, Chicago, IL 60610, (312) 744-9660. The Disclosing Party must comply fully with the applicable ordinances.

C. If the City determines that any information provided in this EDS is false, incomplete or inaccurate, any contract or other agreement in connection with which it is submitted may be rescinded or be void or voidable, and the City may pursue any remedies under the contract or agreement (if not rescinded or void), at law, or in equity, including terminating the Disclosing Party's participation in the Matter and/or declining to allow the Disclosing Party to participate in other transactions with the City. Remedies at law for a false statement of material fact may include incarceration and an award to the City of treble damages.

D. It is the City's policy to make this document available to the public on its Internet site and/or upon request. Some or all of the information provided on this EDS and any attachments to this EDS may be made available to the public on the Internet, in response to a Freedom of Information Act request, or otherwise. By completing and signing this EDS, the Disclosing Party waives and releases any possible rights or claims which it may have against the City in connection with the public release of information contained in this EDS and also authorizes the City to verify the accuracy of any information submitted in this EDS.

E. The information provided in this EDS must be kept current. In the event of changes, the Disclosing Party must supplement this EDS up to the time the City takes action on the Matter. If the Matter is a contract being handled by the City's Department of Procurement Services, the Disclosing Party must update this EDS as the contract requires. NOTE: With respect to Matters subject to Article I of Chapter 1-23 of the Municipal Code (imposing PERMANENT INELIGIBILITY for certain specified offenses), the information provided herein regarding eligibility must be kept current for a longer period, as required by Chapter 1-23 and Section 2-154-020 of the Municipal Code.

The Disclosing Party represents and warrants that:

F.1. The Disclosing Party is not delinquent in the payment of any tax administered by the Illinois Department of Revenue, nor are the Disclosing Party or its Affiliated Entities delinquent in paying any fine, fee, tax or other charge owed to the City. This includes, but is not limited to, all water charges, sewer charges, license fees, parking tickets, property taxes or sales taxes.

F.2 If the Disclosing Party is the Applicant, the Disclosing Party and its Affiliated Entities will not use, nor permit their subcontractors to use, any facility listed by the U.S. E.P.A. on the federal Excluded Parties List System ("EPLS") maintained by the U. S. General Services Administration.

F.3 If the Disclosing Party is the Applicant, the Disclosing Party will obtain from any contractors/subcontractors hired or to be hired in connection with the Matter certifications equal in form and substance to those in F.1. and F.2. above and will not, without the prior written consent of the City, use any such contractor/subcontractor that does not provide such certifications or that the Disclosing Party has reason to believe has not provided or cannot provide truthful certifications.

NOTE: If the Disclosing Party cannot certify as to any of the items in F.1., F.2. or F.3. above, an explanatory statement must be attached to this EDS.

CERTIFICATION

Under penalty of perjury, the person signing below: (1) warrants that he/she is authorized to execute this EDS and Appendix A (if applicable) on behalf of the Disclosing Party, and (2) warrants that all certifications and statements contained in this EDS and Appendix A (if applicable) are true, accurate and complete as of the date furnished to the City.

Eleni Psyhogios
(Print or type name of Disclosing Party)

By: Eleni Psyhogios
(Sign here)

Eleni Psyhogias
(Print or type name of person signing)

Secretary of Taki's Royal Foods, Inc. & co-owner
(Print or type title of person signing)

Signed and sworn to before me on (date) 12/1/2015,
at Cook County, Illinois (state).

Notary Public.

Commission expires: 8-28-17.

OFFICIAL SEAL
SARA GARDNER
NOTARY PUBLIC - STATE OF ILLINOIS
MY COMMISSION EXPIRES:08/28/17

CITY OF CHICAGO
ECONOMIC DISCLOSURE STATEMENT AND AFFIDAVIT
APPENDIX A

FAMILIAL RELATIONSHIPS WITH ELECTED CITY OFFICIALS AND DEPARTMENT HEADS

This Appendix is to be completed only by (a) the Applicant, and (b) any legal entity which has a direct ownership interest in the Applicant exceeding 7.5 percent. It is not to be completed by any legal entity which has only an indirect ownership interest in the Applicant.

Under Municipal Code Section 2-154-015, the Disclosing Party must disclose whether such Disclosing Party or any "Applicable Party" or any Spouse or Domestic Partner thereof currently has a "familial relationship" with any elected city official or department head. A "familial relationship" exists if, as of the date this EDS is signed, the Disclosing Party or any "Applicable Party" or any Spouse or Domestic Partner thereof is related to the mayor, any alderman, the city clerk, the city treasurer or any city department head as spouse or domestic partner or as any of the following, whether by blood or adoption: parent, child, brother or sister, aunt or uncle, niece or nephew, grandparent, grandchild, father-in-law, mother-in-law, son-in-law, daughter-in-law, stepfather or stepmother, stepson or stepdaughter, stepbrother or stepsister or half-brother or half-sister.

"Applicable Party" means (1) all executive officers of the Disclosing Party listed in Section II.B.1.a., if the Disclosing Party is a corporation; all partners of the Disclosing Party, if the Disclosing Party is a general partnership; all general partners and limited partners of the Disclosing Party, if the Disclosing Party is a limited partnership; all managers, managing members and members of the Disclosing Party, if the Disclosing Party is a limited liability company; (2) all principal officers of the Disclosing Party; and (3) any person having more than a 7.5 percent ownership interest in the Disclosing Party. "Principal officers" means the president, chief operating officer, executive director, chief financial officer, treasurer or secretary of a legal entity or any person exercising similar authority.

Does the Disclosing Party or any "Applicable Party" or any Spouse or Domestic Partner thereof currently have a "familial relationship" with an elected city official or department head?

[ ] Yes [X] No

If yes, please identify below (1) the name and title of such person, (2) the name of the legal entity to which such person is connected; (3) the name and title of the elected city official or department head to whom such person has a familial relationship, and (4) the precise nature of such familial relationship.

_____

_____

_____

CITY OF CHICAGO
ECONOMIC DISCLOSURE STATEMENT AND AFFIDAVIT
APPENDIX B

BUILDING CODE SCOFFLAW/PROBLEM LANDLORD CERTIFICATION

This Appendix is to be completed only by (a) the Applicant, and (b) any legal entity which has a direct ownership interest in the Applicant exceeding 7.5 percent (an "Owner"). It is not to be completed by any legal entity which has only an indirect ownership interest in the Applicant.

1. Pursuant to Municipal Code Section 2-154-010, is the Applicant or any Owner identified as a building code scofflaw or problem landlord pursuant to Section 2-92-416 of the Municipal Code?

   [ ] Yes [X] No

2. If the Applicant is a legal entity publicly traded on any exchange, is any officer or director of the Applicant identified as a building code scofflaw or problem landlord pursuant to Section 2-92-416 of the Municipal Code?

   [ ] Yes [ ] No [X] Not Applicable

3. If yes to (1) or (2) above, please identify below the name of the person or legal entity identified as a building code scofflaw or problem landlord and the address of the building or buildings to which the pertinent code violations apply.

_____

_____

_____

FILLING OUT THIS APPENDIX B CONSTITUTES ACKNOWLEDGMENT AND AGREEMENT THAT THIS APPENDIX B IS INCORPORATED BY REFERENCE INTO, AND MADE A PART OF, THE ASSOCIATED EDS, AND THAT THE REPRESENTATIONS MADE IN THIS APPENDIX B ARE SUBJECT TO THE CERTIFICATION MADE UNDER PENALTY OF PERJURY ON PAGE 12 OF THE ASSOCIATED EDS.

CITY OF CHICAGO
ECONOMIC DISCLOSURE STATEMENT
AND AFFIDAVIT

SECTION I -- GENERAL INFORMATION

A. Legal name of the Disclosing Party submitting this EDS. Include d/b/a/ if applicable:

Takis Royal Foods, Inc.

Check ONE of the following three boxes:

Indicate whether the Disclosing Party submitting this EDS is:

1. [X] the Applicant
   OR
2. [ ] a legal entity holding a direct or indirect interest in the Applicant. State the legal name of the Applicant in which the Disclosing Party holds an interest: _____
   OR
3. [ ] a legal entity with a right of control (see Section II.B.1.) State the legal name of the entity in which the Disclosing Party holds a right of control: _____

B. Business address of the Disclosing Party: 4235 W. Ann Lurie Place
Chicago, Illinois 60632

C. Telephone: (312) 563-0299 Fax: (312) 563-9863 Email: takisroyalfoods@yahoo.com

D. Name of contact person: Strato Psyhogios

E. Federal Employer Identification No. (if you have one): _____

F. Brief description of contract, transaction or other undertaking (referred to below as the "Matter") to which this EDS pertains. (Include project number and location of property, if applicable):

Class 6B property tax incentive

G. Which City agency or department is requesting this EDS? Department of Planning and Development

If the Matter is a contract being handled by the City's Department of Procurement Services, please complete the following:

Specification # None and Contract # None

SECTION II -- DISCLOSURE OF OWNERSHIP INTERESTS

A. NATURE OF THE DISCLOSING PARTY

1. Indicate the nature of the Disclosing Party:

[ ] Person
[ ] Publicly registered business corporation
[X] Privately held business corporation
[ ] Sole proprietorship
[ ] General partnership
[ ] Limited partnership
[ ] Trust
[ ] Limited liability company
[ ] Limited liability partnership
[ ] Joint venture
[ ] Not-for-profit corporation
(Is the not-for-profit corporation also a 501(c)(3))?
[ ] Yes [ ] No
[ ] Other (please specify)

2. For legal entities, the state (or foreign country) of incorporation or organization, if applicable:

Illinois

3. For legal entities not organized in the State of Illinois: Has the organization registered to do business in the State of Illinois as a foreign entity?

[ ] Yes [ ] No [X] N/A

B. IF THE DISCLOSING PARTY IS A LEGAL ENTITY:

1. List below the full names and titles of all executive officers and all directors of the entity. NOTE: For not-for-profit corporations, also list below all members, if any, which are legal entities. If there are no such members, write "no members." For trusts, estates or other similar entities, list below the legal titleholder(s).

If the entity is a general partnership, limited partnership, limited liability company, limited liability partnership or joint venture, list below the name and title of each general partner, managing member, manager or any other person or entity that controls the day-to-day management of the Disclosing Party. NOTE: Each legal entity listed below must submit an EDS on its own behalf.

Name	Title
Peter Psyhogios	President of Takis Royal Foods
Eleni Psyhogios	Secretary of Takis Royal Foods
Strato Psyhogios	Board Member
Dino Psyhoglos	Board Member

2. Please provide the following information concerning each person or entity having a direct or indirect beneficial interest (including ownership) in excess of 7.5% of the Disclosing Party. Examples of such an interest include shares in a corporation, partnership interest in a partnership or joint venture,

interest of a member or manager in a limited liability company, or interest of a beneficiary of a trust, estate or other similar entity. If none, state "None." NOTE: Pursuant to Section 2-154-030 of the Municipal Code of Chicago ("Municipal Code"), the City may require any such additional information from any applicant which is reasonably intended to achieve full disclosure.

Name	Business Address	Percentage Interest in the Disclosing Party
Peter Psyhogios	1455 N. Glenview Road, Glenview, IL	50%
Eleni Psyhogios	1455 N. Glenview Road, Glenview, IL	20%
Strato Psyhogios	1455 N. Glenview Road, Glenview, IL	15%
Dino Psyhogios	1455 N. Glenview Road, Glenview, IL	15%

SECTION III -- BUSINESS RELATIONSHIPS WITH CITY ELECTED OFFICIALS

Has the Disclosing Party had a "business relationship," as defined in Chapter 2-156 of the Municipal Code, with any City elected official in the 12 months before the date this EDS is signed?

[ ] Yes [X] No

If yes, please identify below the name(s) of such City elected official(s) and describe such relationship(s):

SECTION IV -- DISCLOSURE OF SUBCONTRACTORS AND OTHER RETAINED PARTIES

The Disclosing Party must disclose the name and business address of each subcontractor, attorney, lobbyist, accountant, consultant and any other person or entity whom the Disclosing Party has retained or expects to retain in connection with the Matter, as well as the nature of the relationship, and the total amount of the fees paid or estimated to be paid. The Disclosing Party is not required to disclose employees who are paid solely through the Disclosing Party's regular payroll.

"Lobbyist" means any person or entity who undertakes to influence any legislative or administrative action on behalf of any person or entity other than: (1) a not-for-profit entity, on an unpaid basis, or (2) himself. "Lobbyist" also means any person or entity any part of whose duties as an employee of another includes undertaking to influence any legislative or administrative action.

If the Disclosing Party is uncertain whether a disclosure is required under this Section, the Disclosing Party must either ask the City whether disclosure is required or make the disclosure.

Name (indicate whether retained or anticipated to be retained)	Business Address	Relationship to Disclosing Party (subcontractor, attorney, lobbyist, etc.)	Fees (indicate whether paid or estimated.) NOTE: "hourly rate" or "t.b.d." is not an acceptable response.
Lagis Construction		General Contractor	$125,000 (paid)
Thermo Mechanical		Installation of Coolers	$425,000 (paid)
Skoubis Mantas, LLC		Attorney	$2,000 (paid)
APEX Companies		Environmental	$12,000 (paid)

(Add sheets if necessary)

[ ] Check here if the Disclosing Party has not retained, nor expects to retain, any such persons or entities.

SECTION V -- CERTIFICATIONS

A. COURT-ORDERED CHILD SUPPORT COMPLIANCE

Under Municipal Code Section 2-92-415, substantial owners of business entities that contract with the City must remain in compliance with their child support obligations throughout the contract's term.

Has any person who directly or indirectly owns 10% or more of the Disclosing Party been declared in arrearage on any child support obligations by any Illinois court of competent jurisdiction?

[ ] Yes [X] No [ ] No person directly or indirectly owns 10% or more of the Disclosing Party.

If "Yes," has the person entered into a court-approved agreement for payment of all support owed and is the person in compliance with that agreement?

[ ] Yes [ ] No

B. FURTHER CERTIFICATIONS

1. Pursuant to Municipal Code Chapter 1-23, Article I ("Article I")(which the Applicant should consult for defined terms (e.g., "doing business") and legal requirements), if the Disclosing Party submitting this EDS is the Applicant and is doing business with the City, then the Disclosing Party certifies as follows: (i) neither the Applicant nor any controlling person is currently indicted or charged with, or has admitted guilt of, or has ever been convicted of, or placed under supervision for, any criminal offense involving actual, attempted, or conspiracy to commit bribery, theft, fraud, forgery, perjury, dishonesty or deceit against an officer or employee of the City or any sister agency; and (ii) the Applicant understands and acknowledges that compliance with Article I is a continuing requirement for doing business with the City. NOTE: If Article I applies to the Applicant, the permanent compliance timeframe in Article I supersedes some five-year compliance timeframes in certifications 2 and 3 below.

2. The Disclosing Party and, if the Disclosing Party is a legal entity, all of those persons or entities identified in Section II.B.1. of this EDS:

a. are not presently debarred, suspended, proposed for debarment, declared ineligible or voluntarily excluded from any transactions by any federal, state or local unit of government;

b. have not, within a five-year period preceding the date of this EDS, been convicted of a criminal offense, adjudged guilty, or had a civil judgment rendered against them in connection with: obtaining, attempting to obtain, or performing a public (federal, state or local) transaction or contract under a public transaction; a violation of federal or state antitrust statutes; fraud; embezzlement; theft; forgery; bribery; falsification or destruction of records; making false statements; or receiving stolen property;

c. are not presently indicted for, or criminally or civilly charged by, a governmental entity (federal, state or local) with committing any of the offenses set forth in clause B.2.b. of this Section V;

d. have not, within a five-year period preceding the date of this EDS, had one or more public transactions (federal, state or local) terminated for cause or default; and

e. have not, within a five-year period preceding the date of this EDS, been convicted, adjudged guilty, or found liable in a civil proceeding, or in any criminal or civil action, including actions concerning environmental violations, instituted by the City or by the federal government, any state, or any other unit of local government.

3. The certifications in subparts 3, 4 and 5 concern:

• the Disclosing Party;
• any "Contractor" (meaning any contractor or subcontractor used by the Disclosing Party in connection with the Matter, including but not limited to all persons or legal entities disclosed under Section IV, "Disclosure of Subcontractors and Other Retained Parties");
• any "Affiliated Entity" (meaning a person or entity that, directly or indirectly: controls the Disclosing Party, is controlled by the Disclosing Party, or is, with the Disclosing Party, under common control of another person or entity. Indicia of control include, without limitation: interlocking management or ownership; identity of interests among family members, shared facilities and equipment; common use of employees; or organization of a business entity following the ineligibility of a business entity to do business with federal or state or local government, including the City, using substantially the same management, ownership, or principals as the ineligible entity); with respect to Contractors, the term Affiliated Entity means a person or entity that directly or indirectly controls the Contractor, is controlled by it, or, with the Contractor, is under common control of another person or entity;
• any responsible official of the Disclosing Party, any Contractor or any Affiliated Entity or any other official, agent or employee of the Disclosing Party, any Contractor or any Affiliated Entity, acting pursuant to the direction or authorization of a responsible official of the Disclosing Party, any Contractor or any Affiliated Entity (collectively "Agents").

Neither the Disclosing Party, nor any Contractor, nor any Affiliated Entity of either the Disclosing Party or any Contractor nor any Agents have, during the five years before the date this EDS is signed, or, with respect to a Contractor, an Affiliated Entity, or an Affiliated Entity of a Contractor during the five years before the date of such Contractor's or Affiliated Entity's contract or engagement in connection with the Matter:

a. bribed or attempted to bribe, or been convicted or adjudged guilty of bribery or attempting to bribe, a public officer or employee of the City, the State of Illinois, or any agency of the federal government or of any state or local government in the United States of America, in that officer's or employee's official capacity;

b. agreed or colluded with other bidders or prospective bidders, or been a party to any such agreement, or been convicted or adjudged guilty of agreement or collusion among bidders or prospective bidders, in restraint of freedom of competition by agreement to bid a fixed price or otherwise; or

c. made an admission of such conduct described in a. or b. above that is a matter of record, but have not been prosecuted for such conduct; or

d. violated the provisions of Municipal Code Section 2-92-610 (Living Wage Ordinance).

4. Neither the Disclosing Party, Affiliated Entity or Contractor, or any of their employees, officials, agents or partners, is barred from contracting with any unit of state or local government as a result of engaging in or being convicted of (1) bid-rigging in violation of 720 ILCS 5/33E-3; (2) bid-rotating in violation of 720 ILCS 5/33E-4; or (3) any similar offense of any state or of the United States of America that contains the same elements as the offense of bid-rigging or bid-rotating.

5. Neither the Disclosing Party nor any Affiliated Entity is listed on any of the following lists maintained by the Office of Foreign Assets Control of the U.S. Department of the Treasury or the Bureau of Industry and Security of the U.S. Department of Commerce or their successors: the Specially Designated Nationals List, the Denied Persons List, the Unverified List, the Entity List and the Debarred List.

6. The Disclosing Party understands and shall comply with the applicable requirements of Chapters 2-55 (Legislative Inspector General), 2-56 (Inspector General) and 2-156 (Governmental Ethics) of the Municipal Code.

7. If the Disclosing Party is unable to certify to any of the above statements in this Part B (Further Certifications), the Disclosing Party must explain below:

None

If the letters "NA," the word "None," or no response appears on the lines above, it will be conclusively presumed that the Disclosing Party certified to the above statements.

8. To the best of the Disclosing Party's knowledge after reasonable inquiry, the following is a complete list of all current employees of the Disclosing Party who were, at any time during the 12-month period preceding the execution date of this EDS, an employee, or elected or appointed official, of the City of Chicago (if none, indicate with "N/A" or "none").

None

9. To the best of the Disclosing Party's knowledge after reasonable inquiry, the following is a complete list of all gifts that the Disclosing Party has given or caused to be given, at any time during the 12-month period preceding the execution date of this EDS, to an employee, or elected or appointed official, of the City of Chicago. For purposes of this statement, a "gift" does not include: (i) anything made generally available to City employees or to the general public, or (ii) food or drink provided in the course of official City business and having a retail value of less than $20 per recipient (if none, indicate with "N/A" or "none"). As to any gift listed below, please also list the name of the City recipient.

None

C. CERTIFICATION OF STATUS AS FINANCIAL INSTITUTION

1. The Disclosing Party certifies that the Disclosing Party (check one)

[ ] is [X] is not

a "financial institution" as defined in Section 2-32-455(b) of the Municipal Code.

2. If the Disclosing Party IS a financial institution, then the Disclosing Party pledges:

"We are not and will not become a predatory lender as defined in Chapter 2-32 of the Municipal Code. We further pledge that none of our affiliates is, and none of them will become, a predatory lender as defined in Chapter 2-32 of the Municipal Code. We understand that becoming a predatory lender or becoming an affiliate of a predatory lender may result in the loss of the privilege of doing business with the City."

If the Disclosing Party is unable to make this pledge because it or any of its affiliates (as defined in Section 2-32-455(b) of the Municipal Code) is a predatory lender within the meaning of Chapter 2-32 of the Municipal Code, explain here (attach additional pages if necessary):

N/A

If the letters "NA," the word "None," or no response appears on the lines above, it will be conclusively presumed that the Disclosing Party certified to the above statements.

D. CERTIFICATION REGARDING INTEREST IN CITY BUSINESS

Any words or terms that are defined in Chapter 2-156 of the Municipal Code have the same meanings when used in this Part D.

1. In accordance with Section 2-156-110 of the Municipal Code: Does any official or employee of the City have a financial interest in his or her own name or in the name of any other person or entity in the Matter?

[ ] Yes [X] No

NOTE: If you checked "Yes" to Item D.1., proceed to Items D.2. and D.3. If you checked "No" to Item D.1., proceed to Part E.

2. Unless sold pursuant to a process of competitive bidding, or otherwise permitted, no City elected official or employee shall have a financial interest in his or her own name or in the name of any other person or entity in the purchase of any property that (i) belongs to the City, or (ii) is sold for taxes or assessments, or (iii) is sold by virtue of legal process at the suit of the City (collectively, "City Property Sale"). Compensation for property taken pursuant to the City's eminent domain power does not constitute a financial interest within the meaning of this Part D.

Does the Matter involve a City Property Sale?

[ ] Yes [ ] No

3. If you checked "Yes" to Item D.1., provide the names and business addresses of the City officials or employees having such interest and identify the nature of such interest:

Name	Business Address	Nature of Interest

4. The Disclosing Party further certifies that no prohibited financial interest in the Matter will be acquired by any City official or employee.

E. CERTIFICATION REGARDING SLAVERY ERA BUSINESS

Please check either 1. or 2. below. If the Disclosing Party checks 2., the Disclosing Party must disclose below or in an attachment to this EDS all information required by paragraph 2. Failure to

comply with these disclosure requirements may make any contract entered into with the City in connection with the Matter voidable by the City.

X 1. The Disclosing Party verifies that the Disclosing Party has searched any and all records of the Disclosing Party and any and all predecessor entities regarding records of investments or profits from slavery or slaveholder insurance policies during the slavery era (including insurance policies issued to slaveholders that provided coverage for damage to or injury or death of their slaves), and the Disclosing Party has found no such records.

____2. The Disclosing Party verifies that, as a result of conducting the search in step 1 above, the Disclosing Party has found records of investments or profits from slavery or slaveholder insurance policies. The Disclosing Party verifies that the following constitutes full disclosure of all such records, including the names of any and all slaves or slaveholders described in those records:

SECTION VI -- CERTIFICATIONS FOR FEDERALLY FUNDED MATTERS

NOTE: If the Matter is federally funded, complete this Section VI. **If the Matter is not federally funded,** proceed to Section VII. For purposes of this Section VI, tax credits allocated by the City and proceeds of debt obligations of the City are not federal funding.

A. CERTIFICATION REGARDING LOBBYING

1. List below the names of all persons or entities registered under the federal Lobbying Disclosure Act of 1995 who have made lobbying contacts on behalf of the Disclosing Party with respect to the Matter: (Add sheets if necessary):

(If no explanation appears or begins on the lines above, or if the letters "NA" or if the word "None" appear, it will be conclusively presumed that the Disclosing Party means that NO persons or entities registered under the Lobbying Disclosure Act of 1995 have made lobbying contacts on behalf of the Disclosing Party with respect to the Matter.)

2. The Disclosing Party has not spent and will not expend any federally appropriated funds to pay any person or entity listed in Paragraph A.1. above for his or her lobbying activities or to pay any person or entity to influence or attempt to influence an officer or employee of any agency, as defined by applicable federal law, a member of Congress, an officer or employee of Congress, or an employee of a member of Congress, in connection with the award of any federally funded contract, making any federally funded grant or loan, entering into any cooperative agreement, or to extend, continue, renew, amend, or modify any federally funded contract, grant, loan, or cooperative agreement.

3. The Disclosing Party will submit an updated certification at the end of each calendar quarter in which there occurs any event that materially affects the accuracy of the statements and information set forth in paragraphs A.1. and A.2. above.

4. The Disclosing Party certifies that either: (i) it is not an organization described in section 501(c)(4) of the Internal Revenue Code of 1986; or (ii) it is an organization described in section 501(c)(4) of the Internal Revenue Code of 1986 but has not engaged and will not engage in "Lobbying Activities".

5. If the Disclosing Party is the Applicant, the Disclosing Party must obtain certifications equal in form and substance to paragraphs A.1. through A.4. above from all subcontractors before it awards any subcontract and the Disclosing Party must maintain all such subcontractors' certifications for the duration of the Matter and must make such certifications promptly available to the City upon request.

B. CERTIFICATION REGARDING EQUAL EMPLOYMENT OPPORTUNITY

If the Matter is federally funded, federal regulations require the Applicant and all proposed subcontractors to submit the following information with their bids or in writing at the outset of negotiations.

Is the Disclosing Party the Applicant?

[ ] Yes [ ] No

If "Yes," answer the three questions below:

1. Have you developed and do you have on file affirmative action programs pursuant to applicable federal regulations? (See 41 CFR Part 60-2.)
[ ] Yes [ ] No

2. Have you filed with the Joint Reporting Committee, the Director of the Office of Federal Contract Compliance Programs, or the Equal Employment Opportunity Commission all reports due under the applicable filing requirements?
[ ] Yes [ ] No

3. Have you participated in any previous contracts or subcontracts subject to the equal opportunity clause?
[ ] Yes [ ] No

If you checked "No" to question 1. or 2. above, please provide an explanation:

_____

_____

SECTION VII -- ACKNOWLEDGMENTS, CONTRACT INCORPORATION, COMPLIANCE, PENALTIES, DISCLOSURE

The Disclosing Party understands and agrees that:

A. The certifications, disclosures, and acknowledgments contained in this EDS will become part of any contract or other agreement between the Applicant and the City in connection with the Matter, whether procurement, City assistance, or other City action, and are material inducements to the City's execution of any contract or taking other action with respect to the Matter. The Disclosing Party understands that it must comply with all statutes, ordinances, and regulations on which this EDS is based.

B. The City's Governmental Ethics and Campaign Financing Ordinances, Chapters 2-156 and 2-164 of the Municipal Code, impose certain duties and obligations on persons or entities seeking City contracts, work, business, or transactions. The full text of these ordinances and a training program is available on line at www.cityofchicago.org/Ethics, and may also be obtained from the City's Board of Ethics, 740 N.

Sedgwick St., Suite 500, Chicago, IL 60610, (312) 744-9660. The Disclosing Party must comply fully with the applicable ordinances.

C. If the City determines that any information provided in this EDS is false, incomplete or inaccurate, any contract or other agreement in connection with which it is submitted may be rescinded or be void or voidable, and the City may pursue any remedies under the contract or agreement (if not rescinded or void), at law, or in equity, including terminating the Disclosing Party's participation in the Matter and/or declining to allow the Disclosing Party to participate in other transactions with the City. Remedies at law for a false statement of material fact may include incarceration and an award to the City of treble damages.

D. It is the City's policy to make this document available to the public on its Internet site and/or upon request. Some or all of the information provided on this EDS and any attachments to this EDS may be made available to the public on the Internet, in response to a Freedom of Information Act request, or otherwise. By completing and signing this EDS, the Disclosing Party waives and releases any possible rights or claims which it may have against the City in connection with the public release of information contained in this EDS and also authorizes the City to verify the accuracy of any information submitted in this EDS.

E. The information provided in this EDS must be kept current. In the event of changes, the Disclosing Party must supplement this EDS up to the time the City takes action on the Matter. If the Matter is a contract being handled by the City's Department of Procurement Services, the Disclosing Party must update this EDS as the contract requires. NOTE: With respect to Matters subject to Article I of Chapter 1-23 of the Municipal Code (imposing PERMANENT INELIGIBILITY for certain specified offenses), the information provided herein regarding eligibility must be kept current for a longer period, as required by Chapter 1-23 and Section 2-154-020 of the Municipal Code.

The Disclosing Party represents and warrants that:

F.1. The Disclosing Party is not delinquent in the payment of any tax administered by the Illinois Department of Revenue, nor are the Disclosing Party or its Affiliated Entities delinquent in paying any fine, fee, tax or other charge owed to the City. This includes, but is not limited to, all water charges, sewer charges, license fees, parking tickets, property taxes or sales taxes.

F.2 If the Disclosing Party is the Applicant, the Disclosing Party and its Affiliated Entities will not use, nor permit their subcontractors to use, any facility listed by the U.S. E.P.A. on the federal Excluded Parties List System ("EPLS") maintained by the U. S. General Services Administration.

F.3 If the Disclosing Party is the Applicant, the Disclosing Party will obtain from any contractors/subcontractors hired or to be hired in connection with the Matter certifications equal in form and substance to those in F.1. and F.2. above and will not, without the prior written consent of the City, use any such contractor/subcontractor that does not provide such certifications or that the Disclosing Party has reason to believe has not provided or cannot provide truthful certifications.

NOTE: If the Disclosing Party cannot certify as to any of the items in F.1., F.2. or F.3. above, an explanatory statement must be attached to this EDS.

CERTIFICATION

Under penalty of perjury, the person signing below: (1) warrants that he/she is authorized to execute this EDS and Appendix A (if applicable) on behalf of the Disclosing Party, and (2) warrants that all certifications and statements contained in this EDS and Appendix A (if applicable) are true, accurate and complete as of the date furnished to the City.

Taki's Royal Foods, Inc.
(Print or type name of Disclosing Party)

By: _____
(Sign here)

Strato Psyhogios
(Print or type name of person signing)

Board Member
(Print or type title of person signing)

Signed and sworn to before me on (date) 24th of November 2015
at Cook County, IL (state).

Erica Cruz-Murray Notary Public.

Commission expires: _____

OFFICIAL SEAL
ERICA CRUZ-MURRAY
NOTARY PUBLIC, STATE OF ILLINOIS
My Commission Expires Apr 8, 2019

CITY OF CHICAGO
ECONOMIC DISCLOSURE STATEMENT AND AFFIDAVIT
APPENDIX A

FAMILIAL RELATIONSHIPS WITH ELECTED CITY OFFICIALS AND DEPARTMENT HEADS

This Appendix is to be completed only by (a) the Applicant, and (b) any legal entity which has a direct ownership interest in the Applicant exceeding 7.5 percent. It is not to be completed by any legal entity which has only an indirect ownership interest in the Applicant.

Under Municipal Code Section 2-154-015, the Disclosing Party must disclose whether such Disclosing Party or any "Applicable Party" or any Spouse or Domestic Partner thereof currently has a "familial relationship" with any elected city official or department head. A "familial relationship" exists if, as of the date this EDS is signed, the Disclosing Party or any "Applicable Party" or any Spouse or Domestic Partner thereof is related to the mayor, any alderman, the city clerk, the city treasurer or any city department head as spouse or domestic partner or as any of the following, whether by blood or adoption: parent, child, brother or sister, aunt or uncle, niece or nephew, grandparent, grandchild, father-in-law, mother-in-law, son-in-law, daughter-in-law, stepfather or stepmother, stepson or stepdaughter, stepbrother or stepsister or half-brother or half-sister.

"Applicable Party" means (1) all executive officers of the Disclosing Party listed in Section II.B.1.a., if the Disclosing Party is a corporation; all partners of the Disclosing Party, if the Disclosing Party is a general partnership; all general partners and limited partners of the Disclosing Party, if the Disclosing Party is a limited partnership; all managers, managing members and members of the Disclosing Party, if the Disclosing Party is a limited liability company; (2) all principal officers of the Disclosing Party; and (3) any person having more than a 7.5 percent ownership interest in the Disclosing Party. "Principal officers" means the president, chief operating officer, executive director, chief financial officer, treasurer or secretary of a legal entity or any person exercising similar authority.

Does the Disclosing Party or any "Applicable Party" or any Spouse or Domestic Partner thereof currently have a "familial relationship" with an elected city official or department head?

[ ] Yes [X] No

If yes, please identify below (1) the name and title of such person, (2) the name of the legal entity to which such person is connected; (3) the name and title of the elected city official or department head to whom such person has a familial relationship, and (4) the precise nature of such familial relationship.

_____

_____

_____

CITY OF CHICAGO
ECONOMIC DISCLOSURE STATEMENT AND AFFIDAVIT
APPENDIX B

BUILDING CODE SCOFFLAW/PROBLEM LANDLORD CERTIFICATION

This Appendix is to be completed only by (a) the Applicant, and (b) any legal entity which has a direct ownership interest in the Applicant exceeding 7.5 percent (an "Owner"). It is not to be completed by any legal entity which has only an indirect ownership interest in the Applicant.

1. Pursuant to Municipal Code Section 2-154-010, is the Applicant or any Owner identified as a building code scofflaw or problem landlord pursuant to Section 2-92-416 of the Municipal Code?

   [ ] Yes [X] No

2. If the Applicant is a legal entity publicly traded on any exchange, is any officer or director of the Applicant identified as a building code scofflaw or problem landlord pursuant to Section 2-92-416 of the Municipal Code?

   [ ] Yes [ ] No [X] Not Applicable

3. If yes to (1) or (2) above, please identify below the name of the person or legal entity identified as a building code scofflaw or problem landlord and the address of the building or buildings to which the pertinent code violations apply.

FILLING OUT THIS APPENDIX B CONSTITUTES ACKNOWLEDGMENT AND AGREEMENT THAT THIS APPENDIX B IS INCORPORATED BY REFERENCE INTO, AND MADE A PART OF, THE ASSOCIATED EDS, AND THAT THE REPRESENTATIONS MADE IN THIS APPENDIX B ARE SUBJECT TO THE CERTIFICATION MADE UNDER PENALTY OF PERJURY ON PAGE 12 OF THE ASSOCIATED EDS.

City of Chicago

R2015-971

Office of the City Clerk

Document Tracking Sheet

Meeting Date:	12/9/2015
Sponsor(s):	Cardenas (12)
Type:	Resolution
Title:	Call for U.S. Department of Justice to require state and local governments to increase regulation and accountability of firearms dealers
Committee(s) Assignment:	Committee on Public Safety

Public Safety

A RESOLUTION

To call on the United States Department of Justice to strengthen state regulations of gun dealers.

WHEREAS, the City of Chicago has been repeatedly ranked top three in the nation for violent crime, with disproportionately high gun-related deaths per citizen and shootings on the rise;

WHEREAS, in 2015, there have been 1,558 shooting victims in the City of Chicago, following the upward trajectory of about 2,500 shootings in the year 2014 alone;

WHEREAS, in 2014, the Chicago Police Department reported that 60 percent of guns recovered in crimes in Chicago were first sold in other states that have weaker guns laws such as Indiana, Mississippi, and Wisconsin;

WHEREAS, a disproportionate amount of these firearms are illegally brought from states with less stringent gun laws and into low-income and minority neighborhoods in the City of Chicago;

WHEREAS, Title VI of the Civil Rights Act of 1964 states that: "No person in the United States shall, on the ground of race, color, or national origin, be excluded from participation in, be denied the benefits of, or be subjected to discrimination under any program or activity receiving Federal financial assistance";

WHEREAS, the Chicago Police Department in addition to most municipal police departments nationwide constitutes a 'program' as defined as "a department, agency, special purpose district, or other instrumentality of a State or of a local government";

WHEREAS, most police departments like that of the City of Chicago receive federal funding or assistance for law enforcement as a program by way of grant, loan, or contract other than a contract of insurance or guaranty;

WHEREAS, the police departments of other municipalities are charged with the licensing of gun dealers;

WHEREAS, states and local governments are charged with the regulation of firearms and holding gun dealers accountable through state monitoring, trainings, and requirements to sell firearms;

WHEREAS, careless methods of state law enforcement – a program funded in part by the federal government – regarding the selling and purchasing of firearms have the effect of discriminating on the basis of race;

NOW THEREFORE, BE IT RESOLVED, that we, the Mayor and Members of the City Council of the City of Chicago, assembled this twenty-ninth day of July 2015, do hereby call on the United States Department of Justice to implement legislation that requires states to increase regulation and accountability of gun dealers through comprehensive improvements in standards for lax firearm dealers nationwide.

Alderman George Cardenas
12th Ward

City of Chicago

R2015-978

Office of the City Clerk

Document Tracking Sheet

Meeting Date:	12/9/2015
Sponsor(s):	Burke (14) Reboyras (30) Mendoza (Clerk) Mitts (37) Harris (8) Sawyer (6)
Type:	Resolution
Title:	Reassertion of need for examination of Department of Police practices and procedures
Committee(s) Assignment:	Joint Committee: Human Relations; Public Safety

RESOLUTION

WHEREAS, Like many other municipalities across the Country, the City of Chicago now grapples with significant challenges with law enforcement and community relationships and accountability; and

WHEREAS, The events that occurred on October 20th,2014 and the subsequent video showing the shooting death of 17-year-old Laquan McDonald necessitates a strong, deliberate, and immediate response by the City; and

WHEREAS, Mayor Emanuel has announced the creation of a Task Force on Police Accountability to recommend specific policy and operational reforms to law enforcement in Chicago; and

WHEREAS, Composed of experts in criminal justice and policing issues, the Task Force is charged with improving independent oversight of police misconduct, determining how best to ensure that police officers with repeated complaints are identified and appropriately dealt with, and recommending best practices for the release of information surrounding police-involved incidents; and

WHEREAS, The Task Force will actively engage with victims' rights groups, community members, law enforcement, and youth, religious, and elected leaders to ensure that its recommendations take into account the perspectives and input of all Chicagoans, and will present those recommendations to the Mayor and City Council on or before March 31, 2016; and

WHEREAS, As co-equal guardians of the public trust, the Members of this Body have a duty and responsibility to vigilantly work to repair the damage to the City caused by this event, and to help lead the City of Chicago, through sensible reform, to a better future; now, therefore,

BE IT RESOLVED, That we, the Mayor and Members of the City Council of the City of Chicago, assembled this ninth day of December, 2015, do hereby reassert the need for an examination of our City's Police Department practices and procedures with an eye towards much-needed reform; and

BE IT FURTHER RESOLVED, That the Task Force on Police Accountability identify and recommend meaningful reforms and begin restoring the public's trust and respect for the men and women of the C.P.D.

Edward M. Burke
Alderman, 14th Ward

Ariel Reboyras
Alderman, 30th Ward

Susana A. Mendoza
Chicago City Clerk

Jamie Metts 37

Dorothy A. Davis 8th

Robert A. Ly (6)

City of Chicago

R2015-974

Office of the City Clerk

Document Tracking Sheet

Meeting Date:	12/9/2015
Sponsor(s):	Moore (17) Ramirez-Rosa (35) Waguespack (32) Sadlowski Garza (10) Arena (45) Foulkes (16) Curtis (18) Pawar (47) Hairston (5) Napolitano (41) Smith (43) Villegas (36) Mitchell (7) Maldonado (26) Cochran (20) Ervin (28) Taliaferro (29) Munoz (22) Sawyer (6) Santiago (31) Tunney (44) Dowell (3) Brookins (21)
Type:	Resolution
Title:	Call for public hearing(s) concerning Laquan McDonald case
Committee(s) Assignment:	Joint Committee: Human Relations; Public Safety

[redacted]

RULES & ETHICS

RESOLUTION TO ESTABLISH A SUBJECT MATTER HEARING ON THE POLICIES, PROCESSES AND PROTOCOLS OF THE CITY OF CHICAGO ADMINISTRATION REGARDING THE LAQUAN MCDONALD CASE

WHEREAS, Laquan McDonald, a 17-year-old Chicago resident was shot 16 times by Chicago Police Officer Jason Van Dyke on October 20th 2014; and,

WHEREAS, The US Attorneys Office confirmed they were investigating the death of Laquan McDonald on April 13, 2015; and,

WHEREAS, The City Council approved a $5 million settlement with Laquan McDonald's family which required that the video showing his death remain sealed until investigations were complete on April 15, 2015; and,

WHEREAS, A freelance journalist sued the city to force the release of dash cam video showing the shooting of Laquan McDonald; and,

WHEREAS, On November 19, 2015, A Cook County Judge ordered the city to release the dash cam video showing Laquan McDonald being shot by Officer Jason Van Dyke; and,

WHEREAS, On December 4, 2015 the City of Chicago released hundreds of pages of police reports surrounding the fatal shooting of Laquan McDonald; and,

WHEREAS, The City Council Finance Committee approved a $5 million settlement to be paid to the family of Laquan McDonald without having seen the dash cam footage of the incident, and after a conversation with the City's Corporation Counsel; and,

WHEREAS, Some members of the City Council believe they made decisions without having access to sufficient information to make a well-informed decision; and,

WHEREAS, The City of Chicago administration recognizes that public dissatisfaction exists with the information available concerning the policies and processes that were utilized in the Laquan McDonald case, the timeline for the arrest and charge of Officer Van Dyke the justification for the 13-month delay in charges for Officer Van Dyke, and the justification for the $5 million payout to the McDonald family; and,

WHEREAS, The Chicago City Council finds that information regarding the activities of City government must be widely dispersed in order to foster public trust and to improve the quality of its decisions; and,

WHEREAS, The Chicago City Council finds that transparency in government promotes accountability and provides information to its citizens regarding the business of the City; and

WHEREAS, The City Council recognizes that the utmost level of transparency is necessary to restore public trust in City government and elected officials; and,

WHEREAS, The Chicago City Council intends, with this resolution, to establish a policy of transparency and openness over and above previously established requirements for the purposes of answering pertinent questions constituents and the general public have concerning the details surrounding the handling of the Laquan McDonald case specifically as it relates to the role of the current administration and City Council; and,

WHEREAS, It is incumbent upon this legislative body to call upon officials in the Mayor's Office, including the Mayor and Corporation Counsel to provide more transparency about the details of the Laquan McDonald case;


NOW, THEREFORE, BE IT RESOLVED That we, the undersigned members of the City of Chicago City Council, gathered here this 9th Day of December, 2015 do hereby request that the Committee of Rules & Ethics expeditiously convene a public hearing to receive testimony from the public, the Mayor, and representatives of the City of Chicago administration, including the Mayor and Corporation Counsel, as well as expert witnesses to determine definitive answers to the questions that were raised by members of City Council and the general public regarding the Laquan McDonald case.

BE IT FURTHER RESOLVED That a suitable copy of this resolution be prepared and presented to the Honorable Michelle Harris, chairman of the Committee on Rules & Ethics along with other city officials that can provide any pertinent information concerning this issue.

Sponsor:
David Moore
Alderman, 17Th Ward

Co- Sponsors:
Carlos Ramirez-Rosa
Alderman, 35th Ward

Scott Waguespack
Alderman 32nd Ward

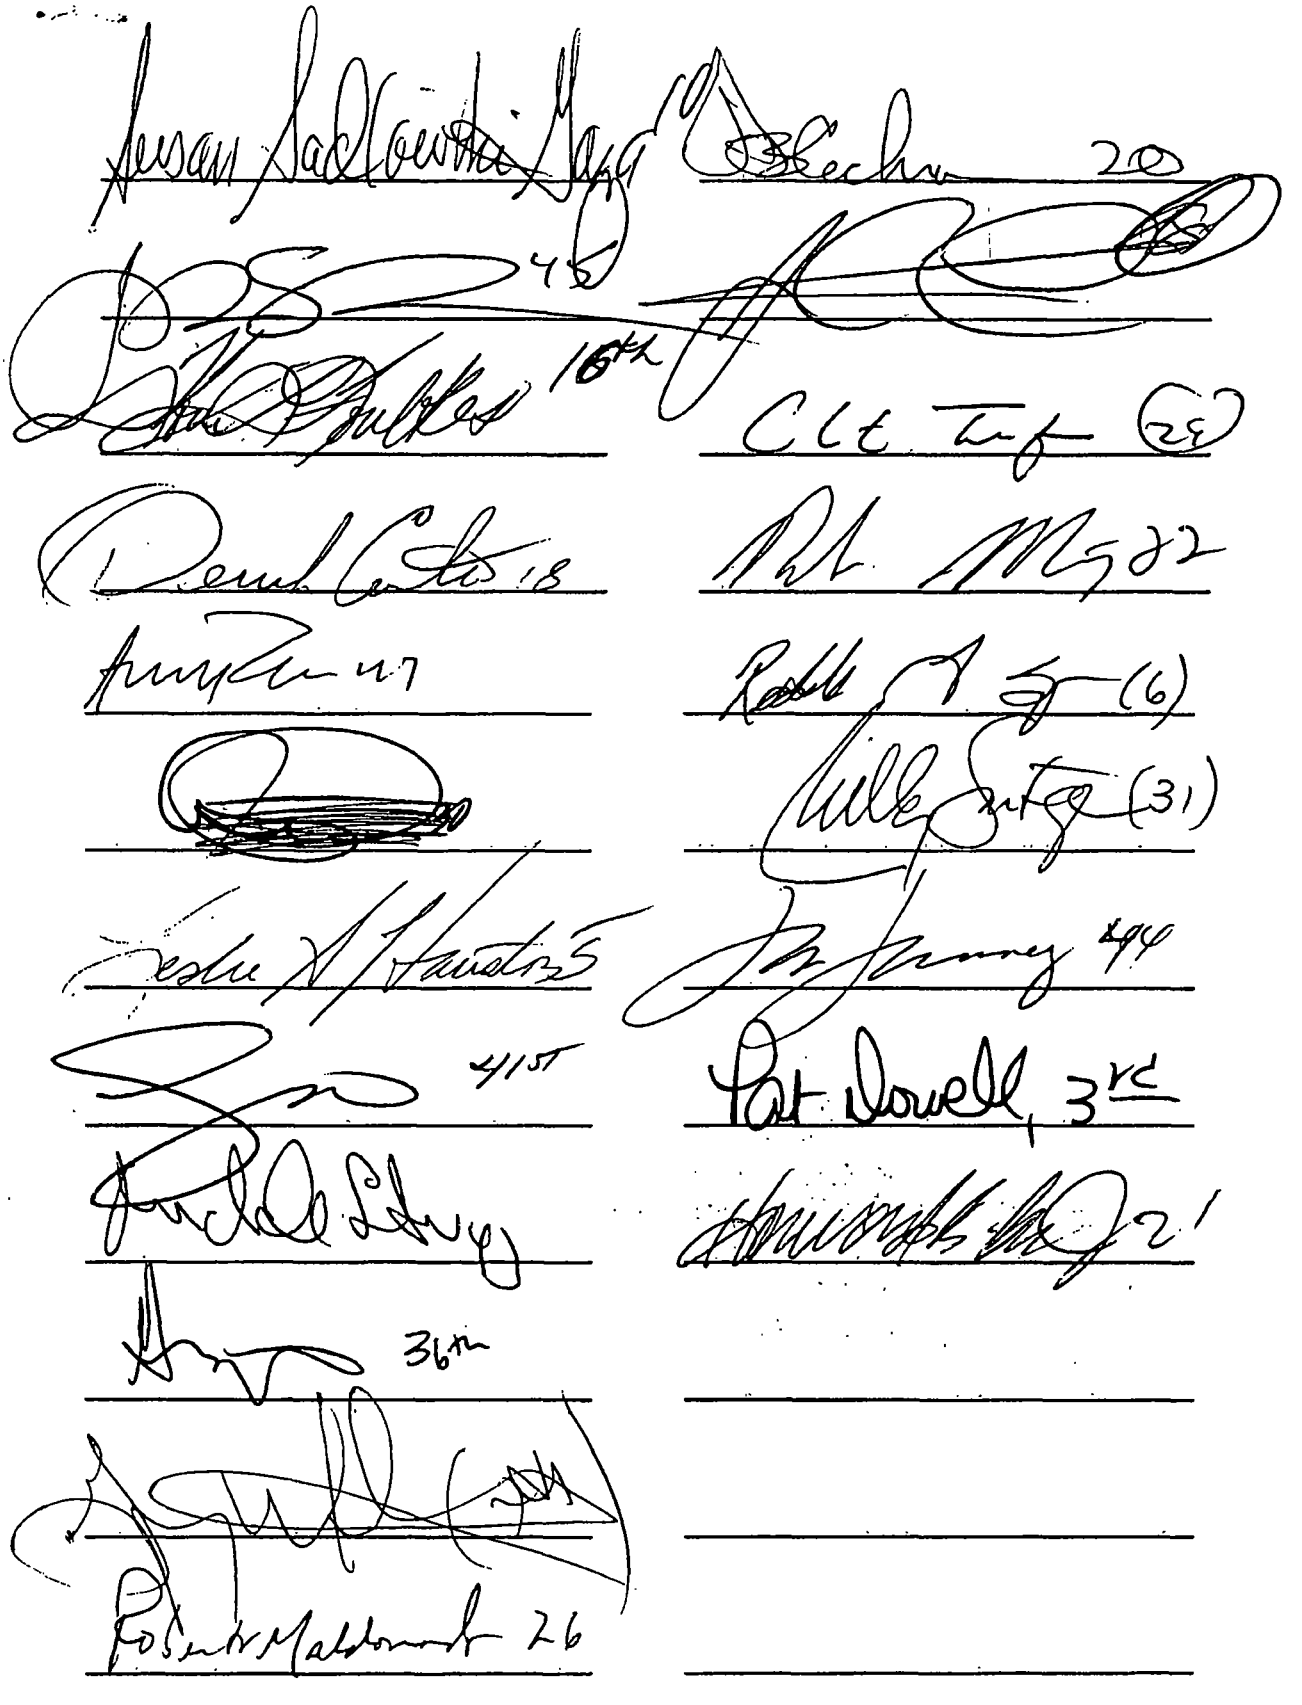

City of Chicago

R2015-975

Office of the City Clerk

Document Tracking Sheet

Meeting Date:	12/9/2015
Sponsor(s):	Waguespack (32) Sadlowski Garza (10) Moore (17) Foulkes (16) Santiago (31) Arena (45) Hairston (5) Sawyer (6) Ramirez-Rosa (35) Taliaferro (29) Munoz (22)
Type:	Resolution
Title:	Call for appointment of special prosecutor to represent Cook County in case against Jason Van Dyke on murder of LaQuan McDonald
Committee(s) Assignment:	Joint Committee: Human Relations; Public Safety

Committee on Committees, Rules and Ethics
December 9,2015
City Council Meeting

RESOLUTION

WHEREAS, The Cook County State's Attorney Anita Alvarez has a legal duty to represent the residents of Cook County in any actions falling within the purview of ILCS 55 3/9005; and

WHEREAS, The legal obligations of State's Attorneys defined by 55 ILCS 5/3-9005 (a)(1) clearly states that, "[t]he duty of each State's attorney shall be...[t]o commence and prosecute all actions, suits, indictments and prosecutions, civil and criminal, in the circuit court for his county, in which the people of the State or county may be concerned;" and

WHEREAS, State's Attorney Anita Alvarez's failure to launch adequate investigations into potential criminal liability of officers of the Chicago Police Department is a breach of legal obligation to the residents of Cook County; and

WHEREAS, State's Attorney Alvarez's failure to bring timely charges against Jason VanDyke may constitute a breach of duty to the residents of Chicago; and

WHEREAS, the Department of Justice has undertaken an investigation into the policies and practices of the Chicago Police Department that may uncover violations of state and federal law; and

WHEREAS, the events surrounding the shooting death of LaQuan McDonald are included in said investigation, and it would follow that the State's Attorney's actions regarding evidence against Jason VanDyke should fall within the scrutiny of the Justice Department; and

WHEREAS, such an investigation into the Cook County State's Attorney makes Alvarez an interested party under 55 ILCS 5/3-9008(a) and under Rules 1.7 and 1.9 of the Illinois Rules of Professional Conduct (IRPC), and

WHEREAS, due to State's Attorney Alvarez's role as Supervisor to all attorneys employed by the office, neither State's Attorney Alvarez nor any other member of the Office of the State's Attorney can properly represent Cook County in its actions against Jason VanDyke or any other actions that may arise from the Attorney General ordered investigation into the Chicago Police Department due to conflict of interest as defined by 55 ILCS 5/3-9008(a) and as imputed by rule 1.10 of the IRPC; and

WHEREAS, The City of Chicago has a vested interest in the Office of Cook County State's Attorney being an office of the utmost efficacy, integrity and advocacy for the rights of the residents of Cook County; and

WHEREAS, State's Attorney Alvarez's attention and conformance with the duties ascribed by law to her office has been brought into question by the National Bar Association and numerous elected officials.

NOW, THEREFORE, BE IT RESOLVED, that the Chicago City Council requests that a special prosecutor be appointed to represent Cook County in its case against Jason VanDyke on charges of the first-degree murder of LaQuan McDonald pursuant to 55 ILCS 3/5-9008; and

BE IT FURTHER RESOLVED, that the Chicago City Council requests that any and all other cases against law enforcement officers that are currently pending or may arise from ongoing investigations into police misconduct be handled by a special prosecutor pursuant to same.

Scott Waguespack
32nd Ward

City of Chicago

R2015-976

Office of the City Clerk

Document Tracking Sheet

Meeting Date:	12/9/2015
Sponsor(s):	Waguespack (32) Hairston (5) Sawyer (6) Munoz (22) Santiago (31) Taliaferro (29) Ramirez-Rosa (35) Foulkes (16) Moore (17) Sadlowski Garza (10) Arena (45)
Type:	Resolution
Title:	Call for Committee on Public Safety to hold hearing(s) and engage communities and leaders on police task force accountability
Committee(s) Assignment:	Joint Committee: Human Relations; Public Safety

Committee on Public Safety
December 9, 2015
City Council Meeting

RESOLUTION

WHEREAS, on December 1st, 2015 Mayor Emanuel announced the creation of a "Task Force on Police Accountability" consisting of five members directly appointed by the Mayor; and

WHEREAS, said Task Force was created in response to the volume and severity of complaints regarding excessive force and abuse of power by the Chicago Police Department, notably the subsequently uncharged shooting death of LaQuan McDonald at the hands of Jason VanDyke while on duty as a Chicago Police Officer; and

WHEREAS, the goals of the Task Force include "improving independent oversight...[e]xamining the best ways to ensure officers with repeated complaints are identified and evaluated appropriately, [and]...Recommending best practices for release of videos of police-involved incidents."; and

WHEREAS, such directives give the Task Force broad power to recommend policy changes to the City Council, a body elected to serve the people of Chicago; and

WHEREAS, such directives give the Task Force cause to evaluate police oversight broadly, which would include not only the Independent Police Review Authority (IPRA) but also the Chicago Police Board, the Bureau of Internal Affairs and presumably any other governmental entities with knowledge regarding alleged misconduct; and

WHEREAS, the Task Force, in its capacity, should adequately represent the interests of the residents of Chicago and should make every effort to ensure that the methods of investigation and the fact-finding process is transparent and impartial;

NOW THEREFORE, BE IT RESOLVED that the Mayor and the members of City Council call for hearings before the Committee on Public Safety to engage the community and its leaders, the families and survivors of the victims, law enforcement, youth, religious and elected leaders to ensure that the task force itself, as well as its investigative practices and the recommendations that follow meaningfully represent the values of the people of the City of Chicago and address their needs.

Scott Waguespack
32nd Ward

City of Chicago

R2015-972

Office of the City Clerk

Document Tracking Sheet

Meeting Date:	12/9/2015
Sponsor(s):	O'Connor (40) Reboyras (30) Burke (14)
Type:	Resolution
Title:	Call for Committee on Public Safety to hold hearing(s) exploring entrance testing, procedures and training of Chicago Police and Fire Departments
Committee(s) Assignment:	Committee on Public Safety

Public Safety

City Council
December 9, 2015

RESOLUTION

WHEREAS there are certain tests that applicants to the Chicago Police and Fire Departments must undergo in order to gain entrance to the respective academies; and

WHEREAS those tests include a psychological evaluation which asks certain questions that pertain to the use and knowledge of firearms; and

WHEREAS the purpose of the tests is to determine whether an applicant is fit and qualified to serve the citizens of the City of Chicago; and

WHEREAS not all applicants have the same experiences when it comes to the use of firearms; and

WHEREAS, there may be numerous other questions on these psychological evaluation exams that will necessarily be answered differently by former military personnel than by civilians; and

WHEREAS the portion of the population that has served in the United States military will necessarily answer the questions pertaining to firearms differently than those individuals who are members of the civilian population; and

WHEREAS the United States is engaged in past and current conflicts around the world where numerous service members have been stationed; and

WHEREAS service members have returned home to Chicago with unique and valuable skills and training which could be beneficial to the Chicago Police Department, Fire Department, and the citizens of the City of Chicago; and

WHEREAS these service members may never have the opportunity to utilize their skills as members of the Police Force or Fire Department because of their truthful answers to questions on the entrance exams involving firearms; and

WHEREAS the tests were likely not drafted with past military service in mind; and

WHEREAS residents of the City of Chicago who served our nation should not be excluded from serving the citizens of this City because of that service; and

WHEREAS it is necessary that the City of Chicago assess the purpose and nature of the entrance exams to the Police and Fire academies and determine whether those tests unnecessarily exclude veterans and if so whether a different or modified test should be administered to those applicants who served in the United States Military; now, therefore,

BE IT RESOLVED BY THE CITY COUNCIL OF THE CITY OF CHICAGO that the City Council, through its Committee on Public Safety, conduct hearings exploring the entrance testing of the Police and Fire Departments, *as well as the training provided to entrants,* and whether there should be any modifications to these procedures for veterans; and

BE IT FURTHER RESOLVED that the Committee on Public Safety invite appropriate representatives of the Chicago Police Department and Fire Department to testify concerning the testing procedures and officer training; and

BE IT FURTHER RESOLVED that the Committee on Public Safety invite appropriate representatives of Center for Applied Psychology and Forensic Studies & Law Enforcement Psychological Services, Inc. Joint Venture, the contractor used to conduct the psychological evaluations for police, to testify concerning the testing procedures; and

BE IT FURTHER RESOLVED that invitations to testify be extended to appropriate representatives of the veteran community, in addition to such other persons as the Committee may determine to be appropriate; and

BE IT FURTHER RESOLVED that all of the foregoing be done with a view toward developing recommendations to the Police and Fire Departments with respect to their testing and training with respect to veterans.

Alderman Patrick J. O'Connor, 40th Ward

30

City of Chicago

O2015-8521

Office of the City Clerk

Document Tracking Sheet

Meeting Date:	12/9/2015
Sponsor(s):	Sadlowski Garza (10)
Type:	Ordinance
Title:	Dedication of public street(s) on portion of E 84th St between S Green Bay Ave and S Lake Shore Drive
Committee(s) Assignment:	Committee on Transportation and Public Way

Transportation

TIME EXTENSION ORDINANCE

DEDICATION ORDINANCE
AND
TEMPORARY CONSTRUCTION EASEMENTS

Be it Ordained by the City Council of the City of Chicago:

SECTION 1. Chicago Department of Transportation ("CDOT") or its assignees, is hereby authorized and directed to approve a new 84th Street street dedication, as part of a real estate exchange agreement ("Exchange Agreement") in relation to the Green Bay Road Infrastructure Project ("Project") between the City of Chicago ("City") and Chicago Lakeside Development, LLC ("Chicago Lakeside").

SECTION 2. The street dedication is legally described as **THAT PART OF BLOCK 2 IN ILLINOIS STEEL COMPANY'S SOUTH WORKS RE-SUBDIVISION OF LOTS, PIECES AND PARCELS OF LAND IN SECTION 32, TOWNSHIP 38 NORTH, RANGE 15 EAST AND IN SECTION 5 NORTH OF THE INDIAN BOUNDARY LINE, TOWNSHIP 37 NORTH, RANGE 15 EAST OF THE THIRD PRINCIPAL MERIDIAN, ACCORDING TO THE PLAT THEREOF RECORDED MARCH 27, 1914 AS DOCUMENT 5374242, MORE PARTICULARLY DESCRIBED AS FOLLOWS:**

COMMENCING AT THE SOUTHEAST CORNER OF BLOCK 2 IN ROBERT BERGER'S ADDITION TO HYDE PARK ACCORDING TO THE PLAT THEREOF RECORDED NOVEMBER 2, 1882 AS DOCUMENT NUMBER 429714; THENCE NORTH 88 DEGREES 24 MINUTES 07 SECONDS EAST, 66.00 FEET TO A POINT ON THE EAST LINE OF SOUTH GREEN BAY AVENUE AS DEDICATED BY DOCUMENT 429714, ALSO BEING THE POINT OF BEGINNING;

THENCE NORTH 88 DEGREES 13 MINUTES 34 SECONDS EAST, 251.88 FEET TO A CORNER ON THE WEST LINE OF SOUTH LAKE SHORE DRIVE PER PLAT OF HIGHWAYS RECORDED MARCH 9, 2006 AS DOCUMENT 0606834023; THENCE SOUTH 01 DEGREES 34 MINUTES 23 SECONDS EAST, ALONG SAID WEST LINE OF SOUTH LAKE SHORE DRIVE, 66.00 FEET TO A CORNER OF SAID SOUTH LAKE SHORE DRIVE; THENCE SOUTH 88 DEGREES 13 MINUTES 34 SECONDS WEST, 251.98 FEET TO A POINT ON THE EAST LINE OF SAID SOUTH GREEN BAY AVENUE; THENCE NORTH 01 DEGREES 32 MINUTES 19 SECONDS WEST, ALONG SAID EAST LINE, 33.00 FEET; THENCE NORTH 01 DEGREES 25 MINUTES 49 SECONDS WEST, ALONG SAID EAST LINE, 33.00 FEET TO THE POINT OF BEGINNING, IN

COOK COUNTY, ILLINOIS. AREA OF DEDICATION = 16,628 SQ. FT. OR 0.382 ACRES, MORE OR LESS, and as shown and legally described in the attached plat (**Exhibit A**) which, for greater certainty, is hereby made a part of this ordinance.

SECTION 3. In furtherance of the Project, the City requires the grant of various temporary construction easements which will be located adjacent to the to be dedicated area and along South Greenbay Avenue from 83rd Street to 85th Street; along 84th Street from South Green Bay Avenue to South Lake Shore Drive; along 85th Street from South Green Bay Avenue to South Lake Shore Drive; and along 86th Street from Mackinaw Avenue to South Green Bay Avenue (collectively the Temporary Construction Easements").

SECTION 4. The dedication herein provided for is made upon the express condition that the City's Department of Transportation receives a grant, as applied for by CDOT, from the Illinois Department of Commerce and Economic Opportunity in relation to the Green Bay Road Infrastructure Project.

SECTION 5. The dedication herein provided for is made upon the express condition that within one hundred eighty (180) days after the passage of this ordinance, Chicago Lakeside Development, LLC, or its agent shall file or cause to be filed for record in the Office of the Recorder of Deeds of Cook County, Illinois a certified copy of this ordinance, together with a full sized corresponding Plat approved by the Department of Transportation / Superintendent of Maps and Plats.

SECTION 6. The Commissioner of Transportation, or her designee, is hereby authorized to execute such documents as may be necessary to implement the provisions of this ordinance, and to determine whether the granting of the Temporary Construction Easements, or other easements to the City, are necessary to implement the Project, all subject to the approval of the Corporation Counsel.

SECTION 7. This ordinance shall take effect and be in force from and after its passage. This street dedication shall take effect and be in force from and after the recording of the ordinance and full sized corresponding plat.

Dedication Approved:

Rebekah Scheinfeld
Commissioner

Approved as to Form and Legality:

Richard Wendy
Deputy Corporation Counsel

Honorable Susan Sadlowski Garza
Alderman, 10th Ward

EXHIBIT "A"

PLAT OF DEDICATION


PROPERTY DESCRIPTION

THAT PART OF BLOCK 2 IN ILLINOIS STEEL COMPANY'S SOUTH WORKS RE-SUBDIVISION OF LOTS, PIECES AND PARCELS OF LAND IN SECTION 32, TOWNSHIP 38 NORTH, RANGE 15 EAST AND IN SECTION 5 NORTH OF THE INDIAN BOUNDARY LINE, TOWNSHIP 37 NORTH, RANGE 15 EAST OF THE THIRD PRINCIPAL MERIDIAN, ACCORDING TO THE PLAT THEREOF RECORDED MARCH 27, 1914 AS DOCUMENT 5374242, MORE PARTICULARLY DESCRIBED AS FOLLOWS:

COMMENCING AT THE SOUTHEAST CORNER OF BLOCK 2 IN ROBERT BERGER'S ADDITION TO HYDE PARK ACCORDING TO THE PLAT THEREOF RECORDED NOVEMBER 2, 1882 AS DOCUMENT NUMBER 429714; THENCE NORTH 88 DEGREES 24 MINUTES 07 SECONDS EAST, 66.00 FEET TO A POINT ON THE EAST LINE OF SOUTH GREEN BAY AVENUE AS DEDICATED BY DOCUMENT 429714, ALSO BEING THE POINT OF BEGINNING;

THENCE NORTH 88 DEGREES 13 MINUTES 34 SECONDS EAST, 251.88 FEET TO A CORNER ON THE WEST LINE OF SOUTH LAKE SHORE DRIVE PER PLAT OF HIGHWAYS RECORDED MARCH 9, 2006 AS DOCUMENT 0606834023; THENCE SOUTH 01 DEGREES 34 MINUTES 23 SECONDS EAST, ALONG SAID WEST LINE OF SOUTH LAKE SHORE DRIVE, 66.00 FEET TO A CORNER OF SAID SOUTH LAKE SHORE DRIVE; THENCE SOUTH 88 DEGREES 13 MINUTES 34 SECONDS WEST, 251.98 FEET TO A POINT ON THE EAST LINE OF SAID SOUTH GREEN BAY AVENUE; THENCE NORTH 01 DEGREES 32 MINUTES 19 SECONDS WEST, ALONG SAID EAST LINE, 33.00 FEET; THENCE NORTH 01 DEGREES 25 MINUTES 49 SECONDS WEST, ALONG SAID EAST LINE, 33.00 FEET TO THE POINT OF BEGINNING, IN COOK COUNTY, ILLINOIS.

AREA OF DEDICATION = 16,628 SQ. FT. OR 0.382 ACRES, MORE OR LESS

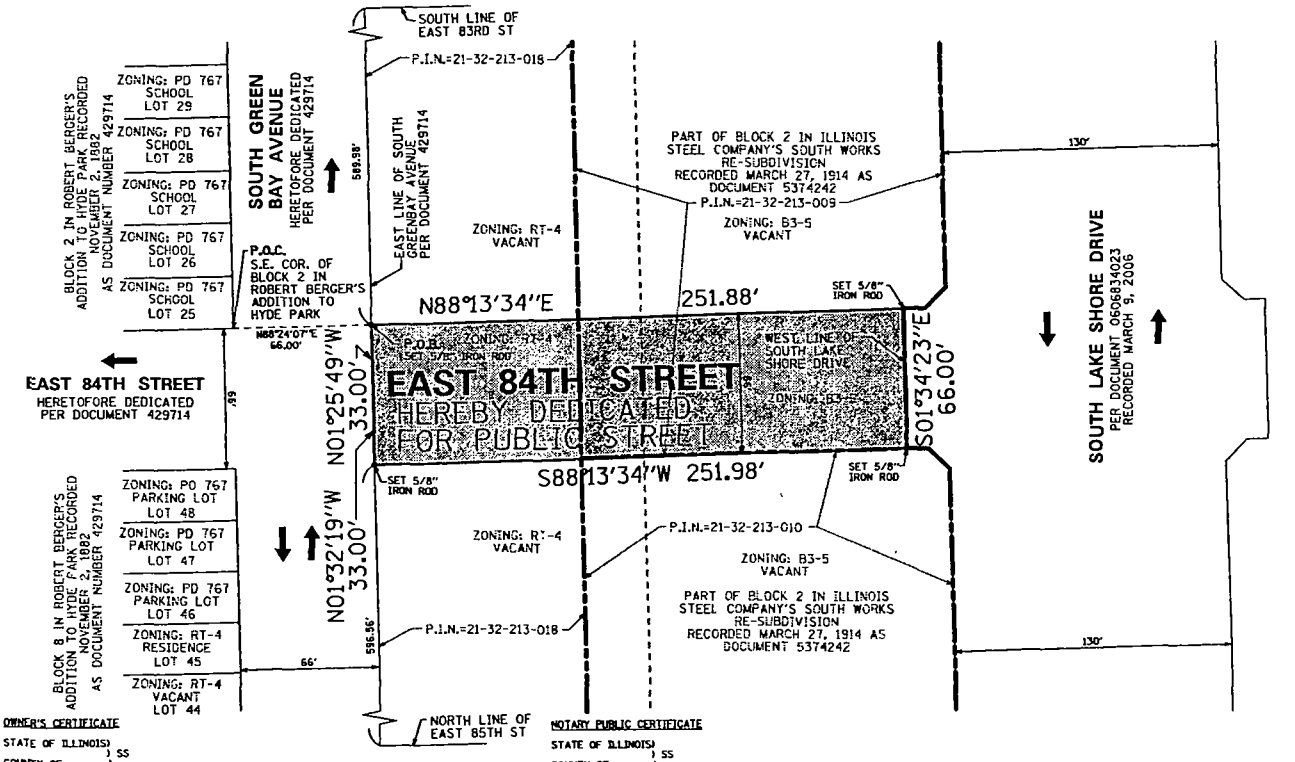

OWNER'S CERTIFICATE

STATE OF ILLINOIS)) SS
COUNTY OF _____)

CHICAGO LAKESIDE DEVELOPMENT, LLC FORMALLY KNOWN AS LAKESIDE LAND, LLC A DELAWARE LIMITED LIABILITY COMPANY, HEREBY CERTIFIES THAT IT IS THE OWNER OF THE PROPERTY DESCRIBED HEREON AND AS SUCH OWNER HAS CAUSED SAID PROPERTY TO BE SURVEYED FOR THE PURPOSE OF DEDICATING A PUBLIC STREET AS SHOWN HEREON IN WITNESS THEREOF SAID CHICAGO LAKESIDE DEVELOPMENT, LLC FORMALLY KNOWN AS LAKESIDE LAND, LLC A DELAWARE LIMITED LIABILITY COMPANY, HAS CAUSED THIS CERTIFICATE TO BE SIGNED BY ITS DULY AUTHORIZED MANAGING MEMBER ON IT'S BCHALF ON

THIS_____ DAY OF_____, A.D. 2014.

SIGNED: _____

_____
PRINTED NAME AND TITLE

SIGNED: _____

_____
PRINTED NAME AND TITLE

NOTARY PUBLIC CERTIFICATE

STATE OF ILLINOIS)) SS
COUNTY OF))

I,_____ A NOTARY PUBLIC IN AND FOR THE COUNTY AND STATE AFORESAID, DO HEREBY CERTIFY THAT

_____, TITLE _____ AND

_____, TITLE _____ OF CHICAGO LAKESIDE DEVELOPMENT, LLC WHO IS/ARE PERSONALLY KNOWN TO ME TO BE THE SAME WHOSE NAME(S) IS/ARE SUBSCRIBED TO THE FOREGOING CERTIFICATE, APPEARED BEFORE ME THIS DAY IN PERSON AND ACKNOWLEDGED THAT HE/SHE/THEY DID SIGN AND DELIVER THIS INSTRUMENT AS A FREE AND VOLUNTARY ACT FOR THE USES AND PURPOSES HEREIN SET FORTH.

GIVEN UNDER MY HAND AND NOTORIAL SEAL

THIS_____ DAY OF_____, A.D. 20_____.

_____
NOTARY PUBLIC

SURVEYOR'S NOTES:

1. ALL DIMENSIONS SHOWN HEREON ARE MEASURED UNLESS NOTED.

2. BASIS OF BEARINGS: ASSUMED NORTH

3. NO DIMENSIONS SHOULD BE ASSUMED BY SCALE MEASUREMENTS UPON THE PLAT.

4. P.I.N.
21-32-213-018-0000
21-32-213-009-0000
21-32-213-010-0000

5. THIS DEDICATION IS BASED ON A BOUNDARY SURVEY PREPARED FOR THE LARGER UNDERLYING OWNERSHIP PARCEL. SAID BOUNDARY SURVEY WAS COMPLETED IN JUNE, 2009. NO FIELD WORK WAS PERFORMED FOR THE COMPLETION OF THIS SURVEY. CORNERS WILL BE SET UP PASSAGE OF CITY OF CHICAGO ORDINANCE.

6. PREPARED FOR/CLIENT & CONTACT:
MCCAFFERY INTERESTS
875 N. MICHIGAN AVE. SUITE 1800
CHICAGO, IL 60611

STATE OF ILLINOIS)) SS
COUNTY OF COOK)

WE, SPACECO, INC., AN ILLINOIS PROFESSIONAL DESIGN FIRM, NUMBER 184-001157, DO HEREBY DECLARE THAT THIS PLAT IS PREPARED IN ACCORDANCE WITH OFFICIAL RECORDS FOR THE PURPOSE OF DEDICATING THE ABOVE DESCRIBED PROPERTY FOR ROADWAY PURPOSES.

ALL DIMENSIONS ARE IN FEET AND DECIMAL PARTS THEREOF.
NO DISTANCES OR ANGLES SHOWN HEREON MAY BE ASSUMED BY SCALING.

THIS PROFESSIONAL SERVICE CONFORMS TO THE CURRENT ILLINOIS MINIMUM STANDARDS FOR A BOUNDARY SURVEY, AS APPLICABLE TO PLATS OF DEDICATION.

GIVEN UNDER OUR HAND AND SEAL THIS 14TH DAY OF JULY, 2014 IN ROSEMONT, ILLINOIS.

REBECCA Y. POPECK, P.L.S. No. 035-3642
LICENSE EXPIRES: 11-30-2014

(VALID ONLY IF EMBOSSED SEAL AFFIXED)

COMPARE ALL DIMENSIONS BEFORE BUILDING AND REPORT ANY DISCREPANCIES AT ONCE. REFER TO DEED OR TITLE POLICY FOR BUILDING LINES AND EASEMENTS.

REBECCA Y POPECK 3642 PROFESSIONAL LAND SURVEYOR STATE OF ILLINOIS ROSEMONT, ILLINOIS

LEGEND

- BOUNDARY LINE
- EXISTING RIGHT-OF-WAY OR LOT LINE
- CENTERLINE
- ZONING LINE
- P.I.N. LINE
- HEREBY DEDICATED FOR PUBLIC STREET
- IRON / STEEL ROD
- TRAFFIC FLOW DIRECTION

July 14, 2014

CDOT#32-10-14-3656

REVISIONS
05/19/2014
07/14/2014

N

SCALE: 1" = 40'

SPACECO INC.

CONSULTING ENGINEERS
SITE DEVELOPMENT ENGINEERS
LAND SURVEYORS

9575 W. Higgins Road, Suite 700
Rosemont, Illinois 60018
Phone (847) 696-4060 Fax (847) 696-4065

DATE: 03/25/2014
JOB NO: 3978
FILENAME: 78DED-02 84TH

N:\Projects\3978\SURVEY\78DED-02 84th Ave_Default_Ucs=model

City of Chicago

O2015-8646

Office of the City Clerk

Document Tracking Sheet

Meeting Date:	12/9/2015
Sponsor(s):	Moreno (1)
Type:	Ordinance
Title:	Grant(s) of privilege in public way for Restaurant 2 Amigos
Committee(s) Assignment:	Committee on Transportation and Public Way

ORDINANCE
RESTAURANT 2 AMIGOS
Acct. No. 4448 - 1
Permit No. 1120764

Be It Ordained by the City Council of the City of Chicago:

SECTION 1. Permission and authority are hereby given and granted to RESTAURANT 2 AMIGOS, upon the terms and subject to the conditions of this ordinance to maintain and use a portion of the public right-of-way for Occupation of Space adjacent to its premises known as 2320 N. Milwaukee Ave.. Existing occupation of space is used for an enclosure for the purpose of housing a trash compactor in order to comply with the Department of Streets and Sanitation orders. Existing enclosure measure seven (7) feet in length and five (5) feet in width for a total of thirty-five (35) square feet. Enclosure is located along West Belden Avenue adjacent to the restaurant.

Grantee must allow at least six (6) feet of clear and unobstructed space for pedestrian passage at all times.

The location of said privilege shall be as shown on prints kept on file with the Department of Business Affairs and Consumer Protection and the Office of the City Clerk.

Said privilege shall be constructed in accordance with plans and specifications approved by the Department of Planning and Development, Department of Transportation (Division of Project Development), and Department of Transportation (Office of Underground Coordination).

This grant of privilege in the public way shall be subject to the provisions of Section 10-28-015 and all other required provisions of the Municipal Code of Chicago.

The grantee shall pay to the City of Chicago as compensation for the privilege #1120764 herein granted the sum of four hundred ($400.00) per annum in advance.


A 25% penalty will be added for payments received after due date.


The permit holder agrees to hold the City of Chicago harmless for any damage, relocation or replacement costs associated with damage, relocation or removal of private property caused by the City performing work in the public way.

Authority herein given and granted for a period of five (5) years from and after 12/13/2015.

Alderman _____

Proco Joe Moreno 1st Ward

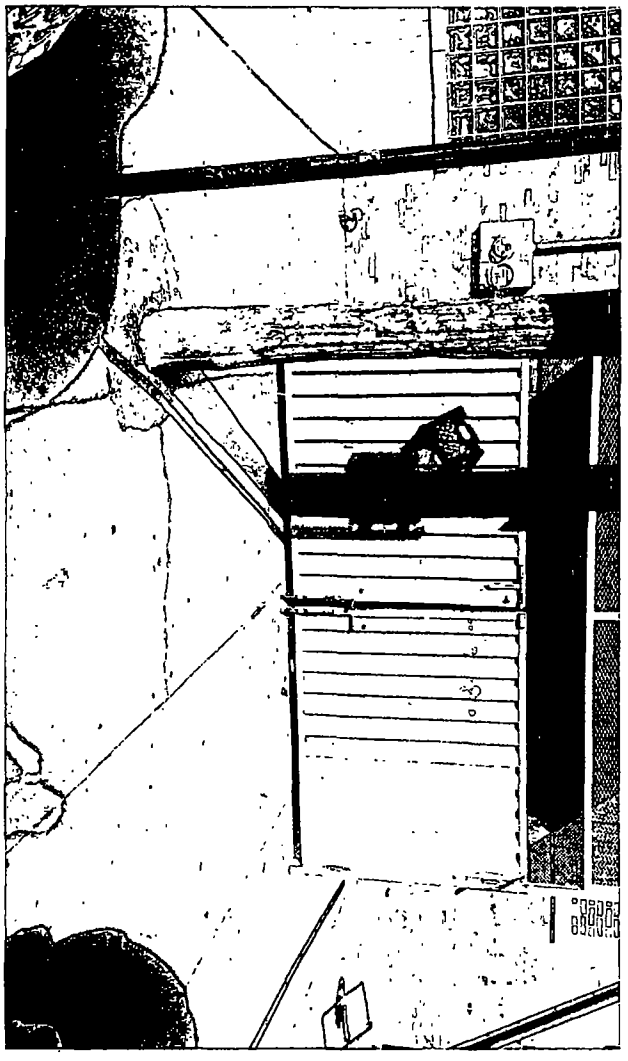

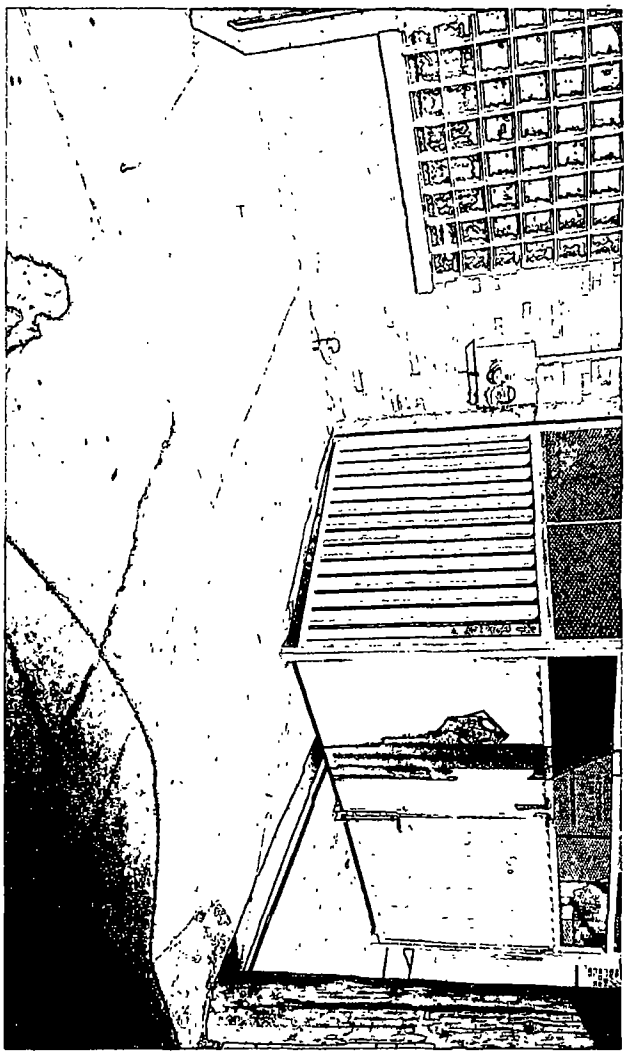

Department of Business Affairs and Consumer Protection
Small Business Center- Public Way Use Unit
City Hall - 121 N. LaSalle Street Room 800 • Chicago, IL 60602
312-74-GOBIZ / 312-744-6249 • (312) 744-1944 (TTY)
http://www.cityofchicago.org/bacp

12/09/2015

Alderman **Proco Joe Moreno**
Ward # **01**
City of Chicago
City Hall, Room **300**
121 North LaSalle Street
Chicago, Illinois 60602

Re: An ordinance to use and maintain a portion of the public right-of-way for **one (1) occupation of space(s)** for **RESTAURANT 2 AMIGOS**, adjacent to the premises known as **2320 N. Milwaukee Ave.**.

Dear Alderman **Proco Joe Moreno**:

The applicant referenced above has requested the use of the public right-of-way for a **occupation of space(s)**. An ordinance has been prepared by the Department of Business Affairs and Consumer Protection – Small Business Center - Public Way Use Unit for presentation to the City Council. Because this request was made for properties located in your ward, as approved by you as per the attached, I respectfully request that you introduce the attached ordinance at the next City Council meeting.

If you have any questions regarding this ordinance, please contact Anthony Bertuca at (312) 744-5506.

Department of Business Affairs and Consumer Protection

City of Chicago

O2015-8649

Office of the City Clerk

Document Tracking Sheet

Meeting Date:	12/9/2015
Sponsor(s):	Hopkins (2)
Type:	Ordinance
Title:	Grant(s) of privilege in public way for Access Living of Metropolitan Chicago
Committee(s) Assignment:	Committee on Transportation and Public Way

ORDINANCE
ACCESS LIVING OF METROPOLITAN CHICAGO
Acct. No. 66726 - 4
Permit No. 1120086

Be It Ordained by the City Council of the City of Chicago:

SECTION 1. Permission and authority are hereby given and granted to ACCESS LIVING OF METROPOLITAN CHICAGO, upon the terms and subject to the conditions of this ordinance to maintain and use, as now constructed, one (1) Planter(s) on the public right-of-way for beautification purposes adjacent to its premises known as 115 W. Chicago Ave..

Said Planter(s) at W. Chicago Avenue measure(s):
One (1) at twenty-two point five (22.5) feet in length, and four point six (4.6) feet in width for a total of one hundred three point five (103.5) square feet.

Grantee must allow the required clear and unobstructed space for pedestrian passage at all times per rules and regulations approved by the Department of Transportation.

The location of said privilege shall be as shown on prints kept on file with the Department of Business Affairs and Consumer Protection and the Office of the City Clerk.

Said privilege shall be constructed in accordance with plans and specifications approved by the Department of Planning and Development and Department of Transportation (Division of Project Development).

This grant of privilege in the public way shall be subject to the provisions of Section 10-28-015 and all other required provisions of the Municipal Code of Chicago.

The grantee shall pay to the City of Chicago as compensation for the privilege #1120086 herein granted the sum of zero ($.00) per annum in advance.


A 25% penalty will be added for payments received after due date.

The permit holder agrees to hold the City of Chicago harmless for any damage, relocation or replacement costs associated with damage, relocation or removal of private property caused by the City performing work in the public way.

Authority herein given and granted for a period of five (5) years from and after 09/14/2015.

Alderman _____

Brian Hopkins 2nd Ward

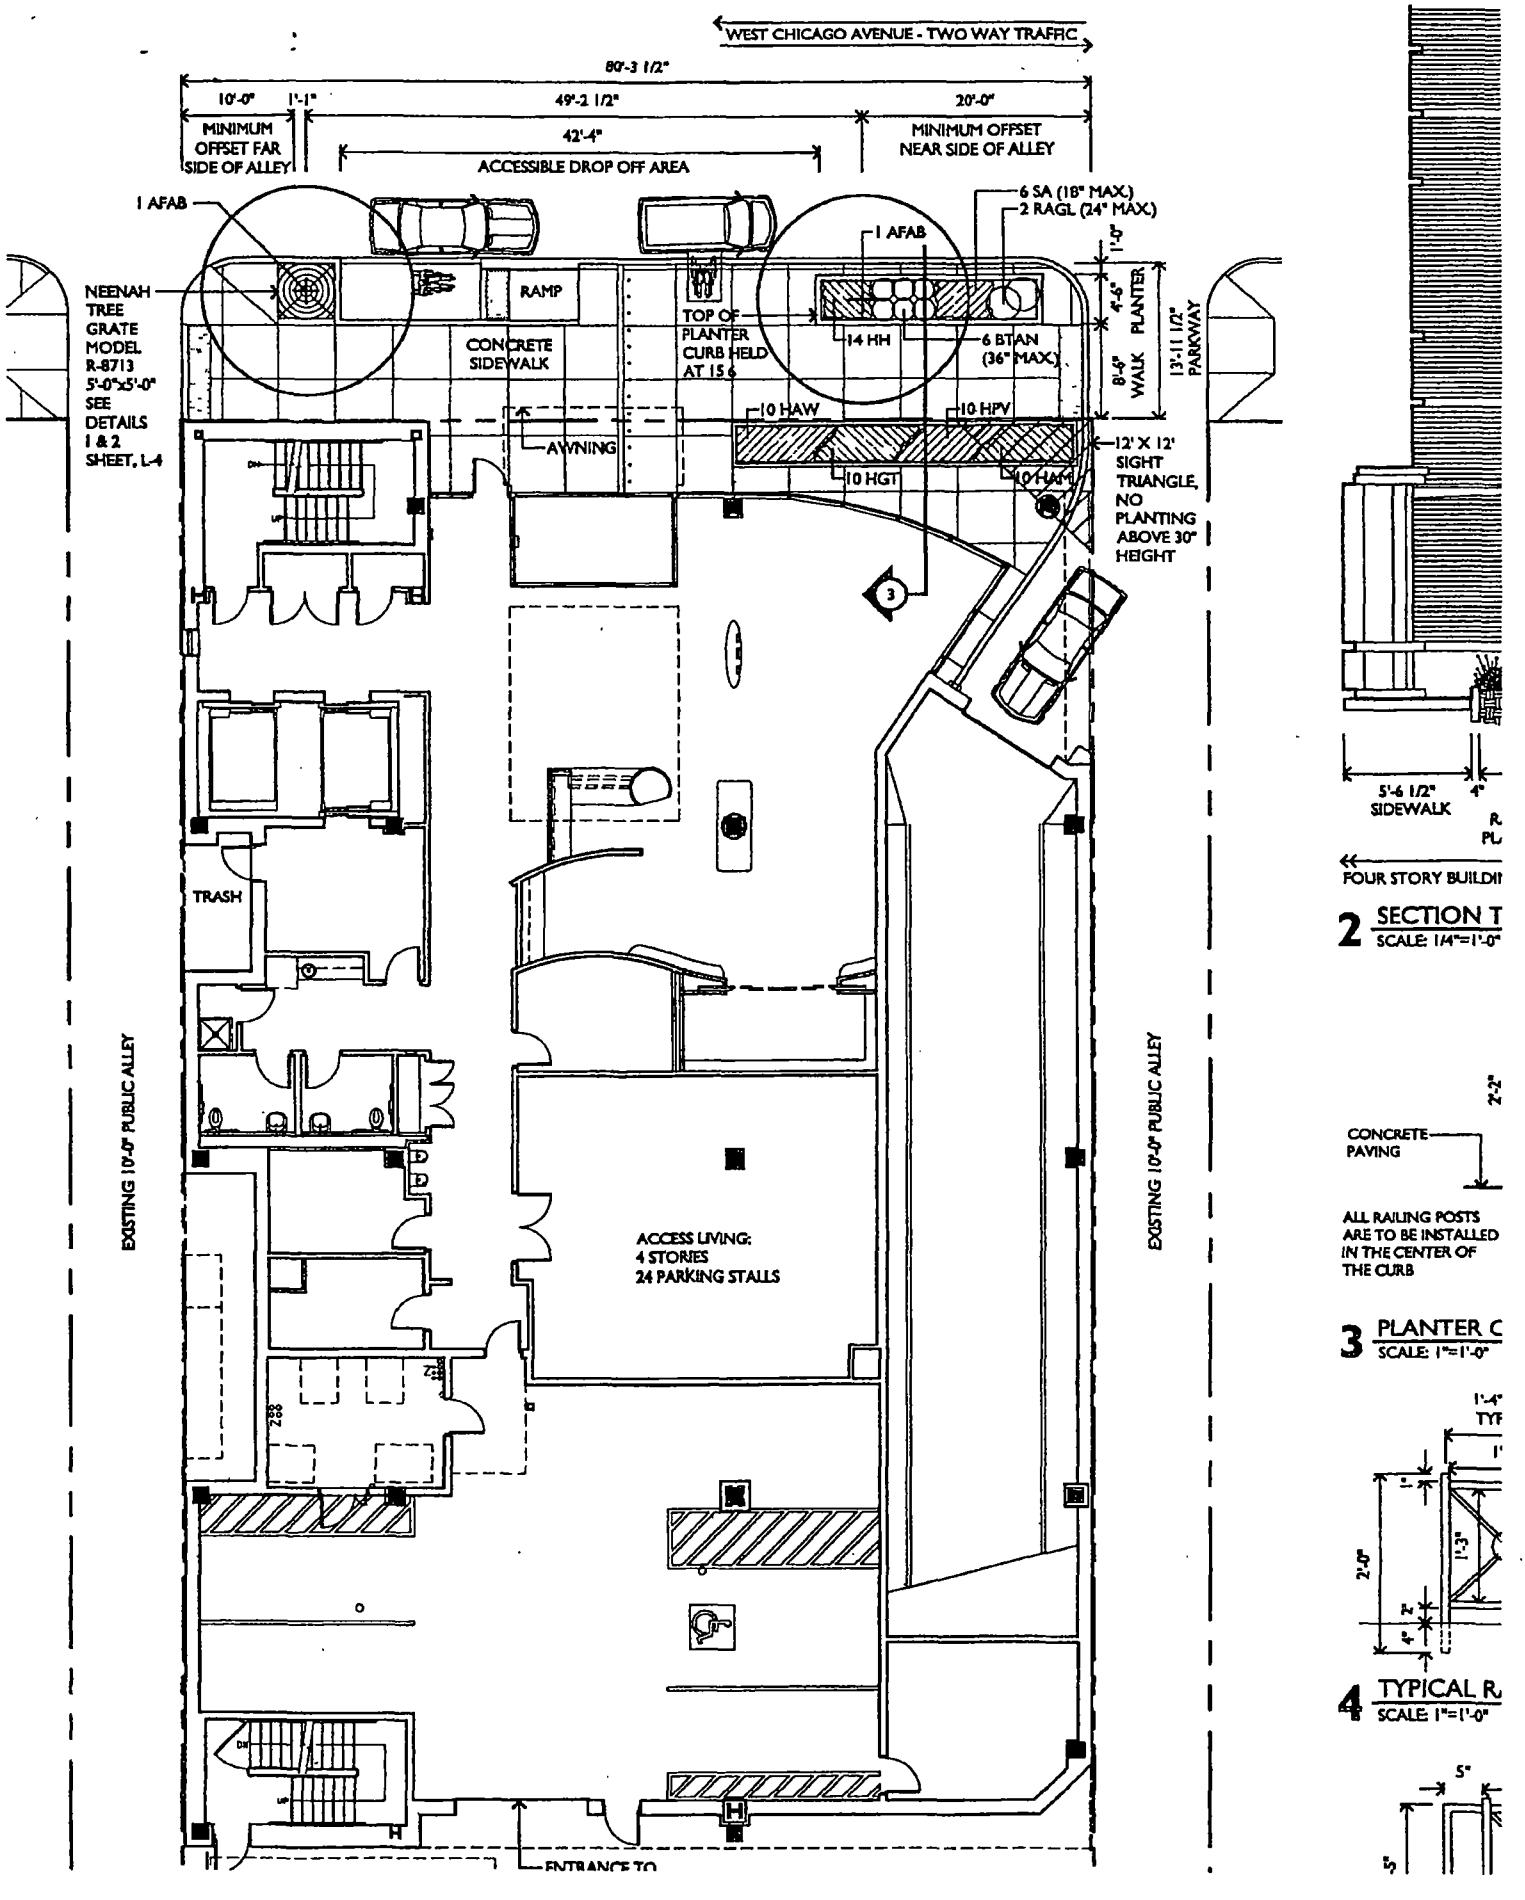

2 SECTION T
SCALE: 1/4"=1'-0"

ALL RAILING POSTS ARE TO BE INSTALLED IN THE CENTER OF THE CURB

3 PLANTER C
SCALE: 1"=1'-0"

4 TYPICAL R
SCALE: 1"=1'-0"

Department of Business Affairs and Consumer Protection
Small Business Center - Public Way Use Unit
City Hall - 121 N. LaSalle Street, Room 800 • Chicago, IL 60602
312-74-GOBIZ / 312-744-6249 • (312) 744-1944 (TTY)
http://www.cityofchicago.org/bacp

12/09/2015

Alderman **Brian Hopkins**
Ward # **02**
City of Chicago
City Hall, Room **200**
121 North LaSalle Street
Chicago, Illinois 60602

Re: An ordinance to use and maintain a portion of the public right-of-way for **one (1) planter(s)** for **ACCESS LIVING OF METROPOLITAN CHICAGO**, adjacent to the premises known as **115 W. Chicago Ave.**.

Dear Alderman **Brian Hopkins**:

The applicant referenced above has requested the use of the public right-of-way for a **planter(s)**. An ordinance has been prepared by the Department of Business Affairs and Consumer Protection – Small Business Center - Public Way Use Unit for presentation to the City Council. Because this request was made for properties located in your ward, as approved by you as per the attached, I respectfully request that you introduce the attached ordinance at the next City Council meeting.

If you have any questions regarding this ordinance, please contact Anthony Bertuca at (312) 744-5506.

Department of Business Affairs and Consumer Protection

City of Chicago

O2015-8650

Office of the City Clerk

Document Tracking Sheet

Meeting Date:	12/9/2015
Sponsor(s):	Hopkins (2)
Type:	Ordinance
Title:	Grant(s) of privilege in public way for Jimmy John's
Committee(s) Assignment:	Committee on Transportation and Public Way

ORDINANCE
Jimmy Johns
Acct. No. 361790 - 3
Permit No. 1115909

Be It Ordained by the City Council of the City of Chicago:

SECTION 1. Permission and authority are hereby given and granted to Jimmy Johns, upon the terms and subject to the conditions of this ordinance to maintain and use one (1) sign(s) projecting over the public right-of-way attached to its premises known as 2206 N. Clybourn Ave..

Said sign structure(s) measures as follows; along N CLYBOURN AVE:
One (1) at twenty (20) feet in length, two point five (2.5) feet in height and fourteen point five (14.5) feet above grade level.

The location of said privilege shall be as shown on prints kept on file with the Department of Business Affairs and Consumer Protection and the Office of the City Clerk.

Said privilege shall be constructed in accordance with plans and specifications approved by the Department of Transportation (Division of Project Development) and Zoning Department - Signs.

This grant of privilege in the public way shall be subject to the provisions of Section 10-28-015 and all other required provisions of the Municipal Code of Chicago.

The grantee shall pay to the City of Chicago as compensation for the privilege #1115909 herein granted the sum of three hundred ($300.00) per annum in advance.


A 25% penalty will be added for payments received after due date.

The permit holder agrees to hold the City of Chicago harmless for any damage, relocation or replacement costs associated with damage, relocation or removal of private property caused by the City performing work in the public way.

Authority herein given and granted for a period of five (5) years from and after Date of Passage.

Alderman _____


Brian Hopkins 2nd Ward

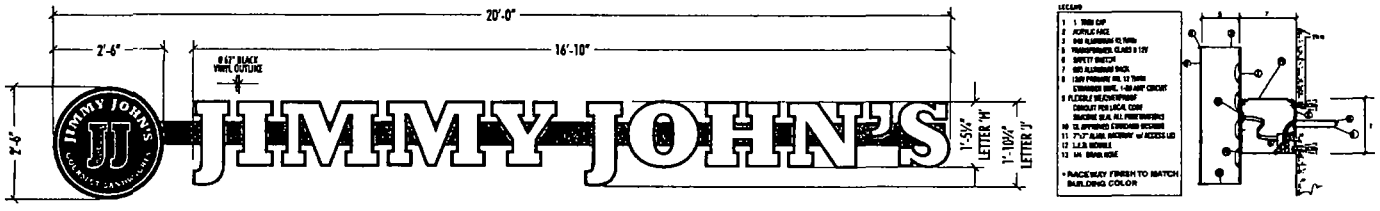

(2) PLEX-FACE CHANNEL LETTER DISPLAY ON RACEWAY

SCALE ½" = 1'


- WHITE ACRYLIC FACES w/ FIRST SURFACE 3M 3630-22 BLACK & 3M 3630-53 CARDINAL RED VINYL GRAPHICS
- 1" BLACK TRIMCAP
- BLACK RETURNS
- RACEWAY PAINTED TO MATCH BRICK BUILDING FACSIA
- INTERNALLY ILLUMINATED w/ WHITE L E D

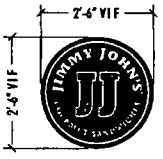

(3) TWO(2) FLAT WHITE LEXAN REPLACEMENT FACES

SCALE ½" = 1'

- WHITE LEXAN FACES w/ FIRST SURFACE 3M 3630-22 BLACK & 3M 3630-53 CARDINAL RED VINYL GRAPHICS
- INSTALL ON BOTH SIDES OF EXISTING D/F BLADE SIGN

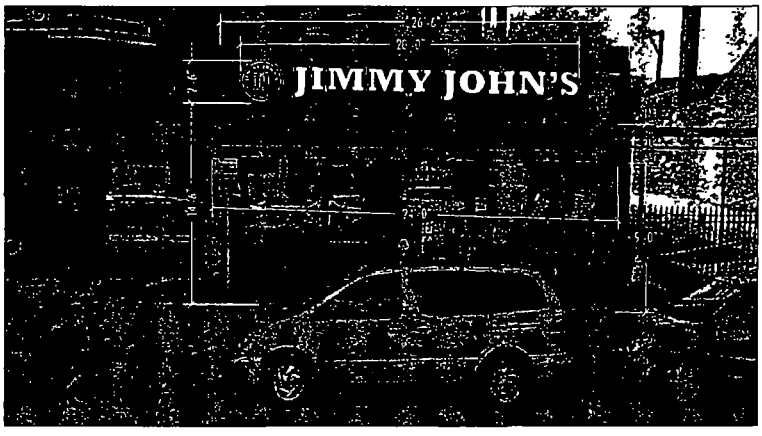

DOYLE
GENERAL SIGN CONTRACTORS

DATE	REVISION
3.31.14	REVISED PER GF
3.19.14	REVISED RACEWAY SIZE & COLOR
3.31.14	REVISED PER GF

CUSTOMER APPROVAL DATE

This design is the original and unpublished work of DOYLE SIGNS, INC. and may not be reproduced, copied or published in any fashion without the expressed written consent from an authorized officer of The Company. The rights to this design may be purchased.

CLIENT JIMMY JOHN'S
ADDRESS 2806 N CLYBOURN
CITY CHICAGO STATE IL DESIGNER KK SALESPERSON JD
DRWG NO 13821 SCALE NOTED DATE 02.04.2014 SHEET NO 2 of 2

\\DOYLEMAS\Drngs\2014\JIMMY JOHN'S\2806 N CLYBOURN CHICAGO IL\JIMMY JOHNS N CLYBOURN CHICAGO IL.cdr

Department of Business Affairs and Consumer Protection
Small Business Center - Public Way Use Unit
City Hall - 121 N. LaSalle Street, Room 800 • Chicago, IL 60602
312-74-GOBIZ / 312-744-6249 • (312) 744-1944 (TTY)
http://www.cityofchicago.org/bacp

12/09/2015

Alderman **Brian Hopkins**
Ward # **02**
City of Chicago
City Hall, Room **200**
121 North LaSalle Street
Chicago, Illinois 60602

Re: An ordinance to use and maintain a portion of the public right-of-way for **one (1) sign(s)** for **Jimmy Johns**, adjacent to the premises known as **2206 N. Clybourn Ave.**.

Dear Alderman **Brian Hopkins**:

The applicant referenced above has requested the use of the public right-of-way for a **sign(s)**. An ordinance has been prepared by the Department of Business Affairs and Consumer Protection – Small Business Center - Public Way Use Unit for presentation to the City Council. Because this request was made for properties located in your ward, as approved by you as per the attached, I respectfully request that you introduce the attached ordinance at the next City Council meeting.

If you have any questions regarding this ordinance, please contact Anthony Bertuca at (312) 744-5506.

Department of Business Affairs and Consumer Protection

City of Chicago

O2015-8651

Office of the City Clerk

Document Tracking Sheet

Meeting Date:	12/9/2015
Sponsor(s):	Hopkins (2)
Type:	Ordinance
Title:	Grant(s) of privilege in public way for Northwestern Memorial Hospital
Committee(s) Assignment:	Committee on Transportation and Public Way

ORDINANCE
NORTHWESTERN MEMORIAL HOSPITAL
Acct. No. 69273 - 5
Permit No. 1120744

Be It Ordained by the City Council of the City of Chicago:

SECTION 1. Permission and authority are hereby given and granted to NORTHWESTERN MEMORIAL HOSPITAL, upon the terms and subject to the conditions of this ordinance to maintain and use, as now constructed, five (5) Conduit(s) under the public right-of-way adjacent to its premises known as 200 E. Superior St..

Said Conduit(s) at E. Superior St.-Duct Bank measure(s):
One (1) at four hundred fourteen point seven (414.7) feet in length, and seven (7) feet in width for a total of two thousand nine hundred two point nine (2902.9) square feet.

Said Conduit(s) at E. Superior St.-Pull Box measure(s):
Three (3) at twelve (12) feet in length, and twelve (12) feet in width for a total of four hundred thirty-two (432) square feet.

Said Conduit(s) at E. Superior St.-Pull Box measure(s):
One (1) at fifteen point seven five (15.75) feet in length, and twelve (12) feet in width for a total of one hundred eighty-nine (189) square feet.

The location of said privilege shall be as shown on prints kept on file with the Department of Business Affairs and Consumer Protection and the Office of the City Clerk.

Said privilege shall be constructed in accordance with plans and specifications approved by the Department of Transportation (Division of Project Development) and Department of Transportation (Office of Underground Coordination).

This grant of privilege in the public way shall be subject to the provisions of Section 10-28-015 and all other required provisions of the Municipal Code of Chicago.

The grantee shall pay to the City of Chicago as compensation for the privilege #1120744 herein granted the sum of two thousand seven hundred ninety-eight dollars and seventy cents ($2,798.70) per annum in advance.


A 25% penalty will be added for payments received after due date.

The permit holder agrees to hold the City of Chicago harmless for any damage, relocation or replacement costs associated with damage, relocation or removal of private property caused by the City performing work in the public way.

Authority herein given and granted for a period of five (5) years from and after 11/30/2015.

Alderman _____

Brian Hopkins 2nd Ward

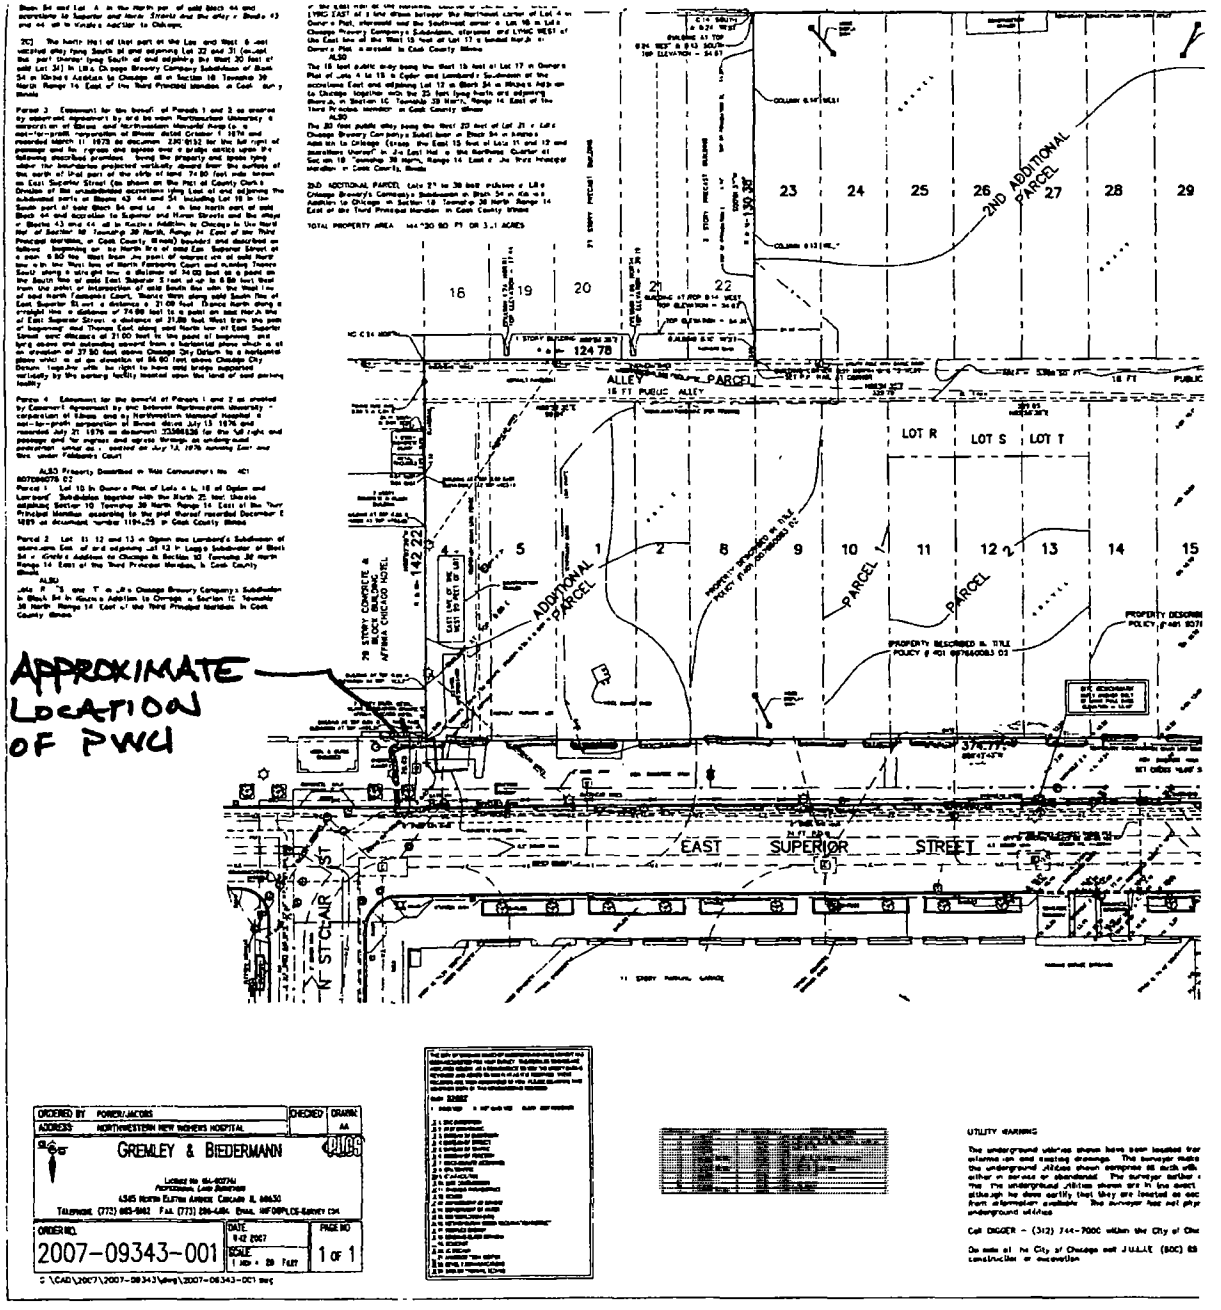
APPROXIMATE LOCATION OF PWC
2ND ADDITIONAL PARCEL
ADDITIONAL PARCEL
PARCEL
PARCEL
ALLEY
16 FT PUBLIC ALLEY
LOT R
LOT S
LOT T
EAST SUPERIOR STREET
N STCLAIR ST
ORDERED BY POWER/JACOBS
ADDRESS NORTHWESTERN NEW WOMENS HOSPITAL
GREMLEY & BIEDERMANN
ORDER NO. 2007-09343-001
DATE 9.12.2007
SCALE 1 INCH = 20 FEET
PAGE NO 1 OF 1
UTILITY WARNING

Department of Business Affairs and Consumer Protection
Small Business Center - Public Way Use Unit
City Hall - 121 N. LaSalle Street, Room 800 • Chicago, IL 60602
312-74-GOBIZ / 312-744-6249 • (312) 744-1944 (TTY)
http://www.cityofchicago.org/bacp

12/09/2015

Alderman **Brian Hopkins**
Ward # **02**
City of Chicago
City Hall, Room **200**
121 North LaSalle Street
Chicago, Illinois 60602

Re: An ordinance to use and maintain a portion of the public right-of-way for **five (5) conduit(s)** for **NORTHWESTERN MEMORIAL HOSPITAL**, adjacent to the premises known as **200 E. Superior St.**.

Dear Alderman **Brian Hopkins**:

The applicant referenced above has requested the use of the public right-of-way for a **conduit(s)**. An ordinance has been prepared by the Department of Business Affairs and Consumer Protection – Small Business Center - Public Way Use Unit for presentation to the City Council. Because this request was made for properties located in your ward, as approved by you as per the attached, I respectfully request that you introduce the attached ordinance at the next City Council meeting.

If you have any questions regarding this ordinance, please contact Anthony Bertuca at (312) 744-5506.

Department of Business Affairs and Consumer Protection

City of Chicago

O2015-8653

Office of the City Clerk

Document Tracking Sheet

Meeting Date:	12/9/2015
Sponsor(s):	Hopkins (2)
Type:	Ordinance
Title:	Grant(s) of privilege in public way for Village Cycle Center, Inc.
Committee(s) Assignment:	Committee on Transportation and Public Way

ORDINANCE
VILLAGE CYCLE CENTER INC.
Acct. No. 258395 - 1
Permit No. 1120837

Be It Ordained by the City Council of the City of Chicago:

SECTION 1. Permission and authority are hereby given and granted to VILLAGE CYCLE CENTER INC., upon the terms and subject to the conditions of this ordinance to maintain and use, as now constructed, two (2) Light Fixture(s) projecting over the public right-of-way adjacent to its premises known as 1337 N. Wells St..

Said Light Fixture(s) at N Wells St measure(s):
Two (2) at point eight three (.83) feet in length, two point two five (2.25) feet in width and six point two five (6.25) feet above grade level.

The location of said privilege shall be as shown on prints kept on file with the Department of Business Affairs and Consumer Protection and the Office of the City Clerk.

Said privilege shall be constructed in accordance with plans and specifications approved by the Department of Transportation (Division of Project Development).

This grant of privilege in the public way shall be subject to the provisions of Section 10-28-015 and all other required provisions of the Municipal Code of Chicago.

The grantee shall pay to the City of Chicago as compensation for the privilege #1120837 herein granted the sum of eighty ($80.00) per annum in advance.

A 25% penalty will be added for payments received after due date.

The permit holder agrees to hold the City of Chicago harmless for any damage, relocation or replacement costs associated with damage, relocation or removal of private property caused by the City performing work in the public way.

Authority herein given and granted for a period of five (5) years from and after 11/10/2015.


Alderman Brian Hopkins

Brian Hopkins 2nd Ward

APPLICATION TO USE THE PUBLIC RIGHT OF WAY

EXAMPLE OF LIGHT(S) DRAWING

NAME Village Cycle Center
ADDRESS 1337 N Wells St Ch. 60610

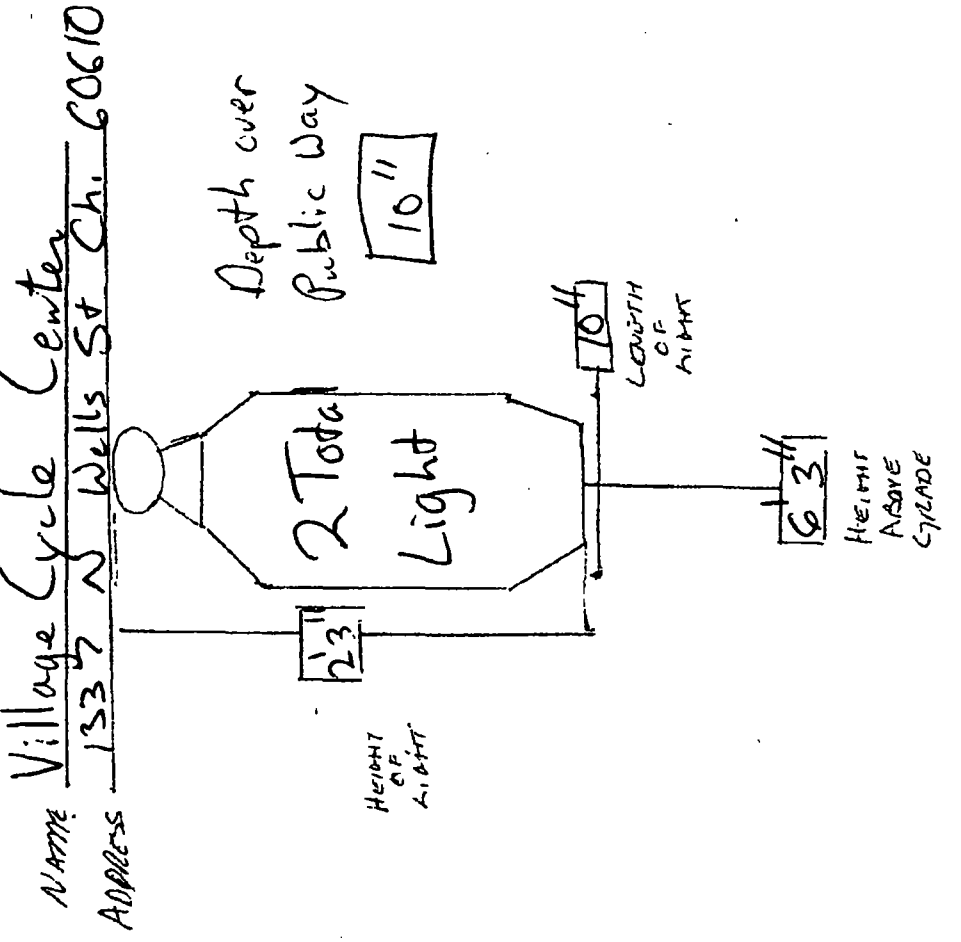

Department of Business Affairs and Consumer Protection
Small Business Center - Public Way Use Unit
City Hall - 121 N. LaSalle Street, Room 800 • Chicago, IL 60602
312-74-GOBIZ / 312-744-6249 • (312) 744-1944 (TTY)
http://www.cityofchicago.org/bacp

12/09/2015

Alderman **Brian Hopkins**
Ward # **02**
City of Chicago
City Hall, Room **200**
121 North LaSalle Street
Chicago, Illinois 60602

Re: An ordinance to use and maintain a portion of the public right-of-way for **two (2) light fixture(s)** for **VILLAGE CYCLE CENTER INC.**, adjacent to the premises known as **1337 N. Wells St.**.

Dear Alderman **Brian Hopkins**:

The applicant referenced above has requested the use of the public right-of-way for a **light fixture(s)**. An ordinance has been prepared by the Department of Business Affairs and Consumer Protection – Small Business Center - Public Way Use Unit for presentation to the City Council. Because this request was made for properties located in your ward, as approved by you as per the attached, I respectfully request that you introduce the attached ordinance at the next City Council meeting.

If you have any questions regarding this ordinance, please contact Anthony Bertuca at (312) 744-5506.

Department of Business Affairs and Consumer Protection

City of Chicago

O2015-8654

Office of the City Clerk

Document Tracking Sheet

Meeting Date:	12/9/2015
Sponsor(s):	Hopkins (2)
Type:	Ordinance
Title:	Grant(s) of privilege in public way for West Walton Chicago LLC - caissons
Committee(s) Assignment:	Committee on Transportation and Public Way

ORDINANCE
WEST WALTON CHICAGO, LLC
Acct. No. 395580 - 2
Permit No. 1120725

Be It Ordained by the City Council of the City of Chicago:

SECTION 1. Permission and authority are hereby given and granted to WEST WALTON CHICAGO, LLC, upon the terms and subject to the conditions of this ordinance to construct, install, maintain and use five (5) Caisson(s) under the public right-of-way adjacent to its premises known as 9 W. Walton St..

Said Caisson(s) at W. Walton Street measure(s):
Two (2) at seven (7) feet in length, and seven (7) feet in width for a total of ninety-eight (98) square feet. Said caissons shall be approximately ninety-three (93) feet below grade level.

Said Caisson(s) at W. Walton Street measure(s):
Three (3) at five (5) feet in length, and five (5) feet in width for a total of seventy-five (75) square feet. Said caissons shall be approximately ninety-three (93) feet below grade level.

The location of said privilege shall be as shown on prints kept on file with the Department of Business Affairs and Consumer Protection and the Office of the City Clerk.

Said privilege shall be constructed in accordance with plans and specifications approved by the Department of Planning and Development and Department of Transportation (Office of Underground Coordination).

This grant of privilege in the public way shall be subject to the provisions of Section 10-28-015 and all other required provisions of the Municipal Code of Chicago.

The grantee shall pay to the City of Chicago as compensation for the privilege #1120725 herein granted the sum of four hundred ($400.00) per annum in advance.


A 25% penalty will be added for payments received after due date.

The permit holder agrees to hold the City of Chicago harmless for any damage, relocation or replacement costs associated with damage, relocation or removal of private property caused by the City performing work in the public way.

Authority herein given and granted for a period of five (5) years from and after Date of Passage.

Alderman _____

Brian Hopkins 2nd Ward

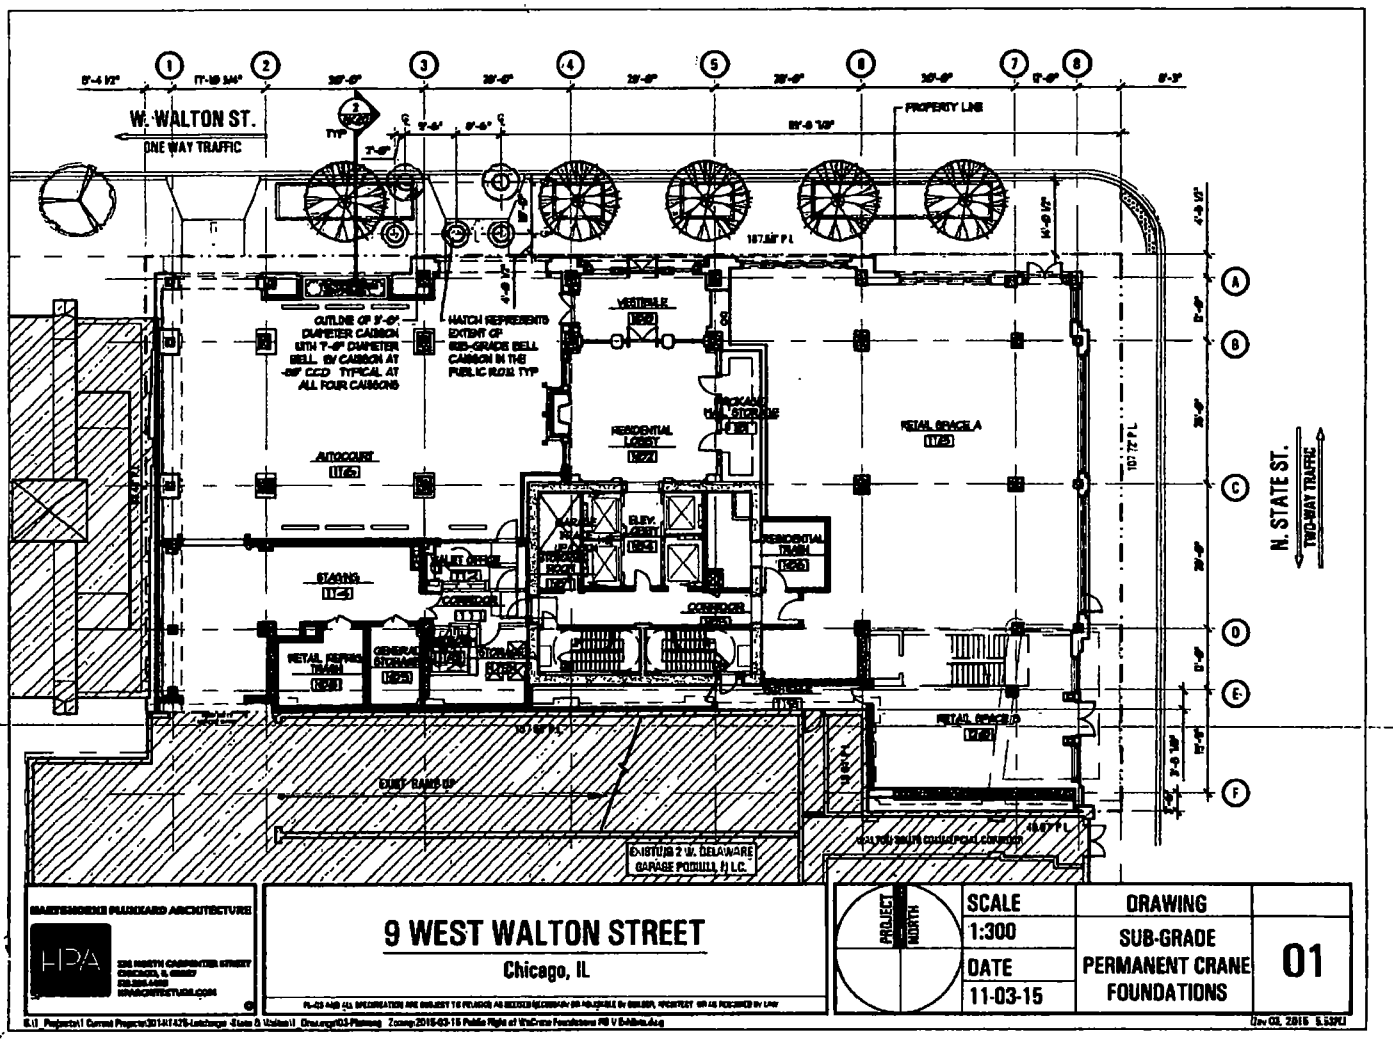
W. WALTON ST.
ONE WAY TRAFFIC
PROPERTY LINE
N. STATE ST.
TWO-WAY TRAFFIC
OUTLINE OF 5'-0" DIAMETER CAISSON WITH 7'-6" DIAMETER BELL @ CAISSON AT 28' C.C.D. TYPICAL AT ALL FOUR CAISSONS
HATCH REPRESENTS EXTENT OF SUB-GRADE BELL CAISSON IN THE PUBLIC R.O.W. TYP.
VESTIBULE
RESIDENTIAL LOBBY
AUTOCOURT
RETAIL SPACE/A
RETAIL SPACE/B
ELEV. CORE
RESIDENTIAL TRASH
VALET OFFICE
STAIRS
CORRIDOR
RETAIL REFUSE TRASH
GENERAL STORAGE
STORAGE
EXIST. RAMP UP
EXIST. 2 W. DELAWARE GARAGE PODIUM, N.I.C.
9 WEST WALTON STREET
Chicago, IL
SCALE
1:300
DATE
11-03-15
DRAWING
SUB-GRADE PERMANENT CRANE FOUNDATIONS
01

Department of Business Affairs and Consumer Protection
Small Business Center- Public Way Use Unit
City Hall- 121 N. LaSalle Street Room 800 • Chicago, IL 60602
312-74-GOBIZ / 312-744-6249 • (312) 744-1944 (TTY)
http://www.cityofchicago.org/bacp

12/09/2015

Alderman **Brian Hopkins**
Ward # **02**
City of Chicago
City Hall, Room **200**
121 North LaSalle Street
Chicago, Illinois 60602

Re: An ordinance to use and maintain a portion of the public right-of-way for **five (5) caisson(s)** for **9 WEST WALTON CHICAGO, LLC**, adjacent to the premises known as **9 W. Walton St.**.

Dear Alderman **Brian Hopkins**:

The applicant referenced above has requested the use of the public right-of-way for **caisson(s)**. An ordinance has been prepared by the Department of Business Affairs and Consumer Protection – Small Business Center - Public Way Use Unit for presentation to the City Council. Because this request was made for properties located in your ward, as approved by you as per the attached, I respectfully request that you introduce the attached ordinance at the next City Council meeting.

If you have any questions regarding this ordinance, please contact Anthony Bertuca at (312) 744-5506.

Department of Business Affairs and Consumer Protection

City of Chicago

O2015-8656

Office of the City Clerk

Document Tracking Sheet

Meeting Date:	12/9/2015
Sponsor(s):	Hopkins (2)
Type:	Ordinance
Title:	Grant(s) of privilege in public way for West Walton Chicago LLC - sheetings
Committee(s) Assignment:	Committee on Transportation and Public Way

ORDINANCE
WEST WALTON CHICAGO, LLC
Acct. No. 395580 - 2
Permit No. 1120724

Be It Ordained by the City Council of the City of Chicago:

SECTION 1. Permission and authority are hereby given and granted to WEST WALTON CHICAGO, LLC, upon the terms and subject to the conditions of this ordinance to construct, install, maintain and use three (3) Sheeting(s) under the public right-of-way adjacent to its premises known as 9 W. Walton St..

Said Sheeting(s) at N. State Street measure(s):
One (1) at twelve point nine two (12.92) feet in length, and one point four two (1.42) foot in width for a total of eighteen point three five (18.35) square feet. Said sheeting shall be approximately thirty-two (32) feet below grade level.

Said Sheeting(s) at N. State Street measure(s):
Two (2) at seven point zero eight (7.08) feet in length, and one point four two (1.42) foot in width for a total of twenty point one one (20.11) square feet. Said sheetings shall be approximately thirty-two (32) feet below grade level.

The location of said privilege shall be as shown on prints kept on file with the Department of Business Affairs and Consumer Protection and the Office of the City Clerk.

Said privilege shall be constructed in accordance with plans and specifications approved by the Department of Planning and Development and Department of Transportation (Office of Underground Coordination).

This grant of privilege in the public way shall be subject to the provisions of Section 10-28-015 and all other required provisions of the Municipal Code of Chicago.

The grantee shall pay to the City of Chicago as compensation for the privilege #1120724 herein granted the sum of one thousand two hundred ($1,200.00) per annum in advance.


A 25% penalty will be added for payments received after due date.

The permit holder agrees to hold the City of Chicago harmless for any damage, relocation or replacement costs associated with damage, relocation or removal of private property caused by the City performing work in the public way.

Authority herein given and granted for a period of five (5) years from and after Date of Passage.

Alderman Brian Hopkins

Brian Hopkins 2nd Ward

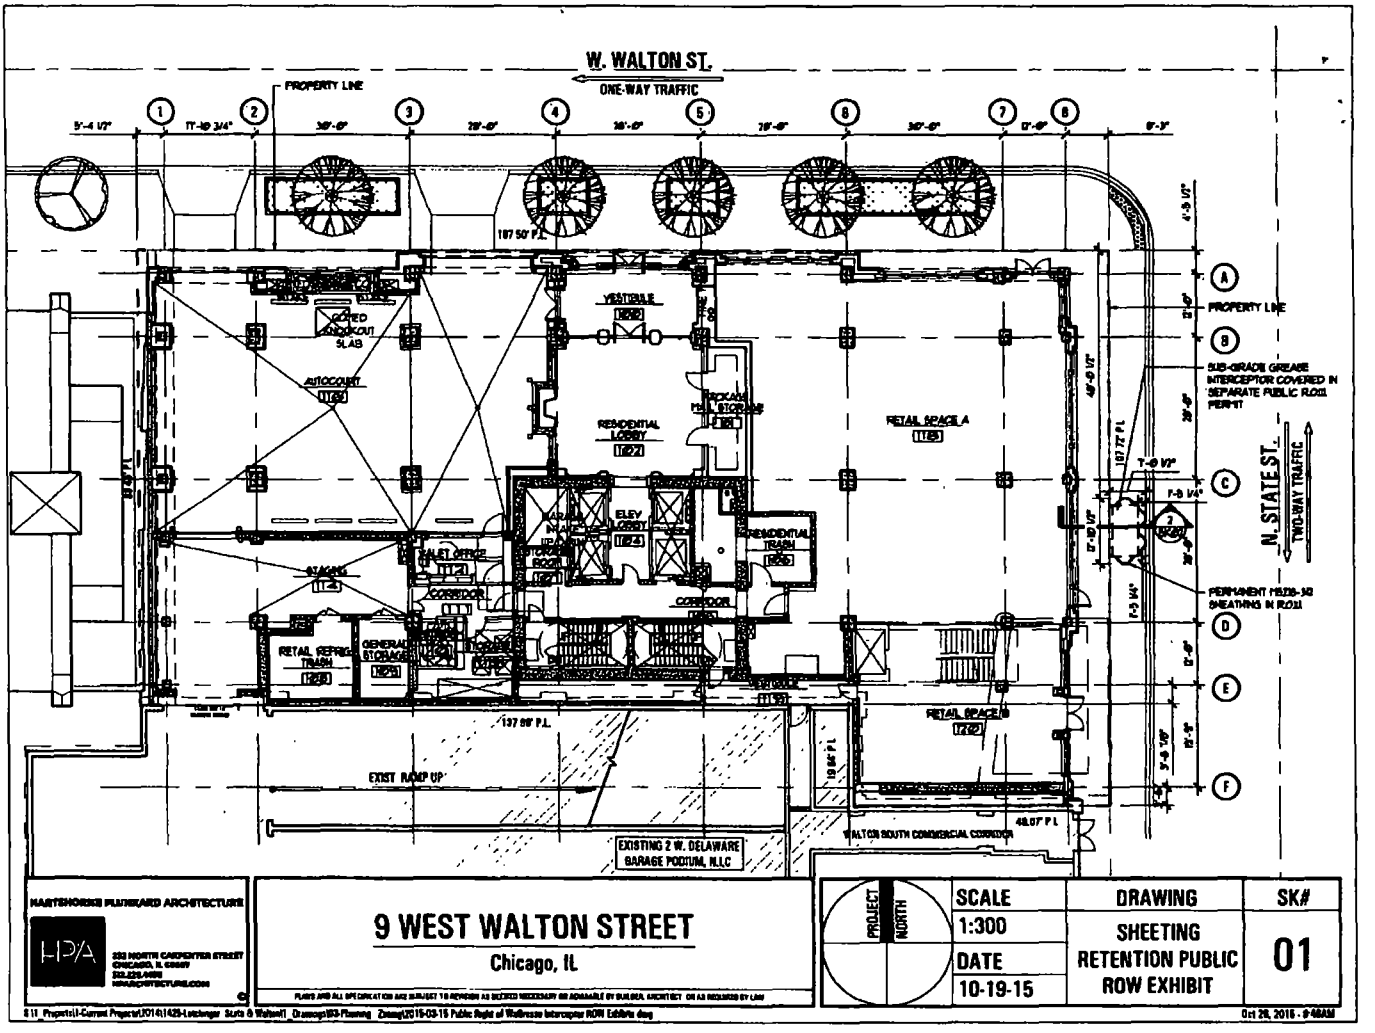
W. WALTON ST.
ONE-WAY TRAFFIC
PROPERTY LINE
VESTIBULE
RESIDENTIAL LOBBY
RETAIL SPACE A
RETAIL SPACE B
AUTOCOURT
VALET OFFICE
CORRIDOR
RETAIL REFRIG. TRASH
GENERAL STORAGE
RESIDENTIAL TRASH
ELEV. (TYP.)
EXIST. RAMP UP
137.99' P.L.
48.07' P.L.
WALTON SOUTH COMMERCIAL CORRIDOR
EXISTING 2 W. DELAWARE GARAGE PODIUM, N.L.C.
SUB-GRADE GREASE INTERCEPTOR COVERED IN SEPARATE PUBLIC R.O.W. PERMIT
PERMANENT TIEBACK SHEATHING IN R.O.W.
N. STATE ST.
TWO-WAY TRAFFIC
HARTSHORNE PLUNKARD ARCHITECTURE
9 WEST WALTON STREET
Chicago, IL
PROJECT NORTH
SCALE
1:300
DATE
10-19-15
DRAWING
SHEETING RETENTION PUBLIC ROW EXHIBIT
SK#
01

Department of Business Affairs and Consumer Protection
Small Business Center- Public Way Use Unit
City Hall- 121 N. LaSalle Street Room 800 • Chicago, IL 60602
312-74-GOBIZ / 312-744-6249 • (312) 744-1944 (TTY)
http://www.cityofchicago.org/bacp

12/09/2015

Alderman **Brian Hopkins**
Ward # **02**
City of Chicago
City Hall, Room **200**
121 North LaSalle Street
Chicago, Illinois 60602

Re: An ordinance to use and maintain a portion of the public right-of-way for **three (3) sheeting(s)** for **WEST WALTON CHICAGO, LLC**, adjacent to the premises known as **9 W. Walton St.**.

Dear Alderman **Brian Hopkins**:

The applicant referenced above has requested the use of the public right-of-way for **sheeting(s)**. An ordinance has been prepared by the Department of Business Affairs and Consumer Protection – Small Business Center - Public Way Use Unit for presentation to the City Council. Because this request was made for properties located in your ward, as approved by you as per the attached, I respectfully request that you introduce the attached ordinance at the next City Council meeting.

If you have any questions regarding this ordinance, please contact Anthony Bertuca at (312) 744-5506.

Department of Business Affairs and Consumer Protection

City of Chicago

O2015-8657

Office of the City Clerk

Document Tracking Sheet

Meeting Date:	12/9/2015
Sponsor(s):	Hopkins (2)
Type:	Ordinance
Title:	Grant(s) of privilege in public way for 850 Investors LLC
Committee(s) Assignment:	Committee on Transportation and Public Way

ORDINANCE
850 INVESTORS LLC
Acct. No. 335775 - 1
Permit No. 1120730

Be It Ordained by the City Council of the City of Chicago:

SECTION 1. Permission and authority are hereby given and granted to 850 INVESTORS LLC, upon the terms and subject to the conditions of this ordinance to maintain and use, as now constructed, one (1) Vault(s) under the public right-of-way adjacent to its premises known as 850 N. Lake Shore Dr..

Said Vault(s) at E. CHESTNUT STREET measure(s):
One (1) at two hundred sixty-one point six seven (261.67) feet in length, and eighteen point five (18.5) feet in width for a total of four thousand eight hundred forty point nine (4840.9) square feet. Existing vault space is used for various accessory purposes.

The location of said privilege shall be as shown on prints kept on file with the Department of Business Affairs and Consumer Protection and the Office of the City Clerk.

Said privilege shall be constructed in accordance with plans and specifications approved by the Department of Transportation (Office of Underground Coordination).

This grant of privilege in the public way shall be subject to the provisions of Section 10-28-015 and all other required provisions of the Municipal Code of Chicago.

The grantee shall pay to the City of Chicago as compensation for the privilege #1120730 herein granted the sum of fifteen thousand eight hundred seventy-eight ($15,878.00) per annum in advance.


A 25% penalty will be added for payments received after due date.

The permit holder agrees to hold the City of Chicago harmless for any damage, relocation or replacement costs associated with damage, relocation or removal of private property caused by the City performing work in the public way.

Authority herein given and granted for a period of five (5) years from and after 11/19/2013.

Alderman _____

Brian Hopkins 2nd Ward

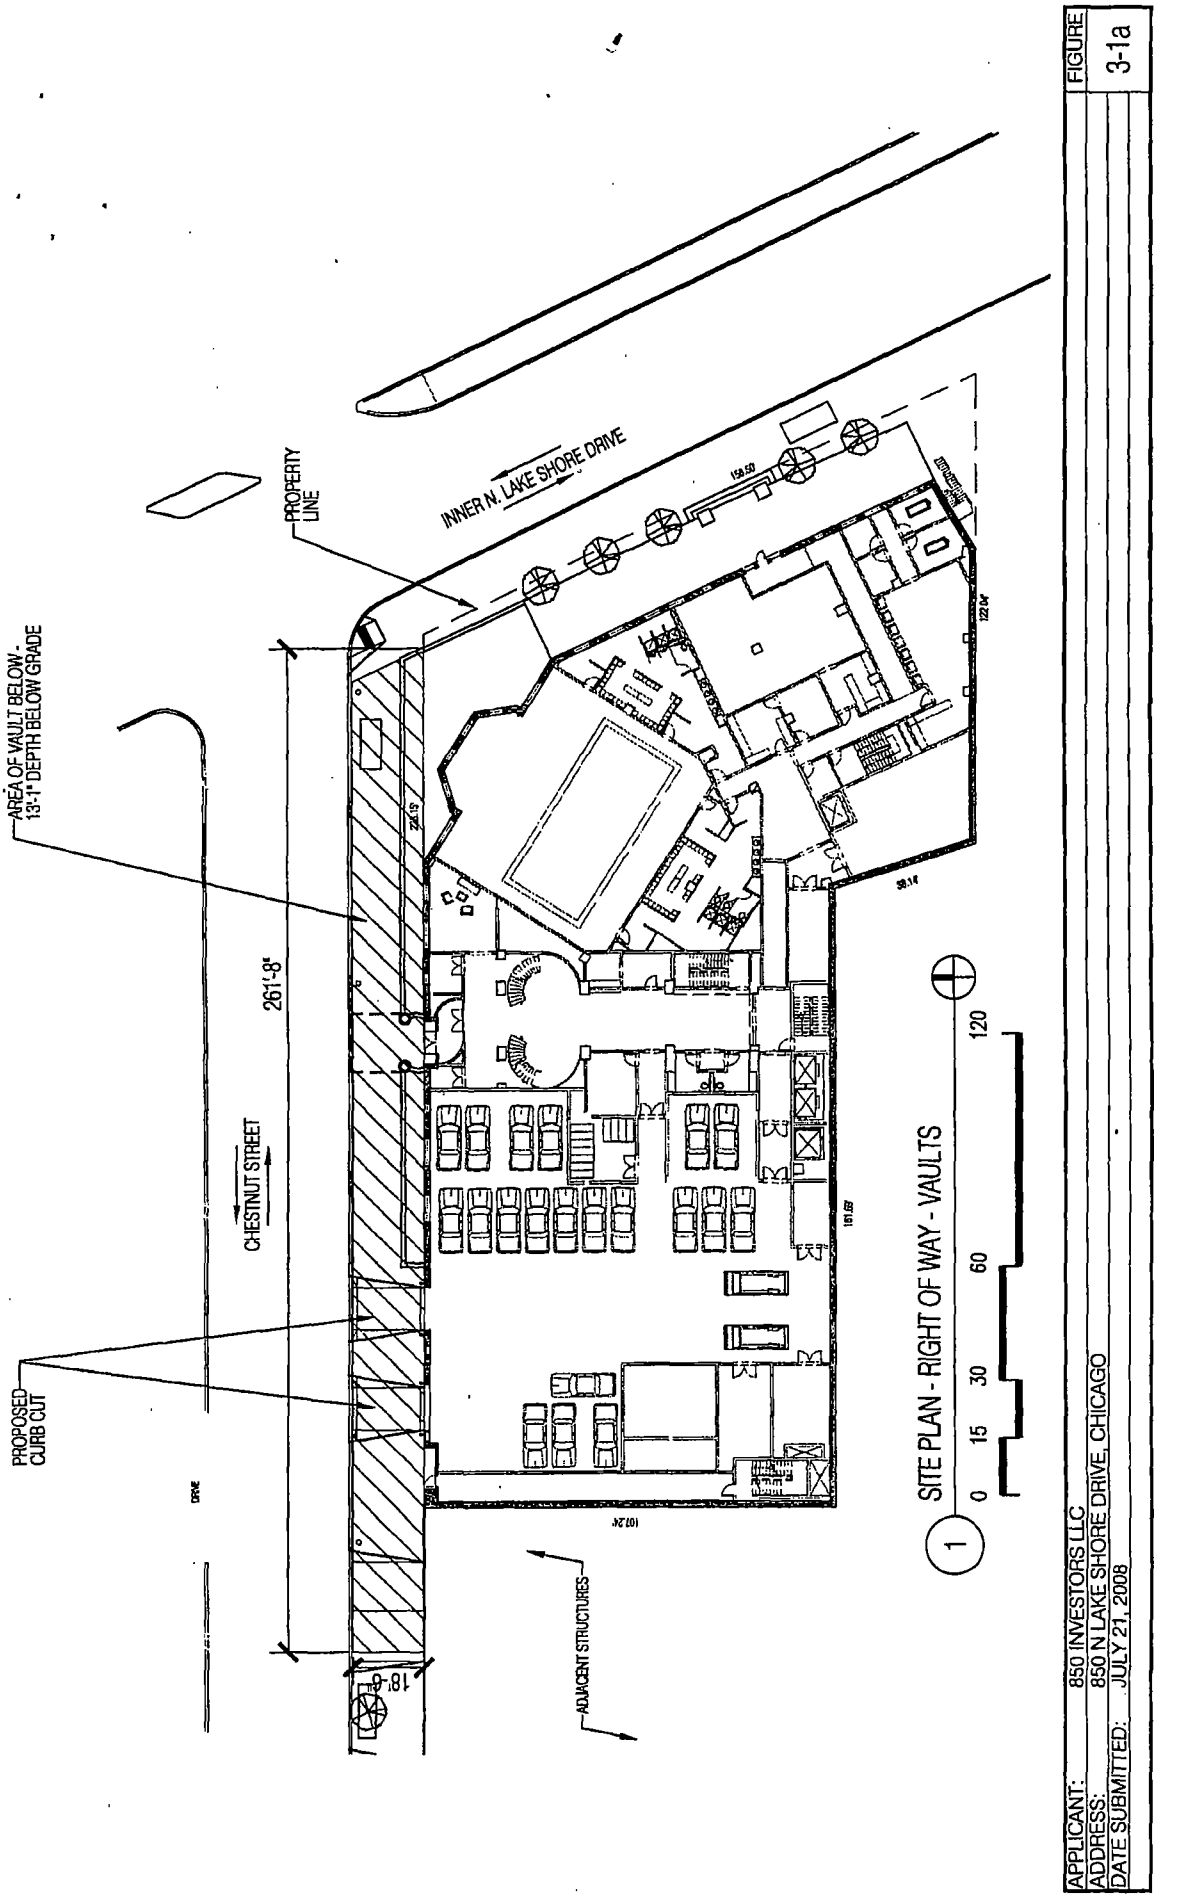
INNER N. LAKE SHORE DRIVE
PROPERTY LINE
AREA OF VAULT BELOW - 13'-1" DEPTH BELOW GRADE
261'-9"
CHESTNUT STREET
PROPOSED CURB CUT
18'-8"
ADJACENT STRUCTURES
SITE PLAN - RIGHT OF WAY - VAULTS
1
0 15 30 60 120
APPLICANT: 850 INVESTORS LLC
ADDRESS: 850 N LAKE SHORE DRIVE, CHICAGO
DATE SUBMITTED: JULY 21, 2008
FIGURE 3-1a

Department of Business Affairs and Consumer Protection
Small Business Center- Public Way Use Unit
City Hall - 121 N LaSalle Street Room 800 • Chicago, IL 60602
312-74-GOBIZ / 312-744-6249 • (312) 744-1944 (TTY)
http://www.cityofchicago.org/bacp

12/09/2015

Alderman **Brian Hopkins**
Ward # **02**
City of Chicago
City Hall, Room **200**
121 North LaSalle Street
Chicago, Illinois 60602

Re: An ordinance to use and maintain a portion of the public right-of-way for **one (1) vault(s)** for **850 INVESTORS LLC**, adjacent to the premises known as**850 N. Lake Shore Dr.**.

Dear Alderman **Brian Hopkins**:

The applicant referenced above has requested the use of the public right-of-way for a **vault(s)**. An ordinance has been prepared by the Department of Business Affairs and Consumer Protection – Small Business Center - Public Way Use Unit for presentation to the City Council. Because this request was made for properties located in your ward, as approved by you as per the attached, I respectfully request that you introduce the attached ordinance at the next City Council meeting.

If you have any questions regarding this ordinance, please contact Anthony Bertuca at (312) 744-5506.

Department of Business Affairs and Consumer Protection

City of Chicago

O2015-8659

Office of the City Clerk

Document Tracking Sheet

Meeting Date:	12/9/2015
Sponsor(s):	Dowell (3)
Type:	Ordinance
Title:	Grant(s) of privilege in public way for Chef Luciano
Committee(s) Assignment:	Committee on Transportation and Public Way

ORDINANCE
CHEF LUCIANO
Acct. No. 86114 - 2
Permit No. 1120495

Be It Ordained by the City Council of the City of Chicago:

SECTION 1. Permission and authority are hereby given and granted to CHEF LUCIANO, upon the terms and subject to the conditions of this ordinance to maintain and use, as now constructed, eight (8) Light Fixture(s) projecting over the public right-of-way adjacent to its premises known as 47 E. Cermak Rd..

Said Light Fixture(s) at W. Cermak Road measure(s):
Four (4) at one (1) foot in length, point five (.5) feet in width and twelve (12) feet above grade level.

Said Light Fixture(s) at S. Wabash Avenue measure(s):
Four (4) at one (1) foot in length, point five (.5) feet in width and twelve (12) feet above grade level.

The location of said privilege shall be as shown on prints kept on file with the Department of Business Affairs and Consumer Protection and the Office of the City Clerk.

Said privilege shall be constructed in accordance with plans and specifications approved by the Department of Transportation (Division of Project Development).

This grant of privilege in the public way shall be subject to the provisions of Section 10-28-015 and all other required provisions of the Municipal Code of Chicago.

The grantee shall pay to the City of Chicago as compensation for the privilege #1120495 herein granted the sum of one hundred ten ($110.00) per annum in advance.

A 25% penalty will be added for payments received after due date.


The permit holder agrees to hold the City of Chicago harmless for any damage, relocation or replacement costs associated with damage, relocation or removal of private property caused by the City performing work in the public way.

Authority herein given and granted for a period of five (5) years from and after Date of Passage.

Alderman Pat Dowell

Pat Dowell 3rd Ward

Chef Luciano Inc.
47 E Cermak Rd Chicago IL 60616

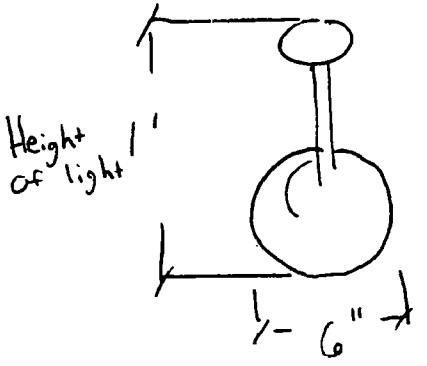

Length of light

12'
Height Above
Grade

Department of Business Affairs and Consumer Protection
Small Business Center - Public Way Use Unit
City Hall - 121 N. LaSalle Street, Room 800 • Chicago, IL 60602
312-74-GOBIZ / 312-744-6249 • (312) 744-1944 (TTY)
http://www.cityofchicago.org/bacp

12/09/2015

Alderman **Pat Dowell**
Ward # **03**
City of Chicago
City Hall, Room **200**
121 North LaSalle Street
Chicago, Illinois 60602

Re: An ordinance to use and maintain a portion of the public right-of-way for **eight (8) light fixture(s)** for **CHEF LUCIANO**, adjacent to the premises known as **47 E. Cermak Rd.**.

Dear Alderman **Pat Dowell**:

The applicant referenced above has requested the use of the public right-of-way for a **light fixture(s)**. An ordinance has been prepared by the Department of Business Affairs and Consumer Protection – Small Business Center - Public Way Use Unit for presentation to the City Council. Because this request was made for properties located in your ward, as approved by you as per the attached, I respectfully request that you introduce the attached ordinance at the next City Council meeting.

If you have any questions regarding this ordinance, please contact Anthony Bertuca at (312) 744-5506.

Department of Business Affairs and Consumer Protection

City of Chicago

O2015-8662

Office of the City Clerk

Document Tracking Sheet

Meeting Date:	12/9/2015
Sponsor(s):	Dowell (3)
Type:	Ordinance
Title:	Grant(s) of privilege in public way for MetroPCS Authorized Dealer
Committee(s) Assignment:	Committee on Transportation and Public Way

ORDINANCE
metropcs authorized dealer
Acct. No. 392608 - 1
Permit No. 1117008

Be It Ordained by the City Council of the City of Chicago:

SECTION 1. Permission and authority are hereby given and granted to metropcs authorized dealer, upon the terms and subject to the conditions of this ordinance to maintain and use one (1) sign(s) projecting over the public right-of-way attached to its premises known as 312 E. 47th St..

Said sign structure(s) measures as follows; along E 47th St:
One (1) at fourteen (14) feet in length, two (2) feet in height and ten (10) feet above grade level.

The location of said privilege shall be as shown on prints kept on file with the Department of Business Affairs and Consumer Protection and the Office of the City Clerk.

Said privilege shall be constructed in accordance with plans and specifications approved by the Department of Transportation (Division of Project Development) and Zoning Department - Signs.

This grant of privilege in the public way shall be subject to the provisions of Section 10-28-015 and all other required provisions of the Municipal Code of Chicago.

The grantee shall pay to the City of Chicago as compensation for the privilege #1117008 herein granted the sum of three hundred ($300.00) per annum in advance.

A 25% penalty will be added for payments received after due date.


The permit holder agrees to hold the City of Chicago harmless for any damage, relocation or replacement costs associated with damage, relocation or removal of private property caused by the City performing work in the public way.

Authority herein given and granted for a period of five (5) years from and after Date of Passage.

Alderman Pat Dowell

Pat Dowell 3rd Ward

Proposed Square Footage of this sign:	40 SQ. FT
Lineal feet of store front	21'-0"ft.

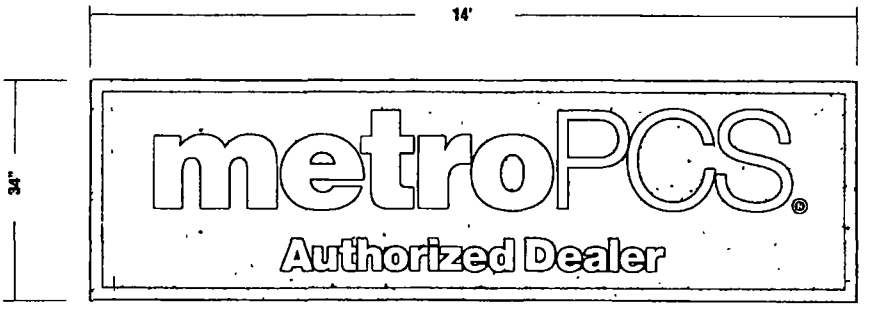


COLOR SCHEDULE
- White Substrate (Material May Vary)
- Arlon #2500-3412 Purple Vinyl

MPCS-AD-BX - S/F Illuminated Cabinet (Box) Sign
3/4" = 1'-0"

SCOPE OF WORK:
MANUFACTURE, SHIP & INSTALL ONE (1) S/F ALUMINUM WALL SIGN CABINET W/ WHITE FILLER & RETAINERS.

FACE TO BE #2447 FLAT WHITE ACRYLIC, W/ VINYL GRAPHICS ON FIRST SURFACE. BACKGROUND TO BE ARLON#2500-3412 PURPLE VINYL.

SIGN IS INTERNALLY ILLUMINATED W/ H.O. FLUORESCENT LAMPS.

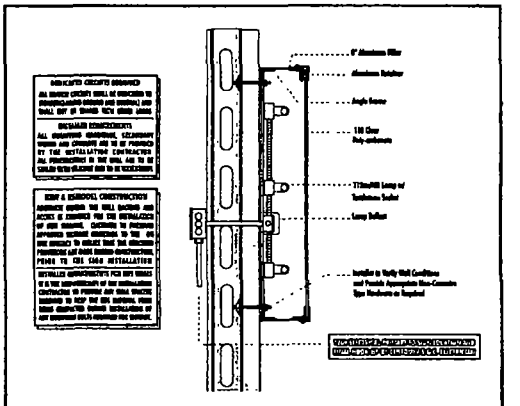

TYPICAL SECTION

tfasigns
5500 N. Kedzie Ave Chicago, IL 60625
773-267-6007 | sales@tfasigns.com

Client: Metro PCS **Address:** 312 E. 47th st Chicago, IL **Tel:** **Email:**	**Landlord:** **Address:** **Tel:** **Email:**	**Start Date:** 00/00/0000 **Last Revision:** 00/00/0000 **Job#:** 00000 **Drawing#:** 00000a v1 s1 / e1 **Page:** 1 of 2	Client Approval Landlord Approval	**Sales Rep:** Seung Park **Designer:** Vernon James	E322358

COPYRIGHT 2013, BY TFA Signs - THIS RENDERING IS THE PROPERTY OF TFA SIGNS, INC AND THE PARTY WHICH REQUESTED THE RENDERING IT IS AN UNPUBLISHED ORIGINAL DRAWING NOT TO BE REPRODUCED OR EXHIBITED WITHOUT THE CONSENT OF TFA SIGNS, INC

Department of Business Affairs and Consumer Protection
Small Business Center - Public Way Use Unit
City Hall - 121 N. LaSalle Street, Room 800 • Chicago, IL 60602
312-74-GOBIZ / 312-744-6249 • (312) 744-1944 (TTY)
http://www.cityofchicago.org/bacp

12/09/2015

Alderman **Pat Dowell**
Ward # **03**
City of Chicago
City Hall, Room **200**
121 North LaSalle Street
Chicago, Illinois 60602

Re: An ordinance to use and maintain a portion of the public right-of-way for **one (1) sign(s)** for **metropcs authorized dealer**, adjacent to the premises known as **312 E. 47th St.**.

Dear Alderman **Pat Dowell**:

The applicant referenced above has requested the use of the public right-of-way for a **sign(s)**. An ordinance has been prepared by the Department of Business Affairs and Consumer Protection – Small Business Center - Public Way Use Unit for presentation to the City Council. Because this request was made for properties located in your ward, as approved by you as per the attached, I respectfully request that you introduce the attached ordinance at the next City Council meeting.

If you have any questions regarding this ordinance, please contact Anthony Bertuca at (312) 744-5506.

Department of Business Affairs and Consumer Protection

City of Chicago

O2015-8664

Office of the City Clerk

Document Tracking Sheet

Meeting Date:	12/9/2015
Sponsor(s):	Dowell (3)
Type:	Ordinance
Title:	Grant(s) of privilege in public way for Harris Bank
Committee(s) Assignment:	Committee on Transportation and Public Way

ORDINANCE
Harris Bank
Acct. No. 367785 - 18
Permit No. 1100671

Be It Ordained by the City Council of the City of Chicago:

SECTION 1. Permission and authority are hereby given and granted to Harris Bank, upon the terms and subject to the conditions of this ordinance to maintain and use one (1) sign(s) projecting over the public right-of-way attached to its premises known as 1300 S. Wabash Ave..

Said sign structure(s) measures as follows; along S. Wabash:
One (1) at two (2) feet in length, one point eight three (1.83) feet in height and ten (10) feet above grade level.

The location of said privilege shall be as shown on prints kept on file with the Department of Business Affairs and Consumer Protection and the Office of the City Clerk.

Said privilege shall be constructed in accordance with plans and specifications approved by the Department of Transportation (Division of Project Development) and Zoning Department - Signs.

This grant of privilege in the public way shall be subject to the provisions of Section 10-28-015 and all other required provisions of the Municipal Code of Chicago.

The grantee shall pay to the City of Chicago as compensation for the privilege #1100671 herein granted the sum of one hundred ($100.00) per annum in advance.

A 25% penalty will be added for payments received after due date.

The permit holder agrees to hold the City of Chicago harmless for any damage, relocation or replacement costs associated with damage, relocation or removal of private property caused by the City performing work in the public way.


Authority herein given and granted for a period of five (5) years from and after Date of Passage.

Alderman Pat Dowell

Pat Dowell 3rd Ward


SIGN 4


EXISTING

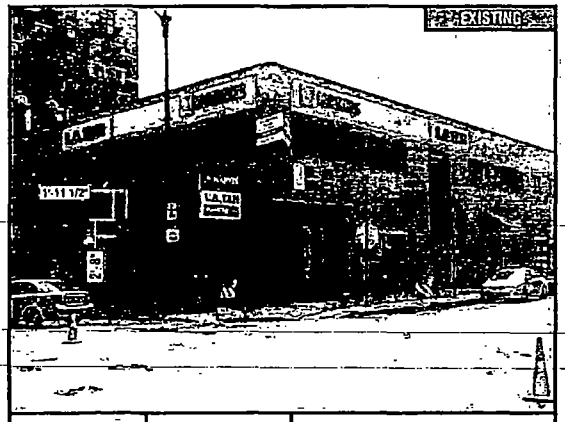

ILLUMINATED FLAG SIGN	HEIGHT: 2'-2 1/2"	WIDTH: 1'-0"	AVAILABLE HEIGHT: 0'-0"	AVAILABLE WIDTH: N/A

PROPOSED

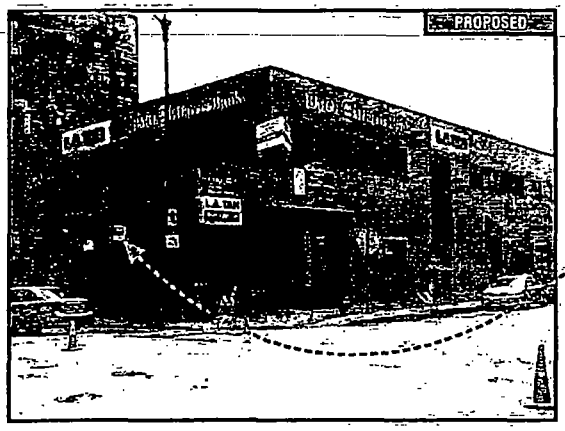


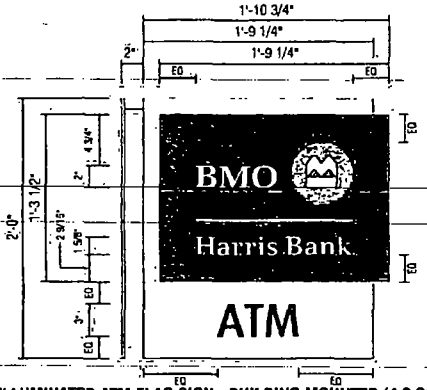

FL-4-ATM D.F. ILLUMINATED ATM FLAG SIGN - BUILDING MOUNTED (4.0 SQ. FT.)

Qty. 1

Scale 1"=1'-0"

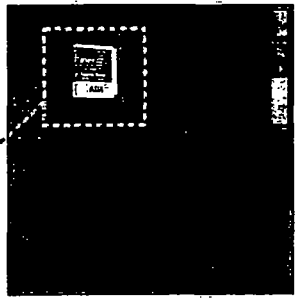

NOTE: SEAL ALL HOLES
ELECTRICAL- USE EXISTING
WALL COLOR- N/A
WALL TYPE- N/A

BMO Harris Bank

RECOMMENDATIONS

ADDRESS: 1300 S. Wabash
CITY/STATE: Chicago, IL
ZIP 60605

PROJECT # 3683
LOCATION # 4606

SUBMITTAL IS ☐ APPROVED ☐ APPROVED AS NOTED ☐ REVISED AND RESUBMIT — CLIENT/CONTRACTOR — DATE

FILE PATH: Active\BANKS\H\Harris Bank_Project 3683_BMO\Locations\3683_4606_Chicago_IL.cdr

DATE: 05/13/11
Rev 1 00/00/00
Rev 2 00/00/00
Rev 3 00/00/00
Rev 4 00/00/00
Rev. 5 00/00/00

SCALE: N/A
DRAWN BY: JF
PAGE #: 11

DRAWINGS PREPARED BY: The Icon Companies — icon ims

Department of Business Affairs and Consumer Protection
Small Business Center - Public Way Use Unit
City Hall - 121 N. LaSalle Street, Room 800 • Chicago, IL 60602
312-74-GOBIZ / 312-744-6249 • (312) 744-1944 (TTY)
http://www.cityofchicago.org/bacp

12/09/2015

Alderman **Pat Dowell**
Ward # **03**
City of Chicago
City Hall, Room **200**
121 North LaSalle Street
Chicago, Illinois 60602

Re: An ordinance to use and maintain a portion of the public right-of-way for **one (1) sign(s)** for **Harris Bank**, adjacent to the premises known as **1300 S. Wabash Ave.**.

Dear Alderman **Pat Dowell**:

The applicant referenced above has requested the use of the public right-of-way for a **sign(s)**. An ordinance has been prepared by the Department of Business Affairs and Consumer Protection – Small Business Center - Public Way Use Unit for presentation to the City Council. Because this request was made for properties located in your ward, as approved by you as per the attached, I respectfully request that you introduce the attached ordinance at the next City Council meeting.

If you have any questions regarding this ordinance, please contact Anthony Bertuca at (312) 744-5506.

Department of Business Affairs and Consumer Protection

City of Chicago

O2015-8669

Office of the City Clerk

Document Tracking Sheet

Meeting Date:	12/9/2015
Sponsor(s):	Dowell (3)
Type:	Ordinance
Title:	Grant(s) of privilege in public way for Micheals Development
Committee(s) Assignment:	Committee on Transportation and Public Way

ORDINANCE
MICHEALS DEVELOPMENT
Acct. No. 322105 - 2
Permit No. 1120716

Be It Ordained by the City Council of the City of Chicago:

SECTION 1. Permission and authority are hereby given and granted to MICHEALS DEVELOPMENT, upon the terms and subject to the conditions of this ordinance to maintain and use, as now constructed, one (1) Irrigation System(s) under the public right-of-way adjacent to its premises known as 4220-34 S. Prairie Ave..

Said Irrigation System(s) at S. Prairie Avenue measure(s):
One (1) at three hundred forty-two (342) feet in length, and eighteen (18) feet in width for a total of six thousand one hundred fifty-six (6156) square feet. Existing irrigation system is approximately nine (9) inches in depth.

The location of said privilege shall be as shown on prints kept on file with the Department of Business Affairs and Consumer Protection and the Office of the City Clerk.

Said privilege shall be constructed in accordance with plans and specifications approved by the Department of Transportation (Office of Underground Coordination) and Department of Water Management.

This grant of privilege in the public way shall be subject to the provisions of Section 10-28-015 and all other required provisions of the Municipal Code of Chicago.

The grantee shall pay to the City of Chicago as compensation for the privilege #1120716 herein granted the sum of four hundred ($400.00) per annum in advance.


A 25% penalty will be added for payments received after due date.

The permit holder agrees to hold the City of Chicago harmless for any damage, relocation or replacement costs associated with damage, relocation or removal of private property caused by the City performing work in the public way.

Authority herein given and granted for a period of five (5) years from and after 07/29/2014.

Alderman Pat Dowell

Pat Dowell 3rd Ward

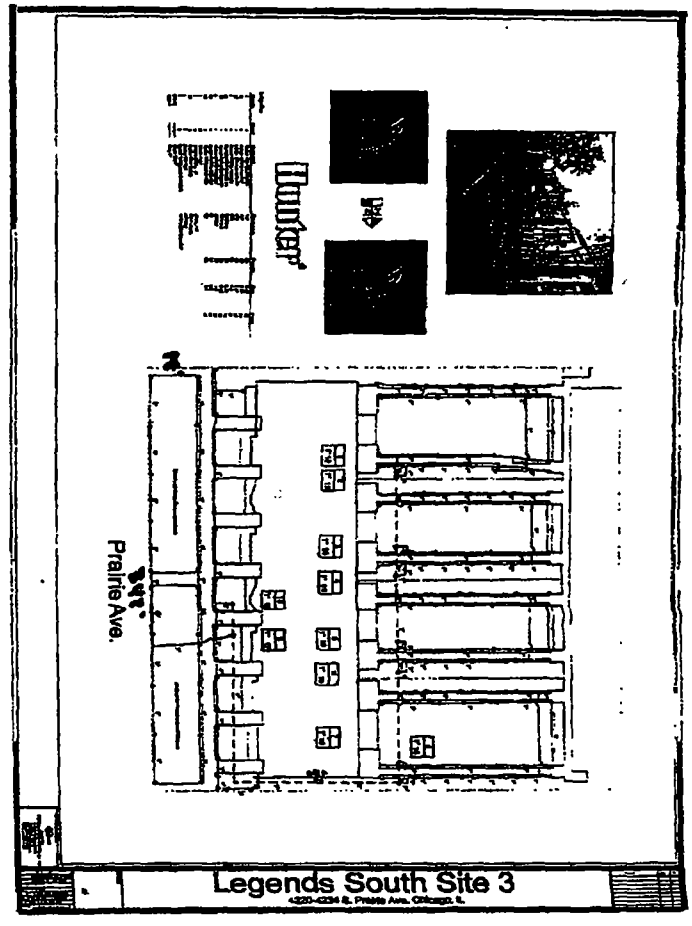
Prairie Ave.
Legends South Site 3

Department of Business Affairs and Consumer Protection
Small Business Center- Public Way Use Unit
City Hall- 121 N LaSalle Street Room 800 • Chicago, IL 60602
312-74-GOBIZ / 312-744-6249 • (312) 744-1944 (TTY)
http://www.cityofchicago.org/bacp

12/09/2015

Alderman **Pat Dowell**
Ward # **03**
City of Chicago
City Hall, Room **200**
121 North LaSalle Street
Chicago, Illinois 60602

Re: An ordinance to use and maintain a portion of the public right-of-way for **one (1) irrigation system(s)** for **MICHEALS DEVELOPMENT**, adjacent to the premises known as **4220-34 S. Prairie Ave.**.

Dear Alderman **Pat Dowell**:

The applicant referenced above has requested the use of the public right-of-way for a **irrigation system(s)**. An ordinance has been prepared by the Department of Business Affairs and Consumer Protection – Small Business Center - Public Way Use Unit for presentation to the City Council. Because this request was made for properties located in your ward, as approved by you as per the attached, I respectfully request that you introduce the attached ordinance at the next City Council meeting.

If you have any questions regarding this ordinance, please contact Anthony Bertuca at (312) 744-5506.

Department of Business Affairs and Consumer Protection

City of Chicago

O2015-8672

Office of the City Clerk

Document Tracking Sheet

Meeting Date:	12/9/2015
Sponsor(s):	Burns (4)
Type:	Ordinance
Title:	Grant(s) of privilege in public way for Metropolitan Pier and Exposition Authority
Committee(s) Assignment:	Committee on Transportation and Public Way

ORDINANCE
METROPOLITAN PIER and EXPOSITION AUTHORITY
Acct. No. 2675 - 1
Permit No. 1120057

Be It Ordained by the City Council of the City of Chicago:

SECTION 1. Permission and authority are hereby given and granted to METROPOLITAN PIER and EXPOSITION AUTHORITY, upon the terms and subject to the conditions of this ordinance to construct, install, maintain and use two (2) Pedestrian Bridge(s) projecting over the public right-of-way adjacent to its premises known as 301 E. Cermak Rd..

Said Pedestrian Bridge(s) at E. Cermak Road measure(s):
One (1) at one hundred eighty-eight point eight three (188.83) feet in length, and thirteen point nine two (13.92) feet in width for a total of two thousand six hundred twenty-eight point five one (2628.51) square feet. Said bridge shall be a minimum of at least seventeen (17) feet seven (7) inches above grade level.

Said Pedestrian Bridge(s) at S. Prairie Avenue measure(s):
One (1) at one hundred nine point eight three (109.83) feet in length, and thirteen point nine two (13.92) feet in width for a total of one thousand five hundred twenty-eight point eight three (1528.83) square feet. Said bridge shall be a minimum of at least seventeen (17) feet eleven (11) inches above grade level.

The location of said privilege shall be as shown on prints kept on file with the Department of Business Affairs and Consumer Protection and the Office of the City Clerk.

Said privilege shall be constructed in accordance with plans and specifications approved by the Department of Planning and Development, Department of Transportation (Division of Project Development), and Department of Transportation (Office of Underground Coordination).

This grant of privilege in the public way shall be subject to the provisions of Section 10-28-015 and all other required provisions of the Municipal Code of Chicago.

The grantee shall pay to the City of Chicago as compensation for the privilege #1120057 herein granted the sum of one thousand ninety-one ($1,091.00) per annum in advance.


A 25% penalty will be added for payments received after due date.

The permit holder agrees to hold the City of Chicago harmless for any damage, relocation or replacement costs associated with damage, relocation or removal of private property caused by the City performing work in the public way.

Authority herein given and granted for a period of five (5) years from and after Date of Passage.

Alderman

William D. Burns 4th Ward

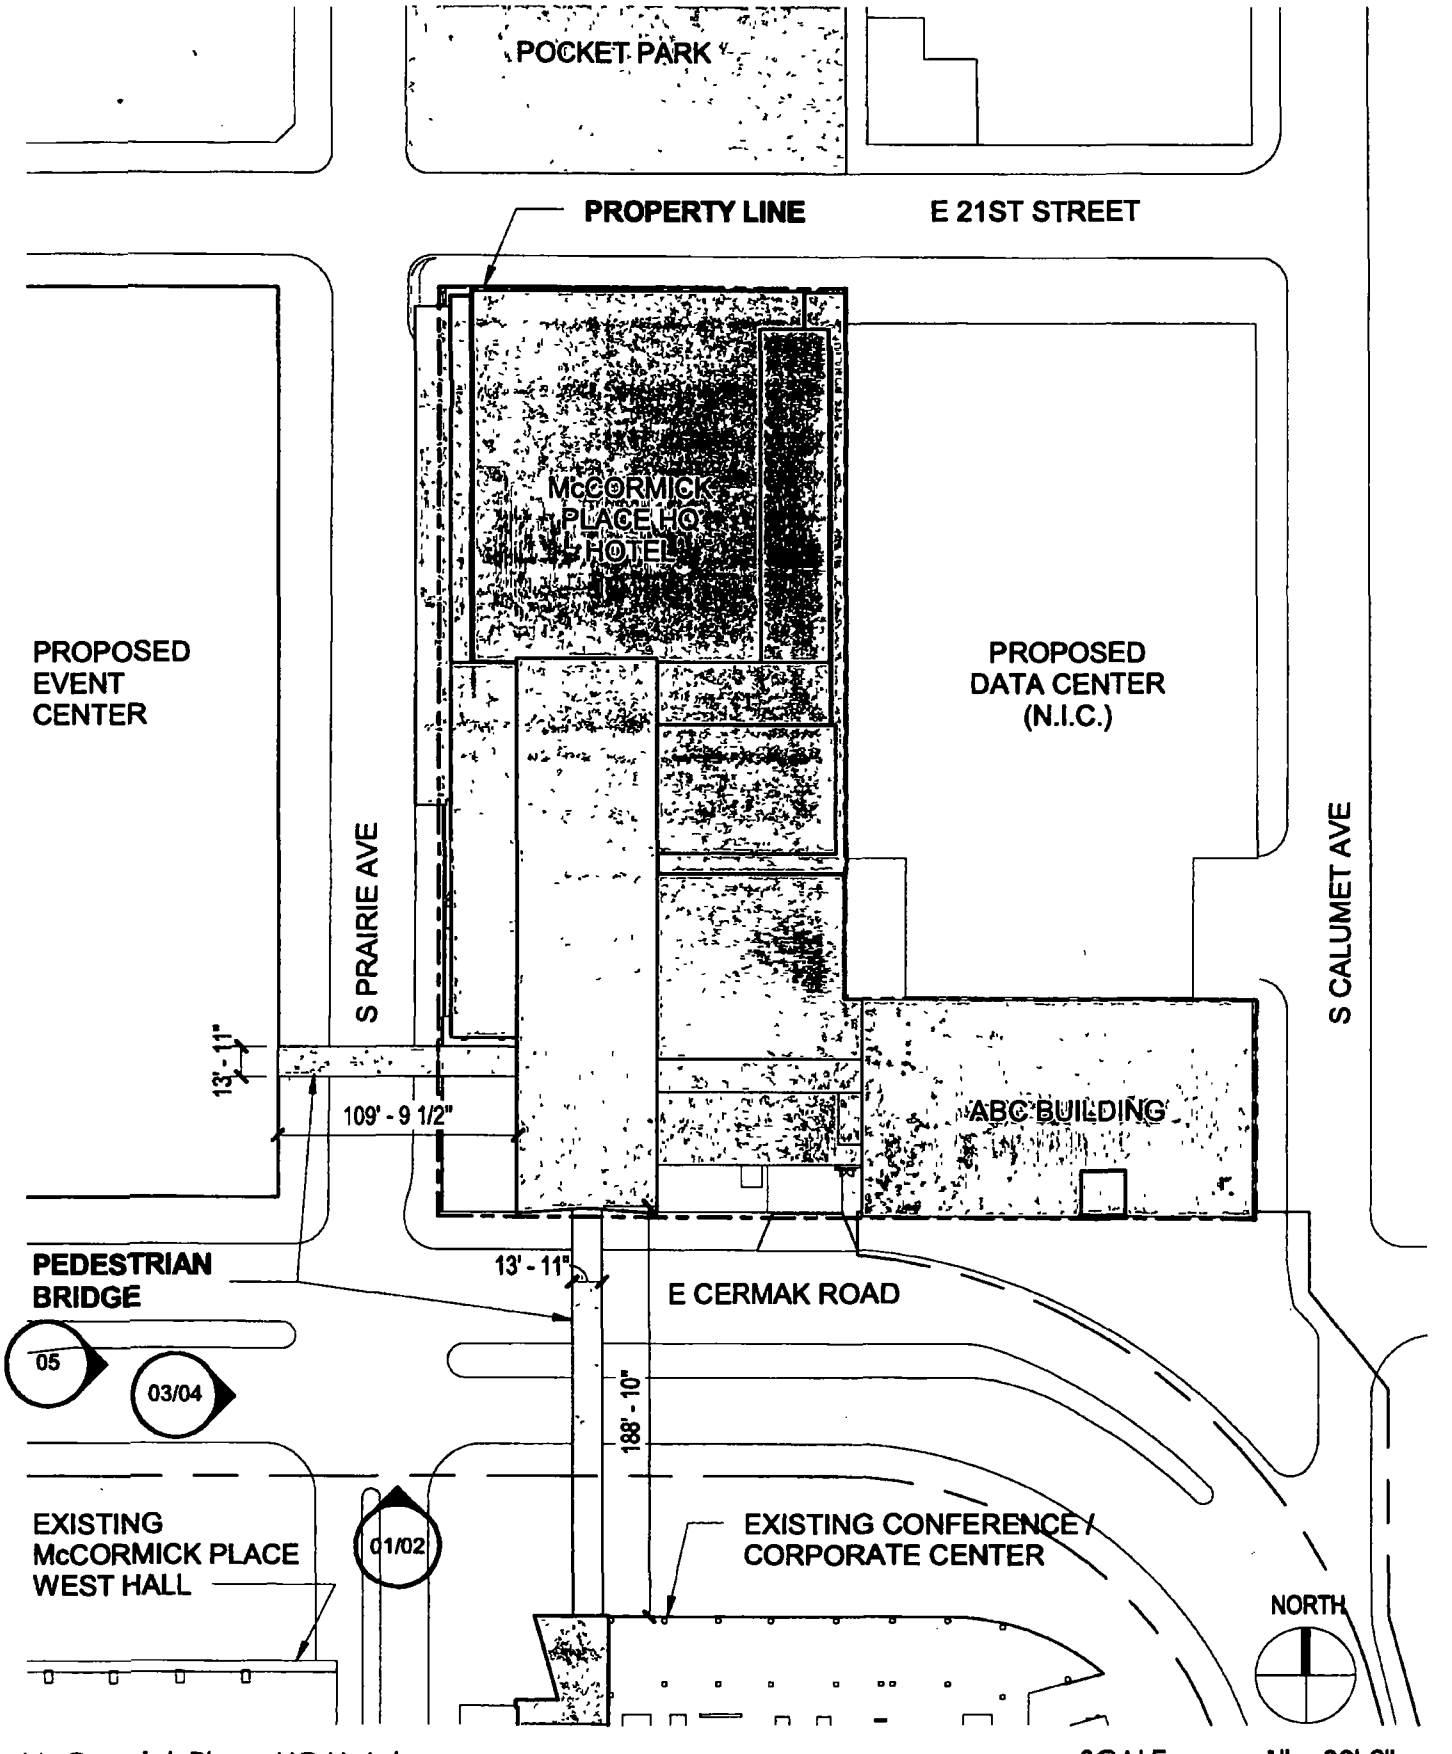

McCormick Place HQ Hotel

SCALE 1" = 80'-0"

GP

06/04/15

Department of Business Affairs and Consumer Protection
Small Business Center- Public Way Use Unit
City Hall - 121 N. LaSalle Street Room 800 • Chicago, IL 60602
312-74-GOBIZ / 312-744-6249 • (312) 744-1944 (TTY)
http://www.cityofchicago.org/bacp

12/09/2015

Alderman **William D. Burns**
Ward # **04**
City of Chicago
City Hall, Room **305**
121 North LaSalle Street
Chicago, Illinois 60602

Re: An ordinance to use and maintain a portion of the public right-of-way for **two (2) pedestrian bridge(s)** for **METROPOLITAN PIER and EXPOSITION AUTHORITY**, adjacent to the premises known as **301 E. Cermak Rd.**.

Dear Alderman **William D. Burns**:

The applicant referenced above has requested the use of the public right-of-way for **pedestrian bridge(s)**. An ordinance has been prepared by the Department of Business Affairs and Consumer Protection – Small Business Center - Public Way Use Unit for presentation to the City Council. Because this request was made for properties located in your ward, as approved by you as per the attached, I respectfully request that you introduce the attached ordinance at the next City Council meeting.

If you have any questions regarding this ordinance, please contact Anthony Bertuca at (312) 744-5506.

Department of Business Affairs and Consumer Protection

City of Chicago

O2015-8674

Office of the City Clerk

Document Tracking Sheet

Meeting Date:	12/9/2015
Sponsor(s):	Burns (4)
Type:	Ordinance
Title:	Grant(s) of privilege in public way for Some Like It Black Creative Arts Bar, Inc.
Committee(s) Assignment:	Committee on Transportation and Public Way

ORDINANCE
SOME LIKE IT BLACK CREATIVE ARTS BAR, INC
Acct. No. 399988 - 1
Permit No. 1120145

Be It Ordained by the City Council of the City of Chicago:

SECTION 1. Permission and authority are hereby given and granted to SOME LIKE IT BLACK CREATIVE ARTS BAR, INC, upon the terms and subject to the conditions of this ordinance to maintain and use one (1) sign(s) projecting over the public right-of-way attached to its premises known as 4259 S. Cottage Grove Ave..

Said sign structure(s) measures as follows; along S Cottage Grove Ave:
One (1) at five point five (5.5) feet in length, two (2) feet in height and ten (10) feet above grade level.

The location of said privilege shall be as shown on prints kept on file with the Department of Business Affairs and Consumer Protection and the Office of the City Clerk.

Said privilege shall be constructed in accordance with plans and specifications approved by the Department of Transportation (Division of Project Development) and Zoning Department - Signs.

This grant of privilege in the public way shall be subject to the provisions of Section 10-28-015 and all other required provisions of the Municipal Code of Chicago.

The grantee shall pay to the City of Chicago as compensation for the privilege #1120145 herein granted the sum of one hundred ($100.00) per annum in advance.

A 25% penalty will be added for payments received after due date.


The permit holder agrees to hold the City of Chicago harmless for any damage, relocation or replacement costs associated with damage, relocation or removal of private property caused by the City performing work in the public way.


Authority herein given and granted for a period of five (5) years from and after Date of Passage.


Alderman _____

William D. Burns 4th Ward

NON ILLUMINATED PROJECTION SIGN

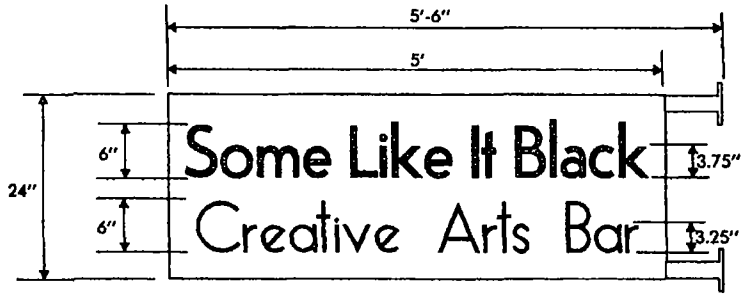

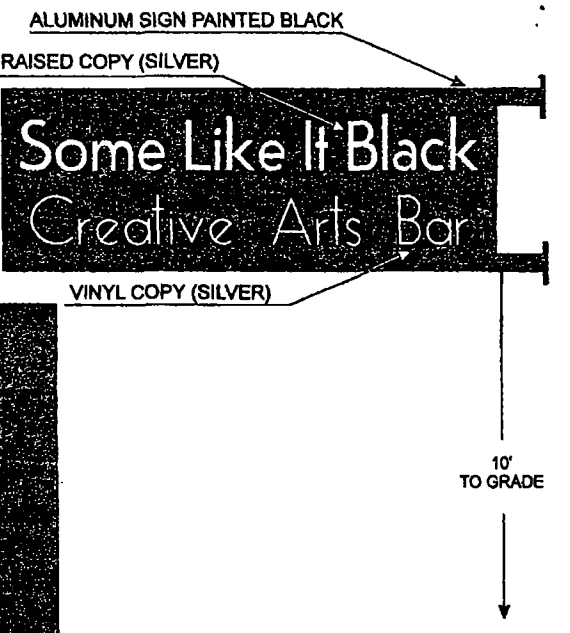

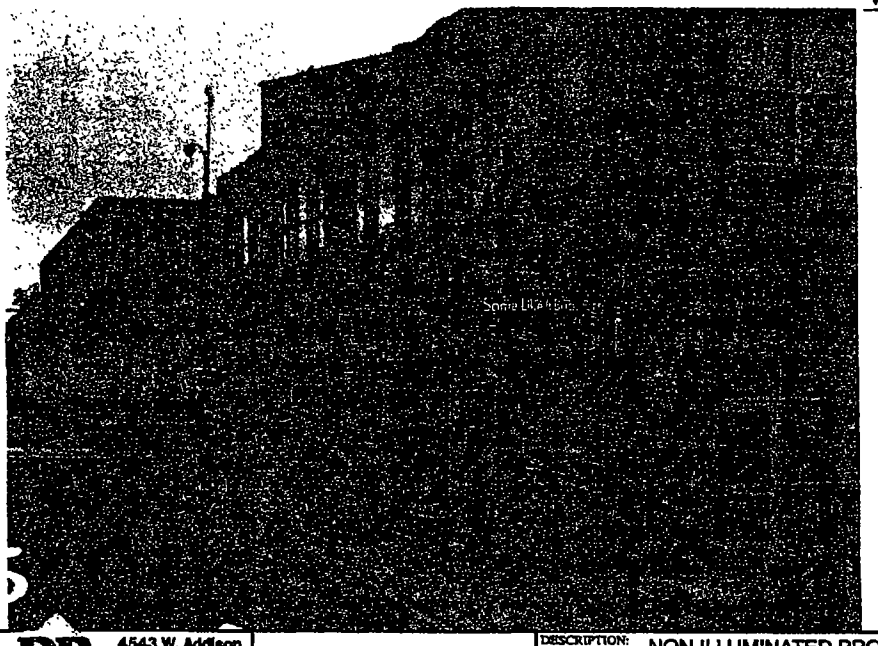

RB SIGNS
4543 W. Addison
Chicago IL 60641
PH. 773-736-0800
FAX 773-736-4730

DESCRIPTION:	NON ILLUMINATED PROJECTION SIGN
CUSTOMER:	SOME LIKE IT BLACK 4259 S. COTTAGE GROVE CHICAGO IL
CUSTOMER ACCEPTANCE	DATE: 8-4-15

Department of Business Affairs and Consumer Protection
Small Business Center - Public Way Use Unit
City Hall - 121 N. LaSalle Street, Room 800 • Chicago, IL 60602
312-74-GOBIZ / 312-744-6249 • (312) 744-1944 (TTY)
http://www.cityofchicago.org/bacp

12/09/2015

Alderman **William D. Burns**
Ward # **04**
City of Chicago
City Hall, Room **305**
121 North LaSalle Street
Chicago, Illinois 60602

Re: An ordinance to use and maintain a portion of the public right-of-way for **one (1) sign(s)** for **SOME LIKE IT BLACK CREATIVE ARTS BAR, INC**, adjacent to the premises known as **4259 S. Cottage Grove Ave.**.

Dear Alderman **William D. Burns**:

The applicant referenced above has requested the use of the public right-of-way for a **sign(s)**. An ordinance has been prepared by the Department of Business Affairs and Consumer Protection – Small Business Center - Public Way Use Unit for presentation to the City Council. Because this request was made for properties located in your ward, as approved by you as per the attached, I respectfully request that you introduce the attached ordinance at the next City Council meeting.

If you have any questions regarding this ordinance, please contact Anthony Bertuca at (312) 744-5506.

Department of Business Affairs and Consumer Protection

City of Chicago

O2015-8676

Office of the City Clerk

Document Tracking Sheet

Meeting Date:	12/9/2015
Sponsor(s):	Burns (4)
Type:	Ordinance
Title:	Grant(s) of privilege in public way for Columbian Condo Assn., The - planters
Committee(s) Assignment:	Committee on Transportation and Public Way

ORDINANCE
THE COLUMBIAN CONDOMINIUM ASSOCIATION
Acct. No. 348398 - 1
Permit No. 1120365

Be It Ordained by the City Council of the City of Chicago:

SECTION 1. Permission and authority are hereby given and granted to THE COLUMBIAN CONDOMINIUM ASSOCIATION, upon the terms and subject to the conditions of this ordinance to maintain and use, as now constructed, seven (7) Planter(s) on the public right-of-way for beautification purposes adjacent to its premises known as 1160 S. Michigan Ave..

Said Planter(s) at S. MICHIGAN AVE. measure(s):
Three (3) at ten (10) feet in length, and six (6) feet in width for a total of one hundred eighty (180) square feet.

Said Planter(s) at E. ROOSEVELT RD. measure(s):
Four (4) at five (5) feet in length, and five (5) feet in width for a total of one hundred (100) square feet.

Grantee must allow the required clear and unobstructed space for pedestrian passage at all times per rules and regulations approved by the Department of Transportation.

The location of said privilege shall be as shown on prints kept on file with the Department of Business Affairs and Consumer Protection and the Office of the City Clerk.

Said privilege shall be constructed in accordance with plans and specifications approved by the Department of Planning and Development and Department of Transportation (Division of Project Development).

This grant of privilege in the public way shall be subject to the provisions of Section 10-28-015 and all other required provisions of the Municipal Code of Chicago.

The grantee shall pay to the City of Chicago as compensation for the privilege #1120365 herein granted the sum of zero ($.00) per annum in advance.

A 25% penalty will be added for payments received after due date.


The permit holder agrees to hold the City of Chicago harmless for any damage, relocation or replacement costs associated with damage, relocation or removal of private property caused by the City performing work in the public way.

Authority herein given and granted for a period of five (5) years from and after 09/14/2015.

Alderman _____

William D. Burns 4th Ward

JUN 17 '05 13:47 7739245950 PAGE.09

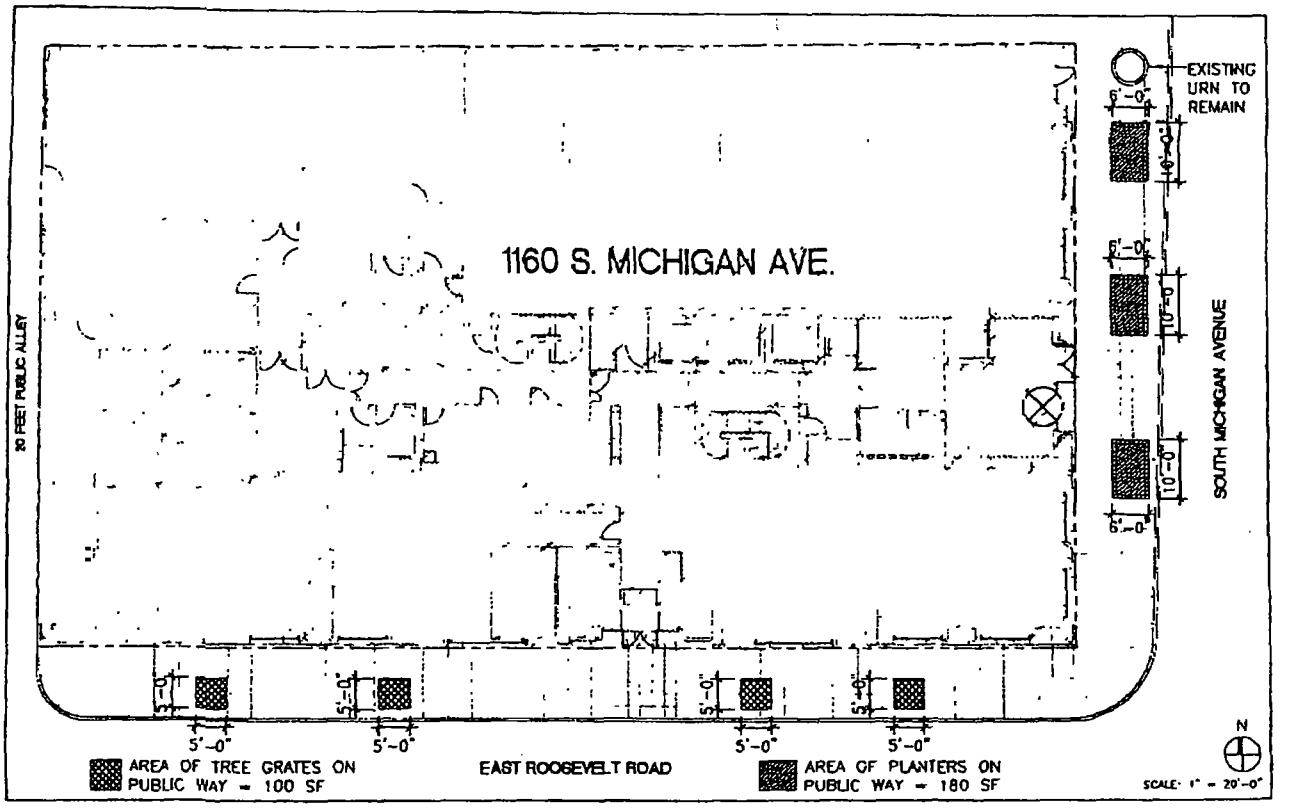

DE STEFANO + PARTNERS

THE COLUMBIAN - 1160 S. MICHIGAN AVE.

SITE PLAN - USE OF PUBLIC RIGHT OF WAY
PLANTERS AND TREE GRATES

Date	02/10/05
Drawn	MHC
Checked	
Job No.	1935

Revisions No.	Date

Drawing Number: ASK 307

© 2005 De Stefano + Partners

Department of Business Affairs and Consumer Protection
Small Business Center - Public Way Use Unit
City Hall - 121 N LaSalle Street, Room 800 • Chicago, IL 60602
312-74-GOBIZ / 312-744-6249 • (312) 744-1944 (TTY)
http://www.cityofchicago.org/bacp

12/09/2015

Alderman **William D. Burns**
Ward # **04**
City of Chicago
City Hall, Room **305**
121 North LaSalle Street
Chicago, Illinois 60602

Re: An ordinance to use and maintain a portion of the public right-of-way for **seven (7) planter(s)** for **THE COLUMBIAN CONDOMINIUM ASSOCIATION**, adjacent to the premises known as **1160 S. Michigan Ave.**.

Dear Alderman **William D. Burns**:

The applicant referenced above has requested the use of the public right-of-way for a **planter(s)**. An ordinance has been prepared by the Department of Business Affairs and Consumer Protection – Small Business Center - Public Way Use Unit for presentation to the City Council. Because this request was made for properties located in your ward, as approved by you as per the attached, I respectfully request that you introduce the attached ordinance at the next City Council meeting.

If you have any questions regarding this ordinance, please contact Anthony Bertuca at (312) 744-5506.

Department of Business Affairs and Consumer Protection

City of Chicago

O2015-8677

Office of the City Clerk

Document Tracking Sheet

Meeting Date:	12/9/2015
Sponsor(s):	Burns (4)
Type:	Ordinance
Title:	Grant(s) of privilege in public way for Columbian Condo Assn., The - tree grates
Committee(s) Assignment:	Committee on Transportation and Public Way

ORDINANCE
THE COLUMBIAN CONDOMINIUM ASSOCIATION
Acct. No. 348398 - 1
Permit No. 1120356

Be It Ordained by the City Council of the City of Chicago:

SECTION 1. Permission and authority are hereby given and granted to THE COLUMBIAN CONDOMINIUM ASSOCIATION, upon the terms and subject to the conditions of this ordinance to maintain and use, as now constructed, four (4) Tree Grates(s) on the public right-of-way for beautification purposes adjacent to its premises known as 1160 S. Michigan Ave..

Said Tree Grates(s) at E. ROOSEVELT RD measure(s):
Four (4) at five (5) feet in length, and five (5) feet in width for a total of one hundred (100) square feet.

The location of said privilege shall be as shown on prints kept on file with the Department of Business Affairs and Consumer Protection and the Office of the City Clerk.

Said privilege shall be constructed in accordance with plans and specifications approved by the Department of Planning and Development and Department of Transportation (Division of Project Development).

This grant of privilege in the public way shall be subject to the provisions of Section 10-28-015 and all other required provisions of the Municipal Code of Chicago.

The grantee shall pay to the City of Chicago as compensation for the privilege #1120356 herein granted the sum of zero ($.00) per annum in advance.

A 25% penalty will be added for payments received after due date.


The permit holder agrees to hold the City of Chicago harmless for any damage, relocation or replacement costs associated with damage, relocation or removal of private property caused by the City performing work in the public way.

Authority herein given and granted for a period of five (5) years from and after 09/14/2015.

Alderman _____

William D. Burns 4th Ward

JUN 17 '05 13:47 7732455350 PAGE.05

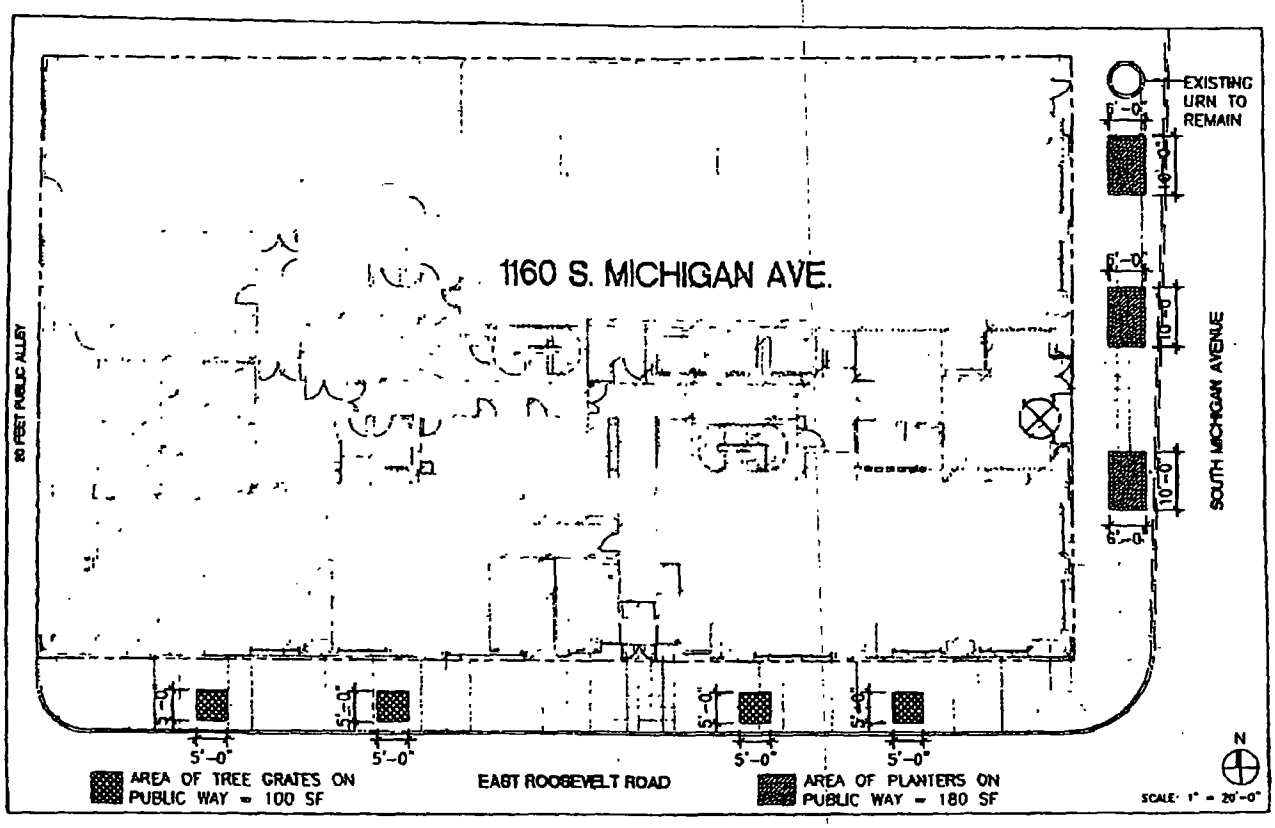

DE STEFANO + PARTNERS

THE COLUMBIAN - 1160 S. MICHIGAN AVE.

SITE PLAN - USE OF PUBLIC RIGHT OF WAY
PLANTERS AND TREE GRATES

Date	02/10/05
Drawn	MHC
Checked	
Job No.	1935

Revisions No.	Date

Drawing Number: ASK 307

© 2005 De Stefano + Partners

Department of Business Affairs and Consumer Protection
Small Business Center - Public Way Use Unit
City Hall - 121 N. LaSalle Street, Room 800 • Chicago, IL 60602
312-74-GOBIZ / 312-744-6249 • (312) 744-1944 (TTY)
http://www.cityofchicago.org/bacp

12/09/2015

Alderman **William D. Burns**
Ward # **04**
City of Chicago
City Hall, Room **305**
121 North LaSalle Street
Chicago, Illinois 60602

Re: An ordinance to use and maintain a portion of the public right-of-way for **four (4) tree grates(s)** for **THE COLUMBIAN CONDOMINIUM ASSOCIATION**, adjacent to the premises known as **1160 S. Michigan Ave.**.

Dear Alderman **William D. Burns**:

The applicant referenced above has requested the use of the public right-of-way for a **tree grates(s)**. An ordinance has been prepared by the Department of Business Affairs and Consumer Protection – Small Business Center - Public Way Use Unit for presentation to the City Council. Because this request was made for properties located in your ward, as approved by you as per the attached, I respectfully request that you introduce the attached ordinance at the next City Council meeting.

If you have any questions regarding this ordinance, please contact Anthony Bertuca at (312) 744-5506.

Department of Business Affairs and Consumer Protection

City of Chicago

O2015-8678

Office of the City Clerk

Document Tracking Sheet

Meeting Date:	12/9/2015
Sponsor(s):	Sawyer (6)
Type:	Ordinance
Title:	Grant(s) of privilege in public way for Sunny Sub
Committee(s) Assignment:	Committee on Transportation and Public Way

ORDINANCE
SUNNY SUB
Acct. No. 21755 - 2
Permit No. 1110192

Be It Ordained by the City Council of the City of Chicago:

SECTION 1. Permission and authority are hereby given and granted to SUNNY SUB, upon the terms and subject to the conditions of this ordinance to maintain and use one (1) sign(s) projecting over the public right-of-way attached to its premises known as 380 E. 71st St..

Said sign structure(s) measures as follows; along E. 71ST ST.:
One (1) at six (6) feet in length, six (6) feet in height and twelve (12) feet above grade level.

The location of said privilege shall be as shown on prints kept on file with the Department of Business Affairs and Consumer Protection and the Office of the City Clerk.

Said privilege shall be constructed in accordance with plans and specifications approved by the Department of Transportation (Division of Project Development) and Zoning Department - Signs.

This grant of privilege in the public way shall be subject to the provisions of Section 10-28-015 and all other required provisions of the Municipal Code of Chicago.

The grantee shall pay to the City of Chicago as compensation for the privilege #1110192 herein granted the sum of three hundred ($300.00) per annum in advance.

A 25% penalty will be added for payments received after due date.

The permit holder agrees to hold the City of Chicago harmless for any damage, relocation or replacement costs associated with damage, relocation or removal of private property caused by the City performing work in the public way.

Authority herein given and granted for a period of five (5) years from and after 12/17/2013.

Alderman _____ (6)

Roderick T. Sawyer 6th Ward


SUNNY SUB
ROAST & CORNED BEEF
GYROS-POLISH-WINGS
BURGERS-SHRIMP-FISH

Department of Business Affairs and Consumer Protection
Small Business Center - Public Way Use Unit
City Hall - 121 N LaSalle Street, Room 800 • Chicago, IL 60602
312-74-GOBIZ / 312-744-6249 • (312) 744-1944 (TTY)
http://www.cityofchicago.org/bacp

12/09/2015

Alderman **Roderick T. Sawyer**
Ward # **06**
City of Chicago
City Hall, Room **200**
121 North LaSalle Street
Chicago, Illinois 60602

Re: An ordinance to use and maintain a portion of the public right-of-way for **one (1) sign(s)** for **SUNNY SUB**, adjacent to the premises known as **380 E. 71st St.**.

Dear Alderman **Roderick T. Sawyer**:

The applicant referenced above has requested the use of the public right-of-way for a **sign(s)**. An ordinance has been prepared by the Department of Business Affairs and Consumer Protection – Small Business Center - Public Way Use Unit for presentation to the City Council. Because this request was made for properties located in your ward, as approved by you as per the attached, I respectfully request that you introduce the attached ordinance at the next City Council meeting.

If you have any questions regarding this ordinance, please contact Anthony Bertuca at (312) 744-5506.

Department of Business Affairs and Consumer Protection

City of Chicago

O2015-8684

Office of the City Clerk

Document Tracking Sheet

Meeting Date:	12/9/2015
Sponsor(s):	Thompson (11)
Type:	Ordinance
Title:	Grant(s) of privilege in public way for Flower Cottage, The
Committee(s) Assignment:	Committee on Transportation and Public Way

ORDINANCE
THE FLOWER COTTAGE
Acct. No. 402147 - 1
Permit No. 1120538

Be It Ordained by the City Council of the City of Chicago:

SECTION 1. Permission and authority are hereby given and granted to THE FLOWER COTTAGE, upon the terms and subject to the conditions of this ordinance to maintain and use, as now constructed, one (1) Bay Window(s) projecting over the public right-of-way adjacent to its premises known as 1217 W. 31st St..

Said Bay Window(s) at W 31ST ST measure(s):
One (1) at twelve (12) feet in length, and sixteen (16) feet in width for a total of one hundred ninety-two (192) square feet. Existing bay window is approximately thirteen (13) feet above grade level.

The location of said privilege shall be as shown on prints kept on file with the Department of Business Affairs and Consumer Protection and the Office of the City Clerk.

Said privilege shall be constructed in accordance with plans and specifications approved by the Department of Transportation (Division of Project Development).

This grant of privilege in the public way shall be subject to the provisions of Section 10-28-015 and all other required provisions of the Municipal Code of Chicago.

The grantee shall pay to the City of Chicago as compensation for the privilege #1120538 herein granted the sum of zero ($.00) per annum in advance.


A 25% penalty will be added for payments received after due date.

The permit holder agrees to hold the City of Chicago harmless for any damage, relocation or replacement costs associated with damage, relocation or removal of private property caused by the City performing work in the public way.

Authority herein given and granted for a period of five (5) years from and after Date of Passage.


Alderman _____

Patrick D. Thompson 11th Ward

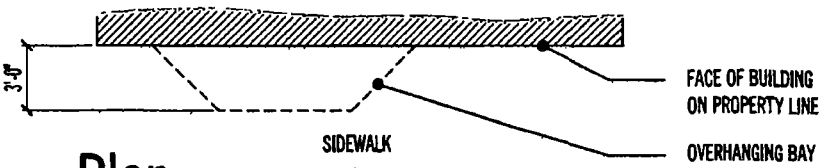

Plan

SCALE: 1/8" =1'-0"

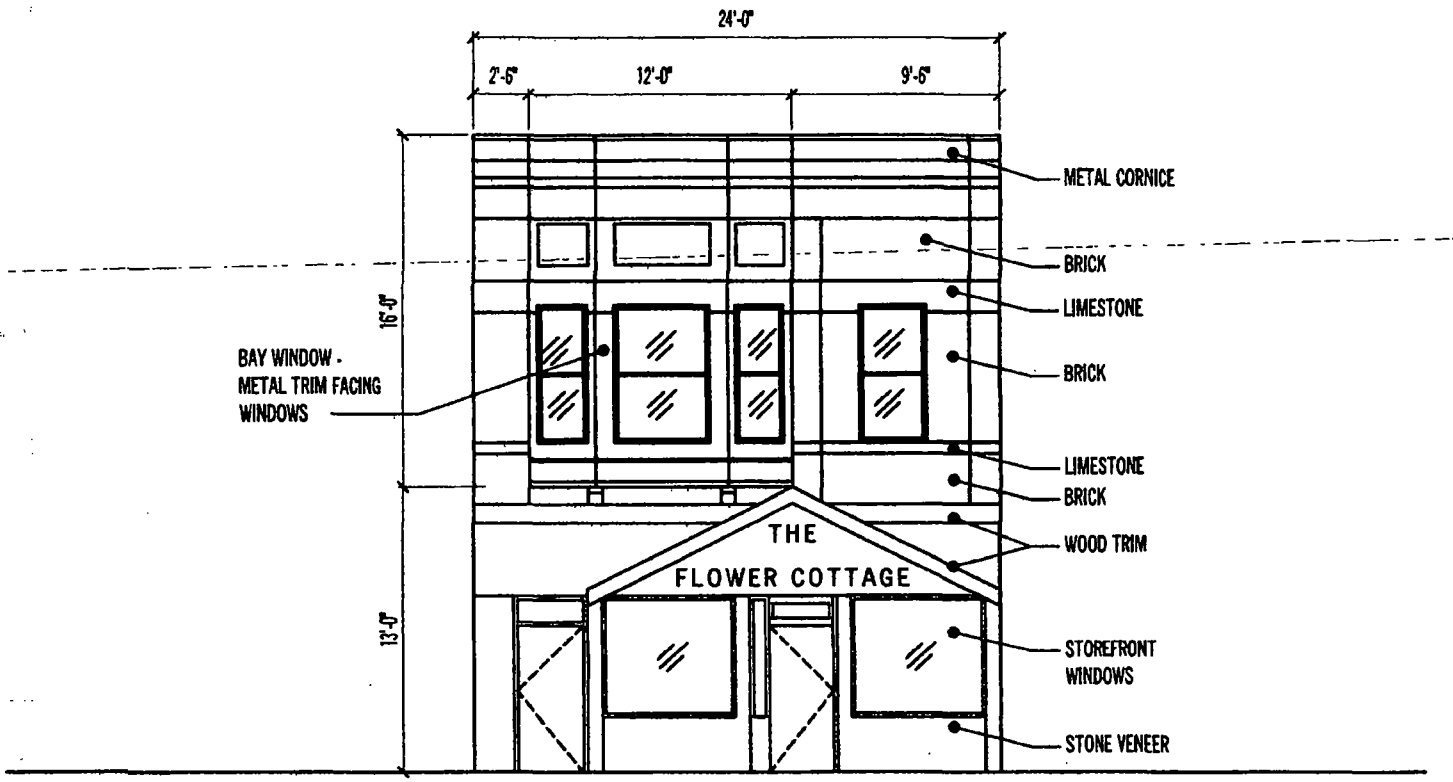

31st St Elevation

SCALE: 1/8" =1'-0"

ORIGINAL BUILDING INCLUDING
BAY ERECTED 1903
FACADE BELOW 13FT ADDED
CIRCA 1960s.

FACADE OF STORE AT 1217 W 31ST STREET, CHICAGO IL
'THE FLOWER COTTAGE'
OWNER: GRAFF ENTERPRISES
1217 WEST 31ST STREET
CHICAGO, IL 60608
CONTACT: KEVIN GRAFF (773) 523-2228
theflowercottage@sbcglobal.net 10-21-15

Department of Business Affairs and Consumer Protection
Small Business Center- Public Way Use Unit
City Hall - 121 N. LaSalle Street Room 800 • Chicago, IL 60602
312-74-GOBIZ / 312-744-6249 • (312) 744-1944 (TTY)
http://www.cityofchicago.org/bacp

12/09/2015

Alderman **Patrick D. Thompson**
Ward # **11**
City of Chicago
City Hall, Room **300**
121 North LaSalle Street
Chicago, Illinois 60602

Re: An ordinance to use and maintain a portion of the public right-of-way for **one (1) bay window(s)** for **THE FLOWER COTTAGE,** adjacent to the premises known as **1217 W. 31st St.**.

Dear Alderman **Patrick D. Thompson**:

The applicant referenced above has requested the use of the public right-of-way for a **bay window(s)**. An ordinance has been prepared by the Department of Business Affairs and Consumer Protection – Small Business Center - Public Way Use Unit for presentation to the City Council. Because this request was made for properties located in your ward, as approved by you as per the attached, I respectfully request that you introduce the attached ordinance at the next City Council meeting.

If you have any questions regarding this ordinance, please contact Anthony Bertuca at (312) 744-5506.

Department of Business Affairs and Consumer Protection

City of Chicago

O2015-8685

Office of the City Clerk

Document Tracking Sheet

Meeting Date:	12/9/2015
Sponsor(s):	Thompson (11)
Type:	Ordinance
Title:	Grant(s) of privilege in public way for Gino's Hair Design
Committee(s) Assignment:	Committee on Transportation and Public Way

ORDINANCE
GINO'S HAIR DESIGN
Acct. No. 56608 - 1
Permit No. 1120087

Be It Ordained by the City Council of the City of Chicago:

SECTION 1. Permission and authority are hereby given and granted to GINO'S HAIR DESIGN, upon the terms and subject to the conditions of this ordinance to maintain and use one (1) sign(s) projecting over the public right-of-way attached to its premises known as 2845 S. Wallace St..

Said sign structure(s) measures as follows; along S. Wallace:
One (1) at six (6) feet in length, three (3) feet in height and twelve (12) feet above grade level.

The location of said privilege shall be as shown on prints kept on file with the Department of Business Affairs and Consumer Protection and the Office of the City Clerk.

Said privilege shall be constructed in accordance with plans and specifications approved by the Department of Transportation (Division of Project Development) and Zoning Department - Signs.

This grant of privilege in the public way shall be subject to the provisions of Section 10-28-015 and all other required provisions of the Municipal Code of Chicago.

The grantee shall pay to the City of Chicago as compensation for the privilege #1120087 herein granted the sum of one hundred ($100.00) per annum in advance.

A 25% penalty will be added for payments received after due date.

The permit holder agrees to hold the City of Chicago harmless for any damage, relocation or replacement costs associated with damage, relocation or removal of private property caused by the City performing work in the public way.


Authority herein given and granted for a period of five (5) years from and after Date of Passage.

Alderman _____

Patrick D. Thompson 11th Ward

APPLICATION TO USE THE PUBLIC RIGHT OF WAY

EXAMPLE OF SIGN DRAWING

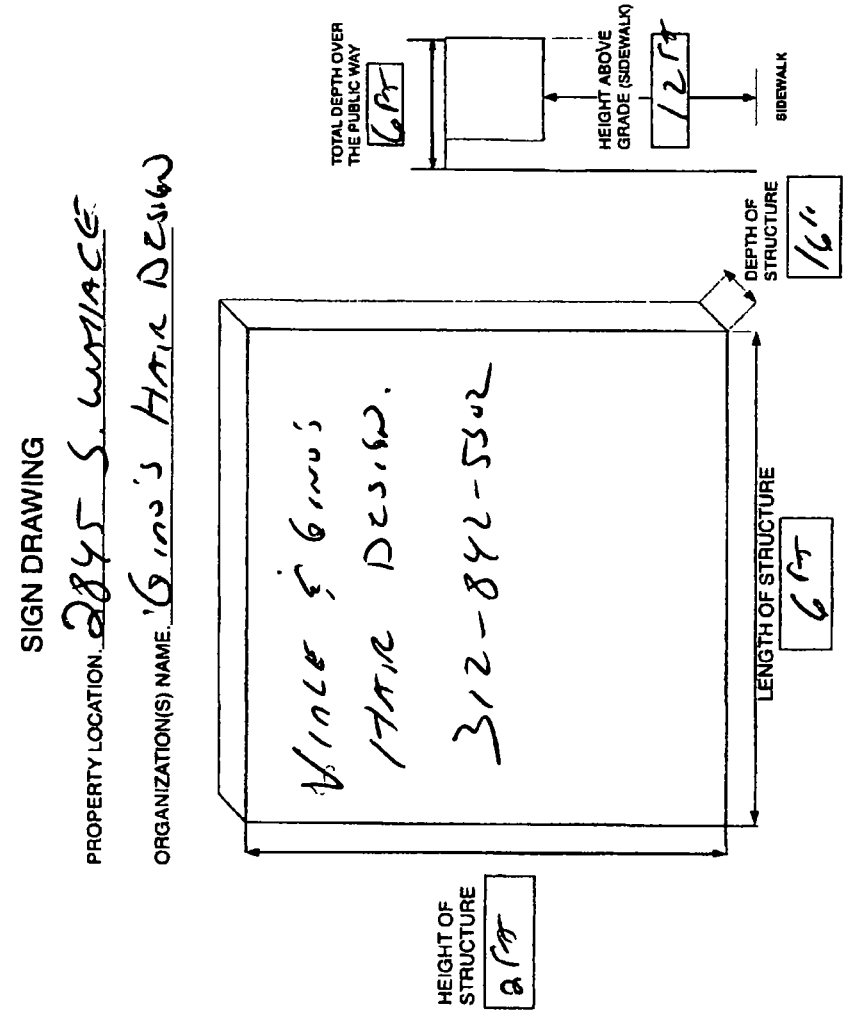

Department of Business Affairs and Consumer Protection
Small Business Center - Public Way Use Unit
City Hall - 121 N. LaSalle Street, Room 800 • Chicago, IL 60602
312-74-GOBIZ / 312-744-6249 • (312) 744-1944 (TTY)
http://www.cityofchicago.org/bacp

12/09/2015

Alderman **Patrick D. Thompson**
Ward # **11**
City of Chicago
City Hall, Room **300**
121 North LaSalle Street
Chicago, Illinois 60602

Re: An ordinance to use and maintain a portion of the public right-of-way for **one (1) sign(s)** for **GINO'S HAIR DESIGN**, adjacent to the premises known as **2845 S. Wallace St.**.

Dear Alderman **Patrick D. Thompson**:

The applicant referenced above has requested the use of the public right-of-way for a **sign(s)**. An ordinance has been prepared by the Department of Business Affairs and Consumer Protection – Small Business Center - Public Way Use Unit for presentation to the City Council. Because this request was made for properties located in your ward, as approved by you as per the attached, I respectfully request that you introduce the attached ordinance at the next City Council meeting.

If you have any questions regarding this ordinance, please contact Anthony Bertuca at (312) 744-5506.

Department of Business Affairs and Consumer Protection

City of Chicago

O2015-8687

Office of the City Clerk

Document Tracking Sheet

Meeting Date:	12/9/2015
Sponsor(s):	Thompson (11)
Type:	Ordinance
Title:	Grant(s) of privilege in public way for Illinois Sports Facilities Authority
Committee(s) Assignment:	Committee on Transportation and Public Way

ORDINANCE
ILLINOIS SPORTS FACILITIES AUTHORITY
Acct. No. 356327 - 1
Permit No. 1120849

Be It Ordained by the City Council of the City of Chicago:

SECTION 1. Permission and authority are hereby given and granted to ILLINOIS SPORTS FACILITIES AUTHORITY, upon the terms and subject to the conditions of this ordinance to maintain and use, as now constructed, one (1) Grease Basin(s) under the public right-of-way adjacent to its premises known as 320 W. 35th St..

Said Grease Basin(s) at W. 35th Street measure(s):
One (1) at three (3) feet in length, and three (3) feet in width for a total of nine (9) square feet.

The location of said privilege shall be as shown on prints kept on file with the Department of Business Affairs and Consumer Protection and the Office of the City Clerk.

Said privilege shall be constructed in accordance with plans and specifications approved by the Department of Transportation (Office of Underground Coordination) and Department of Water Management.

This grant of privilege in the public way shall be subject to the provisions of Section 10-28-015 and all other required provisions of the Municipal Code of Chicago.

The grantee shall pay to the City of Chicago as compensation for the privilege #1120849 herein granted the sum of four hundred ($400.00) per annum in advance.


A 25% penalty will be added for payments received after due date.

The permit holder agrees to hold the City of Chicago harmless for any damage, relocation or replacement costs associated with damage, relocation or removal of private property caused by the City performing work in the public way.

Authority herein given and granted for a period of five (5) years from and after 11/03/2015.

Alderman _____

Patrick D. Thompson 11th Ward

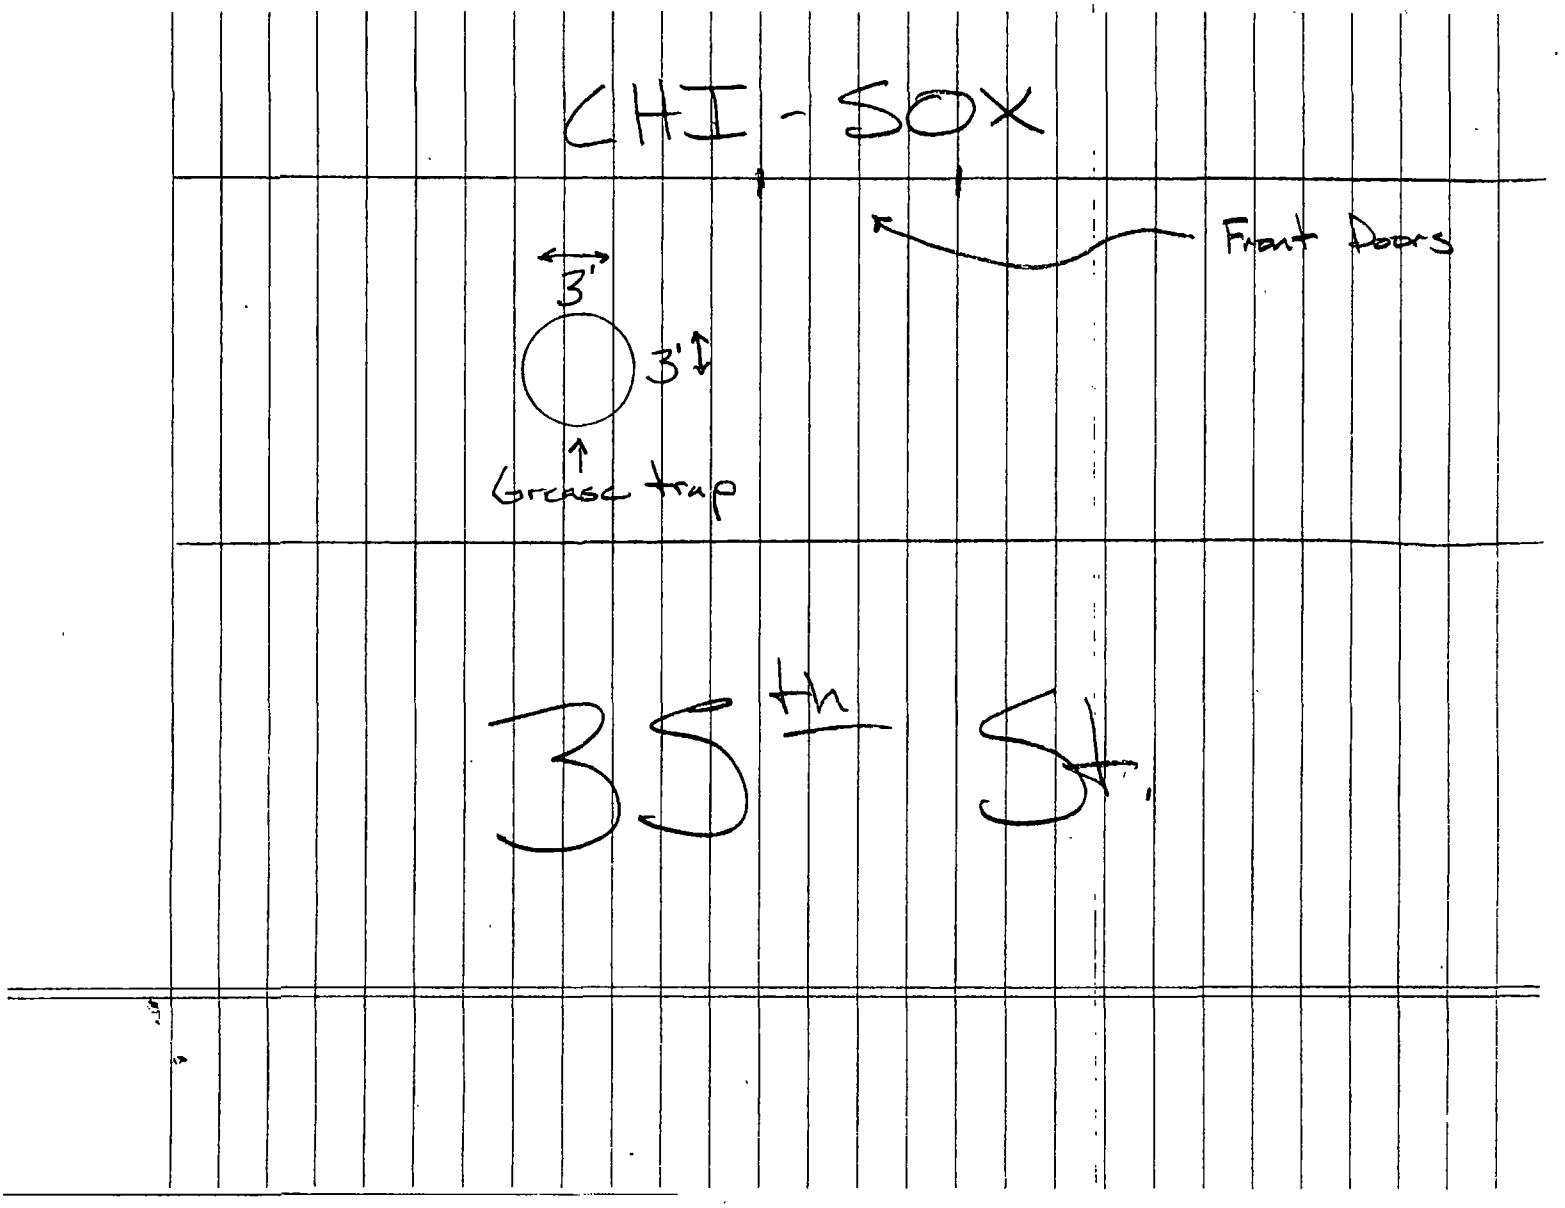
CHI - SOX
Front Doors
3'
3'
Grease trap
35th St.

Department of Business Affairs and Consumer Protection
Small Business Center - Public Way Use Unit
City Hall - 121 N. LaSalle Street, Room 800 • Chicago, IL 60602
312-74-GOBIZ / 312-744-6249 • (312) 744-1944 (TTY)
http://www.cityofchicago.org/bacp

12/09/2015

Alderman **Patrick D. Thompson**
Ward # **11**
City of Chicago
City Hall, Room **300**
121 North LaSalle Street
Chicago, Illinois 60602

Re: An ordinance to use and maintain a portion of the public right-of-way for **one (1) grease basin(s)** for **ILLINOIS SPORTS FACILITIES AUTHORITY**, adjacent to the premises known as **320 W. 35th St.**.

Dear Alderman **Patrick D. Thompson**:

The applicant referenced above has requested the use of the public right-of-way for a **grease basin(s)**. An ordinance has been prepared by the Department of Business Affairs and Consumer Protection – Small Business Center - Public Way Use Unit for presentation to the City Council. Because this request was made for properties located in your ward, as approved by you as per the attached, I respectfully request that you introduce the attached ordinance at the next City Council meeting.

If you have any questions regarding this ordinance, please contact Anthony Bertuca at (312) 744-5506.

Department of Business Affairs and Consumer Protection

City of Chicago

O2015-8688

Office of the City Clerk

Document Tracking Sheet

Meeting Date:	12/9/2015
Sponsor(s):	Thompson (11)
Type:	Ordinance
Title:	Grant(s) of privilege in public way for Tsiu Yean Lum - bay windows
Committee(s) Assignment:	Committee on Transportation and Public Way

ORDINANCE
TSIU YEAN LUM
Acct. No. 356514 - 1
Permit No. 1120703

Be It Ordained by the City Council of the City of Chicago:

SECTION 1. Permission and authority are hereby given and granted to TSIU YEAN LUM, upon the terms and subject to the conditions of this ordinance to maintain and use, as now constructed, two (2) Bay Window(s) projecting over the public right-of-way adjacent to its premises known as 649 W. 28th St..

Said Bay Window(s) at W. 28th Street measure(s):
Two (2) at twelve (12) feet in length, and three point three three (3.33) feet in width for a total of seventy-nine point nine two (79.92) square feet.

The location of said privilege shall be as shown on prints kept on file with the Department of Business Affairs and Consumer Protection and the Office of the City Clerk.

Said privilege shall be constructed in accordance with plans and specifications approved by the Department of Transportation (Division of Project Development).

This grant of privilege in the public way shall be subject to the provisions of Section 10-28-015 and all other required provisions of the Municipal Code of Chicago.

The grantee shall pay to the City of Chicago as compensation for the privilege #1120703 herein granted the sum of zero ($.00) per annum in advance.

A 25% penalty will be added for payments received after due date.

The permit holder agrees to hold the City of Chicago harmless for any damage, relocation or replacement costs associated with damage, relocation or removal of private property caused by the City performing work in the public way.


Authority herein given and granted for a period of five (5) years from and after 11/03/2015.

Alderman


Patrick D. Thompson 11th Ward

Account#: 356514-1
PWU Permit#: 1093171
PWU Type: Bay Window
PWU Location: 649 W. 28th Street

BAY WINDOWS – 2 SETS at 649 W. 28th STREET (Length and Width measurement)

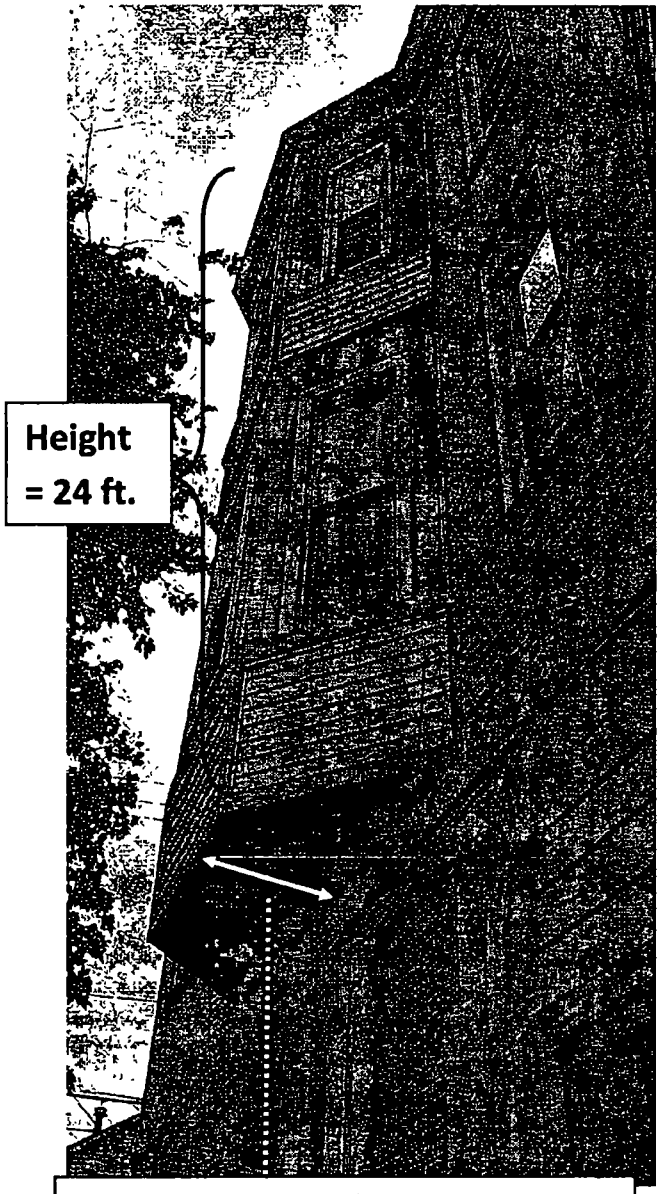

Projection over public way
"width" = 3.33 feet

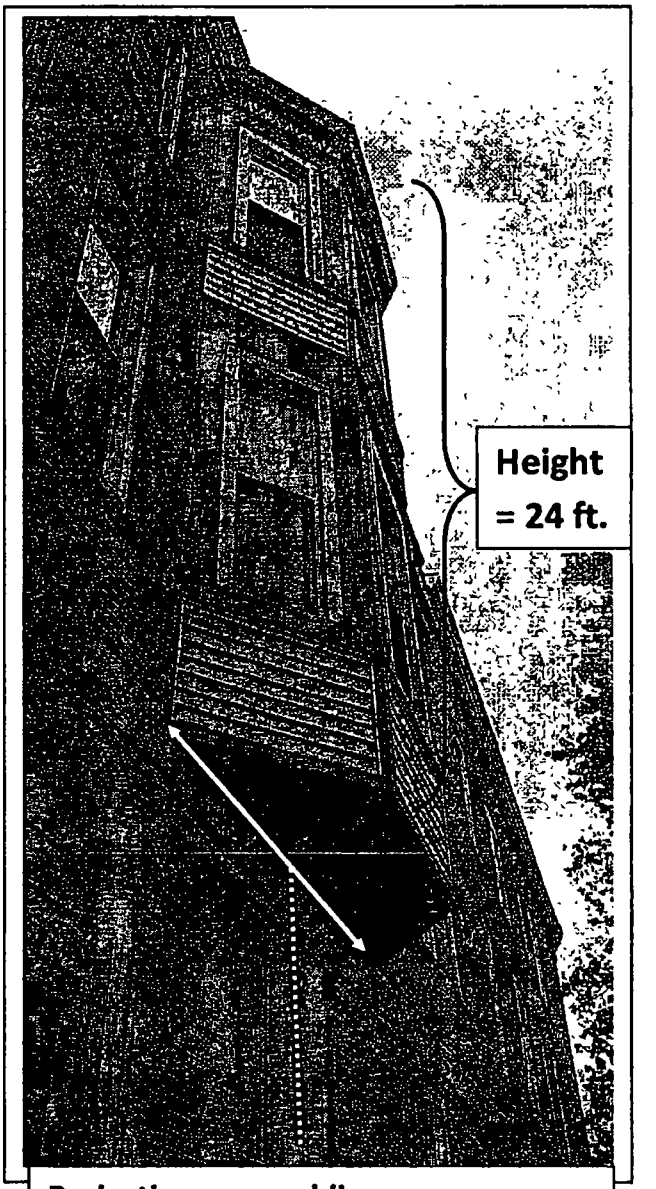

Projection over public way
"length" = 12 feet

Department of Business Affairs and Consumer Protection
Small Business Center - Public Way Use Unit
City Hall - 121 N. LaSalle Street, Room 800 • Chicago, IL 60602
312-74-GOBIZ / 312-744-6249 • (312) 744-1944 (TTY)
http://www.cityofchicago.org/bacp

12/09/2015

Alderman **Patrick D. Thompson**
Ward # **11**
City of Chicago
City Hall, Room **300**
121 North LaSalle Street
Chicago, Illinois 60602

Re: An ordinance to use and maintain a portion of the public right-of-way for **two (2) bay window(s)** for **TSIU YEAN LUM**, adjacent to the premises known as **649 W. 28th St.**.

Dear Alderman **Patrick D. Thompson**:

The applicant referenced above has requested the use of the public right-of-way for a **bay window(s)**. An ordinance has been prepared by the Department of Business Affairs and Consumer Protection – Small Business Center - Public Way Use Unit for presentation to the City Council. Because this request was made for properties located in your ward, as approved by you as per the attached, I respectfully request that you introduce the attached ordinance at the next City Council meeting.

If you have any questions regarding this ordinance, please contact Anthony Bertuca at (312) 744-5506.

Department of Business Affairs and Consumer Protection

City of Chicago

O2015-8689

Office of the City Clerk

Document Tracking Sheet

Meeting Date:	12/9/2015
Sponsor(s):	Thompson (11)
Type:	Ordinance
Title:	Grant(s) of privilege in public way for Tsiu Yean Lum - porch
Committee(s) Assignment:	Committee on Transportation and Public Way

ORDINANCE
TSIU YEAN LUM
Acct. No. 356514 - 1
Permit No. 1120707

Be It Ordained by the City Council of the City of Chicago:

SECTION 1. Permission and authority are hereby given and granted to TSIU YEAN LUM, upon the terms and subject to the conditions of this ordinance to maintain and use, as now constructed, one (1) Porch(s) projecting over the public right-of-way adjacent to its premises known as 649 W. 28th St..

Said Porch(s) at Public Alley measure(s):
One (1) at twenty-two point eight three (22.83) feet in length, and two point six six (2.66) feet in width for a total of sixty point seven three (60.73) square feet.

The location of said privilege shall be as shown on prints kept on file with the Department of Business Affairs and Consumer Protection and the Office of the City Clerk.

Said privilege shall be constructed in accordance with plans and specifications approved by the Department of Transportation (Division of Project Development).

This grant of privilege in the public way shall be subject to the provisions of Section 10-28-015 and all other required provisions of the Municipal Code of Chicago.

The grantee shall pay to the City of Chicago as compensation for the privilege #1120707 herein granted the sum of four hundred ($400.00) per annum in advance.

A 25% penalty will be added for payments received after due date.

The permit holder agrees to hold the City of Chicago harmless for any damage, relocation or replacement costs associated with damage, relocation or removal of private property caused by the City performing work in the public way.


Authority herein given and granted for a period of five (5) years from and after 11/10/2015.

Alderman 

Patrick D. Thompson 11th Ward

Account#: 356514-1
PWU Permit#: 1093241
PWU Type: Porch
PWU Location: 649 W. 28th Street

DIAGRAM OF PORCH (taken for Architectural Plans - Front Elevation)

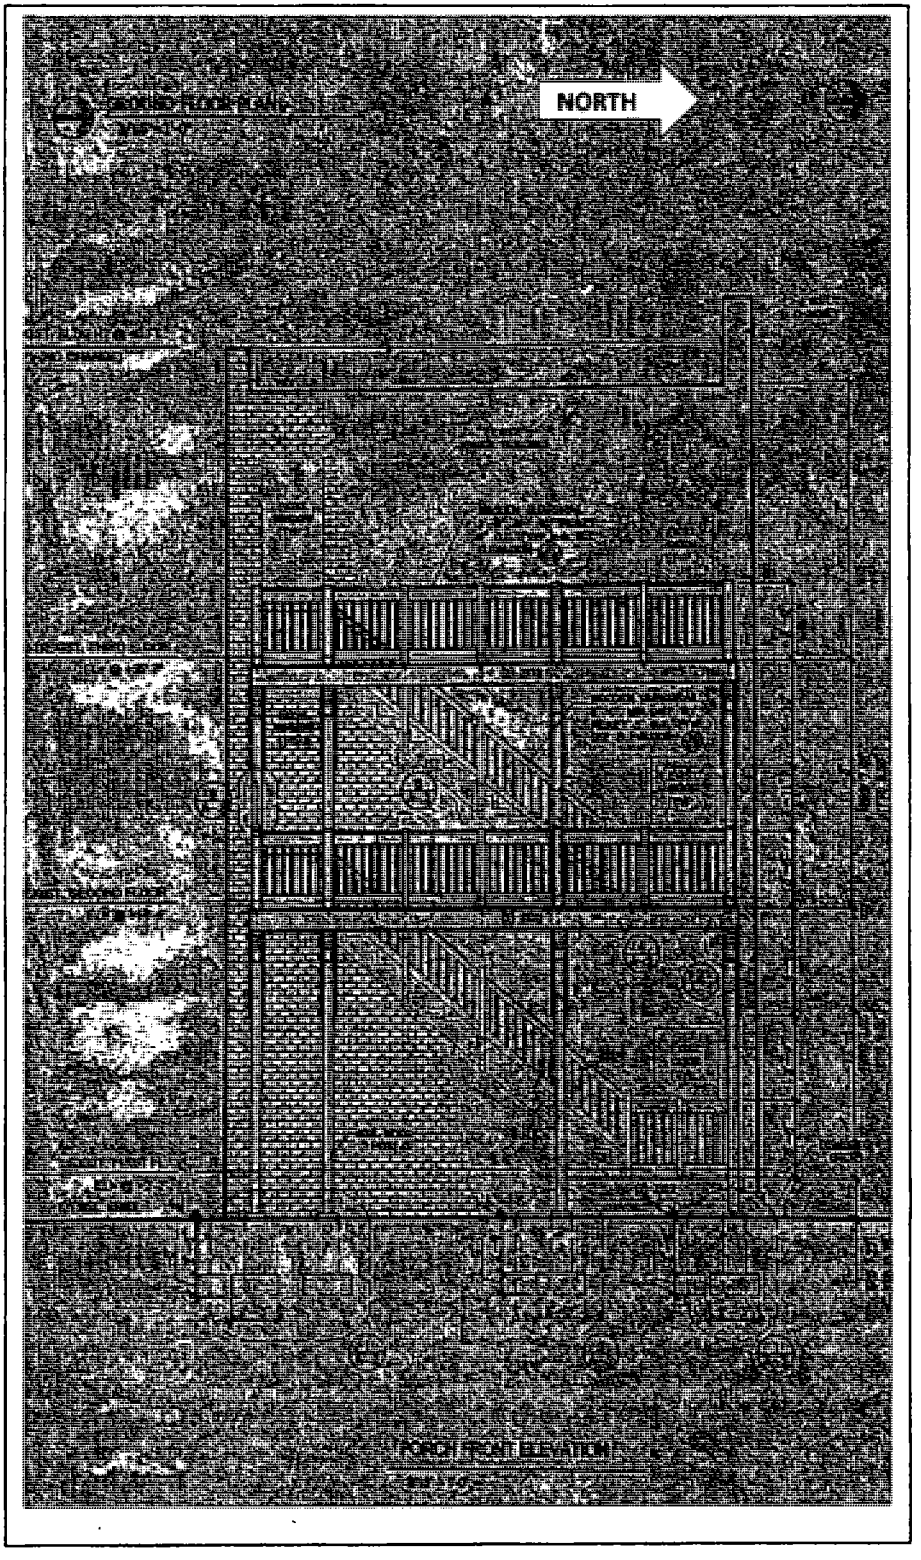

Department of Business Affairs and Consumer Protection
Small Business Center - Public Way Use Unit
City Hall - 121 N. LaSalle Street, Room 800 • Chicago, IL 60602
312-74-GOBIZ / 312-744-6249 • (312) 744-1944 (TTY)
http://www.cityofchicago.org/bacp

12/09/2015

Alderman **Patrick D. Thompson**
Ward # **11**
City of Chicago
City Hall, Room **300**
121 North LaSalle Street
Chicago, Illinois 60602

Re: An ordinance to use and maintain a portion of the public right-of-way for **one (1) porch(s)** for **TSIU YEAN LUM**, adjacent to the premises known as **649 W. 28th St.**.

Dear Alderman **Patrick D. Thompson**:

The applicant referenced above has requested the use of the public right-of-way for a **porch(s)**. An ordinance has been prepared by the Department of Business Affairs and Consumer Protection – Small Business Center - Public Way Use Unit for presentation to the City Council. Because this request was made for properties located in your ward, as approved by you as per the attached, I respectfully request that you introduce the attached ordinance at the next City Council meeting.

If you have any questions regarding this ordinance, please contact Anthony Bertuca at (312) 744-5506.

Department of Business Affairs and Consumer Protection

City of Chicago

O2015-8690

Office of the City Clerk

Document Tracking Sheet

Meeting Date:	12/9/2015
Sponsor(s):	Thompson (11)
Type:	Ordinance
Title:	Grant(s) of privilege in public way for Tsiu Yean Lum - stair cases
Committee(s) Assignment:	Committee on Transportation and Public Way

ORDINANCE
TSIU YEAN LUM
Acct. No. 356514 - 1
Permit No. 1120705

Be It Ordained by the City Council of the City of Chicago:

SECTION 1. Permission and authority are hereby given and granted to TSIU YEAN LUM, upon the terms and subject to the conditions of this ordinance to maintain and use, as now constructed, three (3) Stair Case(s) on the public right-of-way adjacent to its premises known as 649 W. 28th St..

Said Stair Case(s) at W. 28th Street measure(s):
One (1) at six (6) feet in length, and three point three three (3.33) feet in width for a total of nineteen point nine eight (19.98) square feet.

Said Stair Case(s) at W. 28th Street measure(s):
Two (2) at eleven point two five (11.25) feet in length, and two point three three (2.33) feet in width for a total of fifty-two point four three (52.43) square feet.

The location of said privilege shall be as shown on prints kept on file with the Department of Business Affairs and Consumer Protection and the Office of the City Clerk.

Said privilege shall be constructed in accordance with plans and specifications approved by the Department of Transportation (Division of Project Development).

This grant of privilege in the public way shall be subject to the provisions of Section 10-28-015 and all other required provisions of the Municipal Code of Chicago.

The grantee shall pay to the City of Chicago as compensation for the privilege #1120705 herein granted the sum of zero ($.00) per annum in advance.

A 25% penalty will be added for payments received after due date.

The permit holder agrees to hold the City of Chicago harmless for any damage, relocation or replacement costs associated with damage, relocation or removal of private property caused by the City performing work in the public way.


Authority herein given and granted for a period of five (5) years from and after 11/10/2015.

Alderman _____

Patrick D. Thompson 11th Ward

Account#: 356514-1
PWU Permit#: 1093252
PWU Type: Stair Case
PWU Location: 649 W. 28th Street

ABOVE GROUND STAIRS ENTRANCE TO 649 W. 28TH STREET

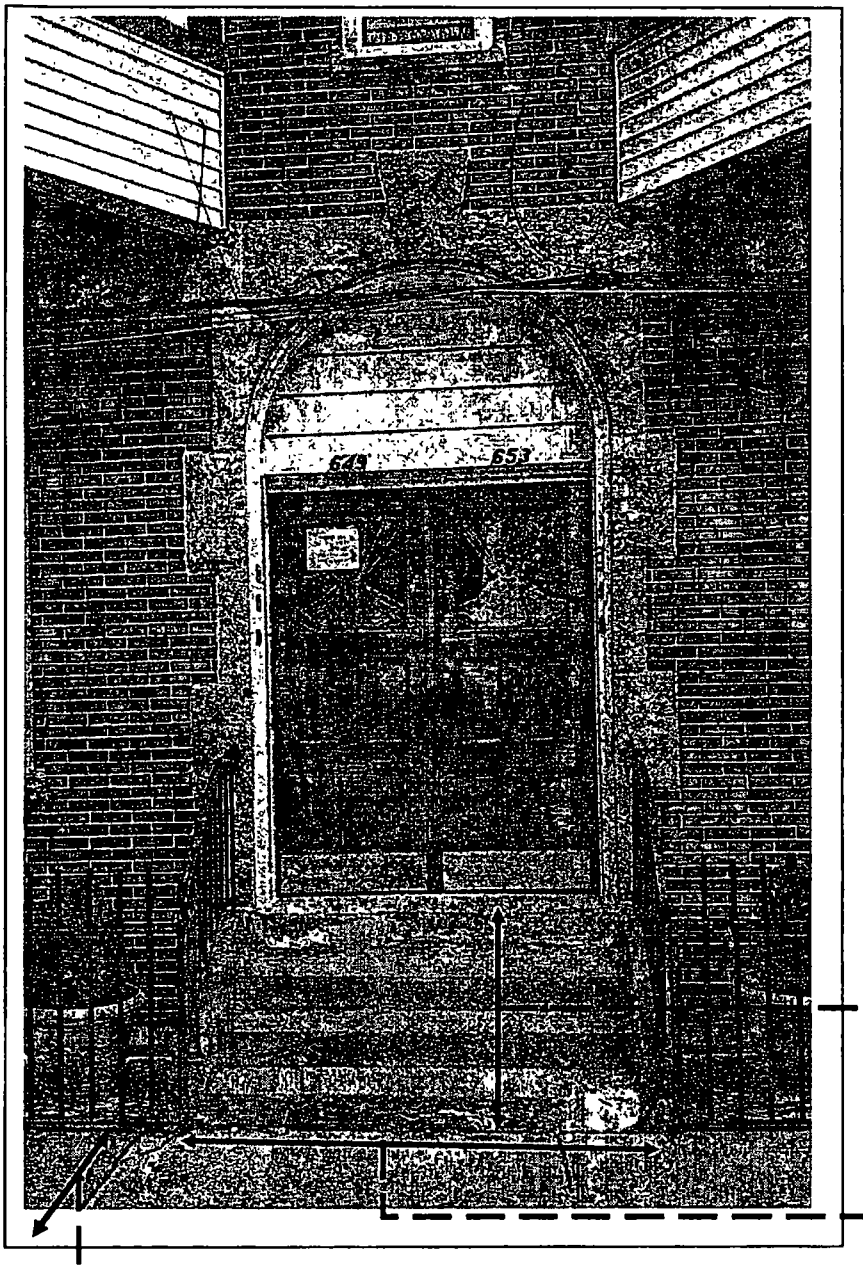

Height of steps = 3 feet

Length of steps = 6 feet

Public sidewalk width = 6 feet

Department of Business Affairs and Consumer Protection
Small Business Center - Public Way Use Unit
City Hall - 121 N LaSalle Street, Room 800 • Chicago, IL 60602
312-74-GOBIZ / 312-744-6249 • (312) 744-1944 (TTY)
http //www cityofchicago org/bacp

12/09/2015

Alderman **Patrick D. Thompson**
Ward # **11**
City of Chicago
City Hall, Room **300**
121 North LaSalle Street
Chicago, Illinois 60602

Re: An ordinance to use and maintain a portion of the public right-of-way for **three (3) stair case(s)** for **TSIU YEAN LUM**, adjacent to the premises known as **649 W. 28th St.**.

Dear Alderman **Patrick D. Thompson**:

The applicant referenced above has requested the use of the public right-of-way for a **stair case(s)**. An ordinance has been prepared by the Department of Business Affairs and Consumer Protection – Small Business Center - Public Way Use Unit for presentation to the City Council. Because this request was made for properties located in your ward, as approved by you as per the attached, I respectfully request that you introduce the attached ordinance at the next City Council meeting.

If you have any questions regarding this ordinance, please contact Anthony Bertuca at (312) 744-5506.

Department of Business Affairs and Consumer Protection

City of Chicago

O2015-8691

Office of the City Clerk

Document Tracking Sheet

Meeting Date:	12/9/2015
Sponsor(s):	Thompson (11)
Type:	Ordinance
Title:	Grant(s) of privilege in public way for Tsiu Yean Lum - steps
Committee(s) Assignment:	Committee on Transportation and Public Way

ORDINANCE
TSIU YEAN LUM
Acct. No. 356514 - 2
Permit No. 1120706

Be It Ordained by the City Council of the City of Chicago:

SECTION 1. Permission and authority are hereby given and granted to TSIU YEAN LUM, upon the terms and subject to the conditions of this ordinance to maintain and use, as now constructed, two (2) Step(s) on the public right-of-way adjacent to its premises known as 2801 S. Union Ave..

Said Step(s) at S. Union Street measure(s):
One (1) at four point four six (4.46) feet in length, and one point one seven (1.17) foot in width for a total of five point two two (5.22) square feet.

Said Step(s) at S. Union Street measure(s):
One (1) at five point zero eight (5.08) feet in length, and one point one seven (1.17) foot in width for a total of five point nine four (5.94) square feet.

The location of said privilege shall be as shown on prints kept on file with the Department of Business Affairs and Consumer Protection and the Office of the City Clerk.

Said privilege shall be constructed in accordance with plans and specifications approved by the Department of Transportation (Division of Project Development).

This grant of privilege in the public way shall be subject to the provisions of Section 10-28-015 and all other required provisions of the Municipal Code of Chicago.

The grantee shall pay to the City of Chicago as compensation for the privilege #1120706 herein granted the sum of zero ($.00) per annum in advance.

A 25% penalty will be added for payments received after due date.

The permit holder agrees to hold the City of Chicago harmless for any damage, relocation or replacement costs associated with damage, relocation or removal of private property caused by the City performing work in the public way.


Authority herein given and granted for a period of five (5) years from and after 11/03/2015.

Alderman

Patrick D. Thompson 11th Ward

Account#: 356514-2
PWU Permit#: 1093245
PWU Type: Step
PWU Location: 2801 S. Union Avenue

FRONT FACE OF 2801 S. UNION STREET

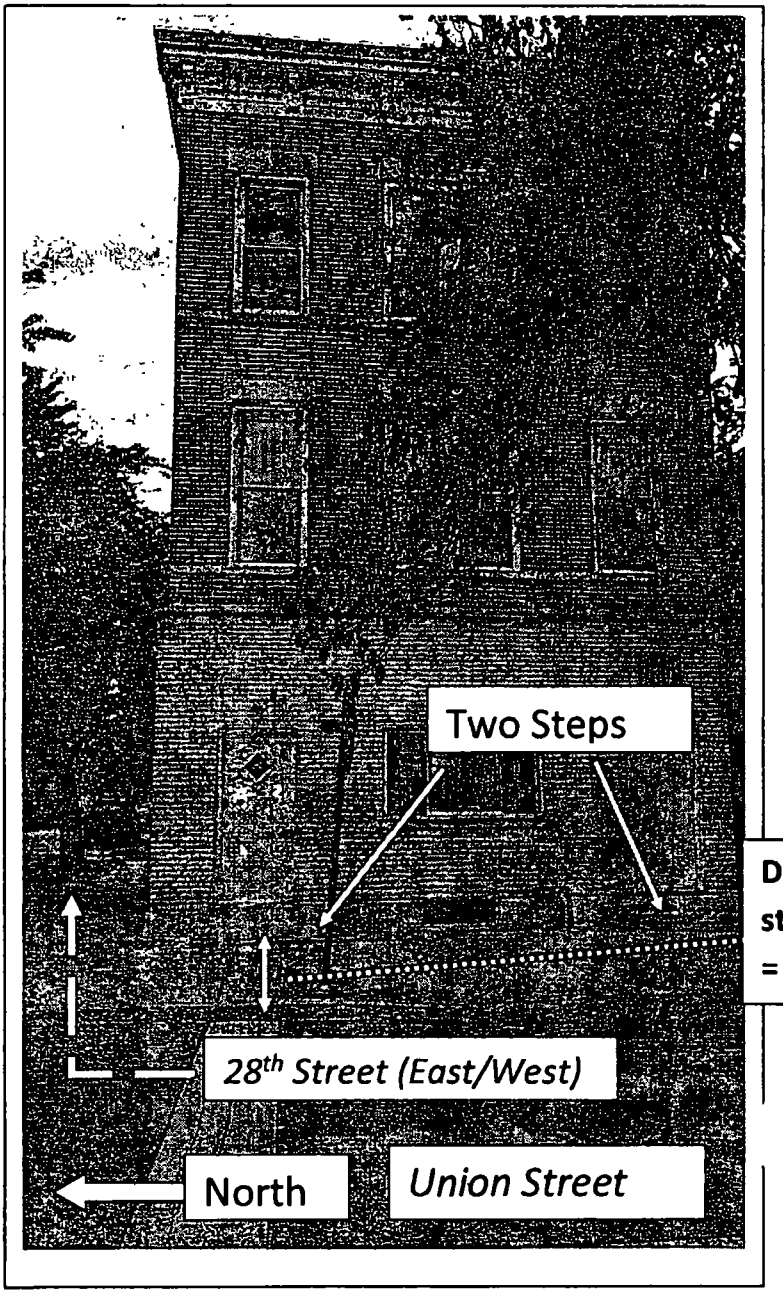

Department of Business Affairs and Consumer Protection
Small Business Center - Public Way Use Unit
City Hall - 121 N. LaSalle Street, Room 800 • Chicago, IL 60602
312-74-GOBIZ / 312-744-6249 • (312) 744-1944 (TTY)
http://www.cityofchicago.org/bacp

12/09/2015

Alderman **Patrick D. Thompson**
Ward # **11**
City of Chicago
City Hall, Room **300**
121 North LaSalle Street
Chicago, Illinois 60602

Re: An ordinance to use and maintain a portion of the public right-of-way for **two (2) step(s)** for **TSIU YEAN LUM**, adjacent to the premises known as **2801 S. Union Ave.**.

Dear Alderman **Patrick D. Thompson**:

The applicant referenced above has requested the use of the public right-of-way for a **step(s)**. An ordinance has been prepared by the Department of Business Affairs and Consumer Protection – Small Business Center - Public Way Use Unit for presentation to the City Council. Because this request was made for properties located in your ward, as approved by you as per the attached, I respectfully request that you introduce the attached ordinance at the next City Council meeting.

If you have any questions regarding this ordinance, please contact Anthony Bertuca at (312) 744-5506.

Department of Business Affairs and Consumer Protection

City of Chicago

O2015-8700

Office of the City Clerk

Document Tracking Sheet

Meeting Date:	12/9/2015
Sponsor(s):	Quinn (13)
Type:	Ordinance
Title:	Grant(s) of privilege in public way for Midway Sub
Committee(s) Assignment:	Committee on Transportation and Public Way

ORDINANCE
MIDWAY SUB
Acct. No. 349783 - 1
Permit No. 1120735

Be It Ordained by the City Council of the City of Chicago:

SECTION 1. Permission and authority are hereby given and granted to MIDWAY SUB, upon the terms and subject to the conditions of this ordinance to maintain and use one (1) sign(s) projecting over the public right-of-way attached to its premises known as 6421 W. Archer Ave..

Said sign structure(s) measures as follows; along W. Archer Avenue:
One (1) at ten (10) feet in length, five (5) feet in height and twenty-four (24) feet above grade level.

The location of said privilege shall be as shown on prints kept on file with the Department of Business Affairs and Consumer Protection and the Office of the City Clerk.

Said privilege shall be constructed in accordance with plans and specifications approved by the Department of Transportation (Division of Project Development) and Zoning Department - Signs.

This grant of privilege in the public way shall be subject to the provisions of Section 10-28-015 and all other required provisions of the Municipal Code of Chicago.

The grantee shall pay to the City of Chicago as compensation for the privilege #1120735 herein granted the sum of three hundred ($300.00) per annum in advance.


A 25% penalty will be added for payments received after due date.

The permit holder agrees to hold the City of Chicago harmless for any damage, relocation or replacement costs associated with damage, relocation or removal of private property caused by the City performing work in the public way.

Authority herein given and granted for a period of five (5) years from and after 11/10/2015.

Alderman _____

Marty Quinn 13th Ward

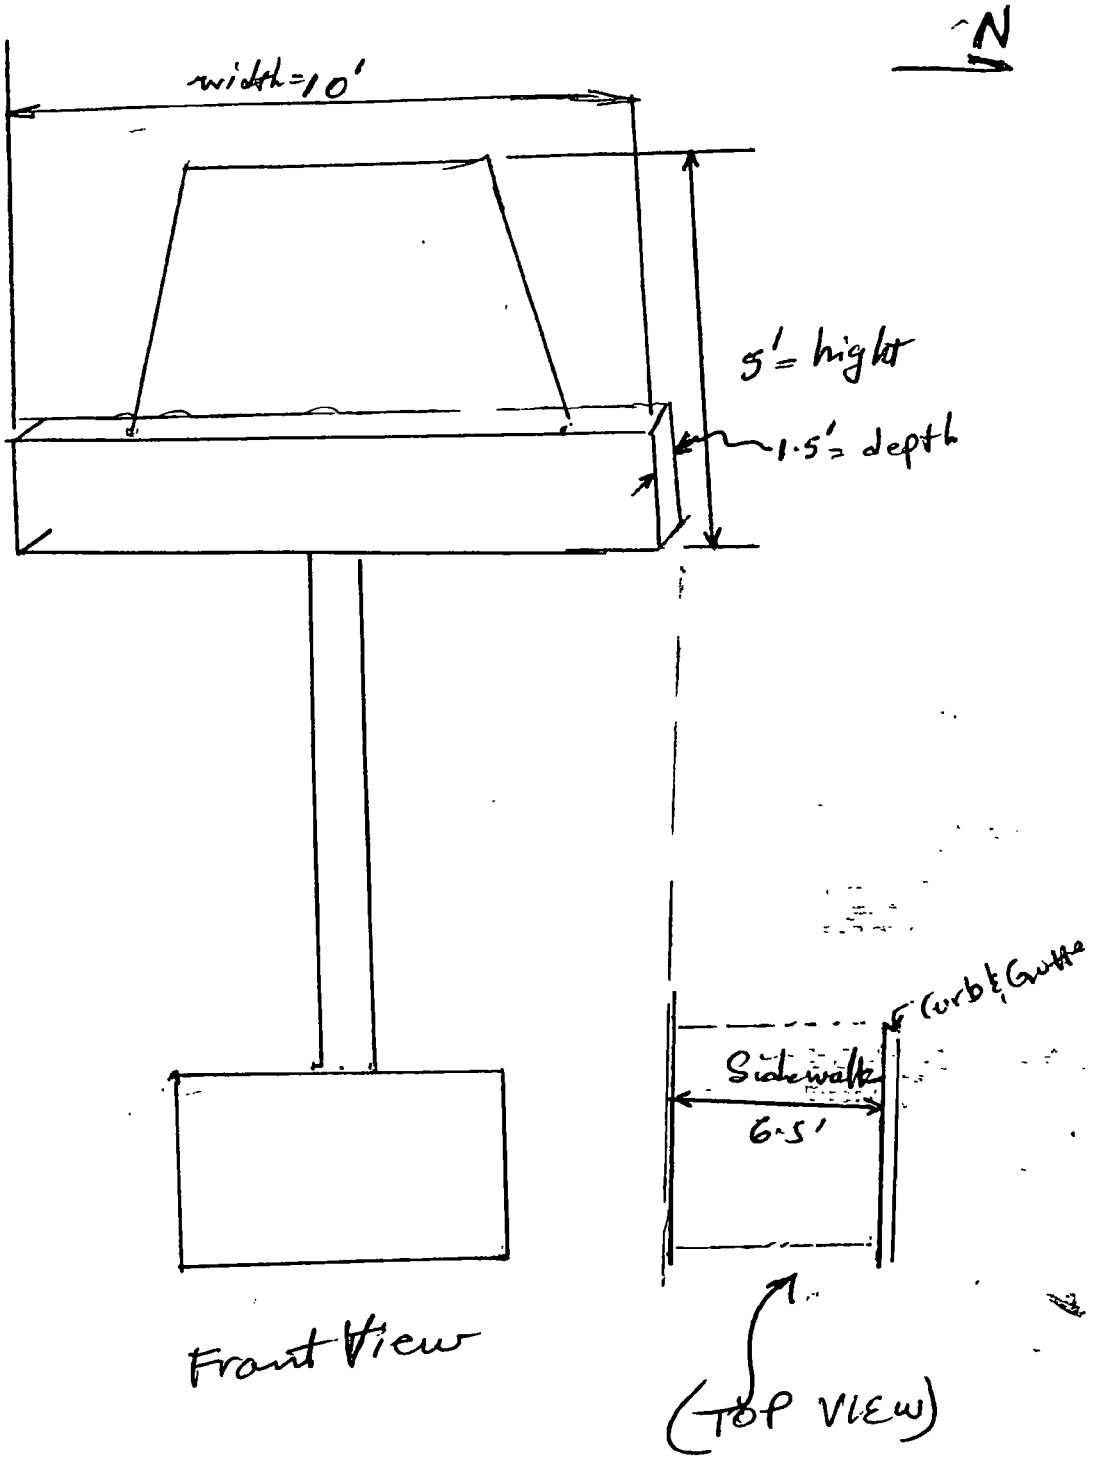
N
width=10'
5'= hight
1.5'= depth
Curb & Gutter
Sidewalk
6.5'
Front View
(TOP VIEW)

Department of Business Affairs and Consumer Protection
Small Business Center - Public Way Use Unit
City Hall - 121 N LaSalle Street, Room 800 • Chicago, IL 60602
312-74-GOBIZ / 312-744-6249 • (312) 744-1944 (TTY)
http://www.cityofchicago.org/bacp

12/09/2015

Alderman **Marty Quinn**
Ward # **13**
City of Chicago
City Hall, Room **300**
121 North LaSalle Street
Chicago, Illinois 60602

Re: An ordinance to use and maintain a portion of the public right-of-way for **one (1) sign(s)** for **MIDWAY SUB**, adjacent to the premises known as **6421 W. Archer Ave.**.

Dear Alderman **Marty Quinn**:

The applicant referenced above has requested the use of the public right-of-way for a **sign(s)**. An ordinance has been prepared by the Department of Business Affairs and Consumer Protection – Small Business Center - Public Way Use Unit for presentation to the City Council. Because this request was made for properties located in your ward, as approved by you as per the attached, I respectfully request that you introduce the attached ordinance at the next City Council meeting.

If you have any questions regarding this ordinance, please contact Anthony Bertuca at (312) 744-5506.

Department of Business Affairs and Consumer Protection

City of Chicago

O2015-8701

Office of the City Clerk

Document Tracking Sheet

Meeting Date:	12/9/2015
Sponsor(s):	Burke (14)
Type:	Ordinance
Title:	Grant(s) of privilege in public way for Royal Bank
Committee(s) Assignment:	Committee on Transportation and Public Way

ORDINANCE
Royal Bank
Acct. No. 1656 - 2
Permit No. 1120307

Be It Ordained by the City Council of the City of Chicago:

SECTION 1. Permission and authority are hereby given and granted to Royal Bank, upon the terms and subject to the conditions of this ordinance to maintain and use one (1) sign(s) projecting over the public right-of-way attached to its premises known as 4800 S. Pulaski Rd..

Said sign structure(s) measures as follows; along S. Pulaski:
One (1) at ten (10) feet in length, eight (8) feet in height and twenty (20) feet above grade level.

The location of said privilege shall be as shown on prints kept on file with the Department of Business Affairs and Consumer Protection and the Office of the City Clerk.

Said privilege shall be constructed in accordance with plans and specifications approved by the Department of Transportation (Division of Project Development) and Zoning Department - Signs.

This grant of privilege in the public way shall be subject to the provisions of Section 10-28-015 and all other required provisions of the Municipal Code of Chicago.

The grantee shall pay to the City of Chicago as compensation for the privilege #1120307 herein granted the sum of three hundred ($300.00) per annum in advance.

A 25% penalty will be added for payments received after due date.


The permit holder agrees to hold the City of Chicago harmless for any damage, relocation or replacement costs associated with damage, relocation or removal of private property caused by the City performing work in the public way.

Authority herein given and granted for a period of five (5) years from and after Date of Passage.

Alderman _____

Edward M. Burke 14th Ward


EXISTING PWU Pole sign d.f.

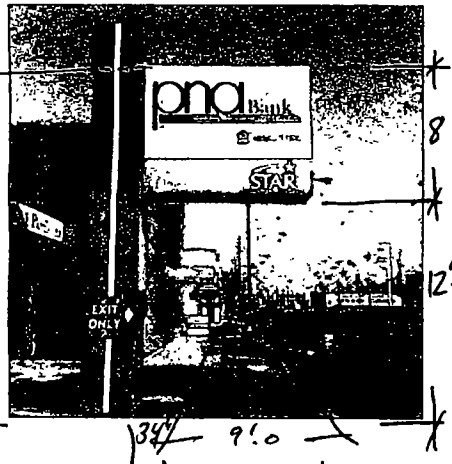



Reface PWU Pole sign d.f

10'0"

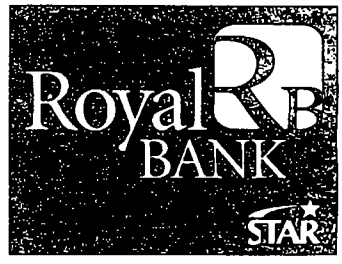

8'0"

stretchface reface d f
pole sign change out electrical
to LED lights and paint pole sign
structure.

RoyalBANK

P-1
SHEET NUMBER

SIGN TYPE: sign face change stretch face d f
LOCATION: 4800 s pulaski rd chicago il 60632
JOB NO.

DATE 2 14 13
DRAWN BY H
SCALE 1"=1"

Department of Business Affairs and Consumer Protection
Small Business Center - Public Way Use Unit
City Hall - 121 N LaSalle Street, Room 800 • Chicago, IL 60602
312-74-GOBIZ / 312-744-6249 • (312) 744-1944 (TTY)
http://www.cityofchicago.org/bacp

12/09/2015

Alderman **Edward M. Burke**
Ward # **14**
City of Chicago
City Hall, Room **302**
121 North LaSalle Street
Chicago, Illinois 60602

Re: An ordinance to use and maintain a portion of the public right-of-way for **one (1) sign(s)** for **Royal Bank**, adjacent to the premises known as **4800 S. Pulaski Rd.**.

Dear Alderman **Edward M. Burke**:

The applicant referenced above has requested the use of the public right-of-way for a **sign(s)**. An ordinance has been prepared by the Department of Business Affairs and Consumer Protection – Small Business Center - Public Way Use Unit for presentation to the City Council. Because this request was made for properties located in your ward, as approved by you as per the attached, I respectfully request that you introduce the attached ordinance at the next City Council meeting.

If you have any questions regarding this ordinance, please contact Anthony Bertuca at (312) 744-5506.

Department of Business Affairs and Consumer Protection

City of Chicago

O2015-8702

Office of the City Clerk

Document Tracking Sheet

Meeting Date:	12/9/2015
Sponsor(s):	Lopez (15)
Type:	Ordinance
Title:	Grant(s) of privilege in public way for Dollar Tree No. 5705
Committee(s) Assignment:	Committee on Transportation and Public Way

ORDINANCE
DOLLAR TREE # 5705
Acct. No. 7049 - 64
Permit No. 1120191

Be It Ordained by the City Council of the City of Chicago:

SECTION 1. Permission and authority are hereby given and granted to DOLLAR TREE # 5705, upon the terms and subject to the conditions of this ordinance to maintain and use one (1) sign(s) projecting over the public right-of-way attached to its premises known as 4315 S. Archer Ave..

Said sign structure(s) measures as follows; along S. Archer Avenue:
One (1) at eighteen point four two (18.42) feet in length, eleven point five (11.5) feet in height and twelve point five eight (12.58) feet above grade level.

The location of said privilege shall be as shown on prints kept on file with the Department of Business Affairs and Consumer Protection and the Office of the City Clerk.

Said privilege shall be constructed in accordance with plans and specifications approved by the Department of Transportation (Division of Project Development) and Zoning Department - Signs.

This grant of privilege in the public way shall be subject to the provisions of Section 10-28-015 and all other required provisions of the Municipal Code of Chicago.

The grantee shall pay to the City of Chicago as compensation for the privilege #1120191 herein granted the sum of three hundred ($300.00) per annum in advance.

A 25% penalty will be added for payments received after due date.

The permit holder agrees to hold the City of Chicago harmless for any damage, relocation or replacement costs associated with damage, relocation or removal of private property caused by the City performing work in the public way.

Authority herein given and granted for a period of five (5) years from and after Date of Passage.

Alderman _____
Raymond A. Lopez 15th Ward

JONES SIGN
Your Vision. Accomplished.
400 MACK DRIVE CROYDON, PA 19021
PH 215 788.3898 FX. 215.788.7688

01.27.2015

DOLLAR TREE

4315 S Archer Ave, Chicago, IL

CHICAGO SIGN®
Chicago Sign and Light Company

Install illuminated wall sign as shown.




West Elevation

275' lot frontage 70' store frontage


CALLOUTS:

1. .040" PERFORMED BRONZE ALUMINUM RETURNS LETTER LOCKED/STAPLED TO BACKS
2. .125" X 1" PRE-FINISHED BRONZE TRIM CAP CHEMICALLY BONDED TO FACES (LETTERS 4' AND LARGER REQUIRE TRIM CAP CLIPS)
3. .063" MILL FINISH ALUMINUM BACKS
4. 3/16" 7328 WHITE ACRYLIC FACES W/ [redacted] AVLON #2500-198 VIVID GREEN VINYL APPLIED FIRST SURFACE
5. GREEN LED MODULES
6. 4 3/8"H x 5"D ALUMINUM RACEWAY EXTRUSION W/ REMOVABLE TOP COVER
7. 1/4" X 2" MOUNTING STRAPS
8. #10 X 1/2" LG TEK SCREWS
9. LED POWER SUPPLY ON 1/2" STANDOFF
10. 1/4" WEEP HOLES
11. MOUNTING HARDWARE TO SUIT WALL CONSTRUCTION (SEE TABLE)
12. PRIMARY ELECTRICAL FEED IN 1/2" WEATHER TIGHT FLEX CONNECTOR
13. 15 AMP TOGGLE SWITCH ON RACEWAY
14. U.L. MANUFACTURER, AND VOLTAGE/AMPERAGE TAGS ON RACEWAY
15. EXISTING BUILDING WALL
16. 1" X 1" ALUMINUM TUBE CROSS BRACING (USED IN 8' LETTERS AND LARGER)
17. FLEXIBLE CONDUIT WITH WEATHER TIGHT FLEX CONNECTOR

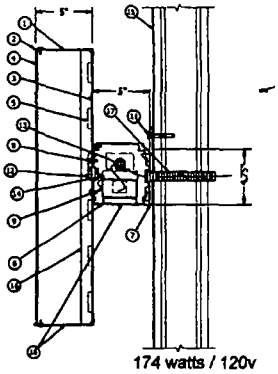

SECTION VIEW
SCALE NONE

174 watts / 120v
4 power supply (60w)
flush toggle switch
UL label

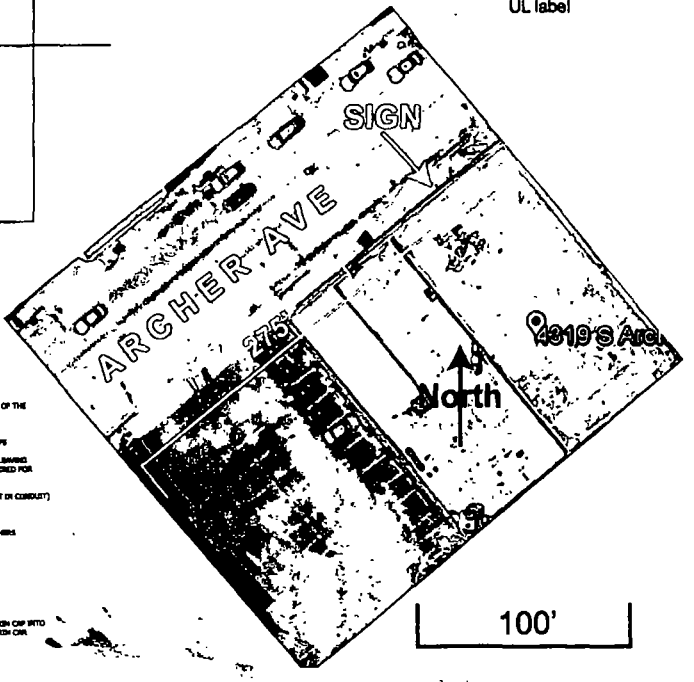

GENERAL NOTES:

1. THIS SIGN IS TO BE INSTALLED IN ACCORDANCE WITH THE REQUIREMENTS OF ARTICLE 600 OF THE NATIONAL ELECTRICAL CODE
   A. GROUNDED AND BONDED PER NEC 600.7(H)(2) 2011
   B. EXISTING BRANCH CIRCUIT IN COMPLIANCE WITH NEC 600.5, NOT TO EXCEED 30 AMPS
   C. SIGN IS TO BE UL LISTED PER NEC 600.3
   D. UL DISCONNECT SWITCH PER NEC 600.6 REQUIRED PER SIGN COMPONENT BEFORE LEAVING MANUFACTURER (FOR MULTIPLE SIGNS, A DISCONNECT IS PERMITTED BUT NOT REQUIRED FOR EACH SECTION)
   E. SEAL ALL JOINTS WITH SILICONE CAULKING
   F. PRIMARY WIRING INSIDE RACEWAY TO BE IN FLEX CONDUIT (SECONDARY WIRING NOT IN CONDUIT)
2. LEDs TO BE LAID OUT ACCORDING TO LAYOUTS
3. 120V/20A CIRCUIT(S) TO BE LOCATED AT CONTROLLINE OF LETTER SETS INSIDE STORE BY OTHERS
4. ALL ELECTRICAL PENETRATIONS TO BE IN ONE HORIZONTAL LINE AND SEALED W/ SILICONE
5. ROOF MEMBRANES NOT TO BE PENETRATED
6. PROVIDE (1) 5' LG ELECTRICAL WHIP W/ FLEX CONDUIT
7. FINAL ELECTRICAL HOOKUP BY OTHERS
8. FACES ATTACH TO RETURNS W/ #8 X 1/2" LG PAN HEAD SHEET METAL SCREWS THROUGH TRIM CAP INTO RETURNS. SCREWS ARE SPACED APPROX. 24" APART AND HEADS ARE PAINTED TO MATCH TRIM CAP.

Department of Business Affairs and Consumer Protection
Small Business Center - Public Way Use Unit
City Hall - 121 N. LaSalle Street, Room 800 • Chicago, IL 60602
312-74-GOBIZ / 312-744-6249 • (312) 744-1944 (TTY)
http://www.cityofchicago.org/bacp

12/09/2015

Alderman **Raymond A. Lopez**
Ward # **15**
City of Chicago
City Hall, Room **300**
121 North LaSalle Street
Chicago, Illinois 60602

Re: An ordinance to use and maintain a portion of the public right-of-way for **one (1) sign(s)** for **DOLLAR TREE # 5705**, adjacent to the premises known as **4315 S. Archer Ave.**.

Dear Alderman **Raymond A. Lopez**:

The applicant referenced above has requested the use of the public right-of-way for a **sign(s)**. An ordinance has been prepared by the Department of Business Affairs and Consumer Protection – Small Business Center - Public Way Use Unit for presentation to the City Council. Because this request was made for properties located in your ward, as approved by you as per the attached, I respectfully request that you introduce the attached ordinance at the next City Council meeting.

If you have any questions regarding this ordinance, please contact Anthony Bertuca at (312) 744-5506.

Department of Business Affairs and Consumer Protection

City of Chicago

O2015-8704

Office of the City Clerk

Document Tracking Sheet

Meeting Date:	12/9/2015
Sponsor(s):	Cochran (20)
Type:	Ordinance
Title:	Grant(s) of privilege in public way for Best Motel
Committee(s) Assignment:	Committee on Transportation and Public Way

ORDINANCE
BEST MOTEL
Acct. No. 280125 - 1
Permit No. 1119202

Be It Ordained by the City Council of the City of Chicago:

SECTION 1. Permission and authority are hereby given and granted to BEST MOTEL, upon the terms and subject to the conditions of this ordinance to maintain and use, as now constructed, four (4) Light Fixture(s) projecting over the public right-of-way adjacent to its premises known as 6535 S. Dr Martin Luther King Jr Dr..

Said Light Fixture(s) at S. King Drive measure(s):
Four (4) at one point two five (1.25) foot in length, point seven five (.75) feet in width and fifteen (15) feet above grade level.

The location of said privilege shall be as shown on prints kept on file with the Department of Business Affairs and Consumer Protection and the Office of the City Clerk.

Said privilege shall be constructed in accordance with plans and specifications approved by the Department of Transportation (Division of Project Development).

This grant of privilege in the public way shall be subject to the provisions of Section 10-28-015 and all other required provisions of the Municipal Code of Chicago.

The grantee shall pay to the City of Chicago as compensation for the privilege #1119202 herein granted the sum of ninety ($90.00) per annum in advance.


A 25% penalty will be added for payments received after due date.

The permit holder agrees to hold the City of Chicago harmless for any damage, relocation or replacement costs associated with damage, relocation or removal of private property caused by the City performing work in the public way.

Authority herein given and granted for a period of five (5) years from and after 03/10/2015.

Alderman

Willie Cochran 20th Ward

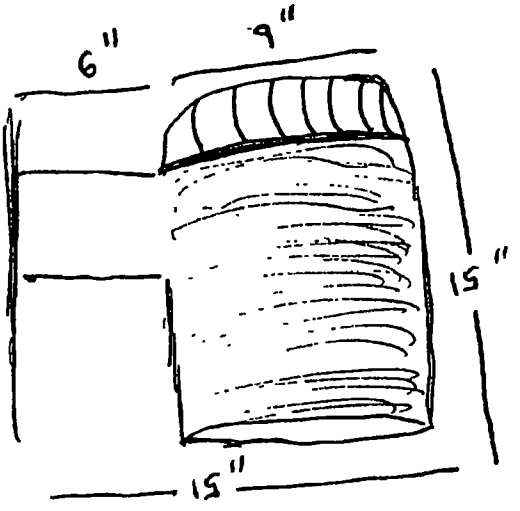
6"
9"
15"
15"

Department of Business Affairs and Consumer Protection
Small Business Center - Public Way Use Unit
City Hall - 121 N LaSalle Street, Room 800 • Chicago, IL 60602
312-74-GOBIZ / 312-744-6249 • (312) 744-1944 (TTY)
http://www.cityofchicago.org/bacp

12/09/2015

Alderman **Willie Cochran**
Ward # **20**
City of Chicago
City Hall, Room **300**
121 North LaSalle Street
Chicago, Illinois 60602

Re: An ordinance to use and maintain a portion of the public right-of-way for **four (4) light fixture(s)** for **BEST MOTEL**, adjacent to the premises known as **6535 S. Dr Martin Luther King Jr Dr.**.

Dear Alderman **Willie Cochran**:

The applicant referenced above has requested the use of the public right-of-way for a **light fixture(s)**. An ordinance has been prepared by the Department of Business Affairs and Consumer Protection – Small Business Center - Public Way Use Unit for presentation to the City Council. Because this request was made for properties located in your ward, as approved by you as per the attached, I respectfully request that you introduce the attached ordinance at the next City Council meeting.

If you have any questions regarding this ordinance, please contact Anthony Bertuca at (312) 744-5506.

Department of Business Affairs and Consumer Protection

City of Chicago

O2015-8705

Office of the City Clerk

Document Tracking Sheet

Meeting Date:	12/9/2015
Sponsor(s):	Cochran (20)
Type:	Ordinance
Title:	Grant(s) of privilege in public way for Liberty Temple Church of God in Christ
Committee(s) Assignment:	Committee on Transportation and Public Way

ORDINANCE
LIBERTY TEMPLE CHURCH OF GOD IN CHRIST
Acct. No. 284307 - 2
Permit No. 1119583

Be It Ordained by the City Council of the City of Chicago:

SECTION 1. Permission and authority are hereby given and granted to LIBERTY TEMPLE CHURCH OF GOD IN CHRIST, upon the terms and subject to the conditions of this ordinance to maintain and use, as now constructed, one (1) Porch(s) on the public right-of-way adjacent to its premises known as 5650 S. Lowe Ave.. Existing porch/stairs along the public alley measure twenty-two (22) feet in length and encroaches the public way eleven (11) inches.

The location of said privilege shall be as shown on prints kept on file with the Department of Business Affairs and Consumer Protection and the Office of the City Clerk.

Said privilege shall be constructed in accordance with plans and specifications approved by the Department of Transportation (Division of Project Development).

This grant of privilege in the public way shall be subject to the provisions of Section 10-28-015 and all other required provisions of the Municipal Code of Chicago.

The grantee shall pay to the City of Chicago as compensation for the privilege #1119583 herein granted the sum of four hundred ($400.00) per annum in advance.

A 25% penalty will be added for payments received after due date.

The permit holder agrees to hold the City of Chicago harmless for any damage, relocation or replacement costs associated with damage, relocation or removal of private property caused by the City performing work in the public way.

Authority herein given and granted for a period of five (5) years from and after 06/30/2015.


Alderman

Willie Cochran 20th Ward

Liberty Temple Church
5230 So Halsted Street
Chicago, Illinois 60609

5650 So. Lowe Ave
Liberty Temple
Church Property

3 Ft. 5 in. (Width of stairs)

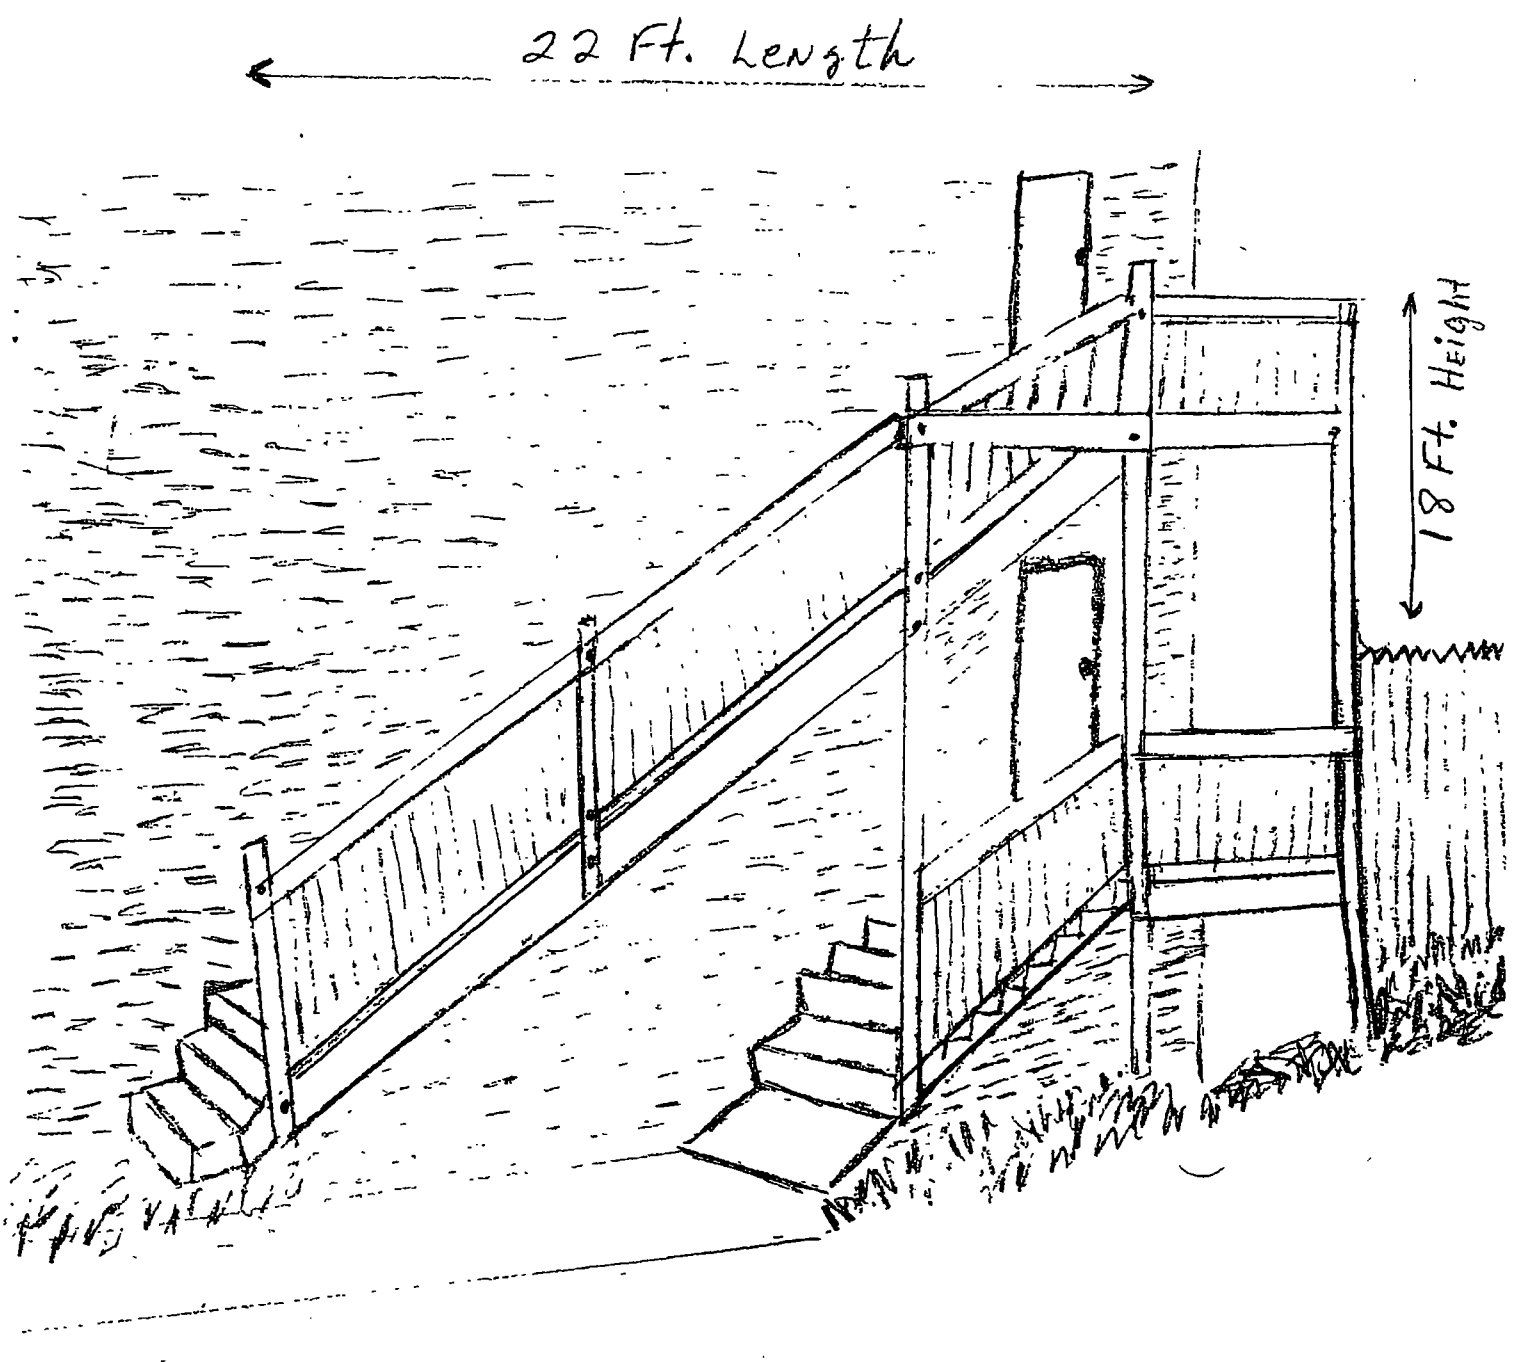

Department of Business Affairs and Consumer Protection
Small Business Center - Public Way Use Unit
City Hall - 121 N. LaSalle Street, Room 800 • Chicago, IL 60602
312-74-GOBIZ / 312-744-6249 • (312) 744-1944 (TTY)
http://www.cityofchicago.org/bacp

12/09/2015

Alderman **Willie Cochran**
Ward # **20**
City of Chicago
City Hall, Room **300**
121 North LaSalle Street
Chicago, Illinois 60602

Re: An ordinance to use and maintain a portion of the public right-of-way for **one (1) porch(s)** for **LIBERTY TEMPLE CHURCH OF GOD IN CHRIST**, adjacent to the premises known as **5650 S. Lowe Ave.**.

Dear Alderman **Willie Cochran**:

The applicant referenced above has requested the use of the public right-of-way for a **porch(s)**. An ordinance has been prepared by the Department of Business Affairs and Consumer Protection – Small Business Center - Public Way Use Unit for presentation to the City Council. Because this request was made for properties located in your ward, as approved by you as per the attached, I respectfully request that you introduce the attached ordinance at the next City Council meeting.

If you have any questions regarding this ordinance, please contact Anthony Bertuca at (312) 744-5506.

Department of Business Affairs and Consumer Protection

City of Chicago

O2015-8725

Office of the City Clerk

Document Tracking Sheet

Meeting Date:	12/9/2015
Sponsor(s):	Munoz (22)
Type:	Ordinance
Title:	Grant(s) of privilege in public way for Cash America Jewelry & Loan
Committee(s) Assignment:	Committee on Transportation and Public Way

ORDINANCE
CASH AMERICA JEWELRY & LOAN
Acct. No. 19661 - 21
Permit No. 1119037

Be It Ordained by the City Council of the City of Chicago:

SECTION 1. Permission and authority are hereby given and granted to CASH AMERICA JEWELRY & LOAN, upon the terms and subject to the conditions of this ordinance to maintain and use one (1) sign(s) projecting over the public right-of-way attached to its premises known as 4558 S. Cicero Ave..

Said sign structure(s) measures as follows; along S. Cicero Avenue:
One (1) at four (4) feet in length, five (5) feet in height and fourteen (14) feet above grade level.

The location of said privilege shall be as shown on prints kept on file with the Department of Business Affairs and Consumer Protection and the Office of the City Clerk.

Said privilege shall be constructed in accordance with plans and specifications approved by the Department of Transportation (Division of Project Development) and Zoning Department - Signs.


This grant of privilege in the public way shall be subject to the provisions of Section 10-28-015 and all other required provisions of the Municipal Code of Chicago.

The grantee shall pay to the City of Chicago as compensation for the privilege #1119037 herein granted the sum of one hundred ($100.00) per annum in advance.

A 25% penalty will be added for payments received after due date.

The permit holder agrees to hold the City of Chicago harmless for any damage, relocation or replacement costs associated with damage, relocation or removal of private property caused by the City performing work in the public way.

Authority herein given and granted for a period of five (5) years from and after Date of Passage.

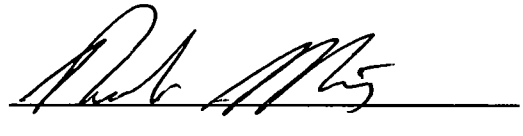Alderman 

Ricardo Munoz 22nd Ward

SIGN SPECIFICATIONS

SPEC

SIGN CODE

Proposed Signage = 20 SqFt

Relevant Signage Code:
N/A
Sign Calculation:
(48 in ft per overall box dimensions
Four line combination

SIGN TYPE


Blade Sign

MOUNTING

Bracket Arms

COLOR PALETTE

	3/16" Acrylic
	Arlon 73 Red
	Arlon 557 Blue
	Dynamatic Bronze
	N/A
	N/A
	N/A
	N/A

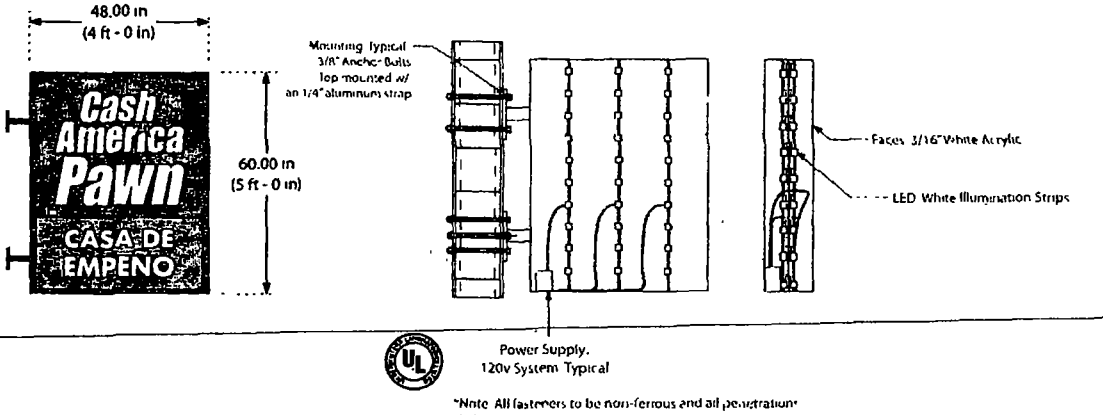

*Note All fasteners to be non-ferrous and all penetration shall be sealed water tight

Double Face L.E.D Blade Sign

TYPICAL - Section Detail

Revision Date: 03/10/15 Rev. Details: New Size

IDENTITI RESOURCES

Project No:	150295	Proj. Location:	4558 S Cicero Ave., Chicago, IL 60638
Dwg. Date:	03/09/15	Proj. Manager:	Doug Franklin
Page Size:	001	Sales Rep:	Lindsey Jerzyk

PROJECT

Cash America

City of Chicago

O2015-8726

Office of the City Clerk

Document Tracking Sheet

Meeting Date:	12/9/2015
Sponsor(s):	Munoz (22)
Type:	Ordinance
Title:	Grant(s) of privilege in public way for Cricket Wireless
Committee(s) Assignment:	Committee on Transportation and Public Way

ORDINANCE
CRICKET WIRELESS
Acct. No. 366993 - 4
Permit No. 1111559

Be It Ordained by the City Council of the City of Chicago:

SECTION 1. Permission and authority are hereby given and granted to CRICKET WIRELESS, upon the terms and subject to the conditions of this ordinance to maintain and use two (2) sign(s) projecting over the public right-of-way attached to its premises known as 3711 W. 26th St..

Said sign structure(s) measures as follows; along West 26th Street:
One (1) at three (3) feet in length, six (6) feet in height and thirteen point five (13.5) feet above grade level.
One (1) at eleven (11) feet in length, three (3) feet in height and twelve point five (12.5) feet above grade level.

The location of said privilege shall be as shown on prints kept on file with the Department of Business Affairs and Consumer Protection and the Office of the City Clerk.

Said privilege shall be constructed in accordance with plans and specifications approved by the Department of Transportation (Division of Project Development) and Zoning Department - Signs.

This grant of privilege in the public way shall be subject to the provisions of Section 10-28-015 and all other required provisions of the Municipal Code of Chicago.

The grantee shall pay to the City of Chicago as compensation for the privilege #1111559 herein granted the sum of four hundred ($400.00) per annum in advance.

A 25% penalty will be added for payments received after due date.

The permit holder agrees to hold the City of Chicago harmless for any damage, relocation or replacement costs associated with damage, relocation or removal of private property caused by the City performing work in the public way.

Authority herein given and granted for a period of five (5) years from and after Date of Passage.

Alderman 


Ricardo Munoz 22nd Ward


Exterior Site Plan | Panel

Double-Sided Blade Sign

SOUTH WATER SIGNS

E-01

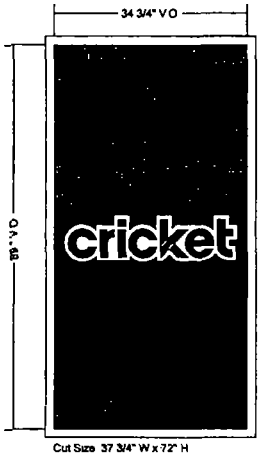


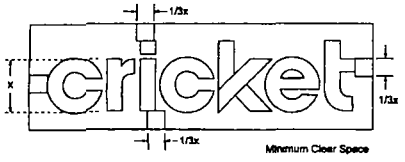

Proposed



Existing

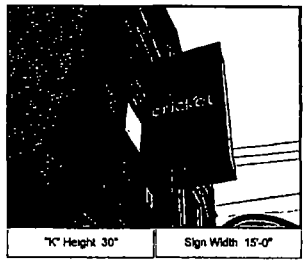

Re-lamp and ballast needed

Repaint sign cabinet to std black

ALL DESIGNS PRESENTED ARE THE SOLE PROPERTY OF SOUTH WATER SIGNS LLC. AND MAY NOT BE REPRODUCED IN PART OR WHOLE WITHOUT WRITTEN PERMISSION FROM SOUTH WATER SIGNS, LLC.

934 N Church Road
Elmhurst, IL 60126
P 630 333 4900 F 630 333 4915

Revision notes

cricket

Client	Cricket	Drawn by	FK
SWS Job#	7010037	Checked by	-
Title	Tenant / Pylon	Scale	NTS
Date	11/26/14	Revision	-
		Page	4

City of Chicago

O2015-8727

Office of the City Clerk

Document Tracking Sheet

Meeting Date:	12/9/2015
Sponsor(s):	Munoz (22)
Type:	Ordinance
Title:	Grant(s) of privilege in public way for Los Globos Ballroom
Committee(s) Assignment:	Committee on Transportation and Public Way

ORDINANCE
LOS GLOBOS BALLROOM
Acct. No. 62895 - 1
Permit No. 1114503

Be It Ordained by the City Council of the City of Chicago:

SECTION 1. Permission and authority are hereby given and granted to LOS GLOBOS BALLROOM, upon the terms and subject to the conditions of this ordinance to maintain and use two (2) sign(s) projecting over the public right-of-way attached to its premises known as 3059 S. Central Park Ave..

Said sign structure(s) measures as follows; along S Central Park Ave:
One (1) at twenty-four (24) feet in length, three (3) feet in height and twelve point two five (12.25) feet above grade level.

Said sign structure(s) measures as follows; along W 31st St:
One (1) at twenty-three (23) feet in length, two point five eight (2.58) feet in height and twelve point seven five (12.75) feet above grade level.

The location of said privilege shall be as shown on prints kept on file with the Department of Business Affairs and Consumer Protection and the Office of the City Clerk.

Said privilege shall be constructed in accordance with plans and specifications approved by the Department of Transportation (Division of Project Development) and Zoning Department - Signs.

This grant of privilege in the public way shall be subject to the provisions of Section 10-28-015 and all other required provisions of the Municipal Code of Chicago.

The grantee shall pay to the City of Chicago as compensation for the privilege #1114503 herein granted the sum of six hundred ($600.00) per annum in advance.

A 25% penalty will be added for payments received after due date.


The permit holder agrees to hold the City of Chicago harmless for any damage, relocation or replacement costs associated with damage, relocation or removal of private property caused by the City performing work in the public way.


Authority herein given and granted for a period of five (5) years from and after Date of Passage.

Alderman _____


Ricardo Munoz 22nd Ward


CENTRAL PARK

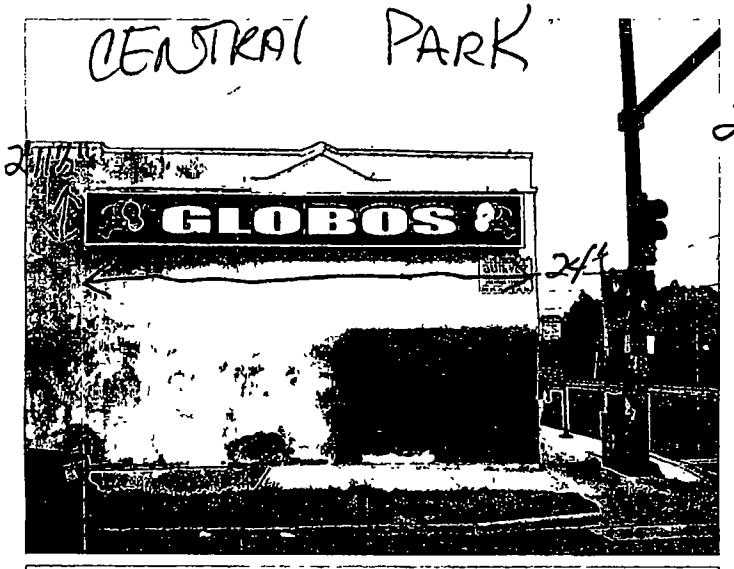

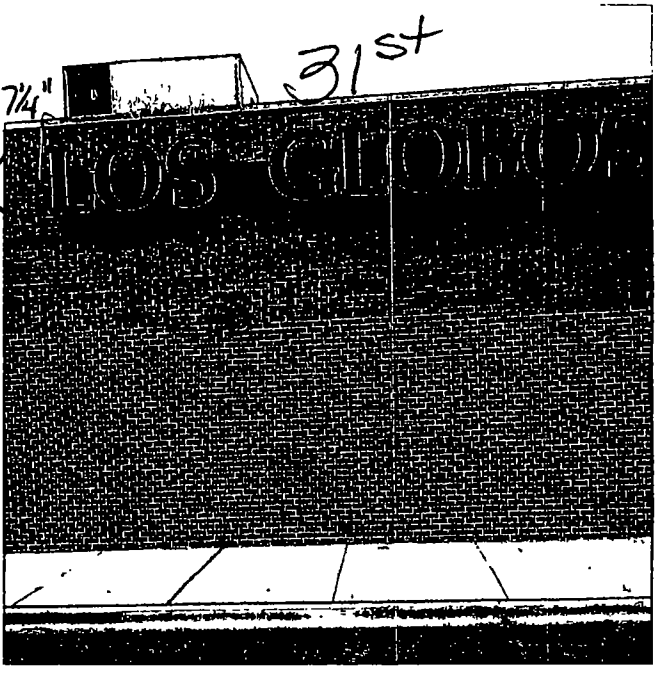

CENTRAL PARK

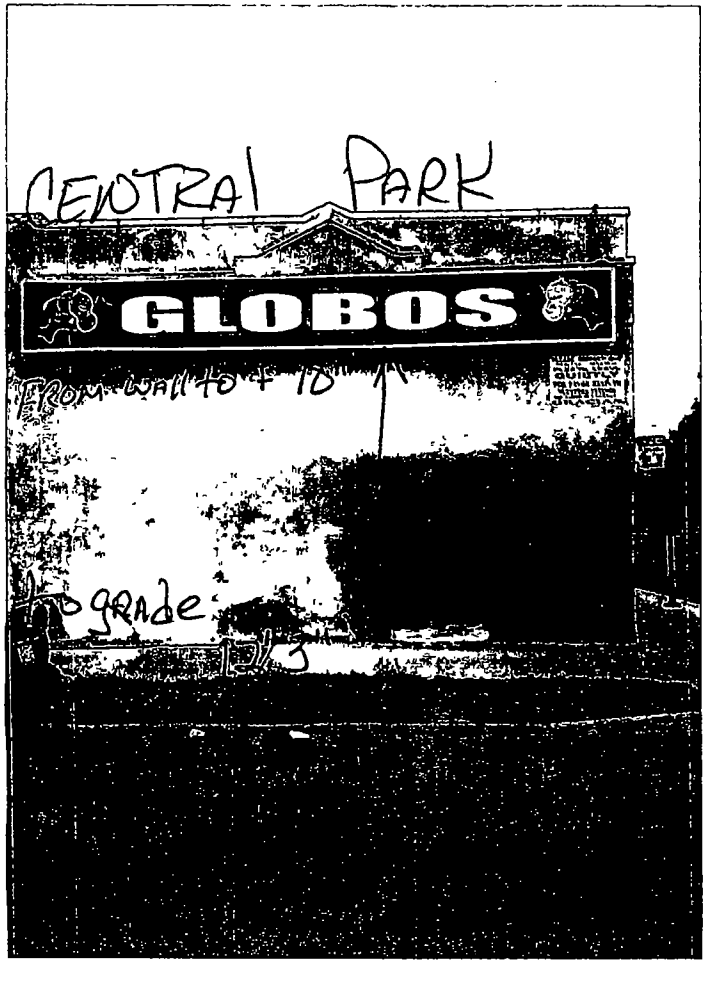

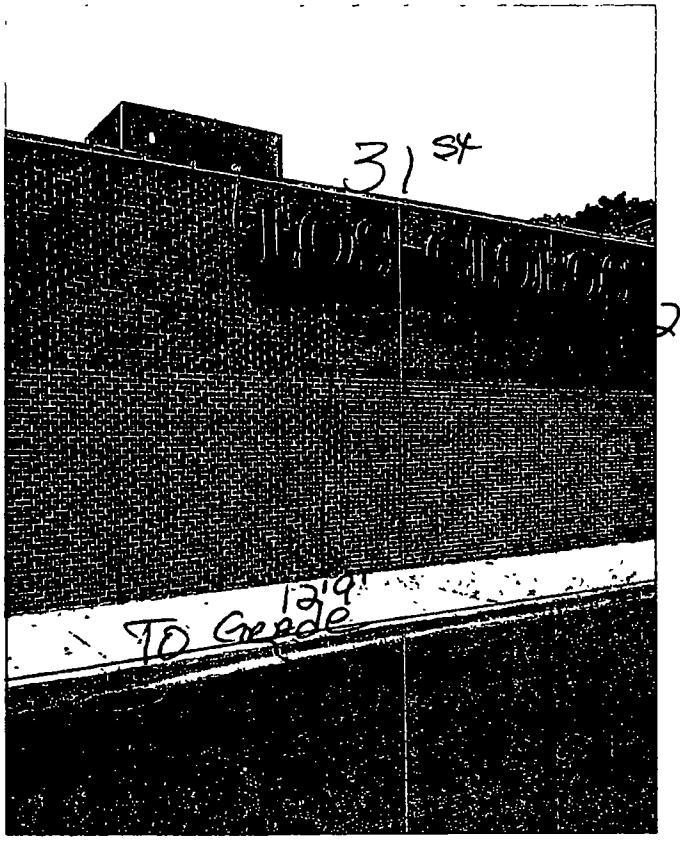

City of Chicago

O2015-8706

Office of the City Clerk

Document Tracking Sheet

Meeting Date:	12/9/2015
Sponsor(s):	Zalewski (23)
Type:	Ordinance
Title:	Grant(s) of privilege in public way for Joe & Frank's Market
Committee(s) Assignment:	Committee on Transportation and Public Way

ORDINANCE
JOE & FRANK'S MARKET
Acct. No. 19525 - 1
Permit No. 1120736

Be It Ordained by the City Council of the City of Chicago:

SECTION 1. Permission and authority are hereby given and granted to JOE & FRANK'S MARKET, upon the terms and subject to the conditions of this ordinance to maintain and use one (1) sign(s) projecting over the public right-of-way attached to its premises known as 7147 W. Archer Ave..

Said sign structure(s) measures as follows; along W Archer Ave:
One (1) at eight (8) feet in length, five (5) feet in height and eighteen (18) feet above grade level.

The location of said privilege shall be as shown on prints kept on file with the Department of Business Affairs and Consumer Protection and the Office of the City Clerk.

Said privilege shall be constructed in accordance with plans and specifications approved by the Department of Transportation (Division of Project Development) and Zoning Department - Signs.

This grant of privilege in the public way shall be subject to the provisions of Section 10-28-015 and all other required provisions of the Municipal Code of Chicago.

The grantee shall pay to the City of Chicago as compensation for the privilege #1120736 herein granted the sum of three hundred ($300.00) per annum in advance.

A 25% penalty will be added for payments received after due date.


The permit holder agrees to hold the City of Chicago harmless for any damage, relocation or replacement costs associated with damage, relocation or removal of private property caused by the City performing work in the public way.

Authority herein given and granted for a period of five (5) years from and after 11/10/2015.

Alderman _____

Michael R. Zalewski 23rd Ward



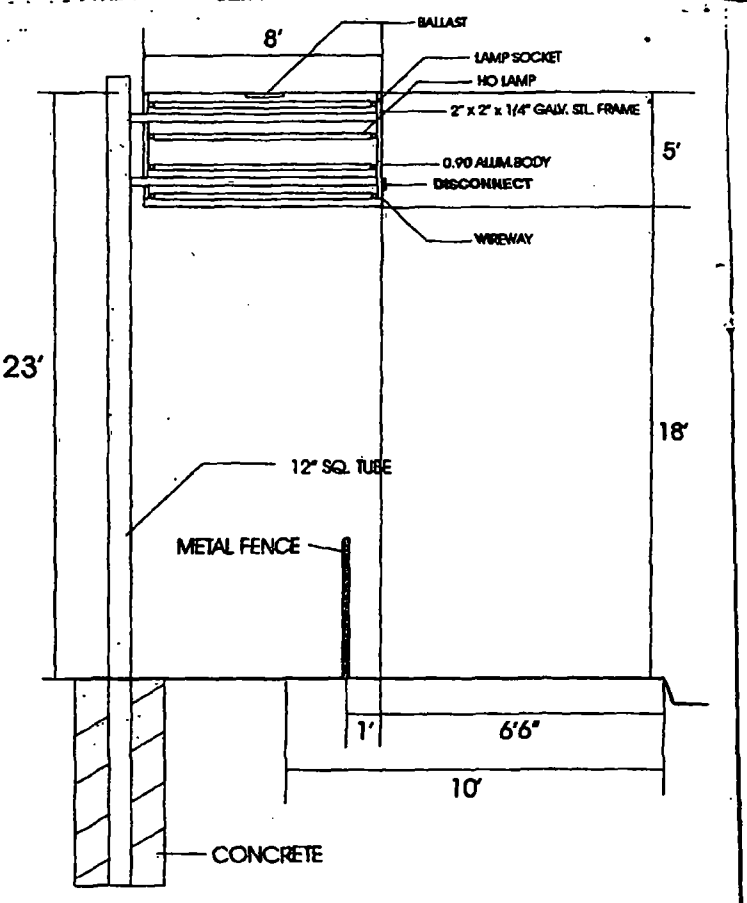

Illuminated 5'x8' double face pole sign

Department of Business Affairs and Consumer Protection
Small Business Center - Public Way Use Unit
City Hall - 121 N. LaSalle Street, Room 800 • Chicago, IL 60602
312-74-GOBIZ / 312-744-6249 • (312) 744-1944 (TTY)
http://www.cityofchicago.org/bacp

12/09/2015

Alderman **Michael R. Zalewski**
Ward # **23**
City of Chicago
City Hall, Room **200**
121 North LaSalle Street
Chicago, Illinois 60602

Re: An ordinance to use and maintain a portion of the public right-of-way for **one (1) sign(s)** for **JOE & FRANK'S MARKET**, adjacent to the premises known as **7147 W. Archer Ave.**.

Dear Alderman **Michael R. Zalewski**:

The applicant referenced above has requested the use of the public right-of-way for a **sign(s)**. An ordinance has been prepared by the Department of Business Affairs and Consumer Protection – Small Business Center - Public Way Use Unit for presentation to the City Council. Because this request was made for properties located in your ward, as approved by you as per the attached, I respectfully request that you introduce the attached ordinance at the next City Council meeting.

If you have any questions regarding this ordinance, please contact Anthony Bertuca at (312) 744-5506.

Department of Business Affairs and Consumer Protection

City of Chicago

O2015-8707

Office of the City Clerk

Document Tracking Sheet

Meeting Date:	12/9/2015
Sponsor(s):	Zalewski (23)
Type:	Ordinance
Title:	Grant(s) of privilege in public way for Subs Factory, The
Committee(s) Assignment:	Committee on Transportation and Public Way

ORDINANCE
THE SUDS FACTORY
Acct. No. 25060 - 1
Permit No. 1108438

Be It Ordained by the City Council of the City of Chicago:

SECTION 1. Permission and authority are hereby given and granted to THE SUDS FACTORY, upon the terms and subject to the conditions of this ordinance to maintain and use one (1) sign(s) projecting over the public right-of-way attached to its premises known as 4348 W. 63rd St..

Said sign structure(s) measures as follows; along W. 63rd Street:
One (1) at six (6) feet in length, six (6) feet in height and ten (10) feet above grade level.

The location of said privilege shall be as shown on prints kept on file with the Department of Business Affairs and Consumer Protection and the Office of the City Clerk.

Said privilege shall be constructed in accordance with plans and specifications approved by the Department of Transportation (Division of Project Development) and Zoning Department - Signs.

This grant of privilege in the public way shall be subject to the provisions of Section 10-28-015 and all other required provisions of the Municipal Code of Chicago.

The grantee shall pay to the City of Chicago as compensation for the privilege #1108438 herein granted the sum of three hundred ($300.00) per annum in advance.


A 25% penalty will be added for payments received after due date.

The permit holder agrees to hold the City of Chicago harmless for any damage, relocation or replacement costs associated with damage, relocation or removal of private property caused by the City performing work in the public way.

Authority herein given and granted for a period of five (5) years from and after 06/11/2013.

Alderman _____

Michael R. Zalewski 23rd Ward

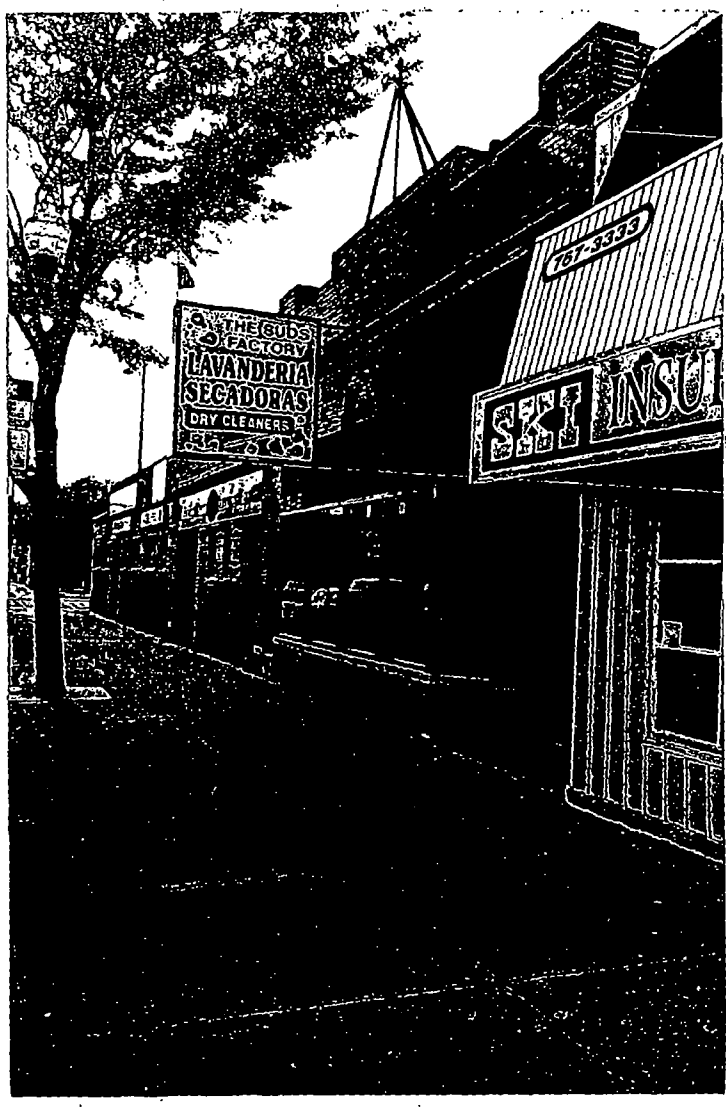
THE SUDS FACTORY
LAVANDERIA
SECADORAS
DRY CLEANERS
767-3333
INSU

Department of Business Affairs and Consumer Protection
Small Business Center - Public Way Use Unit
City Hall - 121 N LaSalle Street, Room 800 • Chicago, IL 60602
312-74-GOBIZ / 312-744-6249 • (312) 744-1944 (TTY)
http://www.cityofchicago.org/bacp

12/09/2015

Alderman **Michael R. Zalewski**
Ward # **23**
City of Chicago
City Hall, Room **200**
121 North LaSalle Street
Chicago, Illinois 60602

Re: An ordinance to use and maintain a portion of the public right-of-way for **one (1) sign(s)** for **THE SUDS FACTORY**, adjacent to the premises known as **4348 W. 63rd St.**.

Dear Alderman **Michael R. Zalewski**:

The applicant referenced above has requested the use of the public right-of-way for a **sign(s)**. An ordinance has been prepared by the Department of Business Affairs and Consumer Protection – Small Business Center - Public Way Use Unit for presentation to the City Council. Because this request was made for properties located in your ward, as approved by you as per the attached, I respectfully request that you introduce the attached ordinance at the next City Council meeting.

If you have any questions regarding this ordinance, please contact Anthony Bertuca at (312) 744-5506.

Department of Business Affairs and Consumer Protection

City of Chicago

O2015-8708

Office of the City Clerk

Document Tracking Sheet

Meeting Date:	12/9/2015
Sponsor(s):	Scott, Jr. (24)
Type:	Ordinance
Title:	Grant(s) of privilege in public way for Ogden Kedzie Currency Exchange, Inc.
Committee(s) Assignment:	Committee on Transportation and Public Way

ORDINANCE
Ogden Kedzie Currency Exchange, Inc.
Acct. No. 391822 - 1
Permit No. 1120407

Be It Ordained by the City Council of the City of Chicago:

SECTION 1. Permission and authority are hereby given and granted to Ogden Kedzie Currency Exchange, Inc., upon the terms and subject to the conditions of this ordinance to maintain and use one (1) sign(s) projecting over the public right-of-way attached to its premises known as 3160 W. Ogden Ave..

Said sign structure(s) measures as follows; along W Ogden Ave:
One (1) at thirty (30) feet in length, two point three four (2.34) feet in height and ten (10) feet above grade level.

The location of said privilege shall be as shown on prints kept on file with the Department of Business Affairs and Consumer Protection and the Office of the City Clerk.

Said privilege shall be constructed in accordance with plans and specifications approved by the Department of Transportation (Division of Project Development) and Zoning Department - Signs.


This grant of privilege in the public way shall be subject to the provisions of Section 10-28-015 and all other required provisions of the Municipal Code of Chicago.

The grantee shall pay to the City of Chicago as compensation for the privilege #1120407 herein granted the sum of three hundred ($300.00) per annum in advance.


A 25% penalty will be added for payments received after due date.

The permit holder agrees to hold the City of Chicago harmless for any damage, relocation or replacement costs associated with damage, relocation or removal of private property caused by the City performing work in the public way.

Authority herein given and granted for a period of five (5) years from and after Date of Passage.

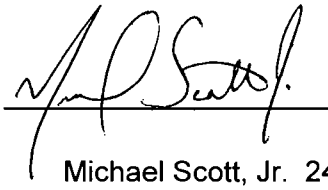
Alderman 


Michael Scott, Jr. 24th Ward

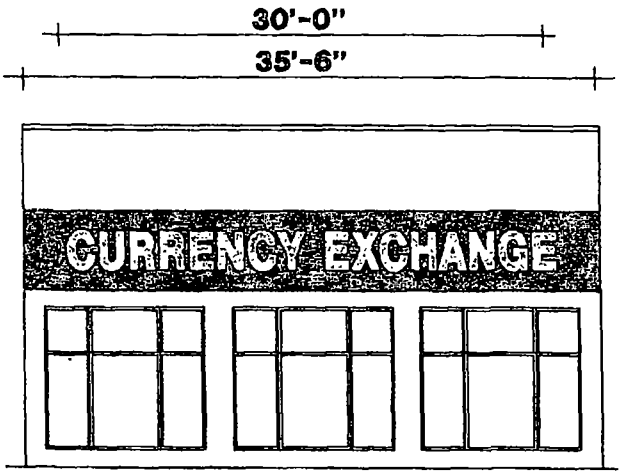

SOUTH ELEVATION

28"x30' ILLUMINATED CHANNEL LETTERS ON RACEWAY

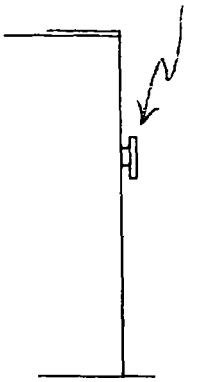

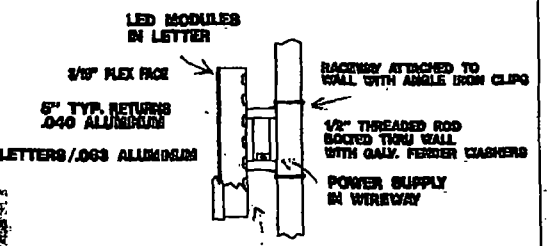

CHANNEL LETTER CROSS-SECTION



BEFORE



AFTER

Best Neon Sign

SCALE NTS	CK NO. COKRDSP
CUSTOMER	OGDEN/KEDZIE C.E.
JOB ADDRESS	3300 W. OGDEN AVE.
CITY CHICAGO	STATE IL
ARTIST bb	DATE 9/14/15
SALES APPROVED	DATE

CUSTOMER APPROVAL:

PLEASE NOTE: By signing the approval box on this sketch, I understand that I am accepting all aspects of this drawing. This includes artwork, specifications, dimensions, spelling and any other representations hereto. I also understand that what I approve on this sketch are representative and may not reflect manufactured product exactly.

Department of Business Affairs and Consumer Protection
Small Business Center - Public Way Use Unit
City Hall - 121 N. LaSalle Street, Room 800 • Chicago, IL 60602
312-74-GOBIZ / 312-744-6249 • (312) 744-1944 (TTY)
http://www.cityofchicago.org/bacp

12/09/2015

Alderman **Michael Scott, Jr.**
Ward # **24**
City of Chicago
City Hall, Room **200**
121 North LaSalle Street
Chicago, Illinois 60602

Re: An ordinance to use and maintain a portion of the public right-of-way for **one (1) sign(s)** for **Ogden Kedzie Currency Exchange, Inc.**, adjacent to the premises known as **3160 W. Ogden Ave.**.

Dear Alderman **Michael Scott, Jr.**:

The applicant referenced above has requested the use of the public right-of-way for a **sign(s)**. An ordinance has been prepared by the Department of Business Affairs and Consumer Protection – Small Business Center - Public Way Use Unit for presentation to the City Council. Because this request was made for properties located in your ward, as approved by you as per the attached, I respectfully request that you introduce the attached ordinance at the next City Council meeting.

If you have any questions regarding this ordinance, please contact Anthony Bertuca at (312) 744-5506.

Department of Business Affairs and Consumer Protection

City of Chicago

O2015-8709

Office of the City Clerk

Document Tracking Sheet

Meeting Date:	12/9/2015
Sponsor(s):	Solis (25)
Type:	Ordinance
Title:	Grant(s) of privilege in public way for Cell Com of Chicago, Inc.
Committee(s) Assignment:	Committee on Transportation and Public Way

ORDINANCE
CELL COM OF CHICAGO, INC.
Acct. No. 355969 - 2
Permit No. 1120795

Be It Ordained by the City Council of the City of Chicago:

SECTION 1. Permission and authority are hereby given and granted to CELL COM OF CHICAGO, INC., upon the terms and subject to the conditions of this ordinance to maintain and use, as now constructed, one (1) Security Camera(s) projecting over the public right-of-way for security purposes adjacent to its premises known as 1801 S. Racine Ave..

Said Security Camera(s) at W. 18th Street measure(s):
One (1) at one (1) foot in length, one point five (1.5) foot in width and fifteen (15) feet above grade level.

The location of said privilege shall be as shown on prints kept on file with the Department of Business Affairs and Consumer Protection and the Office of the City Clerk.

Said privilege shall be constructed in accordance with plans and specifications approved by the Department of Planning and Development and Department of Transportation (Division of Project Development).

This grant of privilege in the public way shall be subject to the provisions of Section 10-28-015 and all other required provisions of the Municipal Code of Chicago.

The grantee shall pay to the City of Chicago as compensation for the privilege #1120795 herein granted the sum of zero ($.00) per annum in advance.

A 25% penalty will be added for payments received after due date.


The permit holder agrees to hold the City of Chicago harmless for any damage, relocation or replacement costs associated with damage, relocation or removal of private property caused by the City performing work in the public way.


Authority herein given and granted for a period of five (5) years from and after 12/08/2015.

Alderman _____

Daniel S. Solis 25th Ward

Security Camera

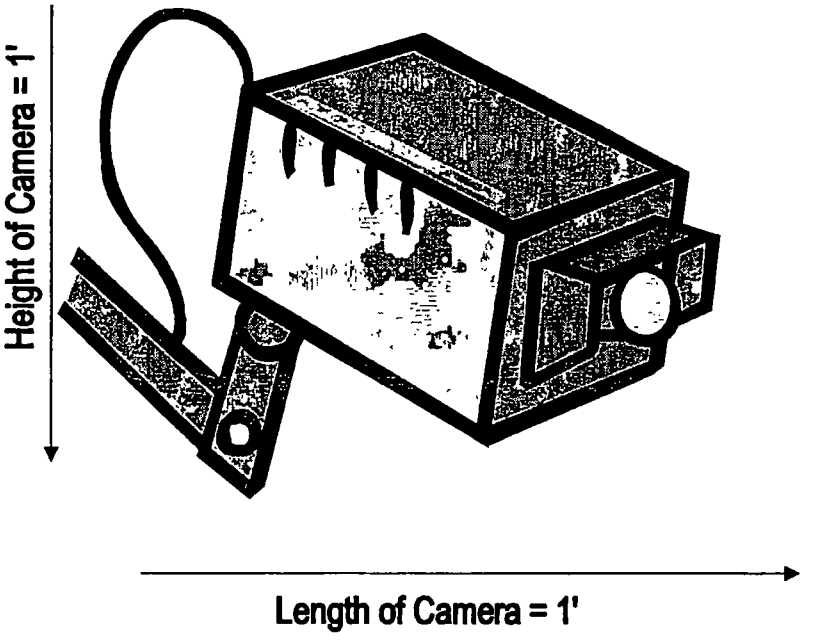

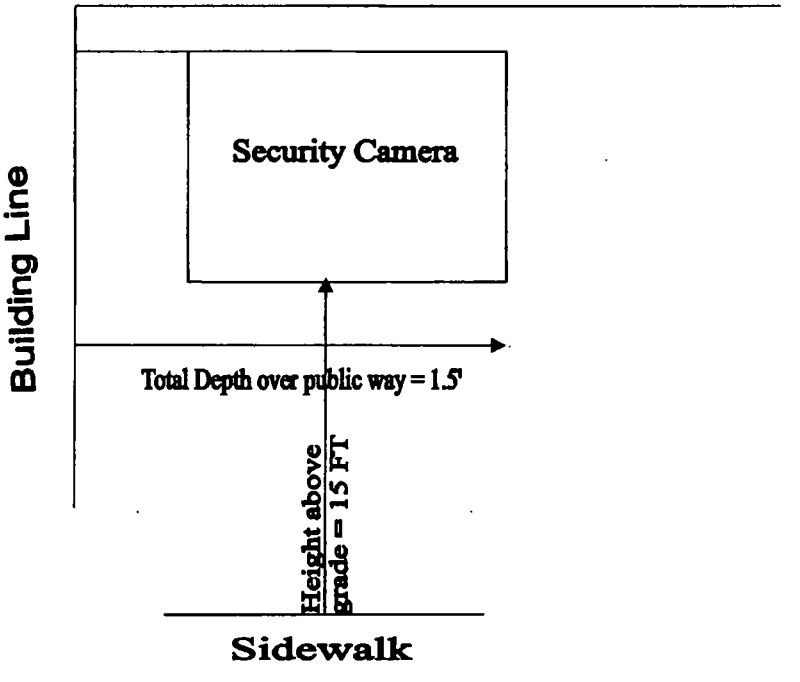

Department of Business Affairs and Consumer Protection
Small Business Center - Public Way Use Unit
City Hall - 121 N. LaSalle Street, Room 800 • Chicago, IL 60602
312-74-GOBIZ / 312-744-6249 • (312) 744-1944 (TTY)
http://www.cityofchicago.org/bacp

12/09/2015

Alderman **Daniel S. Solis**
Ward # **25**
City of Chicago
City Hall, Room **304**
121 North LaSalle Street
Chicago, Illinois 60602

Re: An ordinance to use and maintain a portion of the public right-of-way for **one (1) security camera(s)** for **CELL COM OF CHICAGO, INC.**, adjacent to the premises known as **1801 S. Racine Ave.**.

Dear Alderman **Daniel S. Solis**:

The applicant referenced above has requested the use of the public right-of-way for a **security camera(s)**. An ordinance has been prepared by the Department of Business Affairs and Consumer Protection – Small Business Center - Public Way Use Unit for presentation to the City Council. Because this request was made for properties located in your ward, as approved by you as per the attached, I respectfully request that you introduce the attached ordinance at the next City Council meeting.

If you have any questions regarding this ordinance, please contact Anthony Bertuca at (312) 744-5506.

Department of Business Affairs and Consumer Protection

City of Chicago

O2015-8711

Office of the City Clerk

Document Tracking Sheet

Meeting Date:	12/9/2015
Sponsor(s):	Maldonado (26)
Type:	Ordinance
Title:	Grant(s) of privilege in public way for Dark Matter Coffee LLC
Committee(s) Assignment:	Committee on Transportation and Public Way

ORDINANCE
DARK MATTER COFFEE LLC
Acct. No. 371210 - 1
Permit No. 1102215

Be It Ordained by the City Council of the City of Chicago:

SECTION 1. Permission and authority are hereby given and granted to DARK MATTER COFFEE LLC, upon the terms and subject to the conditions of this ordinance to maintain and use one (1) sign(s) projecting over the public right-of-way attached to its premises known as 736-738 N. Western Ave..

Said sign structure(s) measures as follows; along Western:
One (1) at eight (8) feet in length, ten (10) feet in height and ten (10) feet above grade level.

The location of said privilege shall be as shown on prints kept on file with the Department of Business Affairs and Consumer Protection and the Office of the City Clerk.

Said privilege shall be constructed in accordance with plans and specifications approved by the Department of Transportation (Division of Project Development) and Zoning Department - Signs.

This grant of privilege in the public way shall be subject to the provisions of Section 10-28-015 and all other required provisions of the Municipal Code of Chicago.

The grantee shall pay to the City of Chicago as compensation for the privilege #1102215 herein granted the sum of three hundred ($300.00) per annum in advance.


A 25% penalty will be added for payments received after due date.

The permit holder agrees to hold the City of Chicago harmless for any damage, relocation or replacement costs associated with damage, relocation or removal of private property caused by the City performing work in the public way.

Authority herein given and granted for a period of five (5) years from and after Date of Passage.

Alderman _____

Roberto Maldonado 26th Ward

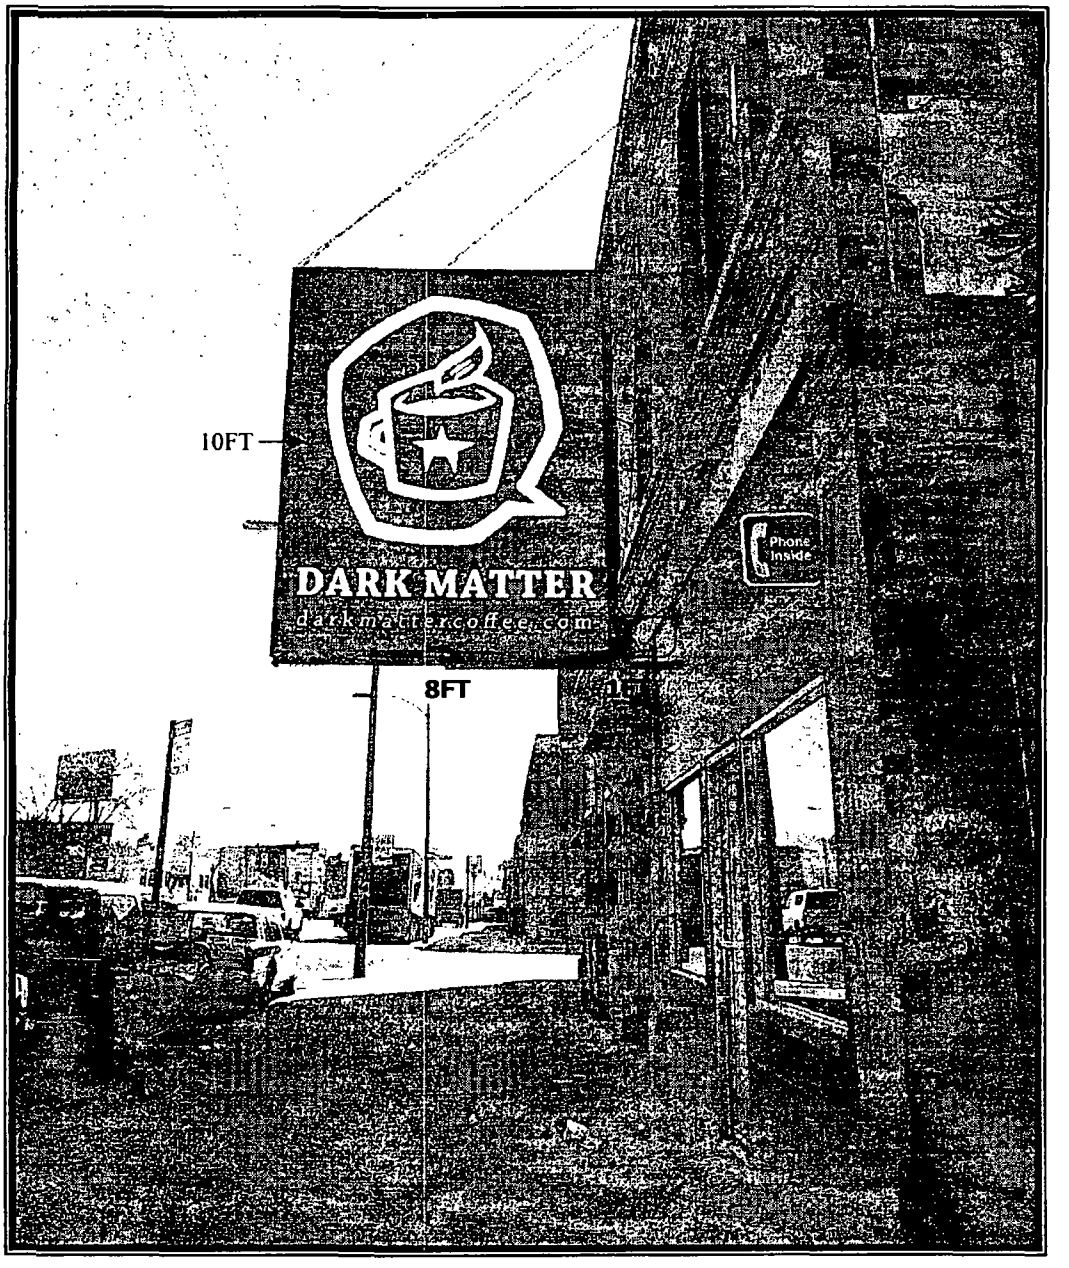

REPLACEMENT OF SIGNAGE TO BECOME
DARK MATTER

736-738 N. WESTERN AVENUE

Size same as existing 8' x 10'
Total footage over sidewalk 9ft including brackets

Department of Business Affairs and Consumer Protection
Small Business Center - Public Way Use Unit
City Hall - 121 N. LaSalle Street, Room 800 • Chicago, IL 60602
312-74-GOBIZ / 312-744-6249 • (312) 744-1944 (TTY)
http //www.cityofchicago org/bacp

12/09/2015

Alderman **Roberto Maldonado**
Ward # **26**
City of Chicago
City Hall, Room **300**
121 North LaSalle Street
Chicago, Illinois 60602

Re: An ordinance to use and maintain a portion of the public right-of-way for **one (1) sign(s)** for **DARK MATTER COFFEE LLC**, adjacent to the premises known as **736-738 N. Western Ave.**.

Dear Alderman **Roberto Maldonado**:

The applicant referenced above has requested the use of the public right-of-way for a **sign(s)**. An ordinance has been prepared by the Department of Business Affairs and Consumer Protection – Small Business Center - Public Way Use Unit for presentation to the City Council. Because this request was made for properties located in your ward, as approved by you as per the attached, I respectfully request that you introduce the attached ordinance at the next City Council meeting.

If you have any questions regarding this ordinance, please contact Anthony Bertuca at (312) 744-5506.

Department of Business Affairs and Consumer Protection

City of Chicago

O2015-8713

Office of the City Clerk

Document Tracking Sheet

Meeting Date:	12/9/2015
Sponsor(s):	Maldonado (26)
Type:	Ordinance
Title:	Grant(s) of privilege in public way for La Havana Cafe
Committee(s) Assignment:	Committee on Transportation and Public Way

ORDINANCE
LA HAVANA CAFE
Acct. No. 313737 - 1
Permit No. 1120836

Be It Ordained by the City Council of the City of Chicago:

SECTION 1. Permission and authority are hereby given and granted to LA HAVANA CAFE, upon the terms and subject to the conditions of this ordinance to maintain and use, as now constructed, one (1) Wind Screen(s) on the public right-of-way adjacent to its premises known as 2525 W. Division St..

Said Wind Screen(s) at W. Division Street measure(s):
One (1) at four point eight three (4.83) feet in length, and four point eight three (4.83) feet in width for a total of twenty-three point three three (23.33) square feet.

The location of said privilege shall be as shown on prints kept on file with the Department of Business Affairs and Consumer Protection and the Office of the City Clerk.

Said privilege shall be constructed in accordance with plans and specifications approved by the Department of Transportation (Division of Project Development).


This grant of privilege in the public way shall be subject to the provisions of Section 10-28-015 and all other required provisions of the Municipal Code of Chicago.

The grantee shall pay to the City of Chicago as compensation for the privilege #1120836 herein granted the sum of four hundred ($400.00) per annum in advance.

A 25% penalty will be added for payments received after due date.


The permit holder agrees to hold the City of Chicago harmless for any damage, relocation or replacement costs associated with damage, relocation or removal of private property caused by the City performing work in the public way.

Authority herein given and granted for a period of five (5) years from and after Date of Passage.

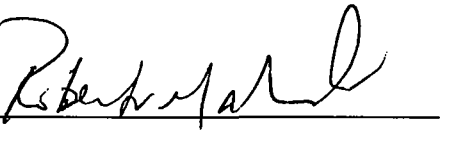Alderman 

Roberto Maldonado 26th Ward

Vestibule • La Havana Cafe • Chicago, IL

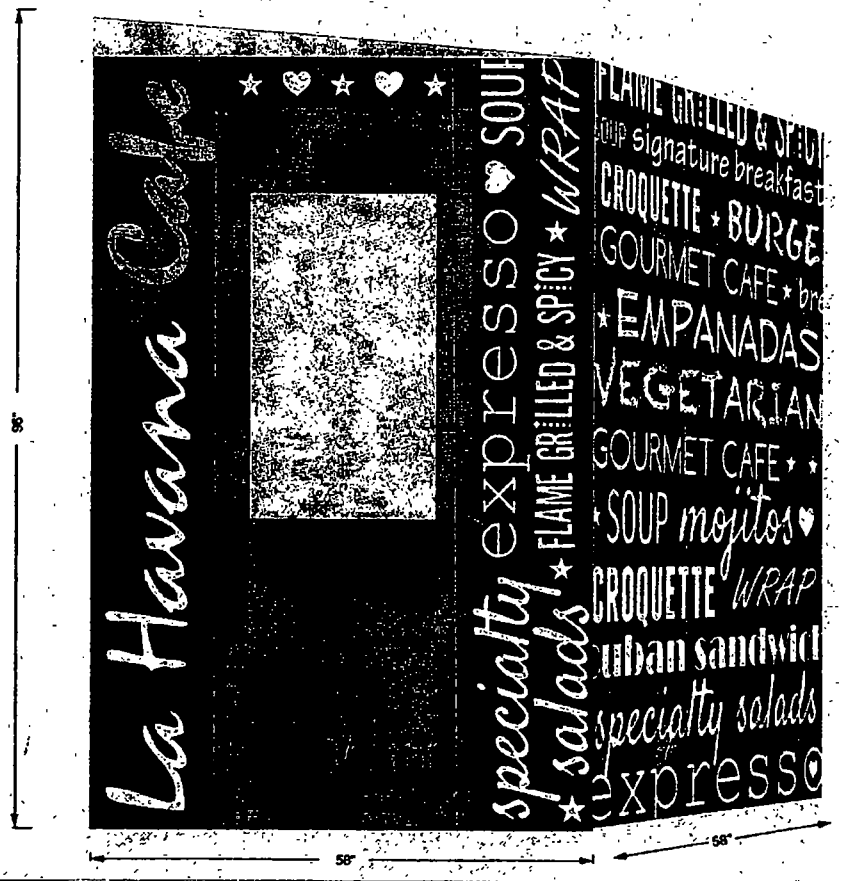

Xpressigns
3718 Dempster St Skokie IL 60076
888-303-0640 sales@xpressigns.com

Client Name: La Havana Cafe
Location: 2525 W Division Chicago, IL

Start Date:
Last Revision:
Job#:
Drawing#:
Page:

Client Approval
Landlord Approval

Sales Rep:
Designer:

Department of Business Affairs and Consumer Protection
Small Business Center - Public Way Use Unit
City Hall - 121 N. LaSalle Street, Room 800 • Chicago, IL 60602
312-74-GOBIZ / 312-744-6249 • (312) 744-1944 (TTY)
http://www.cityofchicago.org/bacp

12/09/2015

Alderman **Roberto Maldonado**
Ward # **26**
City of Chicago
City Hall, Room **300**
121 North LaSalle Street
Chicago, Illinois 60602

Re: An ordinance to use and maintain a portion of the public right-of-way for **one (1) wind screen(s)** for **LA HAVANA CAFE**, adjacent to the premises known as **2525 W. Division St.**.

Dear Alderman **Roberto Maldonado**:

The applicant referenced above has requested the use of the public right-of-way for a **wind screen(s)**. An ordinance has been prepared by the Department of Business Affairs and Consumer Protection – Small Business Center - Public Way Use Unit for presentation to the City Council. Because this request was made for properties located in your ward, as approved by you as per the attached, I respectfully request that you introduce the attached ordinance at the next City Council meeting.

If you have any questions regarding this ordinance, please contact Anthony Bertuca at (312) 744-5506.

Department of Business Affairs and Consumer Protection

City of Chicago

O2015-8714

Office of the City Clerk

Document Tracking Sheet

Meeting Date:	12/9/2015
Sponsor(s):	Maldonado (26)
Type:	Ordinance
Title:	Grant(s) of privilege in public way for Midwest Automotive Specialist
Committee(s) Assignment:	Committee on Transportation and Public Way

ORDINANCE
MIDWEST AUTOMOTIVE SPECIALIST
Acct. No. 348932 - 1
Permit No. 1120801

Be It Ordained by the City Council of the City of Chicago:

SECTION 1. Permission and authority are hereby given and granted to MIDWEST AUTOMOTIVE SPECIALIST, upon the terms and subject to the conditions of this ordinance to maintain and use one (1) sign(s) projecting over the public right-of-way attached to its premises known as 3701 W. Armitage Ave..

Said sign structure(s) measures as follows; along W. Armitage Avenue:
One (1) at six point five (6.5) feet in length, seven (7) feet in height and twelve (12) feet above grade level.

The location of said privilege shall be as shown on prints kept on file with the Department of Business Affairs and Consumer Protection and the Office of the City Clerk.

Said privilege shall be constructed in accordance with plans and specifications approved by the Department of Transportation (Division of Project Development) and Zoning Department - Signs.

This grant of privilege in the public way shall be subject to the provisions of Section 10-28-015 and all other required provisions of the Municipal Code of Chicago.

The grantee shall pay to the City of Chicago as compensation for the privilege #1120801 herein granted the sum of three hundred ($300.00) per annum in advance.

A 25% penalty will be added for payments received after due date.

The permit holder agrees to hold the City of Chicago harmless for any damage, relocation or replacement costs associated with damage, relocation or removal of private property caused by the City performing work in the public way.


Authority herein given and granted for a period of five (5) years from and after Date of Passage.

Alderman _____

Roberto Maldonado 26th Ward

APPLICATION TO USE THE PUBLIC RIGHT OF WAY

EXAMPLE OF SIGN DRAWING

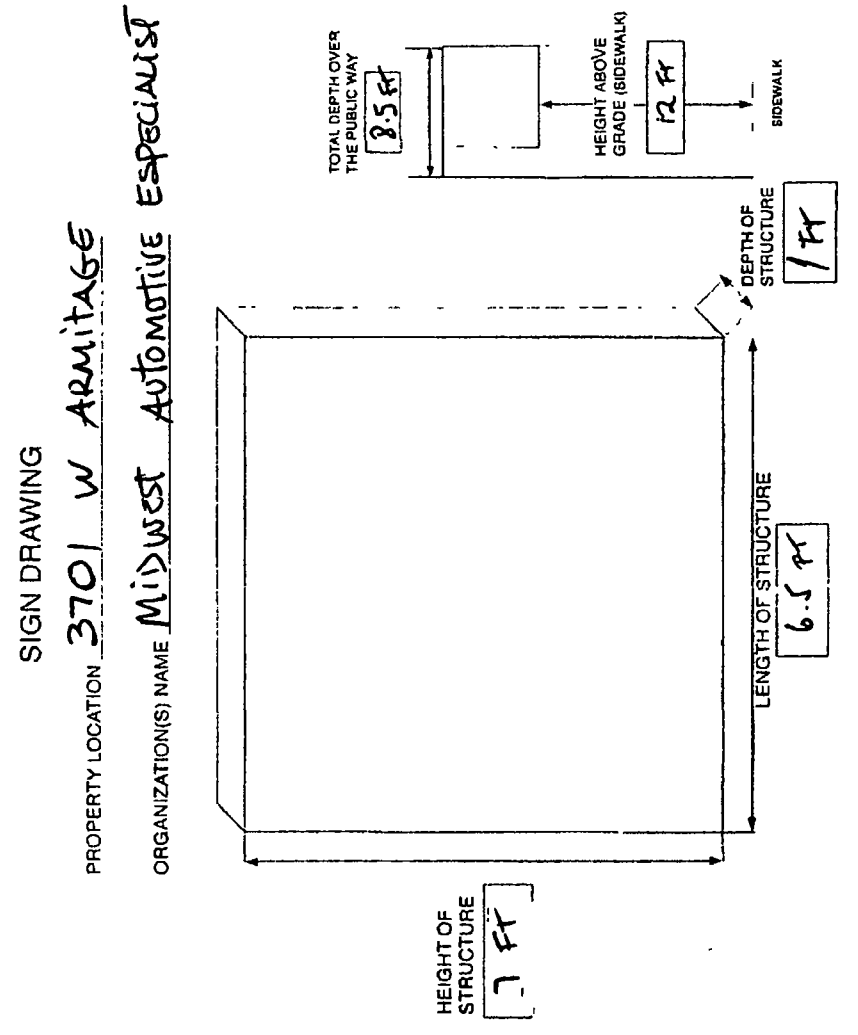

Department of Business Affairs and Consumer Protection
Small Business Center - Public Way Use Unit
City Hall - 121 N. LaSalle Street, Room 800 • Chicago, IL 60602
312-74-GOBIZ / 312-744-6249 • (312) 744-1944 (TTY)
http://www.cityofchicago.org/bacp

12/09/2015

Alderman **Roberto Maldonado**
Ward # **26**
City of Chicago
City Hall, Room **300**
121 North LaSalle Street
Chicago, Illinois 60602

Re: An ordinance to use and maintain a portion of the public right-of-way for **one (1) sign(s)** for **MIDWEST AUTOMOTIVE SPECIALIST**, adjacent to the premises known as **3701 W. Armitage Ave.**.

Dear Alderman **Roberto Maldonado**:

The applicant referenced above has requested the use of the public right-of-way for a **sign(s)**. An ordinance has been prepared by the Department of Business Affairs and Consumer Protection – Small Business Center - Public Way Use Unit for presentation to the City Council. Because this request was made for properties located in your ward, as approved by you as per the attached, I respectfully request that you introduce the attached ordinance at the next City Council meeting.

If you have any questions regarding this ordinance, please contact Anthony Bertuca at (312) 744-5506.

Department of Business Affairs and Consumer Protection

City of Chicago

O2015-8715

Office of the City Clerk

Document Tracking Sheet

Meeting Date:	12/9/2015
Sponsor(s):	Maldonado (26)
Type:	Ordinance
Title:	Grant(s) of privilege in public way for Milagros Ortiz
Committee(s) Assignment:	Committee on Transportation and Public Way

ORDINANCE
MILAGROS ORTIZ
Acct. No. 295849 - 1
Permit No. 1120701

Be It Ordained by the City Council of the City of Chicago:

SECTION 1. Permission and authority are hereby given and granted to MILAGROS ORTIZ, upon the terms and subject to the conditions of this ordinance to maintain and use, as now constructed, two (2) Fence(s) on the public right-of-way adjacent to its premises known as 3217 W. Cortez St..

Said Fence(s) at Public Alley measure(s):
One (1) at sixteen (16) feet in length and approximately six (6) feet in height. Existing fence is used to secure public alley from loitering and to reduce criminal activity.

Said Fence(s) at Public Alley measure(s):
One (1) at sixteen (16) feet in length and approximately six (6) feet in height. Existing fence is used to secure public alley from loitering and to reduce criminal activity.

The location of said privilege shall be as shown on prints kept on file with the Department of Business Affairs and Consumer Protection and the Office of the City Clerk.

Said privilege shall be constructed in accordance with plans and specifications approved by the Department of Transportation (Division of Project Development).

This grant of privilege in the public way shall be subject to the provisions of Section 10-28-015 and all other required provisions of the Municipal Code of Chicago.

The grantee shall pay to the City of Chicago as compensation for the privilege #1120701 herein granted the sum of eight hundred ($800.00) per annum in advance.


A 25% penalty will be added for payments received after due date.

The permit holder agrees to hold the City of Chicago harmless for any damage, relocation or replacement costs associated with damage, relocation or removal of private property caused by the City performing work in the public way.

Authority herein given and granted for a period of five (5) years from and after 12/14/2015.

Alderman _____

Roberto Maldonado 26th Ward

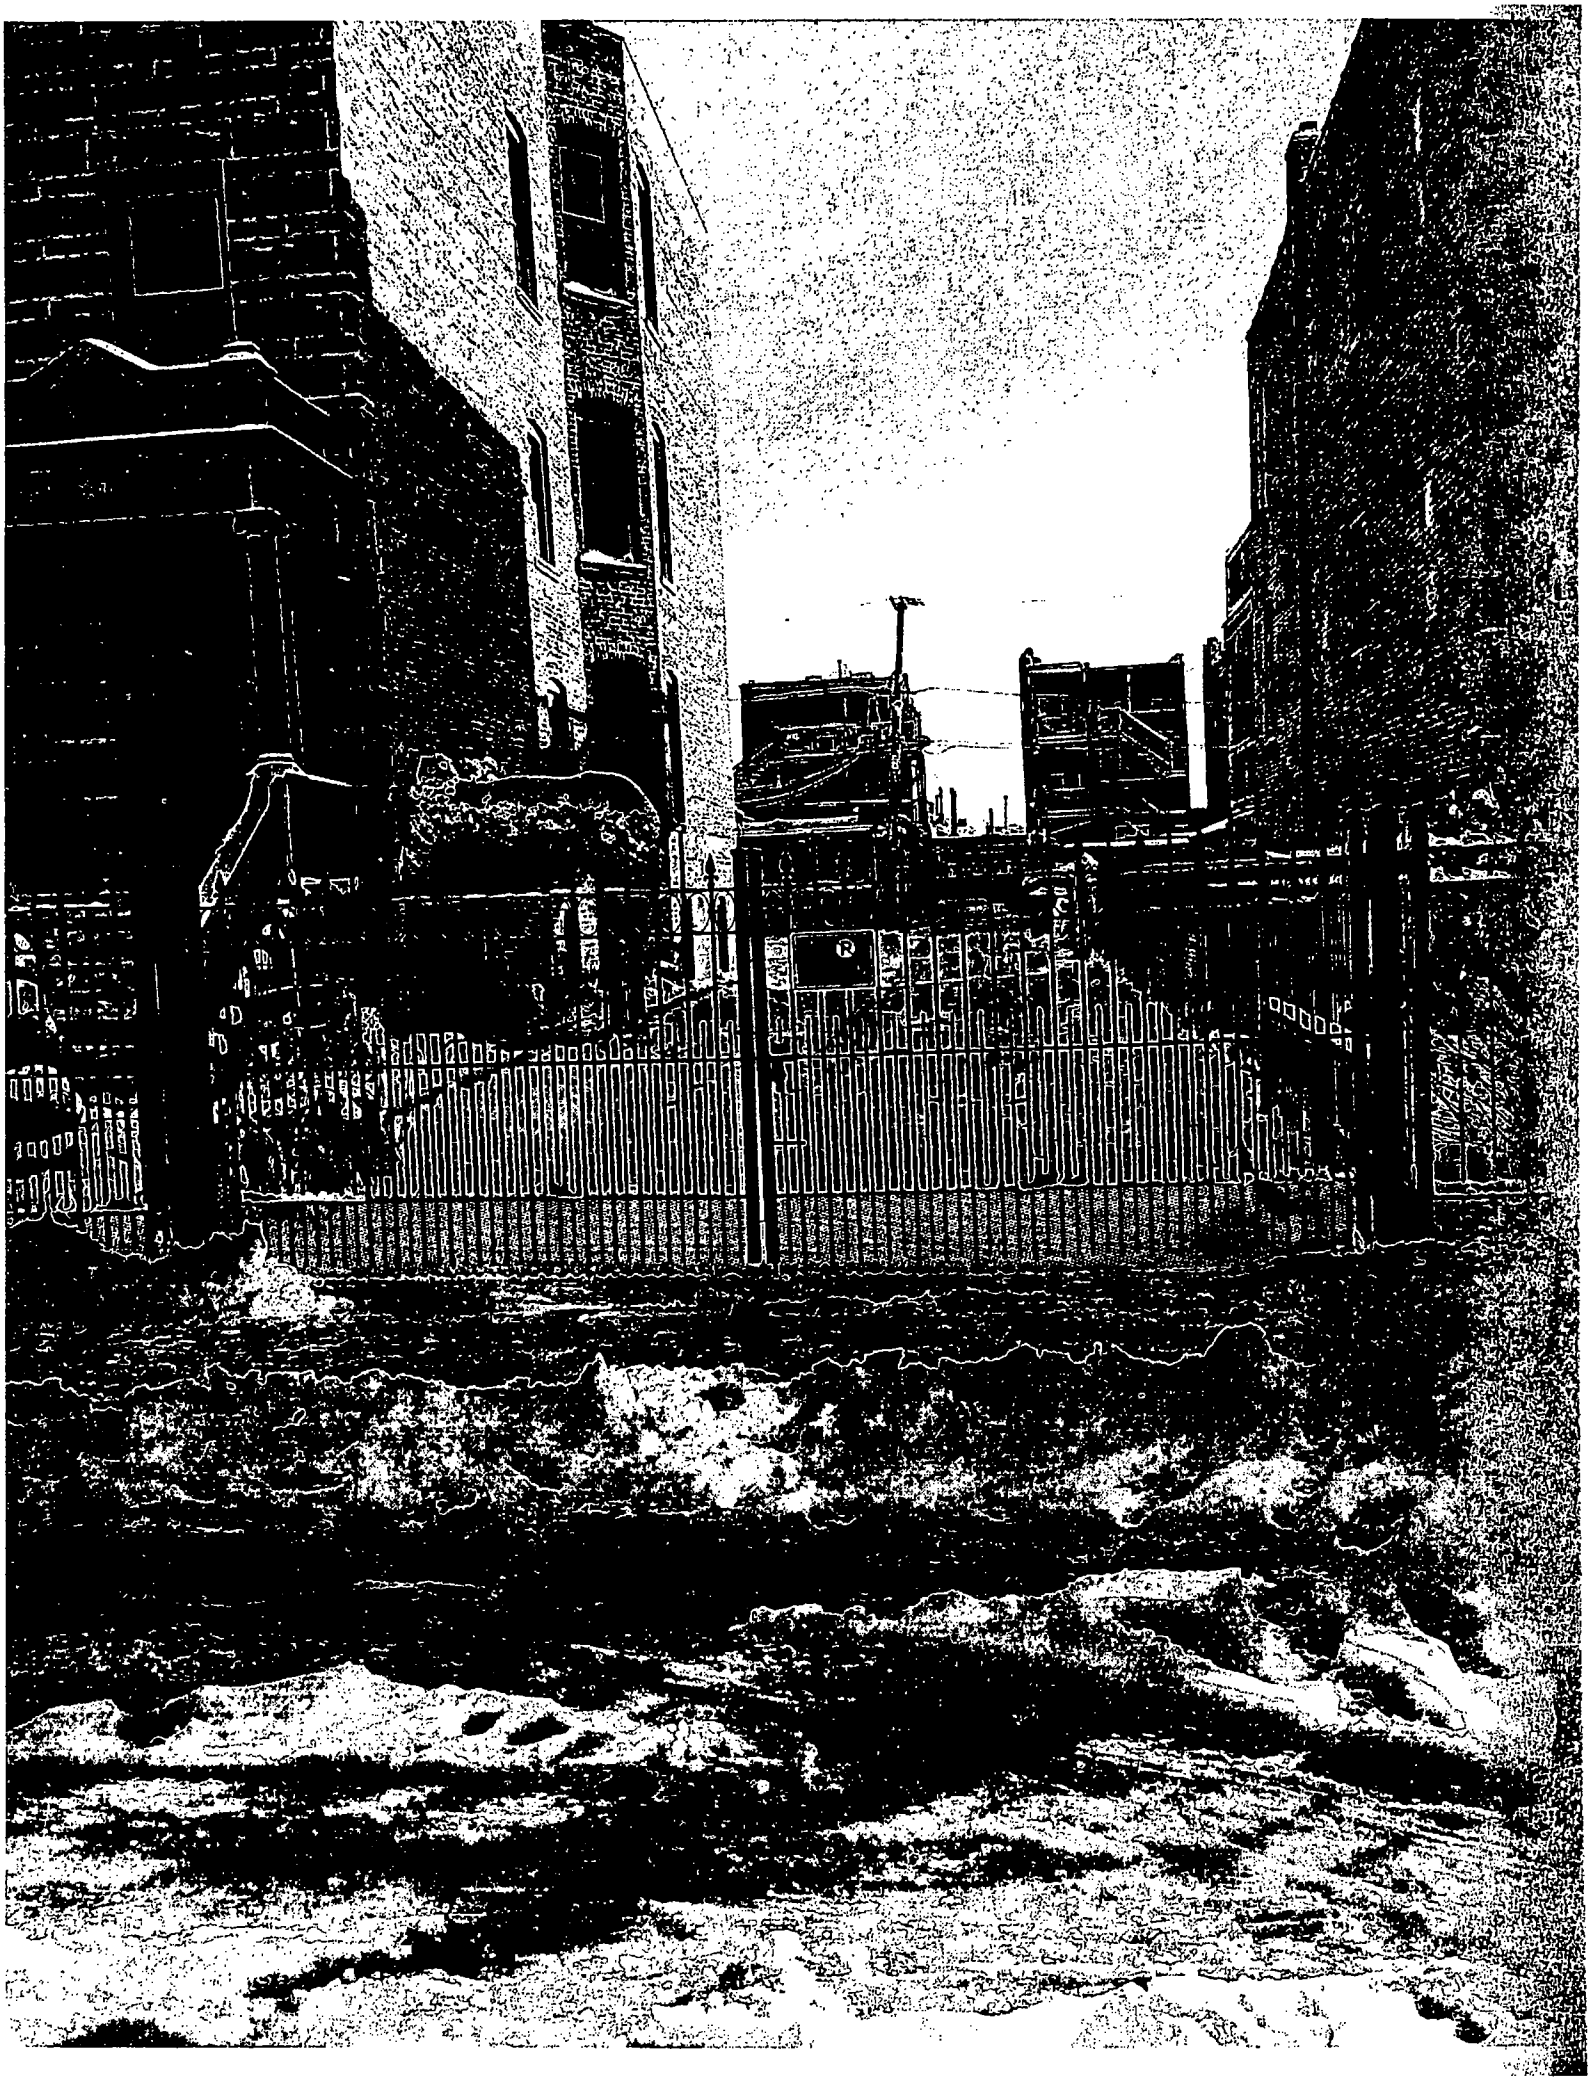

Department of Business Affairs and Consumer Protection
Small Business Center- Public Way Use Unit
City Hall- 121 N. LaSalle Street Room 800 • Chicago, IL 60602
312-74-GOBIZ / 312-744-6249 • (312) 744-1944 (TTY)
http://www.cityofchicago.org/bacp

12/09/2015

Alderman **Roberto Maldonado**
Ward # **26**
City of Chicago
City Hall, Room **300**
121 North LaSalle Street
Chicago, Illinois 60602

Re: An ordinance to use and maintain a portion of the public right-of-way for **two (2) fence(s)** for **MILAGROS ORTIZ**, adjacent to the premises known as **3217 W. Cortez St.**.

Dear Alderman **Roberto Maldonado**:

The applicant referenced above has requested the use of the public right-of-way for **fence(s)**. An ordinance has been prepared by the Department of Business Affairs and Consumer Protection – Small Business Center - Public Way Use Unit for presentation to the City Council. Because this request was made for properties located in your ward, as approved by you as per the attached, I respectfully request that you introduce the attached ordinance at the next City Council meeting.

If you have any questions regarding this ordinance, please contact Anthony Bertuca at (312) 744-5506.

Department of Business Affairs and Consumer Protection

City of Chicago

O2015-8716

Office of the City Clerk

Document Tracking Sheet

Meeting Date:	12/9/2015
Sponsor(s):	Maldonado (26)
Type:	Ordinance
Title:	Grant(s) of privilege in public way for Restaurant & Pozoleria San Juan
Committee(s) Assignment:	Committee on Transportation and Public Way

ORDINANCE
RESTAURANT & POZOLERIA SAN JUAN
Acct. No. 23408 - 1
Permit No. 1120814

Be It Ordained by the City Council of the City of Chicago:

SECTION 1. Permission and authority are hereby given and granted to RESTAURANT & POZOLERIA SAN JUAN, upon the terms and subject to the conditions of this ordinance to maintain and use one (1) sign(s) projecting over the public right-of-way attached to its premises known as 1523 N. Pulaski Rd..

Said sign structure(s) measures as follows; along N PULASKI RD:
One (1) at two point four two (2.42) feet in length, eight (8) feet in height and fifteen point four two (15.42) feet above grade level.

The location of said privilege shall be as shown on prints kept on file with the Department of Business Affairs and Consumer Protection and the Office of the City Clerk.

Said privilege shall be constructed in accordance with plans and specifications approved by the Department of Transportation (Division of Project Development) and Zoning Department - Signs.

This grant of privilege in the public way shall be subject to the provisions of Section 10-28-015 and all other required provisions of the Municipal Code of Chicago.

The grantee shall pay to the City of Chicago as compensation for the privilege #1120814 herein granted the sum of one hundred ($100.00) per annum in advance.


A 25% penalty will be added for payments received after due date.

The permit holder agrees to hold the City of Chicago harmless for any damage, relocation or replacement costs associated with damage, relocation or removal of private property caused by the City performing work in the public way.

Authority herein given and granted for a period of five (5) years from and after 01/13/2014.

Alderman _____

Roberto Maldonado 26th Ward

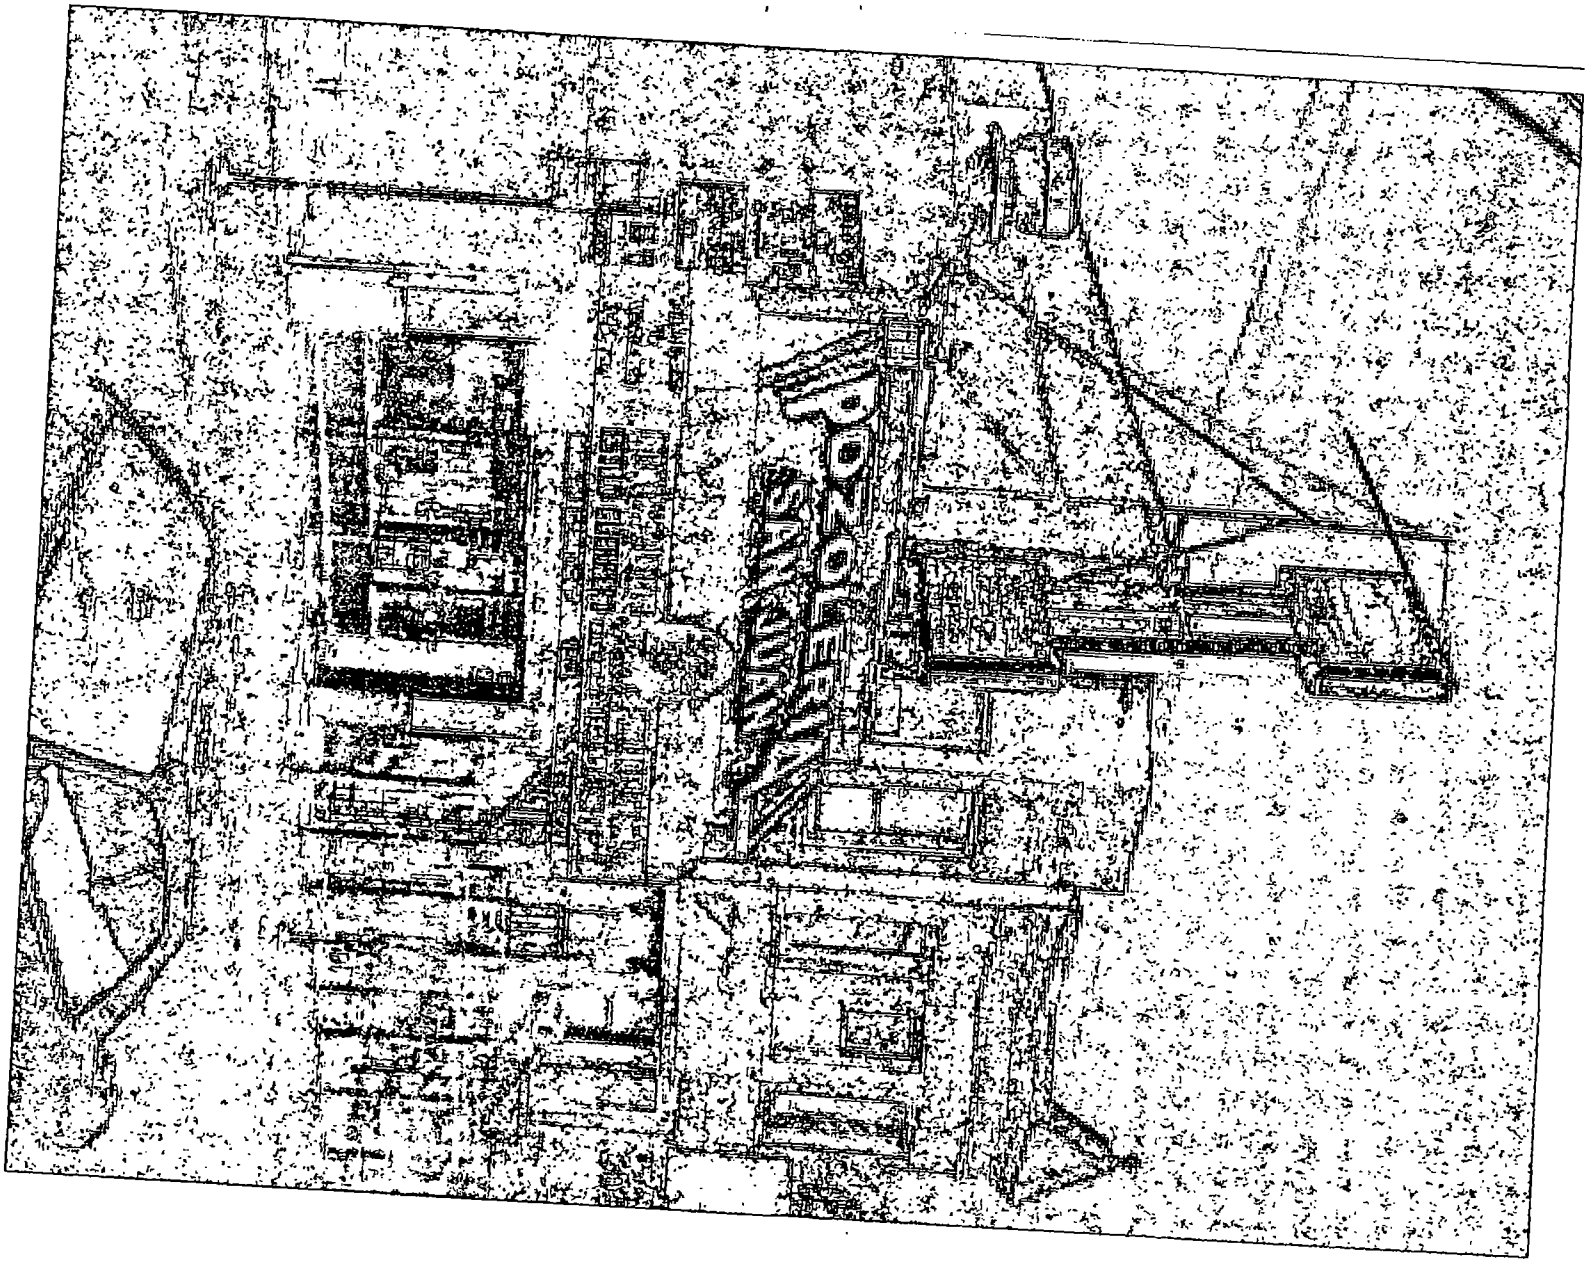

Department of Business Affairs and Consumer Protection
Small Business Center - Public Way Use Unit
City Hall - 121 N LaSalle Street, Room 800 • Chicago, IL 60602
312-74-GOBIZ / 312-744-6249 • (312) 744-1944 (TTY)
http://www.cityofchicago.org/bacp

12/09/2015

Alderman **Roberto Maldonado**
Ward # **26**
City of Chicago
City Hall, Room **300**
121 North LaSalle Street
Chicago, Illinois 60602

Re: An ordinance to use and maintain a portion of the public right-of-way for **one (1) sign(s)** for **RESTAURANT & POZOLERIA SAN JUAN**, adjacent to the premises known as **1523 N. Pulaski Rd.**.

Dear Alderman **Roberto Maldonado**:

The applicant referenced above has requested the use of the public right-of-way for a **sign(s)**. An ordinance has been prepared by the Department of Business Affairs and Consumer Protection – Small Business Center - Public Way Use Unit for presentation to the City Council. Because this request was made for properties located in your ward, as approved by you as per the attached, I respectfully request that you introduce the attached ordinance at the next City Council meeting.

If you have any questions regarding this ordinance, please contact Anthony Bertuca at (312).744-5506.

Department of Business Affairs and Consumer Protection

City of Chicago

O2015-8693

Office of the City Clerk

Document Tracking Sheet

Meeting Date:	12/9/2015
Sponsor(s):	Burnett (27)
Type:	Ordinance
Title:	Grant(s) of privilege in public way for Betty, The
Committee(s) Assignment:	Committee on Transportation and Public Way

ORDINANCE
THE BETTY
Acct. No. 294753 - 2
Permit No. 1120721

Be It Ordained by the City Council of the City of Chicago:

SECTION 1. Permission and authority are hereby given and granted to THE BETTY, upon the terms and subject to the conditions of this ordinance to construct, install, maintain and use one (1) Wind Screen(s) on the public right-of-way adjacent to its premises known as 839 W. Fulton Market .

Said Wind Screen(s) at W. Fulton Market measure(s):
One (1) at five point seven five (5.75) feet in length, and five (5) feet in width for a total of twenty-eight point seven five (28.75) square feet.

The location of said privilege shall be as shown on prints kept on file with the Department of Business Affairs and Consumer Protection and the Office of the City Clerk.

Said privilege shall be constructed in accordance with plans and specifications approved by the Department of Transportation (Division of Project Development).

This grant of privilege in the public way shall be subject to the provisions of Section 10-28-015 and all other required provisions of the Municipal Code of Chicago.

The grantee shall pay to the City of Chicago as compensation for the privilege #1120721 herein granted the sum of four hundred ($400.00) per annum in advance.

A 25% penalty will be added for payments received after due date.


The permit holder agrees to hold the City of Chicago harmless for any damage, relocation or replacement costs associated with damage, relocation or removal of private property caused by the City performing work in the public way.

Authority herein given and granted for a period of five (5) years from and after Date of Passage.

Alderman _____

Walter Burnett Jr. 27th Ward

The Betty Awning / Canopy
839 W. Fulton Market
Chicago, IL, 60607

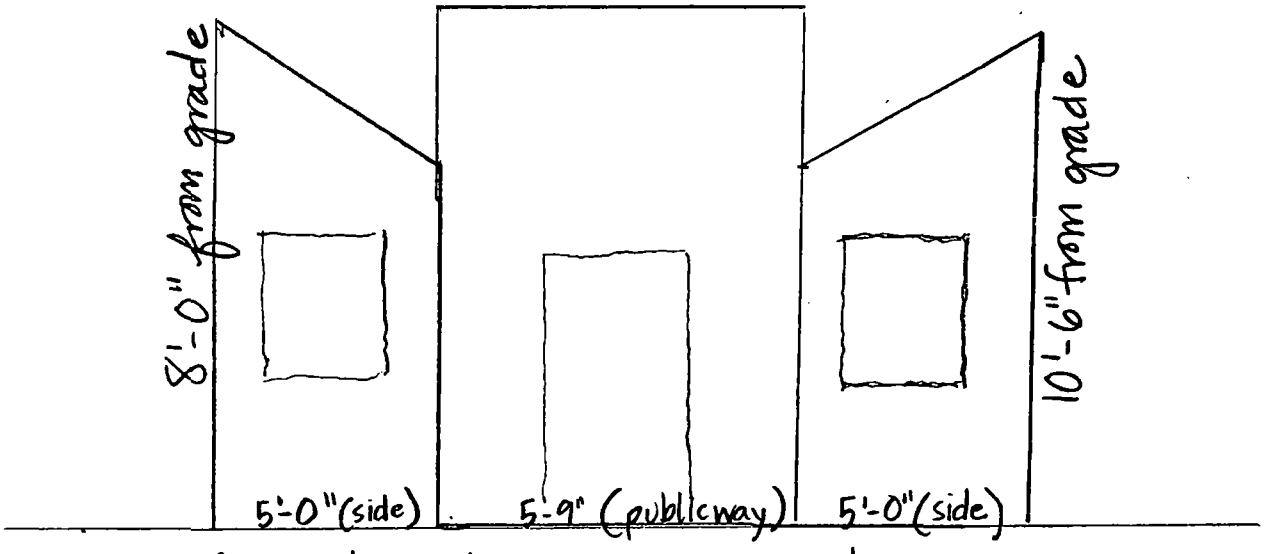

Ground Level: Fulton Market

* 10'25" of unobstructed sidewalk between windscreen projection + curb (see photos)

* Projection is 5'0" over public way

City of Chicago

O2015-8710

Office of the City Clerk

Document Tracking Sheet

Meeting Date:	12/9/2015
Sponsor(s):	Burnett (27)
Type:	Ordinance
Title:	Grant(s) of privilege in public way for Cemitas Puebla
Committee(s) Assignment:	Committee on Transportation and Public Way

ORDINANCE
CEMITAS PUEBLA
Acct. No. 390321 - 1
Permit No. 1116360

Be It Ordained by the City Council of the City of Chicago:

SECTION 1. Permission and authority are hereby given and granted to CEMITAS PUEBLA, upon the terms and subject to the conditions of this ordinance to maintain and use one (1) sign(s) projecting over the public right-of-way attached to its premises known as 817 W. Fulton Market .

Said sign structure(s) measures as follows; along W Fulton Market:
One (1) at six (6) feet in length, one (1) foot in height and twelve point five (12.5) feet above grade level.

The location of said privilege shall be as shown on prints kept on file with the Department of Business Affairs and Consumer Protection and the Office of the City Clerk.

Said privilege shall be constructed in accordance with plans and specifications approved by the Department of Transportation (Division of Project Development) and Zoning Department - Signs.

This grant of privilege in the public way shall be subject to the provisions of Section 10-28-015 and all other required provisions of the Municipal Code of Chicago.

The grantee shall pay to the City of Chicago as compensation for the privilege #1116360 herein granted the sum of one hundred ($100.00) per annum in advance.

A 25% penalty will be added for payments received after due date.


The permit holder agrees to hold the City of Chicago harmless for any damage, relocation or replacement costs associated with damage, relocation or removal of private property caused by the City performing work in the public way.

Authority herein given and granted for a period of five (5) years from and after Date of Passage.

Alderman _____

Walter Burnett Jr. 27th Ward

PROPERTY LOCATION 817 WEST FULTON MARKET
ORGANIZATION NAME CEMITAS PUEBLA

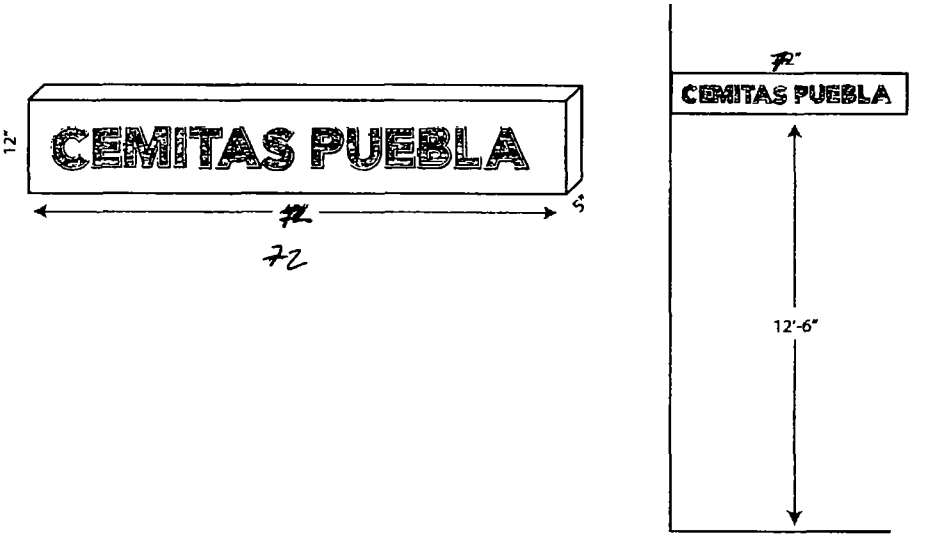

City of Chicago

O2015-8712

Office of the City Clerk

Document Tracking Sheet

Meeting Date:	12/9/2015
Sponsor(s):	Burnett (27)
Type:	Ordinance
Title:	Grant(s) of privilege in public way for Dog Hotel and Daycare LLC
Committee(s) Assignment:	Committee on Transportation and Public Way

ORDINANCE
DOG HOTEL AND DAYCARE LLC
Acct. No. 387768 - 1
Permit No. 1118673

Be It Ordained by the City Council of the City of Chicago:

SECTION 1. Permission and authority are hereby given and granted to DOG HOTEL AND DAYCARE LLC, upon the terms and subject to the conditions of this ordinance to maintain and use one (1) sign(s) projecting over the public right-of-way attached to its premises known as 1040 N. Halsted St..

Said sign structure(s) measures as follows; along N Halsted St:
One (1) at three (3) feet in length, three (3) feet in height and ten (10) feet above grade level.

The location of said privilege shall be as shown on prints kept on file with the Department of Business Affairs and Consumer Protection and the Office of the City Clerk.

Said privilege shall be constructed in accordance with plans and specifications approved by the Department of Transportation (Division of Project Development) and Zoning Department - Signs.

This grant of privilege in the public way shall be subject to the provisions of Section 10-28-015 and all other required provisions of the Municipal Code of Chicago.

The grantee shall pay to the City of Chicago as compensation for the privilege #1118673 herein granted the sum of one hundred ($100.00) per annum in advance.

A 25% penalty will be added for payments received after due date.

The permit holder agrees to hold the City of Chicago harmless for any damage, relocation or replacement costs associated with damage, relocation or removal of private property caused by the City performing work in the public way.

Authority herein given and granted for a period of five (5) years from and after Date of Passage.

Alderman 

Walter Burnett Jr. 27th Ward



LED Lit Double Sided Circle Cabinet Vinyl w/ Reverse Cut White Lit

4"x1.5" Sq Tubing Extension Arms w/ Custom Bone Shape Covers

6"Wide x 6 H x 1/4" Thick Mounting Plate Thru Bolted Thru Brick Wall

City of Chicago

O2015-8720

Office of the City Clerk

Document Tracking Sheet

Meeting Date:	12/9/2015
Sponsor(s):	Burnett (27)
Type:	Ordinance
Title:	Grant(s) of privilege in public way for Garfield Park Currency Exchange, Inc.
Committee(s) Assignment:	Committee on Transportation and Public Way

ORDINANCE
Garfield Park Currency Exchange Inc
Acct. No. 372463 - 1
Permit No. 1120805

Be It Ordained by the City Council of the City of Chicago:

SECTION 1. Permission and authority are hereby given and granted to Garfield Park Currency Exchange Inc, upon the terms and subject to the conditions of this ordinance to maintain and use one (1) sign(s) projecting over the public right-of-way attached to its premises known as 2848 W. Madison St..

Said sign structure(s) measures as follows; along W. Mdaison Street:
One (1) at ten (10) feet in length, ten (10) feet in height and twelve (12) feet above grade level.

The location of said privilege shall be as shown on prints kept on file with the Department of Business Affairs and Consumer Protection and the Office of the City Clerk.

Said privilege shall be constructed in accordance with plans and specifications approved by the Department of Transportation (Division of Project Development) and Zoning Department - Signs.

This grant of privilege in the public way shall be subject to the provisions of Section 10-28-015 and all other required provisions of the Municipal Code of Chicago.

The grantee shall pay to the City of Chicago as compensation for the privilege #1120805 herein granted the sum of three hundred ($300.00) per annum in advance.

A 25% penalty will be added for payments received after due date.

The permit holder agrees to hold the City of Chicago harmless for any damage, relocation or replacement costs associated with damage, relocation or removal of private property caused by the City performing work in the public way.


Authority herein given and granted for a period of five (5) years from and after Date of Passage.

Alderman

Walter Burnett Jr. 27th Ward

ES 3440971

EXISTING DOUBLE FACE ILLUMINATED POLE SIGN

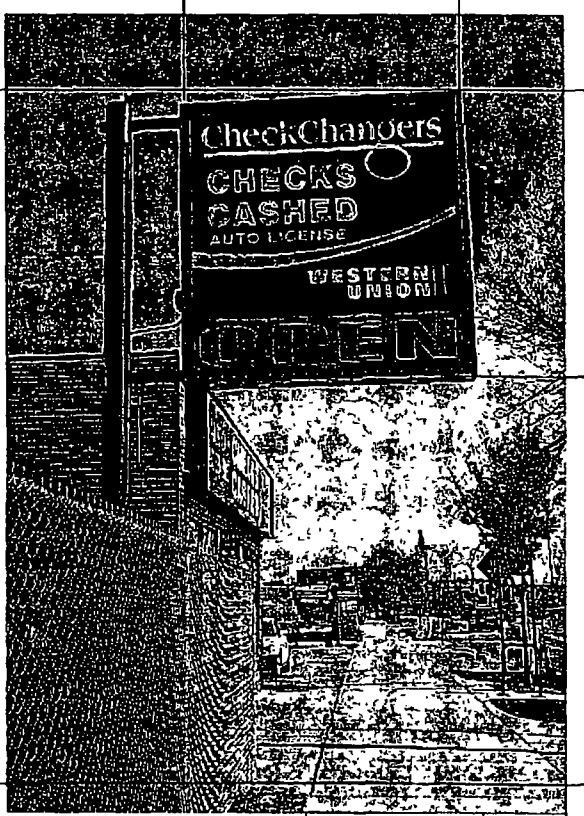

100 SQ.FT OF SIGN

CHECK CHANGERS
2848 W. MADISON AVE
CHICAGO, IL

City of Chicago

O2015-8721

Office of the City Clerk

Document Tracking Sheet

Meeting Date:	12/9/2015
Sponsor(s):	Burnett (27)
Type:	Ordinance
Title:	Grant(s) of privilege in public way for Kit and Ace
Committee(s) Assignment:	Committee on Transportation and Public Way

ORDINANCE
KIT AND ACE
Acct. No. 400047 - 1
Permit No. 1120404

Be It Ordained by the City Council of the City of Chicago:

SECTION 1. Permission and authority are hereby given and granted to KIT AND ACE, upon the terms and subject to the conditions of this ordinance to maintain and use one (1) sign(s) projecting over the public right-of-way attached to its premises known as 821 W. Fulton Market .

Said sign structure(s) measures as follows; along Fulton Market:
One (1) at one point three four (1.34) feet in length, one point three four (1.34) feet in height and nine point one seven (9.17) feet above grade level.

The location of said privilege shall be as shown on prints kept on file with the Department of Business Affairs and Consumer Protection and the Office of the City Clerk.

Said privilege shall be constructed in accordance with plans and specifications approved by the Department of Transportation (Division of Project Development) and Zoning Department - Signs.

This grant of privilege in the public way shall be subject to the provisions of Section 10-28-015 and all other required provisions of the Municipal Code of Chicago.

The grantee shall pay to the City of Chicago as compensation for the privilege #1120404 herein granted the sum of one hundred ($100.00) per annum in advance.


A 25% penalty will be added for payments received after due date.

The permit holder agrees to hold the City of Chicago harmless for any damage, relocation or replacement costs associated with damage, relocation or removal of private property caused by the City performing work in the public way.

Authority herein given and granted for a period of five (5) years from and after Date of Passage.


Alderman _____

Walter Burnett Jr. 27th Ward

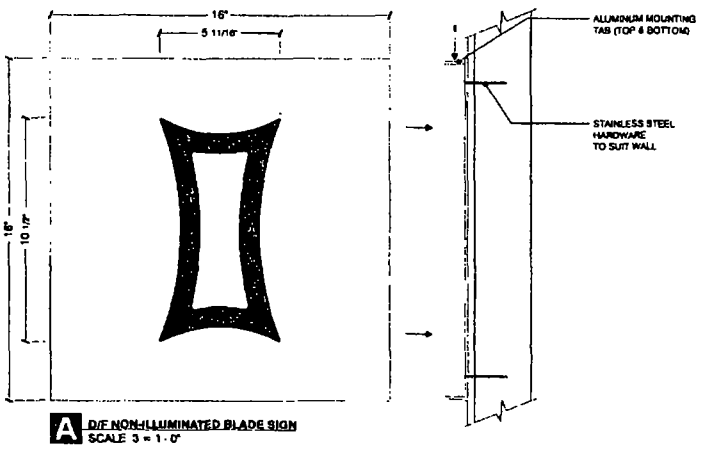

A D/F NON-ILLUMINATED BLADE SIGN
SCALE 3 = 1'-0"

QTY 1

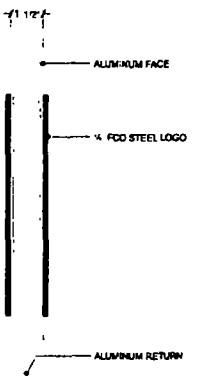

CROSS SECTION
NTS

FACES & RETURNS
.125 ALUMINUM FACES & RETURNS
PAINTED WHITE

LETTERS
1/4" FCO STEEL LETTERS
POWDER-COATED TO MATCH
PMS 661C BLUE
ATTACHED w/ VHB TAPE

MOUNTING
BLADE MOUNTS TO A 18" x 1 1/2" x ¼" ALUMINUM PLATE WHICH HAS 3" x 2" x ¼" ALUMINUM ANGLE TABS WELDED TO TOP & BOTTOM OF PLATE
BLADE SLIDES OVER TABS & IS SECURED w/ FOUR (4) COUNTERSUNK SCREWS - TWO (2) ON TOP & TWO (2) ON BOTTOM
MOUNTING PLATE PAINTED WHITE
MOUNTING HARDWARE TO BE STAINLESS STEEL TO SUIT WALL

2 OF 2

SALES	MARK ANDERSEN	DWG # 1507022-05	LOCATION 821 WEST FULTON MARKET, UNIT 1 CHICAGO, IL 60607
PM	MONIQUE BECK	REVISION	
ART	RTW 07 13 15		

COPYRIGHT NORTH AMERICAN SIGNS INC. - NOTE: ANY FIELD MEASUREMENTS THAT ARE DIFFERENT PLEASE NOTIFY NORTH AMERICAN SIGNS (800) 345-8000

City of Chicago

O2015-8736

Office of the City Clerk

Document Tracking Sheet

Meeting Date:	12/9/2015
Sponsor(s):	Burnett (27)
Type:	Ordinance
Title:	Grant(s) of privilege in public way for LaSalle Foundation
Committee(s) Assignment:	Committee on Transportation and Public Way

ORDINANCE
LaSalle Foundation
Acct. No. 20473 - 2
Permit No. 1118792

Be It Ordained by the City Council of the City of Chicago:

SECTION 1. Permission and authority are hereby given and granted to LaSalle Foundation, upon the terms and subject to the conditions of this ordinance to maintain and use, as now constructed, one (1) Landscaping(s) on the public right-of-way for beautification purposes adjacent to its premises known as 1111 N. Wells St..

Said Landscaping(s) at W. Elm Street measure(s):
One (1) at two hundred eighteen (218) feet in length, and ten (10) feet in width for a total of two thousand one hundred eighty (2180) square feet.

The location of said privilege shall be as shown on prints kept on file with the Department of Business Affairs and Consumer Protection and the Office of the City Clerk.

Said privilege shall be constructed in accordance with plans and specifications approved by the Department of Planning and Development and Department of Transportation (Division of Project Development).

This grant of privilege in the public way shall be subject to the provisions of Section 10-28-015 and all other required provisions of the Municipal Code of Chicago.

The grantee shall pay to the City of Chicago as compensation for the privilege #1118792 herein granted the sum of zero ($.00) per annum in advance.

A 25% penalty will be added for payments received after due date.


The permit holder agrees to hold the City of Chicago harmless for any damage, relocation or replacement costs associated with damage, relocation or removal of private property caused by the City performing work in the public way.

Authority herein given and granted for a period of five (5) years from and after 09/09/2014.

Alderman _____

Walter Burnett Jr. 27th Ward

LENGTH: 218'
WIDTH: 10'

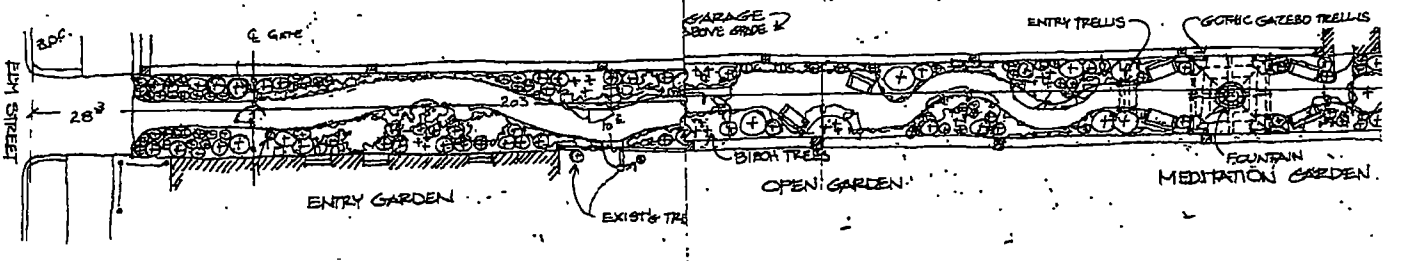

City of Chicago

O2015-8738

Office of the City Clerk

Document Tracking Sheet

Meeting Date:	12/9/2015
Sponsor(s):	Burnett (27)
Type:	Ordinance
Title:	Grant(s) of privilege in public way for La Sirena Clandestina
Committee(s) Assignment:	Committee on Transportation and Public Way

ORDINANCE
LA SIRENA CLANDESTINA
Acct. No. 3330 - 1
Permit No. 1111905

Be It Ordained by the City Council of the City of Chicago:

SECTION 1. Permission and authority are hereby given and granted to LA SIRENA CLANDESTINA, upon the terms and subject to the conditions of this ordinance to maintain and use, as now constructed, one (1) Wind Screen(s) on the public right-of-way adjacent to its premises known as 954 W. Fulton Market .

Said Wind Screen(s) at W. Fulton Market measure(s):
One (1) at eight point five eight (8.58) feet in length, and three point five eight (3.58) feet in width for a total of thirty point seven two (30.72) square feet.

The location of said privilege shall be as shown on prints kept on file with the Department of Business Affairs and Consumer Protection and the Office of the City Clerk.

Said privilege shall be constructed in accordance with plans and specifications approved by the Department of Transportation (Division of Project Development).

This grant of privilege in the public way shall be subject to the provisions of Section 10-28-015 and all other required provisions of the Municipal Code of Chicago.

The grantee shall pay to the City of Chicago as compensation for the privilege #1111905 herein granted the sum of four hundred ($400.00) per annum in advance.

A 25% penalty will be added for payments received after due date.


The permit holder agrees to hold the City of Chicago harmless for any damage, relocation or replacement costs associated with damage, relocation or removal of private property caused by the City performing work in the public way.

Authority herein given and granted for a period of five (5) years from and after Date of Passage.

Alderman _____

Walter Burnett Jr. 27th Ward

Morgan Restaurant, Inc.
d/b/a "La Sirena Clandestina"
954 West Fulton Market
Chicago, IL 60607

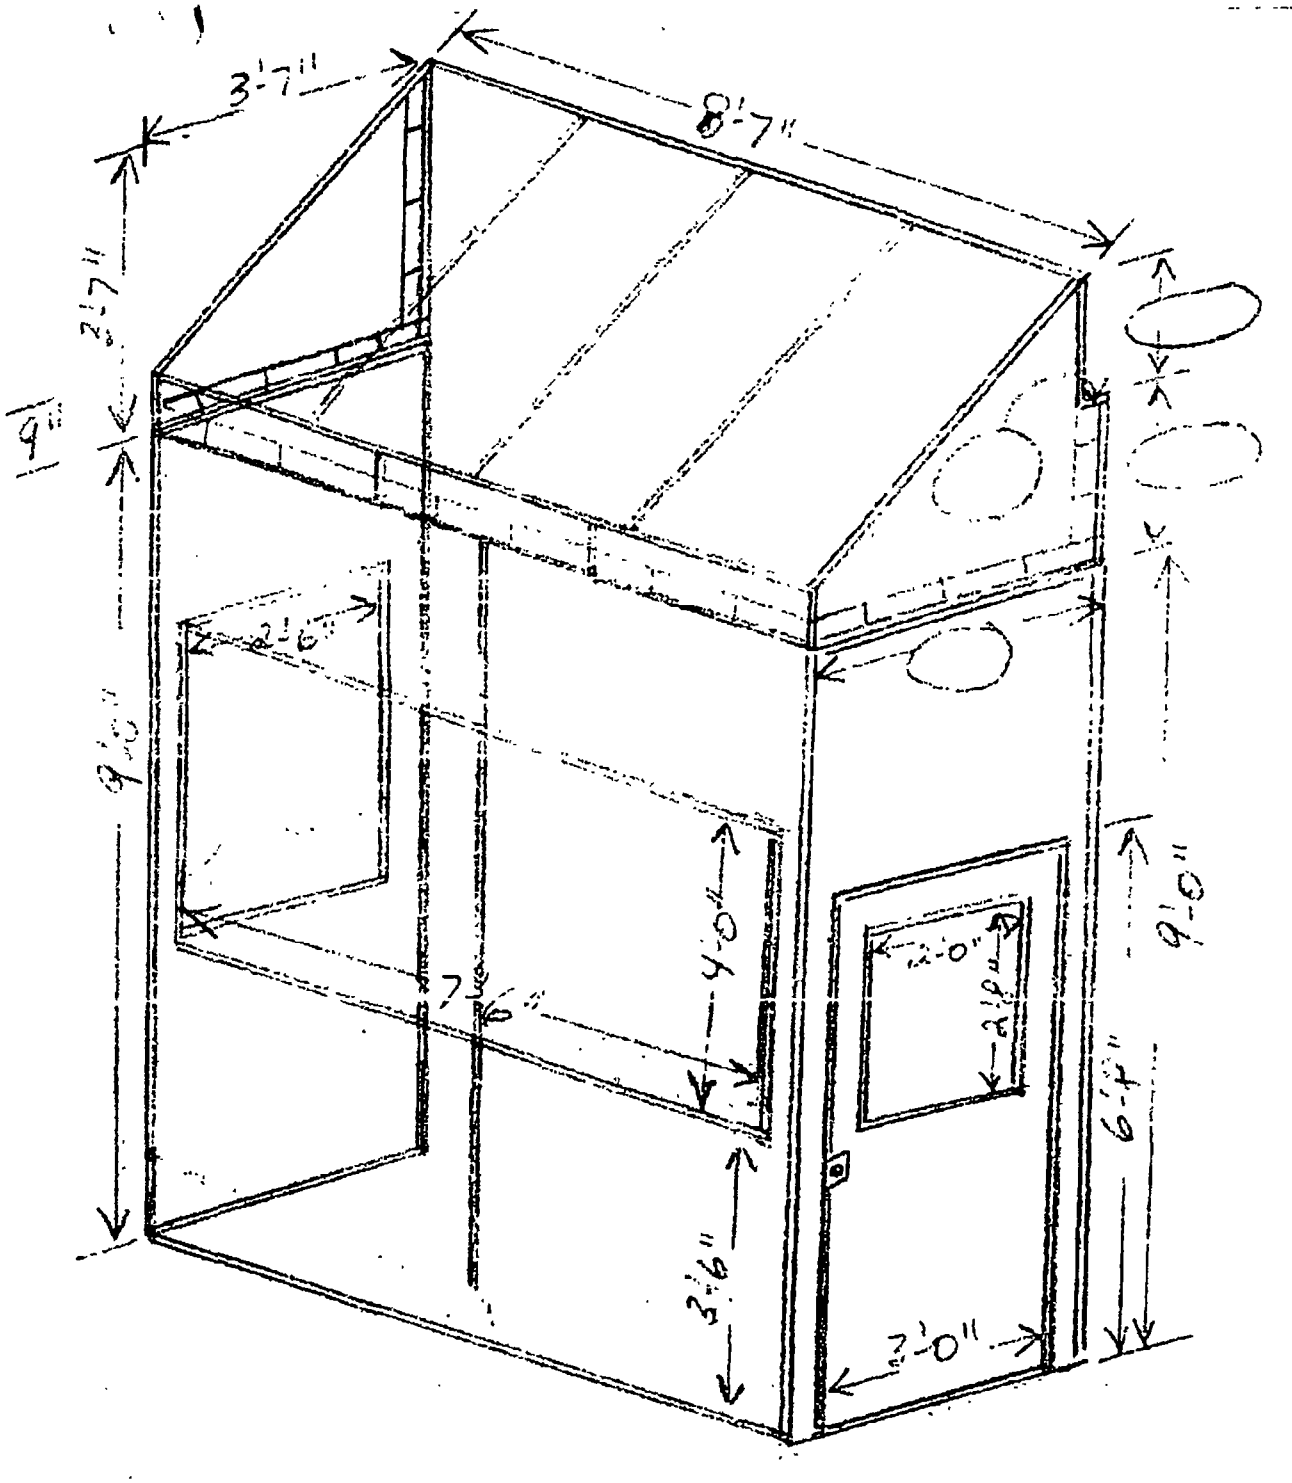

City of Chicago

O2015-8744

Office of the City Clerk

Document Tracking Sheet

Meeting Date:	12/9/2015
Sponsor(s):	Burnett (27)
Type:	Ordinance
Title:	Grant(s) of privilege in public way for La Scarola
Committee(s) Assignment:	Committee on Transportation and Public Way

ORDINANCE
LA SCAROLA
Acct. No. 19420 - 1
Permit No. 1101854

Be It Ordained by the City Council of the City of Chicago:

SECTION 1. Permission and authority are hereby given and granted to LA SCAROLA, upon the terms and subject to the conditions of this ordinance to maintain and use, as now constructed, one (1) Wind Screen(s) on the public right-of-way adjacent to its premises known as 721 W. Grand Ave..

Said Wind Screen(s) at W. Grand measure(s):
One (1) at eighteen (18) feet in length, and six (6) feet in width for a total of one hundred eight (108) square feet.

The location of said privilege shall be as shown on prints kept on file with the Department of Business Affairs and Consumer Protection and the Office of the City Clerk.

Said privilege shall be constructed in accordance with plans and specifications approved by the Department of Transportation (Division of Project Development).

This grant of privilege in the public way shall be subject to the provisions of Section 10-28-015 and all other required provisions of the Municipal Code of Chicago.

The grantee shall pay to the City of Chicago as compensation for the privilege #1101854 herein granted the sum of four hundred ($400.00) per annum in advance.


A 25% penalty will be added for payments received after due date.

The permit holder agrees to hold the City of Chicago harmless for any damage, relocation or replacement costs associated with damage, relocation or removal of private property caused by the City performing work in the public way.

Authority herein given and granted for a period of five (5) years from and after 06/13/2012.

Alderman _____

Walter Burnett Jr. 27th Ward

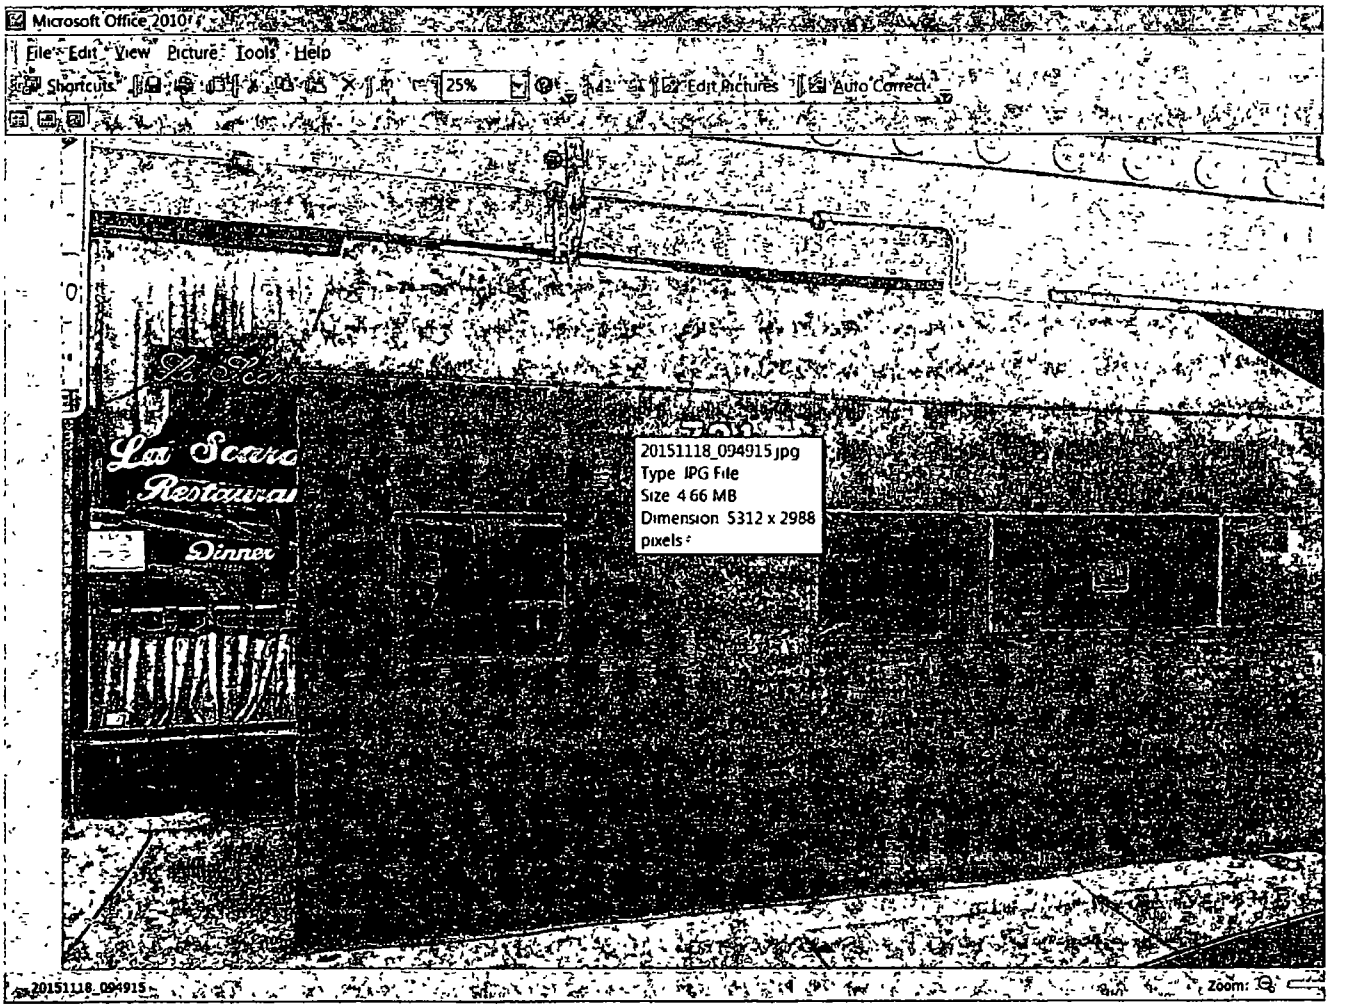
Microsoft Office 2010
File Edit View Picture Tools Help
Shortcuts
25%
Edit Pictures
Auto Correct
La Scala
Restaurant
Dinner
20151118_094915.jpg
Type JPG File
Size 4.66 MB
Dimension 5312 x 2988
pixels
20151118_094915
Zoom:

City of Chicago

O2015-8745

Office of the City Clerk

Document Tracking Sheet

Meeting Date:	12/9/2015
Sponsor(s):	Burnett (27)
Type:	Ordinance
Title:	Grant(s) of privilege in public way for MB Financial Bank
Committee(s) Assignment:	Committee on Transportation and Public Way

ORDINANCE
MB FINANCIAL BANK
Acct. No. 248808 - 29
Permit No. 1119852

Be It Ordained by the City Council of the City of Chicago:

SECTION 1. Permission and authority are hereby given and granted to MB FINANCIAL BANK, upon the terms and subject to the conditions of this ordinance to maintain and use, as now constructed, four (4) Planter(s) on the public right-of-way for beautification purposes adjacent to its premises known as 800 W. Madison St..

Said Planter(s) at W. Madison measure(s):
Two (2) at forty (40) feet in length, and seven (7) feet in width for a total of five hundred sixty (560) square feet.
One (1) at fifteen (15) feet in length, and seven (7) feet in width for a total of one hundred five (105) square feet.
One (1) at fifteen (15) feet in length, and seven (7) feet in width for a total of one hundred five (105) square feet.

Grantee must allow the required clear and unobstructed space for pedestrian passage at all times per rules and regulations approved by the Department of Transportation.

The location of said privilege shall be as shown on prints kept on file with the Department of Business Affairs and Consumer Protection and the Office of the City Clerk.

Said privilege shall be constructed in accordance with plans and specifications approved by the Department of Planning and Development and Department of Transportation (Division of Project Development).

This grant of privilege in the public way shall be subject to the provisions of Section 10-28-015 and all other required provisions of the Municipal Code of Chicago.

The grantee shall pay to the City of Chicago as compensation for the privilege #1119852 herein granted the sum of zero ($.00) per annum in advance.


A 25% penalty will be added for payments received after due date.

The permit holder agrees to hold the City of Chicago harmless for any damage, relocation or replacement costs associated with damage, relocation or removal of private property caused by the City performing work in the public way.


Authority herein given and granted for a period of five (5) years from and after 05/05/2014.

Alderman _____

Walter Burnett Jr. 27th Ward

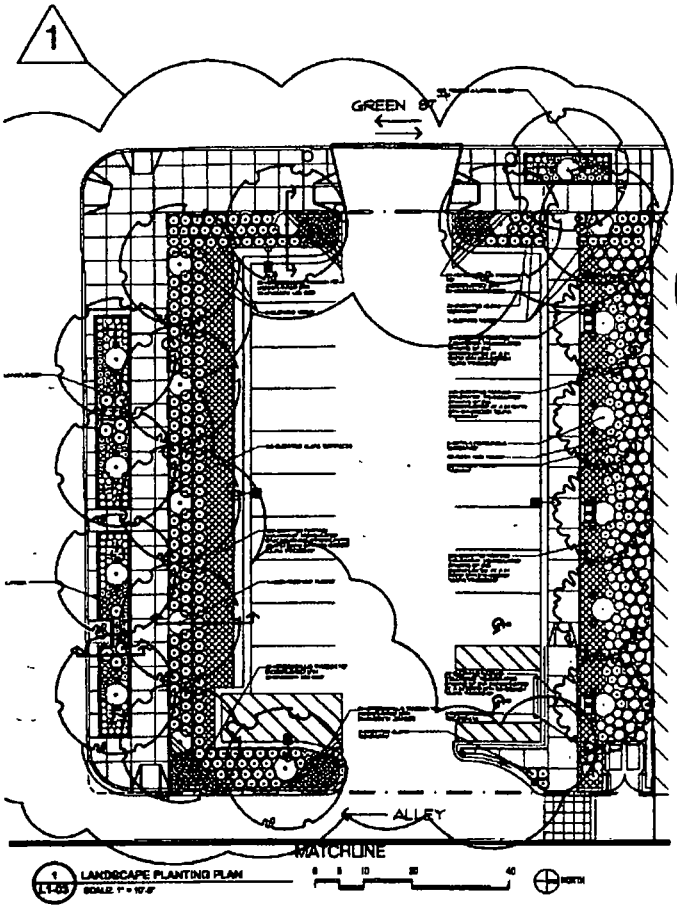

1 LANDSCAPE PLANTING PLAN
LT-03

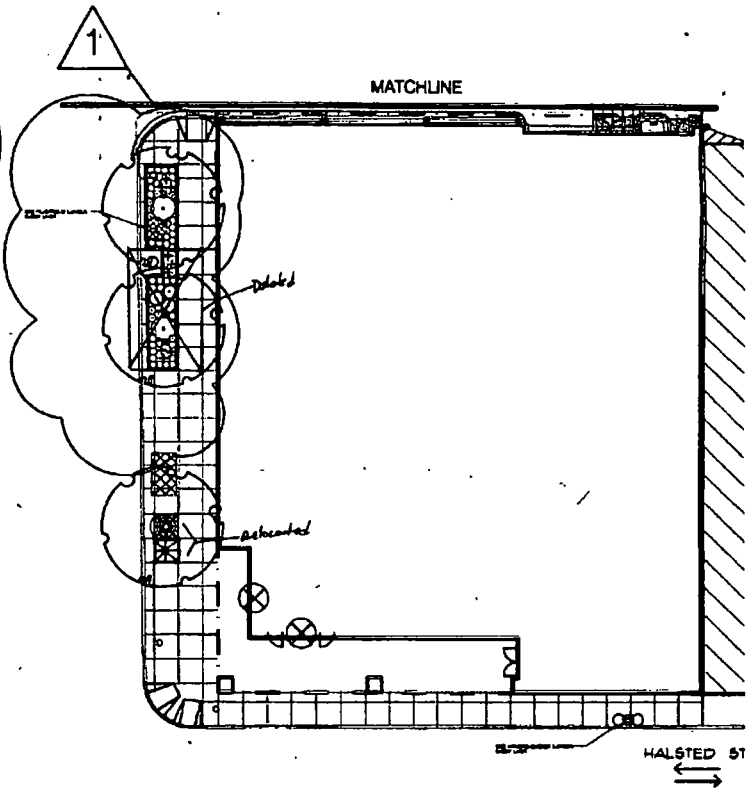

2 LANDSCAPE PLANTING PLAN
LT-03

City of Chicago

O2015-8746

Office of the City Clerk

Document Tracking Sheet

Meeting Date:	12/9/2015
Sponsor(s):	Burnett (27)
Type:	Ordinance
Title:	Grant(s) of privilege in public way for PNC Bank
Committee(s) Assignment:	Committee on Transportation and Public Way

ORDINANCE
PNC BANK
Acct. No. 349591 - 19
Permit No. 1120817

Be It Ordained by the City Council of the City of Chicago:

SECTION 1. Permission and authority are hereby given and granted to PNC BANK, upon the terms and subject to the conditions of this ordinance to maintain and use one (1) sign(s) projecting over the public right-of-way attached to its premises known as 2154 W. Madison St..

Said sign structure(s) measures as follows; along W. Madison Street:
One (1) at eight point seven one (8.71) feet in length, five point five (5.5) feet in height and eighteen (18) feet above grade level.

The location of said privilege shall be as shown on prints kept on file with the Department of Business Affairs and Consumer Protection and the Office of the City Clerk.

Said privilege shall be constructed in accordance with plans and specifications approved by the Department of Transportation (Division of Project Development) and Zoning Department - Signs.

This grant of privilege in the public way shall be subject to the provisions of Section 10-28-015 and all other required provisions of the Municipal Code of Chicago.

The grantee shall pay to the City of Chicago as compensation for the privilege #1120817 herein granted the sum of three hundred ($300.00) per annum in advance.


A 25% penalty will be added for payments received after due date.

The permit holder agrees to hold the City of Chicago harmless for any damage, relocation or replacement costs associated with damage, relocation or removal of private property caused by the City performing work in the public way.

Authority herein given and granted for a period of five (5) years from and after 10/06/2015.

Alderman _____

Walter Burnett Jr. 27th Ward

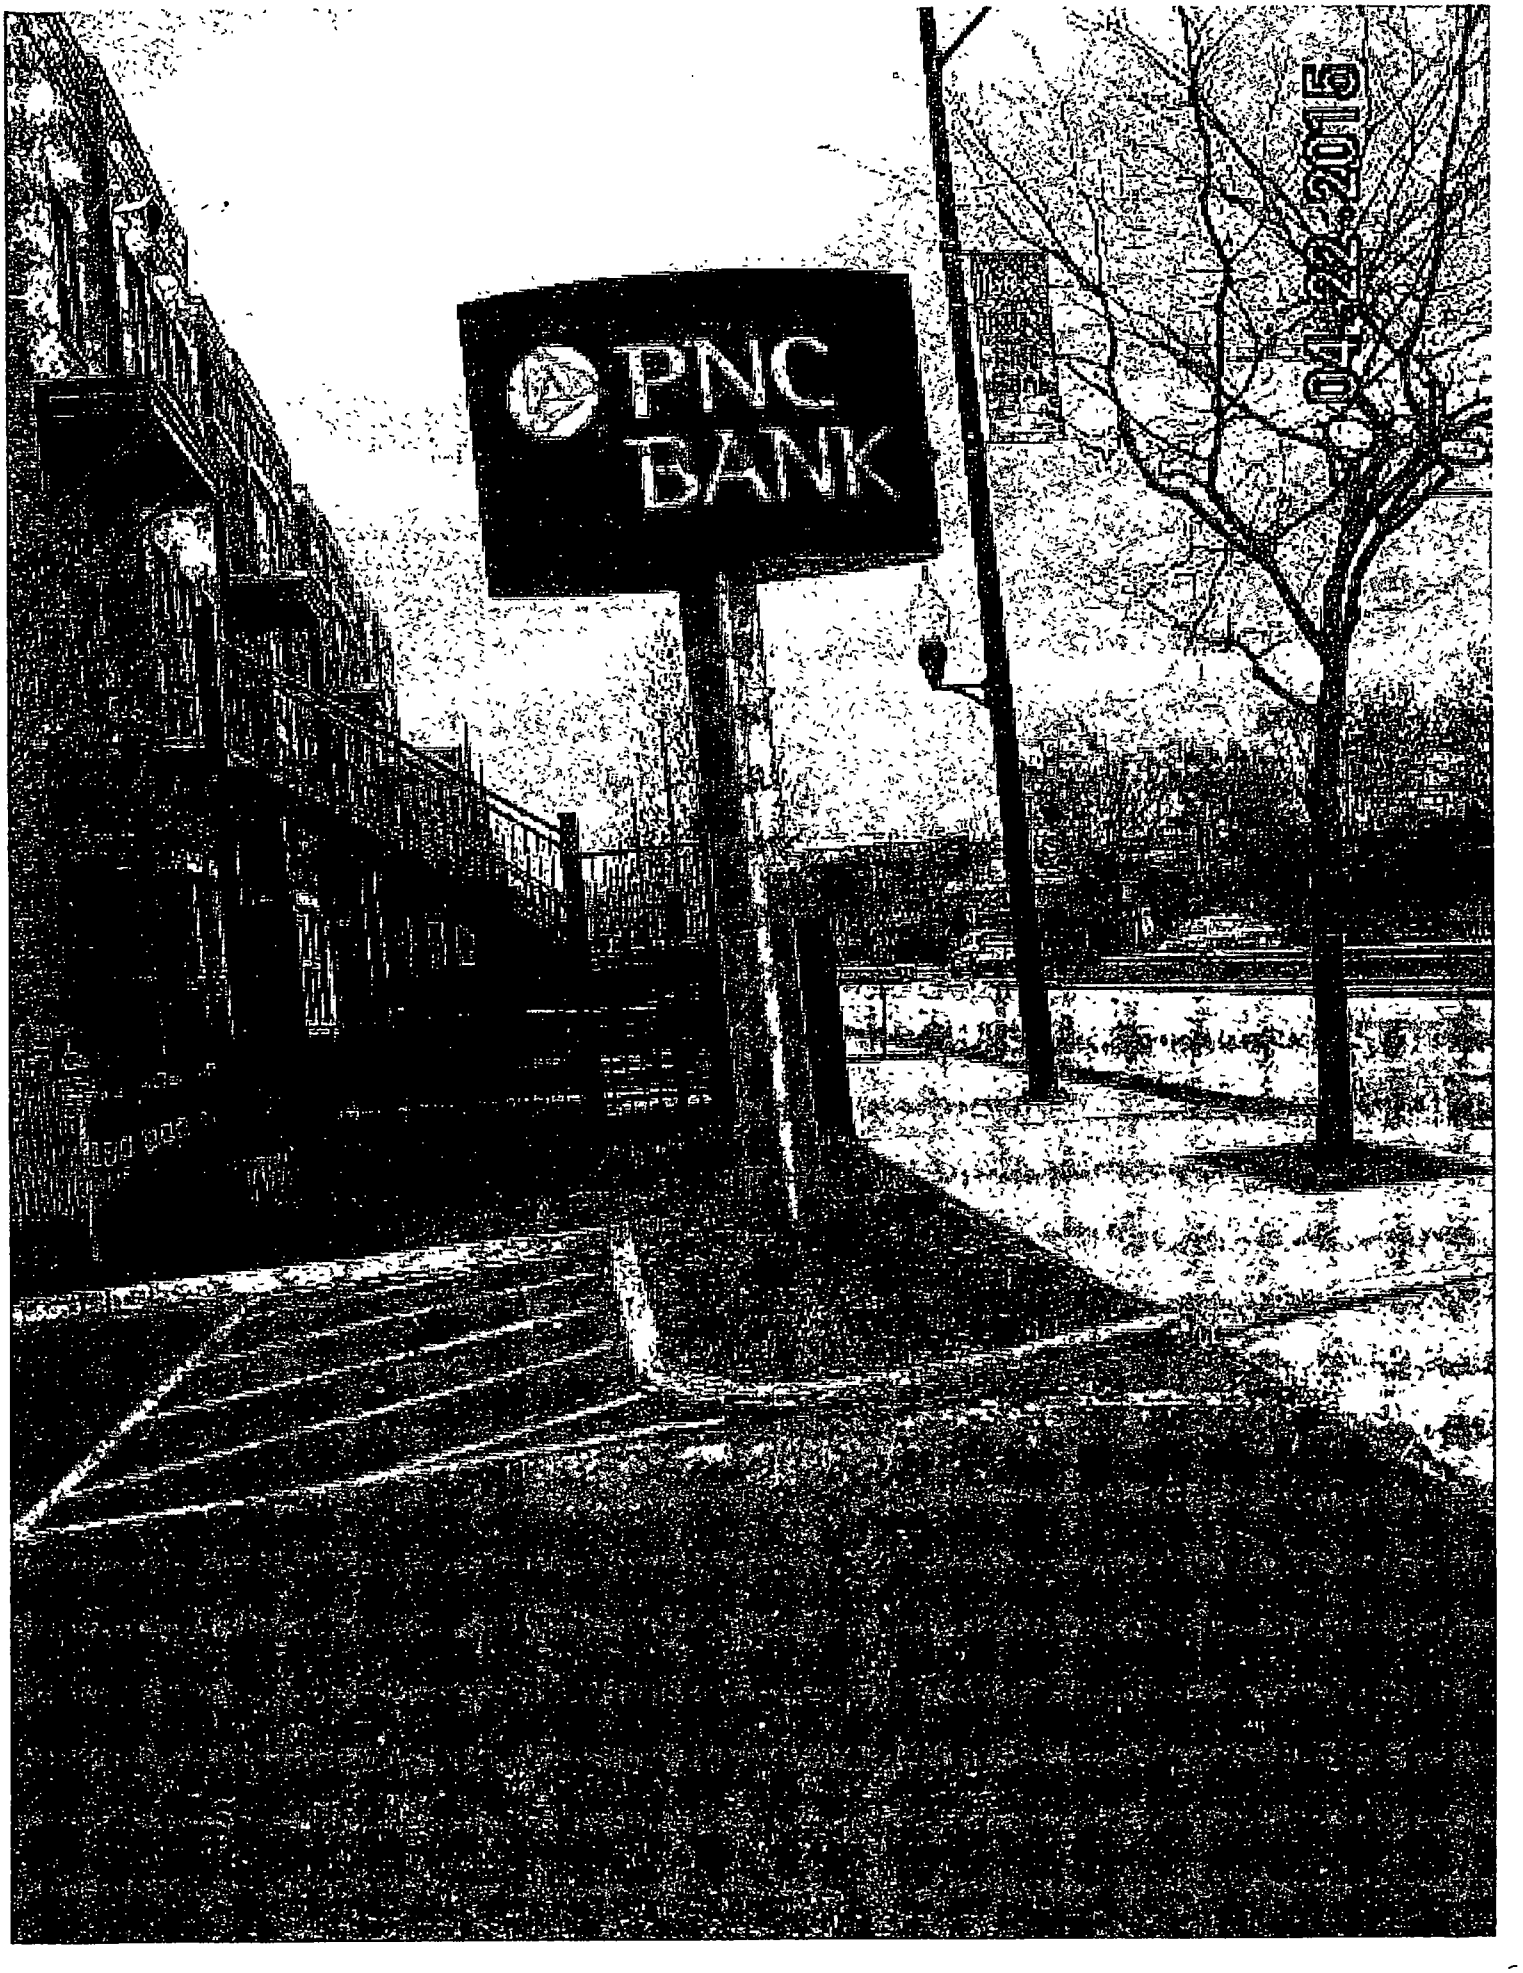
PNC
BANK
04/22/2015

City of Chicago

O2015-8749

Office of the City Clerk

Document Tracking Sheet

Meeting Date:	12/9/2015
Sponsor(s):	Burnett (27)
Type:	Ordinance
Title:	Grant(s) of privilege in public way for Simple Prepaid T-Mobile
Committee(s) Assignment:	Committee on Transportation and Public Way

ORDINANCE
SIMPLE PREPAID T-MOBILE
Acct. No. 399836 - 1
Permit No. 1120335

Be It Ordained by the City Council of the City of Chicago:

SECTION 1. Permission and authority are hereby given and granted to SIMPLE PREPAID T-MOBILE, upon the terms and subject to the conditions of this ordinance to maintain and use one (1) sign(s) projecting over the public right-of-way attached to its premises known as 22 S. Western Ave..

Said sign structure(s) measures as follows; along S. Western Avenue:
One (1) at sixteen (16) feet in length, two point three three (2.33) feet in height and eleven (11) feet above grade level.

The location of said privilege shall be as shown on prints kept on file with the Department of Business Affairs and Consumer Protection and the Office of the City Clerk.

Said privilege shall be constructed in accordance with plans and specifications approved by the Department of Transportation (Division of Project Development) and Zoning Department - Signs.

This grant of privilege in the public way shall be subject to the provisions of Section 10-28-015 and all other required provisions of the Municipal Code of Chicago.

The grantee shall pay to the City of Chicago as compensation for the privilege #1120335 herein granted the sum of three hundred ($300.00) per annum in advance.

A 25% penalty will be added for payments received after due date.

The permit holder agrees to hold the City of Chicago harmless for any damage, relocation or replacement costs associated with damage, relocation or removal of private property caused by the City performing work in the public way.

Authority herein given and granted for a period of five (5) years from and after Date of Passage.


Alderman _____


Walter Burnett Jr. 27th Ward


NON-ILLUMINATED FLAT CUT OUT LETTERS — EPP

37 3 square feet

OPTION B: AWNINGS & FCO's

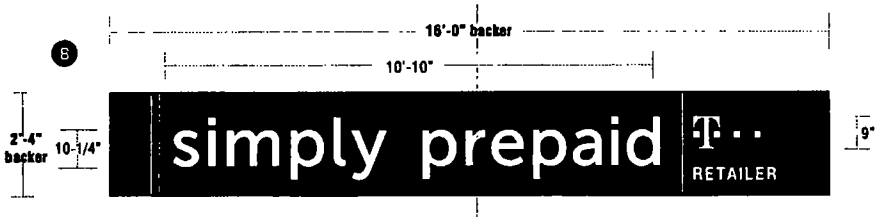

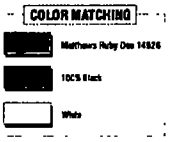

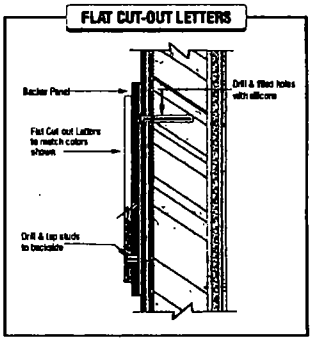

LETTERS: 1/2" acrylic Flat Cut-Out Letters faces & returns painted White

BACKER: 1" PVC backer panel painted Black & Matthews Ruby Dee 14926

MOUNTING: Graphics to have studs drilled & tapped at backside for flush mounting to backer,
Ends of backer to be blind stud mounted flush to wall as required

PROPOSED PHOTOS SHOWN ON PAGE 5

MC SIGN COMPANY
8959 TYLER BLVD.
MENTOR, OHIO 44060
PH. 440-209-8200
FAX 440-209-8277
www.mcsign.com

simply prepaid

5 WESTERN AVE & W MONROE STREET
22 S WESTERN AVE
CHICAGO, IL 60612

4	351598	05/01/15
JENN CHILDS		DN

NOTE: PRINTS ARE THE EXCLUSIVE PROPERTY OF MCSIGN COMPANY. ANY UNAUTHORIZED USE OR DUPLICATION WILL RESULT IN A 20% CHARGE PER OCCURANCE PER THE VALUE OF THE DISPLAY © MC SIGN CO 1998

Sign On™
Partner with the best

City of Chicago

O2015-8752

Office of the City Clerk

Document Tracking Sheet

Meeting Date:	12/9/2015
Sponsor(s):	Burnett (27)
Type:	Ordinance
Title:	Grant(s) of privilege in public way for SRI-ASW Green Venture LLC
Committee(s) Assignment:	Committee on Transportation and Public Way

ORDINANCE
SRI-ASW GREEN VENTURE, LLC
Acct. No. 391121 - 2
Permit No. 1119846

Be It Ordained by the City Council of the City of Chicago:

SECTION 1. Permission and authority are hereby given and granted to SRI-ASW GREEN VENTURE, LLC, upon the terms and subject to the conditions of this ordinance to construct, install, maintain and use one (1) Tree Grates(s) on the public right-of-way adjacent to its premises known as 210-220 N. Green St..

Said Tree Grates(s) at N. Peoria Street measure(s):
One (1) at five (5) feet in length, and five (5) feet in width for a total of twenty-five (25) square feet.

The location of said privilege shall be as shown on prints kept on file with the Department of Business Affairs and Consumer Protection and the Office of the City Clerk.

Said privilege shall be constructed in accordance with plans and specifications approved by the Department of Planning and Development and Department of Transportation (Division of Project Development).

This grant of privilege in the public way shall be subject to the provisions of Section 10-28-015 and all other required provisions of the Municipal Code of Chicago.

The grantee shall pay to the City of Chicago as compensation for the privilege #1119846 herein granted the sum of zero ($.00) per annum in advance.


A 25% penalty will be added for payments received after due date.

The permit holder agrees to hold the City of Chicago harmless for any damage, relocation or replacement costs associated with damage, relocation or removal of private property caused by the City performing work in the public way.

Authority herein given and granted for a period of five (5) years from and after Date of Passage.

Alderman _____

Walter Burnett Jr. 27th Ward

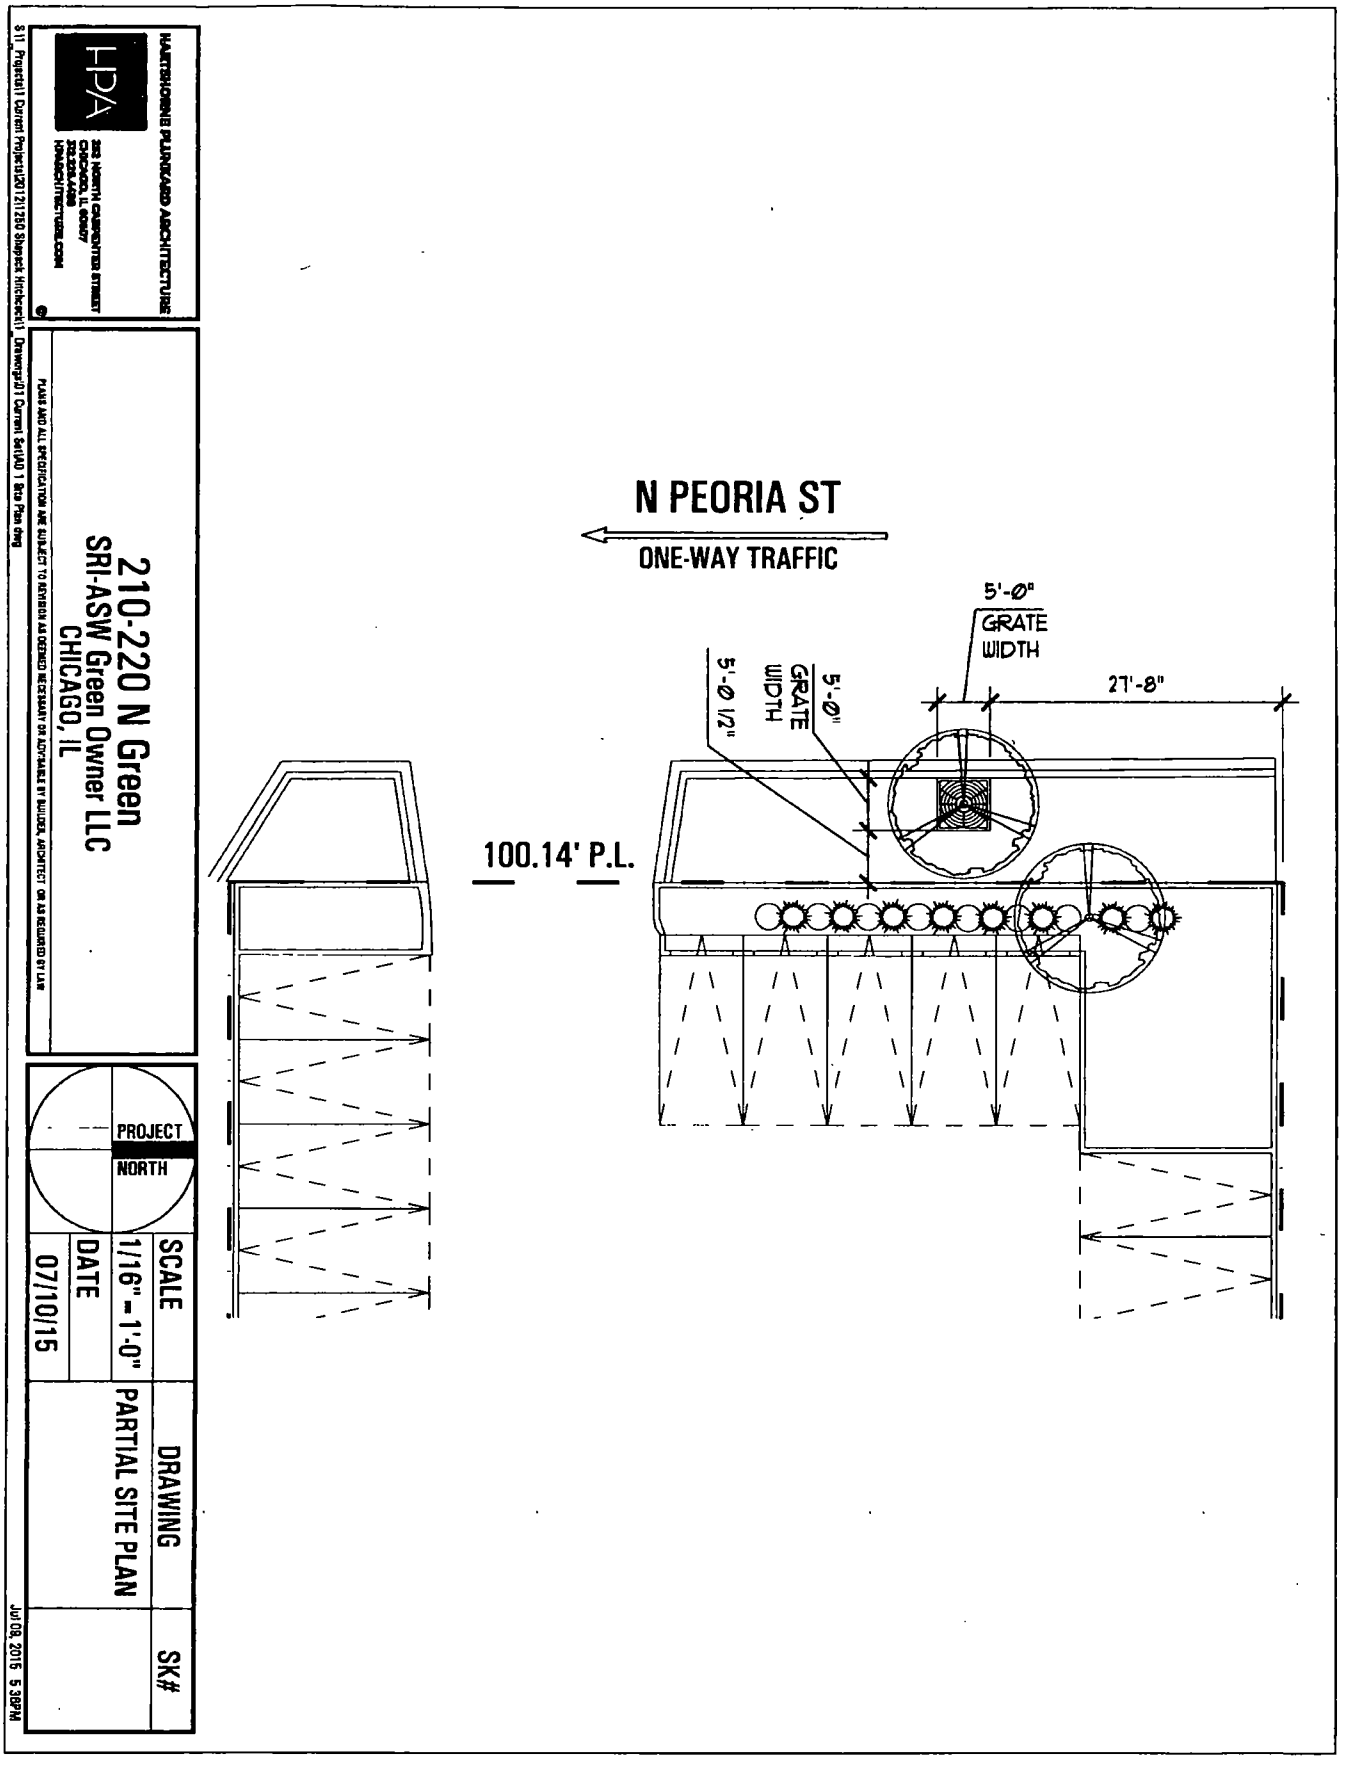
HARTSHORNE PLUNKARD ARCHITECTURE
HPA
311 NORTH CLARK STREET
CHICAGO, IL 60607
312.329.4488
HPA@CHITECTURE.COM
210-220 N Green
SRI-ASW Green Owner LLC
CHICAGO, IL
PLANS AND ALL SPECIFICATION ARE SUBJECT TO REVISION AS DEEMED NESESSARY OR ADVISABLE BY BUILDER, ARCHITECT OR AS REQUIRED BY LAW
PROJECT
NORTH
SCALE
1/16" = 1'-0"
DATE
07/10/15
DRAWING
PARTIAL SITE PLAN
SK#
N PEORIA ST
ONE-WAY TRAFFIC
100.14' P.L.
5'-0" GRATE WIDTH
5'-0" GRATE WIDTH
5'-0 1/2"
27'-8"
J:\11_Projects\1 Current Projects\2015\210-220 Sheyack Hitchcock\1_Drawings\01 Current Set\ARD 1 Site Plan.dwg
Jul 09, 2015 5:38PM

City of Chicago

O2015-8753

Office of the City Clerk

Document Tracking Sheet

Meeting Date:	12/9/2015
Sponsor(s):	Burnett (27)
Type:	Ordinance
Title:	Grant(s) of privilege in public way for Staff Management
Committee(s) Assignment:	Committee on Transportation and Public Way

ORDINANCE
STAFF MANAGEMENT
Acct. No. 399336 - 1
Permit No. 1120073

Be It Ordained by the City Council of the City of Chicago:

SECTION 1. Permission and authority are hereby given and granted to STAFF MANAGEMENT, upon the terms and subject to the conditions of this ordinance to maintain and use two (2) sign(s) projecting over the public right-of-way attached to its premises known as 860 W. Evergreen Ave..

Said sign structure(s) measures as follows; along W. Evergreen Avenue:
One (1) at nine point four two (9.42) feet in length, eight point six six (8.66) feet in height and twenty-one (21) feet above grade level.

Said sign structure(s) measures as follows; along N. Kingsbury Street:
One (1) at nine point four two (9.42) feet in length, eight point six six (8.66) feet in height and twenty-one (21) feet above grade level.

The location of said privilege shall be as shown on prints kept on file with the Department of Business Affairs and Consumer Protection and the Office of the City Clerk.

Said privilege shall be constructed in accordance with plans and specifications approved by the Department of Transportation (Division of Project Development) and Zoning Department - Signs.

This grant of privilege in the public way shall be subject to the provisions of Section 10-28-015 and all other required provisions of the Municipal Code of Chicago.

The grantee shall pay to the City of Chicago as compensation for the privilege #1120073 herein granted the sum of six hundred ($600.00) per annum in advance.

A 25% penalty will be added for payments received after due date.

The permit holder agrees to hold the City of Chicago harmless for any damage, relocation or replacement costs associated with damage, relocation or removal of private property caused by the City performing work in the public way.


Authority herein given and granted for a period of five (5) years from and after Date of Passage.

Alderman 

Walter Burnett Jr. 27th Ward

© Aurora Sign Co Inc 2014

AURORA SIGN CO.

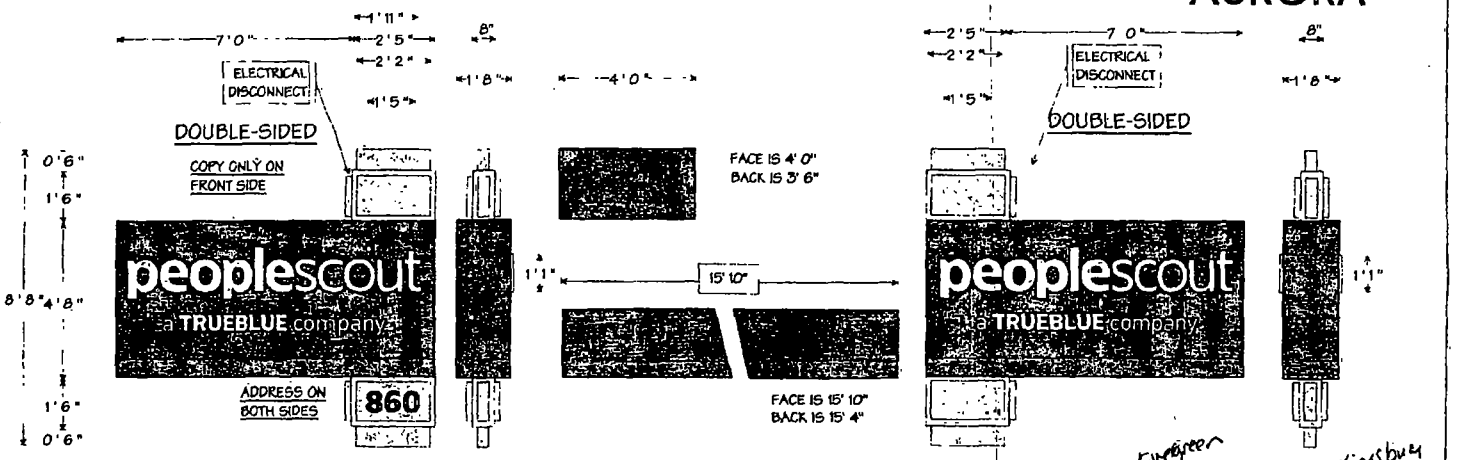

ILLUMINATED SIGN BAND

FABRICATE AND INSTALL SIGN OF ALUMINUM AND ANGLE
FACE TO BE ALUMINUM ROUTED FOR PUSH-THRU ACRYLIC.
TAG LINE TO BE ROUTED AND BACKED WITH WHITE ACRYLIC
BAND FACES TO BE WHITE LEXAN WITH COLOR APPLIED FIRST SURFACE
EXPOSED METAL SURFACES TO BE COATED WITH ACRYLIC POLYURETHANE.
INTERNAL ILLUMINATION TO BE WHITE LEDS
SCALE - 3/8" = 1'

INSTALLATION INSTRUCTIONS

REMOVE EXISTING SIGN AND DISPOSE.
INSTALL NEW TOWERS AND CABINETS.
REPLACE ALL BAND FACES
APPLY NEW BLUE ADDRESSES.



DARK BLUE TO MATCH PMS 540
LIGHT BLUE TO MATCH 100% CYAN

1100 Route 34
Aurora, Illinois 60504
630 898 5900 office
630 898 6091 fax

Prepared For:	TRUEBLUE	Address:	860 EVERGREEN	Drwg:	214458	Revs: 18	Design Date: 10/20/14
Location Name:		City/State:	CHICAGO, IL				

NOTE: THIS DRAWING IS THE PROPERTY OF AURORA SIGN CO. IT IS NOT TO BE REPRODUCED, COPIED, OR EXHIBITED IN ANY FASHION WITHOUT WRITTEN CONSENT FROM AURORA SIGN CO. CHANGES OF UP TO $2000.00 WILL BE ASSESSED FOR ANY MISUSE OF THESE DRAWINGS

City of Chicago

O2015-8755

Office of the City Clerk

Document Tracking Sheet

Meeting Date:	12/9/2015
Sponsor(s):	Burnett (27)
Type:	Ordinance
Title:	Grant(s) of privilege in public way for Urban Source LLC
Committee(s) Assignment:	Committee on Transportation and Public Way

ORDINANCE
URBAN SOURCE, LLC
Acct. No. 289148 - 2
Permit No. 1120806

Be It Ordained by the City Council of the City of Chicago:

SECTION 1. Permission and authority are hereby given and granted to URBAN SOURCE, LLC, upon the terms and subject to the conditions of this ordinance to maintain and use, as now constructed, two (2) Light Fixture(s) projecting over the public right-of-way adjacent to its premises known as 1429 W. Chicago Ave..

Said Light Fixture(s) at W. CHICAGO AVE. measure(s):
Two (2) at point one six (.16) feet in length, point one six (.16) feet in width and fourteen (14) feet above grade level.

The location of said privilege shall be as shown on prints kept on file with the Department of Business Affairs and Consumer Protection and the Office of the City Clerk.

Said privilege shall be constructed in accordance with plans and specifications approved by the Department of Transportation (Division of Project Development).

This grant of privilege in the public way shall be subject to the provisions of Section 10-28-015 and all other required provisions of the Municipal Code of Chicago.

The grantee shall pay to the City of Chicago as compensation for the privilege #1120806 herein granted the sum of seventy-five ($75.00) per annum in advance.


A 25% penalty will be added for payments received after due date.

The permit holder agrees to hold the City of Chicago harmless for any damage, relocation or replacement costs associated with damage, relocation or removal of private property caused by the City performing work in the public way.


Authority herein given and granted for a period of five (5) years from and after 12/08/2015.

Alderman _____

Walter Burnett Jr. 27th Ward

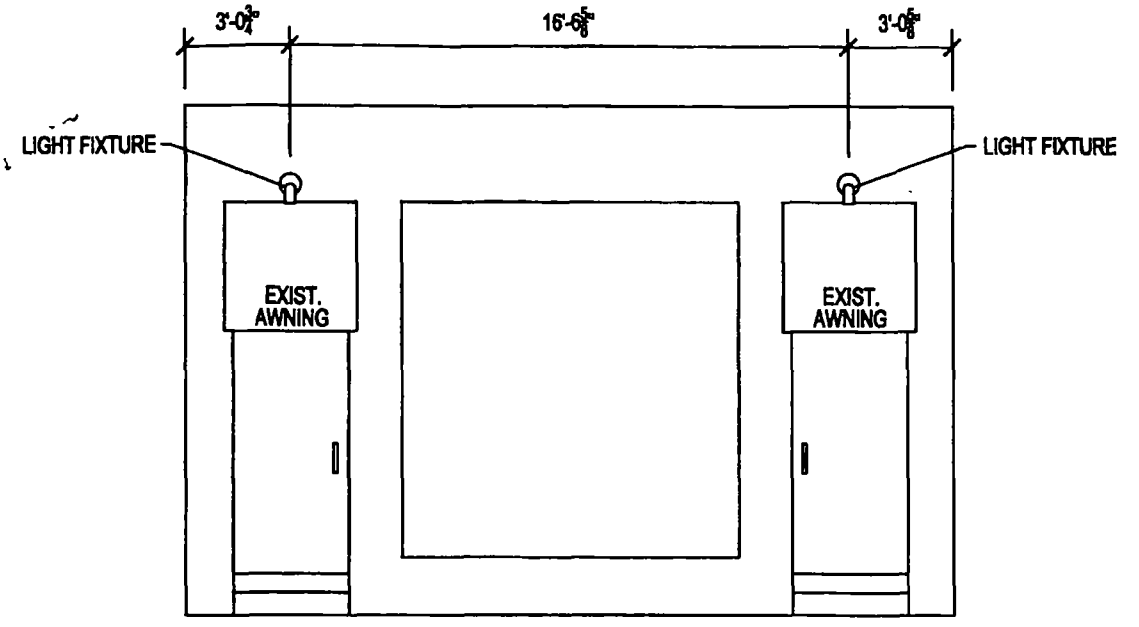

FRONT ELEVATION
SCALE: 3/16" = 1'-0"

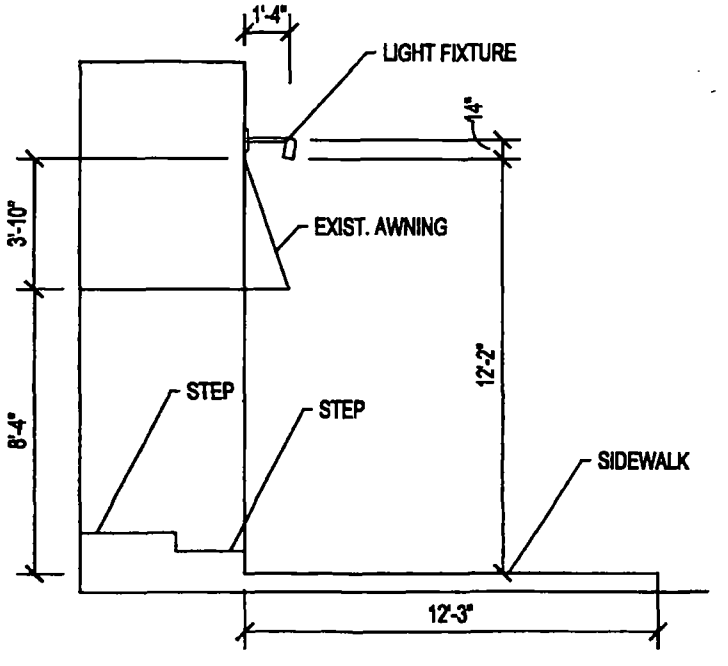

SECTION
SCALE: 3/16" = 1'-0"

Urban Source
1429 W Chicago Ave, Chicago, IL 60642
Distance to nearest cross street (Bishop) 85'-0"

City of Chicago

O2015-8757

Office of the City Clerk

Document Tracking Sheet

Meeting Date:	12/9/2015
Sponsor(s):	Burnett (27)
Type:	Ordinance
Title:	Grant(s) of privilege in public way for WHP-11C LLC
Committee(s) Assignment:	Committee on Transportation and Public Way

ORDINANCE
WHP-11C, LLC
Acct. No. 353234 - 1
Permit No. 1119588

Be It Ordained by the City Council of the City of Chicago:

SECTION 1. Permission and authority are hereby given and granted to WHP-11C, LLC, upon the terms and subject to the conditions of this ordinance to maintain and use, as now constructed, three (3) Irrigation System(s) under the public right-of-way adjacent to its premises known as 1943-57 W. Maypole Ave..

Said Irrigation System(s) at W. Maypole measure(s):
One (1) at one hundred twenty (120) feet in length, and nine (9) feet in width for a total of one thousand eighty (1080) square feet.

Said Irrigation System(s) at W. Maypole measure(s):
One (1) at four hundred eighty-six (486) feet in length, and eight point five (8.5) feet in width for a total of four thousand one hundred thirty-one (4131) square feet.

Said Irrigation System(s) at N. Wolcott measure(s):
One (1) at one hundred twelve (112) feet in length, and eight (8) feet in width for a total of eight hundred ninety-six (896) square feet.

The location of said privilege shall be as shown on prints kept on file with the Department of Business Affairs and Consumer Protection and the Office of the City Clerk.

Said privilege shall be constructed in accordance with plans and specifications approved by the Department of Transportation (Office of Underground Coordination) and Department of Water Management.

This grant of privilege in the public way shall be subject to the provisions of Section 10-28-015 and all other required provisions of the Municipal Code of Chicago.

The grantee shall pay to the City of Chicago as compensation for the privilege #1119588 herein granted the sum of four hundred ($400.00) per annum in advance.


A 25% penalty will be added for payments received after due date.

The permit holder agrees to hold the City of Chicago harmless for any damage, relocation or replacement costs associated with damage, relocation or removal of private property caused by the City performing work in the public way.

Authority herein given and granted for a period of five (5) years from and after 06/30/2015.

Alderman _____

Walter Burnett Jr. 27th Ward

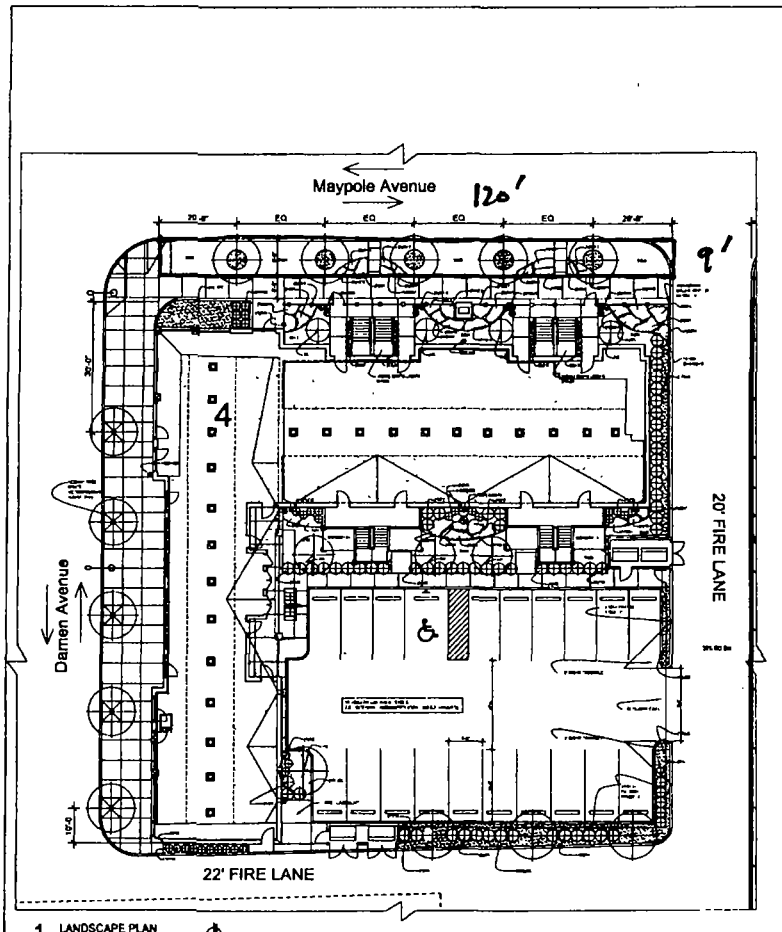

1 LANDSCAPE PLAN

PLANT LIST FOR WESTHAVEN IIC - BUILDING 4 — ESTIMATED PLANTING DATE DECEMBER 15 2009

TYPE	BOTANICAL NAME	COMMON NAME	QTY	SIZE	COMMENTS
STREET TREES					
GT	GLEDITSIA TRI. IN 'SKYLINE'	SKYLINE HONEY LOCUST	3	4	B&B MATCHED 7' CLEARWOOD
PY1	PLATANUS OCCIDENTALIS 'BLOODGOOD'	BLOODGOOD LONDON PLANE	3	4	B&B MATCHED 7' CLEARWOOD
PC	PYRUS CALLERYANA 'CHANTICLEER'	CHANTICLEER PEAR	1	4	B&B MATCHED 7' CLEARWOOD
QB	QUERCUS MACROCARPA	BUR OAK	1	4	B&B MATCHED 7' CLEARWOOD
TA	TILIA AMERICANA	AMERICAN LINDEN	3	4	B&B MATCHED 7' CLEARWOOD
UA	ULMUS AMERICANA	AMERICAN ELM	1	4	B&B MATCHED 7' CLEARWOOD
SMALL TREES AND ORNAMENTAL TREES					
AC	AMELANCHIER CANADENSIS	SERVICEBERRY	4	8' HT	B&B SPECIMEN
AR	ACER RUBRUM 'RED SUNSET'	RED SUNSET RED MAPLE	3	4	B&B MATCHED SPECIMEN
DECIDUOUS AND EVERGREEN SHRUBS					
AR	ARONIA ARBUTIFOLIA	RED CHOKEBERRY	31	18	B&B
BB	BUDDLEIA FORTUNEI 'BARODINE'	BARODINE BUDDLEIA	24	18"	B&B
FG	PIETMISDILLA SUPERBA	SWEET FOTHERGILLA	10	24	B&B
RA	Rosa ARGENTEA	FRAGRANT RUGAC	18	18	B&B
RAG	RIBES ALPINUM 'SPAES	ALPINE CURRANT	6	24	B&B
RWS	ROSA RUBIGINOSA 'WILD SPICE'	SWEDISH ROSE	16	2 GAL	CONTAINER
TT	TAXUS X MEDIA 'TAUNTONII'	TAUNTON YEW	5	18"	B&B
VB	VIBURNUM BENTATUM 'CARDINAL'	ARROWWOOD VIBURNUM	24	18	B&B
VP	VIBURNUM PRUNIFOLIUM 'ALPHERO'	AMERICAN CRANBERRYBUSH	6	24	B&B
PERENNIALS, GRASSES AND FERNS					
GBA	GERANIUM MACULATUM 'ALBUM'	WHITE CRANESBILL GERANIUM	14	1QT	CONTAINER 18" O.C.
GBM	GERANIUM SANGUINEUM 'MAX FREI'	MAX FREI CRANESBILL GERANIUM	9	1QT	CONTAINER 18" O.C.
HEH	HEMEROCALLIS 'EARLY BIRD'	EARLY BIRD DAYLILY	43	1QT	CONTAINER 18" O.C.
MSY	MISCANTHUS SINENSIS 'YAKU JIMA'	DWARF EULALIA GRASS	55	1QT	CONTAINER 18" O.C.
NR	NEPETA RACEMOSA 'WALKER'S LOW'	CATMINT	44	1QT	CONTAINER 18" O.C.
PA	PENNISETUM ALOPECUROIDES 'HAMELN'	DWARF FOUNTAIN GRASS	44	1QT	CONTAINER 18" O.C.
SB	SCHIZACHYRIUM SCOPARIUM 'THE BLUES'	LITTLE BLUESTEM	9	1QT	CONTAINER 18" O.C.
SH	SPOROBOLUS HETEROLEPIS	PRAIRIE DROPSEED	71	1QT	CONTAINER 18" O.C.
SHT	SPOROBOLUS HETEROLEPIS 'TARA'	PRAIRIE DROPSEED	38	1QT	CONTAINER 18" O.C.
SCH	STACHYS OFFICINALIS 'HUMMELO'	BETONY	49	1QT	CONTAINER 18" O.C.
GRASS LIKE PLANTS					
ALC	ALLIUM CERNUUM	NODDING ONION	140	4"	CONTAINER 18" O.C.
ALS	ALLIUM SENESCENS 'GLAUCUM'	ALLIUM	140	4"	CONTAINER 18" O.C.
BG	BOUTELOUA GRACILIS 'BLONDE AMBITION'	BLUE GRAMA	140	4"	CONTAINER 18" O.C.
BR	BOUTELOUA RIGIDISETA	BLUE GRAMA	140	4"	CONTAINER 18" O.C.
SB	SESLERIA AUTUMNALIS 'JOHN GREDY'	BLUE GRAMA	140	4"	CONTAINER 18" O.C.
ST	STIPA TENUISSIMA	BLUE GRAMA	140	4"	CONTAINER 18" O.C.
VF	VERBENA FRUTICOSA 'COCCINEUM'	VERVAIN	140	4"	CONTAINER 18" O.C.
EVERGREENS AND VINES					
EC	EUONYMUS FORTUNEI 'COLORATUS'	PURPLELEAF WINTERCREEPER	136	4"	CONTAINER 8' O.C.
PT	PACHYSANDRA TERMINALIS	PACHYSANDRA	368	4.5	CONTAINER 8' O.C.
PQ	PARTHENOCISSUS QUINQUEFOLIA	VIRGINIA CREEPER	16	1 GAL	CONTAINER

Statements By Owner

Commits to the protection and replacement of required landscaping in the following form: existing perimeter and on-site interior trees are to be protected while project is under construction and will be replaced by owner and subsequent owner if damaged

Signed _____ Date _____

Commits to the maintenance of required landscaping in the following form: "The undersigned acknowledges that the landscape planting plan shown on this sheet for the property at 1913-1957 W Maypole Ave, 115-125 N Damen Ave in Chicago IL has been the basis of the undersigned applicant's landscape been designed and will be installed, maintained and replaced as required by owner and subsequent owners in accordance with the requirements of Title 18 Chapter 32 of the Chicago Municipal Code the landscaping standards of the Chicago Zoning Ordinance and the Guide to the Chicago Landmarks Ordinance

Signed _____ Date _____

Statement By Registered Landscape Architect

Commits to the preparation of the landscape plan in the following form: "The undersigned landscape architect registered in the State of Illinois acknowledges that the landscape planting plan and construction details shown on this sheet for the property at 1913-1957 W Maypole Ave 115-125 N Damen Ave in Chicago IL have been designed in accordance with the requirements of Title 18 Chapter 32 of the Chicago Municipal Code the landscaping standards of the Chicago Zoning Ordinance and the Guide to the Chicago Landmarks Ordinance

Signed _____ Date 07.16.09

Michele McKay Landscape Architect #157-000778 expires 8/31/09

STATE OF ILLINOIS
MICHELE M. MCKAY
LANDSCAPE ARCHITECT
NO 157-000778
REGISTERED LANDSCAPE ARCHITECT

Westhaven IIC
1913-1957 W Maypole Ave
115-125 N Damen Ave
Chicago IL 60612
Sinclair Midwest LLC
2518

Building 4
LANDSCAPE PLAN

L1.4

City of Chicago

O2015-8758

Office of the City Clerk

Document Tracking Sheet

Meeting Date:	12/9/2015
Sponsor(s):	Burnett (27)
Type:	Ordinance
Title:	Grant(s) of privilege in public way for William John Woolley
Committee(s) Assignment:	Committee on Transportation and Public Way

ORDINANCE
WILLIAM JOHN WOOLLEY
Acct. No. 346726 - 1
Permit No. 1120765

Be It Ordained by the City Council of the City of Chicago:

SECTION 1. Permission and authority are hereby given and granted to WILLIAM JOHN WOOLLEY, upon the terms and subject to the conditions of this ordinance to construct, install, maintain and use one (1) Sculpture(s) on the public right-of-way adjacent to its premises known as 210 N. Morgan St..

Said Sculpture(s) at N. Morgan Street measure(s):
One (1) at five point five (5.5) feet in length, and three point five (3.5) feet in width for a total of nineteen point two five (19.25) square feet. Said sculpture shall be approximately one hundred eighteen (118) inches in height.

The location of said privilege shall be as shown on prints kept on file with the Department of Business Affairs and Consumer Protection and the Office of the City Clerk.

Said privilege shall be constructed in accordance with plans and specifications approved by the Department of Planning and Development and Department of Transportation (Division of Project Development).

This grant of privilege in the public way shall be subject to the provisions of Section 10-28-015 and all other required provisions of the Municipal Code of Chicago.

The grantee shall pay to the City of Chicago as compensation for the privilege #1120765 herein granted the sum of four hundred ($400.00) per annum in advance.


A 25% penalty will be added for payments received after due date.

The permit holder agrees to hold the City of Chicago harmless for any damage, relocation or replacement costs associated with damage, relocation or removal of private property caused by the City performing work in the public way.

Authority herein given and granted for a period of five (5) years from and after Date of Passage.

Alderman _____

Walter Burnett Jr. 27th Ward

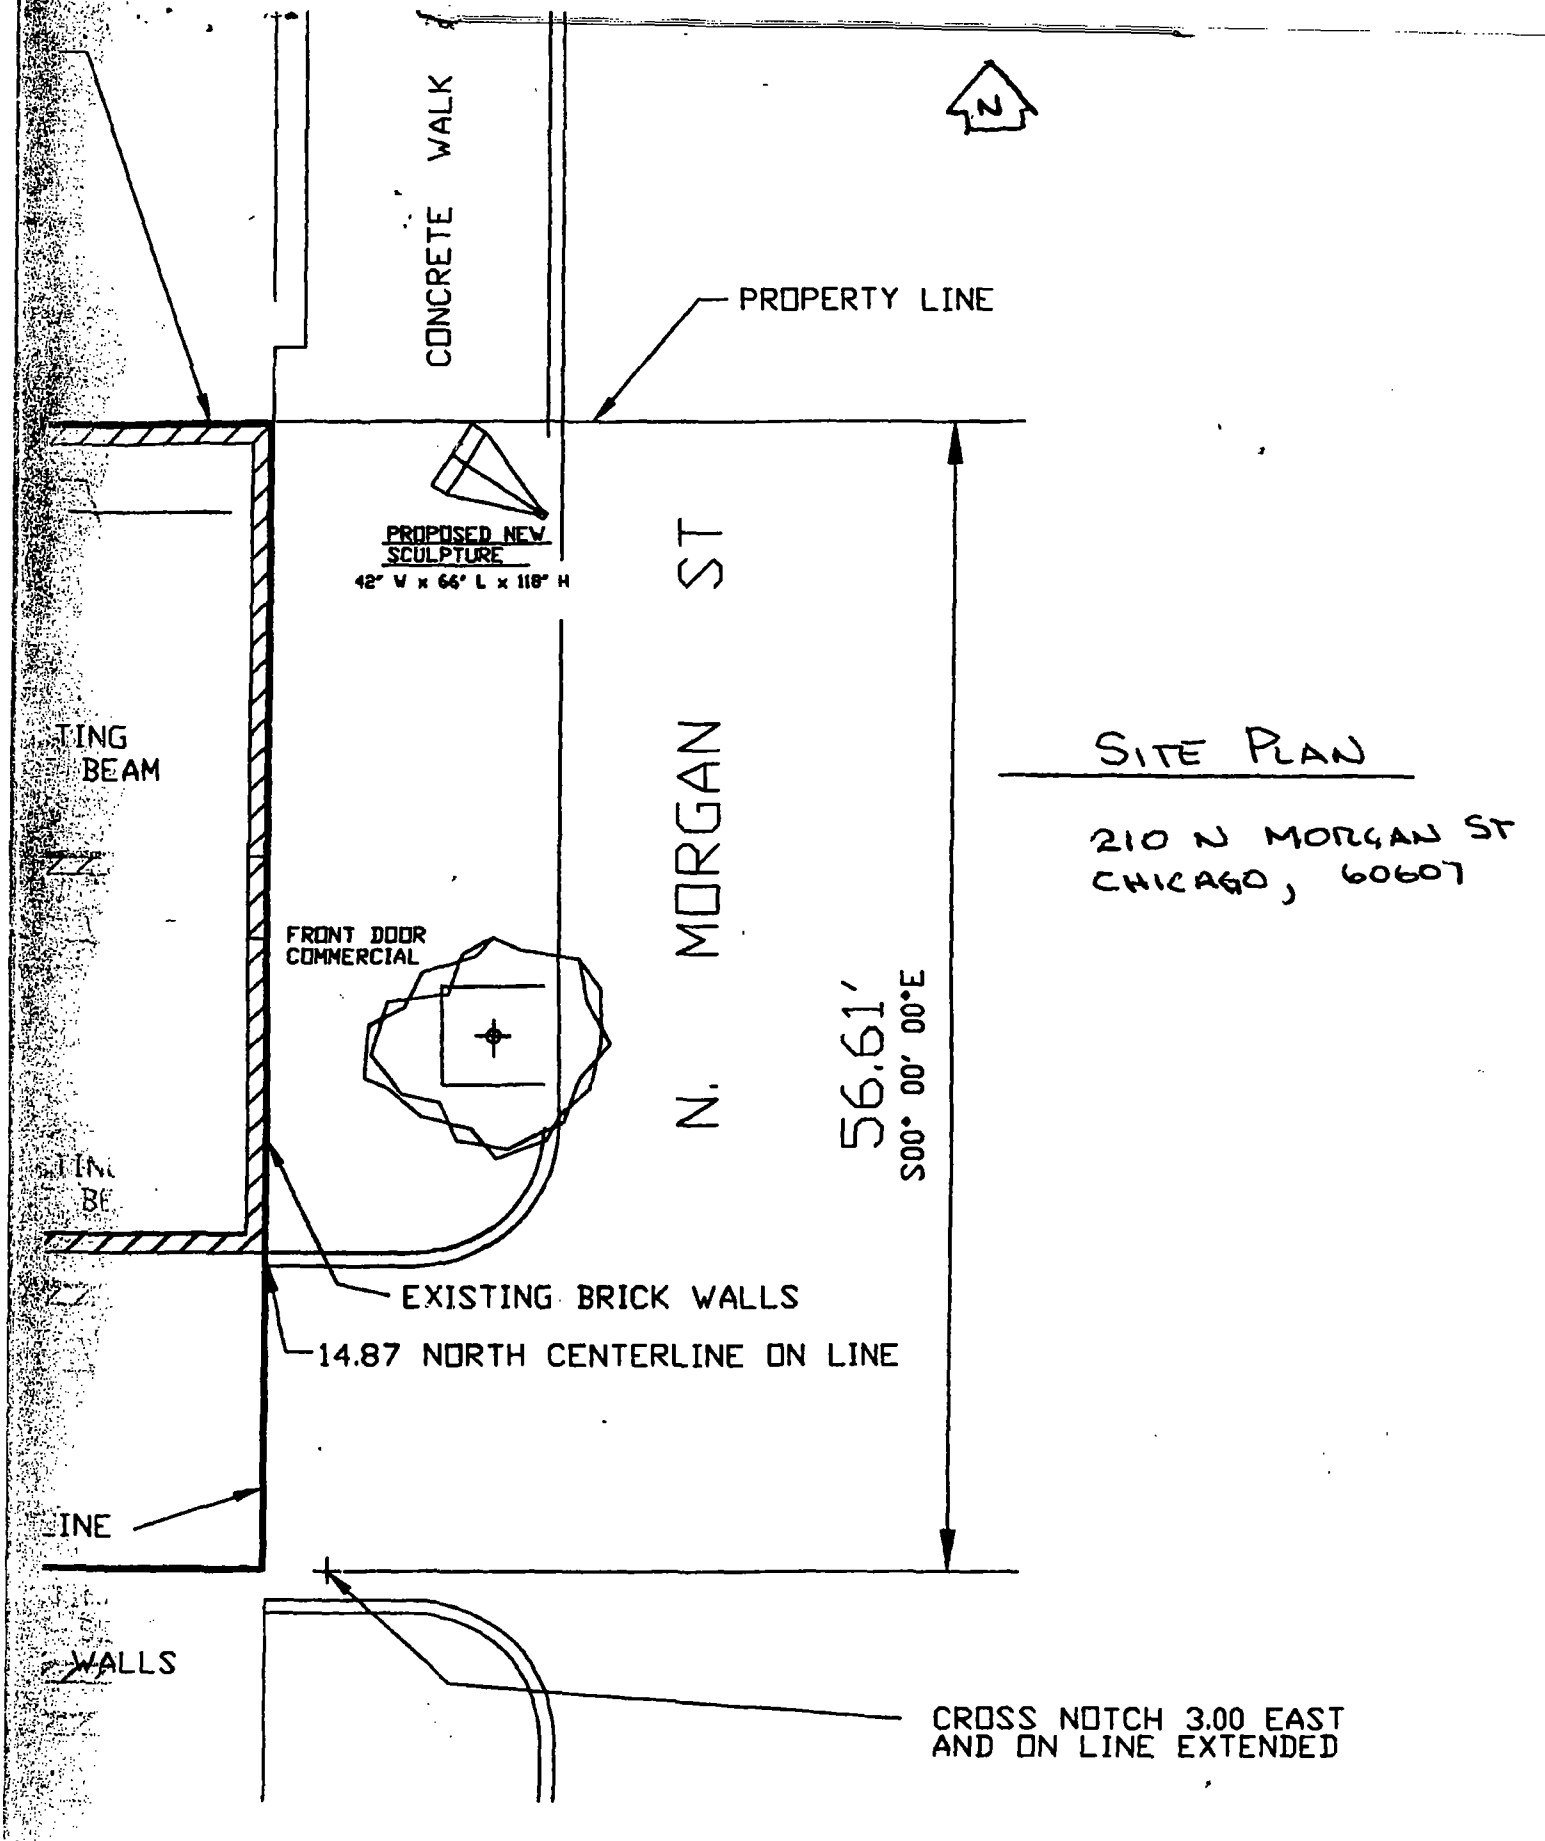

SITE PLAN

210 N MORGAN ST
CHICAGO, 60607

City of Chicago

O2015-8761

Office of the City Clerk

Document Tracking Sheet

Meeting Date:	12/9/2015
Sponsor(s):	Burnett (27)
Type:	Ordinance
Title:	Grant(s) of privilege in public way for 1127 West Chestnut Condo Assn.
Committee(s) Assignment:	Committee on Transportation and Public Way

ORDINANCE
1127 WEST CHESTNUT CONDOMINIUM ASSOCIATION
Acct. No. 206314 - 1
Permit No. 1120702

Be It Ordained by the City Council of the City of Chicago:

SECTION 1. Permission and authority are hereby given and granted to 1127 WEST CHESTNUT CONDOMINIUM ASSOCIATION, upon the terms and subject to the conditions of this ordinance to maintain and use, as now constructed, five (5) Stairway(s) on the public right-of-way adjacent to its premises known as 1127 W. Chestnut St..

Said Stairway(s) at W. Chestnut St. measure(s):
One (1) at eight (8) feet in length, and four (4) feet in width for a total of thirty-two (32) square feet.

Said Stairway(s) at W. Chestnut St. measure(s):
One (1) at six (6) feet in length, and three (3) feet in width for a total of eighteen (18) square feet.

Said Stairway(s) at W. Chestnut St. measure(s):
One (1) at seven (7) feet in length, and four (4) feet in width for a total of twenty-eight (28) square feet.

Said Stairway(s) at N. Elston Ave. measure(s):
One (1) at fourteen (14) feet in length, and three (3) feet in width for a total of forty-two (42) square feet.

Said Stairway(s) at N. Elston Ave. measure(s):
One (1) at twelve (12) feet in length, and three (3) feet in width for a total of thirty-six (36) square feet.

The location of said privilege shall be as shown on prints kept on file with the Department of Business Affairs and Consumer Protection and the Office of the City Clerk.

Said privilege shall be constructed in accordance with plans and specifications approved by the Department of Transportation (Division of Project Development).

This grant of privilege in the public way shall be subject to the provisions of Section 10-28-015 and all other required provisions of the Municipal Code of Chicago.

The grantee shall pay to the City of Chicago as compensation for the privilege #1120702 herein granted the sum of two thousand ($2,000.00) per annum in advance.


A 25% penalty will be added for payments received after due date.

The permit holder agrees to hold the City of Chicago harmless for any damage, relocation or replacement costs associated with damage, relocation or removal of private property caused by the City performing work in the public way.

Authority herein given and granted for a period of five (5) years from and after 11/15/2015.

Alderman _____

Walter Burnett Jr. 27th Ward

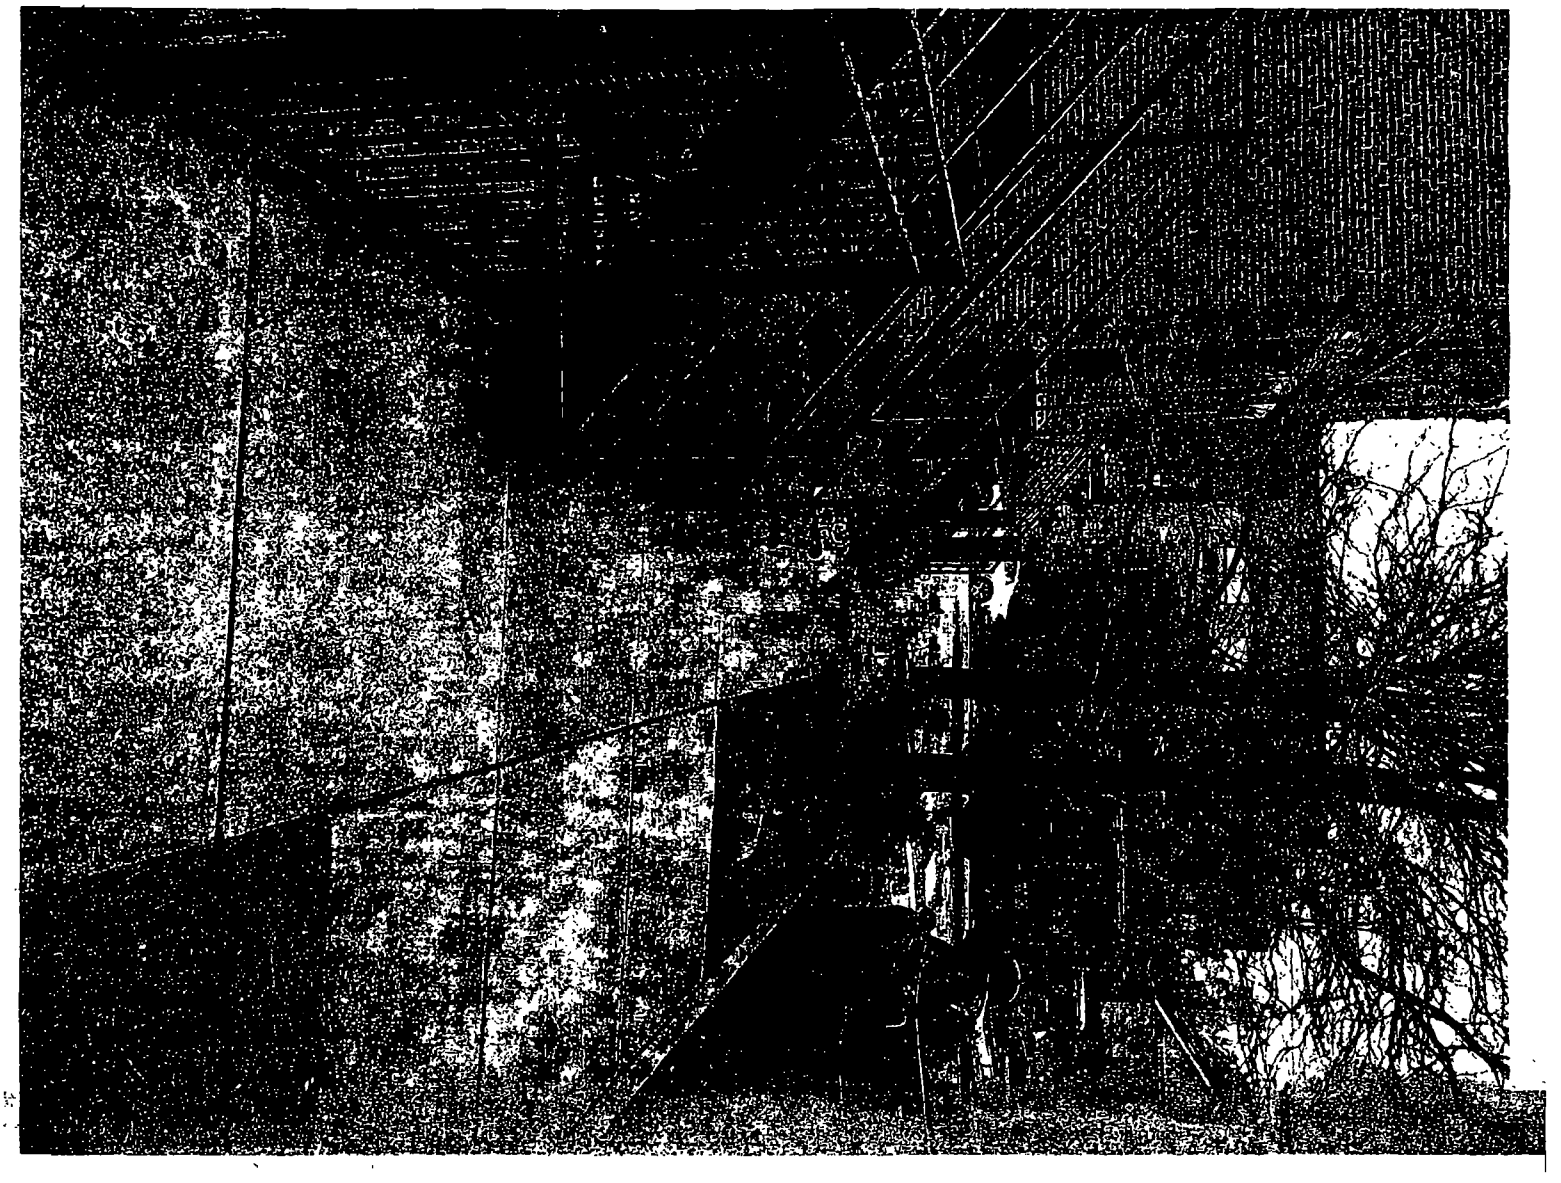

City of Chicago

O2015-8717

Office of the City Clerk

Document Tracking Sheet

Meeting Date:	12/9/2015
Sponsor(s):	Ervin (28)
Type:	Ordinance
Title:	Grant(s) of privilege in public way for Alliance Paper & Foodservice Equipment
Committee(s) Assignment:	Committee on Transportation and Public Way

ORDINANCE
ALLIANCE PAPER & FOODSERVICE EQUIPMENT
Acct. No. 14375 - 5
Permit No. 1120177

Be It Ordained by the City Council of the City of Chicago:

SECTION 1. Permission and authority are hereby given and granted to ALLIANCE PAPER & FOODSERVICE EQUIPMENT, upon the terms and subject to the conditions of this ordinance to maintain and use two (2) sign(s) projecting over the public right-of-way attached to its premises known as 1345 S. Ashland Ave..

Said sign structure(s) measures as follows; along S. Ashland Avenue:
One (1) at sixteen point nine two (16.92) feet in length, five (5) feet in height and ten (10) feet above grade level.
One (1) at nine (9) feet in length, two point three three (2.33) feet in height and twelve point six seven (12.67) feet above grade level.

The location of said privilege shall be as shown on prints kept on file with the Department of Business Affairs and Consumer Protection and the Office of the City Clerk.

Said privilege shall be constructed in accordance with plans and specifications approved by the Department of Transportation (Division of Project Development) and Zoning Department - Signs.

This grant of privilege in the public way shall be subject to the provisions of Section 10-28-015 and all other required provisions of the Municipal Code of Chicago.

The grantee shall pay to the City of Chicago as compensation for the privilege #1120177 herein granted the sum of four hundred ($400.00) per annum in advance.

A 25% penalty will be added for payments received after due date.

The permit holder agrees to hold the City of Chicago harmless for any damage, relocation or replacement costs associated with damage, relocation or removal of private property caused by the City performing work in the public way.

Authority herein given and granted for a period of five (5) years from and after Date of Passage.

Alderman

Jason Ervin 28th Ward

16'-11"

5'-0"

NOW OPEN!


Alliance

PAPER & FOODSERVICE EQUIPMENT

SIGN #3

ONE (1) S/F NON-ILLUMINATED DISPLAY W/ VINYL APPLIED GRAPHICS 3/8" = 1'-0"

WHITE FCO ALUM. WITH BLUE VINYL GRAPHICS. #7725-37

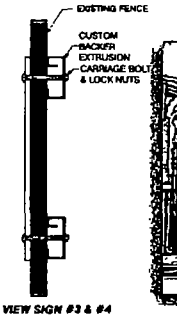

SIDE VIEW SIGN #3 & #4



9'-0"

2'-4"

ENTRANCE

SIGN #4

ONE (1) S/F NON-ILLUM. DISPLAY W/ VINYL APPLIED GRAPHICS 3/8" = 1'-0"

WHITE FCO ALUM WITH BLUE VINYL GRAPHICS #7725-37

7'-0"


1'-10"

WELCOME


SIGN #5

ONE (1) S/F NON-ILLUM. DISPLAY W/ VINYL APPLIED GRAPHICS 3/8" = 1'-0"

WHITE FCO ALUM WITH BLUE VINYL GRAPHICS #7725-37

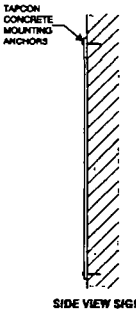

SIDE VIEW SIGN #5

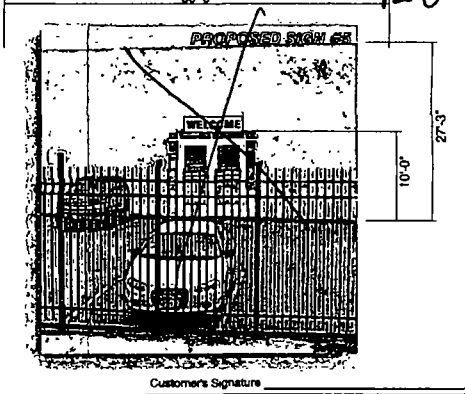

Customer's Signature _____ Date _____

OLYMPIC SIGNS

account representative: RW | client: Alliance PAPER & FOODSERVICE EQUIPMENT 1345 SOUTH ASHLAND CHICAGO, IL | drawn by: Dan S

• job# 15-6021
• 5-8-15
• rev # 7-17-15

Comments:

Weight Sign #3 200 lbs., Sign #4 45 lbs and #5 2 lbs

3139 N. Court Lindenhurst, IL 60046 Ph: 630.424.6100 Fax: 630.424.6120 WWW.OLYSIGNS.COM

THIS IS AN ORIGINAL, UNPUBLISHED DESIGN(S) SUBMITTED IN CONNECTION WITH A PROJECT WE ARE PLANNING FOR YOU. THIS IS NOT TO BE COPIED, REPRODUCED OR EXHIBITED IN ANY FASHION WITHOUT THE WRITTEN PERMISSION OF OLYMPIC SIGNS, INC. ANYONE IN POSSESSION OF THESE DESIGN(S) WITHOUT THIS PERMISSION IS IN VIOLATION OF THE COPYRIGHT LAWS OF THE UNITED STATES.

City of Chicago

O2015-8718

Office of the City Clerk

Document Tracking Sheet

Meeting Date:	12/9/2015
Sponsor(s):	Ervin (28)
Type:	Ordinance
Title:	Grant(s) of privilege in public way for Bernice Cleaners
Committee(s) Assignment:	Committee on Transportation and Public Way

ORDINANCE
BERNICE CLEANERS
Acct. No. 39291 - 3
Permit No. 1120708

Be It Ordained by the City Council of the City of Chicago:

SECTION 1. Permission and authority are hereby given and granted to BERNICE CLEANERS, upon the terms and subject to the conditions of this ordinance to maintain and use one (1) sign(s) projecting over the public right-of-way attached to its premises known as 5100 W. Madison St..

Said sign structure(s) measures as follows; along W. Madison:
One (1) at nine (9) feet in length, four (4) feet in height and thirteen point three three (13.33) feet above grade level.

The location of said privilege shall be as shown on prints kept on file with the Department of Business Affairs and Consumer Protection and the Office of the City Clerk.

Said privilege shall be constructed in accordance with plans and specifications approved by the Department of Transportation (Division of Project Development) and Zoning Department - Signs.

This grant of privilege in the public way shall be subject to the provisions of Section 10-28-015 and all other required provisions of the Municipal Code of Chicago.

The grantee shall pay to the City of Chicago as compensation for the privilege #1120708 herein granted the sum of three hundred ($300.00) per annum in advance.

A 25% penalty will be added for payments received after due date.

The permit holder agrees to hold the City of Chicago harmless for any damage, relocation or replacement costs associated with damage, relocation or removal of private property caused by the City performing work in the public way.

Authority herein given and granted for a period of five (5) years from and after 09/10/2013.

Alderman _____

Jason Ervin 28th Ward


Bernice's
HRS SERVICE ALTERATION

City of Chicago

O2015-8719

Office of the City Clerk

Document Tracking Sheet

Meeting Date:	12/9/2015
Sponsor(s):	Ervin (28)
Type:	Ordinance
Title:	Grant(s) of privilege in public way for Chicago Hope Academy
Committee(s) Assignment:	Committee on Transportation and Public Way

ORDINANCE
CHICAGO HOPE ACADEMY
Acct. No. 293403 - 1
Permit No. 1119781

Be It Ordained by the City Council of the City of Chicago:

SECTION 1. Permission and authority are hereby given and granted to CHICAGO HOPE ACADEMY, upon the terms and subject to the conditions of this ordinance to maintain and use, as now constructed, a portion of the public right-of-way for two (2) Occupation of Space(s) adjacent to its premises known as 2189 W. Bowler St.. Existing occupation of space is used for a student drop-off and pick-up zone and parking on West Bowler Street.

Said Occupation of Space(s) at W. BOWLER (formerly DeKalb) measure(s):
One (1) at one hundred eighty-nine (189) feet in length, and seven (7) feet in width for a total of one thousand three hundred twenty-three (1323) square feet.

Said Occupation of Space(s) at W Bowler measure(s):
One (1) at one hundred twenty-five (125) feet in length, and eight (8) feet in width for a total of one thousand (1000) square feet.

The location of said privilege shall be as shown on prints kept on file with the Department of Business Affairs and Consumer Protection and the Office of the City Clerk.

Said privilege shall be constructed in accordance with plans and specifications approved by the Department of Planning and Development, Department of Transportation (Division of Project Development), and Department of Transportation (Office of Underground Coordination).

This grant of privilege in the public way shall be subject to the provisions of Section 10-28-015 and all other required provisions of the Municipal Code of Chicago.

The grantee shall pay to the City of Chicago as compensation for the privilege #1119781 herein granted the sum of three thousand eight hundred eighty-six ($3,886.00) per annum in advance.

A 25% penalty will be added for payments received after due date.

The permit holder agrees to hold the City of Chicago harmless for any damage, relocation or replacement costs associated with damage, relocation or removal of private property caused by the City performing work in the public way.


Authority herein given and granted for a period of five (5) years from and after 07/27/2015.

Alderman _____

Jason Ervin 28th Ward

[ ] = 189 ft by 7 ft (See picture #1)

[ ] = 125 ft. by 8 ft. (See picture #2)

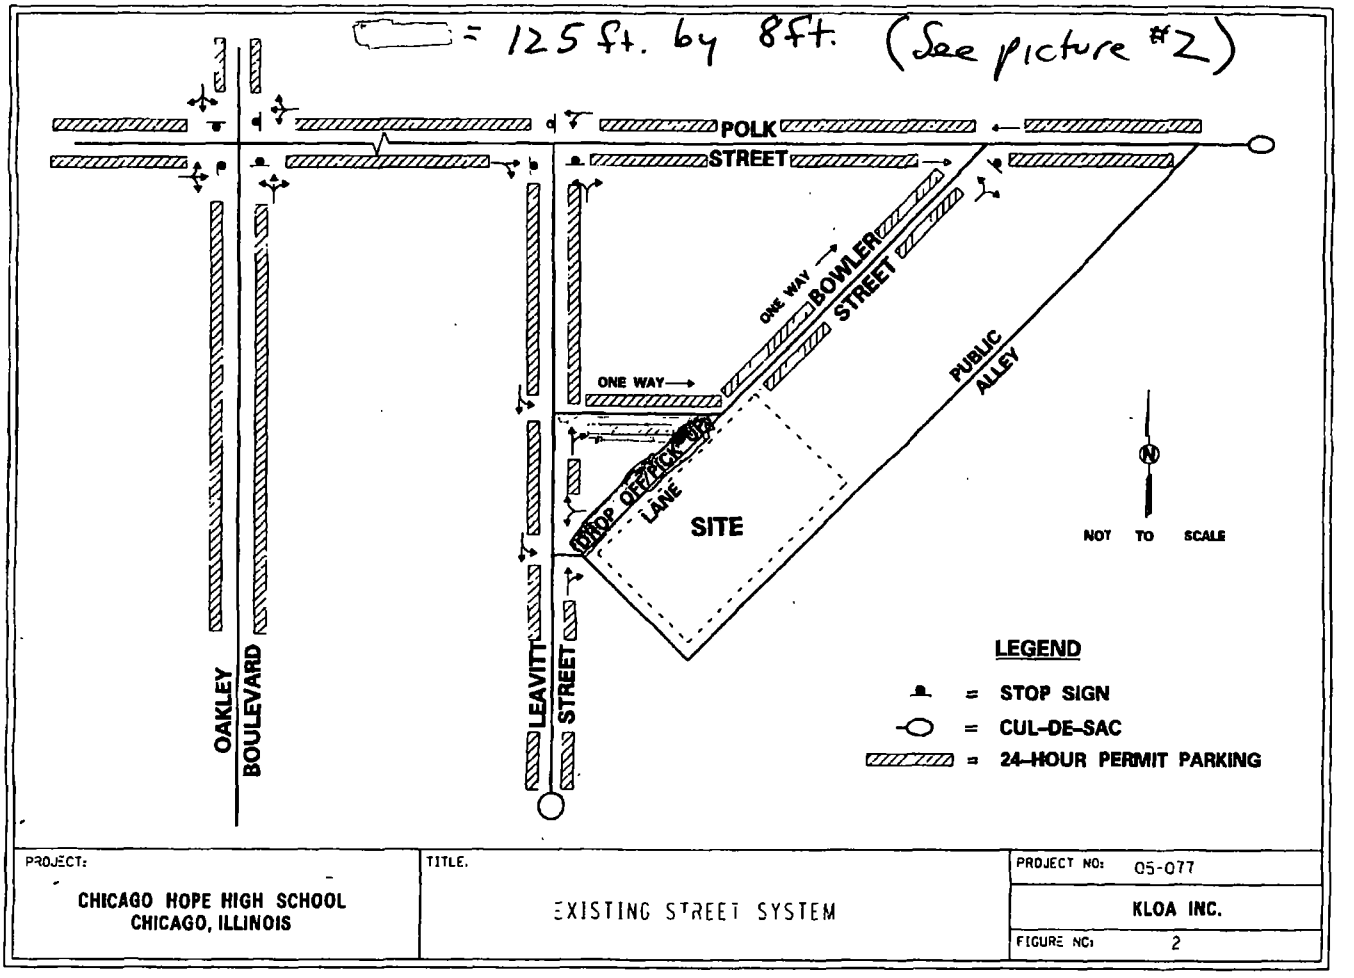

PROJECT:	TITLE:	PROJECT NO: 05-077
CHICAGO HOPE HIGH SCHOOL CHICAGO, ILLINOIS	EXISTING STREET SYSTEM	KLOA INC.
		FIGURE NO: 2

City of Chicago

O2015-8722

Office of the City Clerk

Document Tracking Sheet

Meeting Date:	12/9/2015
Sponsor(s):	Taliaferro (29)
Type:	Ordinance
Title:	Grant(s) of privilege in public way for Anthony's Heating & Air Conditioning
Committee(s) Assignment:	Committee on Transportation and Public Way

ORDINANCE
ANTHONY'S HEATING & AIR CONDITIONING
Acct. No. 28225 - 3
Permit No. 1120777

Be It Ordained by the City Council of the City of Chicago:

SECTION 1. Permission and authority are hereby given and granted to ANTHONY'S HEATING & AIR CONDITIONING, upon the terms and subject to the conditions of this ordinance to maintain and use one (1) sign(s) projecting over the public right-of-way attached to its premises known as 7025 W. Grand Ave..

Said sign structure(s) measures as follows; along W. Grand Avenue:
One (1) at eight (8) feet in length, four (4) feet in height and nine (9) feet above grade level.

The location of said privilege shall be as shown on prints kept on file with the Department of Business Affairs and Consumer Protection and the Office of the City Clerk.

Said privilege shall be constructed in accordance with plans and specifications approved by the Department of Transportation (Division of Project Development) and Zoning Department - Signs.

This grant of privilege in the public way shall be subject to the provisions of Section 10-28-015 and all other required provisions of the Municipal Code of Chicago.

The grantee shall pay to the City of Chicago as compensation for the privilege #1120777 herein granted the sum of three hundred ($300.00) per annum in advance.

A 25% penalty will be added for payments received after due date.

The permit holder agrees to hold the City of Chicago harmless for any damage, relocation or replacement costs associated with damage, relocation or removal of private property caused by the City performing work in the public way.

Authority herein given and granted for a period of five (5) years from and after 10/06/2015.

Alderman _____

Chris Taliaferro 29th Ward


ANTHONY'S
HEATING & COOLING INC
SALES · SERVICE · INSTALLATION
773-237-5724
24 Hour
NG INC.
SUBURBS
47-640-9200
Anthony's HEATING
SALES · SERVICE · INSTALLATIONS · 24 HOUR EMERGENCY SER
TIME TO GET COMFORTABLE 24/7
·HEATING
·AIR CONDITIONING
·HOT WATER BOILERS
·STEAMBOILERS
·HOT WATER HEATERS
·PLUMBING
·ELECTRICAL
·HOME REMODELING
·CUSTOM SHEET METAL
·PIPING
·CHIMNEY LINERS
·SPACE HEATERS
FREE ESTIMATES ON REPLACEMENT UNITS
888
HOME OF THE $59.95 TUNE-UP
City—773-237-5724
Suburbs-847-640-9200
www.anthonysheatingandcoolinginc.com

Department of Business Affairs and Consumer Protection
Small Business Center - Public Way Use Unit
City Hall - 121 N. LaSalle Street, Room 800 • Chicago, IL 60602
312-74-GOBIZ / 312-744-6249 • (312) 744-1944 (TTY)
http //www.cityofchicago.org/bacp

12/09/2015

Alderman **Chris Taliaferro**
Ward # **29**
City of Chicago
City Hall, Room **300**
121 North LaSalle Street
Chicago, Illinois 60602

Re: An ordinance to use and maintain a portion of the public right-of-way for **one (1) sign(s)** for **ANTHONY'S HEATING & AIR CONDITIONING**, adjacent to the premises known as **7025 W. Grand Ave.**.

Dear Alderman **Chris Taliaferro**:

The applicant referenced above has requested the use of the public right-of-way for a **sign(s)**. An ordinance has been prepared by the Department of Business Affairs and Consumer Protection – Small Business Center - Public Way Use Unit for presentation to the City Council. Because this request was made for properties located in your ward, as approved by you as per the attached, I respectfully request that you introduce the attached ordinance at the next City Council meeting.

If you have any questions regarding this ordinance, please contact Anthony Bertuca at (312) 744-5506.

Department of Business Affairs and Consumer Protection

City of Chicago

O2015-8723

Office of the City Clerk

Document Tracking Sheet

Meeting Date:	12/9/2015
Sponsor(s):	Reboyras (30)
Type:	Ordinance
Title:	Grant(s) of privilege in public way for Czerwone Jabluszko Restaurant, Inc.
Committee(s) Assignment:	Committee on Transportation and Public Way

ORDINANCE
CZERWONE JABLUSZKO REST INC
Acct. No. 7132 - 1
Permit No. 1119851

Be It Ordained by the City Council of the City of Chicago:

SECTION 1. Permission and authority are hereby given and granted to CZERWONE JABLUSZKO REST INC, upon the terms and subject to the conditions of this ordinance to maintain and use, as now constructed, two (2) Planter(s) on the public right-of-way for beautification purposes adjacent to its premises known as 3121-3123 N. Milwaukee Ave..

Said Planter(s) at N. Milwaukee Avenue measure(s):
Two (2) at one (1) foot in length, and three (3) feet in width for a total of six (6) square feet.

Grantee must allow the required clear and unobstructed space for pedestrian passage at all times per rules and regulations approved by the Department of Transportation.

The location of said privilege shall be as shown on prints kept on file with the Department of Business Affairs and Consumer Protection and the Office of the City Clerk.

Said privilege shall be constructed in accordance with plans and specifications approved by the Department of Planning and Development and Department of Transportation (Division of Project Development).

This grant of privilege in the public way shall be subject to the provisions of Section 10-28-015 and all other required provisions of the Municipal Code of Chicago.

The grantee shall pay to the City of Chicago as compensation for the privilege #1119851 herein granted the sum of zero ($.00) per annum in advance.


A 25% penalty will be added for payments received after due date.

The permit holder agrees to hold the City of Chicago harmless for any damage, relocation or replacement costs associated with damage, relocation or removal of private property caused by the City performing work in the public way.

Authority herein given and granted for a period of five (5) years from and ~~after Date of~~ Passage.

Alderman _____

Ariel Reboyras 30th Ward

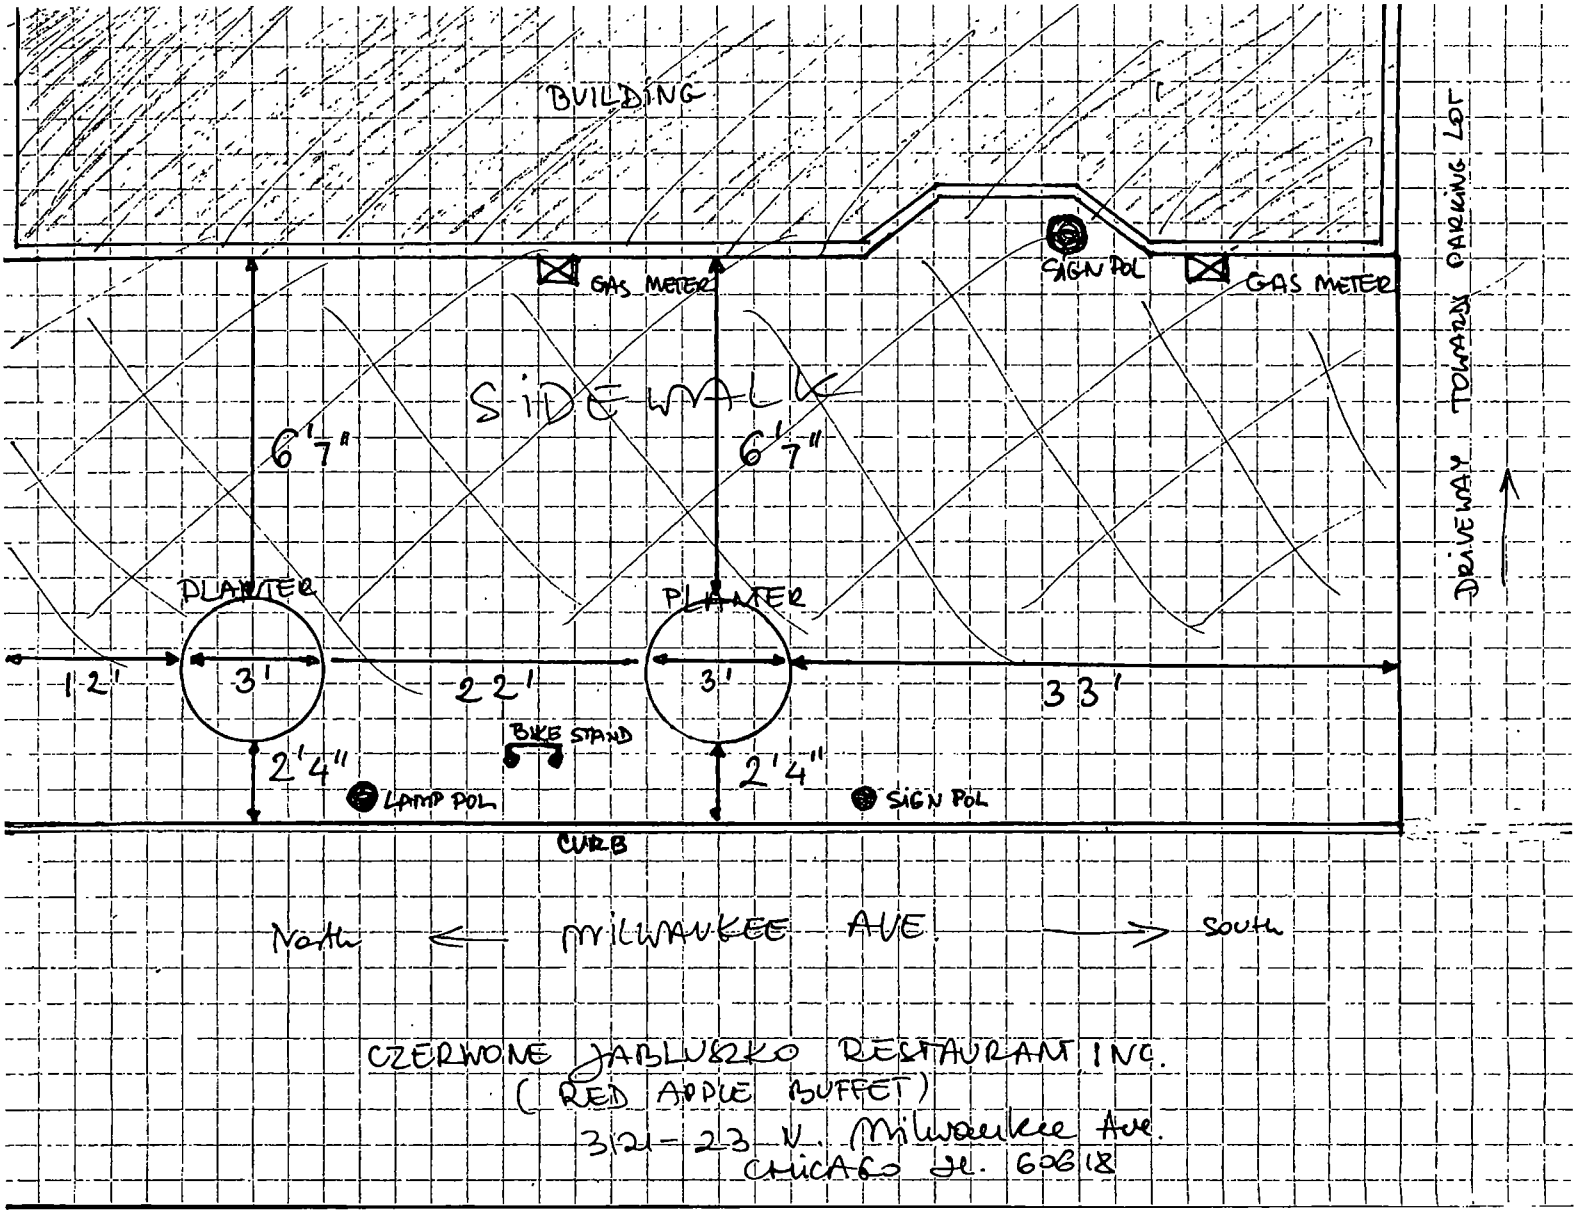

CZERWONE JABLUSZKO RESTAURANT INC.
(RED APPLE BUFFET)
3121-23 N. Milwaukee Ave.
CHICAGO IL. 60618

Department of Business Affairs and Consumer Protection
Small Business Center - Public Way Use Unit
City Hall - 121 N. LaSalle Street, Room 800 • Chicago, IL 60602
312-74-GOBIZ / 312-744-6249 • (312) 744-1944 (TTY)
http://www.cityofchicago.org/bacp

12/09/2015

Alderman **Ariel Reboyras**
Ward # **30**
City of Chicago
City Hall, Room **300**
121 North LaSalle Street
Chicago, Illinois 60602

Re: An ordinance to use and maintain a portion of the public right-of-way for **two (2) planter(s)** for **CZERWONE JABLUSZKO REST INC**, adjacent to the premises known as **3121-3123 N. Milwaukee Ave.**.

Dear Alderman **Ariel Reboyras**:

The applicant referenced above has requested the use of the public right-of-way for a **planter(s)**. An ordinance has been prepared by the Department of Business Affairs and Consumer Protection – Small Business Center - Public Way Use Unit for presentation to the City Council. Because this request was made for properties located in your ward, as approved by you as per the attached, I respectfully request that you introduce the attached ordinance at the next City Council meeting.

If you have any questions regarding this ordinance, please contact Anthony Bertuca at (312) 744-5506.

Department of Business Affairs and Consumer Protection

City of Chicago

O2015-8724

Office of the City Clerk

Document Tracking Sheet

Meeting Date:	12/9/2015
Sponsor(s):	Reboyras (30)
Type:	Ordinance
Title:	Grant(s) of privilege in public way for McDonalds
Committee(s) Assignment:	Committee on Transportation and Public Way

ORDINANCE
MCDONALDS
Acct. No. 85305 - 1
Permit No. 1120256

Be It Ordained by the City Council of the City of Chicago:

SECTION 1. Permission and authority are hereby given and granted to MCDONALDS, upon the terms and subject to the conditions of this ordinance to maintain and use one (1) sign(s) projecting over the public right-of-way attached to its premises known as 4038 W. Belmont Ave..

Said sign structure(s) measures as follows; along W. Belmont Avenue:
One (1) at fifteen (15) feet in length, twenty-five (25) feet in height and eight point five eight (8.58) feet above grade level.

The location of said privilege shall be as shown on prints kept on file with the Department of Business Affairs and Consumer Protection and the Office of the City Clerk.

Said privilege shall be constructed in accordance with plans and specifications approved by the Department of Transportation (Division of Project Development) and Zoning Department - Signs.

This grant of privilege in the public way shall be subject to the provisions of Section 10-28-015 and all other required provisions of the Municipal Code of Chicago.

The grantee shall pay to the City of Chicago as compensation for the privilege #1120256 herein granted the sum of three hundred ($300.00) per annum in advance.

A 25% penalty will be added for payments received after due date.

The permit holder agrees to hold the City of Chicago harmless for any damage, relocation or replacement costs associated with damage, relocation or removal of private property caused by the City performing work in the public way.


Authority herein given and granted for a period of five (5) years from and after 01/13/2014.

Alderman _____

Ariel Reboyras 30th Ward

70/100 Road Sign

Everbrite
Identity Systems Division

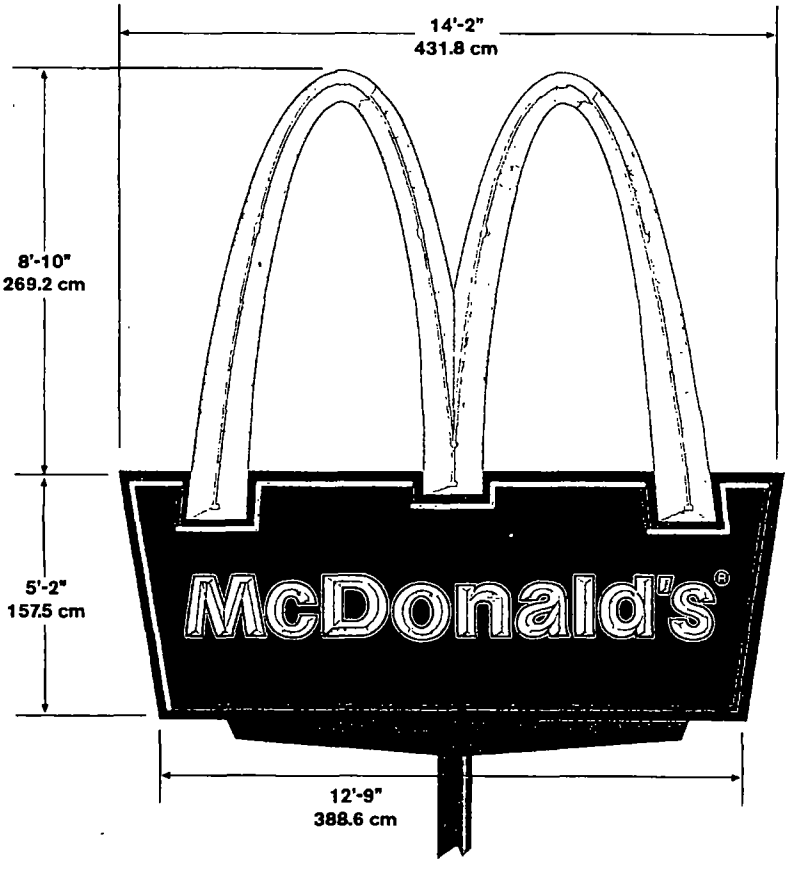

Illumination:	Arch- 6 F-72 T12 CW/HO 4 F-36 T12 CW/HO Base-10 F-72 T12 CW/HO 2 F-24 T12 CW/HO
Electrical:	Arch- 6.0 Amps 120V 60Hz Base- 8.0 Amps 120V 60Hz
Ballast:	Arch- 2 Magnetek 256-648 Base- 2 Magnetek 256-672
Ship Weight:	2750 lbs.
Other:	Replacement faces and mouldings only

Everbrite, LLC, 315 Marion Ave., South Milwaukee, WI, 53172 P: 888-857-4078 F: 877-430-7363 www.everbrite.com

Department of Business Affairs and Consumer Protection
Small Business Center - Public Way Use Unit
City Hall - 121 N. LaSalle Street, Room 800 • Chicago, IL 60602
312-74-GOBIZ / 312-744-6249 • (312) 744-1944 (TTY)
http://www.cityofchicago.org/bacp

12/09/2015

Alderman **Ariel Reboyras**
Ward # **30**
City of Chicago
City Hall, Room **300**
121 North LaSalle Street
Chicago, Illinois 60602

Re: An ordinance to use and maintain a portion of the public right-of-way for **one (1) sign(s)** for **MCDONALDS**, adjacent to the premises known as **4038 W. Belmont Ave.**.

Dear Alderman **Ariel Reboyras**:

The applicant referenced above has requested the use of the public right-of-way for a **sign(s)**. An ordinance has been prepared by the Department of Business Affairs and Consumer Protection – Small Business Center - Public Way Use Unit for presentation to the City Council. Because this request was made for properties located in your ward, as approved by you as per the attached, I respectfully request that you introduce the attached ordinance at the next City Council meeting.

If you have any questions regarding this ordinance, please contact Anthony Bertuca at (312) 744-5506.

Department of Business Affairs and Consumer Protection

City of Chicago

O2015-8728

Office of the City Clerk

Document Tracking Sheet

Meeting Date:	12/9/2015
Sponsor(s):	Waguespack (32)
Type:	Ordinance
Title:	Grant(s) of privilege in public way for Bucktown Music, Inc.
Committee(s) Assignment:	Committee on Transportation and Public Way

ORDINANCE
Bucktown Music, Inc.
Acct. No. 340865 - 1
Permit No. 1120696

Be It Ordained by the City Council of the City of Chicago:

SECTION 1. Permission and authority are hereby given and granted to Bucktown Music, Inc., upon the terms and subject to the conditions of this ordinance to maintain and use one (1) sign(s) projecting over the public right-of-way attached to its premises known as 1890 N. Milwaukee Ave..

Said sign structure(s) measures as follows; along N. Milwaukee Avenue:
One (1) at three (3) feet in length, five (5) feet in height and ten (10) feet above grade level.

The location of said privilege shall be as shown on prints kept on file with the Department of Business Affairs and Consumer Protection and the Office of the City Clerk.

Said privilege shall be constructed in accordance with plans and specifications approved by the Department of Transportation (Division of Project Development) and Zoning Department - Signs.

This grant of privilege in the public way shall be subject to the provisions of Section 10-28-015 and all other required provisions of the Municipal Code of Chicago.

The grantee shall pay to the City of Chicago as compensation for the privilege #1120696 herein granted the sum of one hundred ($100.00) per annum in advance.

A 25% penalty will be added for payments received after due date.


The permit holder agrees to hold the City of Chicago harmless for any damage, relocation or replacement costs associated with damage, relocation or removal of private property caused by the City performing work in the public way.

Authority herein given and granted for a period of five (5) years from and after 05/12/2015.

Alderman Scott Waguespack

Scott Waguespack 32nd Ward

Bucktown Music

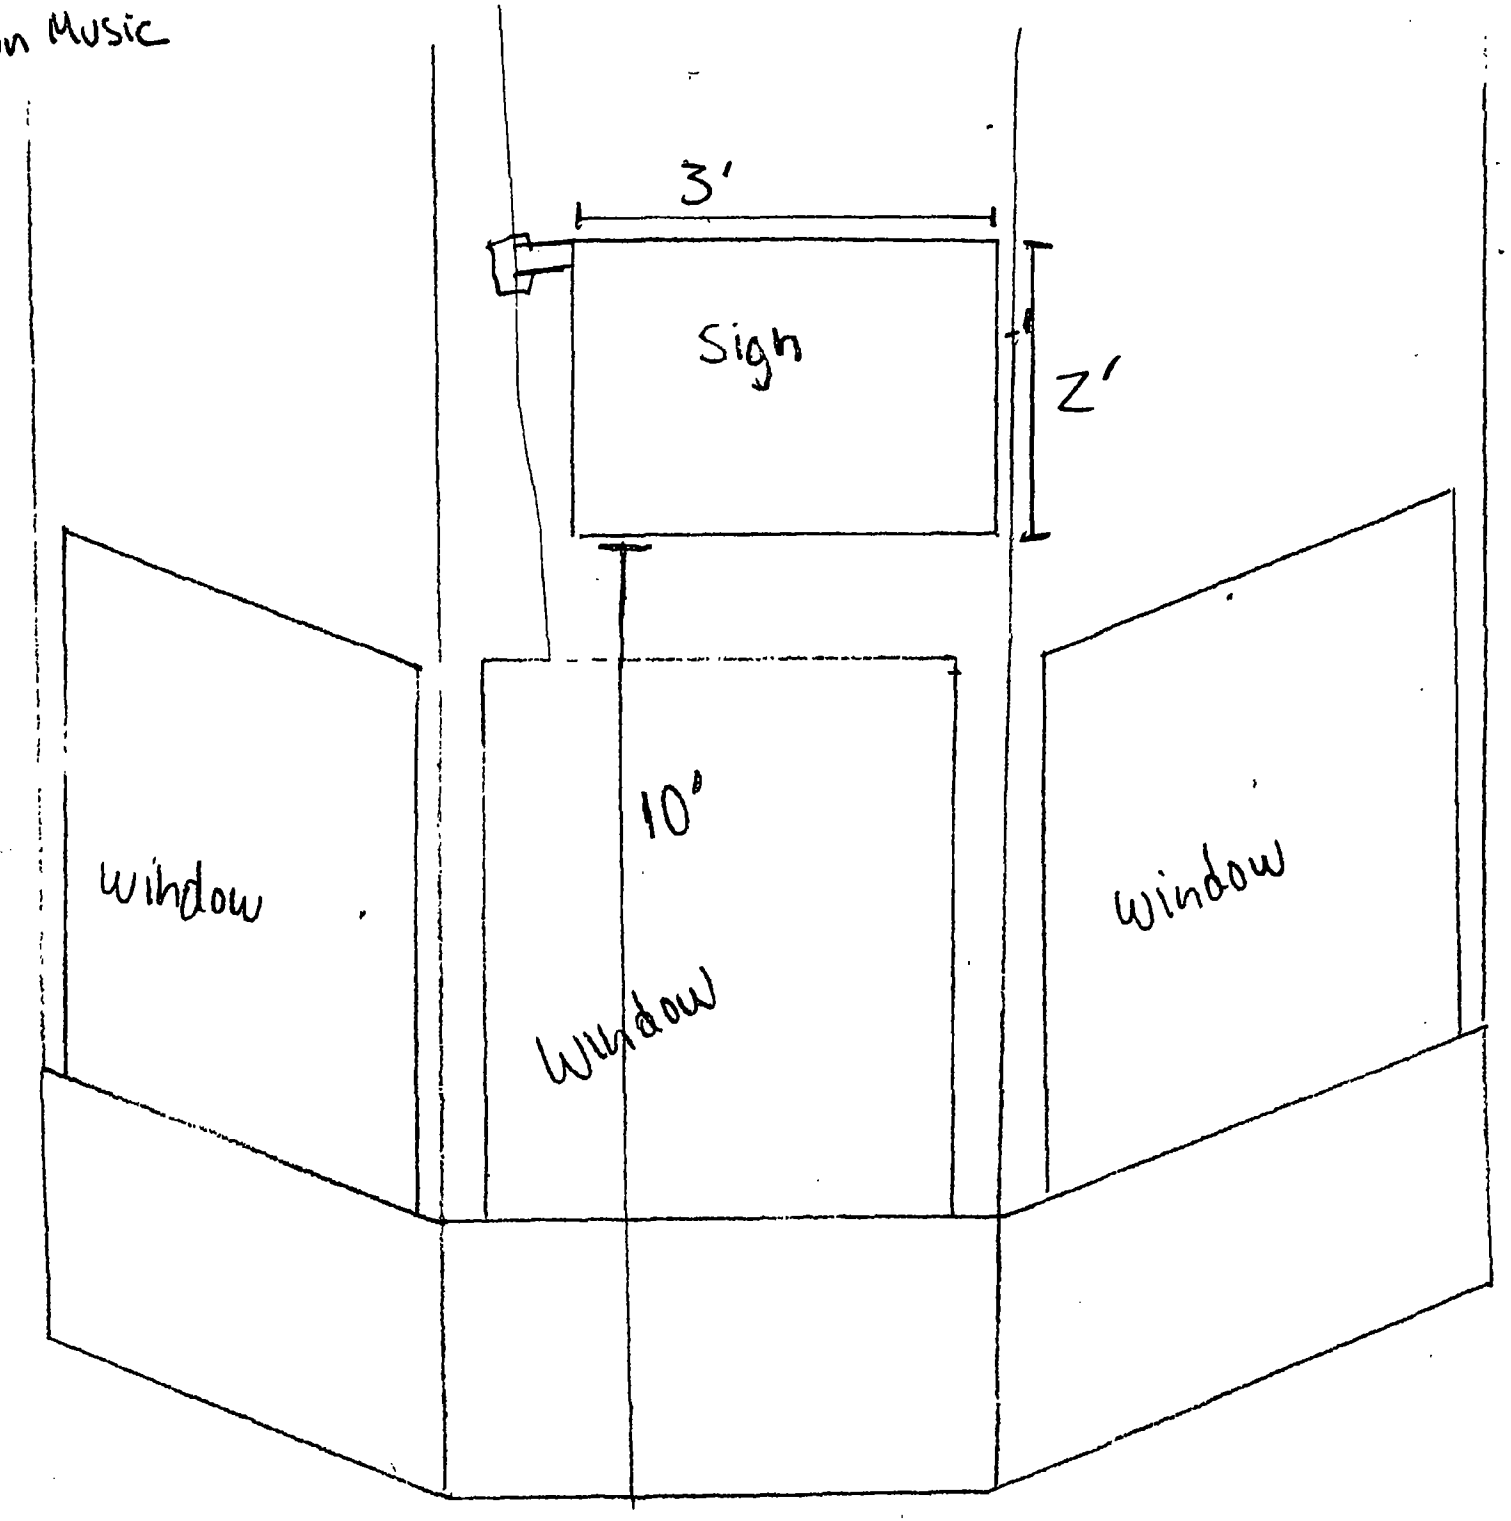

Department of Business Affairs and Consumer Protection
Small Business Center - Public Way Use Unit
City Hall - 121 N LaSalle Street, Room 800 • Chicago, IL 60602
312-74-GOBIZ / 312-744-6249 • (312) 744-1944 (TTY)
http://www.cityofchicago.org/bacp

12/09/2015

Alderman **Scott Waguespack**
Ward # **32**
City of Chicago
City Hall, Room **300**
121 North LaSalle Street
Chicago, Illinois 60602

Re: An ordinance to use and maintain a portion of the public right-of-way for **one (1) sign(s)** for **Bucktown Music, Inc.**, adjacent to the premises known as **1890 N. Milwaukee Ave.**.

Dear Alderman **Scott Waguespack**:

The applicant referenced above has requested the use of the public right-of-way for a **sign(s)**. An ordinance has been prepared by the Department of Business Affairs and Consumer Protection – Small Business Center - Public Way Use Unit for presentation to the City Council. Because this request was made for properties located in your ward, as approved by you as per the attached, I respectfully request that you introduce the attached ordinance at the next City Council meeting.

If you have any questions regarding this ordinance, please contact Anthony Bertuca at (312) 744-5506.

Department of Business Affairs and Consumer Protection

City of Chicago

O2015-8732

Office of the City Clerk

Document Tracking Sheet

Meeting Date:	12/9/2015
Sponsor(s):	Waguespack (32)
Type:	Ordinance
Title:	Grant(s) of privilege in public way for Gregory Wefel/2541 N Marshfield
Committee(s) Assignment:	Committee on Transportation and Public Way

ORDINANCE
GREGORY WEFEL/2541 N MARCHFIELD
Acct. No. 328159 - 1
Permit No. 1109680

Be It Ordained by the City Council of the City of Chicago:

SECTION 1. Permission and authority are hereby given and granted to GREGORY WEFEL/2541 N MARCHFIELD, upon the terms and subject to the conditions of this ordinance to maintain and use, as now constructed, one (1) Step(s) on the public right-of-way adjacent to its premises known as 2541 N. Marshfield Ave..

Said Step(s) at N MARCHFIELD measure(s):
One (1) at five point nine one (5.91) feet in length, and point nine one (.91) feet in width for a total of five point three eight (5.38) square feet.

The location of said privilege shall be as shown on prints kept on file with the Department of Business Affairs and Consumer Protection and the Office of the City Clerk.

Said privilege shall be constructed in accordance with plans and specifications approved by the Department of Transportation (Division of Project Development).

This grant of privilege in the public way shall be subject to the provisions of Section 10-28-015 and all other required provisions of the Municipal Code of Chicago.

The grantee shall pay to the City of Chicago as compensation for the privilege #1109680 herein granted the sum of four hundred ($400.00) per annum in advance.


A 25% penalty will be added for payments received after due date.

The permit holder agrees to hold the City of Chicago harmless for any damage, relocation or replacement costs associated with damage, relocation or removal of private property caused by the City performing work in the public way.

Authority herein given and granted for a period of five (5) years from and after 10/08/2013.

Alderman Scott Waguespack

Scott Waguespack 32nd Ward

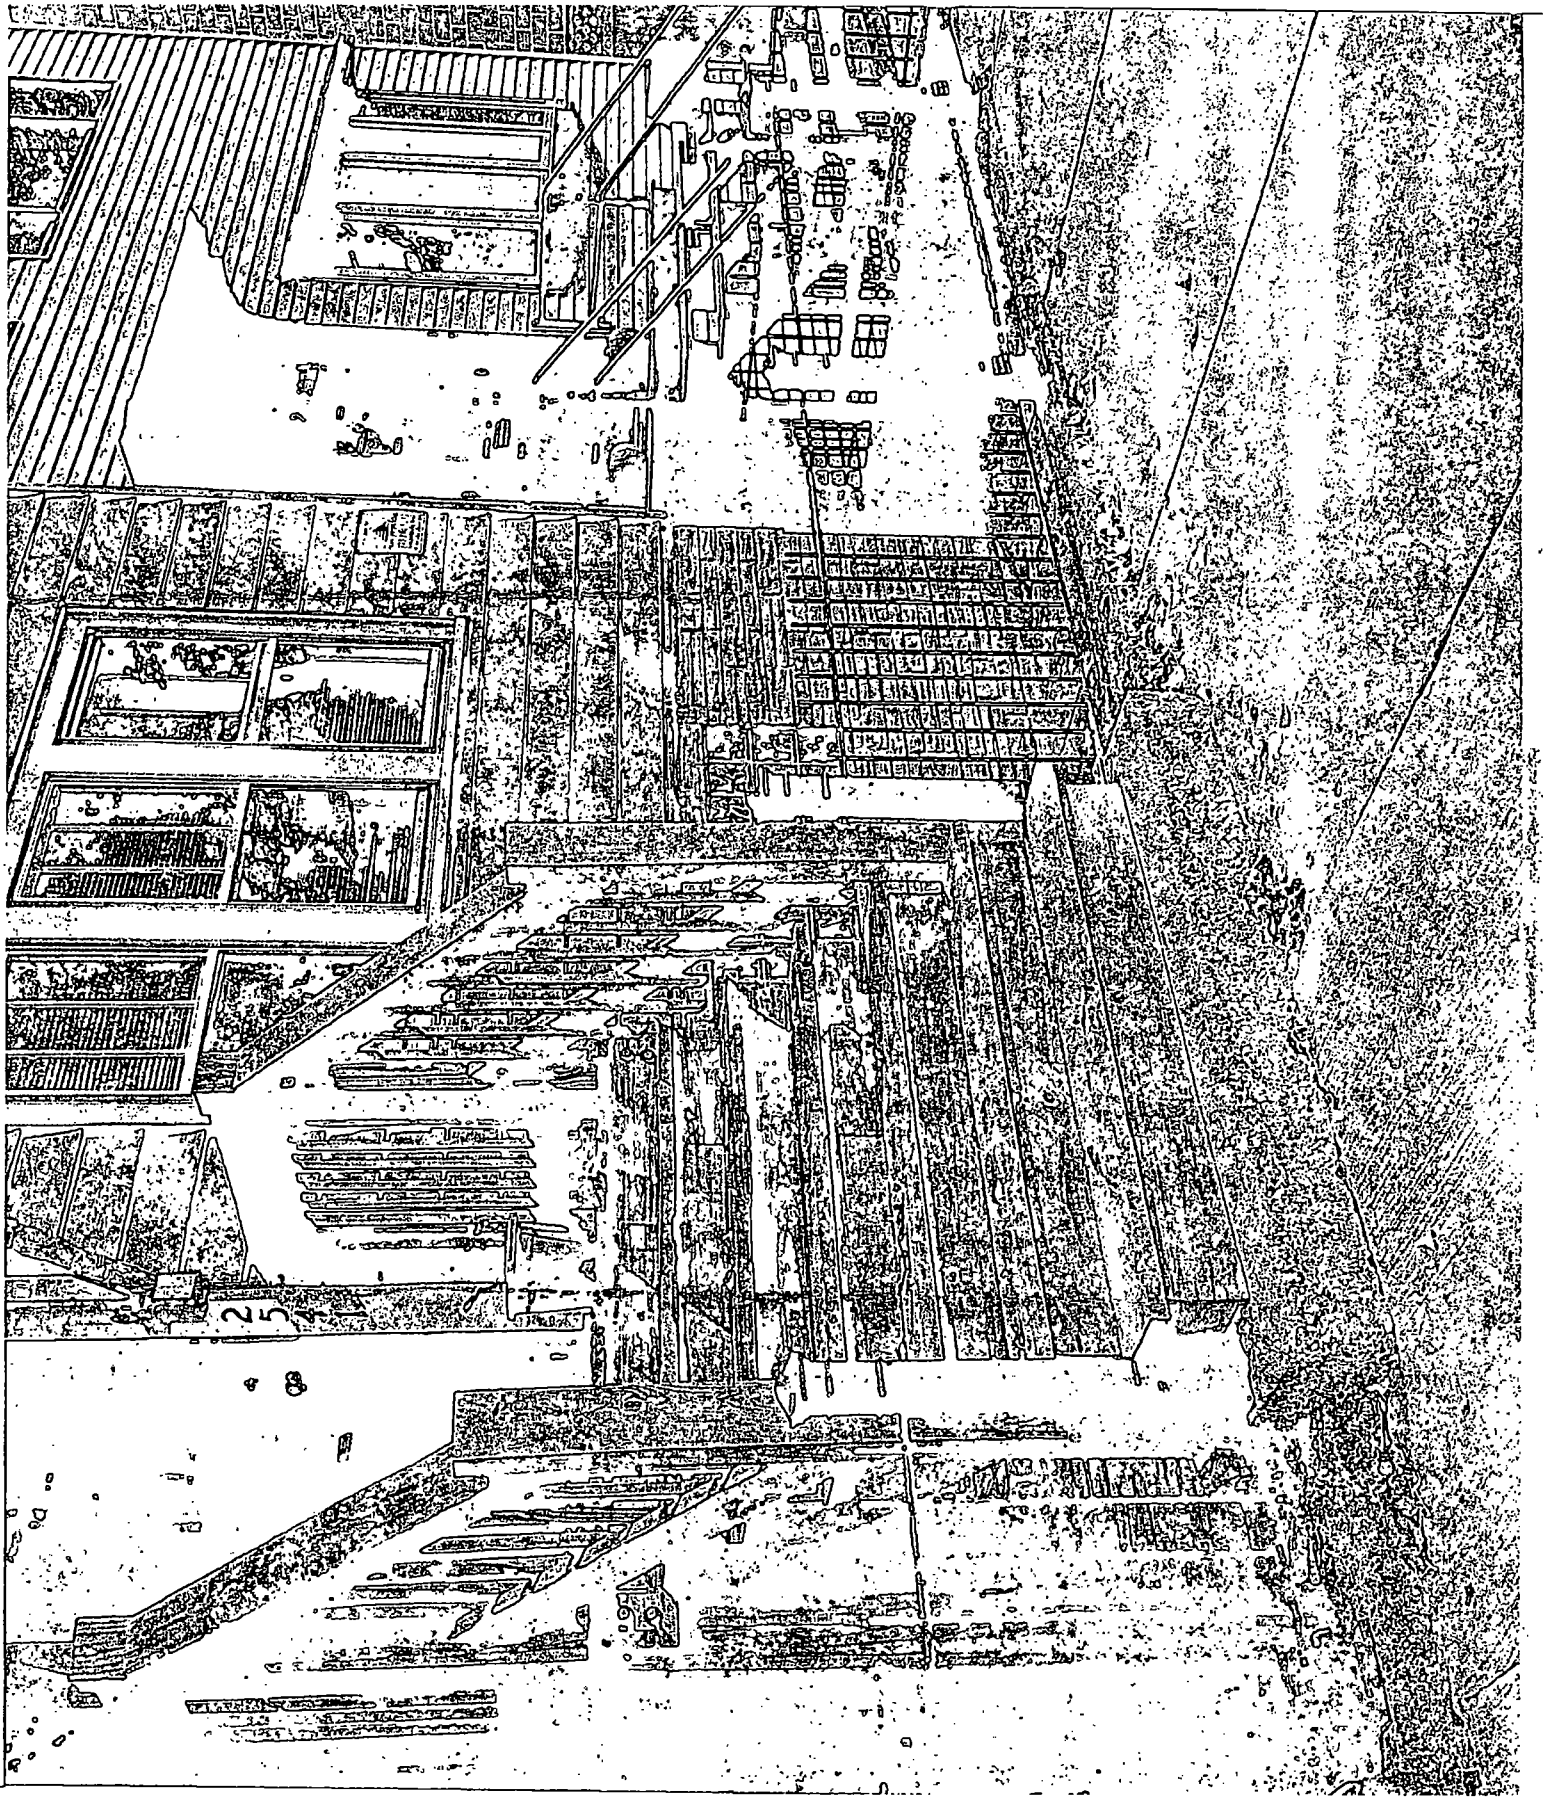
2 5 4

Department of Business Affairs and Consumer Protection
Small Business Center - Public Way Use Unit
City Hall - 121 N LaSalle Street, Room 800 • Chicago, IL 60602
312-74-GOBIZ / 312-744-6249 • (312) 744-1944 (TTY)
http://www.cityofchicago.org/bacp

12/09/2015

Alderman **Scott Waguespack**
Ward # **32**
City of Chicago
City Hall, Room **300**
121 North LaSalle Street
Chicago, Illinois 60602

Re: An ordinance to use and maintain a portion of the public right-of-way for **one (1) step(s)** for **GREGORY WEFEL/2541 N MARCHFIELD**, adjacent to the premises known as **2541 N. Marshfield Ave.**.

Dear Alderman **Scott Waguespack**:

The applicant referenced above has requested the use of the public right-of-way for a **step(s)**. An ordinance has been prepared by the Department of Business Affairs and Consumer Protection – Small Business Center - Public Way Use Unit for presentation to the City Council. Because this request was made for properties located in your ward, as approved by you as per the attached, I respectfully request that you introduce the attached ordinance at the next City Council meeting.

If you have any questions regarding this ordinance, please contact Anthony Bertuca at (312) 744-5506.

Department of Business Affairs and Consumer Protection

City of Chicago

O2015-8734

Office of the City Clerk

Document Tracking Sheet

Meeting Date:	12/9/2015
Sponsor(s):	Waguespack (32)
Type:	Ordinance
Title:	Grant(s) of privilege in public way for Lazy Dog Antiques
Committee(s) Assignment:	Committee on Transportation and Public Way

ORDINANCE
LAZY DOG ANTIQUES
Acct. No. 296837 - 1
Permit No. 1120763

Be It Ordained by the City Council of the City of Chicago:

SECTION 1. Permission and authority are hereby given and granted to LAZY DOG ANTIQUES, upon the terms and subject to the conditions of this ordinance to maintain and use one (1) sign(s) projecting over the public right-of-way attached to its premises known as 1903 W. Belmont Ave..

Said sign structure(s) measures as follows; along W. BELMONT:
One (1) at six (6) feet in length, four (4) feet in height and nine point eight three (9.83) feet above grade level.

The location of said privilege shall be as shown on prints kept on file with the Department of Business Affairs and Consumer Protection and the Office of the City Clerk.

Said privilege shall be constructed in accordance with plans and specifications approved by the Department of Transportation (Division of Project Development) and Zoning Department - Signs.

This grant of privilege in the public way shall be subject to the provisions of Section 10-28-015 and all other required provisions of the Municipal Code of Chicago.

The grantee shall pay to the City of Chicago as compensation for the privilege #1120763 herein granted the sum of seventy-five ($75.00) per annum in advance.

A 25% penalty will be added for payments received after due date.


The permit holder agrees to hold the City of Chicago harmless for any damage, relocation or replacement costs associated with damage, relocation or removal of private property caused by the City performing work in the public way.

Authority herein given and granted for a period of five (5) years from and after 09/09/2014.

Alderman Scott Waguespack

Scott Waguespack 32nd Ward

Belmont Belmont Belmont

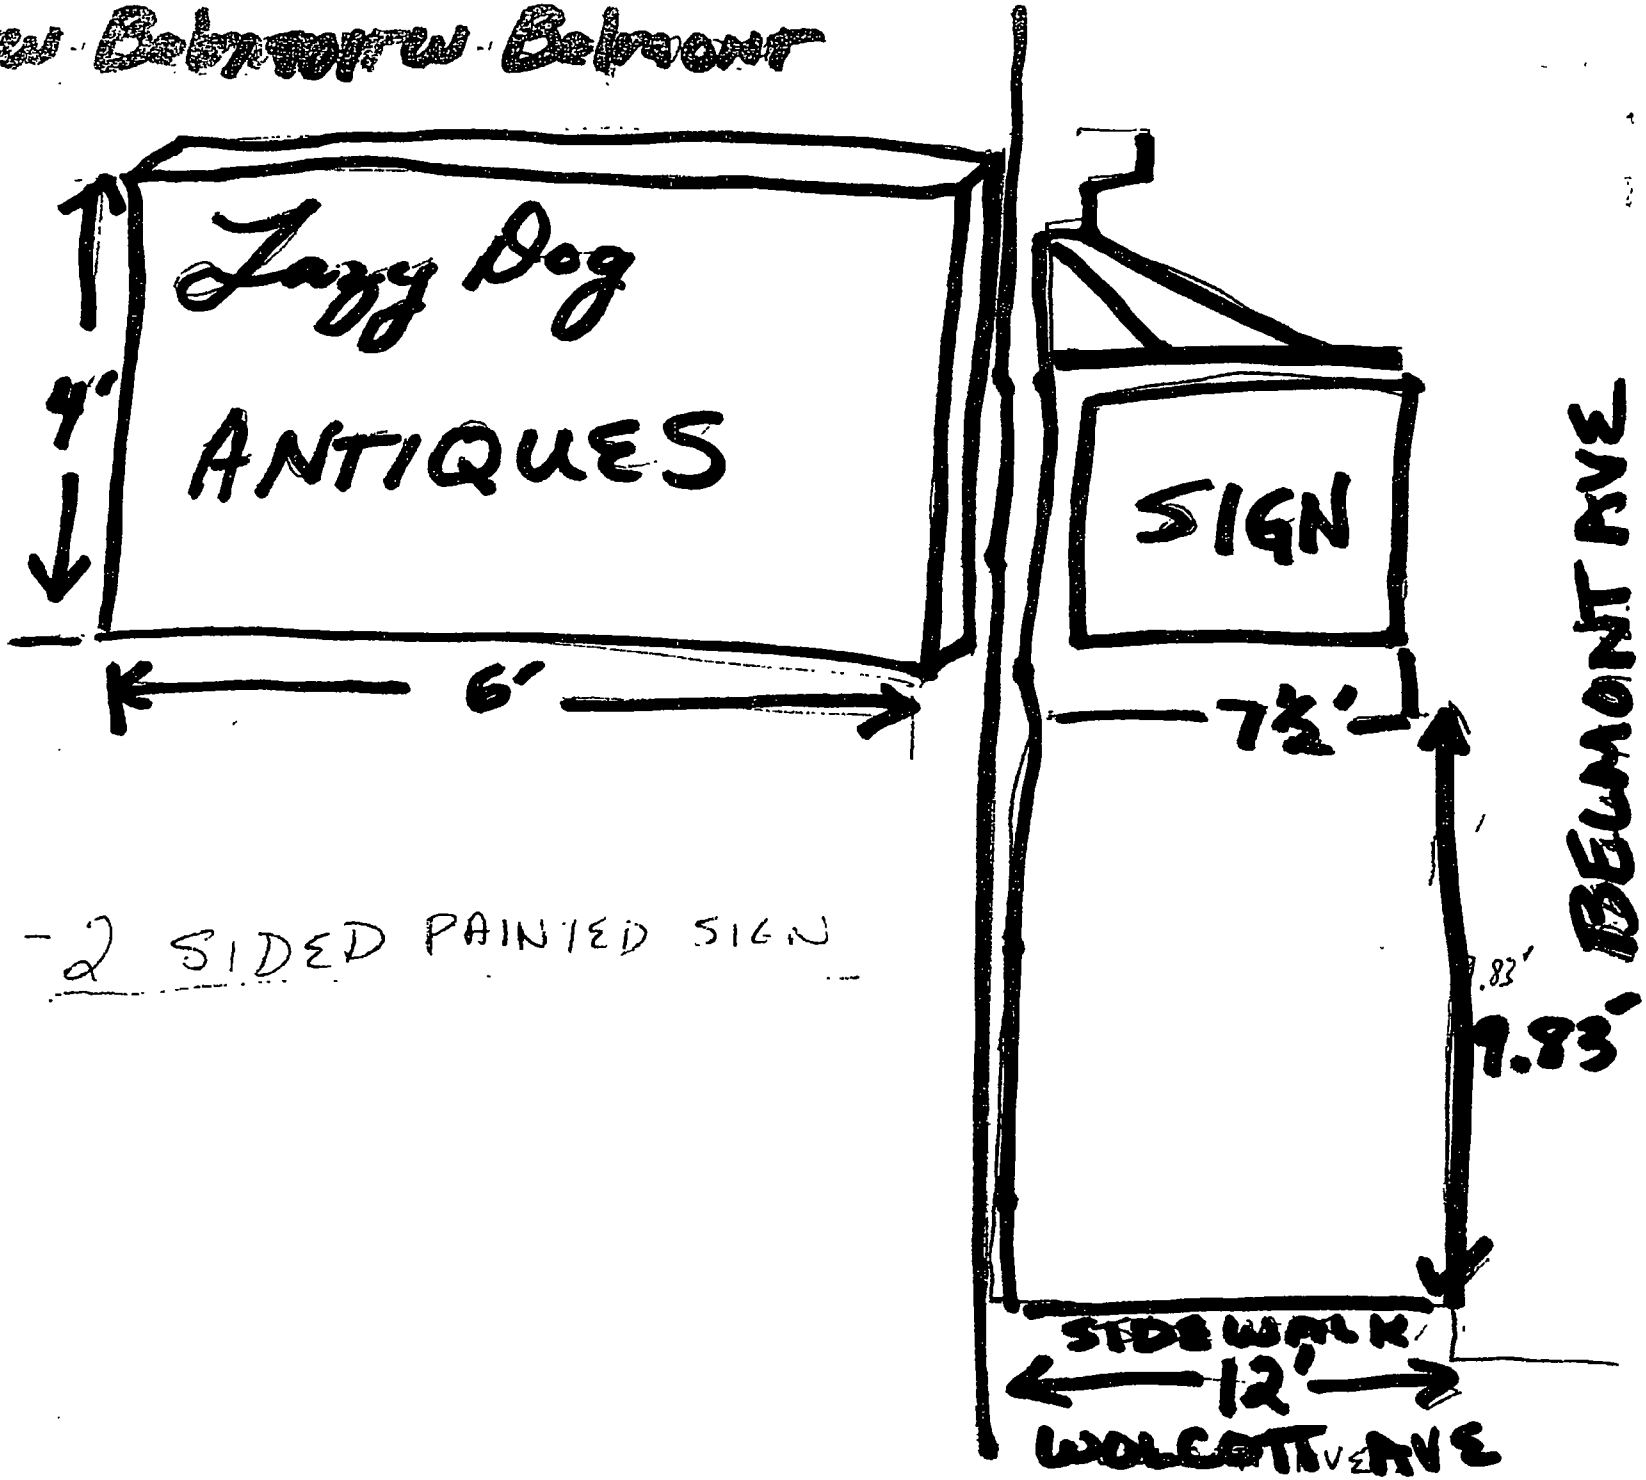

- 2 SIDED PAINTED SIGN

Department of Business Affairs and Consumer Protection
Small Business Center - Public Way Use Unit
City Hall - 121 N. LaSalle Street, Room 800 • Chicago, IL 60602
312-74-GOBIZ / 312-744-6249 • (312) 744-1944 (TTY)
http://www.cityofchicago.org/bacp

12/09/2015

Alderman **Scott Waguespack**
Ward # **32**
City of Chicago
City Hall, Room **300**
121 North LaSalle Street
Chicago, Illinois 60602

Re: An ordinance to use and maintain a portion of the public right-of-way for **one (1) sign(s)** for **LAZY DOG ANTIQUES**, adjacent to the premises known as **1903 W. Belmont Ave.**.

Dear Alderman **Scott Waguespack**:

The applicant referenced above has requested the use of the public right-of-way for a **sign(s)**. An ordinance has been prepared by the Department of Business Affairs and Consumer Protection – Small Business Center - Public Way Use Unit for presentation to the City Council. Because this request was made for properties located in your ward, as approved by you as per the attached, I respectfully request that you introduce the attached ordinance at the next City Council meeting.

If you have any questions regarding this ordinance, please contact Anthony Bertuca at (312) 744-5506.

Department of Business Affairs and Consumer Protection

City of Chicago

O2015-8735

Office of the City Clerk

Document Tracking Sheet

Meeting Date:	12/9/2015
Sponsor(s):	Mell (33)
Type:	Ordinance
Title:	Grant(s) of privilege in public way for A&B Hardwood Flooring Supplies, Inc.
Committee(s) Assignment:	Committee on Transportation and Public Way

ORDINANCE
A & B HARDWOOD FLOORING SUPPLIES, INC.
Acct. No. 21305 - 1
Permit No. 1120119

Be It Ordained by the City Council of the City of Chicago:

SECTION 1. Permission and authority are hereby given and granted to A & B HARDWOOD FLOORING SUPPLIES, INC., upon the terms and subject to the conditions of this ordinance to maintain and use one (1) sign(s) projecting over the public right-of-way attached to its premises known as 3100 N. Elston Ave..

Said sign structure(s) measures as follows; along N. Elston Avenue:
One (1) at six (6) feet in length, three point six seven (3.67) feet in height and eleven (11) feet above grade level.

The location of said privilege shall be as shown on prints kept on file with the Department of Business Affairs and Consumer Protection and the Office of the City Clerk.

Said privilege shall be constructed in accordance with plans and specifications approved by the Department of Transportation (Division of Project Development) and Zoning Department - Signs.

This grant of privilege in the public way shall be subject to the provisions of Section 10-28-015 and all other required provisions of the Municipal Code of Chicago.

The grantee shall pay to the City of Chicago as compensation for the privilege #1120119 herein granted the sum of one hundred ($100.00) per annum in advance.


A 25% penalty will be added for payments received after due date.

The permit holder agrees to hold the City of Chicago harmless for any damage, relocation or replacement costs associated with damage, relocation or removal of private property caused by the City performing work in the public way.


Authority herein given and granted for a period of five (5) years from and after Date of Passage.

Alderman

Deborah Mell 33rd Ward

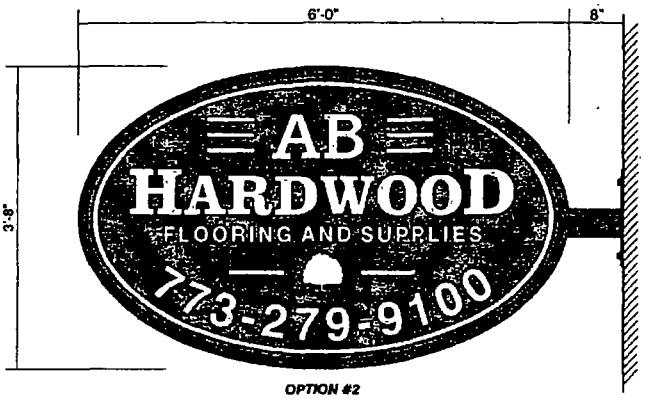

OPTION #2

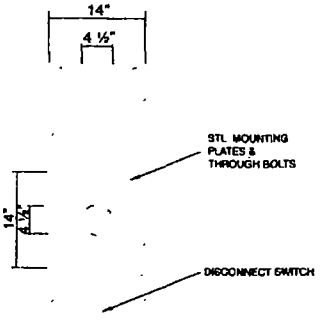

SIDE VIEW



NEW D.F. LED ILLUMINATED FLAG MOUNTED SIGN ***3/4" = 1'-0"***

CABINET & RETAINERS PAINTED BLACK. WHITE LEXAN FACES W/ 230-127 INTENCE BLUE VINYL GRAPHICS. MOUNTING SUPPORT PAINTED BLACK.

U.L. #E136187	
SIGN WEIGHT	140 LBS
VOLT AMP LOAD	120-277V
BRANCH CIRCUIT(S)	1 EXISTING
TOTAL WATTAGE	80 WATTS
POWER SUPPLY(S)	2 SUPPLIES



Customer's Signature _____ Date _____

OLYMPIC SIGNS

account representative: LEE G | client: AB HARDWOOD FLOORING 3100 N ELSTON AVE CHICAGO IL | drawn by: Dan S | job# 15-6078 | 7-13-15 | rev #8-18-15

Comments:

1230 N. Gartina Road, Unit 1, Aurora, IL 60506 | 630.424.6100 | fax 630.424.6120 | WWW.OLYSIGNS.COM

THIS IS AN ORIGINAL, UNPUBLISHED DRAWING SUBMITTED AS A POSSIBILITY WITH A PROJECT WE ARE PLANNING FOR YOU. THIS IS NOT TO BE COPIED, REPRODUCED, EXHIBITED OR SHOWN TO ANYONE OUTSIDE OF YOUR ORGANIZATION WITHOUT THE WRITTEN PERMISSION OF OLYMPIC SIGNS, INC. ANYWORK IS EXCLUSIVE PROPERTY OF OLYMPIC SIGNS INC.

Department of Business Affairs and Consumer Protection
Small Business Center - Public Way Use Unit
City Hall - 121 N LaSalle Street, Room 800 • Chicago, IL 60602
312-74-GOBIZ / 312-744-6249 • (312) 744-1944 (TTY)
http://www.cityofchicago.org/bacp

12/09/2015

Alderman **Deborah Mell**
Ward # **33**
City of Chicago
City Hall, Room **200**
121 North LaSalle Street
Chicago, Illinois 60602

Re: An ordinance to use and maintain a portion of the public right-of-way for **one (1) sign(s)** for **A & B HARDWOOD FLOORING SUPPLIES, INC.**, adjacent to the premises known as **3100 N. Elston Ave.**.

Dear Alderman **Deborah Mell**:

The applicant referenced above has requested the use of the public right-of-way for a **sign(s)**. An ordinance has been prepared by the Department of Business Affairs and Consumer Protection – Small Business Center - Public Way Use Unit for presentation to the City Council. Because this request was made for properties located in your ward, as approved by you as per the attached, I respectfully request that you introduce the attached ordinance at the next City Council meeting.

If you have any questions regarding this ordinance, please contact Anthony Bertuca at (312) 744-5506.

Department of Business Affairs and Consumer Protection

City of Chicago

O2015-8737

Office of the City Clerk

Document Tracking Sheet

Meeting Date:	12/9/2015
Sponsor(s):	Mell (33)
Type:	Ordinance
Title:	Grant(s) of privilege in public way for Cactus Food & Liquor
Committee(s) Assignment:	Committee on Transportation and Public Way

ORDINANCE
CACTUS FOOD & LIQUOR
Acct. No. 4702 - 2
Permit No. 1117695

Be It Ordained by the City Council of the City of Chicago:

SECTION 1. Permission and authority are hereby given and granted to CACTUS FOOD & LIQUOR, upon the terms and subject to the conditions of this ordinance to maintain and use one (1) sign(s) projecting over the public right-of-way attached to its premises known as 3358 W. Irving Park Rd..

Said sign structure(s) measures as follows; along W. Irving Park Road:
One (1) at forty-four (44) feet in length, three point six seven (3.67) feet in height and fifteen (15) feet above grade level.

The location of said privilege shall be as shown on prints kept on file with the Department of Business Affairs and Consumer Protection and the Office of the City Clerk.

Said privilege shall be constructed in accordance with plans and specifications approved by the Department of Transportation (Division of Project Development) and Zoning Department - Signs.

This grant of privilege in the public way shall be subject to the provisions of Section 10-28-015 and all other required provisions of the Municipal Code of Chicago.

The grantee shall pay to the City of Chicago as compensation for the privilege #1117695 herein granted the sum of three hundred ($300.00) per annum in advance.


A 25% penalty will be added for payments received after due date.

The permit holder agrees to hold the City of Chicago harmless for any damage, relocation or replacement costs associated with damage, relocation or removal of private property caused by the City performing work in the public way.

Authority herein given and granted for a period of five (5) years from and after Date of Passage.

Alderman

Deborah Mell 33rd Ward

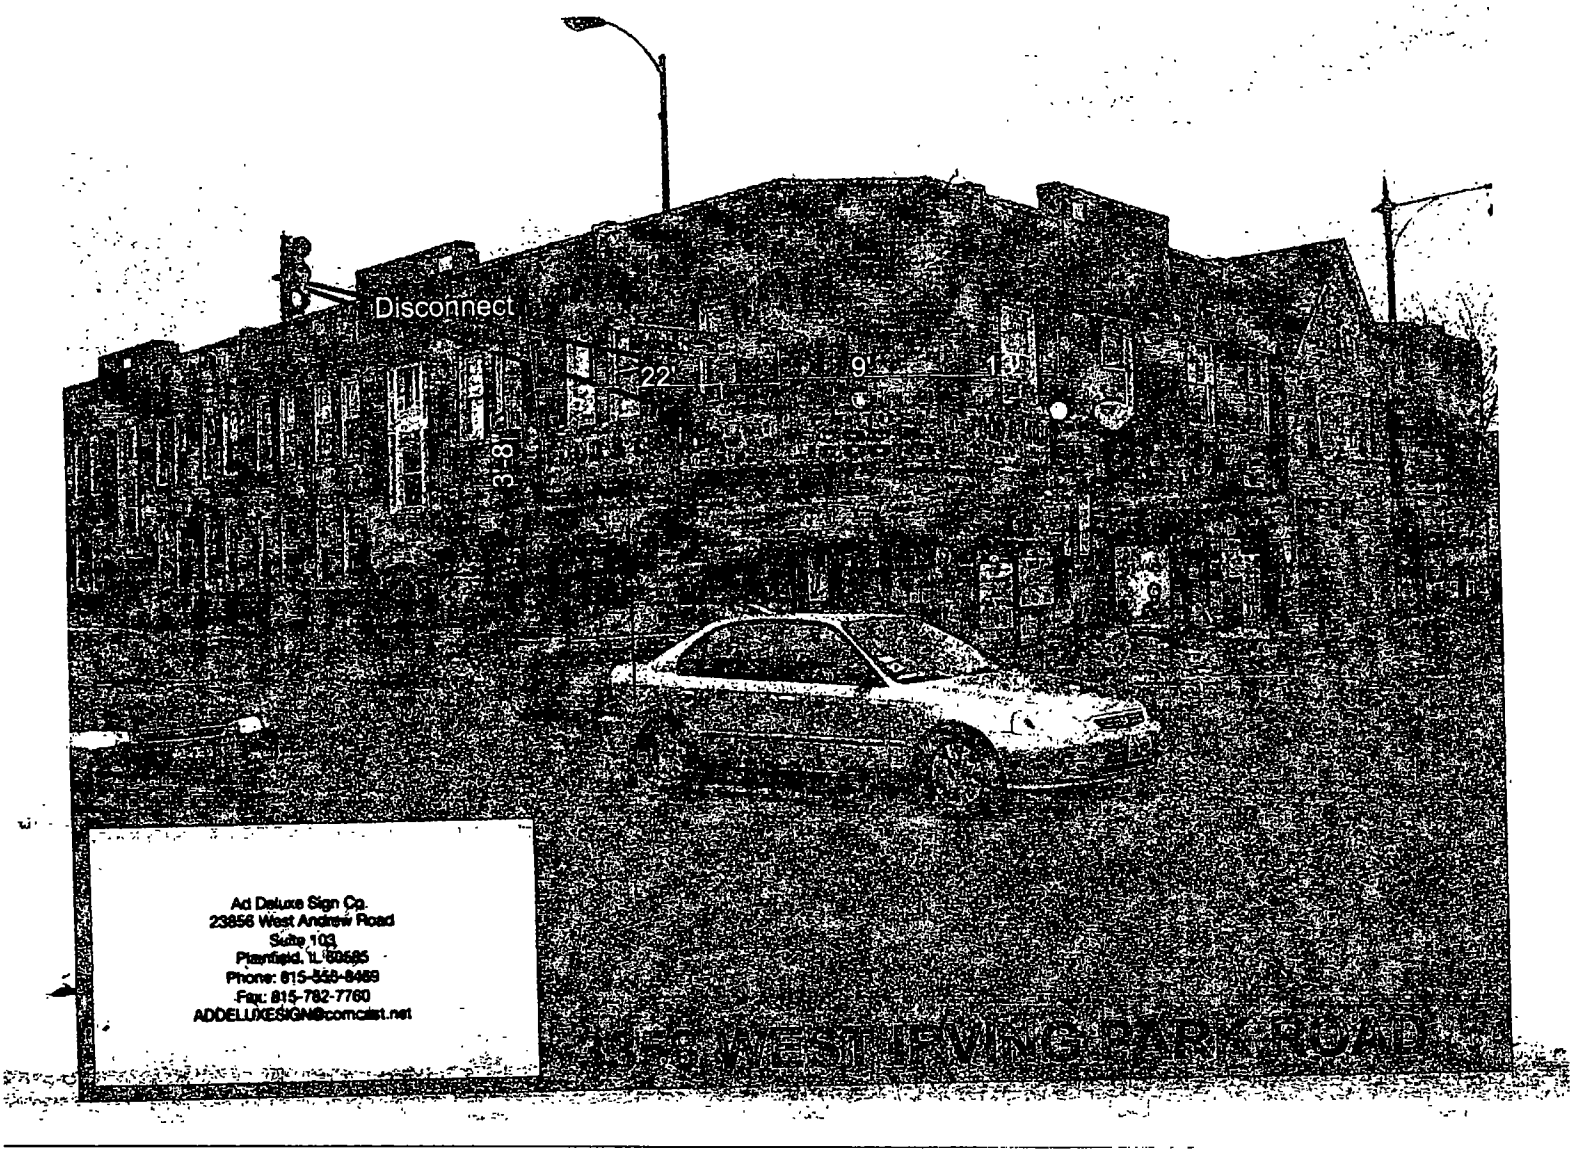
Disconnect
22'
9'
3'-8"
Ad Deluxe Sign Co.
23856 West Andrew Road
Suite 103
Plainfield, IL 60585
Phone: 815-556-8469
Fax: 815-782-7760
ADDELUXESIGN@comcast.net
WEST IRVING PARK ROAD

Department of Business Affairs and Consumer Protection
Small Business Center - Public Way Use Unit
City Hall - 121 N. LaSalle Street, Room 800 • Chicago, IL 60602
312-74-GOBIZ / 312-744-6249 • (312) 744-1944 (TTY)
http://www.cityofchicago.org/bacp

12/09/2015

Alderman **Deborah Mell**
Ward # **33**
City of Chicago
City Hall, Room **200**
121 North LaSalle Street
Chicago, Illinois 60602

Re: An ordinance to use and maintain a portion of the public right-of-way for **one (1) sign(s)** for **CACTUS FOOD & LIQUOR**, adjacent to the premises known as **3358 W. Irving Park Rd.**.

Dear Alderman **Deborah Mell**:

The applicant referenced above has requested the use of the public right-of-way for a **sign(s)**. An ordinance has been prepared by the Department of Business Affairs and Consumer Protection – Small Business Center - Public Way Use Unit for presentation to the City Council. Because this request was made for properties located in your ward, as approved by you as per the attached, I respectfully request that you introduce the attached ordinance at the next City Council meeting.

If you have any questions regarding this ordinance, please contact Anthony Bertuca at (312) 744-5506.

Department of Business Affairs and Consumer Protection

City of Chicago

O2015-8739

Office of the City Clerk

Document Tracking Sheet

Meeting Date:	12/9/2015
Sponsor(s):	Mell (33)
Type:	Ordinance
Title:	Grant(s) of privilege in public way for Mounsef International
Committee(s) Assignment:	Committee on Transportation and Public Way

ORDINANCE
MOUNSEF INTERNATIONAL
Acct. No. 86704 - 1
Permit No. 1109856

Be It Ordained by the City Council of the City of Chicago:

SECTION 1. Permission and authority are hereby given and granted to MOUNSEF INTERNATIONAL, upon the terms and subject to the conditions of this ordinance to maintain and use, as now constructed, six (6) Light Fixture(s) projecting over the public right-of-way adjacent to its premises known as 4738 N. Kedzie Ave..

Said Light Fixture(s) at N Kedzie Ave measure(s):
Six (6) at one (1) foot in length, point five (.5) feet in width and sixteen (16) feet above grade level.

The location of said privilege shall be as shown on prints kept on file with the Department of Business Affairs and Consumer Protection and the Office of the City Clerk.

Said privilege shall be constructed in accordance with plans and specifications approved by the Department of Transportation (Division of Project Development).

This grant of privilege in the public way shall be subject to the provisions of Section 10-28-015 and all other required provisions of the Municipal Code of Chicago.

The grantee shall pay to the City of Chicago as compensation for the privilege #1109856 herein granted the sum of one hundred ($100.00) per annum in advance.

A 25% penalty will be added for payments received after due date.

The permit holder agrees to hold the City of Chicago harmless for any damage, relocation or replacement costs associated with damage, relocation or removal of private property caused by the City performing work in the public way.

Authority herein given and granted for a period of five (5) years from and after 11/19/2013.

Alderman Deborah Mell 33rd Ward

City of Chicago

O2015-8729

Office of the City Clerk

Document Tracking Sheet

Meeting Date:	12/9/2015
Sponsor(s):	Ramirez-Rosa (35)
Type:	Ordinance
Title:	Grant(s) of privilege in public way for R.V. Tire Shop
Committee(s) Assignment:	Committee on Transportation and Public Way

ORDINANCE
R.V. TIRE SHOP
Acct. No. 347365 - 2
Permit No. 1120711

Be It Ordained by the City Council of the City of Chicago:

SECTION 1. Permission and authority are hereby given and granted to R.V. TIRE SHOP, upon the terms and subject to the conditions of this ordinance to maintain and use one (1) sign(s) projecting over the public right-of-way attached to its premises known as 3554 W. Fullerton Ave..

Said sign structure(s) measures as follows; along W. Fullerton Avenue:
One (1) at eight (8) feet in length, ten (10) feet in height and eleven (11) feet above grade level.

The location of said privilege shall be as shown on prints kept on file with the Department of Business Affairs and Consumer Protection and the Office of the City Clerk.

Said privilege shall be constructed in accordance with plans and specifications approved by the Department of Transportation (Division of Project Development) and Zoning Department - Signs.

This grant of privilege in the public way shall be subject to the provisions of Section 10-28-015 and all other required provisions of the Municipal Code of Chicago.

The grantee shall pay to the City of Chicago as compensation for the privilege #1120711 herein granted the sum of three hundred ($300.00) per annum in advance.


A 25% penalty will be added for payments received after due date.

The permit holder agrees to hold the City of Chicago harmless for any damage, relocation or replacement costs associated with damage, relocation or removal of private property caused by the City performing work in the public way.

Authority herein given and granted for a period of five (5) years from and after 01/13/2014.

Alderman 

Carlos Ramirez-Rosa 35th Ward

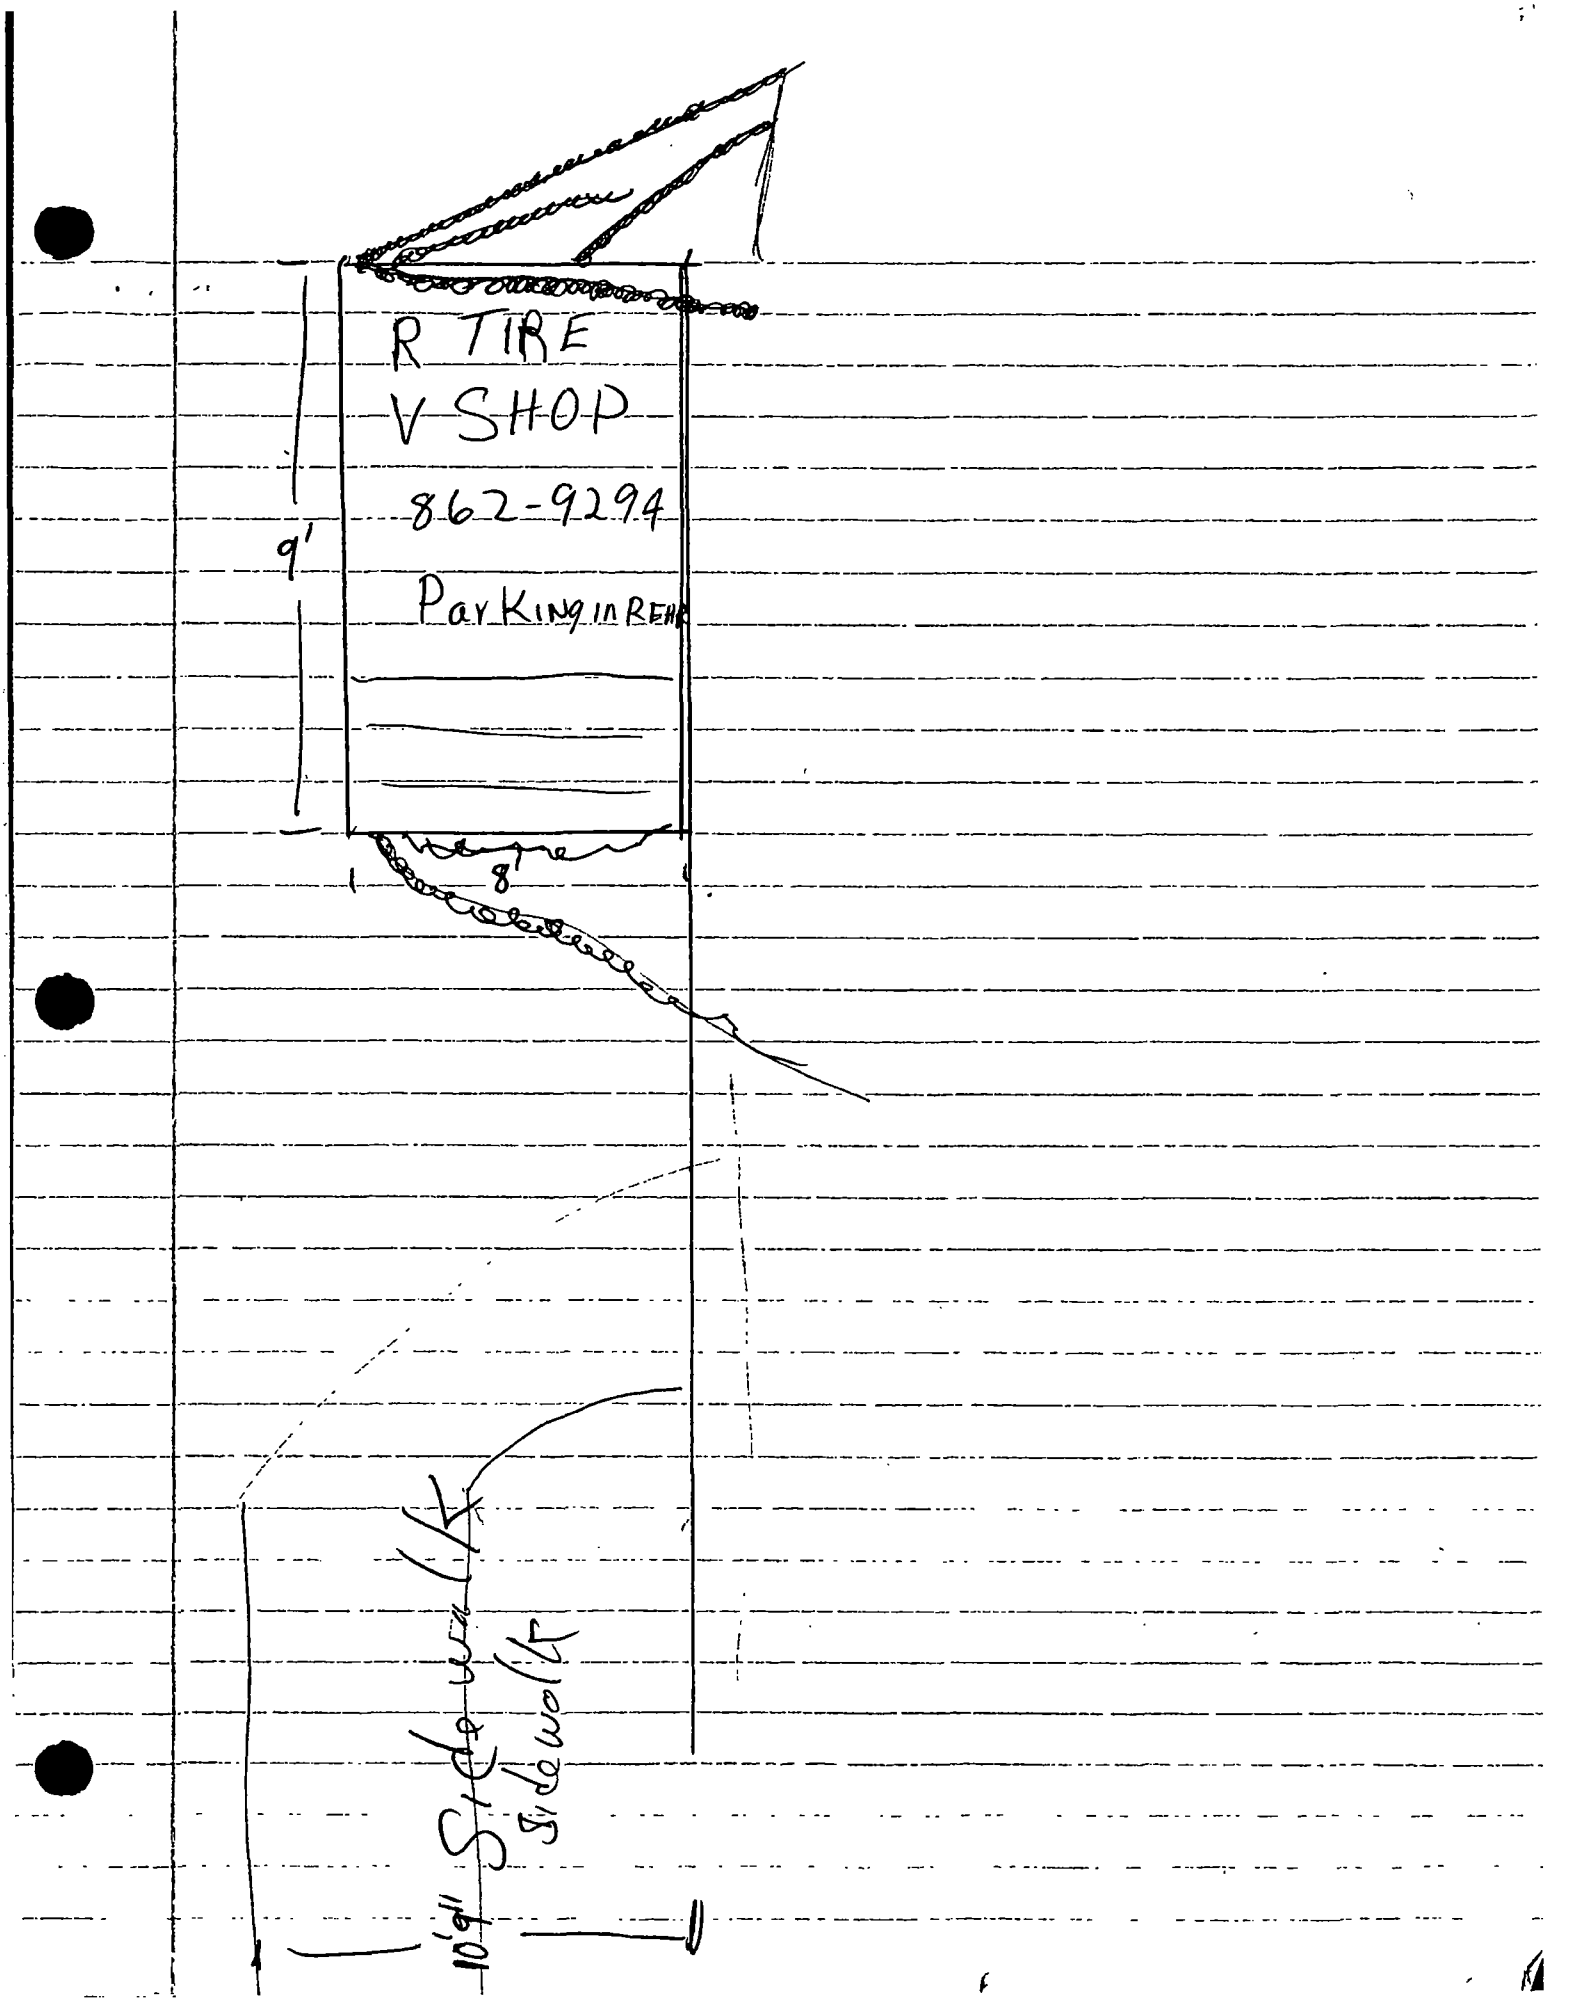
R TIRE
V SHOP
862-9294
PAY KING IN REAR
9'
8'
10'9"
Sidewalk
Sidewalk

City of Chicago

O2015-8730

Office of the City Clerk

Document Tracking Sheet

Meeting Date:	12/9/2015
Sponsor(s):	Ramirez-Rosa (35)
Type:	Ordinance
Title:	Grant(s) of privilege in public way for Renovators Outlet, Inc.
Committee(s) Assignment:	Committee on Transportation and Public Way

ORDINANCE
RENOVATORS OUTLET INC.
Acct. No. 396049 - 1
Permit No. 1120408

Be It Ordained by the City Council of the City of Chicago:

SECTION 1. Permission and authority are hereby given and granted to RENOVATORS OUTLET INC., upon the terms and subject to the conditions of this ordinance to maintain and use one (1) sign(s) projecting over the public right-of-way attached to its premises known as 3821 W. Montrose Ave..

Said sign structure(s) measures as follows; along W. Montrose Avenue:
One (1) at ten (10) feet in length, two (2) feet in height and nine (9) feet above grade level.

The location of said privilege shall be as shown on prints kept on file with the Department of Business Affairs and Consumer Protection and the Office of the City Clerk.

Said privilege shall be constructed in accordance with plans and specifications approved by the Department of Transportation (Division of Project Development) and Zoning Department - Signs.

This grant of privilege in the public way shall be subject to the provisions of Section 10-28-015 and all other required provisions of the Municipal Code of Chicago.

The grantee shall pay to the City of Chicago as compensation for the privilege #1120408 herein granted the sum of one hundred ($100.00) per annum in advance.

A 25% penalty will be added for payments received after due date.

The permit holder agrees to hold the City of Chicago harmless for any damage, relocation or replacement costs associated with damage, relocation or removal of private property caused by the City performing work in the public way.

Authority herein given and granted for a period of five (5) years from and after Date of Passage.

Alderman Carlos Ramirez-Rosa

Carlos Ramirez-Rosa 35th Ward

Renovator's Outlet
Kitchen + Bath Showroom and Design Center

IU

Vinyl sign

2'

20'

4 gooseneck lights



City of Chicago

O2015-8731

Office of the City Clerk

Document Tracking Sheet

Meeting Date:	12/9/2015
Sponsor(s):	Ramirez-Rosa (35)
Type:	Ordinance
Title:	Grant(s) of privilege in public way for Restaurant Puebla
Committee(s) Assignment:	Committee on Transportation and Public Way

ORDINANCE
RESTAURANT PUEBLA
Acct. No. 13082 - 1
Permit No. 1120749

Be It Ordained by the City Council of the City of Chicago:

SECTION 1. Permission and authority are hereby given and granted to RESTAURANT PUEBLA, upon the terms and subject to the conditions of this ordinance to maintain and use one (1) sign(s) projecting over the public right-of-way attached to its premises known as 2658-2664 N. Milwaukee Ave..

Said sign structure(s) measures as follows; along N. MILWAUKEE:
One (1) at ten (10) feet in length, eleven (11) feet in height and twelve (12) feet above grade level.

The location of said privilege shall be as shown on prints kept on file with the Department of Business Affairs and Consumer Protection and the Office of the City Clerk.

Said privilege shall be constructed in accordance with plans and specifications approved by the Department of Transportation (Division of Project Development) and Zoning Department - Signs.


This grant of privilege in the public way shall be subject to the provisions of Section 10-28-015 and all other required provisions of the Municipal Code of Chicago.

The grantee shall pay to the City of Chicago as compensation for the privilege #1120749 herein granted the sum of three hundred ($300.00) per annum in advance.


A 25% penalty will be added for payments received after due date.

The permit holder agrees to hold the City of Chicago harmless for any damage, relocation or replacement costs associated with damage, relocation or removal of private property caused by the City performing work in the public way.

Authority herein given and granted for a period of five (5) years from and after 05/13/2014.

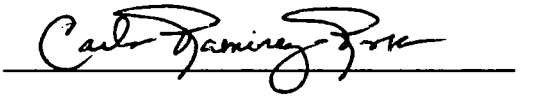Alderman 

Carlos Ramirez-Rosa 35th Ward

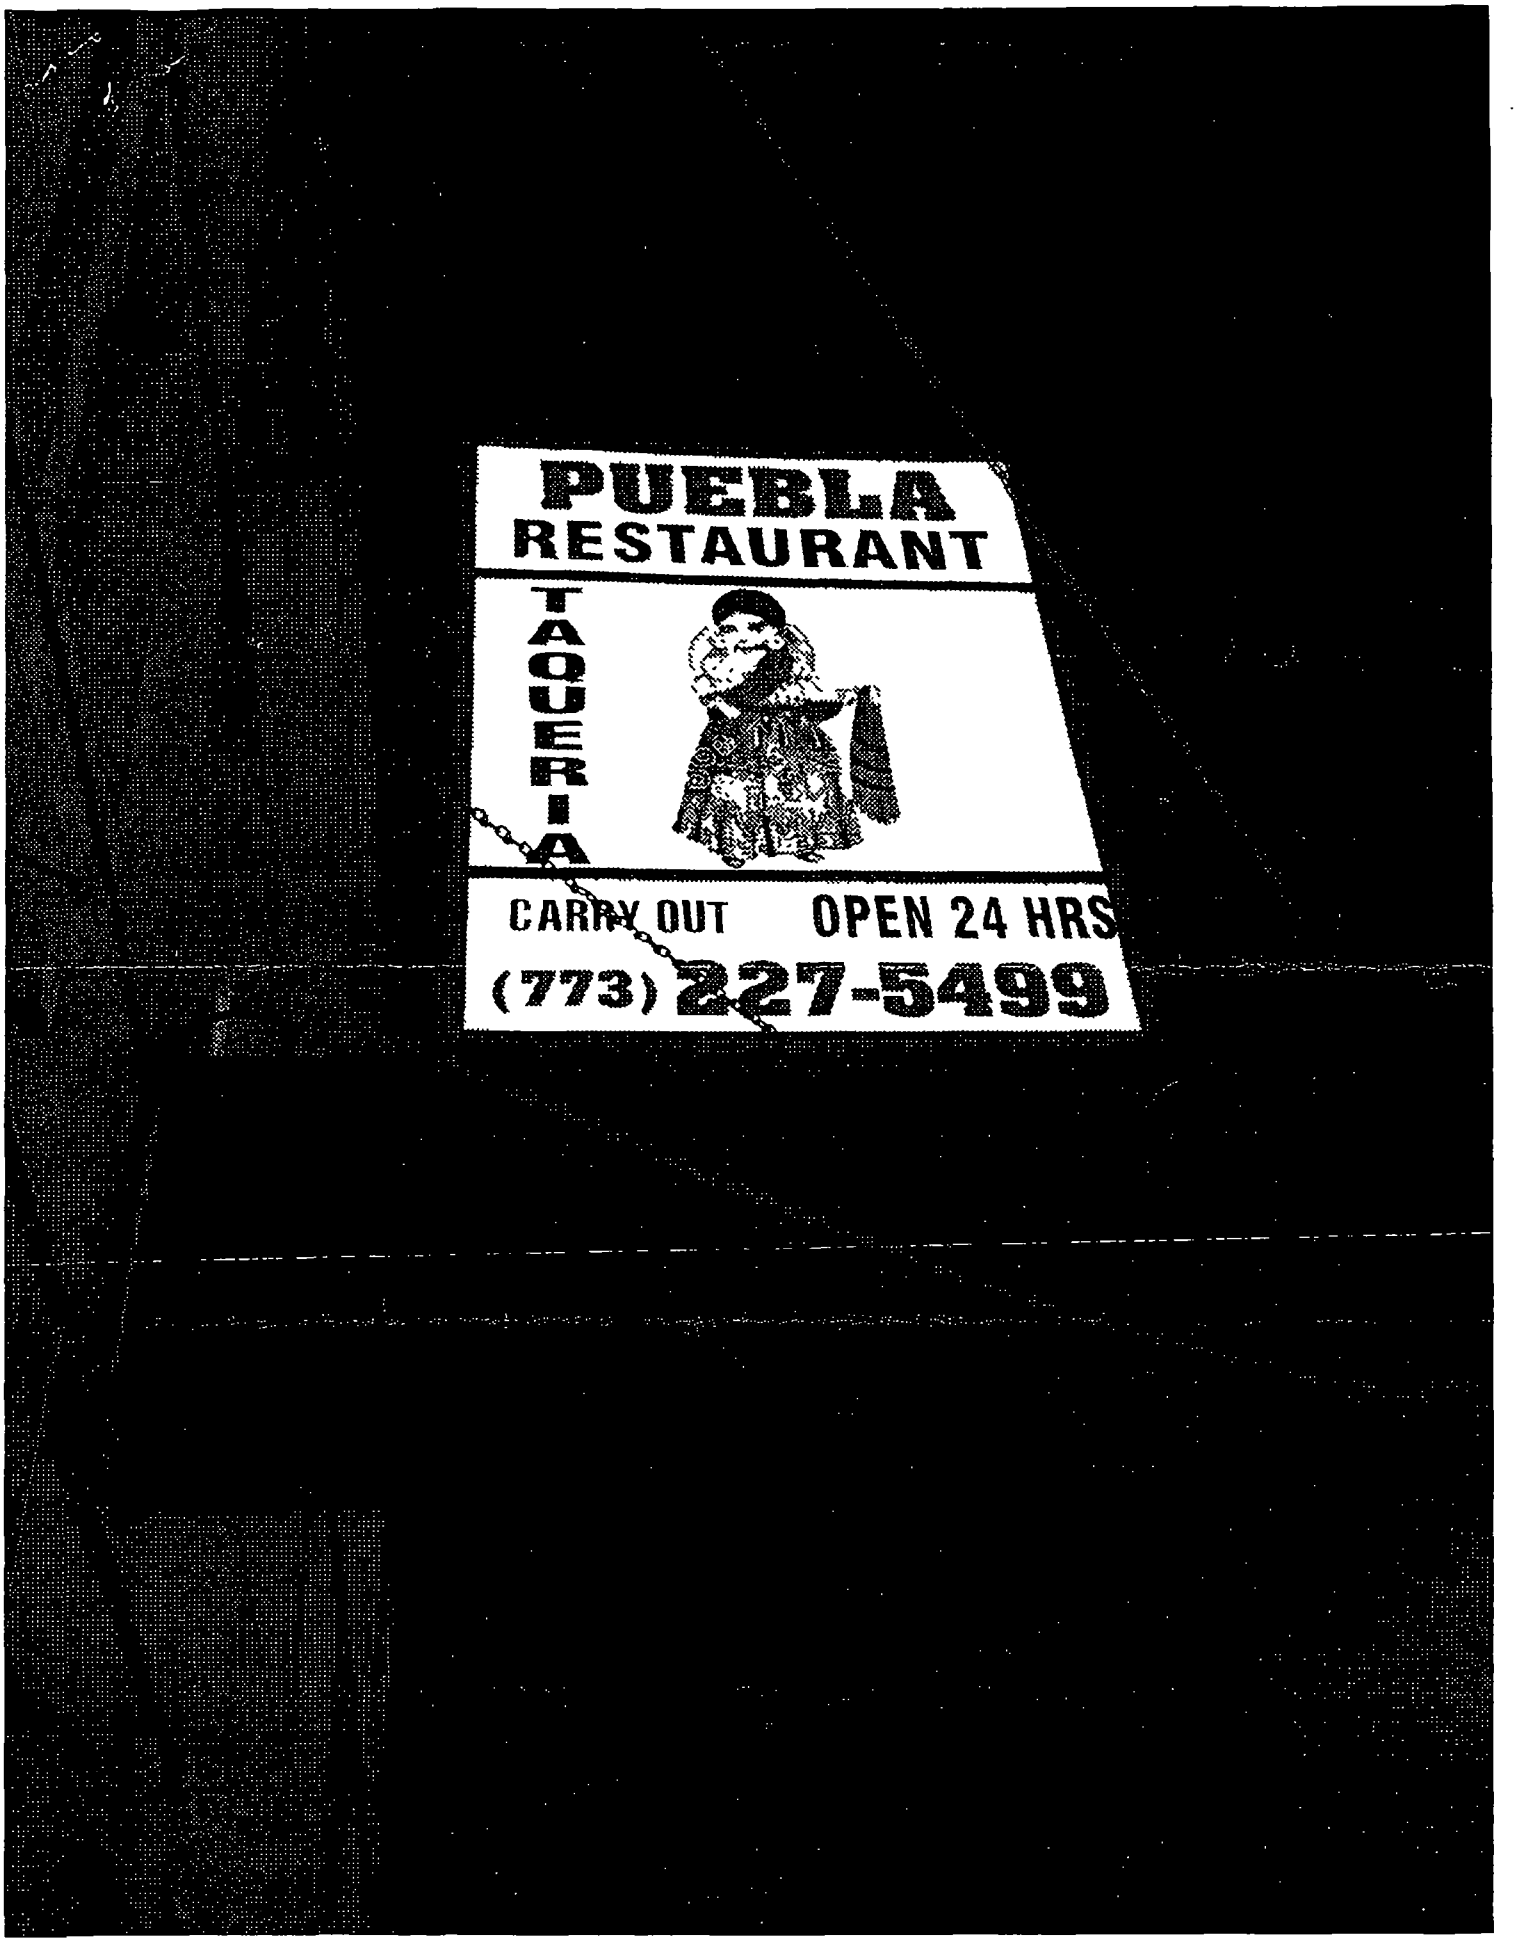
PUEBLA
RESTAURANT
TAQUERIA
CARRY OUT
OPEN 24 HRS
(773) 227-5499

City of Chicago

O2015-8733

Office of the City Clerk

Document Tracking Sheet

Meeting Date:	12/9/2015
Sponsor(s):	Villegas (36)
Type:	Ordinance
Title:	Grant(s) of privilege in public way for Mr. D's Snack Shop
Committee(s) Assignment:	Committee on Transportation and Public Way

ORDINANCE
MR. D'S SNACK SHOP
Acct. No. 3099 - 1
Permit No. 1120693

Be It Ordained by the City Council of the City of Chicago:

SECTION 1. Permission and authority are hereby given and granted to MR. D'S SNACK SHOP, upon the terms and subject to the conditions of this ordinance to maintain and use one (1) sign(s) projecting over the public right-of-way attached to its premises known as 6656 W. Diversey Ave..

Said sign structure(s) measures as follows; along W. Diversey Ave:
One (1) at four (4) feet in length, six (6) feet in height and eighteen (18) feet above grade level.

The location of said privilege shall be as shown on prints kept on file with the Department of Business Affairs and Consumer Protection and the Office of the City Clerk.

Said privilege shall be constructed in accordance with plans and specifications approved by the Department of Transportation (Division of Project Development) and Zoning Department - Signs.

This grant of privilege in the public way shall be subject to the provisions of Section 10-28-015 and all other required provisions of the Municipal Code of Chicago.

The grantee shall pay to the City of Chicago as compensation for the privilege #1120693 herein granted the sum of one hundred ($100.00) per annum in advance.


A 25% penalty will be added for payments received after due date.

The permit holder agrees to hold the City of Chicago harmless for any damage, relocation or replacement costs associated with damage, relocation or removal of private property caused by the City performing work in the public way.

Authority herein given and granted for a period of five (5) years from and after 11/10/2015.

Alderman _____

Gilbert Villegas 36th Ward

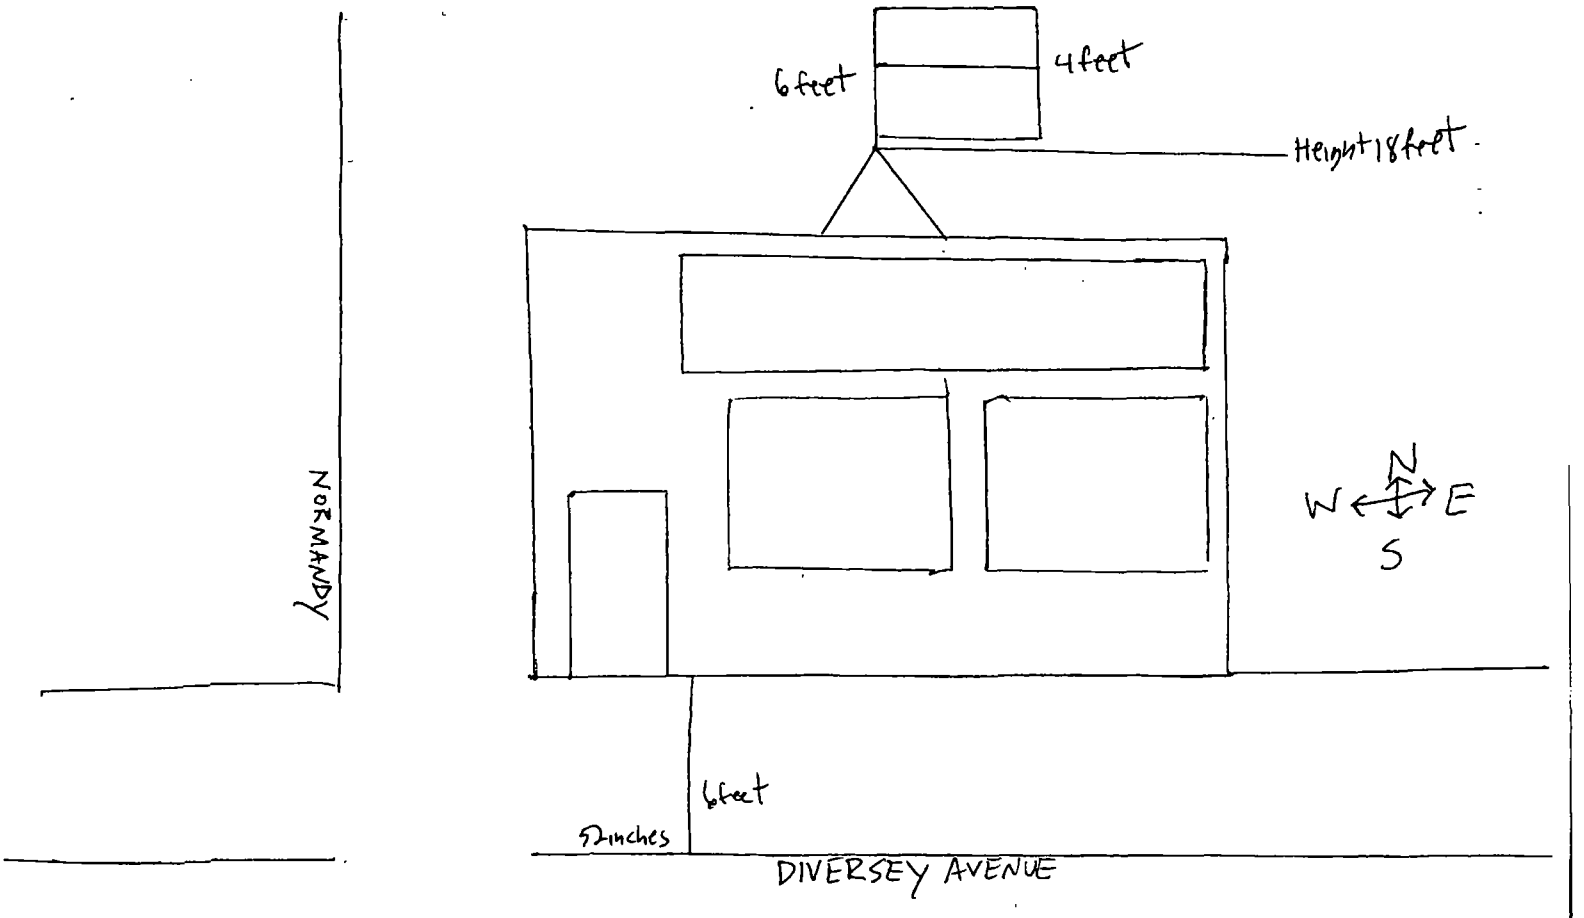
6 feet
4 feet
Height 18 feet
NORMANDY
N
W
E
S
6 feet
5 inches
DIVERSEY AVENUE

Department of Business Affairs and Consumer Protection
Small Business Center - Public Way Use Unit
City Hall - 121 N. LaSalle Street, Room 800 • Chicago, IL 60602
312-74-GOBIZ / 312-744-6249 • (312) 744-1944 (TTY)
http://www.cityofchicago.org/bacp

12/09/2015

Alderman **Gilbert Villegas**
Ward # **36**
City of Chicago
City Hall, Room **200**
121 North LaSalle Street
Chicago, Illinois 60602

Re: An ordinance to use and maintain a portion of the public right-of-way for **one (1) sign(s)** for **MR. D'S SNACK SHOP**, adjacent to the premises known as **6656 W. Diversey Ave.**.

Dear Alderman **Gilbert Villegas**:

The applicant referenced above has requested the use of the public right-of-way for a **sign(s)**. An ordinance has been prepared by the Department of Business Affairs and Consumer Protection – Small Business Center - Public Way Use Unit for presentation to the City Council. Because this request was made for properties located in your ward, as approved by you as per the attached, I respectfully request that you introduce the attached ordinance at the next City Council meeting.

If you have any questions regarding this ordinance, please contact Anthony Bertuca at (312) 744-5506.

Department of Business Affairs and Consumer Protection

City of Chicago

O2015-8742

Office of the City Clerk

Document Tracking Sheet

Meeting Date:	12/9/2015
Sponsor(s):	Laurino (39)
Type:	Ordinance
Title:	Grant(s) of privilege in public way for Cannizzaro Law Offices, P.C.
Committee(s) Assignment:	Committee on Transportation and Public Way

ORDINANCE
CANNIZZARO LAW OFFICES, P.C.
Acct. No. 399798 - 1
Permit No. 1119563

Be It Ordained by the City Council of the City of Chicago:

SECTION 1. Permission and authority are hereby given and granted to CANNIZZARO LAW OFFICES, P.C., upon the terms and subject to the conditions of this ordinance to construct, install, maintain and use one (1) Planter(s) on the public right-of-way for beautification purposes adjacent to its premises known as 5357 W. Devon Ave..

Said Planter(s) at W. Devon Avenue measure(s):
One (1) at one (1) foot in length, and one point eight three (1.83) foot in width for a total of one point eight three (1.83) square feet.

Grantee must allow the required clear and unobstructed space for pedestrian passage at all times per rules and regulations approved by the Department of Transportation.

The location of said privilege shall be as shown on prints kept on file with the Department of Business Affairs and Consumer Protection and the Office of the City Clerk.

Said privilege shall be constructed in accordance with plans and specifications approved by the Department of Planning and Development and Department of Transportation (Division of Project Development).

This grant of privilege in the public way shall be subject to the provisions of Section 10-28-015 and all other required provisions of the Municipal Code of Chicago.

The grantee shall pay to the City of Chicago as compensation for the privilege #1119563 herein granted the sum of zero ($.00) per annum in advance.

A 25% penalty will be added for payments received after due date.

The permit holder agrees to hold the City of Chicago harmless for any damage, relocation or replacement costs associated with damage, relocation or removal of private property caused by the City performing work in the public way.

Authority herein given and granted for a period of five (5) years from and after Date of Passage.

Alderman _____


Margaret Laurino 39th Ward

APPLICATION TO USE THE PUBLIC RIGHT OF WAY


BUSINESS NAME: CANNIZZARO LAW OFFICES

BUSINESS ADDRESS: 5357 W. DIVERSEY AVE.

SCALE OF DRAWING: 1"=5'

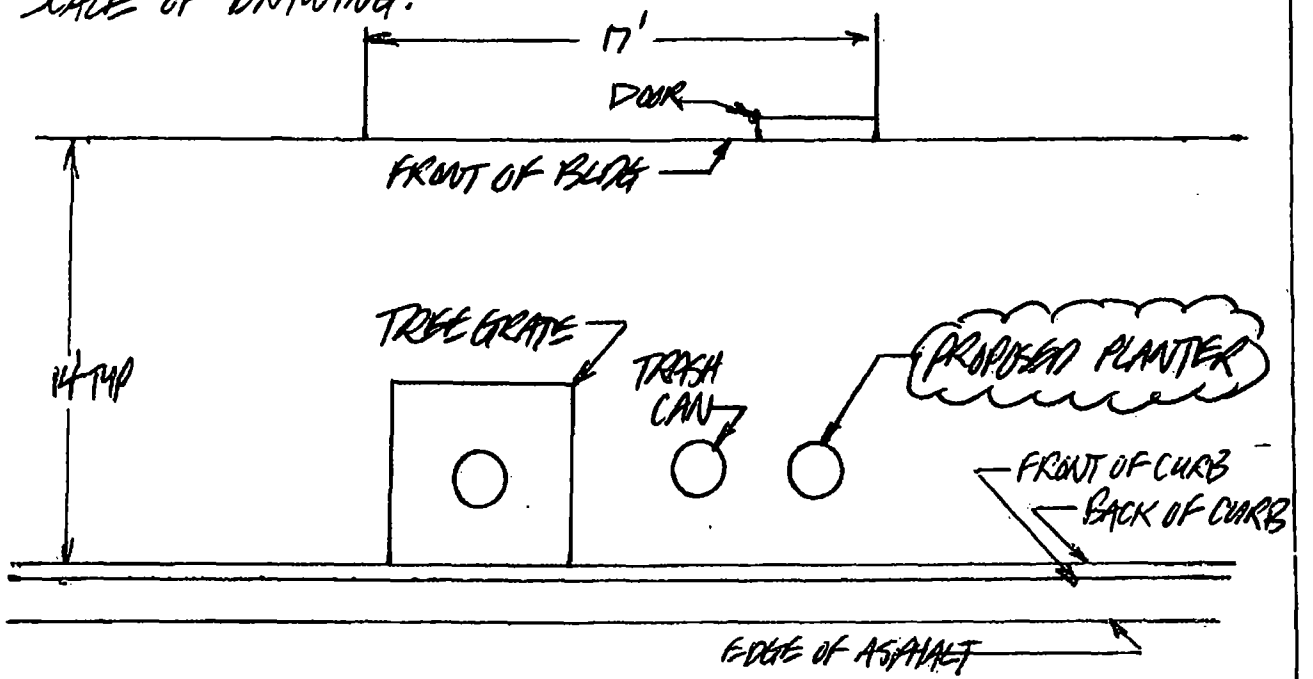

PLAN VIEW OF STREET SCAPE

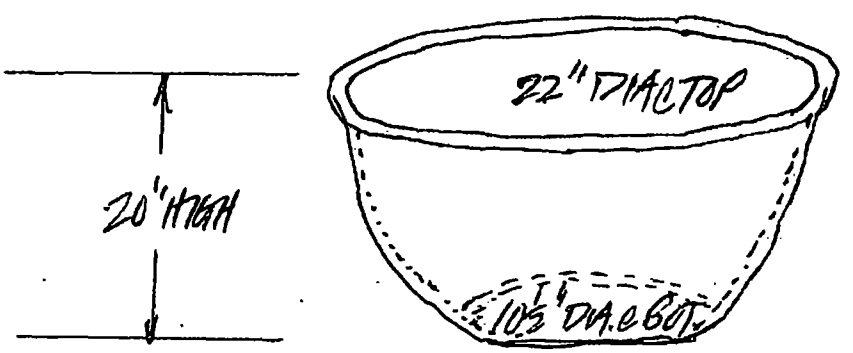

PROPOSED PLANTER DETAIL (NTS)

City of Chicago

O2015-8743

Office of the City Clerk

Document Tracking Sheet

Meeting Date:	12/9/2015
Sponsor(s):	Laurino (39)
Type:	Ordinance
Title:	Grant(s) of privilege in public way for Chicago Cat Clinic
Committee(s) Assignment:	Committee on Transportation and Public Way

ORDINANCE
Chicago Cat Clinic
Acct. No. 218632 - 1
Permit No. 1119554

Be It Ordained by the City Council of the City of Chicago:

SECTION 1. Permission and authority are hereby given and granted to Chicago Cat Clinic, upon the terms and subject to the conditions of this ordinance to construct, install, maintain and use two (2) Planter(s) on the public right-of-way for beautification purposes adjacent to its premises known as 5301 W. Devon Ave..

Said Planter(s) at W.Devon Avenue measure(s):
Two (2) at one (1) foot in length, and one point eight three (1.83) foot in width for a total of three point six six (3.66) square feet.

Grantee must allow the required clear and unobstructed space for pedestrian passage at all times per rules and regulations approved by the Department of Transportation.

The location of said privilege shall be as shown on prints kept on file with the Department of Business Affairs and Consumer Protection and the Office of the City Clerk.

Said privilege shall be constructed in accordance with plans and specifications approved by the Department of Planning and Development and Department of Transportation (Division of Project Development).

This grant of privilege in the public way shall be subject to the provisions of Section 10-28-015 and all other required provisions of the Municipal Code of Chicago.

The grantee shall pay to the City of Chicago as compensation for the privilege #1119554 herein granted the sum of zero ($.00) per annum in advance.

A 25% penalty will be added for payments received after due date.

The permit holder agrees to hold the City of Chicago harmless for any damage, relocation or replacement costs associated with damage, relocation or removal of private property caused by the City performing work in the public way.

Authority herein given and granted for a period of five (5) years from and after Date of Passage.

Alderman _____


Margaret Laurino 39th Ward

APPLICATION TO USE THE PUBLIC RIGHT OF WAY


BUSINESS NAME: DBA CHICAGO CAT CLINIC
JOHN D. NORDWALL JR, DVM, PC

BUSINESS ADDRESS: 5301 W. DEVON AVE

SCALE OF DRAWING: 1"=10'

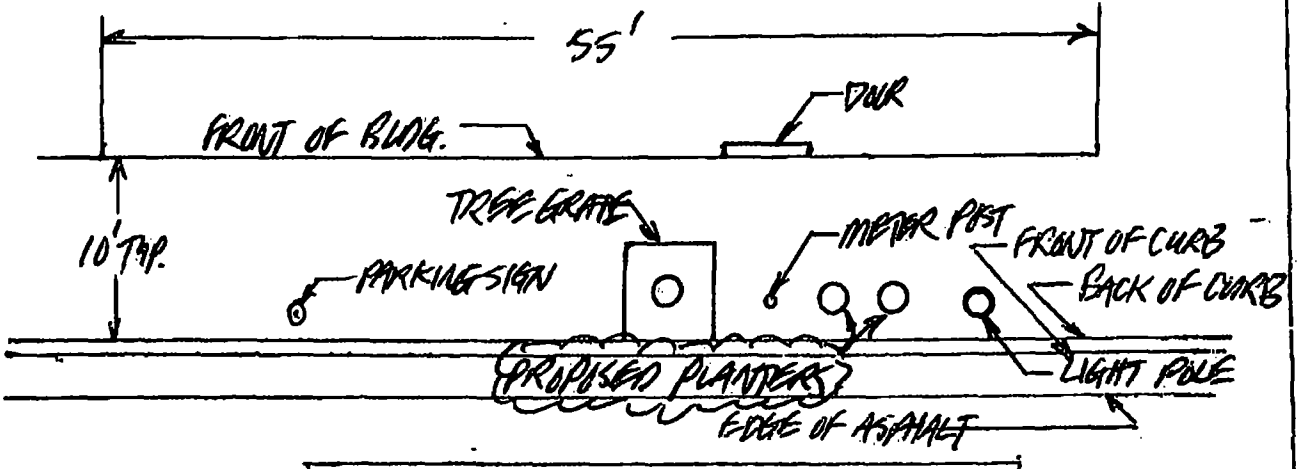

PLAN VIEW OF STREET SCAPE

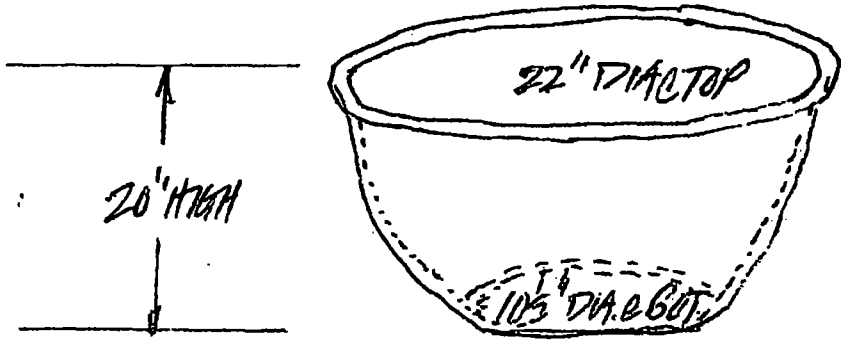

PROPOSED PLANTER DETAIL (NTS)

City of Chicago

O2015-8763

Office of the City Clerk

Document Tracking Sheet

Meeting Date:	12/9/2015
Sponsor(s):	Laurino (39)
Type:	Ordinance
Title:	Grant(s) of privilege in public way for Michael L. Connolly D.D.S.
Committee(s) Assignment:	Committee on Transportation and Public Way

ORDINANCE
MICHAEL L. CONNOLLY D.D.S.
Acct. No. 357124 - 1
Permit No. 1120780

Be It Ordained by the City Council of the City of Chicago:

SECTION 1. Permission and authority are hereby given and granted to MICHAEL L. CONNOLLY D.D.S., upon the terms and subject to the conditions of this ordinance to maintain and use one (1) sign(s) projecting over the public right-of-way attached to its premises known as 6019 N. Cicero Ave..

Said sign structure(s) measures as follows; along N. Cicero Avenue:
One (1) at nine (9) feet in length, two point one seven (2.17) feet in height and eleven (11) feet above grade level.

The location of said privilege shall be as shown on prints kept on file with the Department of Business Affairs and Consumer Protection and the Office of the City Clerk.

Said privilege shall be constructed in accordance with plans and specifications approved by the Department of Transportation (Division of Project Development) and Zoning Department - Signs.

This grant of privilege in the public way shall be subject to the provisions of Section 10-28-015 and all other required provisions of the Municipal Code of Chicago.

The grantee shall pay to the City of Chicago as compensation for the privilege #1120780 herein granted the sum of one hundred ($100.00) per annum in advance.


A 25% penalty will be added for payments received after due date.

The permit holder agrees to hold the City of Chicago harmless for any damage, relocation or replacement costs associated with damage, relocation or removal of private property caused by the City performing work in the public way.

Authority herein given and granted for a period of five (5) years from and after 11/10/2015.

Alderman _____

Margaret Laurino 39th Ward

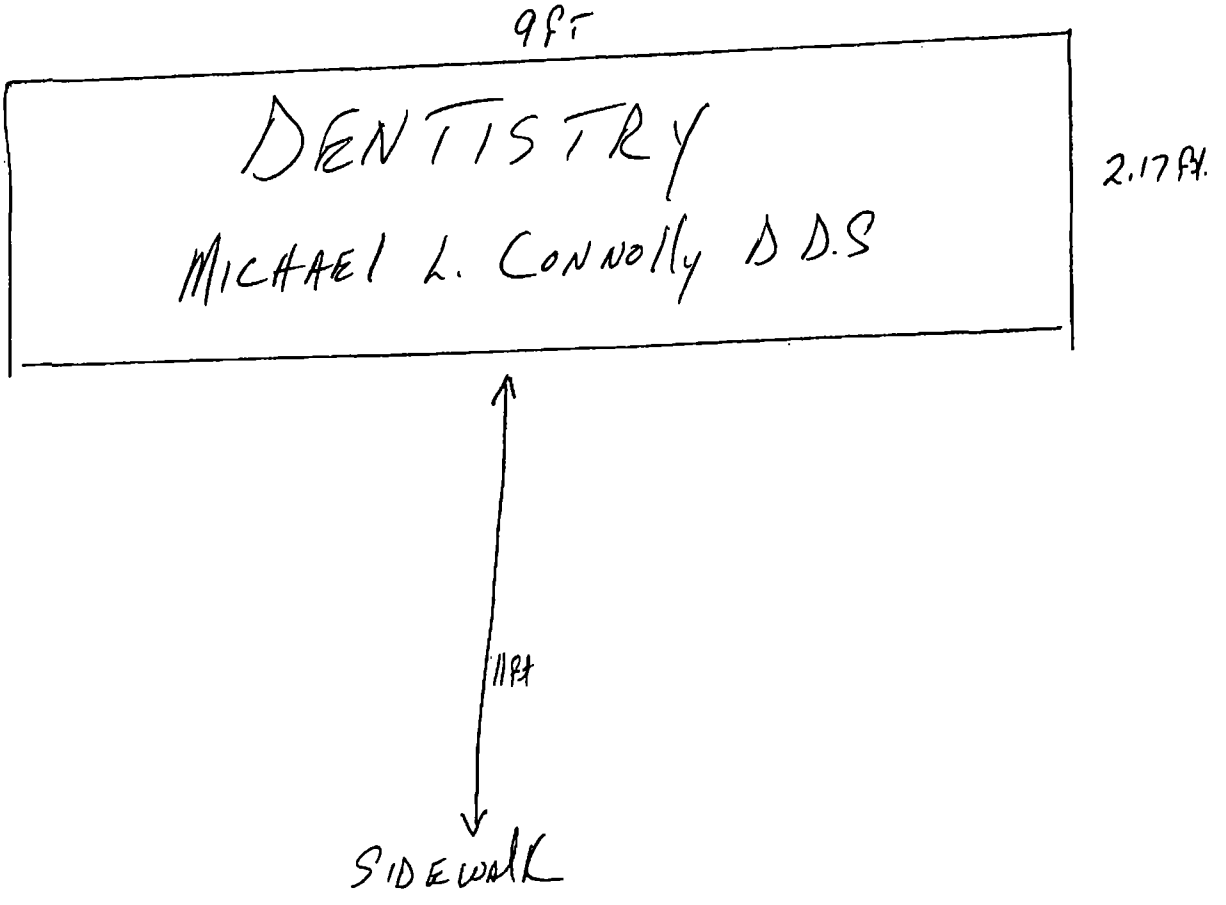
9ft
DENTISTRY
MICHAEL L. CONNOLLY D.D.S
2.17ft.
11ft
SIDEWALK

City of Chicago

Office of the City Clerk

Document Tracking Sheet

O2015-8768

Meeting Date:	12/9/2015
Sponsor(s):	Laurino (39)
Type:	Ordinance
Title:	Grant(s) of privilege in public way for Dance and Music Academy, Inc.
Committee(s) Assignment:	Committee on Transportation and Public Way

ORDINANCE
DANCE AND MUSIC ACADEMY, INC.
Acct. No. 381075 - 1
Permit No. 1119553

Be It Ordained by the City Council of the City of Chicago:

SECTION 1. Permission and authority are hereby given and granted to DANCE AND MUSIC ACADEMY, INC., upon the terms and subject to the conditions of this ordinance to construct, install, maintain and use one (1) Planter(s) on the public right-of-way for beautification purposes adjacent to its premises known as 5347 W. Devon Ave..

Said Planter(s) at W. Devon Avenue measure(s):
One (1) at two (2) feet in length, and two point eight three (2.83) feet in width for a total of five point six six (5.66) square feet.

Grantee must allow the required clear and unobstructed space for pedestrian passage at all times per rules and regulations approved by the Department of Transportation.

The location of said privilege shall be as shown on prints kept on file with the Department of Business Affairs and Consumer Protection and the Office of the City Clerk.

Said privilege shall be constructed in accordance with plans and specifications approved by the Department of Planning and Development and Department of Transportation (Division of Project Development).

This grant of privilege in the public way shall be subject to the provisions of Section 10-28-015 and all other required provisions of the Municipal Code of Chicago.

The grantee shall pay to the City of Chicago as compensation for the privilege #1119553 herein granted the sum of zero ($.00) per annum in advance.

A 25% penalty will be added for payments received after due date.

The permit holder agrees to hold the City of Chicago harmless for any damage, relocation or replacement costs associated with damage, relocation or removal of private property caused by the City performing work in the public way.

Authority herein given and granted for a period of five (5) years from and after Date of Passage.

Alderman _____


Margaret Laurino 39th Ward

APPLICATION TO USE THE PUBLIC RIGHT OF WAY


BUSINESS NAME: DANCE ACADEMY

BUSINESS ADDRESS: 5347 W. DEVON AVE.

SCALE OF DRAWING: 1"=5'

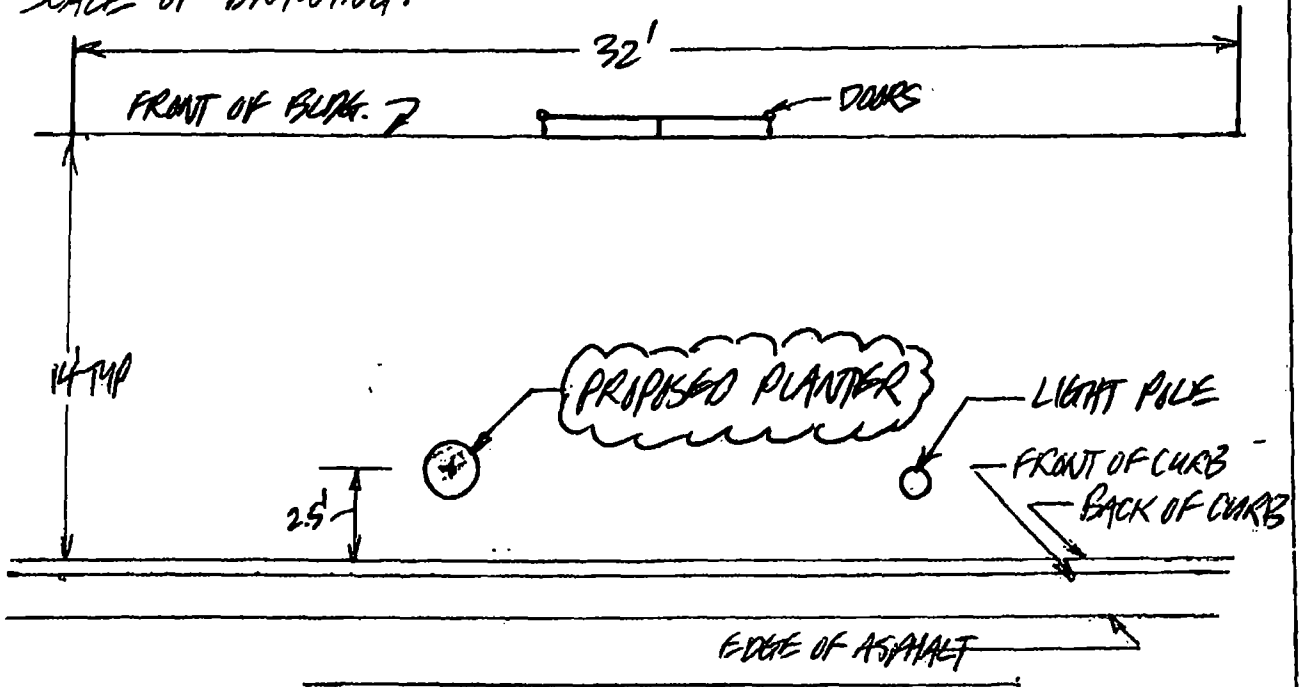

PLAN VIEW OF STREET SCAPE

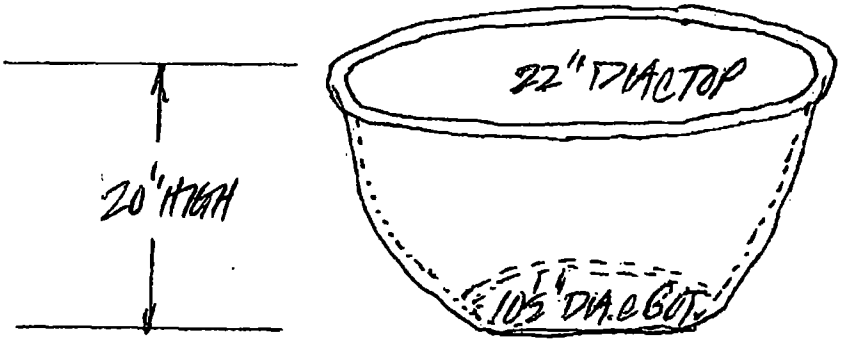

PROPOSED PLANTER DETAIL (NTS)

City of Chicago

O2015-8769

Office of the City Clerk

Document Tracking Sheet

Meeting Date:	12/9/2015
Sponsor(s):	Laurino (39)
Type:	Ordinance
Title:	Grant(s) of privilege in public way for Ivy's Burgers, Hot Dogs and Fries
Committee(s) Assignment:	Committee on Transportation and Public Way

ORDINANCE
IVY'S BURGERS, HOT DOGS AND FRIES
Acct. No. 369852 - 1
Permit No. 1119549

Be It Ordained by the City Council of the City of Chicago:

SECTION 1. Permission and authority are hereby given and granted to IVY'S BURGERS, HOT DOGS AND FRIES, upon the terms and subject to the conditions of this ordinance to maintain and use, as now constructed, one (1) Planter(s) on the public right-of-way for beautification purposes adjacent to its premises known as 5419 W. Devon Ave..

Said Planter(s) at W. Devon Avenue measure(s):
One (1) at one (1) foot in length, and one point eight three (1.83) foot in width for a total of one point eight three (1.83) square feet.

Grantee must allow the required clear and unobstructed space for pedestrian passage at all times per rules and regulations approved by the Department of Transportation.

The location of said privilege shall be as shown on prints kept on file with the Department of Business Affairs and Consumer Protection and the Office of the City Clerk.

Said privilege shall be constructed in accordance with plans and specifications approved by the Department of Planning and Development and Department of Transportation (Division of Project Development).

This grant of privilege in the public way shall be subject to the provisions of Section 10-28-015 and all other required provisions of the Municipal Code of Chicago.

The grantee shall pay to the City of Chicago as compensation for the privilege #1119549 herein granted the sum of zero ($.00) per annum in advance.

A 25% penalty will be added for payments received after due date.

The permit holder agrees to hold the City of Chicago harmless for any damage, relocation or replacement costs associated with damage, relocation or removal of private property caused by the City performing work in the public way.

Authority herein given and granted for a period of five (5) years from and after Date of Passage.

Alderman _____


Margaret Laurino 39th Ward

APPLICATION TO USE THE PUBLIC RIGHT OF WAY


BUSINESS NAME: IVY'S BURGERS, HOTDOGS & FRIES

BUSINESS ADDRESS: 5419 W. DIVISION AVE.

SCALE OF DRAWING: 1"=5'

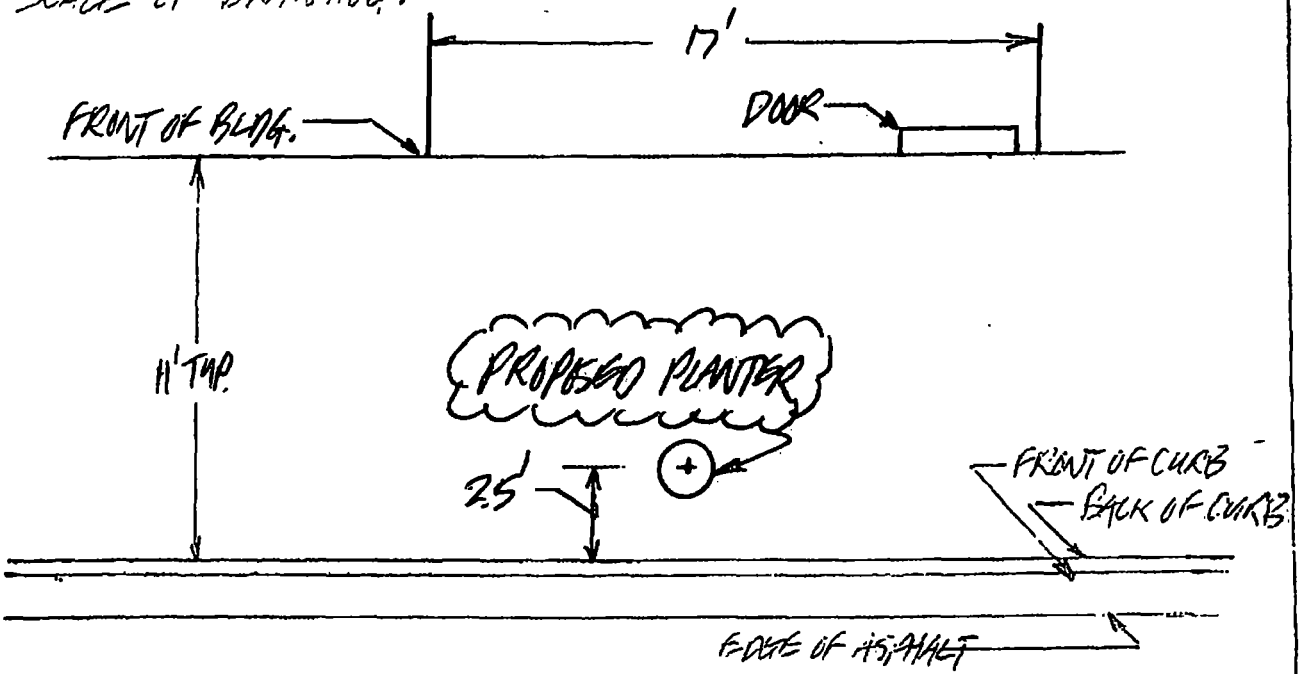

PLAN VIEW OF STREET SCAPE

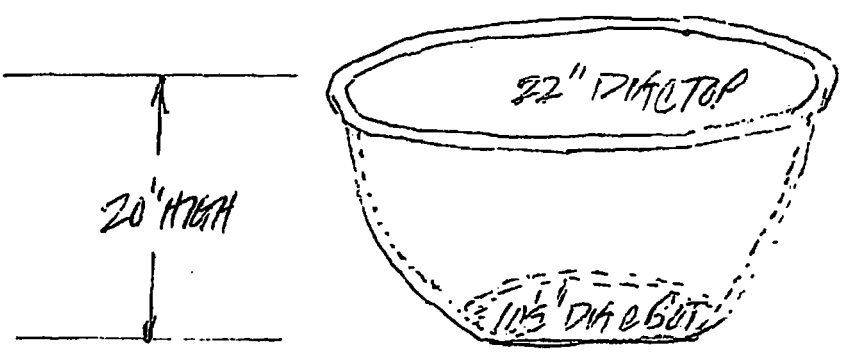

PROPOSED PLANTER DETAIL (NTS)

City of Chicago

O2015-8771

Office of the City Clerk

Document Tracking Sheet

Meeting Date:	12/9/2015
Sponsor(s):	Laurino (39)
Type:	Ordinance
Title:	Grant(s) of privilege in public way for My Sister's Closet
Committee(s) Assignment:	Committee on Transportation and Public Way

ORDINANCE
MY SISTER'S CLOSET
Acct. No. 50460 - 3
Permit No. 1119547

Be It Ordained by the City Council of the City of Chicago:

SECTION 1. Permission and authority are hereby given and granted to MY SISTER'S CLOSET, upon the terms and subject to the conditions of this ordinance to construct, install, maintain and use one (1) Planter(s) on the public right-of-way for beautification purposes adjacent to its premises known as 5413-5417 W. Devon Ave..

Said Planter(s) at W. Devon Street measure(s):
One (1) at one (1) foot in length, and one point eight three (1.83) foot in width for a total of one point eight three (1.83) square feet.

Grantee must allow the required clear and unobstructed space for pedestrian passage at all times per rules and regulations approved by the Department of Transportation.

The location of said privilege shall be as shown on prints kept on file with the Department of Business Affairs and Consumer Protection and the Office of the City Clerk.

Said privilege shall be constructed in accordance with plans and specifications approved by the Department of Planning and Development and Department of Transportation (Division of Project Development).

This grant of privilege in the public way shall be subject to the provisions of Section 10-28-015 and all other required provisions of the Municipal Code of Chicago.

The grantee shall pay to the City of Chicago as compensation for the privilege #1119547 herein granted the sum of zero ($.00) per annum in advance.

A 25% penalty will be added for payments received after due date.

The permit holder agrees to hold the City of Chicago harmless for any damage, relocation or replacement costs associated with damage, relocation or removal of private property caused by the City performing work in the public way.

Authority herein given and granted for a period of five (5) years from and after Date of Passage.

Alderman _____


Margaret Laurino 39th Ward

APPLICATION TO USE THE PUBLIC RIGHT OF WAY


BUSINESS NAME: MY SISTER'S CLOSET

BUSINESS ADDRESS: 5413-5417 W. DEVON AVE.

SCALE OF DRAWING: 1"=5'

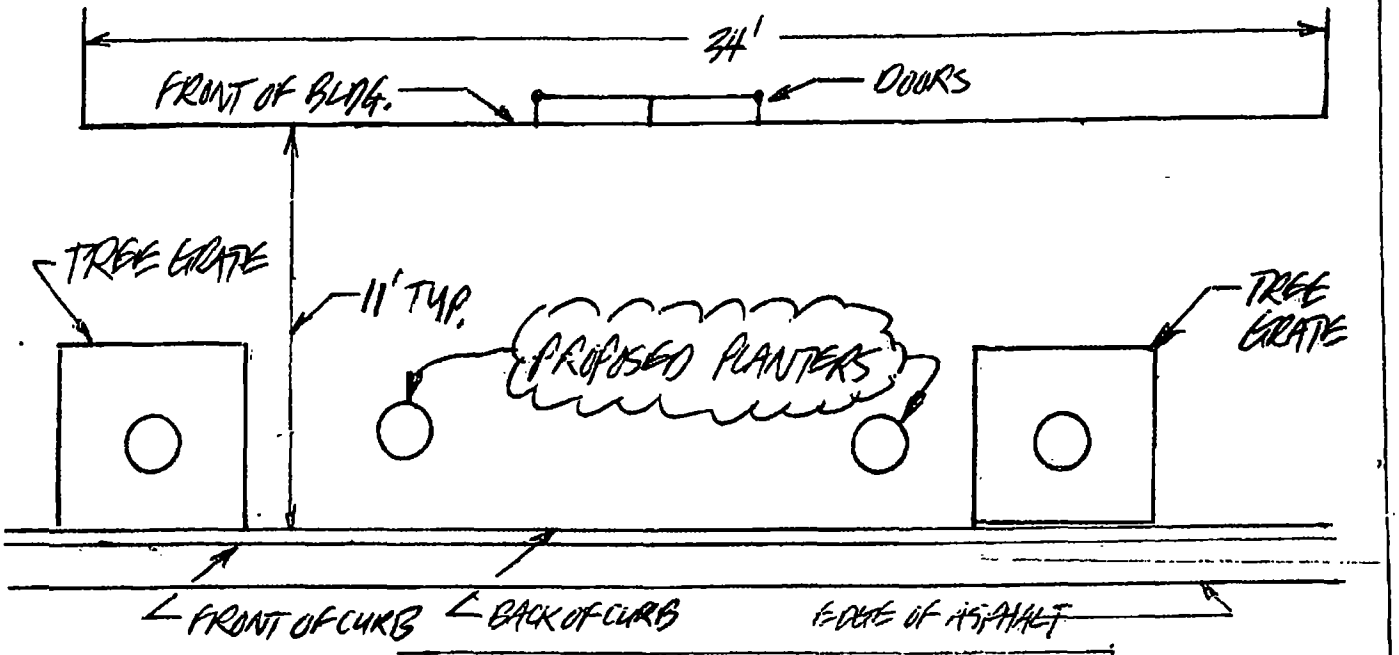

PLAN VIEW OF STREET SCAPE

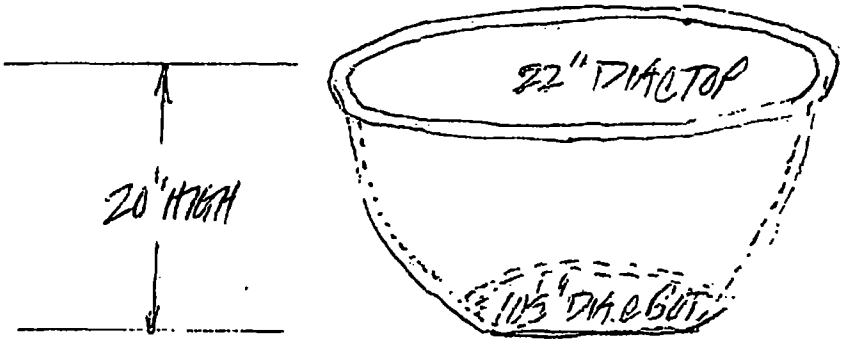

PROPOSED PLANTER DETAIL (NTS)

City of Chicago

O2015-8773

Office of the City Clerk

Document Tracking Sheet

Meeting Date:	12/9/2015
Sponsor(s):	Laurino (39)
Type:	Ordinance
Title:	Grant(s) of privilege in public way for Nano's Hair & Day Spa, Inc.
Committee(s) Assignment:	Committee on Transportation and Public Way

ORDINANCE
NANO'S HAIR & DAY SPAC, INC.
Acct. No. 308627 - 1
Permit No. 1119456

Be It Ordained by the City Council of the City of Chicago:

SECTION 1. Permission and authority are hereby given and granted to NANO'S HAIR & DAY SPAC, INC., upon the terms and subject to the conditions of this ordinance to construct, install, maintain and use one (1) Planter(s) on the public right-of-way for beautification purposes adjacent to its premises known as 5339 W. Devon Ave..

Said Planter(s) at W. Devon Avenue measure(s):
One (1) at one (1) foot in length, and one point eight three (1.83) foot in width for a total of one point eight three (1.83) square feet.

Grantee must allow the required clear and unobstructed space for pedestrian passage at all times per rules and regulations approved by the Department of Transportation.

The location of said privilege shall be as shown on prints kept on file with the Department of Business Affairs and Consumer Protection and the Office of the City Clerk.

Said privilege shall be constructed in accordance with plans and specifications approved by the Department of Planning and Development and Department of Transportation (Division of Project Development).

This grant of privilege in the public way shall be subject to the provisions of Section 10-28-015 and all other required provisions of the Municipal Code of Chicago.

The grantee shall pay to the City of Chicago as compensation for the privilege #1119456 herein granted the sum of zero ($.00) per annum in advance.

A 25% penalty will be added for payments received after due date.

The permit holder agrees to hold the City of Chicago harmless for any damage, relocation or replacement costs associated with damage, relocation or removal of private property caused by the City performing work in the public way.

Authority herein given and granted for a period of five (5) years from and after Date of Passage.

Alderman _____


Margaret Laurino 39th Ward

APPLICATION TO USE THE PUBLIC RIGHT OF WAY


BUSINESS NAME: NANA'S HAIR SALON

BUSINESS ADDRESS: 5339 W. DEVON AVE.

SCALE OF DRAWING: 1"=5'

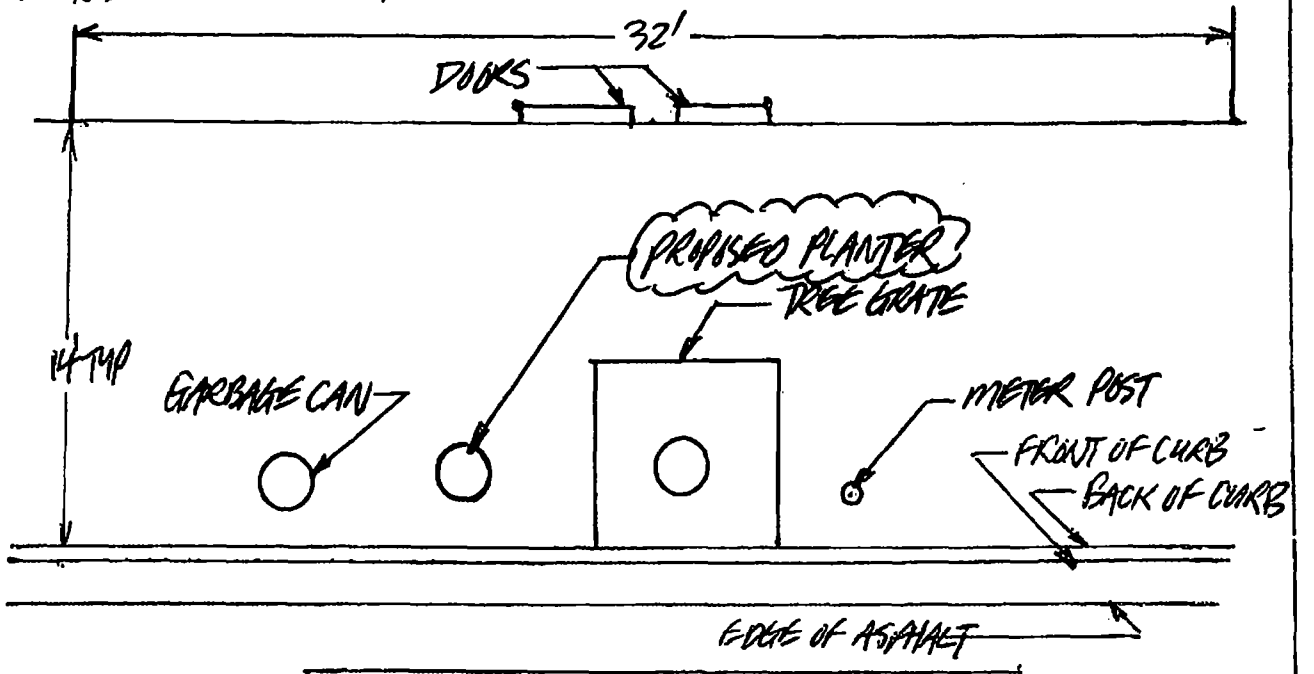

PLAN VIEW OF STREET SCAPE

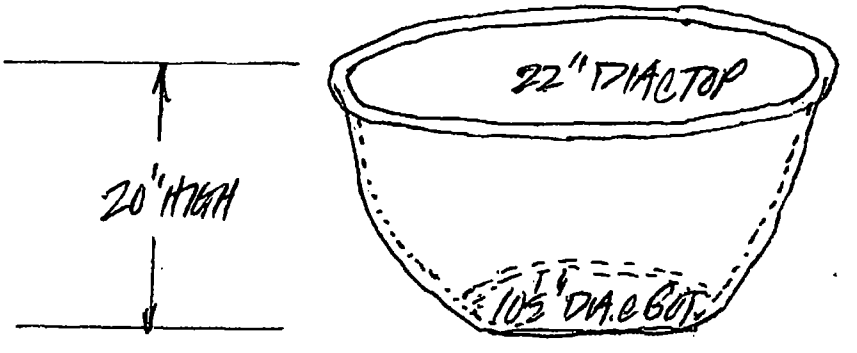

PROPOSED PLANTER DETAIL (NTS)

City of Chicago

O2015-8774

Office of the City Clerk

Document Tracking Sheet

Meeting Date:	12/9/2015
Sponsor(s):	Laurino (39)
Type:	Ordinance
Title:	Grant(s) of privilege in public way for Sidekicks
Committee(s) Assignment:	Committee on Transportation and Public Way

ORDINANCE
SIDEKICKS
Acct. No. 11584 - 1
Permit No. 1119586

Be It Ordained by the City Council of the City of Chicago:

SECTION 1. Permission and authority are hereby given and granted to SIDEKICKS, upon the terms and subject to the conditions of this ordinance to maintain and use, as now constructed, one (1) Dumpster Ramp(s) on the public right-of-way adjacent to its premises known as 4430 W. Montrose Ave..

Said Dumpster Ramp(s) at Montrose measure(s):
One (1) at thirteen (13) feet in length, and seven (7) feet in width for a total of ninety-one (91) square feet.

The location of said privilege shall be as shown on prints kept on file with the Department of Business Affairs and Consumer Protection and the Office of the City Clerk.

Said privilege shall be constructed in accordance with plans and specifications approved by the Department of Transportation (Division of Project Development).

This grant of privilege in the public way shall be subject to the provisions of Section 10-28-015 and all other required provisions of the Municipal Code of Chicago.

The grantee shall pay to the City of Chicago as compensation for the privilege #1119586 herein granted the sum of four hundred ($400.00) per annum in advance.


A 25% penalty will be added for payments received after due date.

The permit holder agrees to hold the City of Chicago harmless for any damage, relocation or replacement costs associated with damage, relocation or removal of private property caused by the City performing work in the public way.

Authority herein given and granted for a period of five (5) years from and after 08/01/2015.

Alderman _____

Margaret Laurino 39th Ward

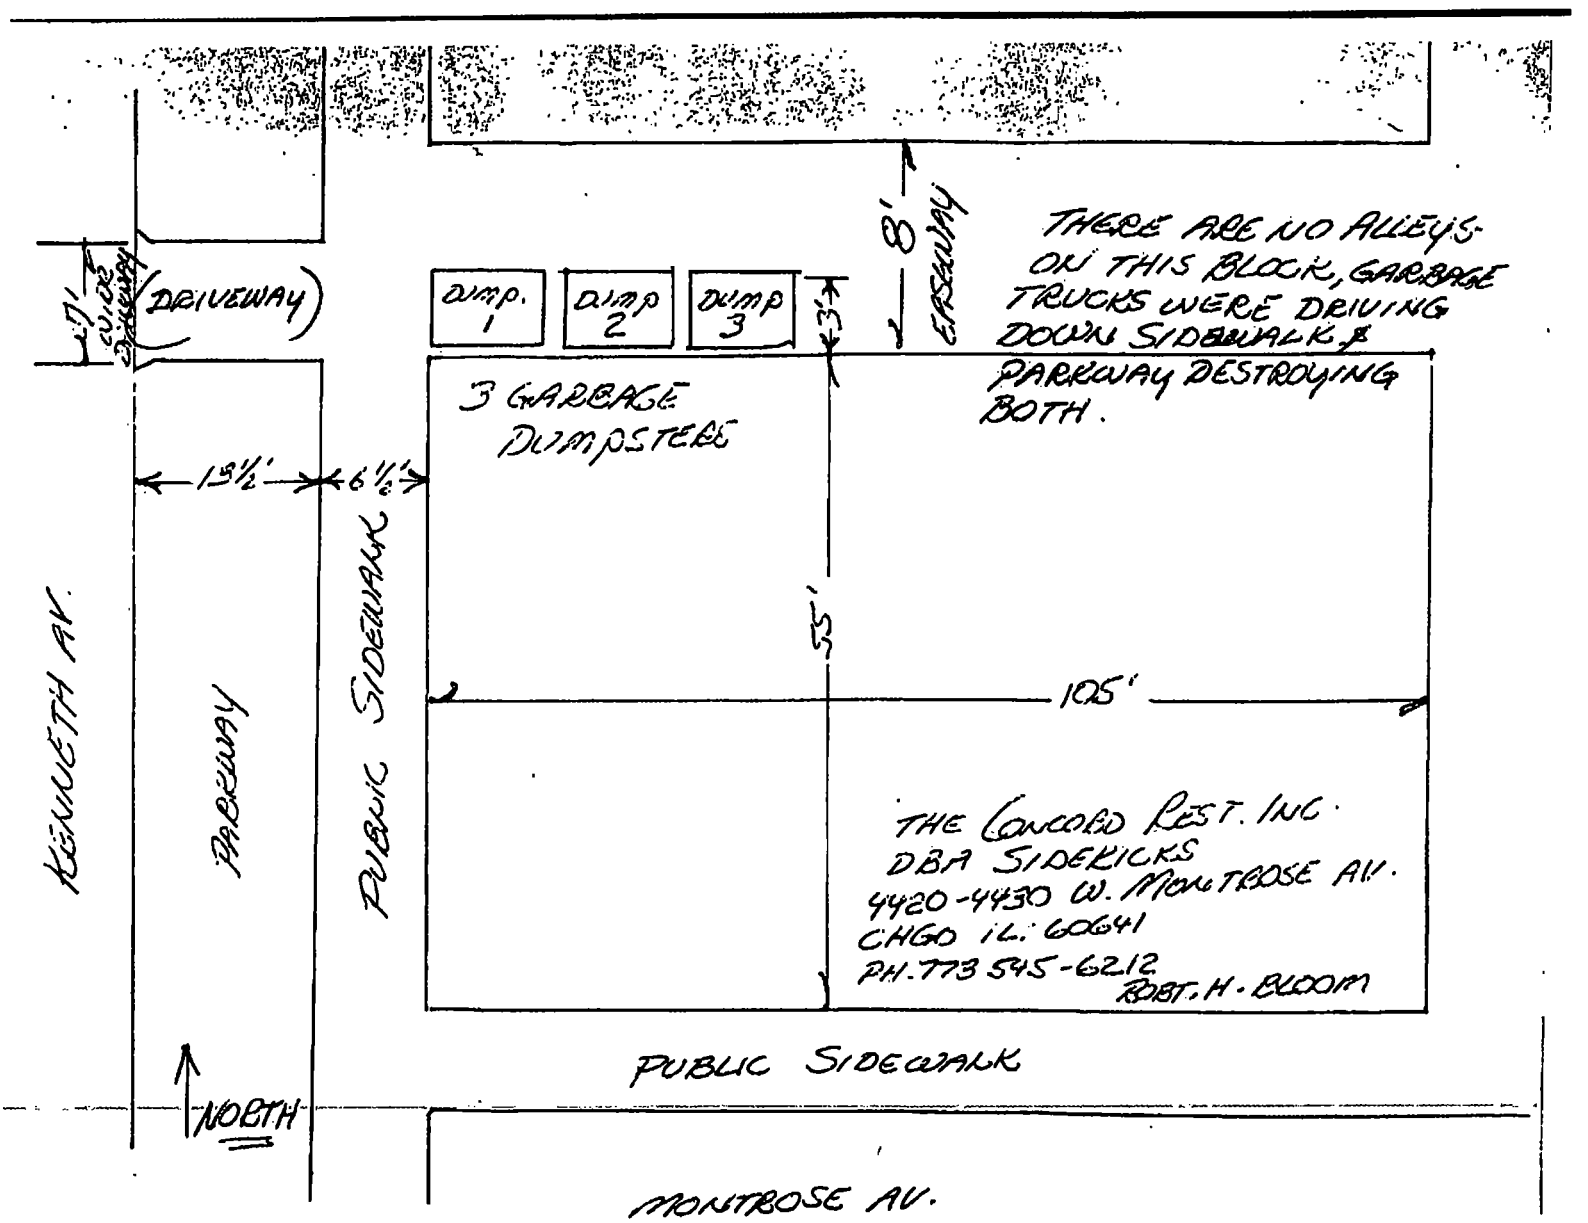
DRIVEWAY
11' WIDE DRIVEWAY
DUMP. 1
DUMP 2
DUMP 3
3'
8' EASEMENT
THERE ARE NO ALLEYS ON THIS BLOCK, GARBAGE TRUCKS WERE DRIVING DOWN SIDEWALK & PARKWAY DESTROYING BOTH.
3 GARBAGE DUMPSTERS
15½'
6½'
KENNETH AV.
PARKWAY
PUBLIC SIDEWALK
55'
105'
THE CONCORD REST. INC.
DBA SIDEKICKS
4420-4430 W. MONTROSE AV.
CHGO IL. 60641
PH. 773 545-6212
ROBT. H. BLOOM
PUBLIC SIDEWALK
NORTH
MONTROSE AV.

City of Chicago

O2015-8776

Office of the City Clerk

Document Tracking Sheet

Meeting Date:	12/9/2015
Sponsor(s):	Laurino (39)
Type:	Ordinance
Title:	Grant(s) of privilege in public way for Wintrust Bank
Committee(s) Assignment:	Committee on Transportation and Public Way

ORDINANCE
WINTRUST BANK
Acct. No. 289005 - 5
Permit No. 1120388

Be It Ordained by the City Council of the City of Chicago:

SECTION 1. Permission and authority are hereby given and granted to WINTRUST BANK, upon the terms and subject to the conditions of this ordinance to maintain and use one (1) sign(s) projecting over the public right-of-way attached to its premises known as 4343 N. Elston Ave..

Said sign structure(s) measures as follows; along N. Elston Avenue:
One (1) at nine (9) feet in length, six point five eight (6.58) feet in height and sixteen (16) feet above grade level.

The location of said privilege shall be as shown on prints kept on file with the Department of Business Affairs and Consumer Protection and the Office of the City Clerk.

Said privilege shall be constructed in accordance with plans and specifications approved by the Department of Transportation (Division of Project Development) and Zoning Department - Signs.

This grant of privilege in the public way shall be subject to the provisions of Section 10-28-015 and all other required provisions of the Municipal Code of Chicago.

The grantee shall pay to the City of Chicago as compensation for the privilege #1120388 herein granted the sum of three hundred ($300.00) per annum in advance.


A 25% penalty will be added for payments received after due date.

The permit holder agrees to hold the City of Chicago harmless for any damage, relocation or replacement costs associated with damage, relocation or removal of private property caused by the City performing work in the public way.

Authority herein given and granted for a period of five (5) years from and after Date of Passage.


Alderman _____

Margaret Laurino 39th Ward

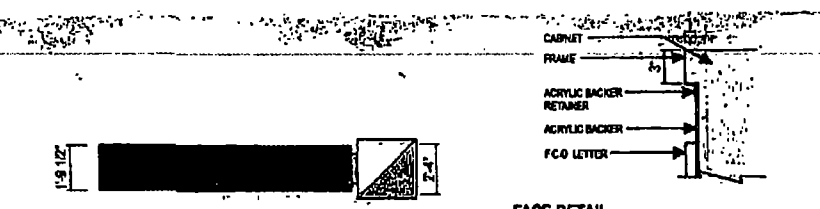

FACE DETAIL

SCALE 1"=1'-0"

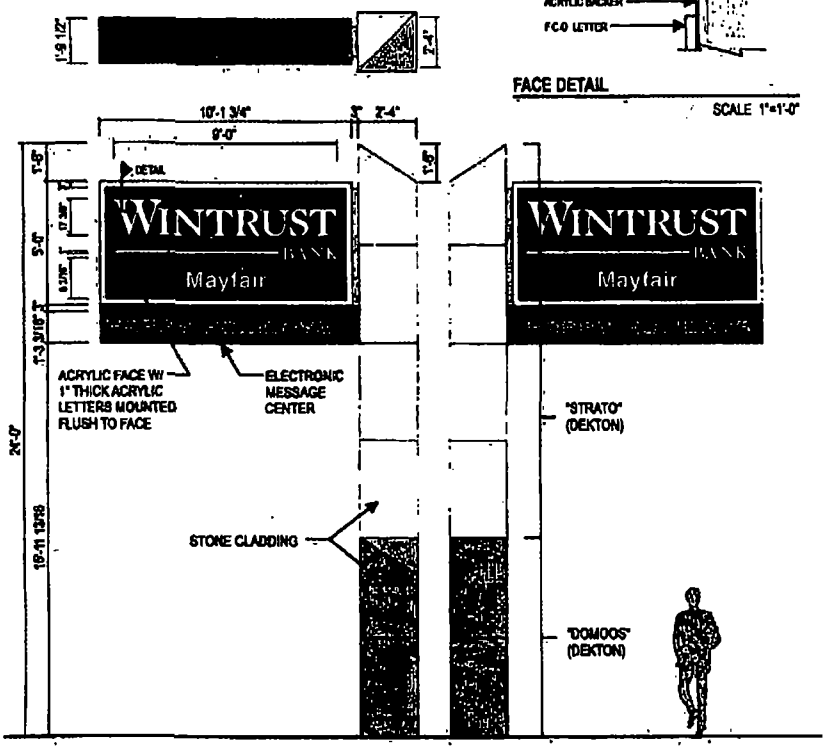

D.F. ILLUMINATED PYLON W/ EMC

QTY 1

SCALE 3/16"=1'-0"



EXISTING



PROPOSED

ICON

SIGN 1

Location: 4343 N Elston Ave Chicago, IL 60641

Proj #: 4312

Loc #: 4343

File Path: Active\BANKS\WWinTrust Financial\Project 4312\Locations\4312_4343_Chicago_IL

Drawing prepared for: WINTRUST BANK

Rev #	Revision Description	Rev Date	Rev By	Drawn By
Rev 1	Copy 1 relocated.	2/10/15	XX	TI
Rev 2	Copy 1 & 2 updated.	5/21/15	XX	TI
Rev 3	Copy 3 - Face detail 'C' is changed to the post.	7/10/15	XX	TI
Rev 4	Revised Copy 2 description.	12/22/15	XX	TI
Rev 5	000000	00/00/00	XXX	XXX
Rev 6	000000	00/00/00	XXX	XXX

Rev #	Revision Description	Rev Date	Rev By	Drawn By
Rev 7	000000	00/00/00	XXX	XXX
Rev 8	000000	00/00/00	XXX	XXX
Rev 9	000000	00/00/00	XXX	XXX
Rev 10	000000	00/00/00	XXX	XXX

Pg. 3

City of Chicago

O2015-8748

Office of the City Clerk

Document Tracking Sheet

Meeting Date:	12/9/2015
Sponsor(s):	O'Connor (40)
Type:	Ordinance
Title:	Grant(s) of privilege in public way for Clark Devon Hardware Co., Inc.
Committee(s) Assignment:	Committee on Transportation and Public Way

ORDINANCE
CLARK DEVON HARDWARE CO, INC
Acct. No. 4492 - 2
Permit No. 1120821

Be It Ordained by the City Council of the City of Chicago:

SECTION 1. Permission and authority are hereby given and granted to CLARK DEVON HARDWARE CO, INC, upon the terms and subject to the conditions of this ordinance to maintain and use, as now constructed, one (1) Clock(s) projecting over the public right-of-way adjacent to its premises known as 6401 N. Clark St..

Said Clock(s) at Corner of N. Clark St. & W. Devon Ave. measure(s):
One (1) at eleven (11) feet in length, and three point three (3.3) feet in width for a total of thirty-six point three (36.3) square feet.

The location of said privilege shall be as shown on prints kept on file with the Department of Business Affairs and Consumer Protection and the Office of the City Clerk.

Said privilege shall be constructed in accordance with plans and specifications approved by the Department of Transportation (Division of Project Development).

This grant of privilege in the public way shall be subject to the provisions of Section 10-28-015 and all other required provisions of the Municipal Code of Chicago.

The grantee shall pay to the City of Chicago as compensation for the privilege #1120821 herein granted the sum of four hundred ($400.00) per annum in advance.

A 25% penalty will be added for payments received after due date.

The permit holder agrees to hold the City of Chicago harmless for any damage, relocation or replacement costs associated with damage, relocation or removal of private property caused by the City performing work in the public way.

Authority herein given and granted for a period of five (5) years from and after 10/06/2015.

Alderman _____
Patrick O'Connor 40th Ward



13'

W. DEVON AVE

EDGE OF SIDEWALK

4"

BRICK FACADE HANGS OVER SIDEWALK BY 4"

ICONIC CLOCK OVERHANGS THE CORNER OF CLARK AND DEVON BY APPROXIMATELY 12" LOWEST POINT OF SIGNAGE IS 13FT ABOVE GRADE.

Department of Business Affairs and Consumer Protection
Small Business Center - Public Way Use Unit
City Hall - 121 N. LaSalle Street, Room 800 • Chicago, IL 60602
312-74-GOBIZ / 312-744-6249 • (312) 744-1944 (TTY)
http://www.cityofchicago.org/bacp

12/09/2015

Alderman **Patrick O'Connor**
Ward # **40**
City of Chicago
City Hall, Room **300**
121 North LaSalle Street
Chicago, Illinois 60602

Re: An ordinance to use and maintain a portion of the public right-of-way for **one (1) clock(s)** for **CLARK DEVON HARDWARE CO, INC**, adjacent to the premises known as **6401 N. Clark St.**.

Dear Alderman **Patrick O'Connor**:

The applicant referenced above has requested the use of the public right-of-way for a **clock(s)**. An ordinance has been prepared by the Department of Business Affairs and Consumer Protection – Small Business Center - Public Way Use Unit for presentation to the City Council. Because this request was made for properties located in your ward, as approved by you as per the attached, I respectfully request that you introduce the attached ordinance at the next City Council meeting.

If you have any questions regarding this ordinance, please contact Anthony Bertuca at (312) 744-5506.

Department of Business Affairs and Consumer Protection

City of Chicago

O2015-8759

Office of the City Clerk

Document Tracking Sheet

Meeting Date:	12/9/2015
Sponsor(s):	O'Connor (40)
Type:	Ordinance
Title:	Grant(s) of privilege in public way for Potbelly Sandwich Works
Committee(s) Assignment:	Committee on Transportation and Public Way

ORDINANCE
POTBELLY SANDWICH WORKS
Acct. No. 65004 - 48
Permit No. 1120767

Be It Ordained by the City Council of the City of Chicago:

SECTION 1. Permission and authority are hereby given and granted to POTBELLY SANDWICH WORKS, upon the terms and subject to the conditions of this ordinance to maintain and use two (2) sign(s) projecting over the public right-of-way attached to its premises known as 5304 N. Clark St..

Said sign structure(s) measures as follows; along N. Clark:
One (1) at seven point five (7.5) feet in length, one (1) foot in height and seven point five (7.5) feet above grade level.

Said sign structure(s) measures as follows; along N. Clark:
One (1) at twelve point three three (12.33) feet in length, two (2) feet in height and fifteen (15) feet above grade level.

The location of said privilege shall be as shown on prints kept on file with the Department of Business Affairs and Consumer Protection and the Office of the City Clerk.

Said privilege shall be constructed in accordance with plans and specifications approved by the Department of Transportation (Division of Project Development) and Zoning Department - Signs.

This grant of privilege in the public way shall be subject to the provisions of Section 10-28-015 and all other required provisions of the Municipal Code of Chicago.

The grantee shall pay to the City of Chicago as compensation for the privilege #1120767 herein granted the sum of one hundred seventy-five ($175.00) per annum in advance.


A 25% penalty will be added for payments received after due date.

The permit holder agrees to hold the City of Chicago harmless for any damage, relocation or replacement costs associated with damage, relocation or removal of private property caused by the City performing work in the public way.


Authority herein given and granted for a period of five (5) years from and after 10/06/2015.

Alderman _____

Patrick O'Connor 40th Ward

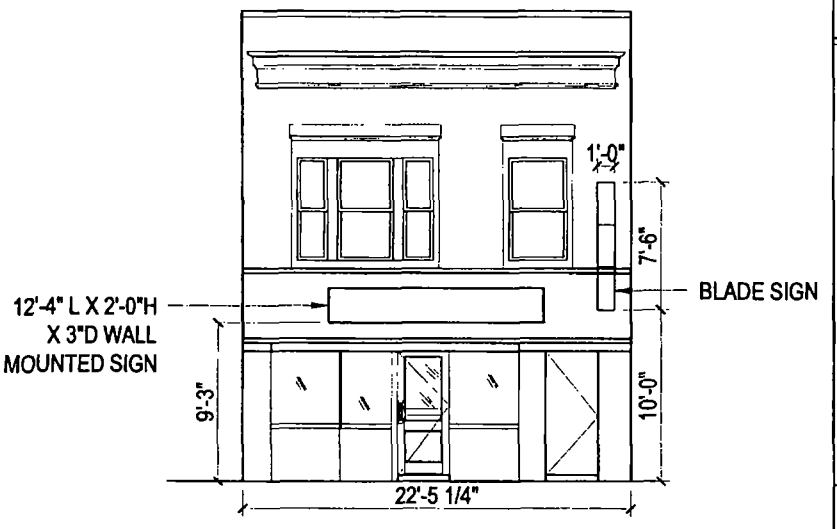

ELEVATION

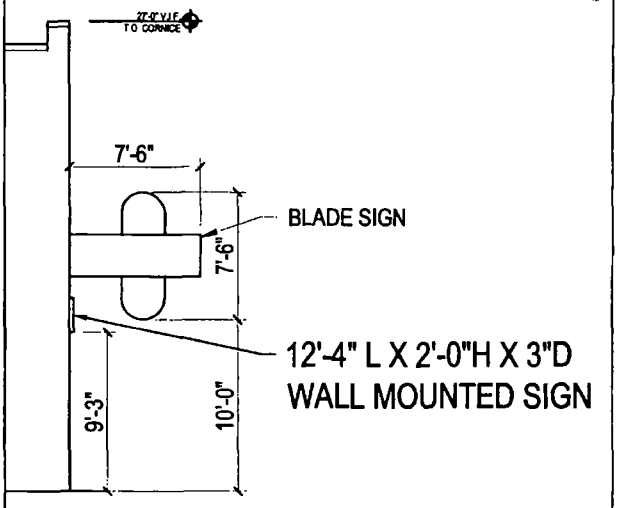

SECTION

POTBELLY SANDWICH SHOP

5304 N. CLARK ST.
CHICAGO, IL 60640

DATE: 10/28/15

ROW - SIGNAGE

Department of Business Affairs and Consumer Protection
Small Business Center - Public Way Use Unit
City Hall - 121 N. LaSalle Street, Room 800 • Chicago, IL 60602
312-74-GOBIZ / 312-744-6249 • (312) 744-1944 (TTY)
http://www.cityofchicago.org/bacp

12/09/2015

Alderman **Patrick O'Connor**
Ward # **40**
City of Chicago
City Hall, Room **300**
121 North LaSalle Street
Chicago, Illinois 60602

Re: An ordinance to use and maintain a portion of the public right-of-way for **two (2) sign(s)** for **POTBELLY SANDWICH WORKS**, adjacent to the premises known as **5304 N. Clark St.**.

Dear Alderman **Patrick O'Connor**:

The applicant referenced above has requested the use of the public right-of-way for a **sign(s)**. An ordinance has been prepared by the Department of Business Affairs and Consumer Protection – Small Business Center - Public Way Use Unit for presentation to the City Council. Because this request was made for properties located in your ward, as approved by you as per the attached, I respectfully request that you introduce the attached ordinance at the next City Council meeting.

If you have any questions regarding this ordinance, please contact Anthony Bertuca at (312) 744-5506.

Department of Business Affairs and Consumer Protection

City of Chicago

O2015-8778

Office of the City Clerk

Document Tracking Sheet

Meeting Date:	12/9/2015
Sponsor(s):	Reilly (42)
Type:	Ordinance
Title:	Grant(s) of privilege in public way for Anti-Cruelty Society, The - bollards
Committee(s) Assignment:	Committee on Transportation and Public Way

ORDINANCE
THE ANTI-CRUELTY SOCIETY
Acct. No. 86807 - 2
Permit No. 1120676

Be It Ordained by the City Council of the City of Chicago:

SECTION 1. Permission and authority are hereby given and granted to THE ANTI-CRUELTY SOCIETY, upon the terms and subject to the conditions of this ordinance to maintain and use, as now constructed, two (2) Bollard(s) on the public right-of-way adjacent to its premises known as 157 W. Grand Ave..

Said Bollard(s) at Public Alley measure(s):
Two (2) at sixty-eight point three three (68.33) feet in length, and point three three (.33) feet in width for a total of forty-five point one (45.1) square feet.

The location of said privilege shall be as shown on prints kept on file with the Department of Business Affairs and Consumer Protection and the Office of the City Clerk.

Said privilege shall be constructed in accordance with plans and specifications approved by the Department of Planning and Development and Department of Transportation (Division of Project Development).

This grant of privilege in the public way shall be subject to the provisions of Section 10-28-015 and all other required provisions of the Municipal Code of Chicago.

The grantee shall pay to the City of Chicago as compensation for the privilege #1120676 herein granted the sum of one hundred fifty ($150.00) per annum in advance.


A 25% penalty will be added for payments received after due date.


The permit holder agrees to hold the City of Chicago harmless for any damage, relocation or replacement costs associated with damage, relocation or removal of private property caused by the City performing work in the public way.

Authority herein given and granted for a period of five (5) years from and after 07/28/2015.


Alderman _____

Brendan Reilly 42nd Ward

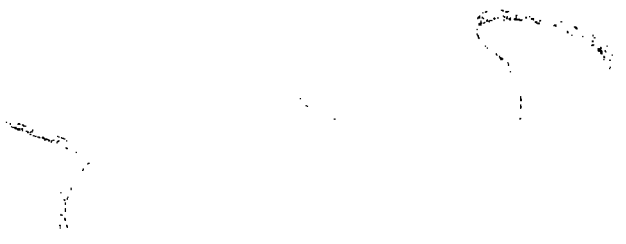

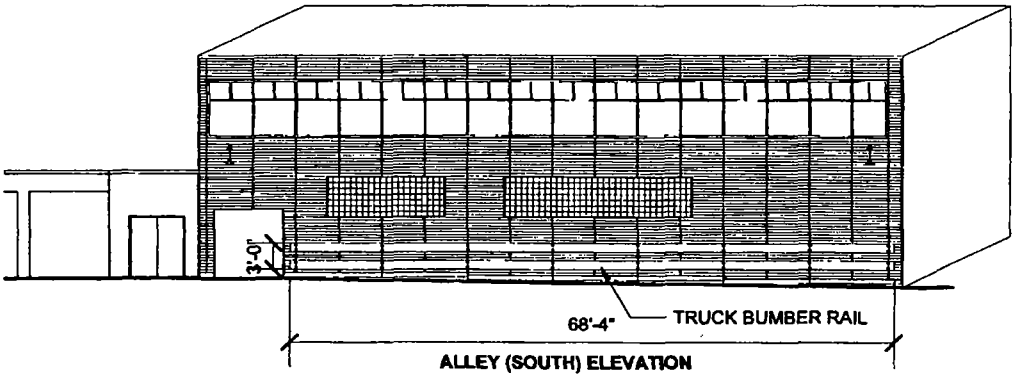

ALLEY (SOUTH) ELEVATION

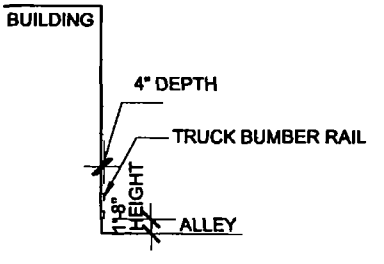

APPLICATION TO USE THE PUBLIC RIGHT OF WAY

THE ANTI-CRUELTY SOCIETY
157 WEST GRAND AVE.
CHICAGO, IL 60654

DESCRIPTION OF USE:
TRUCK BUMPER RAIL ALONG ALLEY

DATE: 5-25-2010

City of Chicago

O2015-8779

Office of the City Clerk

Document Tracking Sheet

Meeting Date:	12/9/2015
Sponsor(s):	Reilly (42)
Type:	Ordinance
Title:	Grant(s) of privilege in public way for Anti-Cruelty Society, The - facades
Committee(s) Assignment:	Committee on Transportation and Public Way

ORDINANCE
THE ANTI-CRUELTY SOCIETY
Acct. No. 86807 - 2
Permit No. 1120673

Be It Ordained by the City Council of the City of Chicago:

SECTION 1. Permission and authority are hereby given and granted to THE ANTI-CRUELTY SOCIETY, upon the terms and subject to the conditions of this ordinance to maintain and use, as now constructed, two (2) Facade(s) projecting over the public right-of-way adjacent to its premises known as 157 W. Grand Ave..

Said Facade(s) at N. La Salle Street measure(s):
One (1) at one hundred (100) feet in length, and point two two (.22) feet in width for a total of twenty-two (22) square feet. Existing façade is approximately twenty-six (26) feet in height.

Said Facade(s) at W. Grand Avenue measure(s):
One (1) at one hundred twenty-three (123) feet in length, and point two two (.22) feet in width for a total of twenty-seven point zero six (27.06) square feet. Existing façade is approximately twenty-six (26) feet in height.

The location of said privilege shall be as shown on prints kept on file with the Department of Business Affairs and Consumer Protection and the Office of the City Clerk.

Said privilege shall be constructed in accordance with plans and specifications approved by the Department of Planning and Development and Department of Transportation (Division of Project Development).

This grant of privilege in the public way shall be subject to the provisions of Section 10-28-015 and all other required provisions of the Municipal Code of Chicago.

The grantee shall pay to the City of Chicago as compensation for the privilege #1120673 herein granted the sum of eight hundred ($800.00) per annum in advance.

Or


A 25% penalty will be added for payments received after due date.

The permit holder agrees to hold the City of Chicago harmless for any damage, relocation or replacement costs associated with damage, relocation or removal of private property caused by the City performing work in the public way.


Authority herein given and granted for a period of five (5) years from and after 09/08/2015.

Alderman _____

Brendan Reilly 42nd Ward

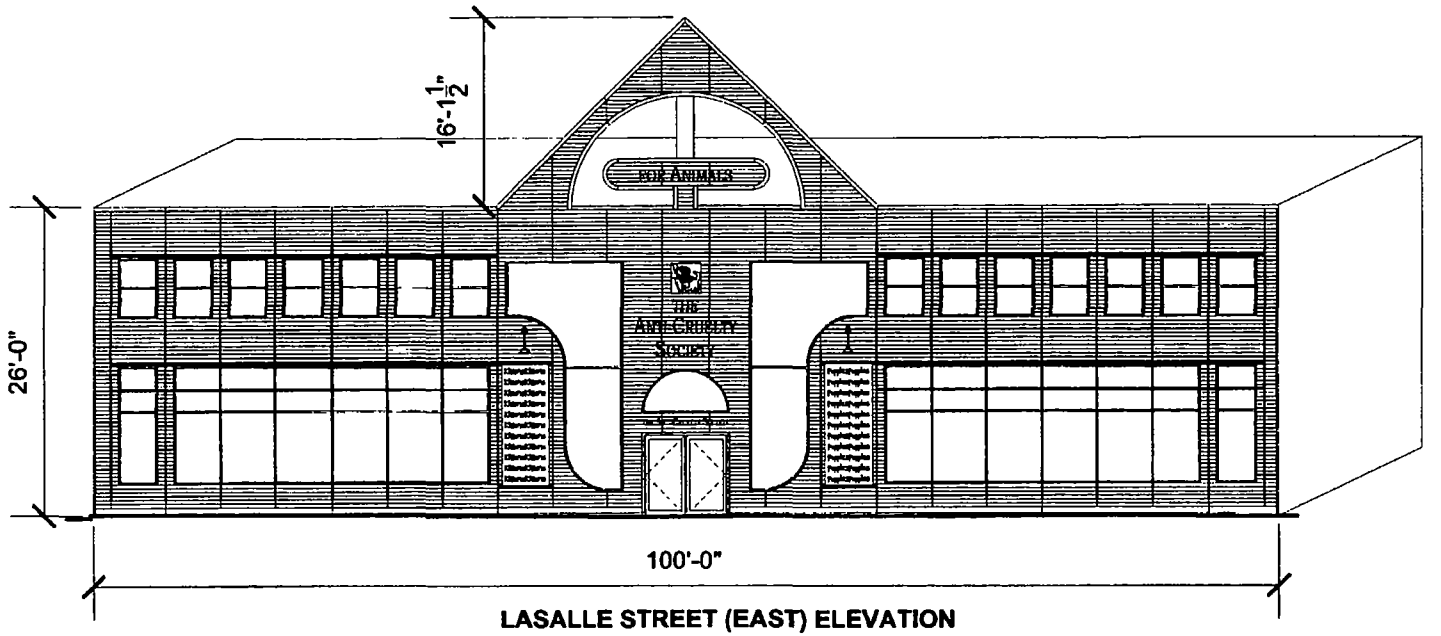

LASALLE STREET (EAST) ELEVATION

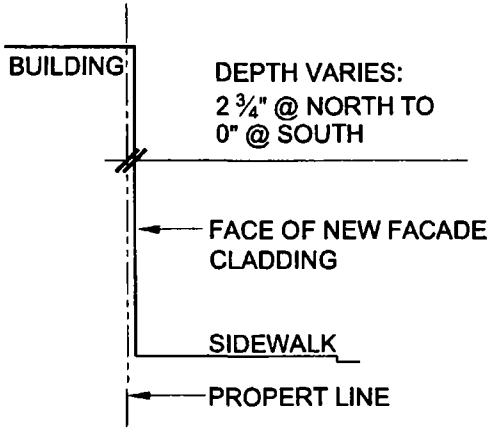

APPLICATION TO USE THE PUBLIC RIGHT OF WAY

THE ANTI-CRUELTY SOCIETY
157 WEST GRAND AVE.
CHICAGO, IL 60654

DESCRIPTION OF USE:
FACADE ALONG LASALLE STREET

DATE: 5-25-2010

City of Chicago

O2015-8780

Office of the City Clerk

Document Tracking Sheet

Meeting Date:	12/9/2015
Sponsor(s):	Reilly (42)
Type:	Ordinance
Title:	Grant(s) of privilege in public way for Art Institute of Chicago, The
Committee(s) Assignment:	Committee on Transportation and Public Way

ORDINANCE
THE ART INSTITUTE OF CHICAGO
Acct. No. 85751 - 6
Permit No. 1120741

Be It Ordained by the City Council of the City of Chicago:

SECTION 1. Permission and authority are hereby given and granted to THE ART INSTITUTE OF CHICAGO, upon the terms and subject to the conditions of this ordinance to maintain and use, as now constructed, two (2) Vault(s) under the public right-of-way adjacent to its premises known as 37 S. Wabash Ave..

Said Vault(s) at S. Wabash Avenue measure(s):
One (1) at seventy-six point six seven (76.67) feet in length, and fifteen point five eight (15.58) feet in width for a total of one thousand one hundred ninety-four point five two (1194.52) square feet. Existing vault space is used for building mechanical systems, storage and commonwealth Edison vault.

Said Vault(s) at E. Monroe Street measure(s):
One (1) at one hundred eighty point nine two (180.92) feet in length, and nine point zero eight (9.08) feet in width for a total of one thousand six hundred forty-two point seven five (1642.75) square feet. Existing vault space is used for building mechanical systems, storage and commonwealth vault.

The location of said privilege shall be as shown on prints kept on file with the Department of Business Affairs and Consumer Protection and the Office of the City Clerk.

Said privilege shall be constructed in accordance with plans and specifications approved by the Department of Transportation (Office of Underground Coordination).

This grant of privilege in the public way shall be subject to the provisions of Section 10-28-015 and all other required provisions of the Municipal Code of Chicago.

The grantee shall pay to the City of Chicago as compensation for the privilege #1120741 herein granted the sum of nine thousand three hundred six ($9,306.00) per annum in advance.


A 25% penalty will be added for payments received after due date.

The permit holder agrees to hold the City of Chicago harmless for any damage, relocation or replacement costs associated with damage, relocation or removal of private property caused by the City performing work in the public way.

Authority herein given and granted for a period of five (5) years from and after 12/08/2015.

Alderman _____

Brendan Reilly 42nd Ward

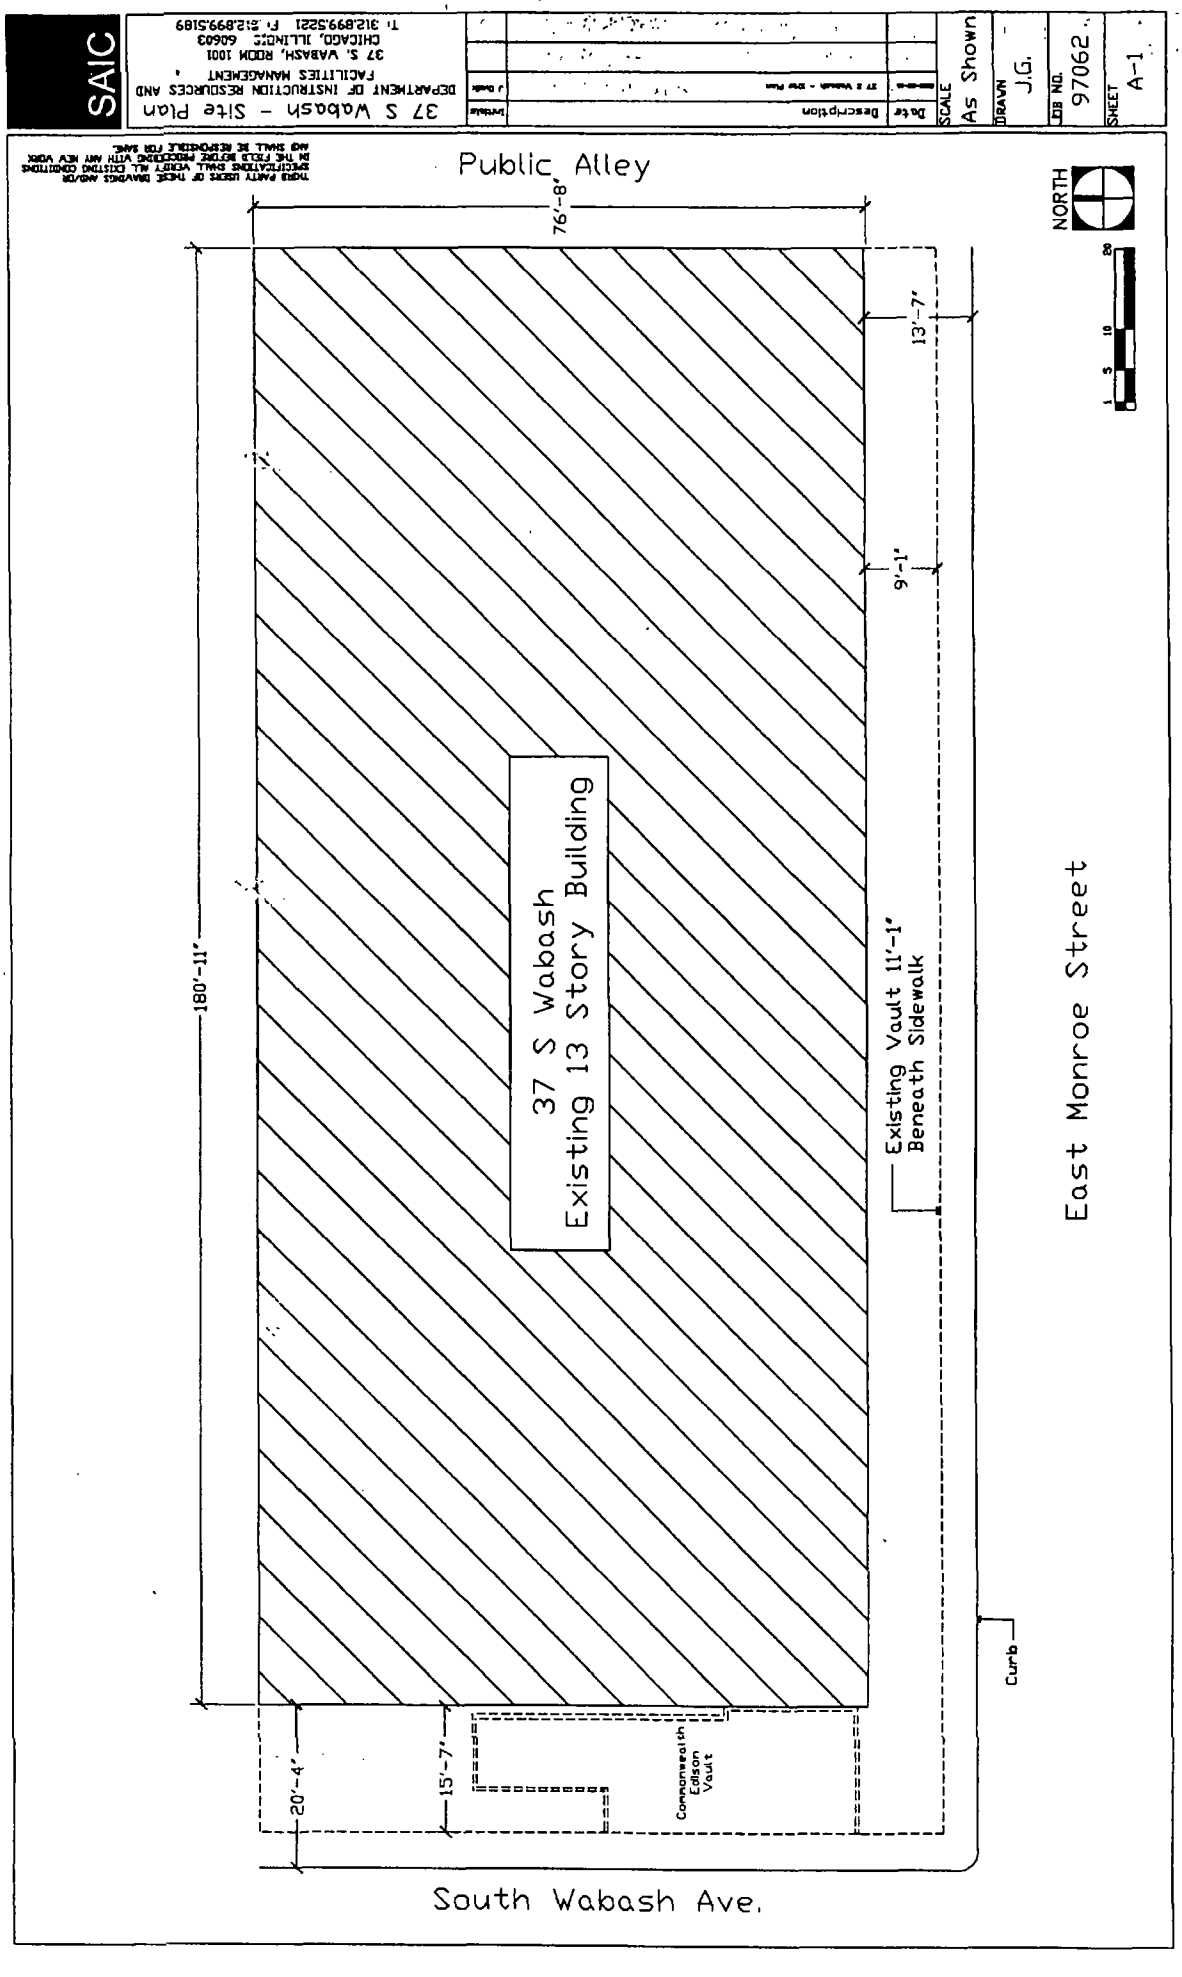
SAIC
37 S Wabash - Site Plan
DEPARTMENT OF INSTRUCTION RESOURCES AND FACILITIES MANAGEMENT
37 S. WABASH, ROOM 1001
CHICAGO, ILLINOIS 60603
T: 312.899.5221 F: 312.899.5189
Description
Date
SCALE As Shown
DRAWN J.G.
JOB NO. 97062
SHEET A-1
THIRD PARTY USERS OF THESE DRAWINGS AND/OR SPECIFICATIONS SHALL VERIFY ALL EXISTING CONDITIONS IN THE FIELD BEFORE PROCEEDING WITH ANY NEW WORK. AND SHALL BE RESPONSIBLE FOR SAME.
Public Alley
76'-8"
13'-7"
9'-1"
180'-11"
37 S Wabash
Existing 13 Story Building
Existing Vault 11'-1"
Beneath Sidewalk
East Monroe Street
NORTH
Curb
20'-4"
15'-7"
Commonwealth Edison Vault
South Wabash Ave.

City of Chicago

O2015-8781

Office of the City Clerk

Document Tracking Sheet

Meeting Date:	12/9/2015
Sponsor(s):	Reilly (42)
Type:	Ordinance
Title:	Grant(s) of privilege in public way for Guaranteed Rate, Inc.
Committee(s) Assignment:	Committee on Transportation and Public Way

ORDINANCE
GUARANTEED RATE, INC
Acct. No. 312022 - 3
Permit No. 1119994

Be It Ordained by the City Council of the City of Chicago:

SECTION 1. Permission and authority are hereby given and granted to GUARANTEED RATE, INC, upon the terms and subject to the conditions of this ordinance to maintain and use one (1) sign(s) projecting over the public right-of-way attached to its premises known as 320 W. Ohio St..

Said sign structure(s) measures as follows; along N. Orleans Street:
One (1) at eighteen point seven five (18.75) feet in length, four (4) feet in height and seventy-five (75) feet above grade level.

The location of said privilege shall be as shown on prints kept on file with the Department of Business Affairs and Consumer Protection and the Office of the City Clerk.

Said privilege shall be constructed in accordance with plans and specifications approved by the Department of Transportation (Division of Project Development) and Zoning Department - Signs.

This grant of privilege in the public way shall be subject to the provisions of Section 10-28-015 and all other required provisions of the Municipal Code of Chicago.

The grantee shall pay to the City of Chicago as compensation for the privilege #1119994 herein granted the sum of three hundred ($300.00) per annum in advance.


A 25% penalty will be added for payments received after due date.


The permit holder agrees to hold the City of Chicago harmless for any damage, relocation or replacement costs associated with damage, relocation or removal of private property caused by the City performing work in the public way.

Authority herein given and granted for a period of five (5) years from and after Date of Passage.

Alderman _____

Brendan Reilly 42nd Ward

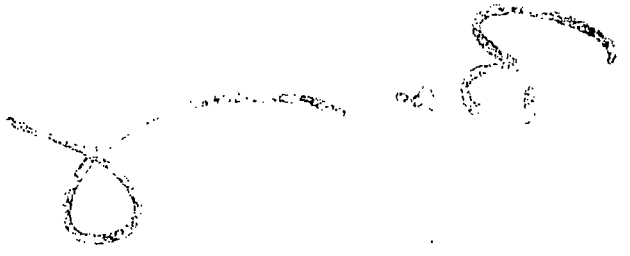

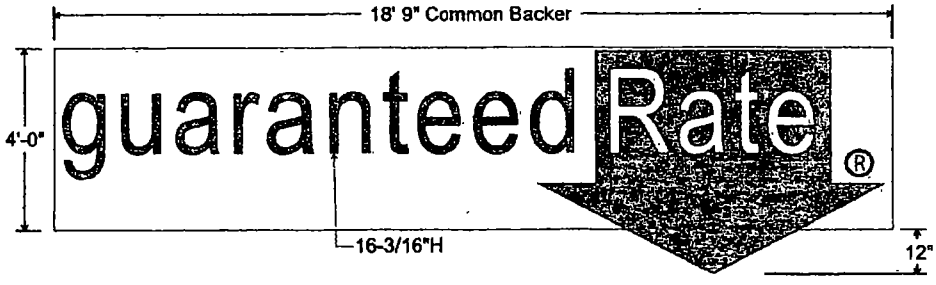


Fabricated 3" deep aluminum common back panel mounted to brick building facade with necessary anchors, secured through pan returns

Fabricated 5" deep non-illuminated reverse channel letters mechanically mounted to panel face with pop-welded studs

Red arrow with vinyl applied "Rate" copy, closed back behind overhanging arrow section to reduce nesting

Qty 1

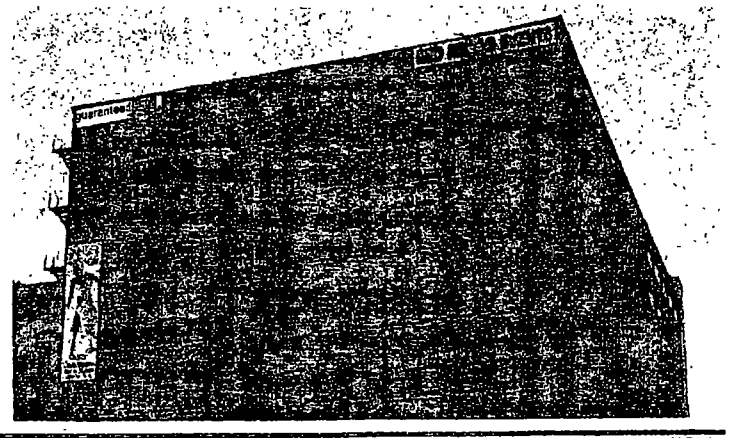

SOUTH WATER
SIGNS
934 N Church
Elmhurst IL 60126

Guaranteed Rate

Building Banner
320 Ohio Street, Chicago IL

05 19 15

05 26 15

7n13612

City of Chicago

O2015-8785

Office of the City Clerk

Document Tracking Sheet

Meeting Date:	12/9/2015
Sponsor(s):	Reilly (42)
Type:	Ordinance
Title:	Grant(s) of privilege in public way for Hampton Inn and Homewood Suites Chicago Downtown/Magnificent Mile
Committee(s) Assignment:	Committee on Transportation and Public Way

ORDINANCE
HAMPTON INN AND HOMEWOOD SUITES CHICAGODOWNTOWN/MAGNIFICENT MILE
Acct. No. 314687 - 1
Permit No. 1115402

Be It Ordained by the City Council of the City of Chicago:

SECTION 1. Permission and authority are hereby given and granted to HAMPTON INN AND HOMEWOOD SUITES CHICAGODOWNTOWN/MAGNIFICENT MILE, upon the terms and subject to the conditions of this ordinance to maintain and use one (1) sign(s) projecting over the public right-of-way attached to its premises known as 150-160 E. Huron St..

Said sign structure(s) measures as follows; along E. Huron Street:
One (1) at one point six seven (1.67) feet in length, seven (7) feet in height and nine point six seven (9.67) feet above grade level.

The location of said privilege shall be as shown on prints kept on file with the Department of Business Affairs and Consumer Protection and the Office of the City Clerk.

Said privilege shall be constructed in accordance with plans and specifications approved by the Department of Transportation (Division of Project Development) and Zoning Department - Signs.

This grant of privilege in the public way shall be subject to the provisions of Section 10-28-015 and all other required provisions of the Municipal Code of Chicago.

The grantee shall pay to the City of Chicago as compensation for the privilege #1115402 herein granted the sum of one hundred ($100.00) per annum in advance.

A 25% penalty will be added for payments received after due date.

The permit holder agrees to hold the City of Chicago harmless for any damage, relocation or replacement costs associated with damage, relocation or removal of private property caused by the City performing work in the public way.

Authority herein given and granted for a period of five (5) years from and after Date of Passage.


Alderman _____

Brendan Reilly 42nd Ward



APPLICATION TO USE THE PUBLIC RIGHT OF WAY

EXAMPLE OF SIGN DRAWING

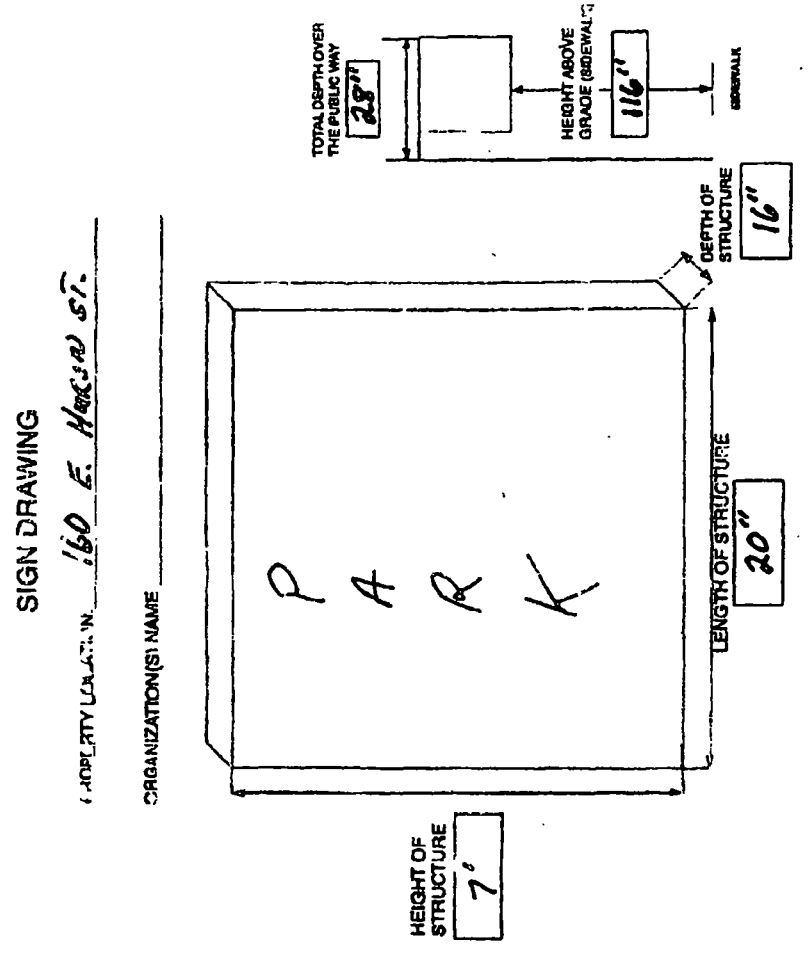

City of Chicago

O2015-8790

Office of the City Clerk

Document Tracking Sheet

Meeting Date:	12/9/2015
Sponsor(s):	Reilly (42)
Type:	Ordinance
Title:	Grant(s) of privilege in public way for Hyatt Centric The Loop Chicago
Committee(s) Assignment:	Committee on Transportation and Public Way

ORDINANCE
HYATT CENTRIC THE LOOP CHICAGO
Acct. No. 389327 - 1
Permit No. 1119991

Be It Ordained by the City Council of the City of Chicago:

SECTION 1. Permission and authority are hereby given and granted to HYATT CENTRIC THE LOOP CHICAGO, upon the terms and subject to the conditions of this ordinance to maintain and use one (1) sign(s) projecting over the public right-of-way attached to its premises known as 100 W. Monroe St..

Said sign structure(s) measures as follows; along W.Monroe Street:
One (1) at two (2) feet in length, one point three three (1.33) feet in height and four (4) feet above grade level.

The location of said privilege shall be as shown on prints kept on file with the Department of Business Affairs and Consumer Protection and the Office of the City Clerk.

Said privilege shall be constructed in accordance with plans and specifications approved by the Department of Transportation (Division of Project Development) and Zoning Department - Signs.

This grant of privilege in the public way shall be subject to the provisions of Section 10-28-015 and all other required provisions of the Municipal Code of Chicago.

The grantee shall pay to the City of Chicago as compensation for the privilege #1119991 herein granted the sum of one hundred ($100.00) per annum in advance.


A 25% penalty will be added for payments received after due date.

The permit holder agrees to hold the City of Chicago harmless for any damage, relocation or replacement costs associated with damage, relocation or removal of private property caused by the City performing work in the public way.

Authority herein given and granted for a period of five (5) years from and after Date of Passage.


Alderman _____


Brendan Reilly 42nd Ward

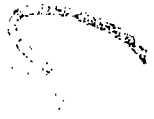


(1) Stainless Steel Plaque


25" 316 Grade Stainless Steel / Pin Mount / Grade #8./ Clear Coat / Spec color Match

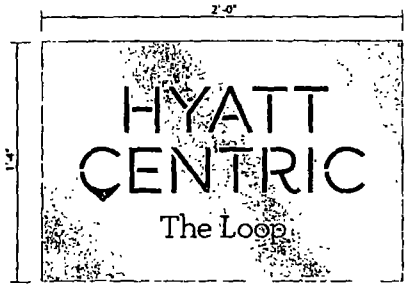

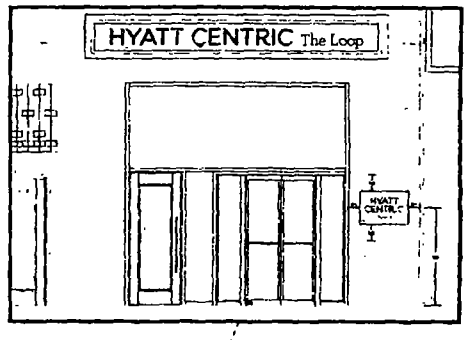


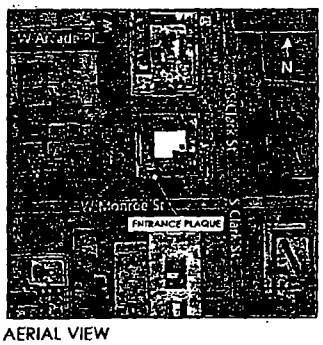

AERIAL VIEW

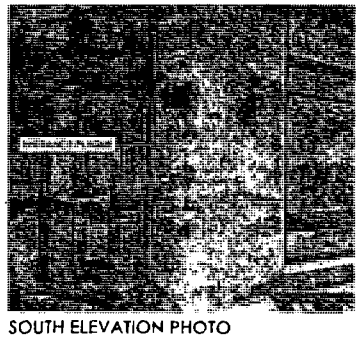

SOUTH ELEVATION PHOTO

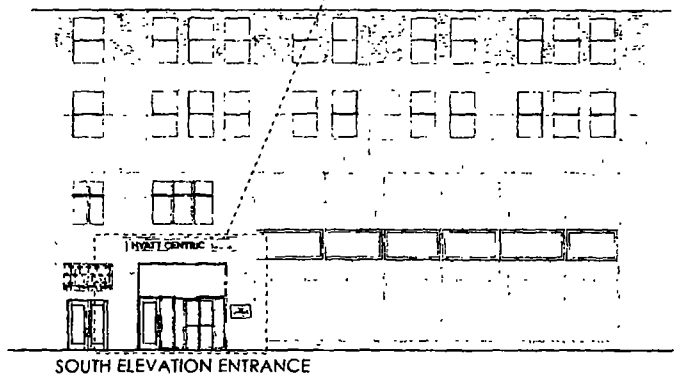

SOUTH ELEVATION ENTRANCE

TRIUMPH signs & consulting, inc.
480 Milford Parkway • Milford, OH 45150
phone 513-576-8090 • fax 513-576-8095
visit us at www.triumphsigns.com

START DATE 4/14/15 SCALE Proportional
DESIGNED BY TW APPROVED BY KC
NEW SKY SIGN CHANNEL LETTERS

REVISION DATES
1 4
2 5
3 6

****PERMITTING****

COMPANY NAME HYATT CENTRIC CHICAGO THE LOOP
ADDRESS 100 WEST MONROE STREET, CHICAGO, IL 60603
CONTACT INFO

2005 Triumph Signs & Consulting Inc / All rights reserved This drawing was created by Triumph Signs & Consulting, Inc and contains exclusive design elements by Triumph and may not be reproduced or utilized without consent from Triumph

City of Chicago

O2015-8798

Office of the City Clerk

Document Tracking Sheet

Meeting Date:	12/9/2015
Sponsor(s):	Reilly (42)
Type:	Ordinance
Title:	Grant(s) of privilege in public way for IA Lodging Chicago Wabash LLC
Committee(s) Assignment:	Committee on Transportation and Public Way

ORDINANCE
IA LODGING CHICAGO WABASH, LLC
Acct. No. 386834 - 1
Permit No. 1120697

Be It Ordained by the City Council of the City of Chicago:

SECTION 1. Permission and authority are hereby given and granted to IA LODGING CHICAGO WABASH, LLC, upon the terms and subject to the conditions of this ordinance to maintain and use, as now constructed, two (2) Park bench(s) on the public right-of-way adjacent to its premises known as 225 N. Wabash Ave..

Said Park bench(s) at N. Wabash measure(s):
Two (2) at six point one six (6.16) feet in length, and two point two five (2.25) feet in width for a total of twenty-seven point seven two (27.72) square feet.

The location of said privilege shall be as shown on prints kept on file with the Department of Business Affairs and Consumer Protection and the Office of the City Clerk.

Said privilege shall be constructed in accordance with plans and specifications approved by the Department of Transportation (Division of Project Development).

This grant of privilege in the public way shall be subject to the provisions of Section 10-28-015 and all other required provisions of the Municipal Code of Chicago.

The grantee shall pay to the City of Chicago as compensation for the privilege #1120697 herein granted the sum of one hundred fifty ($150.00) per annum in advance.


A 25% penalty will be added for payments received after due date.

The permit holder agrees to hold the City of Chicago harmless for any damage, relocation or replacement costs associated with damage, relocation or removal of private property caused by the City performing work in the public way.

Authority herein given and granted for a period of five (5) years from and after 11/03/2015.

Alderman _____

Brendan Reilly 42nd Ward

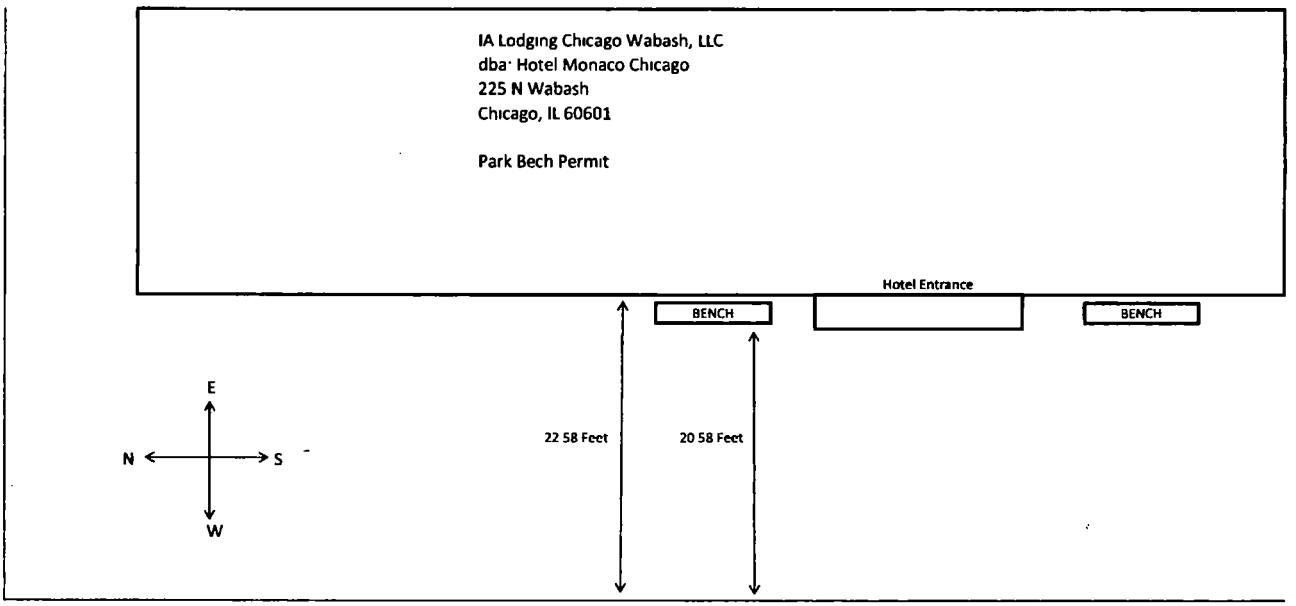
IA Lodging Chicago Wabash, LLC
dba· Hotel Monaco Chicago
225 N Wabash
Chicago, IL 60601
Park Bech Permit
Hotel Entrance
BENCH
BENCH
E
N
S
W
22 58 Feet
20 58 Feet
N. Wabash

City of Chicago

O2015-8800

Office of the City Clerk

Document Tracking Sheet

Meeting Date:	12/9/2015
Sponsor(s):	Reilly (42)
Type:	Ordinance
Title:	Grant(s) of privilege in public way for Imperial Lamian
Committee(s) Assignment:	Committee on Transportation and Public Way

ORDINANCE
IMPERIAL LAMIAN
Acct. No. 399098 - 1
Permit No. 1120375

Be It Ordained by the City Council of the City of Chicago:

SECTION 1. Permission and authority are hereby given and granted to IMPERIAL LAMIAN, upon the terms and subject to the conditions of this ordinance to construct, install, maintain and use ten (10) Light Fixture(s) projecting over the public right-of-way adjacent to its premises known as 6 W. Hubbard St..

Said Light Fixture(s) at N. State Street measure(s):
Seven (7) at one point one seven (1.17) foot in length, point five eight (.58) feet in width and seven point five (7.5) feet above grade level.

Said Light Fixture(s) at W. Hubbard Street measure(s):
Three (3) at one point one seven (1.17) foot in length, point five eight (.58) feet in width and seven point five (7.5) feet above grade level.

The location of said privilege shall be as shown on prints kept on file with the Department of Business Affairs and Consumer Protection and the Office of the City Clerk.

Said privilege shall be constructed in accordance with plans and specifications approved by the Department of Transportation (Division of Project Development).

This grant of privilege in the public way shall be subject to the provisions of Section 10-28-015 and all other required provisions of the Municipal Code of Chicago.

The grantee shall pay to the City of Chicago as compensation for the privilege #1120375 herein granted the sum of twenty-five ($25.00) per annum in advance.

A 25% penalty will be added for payments received after due date.

The permit holder agrees to hold the City of Chicago harmless for any damage, relocation or replacement costs associated with damage, relocation or removal of private property caused by the City performing work in the public way.

Authority herein given and granted for a period of five (5) years from and after Date of Passage.


Alderman _____

Brendan Reilly 42nd Ward

LIGHT FIXTURE DIMENSIONS

(LOCATED ON BOTH W. HUBBARD AND N. STATE)

*LIGHTS WILL HAVE DIMMING CAPABILITIES

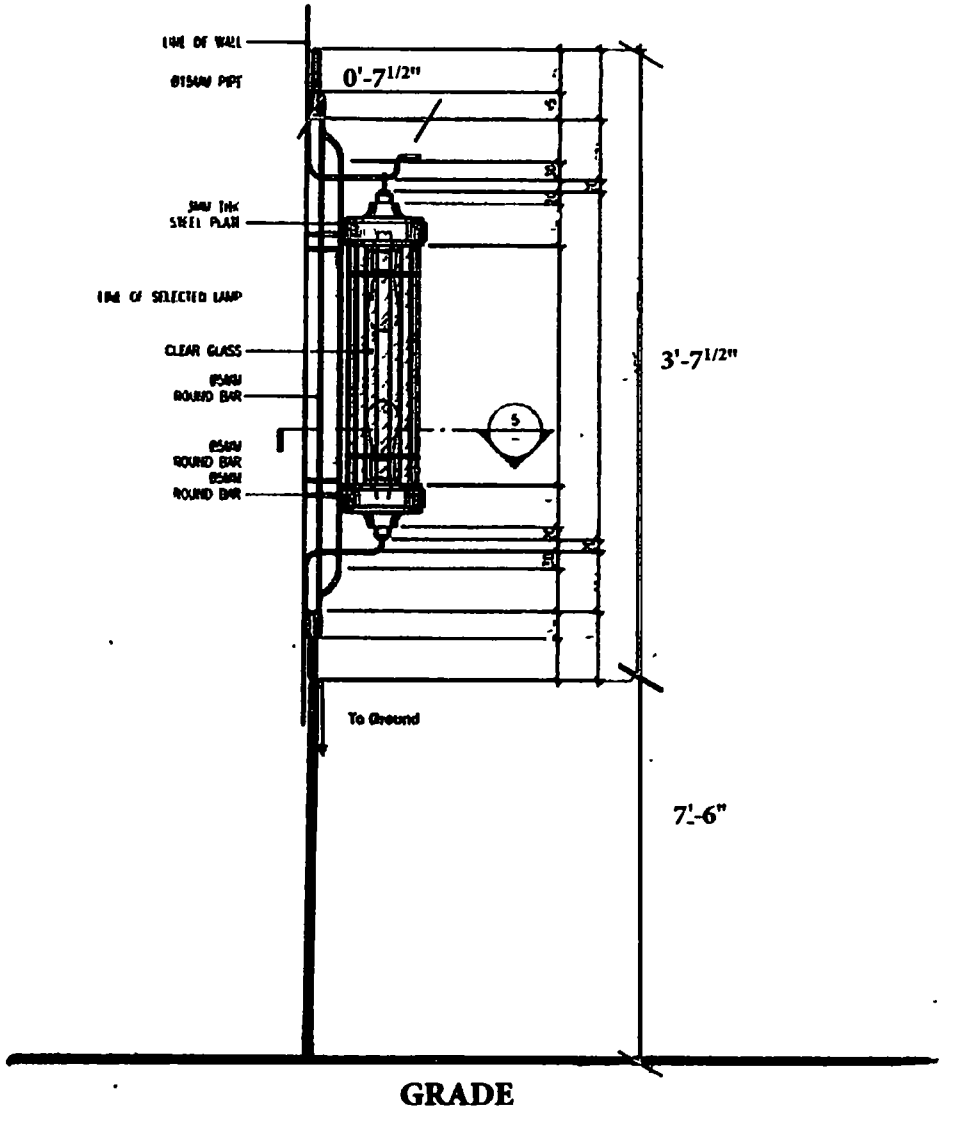

ACCT #399098
IMPERIAL LA MIAN CHICAGO, LLC
d/b/a *IMPERIAL LAMIAN*
6 W HUBBARD STREET
CHICAGO IL 60654

City of Chicago

O2015-8801

Office of the City Clerk

Document Tracking Sheet

Meeting Date:	12/9/2015
Sponsor(s):	Reilly (42)
Type:	Ordinance
Title:	Grant(s) of privilege in public way for Northwestern Memorial Hospital - caissons
Committee(s) Assignment:	Committee on Transportation and Public Way

ORDINANCE
NORTHWESTERN MEMORIAL HOSPITAL
Acct. No. 69273 - 11
Permit No. 1120657

Be It Ordained by the City Council of the City of Chicago:

SECTION 1. Permission and authority are hereby given and granted to NORTHWESTERN MEMORIAL HOSPITAL, upon the terms and subject to the conditions of this ordinance to maintain and use, as now constructed, fifteen (15) Caisson(s) under the public right-of-way adjacent to its premises known as 441 E. Ontario St..

Said Caisson(s) at E. Ontario Street measure(s):
Eleven (11) at one (1) foot in length, and two (2) feet in width for a total of twenty-two (22) square feet. Existing caissons are approximately ninety (90) feet below grade level.

Said Caisson(s) at E. Ohio Street measure(s):
Four (4) at one (1) foot in length, and two point five eight (2.58) feet in width for a total of ten point three two (10.32) square feet. Existing caissons are approximately ninety (90) feet below grade level.

The location of said privilege shall be as shown on prints kept on file with the Department of Business Affairs and Consumer Protection and the Office of the City Clerk.

Said privilege shall be constructed in accordance with plans and specifications approved by the Department of Planning and Development and Department of Transportation (Office of Underground Coordination).

This grant of privilege in the public way shall be subject to the provisions of Section 10-28-015 and all other required provisions of the Municipal Code of Chicago.

The grantee shall pay to the City of Chicago as compensation for the privilege #1120657 herein granted the sum of four hundred ($400.00) per annum in advance.


A 25% penalty will be added for payments received after due date.

The permit holder agrees to hold the City of Chicago harmless for any damage, relocation or replacement costs associated with damage, relocation or removal of private property caused by the City performing work in the public way.

Authority herein given and granted for a period of five (5) years from and after 11/10/2015.

Alderman _____

Brendan Reilly 42nd Ward

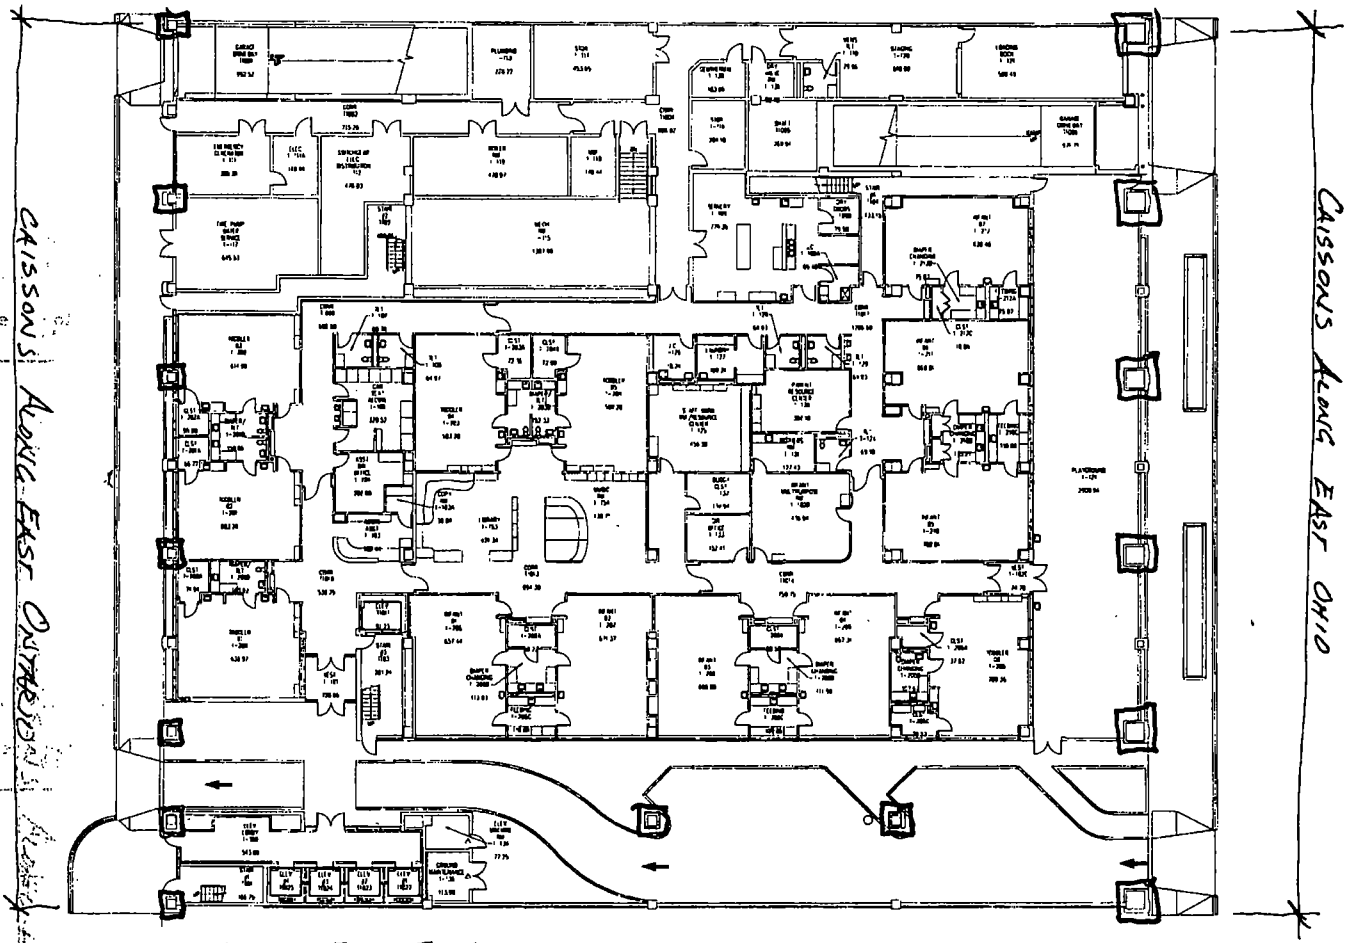

N.

GROUND FLOOR PLAN
941 E. ONTARIO
15 CAISSONS
PWU 1093463

NORTHWESTERN MEMORIAL HOSPITAL	
BUILDING NAME	FEINBERG CHILDHOOD EDUCATION CENTER
FLOOR	FIRST FLOOR
LAST REVISED	08/27/2012

City of Chicago

O2015-8802

Office of the City Clerk

Document Tracking Sheet

Meeting Date:	12/9/2015
Sponsor(s):	Reilly (42)
Type:	Ordinance
Title:	Grant(s) of privilege in public way for J&J Arnaco LLC
Committee(s) Assignment:	Committee on Transportation and Public Way

ORDINANCE
J & J ARNACO LLC
Acct. No. 353327 - 1
Permit No. 1120792

Be It Ordained by the City Council of the City of Chicago:

SECTION 1. Permission and authority are hereby given and granted to J & J ARNACO LLC, upon the terms and subject to the conditions of this ordinance to maintain and use, as now constructed, two (2) Vault(s) under the public right-of-way adjacent to its premises known as 104 S. Michigan Ave..

Said Vault(s) at S. Michigan Street measure(s):
One (1) at one hundred (100) feet in length, and twenty-eight point nine two (28.92) feet in width for a total of two thousand eight hundred ninety-two (2892) square feet.

Said Vault(s) at E. Monroe Street measure(s):
One (1) at one hundred thirty-three point seven five (133.75) feet in length, and thirteen point zero eight (13.08) feet in width for a total of one thousand seven hundred forty-nine point four five (1749.45) square feet.

The location of said privilege shall be as shown on prints kept on file with the Department of Business Affairs and Consumer Protection and the Office of the City Clerk.

Said privilege shall be constructed in accordance with plans and specifications approved by the Department of Transportation (Office of Underground Coordination).

This grant of privilege in the public way shall be subject to the provisions of Section 10-28-015 and all other required provisions of the Municipal Code of Chicago.

The grantee shall pay to the City of Chicago as compensation for the privilege #1120792 herein granted the sum of nineteen thousand eighteen ($19,018.00) per annum in advance.


A 25% penalty will be added for payments received after due date.

The permit holder agrees to hold the City of Chicago harmless for any damage, relocation or replacement costs associated with damage, relocation or removal of private property caused by the City performing work in the public way.

Authority herein given and granted for a period of five (5) years from and after 06/30/2015.

Alderman _____

Brendan Reilly 42nd Ward

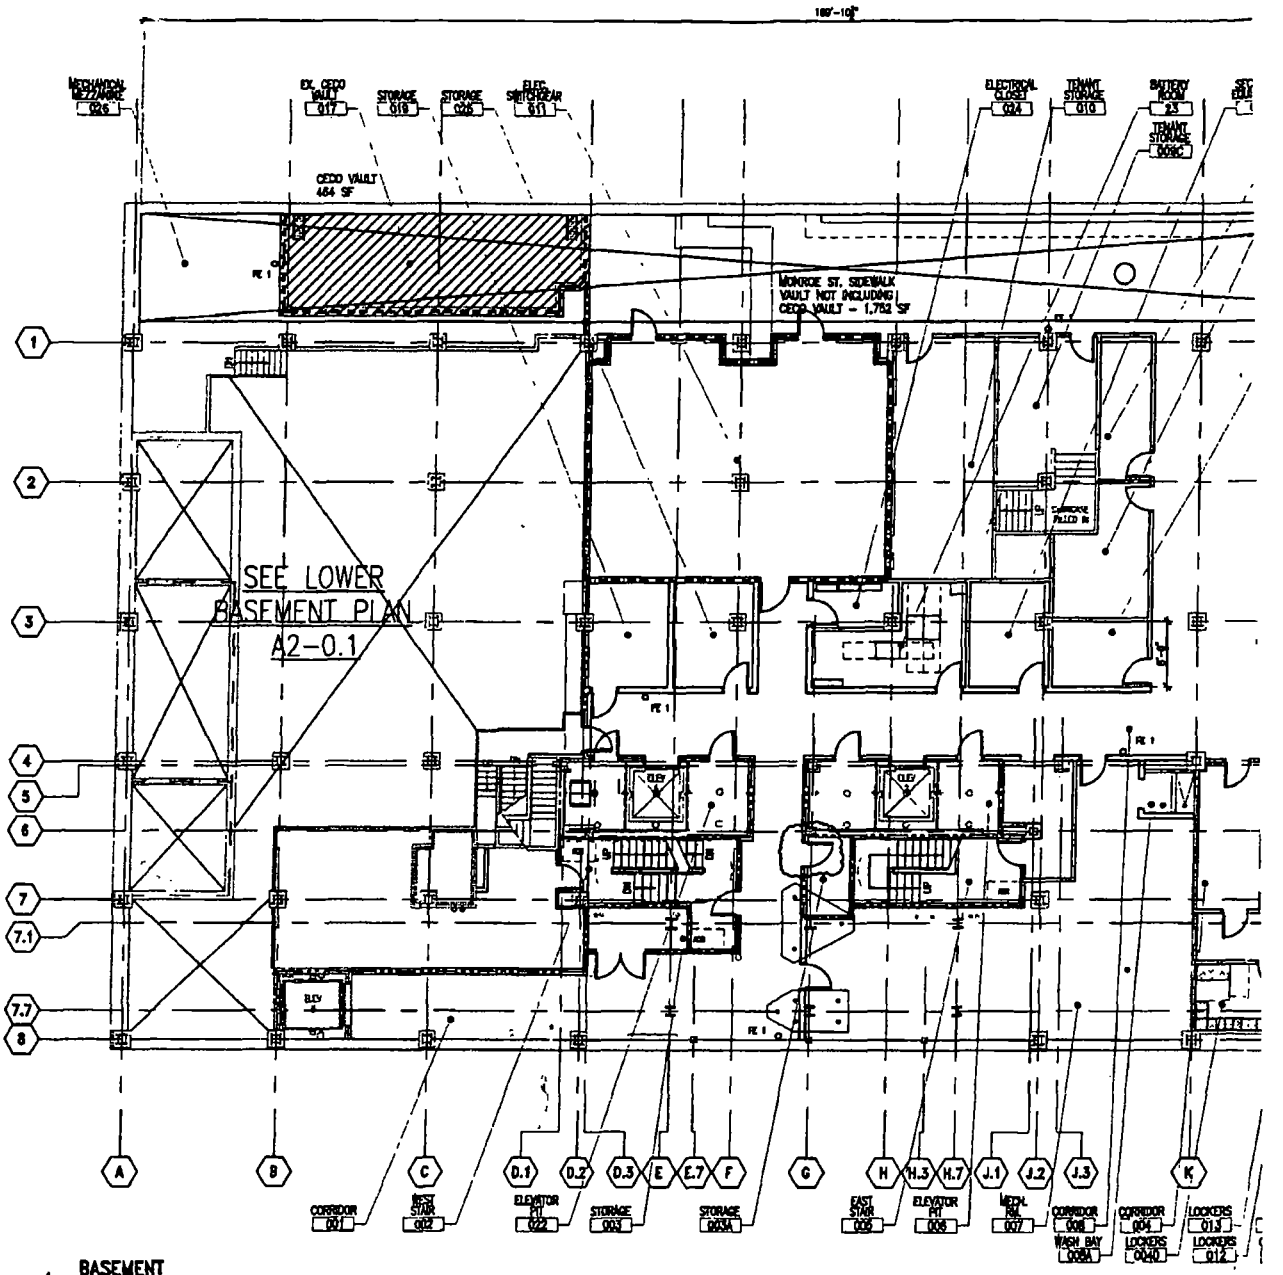

1 BASEMENT
UPPER LEVEL PLAN - VAULTED SIDEWALK AREAS
A2-0.2 1/8" = 1'-0"

City of Chicago

O2015-8804

Office of the City Clerk

Document Tracking Sheet

Meeting Date:	12/9/2015
Sponsor(s):	Reilly (42)
Type:	Ordinance
Title:	Grant(s) of privilege in public way for Northwestern Memorial Hospital - emergency security phones
Committee(s) Assignment:	Committee on Transportation and Public Way

ORDINANCE
NORTHWESTERN MEMORIAL HOSPITAL
Acct. No. 85392 - 7
Permit No. 1120755

Be It Ordained by the City Council of the City of Chicago:

SECTION 1. Permission and authority are hereby given and granted to NORTHWESTERN MEMORIAL HOSPITAL, upon the terms and subject to the conditions of this ordinance to maintain and use, as now constructed, two (2) Emergency Security Phones on the public right-of-way for security purposes adjacent to its premises known as 710 N. Fairbanks Ct..

Said Emergency Security Phone at E. Superior Street measure(s):
One (1) at one (1) foot in length, one (1) foot in width and twelve (12) feet in height.

Said Emergency Security Phone at E. Huron Street measure(s):
One (1) at one (1) foot in length, one (1) foot in width and twelve (12) feet in height.

The location of said privilege shall be as shown on prints kept on file with the Department of Business Affairs and Consumer Protection and the Office of the City Clerk.

Said privilege shall be constructed in accordance with plans and specifications approved by the Department of Planning and Development and Department of Transportation (Division of Project Development).

This grant of privilege in the public way shall be subject to the provisions of Section 10-28-015 and all other required provisions of the Municipal Code of Chicago.

The grantee shall pay to the City of Chicago as compensation for the privilege #1120755 herein granted the sum of zero ($.00) per annum in advance.


A 25% penalty will be added for payments received after due date.


The permit holder agrees to hold the City of Chicago harmless for any damage, relocation or replacement costs associated with damage, relocation or removal of private property caused by the City performing work in the public way.

Authority herein given and granted for a period of five (5) years from and after 11/15/2015.

Alderman _____

Brendan Reilly 42nd Ward

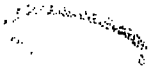

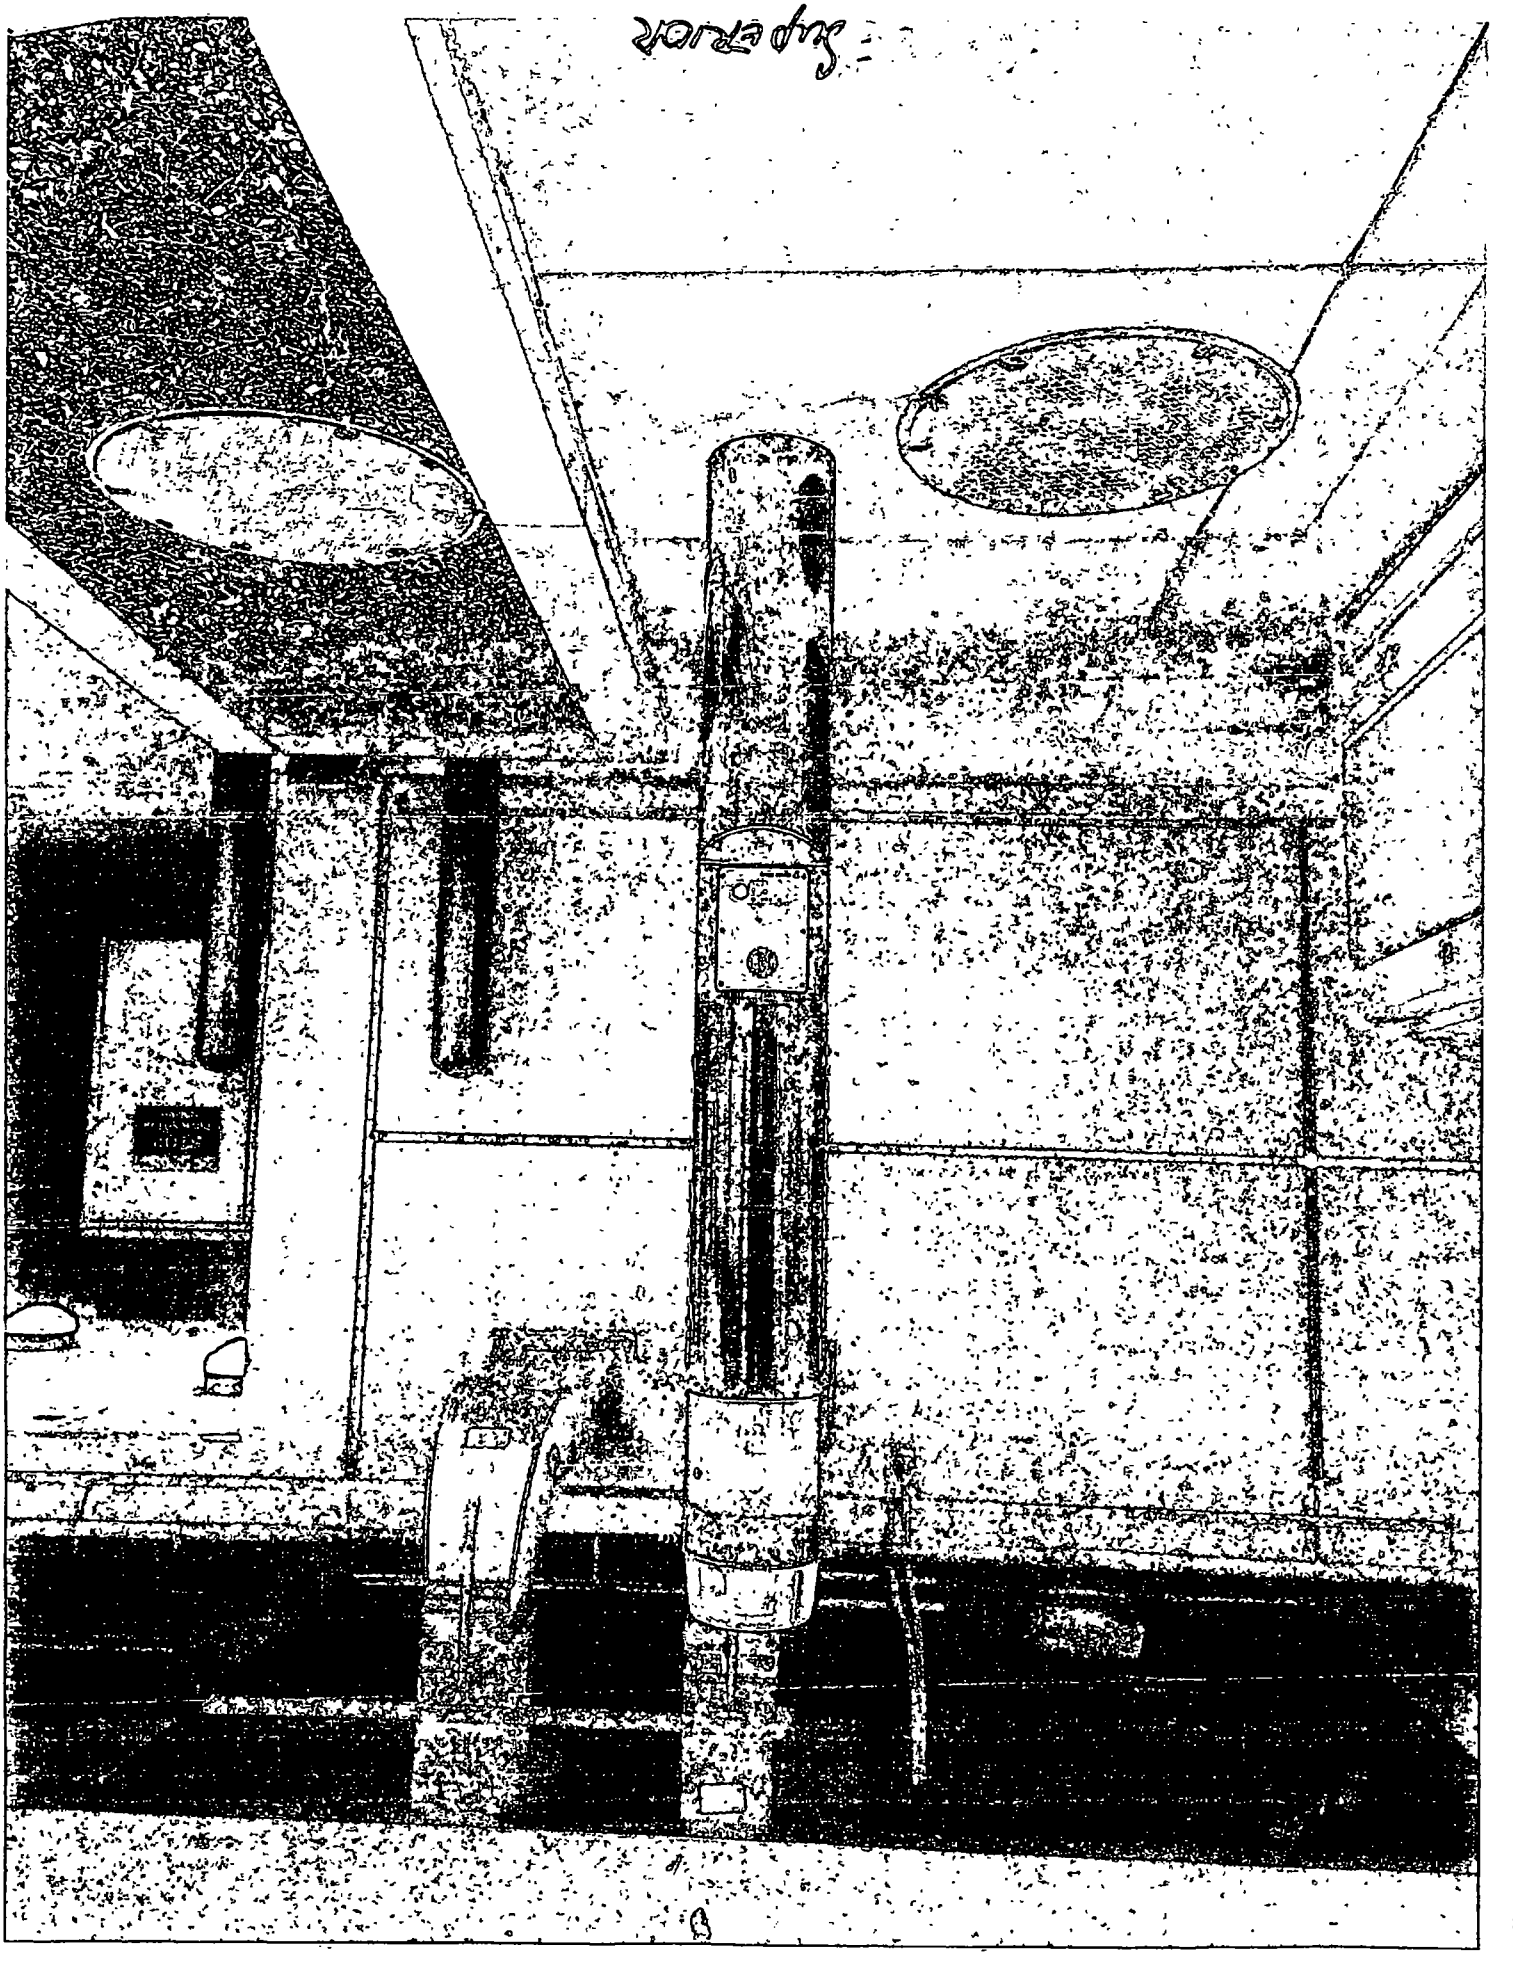

City of Chicago

O2015-8805

Office of the City Clerk

Document Tracking Sheet

Meeting Date:	12/9/2015
Sponsor(s):	Reilly (42)
Type:	Ordinance
Title:	Grant(s) of privilege in public way for Lakeshore East Master Assn.
Committee(s) Assignment:	Committee on Transportation and Public Way

ORDINANCE
LAKESHORE EAST MASTER ASSOCIATION
Acct. No. 295194 - 3
Permit No. 1120596

Be It Ordained by the City Council of the City of Chicago:

SECTION 1. Permission and authority are hereby given and granted to LAKESHORE EAST MASTER ASSOCIATION, upon the terms and subject to the conditions of this ordinance to maintain and use, as now constructed, two (2) Monument(s) on the public right-of-way adjacent to its premises known as 150 N. Field Blvd..

Said Monument(s) at N. FIELD BLVD measure(s):
Two (2) at eight (8) feet in length, and two (2) feet in width for a total of thirty-two (32) square feet.

The location of said privilege shall be as shown on prints kept on file with the Department of Business Affairs and Consumer Protection and the Office of the City Clerk.

Said privilege shall be constructed in accordance with plans and specifications approved by the Department of Planning and Development and Department of Transportation (Division of Project Development).

This grant of privilege in the public way shall be subject to the provisions of Section 10-28-015 and all other required provisions of the Municipal Code of Chicago.

The grantee shall pay to the City of Chicago as compensation for the privilege #1120596 herein granted the sum of eight hundred ($800.00) per annum in advance.

A 25% penalty will be added for payments received after due date.


The permit holder agrees to hold the City of Chicago harmless for any damage, relocation or replacement costs associated with damage, relocation or removal of private property caused by the City performing work in the public way.

Authority herein given and granted for a period of five (5) years from and after 11/30/2015.

Alderman _____

Brendan Reilly 42nd Ward

[redacted]

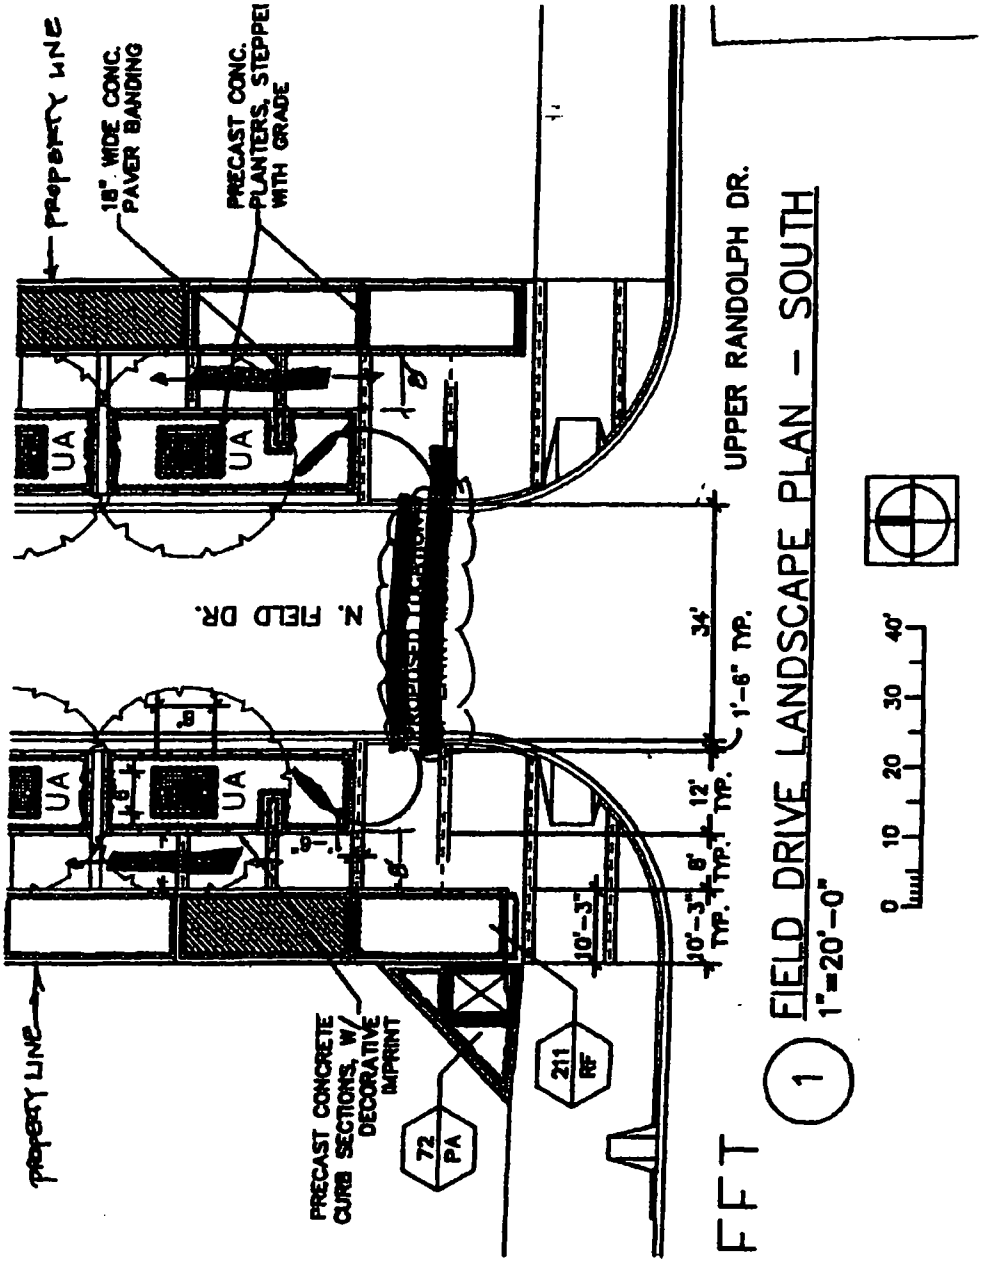

FFT

1 FIELD DRIVE LANDSCAPE PLAN – SOUTH

1"=20'-0"

City of Chicago

O2015-8806

Office of the City Clerk

Document Tracking Sheet

Meeting Date:	12/9/2015
Sponsor(s):	Reilly (42)
Type:	Ordinance
Title:	Grant(s) of privilege in public way for Northwestern Memorial Hospital - kiosks
Committee(s) Assignment:	Committee on Transportation and Public Way

ORDINANCE
NORTHWESTERN MEMORIAL HOSPITAL
Acct. No. 85392 - 7
Permit No. 1120840

Be It Ordained by the City Council of the City of Chicago:

SECTION 1. Permission and authority are hereby given and granted to NORTHWESTERN MEMORIAL HOSPITAL, upon the terms and subject to the conditions of this ordinance to maintain and use, as now constructed, two (2) Kiosk(s) on the public right-of-way adjacent to its premises known as 710 N. Fairbanks Ct..

Said Kiosk(s) at E. Huron measure(s):
One (1) at two (2) feet in length, and one (1) foot in width for a total of two (2) square feet. Existing kiosk is approximately five.

Said Kiosk(s) at E. Superior measure(s):
One (1) at two (2) feet in length, and one (1) foot in width for a total of two (2) square feet. Existing kiosk is approximately five (5) feet in height.

The location of said privilege shall be as shown on prints kept on file with the Department of Business Affairs and Consumer Protection and the Office of the City Clerk.

Said privilege shall be constructed in accordance with plans and specifications approved by the Department of Transportation (Division of Project Development) and Zoning Department - Signs.

This grant of privilege in the public way shall be subject to the provisions of Section 10-28-015 and all other required provisions of the Municipal Code of Chicago.

The grantee shall pay to the City of Chicago as compensation for the privilege #1120840 herein granted the sum of eight hundred ($800.00) per annum in advance.


A 25% penalty will be added for payments received after due date.

The permit holder agrees to hold the City of Chicago harmless for any damage, relocation or replacement costs associated with damage, relocation or removal of private property caused by the City performing work in the public way.

Authority herein given and granted for a period of five (5) years from and after 11/15/2015.

Alderman _____

Brendan Reilly 42nd Ward

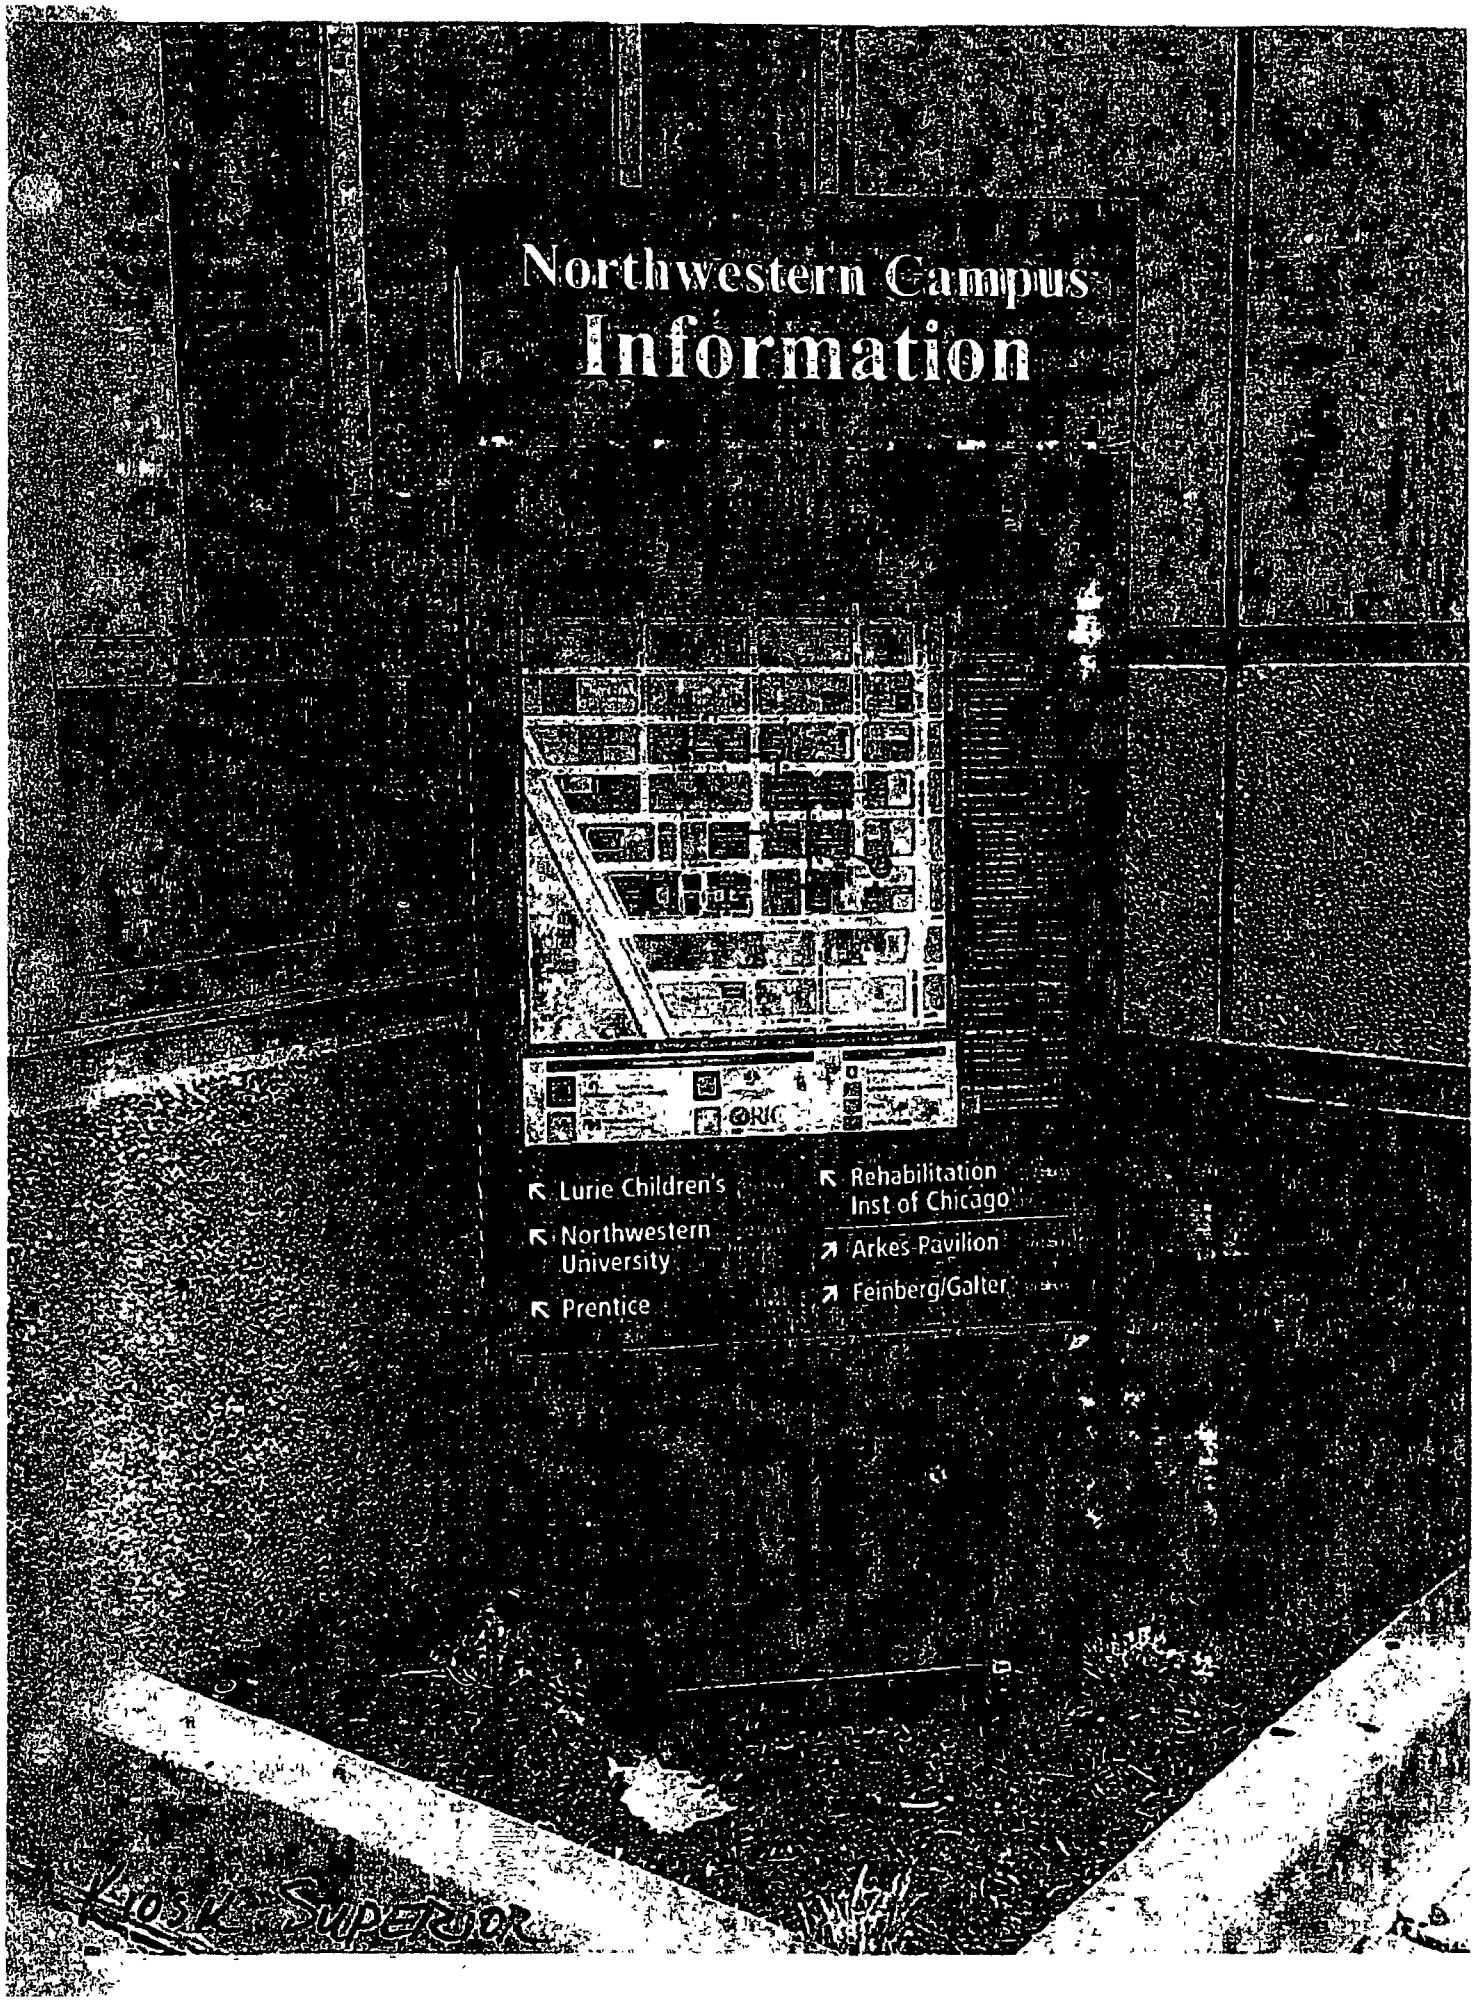
Northwestern Campus
Information
Lurie Children's
Northwestern University
Prentice
Rehabilitation Inst of Chicago
Arkes Pavilion
Feinberg/Galter

City of Chicago

O2015-8807

Office of the City Clerk

Document Tracking Sheet

Meeting Date:	12/9/2015
Sponsor(s):	Reilly (42)
Type:	Ordinance
Title:	Grant(s) of privilege in public way for Northwestern Memorial Hospital - light fixtures
Committee(s) Assignment:	Committee on Transportation and Public Way

ORDINANCE
NORTHWESTERN MEMORIAL HOSPITAL
Acct. No. 85392 - 7
Permit No. 1120747

Be It Ordained by the City Council of the City of Chicago:

SECTION 1. Permission and authority are hereby given and granted to NORTHWESTERN MEMORIAL HOSPITAL, upon the terms and subject to the conditions of this ordinance to maintain and use, as now constructed, seventeen (17) Light Fixture(s) projecting over the public right-of-way adjacent to its premises known as 710 N. Fairbanks Ct..

Said Light Fixture(s) at Center Drive measure(s):
Nine (9) at one (1) foot in length, two (2) feet in width and twenty-two point zero eight (22.08) feet above grade level.

Said Light Fixture(s) at N. Fairbanks measure(s):
Six (6) at one (1) foot in length, two (2) feet in width and twenty-two point zero eight (22.08) feet above grade level.

Said Light Fixture(s) at N. St Clair measure(s):
Two (2) at one (1) foot in length, two (2) feet in width and twenty-two point zero eight (22.08) feet above grade level.

The location of said privilege shall be as shown on prints kept on file with the Department of Business Affairs and Consumer Protection and the Office of the City Clerk.

Said privilege shall be constructed in accordance with plans and specifications approved by the Department of Transportation (Division of Project Development).

This grant of privilege in the public way shall be subject to the provisions of Section 10-28-015 and all other required provisions of the Municipal Code of Chicago.

The grantee shall pay to the City of Chicago as compensation for the privilege #1120747 herein granted the sum of one hundred fifty-five ($155.00) per annum in advance.


A 25% penalty will be added for payments received after due date.


The permit holder agrees to hold the City of Chicago harmless for any damage, relocation or replacement costs associated with damage, relocation or removal of private property caused by the City performing work in the public way.

Authority herein given and granted for a period of five (5) years from and after 11/15/2015.

Alderman _____

Brendan Reilly 42nd Ward

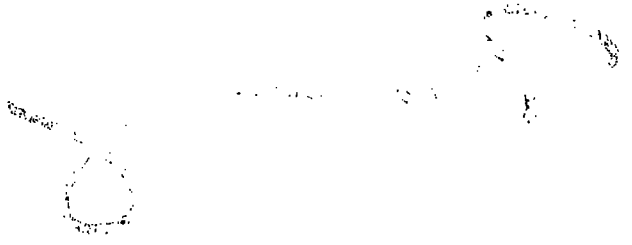

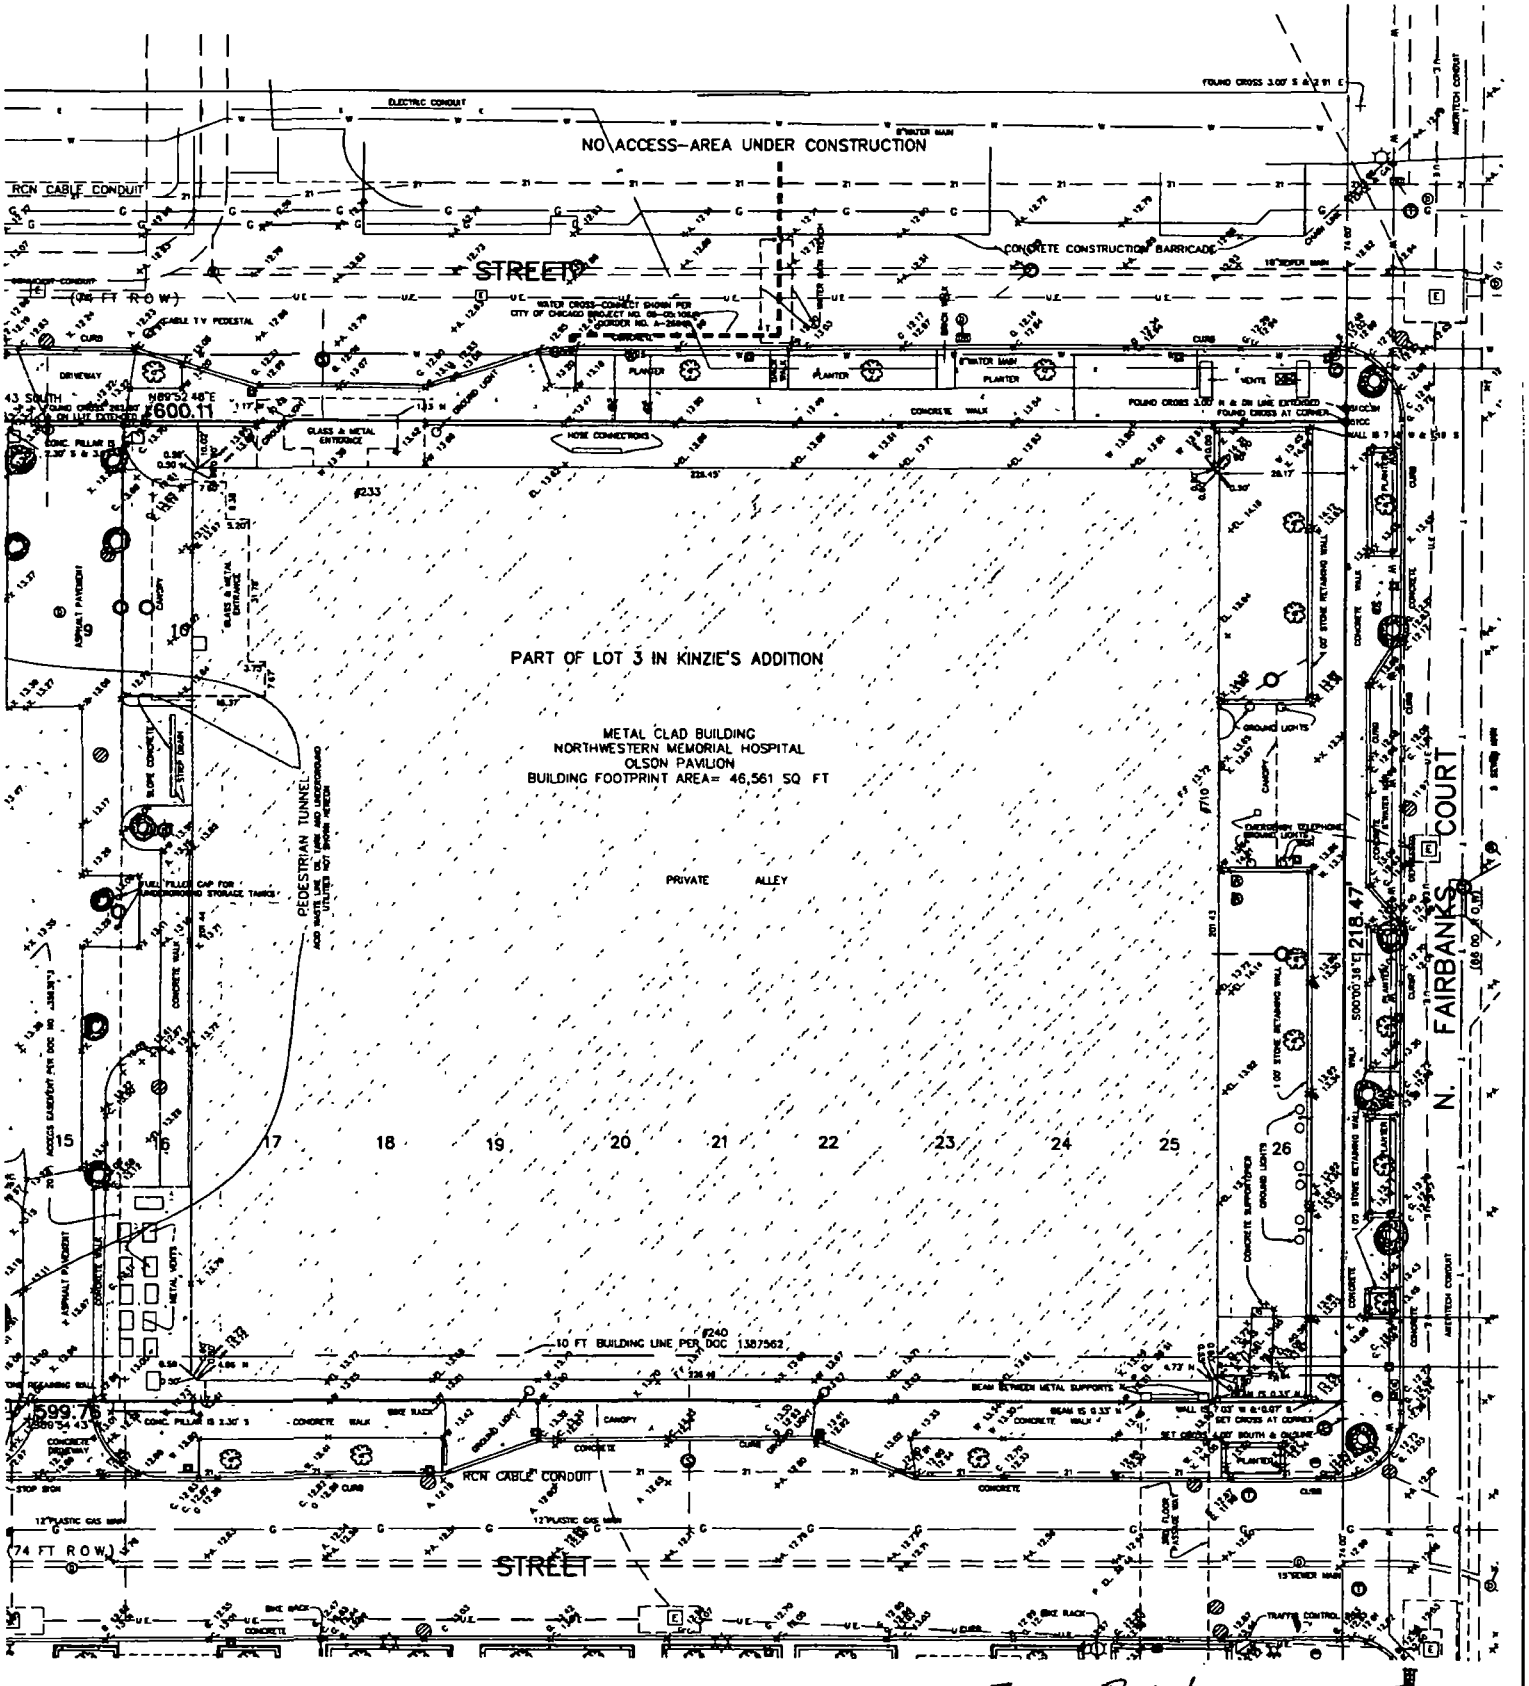

SITE PLAN
LIGHT FIXTURE
PWLL # 1096958

City of Chicago

O2015-8808

Office of the City Clerk

Document Tracking Sheet

Meeting Date:	12/9/2015
Sponsor(s):	Reilly (42)
Type:	Ordinance
Title:	Grant(s) of privilege in public way for Lincoln Property Company
Committee(s) Assignment:	Committee on Transportation and Public Way

ORDINANCE
LINCOLN PROPERTY COMPANY
Acct. No. 29100 - 1
Permit No. 1117309

Be It Ordained by the City Council of the City of Chicago:

SECTION 1. Permission and authority are hereby given and granted to LINCOLN PROPERTY COMPANY, upon the terms and subject to the conditions of this ordinance to maintain and use, as now constructed, eighteen (18) Caisson(s) under the public right-of-way adjacent to its premises known as 120 N. La Salle St..

Said Caisson(s) at N. La Salle measure(s):
Two (2) at eight (8) feet in length, and two point eight seven (2.87) feet in width for a total of forty-five point nine two (45.92) square feet. Existing caissons are approximately eighty-two (82) feet in depth.

Said Caisson(s) at W. Court Place measure(s):
Three (3) at eight (8) feet in length, and two point eight seven (2.87) feet in width for a total of sixty-eight point eight eight (68.88) square feet. Existing caissons are approximately eighty-two (82) feet in depth.

Said Caisson(s) at W. Court Place measure(s):
Two (2) at eight (8) feet in length, and one point seven five (1.75) foot in width for a total of twenty-eight (28) square feet. Existing caissons are approximately eighty-two (82) feet in depth.

Said Caisson(s) at W. Court Place measure(s):
One (1) at five (5) feet in length, and point seven five (.75) feet in width for a total of three point seven five (3.75) square feet. Existing caisson is approximately eighty-two (82) feet in depth.

Said Caisson(s) at East/West Public Alley measure(s):
Seven (7) at three (3) feet in length, and point two eight (.28) feet in width for a total of five point eight eight (5.88) square feet. Existing caisson is approximately eighty-two (82) feet in depth.

Said Caisson(s) at East/West Public Alley measure(s):
One (1) at eight (8) feet in length, and two point five one (2.51) feet in width for a total of twenty point zero eight (20.08) square feet. Existing caisson is approximately eighty-two (82) feet in depth.

Said Caisson(s) at East/West Public Alley measure(s):
One (1) at six (6) feet in length, and two point one six (2.16) feet in width for a total of twelve point nine six (12.96) square feet. Existing caisson is approximately eighty-two (82) feet in depth.

Said Caisson(s) at East/West Public Alley measure(s):
One (1) at eight (8) feet in length, and two point six one (2.61) feet in width for a total of twenty point eight eight (20.88) square feet. Existing caisson is approximately eighty-two (82) feet in depth.

The location of said privilege shall be as shown on prints kept on file with the Department of Business Affairs and Consumer Protection and the Office of the City Clerk.

Said privilege shall be constructed in accordance with plans and specifications approved by the Department of Planning and Development and Department of Transportation (Office of Underground Coordination).

This grant of privilege in the public way shall be subject to the provisions of Section 10-28-015 and all other required provisions of the Municipal Code of Chicago.

The grantee shall pay to the City of Chicago as compensation for the privilege #1117309 herein granted the sum of four hundred ($400.00) per annum in advance.


A 25% penalty will be added for payments received after due date.


The permit holder agrees to hold the City of Chicago harmless for any damage, relocation or replacement costs associated with damage, relocation or removal of private property caused by the City performing work in the public way.

Authority herein given and granted for a period of five (5) years from and after 03/22/2015.

Alderman _____

Brendan Reilly 42nd Ward

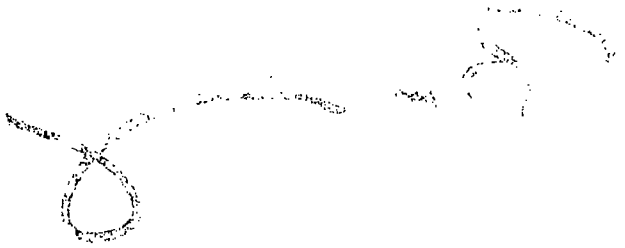

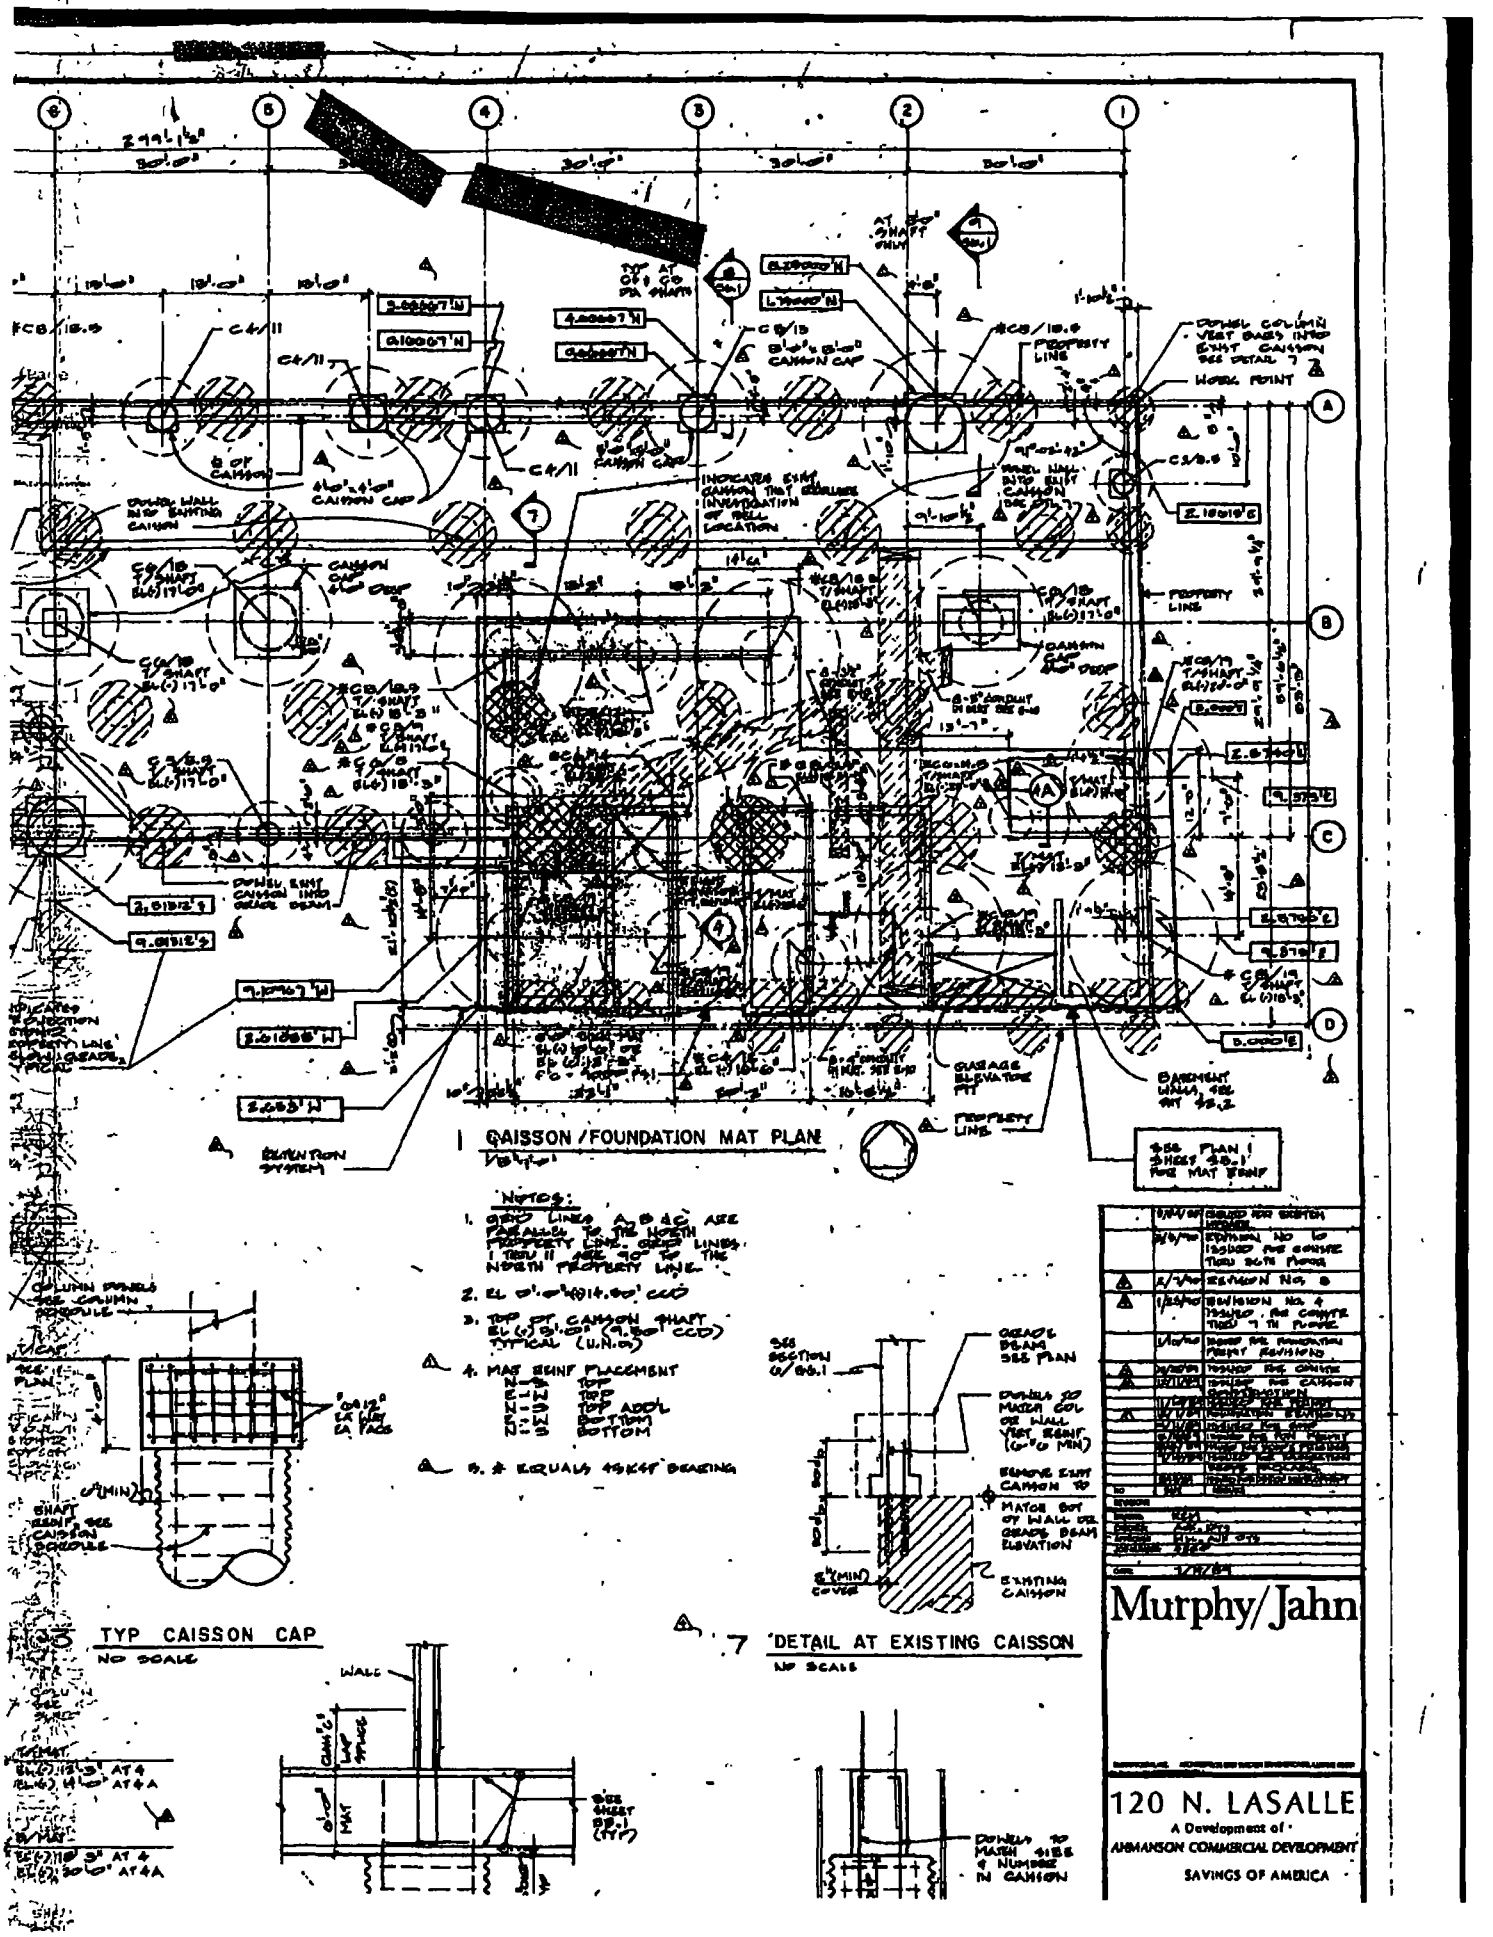
1 CAISSON / FOUNDATION MAT PLAN
NOTES:
1. GRID LINES A, B & C ARE PARALLEL TO THE NORTH PROPERTY LINE. GRID LINES 1 THRU 11 ARE 90° TO THE NORTH PROPERTY LINE.
2. EL 0'-0" = (+)14.00' CCD
3. TOP OF CAISSON SHAFT EL (-) 5'-0" (9.00' CCD) TYPICAL (U.N.O.)
4. MAT REINF PLACEMENT
N-S TOP
E-W TOP
N-S TOP ADD'L
E-W BOTTOM
5. # EQUALS #5 REBAR
TYP CAISSON CAP
NO SCALE
7 DETAIL AT EXISTING CAISSON
NO SCALE
Murphy/Jahn
120 N. LASALLE
A Development of
ARAMSON COMMERCIAL DEVELOPMENT
SAVINGS OF AMERICA

City of Chicago

O2015-8809

Office of the City Clerk

Document Tracking Sheet

Meeting Date:	12/9/2015
Sponsor(s):	Reilly (42)
Type:	Ordinance
Title:	Grant(s) of privilege in public way for Northwestern Memorial Hospital - planters
Committee(s) Assignment:	Committee on Transportation and Public Way

ORDINANCE
NORTHWESTERN MEMORIAL HOSPITAL
Acct. No. 85392 - 7
Permit No. 1120746

Be It Ordained by the City Council of the City of Chicago:

SECTION 1. Permission and authority are hereby given and granted to NORTHWESTERN MEMORIAL HOSPITAL, upon the terms and subject to the conditions of this ordinance to maintain and use, as now constructed, five (5) Planter(s) on the public right-of-way for beautification purposes adjacent to its premises known as 710 N. Fairbanks Ct..

Said Planter(s) at East huron measure(s):
One (1) at seventy-eight point nine (78.9) feet in length, and seven point six (7.6) feet in width for a total of five hundred ninety-nine point six four (599.64) square feet.

Said Planter(s) at E. Huron measure(s):
One (1) at fifty-two point six (52.6) feet in length, and seven point six (7.6) feet in width for a total of three hundred ninety-nine point seven six (399.76) square feet.

Said Planter(s) at E. Superior measure(s):
One (1) at forty-one point three (41.3) feet in length, and seven point six (7.6) feet in width for a total of three hundred thirteen point eight eight (313.88) square feet.

Grantee must allow the required clear and unobstructed space for pedestrian passage at all times per rules and regulations approved by the Department of Transportation.

The location of said privilege shall be as shown on prints kept on file with the Department of Business Affairs and Consumer Protection and the Office of the City Clerk.

Said privilege shall be constructed in accordance with plans and specifications approved by the Department of Planning and Development and Department of Transportation (Division of Project Development).

This grant of privilege in the public way shall be subject to the provisions of Section 10-28-015 and all other required provisions of the Municipal Code of Chicago.

The grantee shall pay to the City of Chicago as compensation for the privilege #1120746 herein granted the sum of zero ($.00) per annum in advance.


A 25% penalty will be added for payments received after due date.


The permit holder agrees to hold the City of Chicago harmless for any damage, relocation or replacement costs associated with damage, relocation or removal of private property caused by the City performing work in the public way.

Authority herein given and granted for a period of five (5) years from and after 11/15/2015.

Alderman _____

Brendan Reilly 42nd Ward

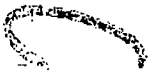

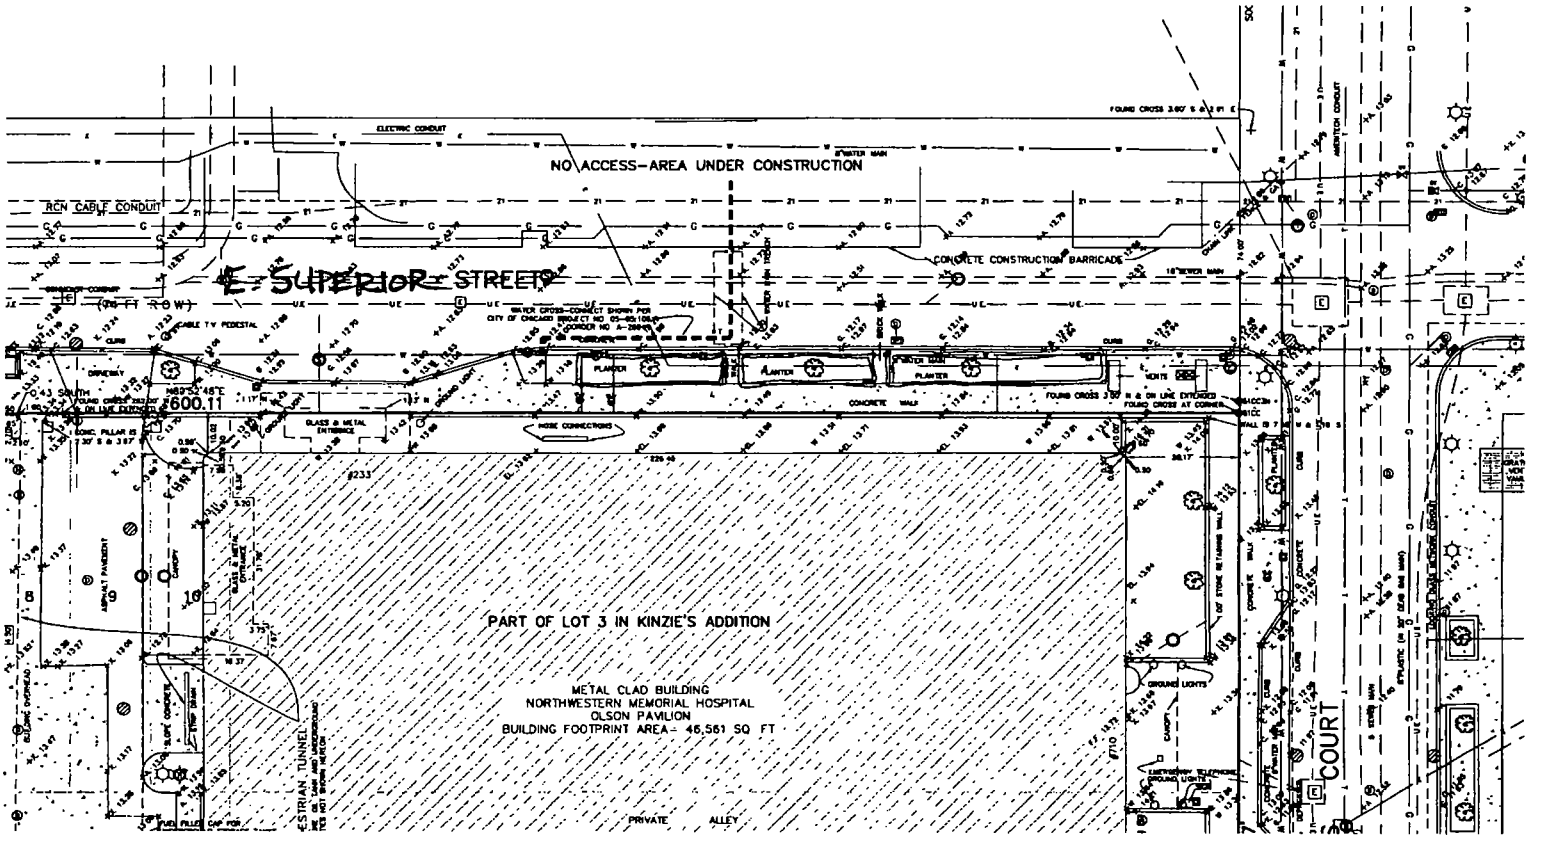

PLANTERS ALONG SUPERIOR INDICATED IN RED.

PARTIAL SITE PLAN

PLANTERS
PWC # 1094321
ACCT 85392-1

City of Chicago

O2015-8810

Office of the City Clerk

Document Tracking Sheet

Meeting Date:	12/9/2015
Sponsor(s):	Reilly (42)
Type:	Ordinance
Title:	Grant(s) of privilege in public way for Northwestern Memorial Hospital - tree grates
Committee(s) Assignment:	Committee on Transportation and Public Way

ORDINANCE
NORTHWESTERN MEMORIAL HOSPITAL
Acct. No. 69273 - 11
Permit No. 1120659

Be It Ordained by the City Council of the City of Chicago:

SECTION 1. Permission and authority are hereby given and granted to NORTHWESTERN MEMORIAL HOSPITAL, upon the terms and subject to the conditions of this ordinance to maintain and use, as now constructed, five (5) Tree Grates(s) on the public right-of-way adjacent to its premises known as 441 E. Ontario St..

Said Tree Grates(s) at E. Ontario measure(s):
Five (5) at five (5) feet in length, and five (5) feet in width for a total of one hundred twenty-five (125) square feet.

The location of said privilege shall be as shown on prints kept on file with the Department of Business Affairs and Consumer Protection and the Office of the City Clerk.

Said privilege shall be constructed in accordance with plans and specifications approved by the Department of Planning and Development and Department of Transportation (Division of Project Development).

This grant of privilege in the public way shall be subject to the provisions of Section 10-28-015 and all other required provisions of the Municipal Code of Chicago.

The grantee shall pay to the City of Chicago as compensation for the privilege #1120659 herein granted the sum of zero ($.00) per annum in advance.


A 25% penalty will be added for payments received after due date.

The permit holder agrees to hold the City of Chicago harmless for any damage, relocation or replacement costs associated with damage, relocation or removal of private property caused by the City performing work in the public way.

Authority herein given and granted for a period of five (5) years from and after 11/10/2015.

Alderman _____

Brendan Reilly 42nd Ward

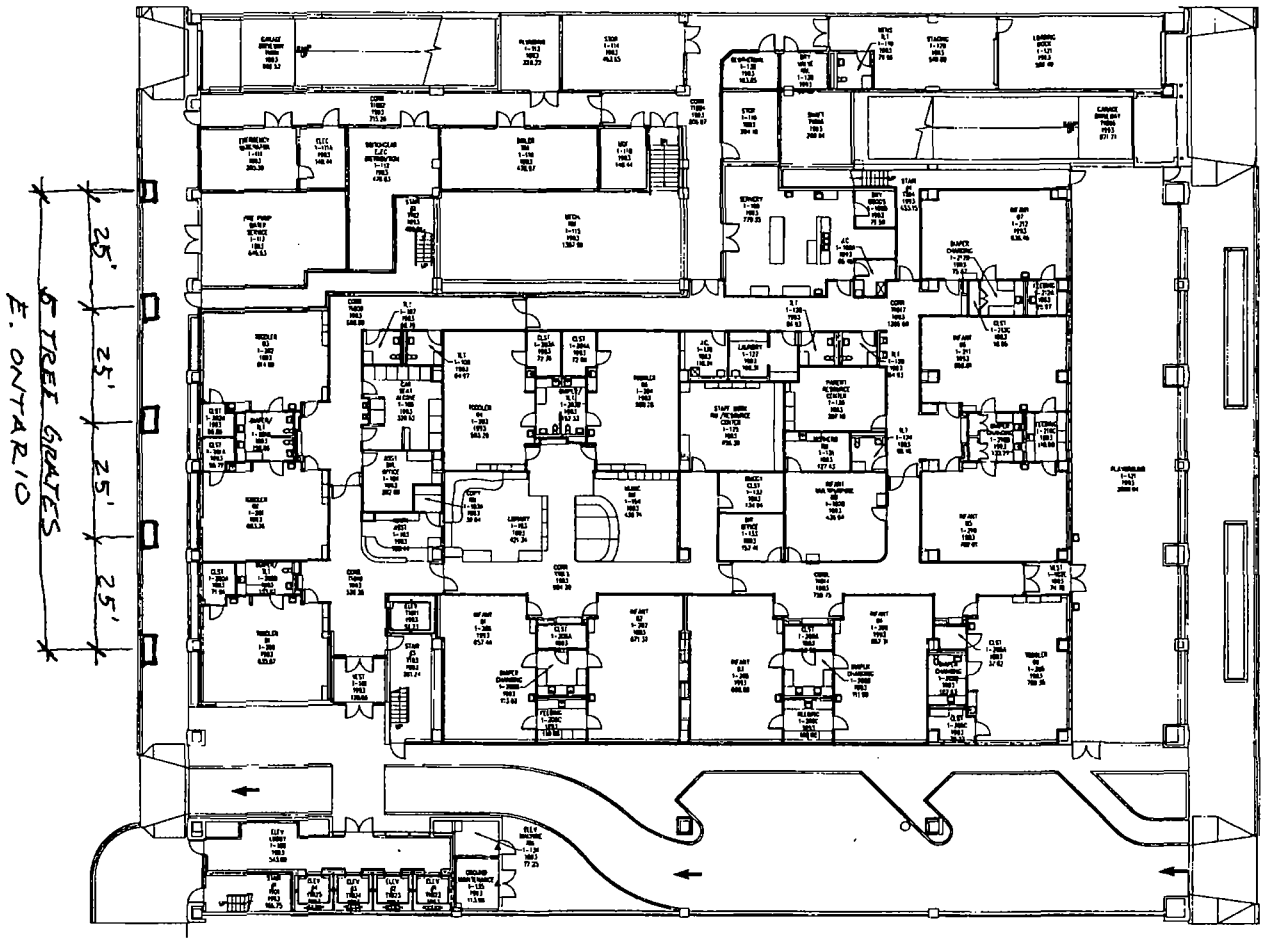

GROUND FLOOR PLAN
441 E. ONTARIO
TREE GRATES
PWCH # 1093455

N.

NORTHWESTERN MEMORIAL HOSPITAL	
BUILDING NAME	EARLY CHILDHOOD EDUCATION CENTER
FLOOR	FIRST FLOOR
LAST REVISED	08/27/2012

City of Chicago

O2015-8811

Office of the City Clerk

Document Tracking Sheet

Meeting Date:	12/9/2015
Sponsor(s):	Reilly (42)
Type:	Ordinance
Title:	Grant(s) of privilege in public way for Redhead Piano Bar, The
Committee(s) Assignment:	Committee on Transportation and Public Way

ORDINANCE
THE REDHEAD PIANO BAR
Acct. No. 14310 - 1
Permit No. 1120738

Be It Ordained by the City Council of the City of Chicago:

SECTION 1. Permission and authority are hereby given and granted to THE REDHEAD PIANO BAR, upon the terms and subject to the conditions of this ordinance to maintain and use one (1) sign(s) projecting over the public right-of-way attached to its premises known as 16 W. Ontario St..

Said sign structure(s) measures as follows; along w. ontario:
One (1) at six (6) feet in length, eight (8) feet in height and twelve point five (12.5) feet above grade level.

The location of said privilege shall be as shown on prints kept on file with the Department of Business Affairs and Consumer Protection and the Office of the City Clerk.

Said privilege shall be constructed in accordance with plans and specifications approved by the Department of Transportation (Division of Project Development) and Zoning Department - Signs.

This grant of privilege in the public way shall be subject to the provisions of Section 10-28-015 and all other required provisions of the Municipal Code of Chicago.

The grantee shall pay to the City of Chicago as compensation for the privilege #1120738 herein granted the sum of three hundred ($300.00) per annum in advance.

A 25% penalty will be added for payments received after due date.


The permit holder agrees to hold the City of Chicago harmless for any damage, relocation or replacement costs associated with damage, relocation or removal of private property caused by the City performing work in the public way.


Authority herein given and granted for a period of five (5) years from and after 11/10/2015.

Alderman _____


Brendan Reilly 42nd Ward

FRONT

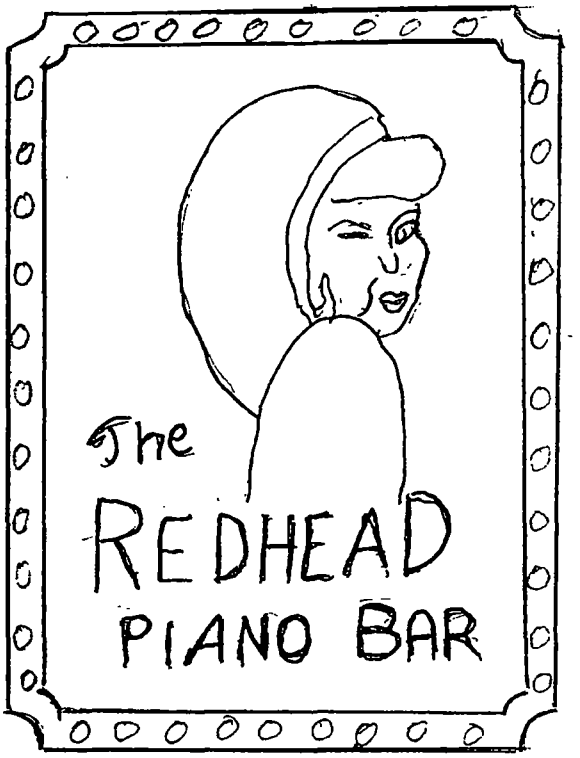

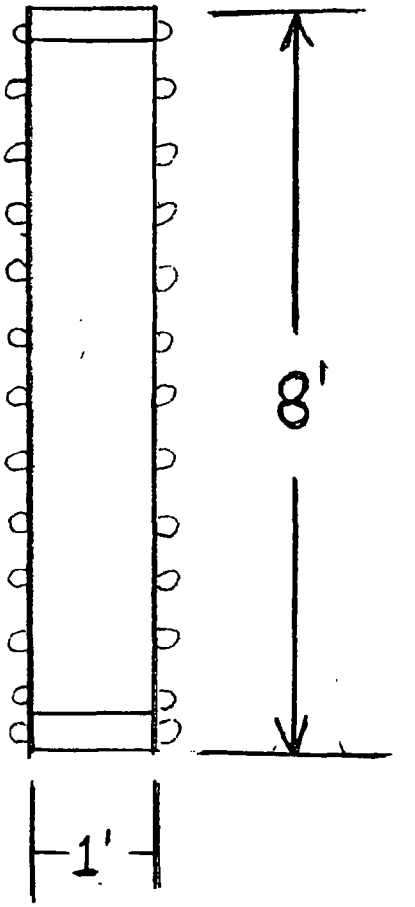

SIDE

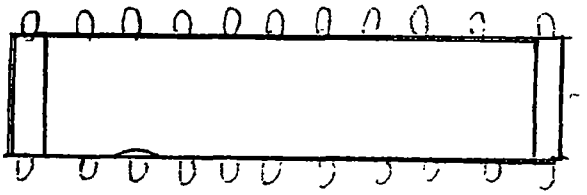

TOP

City of Chicago

O2015-8812

Office of the City Clerk

Document Tracking Sheet

Meeting Date:	12/9/2015
Sponsor(s):	Reilly (42)
Type:	Ordinance
Title:	Grant(s) of privilege in public way for Northwestern Memorial Hospital - sheetings
Committee(s) Assignment:	Committee on Transportation and Public Way

ORDINANCE
NORTHWESTERN MEMORIAL HOSPITAL
Acct. No. 69273 - 11
Permit No. 1120658

Be It Ordained by the City Council of the City of Chicago:

SECTION 1. Permission and authority are hereby given and granted to NORTHWESTERN MEMORIAL HOSPITAL, upon the terms and subject to the conditions of this ordinance to maintain and use, as now constructed, two (2) Sheeting(s) under the public right-of-way adjacent to its premises known as 441 E. Ontario St..

Said Sheeting(s) at E. Ohio Street measure(s):
One (1) at one hundred ninety-nine (199) feet in length, and one (1) foot in width for a total of one hundred ninety-nine (199) square feet. Existing sheeting is approximately seventy (70) feet in depth.

Said Sheeting(s) at E. Ontario Street measure(s):
One (1) at one hundred ninety-nine (199) feet in length, and one (1) foot in width for a total of one hundred ninety-nine (199) square feet. Existing sheeting is approximately seventy (70) feet in depth.

The location of said privilege shall be as shown on prints kept on file with the Department of Business Affairs and Consumer Protection and the Office of the City Clerk.

Said privilege shall be constructed in accordance with plans and specifications approved by the Department of Planning and Development and Department of Transportation (Office of Underground Coordination).

This grant of privilege in the public way shall be subject to the provisions of Section 10-28-015 and all other required provisions of the Municipal Code of Chicago.

The grantee shall pay to the City of Chicago as compensation for the privilege #1120658 herein granted the sum of eight hundred ($800.00) per annum in advance.

A 25% penalty will be added for payments received after due date.


The permit holder agrees to hold the City of Chicago harmless for any damage, relocation or replacement costs associated with damage, relocation or removal of private property caused by the City performing work in the public way.

Authority herein given and granted for a period of five (5) years from and after 11/10/2015.

Alderman _____

Brendan Reilly 42nd Ward

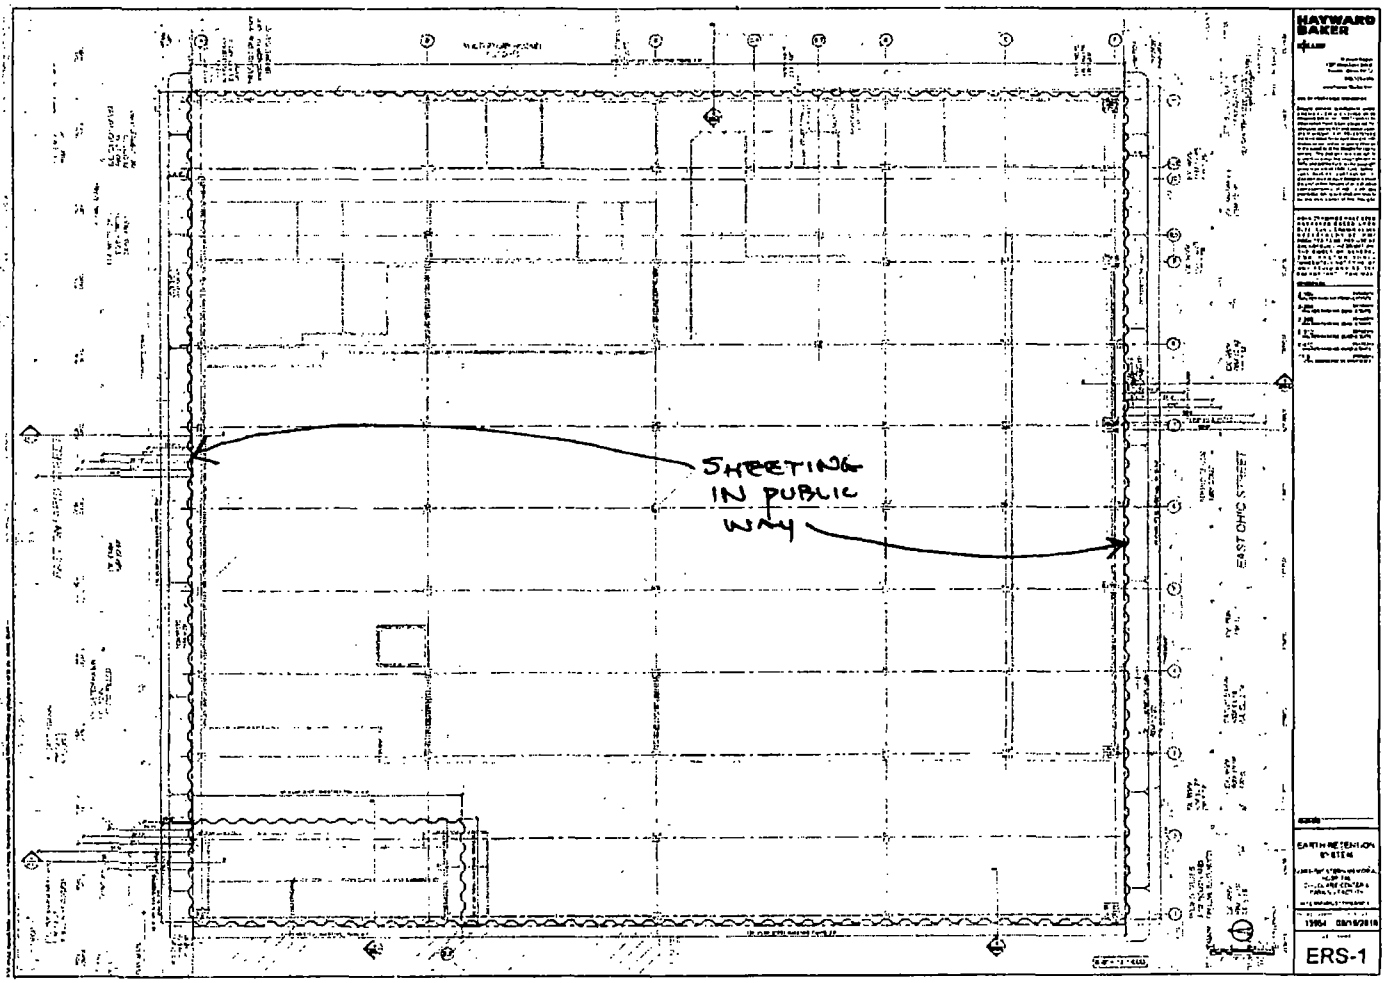


SHEETING IN PUBLIC WAY
EAST OHIO STREET
HAYWARD BAKER
ERS-1

City of Chicago

O2015-8813

Office of the City Clerk

Document Tracking Sheet

Meeting Date:	12/9/2015
Sponsor(s):	Reilly (42)
Type:	Ordinance
Title:	Grant(s) of privilege in public way for RMW Streeterville LLC
Committee(s) Assignment:	Committee on Transportation and Public Way

ORDINANCE
RMW STREETERVILLE LLC
Acct. No. 399254 - 2
Permit No. 1120853

Be It Ordained by the City Council of the City of Chicago:

SECTION 1. Permission and authority are hereby given and granted to RMW STREETERVILLE LLC, upon the terms and subject to the conditions of this ordinance to construct, install, maintain and use one (1) Catch Basin(s) under the public right-of-way adjacent to its premises known as 451 E. Grand Ave..

Said Catch Basin(s) at E. Illinois measure(s):
One (1) at five (5) feet in length, and five (5) feet in width for a total of twenty-five (25) square feet.

The location of said privilege shall be as shown on prints kept on file with the Department of Business Affairs and Consumer Protection and the Office of the City Clerk.

Said privilege shall be constructed in accordance with plans and specifications approved by the Department of Transportation (Office of Underground Coordination) and Department of Water Management.

This grant of privilege in the public way shall be subject to the provisions of Section 10-28-015 and all other required provisions of the Municipal Code of Chicago.

The grantee shall pay to the City of Chicago as compensation for the privilege #1120853 herein granted the sum of four hundred ($400.00) per annum in advance.


A 25% penalty will be added for payments received after due date.

The permit holder agrees to hold the City of Chicago harmless for any damage, relocation or replacement costs associated with damage, relocation or removal of private property caused by the City performing work in the public way.


Authority herein given and granted for a period of five (5) years from and after Date of Passage.

Alderman _____

Brendan Reilly 42nd Ward

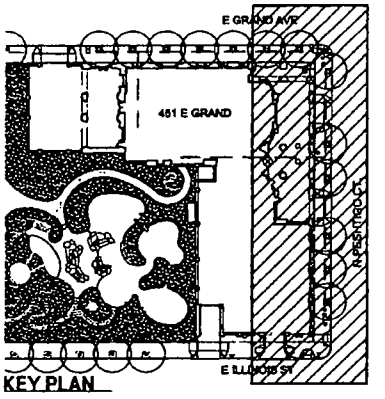

KEY PLAN

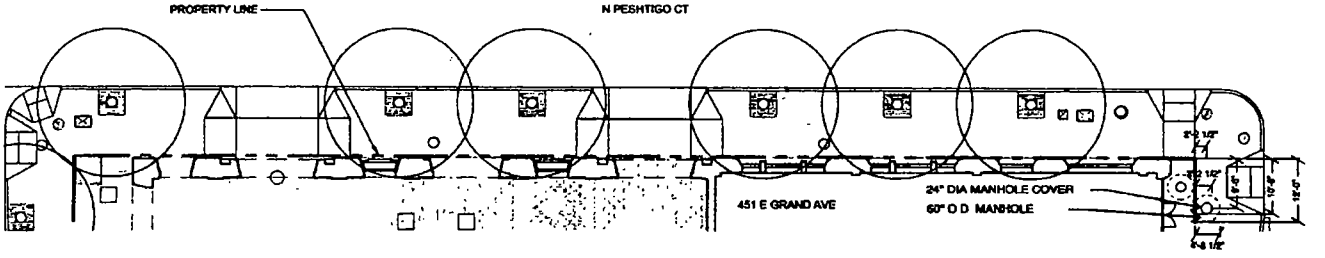

GOP-SK-005: BASIN - E. ILLINOIST ST.

SCALE 1/16" = 1'-0"

16 0 4 8 16 32

N

© 2014 GREIC Architects LLC

Revised 23 November 2015
23 July 2015

451 E GRAND | Chicago

RELATED | RAMSA | | GREIC ARCHITECTS

City of Chicago

O2015-8814

Office of the City Clerk

Document Tracking Sheet

Meeting Date:	12/9/2015
Sponsor(s):	Reilly (42)
Type:	Ordinance
Title:	Grant(s) of privilege in public way for Sheffield Properties of Illinois, Inc.
Committee(s) Assignment:	Committee on Transportation and Public Way

ORDINANCE
SHEFFIELD PROPERTIES OF ILLINOIS INC
Acct. No. 380838 - 1
Permit No. 1120848

Be It Ordained by the City Council of the City of Chicago:

SECTION 1. Permission and authority are hereby given and granted to SHEFFIELD PROPERTIES OF ILLINOIS INC, upon the terms and subject to the conditions of this ordinance to construct, install, maintain and use one (1) Light Fixture(s) projecting over the public right-of-way adjacent to its premises known as 930-980 N. Michigan Ave..

Said Light Fixture(s) at N. Michigan measure(s):
One (1) at twenty-six point four two (26.42) feet in length, point zero eight (.08) feet in width and fifteen (15) feet above grade level.

The location of said privilege shall be as shown on prints kept on file with the Department of Business Affairs and Consumer Protection and the Office of the City Clerk.

Said privilege shall be constructed in accordance with plans and specifications approved by the Department of Transportation (Division of Project Development).

This grant of privilege in the public way shall be subject to the provisions of Section 10-28-015 and all other required provisions of the Municipal Code of Chicago.

The grantee shall pay to the City of Chicago as compensation for the privilege #1120848 herein granted the sum of seventy-five ($75.00) per annum in advance.

A 25% penalty will be added for payments received after due date.

The permit holder agrees to hold the City of Chicago harmless for any damage, relocation or replacement costs associated with damage, relocation or removal of private property caused by the City performing work in the public way.

Authority herein given and granted for a period of five (5) years from and after Date of Passage.


Alderman _____

Brendan Reilly 42nd Ward

PARTIAL ELEVATION, SECTION AND DETAIL
MARSHALL PIERCE & COMPANY - LIGHTING FOR TENANT SIGNAGE
960 N MICHIGAN AVENUE

- Signage Lighting - LED Underlight, mounted on 10" overhanging shelf (shelf and signage already received public way approvals.) No flashing signage or neon to be used.


PROPOSED SECTION

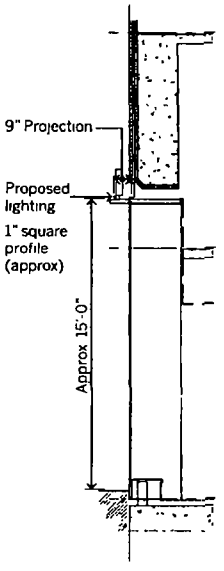

PROPOSED PARTIAL ELEVATION



PROPOSED DETAIL

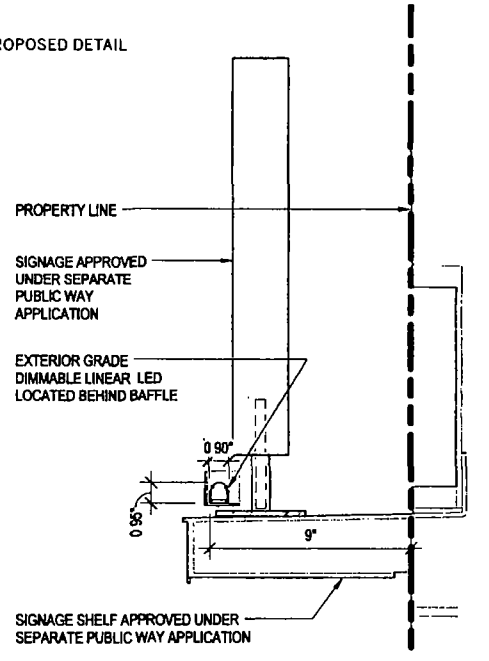

SHEFFIELD PROPERTIES OF ILLINOIS, INC
ONE MAGNIFICENT MILE
930-980 N MICHIGAN AVENUE
SKIDMORE, OWINGS, & MERRILL LLP

City of Chicago

O2015-8815

Office of the City Clerk

Document Tracking Sheet

Meeting Date:	12/9/2015
Sponsor(s):	Reilly (42)
Type:	Ordinance
Title:	Grant(s) of privilege in public way for SL Civic Wacker LLC
Committee(s) Assignment:	Committee on Transportation and Public Way

ORDINANCE
SL CIVIC WACKER LLC
Acct. No. 377226 - 1
Permit No. 1120590

Be It Ordained by the City Council of the City of Chicago:

SECTION 1. Permission and authority are hereby given and granted to SL CIVIC WACKER LLC, upon the terms and subject to the conditions of this ordinance to construct, install, maintain and use forty-four (44) Bicycle Rack(s) on the public right-of-way adjacent to its premises known as 20 N. Wacker Dr..

Said Bicycle Rack(s) at N. Wacker Drive measure(s):
Twenty-seven (27) at two point five (2.5) feet in length, and point one seven (.17) feet in width for a total of eleven point four eight (11.48) square feet.

Said Bicycle Rack(s) at W. Washington Street measure(s):
Seventeen (17) at two point five (2.5) feet in length, and point one seven (.17) feet in width for a total of seven point two three (7.23) square feet.

The location of said privilege shall be as shown on prints kept on file with the Department of Business Affairs and Consumer Protection and the Office of the City Clerk.

Said privilege shall be constructed in accordance with plans and specifications approved by the Department of Planning and Development and Department of Transportation (Division of Project Development).

This grant of privilege in the public way shall be subject to the provisions of Section 10-28-015 and all other required provisions of the Municipal Code of Chicago.

The grantee shall pay to the City of Chicago as compensation for the privilege #1120590 herein granted the sum of zero ($.00) per annum in advance.


A 25% penalty will be added for payments received after due date.

The permit holder agrees to hold the City of Chicago harmless for any damage, relocation or replacement costs associated with damage, relocation or removal of private property caused by the City performing work in the public way.

Authority herein given and granted for a period of five (5) years from and after Date of Passage.

Alderman _____

Brendan Reilly 42nd Ward

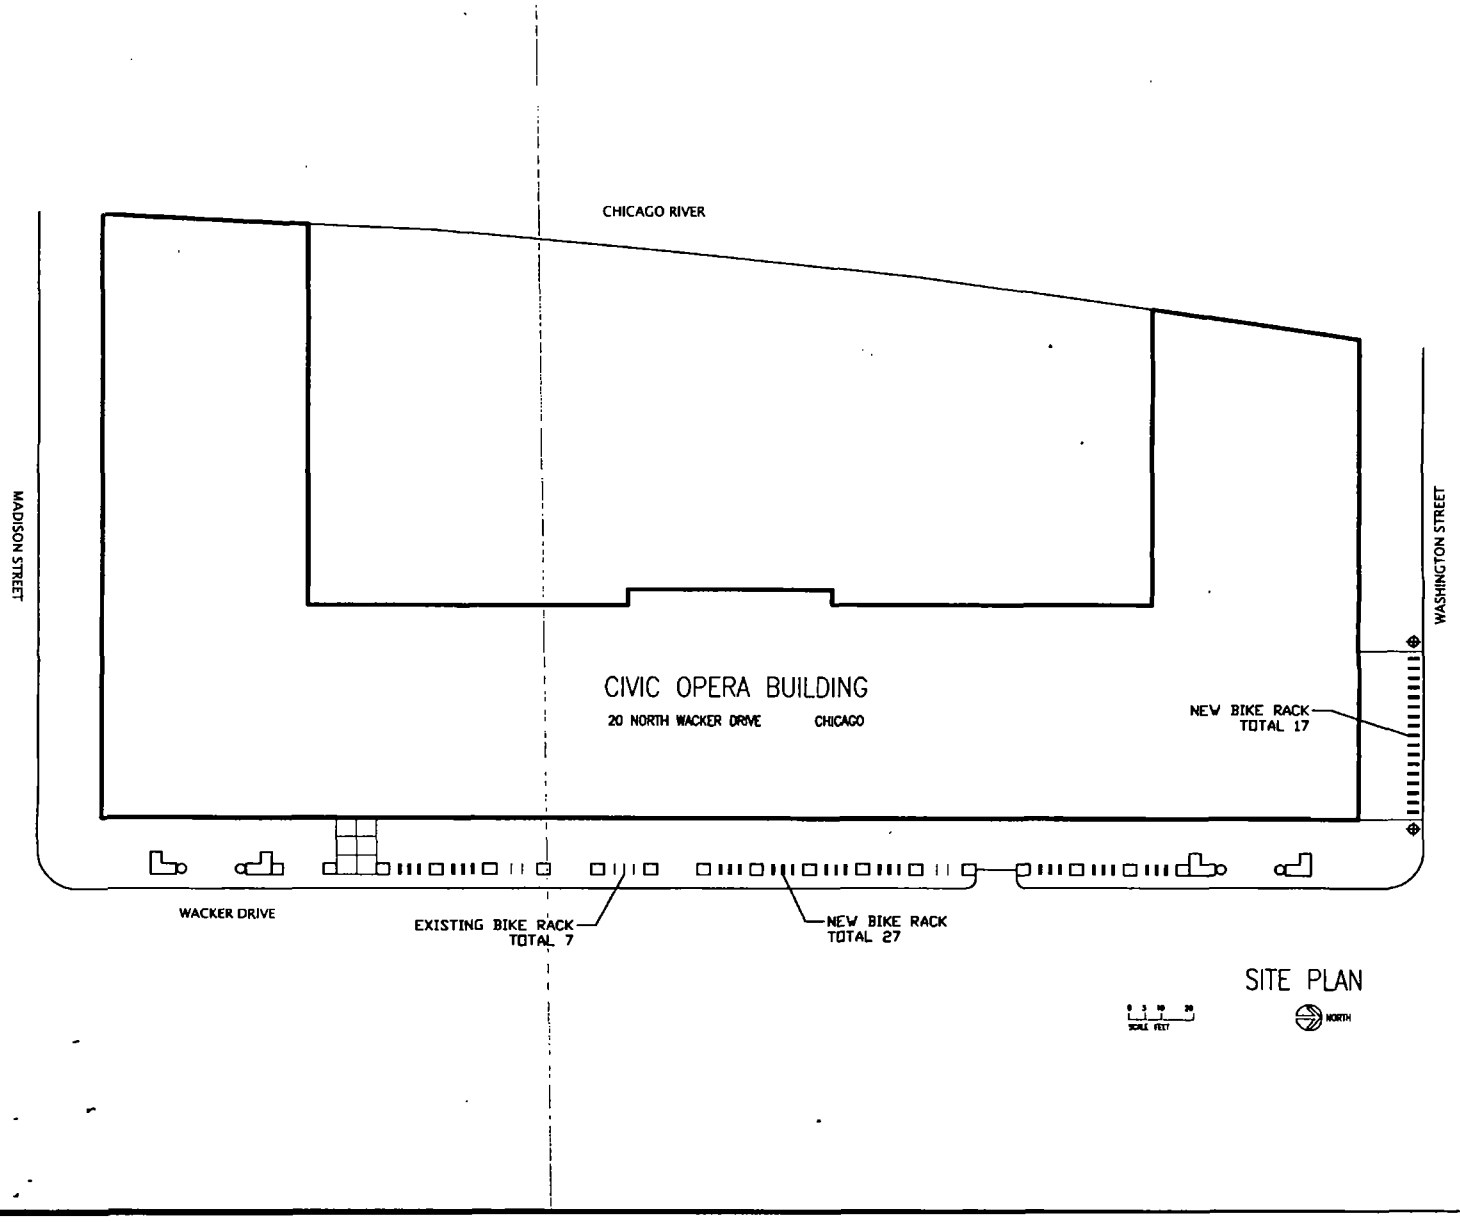
CHICAGO RIVER
MADISON STREET
WASHINGTON STREET
CIVIC OPERA BUILDING
20 NORTH WACKER DRIVE CHICAGO
NEW BIKE RACK
TOTAL 17
WACKER DRIVE
EXISTING BIKE RACK
TOTAL 7
NEW BIKE RACK
TOTAL 27
SITE PLAN
NORTH

City of Chicago

O2015-8816

Office of the City Clerk

Document Tracking Sheet

Meeting Date:	12/9/2015
Sponsor(s):	Reilly (42)
Type:	Ordinance
Title:	Grant(s) of privilege in public way for Smithfield Properties XX - planters
Committee(s) Assignment:	Committee on Transportation and Public Way

ORDINANCE
SMITHFIELD PROPERTIES XX
Acct. No. 291817 - 2
Permit No. 1120762

Be It Ordained by the City Council of the City of Chicago:

SECTION 1. Permission and authority are hereby given and granted to SMITHFIELD PROPERTIES XX, upon the terms and subject to the conditions of this ordinance to maintain and use, as now constructed, four (4) Planter(s) projecting over the public right-of-way for beautification purposes adjacent to its premises known as 8 E. Randolph St..

Said Planter(s) at Randolph measure(s):
One (1) at nineteen (19) feet in length, and four point six (4.6) feet in width for a total of eighty-seven point four (87.4) square feet.

Said Planter(s) at E. Randolph measure(s):
One (1) at twenty-one (21) feet in length, and four point six (4.6) feet in width for a total of ninety-six point six (96.6) square feet.

Said Planter(s) at N. State measure(s):
One (1) at thirty-one (31) feet in length, and seven point six (7.6) feet in width for a total of two hundred thirty-five point six (235.6) square feet.

Said Planter(s) at N. State measure(s):
One (1) at twenty-six (26) feet in length, and seven point six (7.6) feet in width for a total of one hundred ninety-seven point six (197.6) square feet.

Grantee must allow the required clear and unobstructed space for pedestrian passage at all times per rules and regulations approved by the Department of Transportation.

The location of said privilege shall be as shown on prints kept on file with the Department of Business Affairs and Consumer Protection and the Office of the City Clerk.

Said privilege shall be constructed in accordance with plans and specifications approved by the Department of Planning and Development and Department of Transportation (Division of Project Development).

This grant of privilege in the public way shall be subject to the provisions of Section 10-28-015 and all other required provisions of the Municipal Code of Chicago.

The grantee shall pay to the City of Chicago as compensation for the privilege #1120762 herein granted the sum of zero ($.00) per annum in advance.


A 25% penalty will be added for payments received after due date.

The permit holder agrees to hold the City of Chicago harmless for any damage, relocation or replacement costs associated with damage, relocation or removal of private property caused by the City performing work in the public way.

Authority herein given and granted for a period of five (5) years from and after 10/06/2015.

Alderman _____

Brendan Reilly 42nd Ward

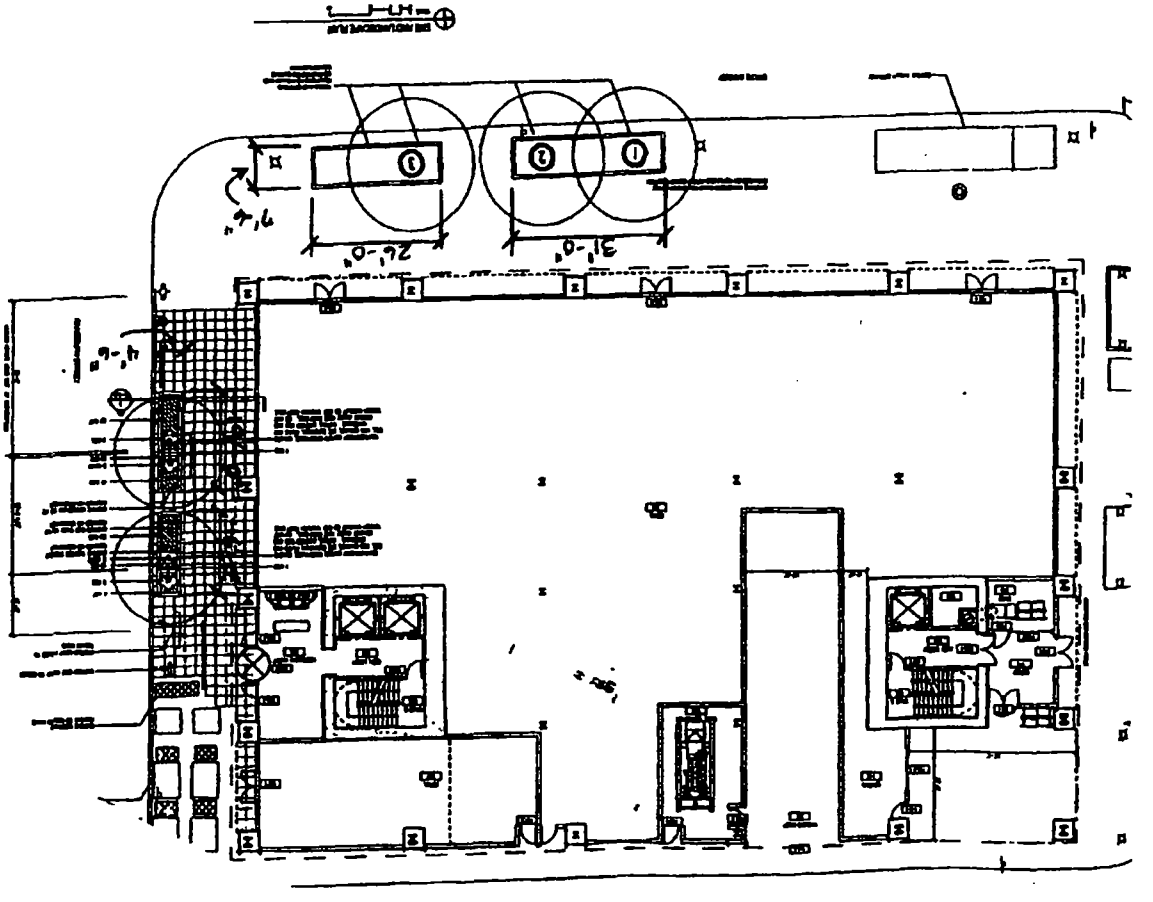

E. RANDOLPH
LANDSCAPE PLAN
• NEW PLANTS
• EXISTING PLANTS

City of Chicago

O2015-8817

Office of the City Clerk

Document Tracking Sheet

Meeting Date:	12/9/2015
Sponsor(s):	Reilly (42)
Type:	Ordinance
Title:	Grant(s) of privilege in public way for Smithfield Properties XX - vaults
Committee(s) Assignment:	Committee on Transportation and Public Way

ORDINANCE
SMITHFIELD PROPERTIES XX
Acct. No. 291817 - 2
Permit No. 1120761

Be It Ordained by the City Council of the City of Chicago:

SECTION 1. Permission and authority are hereby given and granted to SMITHFIELD PROPERTIES XX, upon the terms and subject to the conditions of this ordinance to maintain and use, as now constructed, four (4) Vault(s) under the public right-of-way adjacent to its premises known as 8 E. Randolph St..

Said Vault(s) at E. BENTON PLACE measure(s):
One (1) at one hundred thirty-three (133) feet in length, and thirty-one (31) feet in width for a total of four thousand one hundred twenty-three (4123) square feet.

Said Vault(s) at N. HOLDEN COURT measure(s):
One (1) at one hundred sixty-eight (168) feet in length, and twenty-two (22) feet in width for a total of three thousand six hundred ninety-six (3696) square feet.

Said Vault(s) at N. STATE STREET measure(s):
One (1) at two hundred one (201) feet in length, and twenty-five (25) feet in width for a total of five thousand twenty-five (5025) square feet.

Said Vault(s) at E. RANDOLPH STREET measure(s):
One (1) at one hundred thirty-eight (138) feet in length, and sixteen (16) feet in width for a total of two thousand two hundred eight (2208) square feet.

The location of said privilege shall be as shown on prints kept on file with the Department of Business Affairs and Consumer Protection and the Office of the City Clerk.

Said privilege shall be constructed in accordance with plans and specifications approved by the Department of Transportation (Office of Underground Coordination).

This grant of privilege in the public way shall be subject to the provisions of Section 10-28-015 and all other required provisions of the Municipal Code of Chicago.

The grantee shall pay to the City of Chicago as compensation for the privilege #1120761 herein granted the sum of forty-nine thousand three hundred seventy-one ($49,371.00) per annum in advance.

A 25% penalty will be added for payments received after due date.

The permit holder agrees to hold the City of Chicago harmless for any damage, relocation or replacement costs associated with damage, relocation or removal of private property caused by the City performing work in the public way.


Authority herein given and granted for a period of five (5) years from and after 10/06/2015.

Alderman _____

Brendan Reilly 42nd Ward

MOMO 151 N STATE STREET

NEC STATE & RANDOLPH, CHICAGO IL

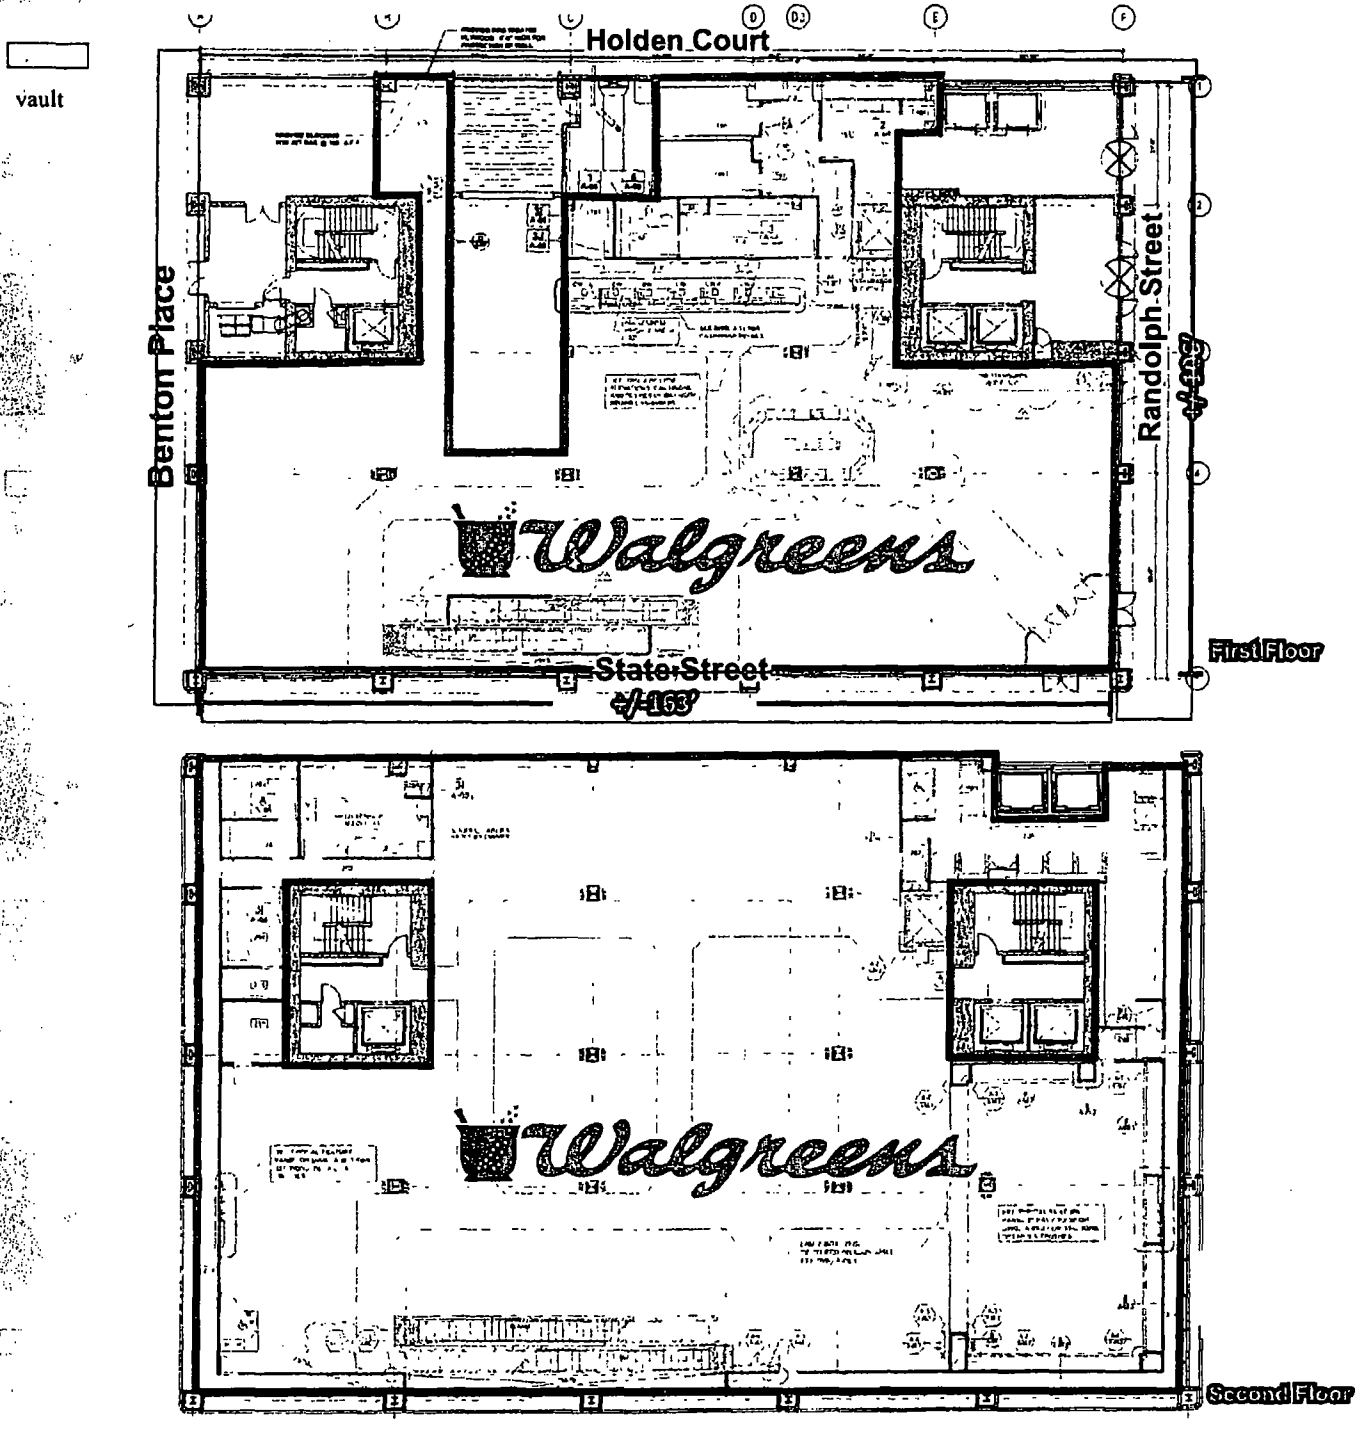

The information contained herein has either been given to us by the owner of the property or obtained from sources that we deem reliable. We have no reason to doubt its accuracy but we do not guarantee it.

MID-AMERICA® REAL ESTATE CORPORATION
Your retail future is our business
ONE PARKVIEW PLAZA, 9th FLOOR, OAKBROOK TERRACE, IL 60181
www.midamericagrp.com

CONTACT INFORMATION
Stan Nitzberg T: 630-954-7321 F: 630-954-7304
snitzberg@midamericagrp.com

City of Chicago

O2015-8819

Office of the City Clerk

Document Tracking Sheet

Meeting Date:	12/9/2015
Sponsor(s):	Reilly (42)
Type:	Ordinance
Title:	Grant(s) of privilege in public way for T-Mobile No. 8715
Committee(s) Assignment:	Committee on Transportation and Public Way

ORDINANCE
T-MOBILE # 8715
Acct. No. 308614 - 20
Permit No. 1120794

Be It Ordained by the City Council of the City of Chicago:

SECTION 1. Permission and authority are hereby given and granted to T-MOBILE # 8715, upon the terms and subject to the conditions of this ordinance to maintain and use three (3) sign(s) projecting over the public right-of-way attached to its premises known as 40 E. Ontario St..

Said sign structure(s) measures as follows; along E. Ontario:
One (1) at thirteen point seven five (13.75) feet in length, two point five (2.5) feet in height and fifteen (15) feet above grade level.

Said sign structure(s) measures as follows; along E. Ontario:
One (1) at thirteen point seven five (13.75) feet in length, two point five (2.5) feet in height and fifteen (15) feet above grade level.

Said sign structure(s) measures as follows; along E. Ontario:
One (1) at five (5) feet in length, one (1) foot in height and twenty-five (25) feet above grade level.

The location of said privilege shall be as shown on prints kept on file with the Department of Business Affairs and Consumer Protection and the Office of the City Clerk.

Said privilege shall be constructed in accordance with plans and specifications approved by the Department of Transportation (Division of Project Development) and Zoning Department - Signs.

This grant of privilege in the public way shall be subject to the provisions of Section 10-28-015 and all other required provisions of the Municipal Code of Chicago.

The grantee shall pay to the City of Chicago as compensation for the privilege #1120794 herein granted the sum of seven hundred ($700.00) per annum in advance.

A 25% penalty will be added for payments received after due date.

The permit holder agrees to hold the City of Chicago harmless for any damage, relocation or replacement costs associated with damage, relocation or removal of private property caused by the City performing work in the public way.

Authority herein given and granted for a period of five (5) years from and after 10/06/2015.


Alderman _____

Brendan Reilly 42nd Ward


FACE-LIT RACEWAY CH LTRS ON PANEL - SIGN ELEVATION

SCALE: 3/4"=1'-0"

QTY.: TWO (2)
(LED-LIT)

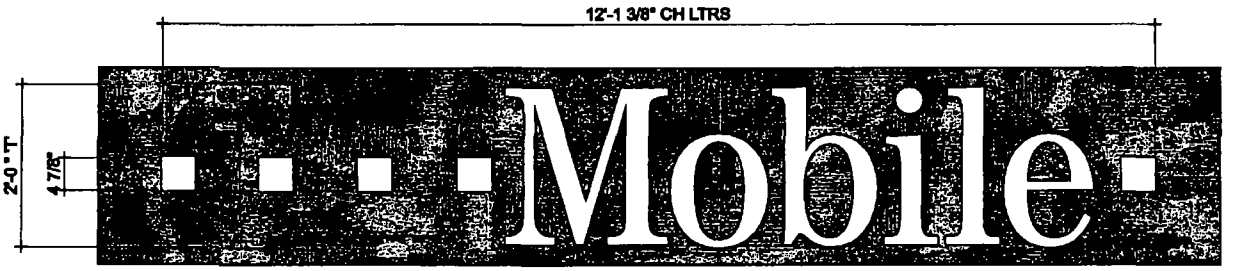

FRONT

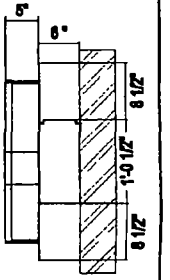

SIDE

TRIANGLE SIGN & SERVICE	CLIENT & LOCATION: T··Mobile· STORE #8715 ONTARIO & WABASH 40 E ONTARIO ST CHICAGO, IL 60611	LEAD NO: 00086476 R1	DATE: 4-20-2010	REVIEWED BY:	REVISION:	SHEET NO: 4 of 7
		SALESMAN: R. RAPKIN	DRAWN BY: JJH	SEG NO:		

11 AZAR COURT · P.O. BOX 5186 · BALTIMORE, MARYLAND 21227 · T 410-247-5300 · F 410 247-1941 · REPRODUCTION IN WHOLE OR PART PROHIBITED WITHOUT EXPRESS PERMISSION OF TRIANGLE S.S. · WWW.TRIANGLESIGN.COM

City of Chicago

O2015-8820

Office of the City Clerk

Document Tracking Sheet

Meeting Date:	12/9/2015
Sponsor(s):	Reilly (42)
Type:	Ordinance
Title:	Grant(s) of privilege in public way for Universita Autonomo De Mexico
Committee(s) Assignment:	Committee on Transportation and Public Way

ORDINANCE
Universita Autonomo De Mexico
Acct. No. 353778 - 1
Permit No. 1120715

Be It Ordained by the City Council of the City of Chicago:

SECTION 1. Permission and authority are hereby given and granted to Universita Autonomo De Mexico, upon the terms and subject to the conditions of this ordinance to maintain and use, as now constructed, two (2) Banner(s) projecting over the public right-of-way adjacent to its premises known as 350 W. Erie St..

Said Banner(s) at W. Erie measure(s):
One (1) at seventy-five (75) feet in length, and forty-five (45) feet in width for a total of three thousand three hundred seventy-five (3375) square feet.

Said Banner(s) at W. Erie measure(s):
One (1) at seventy-five (75) feet in length, and forty-five (45) feet in width for a total of three thousand three hundred seventy-five (3375) square feet.

The location of said privilege shall be as shown on prints kept on file with the Department of Business Affairs and Consumer Protection and the Office of the City Clerk.

Said privilege shall be constructed in accordance with plans and specifications approved by the Zoning Department - Signs.

This grant of privilege in the public way shall be subject to the provisions of Section 10-28-015 and all other required provisions of the Municipal Code of Chicago.

The grantee shall pay to the City of Chicago as compensation for the privilege #1120715 herein granted the sum of one hundred fifty ($150.00) per annum in advance.


A 25% penalty will be added for payments received after due date.

The permit holder agrees to hold the City of Chicago harmless for any damage, relocation or replacement costs associated with damage, relocation or removal of private property caused by the City performing work in the public way.

Authority herein given and granted for a period of five (5) years from and after 11/03/2015.


Alderman _____

Brendan Reilly 42nd Ward

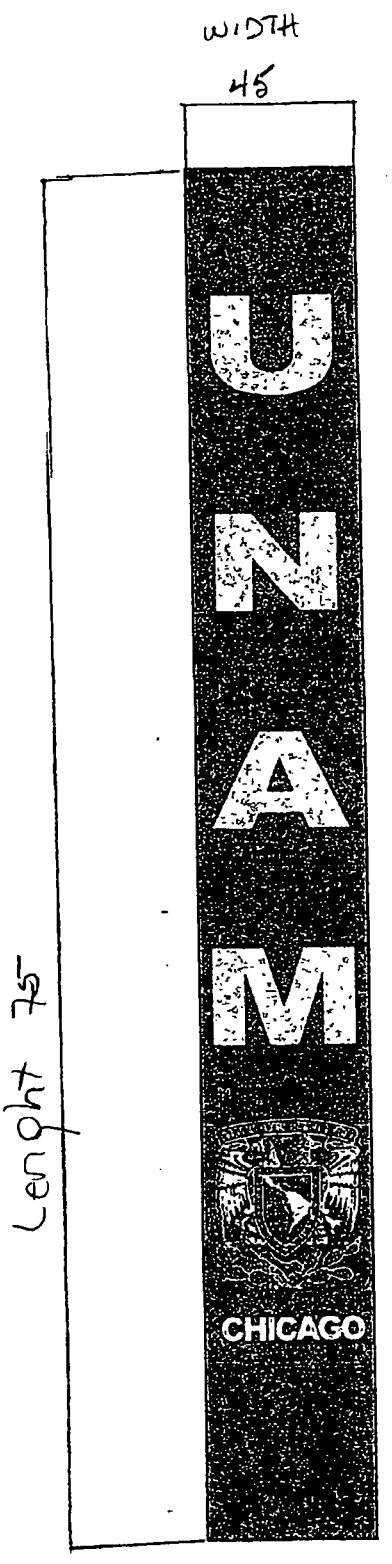

V 1b

Banner 1

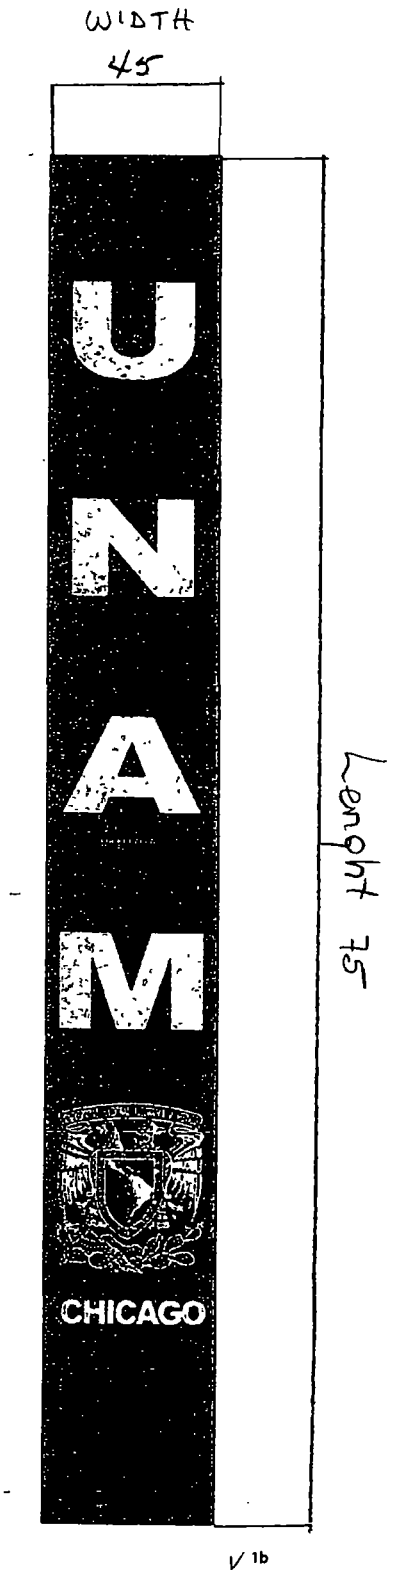

V 1b

Banner 2

City of Chicago

O2015-8822

Office of the City Clerk

Document Tracking Sheet

Meeting Date:	12/9/2015
Sponsor(s):	Reilly (42)
Type:	Ordinance
Title:	Grant(s) of privilege in public way for 1st United Methodist Church of Chicago Aid Society
Committee(s) Assignment:	Committee on Transportation and Public Way

ORDINANCE
1ST UNITED METHODIST CHURCH OF CHICAGO AID SOCIETY
Acct. No. 296378 - 1
Permit No. 1120800

Be It Ordained by the City Council of the City of Chicago:

SECTION 1. Permission and authority are hereby given and granted to 1ST UNITED METHODIST CHURCH OF CHICAGO AID SOCIETY, upon the terms and subject to the conditions of this ordinance to maintain and use, as now constructed, two (2) Vault(s) under the public right-of-way adjacent to its premises known as 77 W. Washington St..

Said Vault(s) at W. Washington St. measure(s):
One (1) at ninety-one (91) feet in length, and twelve (12) feet in width for a total of one thousand ninety-two (1092) square feet. Existing vault is used for storage and church activities.

Said Vault(s) at N. Clark St. measure(s):
One (1) at one hundred ninety-two (192) feet in length, and twelve (12) feet in width for a total of two thousand three hundred four (2304) square feet. Existing vault is used for storage and church activities.

The location of said privilege shall be as shown on prints kept on file with the Department of Business Affairs and Consumer Protection and the Office of the City Clerk.

Said privilege shall be constructed in accordance with plans and specifications approved by the Department of Transportation (Office of Underground Coordination).

This grant of privilege in the public way shall be subject to the provisions of Section 10-28-015 and all other required provisions of the Municipal Code of Chicago.

The grantee shall pay to the City of Chicago as compensation for the privilege #1120800 herein granted the sum of twenty-four thousand five hundred six ($24,506.00) per annum in advance.


A 25% penalty will be added for payments received after due date.


The permit holder agrees to hold the City of Chicago harmless for any damage, relocation or replacement costs associated with damage, relocation or removal of private property caused by the City performing work in the public way.

Authority herein given and granted for a period of five (5) years from and after 11/01/2015.

Alderman _____

Brendan Reilly 42nd Ward

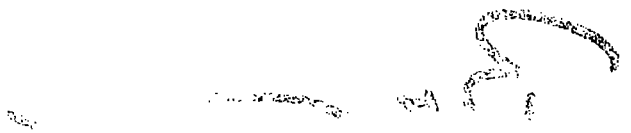

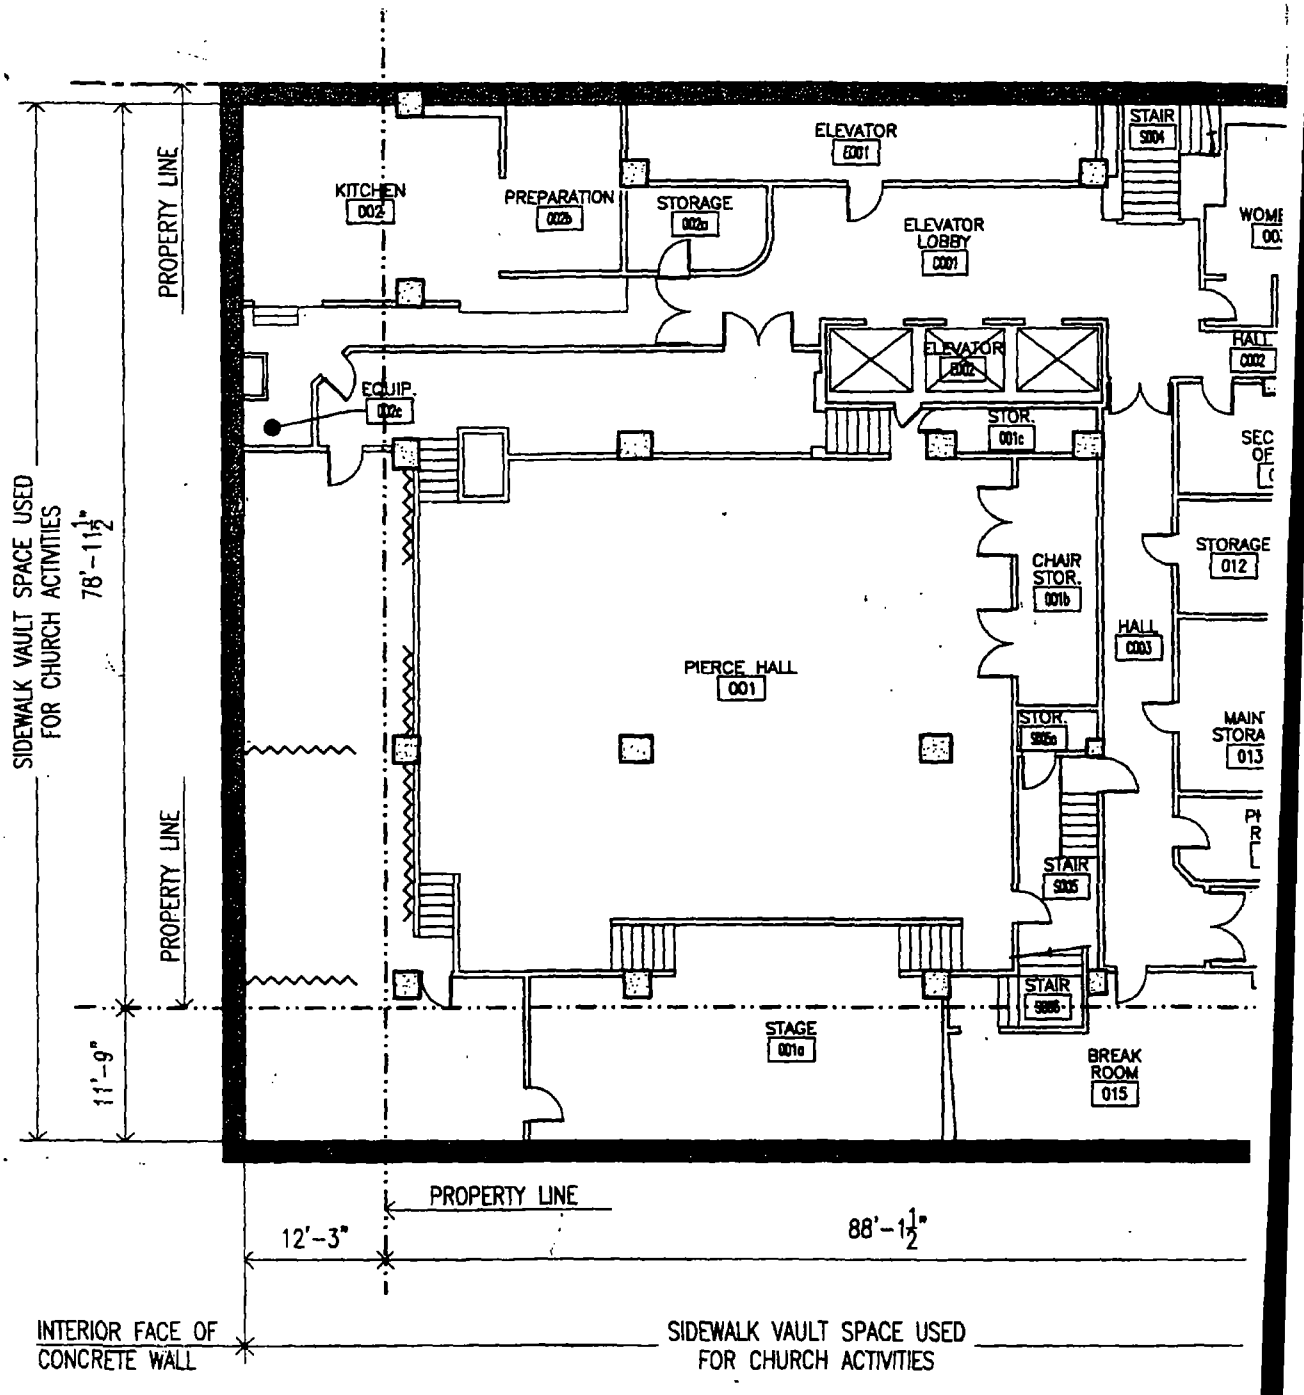

VAULTED SIDEWALK

CHICAGO TEMPLE BUILDNG
77 W. WASHINGTON STREET
CHICAGO, ILLINOIS 60602

City of Chicago

O2015-8823

Office of the City Clerk

Document Tracking Sheet

Meeting Date:	12/9/2015
Sponsor(s):	Reilly (42)
Type:	Ordinance
Title:	Grant(s) of privilege in public way for 209 Jax Acquisition LLC
Committee(s) Assignment:	Committee on Transportation and Public Way

ORDINANCE
209 JAX ACQUISITION, LLC
Acct. No. 373463 - 1
Permit No. 1119584

Be It Ordained by the City Council of the City of Chicago:

SECTION 1. Permission and authority are hereby given and granted to 209 JAX ACQUISITION, LLC, upon the terms and subject to the conditions of this ordinance to maintain and use, as now constructed, two (2) Sidewalk Vault(s) under the public right-of-way adjacent to its premises known as 209 W. Jackson Blvd..

Said Sidewalk Vault(s) at W. Jackson Blvd measure(s):
One (1) at one hundred fifty-three point six six (153.66) feet in length, and eleven (11) feet in width for a total of one thousand six hundred ninety point two six (1690.26) square feet. Existing vault is used for storage.

Said Sidewalk Vault(s) at S. Wells Street measure(s):
One (1) at thirty-one point six six (31.66) feet in length, and four point four one (4.41) feet in width for a total of one hundred thirty-nine point six two (139.62) square feet. Existing vault is used for storage.

The location of said privilege shall be as shown on prints kept on file with the Department of Business Affairs and Consumer Protection and the Office of the City Clerk.

Said privilege shall be constructed in accordance with plans and specifications approved by the Department of Transportation (Office of Underground Coordination).

This grant of privilege in the public way shall be subject to the provisions of Section 10-28-015 and all other required provisions of the Municipal Code of Chicago.

The grantee shall pay to the City of Chicago as compensation for the privilege #1119584 herein granted the sum of eleven thousand nine hundred twelve ($11,912.00) per annum in advance.

A 25% penalty will be added for payments received after due date.


The permit holder agrees to hold the City of Chicago harmless for any damage, relocation or replacement costs associated with damage, relocation or removal of private property caused by the City performing work in the public way.

Authority herein given and granted for a period of five (5) years from and after 06/30/2015.

Alderman _____

Brendan Reilly 42nd Ward

(Page 2 of 2)

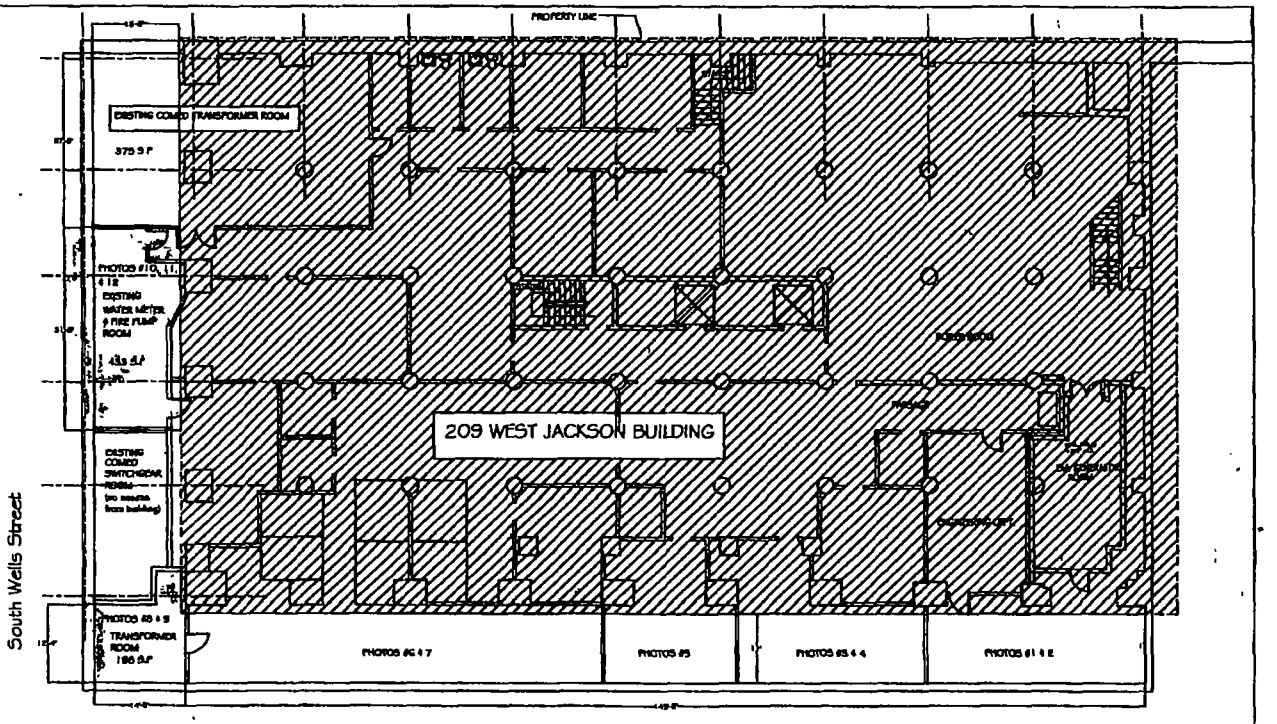

West Jackson Boulevard

USE OF PUBLIC WAY AT 209 WEST JACKSON BUILDING

Scale: 3/64" = 1'-0"

Basement Level

209 W. JACKSON

NORTH

M & J WILKOW LTD.
180 N. MICHIGAN AVE.
.CHICAGO, ILLINOIS 60601

209 WEST JACKSON BOULEVARD

EXHIBIT "A"

City of Chicago

O2015-8825

Office of the City Clerk

Document Tracking Sheet

Meeting Date:	12/9/2015
Sponsor(s):	Reilly (42)
Type:	Ordinance
Title:	Grant(s) of privilege in public way for 474 N Lake Shore Dr Condo Assn.
Committee(s) Assignment:	Committee on Transportation and Public Way

ORDINANCE
474 N LAKE SHORE DRIVE CONDO ASSN
Acct. No. 319060 - 1
Permit No. 1120813

Be It Ordained by the City Council of the City of Chicago:

SECTION 1. Permission and authority are hereby given and granted to 474 N LAKE SHORE DRIVE CONDO ASSN, upon the terms and subject to the conditions of this ordinance to maintain and use, as now constructed, one (1) Grease Trap(s) under the public right-of-way adjacent to its premises known as 474 N. Lake Shore Dr..

Said Grease Trap(s) at E. Illinois Street measure(s):
One (1) at twelve (12) feet in length, and eight (8) feet in width for a total of ninety-six (96) square feet.

The location of said privilege shall be as shown on prints kept on file with the Department of Business Affairs and Consumer Protection and the Office of the City Clerk.

Said privilege shall be constructed in accordance with plans and specifications approved by the Department of Transportation (Office of Underground Coordination) and Department of Water Management.

This grant of privilege in the public way shall be subject to the provisions of Section 10-28-015 and all other required provisions of the Municipal Code of Chicago.

The grantee shall pay to the City of Chicago as compensation for the privilege #1120813 herein granted the sum of four hundred ($400.00) per annum in advance.


A 25% penalty will be added for payments received after due date.

The permit holder agrees to hold the City of Chicago harmless for any damage, relocation or replacement costs associated with damage, relocation or removal of private property caused by the City performing work in the public way.

Authority herein given and granted for a period of five (5) years from and after 12/14/2015.

Alderman _____

Brendan Reilly 42nd Ward

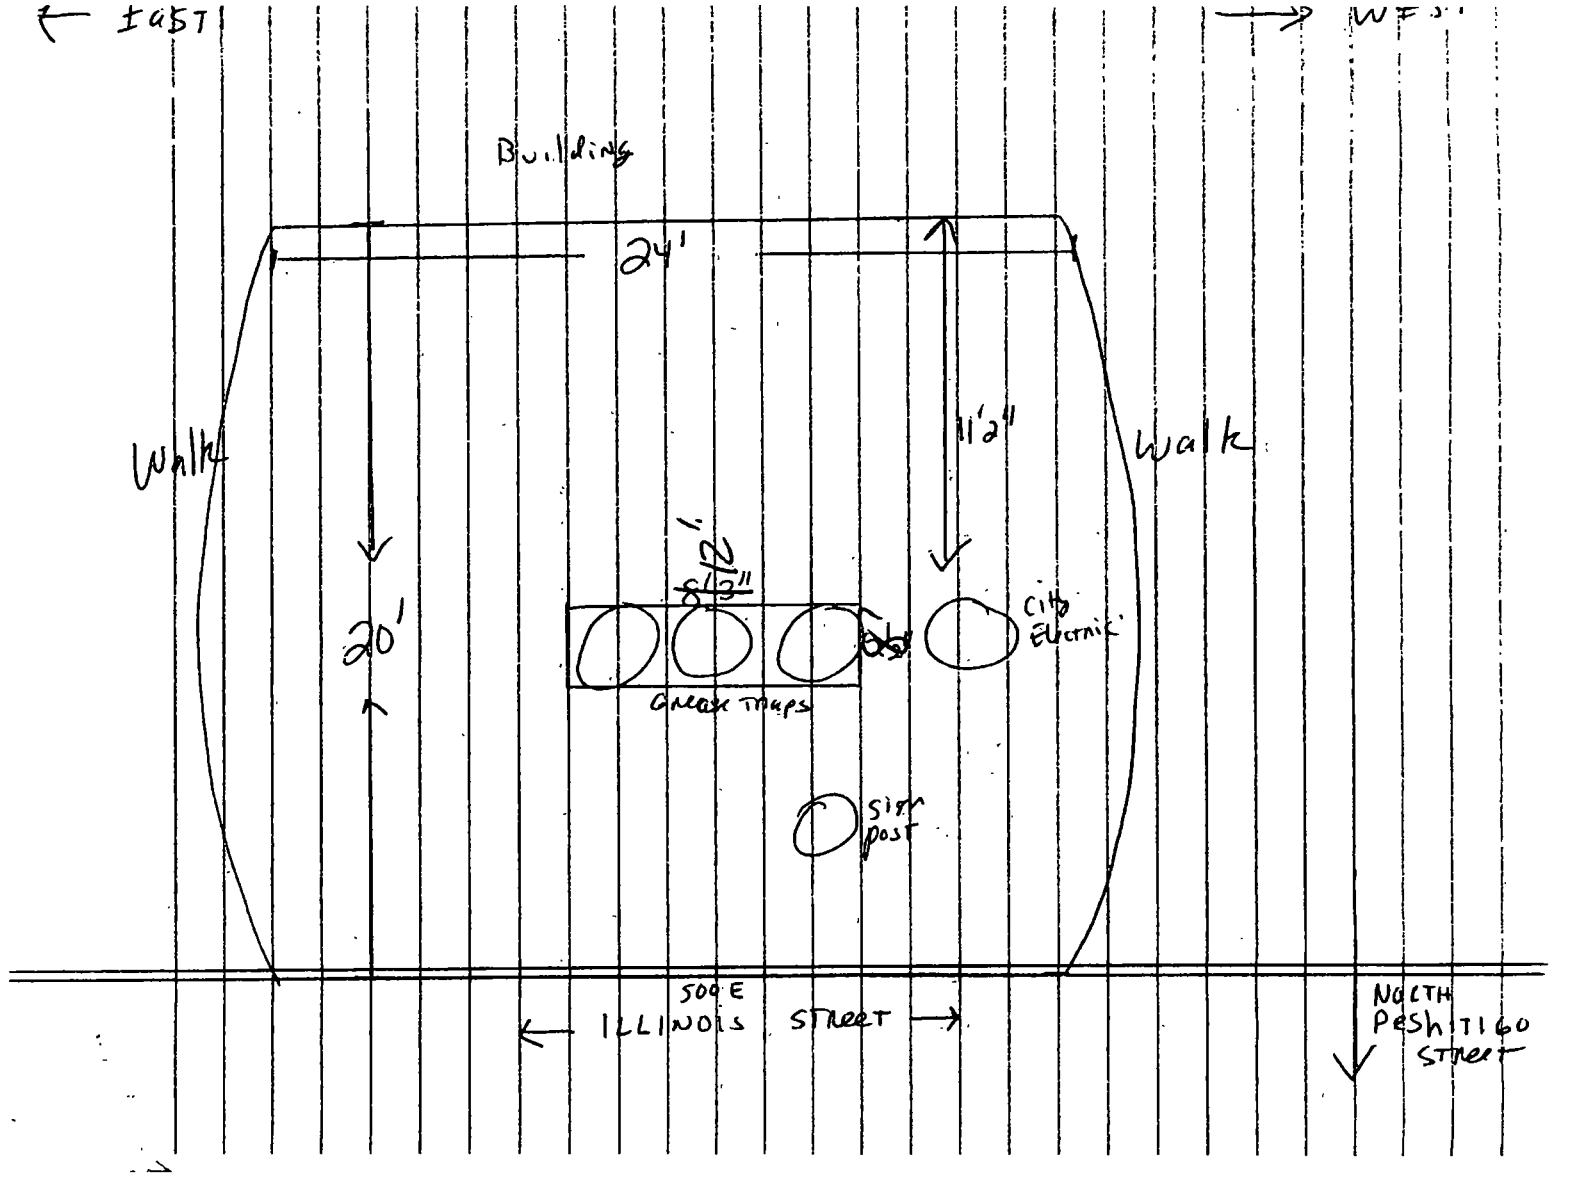
← East
West →
Building
24'
Walk
Walk
11'2"
20'
2'
6'3"
City Electric
Grease Traps
Sign post
500 E
← Illinois Street →
North
Peshtigo
Street

City of Chicago

O2015-8827

Office of the City Clerk

Document Tracking Sheet

Meeting Date:	12/9/2015
Sponsor(s):	Reilly (42)
Type:	Ordinance
Title:	Grant(s) of privilege in public way for 600 N Lake Shore Dr Condo Assn
Committee(s) Assignment:	Committee on Transportation and Public Way

ORDINANCE
600 NORTH LAKE SHORE DRIVE CONDOMINIUM ASSOCIATION
Acct. No. 291357 - 1
Permit No. 1119607

Be It Ordained by the City Council of the City of Chicago:

SECTION 1. Permission and authority are hereby given and granted to 600 NORTH LAKE SHORE DRIVE CONDOMINIUM ASSOCIATION, upon the terms and subject to the conditions of this ordinance to maintain and use, as now constructed, two (2) Planter(s) on the public right-of-way for beautification purposes adjacent to its premises known as 600 N. Lake Shore Dr..

Said Planter(s) at N. LAKE SHORE DR measure(s):
One (1) at thirty-two point one seven (32.17) feet in length, and five point six seven (5.67) feet in width for a total of one hundred eighty-two point four (182.4) square feet.

Said Planter(s) at E Ontario St measure(s):
One (1) at thirty point three three (30.33) feet in length, and six point four two (6.42) feet in width for a total of one hundred ninety-four point seven two (194.72) square feet.

Grantee must allow the required clear and unobstructed space for pedestrian passage at all times per rules and regulations approved by the Department of Transportation.

The location of said privilege shall be as shown on prints kept on file with the Department of Business Affairs and Consumer Protection and the Office of the City Clerk.

Said privilege shall be constructed in accordance with plans and specifications approved by the Department of Planning and Development and Department of Transportation (Division of Project Development).

This grant of privilege in the public way shall be subject to the provisions of Section 10-28-015 and all other required provisions of the Municipal Code of Chicago.

The grantee shall pay to the City of Chicago as compensation for the privilege #1119607 herein granted the sum of zero ($.00) per annum in advance.


A 25% penalty will be added for payments received after due date.

The permit holder agrees to hold the City of Chicago harmless for any damage, relocation or replacement costs associated with damage, relocation or removal of private property caused by the City performing work in the public way.

Authority herein given and granted for a period of five (5) years from and after 06/29/2015.

Alderman _____

Brendan Reilly 42nd Ward

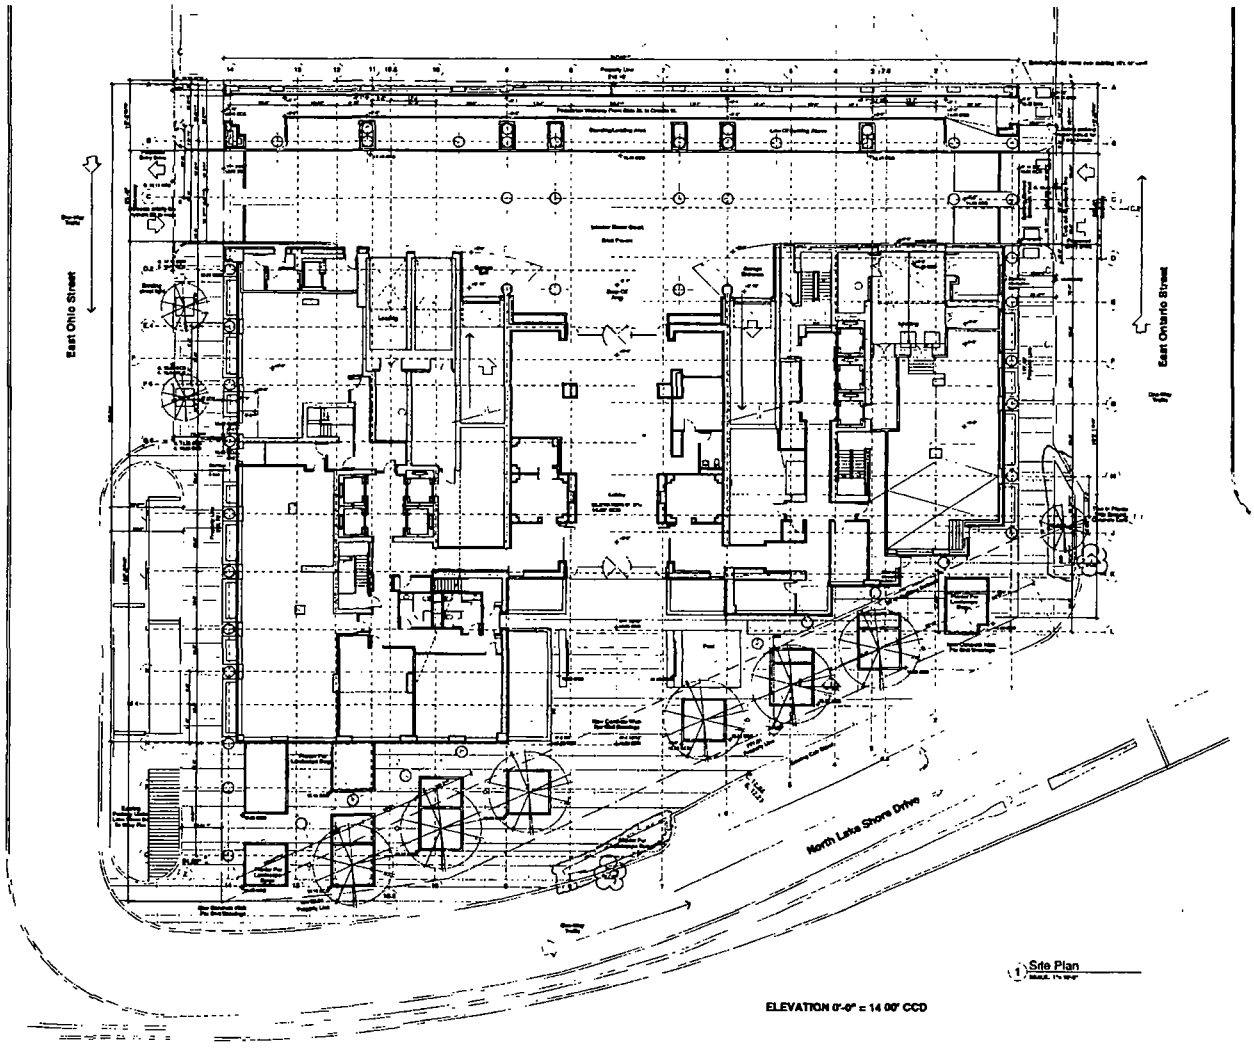

600 N. Lake Shore Drive

A1.01

City of Chicago

O2015-8829

Office of the City Clerk

Document Tracking Sheet

Meeting Date:	12/9/2015
Sponsor(s):	Reilly (42)
Type:	Ordinance
Title:	Grant(s) of privilege in public way for 830 NMA LLC
Committee(s) Assignment:	Committee on Transportation and Public Way

ORDINANCE
830 NMA, LLC
Acct. No. 385662 - 1
Permit No. 1120797

Be It Ordained by the City Council of the City of Chicago:

SECTION 1. Permission and authority are hereby given and granted to 830 NMA, LLC, upon the terms and subject to the conditions of this ordinance to maintain and use, as now constructed, two (2) Vault(s) under the public right-of-way adjacent to its premises known as 830 N. Michigan Ave..

Said Vault(s) at E. PEARSON ST. measure(s):
One (1) at forty-eight (48) feet in length, and thirteen (13) feet in width for a total of six hundred twenty-four (624) square feet.

Said Vault(s) at E. PEARSON ST. measure(s):
One (1) at twenty-two (22) feet in length, and thirteen (13) feet in width for a total of two hundred eighty-six (286) square feet.

The location of said privilege shall be as shown on prints kept on file with the Department of Business Affairs and Consumer Protection and the Office of the City Clerk.

Said privilege shall be constructed in accordance with plans and specifications approved by the Department of Transportation (Office of Underground Coordination).

This grant of privilege in the public way shall be subject to the provisions of Section 10-28-015 and all other required provisions of the Municipal Code of Chicago.

The grantee shall pay to the City of Chicago as compensation for the privilege #1120797 herein granted the sum of four thousand one hundred seventy-nine ($4,179.00) per annum in advance.


A 25% penalty will be added for payments received after due date.

The permit holder agrees to hold the City of Chicago harmless for any damage, relocation or replacement costs associated with damage, relocation or removal of private property caused by the City performing work in the public way.

Authority herein given and granted for a period of five (5) years from and after 12/14/2015.

Alderman _____

Brendan Reilly 42nd Ward

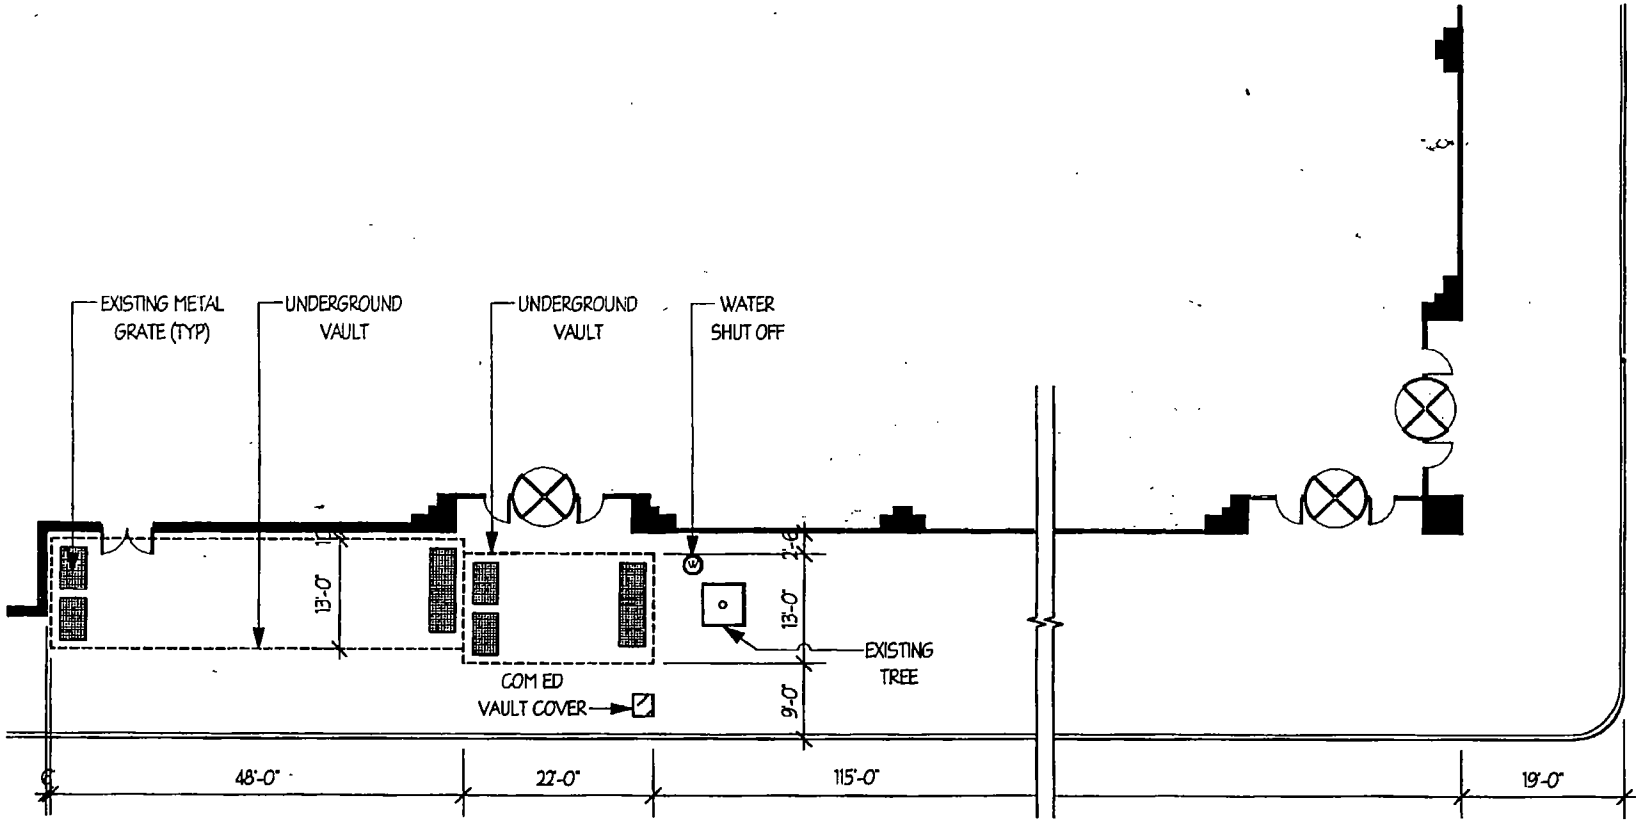

DATE 31 May 2005	SCALE 1" = 20'-0"	**Plan, Underground Utility Vaults** 830 North Michigan Avenue Chicago, Illinois	**DESIGNBRIDGE** DESIGNBRIDGE, LTD. 1415 WEST GRAND AVENUE CHICAGO, IL 60622 TEL: 312.421.5885 FAX: 312.421.5889	SHEET NO. **SK-1**
JOB NO. 17905—A	DRAWN			

City of Chicago

O2015-8747

Office of the City Clerk

Document Tracking Sheet

Meeting Date:	12/9/2015
Sponsor(s):	Smith (43)
Type:	Ordinance
Title:	Grant(s) of privilege in public way for Hakka Bakka
Committee(s) Assignment:	Committee on Transportation and Public Way

ORDINANCE
Hakka Bakka
Acct. No. 398030 - 1
Permit No. 1119947

Be It Ordained by the City Council of the City of Chicago:

SECTION 1. Permission and authority are hereby given and granted to Hakka Bakka, upon the terms and subject to the conditions of this ordinance to maintain and use one (1) sign(s) projecting over the public right-of-way attached to its premises known as 1251 W. Fullerton Ave..

Said sign structure(s) measures as follows; along W. fullerton:
One (1) at nine point eight five (9.85) feet in length, two (2) feet in height and thirteen (13) feet above grade level.

The location of said privilege shall be as shown on prints kept on file with the Department of Business Affairs and Consumer Protection and the Office of the City Clerk.

Said privilege shall be constructed in accordance with plans and specifications approved by the Department of Transportation (Division of Project Development) and Zoning Department - Signs.


This grant of privilege in the public way shall be subject to the provisions of Section 10-28-015 and all other required provisions of the Municipal Code of Chicago.

The grantee shall pay to the City of Chicago as compensation for the privilege #1119947 herein granted the sum of one hundred ($100.00) per annum in advance.

A 25% penalty will be added for payments received after due date.


The permit holder agrees to hold the City of Chicago harmless for any damage, relocation or replacement costs associated with damage, relocation or removal of private property caused by the City performing work in the public way.


Authority herein given and granted for a period of five (5) years from and after Date of Passage.

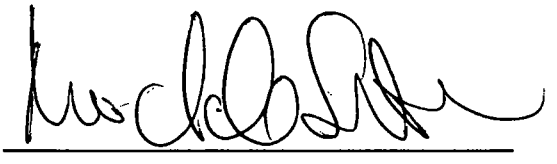Alderman 

Michele Smith 43rd Ward

Letters w/Tag Box

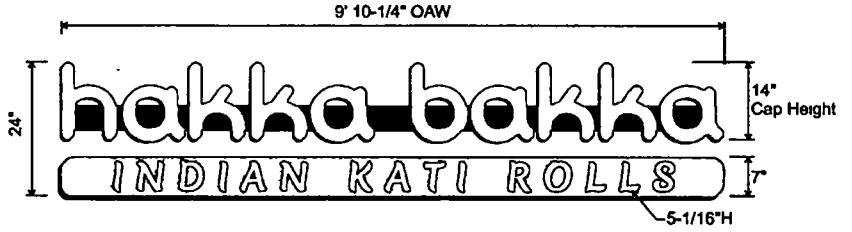

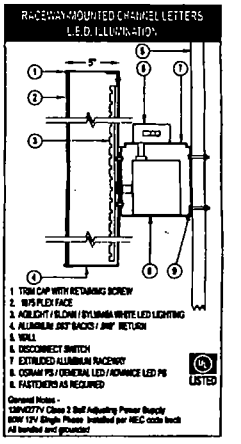

Colors to Match

Green to Match PMS 2270C

Raceway Color Warm Gray 11 U


Red to Match "Bnght Red"

Face Lit Channel Letters - Raceway Mounted
1/2" = 1'

5" Deep fabricated channel letters with std .040 coil returns with cinched .063 backs internally illuminated with red LEDs (hakka bakka) and white in green portions

.1875 acrylic faces - Translucent Red #2283 "hakka bakka" letters, #2447 white faces "bar" with applied translucent green vinyl - to match PMS #360

All letters and logos attached to 4-1/2" x 4-1/2" extruded aluminum raceway attached to building facade with necessary hardware. LED power supplies located inside raceway - access required behind wall for primary service hook up

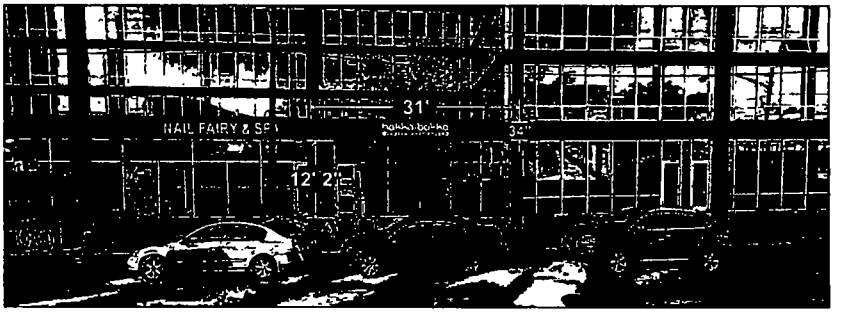

SOUTH WATER
SIGNS
934 N Church
Elmhurst, IL 60126
tel 630 333 4900
fax 630 333 4915

CLIENT: Hakka Bakka	PROJECT NAME: Main ID Sign 1251 Fulterton Ave Chicago IL	DATE: 07 13 15	REVISIONS: 08 04 15
CUSTOMER APPROVAL:	TRACKER NUMBER: 7014447	DRAWN BY: rm	

THIS DRAWING IS THE PROPERTY OF SOUTH WATER SIGNS, INC. ALL RIGHTS OF REPRODUCTION ARE RESERVED BY SOUTH WATER SIGNS, INC.

Department of Business Affairs and Consumer Protection
Small Business Center - Public Way Use Unit
City Hall - 121 N. LaSalle Street, Room 800 • Chicago, IL 60602
312-74-GOBIZ / 312-744-6249 • (312) 744-1944 (TTY)
http://www.cityofchicago.org/bacp

12/09/2015

Alderman **Michele Smith**
Ward # **43**
City of Chicago
City Hall, Room **300**
121 North LaSalle Street
Chicago, Illinois 60602

Re: An ordinance to use and maintain a portion of the public right-of-way for **one (1) sign(s)** for **Hakka Bakka**, adjacent to the premises known as **1251 W. Fullerton Ave.**.

Dear Alderman **Michele Smith**:

The applicant referenced above has requested the use of the public right-of-way for a **sign(s)**. An ordinance has been prepared by the Department of Business Affairs and Consumer Protection – Small Business Center - Public Way Use Unit for presentation to the City Council. Because this request was made for properties located in your ward, as approved by you as per the attached, I respectfully request that you introduce the attached ordinance at the next City Council meeting.

If you have any questions regarding this ordinance, please contact Anthony Bertuca at (312) 744-5506.

Department of Business Affairs and Consumer Protection

City of Chicago

O2015-8750

Office of the City Clerk

Document Tracking Sheet

Meeting Date:	12/9/2015
Sponsor(s):	Smith (43)
Type:	Ordinance
Title:	Grant(s) of privilege in public way for Cotelac - planters
Committee(s) Assignment:	Committee on Transportation and Public Way

ORDINANCE
COTELAC
Acct. No. 273617 - 1
Permit No. 1120625

Be It Ordained by the City Council of the City of Chicago:

SECTION 1. Permission and authority are hereby given and granted to COTELAC, upon the terms and subject to the conditions of this ordinance to maintain and use, as now constructed, two (2) Planter(s) on the public right-of-way for beautification purposes adjacent to its premises known as 1159 W. Webster Ave..

Said Planter(s) at W. Webster Avenue measure(s):
Two (2) at three (3) feet in length, and one (1) foot in width for a total of six (6) square feet.

Grantee must allow the required clear and unobstructed space for pedestrian passage at all times per rules and regulations approved by the Department of Transportation.

The location of said privilege shall be as shown on prints kept on file with the Department of Business Affairs and Consumer Protection and the Office of the City Clerk.

Said privilege shall be constructed in accordance with plans and specifications approved by the Department of Planning and Development and Department of Transportation (Division of Project Development).

This grant of privilege in the public way shall be subject to the provisions of Section 10-28-015 and all other required provisions of the Municipal Code of Chicago.

The grantee shall pay to the City of Chicago as compensation for the privilege #1120625 herein granted the sum of zero ($.00) per annum in advance.


A 25% penalty will be added for payments received after due date.

The permit holder agrees to hold the City of Chicago harmless for any damage, relocation or replacement costs associated with damage, relocation or removal of private property caused by the City performing work in the public way.

Authority herein given and granted for a period of five (5) years from and after Date of Passage.

Alderman _____

Michele Smith 43rd Ward

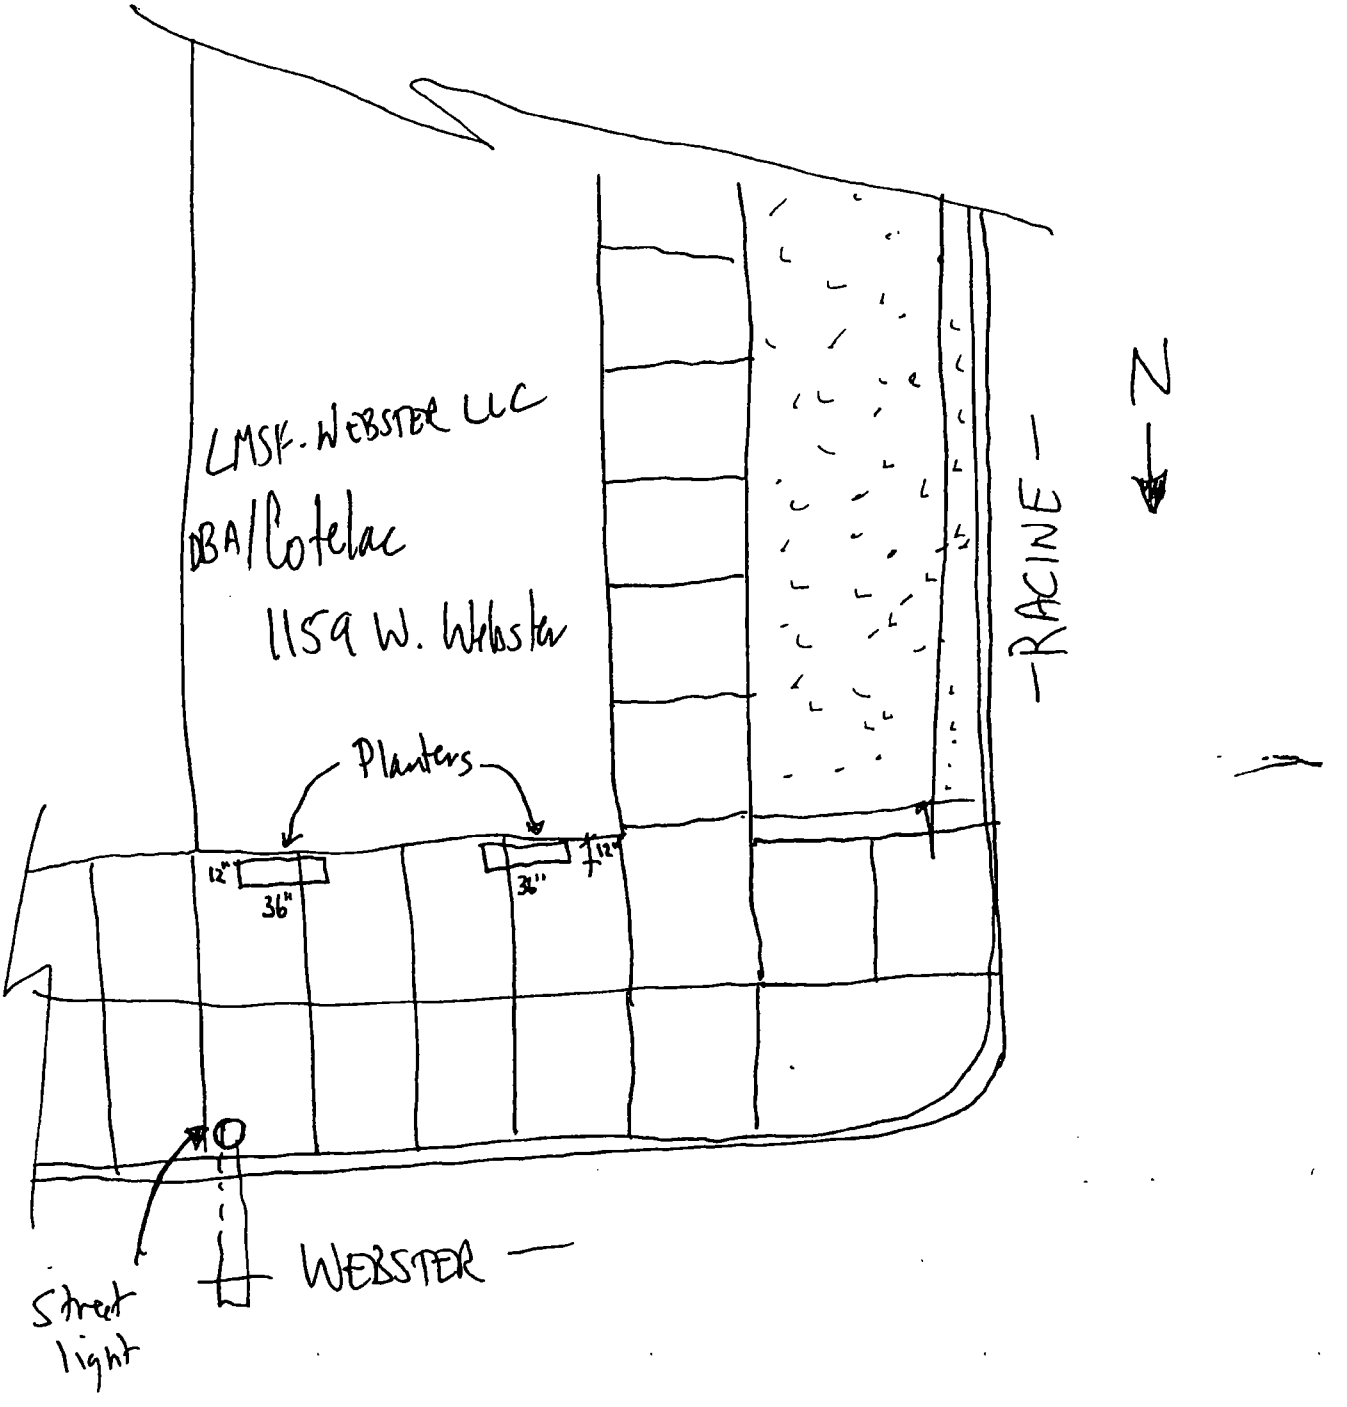
LMSK-WEBSTER LLC
DBA/Cotelac
1159 W. Webster
Planters
12"
36"
12"
36"
RACINE
N
WEBSTER
Street light

Department of Business Affairs and Consumer Protection
Small Business Center - Public Way Use Unit
City Hall - 121 N. LaSalle Street, Room 800 • Chicago, IL 60602
312-74-GOBIZ / 312-744-6249 • (312) 744-1944 (TTY)
http://www.cityofchicago.org/bacp

12/09/2015

Alderman **Michele Smith**
Ward # **43**
City of Chicago
City Hall, Room **300**
121 North LaSalle Street
Chicago, Illinois 60602

Re: An ordinance to use and maintain a portion of the public right-of-way for **two (2) planter(s)** for **COTELAC**, adjacent to the premises known as **1159 W. Webster Ave.**.

Dear Alderman **Michele Smith**:

The applicant referenced above has requested the use of the public right-of-way for a **planter(s)**. An ordinance has been prepared by the Department of Business Affairs and Consumer Protection – Small Business Center - Public Way Use Unit for presentation to the City Council. Because this request was made for properties located in your ward, as approved by you as per the attached, I respectfully request that you introduce the attached ordinance at the next City Council meeting.

If you have any questions regarding this ordinance, please contact Anthony Bertuca at (312) 744-5506.

Department of Business Affairs and Consumer Protection

City of Chicago

O2015-8751

Office of the City Clerk

Document Tracking Sheet

Meeting Date:	12/9/2015
Sponsor(s):	Smith (43)
Type:	Ordinance
Title:	Grant(s) of privilege in public way for Cotelac - signs
Committee(s) Assignment:	Committee on Transportation and Public Way

ORDINANCE
COTELAC
Acct. No. 273617 - 1
Permit No. 1120796

Be It Ordained by the City Council of the City of Chicago:

SECTION 1. Permission and authority are hereby given and granted to COTELAC, upon the terms and subject to the conditions of this ordinance to maintain and use two (2) sign(s) projecting over the public right-of-way attached to its premises known as 1159 W. Webster Ave..

Said sign structure(s) measures as follows; along W. Webster Avenue:
One (1) at two (2) feet in length, one (1) foot in height and ten (10) feet above grade level.

Said sign structure(s) measures as follows; along W. Webster Avenue:
One (1) at two (2) feet in length, one (1) foot in height and ten (10) feet above grade level.

The location of said privilege shall be as shown on prints kept on file with the Department of Business Affairs and Consumer Protection and the Office of the City Clerk.

Said privilege shall be constructed in accordance with plans and specifications approved by the Department of Transportation (Division of Project Development) and Zoning Department - Signs.

This grant of privilege in the public way shall be subject to the provisions of Section 10-28-015 and all other required provisions of the Municipal Code of Chicago.

The grantee shall pay to the City of Chicago as compensation for the privilege #1120796 herein granted the sum of one hundred seventy-five ($175.00) per annum in advance.


A 25% penalty will be added for payments received after due date.


The permit holder agrees to hold the City of Chicago harmless for any damage, relocation or replacement costs associated with damage, relocation or removal of private property caused by the City performing work in the public way.

Authority herein given and granted for a period of five (5) years from and after 11/03/2015.

Alderman _____

Michele Smith 43rd Ward

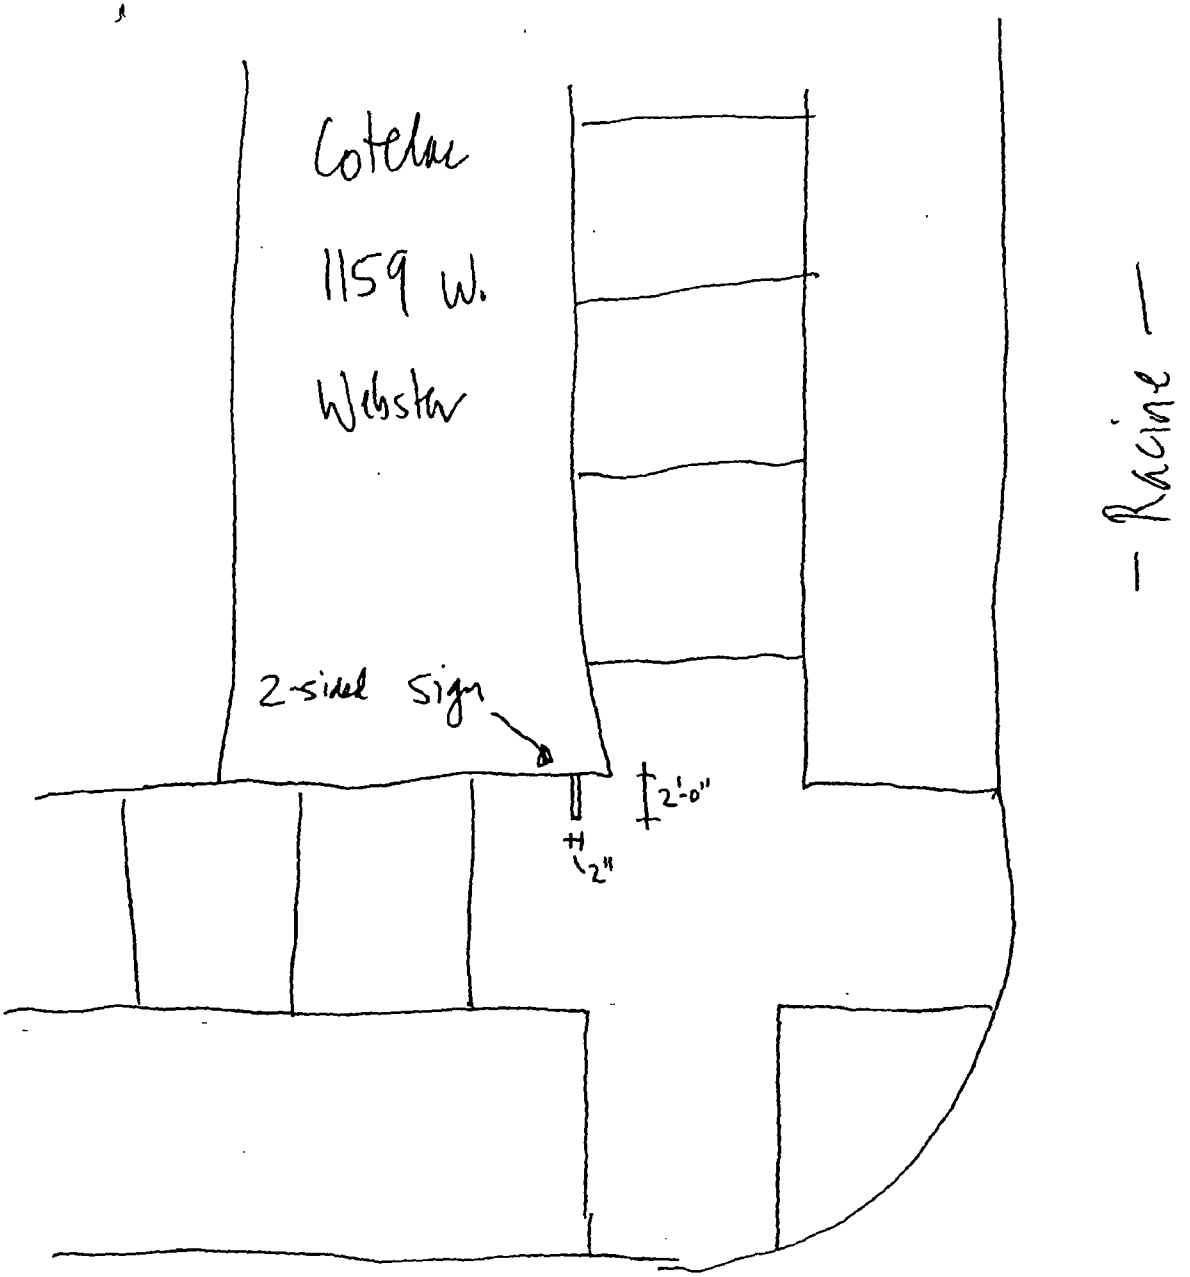

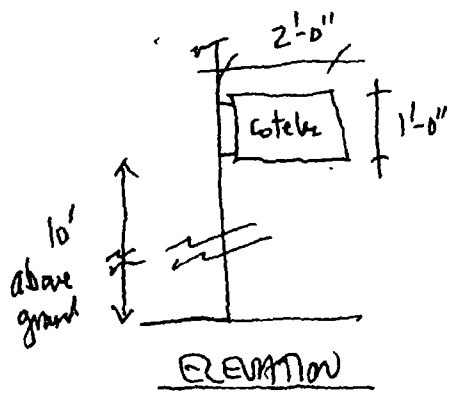

Cotelac
Sign Permit
1159 W. Webster

Department of Business Affairs and Consumer Protection
Small Business Center - Public Way Use Unit
City Hall - 121 N. LaSalle Street, Room 800 • Chicago, IL 60602
312-74-GOBIZ / 312-744-6249 • (312) 744-1944 (TTY)
http://www.cityofchicago.org/bacp

12/09/2015

Alderman **Michele Smith**
Ward # **43**
City of Chicago
City Hall, Room **300**
121 North LaSalle Street
Chicago, Illinois 60602

Re: An ordinance to use and maintain a portion of the public right-of-way for **two (2) sign(s)** for **COTELAC**, adjacent to the premises known as **1159 W. Webster Ave.**.

Dear Alderman **Michele Smith**:

The applicant referenced above has requested the use of the public right-of-way for a **sign(s)**. An ordinance has been prepared by the Department of Business Affairs and Consumer Protection – Small Business Center - Public Way Use Unit for presentation to the City Council. Because this request was made for properties located in your ward, as approved by you as per the attached, I respectfully request that you introduce the attached ordinance at the next City Council meeting.

If you have any questions regarding this ordinance, please contact Anthony Bertuca at (312) 744-5506.

Department of Business Affairs and Consumer Protection

City of Chicago

O2015-8754

Office of the City Clerk

Document Tracking Sheet

Meeting Date:	12/9/2015
Sponsor(s):	Smith (43)
Type:	Ordinance
Title:	Grant(s) of privilege in public way for DePaul University
Committee(s) Assignment:	Committee on Transportation and Public Way

ORDINANCE
DEPAUL UNIVERSITY
Acct. No. 210335 - 2
Permit No. 1119879

Be It Ordained by the City Council of the City of Chicago:

SECTION 1. Permission and authority are hereby given and granted to DEPAUL UNIVERSITY, upon the terms and subject to the conditions of this ordinance to maintain and use, as now constructed, four (4) Planter(s) on the public right-of-way for beautification purposes adjacent to its premises known as 2315 N. Kenmore Ave..

Said Planter(s) at W. Belden measure(s):
One (1) at twenty-two point two five (22.25) feet in length, and seven point three three (7.33) feet in width for a total of one hundred sixty-three point zero nine (163.09) square feet.

Said Planter(s) at W. Belden measure(s):
One (1) at thirty-six point three three (36.33) feet in length, and seven point five (7.5) feet in width for a total of two hundred seventy-two point four eight (272.48) square feet.

Said Planter(s) at W. Belden measure(s):
One (1) at twenty point six six (20.66) feet in length, and seven point five eight (7.58) feet in width for a total of one hundred fifty-six point six (156.6) square feet.

Said Planter(s) at W. Belden measure(s):
One (1) at fifteen point five (15.5) feet in length, and seven point seven five (7.75) feet in width for a total of one hundred twenty point one three (120.13) square feet.

Grantee must allow the required clear and unobstructed space for pedestrian passage at all times per rules and regulations approved by the Department of Transportation.

The location of said privilege shall be as shown on prints kept on file with the Department of Business Affairs and Consumer Protection and the Office of the City Clerk.

Said privilege shall be constructed in accordance with plans and specifications approved by the Department of Planning and Development and Department of Transportation (Division of Project Development).

This grant of privilege in the public way shall be subject to the provisions of Section 10-28-015 and all other required provisions of the Municipal Code of Chicago.

The grantee shall pay to the City of Chicago as compensation for the privilege #1119879 herein granted the sum of zero ($.00) per annum in advance.


A 25% penalty will be added for payments received after due date.

The permit holder agrees to hold the City of Chicago harmless for any damage, relocation or replacement costs associated with damage, relocation or removal of private property caused by the City performing work in the public way.

Authority herein given and granted for a period of five (5) years from and after 06/09/2015.

Alderman _____

Michele Smith 43rd Ward

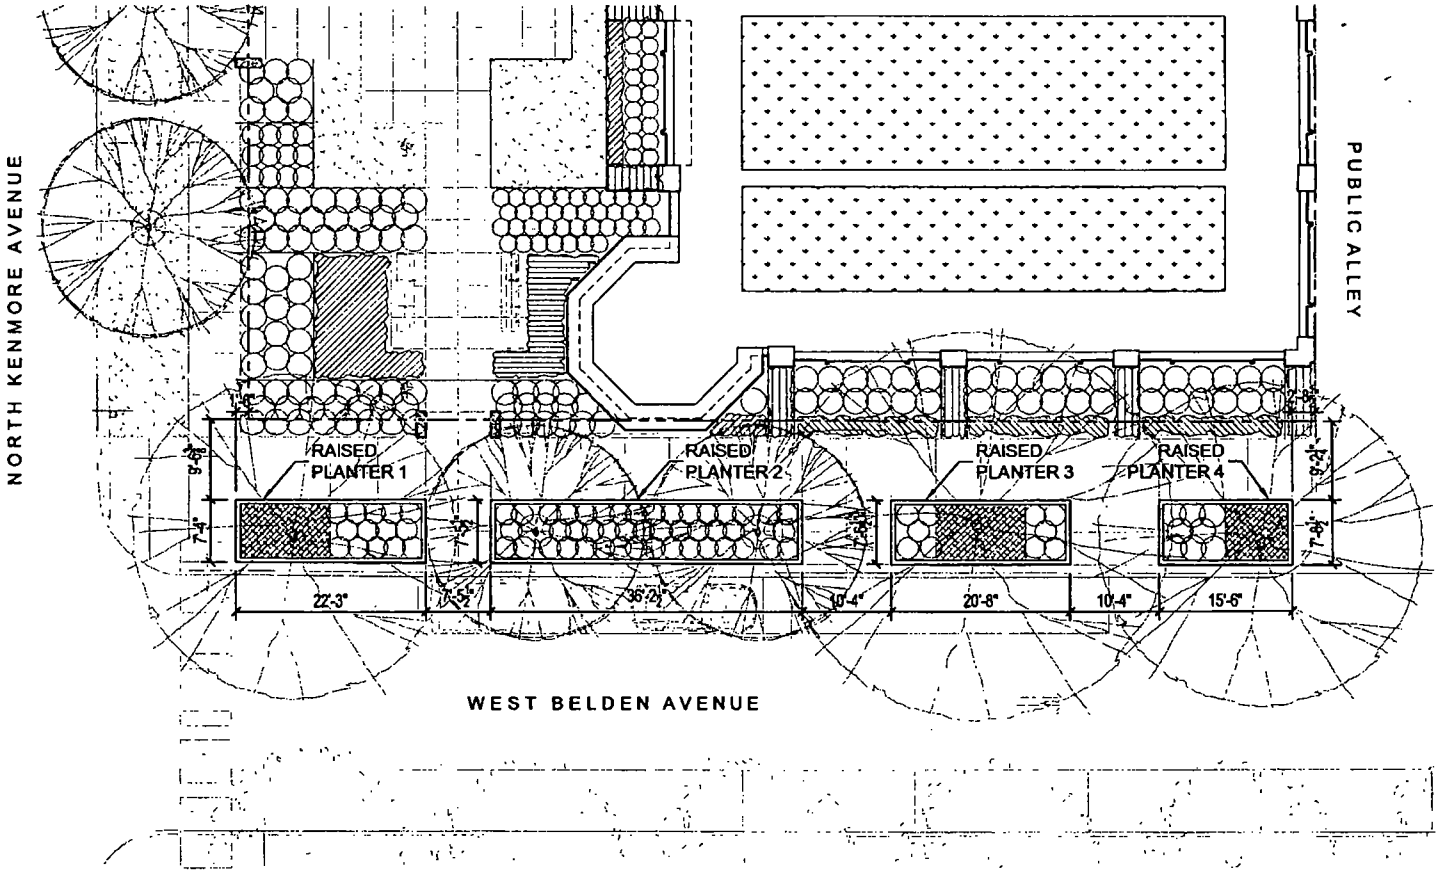

DePaul Classroom Building
Antunovich Associates, Architects and Planners

Use of Public Way - Site Plan
March 30, 2010

Department of Business Affairs and Consumer Protection
Small Business Center - Public Way Use Unit
City Hall - 121 N LaSalle Street, Room 800 • Chicago, IL 60602
312-74-GOBIZ / 312-744-6249 • (312) 744-1944 (TTY)
http://www.cityofchicago.org/bacp

12/09/2015

Alderman **Michele Smith**
Ward # **43**
City of Chicago
City Hall, Room **300**
121 North LaSalle Street
Chicago, Illinois 60602

Re: An ordinance to use and maintain a portion of the public right-of-way for **four (4) planter(s)** for **DEPAUL UNIVERSITY**, adjacent to the premises known as **2315 N. Kenmore Ave.**.

Dear Alderman **Michele Smith**:

The applicant referenced above has requested the use of the public right-of-way for a **planter(s)**. An ordinance has been prepared by the Department of Business Affairs and Consumer Protection – Small Business Center - Public Way Use Unit for presentation to the City Council. Because this request was made for properties located in your ward, as approved by you as per the attached, I respectfully request that you introduce the attached ordinance at the next City Council meeting.

If you have any questions regarding this ordinance, please contact Anthony Bertuca at (312) 744-5506.

Department of Business Affairs and Consumer Protection

City of Chicago

O2015-8756

Office of the City Clerk

Document Tracking Sheet

Meeting Date:	12/9/2015
Sponsor(s):	Smith (43)
Type:	Ordinance
Title:	Grant(s) of privilege in public way for John B. Harris 1998 Trust
Committee(s) Assignment:	Committee on Transportation and Public Way

ORDINANCE
JOHN B. HARRIS 1998 TRUST
Acct. No. 355766 - 1
Permit No. 1120731

Be It Ordained by the City Council of the City of Chicago:

SECTION 1. Permission and authority are hereby given and granted to JOHN B. HARRIS 1998 TRUST, upon the terms and subject to the conditions of this ordinance to maintain and use, as now constructed, one (1) Ice Melt System(s) under the public right-of-way (Sidewalk) adjacent to its premises known as 1425 N. Astor St..

Said Ice Melt System(s) at N. Astor Street measure(s):
One (1) at fifty (50) feet in length, and seven (7) feet in width for a total of three hundred fifty (350) square feet.

The location of said privilege shall be as shown on prints kept on file with the Department of Business Affairs and Consumer Protection and the Office of the City Clerk.

Said privilege shall be constructed in accordance with plans and specifications approved by the Department of Planning and Development and Department of Transportation (Office of Underground Coordination).

This grant of privilege in the public way shall be subject to the provisions of Section 10-28-015 and all other required provisions of the Municipal Code of Chicago.

The grantee shall pay to the City of Chicago as compensation for the privilege #1120731 herein granted the sum of four hundred ($400.00) per annum in advance.

A 25% penalty will be added for payments received after due date.


The permit holder agrees to hold the City of Chicago harmless for any damage, relocation or replacement costs associated with damage, relocation or removal of private property caused by the City performing work in the public way.

Authority herein given and granted for a period of five (5) years from and after 10/06/2015.

Alderman _____

Michele Smith 43rd Ward

HOUSE

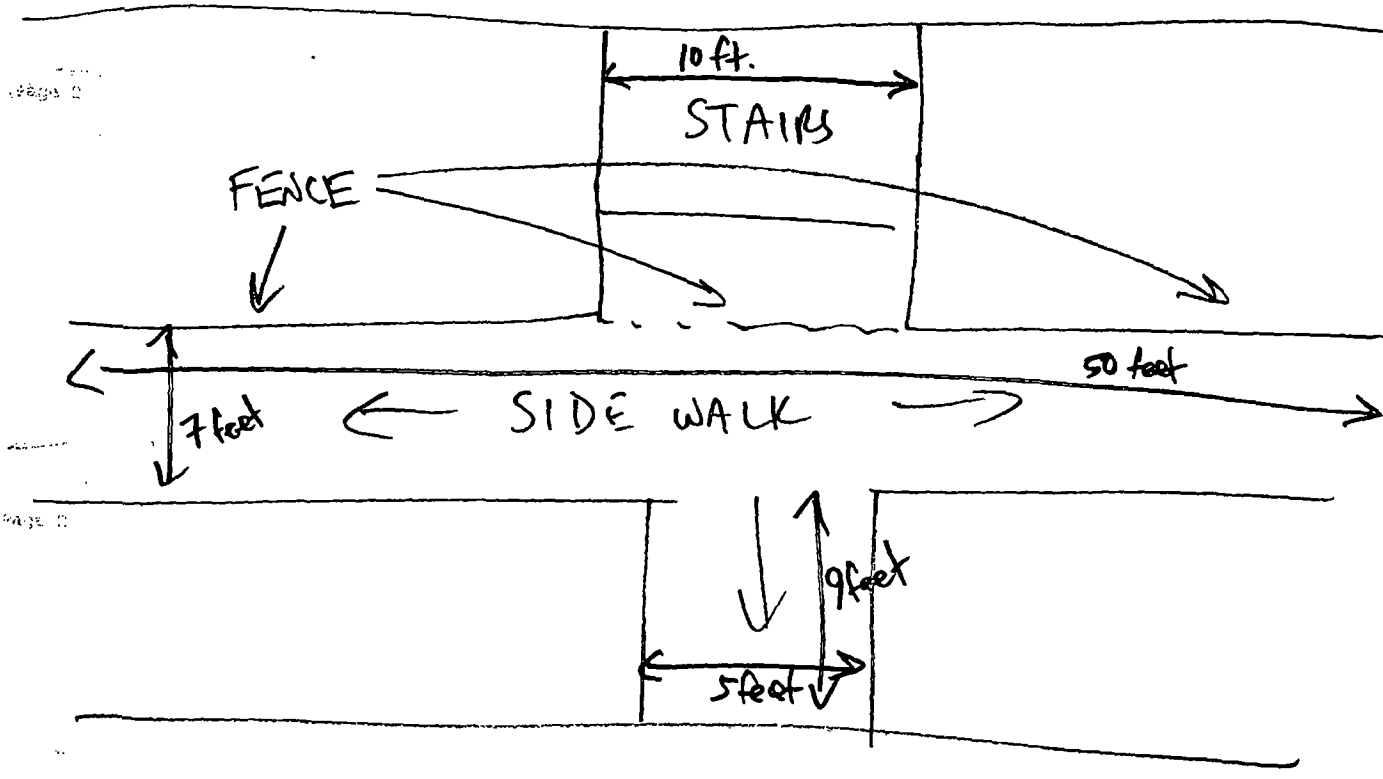

STREET

Department of Business Affairs and Consumer Protection
Small Business Center- Public Way Use Unit
City Hall- 121 N. LaSalle Street Room 800 • Chicago, IL 60602
312-74-GOBIZ / 312-744-6249 • (312) 744-1944 (TTY)
http://www.cityofchicago.org/bacp

12/09/2015

Alderman **Michele Smith**
Ward # **43**
City of Chicago
City Hall, Room **300**
121 North LaSalle Street
Chicago, Illinois 60602

Re: An ordinance to use and maintain a portion of the public right-of-way for **one (1) ice melt system(s)** for **JOHN B. HARRIS 1998 TRUST**, adjacent to the premises known as **1425 N. Astor St.**.

Dear Alderman **Michele Smith**:

The applicant referenced above has requested the use of the public right-of-way for a **ice melt system(s)**. An ordinance has been prepared by the Department of Business Affairs and Consumer Protection – Small Business Center - Public Way Use Unit for presentation to the City Council. Because this request was made for properties located in your ward, as approved by you as per the attached, I respectfully request that you introduce the attached ordinance at the next City Council meeting.

If you have any questions regarding this ordinance, please contact Anthony Bertuca at (312) 744-5506.

Department of Business Affairs and Consumer Protection

City of Chicago

O2015-8760

Office of the City Clerk

Document Tracking Sheet

Meeting Date:	12/9/2015
Sponsor(s):	Smith (43)
Type:	Ordinance
Title:	Grant(s) of privilege in public way for Kelsey's
Committee(s) Assignment:	Committee on Transportation and Public Way

ORDINANCE
KELSEY'S
Acct. No. 51763 - 1
Permit No. 1120818

Be It Ordained by the City Council of the City of Chicago:

SECTION 1. Permission and authority are hereby given and granted to KELSEY'S, upon the terms and subject to the conditions of this ordinance to maintain and use, as now constructed, two (2) Flag Pole(s) projecting over the public right-of-way adjacent to its premises known as 2265 N. Lincoln Ave..

Said Flag Pole(s) at N. Lincoln Avenue measure(s):
Two (2) at ten (10) feet in length, and five (5) feet in width for a total of one hundred (100) square feet.

The location of said privilege shall be as shown on prints kept on file with the Department of Business Affairs and Consumer Protection and the Office of the City Clerk.

Said privilege shall be constructed in accordance with plans and specifications approved by the Department of Transportation (Division of Project Development).

This grant of privilege in the public way shall be subject to the provisions of Section 10-28-015 and all other required provisions of the Municipal Code of Chicago.

The grantee shall pay to the City of Chicago as compensation for the privilege #1120818 herein granted the sum of one hundred fifty ($150.00) per annum in advance.

A 25% penalty will be added for payments received after due date.

The permit holder agrees to hold the City of Chicago harmless for any damage, relocation or replacement costs associated with damage, relocation or removal of private property caused by the City performing work in the public way.

Authority herein given and granted for a period of five (5) years from and after 09/08/2015.

Alderman _____

Michele Smith 43rd Ward

20151123_164650.jpg https://mail.google.com/_/scs/mail-static/_/js/k=gmail.main.en.CPVa. .



Department of Business Affairs and Consumer Protection
Small Business Center - Public Way Use Unit
City Hall - 121 N. LaSalle Street, Room 800 • Chicago, IL 60602
312-74-GOBIZ / 312-744-6249 • (312) 744-1944 (TTY)
http://www.cityofchicago.org/bacp

12/09/2015

Alderman **Michele Smith**
Ward # **43**
City of Chicago
City Hall, Room **300**
121 North LaSalle Street
Chicago, Illinois 60602

Re: An ordinance to use and maintain a portion of the public right-of-way for **two (2) flag pole(s)** for **KELSEY'S**, adjacent to the premises known as **2265 N. Lincoln Ave.**.

Dear Alderman **Michele Smith**:

The applicant referenced above has requested the use of the public right-of-way for a **flag pole(s)**. An ordinance has been prepared by the Department of Business Affairs and Consumer Protection – Small Business Center - Public Way Use Unit for presentation to the City Council. Because this request was made for properties located in your ward, as approved by you as per the attached, I respectfully request that you introduce the attached ordinance at the next City Council meeting.

If you have any questions regarding this ordinance, please contact Anthony Bertuca at (312) 744-5506.

Department of Business Affairs and Consumer Protection

City of Chicago

O2015-8762

Office of the City Clerk

Document Tracking Sheet

Meeting Date:	12/9/2015
Sponsor(s):	Tunney (44)
Type:	Ordinance
Title:	Grant(s) of privilege in public way for Allstate Insurance
Committee(s) Assignment:	Committee on Transportation and Public Way

ORDINANCE
ALLSTATE INSURANCE
Acct. No. 357003 - 1
Permit No. 1120700

Be It Ordained by the City Council of the City of Chicago:

SECTION 1. Permission and authority are hereby given and granted to ALLSTATE INSURANCE, upon the terms and subject to the conditions of this ordinance to maintain and use one (1) sign(s) projecting over the public right-of-way attached to its premises known as 3322 N. Halsted St..

Said sign structure(s) measures as follows; along N. HALSTED STREET:
One (1) at five (5) feet in length, three point three three (3.33) feet in height and ten point three three (10.33) feet above grade level.

The location of said privilege shall be as shown on prints kept on file with the Department of Business Affairs and Consumer Protection and the Office of the City Clerk.

Said privilege shall be constructed in accordance with plans and specifications approved by the Department of Transportation (Division of Project Development) and Zoning Department - Signs.

This grant of privilege in the public way shall be subject to the provisions of Section 10-28-015 and all other required provisions of the Municipal Code of Chicago.

The grantee shall pay to the City of Chicago as compensation for the privilege #1120700 herein granted the sum of one hundred ($100.00) per annum in advance.

A 25% penalty will be added for payments received after due date.

The permit holder agrees to hold the City of Chicago harmless for any damage, relocation or replacement costs associated with damage, relocation or removal of private property caused by the City performing work in the public way.

Authority herein given and granted for a period of five (5) years from and after 11/10/2015.


Alderman _____

Thomas Tunney 44th Ward

SIGN	SIGN TYPE	SIGN DESCRIPTION	ACTION
E01	ALST.CUST.SIGN	3' 0"h x 4' 6"w Aluminum Double Faced Illuminated Hanging Sign	Remove & Replace Sign

Allstate
You're in good hands.

PROPOSED SIGNAGE PHOTO

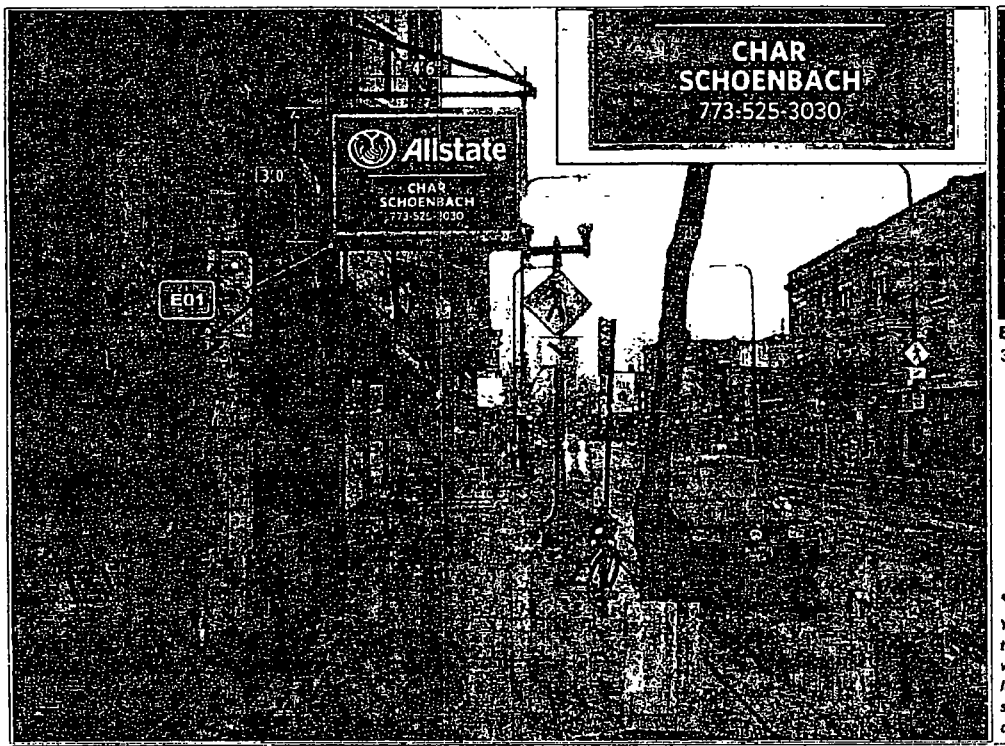

EXISTING SIGNAGE PHOTO



Existing Sign Dimensions:
3' 0"h x 4' 6"w

***NOTE:**
Your approval of the Brandbook indicates your acceptance that the signage, provided to you and owned by Allstate, will be manufactured and installed as shown, pending landlord and/or municipality approval. Once accepted, signage may not be declined at time of installation for any reason other than a manufacturing defect

PHILADELPHIASIGN
707 West Spring Garden Street
Palmyra NJ 08065-1798

CLIENT ALLSTATE - MW	DATE 12/12/2014	REVISION 01.15.15 SH Rev agency name 01 08 15 JS Rev agent name	THIS IS AN ORIGINAL UNPUBLISHED DRAWING CREATED BY PHILADELPHIA SIGN IT IS SUBMITTED FOR YOUR PERSONAL USE IN CONJUNCTION WITH A PROJECT BEING PLANNED FOR YOU BY PHILADELPHIA SIGN IT
LOCATION IL08A Schoenbach Insurance Agency 3322 N Halsted St Chicago, IL	SHEET P01		
	DWG BY JC	DRAWING NUMBER A20820	

Department of Business Affairs and Consumer Protection
Small Business Center - Public Way Use Unit
City Hall - 121 N. LaSalle Street, Room 800 • Chicago, IL 60602
312-74-GOBIZ / 312-744-6249 • (312) 744-1944 (TTY)
http://www.cityofchicago.org/bacp

12/09/2015

Alderman **Thomas Tunney**
Ward # **44**
City of Chicago
City Hall, Room **300**
121 North LaSalle Street
Chicago, Illinois 60602

Re: An ordinance to use and maintain a portion of the public right-of-way for **one (1) sign(s)** for **ALLSTATE INSURANCE**, adjacent to the premises known as **3322 N. Halsted St.**.

Dear Alderman **Thomas Tunney**:

The applicant referenced above has requested the use of the public right-of-way for a **sign(s)**. An ordinance has been prepared by the Department of Business Affairs and Consumer Protection – Small Business Center - Public Way Use Unit for presentation to the City Council. Because this request was made for properties located in your ward, as approved by you as per the attached, I respectfully request that you introduce the attached ordinance at the next City Council meeting.

If you have any questions regarding this ordinance, please contact Anthony Bertuca at (312) 744-5506.

Department of Business Affairs and Consumer Protection

City of Chicago

O2015-8764

Office of the City Clerk

Document Tracking Sheet

Meeting Date:	12/9/2015
Sponsor(s):	Tunney (44)
Type:	Ordinance
Title:	Grant(s) of privilege in public way for Fenton Charles Booth
Committee(s) Assignment:	Committee on Transportation and Public Way

ORDINANCE
FENTON CHARLES BOOTH
Acct. No. 354408 - 1
Permit No. 1119867

Be It Ordained by the City Council of the City of Chicago:

SECTION 1. Permission and authority are hereby given and granted to FENTON CHARLES BOOTH, upon the terms and subject to the conditions of this ordinance to maintain and use, as now constructed, two (2) Bay Window(s) projecting over the public right-of-way adjacent to its premises known as 901 W. Addison St..

Said Bay Window(s) at N. Fremont Street measure(s):
Two (2) at eleven (11) feet in length, and five (5) feet in width for a total of one hundred ten (110) square feet.

The location of said privilege shall be as shown on prints kept on file with the Department of Business Affairs and Consumer Protection and the Office of the City Clerk.

Said privilege shall be constructed in accordance with plans and specifications approved by the Department of Transportation (Division of Project Development).

This grant of privilege in the public way shall be subject to the provisions of Section 10-28-015 and all other required provisions of the Municipal Code of Chicago.


The grantee shall pay to the City of Chicago as compensation for the privilege #1119867 herein granted the sum of zero ($.00) per annum in advance.

A 25% penalty will be added for payments received after due date.

The permit holder agrees to hold the City of Chicago harmless for any damage, relocation or replacement costs associated with damage, relocation or removal of private property caused by the City performing work in the public way.

Authority herein given and granted for a period of five (5) years from and after 07/28/2015.

Alderman _____
Thomas Tunney 44th Ward

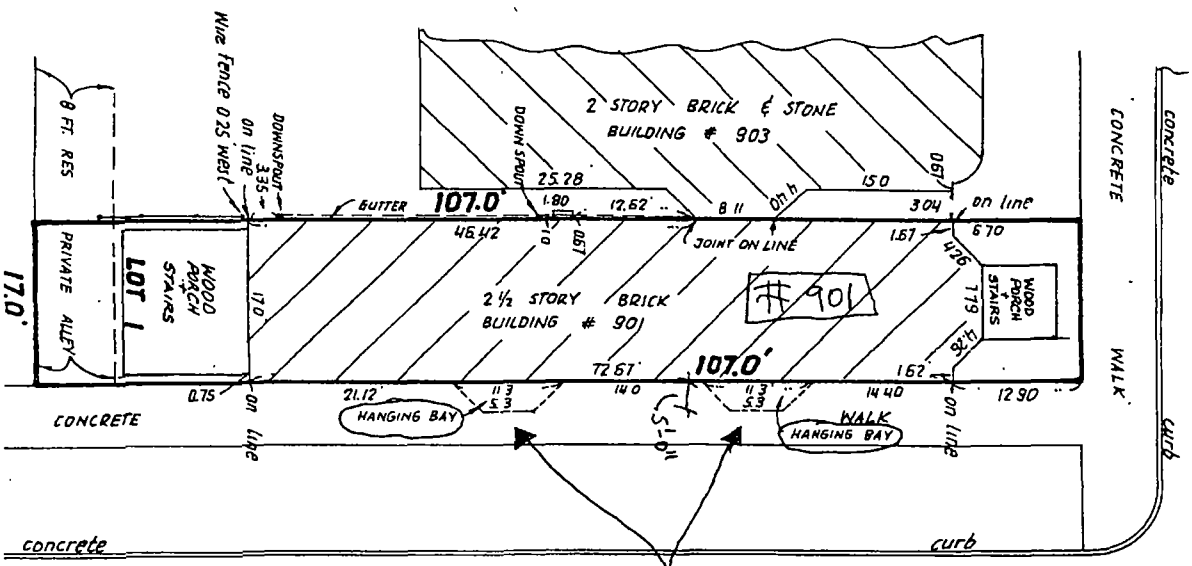
W. ADDISON ST.
NORTH
901 W. Addison
2 bay windows overhang Public Way
2 BAY WINDOWS OVER SIDEWALK = 15'-0" ABOVE SIDEWALK TO BOTTOM OF BAY
N. FREMONT ST.
2 STORY BRICK & STONE BUILDING # 903
2½ STORY BRICK BUILDING # 901
#901
107.0'
107.0'
LOT 1
17.0'
8 FT. RES
PRIVATE ALLEY
WOOD PORCH STAIRS
WOOD PORCH STAIRS
Wire Fence 0.25 West of line
DOWNSPOUT on line
DOWN SPROUT
GUTTER
JOINT ON LINE
CONCRETE
CONCRETE
WALK
curb
curb
concrete
CONCRETE
HANGING BAY
HANGING BAY
on line
on line
25.28
12.62
8.11
0.57
1.50
3.04
on line
6.70
1.67
4.76
7.79
3.25
1.62
12.90
14.40
11.53
11.53
14.0
7.2.67
21.12
0.75
46.42
17.0
1.80
1.0
0.57
(5'-0")

Department of Business Affairs and Consumer Protection
Small Business Center - Public Way Use Unit
City Hall - 121 N LaSalle Street, Room 800 • Chicago, IL 60602
312-74-GOBIZ / 312-744-6249 • (312) 744-1944 (TTY)
http //www cityofchicago.org/bacp

12/09/2015

Alderman **Thomas Tunney**
Ward # **44**
City of Chicago
City Hall, Room **300**
121 North LaSalle Street
Chicago, Illinois 60602

Re: An ordinance to use and maintain a portion of the public right-of-way for **two (2) bay window(s)** for **FENTON CHARLES BOOTH**, adjacent to the premises known as **901 W. Addison St.**.

Dear Alderman **Thomas Tunney**:

The applicant referenced above has requested the use of the public right-of-way for a **bay window(s)**. An ordinance has been prepared by the Department of Business Affairs and Consumer Protection – Small Business Center - Public Way Use Unit for presentation to the City Council. Because this request was made for properties located in your ward, as approved by you as per the attached, I respectfully request that you introduce the attached ordinance at the next City Council meeting.

If you have any questions regarding this ordinance, please contact Anthony Bertuca at (312) 744-5506.

Department of Business Affairs and Consumer Protection

City of Chicago

O2015-8765

Office of the City Clerk

Document Tracking Sheet

Meeting Date:	12/9/2015
Sponsor(s):	Tunney (44)
Type:	Ordinance
Title:	Grant(s) of privilege in public way for Klein Hardware, Inc.
Committee(s) Assignment:	Committee on Transportation and Public Way

ORDINANCE
KLEIN HARDWARE INC
Acct. No. 24774 - 1
Permit No. 1120439

Be It Ordained by the City Council of the City of Chicago:

SECTION 1. Permission and authority are hereby given and granted to KLEIN HARDWARE INC, upon the terms and subject to the conditions of this ordinance to maintain and use, as now constructed, four (4) Light Fixture(s) projecting over the public right-of-way adjacent to its premises known as 3737 N. Southport Ave..

Said Light Fixture(s) at N SOUTH PORT measure(s):
Four (4) at one point five (1.5) foot in length, one point five (1.5) foot in width and twelve (12) feet above grade level.

The location of said privilege shall be as shown on prints kept on file with the Department of Business Affairs and Consumer Protection and the Office of the City Clerk.

Said privilege shall be constructed in accordance with plans and specifications approved by the Department of Transportation (Division of Project Development).

This grant of privilege in the public way shall be subject to the provisions of Section 10-28-015 and all other required provisions of the Municipal Code of Chicago.

The grantee shall pay to the City of Chicago as compensation for the privilege #1120439 herein granted the sum of ninety ($90.00) per annum in advance.

A 25% penalty will be added for payments received after due date.

The permit holder agrees to hold the City of Chicago harmless for any damage, relocation or replacement costs associated with damage, relocation or removal of private property caused by the City performing work in the public way.


Authority herein given and granted for a period of five (5) years from and after Date of Passage.

Alderman _____

Thomas Tunney 44th Ward

APPLICATION TO USE THE PUBLIC RIGHT OF WAY

EXAMPLE OF LIGHT(S) DRAWING

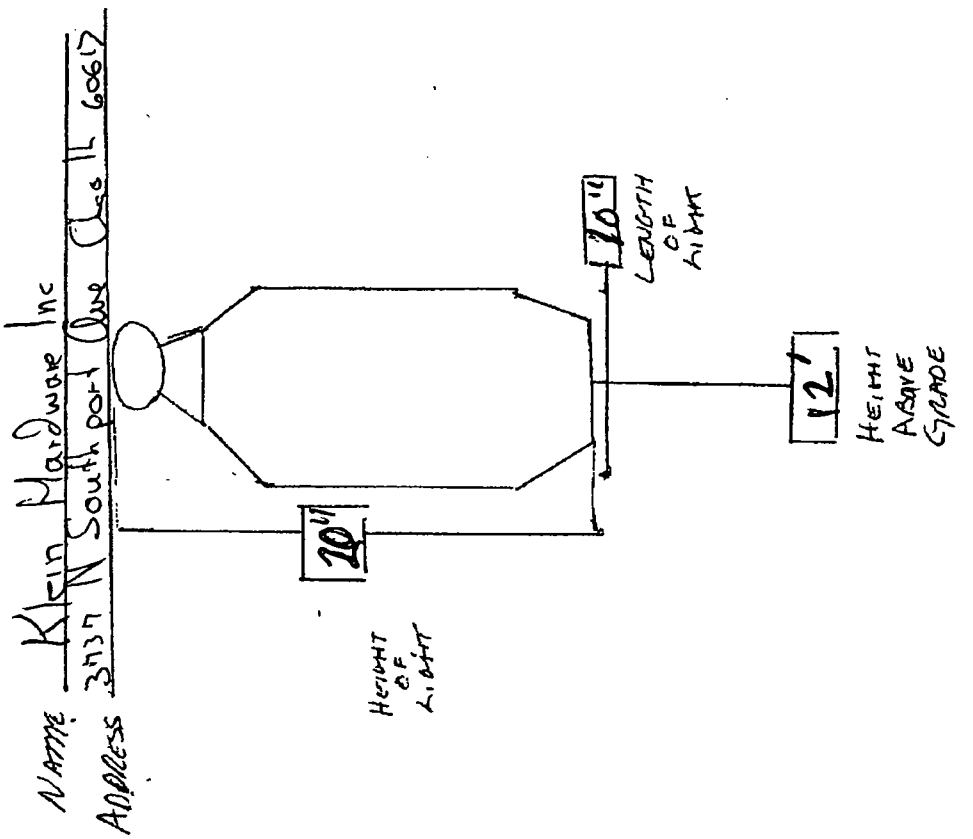

Department of Business Affairs and Consumer Protection
Small Business Center - Public Way Use Unit
City Hall - 121 N LaSalle Street, Room 800 • Chicago, IL 60602
312-74-GOBIZ / 312-744-6249 • (312) 744-1944 (TTY)
http://www.cityofchicago.org/bacp

12/09/2015

Alderman **Thomas Tunney**
Ward # **44**
City of Chicago
City Hall, Room **300**
121 North LaSalle Street
Chicago, Illinois 60602

Re: An ordinance to use and maintain a portion of the public right-of-way for **four (4) light fixture(s)** for **KLEIN HARDWARE INC**, adjacent to the premises known as **3737 N. Southport Ave.**.

Dear Alderman **Thomas Tunney**:

The applicant referenced above has requested the use of the public right-of-way for a **light fixture(s)**. An ordinance has been prepared by the Department of Business Affairs and Consumer Protection – Small Business Center - Public Way Use Unit for presentation to the City Council. Because this request was made for properties located in your ward, as approved by you as per the attached, I respectfully request that you introduce the attached ordinance at the next City Council meeting.

If you have any questions regarding this ordinance, please contact Anthony Bertuca at (312) 744-5506.

Department of Business Affairs and Consumer Protection

City of Chicago

O2015-8766

Office of the City Clerk

Document Tracking Sheet

Meeting Date:	12/9/2015
Sponsor(s):	Tunney (44)
Type:	Ordinance
Title:	Grant(s) of privilege in public way for M&R Development LLC
Committee(s) Assignment:	Committee on Transportation and Public Way

ORDINANCE
M & R DEVELOPMENT, LLC
Acct. No. 335655 - 4
Permit No. 1120845

Be It Ordained by the City Council of the City of Chicago:

SECTION 1. Permission and authority are hereby given and granted to M & R DEVELOPMENT, LLC, upon the terms and subject to the conditions of this ordinance to construct, install, maintain and use twenty-nine (29) Caisson(s) under the public right-of-way adjacent to its premises known as 1025 W. Addison St..

Said Caisson(s) at W. Addison Street measure(s):
Eleven (11) at six point four two (6.42) feet in length, and one point five eight (1.58) foot in width for a total of one hundred eleven point five eight (111.58) square feet.
One (1) at two point two five (2.25) feet in length, and one point five eight (1.58) foot in width for a total of three point five six (3.56) square feet. Said caissons shall be approximately forty (40) feet below grade level.

Said Caisson(s) at N. Sheffield Avenue measure(s):
One (1) at five point seven five (5.75) feet in length, and one point eight three (1.83) foot in width for a total of ten point five two (10.52) square feet.
One (1) at six point five (6.5) feet in length, and one point six seven (1.67) foot in width for a total of ten point eight six (10.86) square feet.
One (1) at six point two five (6.25) feet in length, and one point five (1.5) foot in width for a total of nine point three eight (9.38) square feet.
One (1) at six (6) feet in length, and one point three three (1.33) foot in width for a total of seven point nine eight (7.98) square feet.
One (1) at five point seven five (5.75) feet in length, and one point two five (1.25) foot in width for a total of seven point one nine (7.19) square feet.
One (1) at five point three three (5.33) feet in length, and one point zero eight (1.08) foot in width for a total of five point seven six (5.76) square feet.
One (1) at four point five eight (4.58) feet in length, and point nine two (.92) feet in width for a total of four point two one (4.21) square feet. Said caissons shall be approximately forty (40) feet below grade level.

Said Caisson(s) at E-W Public Alley measure(s):
One (1) at seven (7) feet in length, and two point zero eight (2.08) feet in width for a total of fourteen point five six (14.56) square feet.
One (1) at six point six six (6.66) feet in length, and two point zero eight (2.08) feet in width for a total of thirteen point eight five (13.85) square feet.
Two (2) at ten point three three (10.33) feet in length, and three point five eight (3.58) feet in width for a total of seventy-three point nine six (73.96) square feet. Said caissons shall be approximately forty (40) feet below grade level.

Said Caisson(s) at N-S Public Alley measure(s):
One (1) at seven point five eight (7.58) feet in length, and two point seven five (2.75) feet in width for a total of twenty point eight five (20.85) square feet.
One (1) at seven point five (7.5) feet in length, and two point five eight (2.58) feet in width for a total of nineteen point three five (19.35) square feet.
One (1) at seven point two five (7.25) feet in length, and two point three three (2.33) feet in width for a total of sixteen point eight nine (16.89) square feet.
One (1) at six (6) feet in length, and one point four one (1.41) foot in width for a total of eight point four six (8.46) square feet.
One (1) at five point six six (5.66) feet in length, and one point one six (1.16) foot in width for a total of six point five seven (6.57) square feet.

One (1) at two point eight three (2.83) feet in length, and one (1) foot in width for a total of two point eight three (2.83) square feet. Said caissons shall be approximately forty (40) feet below grade level.

The location of said privilege shall be as shown on prints kept on file with the Department of Business Affairs and Consumer Protection and the Office of the City Clerk.

Said privilege shall be constructed in accordance with plans and specifications approved by the Department of Planning and Development and Department of Transportation (Office of Underground Coordination).

This grant of privilege in the public way shall be subject to the provisions of Section 10-28-015 and all other required provisions of the Municipal Code of Chicago.

The grantee shall pay to the City of Chicago as compensation for the privilege #1120845 herein granted the sum of four hundred ($400.00) per annum in advance.


A 25% penalty will be added for payments received after due date.

The permit holder agrees to hold the City of Chicago harmless for any damage, relocation or replacement costs associated with damage, relocation or removal of private property caused by the City performing work in the public way.

Authority herein given and granted for a period of five (5) years from and after Date of Passage.

Alderman _____

Thomas Tunney 44th Ward

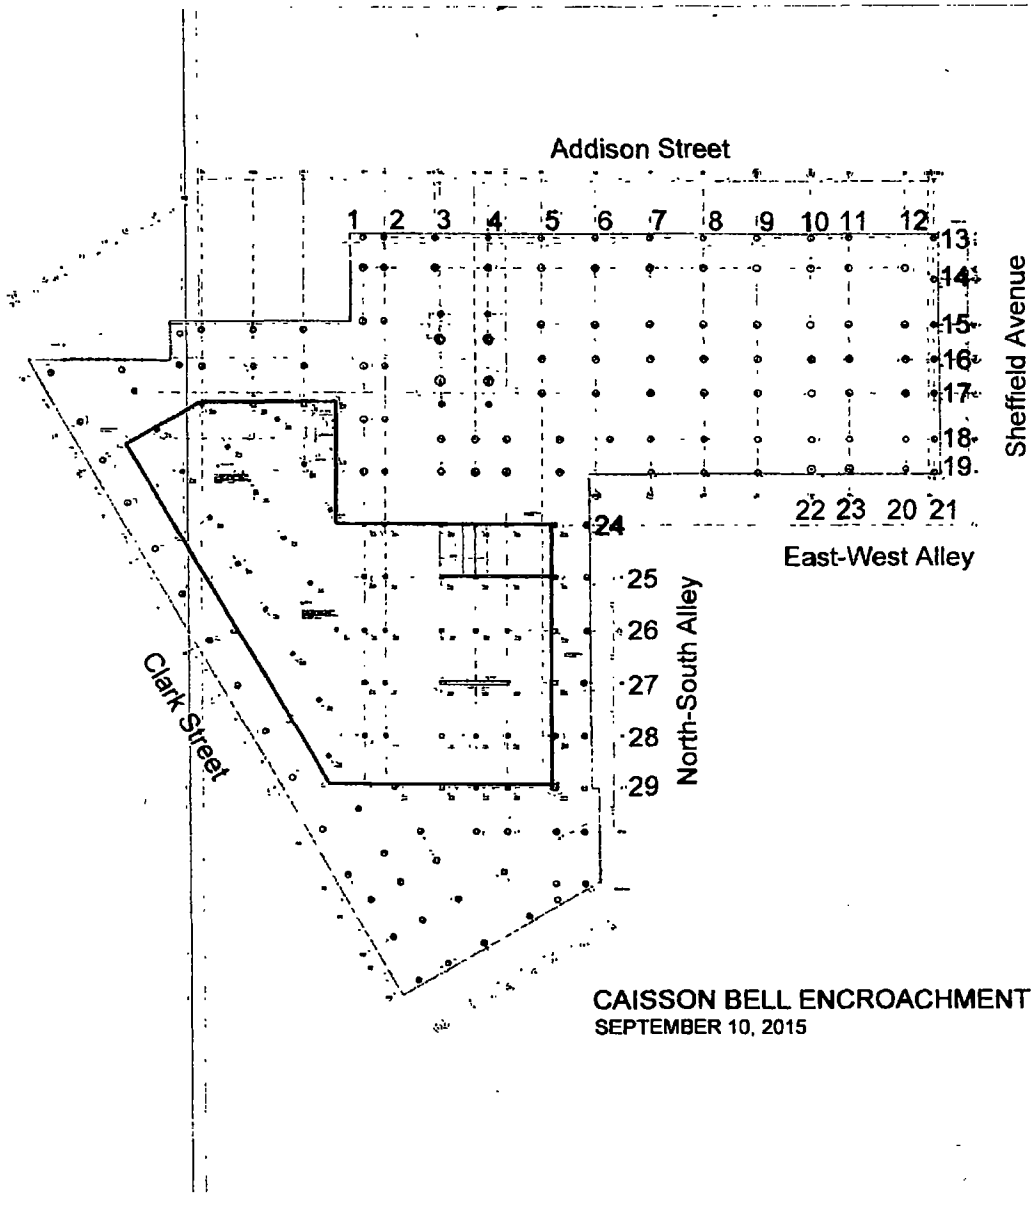

CAISSON BELL ENCROACHMENT KEY PLAN
SEPTEMBER 10, 2015

Department of Business Affairs and Consumer Protection
Small Business Center- Public Way Use Unit
City Hall- 121 N. LaSalle Street Room 800 • Chicago, IL 60602
312-74-GOBIZ / 312-744-6249 • (312) 744-1944 (TTY)
http://www.cityofchicago.org/bacp

12/09/2015

Alderman **Thomas Tunney**
Ward # **44**
City of Chicago
City Hall, Room **300**
121 North LaSalle Street
Chicago, Illinois 60602

Re: An ordinance to use and maintain a portion of the public right-of-way for **twenty-nine (29) caisson(s)** for **M & R DEVELOPMENT, LLC**, adjacent to the premises known as **1025 W. Addison St.**.

Dear Alderman **Thomas Tunney**:

The applicant referenced above has requested the use of the public right-of-way for **caisson(s)**. An ordinance has been prepared by the Department of Business Affairs and Consumer Protection – Small Business Center - Public Way Use Unit for presentation to the City Council. Because this request was made for properties located in your ward, as approved by you as per the attached, I respectfully request that you introduce the attached ordinance at the next City Council meeting.

If you have any questions regarding this ordinance, please contact Anthony Bertuca at (312) 744-5506.

Department of Business Affairs and Consumer Protection

City of Chicago

O2015-8767

Office of the City Clerk

Document Tracking Sheet

Meeting Date:	12/9/2015
Sponsor(s):	Tunney (44)
Type:	Ordinance
Title:	Grant(s) of privilege in public way for Nail Story
Committee(s) Assignment:	Committee on Transportation and Public Way

ORDINANCE
NAIL STORY
Acct. No. 400781 - 1
Permit No. 1120187

Be It Ordained by the City Council of the City of Chicago:

SECTION 1. Permission and authority are hereby given and granted to NAIL STORY, upon the terms and subject to the conditions of this ordinance to maintain and use two (2) sign(s) projecting over the public right-of-way attached to its premises known as 930 W. Diversey Pkwy..

Said sign structure(s) measures as follows; along W Diversey Ave:
One (1) at five point six three (5.63) feet in length, three point four six (3.46) feet in height and twelve point two five (12.25) feet above grade level.
One (1) at ten (10) feet in length, two point five (2.5) feet in height and ten point six seven (10.67) feet above grade level.

The location of said privilege shall be as shown on prints kept on file with the Department of Business Affairs and Consumer Protection and the Office of the City Clerk.

Said privilege shall be constructed in accordance with plans and specifications approved by the Department of Transportation (Division of Project Development) and Zoning Department - Signs.

This grant of privilege in the public way shall be subject to the provisions of Section 10-28-015 and all other required provisions of the Municipal Code of Chicago.

The grantee shall pay to the City of Chicago as compensation for the privilege #1120187 herein granted the sum of four hundred ($400.00) per annum in advance.

A 25% penalty will be added for payments received after due date.


The permit holder agrees to hold the City of Chicago harmless for any damage, relocation or replacement costs associated with damage, relocation or removal of private property caused by the City performing work in the public way.

Authority herein given and granted for a period of five (5) years from and after Date of Passage.

Alderman _____
Thomas Tunney 44th Ward

Hwangso Sign & Design Inc.
www.3hwangso com
3hwangso@gmail com
8526 W. Golf Rd. #Q Niles, IL 60714

Drawing Date 8/19/2015
Drawing Name Nail Story
Company
Address . 930 Diversey
State IL
City Chicago
Phone -

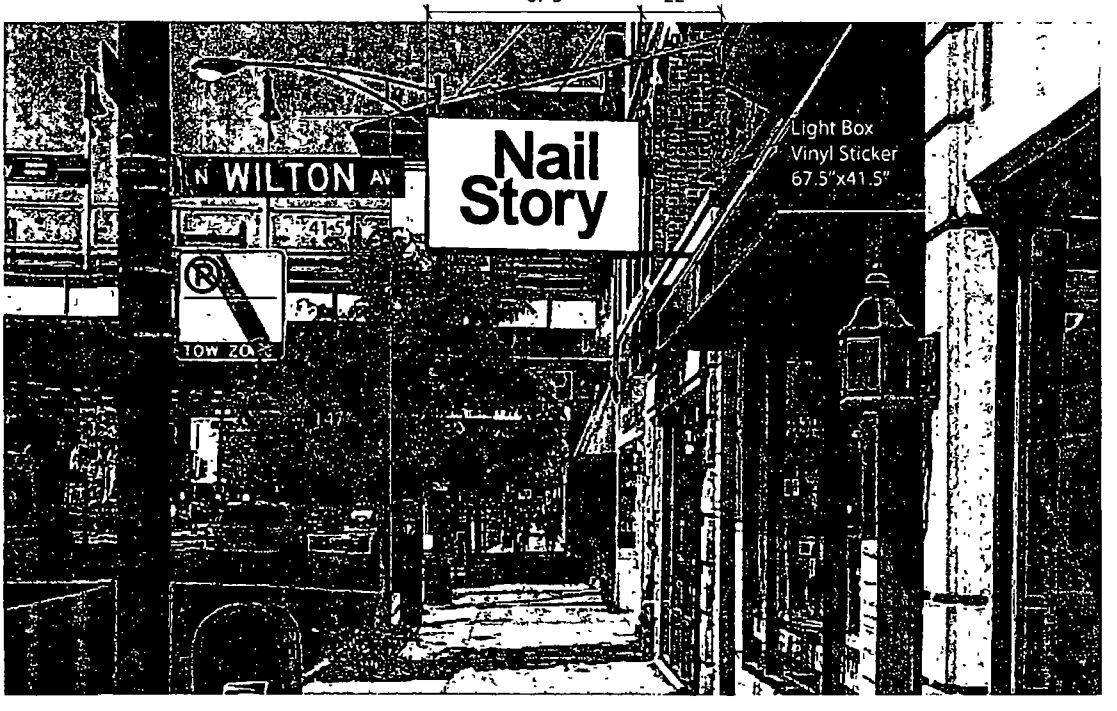

Scale 10/100
Light Box : White Acrylic + Vinyl Letter Cut
67.5"x41.5"

face change only.



Too Big
Better Install

Customer Approval Signature Date

Landlord Approval Date

Please review the following COLORS, LAYOUT, LOGOS, SIZES and DESIGN IDEAS You signature AUTORIZES HWANGSO SIGN & DESIGN Inc To Manufacture items as shown above

Department of Business Affairs and Consumer Protection
Small Business Center - Public Way Use Unit
City Hall - 121 N. LaSalle Street, Room 800 • Chicago, IL 60602
312-74-GOBIZ / 312-744-6249 • (312) 744-1944 (TTY)
http://www.cityofchicago.org/bacp

12/09/2015

Alderman **Thomas Tunney**
Ward # **44**
City of Chicago
City Hall, Room **300**
121 North LaSalle Street
Chicago, Illinois 60602

Re: An ordinance to use and maintain a portion of the public right-of-way for **two (2) sign(s)** for **NAIL STORY**, adjacent to the premises known as **930 W. Diversey Pkwy.**.

Dear Alderman **Thomas Tunney**:

The applicant referenced above has requested the use of the public right-of-way for a **sign(s)**. An ordinance has been prepared by the Department of Business Affairs and Consumer Protection – Small Business Center - Public Way Use Unit for presentation to the City Council. Because this request was made for properties located in your ward, as approved by you as per the attached, I respectfully request that you introduce the attached ordinance at the next City Council meeting.

If you have any questions regarding this ordinance, please contact Anthony Bertuca at (312) 744-5506.

Department of Business Affairs and Consumer Protection

City of Chicago

O2015-8770

Office of the City Clerk

Document Tracking Sheet

Meeting Date:	12/9/2015
Sponsor(s):	Tunney (44)
Type:	Ordinance
Title:	Grant(s) of privilege in public way for Schoolyard Tavern & Grill
Committee(s) Assignment:	Committee on Transportation and Public Way

ORDINANCE
SCHOOLYARD TAVERN & GRILL
Acct. No. 33286 - 1
Permit No. 1120835

Be It Ordained by the City Council of the City of Chicago:

SECTION 1. Permission and authority are hereby given and granted to SCHOOLYARD TAVERN & GRILL, upon the terms and subject to the conditions of this ordinance to maintain and use, as now constructed, one (1) Wind Screen(s) on the public right-of-way adjacent to its premises known as 3258 N. Southport Ave..

Said Wind Screen(s) at SW corner of Southport and School measure(s):
One (1) at twelve point six (12.6) feet in length, and point six (.6) feet in width for a total of seven point five six (7.56) square feet.

The location of said privilege shall be as shown on prints kept on file with the Department of Business Affairs and Consumer Protection and the Office of the City Clerk.

Said privilege shall be constructed in accordance with plans and specifications approved by the Department of Transportation (Division of Project Development).

This grant of privilege in the public way shall be subject to the provisions of Section 10-28-015 and all other required provisions of the Municipal Code of Chicago.

The grantee shall pay to the City of Chicago as compensation for the privilege #1120835 herein granted the sum of four hundred ($400.00) per annum in advance.

A 25% penalty will be added for payments received after due date.

The permit holder agrees to hold the City of Chicago harmless for any damage, relocation or replacement costs associated with damage, relocation or removal of private property caused by the City performing work in the public way.

Authority herein given and granted for a period of five (5) years from and after 12/14/2015.

Alderman _____


Thomas Tunney 44th Ward

SKENDER CONSTRUCTION


BY _____ PROJECT Schoolyard

DATE 11/30/15 SUBJECT _____ PAGE ____ OF ____

front view (facing Southport)

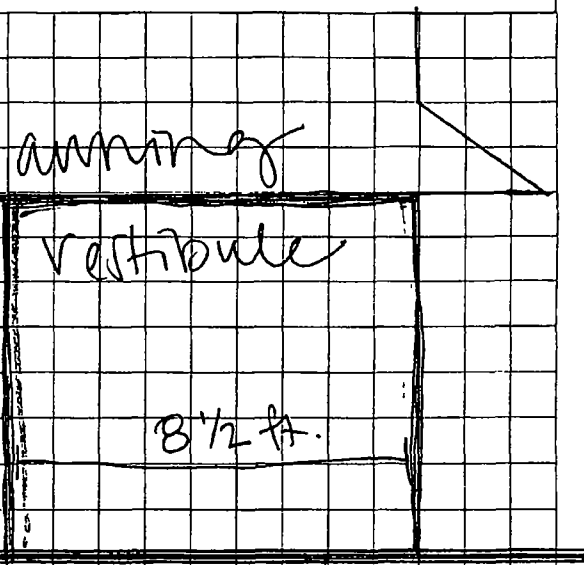

aerial view

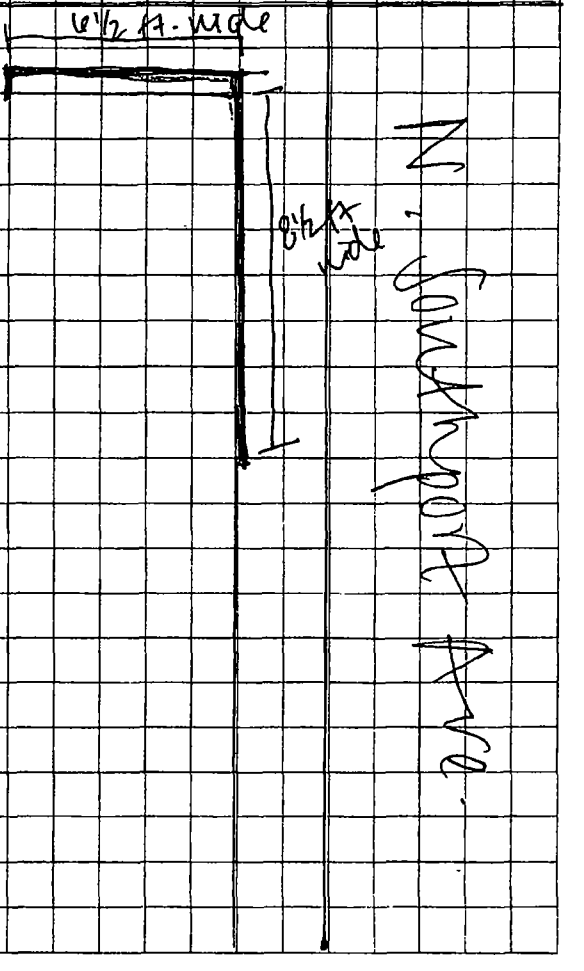

* 11 ft. tall.
* 6'1/2 ft. wide (facing School)
* 8'1/2 ft. wide (facing Southport)
* 1 1/2 ft. deep (facing School)

Department of Business Affairs and Consumer Protection
Small Business Center - Public Way Use Unit
City Hall - 121 N. LaSalle Street, Room 800 • Chicago, IL 60602
312-74-GOBIZ / 312-744-6249 • (312) 744-1944 (TTY)
http://www.cityofchicago.org/bacp

12/09/2015

Alderman **Thomas Tunney**
Ward # **44**
City of Chicago
City Hall, Room **300**
121 North LaSalle Street
Chicago, Illinois 60602

Re: An ordinance to use and maintain a portion of the public right-of-way for **one (1) wind screen(s)** for **SCHOOLYARD TAVERN & GRILL**, adjacent to the premises known as **3258 N. Southport Ave.**.

Dear Alderman **Thomas Tunney**:

The applicant referenced above has requested the use of the public right-of-way for a **wind screen(s)**. An ordinance has been prepared by the Department of Business Affairs and Consumer Protection – Small Business Center - Public Way Use Unit for presentation to the City Council. Because this request was made for properties located in your ward, as approved by you as per the attached, I respectfully request that you introduce the attached ordinance at the next City Council meeting.

If you have any questions regarding this ordinance, please contact Anthony Bertuca at (312) 744-5506.

Department of Business Affairs and Consumer Protection

City of Chicago

O2015-8772

Office of the City Clerk

Document Tracking Sheet

Meeting Date:	12/9/2015
Sponsor(s):	Tunney (44)
Type:	Ordinance
Title:	Grant(s) of privilege in public way for Vic Theater, The
Committee(s) Assignment:	Committee on Transportation and Public Way

ORDINANCE
THE VIC THEATER
Acct. No. 220749 - 1
Permit No. 1120772

Be It Ordained by the City Council of the City of Chicago:

SECTION 1. Permission and authority are hereby given and granted to THE VIC THEATER, upon the terms and subject to the conditions of this ordinance to maintain and use, as now constructed, two (2) Fire Escape(s) projecting over the public right-of-way adjacent to its premises known as 3145 N. Sheffield Ave..

Said Fire Escape(s) at Public ALley measure(s):
Two (2) at twenty-five (25) feet in length, and four (4) feet in width for a total of two hundred (200) square feet.

The location of said privilege shall be as shown on prints kept on file with the Department of Business Affairs and Consumer Protection and the Office of the City Clerk.

Said privilege shall be constructed in accordance with plans and specifications approved by the Department of Transportation (Division of Project Development).

This grant of privilege in the public way shall be subject to the provisions of Section 10-28-015 and all other required provisions of the Municipal Code of Chicago.

The grantee shall pay to the City of Chicago as compensation for the privilege #1120772 herein granted the sum of eight hundred ($800.00) per annum in advance.

A 25% penalty will be added for payments received after due date.

The permit holder agrees to hold the City of Chicago harmless for any damage, relocation or replacement costs associated with damage, relocation or removal of private property caused by the City performing work in the public way.

Authority herein given and granted for a period of five (5) years from and after 10/06/2015.

Alderman _____
Thomas Tunney 44th Ward


Google Maps 3172 N Sheffield Ave



Image capture Sep 2015 © 2015 Google

Chicago, Illinois

Street View - Sep 2015

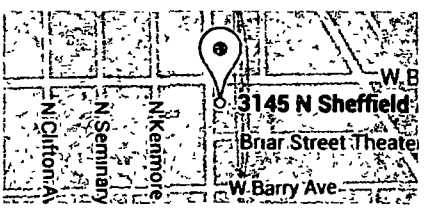

Department of Business Affairs and Consumer Protection
Small Business Center - Public Way Use Unit
City Hall - 121 N. LaSalle Street, Room 800 • Chicago, IL 60602
312-74-GOBIZ / 312-744-6249 • (312) 744-1944 (TTY)
http://www.cityofchicago.org/bacp

12/09/2015

Alderman **Thomas Tunney**
Ward # **44**
City of Chicago
City Hall, Room **300**
121 North LaSalle Street
Chicago, Illinois 60602

Re: An ordinance to use and maintain a portion of the public right-of-way for **two (2) fire escape(s)** for **THE VIC THEATER**, adjacent to the premises known as **3145 N. Sheffield Ave.**.

Dear Alderman **Thomas Tunney**:

The applicant referenced above has requested the use of the public right-of-way for a **fire escape(s)**. An ordinance has been prepared by the Department of Business Affairs and Consumer Protection – Small Business Center - Public Way Use Unit for presentation to the City Council. Because this request was made for properties located in your ward, as approved by you as per the attached, I respectfully request that you introduce the attached ordinance at the next City Council meeting.

If you have any questions regarding this ordinance, please contact Anthony Bertuca at (312) 744-5506.

Department of Business Affairs and Consumer Protection

City of Chicago

O2015-8775

Office of the City Clerk

Document Tracking Sheet

Meeting Date:	12/9/2015
Sponsor(s):	Arena (45)
Type:	Ordinance
Title:	Grant(s) of privilege in public way for Rico Music Center
Committee(s) Assignment:	Committee on Transportation and Public Way

ORDINANCE
RICO MUSIC CENTER
Acct. No. 253315 - 1
Permit No. 1120732

Be It Ordained by the City Council of the City of Chicago:

SECTION 1. Permission and authority are hereby given and granted to RICO MUSIC CENTER, upon the terms and subject to the conditions of this ordinance to maintain and use five (5) sign(s) projecting over the public right-of-way attached to its premises known as 4821 W. Irving Park Rd..

Said sign structure(s) measures as follows; along W. Irving Park Road:
One (1) at two (2) feet in length, eight (8) feet in height and twelve (12) feet above grade level.
One (1) at two (2) feet in length, eight (8) feet in height and twelve (12) feet above grade level.
One (1) at two (2) feet in length, eight (8) feet in height and twelve (12) feet above grade level.
One (1) at two (2) feet in length, eight (8) feet in height and twelve (12) feet above grade level.
One (1) at two (2) feet in length, eight (8) feet in height and twelve (12) feet above grade level.

The location of said privilege shall be as shown on prints kept on file with the Department of Business Affairs and Consumer Protection and the Office of the City Clerk.

Said privilege shall be constructed in accordance with plans and specifications approved by the Department of Transportation (Division of Project Development) and Zoning Department - Signs.

This grant of privilege in the public way shall be subject to the provisions of Section 10-28-015 and all other required provisions of the Municipal Code of Chicago.

The grantee shall pay to the City of Chicago as compensation for the privilege #1120732 herein granted the sum of one hundred seventy-five ($175.00) per annum in advance.


A 25% penalty will be added for payments received after due date.

The permit holder agrees to hold the City of Chicago harmless for any damage, relocation or replacement costs associated with damage, relocation or removal of private property caused by the City performing work in the public way.

Authority herein given and granted for a period of five (5) years from and after 11/10/2015.

Alderman _____

John Arena 45th Ward

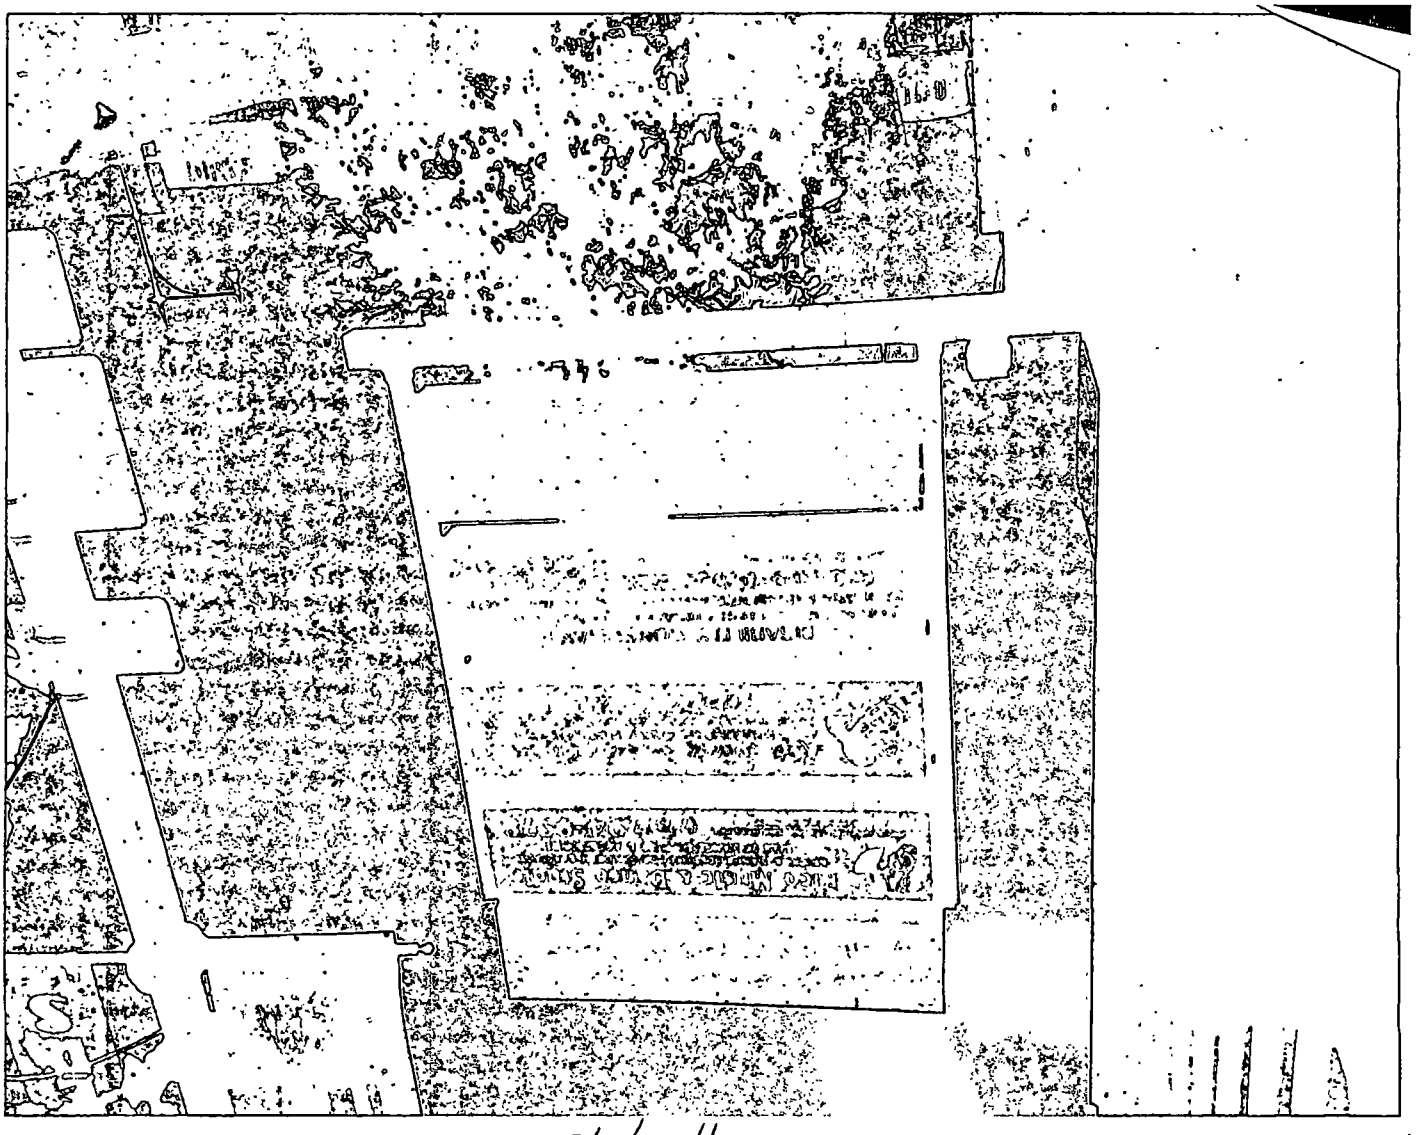

91-6-11

Department of Business Affairs and Consumer Protection
Small Business Center - Public Way Use Unit
City Hall - 121 N. LaSalle Street, Room 800 • Chicago, IL 60602
312-74-GOBIZ / 312-744-6249 • (312) 744-1944 (TTY)
http://www.cityofchicago.org/bacp

12/09/2015

Alderman **John Arena**
Ward # **45**
City of Chicago
City Hall, Room **300**
121 North LaSalle Street
Chicago, Illinois 60602

Re: An ordinance to use and maintain a portion of the public right-of-way for **five (5) sign(s)** for **RICO MUSIC CENTER**, adjacent to the premises known as **4821 W. Irving Park Rd.**.

Dear Alderman **John Arena**:

The applicant referenced above has requested the use of the public right-of-way for a **sign(s)**. An ordinance has been prepared by the Department of Business Affairs and Consumer Protection – Small Business Center - Public Way Use Unit for presentation to the City Council. Because this request was made for properties located in your ward, as approved by you as per the attached, I respectfully request that you introduce the attached ordinance at the next City Council meeting.

If you have any questions regarding this ordinance, please contact Anthony Bertuca at (312) 744-5506.

Department of Business Affairs and Consumer Protection

City of Chicago

O2015-8777

Office of the City Clerk

Document Tracking Sheet

Meeting Date:	12/9/2015
Sponsor(s):	Arena (45)
Type:	Ordinance
Title:	Grant(s) of privilege in public way for Superior Super Auto Wash
Committee(s) Assignment:	Committee on Transportation and Public Way

ORDINANCE
SUPERIOR SUPER AUTO WASH
Acct. No. 85389 - 3
Permit No. 1120743

Be It Ordained by the City Council of the City of Chicago:

SECTION 1. Permission and authority are hereby given and granted to SUPERIOR SUPER AUTO WASH, upon the terms and subject to the conditions of this ordinance to maintain and use one (1) sign(s) projecting over the public right-of-way attached to its premises known as 4820 W. Lawrence Ave..

Said sign structure(s) measures as follows; along W Lawrence Ave:
One (1) at ten (10) feet in length, ten (10) feet in height and nine (9) feet above grade level.

The location of said privilege shall be as shown on prints kept on file with the Department of Business Affairs and Consumer Protection and the Office of the City Clerk.

Said privilege shall be constructed in accordance with plans and specifications approved by the Department of Transportation (Division of Project Development) and Zoning Department - Signs.

This grant of privilege in the public way shall be subject to the provisions of Section 10-28-015 and all other required provisions of the Municipal Code of Chicago.

The grantee shall pay to the City of Chicago as compensation for the privilege #1120743 herein granted the sum of three hundred ($300.00) per annum in advance.

A 25% penalty will be added for payments received after due date.

The permit holder agrees to hold the City of Chicago harmless for any damage, relocation or replacement costs associated with damage, relocation or removal of private property caused by the City performing work in the public way.

Authority herein given and granted for a period of five (5) years from and after 11/10/2015.

Alderman _____

John Arena 45th Ward

W
S
E
Super
10'
CAR WASH
SELF SERVE
TOUCH FREE AUTOMATIC
20'
4820 W. LAWRENCE
SIDE
WALK.

Department of Business Affairs and Consumer Protection
Small Business Center - Public Way Use Unit
City Hall - 121 N. LaSalle Street, Room 800 • Chicago, IL 60602
312-74-GOBIZ / 312-744-6249 • (312) 744-1944 (TTY)
http://www.cityofchicago.org/bacp

12/09/2015

Alderman **John Arena**
Ward # **45**
City of Chicago
City Hall, Room **300**
121 North LaSalle Street
Chicago, Illinois 60602

Re: An ordinance to use and maintain a portion of the public right-of-way for **one (1) sign(s)** for **SUPERIOR SUPER AUTO WASH**, adjacent to the premises known as **4820 W. Lawrence Ave.**.

Dear Alderman **John Arena**:

The applicant referenced above has requested the use of the public right-of-way for a **sign(s)**. An ordinance has been prepared by the Department of Business Affairs and Consumer Protection – Small Business Center - Public Way Use Unit for presentation to the City Council. Because this request was made for properties located in your ward, as approved by you as per the attached, I respectfully request that you introduce the attached ordinance at the next City Council meeting.

If you have any questions regarding this ordinance, please contact Anthony Bertuca at (312) 744-5506.

Department of Business Affairs and Consumer Protection

City of Chicago

O2015-8782

Office of the City Clerk

Document Tracking Sheet

Meeting Date:	12/9/2015
Sponsor(s):	Cappleman (46)
Type:	Ordinance
Title:	Grant(s) of privilege in public way for Central Lakeview Merchants
Committee(s) Assignment:	Committee on Transportation and Public Way

ORDINANCE
CENTRAL LAKEVIEW MERCHANTS
Acct. No. 314738 - 79
Permit No. 1120622

Be It Ordained by the City Council of the City of Chicago:

SECTION 1. Permission and authority are hereby given and granted to CENTRAL LAKEVIEW MERCHANTS, upon the terms and subject to the conditions of this ordinance to construct, install, maintain and use one (1) Security Phone(s) on the public right-of-way for security purposes adjacent to its premises known as 3933 N. Sheridan Rd..

Said Security Phone(s) at N.Sheridan Road measure(s):
One (1) at point eight three (.83) feet in length, one (1) foot in width and ten point six six (10.66) feet above grade level.

The location of said privilege shall be as shown on prints kept on file with the Department of Business Affairs and Consumer Protection and the Office of the City Clerk.

Said privilege shall be constructed in accordance with plans and specifications approved by the Department of Planning and Development and Department of Transportation (Division of Project Development).

This grant of privilege in the public way shall be subject to the provisions of Section 10-28-015 and all other required provisions of the Municipal Code of Chicago.

The grantee shall pay to the City of Chicago as compensation for the privilege #1120622 herein granted the sum of zero ($.00) per annum in advance.

A 25% penalty will be added for payments received after due date.

The permit holder agrees to hold the City of Chicago harmless for any damage, relocation or replacement costs associated with damage, relocation or removal of private property caused by the City performing work in the public way.

Authority herein given and granted for a period of five (5) years from and after Date of Passage.

Alderman James Cappleman

James Cappleman 46th Ward

ETP-MT/R OP SOLAR – Solar Powered Emergency Phone Tower

Options

ETP-MT/R-OP-SOLAR Configuration	Emergency Phone Options	Wireless Options
Analog Connectivity	ETP-400 Series Phone	Order model **ETP-CI** to create a stand-alone cellular communications tower when used in conjunction with an ETP-400 series emergency phone.
IP Connectivity	VOIP-500 Series Phone	Order model **VOIP-RF-FM1100** to create a stand-alone point-to-point, point-to-multipoint, or mesh network solution when used in conjunction with a VOIP-500 series emergency phone. Requires a second unit at the head-end location. Order model **VOIP-RF-FM-POE** to power the VOIP-RF-FM1100.


ETP-MT/R-OP-SOLAR tower includes a LED Blue Light, a LED Panel Light and an Anchor Bolt Kit. An Emergency Phone and a solar package are purchased separately. For solar package options see the solar system configuration data sheet.

Accessories

Parking Deck Mounting Kit: Order model **ETP-PDMK-4** to mount on pre-poured parking deck.

Solar Package: See the solar system configuration data sheet to include a solar panel and batteries package.

Dimensional Diagram

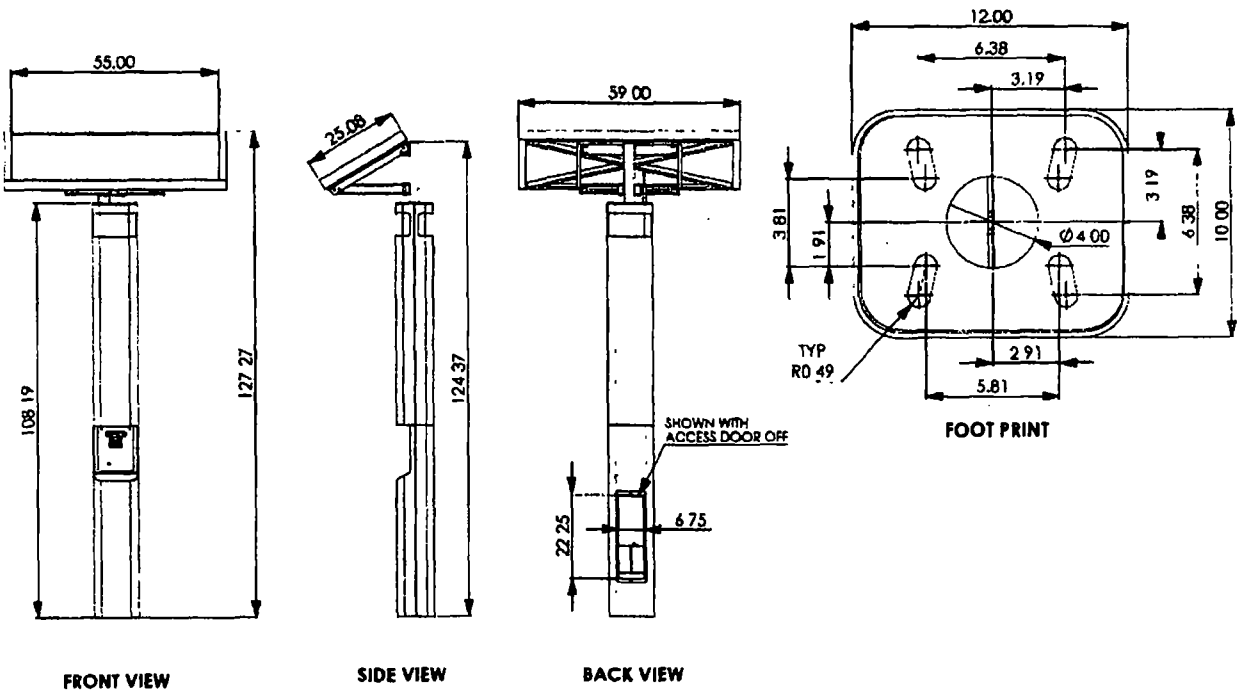


All dimensions are in inches and are provided for reference only.

Rev. 9/16/13

Copyright 2012 Talk-A-Phone Co. • 7530 North Natchez Avenue • Niles, Illinois 60714 • Phone 773.539.1100 • info@talkaphone.com • www.talkaphone.com
All prices and specifications are subject to change without notice. Talk-A-Phone is a registered trademark of Talk-A-Phone Co. All rights reserved

ETP-400 – Single Button Outdoor Emergency Phone

Dimensions

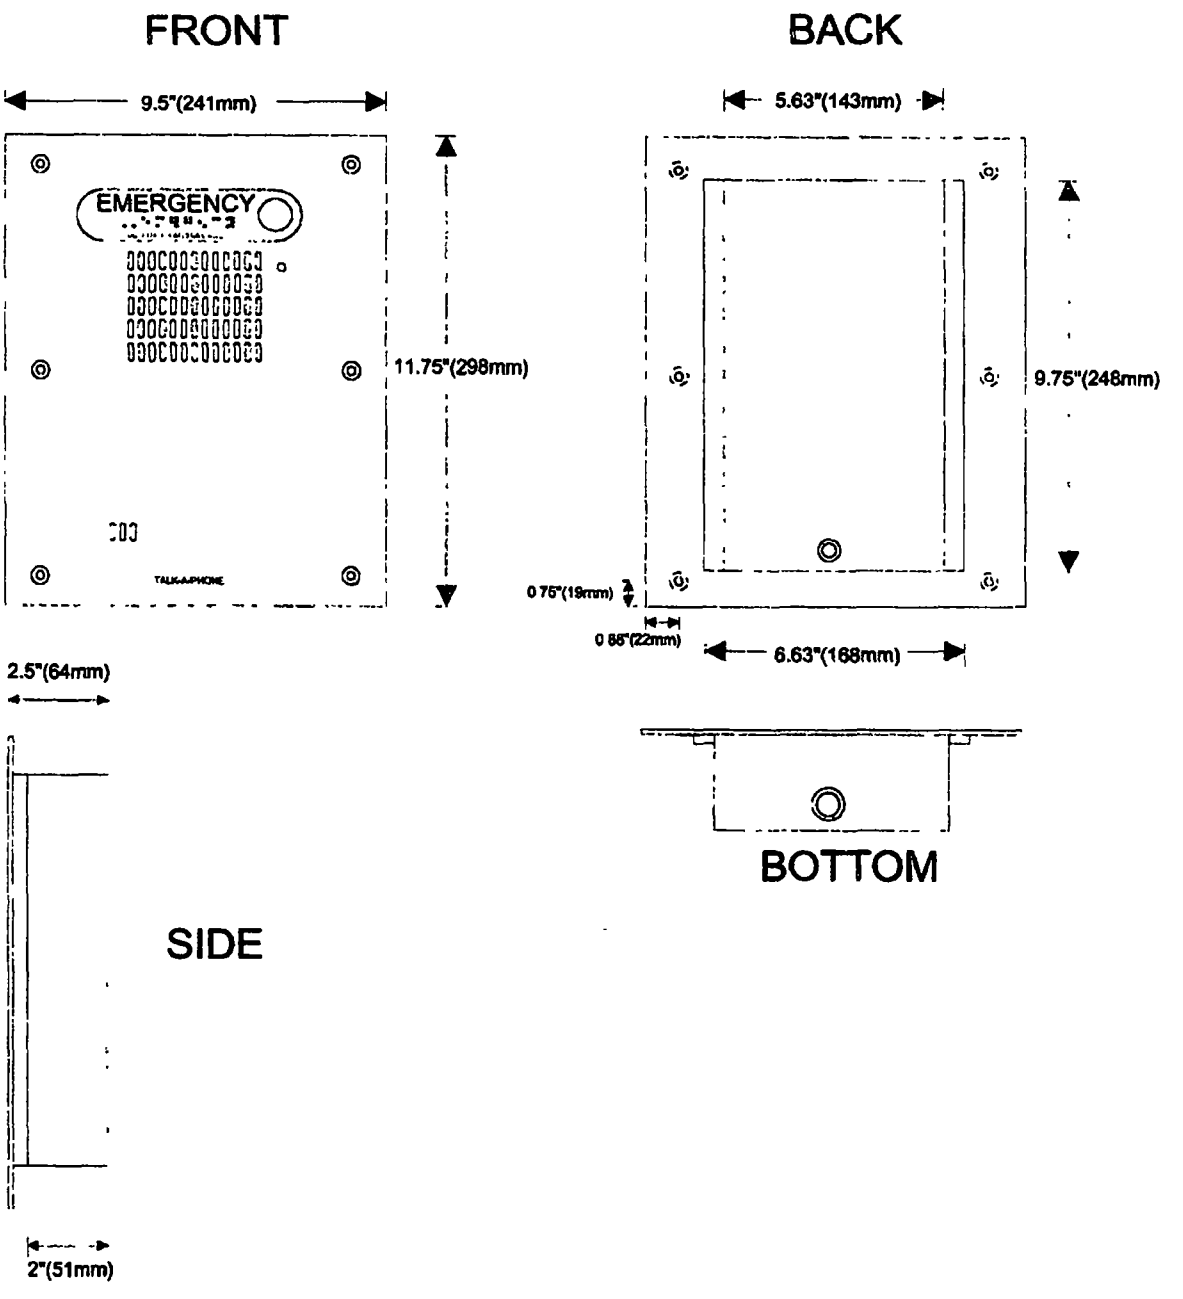

Copyright 2009 Talk-A-Phone Co. All rights reserved.

Talk-A-Phone Co. • 7530 North Natchez Avenue • Niles, Illinois 60714-3804
Phone 773.539.1100 • Fax 773.539.1241 • info@talkaphone.com • www.talkaphone.com
All prices and specifications are subject to change without notice.
Talk-A-Phone, Talk-A-Lert, Scream Alert and WEBS are registered trademarks of Talk-A-Phone Co.

Department of Business Affairs and Consumer Protection
Small Business Center - Public Way Use Unit
City Hall - 121 N. LaSalle Street, Room 800 • Chicago, IL 60602
312-74-GOBIZ / 312-744-6249 • (312) 744-1944 (TTY)
http://www.cityofchicago.org/bacp

12/09/2015

Alderman **James Cappleman**
Ward # **46**
City of Chicago
City Hall, Room **200**
121 North LaSalle Street
Chicago, Illinois 60602

Re: An ordinance to use and maintain a portion of the public right-of-way for **one (1) security phone(s)** for **CENTRAL LAKEVIEW MERCHANTS**, adjacent to the premises known as **3933 N. Sheridan Rd.**.

Dear Alderman **James Cappleman**:

The applicant referenced above has requested the use of the public right-of-way for a **security phone(s)**. An ordinance has been prepared by the Department of Business Affairs and Consumer Protection – Small Business Center - Public Way Use Unit for presentation to the City Council. Because this request was made for properties located in your ward, as approved by you as per the attached, I respectfully request that you introduce the attached ordinance at the next City Council meeting.

If you have any questions regarding this ordinance, please contact Anthony Bertuca at (312) 744-5506.

Department of Business Affairs and Consumer Protection

City of Chicago

O2015-8783

Office of the City Clerk

Document Tracking Sheet

Meeting Date:	12/9/2015
Sponsor(s):	Cappleman (46)
Type:	Ordinance
Title:	Grant(s) of privilege in public way for Flower Flat, The
Committee(s) Assignment:	Committee on Transportation and Public Way

ORDINANCE
THE FLOWER FLAT
Acct. No. 331560 - 1
Permit No. 1120629

Be It Ordained by the City Council of the City of Chicago:

SECTION 1. Permission and authority are hereby given and granted to THE FLOWER FLAT, upon the terms and subject to the conditions of this ordinance to maintain and use, as now constructed, Occupation of Space (Display of Flowers in Buckets for Sale) on the public right-of-way adjacent to its premises known as 620 W. Addison St..

Said Occupation of Space (Display of Flowers in Buckets) at W. Addison measure(s):
One (1) at thirty-four (34) feet in length, and two (2) feet in width for a total of sixty-eight (68) square feet.

The location of said privilege shall be as shown on prints kept on file with the Department of Business Affairs and Consumer Protection and the Office of the City Clerk.

Said privilege shall be constructed in accordance with plans and specifications approved by the Department of Planning and Development, Department of Transportation (Division of Project Development), and Department of Transportation (Office of Underground Coordination).

This grant of privilege in the public way shall be subject to the provisions of Section 10-28-015 and all other required provisions of the Municipal Code of Chicago.

The grantee shall pay to the City of Chicago as compensation for the privilege #1120629 herein granted the sum of four hundred ($400.00) per annum in advance.

A 25% penalty will be added for payments received after due date.

The permit holder agrees to hold the City of Chicago harmless for any damage, relocation or replacement costs associated with damage, relocation or removal of private property caused by the City performing work in the public way.

Authority herein given and granted for a period of five (5) years from and after 07/29/2014.

Alderman James Cappleman
James Cappleman 46th Ward


THE FLOWER FLAT
cafe
Breakfast lunch dinner
9'
34'

Department of Business Affairs and Consumer Protection
Small Business Center- Public Way Use Unit
City Hall - 121 N. LaSalle Street Room 800 • Chicago, IL 60602
312-74-GOBIZ / 312-744-6249 • (312) 744-1944 (TTY)
http://www.cityofchicago.org/bacp

12/09/2015

Alderman **James Cappleman**
Ward # **46**
City of Chicago
City Hall, Room **200**
121 North LaSalle Street
Chicago, Illinois 60602

Re: An ordinance to use and maintain a portion of the public right-of-way for **one (1) occupation of space(s)** for **THE FLOWER FLAT**, adjacent to the premises known as **620 W. Addison St.**.

Dear Alderman **James Cappleman**:

The applicant referenced above has requested the use of the public right-of-way for a **occupation of space(s)**. An ordinance has been prepared by the Department of Business Affairs and Consumer Protection – Small Business Center - Public Way Use Unit for presentation to the City Council. Because this request was made for properties located in your ward, as approved by you as per the attached, I respectfully request that you introduce the attached ordinance at the next City Council meeting.

If you have any questions regarding this ordinance, please contact Anthony Bertuca at (312) 744-5506.

Department of Business Affairs and Consumer Protection

City of Chicago

O2015-8786

Office of the City Clerk

Document Tracking Sheet

Meeting Date:	12/9/2015
Sponsor(s):	Pawar (47)
Type:	Ordinance
Title:	Grant(s) of privilege in public way for Cantina 1910
Committee(s) Assignment:	Committee on Transportation and Public Way

ORDINANCE
CANTINA 1910
Acct. No. 395847 - 1
Permit No. 1120387

Be It Ordained by the City Council of the City of Chicago:

SECTION 1. Permission and authority are hereby given and granted to CANTINA 1910, upon the terms and subject to the conditions of this ordinance to maintain and use, as now constructed, one (1) Cornice(s) projecting over the public right-of-way adjacent to its premises known as 5025 N. Clark St..

Said Cornice(s) at N. Clark Street & W. Winnemac Avenue measure(s):
One (1) at ninety-two (92) feet in length, and two (2) feet in width for a total of one hundred eighty-four (184) square feet. Existing cornice is approximately thirty (30) feet above grade level.

The location of said privilege shall be as shown on prints kept on file with the Department of Business Affairs and Consumer Protection and the Office of the City Clerk.

Said privilege shall be constructed in accordance with plans and specifications approved by the Department of Transportation (Division of Project Development).

This grant of privilege in the public way shall be subject to the provisions of Section 10-28-015 and all other required provisions of the Municipal Code of Chicago.

The grantee shall pay to the City of Chicago as compensation for the privilege #1120387 herein granted the sum of zero ($.00) per annum in advance.

A 25% penalty will be added for payments received after due date.

The permit holder agrees to hold the City of Chicago harmless for any damage, relocation or replacement costs associated with damage, relocation or removal of private property caused by the City performing work in the public way.


Authority herein given and granted for a period of five (5) years from and after Date of Passage.

Alderman _____

Ameya Pawar 47th Ward

5025 N. CLARK STREET

(Page 2

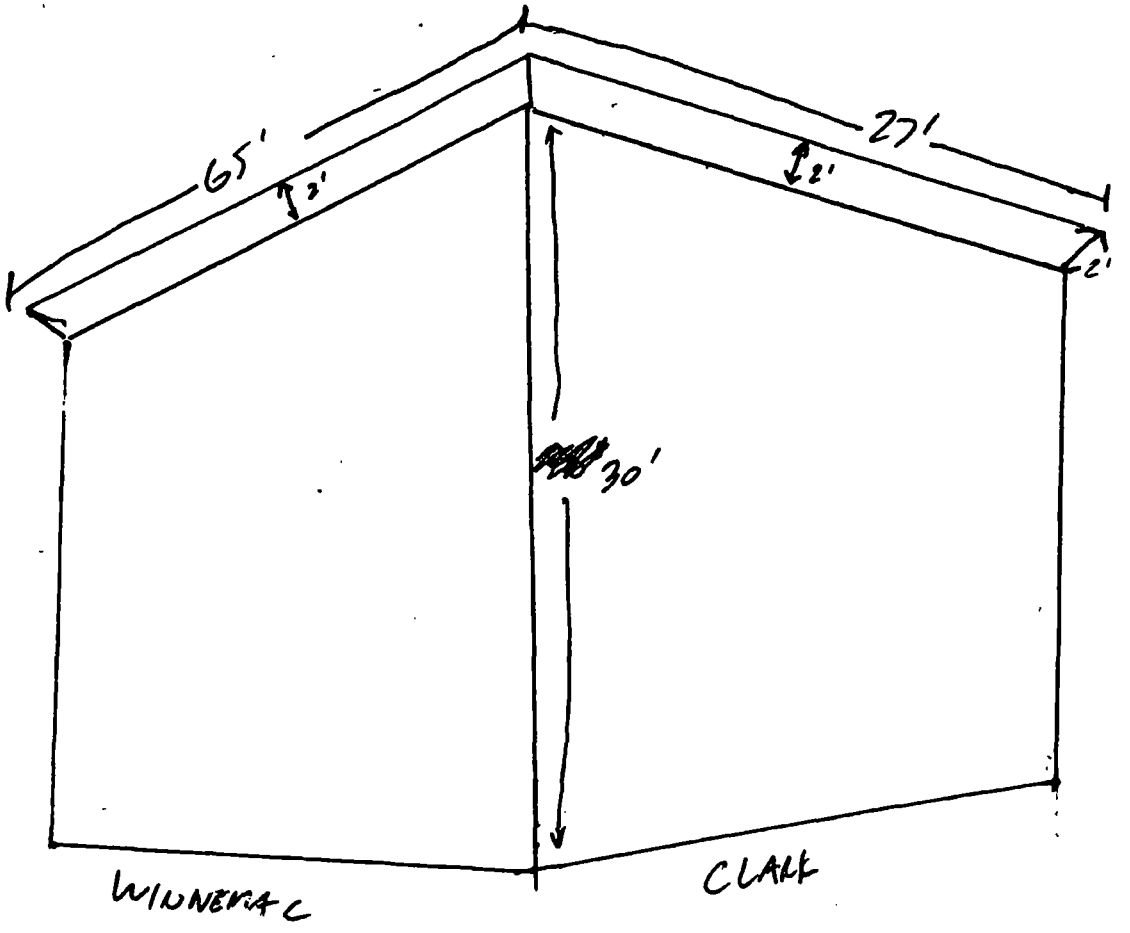

Department of Business Affairs and Consumer Protection
Small Business Center- Public Way Use Unit
City Hall - 121 N. LaSalle Street, Room 800 • Chicago, IL 60602
312-74-GOBIZ / 312-744-6249 • (312) 744-1944 (TTY)
http://www.cityofchicago.org/bacp

12/09/2015

Alderman **Ameya Pawar**
Ward # **47**
City of Chicago
City Hall, Room **200**
121 North LaSalle Street
Chicago, Illinois 60602

Re: An ordinance to use and maintain a portion of the public right-of-way for **one (1) cornice(s)** for **CANTINA 1910**, adjacent to the premises known as **5025 N. Clark St.**.

Dear Alderman **Ameya Pawar**:

The applicant referenced above has requested the use of the public right-of-way for a **cornice(s)**. An ordinance has been prepared by the Department of Business Affairs and Consumer Protection – Small Business Center - Public Way Use Unit for presentation to the City Council. Because this request was made for properties located in your ward, as approved by you as per the attached, I respectfully request that you introduce the attached ordinance at the next City Council meeting.

If you have any questions regarding this ordinance, please contact Anthony Bertuca at (312) 744-5506.

Department of Business Affairs and Consumer Protection

City of Chicago

O2015-8787

Office of the City Clerk

Document Tracking Sheet

Meeting Date:	12/9/2015
Sponsor(s):	Pawar (47)
Type:	Ordinance
Title:	Grant(s) of privilege in public way for Globe Pub, The
Committee(s) Assignment:	Committee on Transportation and Public Way

ORDINANCE
THE GLOBE PUB
Acct. No. 3775 - 1
Permit No. 1120690

Be It Ordained by the City Council of the City of Chicago:

SECTION 1. Permission and authority are hereby given and granted to THE GLOBE PUB, upon the terms and subject to the conditions of this ordinance to maintain and use one (1) sign(s) projecting over the public right-of-way attached to its premises known as 1934 W. Irving Park Rd..

Said sign structure(s) measures as follows; along W. IRVING PARK RD.:
One (1) at five (5) feet in length, four (4) feet in height and nine point eight three (9.83) feet above grade level.

The location of said privilege shall be as shown on prints kept on file with the Department of Business Affairs and Consumer Protection and the Office of the City Clerk.

Said privilege shall be constructed in accordance with plans and specifications approved by the Department of Transportation (Division of Project Development) and Zoning Department - Signs.

This grant of privilege in the public way shall be subject to the provisions of Section 10-28-015 and all other required provisions of the Municipal Code of Chicago.

The grantee shall pay to the City of Chicago as compensation for the privilege #1120690 herein granted the sum of one hundred ($100.00) per annum in advance.

A 25% penalty will be added for payments received after due date.


The permit holder agrees to hold the City of Chicago harmless for any damage, relocation or replacement costs associated with damage, relocation or removal of private property caused by the City performing work in the public way.

Authority herein given and granted for a period of five (5) years from and after 09/09/2014.


Alderman _____

Ameya Pawar 47th Ward

Irving Park Road

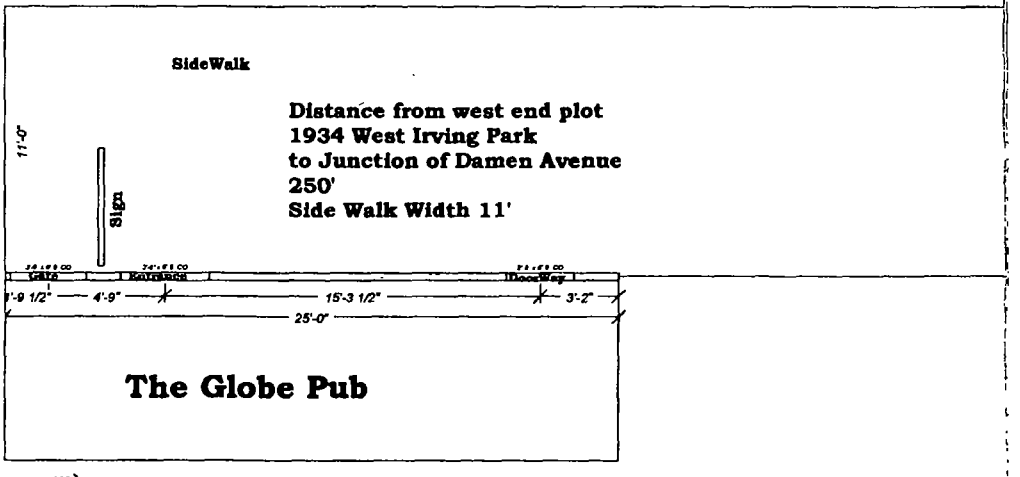

Distance from west end plot
1934 West Irving Park
to Junction of Damen Avenue
250'
Side Walk Width 11'

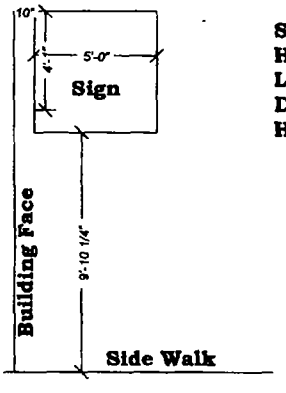

Sign Info,
Height 48"
Lenght 60"
Depth 10"
Height above sidewalk 9' 10" to bottom of sign

Department of Business Affairs and Consumer Protection
Small Business Center - Public Way Use Unit
City Hall - 121 N LaSalle Street, Room 800 • Chicago, IL 60602
312-74-GOBIZ / 312-744-6249 • (312) 744-1944 (TTY)
http://www.cityofchicago.org/bacp

12/09/2015

Alderman **Ameya Pawar**
Ward # **47**
City of Chicago
City Hall, Room **200**
121 North LaSalle Street
Chicago, Illinois 60602

Re: An ordinance to use and maintain a portion of the public right-of-way for **one (1) sign(s)** for **THE GLOBE PUB**, adjacent to the premises known as **1934 W. Irving Park Rd.**.

Dear Alderman **Ameya Pawar**:

The applicant referenced above has requested the use of the public right-of-way for a **sign(s)**. An ordinance has been prepared by the Department of Business Affairs and Consumer Protection – Small Business Center - Public Way Use Unit for presentation to the City Council. Because this request was made for properties located in your ward, as approved by you as per the attached, I respectfully request that you introduce the attached ordinance at the next City Council meeting.

If you have any questions regarding this ordinance, please contact Anthony Bertuca at (312) 744-5506.

Department of Business Affairs and Consumer Protection

City of Chicago

O2015-8788

Office of the City Clerk

Document Tracking Sheet

Meeting Date:	12/9/2015
Sponsor(s):	Pawar (47)
Type:	Ordinance
Title:	Grant(s) of privilege in public way for Nano Sushi
Committee(s) Assignment:	Committee on Transportation and Public Way

ORDINANCE
NANO SUSHI
Acct. No. 354845 - 1
Permit No. 1120734

Be It Ordained by the City Council of the City of Chicago:

SECTION 1. Permission and authority are hereby given and granted to NANO SUSHI, upon the terms and subject to the conditions of this ordinance to maintain and use, as now constructed, nine (9) Light Fixture(s) projecting over the public right-of-way adjacent to its premises known as 4256 N. Western Ave..

Said Light Fixture(s) at N. Western measure(s):
Three (3) at one (1) foot in length, point five (.5) feet in width and ten (10) feet above grade level.

Said Light Fixture(s) at W. Cullom measure(s):
Six (6) at one (1) foot in length, point five (.5) feet in width and ten (10) feet above grade level.

The location of said privilege shall be as shown on prints kept on file with the Department of Business Affairs and Consumer Protection and the Office of the City Clerk.

Said privilege shall be constructed in accordance with plans and specifications approved by the Department of Transportation (Division of Project Development).

This grant of privilege in the public way shall be subject to the provisions of Section 10-28-015 and all other required provisions of the Municipal Code of Chicago.

The grantee shall pay to the City of Chicago as compensation for the privilege #1120734 herein granted the sum of seventy-five ($75.00) per annum in advance.

A 25% penalty will be added for payments received after due date.

The permit holder agrees to hold the City of Chicago harmless for any damage, relocation or replacement costs associated with damage, relocation or removal of private property caused by the City performing work in the public way.

Authority herein given and granted for a period of five (5) years from and after 10/06/2015.

Alderman _____

Ameya Pawar 47th Ward

Bumper
Thai
Cuisine

Department of Business Affairs and Consumer Protection
Small Business Center - Public Way Use Unit
City Hall - 121 N. LaSalle Street, Room 800 • Chicago, IL 60602
312-74-GOBIZ / 312-744-6249 • (312) 744-1944 (TTY)
http://www cityofchicago org/bacp

12/09/2015

Alderman **Ameya Pawar**
Ward # **47**
City of Chicago
City Hall, Room **200**
121 North LaSalle Street
Chicago, Illinois 60602

Re: An ordinance to use and maintain a portion of the public right-of-way for **nine (9) light fixture(s)** for **NANO SUSHI**, adjacent to the premises known as **4256 N. Western Ave.**.

Dear Alderman **Ameya Pawar**:

The applicant referenced above has requested the use of the public right-of-way for a **light fixture(s)**. An ordinance has been prepared by the Department of Business Affairs and Consumer Protection – Small Business Center - Public Way Use Unit for presentation to the City Council. Because this request was made for properties located in your ward, as approved by you as per the attached, I respectfully request that you introduce the attached ordinance at the next City Council meeting.

If you have any questions regarding this ordinance, please contact Anthony Bertuca at (312) 744-5506.

Department of Business Affairs and Consumer Protection

City of Chicago

O2015-8789

Office of the City Clerk

Document Tracking Sheet

Meeting Date:	12/9/2015
Sponsor(s):	Pawar (47)
Type:	Ordinance
Title:	Grant(s) of privilege in public way for OrangeBeautiful - light fixtures
Committee(s) Assignment:	Committee on Transportation and Public Way

ORDINANCE
OrangeBeautiful
Acct. No. 352779 - 1
Permit No. 1120827

Be It Ordained by the City Council of the City of Chicago:

SECTION 1. Permission and authority are hereby given and granted to OrangeBeautiful, upon the terms and subject to the conditions of this ordinance to construct, install, maintain and use four (4) Light Fixture(s) projecting over the public right-of-way adjacent to its premises known as 4658 N. Damen Ave..

Said Light Fixture(s) at N. Damen Avenue measure(s):
Four (4) at one (1) foot in length, two (2) feet in width and fourteen (14) feet above grade level.

The location of said privilege shall be as shown on prints kept on file with the Department of Business Affairs and Consumer Protection and the Office of the City Clerk.

Said privilege shall be constructed in accordance with plans and specifications approved by the Department of Transportation (Division of Project Development).

This grant of privilege in the public way shall be subject to the provisions of Section 10-28-015 and all other required provisions of the Municipal Code of Chicago.

The grantee shall pay to the City of Chicago as compensation for the privilege #1120827 herein granted the sum of twenty-five ($25.00) per annum in advance.

A 25% penalty will be added for payments received after due date.


The permit holder agrees to hold the City of Chicago harmless for any damage, relocation or replacement costs associated with damage, relocation or removal of private property caused by the City performing work in the public way.


Authority herein given and granted for a period of five (5) years from and after Date of Passage.

Alderman _____

Ameya Pawar 47th Ward

Non-Illuminated Awning • Orange Beautiful • Chicago • Illinois

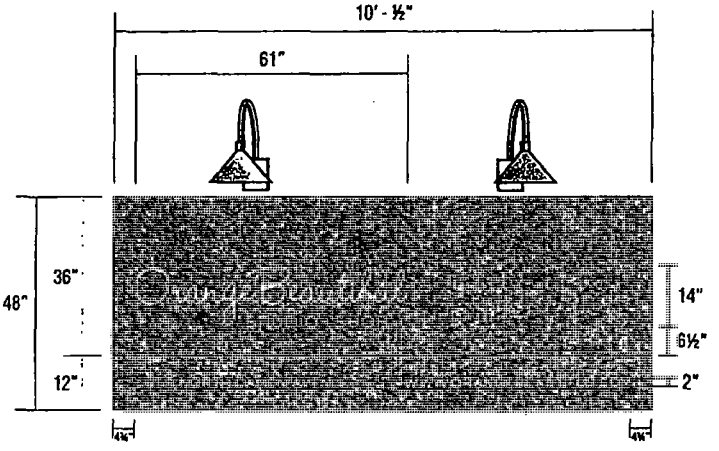

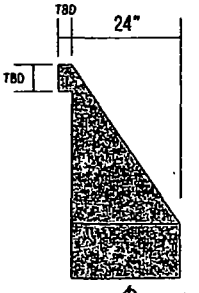


9'7"H
sidewalk

(A) Non-Illuminated Awning - 1" Aluminum Tube Frame • Front View
SCALE 3/8" = 1' 0" • For Production / For Presentation

Quantity:	One(1)
Overall Height:	4' - 0"
Overall Length:	10' - ½"
Projection:	24"
Total Sq. Ft.:	52.33
Graphics:	TFX-8100 White
Material:	Sunbrella #4677 Tuscan
Illumination:	Externally illuminated w/ Two(2) gooseneck light fixtures

FIELD SURVEY REQUIRED PRIOR TO FABRICATION

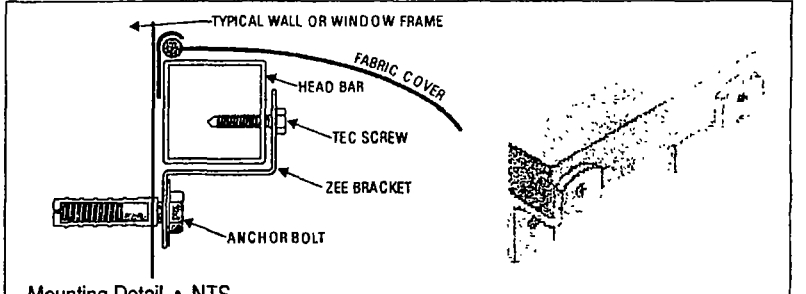

Mounting Detail • NTS

AMERICAN SIGN FACTORY LLC
CHICAGO
123 King Street
Elk Grove Village, IL 60007
T 847 725 6000
F 847 725 6005
MILWAUKEE
4811 W Woolworth Avenue
Milwaukee, WI 53218
T 414 353 3666
F 414 353 6828

Client Name:
Orange Beautiful

Location:
4658 N. Damen Ave.
Chicago, IL

Start Date 03/26/10
Last Revision: 04/06/10
Job# 92327
Drawing#: 92327a_v3
Page 1 of 8

Client Approval

Landlord Approval

Sales Rep:
FL
Designer:
KM

© COPYRIGHT 2010 BY AMERICAN SIGN FACTORY LLC. ALL DESIGNS ARE CREATED AND THE SOLE PROPERTY OF AMERICAN SIGN FACTORY LLC. ANY MANUFACTURE OR REPRODUCTION IN PART OR WHOLE WITHOUT WRITTEN PERMISSION FROM AMERICAN SIGN FACTORY LLC IS PROHIBITED.

Department of Business Affairs and Consumer Protection
Small Business Center - Public Way Use Unit
City Hall - 121 N. LaSalle Street, Room 800 • Chicago, IL 60602
312-74-GOBIZ / 312-744-6249 • (312) 744-1944 (TTY)
http://www.cityofchicago.org/bacp

12/09/2015

Alderman **Ameya Pawar**
Ward # **47**
City of Chicago
City Hall, Room **200**
121 North LaSalle Street
Chicago, Illinois 60602

Re: An ordinance to use and maintain a portion of the public right-of-way for **four (4) light fixture(s)** for **OrangeBeautiful**, adjacent to the premises known as **4658 N. Damen Ave.**.

Dear Alderman **Ameya Pawar**:

The applicant referenced above has requested the use of the public right-of-way for a **light fixture(s)**. An ordinance has been prepared by the Department of Business Affairs and Consumer Protection – Small Business Center - Public Way Use Unit for presentation to the City Council. Because this request was made for properties located in your ward, as approved by you as per the attached, I respectfully request that you introduce the attached ordinance at the next City Council meeting.

If you have any questions regarding this ordinance, please contact Anthony Bertuca at (312) 744-5506.

Department of Business Affairs and Consumer Protection

City of Chicago

O2015-8791

Office of the City Clerk

Document Tracking Sheet

Meeting Date:	12/9/2015
Sponsor(s):	Pawar (47)
Type:	Ordinance
Title:	Grant(s) of privilege in public way for OrangeBeautiful - sign
Committee(s) Assignment:	Committee on Transportation and Public Way

ORDINANCE
OrangeBeautiful
Acct. No. 352779 - 1
Permit No. 1120826

Be It Ordained by the City Council of the City of Chicago:

SECTION 1. Permission and authority are hereby given and granted to OrangeBeautiful, upon the terms and subject to the conditions of this ordinance to maintain and use one (1) sign(s) projecting over the public right-of-way attached to its premises known as 4658 N. Damen Ave..

Said sign structure(s) measures as follows; along N. Damen Avenue:
One (1) at seven (7) feet in length, three point one seven (3.17) feet in height and ten (10) feet above grade level.

The location of said privilege shall be as shown on prints kept on file with the Department of Business Affairs and Consumer Protection and the Office of the City Clerk.

Said privilege shall be constructed in accordance with plans and specifications approved by the Department of Transportation (Division of Project Development) and Zoning Department - Signs.

This grant of privilege in the public way shall be subject to the provisions of Section 10-28-015 and all other required provisions of the Municipal Code of Chicago.

The grantee shall pay to the City of Chicago as compensation for the privilege #1120826 herein granted the sum of one hundred ($100.00) per annum in advance.

A 25% penalty will be added for payments received after due date.


The permit holder agrees to hold the City of Chicago harmless for any damage, relocation or replacement costs associated with damage, relocation or removal of private property caused by the City performing work in the public way.


Authority herein given and granted for a period of five (5) years from and after 10/06/2015.

Alderman _____

Ameya Pawar 47th Ward

D/F Routed & Painted HDU Sign Panel • Orange Beautiful • Chicago • Illinois

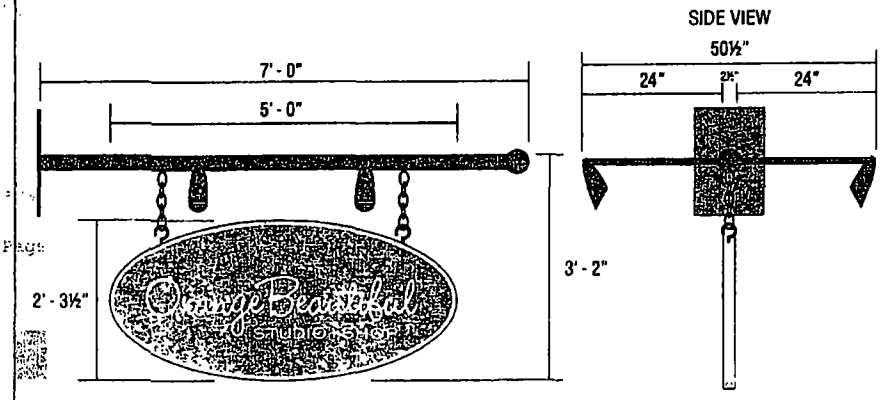

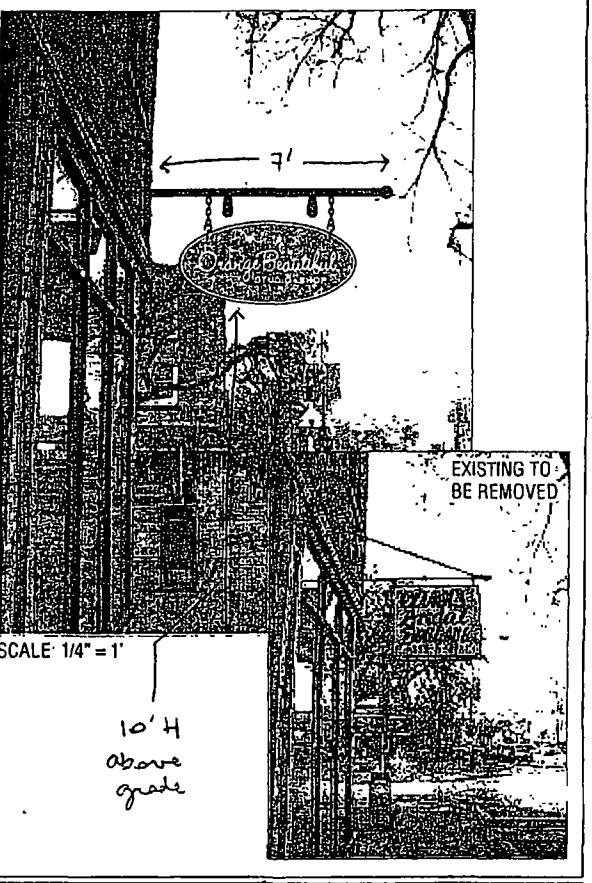

B D/F Routed & Painted HDU Sign Panel • Front View

Scale 1/2" = 1' For Production / Presentation

Quantity	One (1)
Overall Height.	2' - 3½"
Overall Length:	5' - 0"
Total Sq. Ft.	11 46
Face Type	2" thick HDU painted PMS 7544 C w/ White border
Graphics:	Copy to be routed out 1/4" deep and paint filled white
Mounting:	One(1) 2½" dia steel tube on 18" x 12" steel plate
Illumination:	Four(4) mini spotlights mounted directly to mounting pole w/ electrical thru mounting post

AMERICAN SIGN FACTORY LLC
CHICAGO
123 King Street
Elk Grove Village, IL 60007
T 847 725 8000
F 847 725 8005
MILWAUKEE
4811 W Wisconsin Avenue
Milwaukee, WI 53218
T 414 353 5558
F 414 353 5678

Client Name:
Orange Beautiful

Location:
4658 North Damen Ave
Chicago, IL

Start Date: 03/26/10
Last Revision: 03/31/10
Job#: 92327
Drawing#: 92327b_v2
Page: 1 of 1

Client Approval

Landlord Approval

Sales Rep:
JU
Designer:
KM

© COPYRIGHT 2008, BY AMERICAN SIGN FACTORY LLC. ALL DESIGNS PRESENTED ARE THE SOLE PROPERTY OF AMERICAN SIGN FACTORY LLC AND MAY NOT BE REPRODUCED IN PART OR WHOLE WITHOUT WRITTEN PERMISSION FROM AMERICAN SIGN FACTORY LLC.

Department of Business Affairs and Consumer Protection
Small Business Center - Public Way Use Unit
City Hall - 121 N. LaSalle Street, Room 800 • Chicago, IL 60602
312-74-GOBIZ / 312-744-6249 • (312) 744-1944 (TTY)
http://www.cityofchicago.org/bacp

12/09/2015

Alderman **Ameya Pawar**
Ward # **47**
City of Chicago
City Hall, Room **200**
121 North LaSalle Street
Chicago, Illinois 60602

Re: An ordinance to use and maintain a portion of the public right-of-way for **one (1) sign(s)** for **OrangeBeautiful**, adjacent to the premises known as **4658 N. Damen Ave.**.

Dear Alderman **Ameya Pawar**:

The applicant referenced above has requested the use of the public right-of-way for a **sign(s)**. An ordinance has been prepared by the Department of Business Affairs and Consumer Protection – Small Business Center - Public Way Use Unit for presentation to the City Council. Because this request was made for properties located in your ward, as approved by you as per the attached, I respectfully request that you introduce the attached ordinance at the next City Council meeting.

If you have any questions regarding this ordinance, please contact Anthony Bertuca at (312) 744-5506.

Department of Business Affairs and Consumer Protection

City of Chicago

O2015-8792

Office of the City Clerk

Document Tracking Sheet

Meeting Date:	12/9/2015
Sponsor(s):	Pawar (47)
Type:	Ordinance
Title:	Grant(s) of privilege in public way for Perfect Cup, Inc., The
Committee(s) Assignment:	Committee on Transportation and Public Way

ORDINANCE
THE PERFECT CUP INC
Acct. No. 18834 - 1
Permit No. 1120742

Be It Ordained by the City Council of the City of Chicago:

SECTION 1. Permission and authority are hereby given and granted to THE PERFECT CUP INC, upon the terms and subject to the conditions of this ordinance to maintain and use, as now constructed, two (2) Park bench(s) on the public right-of-way adjacent to its premises known as 4700 N. Damen Ave..

Said Park bench(s) at N. Damen Ave. measure(s):
One (1) at eight (8) feet in length, and one point six (1.6) foot in width for a total of twelve point eight (12.8) square feet.

Said Park bench(s) at W. Leland Ave. measure(s):
One (1) at six (6) feet in length, and one point six (1.6) foot in width for a total of nine point six (9.6) square feet.

The location of said privilege shall be as shown on prints kept on file with the Department of Business Affairs and Consumer Protection and the Office of the City Clerk.

Said privilege shall be constructed in accordance with plans and specifications approved by the Department of Transportation (Division of Project Development).

This grant of privilege in the public way shall be subject to the provisions of Section 10-28-015 and all other required provisions of the Municipal Code of Chicago.

The grantee shall pay to the City of Chicago as compensation for the privilege #1120742 herein granted the sum of one hundred fifty ($150.00) per annum in advance.


A 25% penalty will be added for payments received after due date.

The permit holder agrees to hold the City of Chicago harmless for any damage, relocation or replacement costs associated with damage, relocation or removal of private property caused by the City performing work in the public way.

Authority herein given and granted for a period of five (5) years from and after 11/01/2015.

Alderman _____

Ameya Pawar 47th Ward

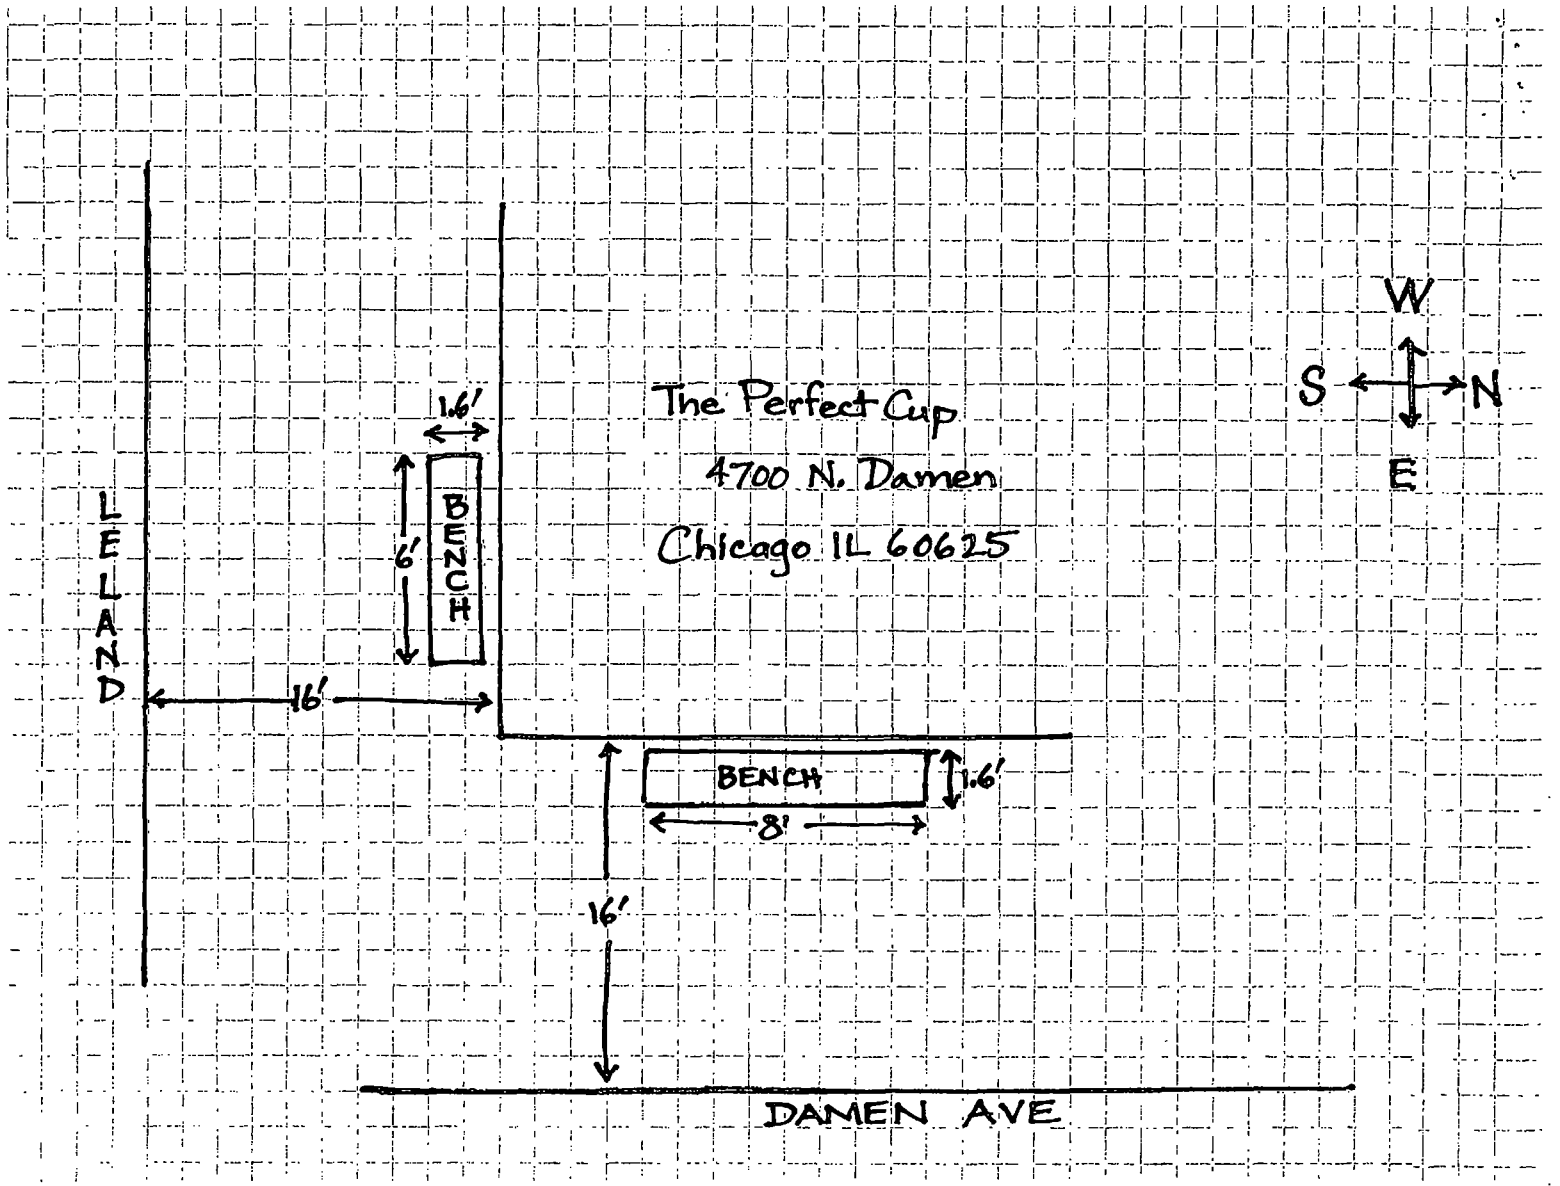
The Perfect Cup
4700 N. Damen
Chicago IL 60625
W
S
N
E
LELAND
1.6'
6'
BENCH
16'
BENCH
1.6'
8'
16'
DAMEN AVE

Department of Business Affairs and Consumer Protection
Small Business Center - Public Way Use Unit
City Hall - 121 N. LaSalle Street, Room 800 • Chicago, IL 60602
312-74-GOBIZ / 312-744-6249 • (312) 744-1944 (TTY)
http://www.cityofchicago.org/bacp

12/09/2015

Alderman **Ameya Pawar**
Ward # **47**
City of Chicago
City Hall, Room **200**
121 North LaSalle Street
Chicago, Illinois 60602

Re: An ordinance to use and maintain a portion of the public right-of-way for **two (2) park bench(s)** for **THE PERFECT CUP INC**, adjacent to the premises known as **4700 N. Damen Ave.**.

Dear Alderman **Ameya Pawar**:

The applicant referenced above has requested the use of the public right-of-way for a **park bench(s)**. An ordinance has been prepared by the Department of Business Affairs and Consumer Protection – Small Business Center - Public Way Use Unit for presentation to the City Council. Because this request was made for properties located in your ward, as approved by you as per the attached, I respectfully request that you introduce the attached ordinance at the next City Council meeting.

If you have any questions regarding this ordinance, please contact Anthony Bertuca at (312) 744-5506.

Department of Business Affairs and Consumer Protection

City of Chicago

O2015-8794

Office of the City Clerk

Document Tracking Sheet

Meeting Date:	12/9/2015
Sponsor(s):	Osterman (48)
Type:	Ordinance
Title:	Grant(s) of privilege in public way for Andersonville Physical Therapy S.C. - light fixtures
Committee(s) Assignment:	Committee on Transportation and Public Way

ORDINANCE
Andersonville Physical Therapy S.C.
Acct. No. 351026 - 1
Permit No. 1120500

Be It Ordained by the City Council of the City of Chicago:

SECTION 1. Permission and authority are hereby given and granted to Andersonville Physical Therapy S.C., upon the terms and subject to the conditions of this ordinance to maintain and use, as now constructed, six (6) Light Fixture(s) projecting over the public right-of-way adjacent to its premises known as 5414 N. Broadway .

Said Light Fixture(s) at N. Boardway measure(s):
Two (2) at one point zero eight (1.08) foot in length, point five (.5) feet in width and six point eight three (6.83) feet above grade level.

Said Light Fixture(s) at N. Broadway measure(s):
Four (4) at point six seven (.67) feet in length, two point five (2.5) feet in width and twelve (12) feet above grade level.

The location of said privilege shall be as shown on prints kept on file with the Department of Business Affairs and Consumer Protection and the Office of the City Clerk.

Said privilege shall be constructed in accordance with plans and specifications approved by the Department of Transportation (Division of Project Development).

This grant of privilege in the public way shall be subject to the provisions of Section 10-28-015 and all other required provisions of the Municipal Code of Chicago.

The grantee shall pay to the City of Chicago as compensation for the privilege #1120500 herein granted the sum of one hundred ($100.00) per annum in advance.


A 25% penalty will be added for payments received after due date.

The permit holder agrees to hold the City of Chicago harmless for any damage, relocation or replacement costs associated with damage, relocation or removal of private property caused by the City performing work in the public way.

Authority herein given and granted for a period of five (5) years from and after Date of Passage.

Alderman _____


Harry Osterman 48th Ward

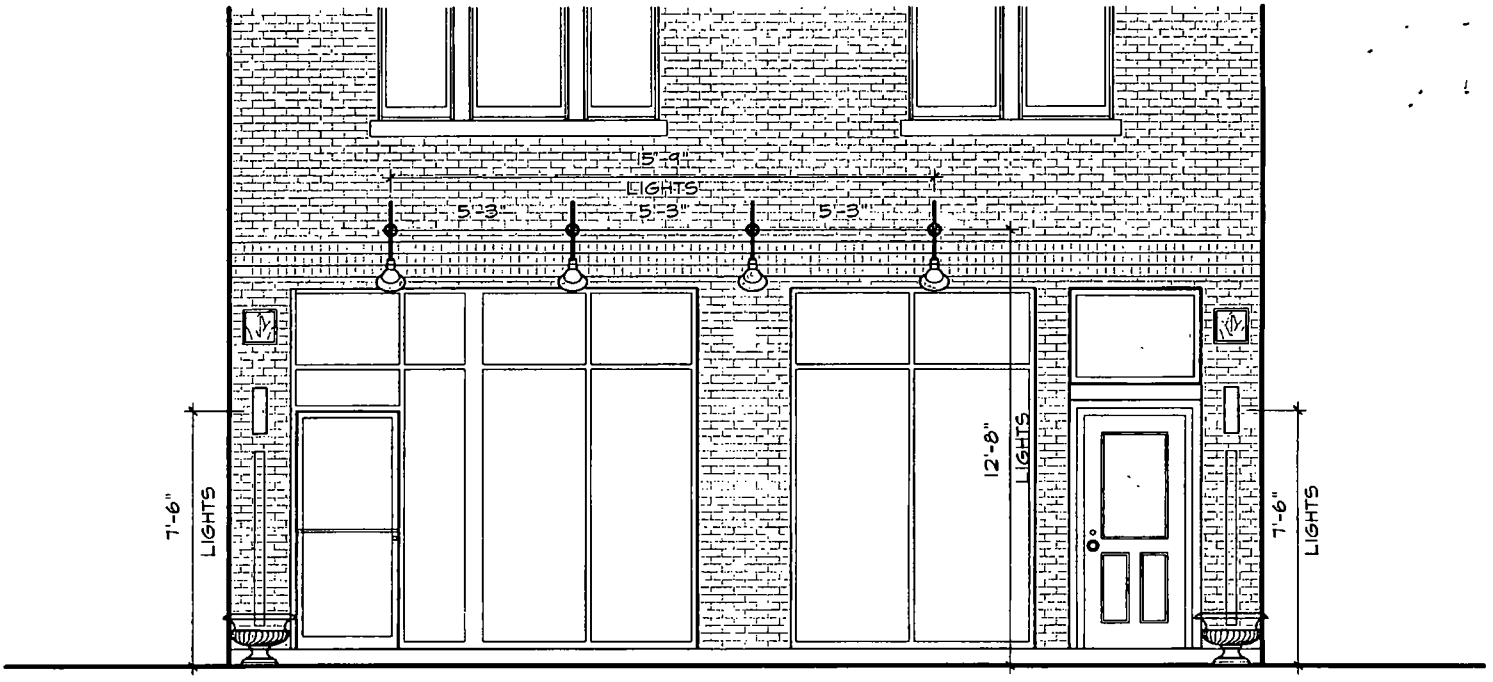

ANDERSONVILLE PHYSICAL THERAPY

FRONT ELEVATION

SCALE: 1/4" = 1'-0" 5414 N BROADWAY, CHICAGO IL 60640 3 NOV 2015

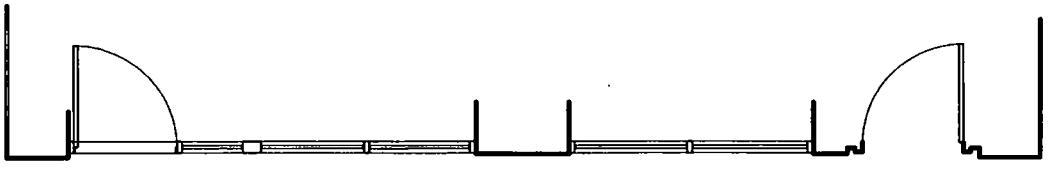

Department of Business Affairs and Consumer Protection
Small Business Center - Public Way Use Unit
City Hall - 121 N. LaSalle Street, Room 800 • Chicago, IL 60602
312-74-GOBIZ / 312-744-6249 • (312) 744-1944 (TTY)
http //www.cityofchicago.org/bacp

12/09/2015

Alderman **Harry Osterman**
Ward # **48**
City of Chicago
City Hall, Room **300**
121 North LaSalle Street
Chicago, Illinois 60602

Re: An ordinance to use and maintain a portion of the public right-of-way for **six (6) light fixture(s)** for **Andersonville Physical Therapy S.C.**, adjacent to the premises known as **5414 N. Broadway** .

Dear Alderman **Harry Osterman**:

The applicant referenced above has requested the use of the public right-of-way for a **light fixture(s)**. An ordinance has been prepared by the Department of Business Affairs and Consumer Protection – Small Business Center - Public Way Use Unit for presentation to the City Council. Because this request was made for properties located in your ward, as approved by you as per the attached, I respectfully request that you introduce the attached ordinance at the next City Council meeting.

If you have any questions regarding this ordinance, please contact Anthony Bertuca at (312) 744-5506.

Department of Business Affairs and Consumer Protection

City of Chicago

O2015-8795

Office of the City Clerk

Document Tracking Sheet

Meeting Date:	12/9/2015
Sponsor(s):	Osterman (48)
Type:	Ordinance
Title:	Grant(s) of privilege in public way for Andersonville Physical Therapy S.C. - planters
Committee(s) Assignment:	Committee on Transportation and Public Way

ORDINANCE
Andersonville Physical Therapy S.C.
Acct. No. 351026 - 1
Permit No. 1120502

Be It Ordained by the City Council of the City of Chicago:

SECTION 1. Permission and authority are hereby given and granted to Andersonville Physical Therapy S.C., upon the terms and subject to the conditions of this ordinance to maintain and use, as now constructed, three (3) Planter(s) on the public right-of-way for beautification purposes adjacent to its premises known as 5414 N. Broadway .

Said Planter(s) at N. Broadway measure(s):
Three (3) at one (1) foot in length, and one point five (1.5) foot in width for a total of four point five (4.5) square feet.

Grantee must allow the required clear and unobstructed space for pedestrian passage at all times per rules and regulations approved by the Department of Transportation.

The location of said privilege shall be as shown on prints kept on file with the Department of Business Affairs and Consumer Protection and the Office of the City Clerk.

Said privilege shall be constructed in accordance with plans and specifications approved by the Department of Planning and Development and Department of Transportation (Division of Project Development).

This grant of privilege in the public way shall be subject to the provisions of Section 10-28-015 and all other required provisions of the Municipal Code of Chicago.

The grantee shall pay to the City of Chicago as compensation for the privilege #1120502 herein granted the sum of zero ($.00) per annum in advance.


A 25% penalty will be added for payments received after due date.

The permit holder agrees to hold the City of Chicago harmless for any damage, relocation or replacement costs associated with damage, relocation or removal of private property caused by the City performing work in the public way.

Authority herein given and granted for a period of five (5) years from and after Date of Passage.

Alderman _____


Harry Osterman 48th Ward

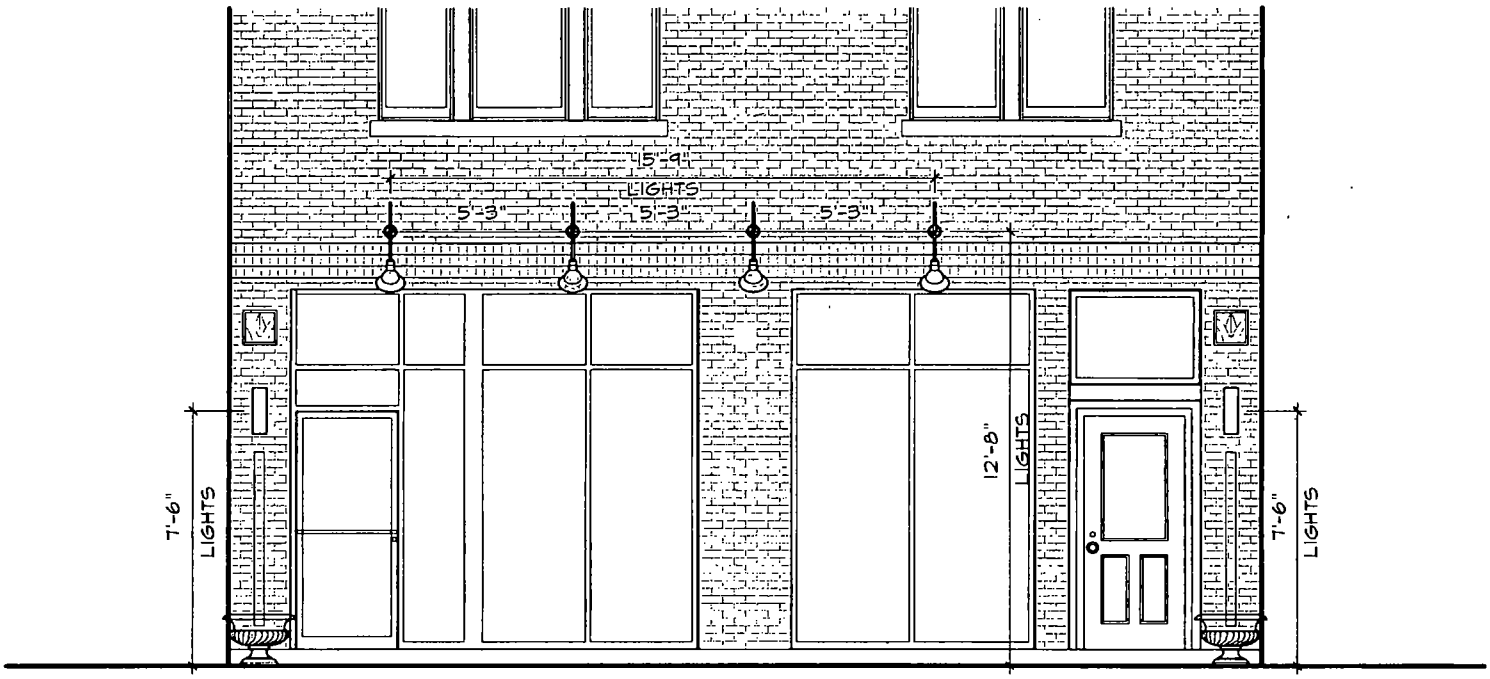

ANDERSONVILLE PHYSICAL THERAPY

FRONT ELEVATION

SCALE: 1/4" = 1'-0" 5414 N. BROADWAY, CHICAGO IL 60640 3 NOV 2015

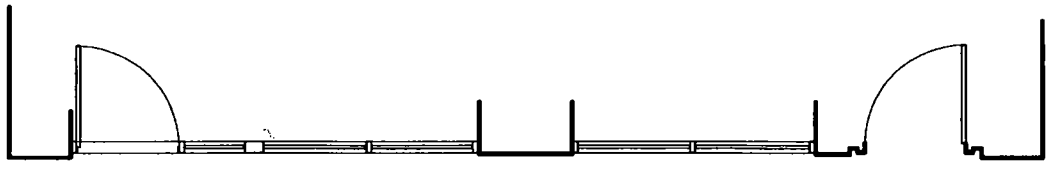

Department of Business Affairs and Consumer Protection
Small Business Center - Public Way Use Unit
City Hall - 121 N. LaSalle Street, Room 800 • Chicago, IL 60602
312-74-GOBIZ / 312-744-6249 • (312) 744-1944 (TTY)
http://www.cityofchicago.org/bacp

12/09/2015

Alderman **Harry Osterman**
Ward # **48**
City of Chicago
City Hall, Room **300**
121 North LaSalle Street
Chicago, Illinois 60602

Re: An ordinance to use and maintain a portion of the public right-of-way for **three (3) planter(s)** for **Andersonville Physical Therapy S.C.**, adjacent to the premises known as **5414 N. Broadway** .

Dear Alderman **Harry Osterman**:

The applicant referenced above has requested the use of the public right-of-way for a **planter(s)**. An ordinance has been prepared by the Department of Business Affairs and Consumer Protection – Small Business Center - Public Way Use Unit for presentation to the City Council. Because this request was made for properties located in your ward, as approved by you as per the attached, I respectfully request that you introduce the attached ordinance at the next City Council meeting.

If you have any questions regarding this ordinance, please contact Anthony Bertuca at (312) 744-5506.

Department of Business Affairs and Consumer Protection

City of Chicago

O2015-8796

Office of the City Clerk

Document Tracking Sheet

Meeting Date:	12/9/2015
Sponsor(s):	Osterman (48)
Type:	Ordinance
Title:	Grant(s) of privilege in public way for Atmosphere
Committee(s) Assignment:	Committee on Transportation and Public Way

ORDINANCE
ATMOSPHERE
Acct. No. 11120 - 1
Permit No. 1120733

Be It Ordained by the City Council of the City of Chicago:

SECTION 1. Permission and authority are hereby given and granted to ATMOSPHERE, upon the terms and subject to the conditions of this ordinance to maintain and use, as now constructed, two (2) Light Fixture(s) projecting over the public right-of-way adjacent to its premises known as 5355 N. Clark St..

Said Light Fixture(s) at N. Clark measure(s):
Two (2) at point seven five (.75) feet in length, point five (.5) feet in width and ten point eight three (10.83) feet above grade level.

The location of said privilege shall be as shown on prints kept on file with the Department of Business Affairs and Consumer Protection and the Office of the City Clerk.

Said privilege shall be constructed in accordance with plans and specifications approved by the Department of Transportation (Division of Project Development).

This grant of privilege in the public way shall be subject to the provisions of Section 10-28-015 and all other required provisions of the Municipal Code of Chicago.

The grantee shall pay to the City of Chicago as compensation for the privilege #1120733 herein granted the sum of eighty ($80.00) per annum in advance.

A 25% penalty will be added for payments received after due date.

The permit holder agrees to hold the City of Chicago harmless for any damage, relocation or replacement costs associated with damage, relocation or removal of private property caused by the City performing work in the public way.

Authority herein given and granted for a period of five (5) years from and after 11/03/2015.

Alderman _____

Harry Osterman 48th Ward

New Reply Delete Archive Junk Sweep Move to Categories 1 CR B

Search email


Folders

- Inbox 15
- Junk 12
- Drafts
- Sent
- Deleted
- awning
  - alexandrite
- bday party
  - led tables
    - atmosphere 5
      - dancers and djs
  - medical
- bistro
- cat 1
- emergency contacts bar
  - CICS
  - fernando
- great things to save
  - msg
- guys
- home car insurance
- important papers
- jett
  - kitchen
- orders tickets 12
- pswrds
- recipe 2
- South Amenca
- staff
- tacos
  - yuen
- vacations

New folder

Fwd

+17739727098@tmomail.net Add to contacts 1 51 PM Photos
To cbrown1929@hotmail.com

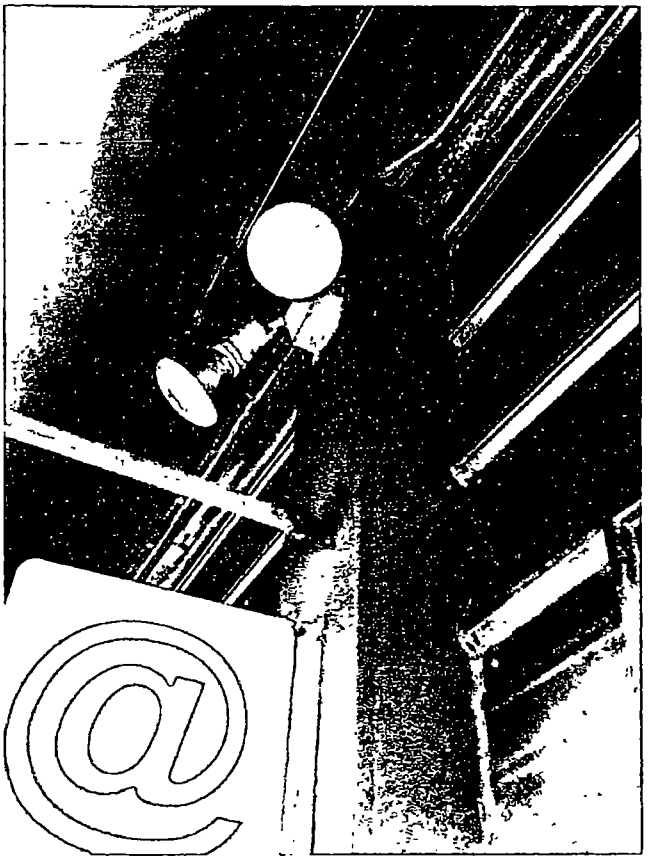

T··Mobile·

This message was sent to you by a T-Mobile wireless phone

© 2015 Microsoft Terms Privacy & cookies Developers English (United States)

Department of Business Affairs and Consumer Protection
Small Business Center - Public Way Use Unit
City Hall - 121 N. LaSalle Street, Room 800 • Chicago, IL 60602
312-74-GOBIZ / 312-744-6249 • (312) 744-1944 (TTY)
http://www.cityofchicago.org/bacp

12/09/2015

Alderman **Harry Osterman**
Ward # **48**
City of Chicago
City Hall, Room **300**
121 North LaSalle Street
Chicago, Illinois 60602

Re: An ordinance to use and maintain a portion of the public right-of-way for **two (2) light fixture(s)** for **ATMOSPHERE**, adjacent to the premises known as **5355 N. Clark St.**.

Dear Alderman **Harry Osterman**:

The applicant referenced above has requested the use of the public right-of-way for a **light fixture(s)**. An ordinance has been prepared by the Department of Business Affairs and Consumer Protection – Small Business Center - Public Way Use Unit for presentation to the City Council. Because this request was made for properties located in your ward, as approved by you as per the attached, I respectfully request that you introduce the attached ordinance at the next City Council meeting.

If you have any questions regarding this ordinance, please contact Anthony Bertuca at (312) 744-5506.

Department of Business Affairs and Consumer Protection

City of Chicago

O2015-8797

Office of the City Clerk

Document Tracking Sheet

Meeting Date:	12/9/2015
Sponsor(s):	Osterman (48)
Type:	Ordinance
Title:	Grant(s) of privilege in public way for Conn's Cafe & Catering, Inc.
Committee(s) Assignment:	Committee on Transportation and Public Way

ORDINANCE
CONN'S CAFE & CATERING INC
Acct. No. 14721 - 1
Permit No. 1120694

Be It Ordained by the City Council of the City of Chicago:

SECTION 1. Permission and authority are hereby given and granted to CONN'S CAFE & CATERING INC, upon the terms and subject to the conditions of this ordinance to maintain and use, as now constructed, five (5) Light Fixture(s) projecting over the public right-of-way adjacent to its premises known as 1535 W. Devon Ave..

Said Light Fixture(s) at W. DEVON AVENUE measure(s):
Five (5) at two (2) feet in length, point nine two (.92) feet in width and twelve point two five (12.25) feet above grade level.

The location of said privilege shall be as shown on prints kept on file with the Department of Business Affairs and Consumer Protection and the Office of the City Clerk.

Said privilege shall be constructed in accordance with plans and specifications approved by the Department of Transportation (Division of Project Development).

This grant of privilege in the public way shall be subject to the provisions of Section 10-28-015 and all other required provisions of the Municipal Code of Chicago.

The grantee shall pay to the City of Chicago as compensation for the privilege #1120694 herein granted the sum of ninety-five ($95.00) per annum in advance.


A 25% penalty will be added for payments received after due date.

The permit holder agrees to hold the City of Chicago harmless for any damage, relocation or replacement costs associated with damage, relocation or removal of private property caused by the City performing work in the public way.


Authority herein given and granted for a period of five (5) years from and after 11/10/2015.

Alderman _____

Harry Osterman 48th Ward

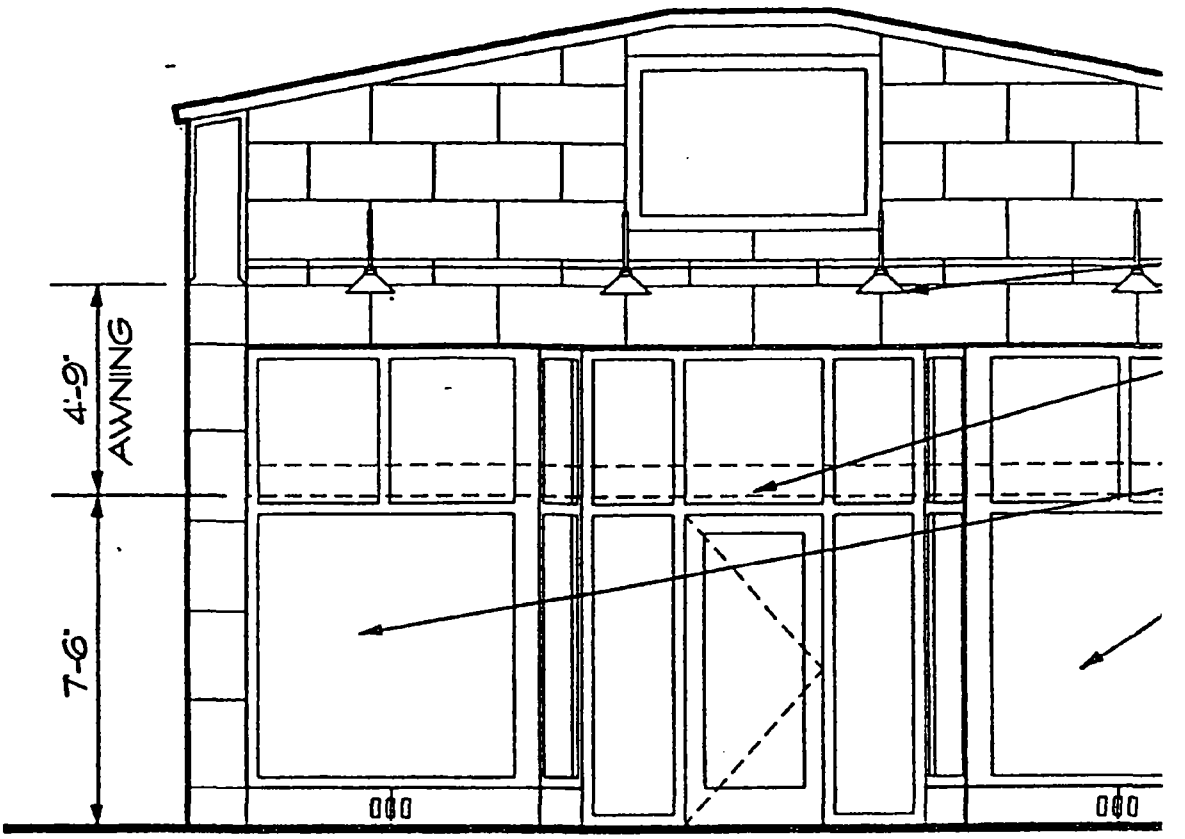


02 Front Elevation
Scale: 1/4" = 1'-0"

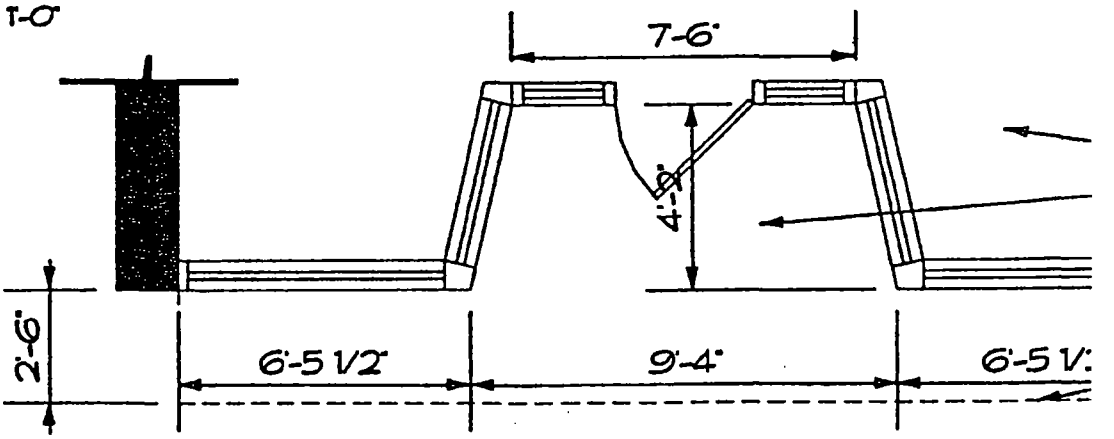

01 Front Entry Construction Plan
Scale: 1/4" = 1'-0"

CONN'S CATERING (Conn's Cafe & Catering, Inc.) 1535 West Devon Avenue Chicago, IL	Thomas R. Welch, Architect KLR Assoc., Inc.; Food Services Consult. Jonathan D. Ramsey, Consultant

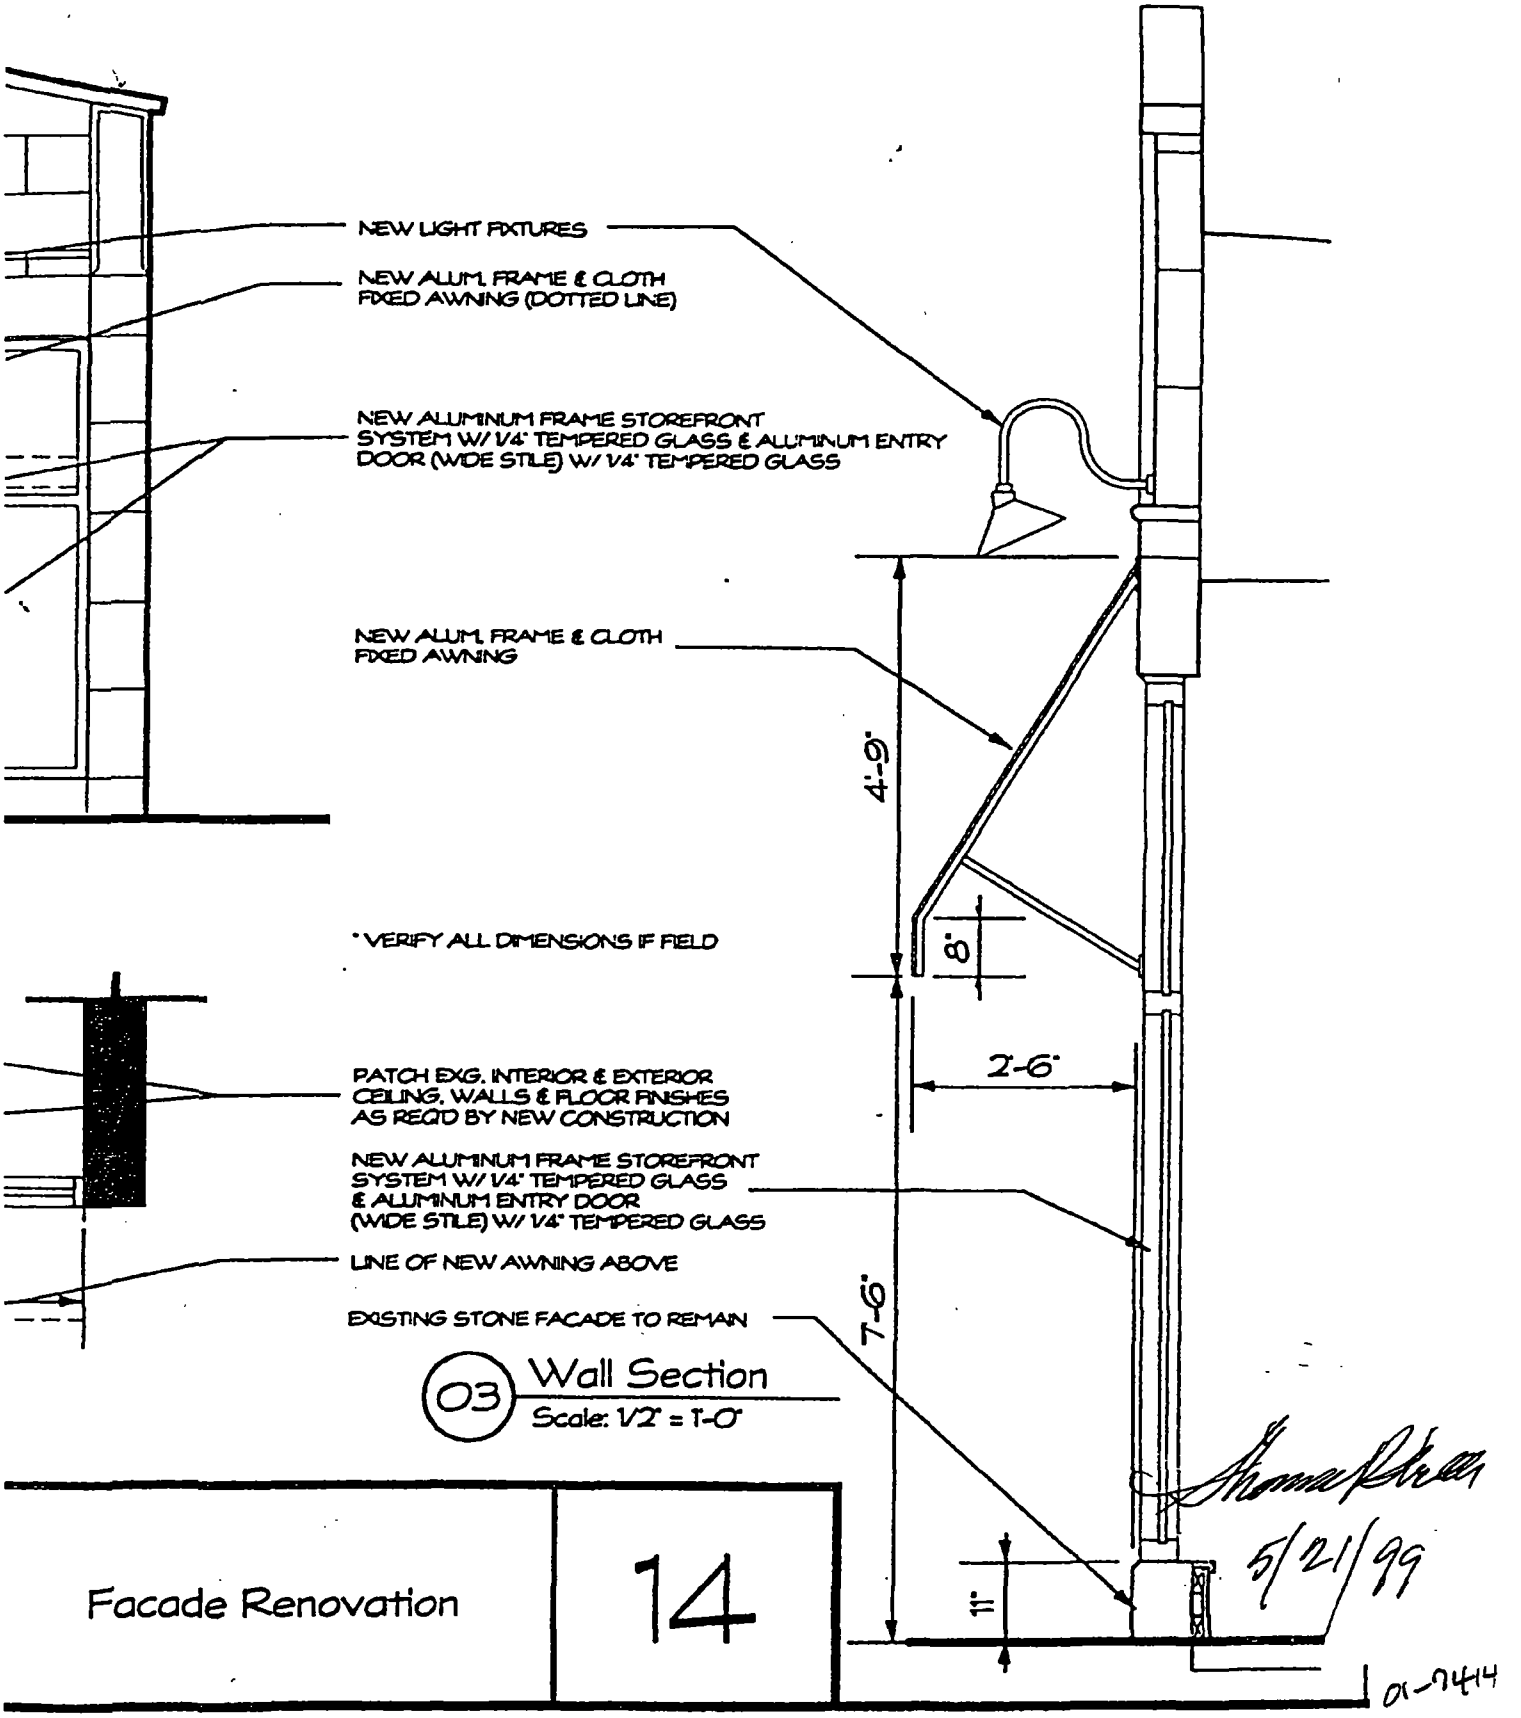

03 Wall Section
Scale: 1/2" = 1'-0"

Facade Renovation

14

5/21/99

01-7414

01-7414

Department of Business Affairs and Consumer Protection
Small Business Center - Public Way Use Unit
City Hall - 121 N. LaSalle Street, Room 800 • Chicago, IL 60602
312-74-GOBIZ / 312-744-6249 • (312) 744-1944 (TTY)
http://www.cityofchicago.org/bacp

12/09/2015

Alderman **Harry Osterman**
Ward # **48**
City of Chicago
City Hall, Room **300**
121 North LaSalle Street
Chicago, Illinois 60602

Re: An ordinance to use and maintain a portion of the public right-of-way for **five (5) light fixture(s)** for **CONN'S CAFE & CATERING INC**, adjacent to the premises known as **1535 W. Devon Ave.**.

Dear Alderman **Harry Osterman**:

The applicant referenced above has requested the use of the public right-of-way for a **light fixture(s)**. An ordinance has been prepared by the Department of Business Affairs and Consumer Protection – Small Business Center - Public Way Use Unit for presentation to the City Council. Because this request was made for properties located in your ward, as approved by you as per the attached, I respectfully request that you introduce the attached ordinance at the next City Council meeting.

If you have any questions regarding this ordinance, please contact Anthony Bertuca at (312) 744-5506.

Department of Business Affairs and Consumer Protection

City of Chicago

O2015-8799

Office of the City Clerk

Document Tracking Sheet

Meeting Date:	12/9/2015
Sponsor(s):	Osterman (48)
Type:	Ordinance
Title:	Grant(s) of privilege in public way for Edgewater Food Wine & Spirits
Committee(s) Assignment:	Committee on Transportation and Public Way

ORDINANCE
EDGEWATER FOOD WINE & SPIRITS
Acct. No. 4333 - 1
Permit No. 1109163

Be It Ordained by the City Council of the City of Chicago:

SECTION 1. Permission and authority are hereby given and granted to EDGEWATER FOOD WINE & SPIRITS, upon the terms and subject to the conditions of this ordinance to maintain and use one (1) sign(s) projecting over the public right-of-way attached to its premises known as 1105 W. Bryn Mawr Ave..

Said sign structure(s) measures as follows; along W. Bryn Mawr Avenue:
One (1) at thirty (30) feet in length, two point five (2.5) feet in height and eight point four two (8.42) feet above grade level.

The location of said privilege shall be as shown on prints kept on file with the Department of Business Affairs and Consumer Protection and the Office of the City Clerk.

Said privilege shall be constructed in accordance with plans and specifications approved by the Department of Transportation (Division of Project Development) and Zoning Department - Signs.

This grant of privilege in the public way shall be subject to the provisions of Section 10-28-015 and all other required provisions of the Municipal Code of Chicago.

The grantee shall pay to the City of Chicago as compensation for the privilege #1109163 herein granted the sum of three hundred ($300.00) per annum in advance.

A 25% penalty will be added for payments received after due date.


The permit holder agrees to hold the City of Chicago harmless for any damage, relocation or replacement costs associated with damage, relocation or removal of private property caused by the City performing work in the public way.

Authority herein given and granted for a period of five (5) years from and after Date of Passage.

Alderman _____

Harry Osterman 48th Ward

APPLICATION TO USE THE PUBLIC RIGHT OF WAY

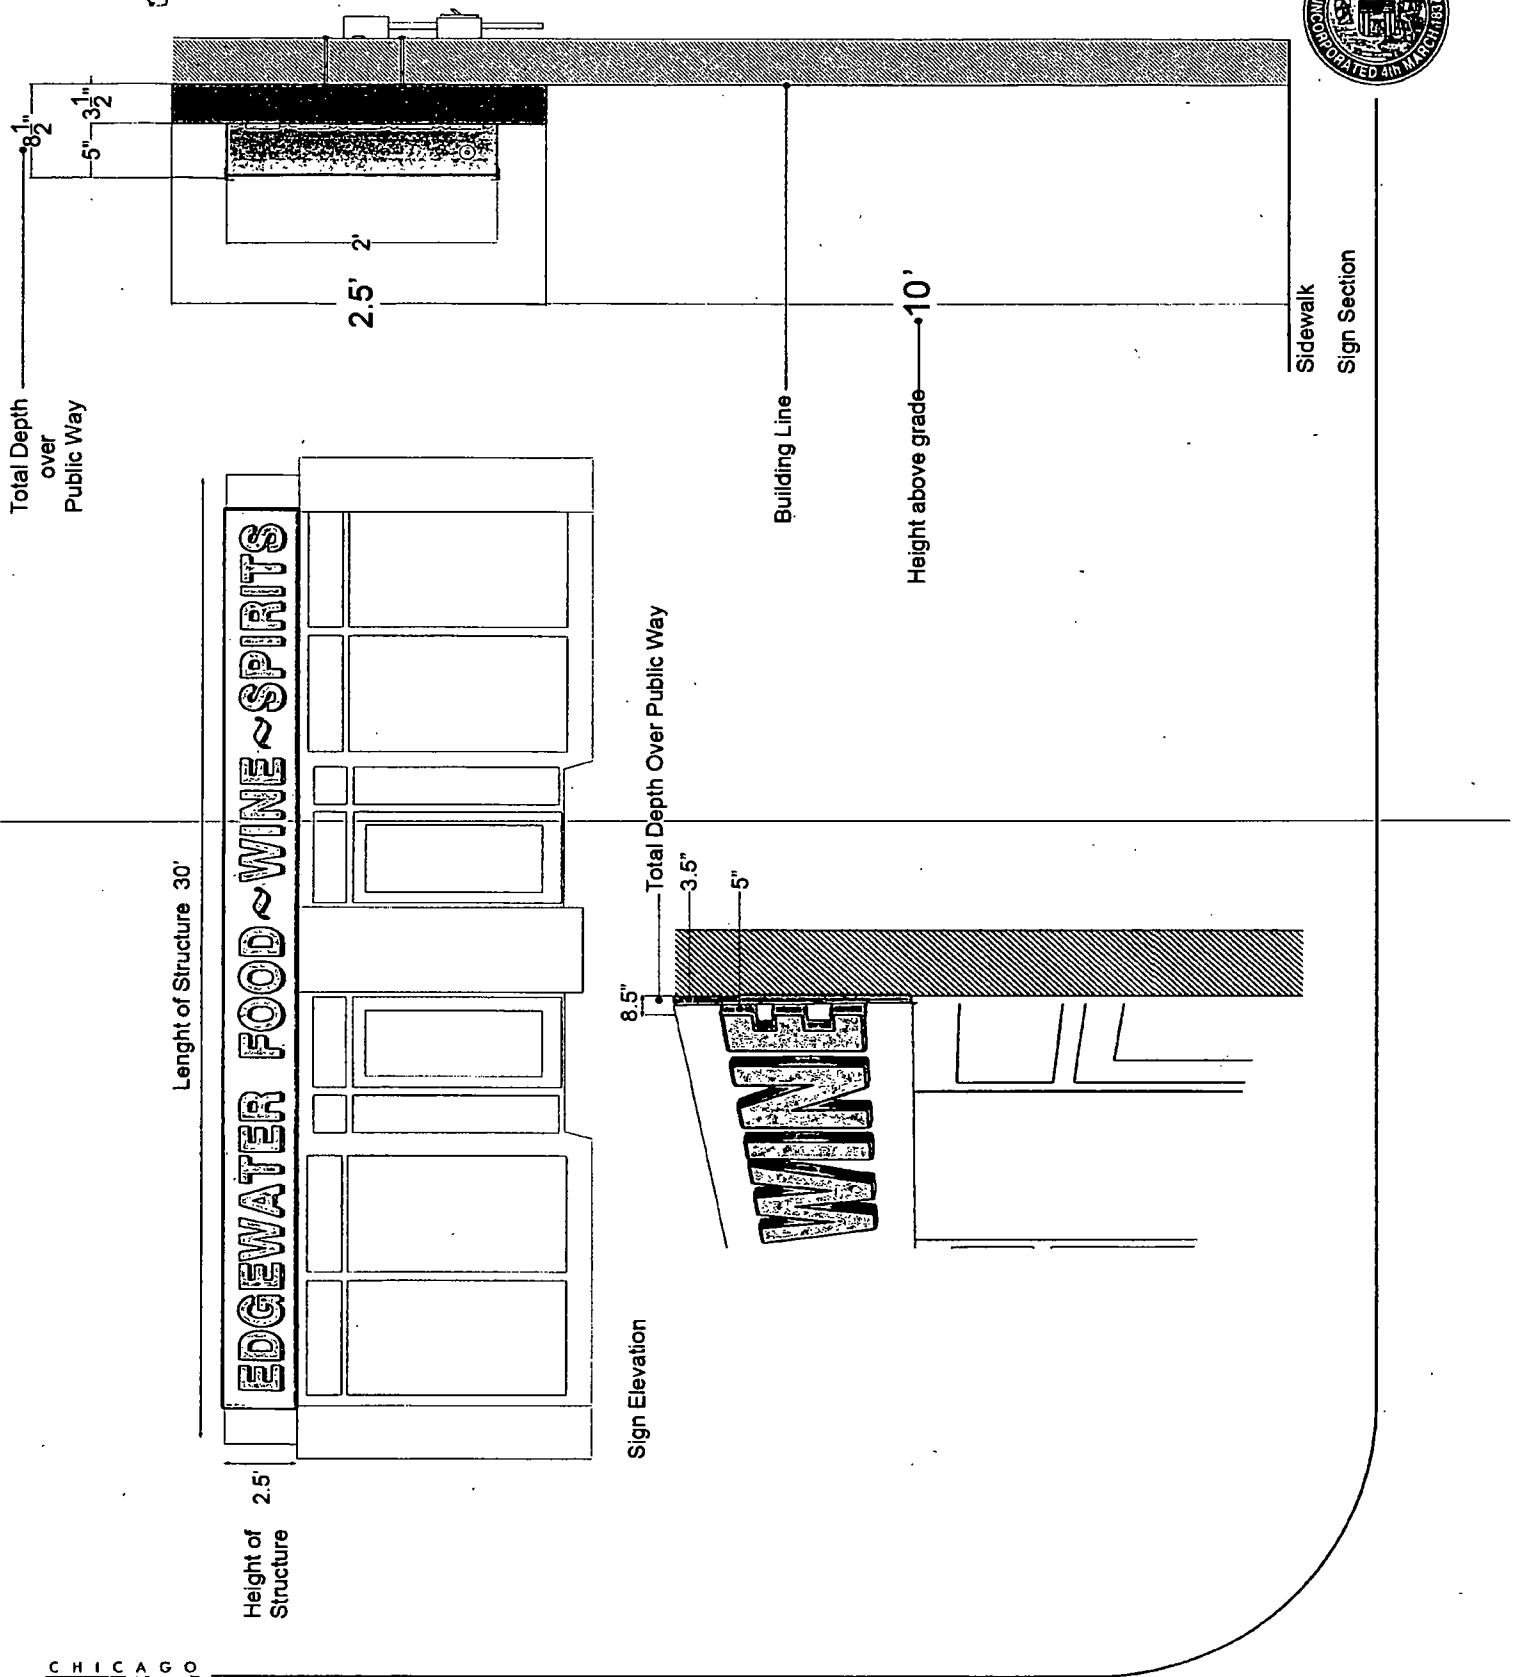

Department of Business Affairs and Consumer Protection
Small Business Center - Public Way Use Unit
City Hall - 121 N. LaSalle Street, Room 800 • Chicago, IL 60602
312-74-GOBIZ / 312-744-6249 • (312) 744-1944 (TTY)
http://www.cityofchicago.org/bacp

12/09/2015

Alderman **Harry Osterman**
Ward # **48**
City of Chicago
City Hall, Room **300**
121 North LaSalle Street
Chicago, Illinois 60602

Re: An ordinance to use and maintain a portion of the public right-of-way for **one (1) sign(s)** for **EDGEWATER FOOD WINE & SPIRITS**, adjacent to the premises known as **1105 W. Bryn Mawr Ave.**.

Dear Alderman **Harry Osterman**:

The applicant referenced above has requested the use of the public right-of-way for a **sign(s)**. An ordinance has been prepared by the Department of Business Affairs and Consumer Protection – Small Business Center - Public Way Use Unit for presentation to the City Council. Because this request was made for properties located in your ward, as approved by you as per the attached, I respectfully request that you introduce the attached ordinance at the next City Council meeting.

If you have any questions regarding this ordinance, please contact Anthony Bertuca at (312) 744-5506.

Department of Business Affairs and Consumer Protection

City of Chicago

O2015-8506

Office of the City Clerk

Document Tracking Sheet

Meeting Date:	12/9/2015
Sponsor(s):	Burke (14)
Type:	Ordinance
Title:	Correction of City Council Journal of Proceedings of November 18, 2015
Committee(s) Assignment:	Committee on Committees, Rules and Ethics

ORDINANCE

WHEREAS, On November 18, 2015, the City Council passed an ordinance (City Clerk Tracking Number O2015-7896) authorizing the execution of a Redevelopment Agreement and associated provisions for Nelson Mandela Apartments, L.P. (the "Ordinance"); and

WHEREAS, Exhibit C of the Redevelopment Agreement authorized by the Ordinance contained an erroneous "TOTAL" dollar figure; and

WHEREAS, It is necessary and appropriate to correct this error; now, therefore,

BE IT ORDAINED BY THE CITY COUNCIL OF THE CITY OF CHICAGO:

SECTION 1. Page 13215 of the Journal of Proceedings of November 18, 2015, at line 11, is hereby corrected by replacing the "TOTAL" dollar amount of $29,192,989 with the dollar amount of $20,192,989.

SECTION 2. This ordinance shall be in full force and effect from and after its passage and publication and shall be deemed to apply retroactively to the effective date of the Ordinance.

Edward M. Burke
Alderman, 14th Ward

City of Chicago

O2015-8581

Office of the City Clerk

Document Tracking Sheet

Meeting Date:	12/9/2015
Sponsor(s):	Foulkes (16)
Type:	Ordinance
Title:	Amendment of Municipal Code Section 9-64-170(a)(6) to permit special residential parking for taxicabs within 16th Ward
Committee(s) Assignment:	Committee on Pedestrian and Traffic Safety

BE IT ORDAINED BY THE CITY COUNCIL OF THE CITY OF CHICAGO:

AMEND 9-64-170 Parking Restrictions - Special types of vehicles - Exceptions.

That Chapter 9-64-170(a)(6) of the Municipal Code of Chicago is amended to include the 16th Ward in permitting special residential parking for taxicabs.

COMMITTEE ON TRAFFIC SAFETY

TONI L. FOULKES
Alderman, 16th Ward

City of Chicago

O2015-8492

Office of the City Clerk

Document Tracking Sheet

Meeting Date:	12/9/2015
Sponsor(s):	Maldonado (26)
Type:	Ordinance
Title:	Amendment of Municipal Code Section 9-64-060 concerning warning notice for first time offenders of winter parking ban
Committee(s) Assignment:	Committee on Pedestrian and Traffic Safety

December 9, 2015
Ald. Roberto Maldonado, 26th Ward
Committee on Pedestrian and Traffic Safety
Ordinance Requiring Warning Notice for
First Time Offenders of Winter Parking Ban

ORDINANCE

BE IT ORDAINED BY THE CITY COUNCIL OF THE CITY OF CHICAGO:

SECTION 1. Section 9-64-060 of the Municipal Code of Chicago is hereby amended by deleting the language struck through and by inserting the language underscored, as follows:

9-64-060 Snow removal.

(a) For the purpose of facilitating snow removal, the commissioner of transportation is authorized to erect and maintain signs prohibiting the parking of vehicles on any street or streets within the city between the hours of 3:00 a.m. and 7:00 a.m. from December 1st of any year to March 31st of the following year and to further designate such street or streets as "tow zones." It shall be unlawful to park any vehicle on any street in violation of a sign erected or maintained pursuant to this section.

(b) A city ticketing agent shall issue a warning notice for the first violation of this section. The warning notice, in addition to other pertinent information, shall state that the vehicle was parked in violation of this section and any subsequent violation of the section shall result in the issuance of a citation. After a warning notice has been issued pursuant to this subsection, any subsequent violation of this section by the person to whom such warning notice has been issued shall be subject to the penalties provided in this Code.

SECTION 2. This ordinance shall take effect upon passage and publication.

Alderman Roberto Maldonado, 26th Ward

City of Chicago

O2015-8527

Office of the City Clerk

Document Tracking Sheet

Meeting Date:	12/9/2015
Sponsor(s):	O'Connor (40) Moreno (1)
Type:	Ordinance
Title:	Amendment of Municipal Code Section 11-4-4000 concerning oxo-biodegradable plastic bags
Committee(s) Assignment:	Committee on Health and Environmental Protection

Health & Environment

City Council
December 9, 2015

ORDINANCE

BE IT ORDAINED BY THE CITY COUNCIL OF THE CITY OF CHICAGO:

SECTION 1. Section 11-4-4000 of the Municipal Code of Chicago is hereby amended by deleting the language stricken through and by inserting, in correct alphabetical order, the language underscored, as follows:

11-4-4000 Definitions.

As used in this Article XXIII:

(Omitted text is unaffected by this ordinance)

"Oxo-biodegradable plastic bag(s)" means a plastic bag that fully degrades in the open environment into harmless, natural elements in a manner similar to paper.

"Plastic carryout bag(s)" means any bag made predominantly of plastic derived from either petroleum or a biologically based source, such as corn or other plant sources, which is provided to a customer at the point of sale. The term "plastic carryout bag" includes (1) degradable plastic bags, and (2) biodegradable plastic bags that are not commercially compostable. The term "plastic carryout bag" does not include (i) commercially compostable plastic bags, (ii) reusable bags, (iii) produce bags, ~~or~~ (iv) product bags, or (v) oxo-biodegradable plastic bags. As used in this definition: The term "produce bag" or "product bag" means any bag without handles used exclusively to carry produce, meats or other food items to the point of sale inside a store or to prevent such food items from coming into direct contact with other purchased items.

(Omitted text is unaffected by this ordinance)

SECTION 2. Upon its passage and publication, this ordinance shall take full force and effect, as follows:

(a) With regard to individual stores subject to this ordinance with a floor area whose square footage exceeds 10,000 feet, this ordinance shall take full force and effect upon its passage and publication.

(b) With regard to individual stores subject to this ordinance with a floor area whose square footage is 10,000 feet or less, this ordinance shall take full force and effect on August 1, 2016.

Alderman Patrick J. O'Connor, 40th Ward

Alderman Proco Joe Moreno, 1st Ward

City of Chicago

O2015-8537

Office of the City Clerk

Document Tracking Sheet

Meeting Date:	12/9/2015
Sponsor(s):	Reilly (42)
Type:	Ordinance
Title:	Amendment of Municipal Code Section 7-28-217(a) regarding commercial refuse containers and compactors
Committee(s) Assignment:	Committee on License and Consumer Protection

Committee on License and Consumer Protection
City Council Meeting, December 9, 2015
Alderman Brendan Reilly, 42nd Ward
Identification of Grease Containers

ORDINANCE

BE IT ORDAINED BY THE CITY COUNCIL OF THE CITY OF CHICAGO:

SECTION 1. Section 7-28-217 of the Municipal Code is hereby amended by adding the language underscored, as follows:


7-28-217 Commercial refuse containers and compactors – Identification.

(a) The owner of a commercial refuse container or compactor at a building where refuse is removed at the expense of the owner, his agent or occupant of the property, shall label the container with the following information: the address of the person using the commercial container; in the case of a business, the name of the business or businesses served by the container, and the name and telephone number of the person providing refuse collection service for that container; and, in the case of a residential building, the name of the person responsible for payment for refuse collection service for that container at the building~~; except that this section shall not apply to grease containers as defined in section 10-28-791 of this Code~~. The labeling shall be indelible, in letters no less than one inch high, in a color that contrasts clearly with its background, placed on the vertical surface opposite the hinge of the container's cover. The container shall be placed during normal use so that the label is visible from the alley adjacent to the building served by the container. Said owner, in addition to or as part of affixing the required label, shall equip each container with a form of technology (by way of non-limiting examples, a bar code or wireless transmitting device), following approval of that technology by the commissioner of streets and sanitation in consultation with the commissioner of transportation, that enables authorized city personnel to (i) verify that the container is properly permitted, and (ii) ascertain other information specified by said commissioners that is relevant to the legal status of the container. Containers used exclusively for recycling shall be marked in a manner specified by the commissioner of transportation.

(omitted text is unaffected by this ordinance)

SECTION 2. This ordinance shall take effect upon its passage and approval.

Brendan Reilly
Alderman, 42nd Ward

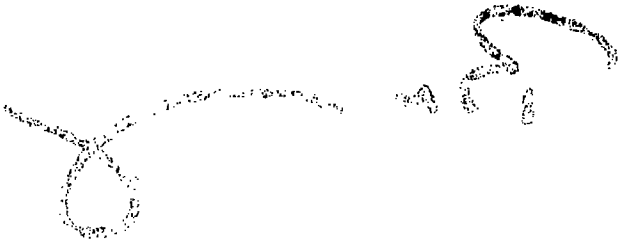

City of Chicago

O2015-8522

Office of the City Clerk

Document Tracking Sheet

Meeting Date:	12/9/2015
Sponsor(s):	Smith (43)
Type:	Ordinance
Title:	Amendment of Municipal Code Section 4-8-37 concerning restrictions on mobile food vendors on various public ways within 43rd Ward
Committee(s) Assignment:	Committee on Transportation and Public Way

Transportation

ORDINANCE

WHEREAS, The Chicago City Council may from time to time define areas, in the interest of preserving public health and safety or avoiding traffic congestion, in which no mobile food vendor may prepare or dispense food from a wheeled vehicle or cart; and

WHEREAS, With 64,116 residents (per the 2010 Census) living within a 2.83 square mile area, representing 22,656 residents per square mile; and

WHEREAS, Lincoln Park is a diverse arts and cultural hub that serves as a leading destination for tourists visiting the City of Chicago; and

WHEREAS, Lincoln Park is a vibrant, pedestrian-oriented urban community designed for walkability and per Section 17-3-0503-D of the Municipal Code, has the highest ratio of pedestrian-retail street designations throughout the City of Chicago; and

WHEREAS, The streets referenced in Section 47-8-037 (b) (3) contain significant amounts of existing retail and culinary establishments, have mainly continuous patterns of buildings constructed close to existing sidewalks, have doors, other entrances and storefront windows abutting the sidewalk and adjoin a street with a right of way of 80 feet or less; and

WHEREAS, On certain high-volume pedestrian streets, existing street furniture, kiosks and other City of Chicago infrastructure exist that current restrict pedestrian flow; and

WHEREAS, The Lincoln Park community is home to over 300 retail food licenses; and

WHEREAS, Adding mobile food carts to the mix of current public-right-of-way obstructions could have a detrimental impact on public safety and pedestrian accessibility; now therefore,

BE IT ORDAINED BY THE CITY COUNCIL OF THE CITY OF CHICAGO:

Section 1. The recitals to this ordinance are incorporated herein.

Section 2. Section 4-8-037 of the Municipal Code of Chicago is hereby amended by inserting the language underscored as follows:


4-8-37 Restrictions on Mobile Food Vendors.

(Omitted text is unaffected by this ordinance)

(b - 3) No prepared food vendor shall operate on the sidewalk in the following designated areas:

a. East side of Clybourn Avenue, between Racine Avenue and Willow Street
b. The south side of West Diversey Parkway, between Pine Grove Avenue and Burling Street;
c. Both sides of North Clark Street, between Diversey Parkway and Belden Street;
d. Both sides of Armitage Avenue, between Racine Avenue and Halsted Street;
e. Both sides of Lincoln Avenue, between Diversey Parkway and Fullerton Parkway;
f. Both sides of Lincoln Avenue, between Clark Street and Armitage Avenue;
g. Both sides of Fullerton Parkway, between Lakewood Avenue and Halsted Street;
h. Both sides of Halsted Street, between Diversey Parkway and Fullerton Avenue;
i. Both sides of Halsted Street, between Willow Place and Armitage Avenue;

SECTION 3. This ordinance shall take effect upon its passage and publication.

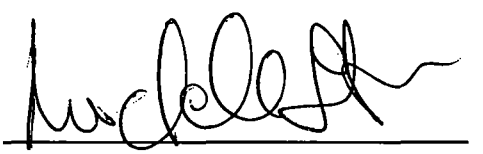

Michele Smith
Alderman, 43rd Ward

City of Chicago

O2015-8536

Office of the City Clerk

Document Tracking Sheet

Meeting Date:	12/9/2015
Sponsor(s):	Tunney (44) Moreno (1) Waguespack (32)
Type:	Ordinance
Title:	Amendment of Municipal Code Section 9-68-020(a) by allowing City Clerk to designate aldermen to issue residential parking permits
Committee(s) Assignment:	Committee on Pedestrian and Traffic Safety

Committee on Pedestrian and Traffic Safety

ORDINANCE

BE IT ORDAINED BY THE CITY COUNCIL OF THE CITY OF CHICAGO:

SECTION 1. Section 9-68-020 of the Municipal Code of Chicago is hereby amended by adding the language underscored and by deleting the language struck through, as follows:

9-68-020 Residential parking permits.

(a) Upon application and payment of the required fee to the city clerk, the clerk or his designee shall issue annual "residential parking permit" stickers to residents of the residential parking permit zone for use on each car owned and registered within any residential parking permit zone, displaying a current city wheel tax license emblem. Upon a request by an alderman to the clerk to issue residential parking permits from the alderman's office, the city clerk shall designate such alderman to issue the permits. Such a residential parking permit sticker may also be issued as part of such city wheel tax license emblem. Such a residential parking permit sticker shall be affixed, in accordance with the instructions printed thereon and without the use of supplemental adhesives, at the lower right-hand corner of the inside of the glass portion of the windshield of such motor vehicle, directly above or as part of the city wheel tax license emblem. This permit sticker shall not guarantee or reserve any parking space, nor shall it exempt the holder from the observance of any traffic or parking regulation.

(Omitted text is unaffected by this ordinance)

SECTION 2. This ordinance takes effect after passage and approval.

Thomas M. Tunney
Alderman, 44th Ward

Proco Joe Moreno
Alderman, 1st Ward

Scott Waguespack
Alderman, 32nd Ward

City of Chicago

Or2015-762

Office of the City Clerk

Document Tracking Sheet

Meeting Date:	12/9/2015
Sponsor(s):	Thompson (11)
Type:	Order
Title:	Issuance of permits for sign(s)/signboard(s) at 451 W 31st St
Committee(s) Assignment:	Committee on Zoning, Landmarks and Building Standards

CITY COUNCIL MEETING

INTRODUCED December 9, 2015

Ordered, That the commissioner of buildings is hereby authorized and directed to issue

A sign permit to : **Neon Art**
4725 N. Avers
Chicago, IL 60625

For the erection of a sign/signboard over 24 feet in height and over 100 square feet

(in area of one face) at: **Gio's**
451 W. 31st St.
Chicago, IL 60616

Dimensions: Length **32'0"** Height **4'0"**

Height above grade/roof to top of sign **9'-0"**

TOTAL SQUARE FOOT AREA **128'0"**

To be legal, such sign(s) must comply with all applicable provisions of TITLE 17 to the Chicago Zoning Ordinance and all other applicable provisions of the Municipal Code of the City of Chicago governing the construction and maintenance of outdoor signs, signboards, and Structures.

Patrick D. Thompson
Alderman, 11th Ward

City of Chicago

Or2015-772

Office of the City Clerk

Document Tracking Sheet

Meeting Date:	12/9/2015
Sponsor(s):	Brookins (21)
Type:	Order
Title:	Issuance of permits for sign(s)/signboard(s) at 125 W 87th St
Committee(s) Assignment:	Committee on Zoning, Landmarks and Building Standards

Committee on Zoning, Landmarks
and Building Standards
City Council Meeting, December 9, 2015
Alderman Howard B. Brookins, Jr., 21st Ward
Sign Order

ORDERED, That the Commissioner of Buildings is hereby directed to issues sign permits to:

Blair Sign Programs
9932 Prospect Ave, Studio 137
Santee, CA 92071

For the erection of a sign over 24 feet above ground and over 100 square feet at:

125 W. 87th Street
Chicago, IL 60620

Dimensions: length 32'- 1" height 5'-1 ¼ "

Height above grade/roof to top of sign 60' above grade

Total Square Foot Area 164 Square Feet (per side)

Such sign shall comply with all applicable provisions of TITLE 17 of the Chicago Zoning Ordinance and all other applicable provisions of the Municipal Code of the City of Chicago governing the construction and maintenance of outdoor signs, signboards and structures.

Howard B. Brookins, Jr., Alderman, 21st Ward

City of Chicago

Office of the City Clerk

Document Tracking Sheet

Or2015-761

Meeting Date:	12/9/2015
Sponsor(s):	Solis (25)
Type:	Order
Title:	Issuance of permits for sign(s)/signboard(s) at 1222 W Madison St
Committee(s) Assignment:	Committee on Zoning, Landmarks and Building Standards

Committee on Zoning, Landmarks
and Building Standards
City Council Meeting
Alderman Danny Solis 25th Ward
Sign Order

ORDERED, That the Commissioner of Buildings is hereby directed to issue a sign permit to:

Midwest Sign & Lighting, Inc.
4910 W Wilshire BLVD
Country Club Hills, IL. 60478

For the erection of a sign/signboard over 24 feet in height and/or over 100 square feet (in area of one face) at:

Luxe
1222 W Madison
Chicago, IL. 60607

Dimensions: length 13' height 3' 5"

Height above grade/roof to top of sign 61 feet

Total Square Foot Area 45 square feet

Elevation 58 feet

Such sign shall comply with all applicable provisions of TITLE 17 of the Chicago Zoning Ordinance and all other applicable provisions of the Municipal Code of the City of Chicago governing the construction and maintenance of outdoor signs, signboards and structures.

Danny Solis
Alderman, 25th Ward

CITY OF CHICAGO

DEPARTMENT OF BUILDINGS

Aldermanic Acknowledgment Letter

TO: Department of Buildings
121 North LaSalle Street, Room 900
Chicago, IL 60602

DATE: October 26, 2015

I am aware of the application for a building permit at the following address. I have no objection to its issuance.

Address: 122 W. MADISON STREET


Date of Application: _____

Type of Permit: Sign installation

Signed: _____ Ward: 25


DANIEL SOLIS
(Alderman's full name, printed or typed)

Telephone: (773) 523-4100

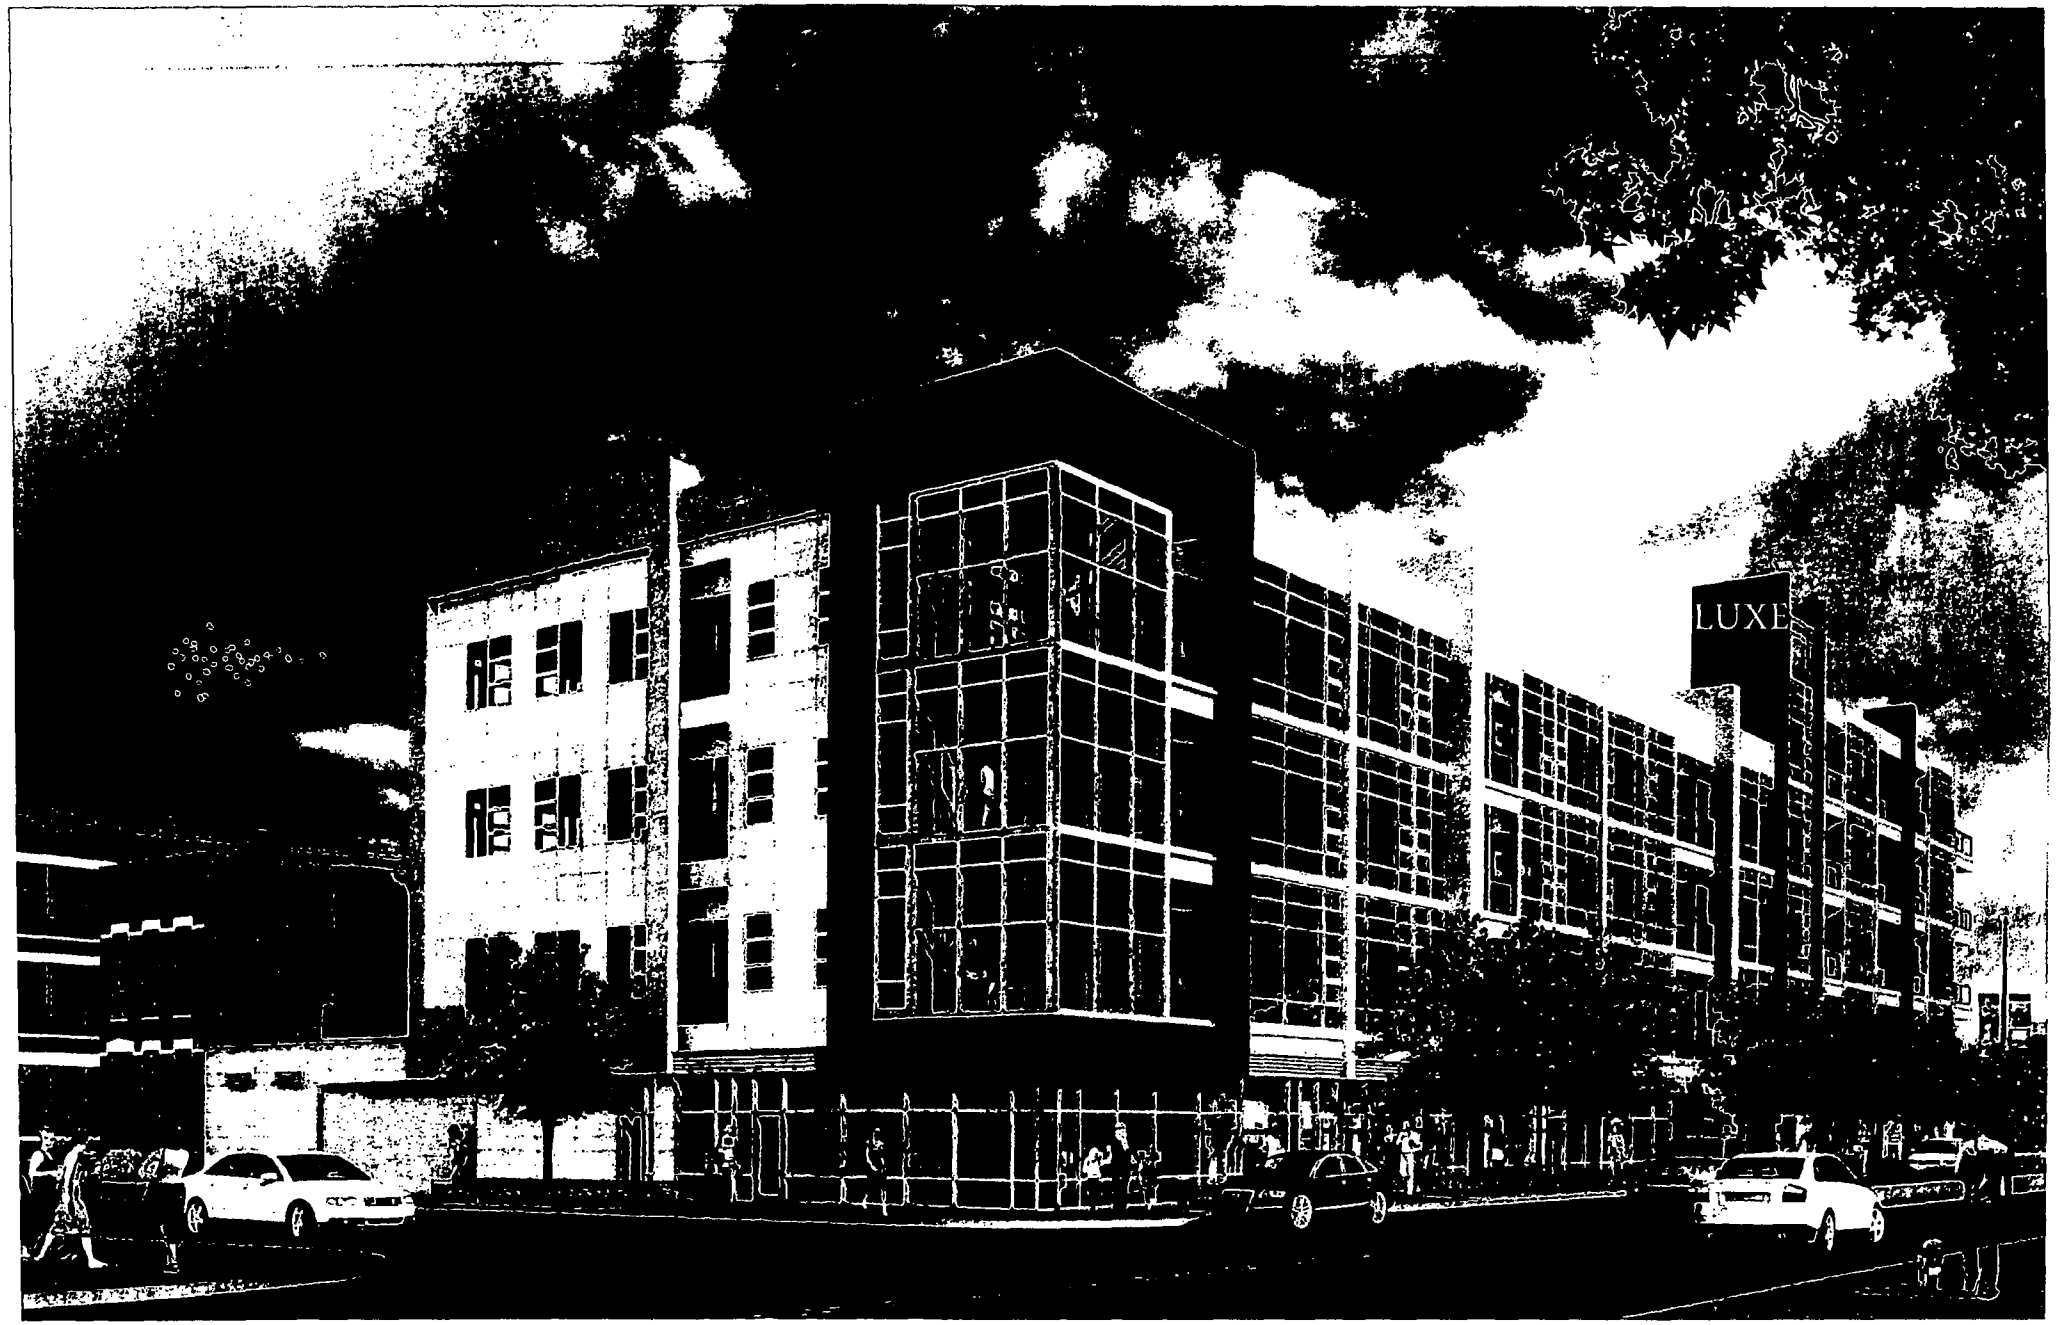
LUXE

SIGN SPECIFICATIONS

(A) - ILLUMINATED LETTERS
Lighting: LED
Voltage: 120v
Description: Back-Lit (Remote power supply)
Face Color: White
Return Color: Painted White
Installation: Stand-off (2 1/2" max for optimal light spread)

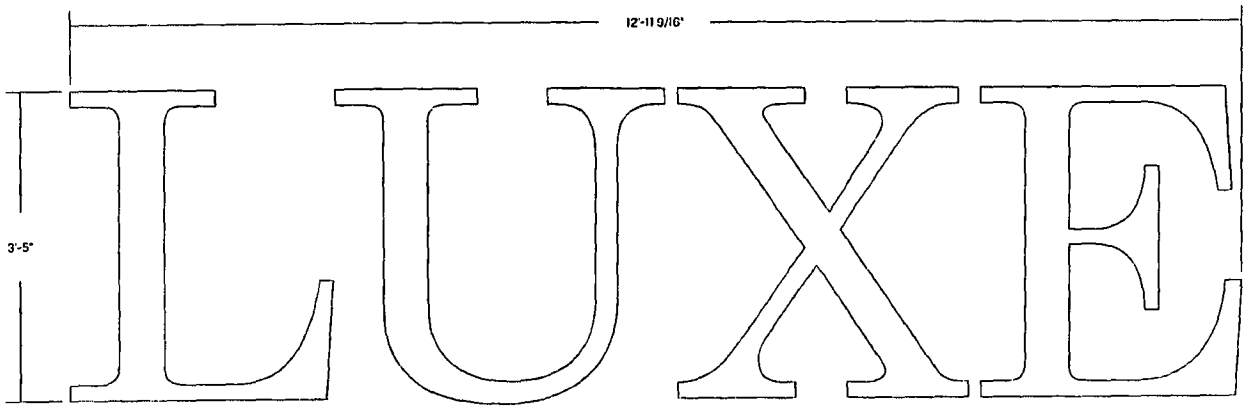

Existing - NTS



Proposed - NTS



POBLOCKI
922 S. 70th St. West Allis, WI 53214
414.453.4010 • www.poblocki.com

This document is owned by and the information contained in it is proprietary to Poblocki Sign Company LLC. By receipt hereof, the holder agrees not to use the information disclosed in it to any third party or reproduce this document without the prior written consent of Poblocki Sign Company, LLC. Holder also agrees to immediately return this document upon request by Poblocki Sign Company, LLC.

This document represents only an approximation of material colors specified. Actual product colors may vary from this print or digital image.

Project
Luxe

Chicago, IL

Scale: 3/4"=1'
Original Page Size: 11" x 17"

Notes


Revisions
REV DESCRIPTION BY DATE

Rep: Dan Schumann
Drawn By: Ryan Karasch Orig. Date: 7.28.15

Sign Loc. No.

LL-01
Lit Letters
Sign Type

70750 — OPP - Project - Job No.
101 — Design

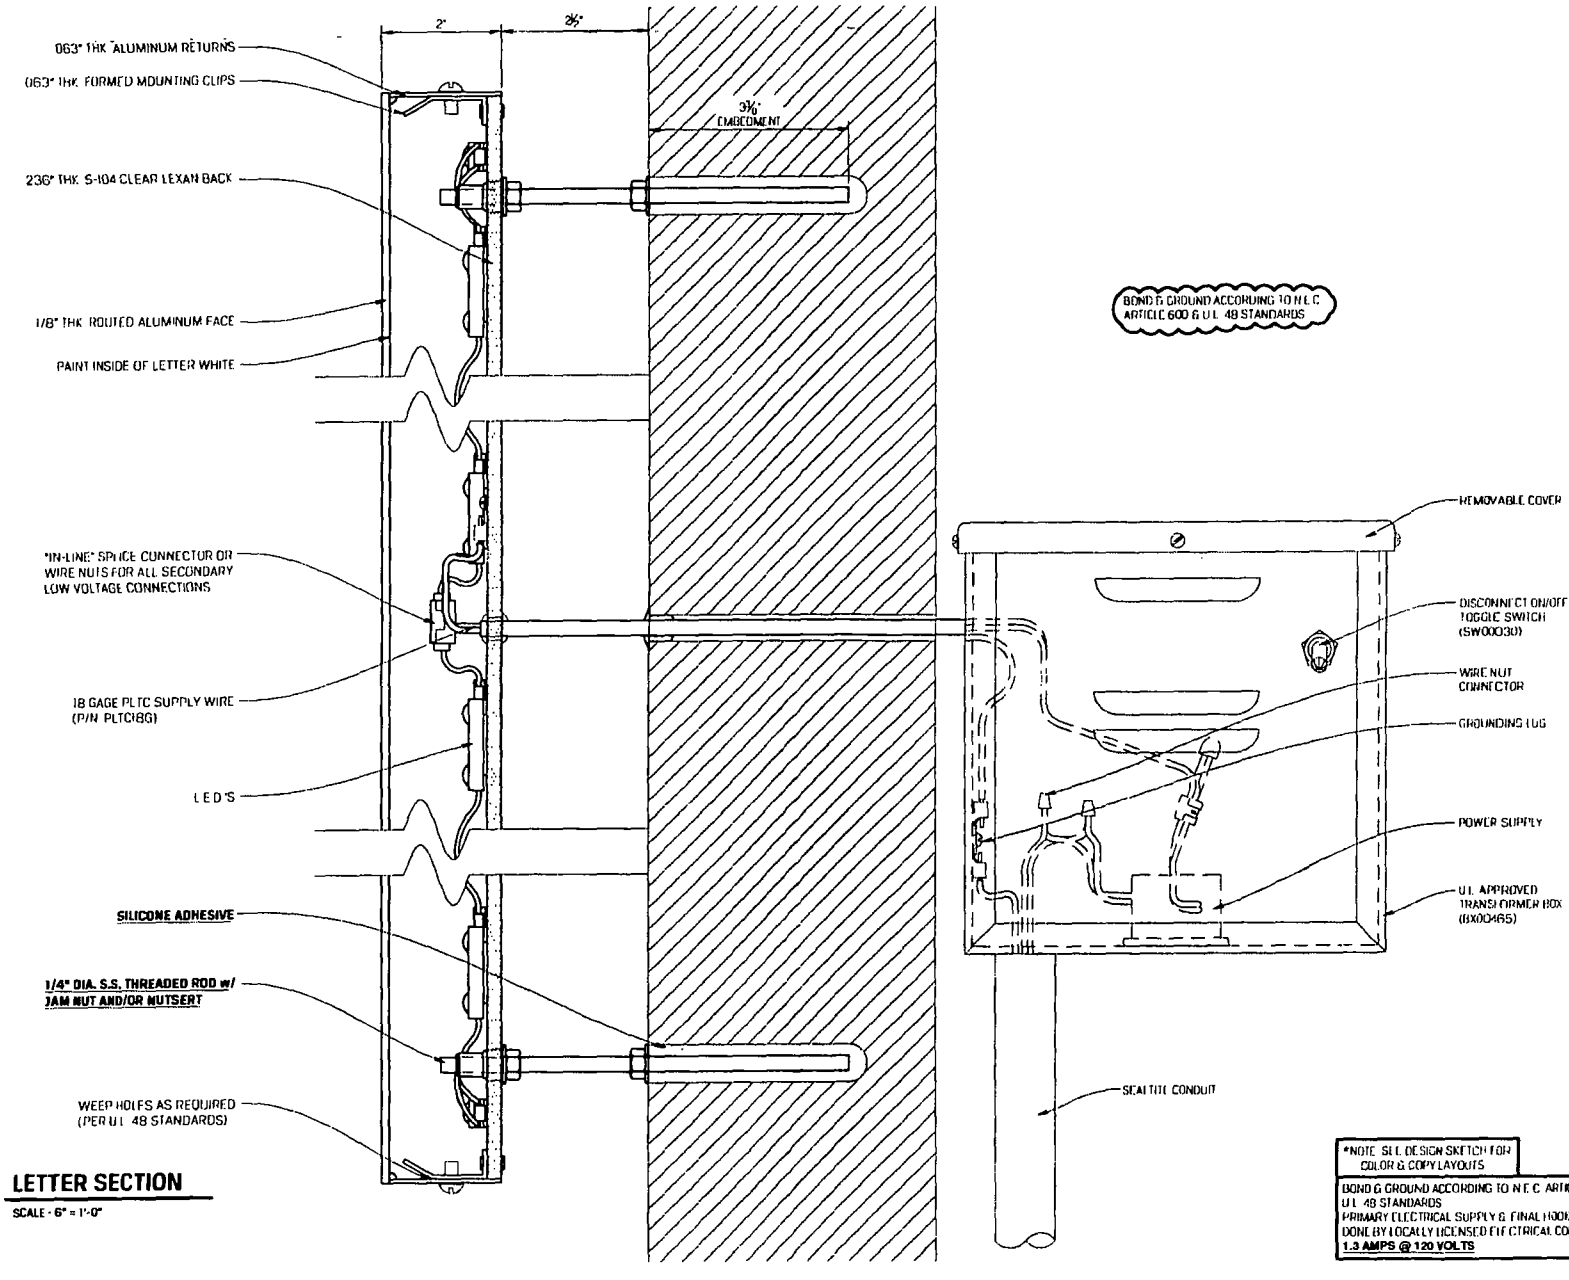

LETTER SECTION

SCALE - 6" = 1'-0"

*NOTE: SEE DESIGN SKETCH FOR COLOR & COPY LAYOUTS

BOND & GROUND ACCORDING TO N.E.C. ARTICLE 600 & U.L. 48 STANDARDS
PRIMARY ELECTRICAL SUPPLY & FINAL HOOK UP TO BE DONE BY LOCALLY LICENSED ELECTRICAL CONTRACTOR
1.3 AMPS @ 120 VOLTS

POBLOCKI
9225 70th S., West Allis, WI 53214
414.453.1010 • www.poblocki.com

This document, concept, and the information contained herein is the property of Poblocki Sign Company, LLC. By receipt of the Holder agrees not to use the information, disclose it to any third party, or reproduce this document without the prior written consent of Poblocki Sign Company, LLC. Holder also agrees to surrender to Poblocki Sign Company, LLC upon request.

This document represents only an approximation of material colors specified. Actual product colors may vary. Consult client for final approval.

Project

LUXE

CHICAGO, IL

Scale: **AS NOTED**

Original Page Size: 11" X 17"

Notes

Revisions

REV	DESCRIPTION	BY	DATE
A		A	

Proj: **DAN SCHUMANN** Proj Date: **7.28.15**

Drawn By: **RYAN KARASCH**

Sign Loc. No.

LL-01

BACKLIT LETTERS

Sign Type

70750 — OPP Project #

S01 — Sheet

City of Chicago

Or2015-759

Office of the City Clerk

Document Tracking Sheet

Meeting Date:	12/9/2015
Sponsor(s):	Burnett (27)
Type:	Order
Title:	Issuance of permits for sign(s)/signboard(s) at 685 W Ohio St
Committee(s) Assignment:	Committee on Zoning, Landmarks and Building Standards

Committee on Zoning, Landmarks and Building Standards

(signs)

ORDERED, That the Commissioner of Buildings is hereby directed to issue 1 sign permit to:

Grate Signs
4044 W McDonough Street
Joliet, IL 60431

For the erection of one (1) sign over 24 feet in height at:

685 W Ohio
Chicago, IL 60654

#1 Dimensions: length 6 feet 10 inches height 1 foot 6 inches

Height above grade/roof to top of sign 30 feet

Total Square Foot Area 10 square feet

Elevation West

Such sign shall comply with all applicable provisions of TITLE 17 of the Chicago Zoning Ordinance and all other applicable provisions of the Municipal Code of the City of Chicago governing the construction and maintenance of outdoor signs, signboards and structures.

Walter Burnett, Jr.
Alderman, 27th Ward

City of Chicago

Office of the City Clerk

Document Tracking Sheet

Or2015-753

Meeting Date:	12/9/2015
Sponsor(s):	Waguespack (32)
Type:	Order
Title:	Issuance of permits for sign(s)/signboard(s) at 2719 N California Ave
Committee(s) Assignment:	Committee on Zoning, Landmarks and Building Standards

ORDERED, That the Commissioner of the Building Department is hereby directed to issue a sign permit to:

Signco Inc.
1327 31st Ave
Melrose Park, IL 60160

For the erection of a sign / signboard over twenty-four (24) feet in height and / or over one hundred (100) square feet (in area of one face) at:

Planet Fitness
2719 N California
Chicago, IL 60647

With the following Dimensions, height, and square foot area:

Dimensions: **Length: 20 feet Height 11 feet**
Height Above Grade / Roof to top of Sign **51 feet**
Total Square Foot Area: **220 Square Feet**

Such signs shall comply with all provisions of Title 17 of the Chicago Zoning Ordinance and all other applicable provisions of the Municipal Code of the City of Chicago governing the construction and maintenance of outdoor signs, sign boards, and structures.

Alderman, 32nd Ward

City of Chicago

Office of the City Clerk

Document Tracking Sheet

Or2015-765

Meeting Date:	12/9/2015
Sponsor(s):	Mell (33)
Type:	Order
Title:	Issuance of permits for sign(s)/signboard(s) at 2939 W Addison St -156 sq. ft.
Committee(s) Assignment:	Committee on Zoning, Landmarks and Building Standards

Committee on Zoning, Landmarks, and Building Standards

(Signs)

ORDERED, That the Commissioner of Buildings is hereby directed to issue a sign permit to: (Contractor's name and address)

Modern Signs Inc.
1727 Armitage Court
Addison, Illinois 60101

for the erection of a sign/signboard over 24 feet in height and/or over 100 square feet (in area of one face) at: (Business Name & Address)

Target
2939 West Addison Street
Chicago, Illinois 60618

Dimensions: Length 24 feet **Height** 6 feet 6 inches
Height above grade/roof to top of sign 16 feet 6 inches
TOTAL SQUARE FOOT AREA: 156 feet

Such sign(s) shall comply with all applicable provisions of TITLE 17 of the Chicago Zoning Ordinance and all other applicable provisions of the Municipal Code of the City of Chicago governing the construction and maintenance of outdoor signs, signboards and structures.

DEBORAH L. MELL
Alderman, 33rd Ward

CITY OF CHICAGO

DEPARTMENT OF BUILDINGS

Aldermanic Acknowledgment Letter

TO: Department of Buildings
121 North LaSalle Street, Room 900
Chicago, IL 60602

DATE: _____, 20_____

PERMIT # 100624311

I am aware of the application for a building permit at the following address. I have no objection to its issuance.

Address: 2939 W ADDISON (TARGET) 60618

Date of Application: 11/18/2015

Type of Permit: SIGN

Signed: _____ Ward: _____

_____ Telephone: (____)_____

(Alderman's full name, printed or typed)

CITY OF CHICAGO

DEPARTMENT OF BUILDINGS

Sign Permit Application

APPROVAL NUMBER	APPLICATION NUMBER	ANNUAL FEE	WORK CODE	DRAWINGS ATTACHED
	100624311			☐ YES ☐ NO

DATE OF APPLICATION: 11/18/2015

ADDRESS OF SIGN: 2939 W ADDISON ST, 60618-

BUILDING:

ORIGINAL PERMIT NUMBER:

TYPE OF PERMIT: NEW CONSTRUCTION (SIGN)

PAYER OF ANNUAL INSPECTION:
BRANDELL, MARLYS
1000 NICOLET MALL TPN-12H
MINNEAPOLIS, MN 55403
(612)761-1547

SIGN MANUFACTURER: PHILADELPHIA SIGNS

ADDRESS WHERE SIGN CAN BE SEEN PRIOR TO ERECTION:

TICKET NUMBER: 0

REINSPECTION CONTROL NUMBER:

TYPE OF SUPPORT FOR SIGN: BUILDING

SIGN BOARD SUPPORT MEMBERS: STEEL

ANNUAL FEE	
CONSTRUCTION FEE	400.00
1017 B FEE	
TOTAL FEE	400.00
AMOUNT PAID	200.00
BALANCE DUE	$ 200.00

Check # for Zoning

Check # for DCAP

TYPE OF SIGN: FLAT OR BOX

LENGTH FT.	LENGTH IN.	HEIGHT FT.	HEIGHT IN.
24		6	6

AREA SQ. FT.	WEIGHT LBS.
156	80

SIGN HEIGHT ABOVE GRADE/ROOF: FT 10

SHAPE OF SIGN: REGULAR

SIGN WILL READ:
LOGO ONLY

NO. OF LAMPS	TOTAL WATTAGE
1	60

TYPE OF LAMP: OTHER

NO. OF BALLAST/TRANSFORMERS	INPUT OF TRANSFORMERS
1	120

CONTRACTOR WILL INSTALL: [N] FEEDERS [Y] CUSTOMER LEADS

TYPE OF SWITCH: SPECIAL

LOCATION OF SWITCH: LISTED FLUSH TOGGLE

SIGN LOCATION:
INSTALL ILLUMINATED WALL SIGN FACING WEST OVER PRIVATE PROPERTY. SWITCH IS PART OF UL SIGN. EXISTING SIGN TO BE REMOVED.

The undersigned certify that the statements in this application are true and correct and that all work done under the proposed permit will conform to the requirements of the Chicago Municipal Code

	REG. NO.
	E94792

ELECT CONTR: MODERN SIGNS, INC. ELECTR

ADDRESS:
1727 ARMITAGE COURT
ADDISON, IL 60101

SUPERVISOR SIGNATURE: William F Healy

BOND. NO.	REG. NO.
	N93883

SIGN ERECTOR: MODERN SIGNS INC SIGNER

ADDRESS:
1727 ARMITAGE CT
ADDISON IL, 60101-

SIGNATURE:

The permit issued on this application will authorize only signs here applied for. If other signs are to be erected they must be covered by additional permits

City of Chicago
Rahm Emanuel, Mayor

Department of Buildings
Judith Frydland, Commissioner

TYPE OF BUSINESS

COMMERCIAL Other: RETAIL

Name: TARGET

LIC #:

Renewal Date: 02/15/2016

Projects Over:

[Y] Private Property

[N] Public Way Grant Permit #:

[X] Planned Development/Manufacturing PMD/PD#: PD 353

Zoning District: OTHER Other: PD 35

TYPE OF SIGN:

[ ] ADVERTISING [X] ILLUMINATE [ ] MOVEABLE

[X] BUSINESS [ ] FLASHING

TOTAL STREET FRONTAGE OF LOT (IN FEET)	1,350
TOTAL AREA OF NEW SIGN (SQ.FT.)	156
TOTAL AREA OF ALL SIGNS ON LOT (SQ.FT.)	794
HEIGHT OF SIGN ABOVE GRADE (TO TOP)	16ft 6in
DISTANCE OF CURB LINE OUTER EDGE (ft)	627
DISTANCE OF STRUCTURE INNER EDGE (ft)	651

DISTANCE FROM (ft):

A. PUBLIC PARK (OVER 10 ACRES)	500
B. EXPRESSWAY (IF LESS THAN 1,000 FT.)	1,000
C. RESIDENCE DISTRICT (ADVERTISING SIGNS ONLY)	50

IF REPLACEMENT SIGN OR CHANGE OF FACE, WHAT DOES THE EXISTING SIGN READ?

Original Payee:

Landmark Hold: [ ] **Status:**

ZONING (OFFICE USE ONLY)

SIGN BOND REQUIRED? [ ] YES

COUNCIL ORDER REQUIRED [X] YES

IS SPECIAL PERMISSION REQUIRED FROM CHIEF ELECTRICAL

[ ] YES

IF YES, ATTACH LETTER OF REQUEST

TIME STAMP

SIGN CLERK

APPROVED FOR PERMIT

REMARKS

Expeditor: _____

Address: _____ License #: _____

Phone #: _____ Mobile #: _____ Email: _____

Website: _____

Section 3 - Sign and Structure Details

(Please check all that apply)

Sign Category:

On-Premise (Business ID): ☐ Dynamic ☒ Static

Business License # of Tenant Business: _____

Off-Premise (Advertising): ☐ Dynamic ☐ Static

Temporary: ☐ Special Event: ☐

Sign will read (Please provide a description, picture and shop drawing): LOGO ONLY

Type of sign (Mark all that apply):

☐ Awning ☐ Canopy ☐ Freestanding ☐ Marquee ☐ Projecting ☐ Dynamic Image Display

☒ Wall ☐ Painted ☐ Cabinet/Frame ☐ Vinyl ☐ Projected image ☐ Flashing

☐ High Rise Building ☐ Hotel/Hospitals ☐ Other buildings: _____

What is the dimension of the wall on which the sign will be installed? 8'↑ x 70'→

Where is sign or sign structure mounted? ☐ Inside the building ☒ Outside the building

Is the sign or sign structure attached to a building or wall?: ☒ Yes ☐ No If yes, which wall of building? N E S (W)

Is this a freestanding sign? ☐ Yes ☒ No **Location of sign on lot:** N E S W

Which direction does sign copy face? N E S (W)

Does any portion of the sign, sign structure or attachments cover, obscure or obstruct an existing window in a residential unit whether occupied or not? ☐ Yes ☒ No

Does any portion of the sign, sign structure, or attachments extend on or over the public way? ☐ Yes ☒ No

If yes, what is the public way use permit number? _____

Sign Panels: Back to back within 30 degrees of parallel ☐ Yes ☒ No

Number of Faces: 1

Sign Support Structure: ☐ Pole ☐ Roof ☐ Ground ☒ Building ☐ Windows ☐ Other: _____

Does any portion of the sign or sign structure extend 24 inches above the roof line as defined in 17-17-02149 of the Municipal Code of Chicago? ☐ Yes ☒ No

Picture or rendering must be attached depicting sign placement with before and after view.

Section 3 continues on next page

Section 3 continued

Dimensions of Sign Structure (i.e. cabinet, frame, awning, canopy)

Length: 24 Feet _____ Inches Height: 6 Feet 6 Inches Depth: _____ Feet 7 Inches

Area: 156 Sq Ft. Weight: 80 lbs.

Shape of Sign: REGULAR

Sign Height above Grade:

From Grade to Bottom of sign or sign structure, whichever is lowest: 10 Ft.

From Grade to Top of sign or sign structure, whichever is highest: 17 Ft.

Is City Council Order required?* ☒ Yes ☐ No

*All signs in excess of 100 Square Feet in area OR in excess of 24 feet above grade require a City Council Order pursuant to Section 13-20-680 of the Municipal Code of Chicago

Dimension of Sign Elements pursuant to Section 17-12-0601 of the Chicago Zoning Ordinance:

Length: 5 Feet _____ Inches Height: 5 Feet _____ inches Area: 25 Sq Ft.

Electrical Contractor will install: Feeders: ☐ Yes ☒ No Customer Leads: ☒ Yes ☐ No

Number of Lamps: 1 Total Wattage: 60 Type of Lamp: LED

Number of Ballast/Transformers: 1 Input of Transformers: 120

Type of Switch: SPECIAL Location of Switch: LISTED FLUSH TOGGLE

Static: ☒ Yes ☐ No

Illuminated: ☒ Yes ☐ No

If yes - External _____ Internal X

Dynamic Image Display: ☐ Yes ☒ No

(An affidavit of compliance is required for all dynamic image display signs pursuant to Section 13-20-675(d)(2) of the Municipal Code of Chicago.)

Max Nits _____ Max Foot Candles _____ Message Time (Screen Hold): _____ seconds

Self Dimming Capability: ☐ Yes ☐ No

What is the total of the sign face area devoted to dynamic image display? _____ Sq Ft.

Section 4 - Zoning Information

Zoning District or Planned Development #: PD 353

Is sign located in a special sign district? ☐ Yes ☒ No

If yes: ☐ Michigan Avenue Corridor ☐ Oak Street Corridor ☐ State Street/Wabash Avenue Corridor

Total Street frontage of Zoning Lot: 1350 **(Ft.)**

Total Area of new sign: 156 **(Sq Ft.)** **Gross Area of all proposed signs:** 501 **(Sq Ft.)**

Total Area of all existing signs on Zoning Lot: 794 **(Sq Ft.)**

Picture or rendering must be attached depicting sign placement with before and after view.

Section 4 continues on next page

Section 4 continued

Distance from outer edge of sign or structure to curb line: 627 (Ft.)

Distance from inner edge of sign or sign structure to curb line: 651 (Ft.)

Distance from:

Public Park 10 acres or more: +500 (Ft.)

Public Park 2 acres or more: +500 (Ft.)

Expressway or Toll Road: +1000 (Ft.)

Lake Shore Drive: _____ (Ft.)

Michigan Avenue (Oak St. to Roosevelt Rd.): _____ (Ft.)

Residential District: _____ (Ft.)

Residential building in a D district: _____ (Ft.)

Existing off-premise/advertising signs on same side of street? ☐ Yes ☐ No

In a B or C District: _____ (Ft.)

In a D or M District: _____ (Ft.)

Waterways: _____ (Ft.)

Section 5 - Sign Permit History

Does the proposed sign, change, alter or replace an existing sign? ☒ Yes ☐ No

If yes, were permits issued for the sign being replaced, changed or altered? ☒ Yes ☐ No

If yes, please list each permit number and date each permit was issued:

Permit Number: 166516 **Date issued:** 7/15/2003

Permit Number: _____ **Date issued:** _____

Permit Number: _____ **Date issued:** _____

Permit Number: _____ **Date issued:** _____

Does the proposed sign change a static sign to a dynamic image display sign? ☐ Yes ☒ No

Does the proposed sign change or alter the square footage or the height of the sign or sign structure? ☒ Yes ☐ No

Does the proposed sign change an on-premise sign to an off-premise/advertising sign? ☐ Yes ☒ No

Section 6 - Attestation and Signatures

e, the undersigned, under penalty of perjury, do hereby affirm and attest that the above information is true, complete, and correct and cknowledge that incorrect information is grounds to revoke or rescind a permit.

mer of Real Property: Marlys Brandell as **Date** 11/18/15

ssee of Real Property: Marlys Brandell as **Date** 11/18/15

peditor: _____ **Date** _____

pervising Electrician: William + Keating **Date** 11/18/15

n Erector: _____ **Date** 11/18/15

Picture or rendering must be attached depicting sign placement with before and after view.

For Office Use

ZONING	PUBLIC WAY

Sign Review Fee:

Zoning Review Fee: $_____ Total Fee: $_____

Amount Paid: $_____ Balance Due: $_____


PERMIT IS VALID FOR A PERIOD OF FIVE YEARS AFTER ISSUANCE. IT IS SOLELY THE RESPONSIBILITY OF THE OWNER OR LESSEE TO FILE FOR RENEWAL

*** Once zoning fee is paid, this application is valid for a period of up to six months from payment date.**

Applies to sign permits applied for on or after April 2, 2014.

SIGN INVENTORY

SITE:	T1437 Chicago Mid North	
SIGN	PAGE	PROPOSED SIGN
[redacted]		
A3a	3	New Projecting sign to replace existing
V1a	4	New Directional Sign
A2a	5	New Wall Directional sign to replace exi.
A2b	6	New Wall Directional sign to replace exi.

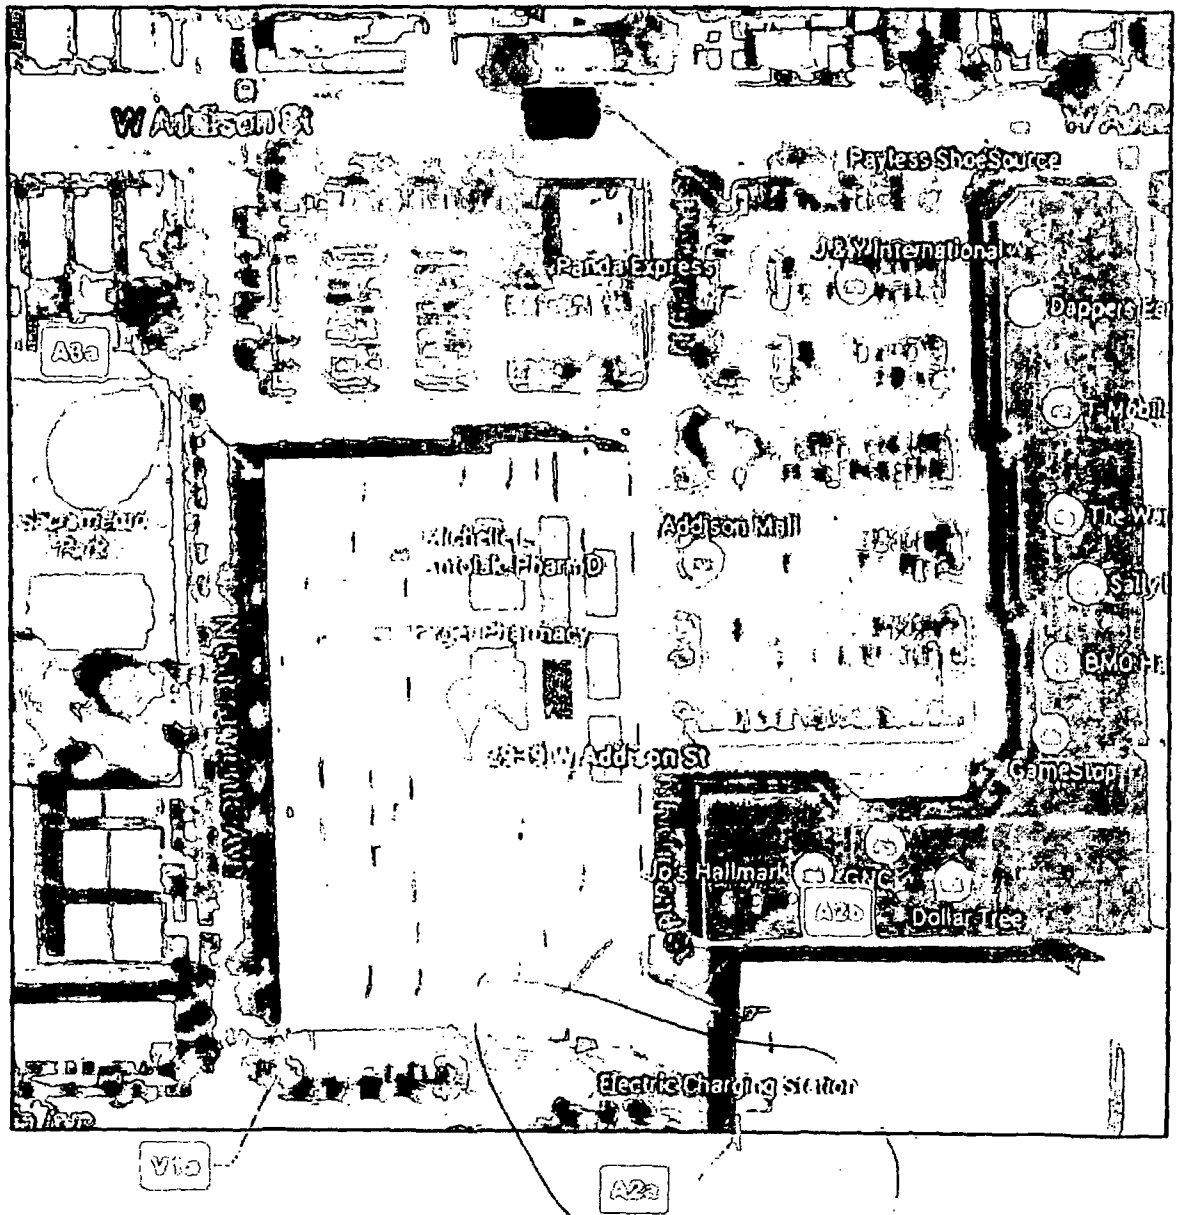


PHILADELPHIASIGN

TITLE	Target	DWG BY	RJW	DATE	10/08/115
ADDRESS	T1437 Chicago Mid North 2939 W. Addison Street Chicago, IL 60618	DWG NUM	A25389	SHEET	1

DATE REVISION BY

A2b 6' 6"h x 24' 0"w Illuminated Horizontal Store and Parking Ramp Entry

Existing

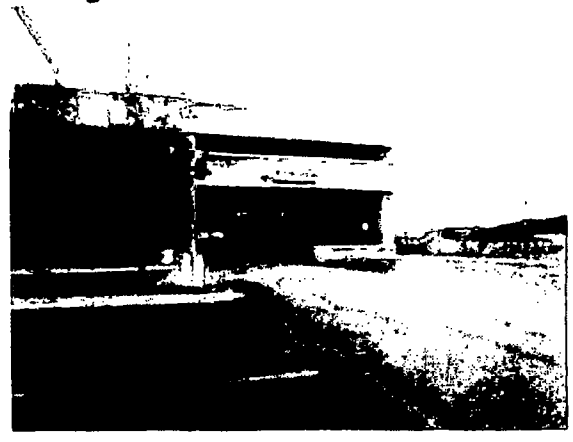

Proposed





Signs Rendered Proportional to the Photo

PHILADELPHIASIGN

TITLE Target	DWG BY RJW	DATE 10/08/115	DATE	REVISION	BY
ADDRESS T1437 Chicago Mid North 2939 W. Addison Street Chicago, IL 60618		DWG NUM A25389	11.17.15	Revised V1a, A2a, A3a, and A2b	AFR
		SHEET 6			


THIS IS AN ORIGINAL UNPUBLISHED DRAWING CREATED BY P.S.C.O. IT IS SUBMITTED FOR YOUR PERSONAL USE IN CONJUNCTION WITH A PROJECT BEING PLANNED FOR YOU BY P.S.C.O. IT IS NOT TO BE SHOWN TO ANYONE OUTSIDE YOUR ORGANIZATION NOR IS IT TO BE USED, COPIED, REPRODUCED OR EXHIBITED IN ANY FASHION.

707 WEST SPRING GARDEN ST • PALMYRA, NJ • 08065 • P. 856-829-1460 • F. 856-829-8549 • WEB: http://www.philadelphiasign.com

ENGINEERING
SHOP
VINYL / LAYOUT
ROUTING / KNIFE

SQUARE FOOTAGE: 153.0

PLAN VIEW
SCALE: 1/4" = 1' 0"

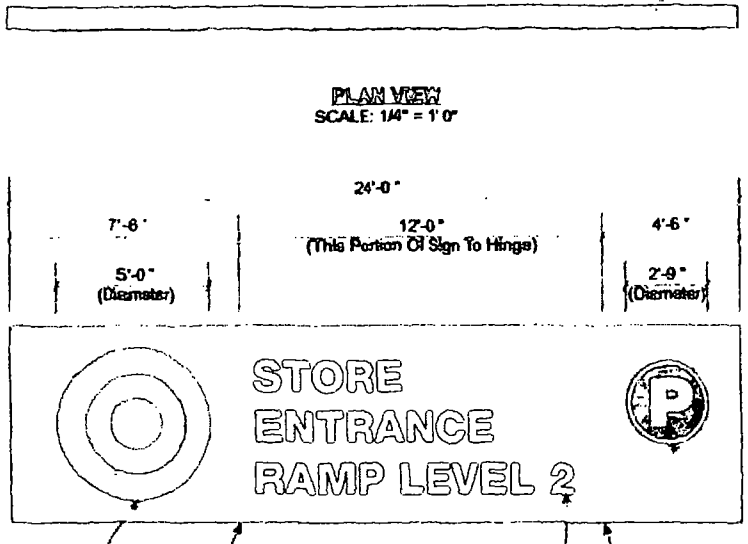

Target Bullseye To Be 1/2" Thick Push Through White Acrylic.

Face Seam

1/2" Thick Push Through Clear Acrylic. "STORE ENTRANCE" Copy To Be Helvetica Neue 85 Heavy

Face Seam

ELEVATION VIEW
SIGN A2b - PRIMARY STORE AND PARKING ENTRY
Illuminated Horizontal Store And Parking Ramp Entry
SCALE: 1/4" = 1' 0"

2" Wide Piano Hinge Welded To Face Panel And Attached To Case With #8 Pan Head Screws

3/8" Diameter Hardware To Suit Wall Conditions

1/8" Thick Fabricated Aluminum Case.

.125" Thick Clear Polycarbonate Back-Up Sheet.

1/8" Thick x 1-1/2" x 1-1/2" Aluminum Yokes.

Sign Illuminated With White Sloan LEDs.

1/2" Diameter Coupling For Primary Power.


1/2" Thick Push Through Clear Acrylic With 03630-20 White Vinyl On First Surface And 03635-70 White Diffuser On Second Surface. White Border And "P" To Be Dropped Out To Reveal And Illuminated White.

1/8" Thick Aluminum Face Painted Target Red.

1/8" Thick x 1-1/2" x 1-1/2" Aluminum Angle.

#10 x 1" Long Pan Head Screw.

1/4" Diameter Drain Holes 48" Max O.C.

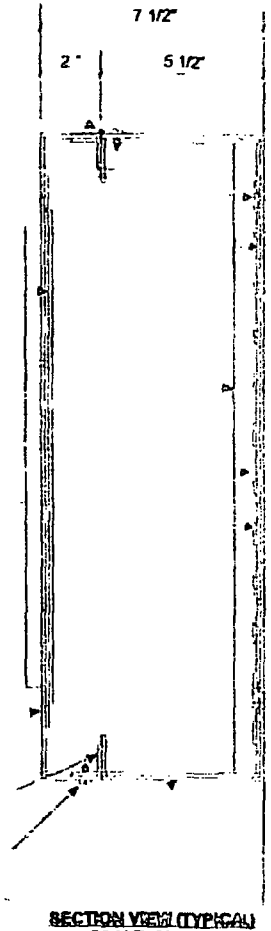

SECTION VIEW (TYPICAL)
SCALE: 3" = 1' 0"

Electrical Load
(0.0) Amps @ 120 Volts
Electrical Req'mts
(1) 20 Amp/120 Volt Circuits

STANDARD WALL SIGN NOTES:
1. Sufficient Primary Circuit In Vicinity Of Sign By Others.
2. Final Primary Hook-up By Sign Installer. Where Allowed By Local Codes.
3. Sign Shall Be U.L. Listed.
4. Mounting Hardware By Sign Installer.

Note: This sign is intended to be installed in accordance with the requirements of Article 600 of the National Electrical Code and/or other applicable local codes. This includes proper grounding and bonding of the sign.

PERMITS ONLY

PHILADELPHIASIGN
707 West Spring Garden Street
Palmyra, New Jersey 08065
Phone: 856.829.1400
Fax: 856.829.0340
www.philadelphiasign.com

CUSTOMER:
TARGET

JOB NUMBER:
T1437

SIGN TYPE:
Various

LOCATION:
2933 W. Addison Street
Chicago, IL 60618

DATE:
06/12/2015

DRAWN BY:
JTR

REVISION:
Number Date By


SHEET: Out of
2 OF 6

DWG NUMBER:
B57121

ENGINEER SEAL:

MAX DESIGN WIND SPEED 90 MPH
EXPOSURE C

Zoning Map

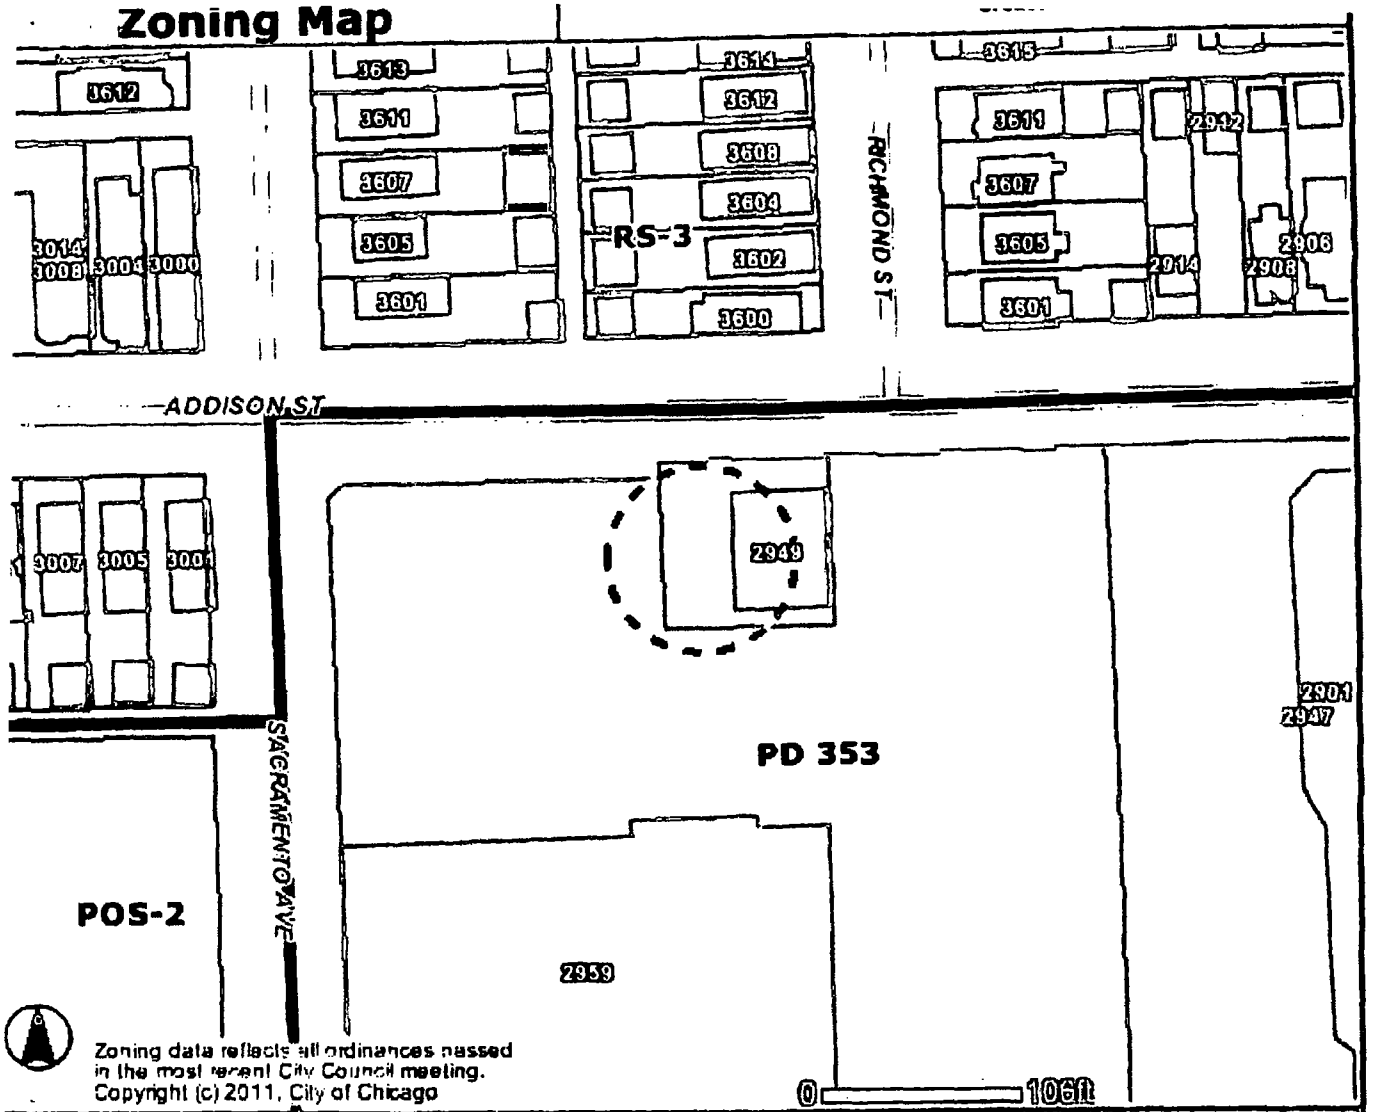

Address

939 W ADDISON ST

Zoning

- Business
- Commercial
- Manufacturing
- Residential
- Planned Development
- Planned Manufacturing
- Downtown Core
- Downtown Service
- Downtown Mixed
- Downtown Residential
- Transportation
- Parks & Open Space
- *Zoning Boundaries*

Historic Preservation

CHICAGO LANDMARKS

- Chicago Landmarks
- Landmark Districts

Chicago Historic Resources Survey - Buildings subject to Demolition-Delay Ordinance

- Red
- Orange

- Water
- Cemetery
- Municipalities

- Lakefront
- Pedestrian Streets
- Buildings
- Parcels
- Streets
- Curbs
- Forest Preserve
- City Boundary



rmation provided on the City of Chicago web site should not be used as a substitute for legal, accounting, real estate, business, tax, or other essional advice. The City of Chicago assumes no liability for any damages or loss of any kind that might arise from the use of, misuse of, or the ility to use the City web site and-or the materials contained on the web site. The City of Chicago also assumes no liability for improper or rrect use of materials or information contained on its web site. All materials that appear on the City of Chicago web site are distributed and smitted as is, without warranties of any kind, either express or implied, and subject to the terms and conditions stated in this disclaimer.

City of Chicago

Or2015-768

Office of the City Clerk

Document Tracking Sheet

Meeting Date:	12/9/2015
Sponsor(s):	Mell (33)
Type:	Order
Title:	Issuance of permits for sign(s)/signboard(s) at 3033 W Fletcher St
Committee(s) Assignment:	Committee on Zoning, Landmarks and Building Standards

Committee on Zoning, Landmarks and Building Standards

(signs)

ORDERED, That the Commissioner of Buildings is hereby directed to issue 1 sign permit to:

VanBruggen Signs
13401 Southwest Highway
Orland Park, IL 60462


For the erection of one (1) sign over 24 feet in height and/or over 100 square feet (in area of one face) at:

3033 W Fletcher
Chicago, IL 60618

#1	Dimensions:	length	11 feet 9 inches	height	5 feet
	Height above grade/roof to top of sign		28 feet		
	Total Square Foot Area		59 square feet		
	Elevation		South		

Such sign shall comply with all applicable provisions of TITLE 17 of the Chicago Zoning Ordinance and all other applicable provisions of the Municipal Code of the City of Chicago governing the construction and maintenance of outdoor signs, signboards and structures.

Deborah Mell
Alderman, 33rd Ward

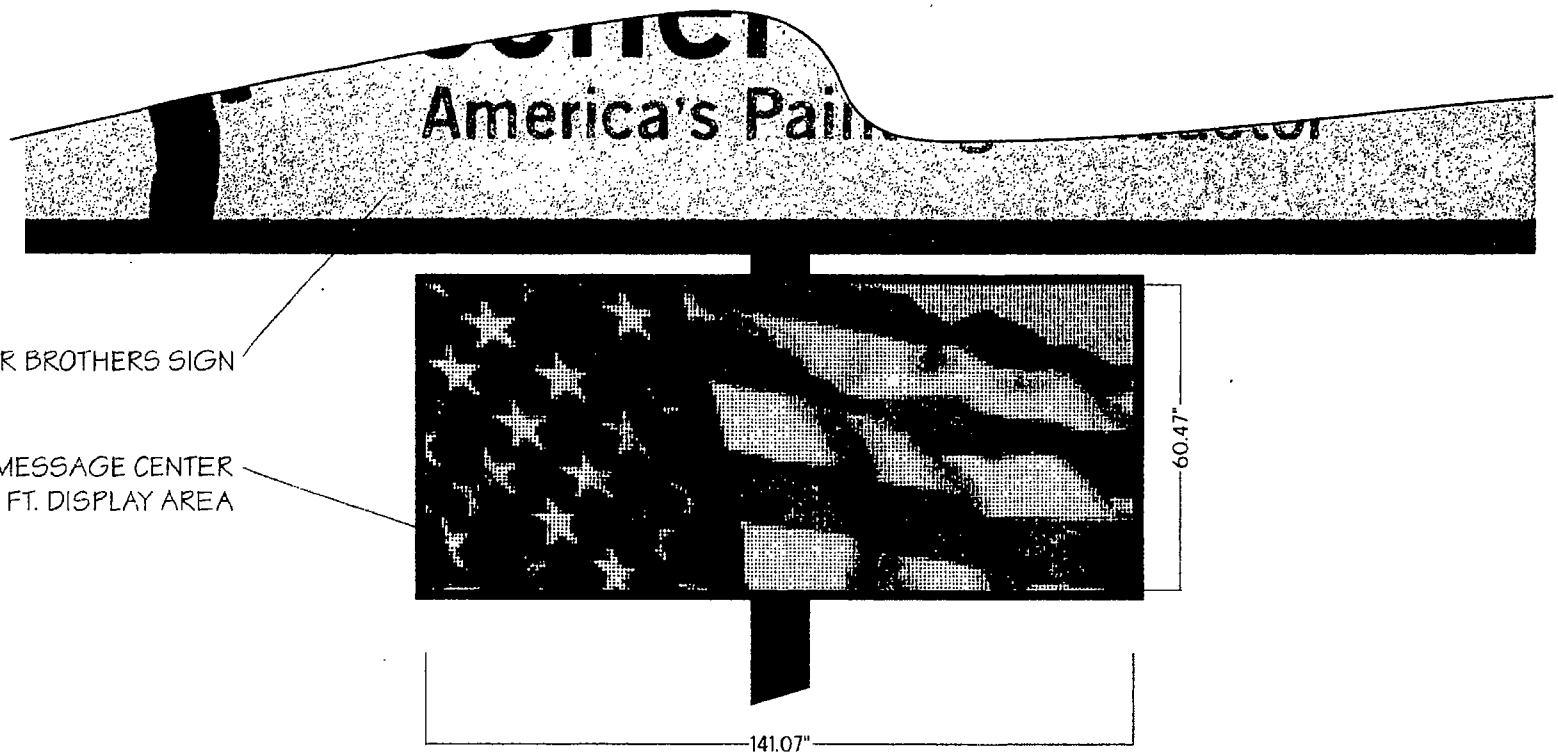


VanBruggen SIGNS
SINCE 1925
13401 SOUTHWEST HWY.
ORLAND PARK, ILLINOIS
708-448-0826 FAX 708-448-9092

Note

Approved Date

© COPYRIGHT 2015 by Van Bruggen Signs, Inc., Orland Park, IL
This rendering is the exclusive property of Van Bruggen Signs, Inc. ...

Scale 1/2"=1'-0"	Title	ASCHER BROTHERS	
Date 11-30-15	Description	LED MESSAGE CENTER	
Drawn By D.S.	Revision By / Date		Drawing No 15-228.1C

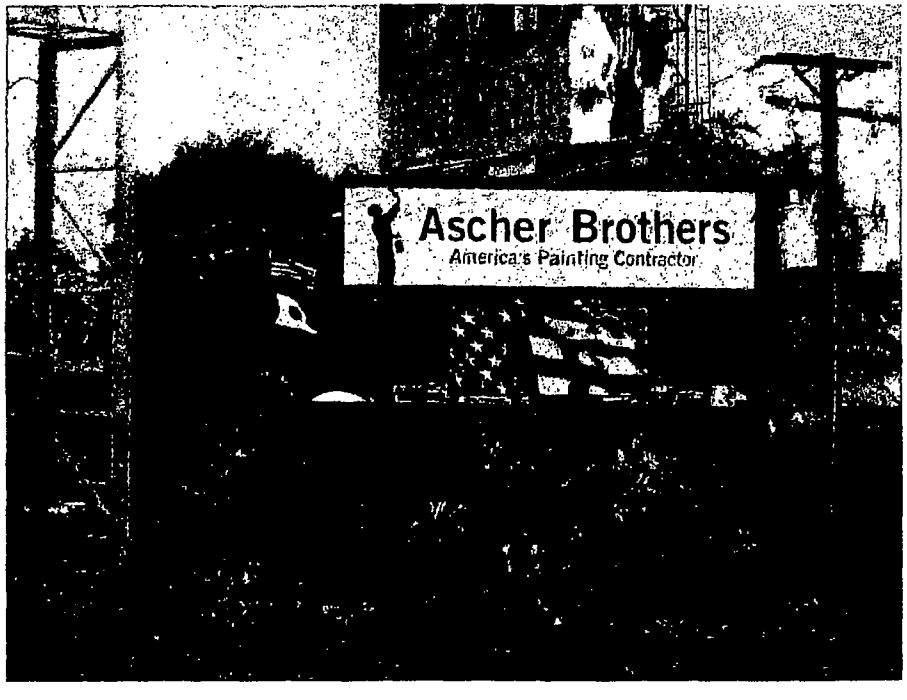



VanBruggen SIGNS INC. SINCE 1925
13401 SOUTHWEST HWY.
ORLAND PARK, ILLINOIS
708-448-0826 FAX 708-448-9092

Note

Approved Date

© COPYRIGHT 2015 by Van Bruggen Signs, Inc., Orland Park, IL.
This rendering is the exclusive property of Van Bruggen Signs, Inc. (or the sole purpose of consideration to purchase a sign or design from Van Bruggen Signs, Inc.) Any unauthorized use of this drawing will result in a Compensation fee of $500.00 for the time and effort entailed in creating these drawings.

Scale	N.T.S.	Title	ASCHER BROTHERS
Date	11-30-15	Description	LED MESSAGE CENTER
Drawn By	D.S.	Revised By / Date	Drawing No 15-228.2C

City of Chicago

Office of the City Clerk

Document Tracking Sheet

Or2015-770

Meeting Date:	12/9/2015
Sponsor(s):	Mell (33)
Type:	Order
Title:	Issuance of permits for sign(s)/signboard(s) at 2939 W Addison St - 303 sq. ft.
Committee(s) Assignment:	Committee on Zoning, Landmarks and Building Standards

Committee on Zoning, Landmarks, and Building Standards

(Signs)

ORDERED, That the Commissioner of Buildings is hereby directed to issue a sign permit to: (Contractor's name and address)

Modern Signs Inc.
1727 Armitage Court
Addison, Illinois 60101

for the erection of a sign/signboard over 24 feet in height and/or over 100 square feet (in area of one face) at: (Business Name & Address)

Target
2939 West Addison Street
Chicago, Illinois 60618

Dimensions: Length 36 feet **Height** 8 feet 5 inches
Height above grade/roof to top of sign 18 feet 5 inches
TOTAL SQUARE FOOT AREA: 303 feet

Such sign(s) shall comply with all applicable provisions of TITLE 17 of the Chicago Zoning Ordinance and all other applicable provisions of the Municipal Code of the City of Chicago governing the construction and maintenance of outdoor signs, signboards and structures.

DEBORAH L. MELL
Alderman, 33rd Ward

CITY OF CHICAGO

DEPARTMENT OF BUILDINGS

Sign Permit Application

APPROVAL NUMBER	APPLICATION NUMBER	ANNUAL FEE	WORK CODE	DRAWINGS ATTACHED
	100624310			☐ YES ☐ NO

DATE OF APPLICATION: 11/18/2015

ADDRESS OF SIGN: 2939 W ADDISON ST, 60618-

BUILDING:

ORIGINAL PERMIT NUMBER:

TYPE OF PERMIT: NEW CONSTRUCTION (SIGN)

PAYER OF ANNUAL INSPECTION:
BRANDELL, MARLYS
1000 NICOLET MALL TPN-12H
MINNEAPOLIS, MN 55403
(612)761-1547

SIGN MANUFACTURER: PHILADELPHIA SIGNS

ADDRESS WHERE SIGN CAN BE SEEN PRIOR TO ERECTION:

TICKET NUMBER: 0

REINSPECTION CONTROL NUMBER:

TYPE OF SUPPORT FOR SIGN: BUILDING

SIGN BOARD SUPPORT MEMBERS: STEEL

ANNUAL FEE	
CONSTRUCTION FEE	700.00
1017 B FEE	
TOTAL FEE	700.00
AMOUNT PAID	200.00
BALANCE DUE	$ 500.00

Check # for Zoning

Check # for DCAP

TYPE OF SIGN: FLAT OR BOX

LENGTH FT.	LENGTH IN.	HEIGHT FT.	HEIGHT IN.
36		8	5

AREA SQ. FT.	WEIGHT LBS.
303	100

SIGN HEIGHT ABOVE GRADE/ROOF: 10 FT.

SHAPE OF SIGN: REGULAR

SIGN WILL READ:
LOGO ONLY

NO OF LAMPS	TOTAL WATTAGE
1	60

TYPE OF LAMP: OTHER

NO. OF BALLAST/TRANSFORMERS	INPUT OF TRANSFORMERS
1	120

CONTRACTOR WILL INSTALL: [N] FEEDERS [Y] CUSTOMER LEADS

TYPE OF SWITCH: SPECIAL

LOCATION OF SWITCH: LISTED FLUSH TOGGLE

SIGN LOCATION:
INSTALL ILLUMINATED WALL SIGN FACING NORTH OVER PRIVATE PROPERTY. SWITCH IS PART OF UL SIGN. EXISTING SIGN TO BE REMOVED.

The undersigned certify that the statements in this application are true and correct and that all work done under the approved permit will conform to the requirements of the Chicago Municipal Code

	REG. NO.	
	E94792	

ELECT CONTR: MODERN SIGNS, INC. — ELECTR

ADDRESS:
1727 ARMITAGE COURT
ADDISON, IL 60101

SUPERVISOR SIGNATURE: William F Kielty

BOND. NO.	REG. NO.
	N93883

SIGN ERECTOR: MODERN SIGNS INC — SIGNER

ADDRESS:
1727 ARMITAGE CT
ADDISON IL, 60101-

SIGNATURE:

The permit issued on this application will authorize only signs here applied for. If other signs are to be erected they must be covered by additional permits

City of Chicago
Rahm Emanuel, Mayor

Department of Buildings
Judith Frydland, Commissioner

TYPE OF BUSINESS
COMMERCIAL Other: RETAIL
Name: TARGET
LIC #:
Renewal Date: 02/15/2016

Projects Over:
[Y] Private Property
[N] Public Way Grant Permit #:

[X] Planned Development/Manufacturing PMD/PD#: PD 353
Zoning District: OTHER Other: PD 35

TYPE OF SIGN:
[ ] ADVERTISING [X] ILLUMINATE [ ] MOVEABLE
[X] BUSINESS [ ] FLASHING

TOTAL STREET FRONTAGE OF LOT (IN FEET)	1,350
TOTAL AREA OF NEW SIGN (SQ.FT.)	303
TOTAL AREA OF ALL SIGNS ON LOT (SQ.FT.)	794
HEIGHT OF SIGN ABOVE GRADE (TO TOP)	18ft 5in
DISTANCE OF CURB LINE OUTER EDGE (ft)	550
DISTANCE OF STRUCTURE INNER EDGE (ft)	551

DISTANCE FROM (ft):

A. PUBLIC PARK (OVER 10 ACRES)	500
B. EXPRESSWAY (IF LESS THAN 1,000 FT.)	1,000
C. RESIDENCE DISTRICT (ADVERTISING SIGNS ONLY)	50

IF REPLACEMENT SIGN OR CHANGE OF FACE, WHAT DOES THE EXISTING SIGN READ?

Original Payee:

Landmark Hold: [ ] **Status:**

ZONING (OFFICE USE ONLY)

SIGN BOND REQUIRED? [ ] YES

COUNCIL ORDER REQUIRED [X] YES

IS SPECIAL PERMISSION REQUIRED FROM CHIEF ELECTRICAL
[ ] YES
IF YES, ATTACH LETTER OF REQUEST

TIME STAMP

SIGN CLERK | APPROVED FOR PERMIT

REMARKS

xpediter: _____

ddress: _____ License #: _____

Phone #: _____ Mobile #: _____ Email: _____

Website: _____

Section 3 - Sign and Structure Details

(Please check all that apply)

ign Category:

On-Premise (Business ID): ☐ Dynamic ☒ Static

Business License # of Tenant Business: ___

Off-Premise (Advertising): ☐ Dynamic ☐ Static

Temporary: ☐ Special Event: ☐

ign will read (Please provide a description, picture and shop drawing): LOGO ONLY

_____

ype of sign (Mark all that apply):

☐ Awning ☐ Canopy ☐ Freestanding ☐ Marquee ☐ Projecting ☐ Dynamic Image Display

☒ Wall ☐ Painted ☐ Cabinet/Frame ☐ Vinyl ☐ Projected image ☐ Flashing

☐ High Rise Building ☐ Hotel/Hospitals ☐ Other buildings: _____

What is the dimension of the wall on which the sign will be installed? 10' ↑ 75' →

Where is sign or sign structure mounted? ☐ Inside the building ☒ Outside the building

Is the sign or sign structure attached to a building or wall?: ☒ Yes ☐ No If yes, which wall of building? (N) E S W

Is this a freestanding sign? ☐ Yes ☒ No **Location of sign on lot:** N E S W

Which direction does sign copy face? (N) E S W

Does any portion of the sign, sign structure or attachments cover, obscure or obstruct an existing window in a residential unit whether occupied or not? ☐ Yes ☒ No

Does any portion of the sign, sign structure, or attachments extend on or over the public way? ☐ Yes ☒ No

If yes, what is the public way use permit number? _____

Sign Panels: Back to back within 30 degrees of parallel ☐ Yes ☒ No

Number of Faces: 1

Sign Support Structure: ☐ Pole ☐ Roof ☐ Ground ☒ Building ☐ Windows ☐ Other: _____

Does any portion of the sign or sign structure extend 24 inches above the roof line as defined in 17-17-02149 of the Municipal Code of Chicago? ☐ Yes ☒ No

Picture or rendering must be attached depicting sign placement with before and after view.

Section 3 continues on next page

Section 3 continued

Dimensions of Sign Structure (i.e. cabinet, frame, awning, canopy)

Length: 36 Feet _____ Inches Height: 8 Feet 5 Inches Depth: _____ Feet 7 Inches

Area: 303 Sq Ft. Weight: 100 lbs.

Shape of Sign: REGULAR

Sign Height above Grade:

From Grade to Bottom of sign or sign structure, whichever is lowest: 10 Ft.

From Grade to Top of sign or sign structure, whichever is highest: 18 Ft.

Is City Council Order required?* ☒ Yes ☐ No

***All signs in excess of 100 Square Feet in area OR in excess of 24 feet above grade require a City Council Order pursuant to Section 13-20-680 of the Municipal Code of Chicago**

Dimension of Sign Elements pursuant to Section 17-12-0601 of the Chicago Zoning Ordinance:

Length: 8 Feet _____ Inches Height: 8 Feet _____ inches Area: 64 Sq Ft.

Electrical Contractor will install: Feeders: ☐ Yes ☒ No Customer Leads: ☒ Yes ☐ No

Number of Lamps: 1 Total Wattage: 60 Type of Lamp: LED

Number of Ballast/Transformers: 1 Input of Transformers: 120

Type of Switch: SPECIAL Location of Switch: LISTED FLUSH TOGGLE

Static: ☒ Yes ☐ No

Illuminated: ☒ Yes ☐ No

If yes - External _____ Internal X

Dynamic Image Display: ☐ Yes ☒ No

(An affidavit of compliance is required for all dynamic image display signs pursuant to Section 13-20-675(d)(2) of the Municipal Code of Chicago.)

Max Nits _____ Max Foot Candles _____ Message Time (Screen Hold): _____ seconds

Self Dimming Capability: ☐ Yes ☐ No

What is the total of the sign face area devoted to dynamic image display? _____ Sq Ft.

Section 4 - Zoning Information

Zoning District or Planned Development #: PD 353

Is sign located in a special sign district? ☐ Yes ☒ No

If yes: ☐ Michigan Avenue Corridor ☐ Oak Street Corridor ☐ State Street/Wabash Avenue Corridor

Total Street frontage of Zoning Lot: 1350 **(Ft.)**

Total Area of new sign: 303 **(Sq Ft.)** **Gross Area of all proposed signs:** 501 **(Sq Ft.)**


Total Area of all existing signs on Zoning Lot: 794 **(Sq Ft.)**

Picture or rendering must be attached depicting sign placement with before and after view.

Section 4 continues on next page

SIGN INVENTORY

SITE:	T1437 Chicago Mid North
SIGN	PAGE	PROPOSED SIGN
[redacted]		
A3a	3	New Projecting sign to replace existing
V1a	4	New Directional Sign
A2a	5	New Wall Directional sign to replace exi.
A2b	6	New Wall Directional sign to replace exi.

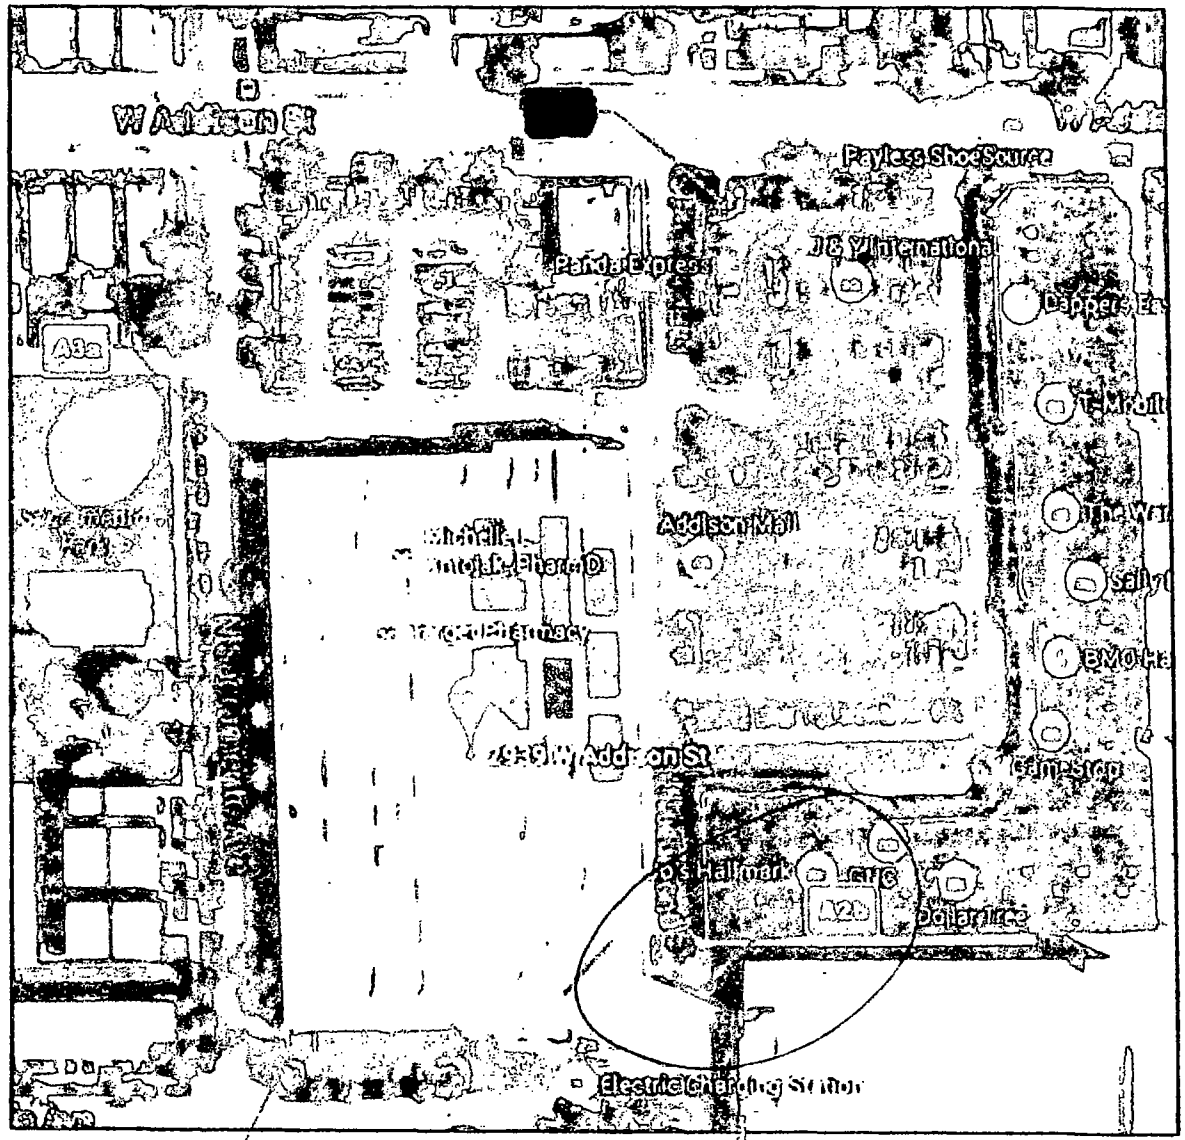


PHILADELPHIASIGN

TITLE	Target	DWG BY	RJW	DATE	10/08/115
ADDRESS	T1437 Chicago Mid North 2939 W. Addison Street Chicago, IL 60618	DWG NUM	A25389	SHEET	1

DATE	REVISION	BY


ENGINEERING
SHOP
VINYL / LAYOUT
ROUTING / KNIFE

SQUARE FOOTAGE: 179.67

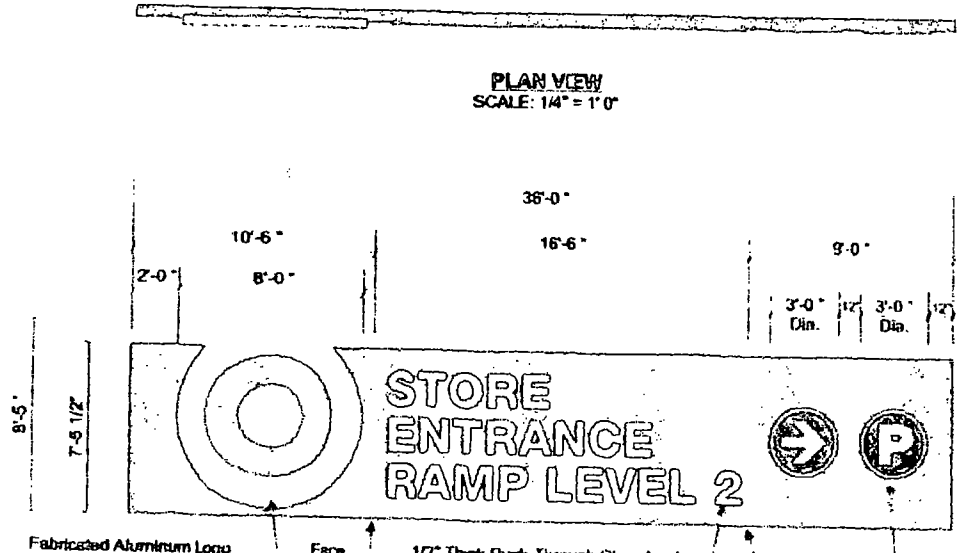

ELEVATION VIEW
SIGN A2a - PRIMARY STORE AND PARKING ENTRY
Illuminated Horizontal Store And Parking Ramp Entry
SCALE: 1/4" = 1'-0"

1/2" Thick Push Through Clear Acrylic With Vinyl On 1st Surface And 3M #3635-70 White Diffuser On 2nd Surface. Blue Background To Be 3M Blue Vinyl Applied First Surface. White Border And "P" To Be Dropped Out To Reveal And Illuminated White.

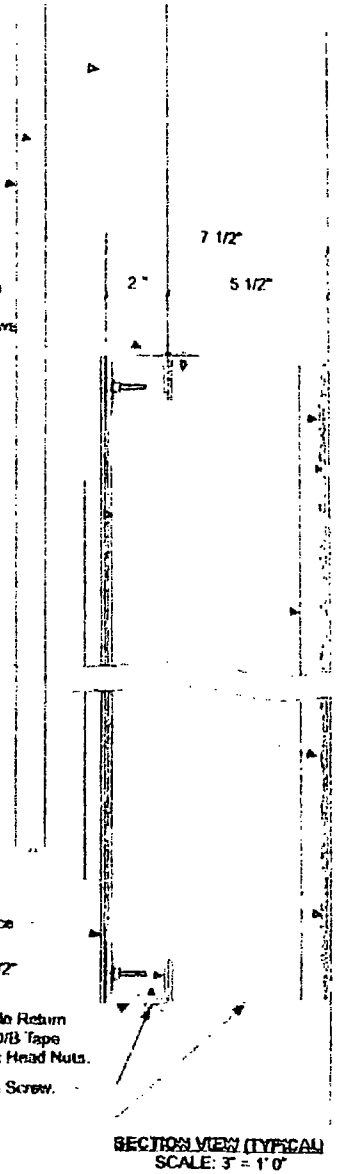

SECTION VIEW (TYPICAL)
SCALE: 3" = 1'-0"

Electrical Load
(0.0) Amps @ 120 Volts
Electrical Req'mts
(1) 20 Amp/120 Volt Circuits

STANDARD WALL SIGN NOTES:
1. Sufficient Primary Circuit In Vicinity Of Sign By Others.
2. Final Primary Hook-up By Sign Installer, Where Allowed By Local Codes.
3. Sign Shall Be U.L. Listed.
4. Mounting Hardware By Sign Installer.

Note: This sign is intended to be installed in accordance with the requirements of Article 600 of the National Electrical Code and/or other applicable local codes. This includes proper grounding and bonding of the sign.

PERMITS ONLY

PHILADELPHIA SIGN
107 West Spring Garden Street
Pitcairn, New Jersey 08535
Phone: 856.829.1400
Fax: 856.829.0440
www.philadelphiasign.com

CUSTOMER:
TARGET

JOB NUMBER:
T1437

SIGN TYPE:
Various

LOCATION:
2930 W. Addison Street
Chicago, IL 60618

DATE:
08/12/2015

DRAWN BY:
JTR

REVISED:
Number Date By

SHEET: 1 OF 6

DATE NUMBER:
B57121

ENGINEER SEAL:

MAX DESIGN WIND SPEED 90 MPH
EXPOSURE C

City of Chicago

Office of the City Clerk

Document Tracking Sheet

Or2015-754

Meeting Date:	12/9/2015
Sponsor(s):	Tunney (44)
Type:	Order
Title:	Issuance of permits for sign(s)/signboard(s) at 2828 N Clark St - 148 sq. ft.
Committee(s) Assignment:	Committee on Zoning, Landmarks and Building Standards

COMMITTEE ON ZONING, LANDMARKS & BUILDING STANDARDS

(signs)

ORDERED, That the Commissioner of Buildings is hereby directed to issue a sign permit to:

South Water Signs
934 N Church Road
Elmhurst, IL 60126

For the erection of a sign/signboard over 24 feet in height and/or 100 square feet (in area of one face) at:

Sign Location
2828 N Clark Street
Chicago, IL 60657

Dimensions: Length: 8 feet - 8 inches **Height: 17 feet - 2 inches**

Height above grade/roof to top of sign: 60 feet - 6 inches

TOTAL SQUARE FOOT AREA: 148 square feet

Such sign(s) shall comply with all applicable provisions of TITLE 17 of the Chicago Zoning Ordinance and all other applicable provisions of the Municipal Code of the CITY OF CHICAGO governing the construction and maintenance of outdoor sign, signboards and structures.

Thomas M. Tunney
Alderman 44th Ward
December 9, 2015

City of Chicago

Office of the City Clerk

Document Tracking Sheet

Or2015-756

Meeting Date:	12/9/2015
Sponsor(s):	Tunney (44)
Type:	Order
Title:	Issuance of permits for sign(s)/signboard(s) at 2828 N Clark St - 109 sq. ft.
Committee(s) Assignment:	Committee on Zoning, Landmarks and Building Standards

COMMITTEE ON ZONING, LANDMARKS & BUILDING STANDARDS

(signs)

ORDERED, That the Commissioner of Buildings is hereby directed to issue a sign permit to:

South Water Signs
934 N Church Road
Elmhurst, IL 60126

For the erection of a sign/signboard over 24 feet in height and/or 100 square feet (in area of one face) at:

Sign Location
2828 N Clark Street
Chicago, IL 60657

Dimensions: Length: 8 feet - 8 inches **Height: 12 feet - 7 inches**

Height above grade/roof to top of sign: 29 feet - 0 inches

TOTAL SQUARE FOOT AREA: 109 square feet

Such sign(s) shall comply with all applicable provisions of TITLE 17 of the Chicago Zoning Ordinance and all other applicable provisions of the Municipal Code of the CITY OF CHICAGO governing the construction and maintenance of outdoor sign, signboards and structures.

Thomas M Tunney
Alderman 44th Ward
December 9, 2015

City of Chicago

Or2015-760

Office of the City Clerk

Document Tracking Sheet

Meeting Date:	12/9/2015
Sponsor(s):	Tunney (44)
Type:	Order
Title:	Issuance of permits for sign(s)/signboard(s) at 962 W Belmont Ave
Committee(s) Assignment:	Committee on Zoning, Landmarks and Building Standards

COMMITTEE ON ZONING, LANDMARKS & BUILDING STANDARDS

(signs)

ORDERED, That the Commissioner of Buildings is hereby directed to issue a sign permit to:

Evanston Awning Company
2801 Central St.
Evanston, IL. 60201

For the erection of a sign/signboard over 24 feet in height and/or 100 square feet (in area of one face) at:

Sign Location
962 W. Belmont Ave.
Chicago, IL. 60657

Dimensions: Length: 30' – 3" **Height: 5' – 2"**

Height above grade/roof to top of sign: 14' – 2" (9' above grade to bottom of frame)

TOTAL SQUARE FOOT AREA: 156sq ft.

Such sign(s) shall comply with all applicable provisions of TITLE 17 of the Chicago Zoning Ordinance and all other applicable provisions of the Municipal Code of the CITY OF CHICAGO governing the construction and maintenance of outdoor sign, signboards and structures.

Alderman Thomas M. Tunney
December 9, 2015

City of Chicago

Or2015-769

Office of the City Clerk

Document Tracking Sheet

Meeting Date:	12/9/2015
Sponsor(s):	Pawar (47)
Type:	Order
Title:	Issuance of permits for sign(s)/signboard(s) at 5025 N Paulina St
Committee(s) Assignment:	Committee on Zoning, Landmarks and Building Standards

Committee on Zoning, Landmarks and Building Standards
City Council Meeting
December 9, 2015

(Signs)

ORDERED, That the Commissioner of Buildings is hereby directed to issue a sign permit to:

Q.T. Sign Inc.
1391 Wright Blvd.
Schaumburg, IL 60193

for the erection of sign / signboard over 24 feet in height and / or over 100 square feet (in area of one face) at:

Methodist Hospital
5025 N. Paulina Street
Chicago, IL 60640

Dimensions: Length **24'-1"** Height **59½"**
Height above grade / roof to top of sign: _____
TOTAL SQUARE FOOT AREA: **119.41**

Such Sign (s) shall comply with all applicable provisions of Chapter 194A of the Chicago Zoning Ordinance and all other Applicable provisions of the Municipal Code of the City of Chicago Governing the construction and maintenance of outdoor signs, sign boards and structures.

Ameya Pawar
Alderman, 47th Ward

City of Chicago

Or2015-755

Office of the City Clerk

Document Tracking Sheet

Meeting Date:	12/9/2015
Sponsor(s):	Silverstein (50)
Type:	Order
Title:	Issuance of permits for sign(s)/signboard(s) at 6309 N Lincoln Ave
Committee(s) Assignment:	Committee on Zoning, Landmarks and Building Standards

Committee on Buildings

(signs)

ORDERED, That the Commissioner of Buildings is hereby directed to issue a sign permit to:

Integrity Signs
18621 S 81st Ave.
Tinley Park, IL 60487


for the erection of a sign/signboard over 34' in total height for


Pearle Vision
6309 N Lincoln Ave
Chicago, IL


(1) pole sign
Dimensions: Length 20' Height 4'-4"
Height above grade/roof to bottom of sign 35'-0"
TOTAL SQUARE FOOT AREA 87

Such sign shall comply with all applicable provisions of Chapter 194A of the Chicago Zoning Ordinance and all other applicable provisions of the Municipal Code of the City of Chicago governing the construction and maintenance of outdoor signs, signboards and structures.

Alderman 50 Ward

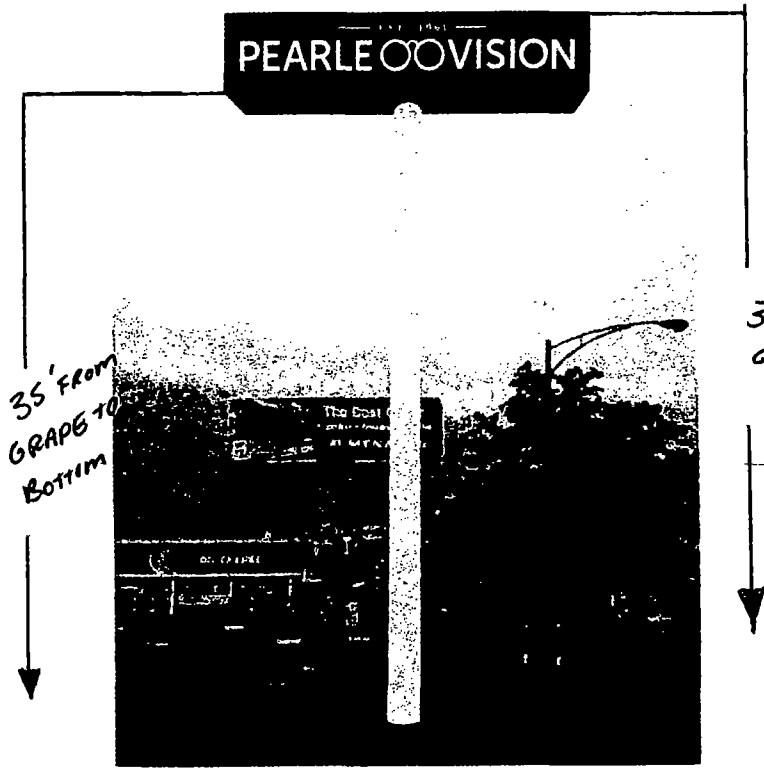

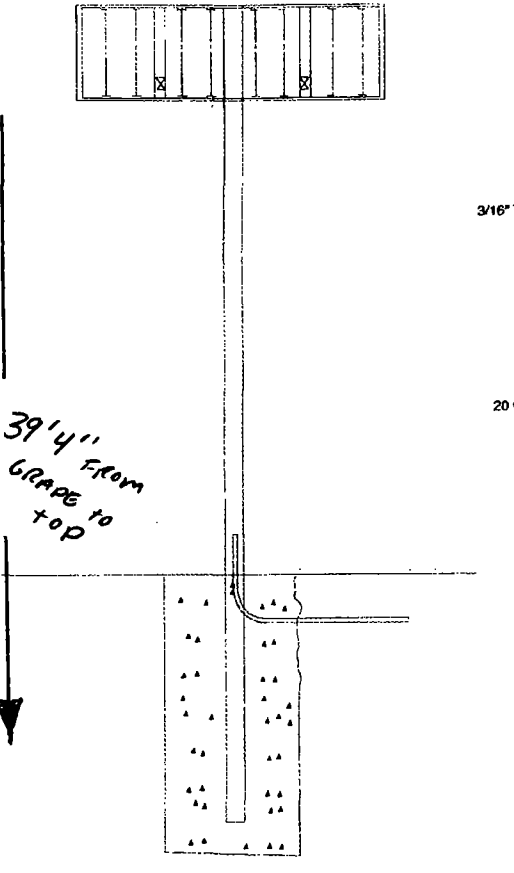

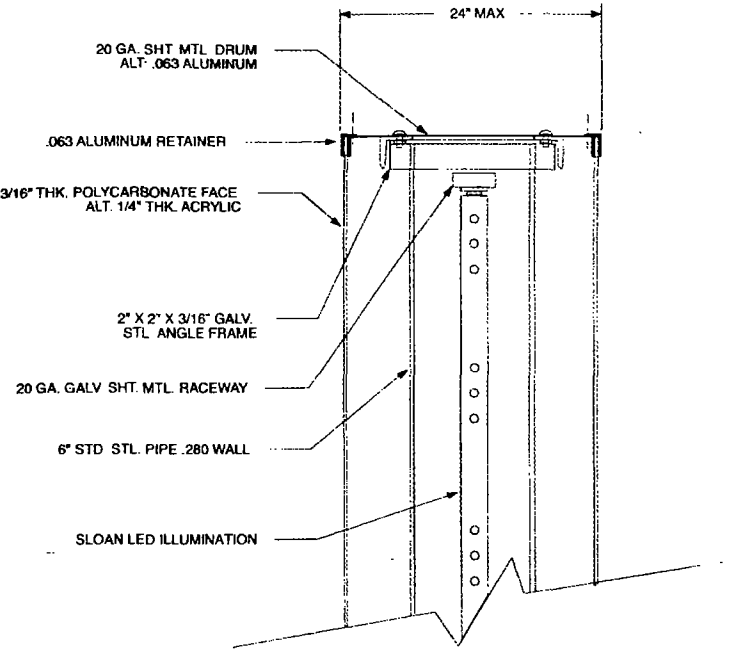

SSI SIGN SERVICES INCORPORATED
Sign Services Incorporated, 181 Montedto Crescent, Melville, New York, 11747
Phone: 631367-7315, Fax: 631-367-7319, email: shellysign@cs.com

240 in

52 in

EST. 1961

PEARLE VISION