City of Chicago
Office of the City Clerk

City Hall
121 North LaSalle Street
Room 107
Chicago, IL 60602
www.chicityclerk.com

Legislation Referred to Committees at the Chicago City Council Meeting 11/18/2015
Section 3c - Aldermanic Introductions Regarding Unclassified Matters

	File #	Title	Sponsor(s)	Committee Referral
4-60-023 Allow Package Goods				
1	O2015-8290	Amendment of Municipal Code Section 4-60-023 (27.146) to allow additional package goods licenses on portion(s) of W Hubbard St	Burnett (27)	License
2	O2015-8055	Amendment of Municipal Code Section 4-60-023 (40.3(b)) to allow additional package goods licenses on portion(s) of N Clark St	O'Connor (40)	License
Alley Access Barrier(s)				
3	O2015-8226	Exemption from physical barrier requirement for commercial driveway alley access for Mev Bucktown LLC	Moreno (1)	Transportation
4	O2015-8221	Exemption from physical barrier requirement for commercial driveway alley access for Windy City Real Estate	Dowell (3)	Transportation
5	O2015-8008	Exemption from physical barrier requirement for commercial driveway alley access for Stellar Wireless Chicago Group, Inc.	Reboyras (30)	Transportation
6	O2015-8056	Exemption from physical barrier requirement for commercial driveway alley access for Olympic Dodge	Reboyras (30)	Transportation
7	O2015-8229	Exemption from physical barrier requirement for commercial driveway alley access for Primary Investments LLC	Waguespack (32)	Transportation
8	O2015-8232	Exemption from physical barrier requirement for commercial driveway alley access for Fox Chicago LLC	Smith (43)	Transportation
9	O2015-8234	Exemption from physical barrier requirement for commercial driveway alley access for The Grove at Lincoln Park Living and Rehabilitation Center	Smith (43)	Transportation
10	O2015-8237	Exemption from physical barrier requirement for commercial driveway alley access for Anytime Fitness	Moore (49)	Transportation
Amend Ordinance				
11	O2015-8053	Annual Appropriation Ordinance Year 2016 amendment regarding appropriate use of motor fuel taxes	Villegas (36)	Budget
Awning(s)				
12	O2015-8332	Awning(s) for Cornerstore Cleaners, Inc.	Hopkins (2)	Transportation
13	O2015-8334	Awning(s) for Drybar Holdings LLC	Hopkins (2)	Transportation

	File #	Title	Sponsor(s)	Committee Referral
14	O2015-8336	Awning(s) for Sparrow	Hopkins (2)	Transportation
15	O2015-8338	Awning(s) for M. Johnson Insurance Agency, Inc.	Sadlowski Garza (10)	Transportation
16	O2015-8341	Awning(s) for Family Dollar Store No. 10874	Quinn (13)	Transportation
17	O2015-8344	Awning(s) for Continental Liquors	Lopez (15)	Transportation
18	O2015-8345	Awning(s) for Lomas Restaurant	Moore (17)	Transportation
19	O2015-8346	Awning(s) for Family Dollar Store	O'Shea (19)	Transportation
20	O2015-8348	Awning(s) for Running Excels	O'Shea (19)	Transportation
21	O2015-8353	Awning(s) for Best Start/Era Thompson, Inc.	Brookins (21)	Transportation
22	O2015-8355	Awning(s) for Children International Academy	Taliaferro (29)	Transportation
23	O2015-8356	Awning(s) for Akarrasel Child Care Centers	Reboyras (30)	Transportation
24	O2015-8358	Awning(s) for New Polonia Club, Inc.	Reboyras (30)	Transportation
25	O2015-8359	Awning(s) for Olympia Carpet	Reboyras (30)	Transportation
26	O2015-8361	Awning(s) for Sofy's Beauty Shop	Ramirez-Rosa (35)	Transportation
27	O2015-8363	Awning(s) for Thrifter's Delight	Ramirez-Rosa (35)	Transportation
28	O2015-8364	Awning(s) for Zeida's Family Hair Care, Inc.	Villegas (36)	Transportation
29	O2015-8368	Awning(s) for Accurate Auto Service, Inc.	Sposato (38)	Transportation
30	O2015-8371	Awning(s) for Red 7 Salon, Inc.	Reilly (42)	Transportation
31	O2015-8373	Awning(s) for Roanoke Hospitality LLC	Reilly (42)	Transportation
32	O2015-8374	Awning(s) for Chelsea Jones Shoes	Smith (43)	Transportation
33	O2015-8376	Awning(s) for Firefly Salon	Smith (43)	Transportation
34	O2015-8377	Awning(s) for Lincoln Park Food & Liquor	Smith (43)	Transportation
35	O2015-8378	Awning(s) for Frank's Chicago Shrimp House, Inc.	Arena (45)	Transportation
36	O2015-8381	Awning(s) for Athletico Management	Pawar (47)	Transportation
37	O2015-8384	Awning(s) for Freddie Villacci, Jr. Insurance Agency, Inc.	Pawar (47)	Transportation
38	O2015-8370	Awning(s) for State Farm Insurance David J. Frederickson	Osterman (48)	Transportation
39	O2015-8386	Awning(s) for Specialty Video	Osterman (48)	Transportation
40	O2015-8389	Awning(s) for Clark Manor Convalescent Center	Moore (49)	Transportation
41	O2015-8390	Awning(s) for Roman Bros. 1, Inc.	Moore (49)	Transportation
Canopy(s)				
42	O2015-8379	Canopy(s) for Convexity Properties LLC	Hopkins (2)	Transportation
43	O2015-8382	Canopy(s) for U-Haul Moving & Storage of Bronzeville	Thompson (11)	Transportation
44	O2015-8385	Canopy(s) for China Cafe	Solis (25)	Transportation

Legislation Referred to Committees at the Chicago City Council Meeting
11/18/2015
Section 3c - Aldermanic Introductions Regarding Unclassified Matters

	File #	Title	Sponsor(s)	Committee Referral	
45	O2015-8387	Canopy(s) for Agency EA	Burnett (27)	Transportation	
46	O2015-8388	Canopy(s) for CAA Hotel Owner LLC	Reilly (42)	Transportation	
47	O2015-8394	Canopy(s) for Chicago Theater	Reilly (42)	Transportation	
48	O2015-8396	Canopy(s) for JMB/Urban 900 Development Partners Ltd.	Reilly (42)	Transportation	
49	O2015-8399	Canopy(s) for UST Prime 111 Hotel Owner LP	Reilly (42)	Transportation	
50	O2015-8400	Canopy(s) for 405 North Wabash LLC	Reilly (42)	Transportation	
51	O2015-8401	Canopy(s) for Lincoln Park Tower Condo	Smith (43)	Transportation	
52	O2015-8402	Canopy(s) for Ann Sather Restaurant Granville	Osterman (48)	Transportation	
Class 6(b) Tax Incentive(s)					
53	R2015-908	Support of Class 6(b) tax incentive for property at 3790 W 74th St	Quinn (13)	Economic	
54	R2015-912	Support of Class 6(b) tax incentive for property at 4400 W 35th Pl	Munoz (22)	Economic	*Redacted Record*
55	R2015-914	Support of Class 6(b) tax incentive for property located at 4900 W Grand Ave	Villegas (36)	Economic	*Redacted Record*
56	R2015-907	Support of Class 6(b) tax incentive extension for property at southeast corner of Montrose Ave and Normandy Ave	Sposato (38)	Economic	*Redacted Record*
Closed to Traffic					
57	O2015-8340	Closed to vehicular traffic portion of S Calumet Ave between E 43rd St and E 44th St	Dowell (3)	Transportation	
Committee/Public Hearing(s)					
58	R2015-909	Illinois General Assembly urged to pass legislation ensuring every Illinois resident has access to affordable and comprehensive health insurance	Cardenas (12) Sadlowski Garza (10) Solis (25) Munoz (22)	Health & Environment	

	File #	Title	Sponsor(s)	Committee Referral
59	R2015-910	Call for hearings concerning impact of budget cuts on Chicago Public Schools special education programs and compliance under Americans with Disabilities Act	Waguespack (32) Foulkes (16) Sposato (38) Burnett (27) Ramirez-Rosa (35) Munoz (22) Arena (45) Sawyer (6) O'Shea (19) Mitchell (7) Cappleman (46) Sadlowski Garza (10) Santiago (31) Villegas (36) Moore (17) Curtis (18) Hairston (5) Taliaferro (29) Ervin (28) Lopez (15)	Education
60	R2015-913	Call for Committee on Education and Child Development to hold public hearing concerning contract oversight at Chicago Public Schools	Arena (45) Cappleman (46) Sadlowski Garza (10) Ramirez-Rosa (35) Villegas (36) Osterman (48) Silverstein (50) Waguespack (32) Taliaferro (29) Santiago (31) Moreno (1) Munoz (22) Lopez (15) Reilly (42) Reboyras (30)	Education

Grant(s) of Privilege

61	O2015-8108	Grant(s) of privilege in public way for Cheesie's Pub & Grub	Moreno (1)	Transportation
62	O2015-8109	Grant(s) of privilege in public way for Neighborspace	Moreno (1)	Transportation
63	O2015-8110	Grant(s) of privilege in public way for Whiskey Business	Moreno (1)	Transportation
64	O2015-8111	Grant(s) of privilege in public way for 1650-1654 W Division LLC	Moreno (1)	Transportation
65	O2015-8117	Grant(s) of privilege in public way for American Dental Assn.	Hopkins (2)	Transportation
66	O2015-8120	Grant(s) of privilege in public way for Chicago Title Land Trust as Successor Trustee under Trust No. 34369	Hopkins (2)	Transportation
67	O2015-8123	Grant(s) of privilege in public way for Enterprise Rent A Car	Hopkins (2)	Transportation

Legislation Referred to Committees at the Chicago City Council Meeting 11/18/2015
Section 3c - Aldermanic Introductions Regarding Unclassified Matters

	File #	Title	Sponsor(s)	Committee Referral
68	O2015-8124	Grant(s) of privilege in public way for Forever 21	Hopkins (2)	Transportation
69	O2015-8125	Grant(s) of privilege in public way for Life Storage/LS Property Management Services	Hopkins (2)	Transportation
70	O2015-8127	Grant(s) of privilege in public way for Chicago Firehouse Restaurant, The	Dowell (3)	Transportation
71	O2015-8131	Grant(s) of privilege in public way for Chicago Loop Alliance	Burns (4)	Transportation
72	O2015-8140	Grant(s) of privilege in public way for John Marshall Law School	Burns (4)	Transportation
73	O2015-8144	Grant(s) of privilege in public way for Peterson Lofts Condo Assn.	Burns (4)	Transportation
74	O2015-8147	Grant(s) of privilege in public way for Sharks Fish & Chicken	Hairston (5)	Transportation
75	O2015-8149	Grant(s) of privilege in public way for Boost Mobile	Harris (8)	Transportation
76	O2015-8154	Grant(s) of privilege in public way for L&G Family Restaurant, Inc.	Sadlowski Garza (10)	Transportation
77	O2015-8158	Grant(s) of privilege in public way for South Chicago Packing Co.	Thompson (11)	Transportation
78	O2015-8162	Grant(s) of privilege in public way for Forever Dental	Burke (14)	Transportation
79	O2015-8164	Grant(s) of privilege in public way for MetroPCS Authorized Dealer	Lopez (15)	Transportation
80	O2015-8167	Grant(s) of privilege in public way for Meyer Industrial Container	Moore (17)	Transportation
81	O2015-8169	Grant(s) of privilege in public way for Shri Krishna, Inc.	O'Shea (19)	Transportation
82	O2015-8171	Grant(s) of privilege in public way for 10626-10630 S Western LLC	O'Shea (19)	Transportation
83	O2015-8172	Grant(s) of privilege in public way for Fair Discount, Inc.	Cochran (20)	Transportation
84	O2015-8173	Grant(s) of privilege in public way for Activo	Zalewski (23)	Transportation
85	O2015-8175	Grant(s) of privilege in public way for Carniceria La Hacienda No. 2, Inc.	Zalewski (23)	Transportation
86	O2015-8178	Grant(s) of privilege in public way for Cat and Mouse Game Store, Inc.	Solis (25)	Transportation
87	O2015-8180	Grant(s) of privilege in public way for Chau & Associates	Solis (25)	Transportation
88	O2015-8181	Grant(s) of privilege in public way for China Cafe	Solis (25)	Transportation
89	O2015-8184	Grant(s) of privilege in public way for Frank Costa 11	Solis (25)	Transportation
90	O2015-8186	Grant(s) of privilege in public way for Giordano's Pizza	Solis (25)	Transportation
91	O2015-8189	Grant(s) of privilege in public way for 1035 W Van Buren Partners LLC - conduits	Solis (25)	Transportation
92	O2015-8192	Grant(s) of privilege in public way for 1035 W Van Buren Partners LLC - flood control	Solis (25)	Transportation

Legislation Referred to Committees at the Chicago City Council Meeting 11/18/2015
Section 3c - Aldermanic Introductions Regarding Unclassified Matters

	File #	Title	Sponsor(s)	Committee Referral
93	O2015-8193	Grant(s) of privilege in public way for 1035 W Van Buren Partners LLC - irrigation system	Solis (25)	Transportation
94	O2015-8194	Grant(s) of privilege in public way for 1035 W Van Buren Partners LLC - planters	Solis (25)	Transportation
95	O2015-8195	Grant(s) of privilege in public way for 1035 W Van Buren Partners LLC - tree grates	Solis (25)	Transportation
96	O2015-8128	Grant(s) of privilege in public way for Calumet Photographic	Burnett (27)	Transportation
97	O2015-8130	Grant(s) of privilege in public way for Chicago Children's Theatre	Burnett (27)	Transportation
98	O2015-8134	Grant(s) of privilege in public way for Fifield Realty Partners LLC - valve basins	Burnett (27)	Transportation
99	O2015-8141	Grant(s) of privilege in public way for Fifield Realty Partners LLC - water line (pipe)	Burnett (27)	Transportation
100	O2015-8143	Grant(s) of privilege in public way for Harpo Studios, Inc. - banners	Burnett (27)	Transportation
101	O2015-8148	Grant(s) of privilege in public way for Harpo Studios, Inc. - signs	Burnett (27)	Transportation
102	O2015-8150	Grant(s) of privilege in public way for Honey's	Burnett (27)	Transportation
103	O2015-8153	Grant(s) of privilege in public way for Jordan Automotive, Inc.	Burnett (27)	Transportation
104	O2015-8157	Grant(s) of privilege in public way for Pomp & Circumstance	Burnett (27)	Transportation
105	O2015-8159	Grant(s) of privilege in public way for Red Kiva	Burnett (27)	Transportation
106	O2015-8199	Grant(s) of privilege in public way for Alliance Paper & Foodservice Equipment	Ervin (28)	Transportation
107	O2015-8200	Grant(s) of privilege in public way for Goodyear/Interstate Auto Centers	Ervin (28)	Transportation
108	O2015-8202	Grant(s) of privilege in public way for Auto Insurance Center	Taliaferro (29)	Transportation
109	O2015-8203	Grant(s) of privilege in public way for Coleman's Barbeque 2 LLC	Taliaferro (29)	Transportation
110	O2015-8204	Grant(s) of privilege in public way for Retro Cafe Restaurant	Reboyras (30)	Transportation
111	O2015-8206	Grant(s) of privilege in public way for Subway	Santiago (31)	Transportation
112	O2015-8207	Grant(s) of privilege in public way for Century Plating	Waguespack (32)	Transportation
113	O2015-8209	Grant(s) of privilege in public way for Wells Fargo Home Mortgage	Waguespack (32)	Transportation
114	O2015-8211	Grant(s) of privilege in public way for Zen Yoga Garage LLC	Waguespack (32)	Transportation
115	O2015-8213	Grant(s) of privilege in public way for Mounsef International	Mell (33)	Transportation
116	O2015-8215	Grant(s) of privilege in public way for Pharmacy One Plus	Mell (33)	Transportation
117	O2015-8217	Grant(s) of privilege in public way for Small Bar No. 1	Mell (33)	Transportation

Legislation Referred to Committees at the Chicago City Council Meeting 11/18/2015
Section 3c - Aldermanic Introductions Regarding Unclassified Matters

	File #	Title	Sponsor(s)	Committee Referral
118	O2015-8222	Grant(s) of privilege in public way for Sofy's Beauty Shop	Ramirez-Rosa (35)	Transportation
119	O2015-8227	Grant(s) of privilege in public way for Community First Healthcare of Illinois, Inc.	Villegas (36)	Transportation
120	O2015-8231	Grant(s) of privilege in public way for Chicago Fondue Stube	O'Connor (40)	Transportation
121	O2015-8235	Grant(s) of privilege in public way for Edgewater Storge LLC	O'Connor (40)	Transportation
122	O2015-8236	Grant(s) of privilege in public way for Greensky	O'Connor (40)	Transportation
123	O2015-8239	Grant(s) of privilege in public way for Hollywood Services, Inc.	O'Connor (40)	Transportation
124	O2015-8242	Grant(s) of privilege in public way for Lincoln Ave Currency Exchange	O'Connor (40)	Transportation
125	O2015-8243	Grant(s) of privilege in public way for Windy City Liquor	O'Connor (40)	Transportation
126	O2015-8176	Grant(s) of privilege in public way for Anti-Cruelty Society, The	Reilly (42)	Transportation
127	O2015-8177	Grant(s) of privilege in public way for Barbara Ruben Residence	Reilly (42)	Transportation
128	O2015-8179	Grant(s) of privilege in public way for Beacon Tavern	Reilly (42)	Transportation
129	O2015-8182	Grant(s) of privilege in public way for Beef and Brandy Restaurant	Reilly (42)	Transportation
130	O2015-8183	Grant(s) of privilege in public way for Center Nails & Spa	Reilly (42)	Transportation
131	O2015-8187	Grant(s) of privilege in public way for Chicago Theater	Reilly (42)	Transportation
132	O2015-8188	Grant(s) of privilege in public way for Friedman Properties Ltd.	Reilly (42)	Transportation
133	O2015-8196	Grant(s) of privilege in public way for Foot Locker Specialty, Inc.	Reilly (42)	Transportation
134	O2015-8198	Grant(s) of privilege in public way for Lakeshore East Master Assn.	Reilly (42)	Transportation
135	O2015-8210	Grant(s) of privilege in public way for Footaction No. 57217 - banners - Privilege No. 1120267	Reilly (42)	Transportation
136	O2015-8214	Grant(s) of privilege in public way for Footaction No. 57217 - sign - Privilege No. 1120268	Reilly (42)	Transportation
137	O2015-8219	Grant(s) of privilege in public way for Footaction No. 57217 - sign - Privilege No. 1120269	Reilly (42)	Transportation
138	O2015-8224	Grant(s) of privilege in public way for Northwestern Memorial Hospital - conduits	Reilly (42)	Transportation
139	O2015-8228	Grant(s) of privilege in public way for Northwestern Memorial Hospital - valve basins	Reilly (42)	Transportation
140	O2015-8233	Grant(s) of privilege in public way for Northwestern University	Reilly (42)	Transportation

	File #	Title	Sponsor(s)	Committee Referral
141	O2015-8248	Grant(s) of privilege in public way for Parkview at River East Condo Assn. - balconies	Reilly (42)	Transportation
142	O2015-8249	Grant(s) of privilege in public way for Parkview at River East Condo Assn. - caissons	Reilly (42)	Transportation
143	O2015-8251	Grant(s) of privilege in public way for Parkview at River East Condo Assn. - decorative architectural element	Reilly (42)	Transportation
144	O2015-8255	Grant(s) of privilege in public way for Parkview at River East Condo Assn. - landscapings	Reilly (42)	Transportation
145	O2015-8269	Grant(s) of privilege in public way for Richard H. Driehaus Museum, The - planters	Reilly (42)	Transportation
146	O2015-8272	Grant(s) of privilege in public way for Richard H. Driehaus Museum, The - urns	Reilly (42)	Transportation
147	O2015-8277	Grant(s) of privilege in public way for SL Civic Wacker LLC - loading dock	Reilly (42)	Transportation
148	O2015-8279	Grant(s) of privilege in public way for SL Civic Wacker LLC - trash compactor	Reilly (42)	Transportation
149	O2015-8282	Grant(s) of privilege in public way for SL Civic Wacker LLC - vaults	Reilly (42)	Transportation
150	O2015-8285	Grant(s) of privilege in public way for Sopraffina	Reilly (42)	Transportation
151	O2015-8293	Grant(s) of privilege in public way for Stonewater One North State Funding LLC - bicycle racks	Reilly (42)	Transportation
152	O2015-8296	Grant(s) of privilege in public way for Stonewater One North State Funding LLC - fence/occupation of space	Reilly (42)	Transportation
153	O2015-8308	Grant(s) of privilege in public way for Trattoria No. 10	Reilly (42)	Transportation
154	O2015-8310	Grant(s) of privilege in public way for Village Green	Reilly (42)	Transportation
155	O2015-8312	Grant(s) of privilege in public way for 122 Property LLC	Reilly (42)	Transportation
156	O2015-8319	Grant(s) of privilege in public way for 330 N Wabash Ave LLC	Reilly (42)	Transportation
157	O2015-8322	Grant(s) of privilege in public way for 332 Property LLC	Reilly (42)	Transportation
158	O2015-8326	Grant(s) of privilege in public way for 401 E Ontario Condo Assn.	Reilly (42)	Transportation
159	O2015-8327	Grant(s) of privilege in public way for 405 North Wabash LLC	Reilly (42)	Transportation
160	O2015-8254	Grant(s) of privilege in public way for Lincoln Park Food & Liquor - Privilege No. 1120653	Smith (43)	Transportation
161	O2015-8258	Grant(s) of privilege in public way for Lincoln Park Food & Liquor - Privilege No. 1120654	Smith (43)	Transportation
162	O2015-8260	Grant(s) of privilege in public way for Nookies Too, Inc.	Smith (43)	Transportation

Legislation Referred to Committees at the Chicago City Council Meeting 11/18/2015
Section 3c - Aldermanic Introductions Regarding Unclassified Matters

	File #	Title	Sponsor(s)	Committee Referral
163	O2015-8263	Grant(s) of privilege in public way for Accelerated Rehabilitation Centers	Arena (45)	Transportation
164	O2015-8265	Grant(s) of privilege in public way for Extra Space Storage	Arena (45)	Transportation
165	O2015-8267	Grant(s) of privilege in public way for Fernandez Insurance Agency, Inc.	Arena (45)	Transportation
166	O2015-8270	Grant(s) of privilege in public way for Frank's Chicago Shrimp House, Inc.	Arena (45)	Transportation
167	O2015-8273	Grant(s) of privilege in public way for State Farm Insurance	Arena (45)	Transportation
168	O2015-8276	Grant(s) of privilege in public way for Ricardo Villarreal	Arena (45)	Transportation
169	O2015-8281	Grant(s) of privilege in public way for Ecumenical Institute, The	Cappleman (46)	Transportation
170	O2015-8284	Grant(s) of privilege in public way for Flower Flat, The	Cappleman (46)	Transportation
171	O2015-8288	Grant(s) of privilege in public way for Imperial Towers Condo Assn.	Cappleman (46)	Transportation
172	O2015-8330	Grant(s) of privilege in public way for AT&T	Pawar (47)	Transportation
173	O2015-8333	Grant(s) of privilege in public way for Athletico Management	Pawar (47)	Transportation
174	O2015-8335	Grant(s) of privilege in public way for Bookcellar, The	Pawar (47)	Transportation
175	O2015-8337	Grant(s) of privilege in public way for Chicago Brauhaus, Inc.	Pawar (47)	Transportation
176	O2015-8339	Grant(s) of privilege in public way for Finley Dunne's - flagpoles	Pawar (47)	Transportation
177	O2015-8342	Grant(s) of privilege in public way for Finley Dunne's - sign	Pawar (47)	Transportation
178	O2015-8347	Grant(s) of privilege in public way for Ravensgoods	Pawar (47)	Transportation
179	O2015-8349	Grant(s) of privilege in public way for Stanley Brown Jewlist Ltd.	Pawar (47)	Transportation
180	O2015-8350	Grant(s) of privilege in public way for Uncle Dan's	Pawar (47)	Transportation
181	O2015-8351	Grant(s) of privilege in public way for Victor Bar, The	Pawar (47)	Transportation
182	O2015-8295	Grant(s) of privilege in public way for Chicago Housing Authority	Osterman (48)	Transportation
183	O2015-8299	Grant(s) of privilege in public way for Big Jones	Osterman (48)	Transportation
184	O2015-8301	Grant(s) of privilege in public way for Orangetheory Fitness	Osterman (48)	Transportation
185	O2015-8303	Grant(s) of privilege in public way for PB Maltz	Osterman (48)	Transportation
186	O2015-8304	Grant(s) of privilege in public way for State Farm Insurance Agency	Osterman (48)	Transportation
187	O2015-8306	Grant(s) of privilege in public way for Vincent	Osterman (48)	Transportation

	File #	Title	Sponsor(s)	Committee Referral	
188	O2015-8309	Grant(s) of privilege in public way for 5 Star Optical	Osterman (48)	Transportation	
189	O2015-8313	Grant(s) of privilege in public way for A&T Pancake House	Moore (49)	Transportation	
190	O2015-8316	Grant(s) of privilege in public way for Levy House	Moore (49)	Transportation	
191	O2015-8318	Grant(s) of privilege in public way for Morse L Drugs	Moore (49)	Transportation	
Grant(s) of Privilege - Amend					
192	O2015-8114	Amendment of grant(s) of privilege public way to South Town Sub	Burns (4)	Transportation	
193	O2015-8165	Amendment of grant(s) of privilege public way to Bongprint.com	Ramirez-Rosa (35)	Transportation	
194	O2015-8122	Amendment of grant(s) of privilege public way to Caninos De Michoacan	Villegas (36)	Transportation	
195	O2015-8116	Amendment of grant(s) of privilege public way to Standard Parking	Reilly (42)	Transportation	
196	O2015-8112	Amendment of grant(s) of privilege public way to North Kenmore Condominium	Smith (43)	Transportation	
197	O2015-8155	Amendment of grant(s) of privilege public way to Petsmart, Inc.	Cappleman (46)	Transportation	
Historical Landmark Designation(s)					
198	O2015-8024	Historical landmark designation for East Village District - amend	Hopkins (2)	Zoning	
Historical Landmark Fee Waiver(s)					
199	Or2015-728	Landmark fee waiver for property at 215 E Cullerton St	Dowell (3)	Zoning	*Redacted Record*
Honorary Street Designation(s)					
200	O2015-8300	Honorary street designation as "Earle Johnson Way"	Moreno (1)	Transportation	
201	O2015-8161	Honorary street designation as "Quinn Kyles Avenue"	Burns (4)	Transportation	
202	O2015-8315	Honorary street designation as "Honorary Frank Ward, Sr. Way"	Solis (25)	Transportation	
203	O2015-8329	Honorary street designation as "Dr. Hiram Broyls Way"	Taliaferro (29)	Transportation	
Municipal Code Amendment(s)					
204	O2015-8025	Amendment of Municipal Code Section 9-64-170 regarding special parking permit requirements for certain vehicles on residential streets	Hopkins (2)	Pedestrian and Traffic Safety	
205	O2015-8252	Amendment of Municipal Code Chapter 8-16 by adding new Section 8-16-127 to restrict registered sexual offenders in Chicago Public Libraries	Quinn (13) Zalewski (23) Harris (8) Mendoza (Clerk) Napolitano (41)	Public Safety	

Legislation Referred to Committees at the Chicago City Council Meeting
11/18/2015
Section 3c - Aldermanic Introductions Regarding Unclassified Matters

	File #	Title	Sponsor(s)	Committee Referral	
206	O2015-8190	Amendment of Municipal Code Chapter 1-23 concerning pre-dispute arbitration agreements	Burke (14)	Finance	
207	O2015-8241	Amendment of Municipal Code Section 17-9-0129 concerning medical cannabis dispensing organizations and cultivation centers	Burke (14) Cochran (20)	Zoning	
208	O2015-8057	Amendment of Municipal Code Title 4 regarding penalty provisions for liquor license violations	Lopez (15)	License	*Redacted Record*
209	O2015-8266	Amendment of Municipal Code Chapter 4-156 concerning regulation of video gaming terminals	Lopez (15) Moreno (1) Solis (25) Reboyras (30) Ramirez-Rosa (35) Sadlowski Garza (10) Santiago (31) Villegas (36) Foulkes (16) Napolitano (41) Hairston (5) Zalewski (23) Scott, Jr. (24) Mitchell (7) Sawyer (6) Curtis (18) Moore (17) Waguespack (32) Cardenas (12) Hopkins (2) Brookins (21) Sposato (38) Mitts (37) O'Shea (19)	Finance	

Legislation Referred to Committees at the Chicago City Council Meeting
11/18/2015
Section 3c - Aldermanic Introductions Regarding Unclassified Matters

	File #	Title	Sponsor(s)	Committee Referral
210	O2015-8286	Amendment of Municipal Code Section 10-28-015 by modifying public way use permit process	Mitts (37) Osterman (48) Taliaferro (29) Sposato (38) Ervin (28) Laurino (39) Scott, Jr. (24) Moore (49) Silverstein (50) Cappleman (46) Foulkes (16) Mell (33) Arena (45) Waguespack (32) Curtis (18) Santiago (31) O'Connor (40) Reboyras (30) Villegas (36) Moreno (1) Dowell (3) Solis (25) Burnett (27) Zalewski (23) Munoz (22) Hairston (5) Sawyer (6) Cochran (20) Brookins (21) O'Shea (19) Mitchell (7) Harris (8) Moore (17) Sadlowski Garza (10) Thompson (11) Cardenas (12) Burns (4) Smith (43) Napolitano (41)	Transportation

Legislation Referred to Committees at the Chicago City Council Meeting
11/18/2015
Section 3c - Aldermanic Introductions Regarding Unclassified Matters

	File #	Title	Sponsor(s)	Committee Referral
211	O2015-8197	Amendment of Municipal Code Chapter 8-4 by adding new Section 8-4-160 concerning regulation of short-term rental facilitators and vacation rentals	Reilly (42) Smith (43) Hopkins (2) Napolitano (41) O'Shea (19) Arena (45) Osterman (48) Moore (49) Mitts (37) Burnett (27) Mell (33) Reboyras (30) Cappleman (46) Pawar (47) Tunney (44) Silverstein (50) Zalewski (23) Sposato (38) Waguespack (32) Santiago (31) Taliaferro (29) Scott, Jr. (24) Solis (25) Moreno (1) Foulkes (16) Thompson (11) Harris (8) Munoz (22) Laurino (39) Ervin (28) Dowell (3) Quinn (13) Hairston (5) Sadlowski Garza (10) Beale (9) O'Connor (40) Sawyer (6)	Rules

	File #	Title	Sponsor(s)	Committee Referral
212	O2015-8185	Amendment of Municipal Code Chapters 2-55 and 2-156 concerning powers and duties of Legislative Inspector General	Smith (43) Pawar (47) Villegas (36) Cappleman (46) Reilly (42) Ramirez-Rosa (35) Burns (4) O'Shea (19) Quinn (13) Sadlowski Garza (10) Foulkes (16) Napolitano (41) Sawyer (6) Moore (49) Tunney (44) Sposato (38) Moreno (1) Santiago (31) Silverstein (50) Cardenas (12) Osterman (48)	Rules
213	O2015-8325	Amendment of Municipal Code Section 13-64-270 concerning carbon monoxide detector requirements for Class B institutional and Class C assembly units	Arena (45) Cappleman (46) Moore (49) Osterman (48) Reboyras (30) Napolitano (41) Reilly (42) Hairston (5) Silverstein (50) Sadlowski Garza (10) Thompson (11) Ramirez-Rosa (35) Mell (33) Santiago (31) Hopkins (2) Munoz (22) Beale (9) Cardenas (12) Villegas (36) Waguespack (32) Taliaferro (29) Dowell (3) Moreno (1) Lopez (15)	Zoning
214	O2015-8247	Amendment of Municipal Code Section 4-64-180 regarding location restrictions for retail tobacco dealers	Pawar (47) O'Shea (19)	License
Sign(s)/Signboard(s)				
215	Or2015-687	Issuance of permits for sign(s)/signboard(s) at 1 W Superior St - 58 sq. ft.	Hopkins (2)	Zoning
216	Or2015-688	Issuance of permits for sign(s)/signboard(s) at 1 W Superior St - 96 sq. ft.	Hopkins (2)	Zoning

	File #	Title	Sponsor(s)	Committee Referral	
217	Or2015-689	Issuance of permits for sign(s)/signboard(s) at 1840 N Clybourn Ave - 100 sq. ft.	Hopkins (2)	Zoning	
218	Or2015-690	Issuance of permits for sign(s)/signboard(s) at 1 W Superior St - 75 sq. ft.	Hopkins (2)	Zoning	
219	Or2015-729	Issuance of permits for sign(s)/signboard(s) at 1255 S Wabash Ave	Dowell (3)	Zoning	
220	Or2015-731	Issuance of permits for sign(s)/signboard(s) at 7511 S Cottage Grove Ave	Harris (8)	Zoning	
221	Or2015-700	Issuance of permits for sign(s)/signboard(s) at 4760 S Kedzie Ave	Burke (14)	Zoning	
222	Or2015-701	Issuance of permits for sign(s)/signboard(s) at 4150 S Pulaski Rd	Burke (14)	Zoning	
223	Or2015-704	Issuance of permits for sign(s)/signboard(s) at 6307 S Stewart Ave -- 162 square feet	Cochran (20)	Zoning	
224	Or2015-705	Issuance of permits for sign(s)/signboard(s) at 6307 S Stewart Ave -- 199 square feet	Cochran (20)	Zoning	
225	Or2015-706	Issuance of permits for sign(s)/signboard(s) at 6307 S Stewart Ave -- 132 square feet	Cochran (20)	Zoning	
226	Or2015-733	Issuance of permits for sign(s)/signboard(s) at 6307 S Stewart Ave -- north elevation	Cochran (20)	Zoning	
227	Or2015-734	Issuance of permits for sign(s)/signboard(s) at 6307 S Stewart Ave -- east elevation	Cochran (20)	Zoning	
228	Or2015-732	Issuance of permits for sign(s)/signboard(s) at 685 W Ohio St - Signs 1 and 2	Burnett (27)	Zoning	
229	Or2015-703	Issuance of permits for sign(s)/signboard(s) at 6000 W Addison St	Villegas (36)	Zoning	
230	Or2015-723	Issuance of permits for sign(s)/signboard(s) at American Airlines O'Hare International Airport Hangar - 1,378.5 sq. ft.	Napolitano (41)	Zoning	
231	Or2015-724	Issuance of permits for sign(s)/signboard(s) at American Airlines O'Hare International Airport Hangar - 613 sq. ft.	Napolitano (41)	Zoning	
232	Or2015-725	Issuance of permits for sign(s)/signboard(s) at American Airlines O'Hare International Airport Hangar - 425.83 sq. ft.	Napolitano (41)	Zoning	
233	Or2015-726	Issuance of permits for sign(s)/signboard(s) at American Airlines O'Hare International Airport Hangar - 272.67 sq. ft.	Napolitano (41)	Zoning	
234	Or2015-727	Issuance of permits for sign(s)/signboard(s) at American Airlines O'Hare International Airport Hangar - 156 sq. ft.	Napolitano (41)	Zoning	*Redacted Record*
235	Or2015-730	Issuance of permits for sign(s)/signboard(s) at 111 W Illinois St	Reilly (42)	Zoning	
236	Or2015-735	Issuance of permits for sign(s)/signboard(s) at 111 W Illinois St. -- south elevation	Reilly (42)	Zoning	
Taxicab Stand(s) - Establish					
237	O2015-8413	Establishment of taxicab stand(s) at W Belmont Ave and N Sheffield Ave	Tunney (44)	Transportation	

Legislation Referred to Committees at the Chicago City Council Meeting
11/18/2015
Section 3c - Aldermanic Introductions Regarding Unclassified Matters

	File #	Title	Sponsor(s)	Committee Referral
Vacation(s) of Public Alley(s)				
238	O2015-8331	Vacation of portion of public alley(s) in area bounded by E 63rd St and E 64th St	Cochran (20)	Transportation

City of Chicago

O2015-8290

Office of the City Clerk

Document Tracking Sheet

Meeting Date:	11/18/2015
Sponsor(s):	Burnett (27)
Type:	Ordinance
Title:	Amendment of Municipal Code Section 4-60-023 (27.146) to allow additional package goods licenses on portion(s) of W Hubbard St
Committee(s) Assignment:	Committee on License and Consumer Protection

Comm. on License
November 18, 2015

ORDINANCE

BE IT ORDAINED BY THE CITY COUNCIL OF THE CITY OF CHICAGO:

SECTION 1. Section 4-60-023 of the Municipal Code of Chicago is hereby amended by deleting the language struck through, as follows:

4-60-023 Restrictions on additional licenses.

Subject to the provisions of subsection 4-60-021(c), no additional package goods license shall be issued for any premises located within the following areas:

(Omitted text is unaffected by this ordinance)

~~(**27.146**) On Hubbard Street, from Ashland Avenue to Wood Street.~~

(Omitted text is unaffected by this ordinance)

SECTION 2. This ordinance shall be in force and effect upon passage and publication.

Walter Burnett, Jr.
Alderman, 27th Ward

City of Chicago

O2015-8055

Office of the City Clerk

Document Tracking Sheet

Meeting Date:	11/18/2015
Sponsor(s):	O'Connor (40)
Type:	Ordinance
Title:	Amendment of Municipal Code Section 4-60-023 (40.3(b)) to allow additional package goods licenses on portion(s) of N Clark St
Committee(s) Assignment:	Committee on License and Consumer Protection

ORDINANCE

BE IT ORDAINED BY THE CITY COUNCIL OF THE CITY OF CHICAGO:

SECTION 1. Section 4-60-023 of the Municipal Code of Chicago is hereby amended by deleting the language struck through, as follows:

4-60-023 Restrictions on additional licenses.

Subject to the provisions of subsection 4-60-021(c), no additional package goods license shall be issued for any premises located within the following areas:

(Omitted text is unaffected by this ordinance)

~~(40.3(b)) On the east side of Clark Street, from Devon Avenue to Wallen Avenue.~~

(Omitted text is unaffected by this ordinance)

SECTION 2. This ordinance shall be in force and effect upon passage and publication.

Patrick O'Connor
Alderman, 40th Ward

City of Chicago

O2015-8226

Office of the City Clerk

Document Tracking Sheet

Meeting Date:	11/18/2015
Sponsor(s):	Moreno (1)
Type:	Ordinance
Title:	Exemption from physical barrier requirement for commercial driveway alley access for Mev Bucktown LLC
Committee(s) Assignment:	Committee on Transportation and Public Way

BE IT ORDAINED BY THE CITY COUNCIL OF THE CITY OF CHICAGO:

SECTION 1. Section 10-20-430 of the Municipal Code of Chicago, Commissioner of Transportation is hereby authorized and directed to exempt **MEV BUCKTOWN LLC** of **1654 North Western Avenue Chicago, IL 60647**, from the provisions requiring barriers as a prerequisite to prohibit alley ingress and egress to parking facilities for Premise Address.

SECTION 2. This ordinance shall take effect and be in force from and after its passage and publication.

Proco Joe Moreno
Alderman, 1st Ward

City of Chicago

O2015-8221

Office of the City Clerk

Document Tracking Sheet

Meeting Date:	11/18/2015
Sponsor(s):	Dowell (3)
Type:	Ordinance
Title:	Exemption from physical barrier requirement for commercial driveway alley access for Windy City Real Estate
Committee(s) Assignment:	Committee on Transportation and Public Way

BE IT ORDAINED BY THE CITY COUNCIL OF THE CITY OF CHICAGO:

SECTION 1: **Section 10-20-430 of the Municipal Code of Chicago, the Commissioner of Transportation is hereby authorized and directed to exempt Windy City Real Estate of 737 North Michigan Avenue, Suite 1230, Chicago, IL from requiring barriers as a prerequisite to prohibit alley ingress and egress to parking facilities for premise address: 2014-2036 South Michigan Avenue.**

SECTION 2: **This ordinance shall take effect and be in force from and after its passage and publication.**

Pat Dowell

Pat Dowell

Alderman, 3rd Ward

City of Chicago

O2015-8008

Office of the City Clerk

Document Tracking Sheet

Meeting Date:	11/18/2015
Sponsor(s):	Reboyras (30)
Type:	Ordinance
Title:	Exemption from physical barrier requirement for commercial driveway alley access for Stellar Wireless Chicago Group, Inc.
Committee(s) Assignment:	Committee on Transportation and Public Way

Council Meeting
November 18, 2015
Committee on Transportation

BE IT ORDAINED BY THE CITY COUNCIL OF THE CITY OF CHICAGO:

SECTION 1. Section 10-20-430 of the Municipal Code of Chicago, the Director of Revenue is hereby authorized and directed to exempt:

Stellar Wireless Chicago Group, Inc.
Aman Sharma
3238 N. Pulaski Rd.

from the provisions requiring barriers as a prerequisite to prohibit alley ingress and egress to parking facilities for premise(s) address.

SECTION 2. This ordinance shall take effect and be in force from and after its passage and due publication.

Ariel E. Reboyras
30th Ward Alderman

2015 NOV -5 AM 11:04

City of Chicago

O2015-8056

Office of the City Clerk

Document Tracking Sheet

Meeting Date:	11/18/2015
Sponsor(s):	Reboyras (30)
Type:	Ordinance
Title:	Exemption from physical barrier requirement for commercial driveway alley access for Olympic Dodge
Committee(s) Assignment:	Committee on Transportation and Public Way

Council Meeting
November 18, 2015
Committee on Transportation


BE IT ORDAINED BY THE CITY COUNCIL OF THE CITY OF CHICAGO:

SECTION 1. Section 10-20-430 of the Municipal Code of Chicago, the Director of Revenue is hereby authorized and directed to exempt:

Olympic Dodge
3255 North Cicero Avenue

from the provisions requiring barriers as a prerequisite to prohibit alley ingress and egress to parking facilities for premise(s) address.

SECTION 2. This ordinance shall take effect and be in force from and after its passage and due publication.

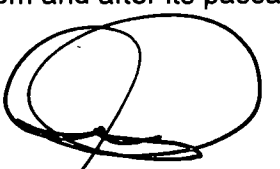

Ariel E. Reboyras
30th Ward Alderman

City of Chicago

O2015-8229

Office of the City Clerk

Document Tracking Sheet

Meeting Date:	11/18/2015
Sponsor(s):	Waguespack (32)
Type:	Ordinance
Title:	Exemption from physical barrier requirement for commercial driveway alley access for Primary Investments LLC
Committee(s) Assignment:	Committee on Transportation and Public Way

BE IT ORDAINED BY THE CITY COUNCIL OF THE CITY OF CHICAGO:

SECTION 1. Pursuant to Section 10-20-430 of the Municipal Code of Chicago, the Director of the Department of Revenue is hereby authorized and directed to exempt **Primary Investments LLC** at **3265 W Fullerton** from requiring barriers as a prerequisite to prohibit alley ingress and egress to parking facilities for premise address.

SECTION 2. This ordinance shall take effect and be in force upon its passage and publication.

Scott Waguespack
Alderman, 32nd Ward

City of Chicago

O2015-8232

Office of the City Clerk

Document Tracking Sheet

Meeting Date:	11/18/2015
Sponsor(s):	Smith (43)
Type:	Ordinance
Title:	Exemption from physical barrier requirement for commercial driveway alley access for Fox Chicago LLC
Committee(s) Assignment:	Committee on Transportation and Public Way

Alley Access
Committee on Transportation and Public Way
November 18, 2015
City Council

BE IT ORDAINED BY THE CITY COUNCIL OF THE CITY OF CHICAGO:

SECTION 1. Pursuant to Section 10-20-435 of the Municipal Code of the City of Chicago, the Commissioner of the Department of Transportation is hereby authorized and directed to exempt Fox Chicago LLC, of 2603-2611 North Halsted Street, Chicago, Illinois 60614, from the Municipal Code provision prohibiting alley access to any parking lot or garage if the capacity of that lot or garage is in excess of six spaces.

SECTION 2. This ordinance shall take effect and be in force upon its passage and publication.

MICHELE SMITH
Alderman, 43rd Ward

City of Chicago

O2015-8234

Office of the City Clerk

Document Tracking Sheet

Meeting Date:	11/18/2015
Sponsor(s):	Smith (43)
Type:	Ordinance
Title:	Exemption from physical barrier requirement for commercial driveway alley access for The Grove at Lincoln Park Living & Rehab Center
Committee(s) Assignment:	Committee on Transportation and Public Way

Alley Access
Committee on Transportation and Public Way
November 18, 2015
City Council

BE IT ORDAINED BY THE CITY COUNCIL OF THE CITY OF CHICAGO:

SECTION 1. Pursuant to Section 10-20-435 of the Municipal Code of the City of Chicago, the Commissioner of the Department of Transportation is hereby authorized and directed to exempt The Grove at Lincoln Park Living & Rehab Center, of 2733 North Hampden Court, Chicago, Illinois 60614, from the Municipal Code provision prohibiting alley access to any parking lot or garage if the capacity of that lot or garage is in excess of six spaces.

SECTION 2. This ordinance shall take effect and be in force upon its passage and publication.



MICHELE SMITH
Alderman, 43rd Ward

City of Chicago

O2015-8237

Office of the City Clerk

Document Tracking Sheet

Meeting Date:	11/18/2015
Sponsor(s):	Moore (49)
Type:	Ordinance
Title:	Exemption from physical barrier requirement for commercial driveway alley access for Anytime Fitness
Committee(s) Assignment:	Committee on Transportation and Public Way

ORDINANCE

1344 West Devon Avenue

Be It Ordained by the City Council of the City of Chicago:

SECTION 1. Pursuant to Section 10-20-430 of the Municipal Code of Chicago, the Director of Transportation is hereby authorized and directed to exempt Anytime Fitness, 1344 West Devon Avenue, Chicago IL 60660, from the provisions requiring barriers as a prerequisite to prohibit alley ingress and egress to parking facilities for 1344 West Devon Avenue.

SECTION 2. This ordinance shall take effect and be in force from and after its passage and publication.

Joseph A. Moore
Alderman 49th Ward

ORDINANCE

1344 West Devon Avenue

Be It Ordained by the City Council of the City of Chicago:

SECTION 1. Pursuant to Section 10-20-430 of the Municipal Code of Chicago, the Director of Transportation is hereby authorized and directed to exempt Anytime Fitness, 1344 West Devon Avenue, Chicago IL 60660, from the provisions requiring barriers as a prerequisite to prohibit alley ingress and egress to parking facilities for 1344 West Devon Avenue.

SECTION 2. This ordinance shall take effect and be in force from and after its passage and publication.

Joseph A. Moore
Alderman 49th Ward

City of Chicago

Office of the City Clerk

Document Tracking Sheet

O2015-8053

Meeting Date:	11/18/2015
Sponsor(s):	Villegas (36)
Type:	Ordinance
Title:	Annual Appropriation Ordinance Year 2016 amendment regarding appropriate use of motor fuel taxes
Committee(s) Assignment:	Committee on Budget and Government Operations

ORDINANCE

Amending the Annual Appropriation Ordinance of the City of Chicago for the Year 2016

WHEREAS, taxpayers in the City of Chicago pay to the State of Illinois and the City itself certain motor fuel taxes; and

WHEREAS, the safety and health of Chicago taxpayers, residents, and visitors depend upon the construction and maintenance of roads, highways, bridges, alleys and other public ways; and

WHEREAS, certain roads, highways, bridges, alleys and other public ways utilized for transportation are in need of repair, upkeep, and maintenance; and

WHEREAS, the City Council may amend the 2016 Annual Appropriation Bill in such time and manner as is permitted by the City's home-rule authority and Illinois statute; now, therefore,

BE IT ORDAINED BY THE CITY COUNCIL OF THE CITY OF CHICAGO:

That Section 1 of the Annual Appropriation Ordinance of the City of Chicago for the Year 2016 is hereby amended by adding the underscored text and deleting the struck-through text as follows:

Section 1. The following sums of money set apart according to departments and other separate agencies of the City Government are appropriated from the respective funds designated in in this ordinance for the objects and purposes stated herein, and no other, to defray necessary expenses and liabilities of the City of Chicago to be paid or incurred during the fiscal years beginning January 1, 2015 and 2016, provided that, except with respect to payments authorized by an ordinance authorizing bonds or notes heretofore adopted by the City and payments authorized by contracts heretofore approved by the authorized City authorities, all revenue received by the City of Chicago that is derived from a tax on motor fuel levied by the United States, the State of Illinois, or the City of Chicago shall be used strictly and solely to pay expenses incurred on the construction, repair, upkeep, and maintenance of roads, highways, bridges, alleys, crossings, tracks and other public ways associated with transportation. References hereinafter to Community Development Block grant funds are provided for descriptive purposes only, and shall not be considered appropriations.



Gilbert Villegas
Alderman, 36th Ward

Budget and Government Ops.

Type: Ordinance

Title: Amendment of Annual Appropriation Ordinance for 2016 regarding appropriate use of motor fuel taxes

City of Chicago

O2015-8332

Office of the City Clerk

Document Tracking Sheet

Meeting Date:	11/18/2015
Sponsor(s):	Hopkins (2)
Type:	Ordinance
Title:	Awning(s) for Cornerstore Cleaners, Inc.
Committee(s) Assignment:	Committee on Transportation and Public Way

ORDINANCE
CORNERSTORE CLEANERS INC
Acct. No. 279092 - 1
Permit No. 1120591

Be It Ordained by the City Council of the City of Chicago:

SECTION 1. Permission and authority are hereby given and granted to CORNERSTORE CLEANERS INC, upon the terms and subject to the conditions of this ordinance to maintain and use, as now constructed, one (1) Awning(s) projecting over the public right-of-way adjacent to its premises known as 451 W. North Ave..

Said Awning(s) at WEST NORTH AVE measure(s):
One (1) at twenty-four (24) feet in length, and two (2) feet in width for a total of forty-eight (48) square feet.

The location of said privilege shall be as shown on prints kept on file with the Department of Business Affairs and Consumer Protection and the Office of the City Clerk.

Said privilege shall be constructed in accordance with plans and specifications approved by the Zoning Department - Signs.

This grant of privilege in the public way shall be subject to the provisions of Section 10-28-015 and all other required provisions of the Municipal Code of Chicago.

The grantee shall pay to the City of Chicago as compensation for the privilege #1120591 herein granted the sum of fifty ($50.00) per annum in advance.


A 25% penalty will be added for payments received after due date.

The permit holder agrees to hold the City of Chicago harmless for any damage, relocation or replacement costs associated with damage, relocation or removal of private property caused by the City performing work in the public way.

Authority herein given and granted for a period of five (5) years from and after 05/09/2010.

Alderman Brian Hopkins

Brian Hopkins 2nd Ward

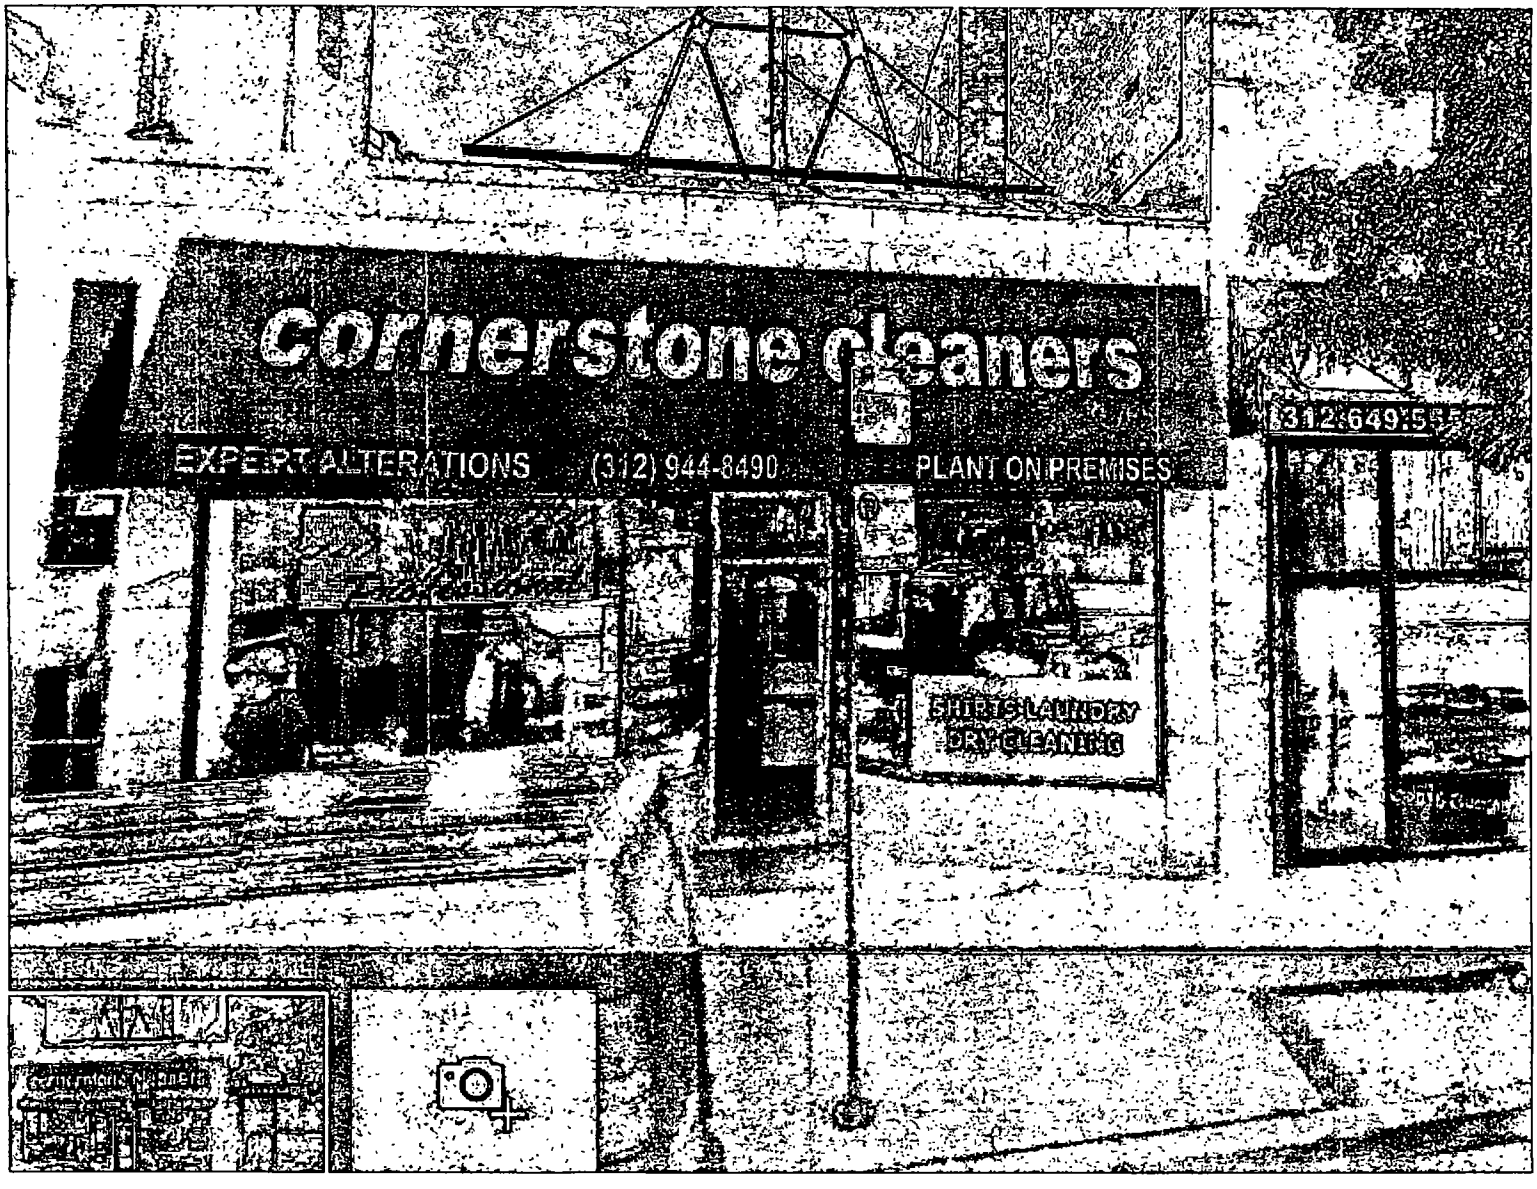
cornerstone cleaners
EXPERT ALTERATIONS
(312) 944-8490
PLANT ON PREMISES
312-649-5
LAUNDRY
DRY CLEANING

Department of Business Affairs and Consumer Protection
Small Business Center - Public Way Use Unit
City Hall - 121 N. LaSalle Street, Room 800 • Chicago, IL 60602
312-74-GOBIZ / 312-744-6249 • (312) 744-1944 (TTY)
http://www.cityofchicago.org/bacp

11/18/2015

Alderman **Brian Hopkins**
Ward # **02**
City of Chicago
City Hall, Room **200**
121 North LaSalle Street
Chicago, Illinois 60602

Re: An ordinance to use and maintain a portion of the public right-of-way for **one (1) awning(s)** for **CORNERSTORE CLEANERS INC**, adjacent to the premises known as **451 W. North Ave.**.

Dear Alderman **Brian Hopkins**:

The applicant referenced above has requested the use of the public right-of-way for a **awning(s)**. An ordinance has been prepared by the Department of Business Affairs and Consumer Protection – Small Business Center - Public Way Use Unit for presentation to the City Council. Because this request was made for properties located in your ward, as approved by you as per the attached, I respectfully request that you introduce the attached ordinance at the next City Council meeting.

If you have any questions regarding this ordinance, please contact Anthony Bertuca at (312) 744-5506.

Department of Business Affairs and Consumer Protection

City of Chicago

O2015-8334

Office of the City Clerk

Document Tracking Sheet

Meeting Date:	11/18/2015
Sponsor(s):	Hopkins (2)
Type:	Ordinance
Title:	Awning(s) for Drybar Holdings LLC
Committee(s) Assignment:	Committee on Transportation and Public Way

ORDINANCE
DRYBAR HOLDINGS LLC
Acct. No. 384732 - 3
Permit No. 1120662

Be It Ordained by the City Council of the City of Chicago:

SECTION 1. Permission and authority are hereby given and granted to DRYBAR HOLDINGS LLC, upon the terms and subject to the conditions of this ordinance to construct, install, maintain and use four (4) Awning(s) projecting over the public right-of-way adjacent to its premises known as 755 N. Wells St..

Said Awning(s) at N. Wells Street measure(s):
Three (3) at ten point three three (10.33) feet in length, and one point five (1.5) foot in width for a total of forty-six point four nine (46.49) square feet.

Said Awning(s) at W. Chicago Avenue measure(s):
One (1) at ten point three three (10.33) feet in length, and one point five (1.5) foot in width for a total of fifteen point five (15.5) square feet.

The location of said privilege shall be as shown on prints kept on file with the Department of Business Affairs and Consumer Protection and the Office of the City Clerk.

Said privilege shall be constructed in accordance with plans and specifications approved by the Zoning Department - Signs.

This grant of privilege in the public way shall be subject to the provisions of Section 10-28-015 and all other required provisions of the Municipal Code of Chicago.

The grantee shall pay to the City of Chicago as compensation for the privilege #1120662 herein granted the sum of one hundred seventy-five ($175.00) per annum in advance.


A 25% penalty will be added for payments received after due date.

The permit holder agrees to hold the City of Chicago harmless for any damage, relocation or replacement costs associated with damage, relocation or removal of private property caused by the City performing work in the public way.

Authority herein given and granted for a period of five (5) years from and after Date of Passage.

Alderman Brian Hopkins

Brian Hopkins 2nd Ward

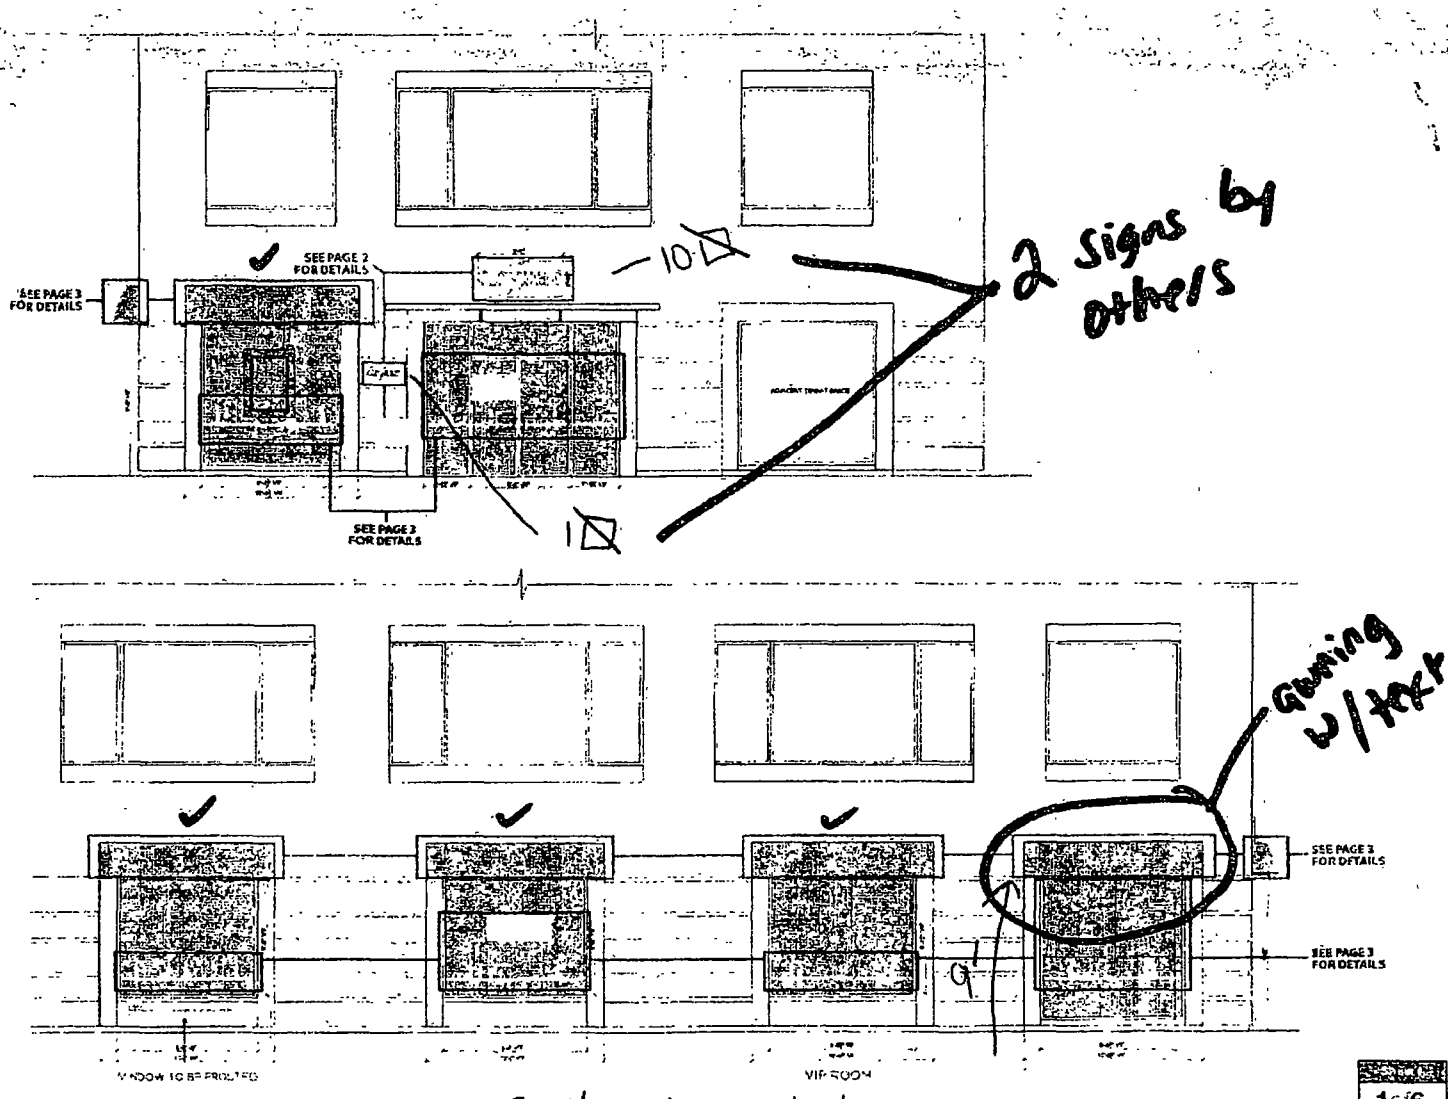
SEE PAGE 2 FOR DETAILS
SEE PAGE 3 FOR DETAILS
SEE PAGE 3 FOR DETAILS
SEE PAGE 3 FOR DETAILS
SEE PAGE 3 FOR DETAILS
VIP ROOM
10
10
2 signs by others
Gaming w/text
✓ = 4 awnings no text
106

Department of Business Affairs and Consumer Protection
Small Business Center - Public Way Use Unit
City Hall - 121 N. LaSalle Street, Room 800 • Chicago, IL 60602
312-74-GOBIZ / 312-744-6249 • (312) 744-1944 (TTY)
http://www.cityofchicago.org/bacp

11/18/2015

Alderman **Brian Hopkins**
Ward # **02**
City of Chicago
City Hall, Room **200**
121 North LaSalle Street
Chicago, Illinois 60602

Re: An ordinance to use and maintain a portion of the public right-of-way for **four (4) awning(s)** for **DRYBAR HOLDINGS LLC**, adjacent to the premises known as **755 N. Wells St.**.

Dear Alderman **Brian Hopkins**:

The applicant referenced above has requested the use of the public right-of-way for a **awning(s)**. An ordinance has been prepared by the Department of Business Affairs and Consumer Protection – Small Business Center - Public Way Use Unit for presentation to the City Council. Because this request was made for properties located in your ward, as approved by you as per the attached, I respectfully request that you introduce the attached ordinance at the next City Council meeting.

If you have any questions regarding this ordinance, please contact Anthony Bertuca at (312) 744-5506.

Department of Business Affairs and Consumer Protection

City of Chicago

O2015-8336

Office of the City Clerk

Document Tracking Sheet

Meeting Date:	11/18/2015
Sponsor(s):	Hopkins (2)
Type:	Ordinance
Title:	Awning(s) for Sparrow
Committee(s) Assignment:	Committee on Transportation and Public Way

ORDINANCE
SPARROW
Acct. No. 391926 - 1
Permit No. 1120679

Be It Ordained by the City Council of the City of Chicago:

SECTION 1. Permission and authority are hereby given and granted to SPARROW, upon the terms and subject to the conditions of this ordinance to construct, install, maintain and use one (1) Awning(s) projecting over the public right-of-way adjacent to its premises known as 12 W. Elm St..

Said Awning(s) at W. Elm measure(s):
One (1) at eleven point six seven (11.67) feet in length, and two point five (2.5) feet in width for a total of twenty-nine point one eight (29.18) square feet.

The location of said privilege shall be as shown on prints kept on file with the Department of Business Affairs and Consumer Protection and the Office of the City Clerk.

Said privilege shall be constructed in accordance with plans and specifications approved by the Zoning Department - Signs.

This grant of privilege in the public way shall be subject to the provisions of Section 10-28-015 and all other required provisions of the Municipal Code of Chicago.

The grantee shall pay to the City of Chicago as compensation for the privilege #1120679 herein granted the sum of fifty ($50.00) per annum in advance.


A 25% penalty will be added for payments received after due date.

The permit holder agrees to hold the City of Chicago harmless for any damage, relocation or replacement costs associated with damage, relocation or removal of private property caused by the City performing work in the public way.

Authority herein given and granted for a period of five (5) years from and after Date of Passage.

Alderman Brian Hopkins

Brian Hopkins 2nd Ward

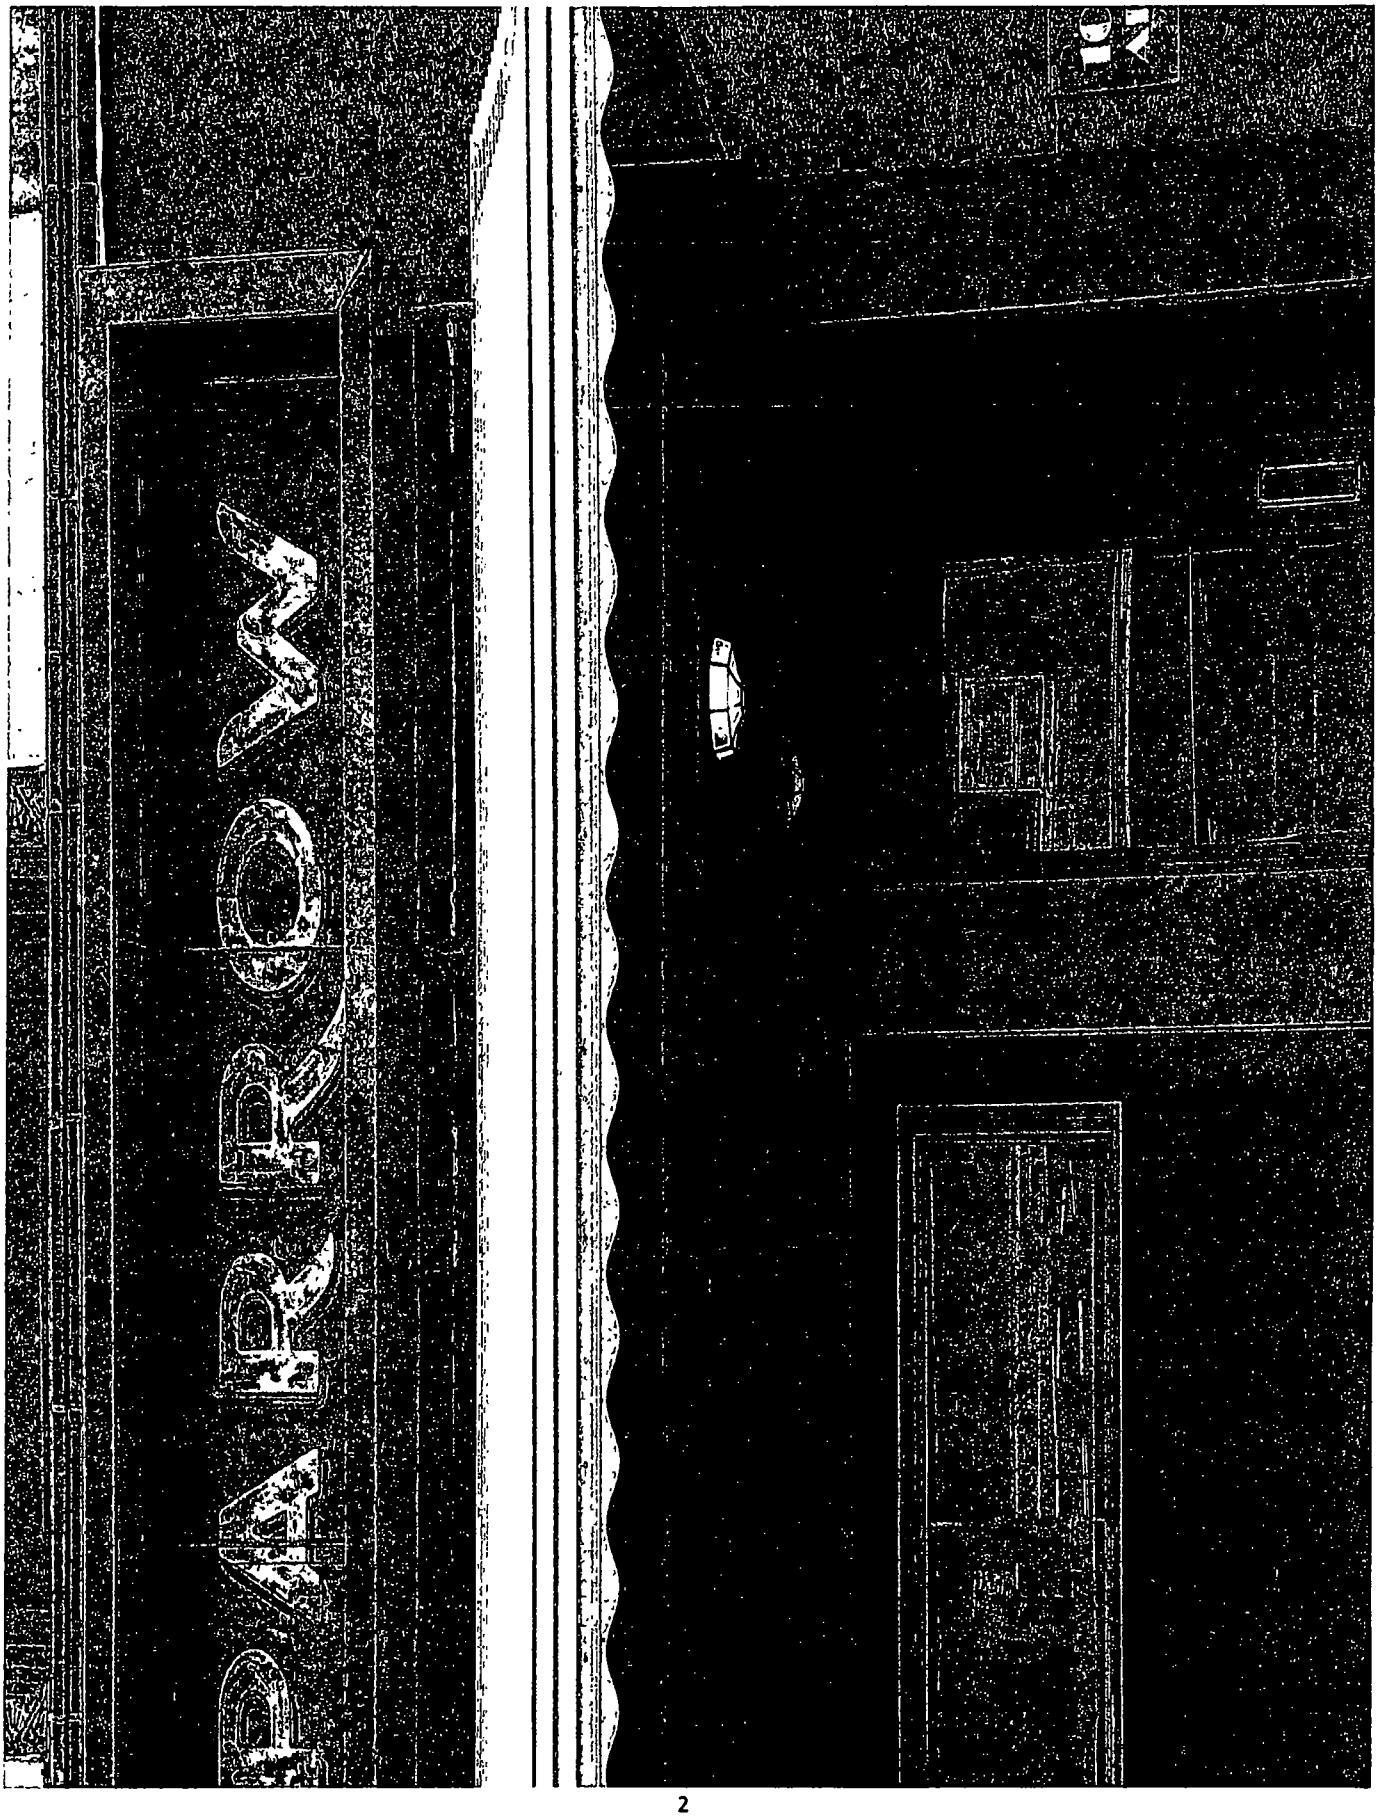

Department of Business Affairs and Consumer Protection
Small Business Center - Public Way Use Unit
City Hall - 121 N. LaSalle Street, Room 800 • Chicago, IL 60602
312-74-GOBIZ / 312-744-6249 • (312) 744-1944 (TTY)
http://www.cityofchicago.org/bacp

11/18/2015

Alderman **Brian Hopkins**
Ward # **02**
City of Chicago
City Hall, Room **200**
121 North LaSalle Street
Chicago, Illinois 60602

Re: An ordinance to use and maintain a portion of the public right-of-way for **one (1) awning(s)** for **SPARROW**, adjacent to the premises known as **12 W. Elm St.**.

Dear Alderman **Brian Hopkins**:

The applicant referenced above has requested the use of the public right-of-way for a **awning(s)**. An ordinance has been prepared by the Department of Business Affairs and Consumer Protection – Small Business Center - Public Way Use Unit for presentation to the City Council. Because this request was made for properties located in your ward, as approved by you as per the attached, I respectfully request that you introduce the attached ordinance at the next City Council meeting.

If you have any questions regarding this ordinance, please contact Anthony Bertuca at (312) 744-5506.

Department of Business Affairs and Consumer Protection

City of Chicago

O2015-8338

Office of the City Clerk

Document Tracking Sheet

Meeting Date:	11/18/2015
Sponsor(s):	Sadlowski Garza (10)
Type:	Ordinance
Title:	Awning(s) for M. Johnson Insurance Agency, Inc.
Committee(s) Assignment:	Committee on Transportation and Public Way

ORDINANCE
M. Johnson Insurance Agency Inc.
Acct. No. 398884 - 1
Permit No. 1119105

Be It Ordained by the City Council of the City of Chicago:

SECTION 1. Permission and authority are hereby given and granted to M. Johnson Insurance Agency Inc., upon the terms and subject to the conditions of this ordinance to construct, install, maintain and use three (3) Awning(s) projecting over the public right-of-way adjacent to its premises known as 3659 E. 106th St..

Said Awning(s) at E. 106th Street measure(s):
One (1) at four point eight three (4.83) feet in length, and four (4) feet in width for a total of nineteen point three two (19.32) square feet.
One (1) at seven point eight three (7.83) feet in length, and four (4) feet in width for a total of thirty-one point three two (31.32) square feet.
One (1) at twenty-three (23) feet in length, and four (4) feet in width for a total of ninety-two (92) square feet.

The location of said privilege shall be as shown on prints kept on file with the Department of Business Affairs and Consumer Protection and the Office of the City Clerk.

Said privilege shall be constructed in accordance with plans and specifications approved by the Zoning Department - Signs.

This grant of privilege in the public way shall be subject to the provisions of Section 10-28-015 and all other required provisions of the Municipal Code of Chicago.

The grantee shall pay to the City of Chicago as compensation for the privilege #1119105 herein granted the sum of one hundred fifty ($150.00) per annum in advance.

A 25% penalty will be added for payments received after due date.

The permit holder agrees to hold the City of Chicago harmless for any damage, relocation or replacement costs associated with damage, relocation or removal of private property caused by the City performing work in the public way.


Authority herein given and granted for a period of five (5) years from and after Date of Passage.

Alderman _____


Susan Sadlowski Garza 10th Ward



EXISTING

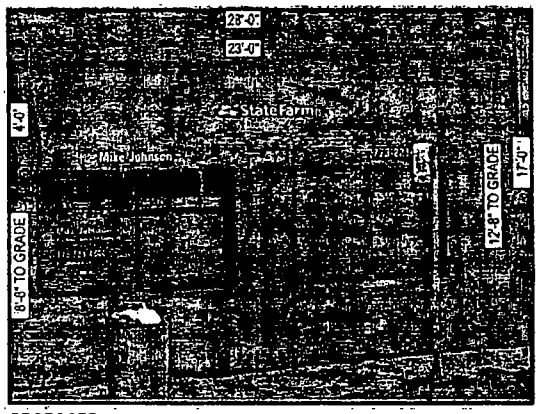

PROPOSED

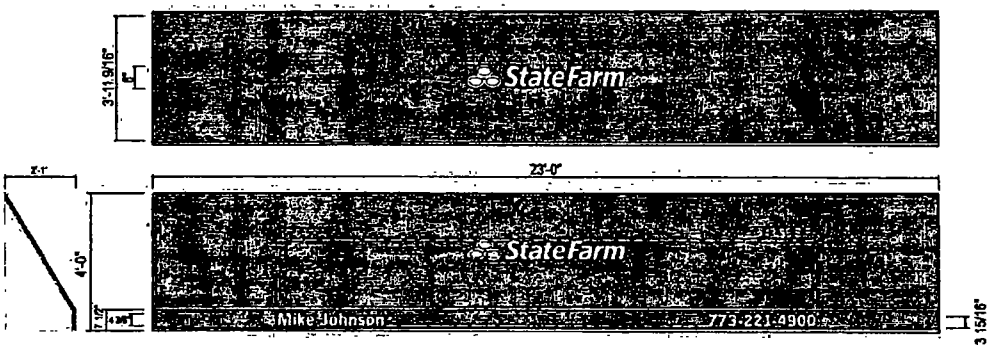

A2 A3

NEW NON-ILLUMINATED AWNING

SIGN 3
QTY 1
NOTE FIELD VERIFY ALL DIMENSIONS PRIOR TO FABRICATION

SCALE 1/4"=1'-0"

Drawing prepared by: ICON

RECOMMENDATION

Location: 3659 E 106th St, Chicago, IL 60617
Proj #: 4123
Loc #: 139012
File Path: Active\ACCOUNTS\S\State Farm\Projects\4123\Locations\4123_139012_Chicago_IL

Drawing prepared for: StateFarm

Rev #	Engr.	Date:	Proj. Mgr.	Draw. By:	Revision Description
Rev 1	210494	05/12/15	JP	S	Added sign 3 (typ.)
Rev 2	211154	05/27/15	JP	S	Revised Proj. (typ.)
Rev 3	211410	06/26/15	JP	S	Revised per request
Rev 4	000000	00/00/00	XXX	XXX	
Rev 5	000000	00/00/00	XXX	XXX	
Rev 6	000000	00/00/00	XXX	XXX	

Drawing is the exclusive property of ICON. Any unauthorized use or duplication is not permitted.

Department of Business Affairs and Consumer Protection
Small Business Center - Public Way Use Unit
City Hall - 121 N. LaSalle Street, Room 800 • Chicago, IL 60602
312-74-GOBIZ / 312-744-6249 • (312) 744-1944 (TTY)
http://www.cityofchicago.org/bacp

11/18/2015

Alderman **Susan Sadlowski Garza**
Ward # **10**
City of Chicago
City Hall, Room **200**
121 North LaSalle Street
Chicago, Illinois 60602

Re: An ordinance to use and maintain a portion of the public right-of-way for **three (3) awning(s)** for **M. Johnson Insurance Agency Inc.**, adjacent to the premises known as **3659 E. 106th St.**.

Dear Alderman **Susan Sadlowski Garza**:

The applicant referenced above has requested the use of the public right-of-way for a **awning(s)**. An ordinance has been prepared by the Department of Business Affairs and Consumer Protection – Small Business Center - Public Way Use Unit for presentation to the City Council. Because this request was made for properties located in your ward, as approved by you as per the attached, I respectfully request that you introduce the attached ordinance at the next City Council meeting.

If you have any questions regarding this ordinance, please contact Anthony Bertuca at (312) 744-5506.

Department of Business Affairs and Consumer Protection

City of Chicago

O2015-8341

Office of the City Clerk

Document Tracking Sheet

Meeting Date:	11/18/2015
Sponsor(s):	Quinn (13)
Type:	Ordinance
Title:	Awning(s) for Family Dollar Store No. 10874
Committee(s) Assignment:	Committee on Transportation and Public Way

ORDINANCE
FAMILY DOLLAR STORE # 10874
Acct. No. 11071 - 139
Permit No. 1115899

Be It Ordained by the City Council of the City of Chicago:

SECTION 1. Permission and authority are hereby given and granted to FAMILY DOLLAR STORE # 10874, upon the terms and subject to the conditions of this ordinance to construct, install, maintain and use one (1) Awning(s) projecting over the public right-of-way adjacent to its premises known as 6540 S. Pulaski Rd..

Said Awning(s) at S. Pulaski Road measure(s):
One (1) at seventy-six (76) feet in length, and three point two five (3.25) feet in width for a total of two hundred forty-seven (247) square feet.

The location of said privilege shall be as shown on prints kept on file with the Department of Business Affairs and Consumer Protection and the Office of the City Clerk.

Said privilege shall be constructed in accordance with plans and specifications approved by the Zoning Department - Signs.

This grant of privilege in the public way shall be subject to the provisions of Section 10-28-015 and all other required provisions of the Municipal Code of Chicago.

The grantee shall pay to the City of Chicago as compensation for the privilege #1115899 herein granted the sum of one hundred one ($101.00) per annum in advance.

A 25% penalty will be added for payments received after due date.


The permit holder agrees to hold the City of Chicago harmless for any damage, relocation or replacement costs associated with damage, relocation or removal of private property caused by the City performing work in the public way.

Authority herein given and granted for a period of five (5) years from and after Date of Passage.

Alderman _____

Marty Quinn 13th Ward

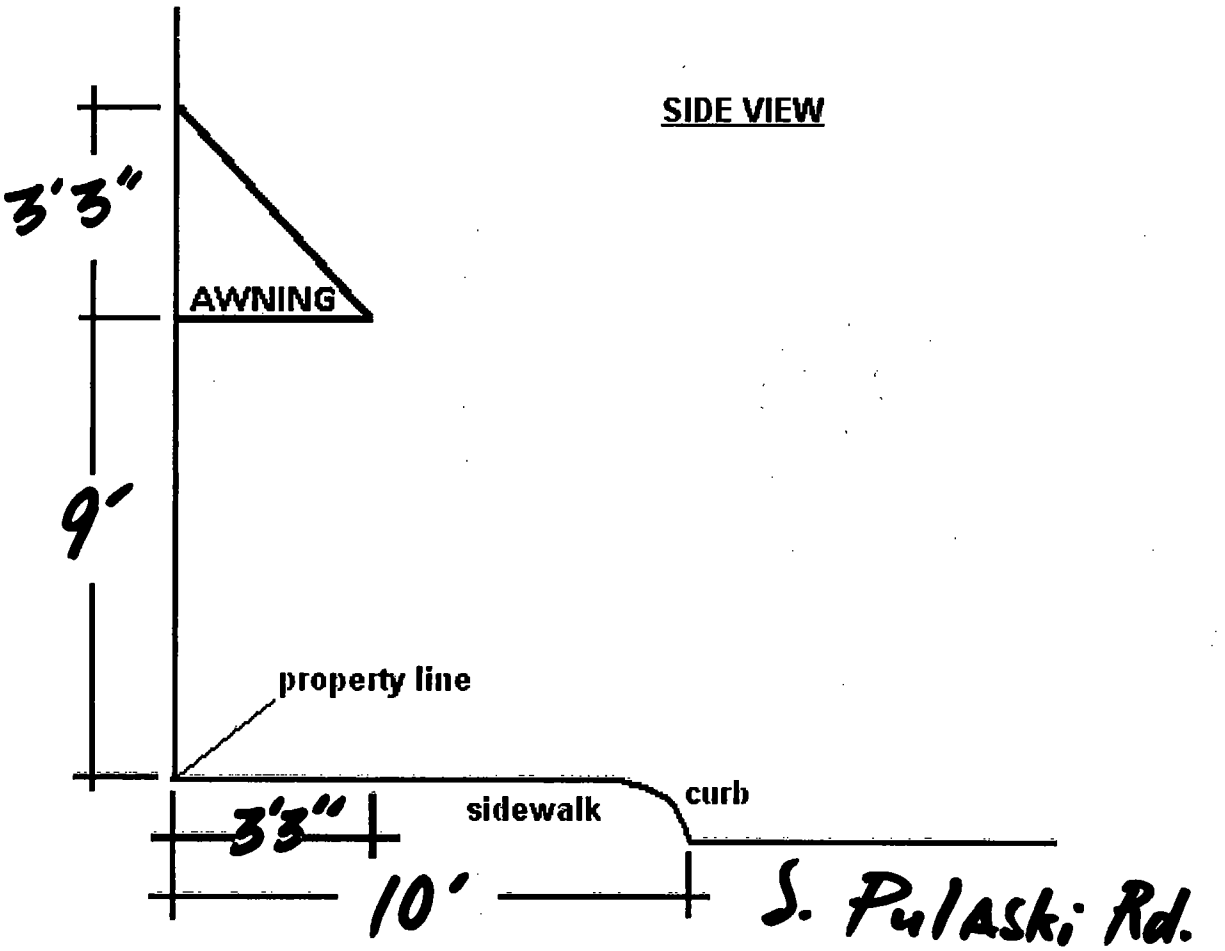


SIDE VIEW
3'3"
AWNING
9'
property line
3'3"
sidewalk
curb
10'
S. Pulaski Rd.

Department of Business Affairs and Consumer Protection
Small Business Center - Public Way Use Unit
City Hall - 121 N. LaSalle Street, Room 800 • Chicago, IL 60602
312-74-GOBIZ / 312-744-6249 • (312) 744-1944 (TTY)
http://www.cityofchicago.org/bacp

11/18/2015

Alderman **Marty Quinn**
Ward # **13**
City of Chicago
City Hall, Room **300**
121 North LaSalle Street
Chicago, Illinois 60602

Re: An ordinance to use and maintain a portion of the public right-of-way for **one (1) awning(s)** for **FAMILY DOLLAR STORE # 10874**, adjacent to the premises known as **6540 S. Pulaski Rd.**.

Dear Alderman **Marty Quinn**:

The applicant referenced above has requested the use of the public right-of-way for a **awning(s)**. An ordinance has been prepared by the Department of Business Affairs and Consumer Protection – Small Business Center - Public Way Use Unit for presentation to the City Council. Because this request was made for properties located in your ward, as approved by you as per the attached, I respectfully request that you introduce the attached ordinance at the next City Council meeting.

If you have any questions regarding this ordinance, please contact Anthony Bertuca at (312) 744-5506.

Department of Business Affairs and Consumer Protection

City of Chicago

O2015-8344

Office of the City Clerk

Document Tracking Sheet

Meeting Date:	11/18/2015
Sponsor(s):	Lopez (15)
Type:	Ordinance
Title:	Awning(s) for Continental Liquors
Committee(s) Assignment:	Committee on Transportation and Public Way

ORDINANCE
CONTINENTAL LIQUORS
Acct. No. 29648 - 2
Permit No. 1119841

Be It Ordained by the City Council of the City of Chicago:

SECTION 1. Permission and authority are hereby given and granted to CONTINENTAL LIQUORS, upon the terms and subject to the conditions of this ordinance to maintain and use, as now constructed, three (3) Awning(s) projecting over the public right-of-way adjacent to its premises known as 1628-30 W. 47th St..

Said Awning(s) at W. 47th Street measure(s):
One (1) at twenty-six point six (26.6) feet in length, and three (3) feet in width for a total of seventy-nine point eight (79.8) square feet.
One (1) at twenty-three (23) feet in length, and two (2) feet in width for a total of forty-six (46) square feet.
One (1) at thirteen point six (13.6) feet in length, and two (2) feet in width for a total of twenty-seven point two (27.2) square feet.

The location of said privilege shall be as shown on prints kept on file with the Department of Business Affairs and Consumer Protection and the Office of the City Clerk.

Said privilege shall be constructed in accordance with plans and specifications approved by the Zoning Department - Signs.

This grant of privilege in the public way shall be subject to the provisions of Section 10-28-015 and all other required provisions of the Municipal Code of Chicago.


The grantee shall pay to the City of Chicago as compensation for the privilege #1119841 herein granted the sum of one hundred fifty-one dollars and sixty cents ($151.60) per annum in advance.

A 25% penalty will be added for payments received after due date.

The permit holder agrees to hold the City of Chicago harmless for any damage, relocation or replacement costs associated with damage, relocation or removal of private property caused by the City performing work in the public way.

Authority herein given and granted for a period of five (5) years from and after 01/11/2015.

Alderman _____
Raymond A. Lopez 15th Ward

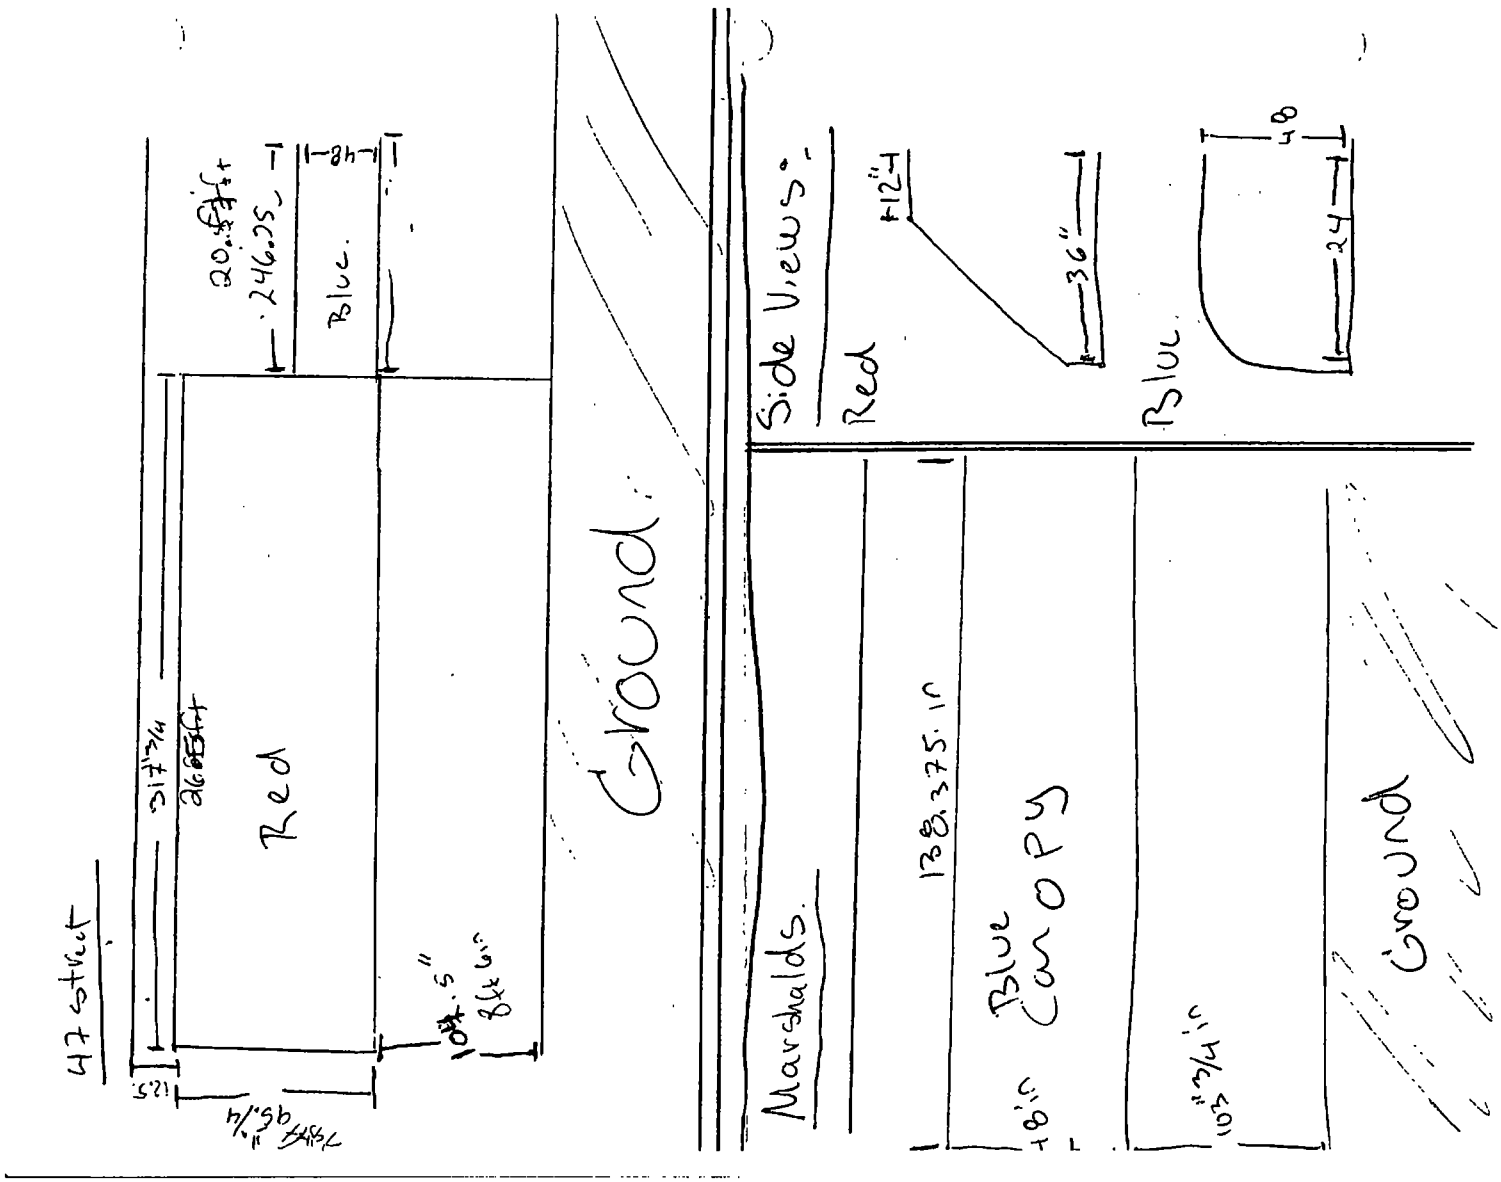
47 street
Red
Blue.
Ground
Marshalds.
Side Views:
Red
Blue
Blue Canopy
Ground

Department of Business Affairs and Consumer Protection
Small Business Center - Public Way Use Unit
City Hall - 121 N. LaSalle Street, Room 800 • Chicago, IL 60602
312-74-GOBIZ / 312-744-6249 • (312) 744-1944 (TTY)
http://www.cityofchicago.org/bacp

11/18/2015

Alderman **Raymond A. Lopez**
Ward # **15**
City of Chicago
City Hall, Room **300**
121 North LaSalle Street
Chicago, Illinois 60602

Re: An ordinance to use and maintain a portion of the public right-of-way for **three (3) awning(s)** for **CONTINENTAL LIQUORS**, adjacent to the premises known as **1628-30 W. 47th St.**.

Dear Alderman **Raymond A. Lopez**:

The applicant referenced above has requested the use of the public right-of-way for a **awning(s)**. An ordinance has been prepared by the Department of Business Affairs and Consumer Protection – Small Business Center - Public Way Use Unit for presentation to the City Council. Because this request was made for properties located in your ward, as approved by you as per the attached, I respectfully request that you introduce the attached ordinance at the next City Council meeting.

If you have any questions regarding this ordinance, please contact Anthony Bertuca at (312) 744-5506.

Department of Business Affairs and Consumer Protection

City of Chicago

O2015-8345

Office of the City Clerk

Document Tracking Sheet

Meeting Date:	11/18/2015
Sponsor(s):	Moore (17)
Type:	Ordinance
Title:	Awning(s) for Lomas Restaurant
Committee(s) Assignment:	Committee on Transportation and Public Way

ORDINANCE
LOMAS RESTAURANT
Acct. No. 395097 - 1
Permit No. 1118138

Be It Ordained by the City Council of the City of Chicago:

SECTION 1. Permission and authority are hereby given and granted to LOMAS RESTAURANT, upon the terms and subject to the conditions of this ordinance to construct, install, maintain and use one (1) Awning(s) projecting over the public right-of-way adjacent to its premises known as 3141 W. 63rd St..

Said Awning(s) at W 63rd St measure(s):
One (1) at twenty-two (22) feet in length, and two (2) feet in width for a total of forty-four (44) square feet.

The location of said privilege shall be as shown on prints kept on file with the Department of Business Affairs and Consumer Protection and the Office of the City Clerk.

Said privilege shall be constructed in accordance with plans and specifications approved by the Zoning Department - Signs.

This grant of privilege in the public way shall be subject to the provisions of Section 10-28-015 and all other required provisions of the Municipal Code of Chicago.

The grantee shall pay to the City of Chicago as compensation for the privilege #1118138 herein granted the sum of fifty ($50.00) per annum in advance.

A 25% penalty will be added for payments received after due date.

The permit holder agrees to hold the City of Chicago harmless for any damage, relocation or replacement costs associated with damage, relocation or removal of private property caused by the City performing work in the public way.


Authority herein given and granted for a period of five (5) years from and after Date of Passage.

Alderman _____


David H. Moore 17th Ward


Awning

Material: Galv, tube square 1" x1"

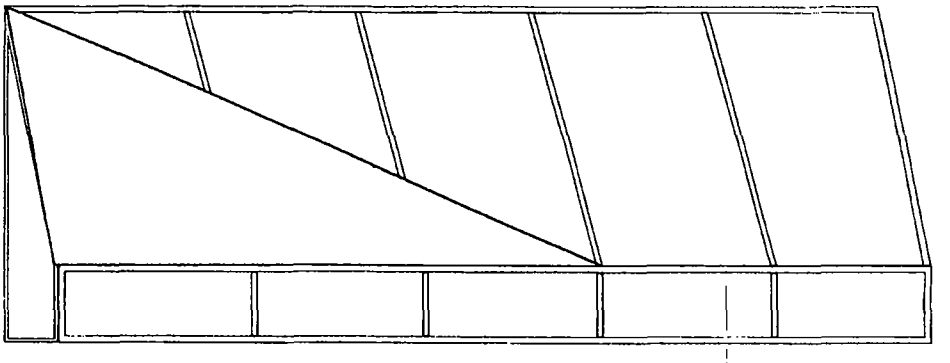

All joints are to be 100 % weld

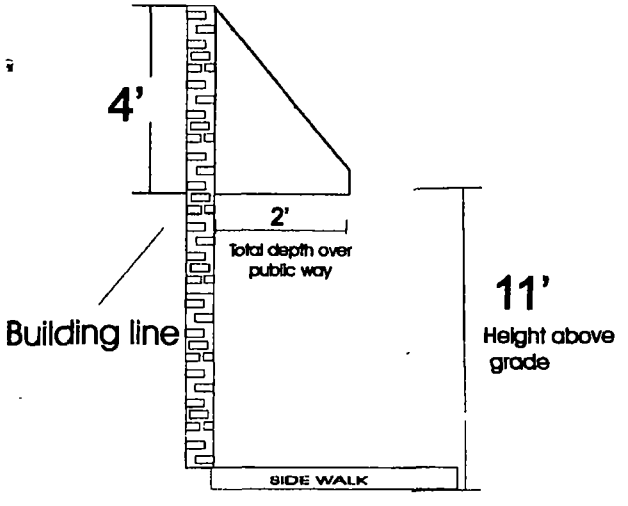

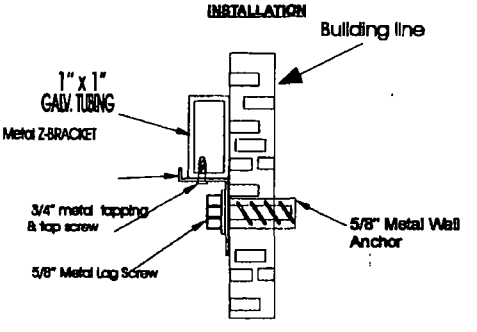

General Specifications

Sign Type:	Awning
Material:	Galv,. tube square 1" x 1"
	All joints are to be 100 % weld
Face Material:	back lite vinyl
Face color:	Orange
Vinyl Graphics	Black, white and blue letters

Department of Business Affairs and Consumer Protection
Small Business Center - Public Way Use Unit
City Hall - 121 N LaSalle Street, Room 800 • Chicago, IL 60602
312-74-GOBIZ / 312-744-6249 • (312) 744-1944 (TTY)
http://www.cityofchicago.org/bacp

2nd ATTEMPT AT INTRODUCTION

10/21/2015

Alderman **David H. Moore**
Ward # **17**
City of Chicago
City Hall, Room **300**
121 North LaSalle Street
Chicago, Illinois 60602

Re: An ordinance to use and maintain a portion of the public right-of-way for **one (1) awning(s)** for **LOMAS RESTAURANT**, adjacent to the premises known as **3141 W. 63rd St.**.

Dear Alderman **David H. Moore**:

The applicant referenced above has requested the use of the public right-of-way for a **awning(s)**. An ordinance has been prepared by the Department of Business Affairs and Consumer Protection – Small Business Center - Public Way Use Unit for presentation to the City Council. Because this request was made for properties located in your ward, as approved by you as per the attached, I respectfully request that you introduce the attached ordinance at the next City Council meeting.

If you have any questions regarding this ordinance, please contact Anthony Bertuca at (312) 744-5506.

Department of Business Affairs and Consumer Protection

City of Chicago

O2015-8346

Office of the City Clerk

Document Tracking Sheet

Meeting Date:	11/18/2015
Sponsor(s):	O'Shea (19)
Type:	Ordinance
Title:	Awning(s) for Family Dollar Store No.
Committee(s) Assignment:	Committee on Transportation and Public Way

ORDINANCE
FAMILY DOLLAR STORE #
Acct. No. 11071 - 140
Permit No. 1115895

Be It Ordained by the City Council of the City of Chicago:

SECTION 1. Permission and authority are hereby given and granted to FAMILY DOLLAR STORE #, upon the terms and subject to the conditions of this ordinance to construct, install, maintain and use one (1) Awning(s) projecting over the public right-of-way adjacent to its premises known as 11810 S. Western Ave..

Said Awning(s) at S. Western Avenue measure(s):
One (1) at eighteen (18) feet in length, and three (3) feet in width for a total of fifty-four (54) square feet.

The location of said privilege shall be as shown on prints kept on file with the Department of Business Affairs and Consumer Protection and the Office of the City Clerk.

Said privilege shall be constructed in accordance with plans and specifications approved by the Zoning Department - Signs.

This grant of privilege in the public way shall be subject to the provisions of Section 10-28-015 and all other required provisions of the Municipal Code of Chicago.

The grantee shall pay to the City of Chicago as compensation for the privilege #1115895 herein granted the sum of fifty ($50.00) per annum in advance.


A 25% penalty will be added for payments received after due date.

The permit holder agrees to hold the City of Chicago harmless for any damage, relocation or replacement costs associated with damage, relocation or removal of private property caused by the City performing work in the public way.

Authority herein given and granted for a period of five (5) years from and after Date of Passage.

Alderman _____

Matthew J. O'Shea 19th Ward

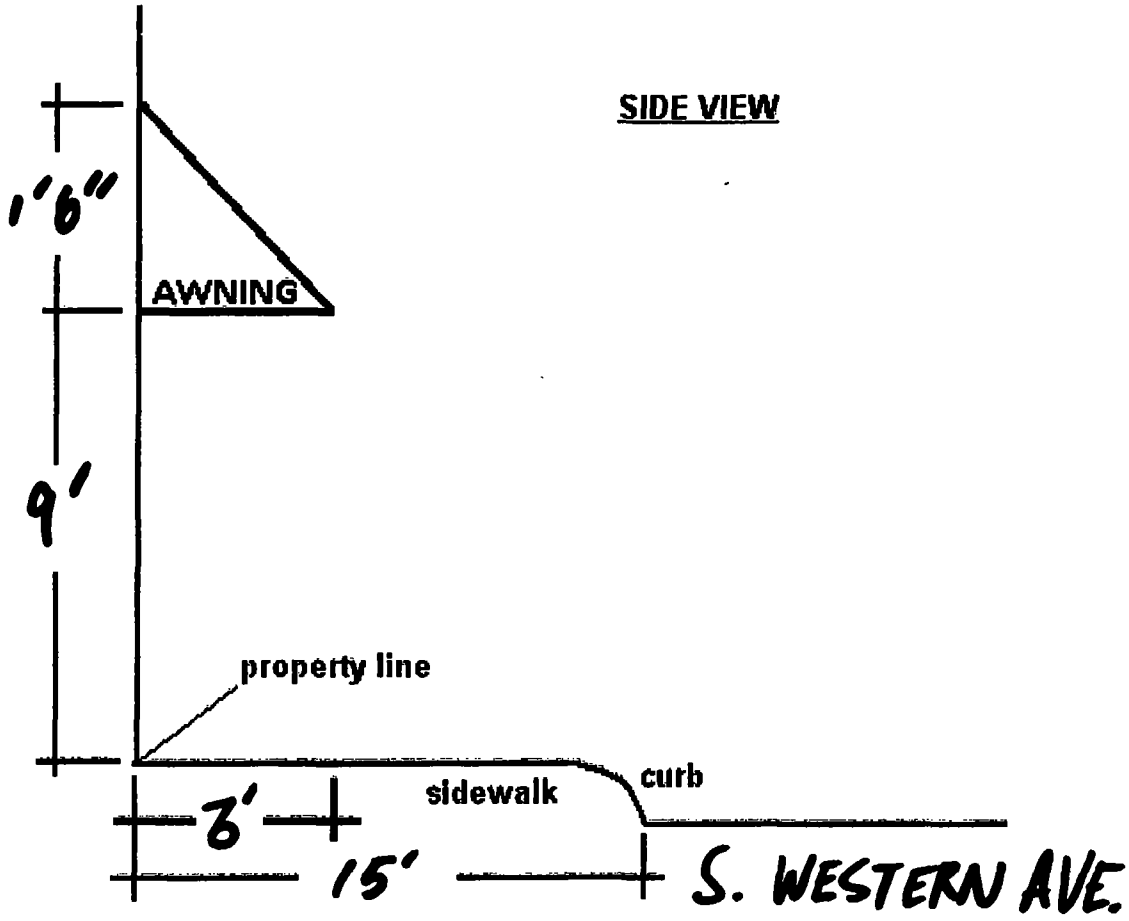
SIDE VIEW
1'6"
AWNING
9'
property line
curb
sidewalk
3'
15'
S. WESTERN AVE.

Department of Business Affairs and Consumer Protection
Small Business Center - Public Way Use Unit
City Hall - 121 N. LaSalle Street, Room 800 • Chicago, IL 60602
312-74-GOBIZ / 312-744-6249 • (312) 744-1944 (TTY)
http://www.cityofchicago.org/bacp

11/18/2015

Alderman **Matthew J. O'Shea**
Ward # **19**
City of Chicago
City Hall, Room **200**
121 North LaSalle Street
Chicago, Illinois 60602

Re: An ordinance to use and maintain a portion of the public right-of-way for **one (1) awning(s)** for **FAMILY DOLLAR STORE #**, adjacent to the premises known as **11810 S. Western Ave.**.

Dear Alderman **Matthew J. O'Shea**:

The applicant referenced above has requested the use of the public right-of-way for a **awning(s)**. An ordinance has been prepared by the Department of Business Affairs and Consumer Protection – Small Business Center - Public Way Use Unit for presentation to the City Council. Because this request was made for properties located in your ward, as approved by you as per the attached, I respectfully request that you introduce the attached ordinance at the next City Council meeting.

If you have any questions regarding this ordinance, please contact Anthony Bertuca at (312) 744-5506.

Department of Business Affairs and Consumer Protection

City of Chicago

O2015-8348

Office of the City Clerk

Document Tracking Sheet

Meeting Date:	11/18/2015
Sponsor(s):	O'Shea (19)
Type:	Ordinance
Title:	Awning(s) for Running Excels
Committee(s) Assignment:	Committee on Transportation and Public Way

ORDINANCE
RUNNING EXCELS
Acct. No. 353434 - 1
Permit No. 1120665

Be It Ordained by the City Council of the City of Chicago:

SECTION 1. Permission and authority are hereby given and granted to RUNNING EXCELS, upon the terms and subject to the conditions of this ordinance to maintain and use, as now constructed, one (1) Awning(s) projecting over the public right-of-way adjacent to its premises known as 10328 S. Western Ave..

Said Awning(s) at S. Western measure(s):
One (1) at sixteen point eight three (16.83) feet in length, and three (3) feet in width for a total of fifty point four nine (50.49) square feet.

The location of said privilege shall be as shown on prints kept on file with the Department of Business Affairs and Consumer Protection and the Office of the City Clerk.

Said privilege shall be constructed in accordance with plans and specifications approved by the Zoning Department - Signs.

This grant of privilege in the public way shall be subject to the provisions of Section 10-28-015 and all other required provisions of the Municipal Code of Chicago.

The grantee shall pay to the City of Chicago as compensation for the privilege #1120665 herein granted the sum of fifty ($50.00) per annum in advance.

A 25% penalty will be added for payments received after due date.

The permit holder agrees to hold the City of Chicago harmless for any damage, relocation or replacement costs associated with damage, relocation or removal of private property caused by the City performing work in the public way.


Authority herein given and granted for a period of five (5) years from and after 11/10/2015.

Alderman _____

Matthew J. O'Shea 19th Ward

Running Excels Awning Sketch

10328 S Weston Ave

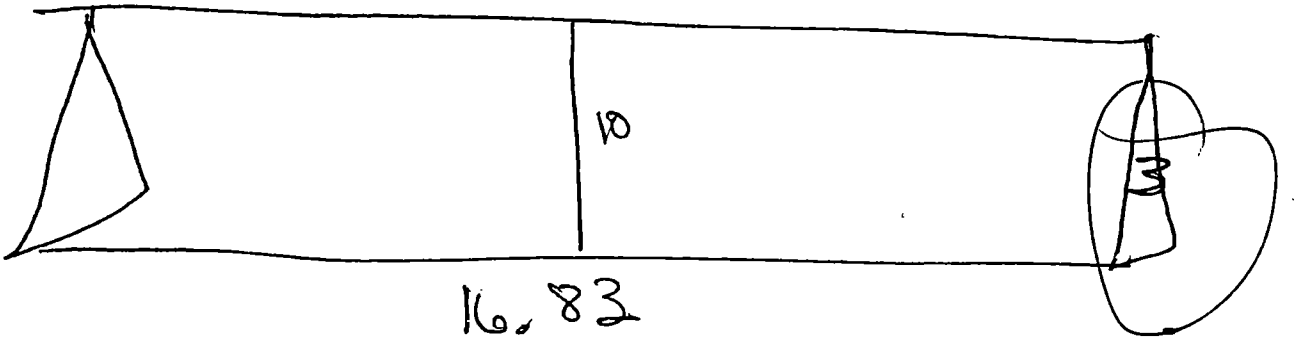

Department of Business Affairs and Consumer Protection
Small Business Center - Public Way Use Unit
City Hall - 121 N. LaSalle Street, Room 800 • Chicago, IL 60602
312-74-GOBIZ / 312-744-6249 • (312) 744-1944 (TTY)
http://www.cityofchicago.org/bacp

11/18/2015

Alderman **Matthew J. O'Shea**
Ward # **19**
City of Chicago
City Hall, Room **200**
121 North LaSalle Street
Chicago, Illinois 60602

Re: An ordinance to use and maintain a portion of the public right-of-way for **one (1) awning(s)** for **RUNNING EXCELS**, adjacent to the premises known as **10328 S. Western Ave.**.

Dear Alderman **Matthew J. O'Shea**:

The applicant referenced above has requested the use of the public right-of-way for a **awning(s)**. An ordinance has been prepared by the Department of Business Affairs and Consumer Protection – Small Business Center - Public Way Use Unit for presentation to the City Council. Because this request was made for properties located in your ward, as approved by you as per the attached, I respectfully request that you introduce the attached ordinance at the next City Council meeting.

If you have any questions regarding this ordinance, please contact Anthony Bertuca at (312) 744-5506.

Department of Business Affairs and Consumer Protection

City of Chicago

O2015-8353

Office of the City Clerk

Document Tracking Sheet

Meeting Date:	11/18/2015
Sponsor(s):	Brookins (21)
Type:	Ordinance
Title:	Awning(s) for Best Start/Era Thompson, Inc.
Committee(s) Assignment:	Committee on Transportation and Public Way

ORDINANCE
BEST START/ERA THOMPSON, INC.
Acct. No. 326452 - 2
Permit No. 1120539

Be It Ordained by the City Council of the City of Chicago:

SECTION 1. Permission and authority are hereby given and granted to BEST START/ERA THOMPSON, INC., upon the terms and subject to the conditions of this ordinance to maintain and use, as now constructed, one (1) Awning(s) projecting over the public right-of-way adjacent to its premises known as 1352 W. 99th St..

Said Awning(s) at W. 99th Street measure(s):
One (1) at thirty-four (34) feet in length, and two point five (2.5) feet in width for a total of eighty-five (85) square feet.

The location of said privilege shall be as shown on prints kept on file with the Department of Business Affairs and Consumer Protection and the Office of the City Clerk.

Said privilege shall be constructed in accordance with plans and specifications approved by the Zoning Department - Signs.

This grant of privilege in the public way shall be subject to the provisions of Section 10-28-015 and all other required provisions of the Municipal Code of Chicago.

The grantee shall pay to the City of Chicago as compensation for the privilege #1120539 herein granted the sum of fifty-nine ($59.00) per annum in advance.


A 25% penalty will be added for payments received after due date.

The permit holder agrees to hold the City of Chicago harmless for any damage, relocation or replacement costs associated with damage, relocation or removal of private property caused by the City performing work in the public way.

Authority herein given and granted for a period of five (5) years from and after 11/03/2015.

Alderman

Howard Brookins, Jr. 21st Ward

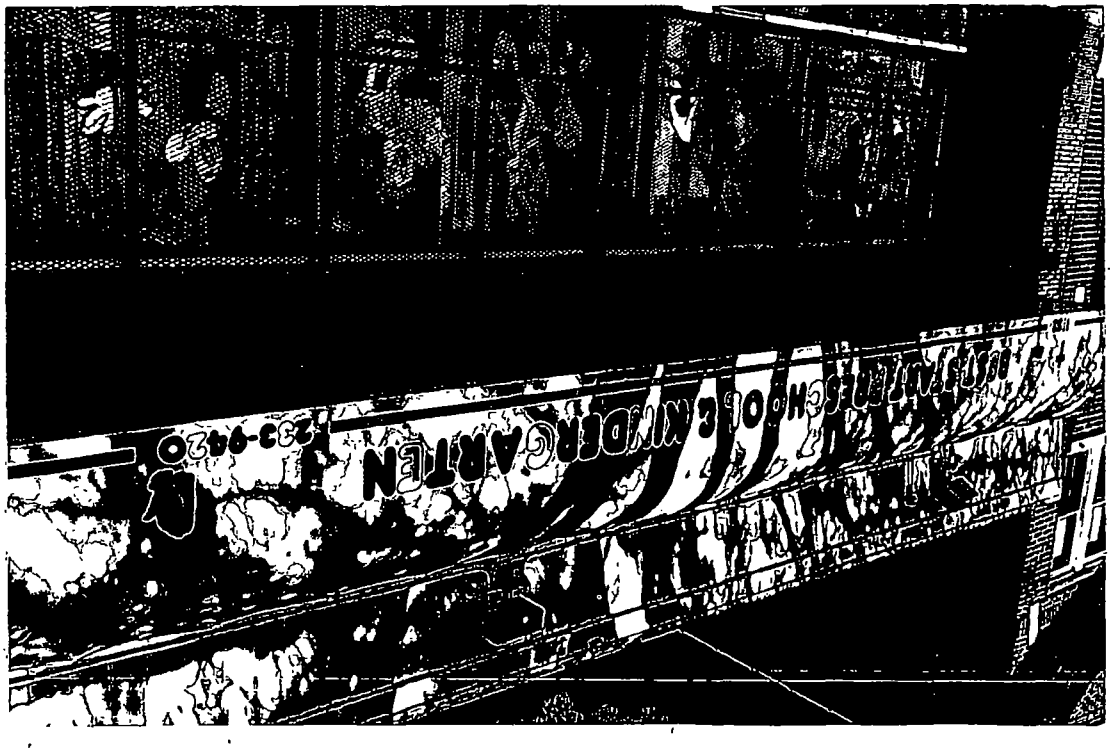
PRESCHOOL OUTDOOR GARTEN
23-920

Department of Business Affairs and Consumer Protection
Small Business Center - Public Way Use Unit
City Hall - 121 N. LaSalle Street, Room 800 • Chicago, IL 60602
312-74-GOBIZ / 312-744-6249 • (312) 744-1944 (TTY)
http://www.cityofchicago.org/bacp

11/18/2015

Alderman **Howard Brookins, Jr.**
Ward # **21**
City of Chicago
City Hall, Room **300**
121 North LaSalle Street
Chicago, Illinois 60602

Re: An ordinance to use and maintain a portion of the public right-of-way for **one (1) awning(s)** for **BEST START/ERA THOMPSON, INC.**, adjacent to the premises known as **1352 W. 99th St.**.

Dear Alderman **Howard Brookins, Jr.**:

The applicant referenced above has requested the use of the public right-of-way for a **awning(s)**. An ordinance has been prepared by the Department of Business Affairs and Consumer Protection – Small Business Center - Public Way Use Unit for presentation to the City Council. Because this request was made for properties located in your ward, as approved by you as per the attached, I respectfully request that you introduce the attached ordinance at the next City Council meeting.

If you have any questions regarding this ordinance, please contact Anthony Bertuca at (312) 744-5506.

Department of Business Affairs and Consumer Protection

City of Chicago

O2015-8355

Office of the City Clerk

Document Tracking Sheet

Meeting Date:	11/18/2015
Sponsor(s):	Taliaferro (29)
Type:	Ordinance
Title:	Awning(s) for Children International Academy
Committee(s) Assignment:	Committee on Transportation and Public Way

ORDINANCE
CHILDREN INTERNATIONAL ACADEMY
Acct. No. 317164 - 1
Permit No. 1118889

Be It Ordained by the City Council of the City of Chicago:

SECTION 1. Permission and authority are hereby given and granted to CHILDREN INTERNATIONAL ACADEMY, upon the terms and subject to the conditions of this ordinance to maintain and use, as now constructed, seven (7) Awning(s) projecting over the public right-of-way adjacent to its premises known as 5858 W. Roosevelt Rd..

Said Awning(s) at W Roosevelt Rd measure(s):
Seven (7) at five (5) feet in length, and two (2) feet in width for a total of seventy (70) square feet.

The location of said privilege shall be as shown on prints kept on file with the Department of Business Affairs and Consumer Protection and the Office of the City Clerk.

Said privilege shall be constructed in accordance with plans and specifications approved by the Zoning Department - Signs.

This grant of privilege in the public way shall be subject to the provisions of Section 10-28-015 and all other required provisions of the Municipal Code of Chicago.

The grantee shall pay to the City of Chicago as compensation for the privilege #1118889 herein granted the sum of one hundred seventy-five ($175.00) per annum in advance.

A 25% penalty will be added for payments received after due date.


The permit holder agrees to hold the City of Chicago harmless for any damage, relocation or replacement costs associated with damage, relocation or removal of private property caused by the City performing work in the public way.

Authority herein given and granted for a period of five (5) years from and after 03/18/2014.

Alderman Clt Tal (24)

Chris Taliaferro 29th Ward

Children International
5858 W. Roosevelt
Chicago, IL
60644

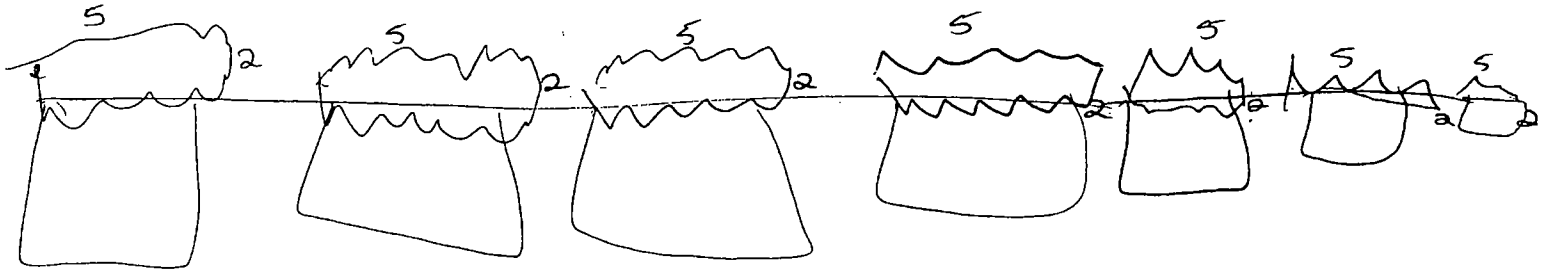

Department of Business Affairs and Consumer Protection
Small Business Center - Public Way Use Unit
City Hall - 121 N. LaSalle Street, Room 800 • Chicago, IL 60602
312-74-GOBIZ / 312-744-6249 • (312) 744-1944 (TTY)
http://www.cityofchicago.org/bacp

11/18/2015

Alderman **Chris Taliaferro**
Ward # **29**
City of Chicago
City Hall, Room **300**
121 North LaSalle Street
Chicago, Illinois 60602

Re: An ordinance to use and maintain a portion of the public right-of-way for **seven (7) awning(s)** for **CHILDREN INTERNATIONAL ACADEMY**, adjacent to the premises known as **5858 W. Roosevelt Rd.**.

Dear Alderman **Chris Taliaferro**:

The applicant referenced above has requested the use of the public right-of-way for a **awning(s)**. An ordinance has been prepared by the Department of Business Affairs and Consumer Protection – Small Business Center - Public Way Use Unit for presentation to the City Council. Because this request was made for properties located in your ward, as approved by you as per the attached, I respectfully request that you introduce the attached ordinance at the next City Council meeting.

If you have any questions regarding this ordinance, please contact Anthony Bertuca at (312) 744-5506.

Department of Business Affairs and Consumer Protection

City of Chicago

O2015-8356

Office of the City Clerk

Document Tracking Sheet

Meeting Date:	11/18/2015
Sponsor(s):	Reboyras (30)
Type:	Ordinance
Title:	Awning(s) for Akarrasel Child Care Centers
Committee(s) Assignment:	Committee on Transportation and Public Way

ORDINANCE
AKARRASEL CHILD CARE CENTERS
Acct. No. 27879 - 1
Permit No. 1120014

Be It Ordained by the City Council of the City of Chicago:

SECTION 1. Permission and authority are hereby given and granted to AKARRASEL CHILD CARE CENTERS, upon the terms and subject to the conditions of this ordinance to construct, install, maintain and use one (1) Awning(s) projecting over the public right-of-way adjacent to its premises known as 5504 W. Fullerton Ave..

Said Awning(s) at W. Fullerton Avenue measure(s):
One (1) at twenty-six (26) feet in length, and two (2) feet in width for a total of fifty-two (52) square feet.

The location of said privilege shall be as shown on prints kept on file with the Department of Business Affairs and Consumer Protection and the Office of the City Clerk.

Said privilege shall be constructed in accordance with plans and specifications approved by the Zoning Department - Signs.

This grant of privilege in the public way shall be subject to the provisions of Section 10-28-015 and all other required provisions of the Municipal Code of Chicago.

The grantee shall pay to the City of Chicago as compensation for the privilege #1120014 herein granted the sum of fifty-one ($51.00) per annum in advance.


A 25% penalty will be added for payments received after due date.


The permit holder agrees to hold the City of Chicago harmless for any damage, relocation or replacement costs associated with damage, relocation or removal of private property caused by the City performing work in the public way.

Authority herein given and granted for a period of five (5) years from and after Date of Passage.

Alderman _____

Ariel Reboyras 30th Ward

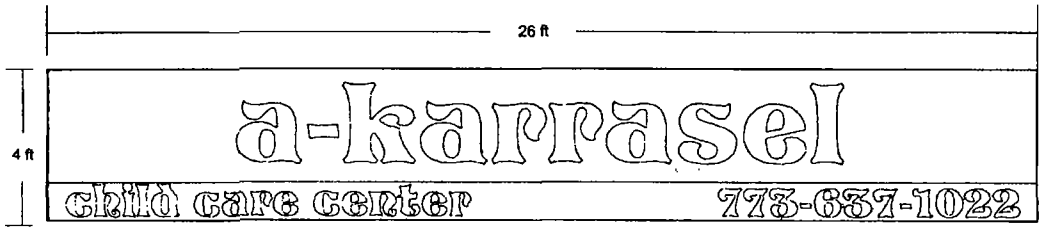

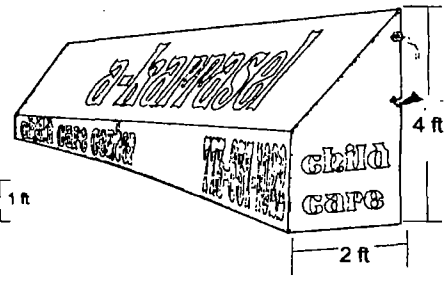



a-karrasel 27"

36 square feet 16'

child care center 1'

11 square feet 11'

773-637-1022 1'

8 square feet 8'

THIS DRAWING IS THE COPYRIGHTED PROPERTY OF PALDO SIGN CO REPRODUCTION IN WHOLE OR IN PART OF USE OF DESIGN CANNOT BE DONE WITHOUT THE WRITTEN PERMISSION OF PALDO SIGN CO

PALDO SIGN
& Display Company

8110 W. GRAND AVE.
RIVER GROVE, IL 60171

Tel. 708.456.1711
Fax: 708.456.3552

Client: a-karrasel Date: 4/03/13 Rev: 2

Landlord Approval: _____ Customer Approval: _____

IMPORTANT PLEASE EXAMINE THIS PROOF FOR ACCURACY, CONTENT & COLORS SIGN YOUR APPROVAL IF O K ONCE THIS ORDER BEGINS PRODUCTION, NO CHANGES CAN BE MADE WITHOUT ADDITIONAL COST WE WILL BEGIN PRODUCTION WHEN THE APPROVAL OF DESIGN IS RETURNED TO US CUSTOMER IS RESPONSIBLE FOR LANDLORD APPROVAL PLEASE NOTE DUE TO THE PHYSICAL LIMITATIONS OF THE PAPER AND INK-BASED PRINTING PROCESS, THIS CUSTOM ARTWORK IS NOT INTENDED TO PROVIDE AN EXACT MATCH BETWEEN INK, VINYL OR PAINT

Department of Business Affairs and Consumer Protection
Small Business Center - Public Way Use Unit
City Hall - 121 N. LaSalle Street, Room 800 • Chicago, IL 60602
312-74-GOBIZ / 312-744-6249 • (312) 744-1944 (TTY)
http://www.cityofchicago.org/bacp

11/18/2015

Alderman **Ariel Reboyras**
Ward # **30**
City of Chicago
City Hall, Room **300**
121 North LaSalle Street
Chicago, Illinois 60602

Re: An ordinance to use and maintain a portion of the public right-of-way for **one (1) awning(s)** for **AKARRASEL CHILD CARE CENTERS**, adjacent to the premises known as **5504 W. Fullerton Ave.**.

Dear Alderman **Ariel Reboyras**:

The applicant referenced above has requested the use of the public right-of-way for a **awning(s)**. An ordinance has been prepared by the Department of Business Affairs and Consumer Protection – Small Business Center - Public Way Use Unit for presentation to the City Council. Because this request was made for properties located in your ward, as approved by you as per the attached, I respectfully request that you introduce the attached ordinance at the next City Council meeting.

If you have any questions regarding this ordinance, please contact Anthony Bertuca at (312) 744-5506.

Department of Business Affairs and Consumer Protection

City of Chicago

O2015-8358

Office of the City Clerk

Document Tracking Sheet

Meeting Date:	11/18/2015
Sponsor(s):	Reboyras (30)
Type:	Ordinance
Title:	Awning(s) for New Polonia Club, Inc.
Committee(s) Assignment:	Committee on Transportation and Public Way

ORDINANCE
New Polonia Club Inc.
Acct. No. 7035 - 2
Permit No. 1119523

Be It Ordained by the City Council of the City of Chicago:

SECTION 1. Permission and authority are hereby given and granted to New Polonia Club Inc., upon the terms and subject to the conditions of this ordinance to maintain and use, as now constructed, one (1) Awning(s) projecting over the public right-of-way adjacent to its premises known as 6101-03 W. Belmont Ave..

Said Awning(s) at W Belmont Ave measure(s):
One (1) at five (5) feet in length, and eleven (11) feet in width for a total of fifty-five (55) square feet.

The location of said privilege shall be as shown on prints kept on file with the Department of Business Affairs and Consumer Protection and the Office of the City Clerk.

Said privilege shall be constructed in accordance with plans and specifications approved by the Zoning Department - Signs.

This grant of privilege in the public way shall be subject to the provisions of Section 10-28-015 and all other required provisions of the Municipal Code of Chicago.

The grantee shall pay to the City of Chicago as compensation for the privilege #1119523 herein granted the sum of fifty ($50.00) per annum in advance.

A 25% penalty will be added for payments received after due date.

The permit holder agrees to hold the City of Chicago harmless for any damage, relocation or replacement costs associated with damage, relocation or removal of private property caused by the City performing work in the public way.

Authority herein given and granted for a period of five (5) years from and after Date of Passage.

Alderman _____

Ariel Reboyras 30th Ward


APPLICATION TO USE THE PUBLIC RIGHT OF WAY

EXAMPLE OF CANOPY/AWNING DRAWING

CANOPY DRAWINGS

PROPERTY LOCATION: 6101 W. Belmont

ORGANIZATION'S NAME: Aleu Polonia Club, Inc

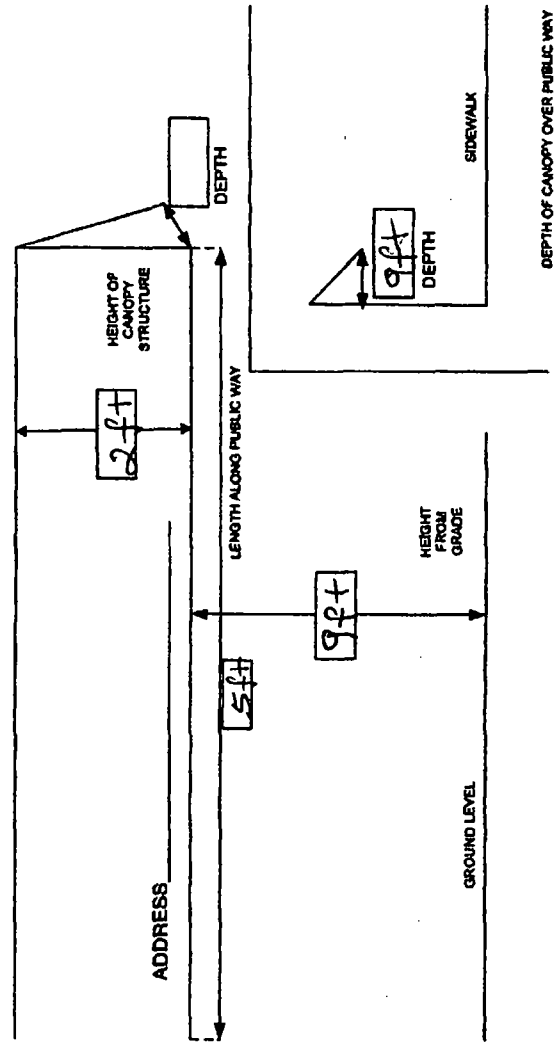

Department of Business Affairs and Consumer Protection
Small Business Center - Public Way Use Unit
City Hall - 121 N. LaSalle Street, Room 800 • Chicago, IL 60602
312-74-GOBIZ / 312-744-6249 • (312) 744-1944 (TTY)
http://www.cityofchicago.org/bacp

11/18/2015

Alderman **Ariel Reboyras**
Ward # **30**
City of Chicago
City Hall, Room **300**
121 North LaSalle Street
Chicago, Illinois 60602

Re: An ordinance to use and maintain a portion of the public right-of-way for **one (1) awning(s)** for **New Polonia Club Inc.**, adjacent to the premises known as **6101-03 W. Belmont Ave.**.

Dear Alderman **Ariel Reboyras**:

The applicant referenced above has requested the use of the public right-of-way for a **awning(s)**. An ordinance has been prepared by the Department of Business Affairs and Consumer Protection – Small Business Center - Public Way Use Unit for presentation to the City Council. Because this request was made for properties located in your ward, as approved by you as per the attached, I respectfully request that you introduce the attached ordinance at the next City Council meeting.

If you have any questions regarding this ordinance, please contact Anthony Bertuca at (312) 744-5506.

Department of Business Affairs and Consumer Protection

City of Chicago

O2015-8359

Office of the City Clerk

Document Tracking Sheet

Meeting Date:	11/18/2015
Sponsor(s):	Reboyras (30)
Type:	Ordinance
Title:	Awning(s) for Olympia Carpet
Committee(s) Assignment:	Committee on Transportation and Public Way

ORDINANCE
Olympia Carpet
Acct. No. 257306 - 1
Permit No. 1120536

Be It Ordained by the City Council of the City of Chicago:

SECTION 1. Permission and authority are hereby given and granted to Olympia Carpet, upon the terms and subject to the conditions of this ordinance to maintain and use, as now constructed, one (1) Awning(s) projecting over the public right-of-way adjacent to its premises known as 2901 N. Pulaski Rd..

Said Awning(s) at NORTH PULASKI ROAD measure(s):
One (1) at forty-five (45) feet in length, and two (2) feet in width for a total of ninety (90) square feet.

The location of said privilege shall be as shown on prints kept on file with the Department of Business Affairs and Consumer Protection and the Office of the City Clerk.

Said privilege shall be constructed in accordance with plans and specifications approved by the Zoning Department - Signs.

This grant of privilege in the public way shall be subject to the provisions of Section 10-28-015 and all other required provisions of the Municipal Code of Chicago.

The grantee shall pay to the City of Chicago as compensation for the privilege #1120536 herein granted the sum of seventy ($70.00) per annum in advance.


A 25% penalty will be added for payments received after due date.

The permit holder agrees to hold the City of Chicago harmless for any damage, relocation or replacement costs associated with damage, relocation or removal of private property caused by the City performing work in the public way.

Authority herein given and granted for a period of five (5) years from and after 05/09/2015.

Alderman _____

Ariel Reboyras 30th Ward

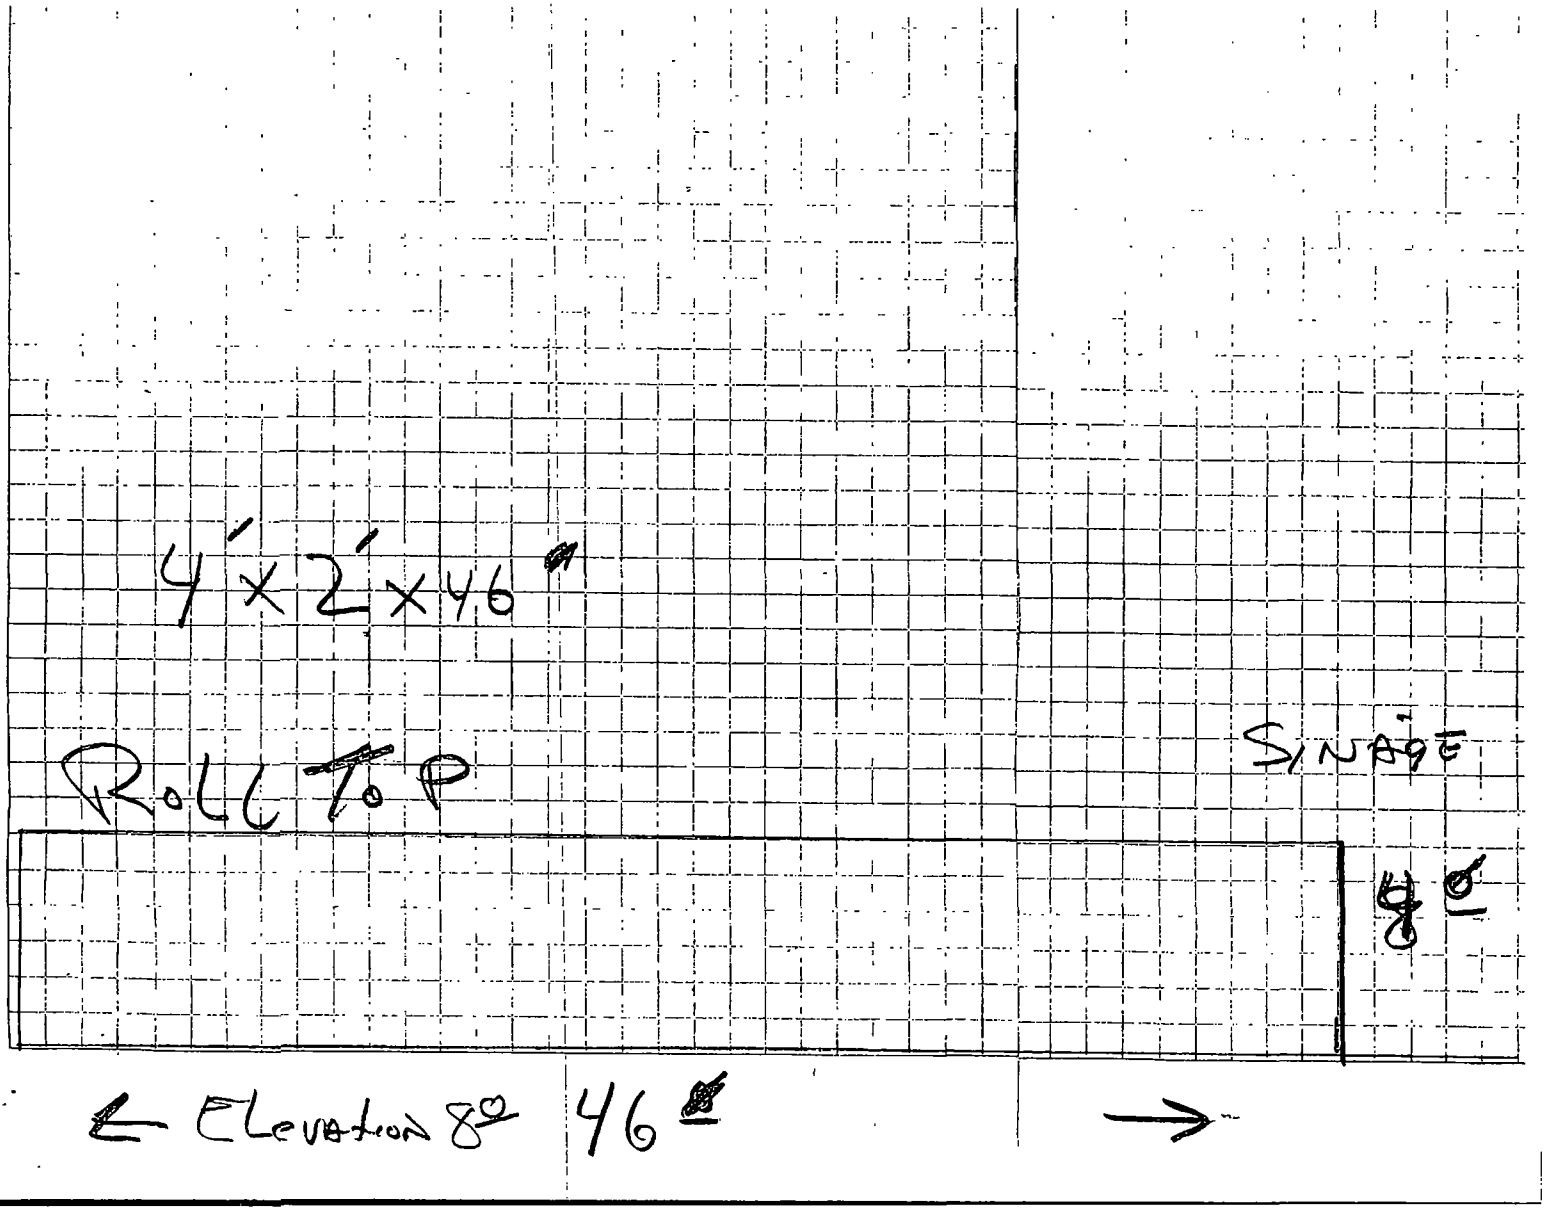
4' x 2' x 46"
Roll Top
SIGNAGE
8"
← Elevation 8"
46"
→

Department of Business Affairs and Consumer Protection
Small Business Center - Public Way Use Unit
City Hall - 121 N LaSalle Street, Room 800 • Chicago, IL 60602
312-74-GOBIZ / 312-744-6249 • (312) 744-1944 (TTY)
http://www.cityofchicago.org/bacp

11/18/2015

Alderman **Ariel Reboyras**
Ward # **30**
City of Chicago
City Hall, Room **300**
121 North LaSalle Street
Chicago, Illinois 60602

Re: An ordinance to use and maintain a portion of the public right-of-way for **one (1) awning(s)** for **Olympia Carpet**, adjacent to the premises known as **2901 N. Pulaski Rd.**.

Dear Alderman **Ariel Reboyras**:

The applicant referenced above has requested the use of the public right-of-way for a **awning(s)**. An ordinance has been prepared by the Department of Business Affairs and Consumer Protection – Small Business Center - Public Way Use Unit for presentation to the City Council. Because this request was made for properties located in your ward, as approved by you as per the attached, I respectfully request that you introduce the attached ordinance at the next City Council meeting.

If you have any questions regarding this ordinance, please contact Anthony Bertuca at (312) 744-5506.

Department of Business Affairs and Consumer Protection

City of Chicago

O2015-8361

Office of the City Clerk

Document Tracking Sheet

Meeting Date:	11/18/2015
Sponsor(s):	Ramirez-Rosa (35)
Type:	Ordinance
Title:	Awning(s) for Sofy's Beauty Shop
Committee(s) Assignment:	Committee on Transportation and Public Way

ORDINANCE
SOFY'S BEAUTY SHOP
Acct. No. 27345 - 1
Permit No. 1120556

Be It Ordained by the City Council of the City of Chicago:

SECTION 1. Permission and authority are hereby given and granted to SOFY'S BEAUTY SHOP, upon the terms and subject to the conditions of this ordinance to maintain and use, as now constructed, one (1) Awning(s) projecting over the public right-of-way adjacent to its premises known as 4102 W. Armitage Ave..

Said Awning(s) at W Armitage Ave measure(s):
One (1) at twenty-five (25) feet in length, and two point five (2.5) feet in width for a total of sixty-two point five (62.5) square feet.

The location of said privilege shall be as shown on prints kept on file with the Department of Business Affairs and Consumer Protection and the Office of the City Clerk.

Said privilege shall be constructed in accordance with plans and specifications approved by the Zoning Department - Signs.

This grant of privilege in the public way shall be subject to the provisions of Section 10-28-015 and all other required provisions of the Municipal Code of Chicago.

The grantee shall pay to the City of Chicago as compensation for the privilege #1120556 herein granted the sum of fifty ($50.00) per annum in advance.


A 25% penalty will be added for payments received after due date.

The permit holder agrees to hold the City of Chicago harmless for any damage, relocation or replacement costs associated with damage, relocation or removal of private property caused by the City performing work in the public way.

Authority herein given and granted for a period of five (5) years from and after 11/10/2015.

Alderman Carlos Ramirez-Rosa 35

Carlos Ramirez-Rosa 35th Ward

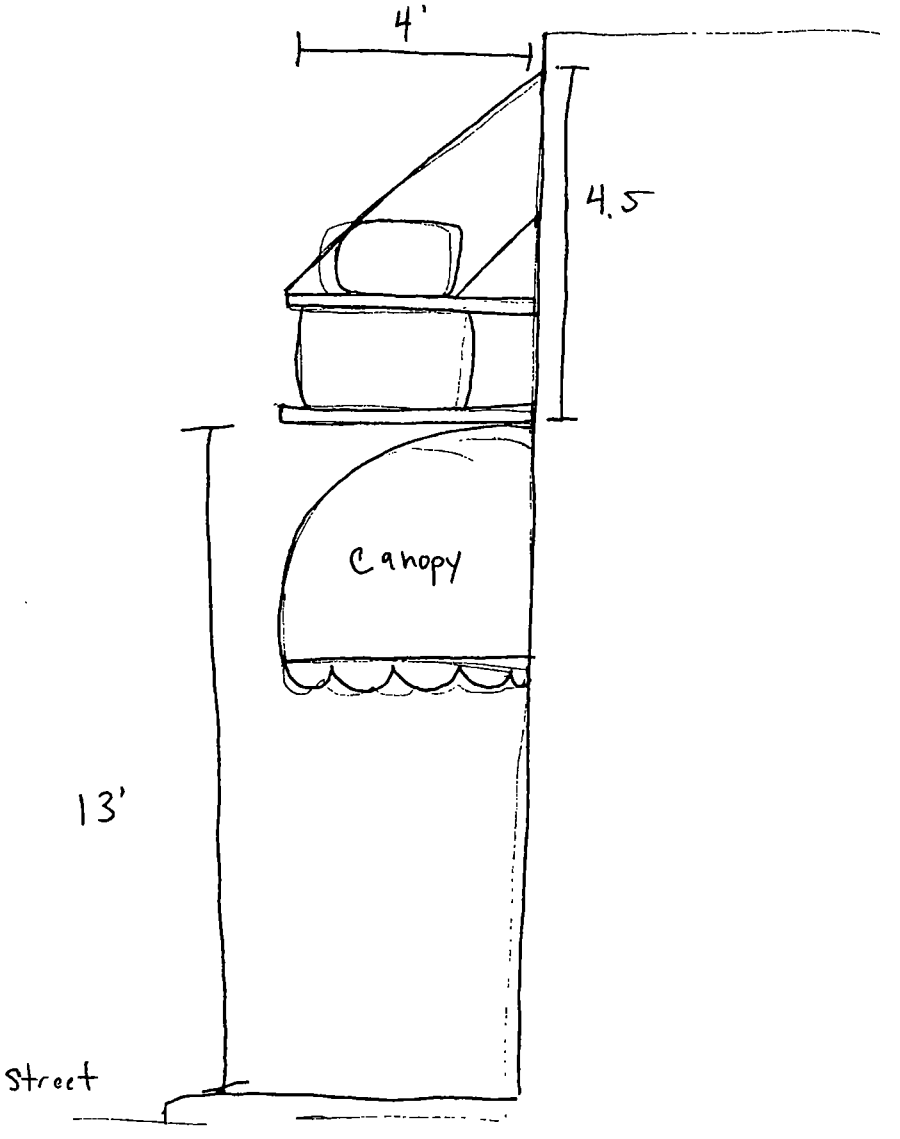
4'
4.5
Canopy
13'
Street

City of Chicago

O2015-8363

Office of the City Clerk

Document Tracking Sheet

Meeting Date:	11/18/2015
Sponsor(s):	Ramirez-Rosa (35)
Type:	Ordinance
Title:	Awning(s) for Thrifter's Delight
Committee(s) Assignment:	Committee on Transportation and Public Way

ORDINANCE
Thrifter's Delight
Acct. No. 392586 - 1
Permit No. 1120151

Be It Ordained by the City Council of the City of Chicago:

SECTION 1. Permission and authority are hereby given and granted to Thrifter's Delight, upon the terms and subject to the conditions of this ordinance to construct, install, maintain and use one (1) Awning(s) projecting over the public right-of-way adjacent to its premises known as 4112 W. Armitage Ave..

Said Awning(s) at W. Armitage Avenue measure(s):
One (1) at fourteen (14) feet in length, and two (2) feet in width for a total of twenty-eight (28) square feet.

The location of said privilege shall be as shown on prints kept on file with the Department of Business Affairs and Consumer Protection and the Office of the City Clerk.

Said privilege shall be constructed in accordance with plans and specifications approved by the Zoning Department - Signs.

This grant of privilege in the public way shall be subject to the provisions of Section 10-28-015 and all other required provisions of the Municipal Code of Chicago.

The grantee shall pay to the City of Chicago as compensation for the privilege #1120151 herein granted the sum of fifty ($50.00) per annum in advance.


A 25% penalty will be added for payments received after due date.

The permit holder agrees to hold the City of Chicago harmless for any damage, relocation or replacement costs associated with damage, relocation or removal of private property caused by the City performing work in the public way.

Authority herein given and granted for a period of five (5) years from and after Date of Passage.

Alderman _____

Carlos Ramirez-Rosa 35th Ward

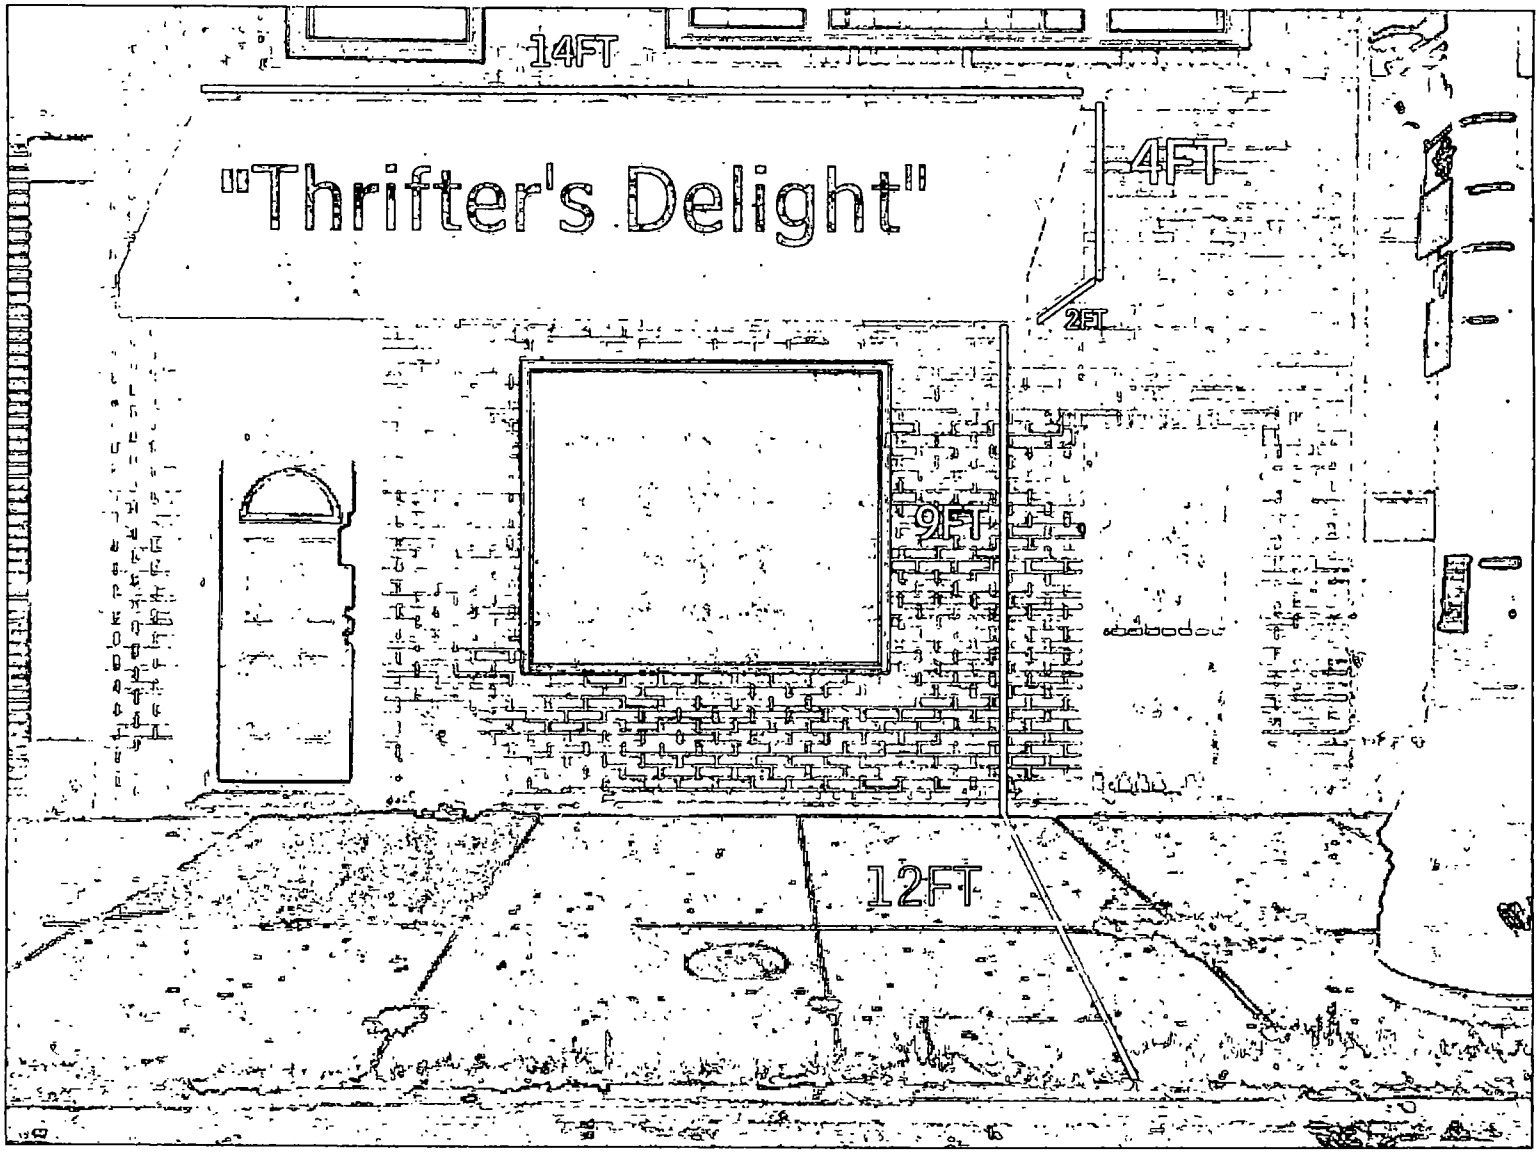
14FT
"Thrifter's Delight"
4FT
2FT
9FT
12FT

City of Chicago

O2015-8364

Office of the City Clerk

Document Tracking Sheet

Meeting Date:	11/18/2015
Sponsor(s):	Villegas (36)
Type:	Ordinance
Title:	Awning(s) for Zeida's Family Hair Care, Inc.
Committee(s) Assignment:	Committee on Transportation and Public Way

ORDINANCE
ZEIDA'S FAMILY HAIR CARE INC.
Acct. No. 353021 - 2
Permit No. 1119332

Be It Ordained by the City Council of the City of Chicago:

SECTION 1. Permission and authority are hereby given and granted to ZEIDA'S FAMILY HAIR CARE INC., upon the terms and subject to the conditions of this ordinance to construct, install, maintain and use one (1) Awning(s) projecting over the public right-of-way adjacent to its premises known as 6211 W. Belmont Ave..

Said Awning(s) at W. Belmont Avenue measure(s):
One (1) at twenty-four (24) feet in length, and two (2) feet in width for a total of forty-eight (48) square feet.

The location of said privilege shall be as shown on prints kept on file with the Department of Business Affairs and Consumer Protection and the Office of the City Clerk.

Said privilege shall be constructed in accordance with plans and specifications approved by the Zoning Department - Signs.

This grant of privilege in the public way shall be subject to the provisions of Section 10-28-015 and all other required provisions of the Municipal Code of Chicago.

The grantee shall pay to the City of Chicago as compensation for the privilege #1119332 herein granted the sum of fifty ($50.00) per annum in advance.

A 25% penalty will be added for payments received after due date.


The permit holder agrees to hold the City of Chicago harmless for any damage, relocation or replacement costs associated with damage, relocation or removal of private property caused by the City performing work in the public way.


Authority herein given and granted for a period of five (5) years from and after Date of Passage.


Alderman _____


Gilbert Villegas 36th Ward


$5
HAIR CUT
ZEIDA'S
FAMILY HAIR CARE

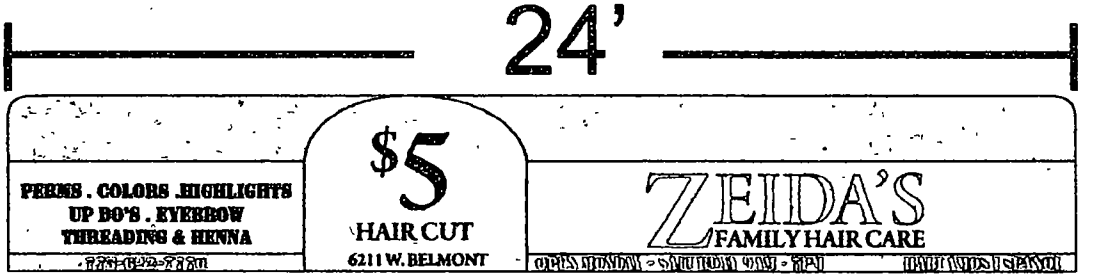
24'
$5
HAIR CUT
6211 W. BELMONT
PERMS . COLORS .HIGHLIGHTS
UP DO'S . EYEBROW
THREADING & HENNA
ZEIDA'S
FAMILY HAIR CARE

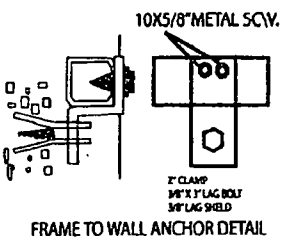
10X5/8"METAL SCW.
FRAME TO WALL ANCHOR DETAIL

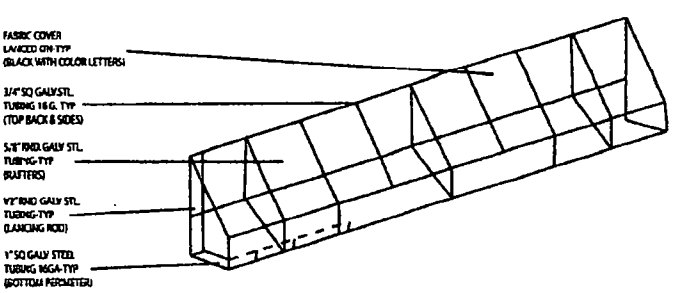
FABRIC COVER
(BLACK WITH COLOR LETTERS)
(TOP BACK & SIDES)
(RAFTERS)
(LANCING ROD)
(BOTTOM PERIMETER)

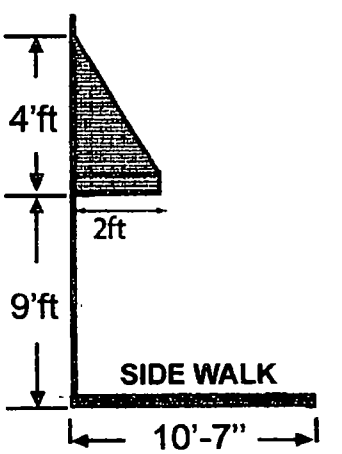
4'ft
2ft
9'ft
SIDE WALK
10'-7"

SIDE VIEW

Department of Business Affairs and Consumer Protection
Small Business Center - Public Way Use Unit
City Hall - 121 N LaSalle Street, Room 800 • Chicago, IL 60602
312-74-GOBIZ / 312-744-6249 • (312) 744-1944 (TTY)
http://www.cityofchicago.org/bacp

11/18/2015

Alderman **Gilbert Villegas**
Ward # **36**
City of Chicago
City Hall, Room **200**
121 North LaSalle Street
Chicago, Illinois 60602

Re: An ordinance to use and maintain a portion of the public right-of-way for **one (1) awning(s)** for **ZEIDA'S FAMILY HAIR CARE INC.**, adjacent to the premises known as **6211 W. Belmont Ave.**.

Dear Alderman **Gilbert Villegas**:

The applicant referenced above has requested the use of the public right-of-way for a **awning(s)**. An ordinance has been prepared by the Department of Business Affairs and Consumer Protection – Small Business Center - Public Way Use Unit for presentation to the City Council. Because this request was made for properties located in your ward, as approved by you as per the attached, I respectfully request that you introduce the attached ordinance at the next City Council meeting.

If you have any questions regarding this ordinance, please contact Anthony Bertuca at (312) 744-5506.

Department of Business Affairs and Consumer Protection

City of Chicago

O2015-8368

Office of the City Clerk

Document Tracking Sheet

Meeting Date:	11/18/2015
Sponsor(s):	Sposato (38)
Type:	Ordinance
Title:	Awning(s) for Accurate Auto Service, Inc.
Committee(s) Assignment:	Committee on Transportation and Public Way

ORDINANCE
ACCURATE AUTO SERVICE INC
Acct. No. 26195 - 1
Permit No. 1114445

Be It Ordained by the City Council of the City of Chicago:

SECTION 1. Permission and authority are hereby given and granted to ACCURATE AUTO SERVICE INC, upon the terms and subject to the conditions of this ordinance to maintain and use, as now constructed, one (1) Awning(s) projecting over the public right-of-way adjacent to its premises known as 5430 W. Montrose Ave..

Said Awning(s) at W. Montrose Avenue measure(s):
One (1) at eighteen (18) feet in length, and three (3) feet in width for a total of fifty-four (54) square feet.

The location of said privilege shall be as shown on prints kept on file with the Department of Business Affairs and Consumer Protection and the Office of the City Clerk.

Said privilege shall be constructed in accordance with plans and specifications approved by the Zoning Department - Signs.

This grant of privilege in the public way shall be subject to the provisions of Section 10-28-015 and all other required provisions of the Municipal Code of Chicago.

The grantee shall pay to the City of Chicago as compensation for the privilege #1114445 herein granted the sum of twenty-five ($25.00) per annum in advance.


A 25% penalty will be added for payments received after due date.

The permit holder agrees to hold the City of Chicago harmless for any damage, relocation or replacement costs associated with damage, relocation or removal of private property caused by the City performing work in the public way.

Authority herein given and granted for a period of five (5) years from and after Date of Passage.

Alderman _____

Nicholas Sposato 38th Ward

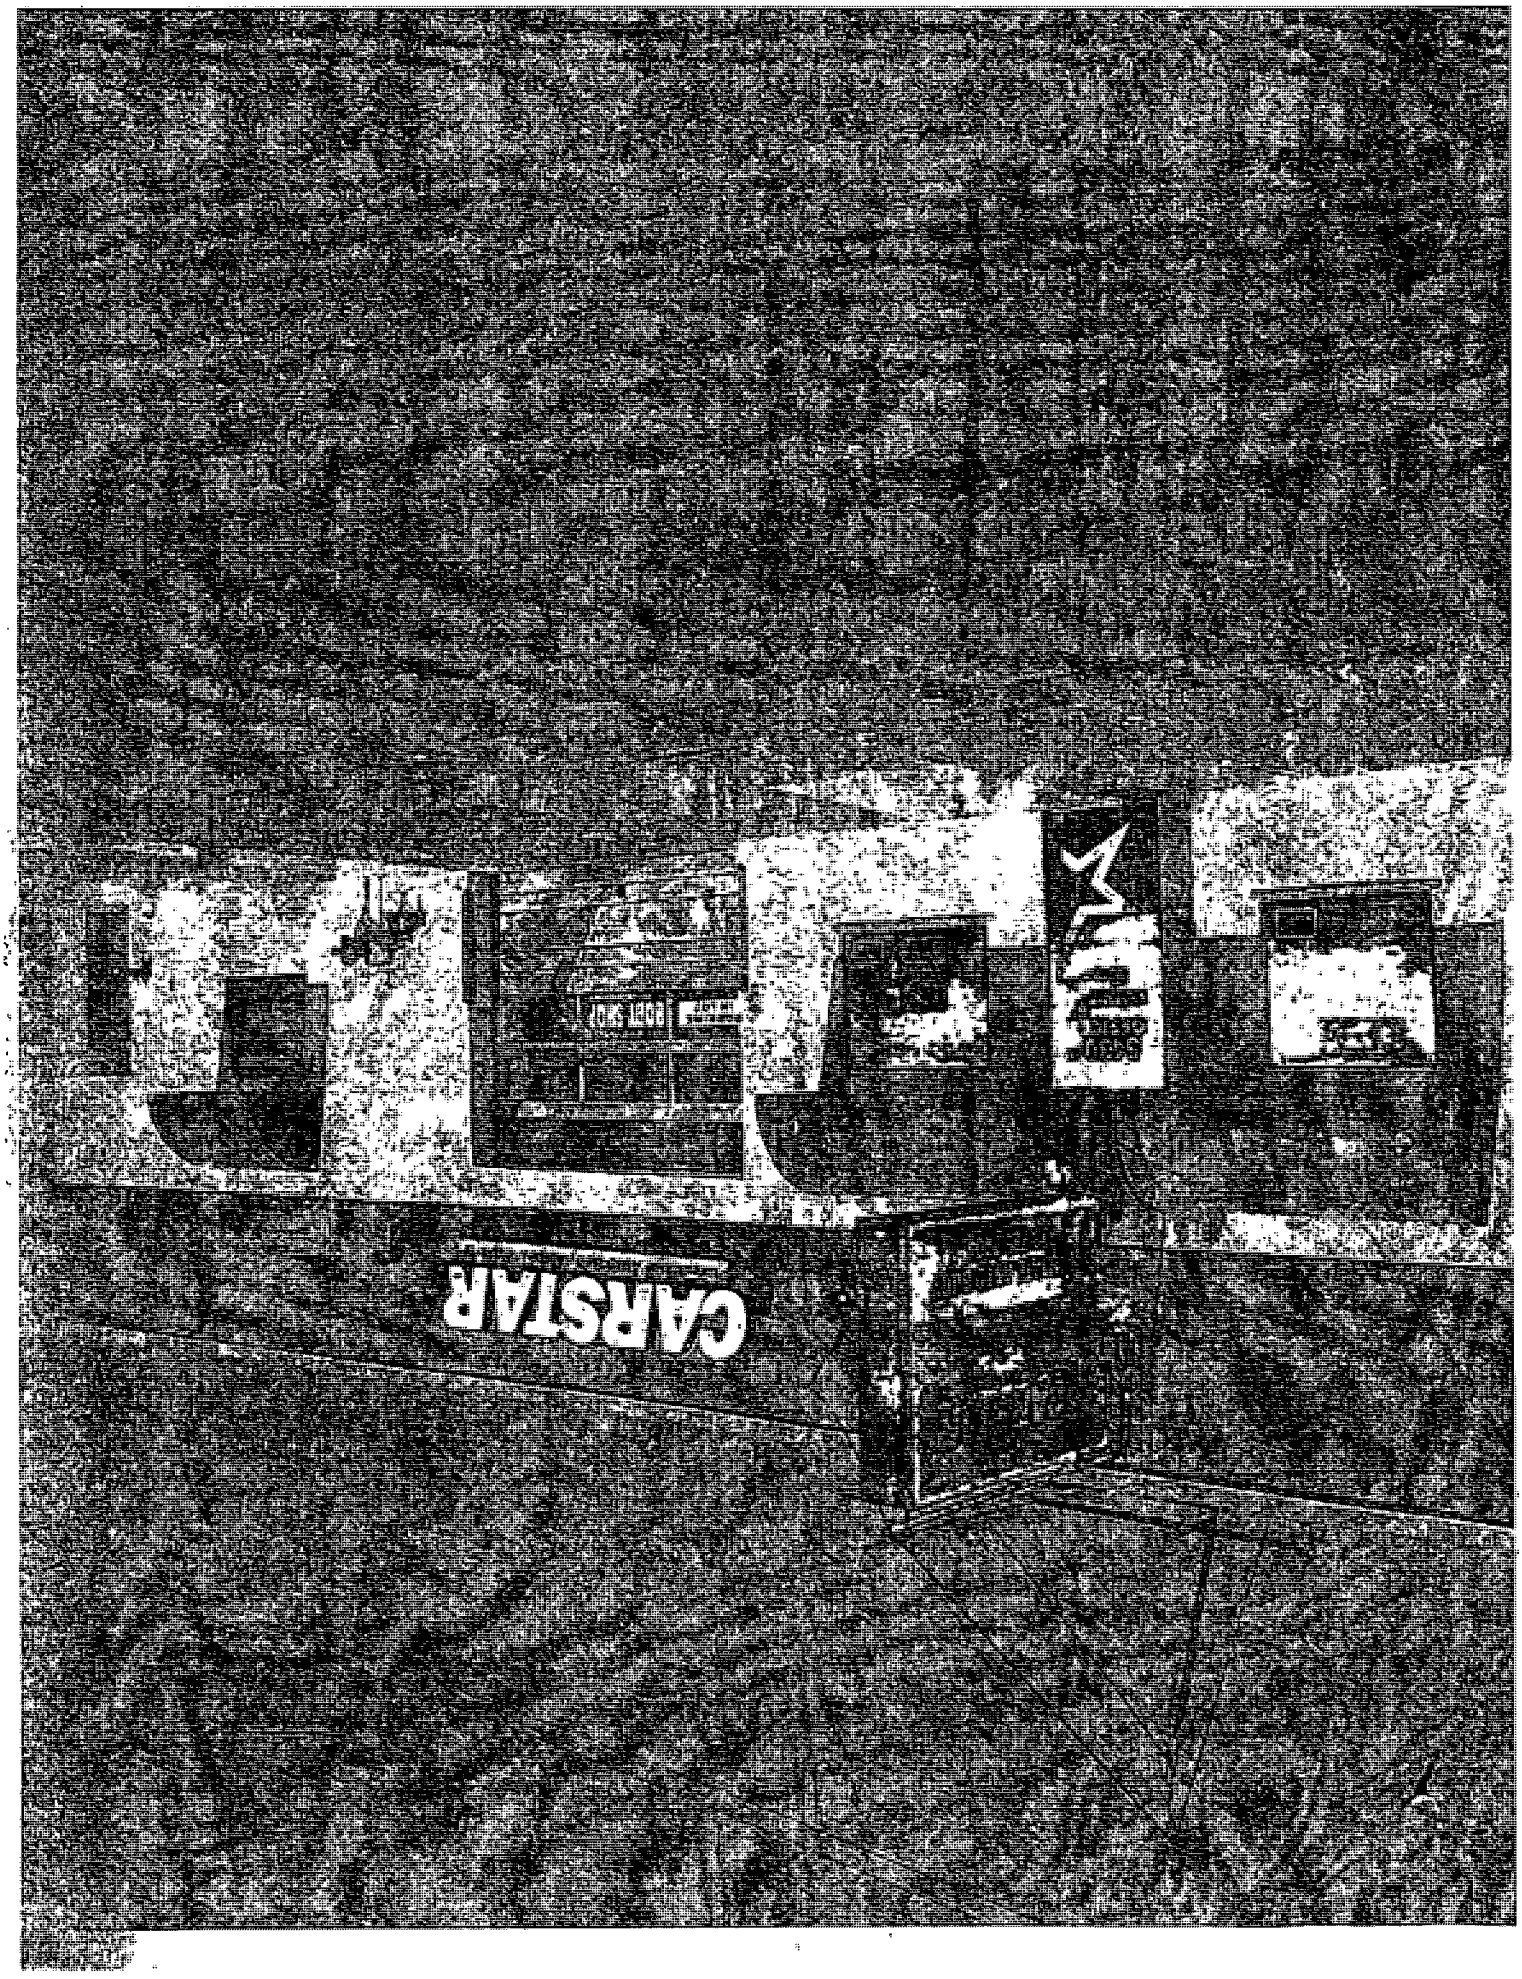
CARSTAR

Department of Business Affairs and Consumer Protection
Small Business Center - Public Way Use Unit
City Hall - 121 N. LaSalle Street, Room 800 • Chicago, IL 60602
312-74-GOBIZ / 312-744-6249 • (312) 744-1944 (TTY)
http://www.cityofchicago.org/bacp

11/18/2015

Alderman **Nicholas Sposato**
Ward # **38**
City of Chicago
City Hall, Room **200**
121 North LaSalle Street
Chicago, Illinois 60602

Re: An ordinance to use and maintain a portion of the public right-of-way for **one (1) awning(s)** for **ACCURATE AUTO SERVICE INC**, adjacent to the premises known as **5430 W. Montrose Ave.**.

Dear Alderman **Nicholas Sposato**:

The applicant referenced above has requested the use of the public right-of-way for a **awning(s)**. An ordinance has been prepared by the Department of Business Affairs and Consumer Protection – Small Business Center - Public Way Use Unit for presentation to the City Council. Because this request was made for properties located in your ward, as approved by you as per the attached, I respectfully request that you introduce the attached ordinance at the next City Council meeting.

If you have any questions regarding this ordinance, please contact Anthony Bertuca at (312) 744-5506.

Department of Business Affairs and Consumer Protection

City of Chicago

O2015-8371

Office of the City Clerk

Document Tracking Sheet

Meeting Date:	11/18/2015
Sponsor(s):	Reilly (42)
Type:	Ordinance
Title:	Awning(s) for Red 7 Salon, Inc.
Committee(s) Assignment:	Committee on Transportation and Public Way

ORDINANCE
RED 7 SALON, INC.
Acct. No. 246138 - 1
Permit No. 1120593

Be It Ordained by the City Council of the City of Chicago:

SECTION 1. Permission and authority are hereby given and granted to RED 7 SALON, INC., upon the terms and subject to the conditions of this ordinance to maintain and use, as now constructed, one (1) Awning(s) projecting over the public right-of-way adjacent to its premises known as 210 W. Kinzie St..

Said Awning(s) at W. KINZIE STREET measure(s):
One (1) at five (5) feet in length, and five (5) feet in width for a total of twenty-five (25) square feet.

The location of said privilege shall be as shown on prints kept on file with the Department of Business Affairs and Consumer Protection and the Office of the City Clerk.

Said privilege shall be constructed in accordance with plans and specifications approved by the Zoning Department - Signs.

This grant of privilege in the public way shall be subject to the provisions of Section 10-28-015 and all other required provisions of the Municipal Code of Chicago.

The grantee shall pay to the City of Chicago as compensation for the privilege #1120593 herein granted the sum of fifty ($50.00) per annum in advance.


A 25% penalty will be added for payments received after due date.


The permit holder agrees to hold the City of Chicago harmless for any damage, relocation or replacement costs associated with damage, relocation or removal of private property caused by the City performing work in the public way.

Authority herein given and granted for a period of five (5) years from and after 10/04/2014.

Alderman _____

Brendan Reilly 42nd Ward

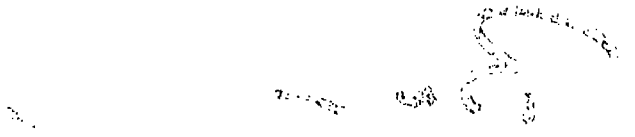

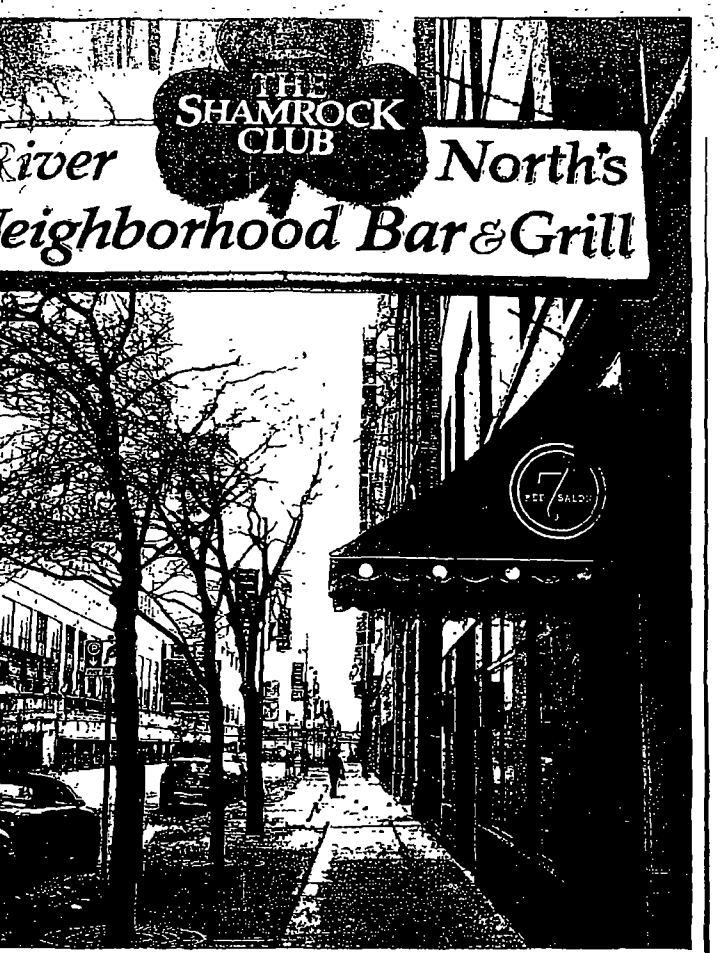
THE SHAMROCK CLUB
River North's
Neighborhood Bar & Grill

City of Chicago

O2015-8373

Office of the City Clerk

Document Tracking Sheet

Meeting Date:	11/18/2015
Sponsor(s):	Reilly (42)
Type:	Ordinance
Title:	Awning(s) for Roanoke Hospitality LLC
Committee(s) Assignment:	Committee on Transportation and Public Way

ORDINANCE
ROANOKE HOSPITALITY, LLC
Acct. No. 398305 - 2
Permit No. 1120246

Be It Ordained by the City Council of the City of Chicago:

SECTION 1. Permission and authority are hereby given and granted to ROANOKE HOSPITALITY, LLC, upon the terms and subject to the conditions of this ordinance to construct, install, maintain and use one (1) Awning(s) projecting over the public right-of-way adjacent to its premises known as 135 W. Madison St..

Said Awning(s) at W. Madison Street measure(s):
One (1) at fifteen (15) feet in length, and two point one seven (2.17) feet in width for a total of thirty-two point five five (32.55) square feet.

The location of said privilege shall be as shown on prints kept on file with the Department of Business Affairs and Consumer Protection and the Office of the City Clerk.

Said privilege shall be constructed in accordance with plans and specifications approved by the Zoning Department - Signs.

This grant of privilege in the public way shall be subject to the provisions of Section 10-28-015 and all other required provisions of the Municipal Code of Chicago.

The grantee shall pay to the City of Chicago as compensation for the privilege #1120246 herein granted the sum of fifty ($50.00) per annum in advance.


A 25% penalty will be added for payments received after due date.


The permit holder agrees to hold the City of Chicago harmless for any damage, relocation or replacement costs associated with damage, relocation or removal of private property caused by the City performing work in the public way.

Authority herein given and granted for a period of five (5) years from and after Date of Passage.


Alderman _____

Brendan Reilly 42nd Ward

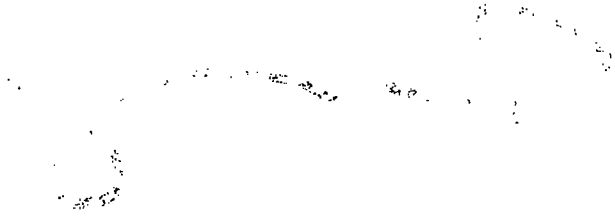


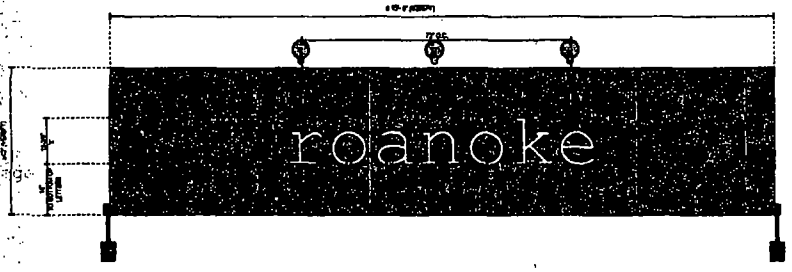

GRAPHICS ARE MASKED AND PAINTED W/ LATEX PAINT, METALLIC GOLD (TO MATCH MP 31033 BRILLIANT GOLD OR EQUIV)

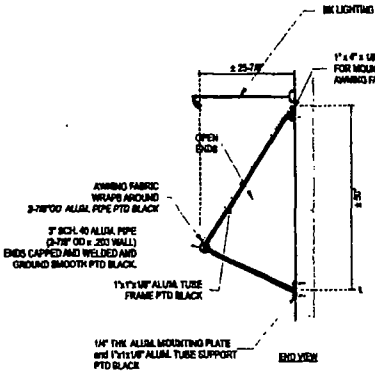

B MAIN ENTRY AWNING
SCALE 1/2" = 1'-0"

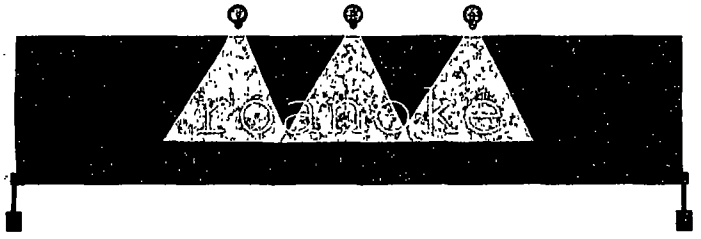

NIGHT VIEW

roanoke

WEBER GRILL (roanoke)

9813758AR9

Sheet 3 of 6

11 S. LASALLE ST
CHICAGO, IL 60603

Account Rep. J DORYNS

Designer J HUDDLESTON

Date 05/02/2018

Client
Sales
Estimating
Art
Engineering
Landlord

Chandler Signs

FINAL ELECTRICAL CONNECTION BY CUSTOMER

City of Chicago

O2015-8374

Office of the City Clerk

Document Tracking Sheet

Meeting Date:	11/18/2015
Sponsor(s):	Smith (43)
Type:	Ordinance
Title:	Awning(s) for Chelsea Jones Shoes
Committee(s) Assignment:	Committee on Transportation and Public Way

ORDINANCE
Chelsea Jones Shoes
Acct. No. 400161 - 1
Permit No. 1119979

Be It Ordained by the City Council of the City of Chicago:

SECTION 1. Permission and authority are hereby given and granted to Chelsea Jones Shoes, upon the terms and subject to the conditions of this ordinance to construct, install, maintain and use one (1) Awning(s) projecting over the public right-of-way adjacent to its premises known as 2425 N. Clark St..

Said Awning(s) at N. Clark Street measure(s):
One (1) at twelve (12) feet in length, and one (1) foot in width for a total of twelve (12) square feet.

The location of said privilege shall be as shown on prints kept on file with the Department of Business Affairs and Consumer Protection and the Office of the City Clerk.

Said privilege shall be constructed in accordance with plans and specifications approved by the Zoning Department - Signs.


This grant of privilege in the public way shall be subject to the provisions of Section 10-28-015 and all other required provisions of the Municipal Code of Chicago.

The grantee shall pay to the City of Chicago as compensation for the privilege #1119979 herein granted the sum of fifty ($50.00) per annum in advance.


A 25% penalty will be added for payments received after due date.

The permit holder agrees to hold the City of Chicago harmless for any damage, relocation or replacement costs associated with damage, relocation or removal of private property caused by the City performing work in the public way.

Authority herein given and granted for a period of five (5) years from and after Date of Passage.

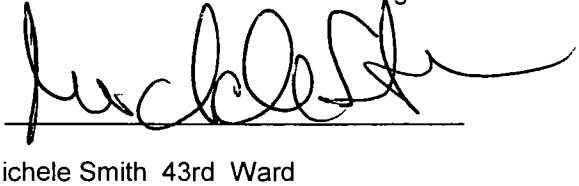Alderman 

Michele Smith 43rd Ward

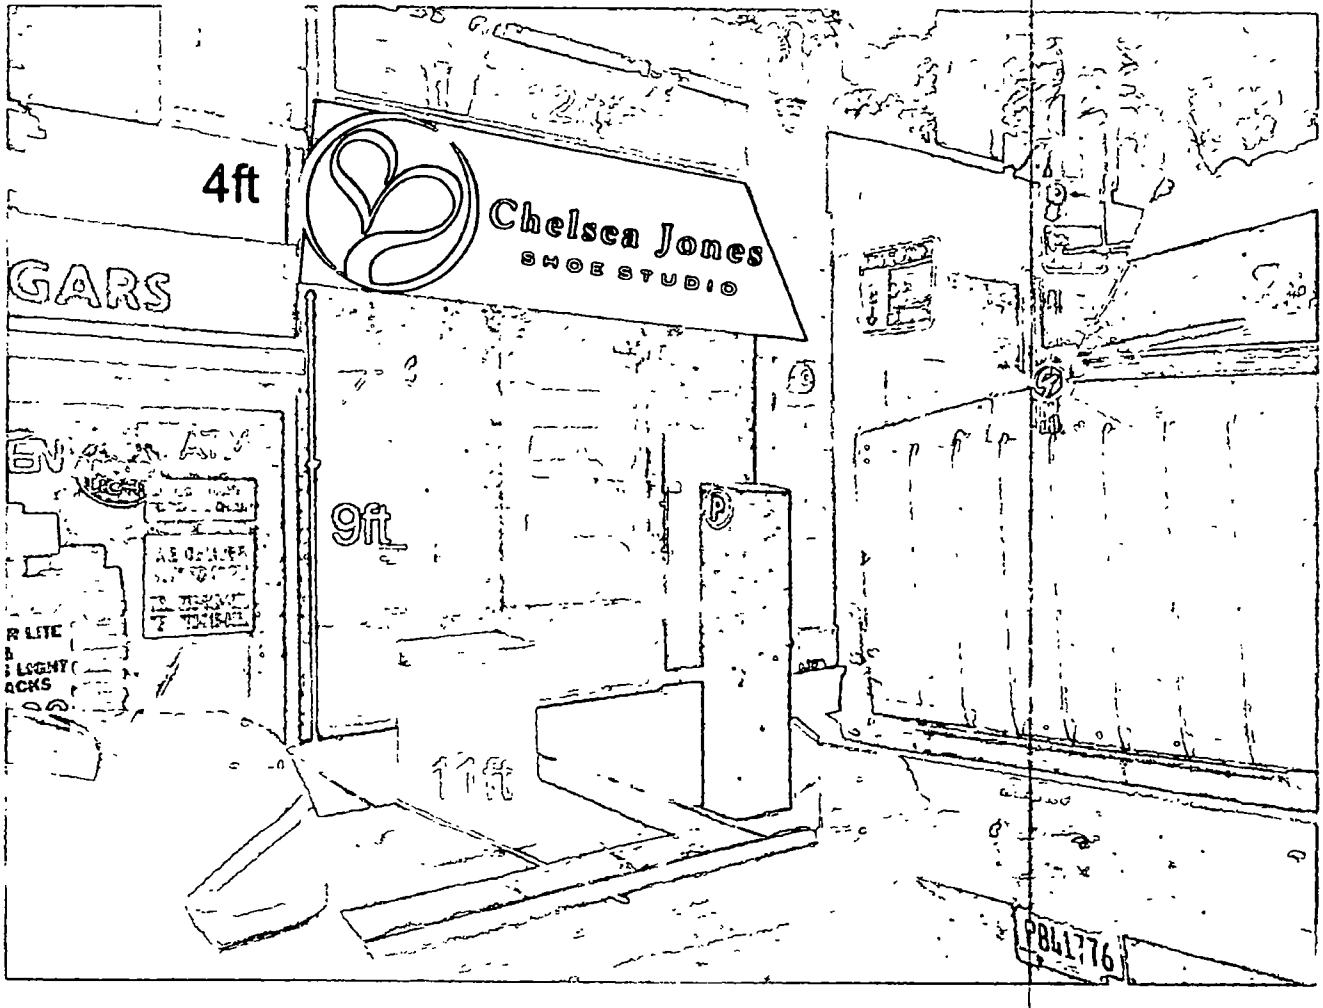
4ft
Chelsea Jones
SHOE STUDIO
9ft
P8411776

City of Chicago

O2015-8376

Office of the City Clerk

Document Tracking Sheet

Meeting Date:	11/18/2015
Sponsor(s):	Smith (43)
Type:	Ordinance
Title:	Awning(s) for Firefly Salon
Committee(s) Assignment:	Committee on Transportation and Public Way

ORDINANCE
FIREFLY SALON
Acct. No. 349441 - 3
Permit No. 1120568

Be It Ordained by the City Council of the City of Chicago:

SECTION 1. Permission and authority are hereby given and granted to FIREFLY SALON, upon the terms and subject to the conditions of this ordinance to maintain and use, as now constructed, one (1) Awning(s) projecting over the public right-of-way adjacent to its premises known as 1227 W. Diversey Pkwy..

Said Awning(s) at W. Diversey measure(s):
One (1) at ten point two five (10.25) feet in length, and two (2) feet in width for a total of twenty point five (20.5) square feet.

The location of said privilege shall be as shown on prints kept on file with the Department of Business Affairs and Consumer Protection and the Office of the City Clerk.

Said privilege shall be constructed in accordance with plans and specifications approved by the Zoning Department - Signs.

This grant of privilege in the public way shall be subject to the provisions of Section 10-28-015 and all other required provisions of the Municipal Code of Chicago.

The grantee shall pay to the City of Chicago as compensation for the privilege #1120568 herein granted the sum of fifty ($50.00) per annum in advance.

A 25% penalty will be added for payments received after due date.

The permit holder agrees to hold the City of Chicago harmless for any damage, relocation or replacement costs associated with damage, relocation or removal of private property caused by the City performing work in the public way.

Authority herein given and granted for a period of five (5) years from and after 11/10/2015.

Alderman _____

Michele Smith 43rd Ward


chair for rent
Firefly Salon
(773)706 7747

City of Chicago

O2015-8377

Office of the City Clerk

Document Tracking Sheet

Meeting Date:	11/18/2015
Sponsor(s):	Smith (43)
Type:	Ordinance
Title:	Awning(s) for Lincoln Park Food & Liquor
Committee(s) Assignment:	Committee on Transportation and Public Way

ORDINANCE
LINCOLN PARK FOOD & LIQUOR
Acct. No. 395549 - 1
Permit No. 1120652

Be It Ordained by the City Council of the City of Chicago:

SECTION 1. Permission and authority are hereby given and granted to LINCOLN PARK FOOD & LIQUOR, upon the terms and subject to the conditions of this ordinance to construct, install, maintain and use one (1) Awning(s) projecting over the public right-of-way adjacent to its premises known as 2427 N. Clark St..

Said Awning(s) at N Clark St measure(s):
One (1) at nineteen (19) feet in length, and one (1) foot in width for a total of nineteen (19) square feet.

The location of said privilege shall be as shown on prints kept on file with the Department of Business Affairs and Consumer Protection and the Office of the City Clerk.

Said privilege shall be constructed in accordance with plans and specifications approved by the Zoning Department - Signs.


This grant of privilege in the public way shall be subject to the provisions of Section 10-28-015 and all other required provisions of the Municipal Code of Chicago.

The grantee shall pay to the City of Chicago as compensation for the privilege #1120652 herein granted the sum of fifty ($50.00) per annum in advance.

A 25% penalty will be added for payments received after due date.


The permit holder agrees to hold the City of Chicago harmless for any damage, relocation or replacement costs associated with damage, relocation or removal of private property caused by the City performing work in the public way.

Authority herein given and granted for a period of five (5) years from and after Date of Passage.

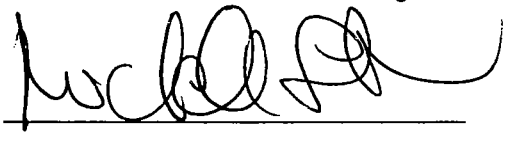Alderman 

Michele Smith 43rd Ward

LINCOLN PARK FOOD & LIQUOR
2427 N CLARK ST. CHICAGO.
IL - 60614.

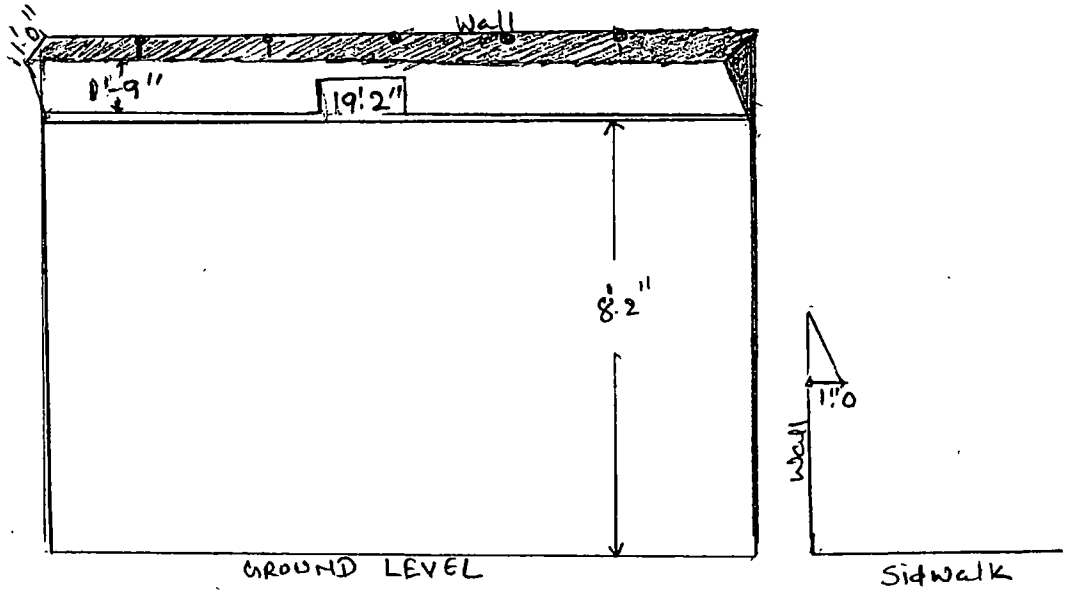

City of Chicago

O2015-8378

Office of the City Clerk

Document Tracking Sheet

Meeting Date:	11/18/2015
Sponsor(s):	Arena (45)
Type:	Ordinance
Title:	Awning(s) for Frank's Chicago Shrimp House, Inc.
Committee(s) Assignment:	Committee on Transportation and Public Way

ORDINANCE
FRANK'S CHICAGO SHRIMP HOUSE, INC.
Acct. No. 376290 - 1
Permit No. 1104707

Be It Ordained by the City Council of the City of Chicago:

SECTION 1. Permission and authority are hereby given and granted to FRANK'S CHICAGO SHRIMP HOUSE, INC., upon the terms and subject to the conditions of this ordinance to construct, install, maintain and use one (1) Awning(s) projecting over the public right-of-way adjacent to its premises known as 5052 W. Irving Park Rd..

Said Awning(s) at Irving Park Road measure(s):
One (1) at twenty (20) feet in length, and four (4) feet in width for a total of eighty (80) square feet.

The location of said privilege shall be as shown on prints kept on file with the Department of Business Affairs and Consumer Protection and the Office of the City Clerk.

Said privilege shall be constructed in accordance with plans and specifications approved by the Zoning Department - Signs.

This grant of privilege in the public way shall be subject to the provisions of Section 10-28-015 and all other required provisions of the Municipal Code of Chicago.

The grantee shall pay to the City of Chicago as compensation for the privilege #1104707 herein granted the sum of fifty ($50.00) per annum in advance.


A 25% penalty will be added for payments received after due date.

The permit holder agrees to hold the City of Chicago harmless for any damage, relocation or replacement costs associated with damage, relocation or removal of private property caused by the City performing work in the public way.

Authority herein given and granted for a period of five (5) years from and after Date of Passage.

Alderman _____

John Arena 45th Ward

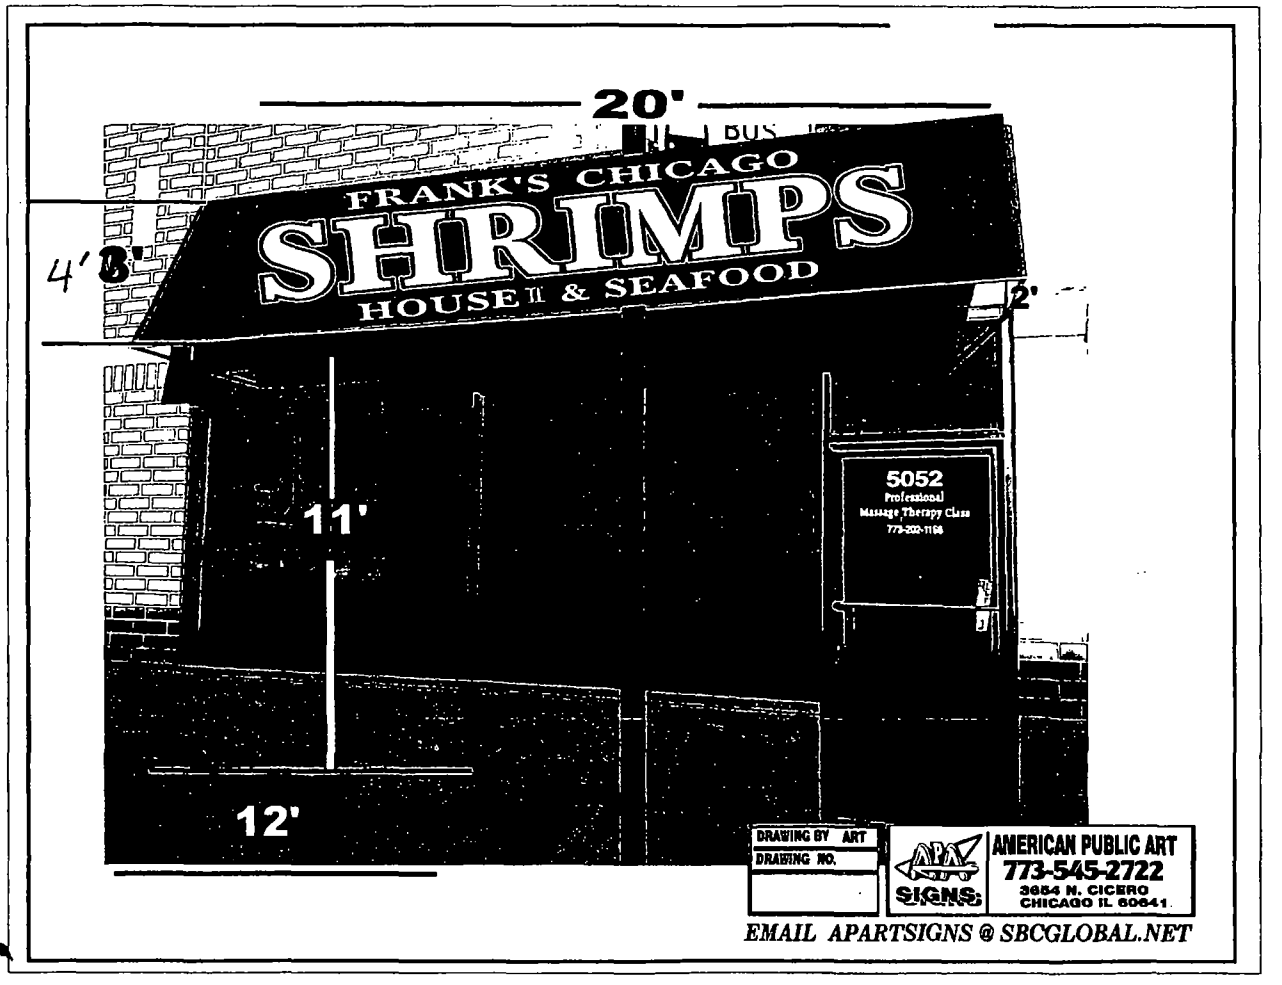
20'
FRANK'S CHICAGO
SHRIMPS
HOUSE II & SEAFOOD
4' 8"
2'
11'
5052
Professional
Massage Therapy Class
773-202-1168
12'
DRAWING BY ART
DRAWING NO.
APA SIGNS
AMERICAN PUBLIC ART
773-545-2722
3654 N. CICERO
CHICAGO IL 60641
EMAIL APARTSIGNS @ SBCGLOBAL.NET

Department of Business Affairs and Consumer Protection
Small Business Center - Public Way Use Unit
City Hall - 121 N. LaSalle Street, Room 800 • Chicago, IL 60602
312-74-GOBIZ / 312-744-6249 • (312) 744-1944 (TTY)
http //www cityofchicago.org/bacp

11/18/2015

Alderman **John Arena**
Ward # **45**
City of Chicago
City Hall, Room **300**
121 North LaSalle Street
Chicago, Illinois 60602

Re: An ordinance to use and maintain a portion of the public right-of-way for **one (1) awning(s)** for **FRANK'S CHICAGO SHRIMP HOUSE, INC.**, adjacent to the premises known as **5052 W. Irving Park Rd.**.

Dear Alderman **John Arena**:

The applicant referenced above has requested the use of the public right-of-way for a **awning(s)**. An ordinance has been prepared by the Department of Business Affairs and Consumer Protection – Small Business Center - Public Way Use Unit for presentation to the City Council. Because this request was made for properties located in your ward, as approved by you as per the attached, I respectfully request that you introduce the attached ordinance at the next City Council meeting.

If you have any questions regarding this ordinance, please contact Anthony Bertuca at (312) 744-5506.

Department of Business Affairs and Consumer Protection

City of Chicago

O2015-8381

Office of the City Clerk

Document Tracking Sheet

Meeting Date:	11/18/2015
Sponsor(s):	Pawar (47)
Type:	Ordinance
Title:	Awning(s) for Athletico Management
Committee(s) Assignment:	Committee on Transportation and Public Way

ORDINANCE
ATHLETICO MANAGEMENT
Acct. No. 69020 - 6
Permit No. 1120286

Be It Ordained by the City Council of the City of Chicago:

SECTION 1. Permission and authority are hereby given and granted to ATHLETICO MANAGEMENT, upon the terms and subject to the conditions of this ordinance to construct, install, maintain and use three (3) Awning(s) projecting over the public right-of-way adjacent to its premises known as 5033 N. Clark St..

Said Awning(s) at N. Clark Street measure(s):
One (1) at twenty-six point zero eight (26.08) feet in length, and two point five (2.5) feet in width for a total of sixty-five point two (65.2) square feet.

Said Awning(s) at N. Clark Street measure(s):
One (1) at eleven point five (11.5) feet in length, and two point five (2.5) feet in width for a total of twenty-eight point seven five (28.75) square feet.

Said Awning(s) at W. Winnemac Avenue measure(s):
One (1) at eleven point nine two (11.92) feet in length, and one point five (1.5) foot in width for a total of seventeen point eight eight (17.88) square feet.

The location of said privilege shall be as shown on prints kept on file with the Department of Business Affairs and Consumer Protection and the Office of the City Clerk.

Said privilege shall be constructed in accordance with plans and specifications approved by the Zoning Department - Signs.

This grant of privilege in the public way shall be subject to the provisions of Section 10-28-015 and all other required provisions of the Municipal Code of Chicago.

The grantee shall pay to the City of Chicago as compensation for the privilege #1120286 herein granted the sum of one hundred fifty-one dollars and eight cents ($151.08) per annum in advance.

A 25% penalty will be added for payments received after due date.

The permit holder agrees to hold the City of Chicago harmless for any damage, relocation or replacement costs associated with damage, relocation or removal of private property caused by the City performing work in the public way.

Authority herein given and granted for a period of five (5) years from and after Date of Passage.


Alderman _____

Ameya Pawar 47th Ward

Clark (W. elevation)

Main ID Sign


SOUTH WATER SIGNS

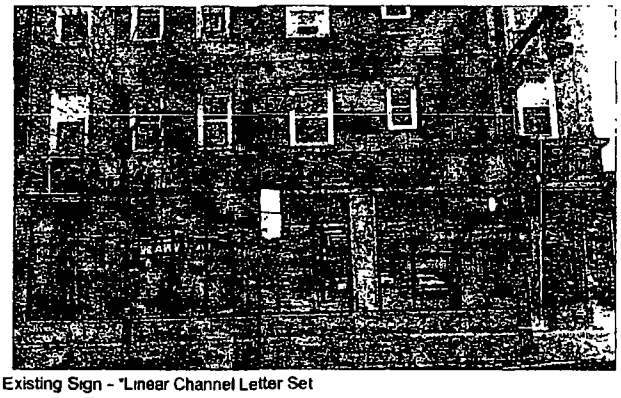


Existing Sign - "Linear Channel Letter Set




Proposed Sign

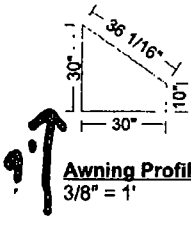

Awning Profile
3/8" = 1'

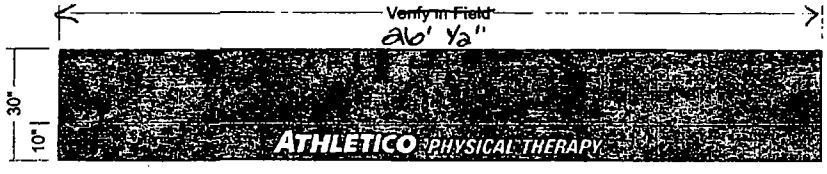

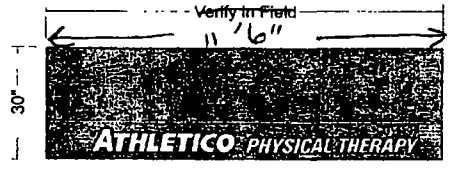

Aluminum frame w/ Sunbrella fabric with blue to match PMS 2945C w/1st surface applied white vinyl graphics, attached to exterior wall using z-clips into mortar face

To match 2945 C

934 N. Church Road
Elmhurst, IL 60126
P 630 333.4900 F 630 333 4915

Revision notes:
05 28.15 FK 09.22.15 FK
06.03.15 FK
08 13.15 FK
08.26 15 FK
09.10.15 FK

ATHLETICO PHYSICAL THERAPY

Client	Athletico	Drawn by	NKR
Job Title	043	Checked by	-
SWS Job#	7012452	Scale	NTS
Title	Main ID Sign	Revision	02 06 15 NKR
Date	01.21 15	Page	3

Department of Business Affairs and Consumer Protection
Small Business Center - Public Way Use Unit
City Hall - 121 N LaSalle Street, Room 800 • Chicago, IL 60602
312-74-GOBIZ / 312-744-6249 • (312) 744-1944 (TTY)
http://www.cityofchicago.org/bacp

11/18/2015

Alderman **Ameya Pawar**
Ward # **47**
City of Chicago
City Hall, Room **200**
121 North LaSalle Street
Chicago, Illinois 60602

Re: An ordinance to use and maintain a portion of the public right-of-way for **three (3) awning(s)** for **ATHLETICO MANAGEMENT**, adjacent to the premises known as **5033 N. Clark St.**.

Dear Alderman **Ameya Pawar**:

The applicant referenced above has requested the use of the public right-of-way for a **awning(s)**. An ordinance has been prepared by the Department of Business Affairs and Consumer Protection – Small Business Center - Public Way Use Unit for presentation to the City Council. Because this request was made for properties located in your ward, as approved by you as per the attached, I respectfully request that you introduce the attached ordinance at the next City Council meeting.

If you have any questions regarding this ordinance, please contact Anthony Bertuca at (312) 744-5506.

Department of Business Affairs and Consumer Protection

City of Chicago

O2015-8384

Office of the City Clerk

Document Tracking Sheet

Meeting Date:	11/18/2015
Sponsor(s):	Pawar (47)
Type:	Ordinance
Title:	Awning(s) for Freddie Villacci, Jr. Insurance Agency, Inc.
Committee(s) Assignment:	Committee on Transportation and Public Way

ORDINANCE
FREDDIE VILLACCI, JR INSURANCE AGENCY INC
Acct. No. 355533 - 1
Permit No. 1120626

Be It Ordained by the City Council of the City of Chicago:

SECTION 1. Permission and authority are hereby given and granted to FREDDIE VILLACCI, JR INSURANCE AGENCY INC, upon the terms and subject to the conditions of this ordinance to maintain and use, as now constructed, one (1) Awning(s) projecting over the public right-of-way adjacent to its premises known as 2241 W. Irving Park Rd..

Said Awning(s) at W. Irving Park Road measure(s):
One (1) at sixteen (16) feet in length, and three (3) feet in width for a total of forty-eight (48) square feet.

The location of said privilege shall be as shown on prints kept on file with the Department of Business Affairs and Consumer Protection and the Office of the City Clerk.

Said privilege shall be constructed in accordance with plans and specifications approved by the Zoning Department - Signs.

This grant of privilege in the public way shall be subject to the provisions of Section 10-28-015 and all other required provisions of the Municipal Code of Chicago.

The grantee shall pay to the City of Chicago as compensation for the privilege #1120626 herein granted the sum of fifty ($50.00) per annum in advance.


A 25% penalty will be added for payments received after due date.

The permit holder agrees to hold the City of Chicago harmless for any damage, relocation or replacement costs associated with damage, relocation or removal of private property caused by the City performing work in the public way.

Authority herein given and granted for a period of five (5) years from and after 11/03/2015.

Alderman _____

Ameya Pawar 47th Ward

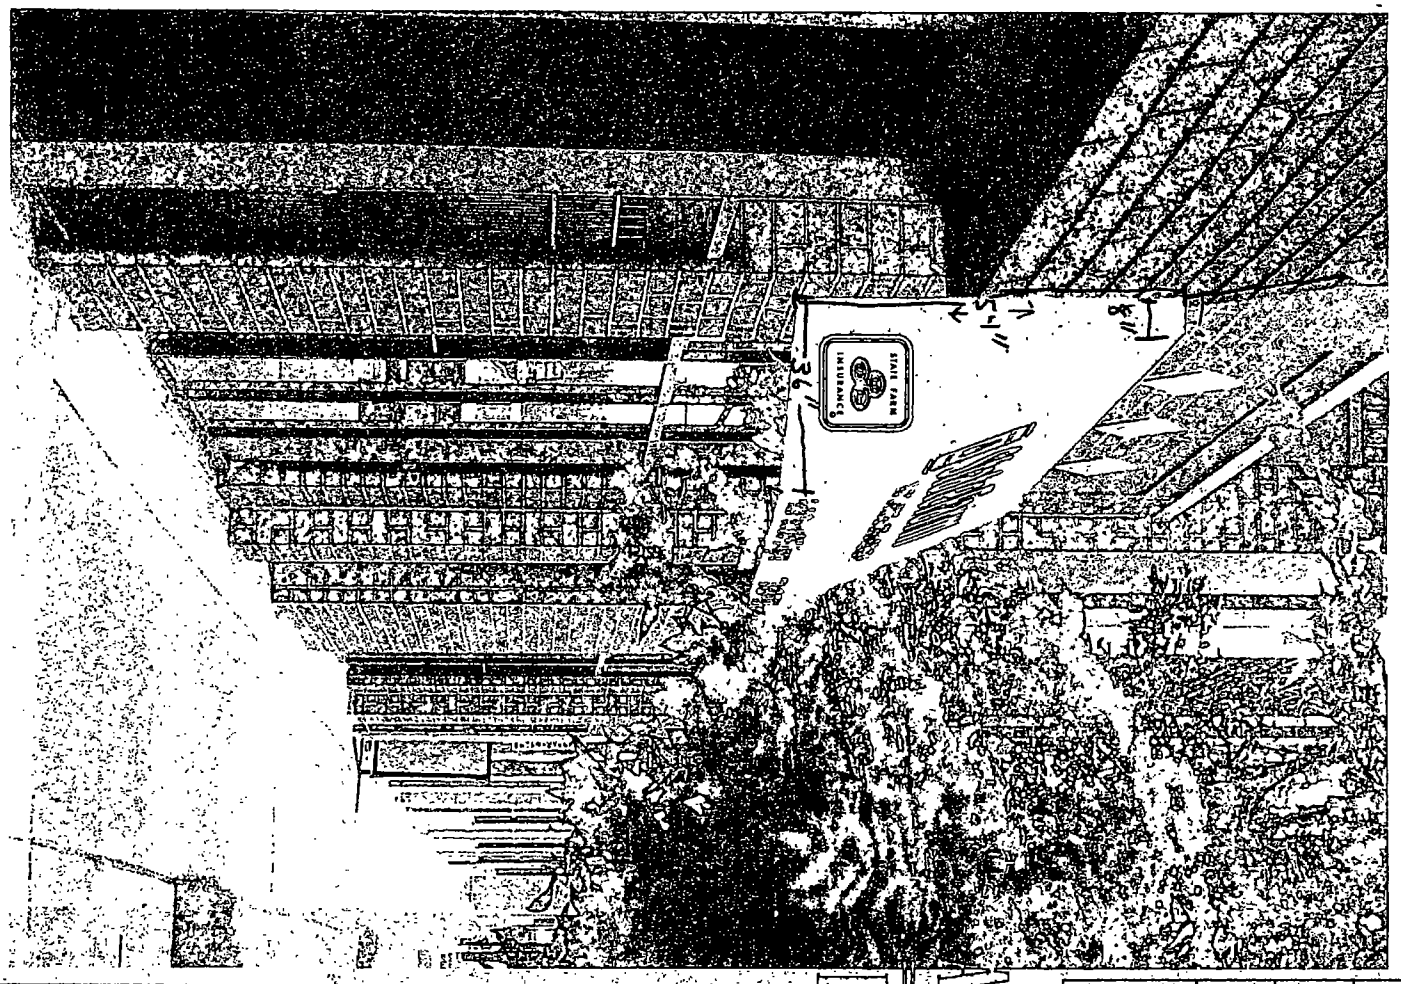

Awnings Etc.
EXPRESS
Office: (773) 579-1437
Fax: (773) 865-4469

Address:	
Sales Person:	

Department of Business Affairs and Consumer Protection
Small Business Center - Public Way Use Unit
City Hall - 121 N. LaSalle Street, Room 800 • Chicago, IL 60602
312-74-GOBIZ / 312-744-6249 • (312) 744-1944 (TTY)
http://www.cityofchicago.org/bacp

11/18/2015

Alderman **Ameya Pawar**
Ward # **47**
City of Chicago
City Hall, Room **200**
121 North LaSalle Street
Chicago, Illinois 60602

Re: An ordinance to use and maintain a portion of the public right-of-way for **one (1) awning(s)** for **FREDDIE VILLACCI, JR INSURANCE AGENCY INC**, adjacent to the premises known as **2241 W. Irving Park Rd.**.

Dear Alderman **Ameya Pawar**:

The applicant referenced above has requested the use of the public right-of-way for a **awning(s)**. An ordinance has been prepared by the Department of Business Affairs and Consumer Protection – Small Business Center - Public Way Use Unit for presentation to the City Council. Because this request was made for properties located in your ward, as approved by you as per the attached, I respectfully request that you introduce the attached ordinance at the next City Council meeting.

If you have any questions regarding this ordinance, please contact Anthony Bertuca at (312) 744-5506.

Department of Business Affairs and Consumer Protection

City of Chicago

O2015-8370

Office of the City Clerk

Document Tracking Sheet

Meeting Date:	11/18/2015
Sponsor(s):	Osterman (48)
Type:	Ordinance
Title:	Awning(s) for State Farm Insurance David J. Frederickson
Committee(s) Assignment:	Committee on Transportation and Public Way

ORDINANCE
STATE FARM INSURANCE DAVID J FREDERICKSON
Acct. No. 207289 - 3
Permit No. 1114762

Be It Ordained by the City Council of the City of Chicago:

SECTION 1. Permission and authority are hereby given and granted to STATE FARM INSURANCE DAVID J FREDERICKSON, upon the terms and subject to the conditions of this ordinance to construct, install, maintain and use three (3) Awning(s) projecting over the public right-of-way adjacent to its premises known as 6261-63 N. Clark St..

Said Awning(s) at N. Clark Street measure(s):

One (1) at twelve point seven five (12.75) feet in length, and two (2) feet in width for a total of twenty-five point five (25.5) square feet.
One (1) at twelve point eight three (12.83) feet in length, and two (2) feet in width for a total of twenty-five point six six (25.66) square feet.
One (1) at five point six six (5.66) feet in length, and two (2) feet in width for a total of eleven point three two (11.32) square feet.

The location of said privilege shall be as shown on prints kept on file with the Department of Business Affairs and Consumer Protection and the Office of the City Clerk.

Said privilege shall be constructed in accordance with plans and specifications approved by the Zoning Department - Signs.

This grant of privilege in the public way shall be subject to the provisions of Section 10-28-015 and all other required provisions of the Municipal Code of Chicago.

The grantee shall pay to the City of Chicago as compensation for the privilege #1114762 herein granted the sum of one hundred fifty ($150.00) per annum in advance.

A 25% penalty will be added for payments received after due date.

The permit holder agrees to hold the City of Chicago harmless for any damage, relocation or replacement costs associated with damage, relocation or removal of private property caused by the City performing work in the public way.

Authority herein given and granted for a period of five (5) years from and after Date of Passage.

Alderman _____

Patrick O'Connor 40th Ward


ROSEMONT

Department of Business Affairs and Consumer Protection
Small Business Center- Public Way Use Unit
City Hall- 121 N. LaSalle Street Room 800 • Chicago, IL 60602
312-74-GOBIZ / 312-744-6249 • (312) 744-1944 (TTY)
http://www.cityofchicago.org/bacp

11/18/2015

Alderman **Harry Osterman**
Ward # **48**
City of Chicago
City Hall, Room **300**
121 North LaSalle Street
Chicago, Illinois 60602

Re: An ordinance to use and maintain a portion of the public right-of-way for **three (3) awning(s)** for **STATE FARM INSURANCE DAVID J FREDERICKSON**, adjacent to the premises known as **6261-63 N. Clark St.**.

Dear Alderman **Harry Osterman**:

The applicant referenced above has requested the use of the public right-of-way for **awning(s)**. An ordinance has been prepared by the Department of Business Affairs and Consumer Protection – Small Business Center - Public Way Use Unit for presentation to the City Council. Because this request was made for properties located in your ward, as approved by you as per the attached, I respectfully request that you introduce the attached ordinance at the next City Council meeting.

If you have any questions regarding this ordinance, please contact Anthony Bertuca at (312) 744-5506.

Department of Business Affairs and Consumer Protection

City of Chicago

O2015-8386

Office of the City Clerk

Document Tracking Sheet

Meeting Date:	11/18/2015
Sponsor(s):	Osterman (48)
Type:	Ordinance
Title:	Awning(s) for Specialty Video
Committee(s) Assignment:	Committee on Transportation and Public Way

ORDINANCE
SPECIALTY VIDEO
Acct. No. 85859 - 2
Permit No. 1120612

Be It Ordained by the City Council of the City of Chicago:

SECTION 1. Permission and authority are hereby given and granted to SPECIALTY VIDEO, upon the terms and subject to the conditions of this ordinance to maintain and use, as now constructed, one (1) Awning(s) projecting over the public right-of-way adjacent to its premises known as 5307 N. Clark St..

Said Awning(s) at N. Clark Street measure(s):
One (1) at twenty-one point seven five (21.75) feet in length, and four point four (4.4) feet in width for a total of ninety-five point seven (95.7) square feet.

The location of said privilege shall be as shown on prints kept on file with the Department of Business Affairs and Consumer Protection and the Office of the City Clerk.

Said privilege shall be constructed in accordance with plans and specifications approved by the Zoning Department - Signs.

This grant of privilege in the public way shall be subject to the provisions of Section 10-28-015 and all other required provisions of the Municipal Code of Chicago.

The grantee shall pay to the City of Chicago as compensation for the privilege #1120612 herein granted the sum of fifty ($50.00) per annum in advance.

A 25% penalty will be added for payments received after due date.

The permit holder agrees to hold the City of Chicago harmless for any damage, relocation or replacement costs associated with damage, relocation or removal of private property caused by the City performing work in the public way.

Authority herein given and granted for a period of five (5) years from and after 10/04/2014.

Alderman _____

Harry Osterman 48th Ward


APPLICATION TO USE THE PUBLIC RIGHT OF WAY

EXAMPLE OF CANOPY/AWNING DRAWING

CANOPY DRAWINGS

PROPERTY LOCATION: 3307 N. Clark St Chicago IL 6

ORGANIZATION'S NAME:

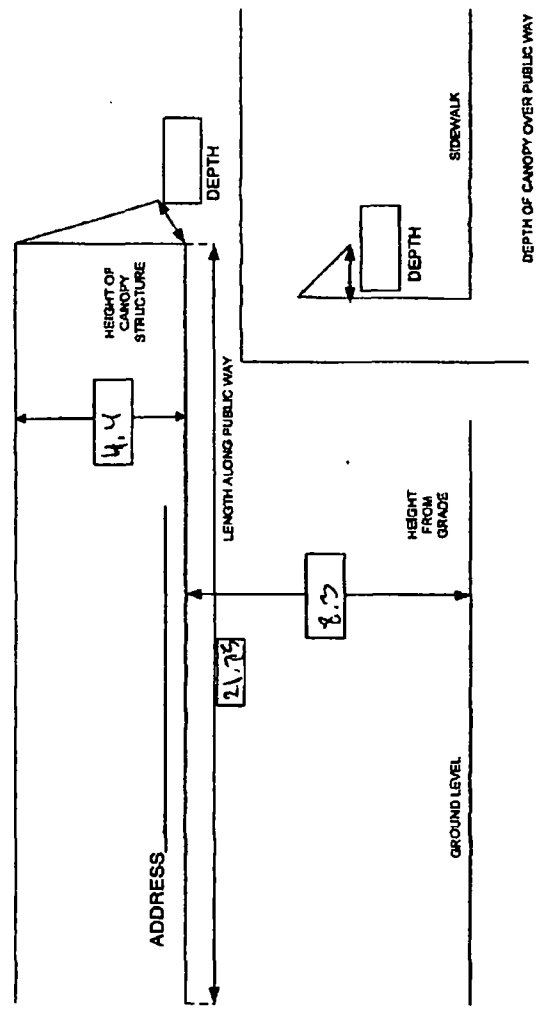

Department of Business Affairs and Consumer Protection
Small Business Center - Public Way Use Unit
City Hall - 121 N LaSalle Street, Room 800 • Chicago, IL 60602
312-74-GOBIZ / 312-744-6249 • (312) 744-1944 (TTY)
http://www.cityofchicago.org/bacp

11/18/2015

Alderman **Harry Osterman**
Ward # **48**
City of Chicago
City Hall, Room **300**
121 North LaSalle Street
Chicago, Illinois 60602

Re: An ordinance to use and maintain a portion of the public right-of-way for **one (1) awning(s)** for **SPECIALTY VIDEO**, adjacent to the premises known as **5307 N. Clark St.**.

Dear Alderman **Harry Osterman**:

The applicant referenced above has requested the use of the public right-of-way for a **awning(s)**. An ordinance has been prepared by the Department of Business Affairs and Consumer Protection – Small Business Center - Public Way Use Unit for presentation to the City Council. Because this request was made for properties located in your ward, as approved by you as per the attached, I respectfully request that you introduce the attached ordinance at the next City Council meeting.

If you have any questions regarding this ordinance, please contact Anthony Bertuca at (312) 744-5506.

Department of Business Affairs and Consumer Protection

City of Chicago

O2015-8389

Office of the City Clerk

Document Tracking Sheet

Meeting Date:	11/18/2015
Sponsor(s):	Moore (49)
Type:	Ordinance
Title:	Awning(s) for Clark Manor Convalescent Center
Committee(s) Assignment:	Committee on Transportation and Public Way

ORDINANCE
CLARK MANOR CONVALESCENT CENTE
Acct. No. 63067 - 1
Permit No. 1120666

Be It Ordained by the City Council of the City of Chicago:

SECTION 1. Permission and authority are hereby given and granted to CLARK MANOR CONVALESCENT CENTE, upon the terms and subject to the conditions of this ordinance to maintain and use, as now constructed, one (1) Awning(s) projecting over the public right-of-way adjacent to its premises known as 7433 N. Clark St..

Said Awning(s) at N. Clark St measure(s):
One (1) at eight point six seven (8.67) feet in length, and ten point seven five (10.75) feet in width for a total of ninety-three point two (93.2) square feet.

The location of said privilege shall be as shown on prints kept on file with the Department of Business Affairs and Consumer Protection and the Office of the City Clerk.

Said privilege shall be constructed in accordance with plans and specifications approved by the Zoning Department - Signs.

This grant of privilege in the public way shall be subject to the provisions of Section 10-28-015 and all other required provisions of the Municipal Code of Chicago.


The grantee shall pay to the City of Chicago as compensation for the privilege #1120666 herein granted the sum of fifty ($50.00) per annum in advance.

A 25% penalty will be added for payments received after due date.

The permit holder agrees to hold the City of Chicago harmless for any damage, relocation or replacement costs associated with damage, relocation or removal of private property caused by the City performing work in the public way.

Authority herein given and granted for a period of five (5) years from and after 01/13/2014.

Alderman _____
Joe Moore 49th Ward

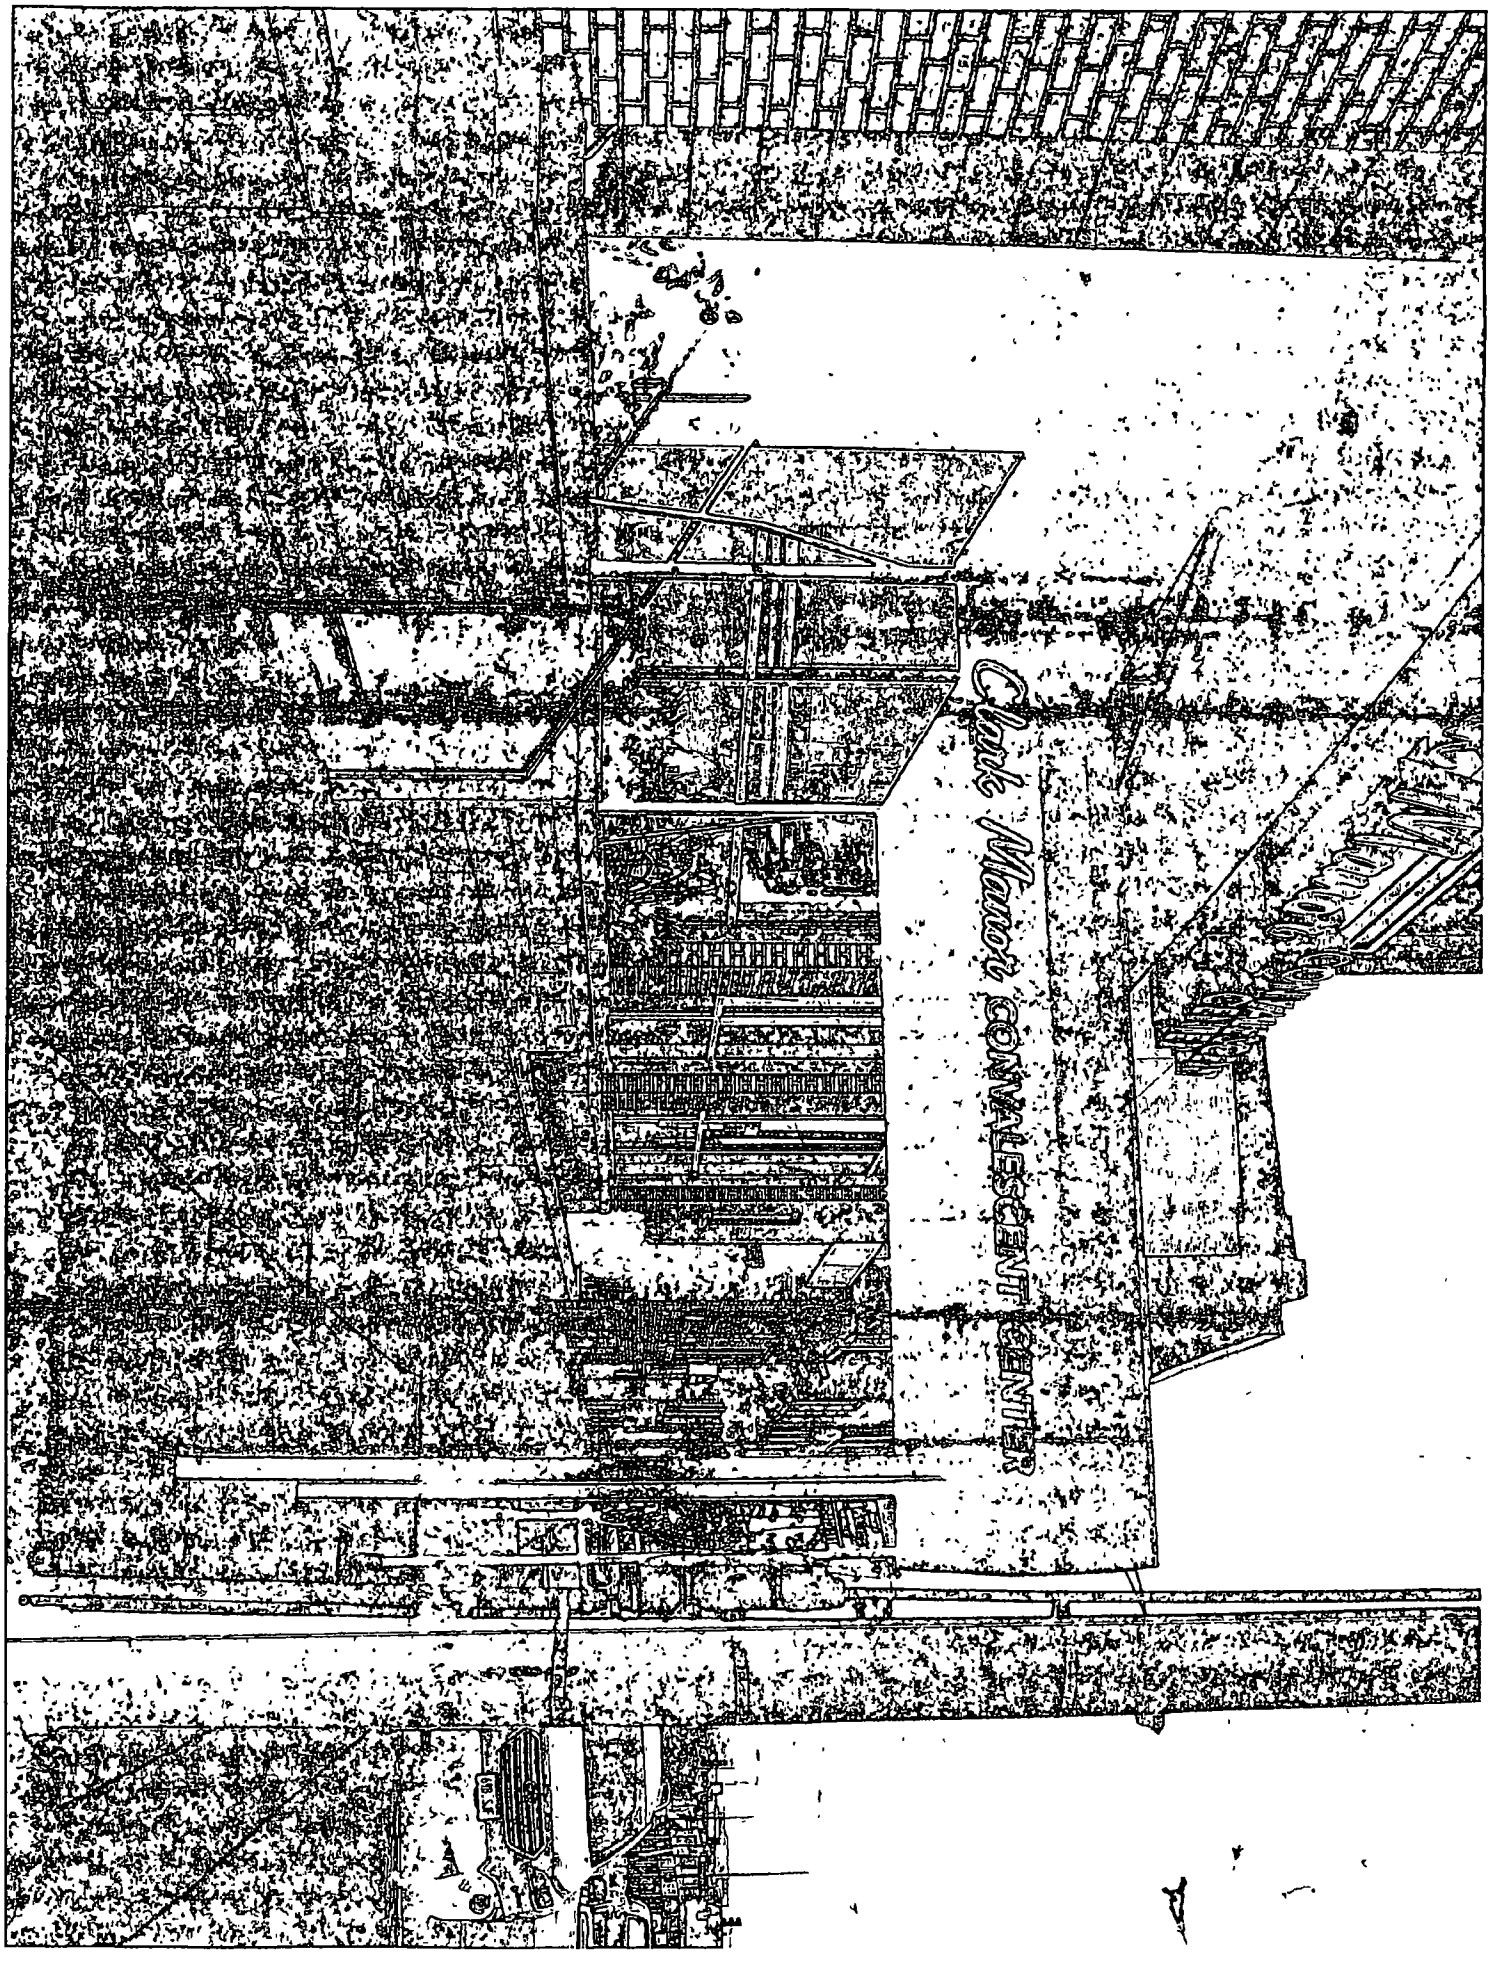
Park Manor CONVALESCENT CENTER

Department of Business Affairs and Consumer Protection
Small Business Center - Public Way Use Unit
City Hall - 121 N LaSalle Street, Room 800 • Chicago, IL 60602
312-74-GOBIZ / 312-744-6249 • (312) 744-1944 (TTY)
http://www.cityofchicago.org/bacp

11/18/2015

Alderman **Joe Moore**
Ward # **49**
City of Chicago
City Hall, Room **200**
121 North LaSalle Street
Chicago, Illinois 60602

Re: An ordinance to use and maintain a portion of the public right-of-way for **one (1) awning(s)** for **CLARK MANOR CONVALESCENT CENTE**, adjacent to the premises known as **7433 N. Clark St.**.

Dear Alderman **Joe Moore**:

The applicant referenced above has requested the use of the public right-of-way for a **awning(s)**. An ordinance has been prepared by the Department of Business Affairs and Consumer Protection – Small Business Center - Public Way Use Unit for presentation to the City Council. Because this request was made for properties located in your ward, as approved by you as per the attached, I respectfully request that you introduce the attached ordinance at the next City Council meeting.

If you have any questions regarding this ordinance, please contact Anthony Bertuca at (312) 744-5506.

Department of Business Affairs and Consumer Protection

City of Chicago

O2015-8390

Office of the City Clerk

Document Tracking Sheet

Meeting Date:	11/18/2015
Sponsor(s):	Moore (49)
Type:	Ordinance
Title:	Awning(s) for Roman Bros. 1, Inc.
Committee(s) Assignment:	Committee on Transportation and Public Way

ORDINANCE
ROMAN BROS 1 INC
Acct. No. 5925 - 1
Permit No. 1120675

Be It Ordained by the City Council of the City of Chicago:

SECTION 1. Permission and authority are hereby given and granted to ROMAN BROS 1 INC, upon the terms and subject to the conditions of this ordinance to maintain and use, as now constructed, one (1) Awning(s) projecting over the public right-of-way adjacent to its premises known as 6978 N. Clark St..

Said Awning(s) at N Clark St measure(s):
One (1) at sixty-five (65) feet in length, and three (3) feet in width for a total of one hundred ninety-five (195) square feet.

The location of said privilege shall be as shown on prints kept on file with the Department of Business Affairs and Consumer Protection and the Office of the City Clerk.

Said privilege shall be constructed in accordance with plans and specifications approved by the Zoning Department - Signs.

This grant of privilege in the public way shall be subject to the provisions of Section 10-28-015 and all other required provisions of the Municipal Code of Chicago.

The grantee shall pay to the City of Chicago as compensation for the privilege #1120675 herein granted the sum of ninety ($90.00) per annum in advance.

A 25% penalty will be added for payments received after due date.

The permit holder agrees to hold the City of Chicago harmless for any damage, relocation or replacement costs associated with damage, relocation or removal of private property caused by the City performing work in the public way.

Authority herein given and granted for a period of five (5) years from and after 11/10/2015.

Alderman _____

Joe Moore 49th Ward

20 Ft
Lunt ave
Clark St
410. Ft

Department of Business Affairs and Consumer Protection
Small Business Center - Public Way Use Unit
City Hall - 121 N LaSalle Street, Room 800 • Chicago, IL 60602
312-74-GOBIZ / 312-744-6249 • (312) 744-1944 (TTY)
http://www.cityofchicago.org/bacp

11/18/2015

Alderman **Joe Moore**
Ward # **49**
City of Chicago
City Hall, Room **200**
121 North LaSalle Street
Chicago, Illinois 60602

Re: An ordinance to use and maintain a portion of the public right-of-way for **one (1) awning(s)** for **ROMAN BROS 1 INC**, adjacent to the premises known as **6978 N. Clark St.**.

Dear Alderman **Joe Moore**:

The applicant referenced above has requested the use of the public right-of-way for a **awning(s)**. An ordinance has been prepared by the Department of Business Affairs and Consumer Protection – Small Business Center - Public Way Use Unit for presentation to the City Council. Because this request was made for properties located in your ward, as approved by you as per the attached, I respectfully request that you introduce the attached ordinance at the next City Council meeting.

If you have any questions regarding this ordinance, please contact Anthony Bertuca at (312) 744-5506.

Department of Business Affairs and Consumer Protection

City of Chicago

O2015-8379

Office of the City Clerk

Document Tracking Sheet

Meeting Date:	11/18/2015
Sponsor(s):	Hopkins (2)
Type:	Ordinance
Title:	Canopy(s) for Convexity Properties LLC
Committee(s) Assignment:	Committee on Transportation and Public Way

ORDINANCE
CONVEXITY PROPERTIES, LLC
Acct. No. 369492 - 2
Permit No. 1120655

Be It Ordained by the City Council of the City of Chicago:

SECTION 1. Permission and authority are hereby given and granted to CONVEXITY PROPERTIES, LLC, upon the terms and subject to the conditions of this ordinance to construct, install, maintain and use one (1) Canopy(s) projecting over the public right-of-way adjacent to its premises known as 1600 N. Milwaukee Ave..

Said Canopy(s) at North Ave measure(s):
One (1) at sixteen point zero four (16.04) feet in length, and seven point five eight (7.58) feet in width for a total of one hundred twenty-one point five eight (121.58) square feet.

The location of said privilege shall be as shown on prints kept on file with the Department of Business Affairs and Consumer Protection and the Office of the City Clerk.

Said privilege shall be constructed in accordance with plans and specifications approved by the Zoning Department - Signs.

This grant of privilege in the public way shall be subject to the provisions of Section 10-28-015 and all other required provisions of the Municipal Code of Chicago.

The grantee shall pay to the City of Chicago as compensation for the privilege #1120655 herein granted the sum of fifty ($50.00) per annum in advance.


A 25% penalty will be added for payments received after due date.

The permit holder agrees to hold the City of Chicago harmless for any damage, relocation or replacement costs associated with damage, relocation or removal of private property caused by the City performing work in the public way.


Authority herein given and granted for a period of five (5) years from and after Date of Passage.

Alderman _____

Brian Hopkins 2nd Ward

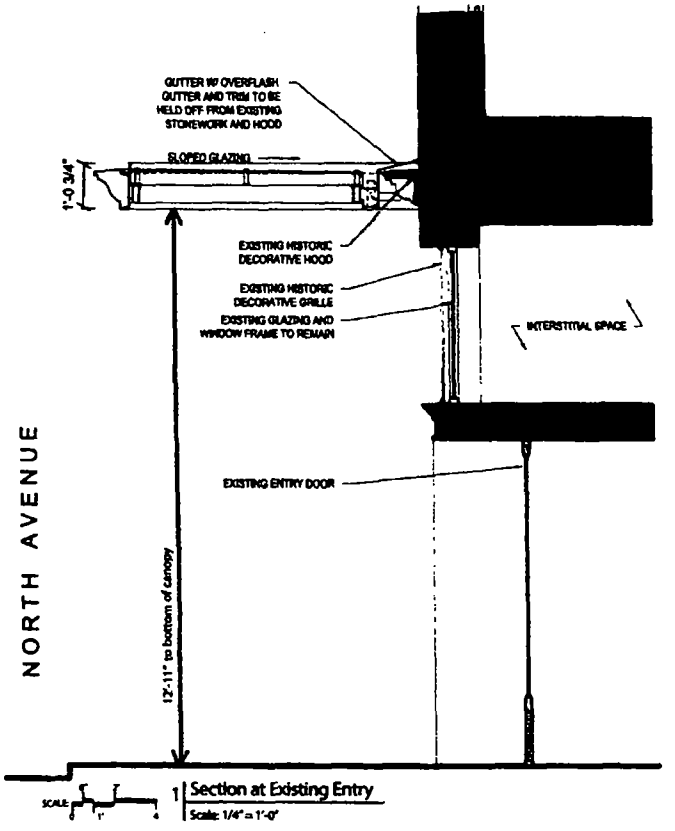

1 Section at Existing Entry
Scale: 1/4" = 1'-0"

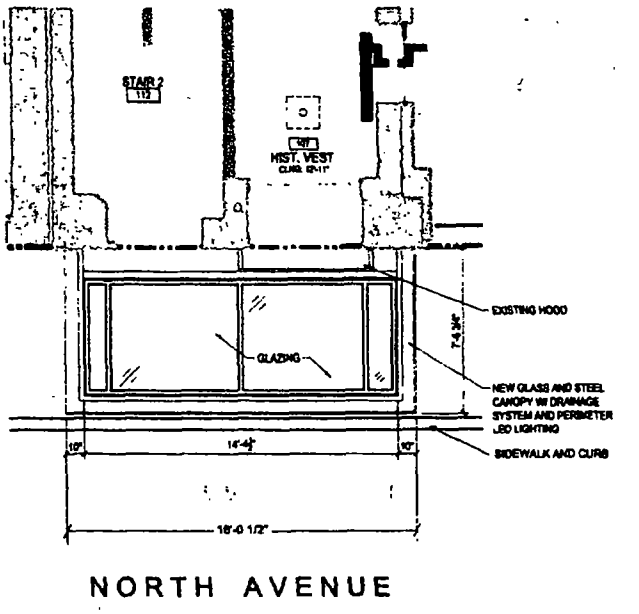

3 Ground Floor Plan
Scale: 1/4" = 1'-0"

1600 N. Milwaukee Hotel Chicago, Illinois
Antunovich Associates - Architects | Planners Convexity Properties - Owner

Proposed North Ave. Canopy
North West Tower
GRANT OF PRIVILEGE PERMIT APPLICATION

Plans and Sections

Department of Business Affairs and Consumer Protection
Small Business Center - Public Way Use Unit
City Hall - 121 N. LaSalle Street, Room 800 • Chicago, IL 60602
312-74-GOBIZ / 312-744-6249 • (312) 744-1944 (TTY)
http://www.cityofchicago.org/bacp

11/18/2015

Alderman **Brian Hopkins**
Ward # **02**
City of Chicago
City Hall, Room **200**
121 North LaSalle Street
Chicago, Illinois 60602

Re: An ordinance to use and maintain a portion of the public right-of-way for **one (1) canopy(ies)** for **CONVEXITY PROPERTIES, LLC**, adjacent to the premises known as **1600 N. Milwaukee Ave.**.

Dear Alderman **Brian Hopkins**:

The applicant referenced above has requested the use of the public right-of-way for a **canopy(ies)**. An ordinance has been prepared by the Department of Business Affairs and Consumer Protection – Small Business Center - Public Way Use Unit for presentation to the City Council. Because this request was made for properties located in your ward, as approved by you as per the attached, I respectfully request that you introduce the attached ordinance at the next City Council meeting.

If you have any questions regarding this ordinance, please contact Anthony Bertuca at (312) 744-5506.

Department of Business Affairs and Consumer Protection

City of Chicago

O2015-8382

Office of the City Clerk

Document Tracking Sheet

Meeting Date:	11/18/2015
Sponsor(s):	Thompson (11)
Type:	Ordinance
Title:	Canopy(s) for U-Haul Moving & Storage of Bronzeville
Committee(s) Assignment:	Committee on Transportation and Public Way

ORDINANCE
U-Haul Moving & Storage of Bronzeville
Acct. No. 3961 - 16
Permit No. 1119871

Be It Ordained by the City Council of the City of Chicago:

SECTION 1. Permission and authority are hereby given and granted to U-Haul Moving & Storage of Bronzeville, upon the terms and subject to the conditions of this ordinance to maintain and use, as now constructed, one (1) Canopy(s) projecting over the public right-of-way adjacent to its premises known as 2601 S. La Salle St..

Said Canopy(s) at S LaSalle St measure(s):
One (1) at forty-two (42) feet in length, and seven point five (7.5) feet in width for a total of three hundred fifteen (315) square feet.

The location of said privilege shall be as shown on prints kept on file with the Department of Business Affairs and Consumer Protection and the Office of the City Clerk.

Said privilege shall be constructed in accordance with plans and specifications approved by the Zoning Department - Signs.

This grant of privilege in the public way shall be subject to the provisions of Section 10-28-015 and all other required provisions of the Municipal Code of Chicago.

The grantee shall pay to the City of Chicago as compensation for the privilege #1119871 herein granted the sum of sixty-seven ($67.00) per annum in advance.


A 25% penalty will be added for payments received after due date.

The permit holder agrees to hold the City of Chicago harmless for any damage, relocation or replacement costs associated with damage, relocation or removal of private property caused by the City performing work in the public way.


Authority herein given and granted for a period of five (5) years from and after Date of Passage.

Alderman _____


Patrick D. Thompson 11th Ward

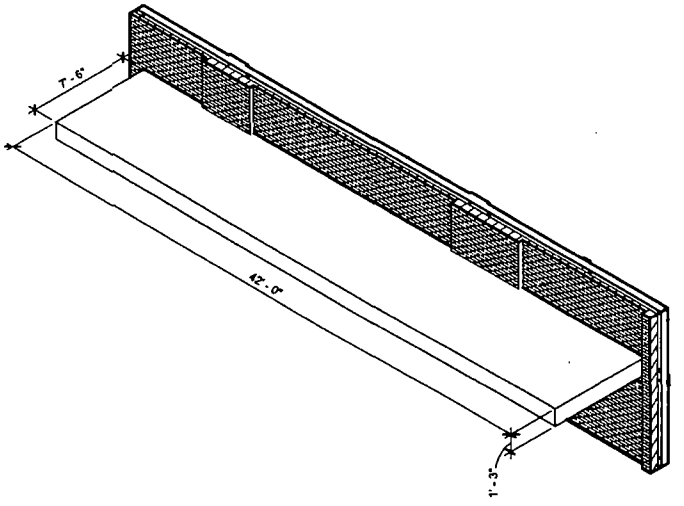

1 CANOPY

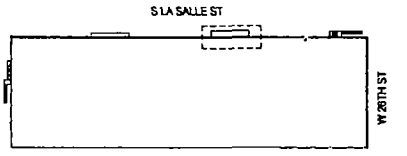

3 LOCATION MAP - CANOPY

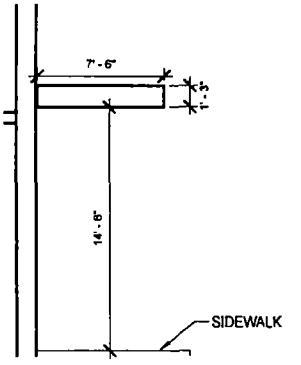

2 CANOPY - SECTION
3/16" = 1'-0"

STUDIO ARQ
329 W. 18TH STREET-SUITE 904A
CHICAGO, IL 60616
312 846 6415-O
312 278 0818-F
PROJECTS@STUDIOARQ.COM
WWW.STUDIOARQ.COM

U-HAUL CO. OF ILLINOIS, INC.

U-HAUL MOVING & STORAGE OF BRONZEVILLE
2601 S LA SALLE ST, FLOOR 3
CHICAGO, IL 60616
LICENSE NO. 2368398

PROPOSED CANOPY

ASK1.1

Department of Business Affairs and Consumer Protection
Small Business Center - Public Way Use Unit
City Hall - 121 N LaSalle Street, Room 800 • Chicago, IL 60602
312-74-GOBIZ / 312-744-6249 • (312) 744-1944 (TTY)
http://www.cityofchicago.org/bacp

11/18/2015

Alderman **Patrick D. Thompson**
Ward # **11**
City of Chicago
City Hall, Room **300**
121 North LaSalle Street
Chicago, Illinois 60602

Re: An ordinance to use and maintain a portion of the public right-of-way for **one (1) canopy(ies)** for **U-Haul Moving & Storage of Bronzeville**, adjacent to the premises known as **2601 S. La Salle St.**.

Dear Alderman **Patrick D. Thompson**:

The applicant referenced above has requested the use of the public right-of-way for a **canopy(ies)**. An ordinance has been prepared by the Department of Business Affairs and Consumer Protection – Small Business Center - Public Way Use Unit for presentation to the City Council. Because this request was made for properties located in your ward, as approved by you as per the attached, I respectfully request that you introduce the attached ordinance at the next City Council meeting.

If you have any questions regarding this ordinance, please contact Anthony Bertuca at (312) 744-5506.

Department of Business Affairs and Consumer Protection

City of Chicago

O2015-8385

Office of the City Clerk

Document Tracking Sheet

Meeting Date:	11/18/2015
Sponsor(s):	Solis (25)
Type:	Ordinance
Title:	Canopy(s) for China Cafe
Committee(s) Assignment:	Committee on Transportation and Public Way

ORDINANCE
CHINA CAFE
Acct. No. 400532 - 1
Permit No. 1120614

Be It Ordained by the City Council of the City of Chicago:

SECTION 1. Permission and authority are hereby given and granted to CHINA CAFE, upon the terms and subject to the conditions of this ordinance to maintain and use, as now constructed, two (2) Canopy(s) projecting over the public right-of-way adjacent to its premises known as 2300 S. Wentworth Ave..

Said Canopy(s) at W. Wentworth Ave. measure(s):
One (1) at fifty-one (51) feet in length, and two (2) feet in width for a total of one hundred two (102) square feet.

Said Canopy(s) at W. 23rd St. measure(s):
One (1) at six point eight (6.8) feet in length, and two (2) feet in width for a total of thirteen point six (13.6) square feet.

The location of said privilege shall be as shown on prints kept on file with the Department of Business Affairs and Consumer Protection and the Office of the City Clerk.

Said privilege shall be constructed in accordance with plans and specifications approved by the Zoning Department - Signs.

This grant of privilege in the public way shall be subject to the provisions of Section 10-28-015 and all other required provisions of the Municipal Code of Chicago.

The grantee shall pay to the City of Chicago as compensation for the privilege #1120614 herein granted the sum of one hundred twenty-six ($126.00) per annum in advance.

A 25% penalty will be added for payments received after due date.

The permit holder agrees to hold the City of Chicago harmless for any damage, relocation or replacement costs associated with damage, relocation or removal of private property caused by the City performing work in the public way.

Authority herein given and granted for a period of five (5) years from and after 11/30/2015.

Alderman _____

Daniel S. Solis 25th Ward

2015/10/28 20151028_134239.jpg



Department of Business Affairs and Consumer Protection
Small Business Center - Public Way Use Unit
City Hall - 121 N. LaSalle Street, Room 800 • Chicago, IL 60602
312-74-GOBIZ / 312-744-6249 • (312) 744-1944 (TTY)
http://www.cityofchicago.org/bacp

11/18/2015

Alderman **Daniel S. Solis**
Ward # **25**
City of Chicago
City Hall, Room **304**
121 North LaSalle Street
Chicago, Illinois 60602

Re: An ordinance to use and maintain a portion of the public right-of-way for **two (2) canopy(ies)** for **CHINA CAFE**, adjacent to the premises known as **2300 S. Wentworth Ave.**.

Dear Alderman **Daniel S. Solis**:

The applicant referenced above has requested the use of the public right-of-way for a **canopy(ies)**. An ordinance has been prepared by the Department of Business Affairs and Consumer Protection – Small Business Center - Public Way Use Unit for presentation to the City Council. Because this request was made for properties located in your ward, as approved by you as per the attached, I respectfully request that you introduce the attached ordinance at the next City Council meeting.

If you have any questions regarding this ordinance, please contact Anthony Bertuca at (312) 744-5506.

Department of Business Affairs and Consumer Protection

City of Chicago

O2015-8387

Office of the City Clerk

Document Tracking Sheet

Meeting Date:	11/18/2015
Sponsor(s):	Burnett (27)
Type:	Ordinance
Title:	Canopy(s) for Agency EA
Committee(s) Assignment:	Committee on Transportation and Public Way

ORDINANCE
AGENCY EA
Acct. No. 397810 - 2
Permit No. 1118640

Be It Ordained by the City Council of the City of Chicago:

SECTION 1. Permission and authority are hereby given and granted to AGENCY EA, upon the terms and subject to the conditions of this ordinance to construct, install, maintain and use one (1) Canopy(s) projecting over the public right-of-way adjacent to its premises known as 920 N. Franklin St..

Said Canopy(s) at N FRANKLIN measure(s):
One (1) at thirteen point zero eight (13.08) feet in length, and eight point six seven (8.67) feet in width for a total of one hundred thirteen point four (113.4) square feet.

The location of said privilege shall be as shown on prints kept on file with the Department of Business Affairs and Consumer Protection and the Office of the City Clerk.

Said privilege shall be constructed in accordance with plans and specifications approved by the Zoning Department - Signs.

This grant of privilege in the public way shall be subject to the provisions of Section 10-28-015 and all other required provisions of the Municipal Code of Chicago.

The grantee shall pay to the City of Chicago as compensation for the privilege #1118640 herein granted the sum of fifty ($50.00) per annum in advance.


A 25% penalty will be added for payments received after due date.

The permit holder agrees to hold the City of Chicago harmless for any damage, relocation or replacement costs associated with damage, relocation or removal of private property caused by the City performing work in the public way.

Authority herein given and granted for a period of five (5) years from and after Date of Passage.

Alderman _____

Walter Burnett Jr. 27th Ward

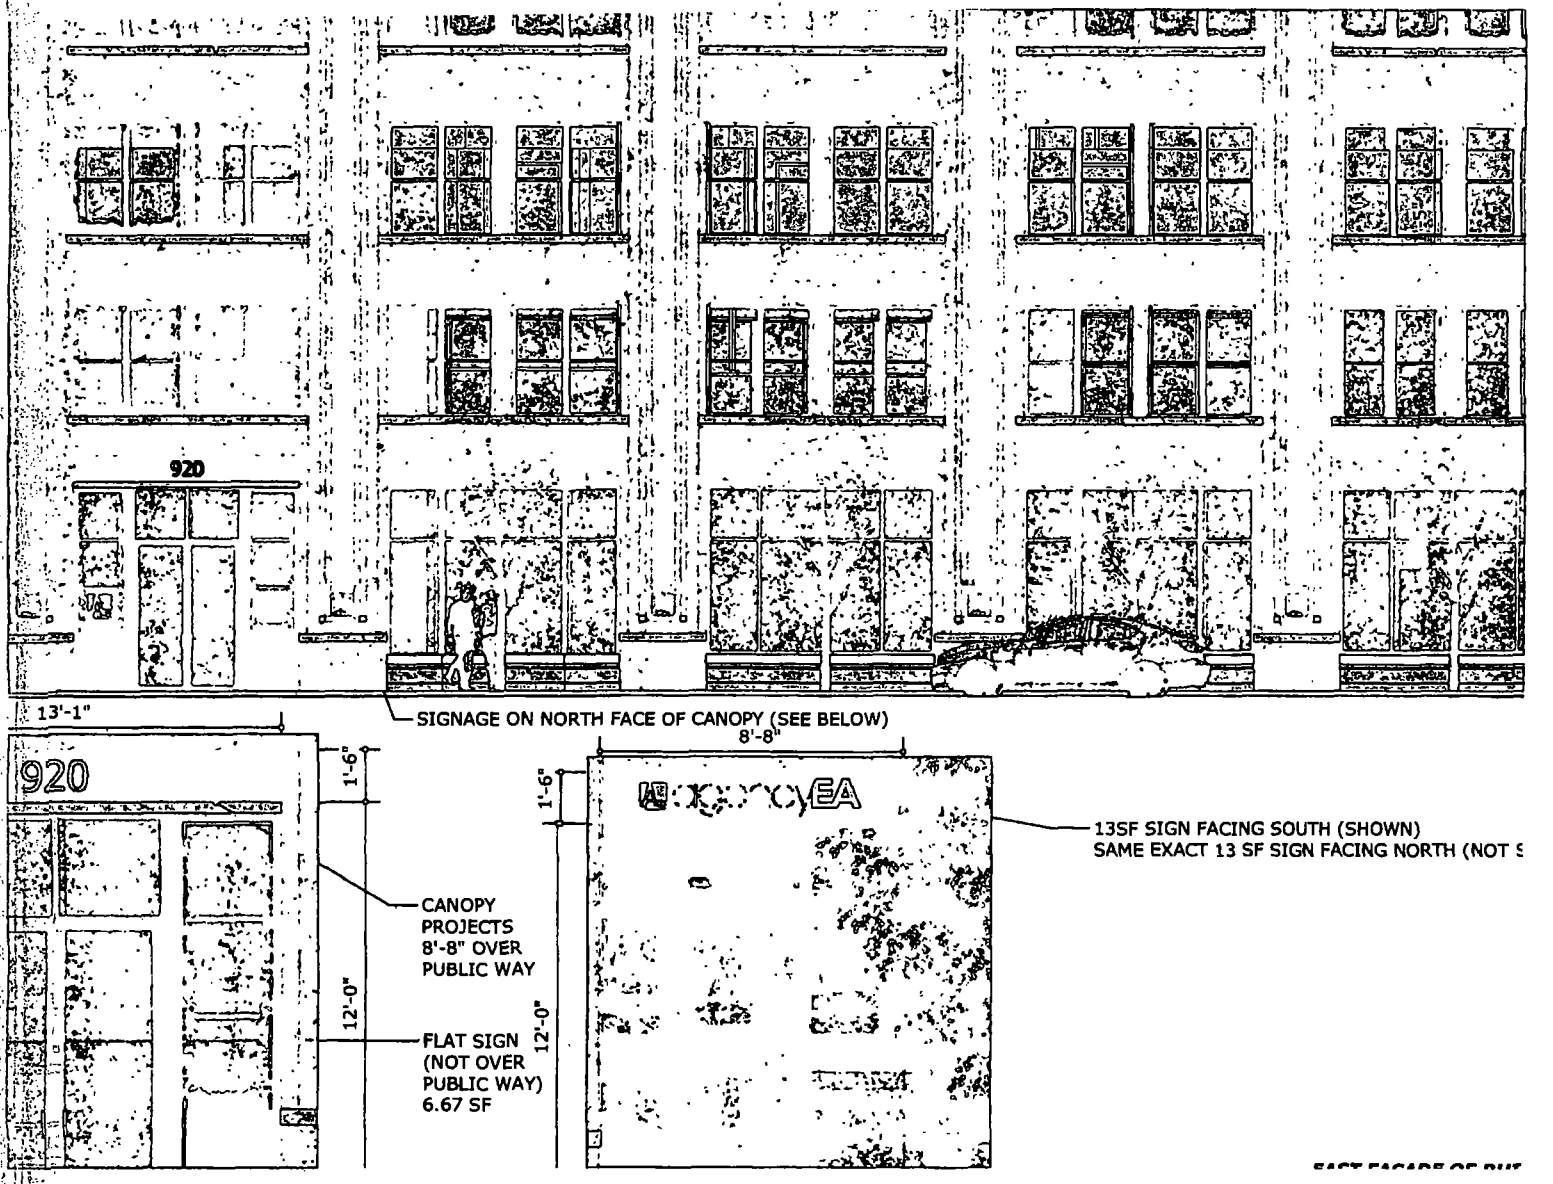
920
13'-1"
SIGNAGE ON NORTH FACE OF CANOPY (SEE BELOW)
920
1'-6"
12'-0"
CANOPY
PROJECTS
8'-8" OVER
PUBLIC WAY
FLAT SIGN
(NOT OVER
PUBLIC WAY)
6.67 SF
8'-8"
1'-6"
12'-0"
13SF SIGN FACING SOUTH (SHOWN)
SAME EXACT 13 SF SIGN FACING NORTH (NOT S

City of Chicago

O2015-8388

Office of the City Clerk

Document Tracking Sheet

Meeting Date:	11/18/2015
Sponsor(s):	Reilly (42)
Type:	Ordinance
Title:	Canopy(s) for CAA Hotel Owner LLC
Committee(s) Assignment:	Committee on Transportation and Public Way

ORDINANCE
CAA HOTEL OWNER, LLC
Acct. No. 383762 - 2
Permit No. 1120631

Be It Ordained by the City Council of the City of Chicago:

SECTION 1. Permission and authority are hereby given and granted to CAA HOTEL OWNER, LLC, upon the terms and subject to the conditions of this ordinance to construct, install, maintain and use one (1) Canopy(s) projecting over the public right-of-way adjacent to its premises known as 71 E. Madison St..

Said Canopy(s) at E. Madison Street measure(s):
One (1) at nineteen point five (19.5) feet in length, and fourteen point four two (14.42) feet in width for a total of two hundred eighty-one point one nine (281.19) square feet.

The location of said privilege shall be as shown on prints kept on file with the Department of Business Affairs and Consumer Protection and the Office of the City Clerk.

Said privilege shall be constructed in accordance with plans and specifications approved by the Zoning Department - Signs.

This grant of privilege in the public way shall be subject to the provisions of Section 10-28-015 and all other required provisions of the Municipal Code of Chicago.

The grantee shall pay to the City of Chicago as compensation for the privilege #1120631 herein granted the sum of fifty ($50.00) per annum in advance.


A 25% penalty will be added for payments received after due date.


The permit holder agrees to hold the City of Chicago harmless for any damage, relocation or replacement costs associated with damage, relocation or removal of private property caused by the City performing work in the public way.

Authority herein given and granted for a period of five (5) years from and after Date of Passage.

Alderman _____

Brendan Reilly 42nd Ward

 

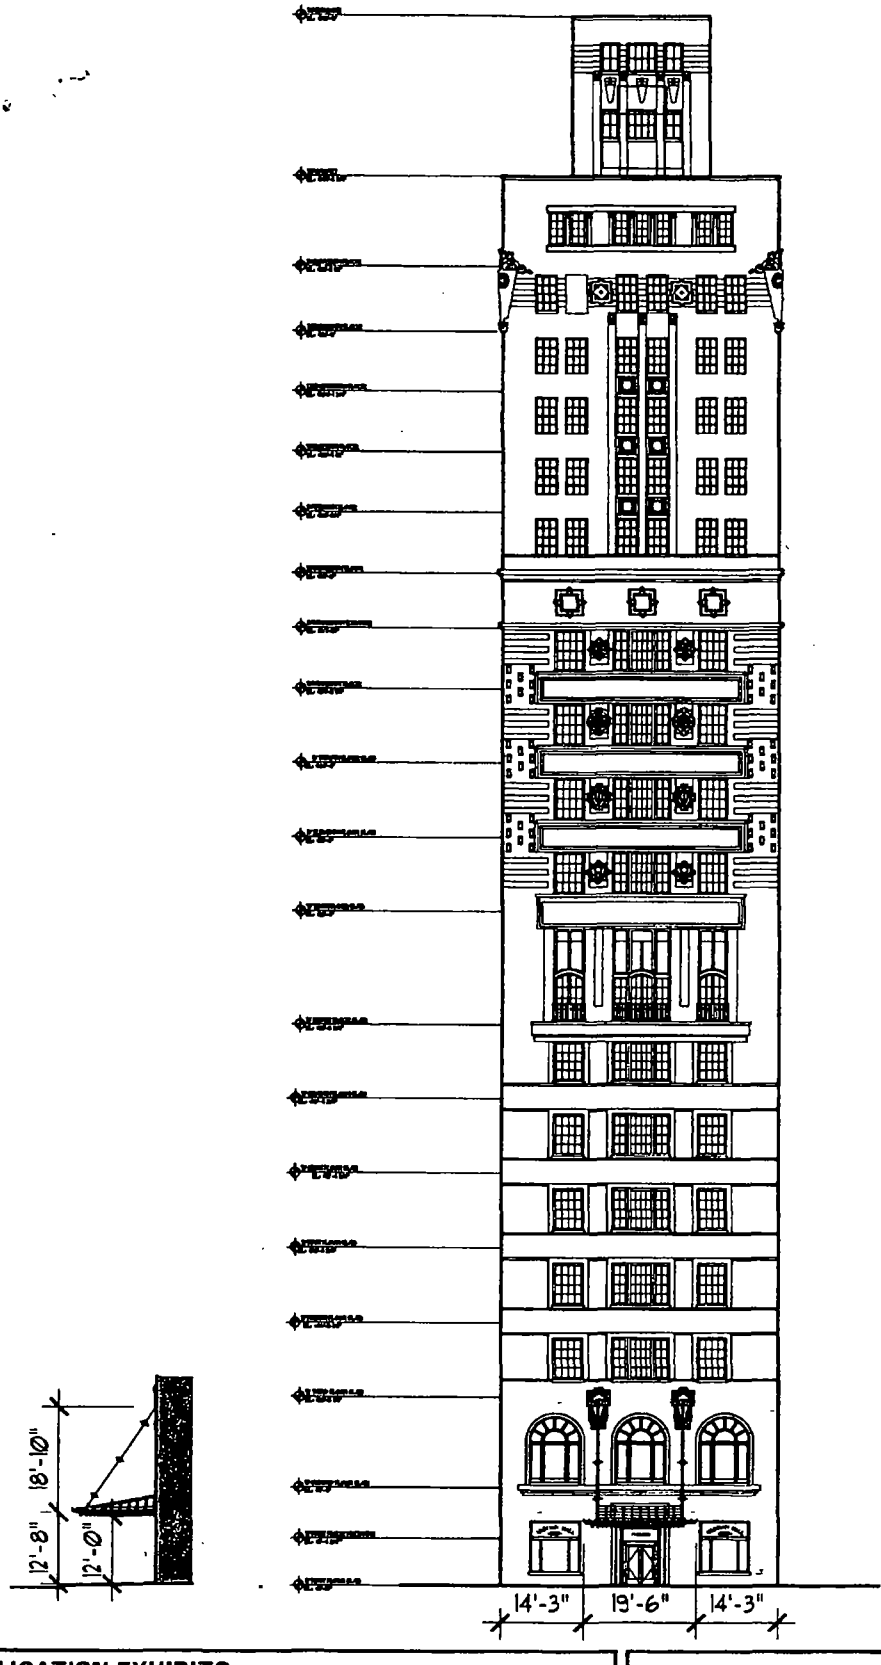

PUBLIC WAY APPLICATION EXHIBITS		
PROJECT:	CHICAGO ATHLETIC ASSOCIATION	
ADDRESS:	12 S. MICHIGAN AVE./71 E. MADISON AVE.	
DATE:	AUGUST 27, 2015	SCALE: 1/32" = 1'-0"

NORTH ELEVATION / SECTION

FIGURE 2

City of Chicago

O2015-8394

Office of the City Clerk

Document Tracking Sheet

Meeting Date:	11/18/2015
Sponsor(s):	Reilly (42)
Type:	Ordinance
Title:	Canopy(s) for Chicago Theater
Committee(s) Assignment:	Committee on Transportation and Public Way

ORDINANCE
CHICAGO THEATER
Acct. No. 322760 - 1
Permit No. 1120588

Be It Ordained by the City Council of the City of Chicago:

SECTION 1. Permission and authority are hereby given and granted to CHICAGO THEATER, upon the terms and subject to the conditions of this ordinance to maintain and use, as now constructed, two (2) Canopy(s) projecting over the public right-of-way adjacent to its premises known as 175 N. State St..

Said Canopy(s) at E. Lake St. measure(s):
One (1) at twenty-five point four four (25.44) feet in length, and sixteen point zero three (16.03) feet in width for a total of four hundred seven point eight (407.8) square feet.

Said Canopy(s) at E. Benton Pl. measure(s):
One (1) at twenty-five point zero five (25.05) feet in length, and five point one seven (5.17) feet in width for a total of one hundred twenty-nine point five one (129.51) square feet.

The location of said privilege shall be as shown on prints kept on file with the Department of Business Affairs and Consumer Protection and the Office of the City Clerk.

Said privilege shall be constructed in accordance with plans and specifications approved by the Zoning Department - Signs.

This grant of privilege in the public way shall be subject to the provisions of Section 10-28-015 and all other required provisions of the Municipal Code of Chicago.

The grantee shall pay to the City of Chicago as compensation for the privilege #1120588 herein granted the sum of one hundred dollars and forty-nine cents ($100.49) per annum in advance.


A 25% penalty will be added for payments received after due date.


The permit holder agrees to hold the City of Chicago harmless for any damage, relocation or replacement costs associated with damage, relocation or removal of private property caused by the City performing work in the public way.

Authority herein given and granted for a period of five (5) years from and after 10/30/2015.

Alderman _____

Brendan Reilly 42nd Ward

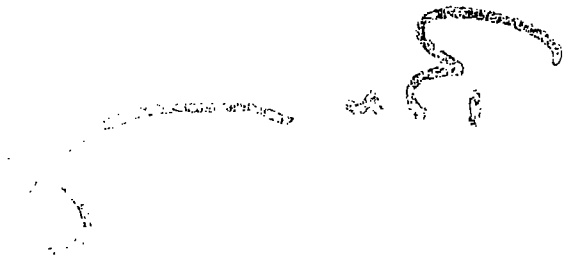

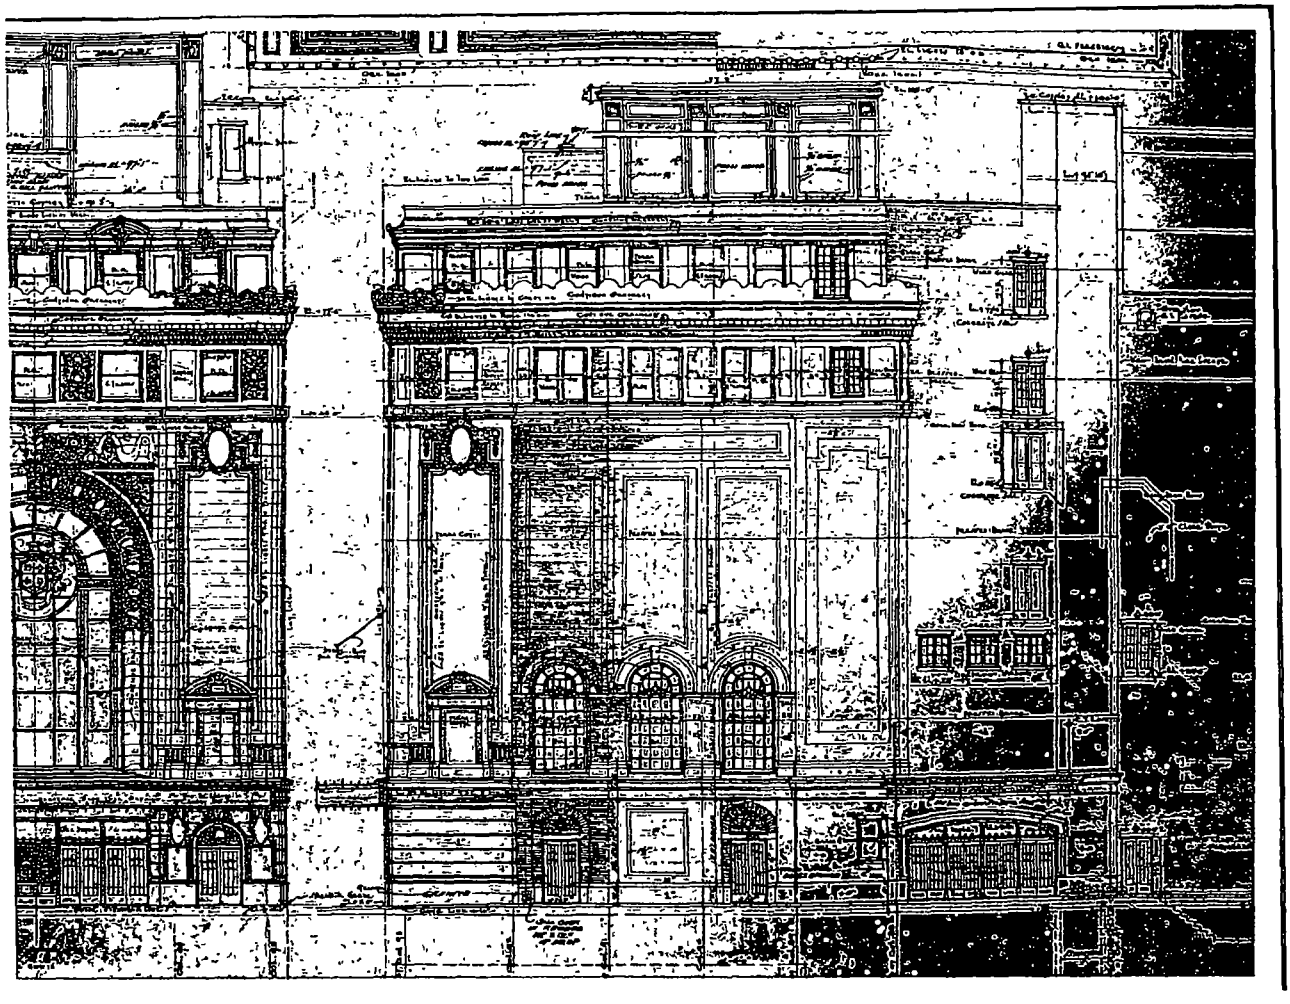

City of Chicago

O2015-8396

Office of the City Clerk

Document Tracking Sheet

Meeting Date:	11/18/2015
Sponsor(s):	Reilly (42)
Type:	Ordinance
Title:	Canopy(s) for JMB/Urban 900 Development Partners Ltd.
Committee(s) Assignment:	Committee on Transportation and Public Way

ORDINANCE
JMB/URBAN 900 DEVELOPMENT PARTNERS, LTD.
Acct. No. 68554 - 1
Permit No. 1120648

Be It Ordained by the City Council of the City of Chicago:

SECTION 1. Permission and authority are hereby given and granted to JMB/URBAN 900 DEVELOPMENT PARTNERS, LTD., upon the terms and subject to the conditions of this ordinance to maintain and use, as now constructed, three (3) Canopy(s) projecting over the public right-of-way adjacent to its premises known as 900 N. Michigan Ave..

Said Canopy(s) at E Walton measure(s):
One (1) at sixty-four (64) feet in length, and fourteen (14) feet in width for a total of eight hundred ninety-six (896) square feet.

Said Canopy(s) at E Delaware measure(s):
One (1) at twenty point two five (20.25) feet in length, and seven point five (7.5) feet in width for a total of one hundred fifty-one point eight eight (151.88) square feet.

Said Canopy(s) at E Delaware measure(s):
One (1) at one hundred sixteen point five (116.5) feet in length, and fifteen point three three (15.33) feet in width for a total of one thousand seven hundred eighty-five point nine five (1785.95) square feet.

The location of said privilege shall be as shown on prints kept on file with the Department of Business Affairs and Consumer Protection and the Office of the City Clerk.

Said privilege shall be constructed in accordance with plans and specifications approved by the Zoning Department - Signs.

This grant of privilege in the public way shall be subject to the provisions of Section 10-28-015 and all other required provisions of the Municipal Code of Chicago.

The grantee shall pay to the City of Chicago as compensation for the privilege #1120648 herein granted the sum of one hundred seventy-five ($175.00) per annum in advance.

A 25% penalty will be added for payments received after due date.


The permit holder agrees to hold the City of Chicago harmless for any damage, relocation or replacement costs associated with damage, relocation or removal of private property caused by the City performing work in the public way.

Authority herein given and granted for a period of five (5) years from and after 12/01/2015.

Alderman _____


Brendan Reilly 42nd Ward



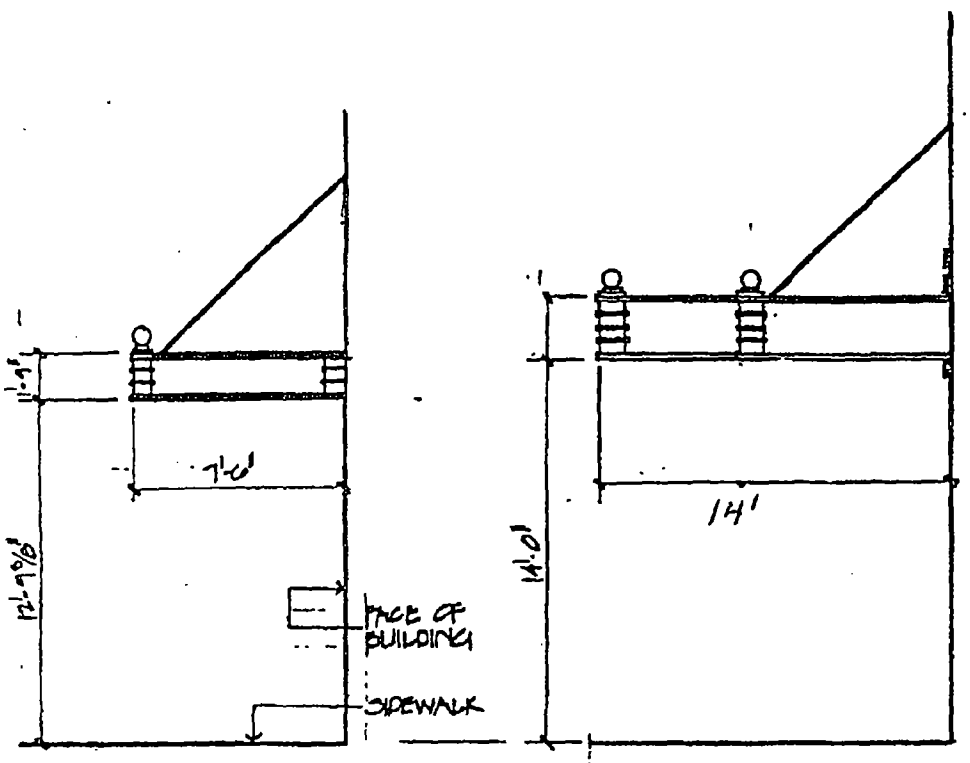

CANOPIES C

CANOPY B

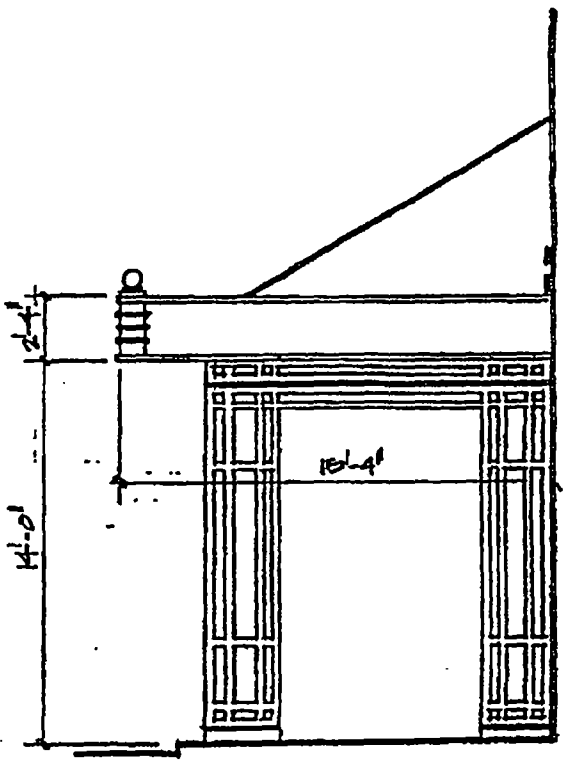

CANOPY D

FEB 20 1997

City of Chicago

O2015-8399

Office of the City Clerk

Document Tracking Sheet

Meeting Date:	11/18/2015
Sponsor(s):	Reilly (42)
Type:	Ordinance
Title:	Canopy(s) for UST Prime 111 Hotel Owner LP
Committee(s) Assignment:	Committee on Transportation and Public Way

ORDINANCE
UST PRIME 111 HOTEL OWNER, L.P.
Acct. No. 351272 - 1
Permit No. 1119835

Be It Ordained by the City Council of the City of Chicago:

SECTION 1. Permission and authority are hereby given and granted to UST PRIME 111 HOTEL OWNER, L.P., upon the terms and subject to the conditions of this ordinance to maintain and use, as now constructed, one (1) Canopy(s) projecting over the public right-of-way adjacent to its premises known as 151 W. Adams St..

Said Canopy(s) at W. Adams Street measure(s):
One (1) at ninety-three point eight three (93.83) feet in length, and thirteen point five (13.5) feet in width for a total of one thousand two hundred sixty-six point seven one (1266.71) square feet.

The location of said privilege shall be as shown on prints kept on file with the Department of Business Affairs and Consumer Protection and the Office of the City Clerk.

Said privilege shall be constructed in accordance with plans and specifications approved by the Zoning Department - Signs.

This grant of privilege in the public way shall be subject to the provisions of Section 10-28-015 and all other required provisions of the Municipal Code of Chicago.

The grantee shall pay to the City of Chicago as compensation for the privilege #1119835 herein granted the sum of one hundred eighteen dollars and eighty-three cents ($118.83) per annum in advance.

A 25% penalty will be added for payments received after due date.


The permit holder agrees to hold the City of Chicago harmless for any damage, relocation or replacement costs associated with damage, relocation or removal of private property caused by the City performing work in the public way.

Authority herein given and granted for a period of five (5) years from and after 04/14/2015.

Alderman _____

Brendan Reilly 42nd Ward



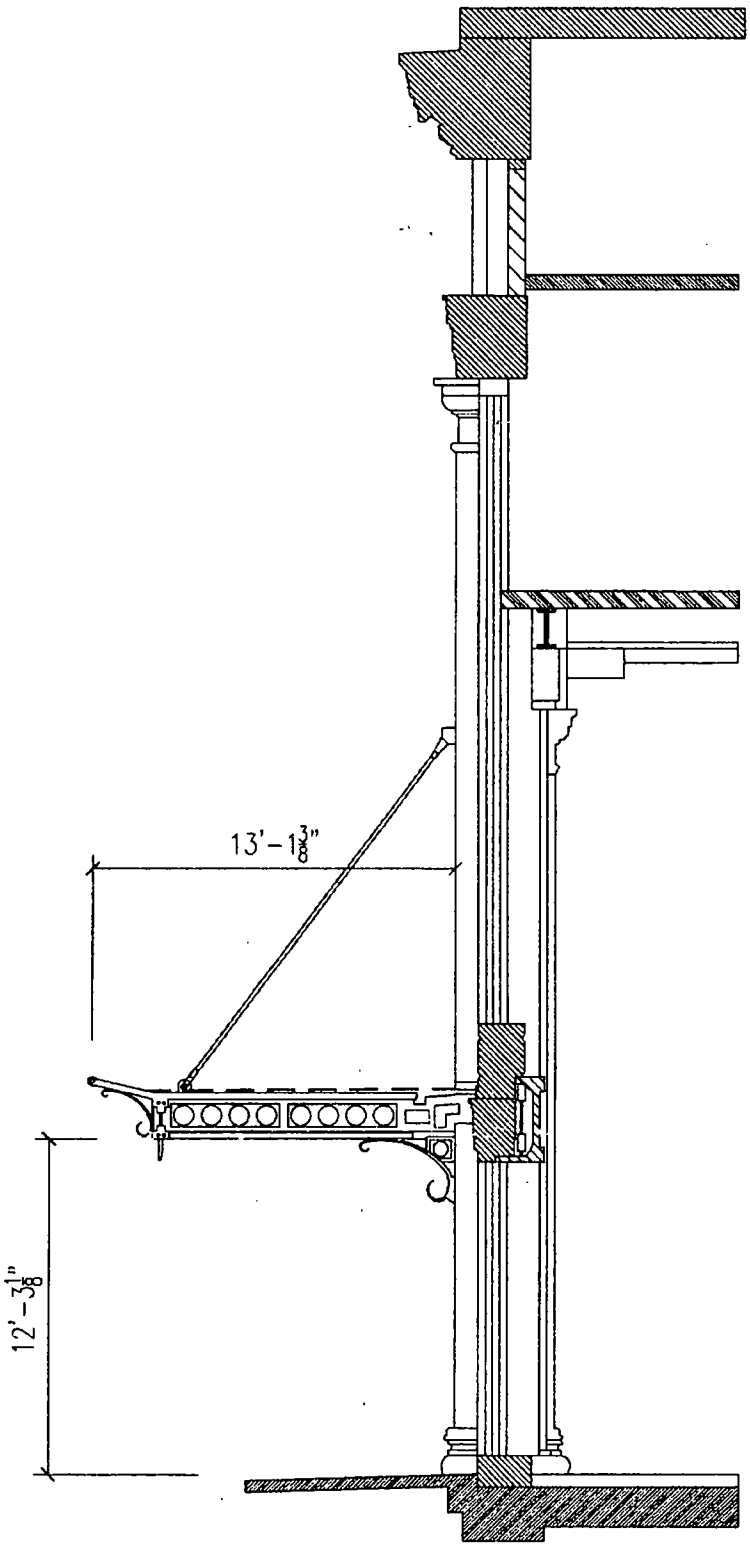

CITY OF CHICAGO PUBLIC WAY USE PERMIT – CANOPY
JW MARRIOTT CHICAGO
151 WEST ADAMS STREET
CHICAGO, IL 60604

City of Chicago

O2015-8400

Office of the City Clerk

Document Tracking Sheet

Meeting Date:	11/18/2015
Sponsor(s):	Reilly (42)
Type:	Ordinance
Title:	Canopy(s) for 405 North Wabash LLC
Committee(s) Assignment:	Committee on Transportation and Public Way

ORDINANCE
405 NORTH WABASH LLC
Acct. No. 402092 - 1
Permit No. 1120513

Be It Ordained by the City Council of the City of Chicago:

SECTION 1. Permission and authority are hereby given and granted to 405 NORTH WABASH LLC, upon the terms and subject to the conditions of this ordinance to construct, install, maintain and use three (3) Canopy(s) projecting over the public right-of-way adjacent to its premises known as 405 N. Wabash Ave..

Said Canopy(s) at N. Wabash Avenue measure(s):
Three (3) at thirteen (13) feet in length, and four (4) feet in width for a total of one hundred fifty-six (156) square feet.

The location of said privilege shall be as shown on prints kept on file with the Department of Business Affairs and Consumer Protection and the Office of the City Clerk.

Said privilege shall be constructed in accordance with plans and specifications approved by the Zoning Department - Signs.

This grant of privilege in the public way shall be subject to the provisions of Section 10-28-015 and all other required provisions of the Municipal Code of Chicago.

The grantee shall pay to the City of Chicago as compensation for the privilege #1120513 herein granted the sum of one hundred fifty ($150.00) per annum in advance.


A 25% penalty will be added for payments received after due date.

The permit holder agrees to hold the City of Chicago harmless for any damage, relocation or replacement costs associated with damage, relocation or removal of private property caused by the City performing work in the public way.

Authority herein given and granted for a period of five (5) years from and after Date of Passage.

Alderman _____

Brendan Reilly 42nd Ward

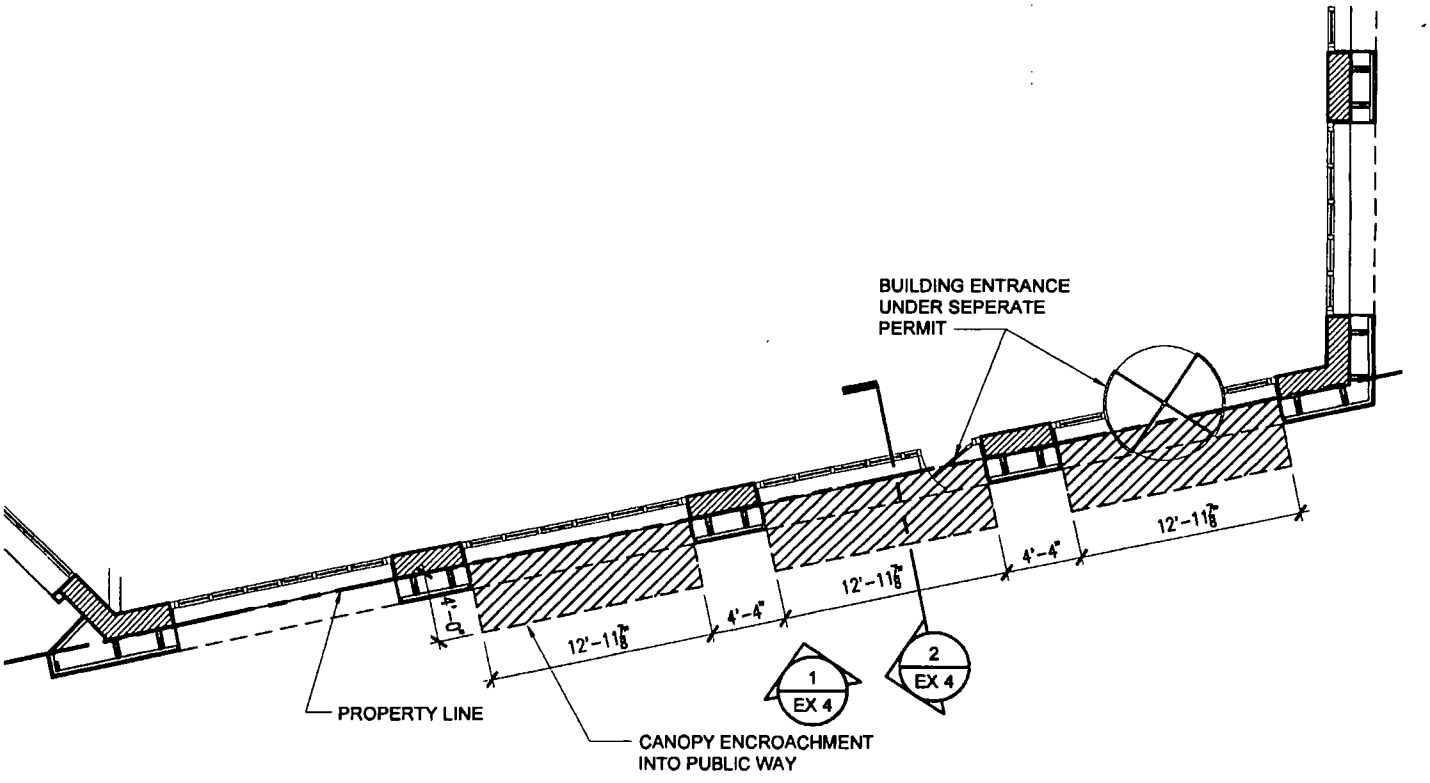

= CANOPY ENCROACHMENT INTO PUBLIC WAY

AREA = 157 8 SF
VOLUME = 342 4 CU FT

SCB

© 2015 Solomon Cordwell Buenz

PROJECT NAME 405 N. WABASH DATE 10/20/15 0' 4' 8'
PROJECT NO 2015024 DTL /SHT REF : A2.01 REV
DRAWING TITLE PUBLIC RIGHT-OF-WAY ENCROACHMENT SHEET 3 of 4

EX 3

Architecture Planning Interior Design 625 N. Michigan Ave. Chicago, IL 60611 T 312 896 1100 F 312.896.1200

City of Chicago

O2015-8401

Office of the City Clerk

Document Tracking Sheet

Meeting Date:	11/18/2015
Sponsor(s):	Smith (43)
Type:	Ordinance
Title:	Canopy(s) for Lincoln Park Tower Condo
Committee(s) Assignment:	Committee on Transportation and Public Way

ORDINANCE
LINCOLN PARK TOWER CONDO
Acct. No. 1985 - 2
Permit No. 1120563

Be It Ordained by the City Council of the City of Chicago:

SECTION 1. Permission and authority are hereby given and granted to LINCOLN PARK TOWER CONDO, upon the terms and subject to the conditions of this ordinance to maintain and use, as now constructed, one (1) Canopy(s) projecting over the public right-of-way adjacent to its premises known as 1960 N. Lincoln Park West .

Said Canopy(s) at N. LINCOLN PK.WEST measure(s):
One (1) at thirteen point eight three (13.83) feet in length, and four point eight three (4.83) feet in width for a total of sixty-six point eight (66.8) square feet.

The location of said privilege shall be as shown on prints kept on file with the Department of Business Affairs and Consumer Protection and the Office of the City Clerk.

Said privilege shall be constructed in accordance with plans and specifications approved by the Zoning Department - Signs.

This grant of privilege in the public way shall be subject to the provisions of Section 10-28-015 and all other required provisions of the Municipal Code of Chicago.

The grantee shall pay to the City of Chicago as compensation for the privilege #1120563 herein granted the sum of fifty ($50.00) per annum in advance.


A 25% penalty will be added for payments received after due date.


The permit holder agrees to hold the City of Chicago harmless for any damage, relocation or replacement costs associated with damage, relocation or removal of private property caused by the City performing work in the public way.

Authority herein given and granted for a period of five (5) years from and after 11/05/2015.

Alderman _____

Michele Smith 43rd Ward

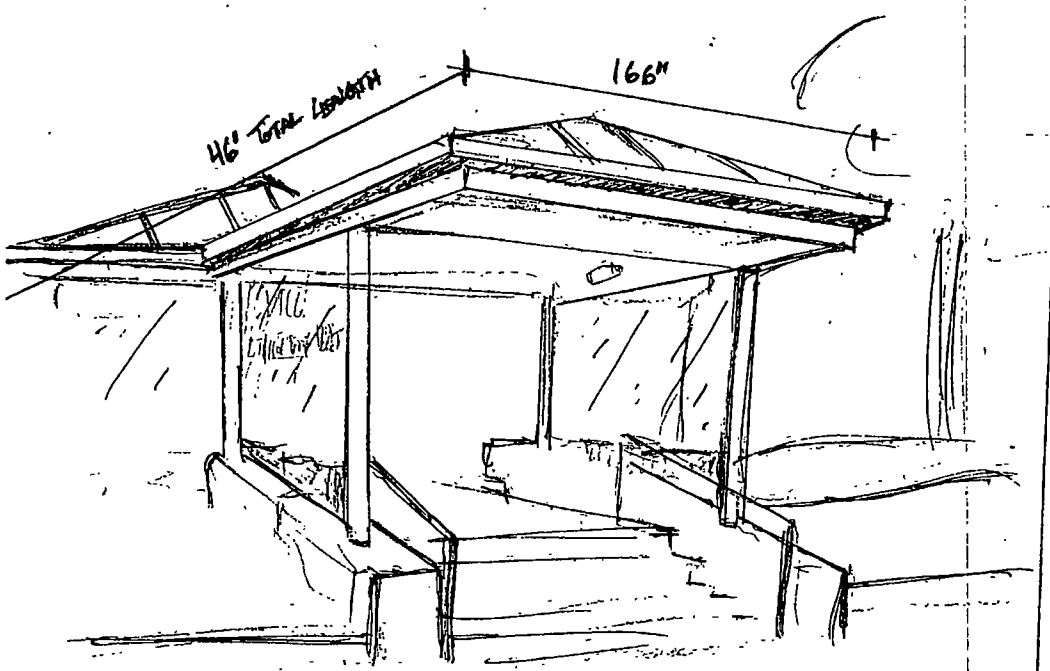

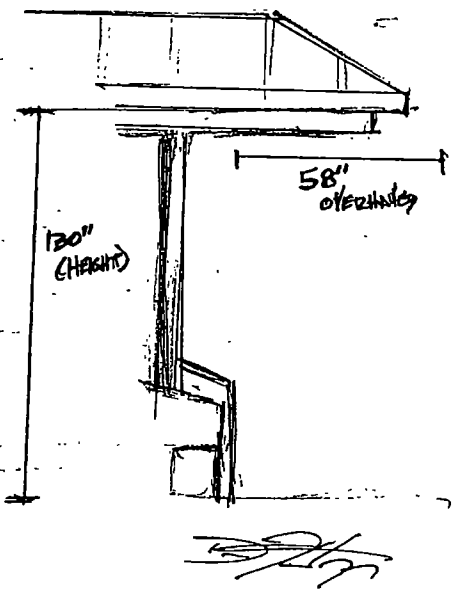

LINCOLN PARK TOWER

CANOPY

1960 LINCOLN PARK WEST

City of Chicago

O2015-8402

Office of the City Clerk

Document Tracking Sheet

Meeting Date:	11/18/2015
Sponsor(s):	Osterman (48)
Type:	Ordinance
Title:	Canopy(s) for Ann Sather Restaurant Granville
Committee(s) Assignment:	Committee on Transportation and Public Way

ORDINANCE
Ann Sather Restaurant Granville
Acct. No. 2962 - 10
Permit No. 1115826

Be It Ordained by the City Council of the City of Chicago:

SECTION 1. Permission and authority are hereby given and granted to Ann Sather Restaurant Granville, upon the terms and subject to the conditions of this ordinance to construct, install, maintain and use one (1) Canopy(s) projecting over the public right-of-way adjacent to its premises known as 1147 W. Granville Ave..

Said Canopy(s) at W. Granville Avenue measure(s):
One (1) at sixteen point six seven (16.67) feet in length, and twelve point three three (12.33) feet in width for a total of two hundred five point five four (205.54) square feet.

The location of said privilege shall be as shown on prints kept on file with the Department of Business Affairs and Consumer Protection and the Office of the City Clerk.

Said privilege shall be constructed in accordance with plans and specifications approved by the Zoning Department - Signs.

This grant of privilege in the public way shall be subject to the provisions of Section 10-28-015 and all other required provisions of the Municipal Code of Chicago.

The grantee shall pay to the City of Chicago as compensation for the privilege #1115826 herein granted the sum of fifty ($50.00) per annum in advance.


A 25% penalty will be added for payments received after due date.

The permit holder agrees to hold the City of Chicago harmless for any damage, relocation or replacement costs associated with damage, relocation or removal of private property caused by the City performing work in the public way.

Authority herein given and granted for a period of five (5) years from and after Date of Passage.

Alderman _____

Harry Osterman 48th Ward

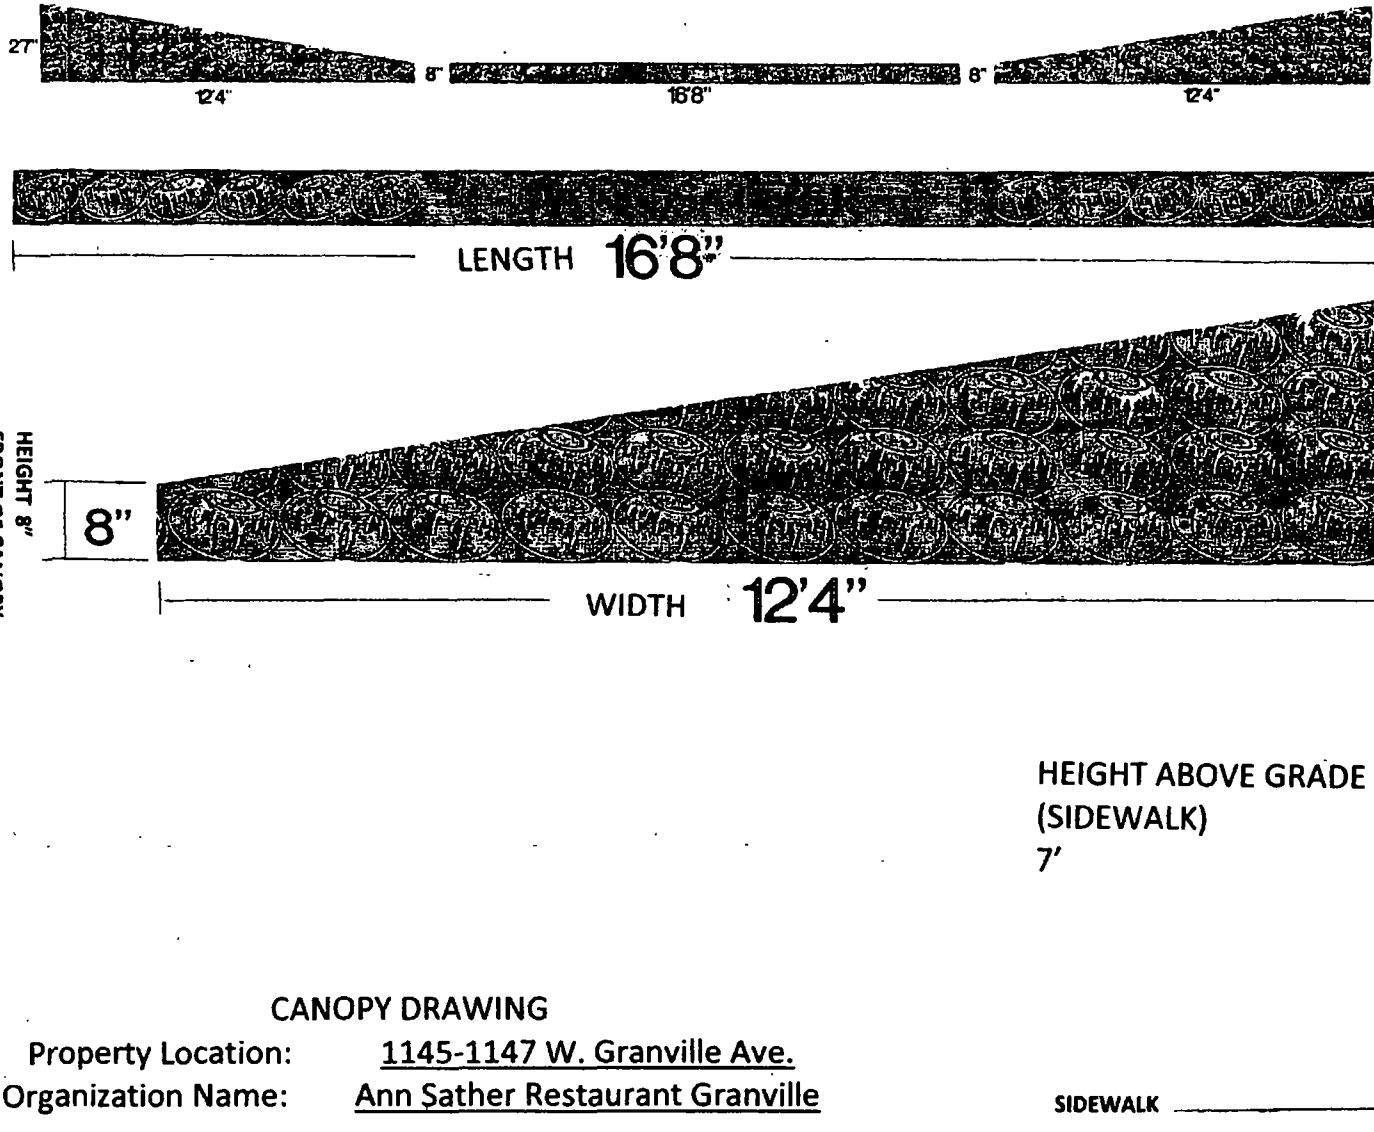

CANOPY DRAWING

Property Location: 1145-1147 W. Granville Ave.

Organization Name: Ann Sather Restaurant Granville

Department of Business Affairs and Consumer Protection
Small Business Center - Public Way Use Unit
City Hall - 121 N. LaSalle Street, Room 800 • Chicago, IL 60602
312-74-GOBIZ / 312-744-6249 • (312) 744-1944 (TTY)
http://www.cityofchicago.org/bacp

11/18/2015

Alderman **Harry Osterman**
Ward # **48**
City of Chicago
City Hall, Room **300**
121 North LaSalle Street
Chicago, Illinois 60602

Re: An ordinance to use and maintain a portion of the public right-of-way for **one (1) canopy(ies)** for **Ann Sather Restaurant Granville**, adjacent to the premises known as **1147 W. Granville Ave.**.

Dear Alderman **Harry Osterman**:

The applicant referenced above has requested the use of the public right-of-way for a **canopy(ies)**. An ordinance has been prepared by the Department of Business Affairs and Consumer Protection – Small Business Center - Public Way Use Unit for presentation to the City Council. Because this request was made for properties located in your ward, as approved by you as per the attached, I respectfully request that you introduce the attached ordinance at the next City Council meeting.

If you have any questions regarding this ordinance, please contact Anthony Bertuca at (312) 744-5506.

Department of Business Affairs and Consumer Protection

City of Chicago

R2015-908

Office of the City Clerk

Document Tracking Sheet

Meeting Date:	11/18/2015
Sponsor(s):	Quinn (13)
Type:	Resolution
Title:	Support of Class 6(b) tax incentive for property at 3790 W 74th St
Committee(s) Assignment:	Committee on Economic, Capital and Technology Development

RESOLUTION
CLASS 6(B) REAL ESTATE TAX INCENTIVE
FOR THE BENEFIT OF
THE FRANC TIVADAR L.P.,
AN ILLINOIS LIMITED PARTNERSHIP, AND
REAL ESTATE LOCATED GENERALLY AT
3790 WEST 74TH STREET IN CHICAGO, ILLINOIS
PURSUANT TO COOK COUNTY, ILLINOIS
REAL PROPERTY ASSESSMENT CLASSIFICATION ORDINANCE

WHEREAS, the Cook County Board of Commissioners has enacted the Cook County Real Property Assessment Classification Ordinance, as amended from time to time (the "Ordinance"), which provides for, among other things, real estate tax incentives to property owners who build, rehabilitate, enhance and occupy property which is located within Cook County and which is used primarily for industrial purposes; and

WHEREAS, the City of Chicago (the "City"), consistent with the Ordinance, wishes to induce industry to locate and expand in the City by supporting financial incentives in the form of property tax relief; and

WHEREAS, The Franc Tivadar L.P., an Illinois limited partnership (the "Applicant"), owns certain real estate located generally at 3790 West 74th Street, Chicago, Illinois 60629, as further described on Exhibit A hereto (the "Subject Property"); and

WHEREAS, the Applicant intends to construct an approximately 37,000 square foot industrial facility located on the Subject Property; and

WHEREAS, the Applicant has filed with the Office of the Assessor of Cook County (the "Assessor") an eligibility application for a Class 6(b) tax incentive under the Ordinance; and

WHEREAS, the Subject Property is located within the Greater Southwest Industrial Corridor (West) Redevelopment Project Area (created pursuant to the Illinois Tax Increment Allocation Redevelopment Act, 65 ILCS 5/11-74.4-1 et. seq., as amended, and pursuant to an ordinance enacted by the City Council of the City) and the purposes of Redevelopment Project Areas are also to provide certain incentives in order to stimulate economic activity and to revitalize depressed areas; and

WHEREAS, it is the responsibility of the Assessor to determine that an application for a Class 6(b) classification or renewal of a Class 6(b) classification is eligible pursuant to the Ordinance; and

WHEREAS, the Ordinance requires that, in connection with the filing of a Class 6(b) eligibility application with the Assessor, the applicant must obtain from the municipality in which such real estate that is proposed for Class 6(b) designation is located a resolution

expressly stating that the municipality has determined that the incentive provided by Class 6(b) is necessary for development to occur on such real estate and that the municipality supports and consents to the Class 6(b) classification by the Assessor; and

WHEREAS, the intended use of the Subject Property will provide significant present and future employment; and

WHEREAS, notwithstanding the Class 6(b) status of the Subject Property, the redevelopment and utilization thereof will generate significant new revenues to the City in the form of additional real estate taxes and other tax revenues; now therefore,

BE IT RESOLVED BY THE CITY COUNCIL OF THE CITY OF CHICAGO:

SECTION 1: That the City determines that the incentive provided by Class 6(b) is necessary for the development to occur on the Subject Property.

SECTION 2: That the City supports and consents to the Class 6(b) classification by the Assessor with respect to the Subject Property.

SECTION 3: That the Clerk of the City of Chicago is authorized to and shall send a certified copy of this resolution to the Office of the Cook County Assessor, Room 312, County Building, Chicago, Illinois 60602 and a certified copy of this resolution may be included with the Class 6(b) eligibility application filed with the Assessor by the Applicant, as applicant, in accordance with the Ordinance.

SECTION 4: That this resolution shall be effective immediately upon its passage and approval.

Honorable Marty Quinn
Alderman, 13th Ward

City of Chicago

R2015-912

Office of the City Clerk

Document Tracking Sheet

Meeting Date:	11/18/2015
Sponsor(s):	Munoz (22)
Type:	Resolution
Title:	Support of Class 6(b) tax incentive for property at 4400 W 35th Pl
Committee(s) Assignment:	Committee on Economic, Capital and Technology Development

Economic Dev.

RESOLUTION

CLASS 6(B) REAL ESTATE TAX INCENTIVE FOR THE BENEFIT OF CENTERPOINT PROPERTIES TRUST, AND REAL ESTATE LOCATED GENERALLY AT 4400 WEST 35TH PLACE IN CHICAGO, ILLINOIS PURSUANT TO COOK COUNTY, ILLINOIS REAL PROPERTY ASSESSMENT CLASSIFICATION ORDINANCE

WHEREAS, the Cook County Board of Commissioners has enacted the Cook County Real Property Assessment Classification Ordinance, as amended from time to time (the "Ordinance"), which provides for, among other things, real estate tax incentives to property owners who build, rehabilitate, enhance and occupy property which is located within Cook County and which is used primarily for industrial purposes; and

WHEREAS, the City of Chicago (the "City"), consistent with the Ordinance, wishes to induce industry to locate and expand in the City by supporting financial incentives in the form of property tax relief; and

WHEREAS, CenterPoint Properties Trust, a real estate investment trust (the "Applicant"), owns certain real estate located generally at 4400 West 35th Place, Chicago, Illinois 60632, as further described on Exhibit A hereto (the "Subject Property"); and

WHEREAS, the Applicant intends to construct an approximately 79,395 square foot addition to an existing 75,746 square foot industrial facility located on the Subject Property; and

WHEREAS, the Applicant has filed with the Office of the Assessor of Cook County (the "Assessor") an eligibility application for a Class 6(b) tax incentive under the Ordinance; and

WHEREAS, the Subject Property is located within the Little Village Industrial Corridor Redevelopment Project Area (created pursuant to the Illinois Tax Increment Allocation Redevelopment Act, 65 ILCS 5/11-74.4-1 et. seq., as amended, and pursuant to an ordinance enacted by the City Council of the City), and the purpose of the Redevelopment Project Areas are also to provide certain incentives in order to stimulate economic activity and to revitalize depressed areas; and

WHEREAS, it is the responsibility of the Assessor to determine that an application for a Class 6(b) classification or renewal of a Class 6(b) classification is eligible pursuant to the Ordinance; and

WHEREAS, the Ordinance requires that, in connection with the filing of a Class 6(b) eligibility application with the Assessor, the applicant must obtain from the municipality in which such real estate that is proposed for Class 6(b) designation is located a resolution expressly stating that the municipality has determined that the incentive provided by Class 6(b) is necessary for development to occur on such real estate and that the municipality supports and consents to the Class 6(b) classification by the Assessor; and

WHEREAS, the intended use of the Subject Property will provide significant present and future employment; and

WHEREAS, notwithstanding the Class 6(b) status of the Subject Property, the redevelopment and utilization thereof will generate significant new revenues to the City in the form of additional real estate taxes and other tax revenues; now, therefore,

BE IT RESOLVED BY THE CITY COUNCIL OF THE CITY OF CHICAGO:

SECTION 1: That the City determines that the incentive provided by Class 6(b) is necessary for the development to occur on the Subject Property.

SECTION 2: That the City supports and consents to the Class 6(b) classification by the Assessor with respect to the Subject Property.

SECTION 3: That the Clerk of the City of Chicago is authorized to and shall send a certified copy of this resolution to the Office of the Cook County Assessor, Room 312, County Building, Chicago, Illinois 60602 and a certified copy of this resolution may be included with the Class 6(b) eligibility application filed with the Assessor by the Applicant, as applicant, in accordance with the Ordinance.

SECTION 4: That this resolution shall be effective immediately upon its passage and approval.

Honorable Ricardo Munoz
Alderman, 22nd Ward

EXHIBIT A

Legal Description of Subject Property:

THAT PART OF LOTS 3 & 4 AND THE VACATED STREET WITHIN DESCRIBED AS FOLLOWS:

BEGINNING AT A POINT 250 FEET SOUTH OF THE NORTH LINE AND 144 FEET WEST OF THE EAST LINE OF THE SOUTHEAST ¼ OF THE NORTHWEST ¼ OF SECTION 34 THENCE SOUTH, PARALLEL WITH SAID EAST LINE 618.63 FEET THENCE WEST AT AN ANGLE OF 90°03'55" FROM LAST STATED COURSE, 923.80 FEET TO A POINT BEGINNING 256.43 FEET EAST OF THE WEST LINE AND 460.70 FEET NORTH OF THE SOUTH LINE OF SAID SOUTHEAST ¼ OF THE NORTHWEST ¼ THENCE NORTH, PARALLEL WITH SAID WEST LINE, 305.52 FT TO A POINT OF CURVATURE THENCE NORTHEASTERY ALONG A CURVE CONVEX NORTHWESTERLY, WITH RADIUS OF 383.07 FEET, AN ARC DISTANCE OF 600 FT THENCE EAST 57 FEET TO A POINT BEING 181.20 FEET SOUTH OF SAID NORTH LINE THENCE SOUTH AT RIGHT ANGLE TO LAST SAID COURSE, 68.20 FEET THENCE EAST 484.97 FEET TO THE POINT OF BEGINNING (EXCEPT THAT PART OF SAID TRACT DESCRIBED AS FOLLOWS: BEGINNING AT THE SOUTHEAST CORNER OF SAID TRACT THENCE SOUTH 90°00'00" WEST, 120.00 FEET THENCE NORTH 0° EAST 72.00 FEET THENCE SOUTH 90° WEST 265.00 FEET THENCE NORTH 0° EAST 453.89 FEET THENCE NORTH 73°15'47" EAST 322.24 FEET THENCE SOUTH 89°57'45" EAST 77.00 FEET THENCE SOUTH 00°03'17" WEST 618.63 FEET TO THE POINT OF BEGINNING) IN COUNTY CLERK'S DIVISION OF THE EAST ½ OF THE WEST 1/2 SECTION 34 TOWNSHIP 39 NORTH, RANGE 13 EAST OF THE THIRD PRINCIPAL MERIDIAN, IN COOK COUNTY, ILLINOIS.

Permanent Real Estate Tax Index Numbers (PINS) for the Subject Property:
16-34-103-012-0000

CITY OF CHICAGO
ECONOMIC DISCLOSURE STATEMENT
AND AFFIDAVIT

SECTION I -- GENERAL INFORMATION

A. Legal name of the Disclosing Party submitting this EDS. Include d/b/a/ if applicable:

CenterPoint Properties Trust

Check ONE of the following three boxes:

Indicate whether the Disclosing Party submitting this EDS is:

1. [X] the Applicant
   OR
2. [ ] a legal entity holding a direct or indirect interest in the Applicant. State the legal name of the Applicant in which the Disclosing Party holds an interest: _____
   OR
3. [ ] a legal entity with a right of control (see Section II.B.1.) State the legal name of the entity in which the Disclosing Party holds a right of control: _____

B. Business address of the Disclosing Party: 1808 Swift Road
Oak Brook, IL 60523-1501

C. Telephone: (630) 586-8291 Fax: (630) 586-8010 Email: spurcell@centerpoint.com

D. Name of contact person: Sharon Purcell

E. Federal Employer Identification No. (if you have one): _____

F. Brief description of contract, transaction or other undertaking (referred to below as the "Matter") to which this EDS pertains. (Include project number and location of property, if applicable):
Application for a Class 6B Tax Incentive for:
4400 W 35th Place, Chicago (Parcel # 16-34-103-012)

G. Which City agency or department is requesting this EDS? Department of Planning & Dev't

If the Matter is a contract being handled by the City's Department of Procurement Services, please complete the following:

Specification # N/A and Contract # N/A

SECTION II -- DISCLOSURE OF OWNERSHIP INTERESTS

A. NATURE OF THE DISCLOSING PARTY

1. Indicate the nature of the Disclosing Party:

[ ] Person
[ ] Publicly registered business corporation
[ ] Privately held business corporation
[ ] Sole proprietorship
[ ] General partnership
[ ] Limited partnership
[ ] Trust
[ ] Limited liability company
[ ] Limited liability partnership
[ ] Joint venture
[ ] Not-for-profit corporation
(Is the not-for-profit corporation also a 501(c)(3))?
[ ] Yes [ ] No
[x] Other (please specify)
Real estate investment trust

2. For legal entities, the state (or foreign country) of incorporation or organization, if applicable:

Maryland

3. For legal entities not organized in the State of Illinois: Has the organization registered to do business in the State of Illinois as a foreign entity?

[ ] Yes [ ] No [x] N/A

B. IF THE DISCLOSING PARTY IS A LEGAL ENTITY:

1. List below the full names and titles of all executive officers and all directors of the entity. **NOTE:** For not-for-profit corporations, also list below all members, if any, which are legal entities. If there are no such members, write "no members." For trusts, estates or other similar entities, list below the legal titleholder(s).

If the entity is a general partnership, limited partnership, limited liability company, limited liability partnership or joint venture, list below the name and title of each general partner, managing member, manager or any other person or entity that controls the day-to-day management of the Disclosing Party. **NOTE:** Each legal entity listed below must submit an EDS on its own behalf.

Name	Title
Robert M. Chapman, CEO	James N. Clewlow, Chief Investment Officer
Michael P. Murphy, Chief Dev't Officer	Michael J. Kraft, CFO
Nate Rexroth, Executive VP	Scott C. Zimmerman, Chief Information Off.
Matthew J. Mullarkey, Senior VP	See below (at bottom of page)

2. Please provide the following information concerning each person or entity having a direct or indirect beneficial interest (including ownership) in excess of 7.5% of the Disclosing Party. Examples of such an interest include shares in a corporation, partnership interest in a partnership or joint venture,

Robert M. Chapman, Trustee
John K. Saer, Trustee
Paul S. Fisher, Trustee
Roman Braslavsky, Trustee
Richard Magnuson, Trustee
George Psaras, Trustee
Tony Lin, Trustee

interest of a member or manager in a limited liability company, or interest of a beneficiary of a trust, estate or other similar entity. If none, state "None." **NOTE**: Pursuant to Section 2-154-030 of the Municipal Code of Chicago ("Municipal Code"), the City may require any such additional information from any applicant which is reasonably intended to achieve full disclosure.

Name	Business Address	Percentage Interest in the Disclosing Party
Solstice Holdings, LLC	1808 Swift Drive, Oak Brook, IL 60523	99.97%
Solstice CenterPoint Holdings, LLC	1808 Swift Drive, Oak Brook, Il 60523	.03%

SECTION III -- BUSINESS RELATIONSHIPS WITH CITY ELECTED OFFICIALS

Has the Disclosing Party had a "business relationship," as defined in Chapter 2-156 of the Municipal Code, with any City elected official in the 12 months before the date this EDS is signed?

[ ] Yes [x] No

If yes, please identify below the name(s) of such City elected official(s) and describe such relationship(s):

SECTION IV -- DISCLOSURE OF SUBCONTRACTORS AND OTHER RETAINED PARTIES

The Disclosing Party must disclose the name and business address of each subcontractor, attorney, lobbyist, accountant, consultant and any other person or entity whom the Disclosing Party has retained or expects to retain in connection with the Matter, as well as the nature of the relationship, and the total amount of the fees paid or estimated to be paid. The Disclosing Party is not required to disclose employees who are paid solely through the Disclosing Party's regular payroll.

"Lobbyist" means any person or entity who undertakes to influence any legislative or administrative action on behalf of any person or entity other than: (1) a not-for-profit entity, on an unpaid basis, or (2) himself. "Lobbyist" also means any person or entity any part of whose duties as an employee of another includes undertaking to influence any legislative or administrative action.

If the Disclosing Party is uncertain whether a disclosure is required under this Section, the Disclosing Party must either ask the City whether disclosure is required or make the disclosure.

Name (indicate whether retained or anticipated to be retained)	Business Address	Relationship to Disclosing Party (subcontractor, attorney, lobbyist, etc.)	Fees (indicate whether paid or estimated.) NOTE: "hourly rate" or "t.b.d." is not an acceptable response.
Liston & Tsantilis	33 N. Lasalle St., Chicago	Attorney	$4,500 (estimate

(Add sheets if necessary)

[ ] Check here if the Disclosing Party has not retained, nor expects to retain, any such persons or entities.

SECTION V -- CERTIFICATIONS

A. COURT-ORDERED CHILD SUPPORT COMPLIANCE

Under Municipal Code Section 2-92-415, substantial owners of business entities that contract with the City must remain in compliance with their child support obligations throughout the contract's term.

Has any person who directly or indirectly owns 10% or more of the Disclosing Party been declared in arrearage on any child support obligations by any Illinois court of competent jurisdiction?

[ ] Yes [x] No [ ] No person directly or indirectly owns 10% or more of the Disclosing Party.

If "Yes," has the person entered into a court-approved agreement for payment of all support owed and is the person in compliance with that agreement?

[ ] Yes [ ] No

B. FURTHER CERTIFICATIONS

1. Pursuant to Municipal Code Chapter 1-23, Article I ("Article I")(which the Applicant should consult for defined terms (e.g., "doing business") and legal requirements), if the Disclosing Party submitting this EDS is the Applicant and is doing business with the City, then the Disclosing Party certifies as follows: (i) neither the Applicant nor any controlling person is currently indicted or charged with, or has admitted guilt of, or has ever been convicted of, or placed under supervision for, any criminal offense involving actual, attempted, or conspiracy to commit bribery, theft, fraud, forgery, perjury, dishonesty or deceit against an officer or employee of the City or any sister agency; and (ii) the Applicant understands and acknowledges that compliance with Article I is a continuing requirement for doing business with the City. NOTE: If Article I applies to the Applicant, the permanent compliance timeframe in Article I supersedes some five-year compliance timeframes in certifications 2 and 3 below.

2. The Disclosing Party and, if the Disclosing Party is a legal entity, all of those persons or entities identified in Section II.B.1. of this EDS:

a. are not presently debarred, suspended, proposed for debarment, declared ineligible or voluntarily excluded from any transactions by any federal, state or local unit of government;

b. have not, within a five-year period preceding the date of this EDS, been convicted of a criminal offense, adjudged guilty, or had a civil judgment rendered against them in connection with: obtaining, attempting to obtain, or performing a public (federal, state or local) transaction or contract under a public transaction; a violation of federal or state antitrust statutes; fraud; embezzlement; theft; forgery; bribery; falsification or destruction of records; making false statements; or receiving stolen property;

c. are not presently indicted for, or criminally or civilly charged by, a governmental entity (federal, state or local) with committing any of the offenses set forth in clause B.2.b. of this Section V;

d. have not, within a five-year period preceding the date of this EDS, had one or more public transactions (federal, state or local) terminated for cause or default; and

e. have not, within a five-year period preceding the date of this EDS, been convicted, adjudged guilty, or found liable in a civil proceeding, or in any criminal or civil action, including actions concerning environmental violations, instituted by the City or by the federal government, any state, or any other unit of local government.

3. The certifications in subparts 3, 4 and 5 concern:

• the Disclosing Party;
• any "Contractor" (meaning any contractor or subcontractor used by the Disclosing Party in connection with the Matter, including but not limited to all persons or legal entities disclosed under Section IV, "Disclosure of Subcontractors and Other Retained Parties");
• any "Affiliated Entity" (meaning a person or entity that, directly or indirectly: controls the Disclosing Party, is controlled by the Disclosing Party, or is, with the Disclosing Party, under common control of another person or entity. Indicia of control include, without limitation: interlocking management or ownership; identity of interests among family members, shared facilities and equipment; common use of employees; or organization of a business entity following the ineligibility of a business entity to do business with federal or state or local government, including the City, using substantially the same management, ownership, or principals as the ineligible entity); with respect to Contractors, the term Affiliated Entity means a person or entity that directly or indirectly controls the Contractor, is controlled by it, or, with the Contractor, is under common control of another person or entity;
• any responsible official of the Disclosing Party, any Contractor or any Affiliated Entity or any other official, agent or employee of the Disclosing Party, any Contractor or any Affiliated Entity, acting pursuant to the direction or authorization of a responsible official of the Disclosing Party, any Contractor or any Affiliated Entity (collectively "Agents").

Neither the Disclosing Party, nor any Contractor, nor any Affiliated Entity of either the Disclosing Party or any Contractor nor any Agents have, during the five years before the date this EDS is signed, or, with respect to a Contractor, an Affiliated Entity, or an Affiliated Entity of a Contractor during the five years before the date of such Contractor's or Affiliated Entity's contract or engagement in connection with the Matter:

a. bribed or attempted to bribe, or been convicted or adjudged guilty of bribery or attempting to bribe, a public officer or employee of the City, the State of Illinois, or any agency of the federal government or of any state or local government in the United States of America, in that officer's or employee's official capacity;

b. agreed or colluded with other bidders or prospective bidders, or been a party to any such agreement, or been convicted or adjudged guilty of agreement or collusion among bidders or prospective bidders, in restraint of freedom of competition by agreement to bid a fixed price or otherwise; or

c. made an admission of such conduct described in a. or b. above that is a matter of record, but have not been prosecuted for such conduct; or

d. violated the provisions of Municipal Code Section 2-92-610 (Living Wage Ordinance).

4. Neither the Disclosing Party, Affiliated Entity or Contractor, or any of their employees, officials, agents or partners, is barred from contracting with any unit of state or local government as a result of engaging in or being convicted of (1) bid-rigging in violation of 720 ILCS 5/33E-3; (2) bid-rotating in violation of 720 ILCS 5/33E-4; or (3) any similar offense of any state or of the United States of America that contains the same elements as the offense of bid-rigging or bid-rotating.

5. Neither the Disclosing Party nor any Affiliated Entity is listed on any of the following lists maintained by the Office of Foreign Assets Control of the U.S. Department of the Treasury or the Bureau of Industry and Security of the U.S. Department of Commerce or their successors: the Specially Designated Nationals List, the Denied Persons List, the Unverified List, the Entity List and the Debarred List.

6. The Disclosing Party understands and shall comply with the applicable requirements of Chapters 2-55 (Legislative Inspector General), 2-56 (Inspector General) and 2-156 (Governmental Ethics) of the Municipal Code.

7. If the Disclosing Party is unable to certify to any of the above statements in this Part B (Further Certifications), the Disclosing Party must explain below:

N/A

If the letters "NA," the word "None," or no response appears on the lines above, it will be conclusively presumed that the Disclosing Party certified to the above statements.

8. To the best of the Disclosing Party's knowledge after reasonable inquiry, the following is a complete list of all current employees of the Disclosing Party who were, at any time during the 12-month period preceding the execution date of this EDS, an employee, or elected or appointed official, of the City of Chicago (if none, indicate with "N/A" or "none").

None.

9. To the best of the Disclosing Party's knowledge after reasonable inquiry, the following is a complete list of all gifts that the Disclosing Party has given or caused to be given, at any time during the 12-month period preceding the execution date of this EDS, to an employee, or elected or appointed official, of the City of Chicago. For purposes of this statement, a "gift" does not include: (i) anything made generally available to City employees or to the general public, or (ii) food or drink provided in the course of official City business and having a retail value of less than $20 per recipient (if none, indicate with "N/A" or "none"). As to any gift listed below, please also list the name of the City recipient.

None.

C. CERTIFICATION OF STATUS AS FINANCIAL INSTITUTION

1. The Disclosing Party certifies that the Disclosing Party (check one)

[ ] is [x] is not

a "financial institution" as defined in Section 2-32-455(b) of the Municipal Code.

2. If the Disclosing Party IS a financial institution, then the Disclosing Party pledges:

"We are not and will not become a predatory lender as defined in Chapter 2-32 of the Municipal Code. We further pledge that none of our affiliates is, and none of them will become, a predatory lender as defined in Chapter 2-32 of the Municipal Code. We understand that becoming a predatory lender or becoming an affiliate of a predatory lender may result in the loss of the privilege of doing business with the City."

If the Disclosing Party is unable to make this pledge because it or any of its affiliates (as defined in Section 2-32-455(b) of the Municipal Code) is a predatory lender within the meaning of Chapter 2-32 of the Municipal Code, explain here (attach additional pages if necessary):

If the letters "NA," the word "None," or no response appears on the lines above, it will be conclusively presumed that the Disclosing Party certified to the above statements.

D. CERTIFICATION REGARDING INTEREST IN CITY BUSINESS

Any words or terms that are defined in Chapter 2-156 of the Municipal Code have the same meanings when used in this Part D.

1. In accordance with Section 2-156-110 of the Municipal Code: Does any official or employee of the City have a financial interest in his or her own name or in the name of any other person or entity in the Matter?

[ ] Yes [x] No

NOTE: If you checked "Yes" to Item D.1., proceed to Items D.2. and D.3. If you checked "No" to Item D.1., proceed to Part E.

2. Unless sold pursuant to a process of competitive bidding, or otherwise permitted, no City elected official or employee shall have a financial interest in his or her own name or in the name of any other person or entity in the purchase of any property that (i) belongs to the City, or (ii) is sold for taxes or assessments, or (iii) is sold by virtue of legal process at the suit of the City (collectively, "City Property Sale"). Compensation for property taken pursuant to the City's eminent domain power does not constitute a financial interest within the meaning of this Part D.

Does the Matter involve a City Property Sale?

[ ] Yes [ ] No

3. If you checked "Yes" to Item D.1., provide the names and business addresses of the City officials or employees having such interest and identify the nature of such interest:

Name	Business Address	Nature of Interest

4. The Disclosing Party further certifies that no prohibited financial interest in the Matter will be acquired by any City official or employee.

E. CERTIFICATION REGARDING SLAVERY ERA BUSINESS

Please check either 1. or 2. below. If the Disclosing Party checks 2., the Disclosing Party must disclose below or in an attachment to this EDS all information required by paragraph 2. Failure to

comply with these disclosure requirements may make any contract entered into with the City in connection with the Matter voidable by the City.

X 1. The Disclosing Party verifies that the Disclosing Party has searched any and all records of the Disclosing Party and any and all predecessor entities regarding records of investments or profits from slavery or slaveholder insurance policies during the slavery era (including insurance policies issued to slaveholders that provided coverage for damage to or injury or death of their slaves), and the Disclosing Party has found no such records.

____2. The Disclosing Party verifies that, as a result of conducting the search in step 1 above, the Disclosing Party has found records of investments or profits from slavery or slaveholder insurance policies. The Disclosing Party verifies that the following constitutes full disclosure of all such records, including the names of any and all slaves or slaveholders described in those records:

SECTION VI -- CERTIFICATIONS FOR FEDERALLY FUNDED MATTERS

NOTE: If the Matter is federally funded, complete this Section VI. **If the Matter is not federally funded,** proceed to Section VII. For purposes of this Section VI, tax credits allocated by the City and proceeds of debt obligations of the City are not federal funding.

A. CERTIFICATION REGARDING LOBBYING

1. List below the names of all persons or entities registered under the federal Lobbying Disclosure Act of 1995 who have made lobbying contacts on behalf of the Disclosing Party with respect to the Matter: (Add sheets if necessary):

This section is not applicable; the matter is not federally funded.

(If no explanation appears or begins on the lines above, or if the letters "NA" or if the word "None" appear, it will be conclusively presumed that the Disclosing Party means that NO persons or entities registered under the Lobbying Disclosure Act of 1995 have made lobbying contacts on behalf of the Disclosing Party with respect to the Matter.)

2. The Disclosing Party has not spent and will not expend any federally appropriated funds to pay any person or entity listed in Paragraph A.1. above for his or her lobbying activities or to pay any person or entity to influence or attempt to influence an officer or employee of any agency, as defined by applicable federal law, a member of Congress, an officer or employee of Congress, or an employee of a member of Congress, in connection with the award of any federally funded contract, making any federally funded grant or loan, entering into any cooperative agreement, or to extend, continue, renew, amend, or modify any federally funded contract, grant, loan, or cooperative agreement.

3. The Disclosing Party will submit an updated certification at the end of each calendar quarter in which there occurs any event that materially affects the accuracy of the statements and information set forth in paragraphs A.1. and A.2. above.

4. The Disclosing Party certifies that either: (i) it is not an organization described in section 501(c)(4) of the Internal Revenue Code of 1986; or (ii) it is an organization described in section 501(c)(4) of the Internal Revenue Code of 1986 but has not engaged and will not engage in "Lobbying Activities".

5. If the Disclosing Party is the Applicant, the Disclosing Party must obtain certifications equal in form and substance to paragraphs A.1. through A.4. above from all subcontractors before it awards any subcontract and the Disclosing Party must maintain all such subcontractors' certifications for the duration of the Matter and must make such certifications promptly available to the City upon request.

B. CERTIFICATION REGARDING EQUAL EMPLOYMENT OPPORTUNITY

If the Matter is federally funded, federal regulations require the Applicant and all proposed subcontractors to submit the following information with their bids or in writing at the outset of negotiations.

Is the Disclosing Party the Applicant?

[ ] Yes [ ] No

If "Yes," answer the three questions below:

1. Have you developed and do you have on file affirmative action programs pursuant to applicable federal regulations? (See 41 CFR Part 60-2.)
[ ] Yes [ ] No

2. Have you filed with the Joint Reporting Committee, the Director of the Office of Federal Contract Compliance Programs, or the Equal Employment Opportunity Commission all reports due under the applicable filing requirements?
[ ] Yes [ ] No

3. Have you participated in any previous contracts or subcontracts subject to the equal opportunity clause?
[ ] Yes [ ] No

If you checked "No" to question 1. or 2. above, please provide an explanation:

SECTION VII -- ACKNOWLEDGMENTS, CONTRACT INCORPORATION, COMPLIANCE, PENALTIES, DISCLOSURE

The Disclosing Party understands and agrees that:

A. The certifications, disclosures, and acknowledgments contained in this EDS will become part of any contract or other agreement between the Applicant and the City in connection with the Matter, whether procurement, City assistance, or other City action, and are material inducements to the City's execution of any contract or taking other action with respect to the Matter. The Disclosing Party understands that it must comply with all statutes, ordinances, and regulations on which this EDS is based.

B. The City's Governmental Ethics and Campaign Financing Ordinances, Chapters 2-156 and 2-164 of the Municipal Code, impose certain duties and obligations on persons or entities seeking City contracts, work, business, or transactions. The full text of these ordinances and a training program is available on line at www.cityofchicago.org/Ethics, and may also be obtained from the City's Board of Ethics, 740 N.

Sedgwick St., Suite 500, Chicago, IL 60610, (312) 744-9660. The Disclosing Party must comply fully with the applicable ordinances.

C. If the City determines that any information provided in this EDS is false, incomplete or inaccurate, any contract or other agreement in connection with which it is submitted may be rescinded or be void or voidable, and the City may pursue any remedies under the contract or agreement (if not rescinded or void), at law, or in equity, including terminating the Disclosing Party's participation in the Matter and/or declining to allow the Disclosing Party to participate in other transactions with the City. Remedies at law for a false statement of material fact may include incarceration and an award to the City of treble damages.

D. It is the City's policy to make this document available to the public on its Internet site and/or upon request. Some or all of the information provided on this EDS and any attachments to this EDS may be made available to the public on the Internet, in response to a Freedom of Information Act request, or otherwise. By completing and signing this EDS, the Disclosing Party waives and releases any possible rights or claims which it may have against the City in connection with the public release of information contained in this EDS and also authorizes the City to verify the accuracy of any information submitted in this EDS.

E. The information provided in this EDS must be kept current. In the event of changes, the Disclosing Party must supplement this EDS up to the time the City takes action on the Matter. If the Matter is a contract being handled by the City's Department of Procurement Services, the Disclosing Party must update this EDS as the contract requires. NOTE: With respect to Matters subject to Article I of Chapter 1-23 of the Municipal Code (imposing PERMANENT INELIGIBILITY for certain specified offenses), the information provided herein regarding eligibility must be kept current for a longer period, as required by Chapter 1-23 and Section 2-154-020 of the Municipal Code.

The Disclosing Party represents and warrants that:

F.1. The Disclosing Party is not delinquent in the payment of any tax administered by the Illinois Department of Revenue, nor are the Disclosing Party or its Affiliated Entities delinquent in paying any fine, fee, tax or other charge owed to the City. This includes, but is not limited to, all water charges, sewer charges, license fees, parking tickets, property taxes or sales taxes.

F.2 If the Disclosing Party is the Applicant, the Disclosing Party and its Affiliated Entities will not use, nor permit their subcontractors to use, any facility listed by the U.S. E.P.A. on the federal Excluded Parties List System ("EPLS") maintained by the U. S. General Services Administration.

F.3 If the Disclosing Party is the Applicant, the Disclosing Party will obtain from any contractors/subcontractors hired or to be hired in connection with the Matter certifications equal in form and substance to those in F.1. and F.2. above and will not, without the prior written consent of the City, use any such contractor/subcontractor that does not provide such certifications or that the Disclosing Party has reason to believe has not provided or cannot provide truthful certifications.

NOTE: If the Disclosing Party cannot certify as to any of the items in F.1., F.2. or F.3. above, an explanatory statement must be attached to this EDS.

CERTIFICATION

Under penalty of perjury, the person signing below: (1) warrants that he/she is authorized to execute this EDS and Appendix A (if applicable) on behalf of the Disclosing Party, and (2) warrants that all certifications and statements contained in this EDS and Appendix A (if applicable) are true, accurate and complete as of the date furnished to the City.

CenterPoint Properties Trust
(Print or type name of Disclosing Party)

By: _____
(Sign here)

Nate Rexroth
Executive Vice President
(Print or type name of person signing)

(Print or type title of person signing)

Signed and sworn to before me on (date) Sept. 9, 2015,
at DuPage County, IL (state).

_____ Notary Public.

Commission expires: 12-23-17.

OFFICIAL SEAL
DIANE BORT
NOTARY PUBLIC - STATE OF ILLINOIS
MY COMMISSION EXPIRES:12/23/17

CITY OF CHICAGO
ECONOMIC DISCLOSURE STATEMENT AND AFFIDAVIT
APPENDIX A

FAMILIAL RELATIONSHIPS WITH ELECTED CITY OFFICIALS AND DEPARTMENT HEADS

This Appendix is to be completed only by (a) the Applicant, and (b) any legal entity which has a direct ownership interest in the Applicant exceeding 7.5 percent. It is not to be completed by any legal entity which has only an indirect ownership interest in the Applicant.

Under Municipal Code Section 2-154-015, the Disclosing Party must disclose whether such Disclosing Party or any "Applicable Party" or any Spouse or Domestic Partner thereof currently has a "familial relationship" with any elected city official or department head. A "familial relationship" exists if, as of the date this EDS is signed, the Disclosing Party or any "Applicable Party" or any Spouse or Domestic Partner thereof is related to the mayor, any alderman, the city clerk, the city treasurer or any city department head as spouse or domestic partner or as any of the following, whether by blood or adoption: parent, child, brother or sister, aunt or uncle, niece or nephew, grandparent, grandchild, father-in-law, mother-in-law, son-in-law, daughter-in-law, stepfather or stepmother, stepson or stepdaughter, stepbrother or stepsister or half-brother or half-sister.

"Applicable Party" means (1) all executive officers of the Disclosing Party listed in Section II.B.1.a., if the Disclosing Party is a corporation; all partners of the Disclosing Party, if the Disclosing Party is a general partnership; all general partners and limited partners of the Disclosing Party, if the Disclosing Party is a limited partnership; all managers, managing members and members of the Disclosing Party, if the Disclosing Party is a limited liability company; (2) all principal officers of the Disclosing Party; and (3) any person having more than a 7.5 percent ownership interest in the Disclosing Party. "Principal officers" means the president, chief operating officer, executive director, chief financial officer, treasurer or secretary of a legal entity or any person exercising similar authority.

Does the Disclosing Party or any "Applicable Party" or any Spouse or Domestic Partner thereof currently have a "familial relationship" with an elected city official or department head?

[ ] Yes [X] No

If yes, please identify below (1) the name and title of such person, (2) the name of the legal entity to which such person is connected; (3) the name and title of the elected city official or department head to whom such person has a familial relationship, and (4) the precise nature of such familial relationship.

N/A

CITY OF CHICAGO
ECONOMIC DISCLOSURE STATEMENT AND AFFIDAVIT
APPENDIX B

BUILDING CODE SCOFFLAW/PROBLEM LANDLORD CERTIFICATION

This Appendix is to be completed only by (a) the Applicant, and (b) any legal entity which has a direct ownership interest in the Applicant exceeding 7.5 percent (an "Owner"). It is not to be completed by any legal entity which has only an indirect ownership interest in the Applicant.

1. Pursuant to Municipal Code Section 2-154-010, is the Applicant or any Owner identified as a building code scofflaw or problem landlord pursuant to Section 2-92-416 of the Municipal Code?

[ ] Yes [X] No

2. If the Applicant is a legal entity publicly traded on any exchange, is any officer or director of the Applicant identified as a building code scofflaw or problem landlord pursuant to Section 2-92-416 of the Municipal Code?

[ ] Yes [X] No [ ] Not Applicable

3. If yes to (1) or (2) above, please identify below the name of the person or legal entity identified as a building code scofflaw or problem landlord and the address of the building or buildings to which the pertinent code violations apply.

_____

_____

_____

FILLING OUT THIS APPENDIX B CONSTITUTES ACKNOWLEDGMENT AND AGREEMENT THAT THIS APPENDIX B IS INCORPORATED BY REFERENCE INTO, AND MADE A PART OF, THE ASSOCIATED EDS, AND THAT THE REPRESENTATIONS MADE IN THIS APPENDIX B ARE SUBJECT TO THE CERTIFICATION MADE UNDER PENALTY OF PERJURY ON PAGE 12 OF THE ASSOCIATED EDS.

CITY OF CHICAGO
ECONOMIC DISCLOSURE STATEMENT
AND AFFIDAVIT

SECTION I -- GENERAL INFORMATION

A. Legal name of the Disclosing Party submitting this EDS. Include d/b/a/ if applicable:

Solstice Holdings, LLC

Check ONE of the following three boxes:

Indicate whether the Disclosing Party submitting this EDS is:

1. [ ] the Applicant

OR

2. [X] a legal entity holding a direct or indirect interest in the Applicant. State the legal name of the Applicant in which the Disclosing Party holds an interest: CenterPoint Properties Trust

OR

3. [ ] a legal entity with a right of control (see Section II.B.1.). State the legal name of the entity in which the Disclosing Party holds a right of control:

B. Business address of the Disclosing Party: 1808 Swift Road
Oak Brook, IL 60523-1501

C. Telephone: (630) 586-8291 Fax: (630) 586-8010 Email: spurcell@centerpoint.com

D. Name of contact person: Sharon Purcell

E. Federal Employer Identification No. (if you have one):

F. Brief description of contract, transaction or other undertaking (referred to below as the "Matter") to which this EDS pertains. (Include project number and location of property, if applicable):

Application for a Class 6B Tax Incentive for:
4400 W 35th Place, Chicago (Parcel # 16-34-103-012)

G. Which City agency or department is requesting this EDS? Department of Planning & Dev't

If the Matter is a contract being handled by the City's Department of Procurement Services, please complete the following:

Specification # N/A and Contract # N/A

SECTION II -- DISCLOSURE OF OWNERSHIP INTERESTS

A. NATURE OF THE DISCLOSING PARTY

1. Indicate the nature of the Disclosing Party:

[ ] Person
[ ] Publicly registered business corporation
[ ] Privately held business corporation
[ ] Sole proprietorship
[ ] General partnership
[ ] Limited partnership
[ ] Trust
[x] Limited liability company
[ ] Limited liability partnership
[ ] Joint venture
[ ] Not-for-profit corporation
(Is the not-for-profit corporation also a 501(c)(3))?
[ ] Yes [ ] No
[ ] Other (please specify)

2. For legal entities, the state (or foreign country) of incorporation or organization, if applicable:

Delaware

3. For legal entities not organized in the State of Illinois: Has the organization registered to do business in the State of Illinois as a foreign entity?

[x] Yes [ ] No [ ] N/A

B. IF THE DISCLOSING PARTY IS A LEGAL ENTITY:

1. List below the full names and titles of all executive officers and all directors of the entity. **NOTE:** For not-for-profit corporations, also list below all members, if any, which are legal entities. If there are no such members, write "no members." For trusts, estates or other similar entities, list below the legal titleholder(s).

If the entity is a general partnership, limited partnership, limited liability company, limited liability partnership or joint venture, list below the name and title of each general partner, managing member, manager or any other person or entity that controls the day-to-day management of the Disclosing Party. **NOTE:** Each legal entity listed below must submit an EDS on its own behalf.

Name	Title
Robert M. Chapman, Manager	Richard Magnuson, Manager
John K. Saer, Manager	George Psaras, Manager
Paul S. Fisher, Manager	Tony Lin, Manager
Roman Braslavsky, Manager	

See attached list of CenterPoint Management Individuals (aggregate 1% ownership)

2. Please provide the following information concerning each person or entity having a direct or indirect beneficial interest (including ownership) in excess of 7.5% of the Disclosing Party. Examples of such an interest include shares in a corporation, partnership interest in a partnership or joint venture.

interest of a member or manager in a limited liability company, or interest of a beneficiary of a trust, estate or other similar entity. If none, state "None." **NOTE**: Pursuant to Section 2-154-030 of the Municipal Code of Chicago ("Municipal Code"), the City may require any such additional information from any applicant which is reasonably intended to achieve full disclosure.

Name	Business Address	Percentage Interest in the Disclosing Party
CalEast Solstice, LLC	1808 Swift Drive, Oak Brook, IL 60523	99%

which is 99.97% owned by CalEast Global Logistics, LLC, which is 100% owned by CalPERS, a governmental pension fund of the State of California

SECTION III -- BUSINESS RELATIONSHIPS WITH CITY ELECTED OFFICIALS

Has the Disclosing Party had a "business relationship," as defined in Chapter 2-156 of the Municipal Code, with any City elected official in the 12 months before the date this EDS is signed?

[ ] Yes [x] No

If yes, please identify below the name(s) of such City elected official(s) and describe such relationship(s):

SECTION IV -- DISCLOSURE OF SUBCONTRACTORS AND OTHER RETAINED PARTIES

The Disclosing Party must disclose the name and business address of each subcontractor, attorney, lobbyist, accountant, consultant and any other person or entity whom the Disclosing Party has retained or expects to retain in connection with the Matter, as well as the nature of the relationship, and the total amount of the fees paid or estimated to be paid. The Disclosing Party is not required to disclose employees who are paid solely through the Disclosing Party's regular payroll.

"Lobbyist" means any person or entity who undertakes to influence any legislative or administrative action on behalf of any person or entity other than: (1) a not-for-profit entity, on an unpaid basis, or (2) himself. "Lobbyist" also means any person or entity any part of whose duties as an employee of another includes undertaking to influence any legislative or administrative action.

If the Disclosing Party is uncertain whether a disclosure is required under this Section, the Disclosing Party must either ask the City whether disclosure is required or make the disclosure.

Name (indicate whether retained or anticipated to be retained)	Business Address	Relationship to Disclosing Party (subcontractor, attorney, lobbyist, etc.)	Fees (indicate whether paid or estimated.) **NOTE:** "hourly rate" or "t.b.d." is not an acceptable response.
None			

(Add sheets if necessary)

[X] Check here if the Disclosing Party has not retained, nor expects to retain, any such persons or entities.

SECTION V -- CERTIFICATIONS

A. COURT-ORDERED CHILD SUPPORT COMPLIANCE

Under Municipal Code Section 2-92-415, substantial owners of business entities that contract with the City must remain in compliance with their child support obligations throughout the contract's term.

Has any person who directly or indirectly owns 10% or more of the Disclosing Party been declared in arrearage on any child support obligations by any Illinois court of competent jurisdiction?

[ ] Yes [X] No [ ] No person directly or indirectly owns 10% or more of the Disclosing Party.

If "Yes," has the person entered into a court-approved agreement for payment of all support owed and is the person in compliance with that agreement?

[ ] Yes [ ] No

B. FURTHER CERTIFICATIONS

1. Pursuant to Municipal Code Chapter 1-23, Article I ("Article I")(which the Applicant should consult for defined terms (e.g., "doing business") and legal requirements), if the Disclosing Party submitting this EDS is the Applicant and is doing business with the City, then the Disclosing Party certifies as follows: (i) neither the Applicant nor any controlling person is currently indicted or charged with, or has admitted guilt of, or has ever been convicted of, or placed under supervision for, any criminal offense involving actual, attempted, or conspiracy to commit bribery, theft, fraud, forgery, perjury, dishonesty or deceit against an officer or employee of the City or any sister agency; and (ii) the Applicant understands and acknowledges that compliance with Article I is a continuing requirement for doing business with the City. NOTE: If Article I applies to the Applicant, the permanent compliance timeframe in Article I supersedes some five-year compliance timeframes in certifications 2 and 3 below.

2. The Disclosing Party and, if the Disclosing Party is a legal entity, all of those persons or entities identified in Section II.B.1. of this EDS:

a. are not presently debarred, suspended, proposed for debarment, declared ineligible or voluntarily excluded from any transactions by any federal, state or local unit of government;

b. have not, within a five-year period preceding the date of this EDS, been convicted of a criminal offense, adjudged guilty, or had a civil judgment rendered against them in connection with: obtaining, attempting to obtain, or performing a public (federal, state or local) transaction or contract under a public transaction; a violation of federal or state antitrust statutes; fraud; embezzlement; theft; forgery; bribery; falsification or destruction of records; making false statements; or receiving stolen property;

c. are not presently indicted for, or criminally or civilly charged by, a governmental entity (federal, state or local) with committing any of the offenses set forth in clause B.2.b. of this Section V;

d. have not, within a five-year period preceding the date of this EDS, had one or more public transactions (federal, state or local) terminated for cause or default; and

e. have not, within a five-year period preceding the date of this EDS, been convicted, adjudged guilty, or found liable in a civil proceeding, or in any criminal or civil action, including actions concerning environmental violations, instituted by the City or by the federal government, any state, or any other unit of local government.

3. The certifications in subparts 3, 4 and 5 concern:

• the Disclosing Party;
• any "Contractor" (meaning any contractor or subcontractor used by the Disclosing Party in connection with the Matter, including but not limited to all persons or legal entities disclosed under Section IV, "Disclosure of Subcontractors and Other Retained Parties");
• any "Affiliated Entity" (meaning a person or entity that, directly or indirectly: controls the Disclosing Party, is controlled by the Disclosing Party, or is, with the Disclosing Party, under common control of another person or entity. Indicia of control include, without limitation: interlocking management or ownership; identity of interests among family members, shared facilities and equipment; common use of employees; or organization of a business entity following the ineligibility of a business entity to do business with federal or state or local government, including the City, using substantially the same management, ownership, or principals as the ineligible entity); with respect to Contractors, the term Affiliated Entity means a person or entity that directly or indirectly controls the Contractor, is controlled by it, or, with the Contractor, is under common control of another person or entity;
• any responsible official of the Disclosing Party, any Contractor or any Affiliated Entity or any other official, agent or employee of the Disclosing Party, any Contractor or any Affiliated Entity, acting pursuant to the direction or authorization of a responsible official of the Disclosing Party, any Contractor or any Affiliated Entity (collectively "Agents").

Neither the Disclosing Party, nor any Contractor, nor any Affiliated Entity of either the Disclosing Party or any Contractor nor any Agents have, during the five years before the date this EDS is signed, or, with respect to a Contractor, an Affiliated Entity, or an Affiliated Entity of a Contractor during the five years before the date of such Contractor's or Affiliated Entity's contract or engagement in connection with the Matter:

a. bribed or attempted to bribe, or been convicted or adjudged guilty of bribery or attempting to bribe, a public officer or employee of the City, the State of Illinois, or any agency of the federal government or of any state or local government in the United States of America, in that officer's or employee's official capacity;

b. agreed or colluded with other bidders or prospective bidders, or been a party to any such agreement, or been convicted or adjudged guilty of agreement or collusion among bidders or prospective bidders, in restraint of freedom of competition by agreement to bid a fixed price or otherwise; or

c. made an admission of such conduct described in a. or b. above that is a matter of record, but have not been prosecuted for such conduct; or

d. violated the provisions of Municipal Code Section 2-92-610 (Living Wage Ordinance).

4. Neither the Disclosing Party, Affiliated Entity or Contractor, or any of their employees, officials, agents or partners, is barred from contracting with any unit of state or local government as a result of engaging in or being convicted of (1) bid-rigging in violation of 720 ILCS 5/33E-3; (2) bid-rotating in violation of 720 ILCS 5/33E-4; or (3) any similar offense of any state or of the United States of America that contains the same elements as the offense of bid-rigging or bid-rotating.

5. Neither the Disclosing Party nor any Affiliated Entity is listed on any of the following lists maintained by the Office of Foreign Assets Control of the U.S. Department of the Treasury or the Bureau of Industry and Security of the U.S. Department of Commerce or their successors: the Specially Designated Nationals List, the Denied Persons List, the Unverified List, the Entity List and the Debarred List.

6. The Disclosing Party understands and shall comply with the applicable requirements of Chapters 2-55 (Legislative Inspector General), 2-56 (Inspector General) and 2-156 (Governmental Ethics) of the Municipal Code.

7. If the Disclosing Party is unable to certify to any of the above statements in this Part B (Further Certifications), the Disclosing Party must explain below:

N/A

If the letters "NA," the word "None," or no response appears on the lines above, it will be conclusively presumed that the Disclosing Party certified to the above statements.

8. To the best of the Disclosing Party's knowledge after reasonable inquiry, the following is a complete list of all current employees of the Disclosing Party who were, at any time during the 12-month period preceding the execution date of this EDS, an employee, or elected or appointed official, of the City of Chicago (if none, indicate with "N/A" or "none").

None.

9. To the best of the Disclosing Party's knowledge after reasonable inquiry, the following is a complete list of all gifts that the Disclosing Party has given or caused to be given, at any time during the 12-month period preceding the execution date of this EDS, to an employee, or elected or appointed official, of the City of Chicago. For purposes of this statement, a "gift" does not include: (i) anything made generally available to City employees or to the general public, or (ii) food or drink provided in the course of official City business and having a retail value of less than $20 per recipient (if none, indicate with "N/A" or "none"). As to any gift listed below, please also list the name of the City recipient.

None.

C. CERTIFICATION OF STATUS AS FINANCIAL INSTITUTION

1. The Disclosing Party certifies that the Disclosing Party (check one)

[ ] is [x] is not

a "financial institution" as defined in Section 2-32-455(b) of the Municipal Code.

2. If the Disclosing Party IS a financial institution, then the Disclosing Party pledges:

"We are not and will not become a predatory lender as defined in Chapter 2-32 of the Municipal Code. We further pledge that none of our affiliates is, and none of them will become, a predatory lender as defined in Chapter 2-32 of the Municipal Code. We understand that becoming a predatory lender or becoming an affiliate of a predatory lender may result in the loss of the privilege of doing business with the City."

If the Disclosing Party is unable to make this pledge because it or any of its affiliates (as defined in Section 2-32-455(b) of the Municipal Code) is a predatory lender within the meaning of Chapter 2-32 of the Municipal Code, explain here (attach additional pages if necessary):

If the letters "NA," the word "None," or no response appears on the lines above, it will be conclusively presumed that the Disclosing Party certified to the above statements.

D. CERTIFICATION REGARDING INTEREST IN CITY BUSINESS

Any words or terms that are defined in Chapter 2-156 of the Municipal Code have the same meanings when used in this Part D.

1. In accordance with Section 2-156-110 of the Municipal Code: Does any official or employee of the City have a financial interest in his or her own name or in the name of any other person or entity in the Matter?

[ ] Yes [X] No

NOTE: If you checked "Yes" to Item D.1., proceed to Items D.2. and D.3. If you checked "No" to Item D.1., proceed to Part E.

2. Unless sold pursuant to a process of competitive bidding, or otherwise permitted, no City elected official or employee shall have a financial interest in his or her own name or in the name of any other person or entity in the purchase of any property that (i) belongs to the City, or (ii) is sold for taxes or assessments, or (iii) is sold by virtue of legal process at the suit of the City (collectively, "City Property Sale"). Compensation for property taken pursuant to the City's eminent domain power does not constitute a financial interest within the meaning of this Part D.

Does the Matter involve a City Property Sale?

[ ] Yes [ ] No

3. If you checked "Yes" to Item D.1., provide the names and business addresses of the City officials or employees having such interest and identify the nature of such interest:

Name	Business Address	Nature of Interest
---		

4. The Disclosing Party further certifies that no prohibited financial interest in the Matter will be acquired by any City official or employee.

E. CERTIFICATION REGARDING SLAVERY ERA BUSINESS

Please check either 1. or 2. below. If the Disclosing Party checks 2., the Disclosing Party must disclose below or in an attachment to this EDS all information required by paragraph 2. Failure to

comply with these disclosure requirements may make any contract entered into with the City in connection with the Matter voidable by the City.

X 1. The Disclosing Party verifies that the Disclosing Party has searched any and all records of the Disclosing Party and any and all predecessor entities regarding records of investments or profits from slavery or slaveholder insurance policies during the slavery era (including insurance policies issued to slaveholders that provided coverage for damage to or injury or death of their slaves), and the Disclosing Party has found no such records.

____2. The Disclosing Party verifies that, as a result of conducting the search in step 1 above, the Disclosing Party has found records of investments or profits from slavery or slaveholder insurance policies. The Disclosing Party verifies that the following constitutes full disclosure of all such records, including the names of any and all slaves or slaveholders described in those records:

SECTION VI -- CERTIFICATIONS FOR FEDERALLY FUNDED MATTERS

NOTE: If the Matter is federally funded, complete this Section VI. If the Matter is not federally funded, proceed to Section VII. For purposes of this Section VI, tax credits allocated by the City and proceeds of debt obligations of the City are not federal funding.

A. CERTIFICATION REGARDING LOBBYING

1. List below the names of all persons or entities registered under the federal Lobbying Disclosure Act of 1995 who have made lobbying contacts on behalf of the Disclosing Party with respect to the Matter: (Add sheets if necessary):

This section is not applicable; the matter is not federally funded.

(If no explanation appears or begins on the lines above, or if the letters "NA" or if the word "None" appear, it will be conclusively presumed that the Disclosing Party means that NO persons or entities registered under the Lobbying Disclosure Act of 1995 have made lobbying contacts on behalf of the Disclosing Party with respect to the Matter.)

2. The Disclosing Party has not spent and will not expend any federally appropriated funds to pay any person or entity listed in Paragraph A.1. above for his or her lobbying activities or to pay any person or entity to influence or attempt to influence an officer or employee of any agency, as defined by applicable federal law, a member of Congress, an officer or employee of Congress, or an employee of a member of Congress, in connection with the award of any federally funded contract, making any federally funded grant or loan, entering into any cooperative agreement, or to extend, continue, renew, amend, or modify any federally funded contract, grant, loan, or cooperative agreement.

3. The Disclosing Party will submit an updated certification at the end of each calendar quarter in which there occurs any event that materially affects the accuracy of the statements and information set forth in paragraphs A.1. and A.2. above.

4. The Disclosing Party certifies that either: (i) it is not an organization described in section 501(c)(4) of the Internal Revenue Code of 1986; or (ii) it is an organization described in section 501(c)(4) of the Internal Revenue Code of 1986 but has not engaged and will not engage in "Lobbying Activities".

5. If the Disclosing Party is the Applicant, the Disclosing Party must obtain certifications equal in form and substance to paragraphs A.1. through A.4. above from all subcontractors before it awards any subcontract and the Disclosing Party must maintain all such subcontractors' certifications for the duration of the Matter and must make such certifications promptly available to the City upon request.

B. CERTIFICATION REGARDING EQUAL EMPLOYMENT OPPORTUNITY

If the Matter is federally funded, federal regulations require the Applicant and all proposed subcontractors to submit the following information with their bids or in writing at the outset of negotiations.

Is the Disclosing Party the Applicant?

[ ] Yes [ ] No

If "Yes," answer the three questions below:

1. Have you developed and do you have on file affirmative action programs pursuant to applicable federal regulations? (See 41 CFR Part 60-2.)
[ ] Yes [ ] No

2. Have you filed with the Joint Reporting Committee, the Director of the Office of Federal Contract Compliance Programs, or the Equal Employment Opportunity Commission all reports due under the applicable filing requirements?
[ ] Yes [ ] No

3. Have you participated in any previous contracts or subcontracts subject to the equal opportunity clause?
[ ] Yes [ ] No

If you checked "No" to question 1. or 2. above, please provide an explanation:

SECTION VII -- ACKNOWLEDGMENTS, CONTRACT INCORPORATION, COMPLIANCE, PENALTIES, DISCLOSURE

The Disclosing Party understands and agrees that:

A. The certifications, disclosures, and acknowledgments contained in this EDS will become part of any contract or other agreement between the Applicant and the City in connection with the Matter, whether procurement, City assistance, or other City action, and are material inducements to the City's execution of any contract or taking other action with respect to the Matter. The Disclosing Party understands that it must comply with all statutes, ordinances, and regulations on which this EDS is based.

B. The City's Governmental Ethics and Campaign Financing Ordinances, Chapters 2-156 and 2-164 of the Municipal Code, impose certain duties and obligations on persons or entities seeking City contracts, work, business, or transactions. The full text of these ordinances and a training program is available on line at www.cityofchicago.org/Ethics, and may also be obtained from the City's Board of Ethics, 740 N. Sedgwick St., Suite 500, Chicago, IL 60610, (312) 744-9660. The Disclosing Party must comply fully with the applicable ordinances.

C. If the City determines that any information provided in this EDS is false, incomplete or inaccurate, any contract or other agreement in connection with which it is submitted may be rescinded or be void or voidable, and the City may pursue any remedies under the contract or agreement (if not rescinded or void), at law, or in equity, including terminating the Disclosing Party's participation in the Matter and/or declining to allow the Disclosing Party to participate in other transactions with the City. Remedies at law for a false statement of material fact may include incarceration and an award to the City of treble damages.

D. It is the City's policy to make this document available to the public on its Internet site and/or upon request. Some or all of the information provided on this EDS and any attachments to this EDS may be made available to the public on the Internet, in response to a Freedom of Information Act request, or otherwise. By completing and signing this EDS, the Disclosing Party waives and releases any possible rights or claims which it may have against the City in connection with the public release of information contained in this EDS and also authorizes the City to verify the accuracy of any information submitted in this EDS.

E. The information provided in this EDS must be kept current. In the event of changes, the Disclosing Party must supplement this EDS up to the time the City takes action on the Matter. If the Matter is a contract being handled by the City's Department of Procurement Services, the Disclosing Party must update this EDS as the contract requires. **NOTE:** With respect to Matters subject to Article I of Chapter 1-23 of the Municipal Code (imposing **PERMANENT INELIGIBILITY** for certain specified offenses), the information provided herein regarding eligibility must be kept current for a longer period, as required by Chapter 1-23 and Section 2-154-020 of the Municipal Code.

The Disclosing Party represents and warrants that:

F.1. The Disclosing Party is not delinquent in the payment of any tax administered by the Illinois Department of Revenue, nor are the Disclosing Party or its Affiliated Entities delinquent in paying any fine, fee, tax or other charge owed to the City. This includes, but is not limited to, all water charges, sewer charges, license fees, parking tickets, property taxes or sales taxes.

F.2. If the Disclosing Party is the Applicant, the Disclosing Party and its Affiliated Entities will not use, nor permit their subcontractors to use, any facility listed by the U.S. E.P.A. on the federal Excluded Parties List System ("EPLS") maintained by the U. S. General Services Administration.

F.3. If the Disclosing Party is the Applicant, the Disclosing Party will obtain from any contractors/subcontractors hired or to be hired in connection with the Matter certifications equal in form and substance to those in F.1. and F.2. above and will not, without the prior written consent of the City, use any such contractor/subcontractor that does not provide such certifications or that the Disclosing Party has reason to believe has not provided or cannot provide truthful certifications.

NOTE: If the Disclosing Party cannot certify as to any of the items in F.1., F.2. or F.3. above, an explanatory statement must be attached to this EDS.

CERTIFICATION

Under penalty of perjury, the person signing below: (1) warrants that he/she is authorized to execute this EDS and Appendix A (if applicable) on behalf of the Disclosing Party, and (2) warrants that all certifications and statements contained in this EDS and Appendix A (if applicable) are true, accurate and complete as of the date furnished to the City.

Solstice Holdings, LLC
(Print or type name of Disclosing Party)

By: _____
(Sign here)

Nate Rexroth
Executive Vice President
(Print or type name of person signing)

(Print or type title of person signing)

Signed and sworn to before me on (date) Sept. 9, 2015,
at DuPage County, IL (state).

Diane Bort Notary Public.

Commission expires: 12-23-17

OFFICIAL SEAL
DIANE BORT
NOTARY PUBLIC - STATE OF ILLINOIS
MY COMMISSION EXPIRES:12/23/17

CITY OF CHICAGO
ECONOMIC DISCLOSURE STATEMENT AND AFFIDAVIT
APPENDIX A

FAMILIAL RELATIONSHIPS WITH ELECTED CITY OFFICIALS AND DEPARTMENT HEADS

This Appendix is to be completed only by (a) the Applicant, and (b) any legal entity which has a direct ownership interest in the Applicant exceeding 7.5 percent. It is not to be completed by any legal entity which has only an indirect ownership interest in the Applicant.

Under Municipal Code Section 2-154-015, the Disclosing Party must disclose whether such Disclosing Party or any "Applicable Party" or any Spouse or Domestic Partner thereof currently has a "familial relationship" with any elected city official or department head. A "familial relationship" exists if, as of the date this EDS is signed, the Disclosing Party or any "Applicable Party" or any Spouse or Domestic Partner thereof is related to the mayor, any alderman, the city clerk, the city treasurer or any city department head as spouse or domestic partner or as any of the following, whether by blood or adoption: parent, child, brother or sister, aunt or uncle, niece or nephew, grandparent, grandchild, father-in-law, mother-in-law, son-in-law, daughter-in-law, stepfather or stepmother, stepson or stepdaughter, stepbrother or stepsister or half-brother or half-sister.

"Applicable Party" means (1) all executive officers of the Disclosing Party listed in Section II.B.1.a., if the Disclosing Party is a corporation; all partners of the Disclosing Party, if the Disclosing Party is a general partnership; all general partners and limited partners of the Disclosing Party, if the Disclosing Party is a limited partnership; all managers, managing members and members of the Disclosing Party, if the Disclosing Party is a limited liability company; (2) all principal officers of the Disclosing Party; and (3) any person having more than a 7.5 percent ownership interest in the Disclosing Party. "Principal officers" means the president, chief operating officer, executive director, chief financial officer, treasurer or secretary of a legal entity or any person exercising similar authority.

Does the Disclosing Party or any "Applicable Party" or any Spouse or Domestic Partner thereof currently have a "familial relationship" with an elected city official or department head?

[ ] Yes [x] No

If yes, please identify below (1) the name and title of such person, (2) the name of the legal entity to which such person is connected; (3) the name and title of the elected city official or department head to whom such person has a familial relationship, and (4) the precise nature of such familial relationship.

N/A

CITY OF CHICAGO
ECONOMIC DISCLOSURE STATEMENT AND AFFIDAVIT
APPENDIX B

BUILDING CODE SCOFFLAW/PROBLEM LANDLORD CERTIFICATION

This Appendix is to be completed only by (a) the Applicant, and (b) any legal entity which has a direct ownership interest in the Applicant exceeding 7.5 percent (an "Owner"). It is not to be completed by any legal entity which has only an indirect ownership interest in the Applicant.

1. Pursuant to Municipal Code Section 2-154-010, is the Applicant or any Owner identified as a building code scofflaw or problem landlord pursuant to Section 2-92-416 of the Municipal Code?

   [ ] Yes [x] No

2. If the Applicant is a legal entity publicly traded on any exchange, is any officer or director of the Applicant identified as a building code scofflaw or problem landlord pursuant to Section 2-92-416 of the Municipal Code?

   [ ] Yes [x] No [ ] Not Applicable

3. If yes to (1) or (2) above, please identify below the name of the person or legal entity identified as a building code scofflaw or problem landlord and the address of the building or buildings to which the pertinent code violations apply.

_____

_____

_____

FILLING OUT THIS APPENDIX B CONSTITUTES ACKNOWLEDGMENT AND AGREEMENT THAT THIS APPENDIX B IS INCORPORATED BY REFERENCE INTO, AND MADE A PART OF, THE ASSOCIATED EDS, AND THAT THE REPRESENTATIONS MADE IN THIS APPENDIX B ARE SUBJECT TO THE CERTIFICATION MADE UNDER PENALTY OF PERJURY ON PAGE 12 OF THE ASSOCIATED EDS.

CenterPoint Management Individuals
Aggregate 1% ownership of Solstice Holdings, LLC

Clewlow, James
Kraft, Michael
Murphy, Michael
Cross, James
Gilbert, Eric
Harrington, Edward
Lippert, Tim
Mullarkey, Matt
Nasca, Joseph
Rexroth, Nathan
Sheehan, Brian
Swindle, Brian
Tortorici, Michael
Zimmerman, Scott
James Degnan
Laura Pettrucci
James Linn
Christian Tecu

CITY OF CHICAGO
ECONOMIC DISCLOSURE STATEMENT
AND AFFIDAVIT

SECTION I -- GENERAL INFORMATION

A. Legal name of the Disclosing Party submitting this EDS. Include d/b/a/ if applicable:

CalEast Solstice, LLC

Check ONE of the following three boxes:

Indicate whether the Disclosing Party submitting this EDS is:

1. [ ] the Applicant
   OR
2. [X] a legal entity holding a direct or indirect interest in the Applicant. State the legal name of the Applicant in which the Disclosing Party holds an interest: CenterPoint Properties Trust
   OR
3. [ ] a legal entity with a right of control (see Section II.B.1.) State the legal name of the entity in which the Disclosing Party holds a right of control: _____

B. Business address of the Disclosing Party: c/o GI Partners, 188 The Embarcadero, Ste. 700, San Francisco, CA 94105

C. Telephone: 415-264-1744 Fax: _____ Email: tony@gipartners.com

D. Name of contact person: Tony P. Lin

E. Federal Employer Identification No. (if you have one): _____

F. Brief description of contract, transaction or other undertaking (referred to below as the "Matter") to which this EDS pertains. (Include project number and location of property, if applicable):

Application for a Class 6B Tax Incentive for:
4400 W 35th Place, Chicago (Parcel # 16-34-103-012)

G. Which City agency or department is requesting this EDS? Department of Planning & Dev't

If the Matter is a contract being handled by the City's Department of Procurement Services, please complete the following:

Specification # N/A and Contract # N/A

SECTION II -- DISCLOSURE OF OWNERSHIP INTERESTS

A. NATURE OF THE DISCLOSING PARTY

1. Indicate the nature of the Disclosing Party:

[ ] Person
[ ] Publicly registered business corporation
[ ] Privately held business corporation
[ ] Sole proprietorship
[ ] General partnership
[ ] Limited partnership
[ ] Trust
[x] Limited liability company
[ ] Limited liability partnership
[ ] Joint venture
[ ] Not-for-profit corporation
(Is the not-for-profit corporation also a 501(c)(3))?
[ ] Yes [ ] No
[ ] Other (please specify)

2. For legal entities, the state (or foreign country) of incorporation or organization, if applicable:

California

3. For legal entities not organized in the State of Illinois: Has the organization registered to do business in the State of Illinois as a foreign entity?

[ ] Yes [x] No [ ] N/A

B. IF THE DISCLOSING PARTY IS A LEGAL ENTITY:

1. List below the full names and titles of all executive officers and all directors of the entity. **NOTE:** For not-for-profit corporations, also list below all members, if any, which are legal entities. If there are no such members, write "no members." For trusts, estates or other similar entities, list below the legal titleholder(s).

If the entity is a general partnership, limited partnership, limited liability company, limited liability partnership or joint venture, list below the name and title of each general partner, managing member, manager or any other person or entity that controls the day-to-day management of the Disclosing Party. **NOTE**: Each legal entity listed below must submit an EDS on its own behalf.

Name	Title
CalEast Global Logistics LLC	member
GIP Manager(CalEast)LLC	manager

2. Please provide the following information concerning each person or entity having a direct or indirect beneficial interest (including ownership) in excess of 7.5% of the Disclosing Party. Examples of such an interest include shares in a corporation, partnership interest in a partnership or joint venture,

interest of a member or manager in a limited liability company, or interest of a beneficiary of a trust, estate or other similar entity. If none, state "None." **NOTE**: Pursuant to Section 2-154-030 of the Municipal Code of Chicago ("Municipal Code"), the City may require any such additional information from any applicant which is reasonably intended to achieve full disclosure.

Name	Business Address	Percentage Interest in the Disclosing Party
CalEast Global Logistics LLC		99.59%
which is 100% owned by CalPERS, a governmental pension fund in the State of California		

SECTION III -- BUSINESS RELATIONSHIPS WITH CITY ELECTED OFFICIALS

Has the Disclosing Party had a "business relationship," as defined in Chapter 2-156 of the Municipal Code, with any City elected official in the 12 months before the date this EDS is signed?

[ ] Yes [x] No

If yes, please identify below the name(s) of such City elected official(s) and describe such relationship(s):

SECTION IV -- DISCLOSURE OF SUBCONTRACTORS AND OTHER RETAINED PARTIES

The Disclosing Party must disclose the name and business address of each subcontractor, attorney, lobbyist, accountant, consultant and any other person or entity whom the Disclosing Party has retained or expects to retain in connection with the Matter, as well as the nature of the relationship, and the total amount of the fees paid or estimated to be paid. The Disclosing Party is not required to disclose employees who are paid solely through the Disclosing Party's regular payroll.

"Lobbyist" means any person or entity who undertakes to influence any legislative or administrative action on behalf of any person or entity other than: (1) a not-for-profit entity, on an unpaid basis, or (2) himself. "Lobbyist" also means any person or entity any part of whose duties as an employee of another includes undertaking to influence any legislative or administrative action.

If the Disclosing Party is uncertain whether a disclosure is required under this Section, the Disclosing Party must either ask the City whether disclosure is required or make the disclosure.

Name (indicate whether retained or anticipated to be retained)	Business Address	Relationship to Disclosing Party (subcontractor, attorney, lobbyist, etc.)	Fees (indicate whether paid or estimated.) **NOTE:** "hourly rate" or "t.b.d." is not an acceptable response.
None			

(Add sheets if necessary)

[X] Check here if the Disclosing Party has not retained, nor expects to retain, any such persons or entities.

SECTION V -- CERTIFICATIONS

A. COURT-ORDERED CHILD SUPPORT COMPLIANCE

Under Municipal Code Section 2-92-415, substantial owners of business entities that contract with the City must remain in compliance with their child support obligations throughout the contract's term.

Has any person who directly or indirectly owns 10% or more of the Disclosing Party been declared in arrearage on any child support obligations by any Illinois court of competent jurisdiction?

[ ] Yes [X] No [ ] No person directly or indirectly owns 10% or more of the Disclosing Party.

If "Yes," has the person entered into a court-approved agreement for payment of all support owed and is the person in compliance with that agreement?

[ ] Yes [ ] No

B. FURTHER CERTIFICATIONS

1. Pursuant to Municipal Code Chapter 1-23, Article I ("Article I")(which the Applicant should consult for defined terms (e.g., "doing business") and legal requirements), if the Disclosing Party submitting this EDS is the Applicant and is doing business with the City, then the Disclosing Party certifies as follows: (i) neither the Applicant nor any controlling person is currently indicted or charged with, or has admitted guilt of, or has ever been convicted of, or placed under supervision for, any criminal offense involving actual, attempted, or conspiracy to commit bribery, theft, fraud, forgery, perjury, dishonesty or deceit against an officer or employee of the City or any sister agency; and (ii) the Applicant understands and acknowledges that compliance with Article I is a continuing requirement for doing business with the City. NOTE: If Article I applies to the Applicant, the permanent compliance timeframe in Article I supersedes some five-year compliance timeframes in certifications 2 and 3 below.

2. The Disclosing Party and, if the Disclosing Party is a legal entity, all of those persons or entities identified in Section II.B.1. of this EDS:

a. are not presently debarred, suspended, proposed for debarment, declared ineligible or voluntarily excluded from any transactions by any federal, state or local unit of government;

b. have not, within a five-year period preceding the date of this EDS, been convicted of a criminal offense, adjudged guilty, or had a civil judgment rendered against them in connection with: obtaining, attempting to obtain, or performing a public (federal, state or local) transaction or contract under a public transaction; a violation of federal or state antitrust statutes; fraud; embezzlement; theft; forgery; bribery; falsification or destruction of records; making false statements; or receiving stolen property;

c. are not presently indicted for, or criminally or civilly charged by, a governmental entity (federal, state or local) with committing any of the offenses set forth in clause B.2.b. of this Section V;

d. have not, within a five-year period preceding the date of this EDS, had one or more public transactions (federal, state or local) terminated for cause or default; and

e. have not, within a five-year period preceding the date of this EDS, been convicted, adjudged guilty, or found liable in a civil proceeding, or in any criminal or civil action, including actions concerning environmental violations, instituted by the City or by the federal government, any state, or any other unit of local government.

3. The certifications in subparts 3, 4 and 5 concern:

• the Disclosing Party;
• any "Contractor" (meaning any contractor or subcontractor used by the Disclosing Party in connection with the Matter, including but not limited to all persons or legal entities disclosed under Section IV, "Disclosure of Subcontractors and Other Retained Parties");
• any "Affiliated Entity" (meaning a person or entity that, directly or indirectly: controls the Disclosing Party, is controlled by the Disclosing Party, or is, with the Disclosing Party, under common control of another person or entity. Indicia of control include, without limitation: interlocking management or ownership; identity of interests among family members, shared facilities and equipment; common use of employees; or organization of a business entity following the ineligibility of a business entity to do business with federal or state or local government, including the City, using substantially the same management, ownership, or principals as the ineligible entity); with respect to Contractors, the term Affiliated Entity means a person or entity that directly or indirectly controls the Contractor, is controlled by it, or, with the Contractor, is under common control of another person or entity;
• any responsible official of the Disclosing Party, any Contractor or any Affiliated Entity or any other official, agent or employee of the Disclosing Party, any Contractor or any Affiliated Entity, acting pursuant to the direction or authorization of a responsible official of the Disclosing Party, any Contractor or any Affiliated Entity (collectively "Agents").

Neither the Disclosing Party, nor any Contractor, nor any Affiliated Entity of either the Disclosing Party or any Contractor nor any Agents have, during the five years before the date this EDS is signed, or, with respect to a Contractor, an Affiliated Entity, or an Affiliated Entity of a Contractor during the five years before the date of such Contractor's or Affiliated Entity's contract or engagement in connection with the Matter:

a. bribed or attempted to bribe, or been convicted or adjudged guilty of bribery or attempting to bribe, a public officer or employee of the City, the State of Illinois, or any agency of the federal government or of any state or local government in the United States of America, in that officer's or employee's official capacity;

b. agreed or colluded with other bidders or prospective bidders, or been a party to any such agreement, or been convicted or adjudged guilty of agreement or collusion among bidders or prospective bidders, in restraint of freedom of competition by agreement to bid a fixed price or otherwise; or

c. made an admission of such conduct described in a. or b. above that is a matter of record, but have not been prosecuted for such conduct; or

d. violated the provisions of Municipal Code Section 2-92-610 (Living Wage Ordinance).

4. Neither the Disclosing Party, Affiliated Entity or Contractor, or any of their employees, officials, agents or partners, is barred from contracting with any unit of state or local government as a result of engaging in or being convicted of (1) bid-rigging in violation of 720 ILCS 5/33E-3; (2) bid-rotating in violation of 720 ILCS 5/33E-4; or (3) any similar offense of any state or of the United States of America that contains the same elements as the offense of bid-rigging or bid-rotating.

5. Neither the Disclosing Party nor any Affiliated Entity is listed on any of the following lists maintained by the Office of Foreign Assets Control of the U.S. Department of the Treasury or the Bureau of Industry and Security of the U.S. Department of Commerce or their successors: the Specially Designated Nationals List, the Denied Persons List, the Unverified List, the Entity List and the Debarred List.

6. The Disclosing Party understands and shall comply with the applicable requirements of Chapters 2-55 (Legislative Inspector General), 2-56 (Inspector General) and 2-156 (Governmental Ethics) of the Municipal Code.

7. If the Disclosing Party is unable to certify to any of the above statements in this Part B (Further Certifications), the Disclosing Party must explain below:

N/A

If the letters "NA," the word "None," or no response appears on the lines above, it will be conclusively presumed that the Disclosing Party certified to the above statements.

8. To the best of the Disclosing Party's knowledge after reasonable inquiry, the following is a complete list of all current employees of the Disclosing Party who were, at any time during the 12-month period preceding the execution date of this EDS, an employee, or elected or appointed official, of the City of Chicago (if none, indicate with "N/A" or "none").

None.

9. To the best of the Disclosing Party's knowledge after reasonable inquiry, the following is a complete list of all gifts that the Disclosing Party has given or caused to be given, at any time during the 12-month period preceding the execution date of this EDS, to an employee, or elected or appointed official, of the City of Chicago. For purposes of this statement, a "gift" does not include: (i) anything made generally available to City employees or to the general public, or (ii) food or drink provided in the course of official City business and having a retail value of less than $20 per recipient (if none, indicate with "N/A" or "none"). As to any gift listed below, please also list the name of the City recipient.

None.

C. CERTIFICATION OF STATUS AS FINANCIAL INSTITUTION

1. The Disclosing Party certifies that the Disclosing Party (check one)

[ ] is [x] is not

a "financial institution" as defined in Section 2-32-455(b) of the Municipal Code.

2. If the Disclosing Party IS a financial institution, then the Disclosing Party pledges:

"We are not and will not become a predatory lender as defined in Chapter 2-32 of the Municipal Code. We further pledge that none of our affiliates is, and none of them will become, a predatory lender as defined in Chapter 2-32 of the Municipal Code. We understand that becoming a predatory lender or becoming an affiliate of a predatory lender may result in the loss of the privilege of doing business with the City."

If the Disclosing Party is unable to make this pledge because it or any of its affiliates (as defined in Section 2-32-455(b) of the Municipal Code) is a predatory lender within the meaning of Chapter 2-32 of the Municipal Code, explain here (attach additional pages if necessary):

If the letters "NA," the word "None," or no response appears on the lines above, it will be conclusively presumed that the Disclosing Party certified to the above statements.

D. CERTIFICATION REGARDING INTEREST IN CITY BUSINESS

Any words or terms that are defined in Chapter 2-156 of the Municipal Code have the same meanings when used in this Part D.

1. In accordance with Section 2-156-110 of the Municipal Code: Does any official or employee of the City have a financial interest in his or her own name or in the name of any other person or entity in the Matter?

[ ] Yes [x] No

NOTE: If you checked "Yes" to Item D.1., proceed to Items D.2. and D.3. If you checked "No" to Item D.1., proceed to Part E.

2. Unless sold pursuant to a process of competitive bidding, or otherwise permitted, no City elected official or employee shall have a financial interest in his or her own name or in the name of any other person or entity in the purchase of any property that (i) belongs to the City, or (ii) is sold for taxes or assessments, or (iii) is sold by virtue of legal process at the suit of the City (collectively, "City Property Sale"). Compensation for property taken pursuant to the City's eminent domain power does not constitute a financial interest within the meaning of this Part D.

Does the Matter involve a City Property Sale?

[ ] Yes [ ] No

3. If you checked "Yes" to Item D.1., provide the names and business addresses of the City officials or employees having such interest and identify the nature of such interest:

Name	Business Address	Nature of Interest

4. The Disclosing Party further certifies that no prohibited financial interest in the Matter will be acquired by any City official or employee.

E. CERTIFICATION REGARDING SLAVERY ERA BUSINESS

Please check either 1. or 2. below. If the Disclosing Party checks 2., the Disclosing Party must disclose below or in an attachment to this EDS all information required by paragraph 2. Failure to

comply with these disclosure requirements may make any contract entered into with the City in connection with the Matter voidable by the City.

X 1. The Disclosing Party verifies that the Disclosing Party has searched any and all records of the Disclosing Party and any and all predecessor entities regarding records of investments or profits from slavery or slaveholder insurance policies during the slavery era (including insurance policies issued to slaveholders that provided coverage for damage to or injury or death of their slaves), and the Disclosing Party has found no such records.

____2. The Disclosing Party verifies that, as a result of conducting the search in step 1 above, the Disclosing Party has found records of investments or profits from slavery or slaveholder insurance policies. The Disclosing Party verifies that the following constitutes full disclosure of all such records, including the names of any and all slaves or slaveholders described in those records:

SECTION VI -- CERTIFICATIONS FOR FEDERALLY FUNDED MATTERS

NOTE: If the Matter is federally funded, complete this Section VI. **If the Matter is not federally funded,** proceed to Section VII. For purposes of this Section VI, tax credits allocated by the City and proceeds of debt obligations of the City are not federal funding.

A. CERTIFICATION REGARDING LOBBYING

1. List below the names of all persons or entities registered under the federal Lobbying Disclosure Act of 1995 who have made lobbying contacts on behalf of the Disclosing Party with respect to the Matter: (Add sheets if necessary):

This section is not applicable; the matter is not federally funded.

(If no explanation appears or begins on the lines above, or if the letters "NA" or if the word "None" appear, it will be conclusively presumed that the Disclosing Party means that NO persons or entities registered under the Lobbying Disclosure Act of 1995 have made lobbying contacts on behalf of the Disclosing Party with respect to the Matter.)

2. The Disclosing Party has not spent and will not expend any federally appropriated funds to pay any person or entity listed in Paragraph A.1. above for his or her lobbying activities or to pay any person or entity to influence or attempt to influence an officer or employee of any agency, as defined by applicable federal law, a member of Congress, an officer or employee of Congress, or an employee of a member of Congress, in connection with the award of any federally funded contract, making any federally funded grant or loan, entering into any cooperative agreement, or to extend, continue, renew, amend, or modify any federally funded contract, grant, loan, or cooperative agreement.

3. The Disclosing Party will submit an updated certification at the end of each calendar quarter in which there occurs any event that materially affects the accuracy of the statements and information set forth in paragraphs A.1. and A.2. above.

4. The Disclosing Party certifies that either: (i) it is not an organization described in section 501(c)(4) of the Internal Revenue Code of 1986; or (ii) it is an organization described in section 501(c)(4) of the Internal Revenue Code of 1986 but has not engaged and will not engage in "Lobbying Activities".

5. If the Disclosing Party is the Applicant, the Disclosing Party must obtain certifications equal in form and substance to paragraphs A.1. through A.4. above from all subcontractors before it awards any subcontract and the Disclosing Party must maintain all such subcontractors' certifications for the duration of the Matter and must make such certifications promptly available to the City upon request.

B. CERTIFICATION REGARDING EQUAL EMPLOYMENT OPPORTUNITY

If the Matter is federally funded, federal regulations require the Applicant and all proposed subcontractors to submit the following information with their bids or in writing at the outset of negotiations.

Is the Disclosing Party the Applicant?

[ ] Yes [ ] No

If "Yes," answer the three questions below:

1. Have you developed and do you have on file affirmative action programs pursuant to applicable federal regulations? (See 41 CFR Part 60-2.)
[ ] Yes [ ] No

2. Have you filed with the Joint Reporting Committee, the Director of the Office of Federal Contract Compliance Programs, or the Equal Employment Opportunity Commission all reports due under the applicable filing requirements?
[ ] Yes [ ] No

3. Have you participated in any previous contracts or subcontracts subject to the equal opportunity clause?
[ ] Yes [ ] No

If you checked "No" to question 1. or 2. above, please provide an explanation:

_____

_____

SECTION VII -- ACKNOWLEDGMENTS, CONTRACT INCORPORATION, COMPLIANCE, PENALTIES, DISCLOSURE

The Disclosing Party understands and agrees that:

A. The certifications, disclosures, and acknowledgments contained in this EDS will become part of any contract or other agreement between the Applicant and the City in connection with the Matter, whether procurement, City assistance, or other City action, and are material inducements to the City's execution of any contract or taking other action with respect to the Matter. The Disclosing Party understands that it must comply with all statutes, ordinances, and regulations on which this EDS is based.

B. The City's Governmental Ethics and Campaign Financing Ordinances, Chapters 2-156 and 2-164 of the Municipal Code, impose certain duties and obligations on persons or entities seeking City contracts, work, business, or transactions. The full text of these ordinances and a training program is available on line at www.cityofchicago.org/Ethics, and may also be obtained from the City's Board of Ethics, 740 N.

Sedgwick St., Suite 500, Chicago, IL 60610, (312) 744-9660. The Disclosing Party must comply fully with the applicable ordinances.

C. If the City determines that any information provided in this EDS is false, incomplete or inaccurate, any contract or other agreement in connection with which it is submitted may be rescinded or be void or voidable, and the City may pursue any remedies under the contract or agreement (if not rescinded or void), at law, or in equity, including terminating the Disclosing Party's participation in the Matter and/or declining to allow the Disclosing Party to participate in other transactions with the City. Remedies at law for a false statement of material fact may include incarceration and an award to the City of treble damages.

D. It is the City's policy to make this document available to the public on its Internet site and/or upon request. Some or all of the information provided on this EDS and any attachments to this EDS may be made available to the public on the Internet, in response to a Freedom of Information Act request, or otherwise. By completing and signing this EDS, the Disclosing Party waives and releases any possible rights or claims which it may have against the City in connection with the public release of information contained in this EDS and also authorizes the City to verify the accuracy of any information submitted in this EDS.

E. The information provided in this EDS must be kept current. In the event of changes, the Disclosing Party must supplement this EDS up to the time the City takes action on the Matter. If the Matter is a contract being handled by the City's Department of Procurement Services, the Disclosing Party must update this EDS as the contract requires. **NOTE:** With respect to Matters subject to Article I of Chapter 1-23 of the Municipal Code (imposing **PERMANENT INELIGIBILITY** for certain specified offenses), the information provided herein regarding eligibility must be kept current for a longer period, as required by Chapter 1-23 and Section 2-154-020 of the Municipal Code.

The Disclosing Party represents and warrants that:

F.1. The Disclosing Party is not delinquent in the payment of any tax administered by the Illinois Department of Revenue, nor are the Disclosing Party or its Affiliated Entities delinquent in paying any fine, fee, tax or other charge owed to the City. This includes, but is not limited to, all water charges, sewer charges, license fees, parking tickets, property taxes or sales taxes.

F.2 If the Disclosing Party is the Applicant, the Disclosing Party and its Affiliated Entities will not use, nor permit their subcontractors to use, any facility listed by the U.S. E.P.A. on the federal Excluded Parties List System ("EPLS") maintained by the U. S. General Services Administration.

F.3 If the Disclosing Party is the Applicant, the Disclosing Party will obtain from any contractors/subcontractors hired or to be hired in connection with the Matter certifications equal in form and substance to those in F.1. and F.2. above and will not, without the prior written consent of the City, use any such contractor/subcontractor that does not provide such certifications or that the Disclosing Party has reason to believe has not provided or cannot provide truthful certifications.

NOTE: If the Disclosing Party cannot certify as to any of the items in F.1., F.2. or F.3. above, an explanatory statement must be attached to this EDS.

CERTIFICATION

Under penalty of perjury, the person signing below: (1) warrants that he/she is authorized to execute this EDS and Appendix A (if applicable) on behalf of the Disclosing Party, and (2) warrants that all certifications and statements contained in this EDS and Appendix A (if applicable) are true, accurate and complete as of the date furnished to the City.

CalEast Solstice, LLC
(Print or type name of Disclosing Party)

By: R Magnus
(Sign here)

Richard A. Magnuson
(Print or type name of person signing)

Executive Managing Director of GIP Manager (CalEast) LLC
Manager of CalEast Solstice, LLC
(Print or type title of person signing)

Signed and sworn to before me on (date) Sept. 16, 2015,
at San Francisco County, California (state).

Brett Ashley Steck Notary Public.

Commission expires: Aug. 19, 2019.

BRETT ASHLEY STECK
Commission # 2120370
Notary Public - California
San Francisco County
My Comm. Expires Aug 19, 2019

CITY OF CHICAGO
ECONOMIC DISCLOSURE STATEMENT AND AFFIDAVIT
APPENDIX A

FAMILIAL RELATIONSHIPS WITH ELECTED CITY OFFICIALS AND DEPARTMENT HEADS

This Appendix is to be completed only by (a) the Applicant, and (b) any legal entity which has a direct ownership interest in the Applicant exceeding 7.5 percent. It is not to be completed by any legal entity which has only an indirect ownership interest in the Applicant.

Under Municipal Code Section 2-154-015, the Disclosing Party must disclose whether such Disclosing Party or any "Applicable Party" or any Spouse or Domestic Partner thereof currently has a "familial relationship" with any elected city official or department head. A "familial relationship" exists if, as of the date this EDS is signed, the Disclosing Party or any "Applicable Party" or any Spouse or Domestic Partner thereof is related to the mayor, any alderman, the city clerk, the city treasurer or any city department head as spouse or domestic partner or as any of the following, whether by blood or adoption: parent, child, brother or sister, aunt or uncle, niece or nephew, grandparent, grandchild, father-in-law, mother-in-law, son-in-law, daughter-in-law, stepfather or stepmother, stepson or stepdaughter, stepbrother or stepsister or half-brother or half-sister.

"Applicable Party" means (1) all executive officers of the Disclosing Party listed in Section II.B.1.a., if the Disclosing Party is a corporation; all partners of the Disclosing Party, if the Disclosing Party is a general partnership; all general partners and limited partners of the Disclosing Party, if the Disclosing Party is a limited partnership; all managers, managing members and members of the Disclosing Party, if the Disclosing Party is a limited liability company; (2) all principal officers of the Disclosing Party; and (3) any person having more than a 7.5 percent ownership interest in the Disclosing Party. "Principal officers" means the president, chief operating officer, executive director, chief financial officer, treasurer or secretary of a legal entity or any person exercising similar authority.

Does the Disclosing Party or any "Applicable Party" or any Spouse or Domestic Partner thereof currently have a "familial relationship" with an elected city official or department head?

[ ] Yes [x] No

If yes, please identify below (1) the name and title of such person, (2) the name of the legal entity to which such person is connected; (3) the name and title of the elected city official or department head to whom such person has a familial relationship, and (4) the precise nature of such familial relationship.

N/A

CITY OF CHICAGO
ECONOMIC DISCLOSURE STATEMENT AND AFFIDAVIT
APPENDIX B

BUILDING CODE SCOFFLAW/PROBLEM LANDLORD CERTIFICATION

This Appendix is to be completed only by (a) the Applicant, and (b) any legal entity which has a direct ownership interest in the Applicant exceeding 7.5 percent (an "Owner"). It is not to be completed by any legal entity which has only an indirect ownership interest in the Applicant.

1. Pursuant to Municipal Code Section 2-154-010, is the Applicant or any Owner identified as a building code scofflaw or problem landlord pursuant to Section 2-92-416 of the Municipal Code?

   [ ] Yes [x] No

2. If the Applicant is a legal entity publicly traded on any exchange, is any officer or director of the Applicant identified as a building code scofflaw or problem landlord pursuant to Section 2-92-416 of the Municipal Code?

   [ ] Yes [x] No [ ] Not Applicable

3. If yes to (1) or (2) above, please identify below the name of the person or legal entity identified as a building code scofflaw or problem landlord and the address of the building or buildings to which the pertinent code violations apply.

_____

_____

_____

FILLING OUT THIS APPENDIX B CONSTITUTES ACKNOWLEDGMENT AND AGREEMENT THAT THIS APPENDIX B IS INCORPORATED BY REFERENCE INTO, AND MADE A PART OF, THE ASSOCIATED EDS, AND THAT THE REPRESENTATIONS MADE IN THIS APPENDIX B ARE SUBJECT TO THE CERTIFICATION MADE UNDER PENALTY OF PERJURY ON PAGE 12 OF THE ASSOCIATED EDS.

City of Chicago

R2015-914

Office of the City Clerk

Document Tracking Sheet

Meeting Date:	11/18/2015
Sponsor(s):	Villegas (36)
Type:	Resolution
Title:	Support of Class 6(b) tax incentive for property located at 4900 W Grand Ave
Committee(s) Assignment:	Committee on Economic, Capital and Technology Development

Capital, Technology and Development

RESOLUTION

**CLASS 6(B) REAL ESTATE TAX INCENTIVE
FOR THE BENEFIT OF
4900 WEST GRAND LLC,
AN ILLINOIS LIMITED LIABILITY COMPANY, AND
REAL ESTATE LOCATED GENERALLY AT
4900 WEST GRAND AVENUE IN CHICAGO, ILLINOIS
PURSUANT TO COOK COUNTY, ILLINOIS
REAL PROPERTY ASSESSMENT CLASSIFICATION ORDINANCE**

WHEREAS, the Cook County Board of Commissioners has enacted the Cook County Real Property Assessment Classification Ordinance, as amended from time to time (the "Ordinance"), which provides for, among other things, real estate tax incentives to property owners who build, rehabilitate, enhance and occupy property which is located within Cook County and which is used primarily for industrial purposes; and

WHEREAS, the City of Chicago (the "City"), consistent with the Ordinance, wishes to induce industry to locate and expand in the City by supporting financial incentives in the form of property tax relief; and

WHEREAS, 4900 West Grand LLC, an Illinois limited liability company (the "Applicant"), owns certain real estate located generally at 4900 West Grand Avenue, Chicago, Illinois 60639, as further described on Exhibit A hereto (the "Subject Property"); and

WHEREAS, the Applicant intends to reoccupy an approximately 32,400 square foot industrial facility located on the Subject Property; and

WHEREAS, the Applicant has filed with the Office of the Assessor of Cook County (the "Assessor") an eligibility application for a Class 6(b) tax incentive under the Ordinance; and

WHEREAS, the Applicant purchased the Subject Property for value; and

WHEREAS, at the time of purchase for value, the Subject Property had been abandoned for greater than twenty-four continuous months; and

WHEREAS, the Subject Property is located within (i) the City of Chicago Enterprise Zone No. 5 (created pursuant to the Illinois Enterprise Zone Act, 20 ILCS 665/1 et seq., as amended, and pursuant to an ordinance enacted by the City Council of the City, as amended), and (ii) the Northwest Industrial Corridor Redevelopment Project Area (created pursuant to the Illinois Tax Increment Allocation Redevelopment Act, 65 ILCS 5/11-74.4-1 et. seq., as amended, and pursuant to an ordinance enacted by the City Council of the City), and the purposes of the Enterprise Zones and Redevelopment Project Areas are also to provide certain incentives in order to stimulate economic activity and to revitalize depressed areas; and

WHEREAS, it is the responsibility of the Assessor to determine that an application for a Class 6(b) classification is eligible pursuant to the Ordinance; and

WHEREAS, the Ordinance requires that, in connection with the filing of a Class 6(b) eligibility application with the Assessor, the applicant must obtain from the municipality in which such real estate that is proposed for Class 6(b) designation is located a resolution expressly stating that the municipality has determined that the incentive provided by Class 6(b) is necessary for development to occur on such real estate and that the municipality supports and consents to the Class 6(b) classification by the Assessor; and

WHEREAS, the intended use of the Subject Property will provide significant present and future employment; and

WHEREAS, notwithstanding the Class 6(b) status of the Subject Property, the redevelopment and utilization thereof will generate significant new revenues to the City in the form of additional real estate taxes and other tax revenues; now, therefore,

BE IT RESOLVED BY THE CITY COUNCIL OF THE CITY OF CHICAGO:

SECTION 1: That the City determines that the incentive provided by Class 6(b) is necessary for the reoccupation to occur on the Subject Property.

SECTION 2: That the City supports and consents to the Class 6(b) classification by the Assessor with respect to the Subject Property.

SECTION 3: That the Clerk of the City of Chicago is authorized to and shall send a certified copy of this resolution to the Office of the Cook County Assessor, Room 312, County Building, Chicago, Illinois 60602 and a certified copy of this resolution may be included with the Class 6(b) eligibility application filed with the Assessor by the Applicant, as applicant, in accordance with the Ordinance.

SECTION 4: That this resolution shall be effective immediately upon its passage and approval.

Honorable Gilbert Villegas
Alderman, 36th Ward

EXHIBIT A

Legal Description of Subject Property:

LOTS 5 TO 12, BOTH INCLUSIVE, IN GAVIGAN & McCARTHY'S SUBDIVISION OF PART OF THE SOUTHEAST ¼ OF SECTION 33, TOWNSHIP 40 NORTH, RANGE 13, EAST OF THE THIRD PRINCIPAL MERIDIAN ACCORDING TO THE PLAT THEREOF RECORDED OCTOBER 26, 1909 AS DOCUMENT 4458531 IN BOOK 105 OF PLATS, PAGE 28, IN COOK COUNTY, ILLINOIS.

Permanent Real Estate Tax Index Numbers (PINS) for the Subject Property:

13-33-401-037-0000
13-33-401-038-0000
13-33-401-039-0000
13-33-401-040-0000
13-33-401-041-0000
13-33-401-042-0000
13-33-401-043-0000
13-33-401-044-0000

CITY OF CHICAGO
ECONOMIC DISCLOSURE STATEMENT
AND AFFIDAVIT

SECTION I -- GENERAL INFORMATION

A. Legal name of the Disclosing Party submitting this EDS. Include d/b/a/ if applicable:

4900 West Grand LLC

Check ONE of the following three boxes:

Indicate whether the Disclosing Party submitting this EDS is:

1. [X] the Applicant
   OR
2. [ ] a legal entity holding a direct or indirect interest in the Applicant. State the legal name of the Applicant in which the Disclosing Party holds an interest: _____
   OR
3. [ ] a legal entity with a right of control (see Section II.B.1.) State the legal name of the entity in which the Disclosing Party holds a right of control: _____

B. Business address of the Disclosing Party: 4940 W Grand Ave
Chicago IL 60639

C. Telephone: 312-953-3579 Fax: - Email: bbosak@att.net

D. Name of contact person: Bogeslaw Bosak

E. Federal Employer Identification No. (if you have one): _____

F. Brief description of contract, transaction or other undertaking (referred to below as the "Matter") to which this EDS pertains. (Include project number and location of property, if applicable):

Cook County Class 6b Tax Incentive Eligibility Application

G. Which City agency or department is requesting this EDS? Dept. of Planning & Development

If the Matter is a contract being handled by the City's Department of Procurement Services, please complete the following:

Specification # _____ and Contract # _____

SECTION II -- DISCLOSURE OF OWNERSHIP INTERESTS

A. NATURE OF THE DISCLOSING PARTY

1. Indicate the nature of the Disclosing Party:

[ ] Person
[ ] Publicly registered business corporation
[ ] Privately held business corporation
[ ] Sole proprietorship
[ ] General partnership
[ ] Limited partnership
[ ] Trust
[X] Limited liability company
[ ] Limited liability partnership
[ ] Joint venture
[ ] Not-for-profit corporation
(Is the not-for-profit corporation also a 501(c)(3))?
[ ] Yes [ ] No
[ ] Other (please specify)

2. For legal entities, the state (or foreign country) of incorporation or organization, if applicable:

Illinois

3. For legal entities not organized in the State of Illinois: Has the organization registered to do business in the State of Illinois as a foreign entity?

[ ] Yes [ ] No [ ] N/A

B. IF THE DISCLOSING PARTY IS A LEGAL ENTITY:

1. List below the full names and titles of all executive officers and all directors of the entity. NOTE: For not-for-profit corporations, also list below all members, if any, which are legal entities. If there are no such members, write "no members." For trusts, estates or other similar entities, list below the legal titleholder(s).

If the entity is a general partnership, limited partnership, limited liability company, limited liability partnership or joint venture, list below the name and title of each general partner, managing member, manager or any other person or entity that controls the day-to-day management of the Disclosing Party. NOTE: Each legal entity listed below must submit an EDS on its own behalf.

Name	Title
Boguslaw Bosak	member

2. Please provide the following information concerning each person or entity having a direct or indirect beneficial interest (including ownership) in excess of 7.5% of the Disclosing Party. Examples of such an interest include shares in a corporation, partnership interest in a partnership or joint venture,

interest of a member or manager in a limited liability company, or interest of a beneficiary of a trust, estate or other similar entity. If none, state "None." **NOTE**: Pursuant to Section 2-154-030 of the Municipal Code of Chicago ("Municipal Code"), the City may require any such additional information from any applicant which is reasonably intended to achieve full disclosure.

Name	Business Address	Percentage Interest in the Disclosing Party
Boguslaw Bosak	4940 W. Grand Ave Chicago IL 60639	100%

SECTION III -- BUSINESS RELATIONSHIPS WITH CITY ELECTED OFFICIALS

Has the Disclosing Party had a "business relationship," as defined in Chapter 2-156 of the Municipal Code, with any City elected official in the 12 months before the date this EDS is signed?

[ ] Yes [X] No

If yes, please identify below the name(s) of such City elected official(s) and describe such relationship(s):

SECTION IV -- DISCLOSURE OF SUBCONTRACTORS AND OTHER RETAINED PARTIES

The Disclosing Party must disclose the name and business address of each subcontractor, attorney, lobbyist, accountant, consultant and any other person or entity whom the Disclosing Party has retained or expects to retain in connection with the Matter, as well as the nature of the relationship, and the total amount of the fees paid or estimated to be paid. The Disclosing Party is not required to disclose employees who are paid solely through the Disclosing Party's regular payroll.

"Lobbyist" means any person or entity who undertakes to influence any legislative or administrative action on behalf of any person or entity other than: (1) a not-for-profit entity, on an unpaid basis, or (2) himself. "Lobbyist" also means any person or entity any part of whose duties as an employee of another includes undertaking to influence any legislative or administrative action.

If the Disclosing Party is uncertain whether a disclosure is required under this Section, the Disclosing Party must either ask the City whether disclosure is required or make the disclosure.

Name (indicate whether retained or anticipated to be retained)	Business Address	Relationship to Disclosing Party (subcontractor, attorney, lobbyist, etc.)	Fees (indicate whether paid or estimated.) NOTE: "hourly rate" or "t.b.d." is not an acceptable response.
Joseph Farrell	4725 N. Western Ave St. 220	Attorney	Paid 4000 -

(Add sheets if necessary)

[ ] Check here if the Disclosing Party has not retained, nor expects to retain, any such persons or entities.

SECTION V -- CERTIFICATIONS

A. COURT-ORDERED CHILD SUPPORT COMPLIANCE

Under Municipal Code Section 2-92-415, substantial owners of business entities that contract with the City must remain in compliance with their child support obligations throughout the contract's term.

Has any person who directly or indirectly owns 10% or more of the Disclosing Party been declared in arrearage on any child support obligations by any Illinois court of competent jurisdiction?

[ ] Yes [X] No [ ] No person directly or indirectly owns 10% or more of the Disclosing Party.

If "Yes," has the person entered into a court-approved agreement for payment of all support owed and is the person in compliance with that agreement?

[ ] Yes [ ] No

B. FURTHER CERTIFICATIONS

1. Pursuant to Municipal Code Chapter 1-23, Article I ("Article I")(which the Applicant should consult for defined terms (e.g., "doing business") and legal requirements), if the Disclosing Party submitting this EDS is the Applicant and is doing business with the City, then the Disclosing Party certifies as follows: (i) neither the Applicant nor any controlling person is currently indicted or charged with, or has admitted guilt of, or has ever been convicted of, or placed under supervision for, any criminal offense involving actual, attempted, or conspiracy to commit bribery, theft, fraud, forgery, perjury, dishonesty or deceit against an officer or employee of the City or any sister agency; and (ii) the Applicant understands and acknowledges that compliance with Article I is a continuing requirement for doing business with the City. NOTE: If Article I applies to the Applicant, the permanent compliance timeframe in Article I supersedes some five-year compliance timeframes in certifications 2 and 3 below.

2. The Disclosing Party and, if the Disclosing Party is a legal entity, all of those persons or entities identified in Section II.B.1. of this EDS:

a. are not presently debarred, suspended, proposed for debarment, declared ineligible or voluntarily excluded from any transactions by any federal, state or local unit of government;

b. have not, within a five-year period preceding the date of this EDS, been convicted of a criminal offense, adjudged guilty, or had a civil judgment rendered against them in connection with: obtaining, attempting to obtain, or performing a public (federal, state or local) transaction or contract under a public transaction; a violation of federal or state antitrust statutes; fraud; embezzlement; theft; forgery; bribery; falsification or destruction of records; making false statements; or receiving stolen property;

c. are not presently indicted for, or criminally or civilly charged by, a governmental entity (federal, state or local) with committing any of the offenses set forth in clause B.2.b. of this Section V;

d. have not, within a five-year period preceding the date of this EDS, had one or more public transactions (federal, state or local) terminated for cause or default; and

e. have not, within a five-year period preceding the date of this EDS, been convicted, adjudged guilty, or found liable in a civil proceeding, or in any criminal or civil action, including actions concerning environmental violations, instituted by the City or by the federal government, any state, or any other unit of local government.

3. The certifications in subparts 3, 4 and 5 concern:

• the Disclosing Party;
• any "Contractor" (meaning any contractor or subcontractor used by the Disclosing Party in connection with the Matter, including but not limited to all persons or legal entities disclosed under Section IV, "Disclosure of Subcontractors and Other Retained Parties");
• any "Affiliated Entity" (meaning a person or entity that, directly or indirectly: controls the Disclosing Party, is controlled by the Disclosing Party, or is, with the Disclosing Party, under common control of another person or entity. Indicia of control include, without limitation: interlocking management or ownership; identity of interests among family members, shared facilities and equipment; common use of employees; or organization of a business entity following the ineligibility of a business entity to do business with federal or state or local government, including the City, using substantially the same management, ownership, or principals as the ineligible entity); with respect to Contractors, the term Affiliated Entity means a person or entity that directly or indirectly controls the Contractor, is controlled by it, or, with the Contractor, is under common control of another person or entity;
• any responsible official of the Disclosing Party, any Contractor or any Affiliated Entity or any other official, agent or employee of the Disclosing Party, any Contractor or any Affiliated Entity, acting pursuant to the direction or authorization of a responsible official of the Disclosing Party, any Contractor or any Affiliated Entity (collectively "Agents").

Neither the Disclosing Party, nor any Contractor, nor any Affiliated Entity of either the Disclosing Party or any Contractor nor any Agents have, during the five years before the date this EDS is signed, or, with respect to a Contractor, an Affiliated Entity, or an Affiliated Entity of a Contractor during the five years before the date of such Contractor's or Affiliated Entity's contract or engagement in connection with the Matter:

a. bribed or attempted to bribe, or been convicted or adjudged guilty of bribery or attempting to bribe, a public officer or employee of the City, the State of Illinois, or any agency of the federal government or of any state or local government in the United States of America, in that officer's or employee's official capacity;

b. agreed or colluded with other bidders or prospective bidders, or been a party to any such agreement, or been convicted or adjudged guilty of agreement or collusion among bidders or prospective bidders, in restraint of freedom of competition by agreement to bid a fixed price or otherwise; or

c. made an admission of such conduct described in a. or b. above that is a matter of record, but have not been prosecuted for such conduct; or

d. violated the provisions of Municipal Code Section 2-92-610 (Living Wage Ordinance).

4. Neither the Disclosing Party, Affiliated Entity or Contractor, or any of their employees, officials, agents or partners, is barred from contracting with any unit of state or local government as a result of engaging in or being convicted of (1) bid-rigging in violation of 720 ILCS 5/33E-3; (2) bid-rotating in violation of 720 ILCS 5/33E-4; or (3) any similar offense of any state or of the United States of America that contains the same elements as the offense of bid-rigging or bid-rotating.

5. Neither the Disclosing Party nor any Affiliated Entity is listed on any of the following lists maintained by the Office of Foreign Assets Control of the U.S. Department of the Treasury or the Bureau of Industry and Security of the U.S. Department of Commerce or their successors: the Specially Designated Nationals List, the Denied Persons List, the Unverified List, the Entity List and the Debarred List.

6. The Disclosing Party understands and shall comply with the applicable requirements of Chapters 2-55 (Legislative Inspector General), 2-56 (Inspector General) and 2-156 (Governmental Ethics) of the Municipal Code.

7. If the Disclosing Party is unable to certify to any of the above statements in this Part B (Further Certifications), the Disclosing Party must explain below:

_____

_____

_____

_____

If the letters "NA," the word "None," or no response appears on the lines above, it will be conclusively presumed that the Disclosing Party certified to the above statements.

8. To the best of the Disclosing Party's knowledge after reasonable inquiry, the following is a complete list of all current employees of the Disclosing Party who were, at any time during the 12-month period preceding the execution date of this EDS, an employee, or elected or appointed official, of the City of Chicago (if none, indicate with "N/A" or "none").

N/A

9. To the best of the Disclosing Party's knowledge after reasonable inquiry, the following is a complete list of all gifts that the Disclosing Party has given or caused to be given, at any time during the 12-month period preceding the execution date of this EDS, to an employee, or elected or appointed official, of the City of Chicago. For purposes of this statement, a "gift" does not include: (i) anything made generally available to City employees or to the general public, or (ii) food or drink provided in the course of official City business and having a retail value of less than $20 per recipient (if none, indicate with "N/A" or "none"). As to any gift listed below, please also list the name of the City recipient.

N/A

C. CERTIFICATION OF STATUS AS FINANCIAL INSTITUTION

1. The Disclosing Party certifies that the Disclosing Party (check one)

[ ] is [X] is not

a "financial institution" as defined in Section 2-32-455(b) of the Municipal Code.

2. If the Disclosing Party IS a financial institution, then the Disclosing Party pledges:

"We are not and will not become a predatory lender as defined in Chapter 2-32 of the Municipal Code. We further pledge that none of our affiliates is, and none of them will become, a predatory lender as defined in Chapter 2-32 of the Municipal Code. We understand that becoming a predatory lender or becoming an affiliate of a predatory lender may result in the loss of the privilege of doing business with the City."

If the Disclosing Party is unable to make this pledge because it or any of its affiliates (as defined in Section 2-32-455(b) of the Municipal Code) is a predatory lender within the meaning of Chapter 2-32 of the Municipal Code, explain here (attach additional pages if necessary):

If the letters "NA," the word "None," or no response appears on the lines above, it will be conclusively presumed that the Disclosing Party certified to the above statements.

D. CERTIFICATION REGARDING INTEREST IN CITY BUSINESS

Any words or terms that are defined in Chapter 2-156 of the Municipal Code have the same meanings when used in this Part D.

1. In accordance with Section 2-156-110 of the Municipal Code: Does any official or employee of the City have a financial interest in his or her own name or in the name of any other person or entity in the Matter?

[ ] Yes [X] No

NOTE: If you checked "Yes" to Item D.1., proceed to Items D.2. and D.3. If you checked "No" to Item D.1., proceed to Part E.

2. Unless sold pursuant to a process of competitive bidding, or otherwise permitted, no City elected official or employee shall have a financial interest in his or her own name or in the name of any other person or entity in the purchase of any property that (i) belongs to the City, or (ii) is sold for taxes or assessments, or (iii) is sold by virtue of legal process at the suit of the City (collectively, "City Property Sale"). Compensation for property taken pursuant to the City's eminent domain power does not constitute a financial interest within the meaning of this Part D.

Does the Matter involve a City Property Sale?

[ ] Yes [X] No

3. If you checked "Yes" to Item D.1., provide the names and business addresses of the City officials or employees having such interest and identify the nature of such interest:

Name	Business Address	Nature of Interest

4. The Disclosing Party further certifies that no prohibited financial interest in the Matter will be acquired by any City official or employee.

E. CERTIFICATION REGARDING SLAVERY ERA BUSINESS

Please check either 1. or 2. below. If the Disclosing Party checks 2., the Disclosing Party must disclose below or in an attachment to this EDS all information required by paragraph 2. Failure to

comply with these disclosure requirements may make any contract entered into with the City in connection with the Matter voidable by the City.

✓ 1. The Disclosing Party verifies that the Disclosing Party has searched any and all records of the Disclosing Party and any and all predecessor entities regarding records of investments or profits from slavery or slaveholder insurance policies during the slavery era (including insurance policies issued to slaveholders that provided coverage for damage to or injury or death of their slaves), and the Disclosing Party has found no such records.

____2. The Disclosing Party verifies that, as a result of conducting the search in step 1 above, the Disclosing Party has found records of investments or profits from slavery or slaveholder insurance policies. The Disclosing Party verifies that the following constitutes full disclosure of all such records, including the names of any and all slaves or slaveholders described in those records:

_____

_____

_____

_____

SECTION VI -- CERTIFICATIONS FOR FEDERALLY FUNDED MATTERS

NOTE: If the Matter is federally funded, complete this Section VI. **If the Matter is not federally funded,** proceed to Section VII. For purposes of this Section VI, tax credits allocated by the City and proceeds of debt obligations of the City are not federal funding.

A. CERTIFICATION REGARDING LOBBYING

1. List below the names of all persons or entities registered under the federal Lobbying Disclosure Act of 1995 who have made lobbying contacts on behalf of the Disclosing Party with respect to the Matter: (Add sheets if necessary):

_____

_____

_____

(If no explanation appears or begins on the lines above, or if the letters "NA" or if the word "None" appear, it will be conclusively presumed that the Disclosing Party means that NO persons or entities registered under the Lobbying Disclosure Act of 1995 have made lobbying contacts on behalf of the Disclosing Party with respect to the Matter.)

2. The Disclosing Party has not spent and will not expend any federally appropriated funds to pay any person or entity listed in Paragraph A.1. above for his or her lobbying activities or to pay any person or entity to influence or attempt to influence an officer or employee of any agency, as defined by applicable federal law, a member of Congress, an officer or employee of Congress, or an employee of a member of Congress, in connection with the award of any federally funded contract, making any federally funded grant or loan, entering into any cooperative agreement, or to extend, continue, renew, amend, or modify any federally funded contract, grant, loan, or cooperative agreement.

3. The Disclosing Party will submit an updated certification at the end of each calendar quarter in which there occurs any event that materially affects the accuracy of the statements and information set forth in paragraphs A.1. and A.2. above.

4. The Disclosing Party certifies that either: (i) it is not an organization described in section 501(c)(4) of the Internal Revenue Code of 1986; or (ii) it is an organization described in section 501(c)(4) of the Internal Revenue Code of 1986 but has not engaged and will not engage in "Lobbying Activities".

5. If the Disclosing Party is the Applicant, the Disclosing Party must obtain certifications equal in form and substance to paragraphs A.1. through A.4. above from all subcontractors before it awards any subcontract and the Disclosing Party must maintain all such subcontractors' certifications for the duration of the Matter and must make such certifications promptly available to the City upon request.

B. CERTIFICATION REGARDING EQUAL EMPLOYMENT OPPORTUNITY

If the Matter is federally funded, federal regulations require the Applicant and all proposed subcontractors to submit the following information with their bids or in writing at the outset of negotiations.

Is the Disclosing Party the Applicant?

[ ] Yes [ ] No

If "Yes," answer the three questions below:

1. Have you developed and do you have on file affirmative action programs pursuant to applicable federal regulations? (See 41 CFR Part 60-2.)
[ ] Yes [ ] No

2. Have you filed with the Joint Reporting Committee, the Director of the Office of Federal Contract Compliance Programs, or the Equal Employment Opportunity Commission all reports due under the applicable filing requirements?
[ ] Yes [ ] No

3. Have you participated in any previous contracts or subcontracts subject to the equal opportunity clause?
[ ] Yes [ ] No

If you checked "No" to question 1. or 2. above, please provide an explanation:

_____

_____

SECTION VII -- ACKNOWLEDGMENTS, CONTRACT INCORPORATION, COMPLIANCE, PENALTIES, DISCLOSURE

The Disclosing Party understands and agrees that:

A. The certifications, disclosures, and acknowledgments contained in this EDS will become part of any contract or other agreement between the Applicant and the City in connection with the Matter, whether procurement, City assistance, or other City action, and are material inducements to the City's execution of any contract or taking other action with respect to the Matter. The Disclosing Party understands that it must comply with all statutes, ordinances, and regulations on which this EDS is based.

B. The City's Governmental Ethics and Campaign Financing Ordinances, Chapters 2-156 and 2-164 of the Municipal Code, impose certain duties and obligations on persons or entities seeking City contracts, work, business, or transactions. The full text of these ordinances and a training program is available on line at www.cityofchicago.org/Ethics, and may also be obtained from the City's Board of Ethics, 740 N. Sedgwick St., Suite 500, Chicago, IL 60610, (312) 744-9660. The Disclosing Party must comply fully with the applicable ordinances.

C. If the City determines that any information provided in this EDS is false, incomplete or inaccurate, any contract or other agreement in connection with which it is submitted may be rescinded or be void or voidable, and the City may pursue any remedies under the contract or agreement (if not rescinded or void), at law, or in equity, including terminating the Disclosing Party's participation in the Matter and/or declining to allow the Disclosing Party to participate in other transactions with the City. Remedies at law for a false statement of material fact may include incarceration and an award to the City of treble damages.

D. It is the City's policy to make this document available to the public on its Internet site and/or upon request. Some or all of the information provided on this EDS and any attachments to this EDS may be made available to the public on the Internet, in response to a Freedom of Information Act request, or otherwise. By completing and signing this EDS, the Disclosing Party waives and releases any possible rights or claims which it may have against the City in connection with the public release of information contained in this EDS and also authorizes the City to verify the accuracy of any information submitted in this EDS.

E. The information provided in this EDS must be kept current. In the event of changes, the Disclosing Party must supplement this EDS up to the time the City takes action on the Matter. If the Matter is a contract being handled by the City's Department of Procurement Services, the Disclosing Party must update this EDS as the contract requires. **NOTE:** With respect to Matters subject to Article I of Chapter 1-23 of the Municipal Code (imposing **PERMANENT INELIGIBILITY** for certain specified offenses), the information provided herein regarding eligibility must be kept current for a longer period, as required by Chapter 1-23 and Section 2-154-020 of the Municipal Code.

The Disclosing Party represents and warrants that:

F.1. The Disclosing Party is not delinquent in the payment of any tax administered by the Illinois Department of Revenue, nor are the Disclosing Party or its Affiliated Entities delinquent in paying any fine, fee, tax or other charge owed to the City. This includes, but is not limited to, all water charges, sewer charges, license fees, parking tickets, property taxes or sales taxes.

F.2 If the Disclosing Party is the Applicant, the Disclosing Party and its Affiliated Entities will not use, nor permit their subcontractors to use, any facility listed by the U.S. E.P.A. on the federal Excluded Parties List System ("EPLS") maintained by the U. S. General Services Administration.

F.3 If the Disclosing Party is the Applicant, the Disclosing Party will obtain from any contractors/subcontractors hired or to be hired in connection with the Matter certifications equal in form and substance to those in F.1. and F.2. above and will not, without the prior written consent of the City, use any such contractor/subcontractor that does not provide such certifications or that the Disclosing Party has reason to believe has not provided or cannot provide truthful certifications.

NOTE: If the Disclosing Party cannot certify as to any of the items in F.1., F.2. or F.3. above, an explanatory statement must be attached to this EDS.

CERTIFICATION

Under penalty of perjury, the person signing below: (1) warrants that he/she is authorized to execute this EDS and Appendix A (if applicable) on behalf of the Disclosing Party, and (2) warrants that all certifications and statements contained in this EDS and Appendix A (if applicable) are true, accurate and complete as of the date furnished to the City.

4900 W. Grand LLC
(Print or type name of Disclosing Party)

By: _____
(Sign here)

Boguslaw Bosak
(Print or type name of person signing)

Member.
(Print or type title of person signing)

OFFICIAL SEAL
AMANDINE MINAUD
NOTARY PUBLIC - STATE OF ILLINOIS
MY COMMISSION EXPIRES:08/26/19

Signed and sworn to before me on (date) November 13, 2015.
at Cook County, IL (state).

_____ Notary Public.

Commission expires: August 26, 2019.

CITY OF CHICAGO
ECONOMIC DISCLOSURE STATEMENT AND AFFIDAVIT
APPENDIX A

FAMILIAL RELATIONSHIPS WITH ELECTED CITY OFFICIALS AND DEPARTMENT HEADS

This Appendix is to be completed only by (a) the Applicant, and (b) any legal entity which has a direct ownership interest in the Applicant exceeding 7.5 percent. It is not to be completed by any legal entity which has only an indirect ownership interest in the Applicant.

Under Municipal Code Section 2-154-015, the Disclosing Party must disclose whether such Disclosing Party or any "Applicable Party" or any Spouse or Domestic Partner thereof currently has a "familial relationship" with any elected city official or department head. A "familial relationship" exists if, as of the date this EDS is signed, the Disclosing Party or any "Applicable Party" or any Spouse or Domestic Partner thereof is related to the mayor, any alderman, the city clerk, the city treasurer or any city department head as spouse or domestic partner or as any of the following, whether by blood or adoption: parent, child, brother or sister, aunt or uncle, niece or nephew, grandparent, grandchild, father-in-law, mother-in-law, son-in-law, daughter-in-law, stepfather or stepmother, stepson or stepdaughter, stepbrother or stepsister or half-brother or half-sister.

"Applicable Party" means (1) all executive officers of the Disclosing Party listed in Section II.B.1.a., if the Disclosing Party is a corporation; all partners of the Disclosing Party, if the Disclosing Party is a general partnership; all general partners and limited partners of the Disclosing Party, if the Disclosing Party is a limited partnership; all managers, managing members and members of the Disclosing Party, if the Disclosing Party is a limited liability company; (2) all principal officers of the Disclosing Party; and (3) any person having more than a 7.5 percent ownership interest in the Disclosing Party. "Principal officers" means the president, chief operating officer, executive director, chief financial officer, treasurer or secretary of a legal entity or any person exercising similar authority.

Does the Disclosing Party or any "Applicable Party" or any Spouse or Domestic Partner thereof currently have a "familial relationship" with an elected city official or department head?

[ ] Yes [X] No

If yes, please identify below (1) the name and title of such person, (2) the name of the legal entity to which such person is connected; (3) the name and title of the elected city official or department head to whom such person has a familial relationship, and (4) the precise nature of such familial relationship.

CITY OF CHICAGO
ECONOMIC DISCLOSURE STATEMENT AND AFFIDAVIT
APPENDIX B

BUILDING CODE SCOFFLAW/PROBLEM LANDLORD CERTIFICATION

This Appendix is to be completed only by (a) the Applicant, and (b) any legal entity which has a direct ownership interest in the Applicant exceeding 7.5 percent (an "Owner"). It is not to be completed by any legal entity which has only an indirect ownership interest in the Applicant.

1. Pursuant to Municipal Code Section 2-154-010, is the Applicant or any Owner identified as a building code scofflaw or problem landlord pursuant to Section 2-92-416 of the Municipal Code?

   [ ] Yes [X] No

2. If the Applicant is a legal entity publicly traded on any exchange, is any officer or director of the Applicant identified as a building code scofflaw or problem landlord pursuant to Section 2-92-416 of the Municipal Code?

   [ ] Yes [ ] No [X] Not Applicable

3. If yes to (1) or (2) above, please identify below the name of the person or legal entity identified as a building code scofflaw or problem landlord and the address of the building or buildings to which the pertinent code violations apply.

_____

_____

_____

FILLING OUT THIS APPENDIX B CONSTITUTES ACKNOWLEDGMENT AND AGREEMENT THAT THIS APPENDIX B IS INCORPORATED BY REFERENCE INTO, AND MADE A PART OF, THE ASSOCIATED EDS, AND THAT THE REPRESENTATIONS MADE IN THIS APPENDIX B ARE SUBJECT TO THE CERTIFICATION MADE UNDER PENALTY OF PERJURY ON PAGE 12 OF THE ASSOCIATED EDS.

City of Chicago

R2015-907

Office of the City Clerk

Document Tracking Sheet

Meeting Date:	11/18/2015
Sponsor(s):	Sposato (38)
Type:	Resolution
Title:	Support of Class 6(b) tax incentive extension for property at southeast corner of Montrose Ave and Normandy Ave
Committee(s) Assignment:	Committee on Economic, Capital and Technology Development

RESOLUTION
CLASS 6(B) REAL ESTATE TAX INCENTIVE EXTENSION
FOR THE BENEFIT OF COLUMBIA METAL SPINNING CO., INC.,
AND REAL ESTATE LOCATED GENERALLY AT
THE SOUTHEAST CORNER OF MONTROSE AVENUE AND NORMANDY AVENUE
CHICAGO, ILLINOIS
PURSUANT TO COOK COUNTY, ILLINOIS
REAL PROPERTY ASSESSMENT CLASSIFICATION ORDINANCE

WHEREAS, The Cook County Board of Commissioners has enacted the Cook County Real Property Assessment Classification Ordinance, as amended from time to time (the "Ordinance"), which provides for, among other things, real estate tax incentives to property owners who build, rehabilitate, enhance and occupy property which is located within Cook County and which is used primarily for industrial purposes; and

WHEREAS, the City of Chicago (the "City"), consistent with the Ordinance, wishes to induce industry to locate and expand in the City by supporting financial incentives in the form of property tax relief; and

WHEREAS, Columbia Metal Spinning Co., Inc., an Illinois corporation (the "Applicant") owns the real estate located generally at the southeast corner of Montrose Avenue and Normandy Avenue in Chicago, Illinois, consisting of various parcels totaling approximately 3.5 acres as legally described in Exhibit A hereto (the "Subject Property"), and is improved with an approximately 75,000 square foot industrial facility used by the Applicant and its affiliate, Haberkamp Industries, Inc. d/b/a Craft Metal Spinning, Co., an Illinois corporation; and

WHEREAS, the Applicant has filed with the Office of the Assessor of Cook County (the "Assessor") a Renewal Application for Class 6(b) tax incentive under the Ordinance; and

WHEREAS, the Subject Property is located within the Read-Dunning Tax Increment Redevelopment Project Area created pursuant to the Illinois Tax Increment Allocation Redevelopment Act, 65 ILCS 5/11-74.4-1 et. seq., as amended, and the purpose of Redevelopment Project Areas is also to provide certain incentives in order to stimulate economic activity and to revitalize depressed areas; and

WHEREAS, this municipality resolved, supported and consented to Class 6(b) tax incentive for the Subject Property in 2001, which was certified by the Clerk of the City of Chicago on September 19, 2001, and implemented by the Assessor in 2003; and

WHEREAS, the Subject Property maintains its qualification as Class 6(b) real estate as defined in the Ordinance in that it continues to be used primarily for industrial purposes; and

WHEREAS, Class 6(b) of the Ordinance requires that the Applicant must obtain from the municipality in which such real estate is located a resolution expressly stating that the municipality supports the continuation of the Class 6(b) incentive with the Assessor; and

WHEREAS, the Subject Property continues to provide present and future employment both temporary and permanent; and

WHEREAS, notwithstanding the Class 6(b) status of the Subject Property, the Subject property continues to generate significant revenues to the City in the form of real estate taxes and other tax revenues;

NOW, THEREFORE,

BE IT RESOLVED BY THE CITY COUNTY OF THE CITY OF CHICAGO, COUNTY OF COOK, STATE OF ILLINOIS:

SECTION 1: That the City determines that the continuation of the incentive provided by Class 6(b) is necessary for the Subject Property;

SECTION 2: That the City supports and consents to the Class 6(b) Renewal Application to the Assessor with respect to the Subject Property.

SECTION 3: That the Clerk of the City of Chicago is authorized to and shall send a certified copy of this resolution to the Office of the Cook County Assessor, Room 312, County Building, Chicago, Illinois 60602 and a certified copy of this resolution shall be included with the Class 6(b) Renewal Application filed with the Assessor by the Applicant in accordance with the Ordinance.

BE IT FURTHER RESOLVED, that this resolution shall be effective immediately upon its passage and approval, or as otherwise provided by law.

Nicholas Sposato
Alderman, 38th Ward

EXHIBIT A

Legal Description of Subject Property:


LOTS 4 AND 5 IN CHICAGO INDUSTRY TECH PARK II, BEING A SUBDIVISION IN THE SOUTH FRACTIONAL ½ OF SECTION 18, TOWNSHIP 40 NORTH, RANGE 13, EAST OF THE THIRD PRINCIPAL MERIDIAN, ACCORDING TO THE PLAT THEREOF RECORDED APRIL 21, 1998 AS DOCUMENT 98318167, IN COOK COUNTY, ILLINOIS.

Common Address:

Approximately 3.5 acres located at the southeast corner of Montrose Avenue and Normandy Avenue, Chicago, Illinois 60634.

Permanent Real Estate Tax Index Numbers (PINs) for the Subject Property:

13-18-409-064-0000
13-18-406-065-0000

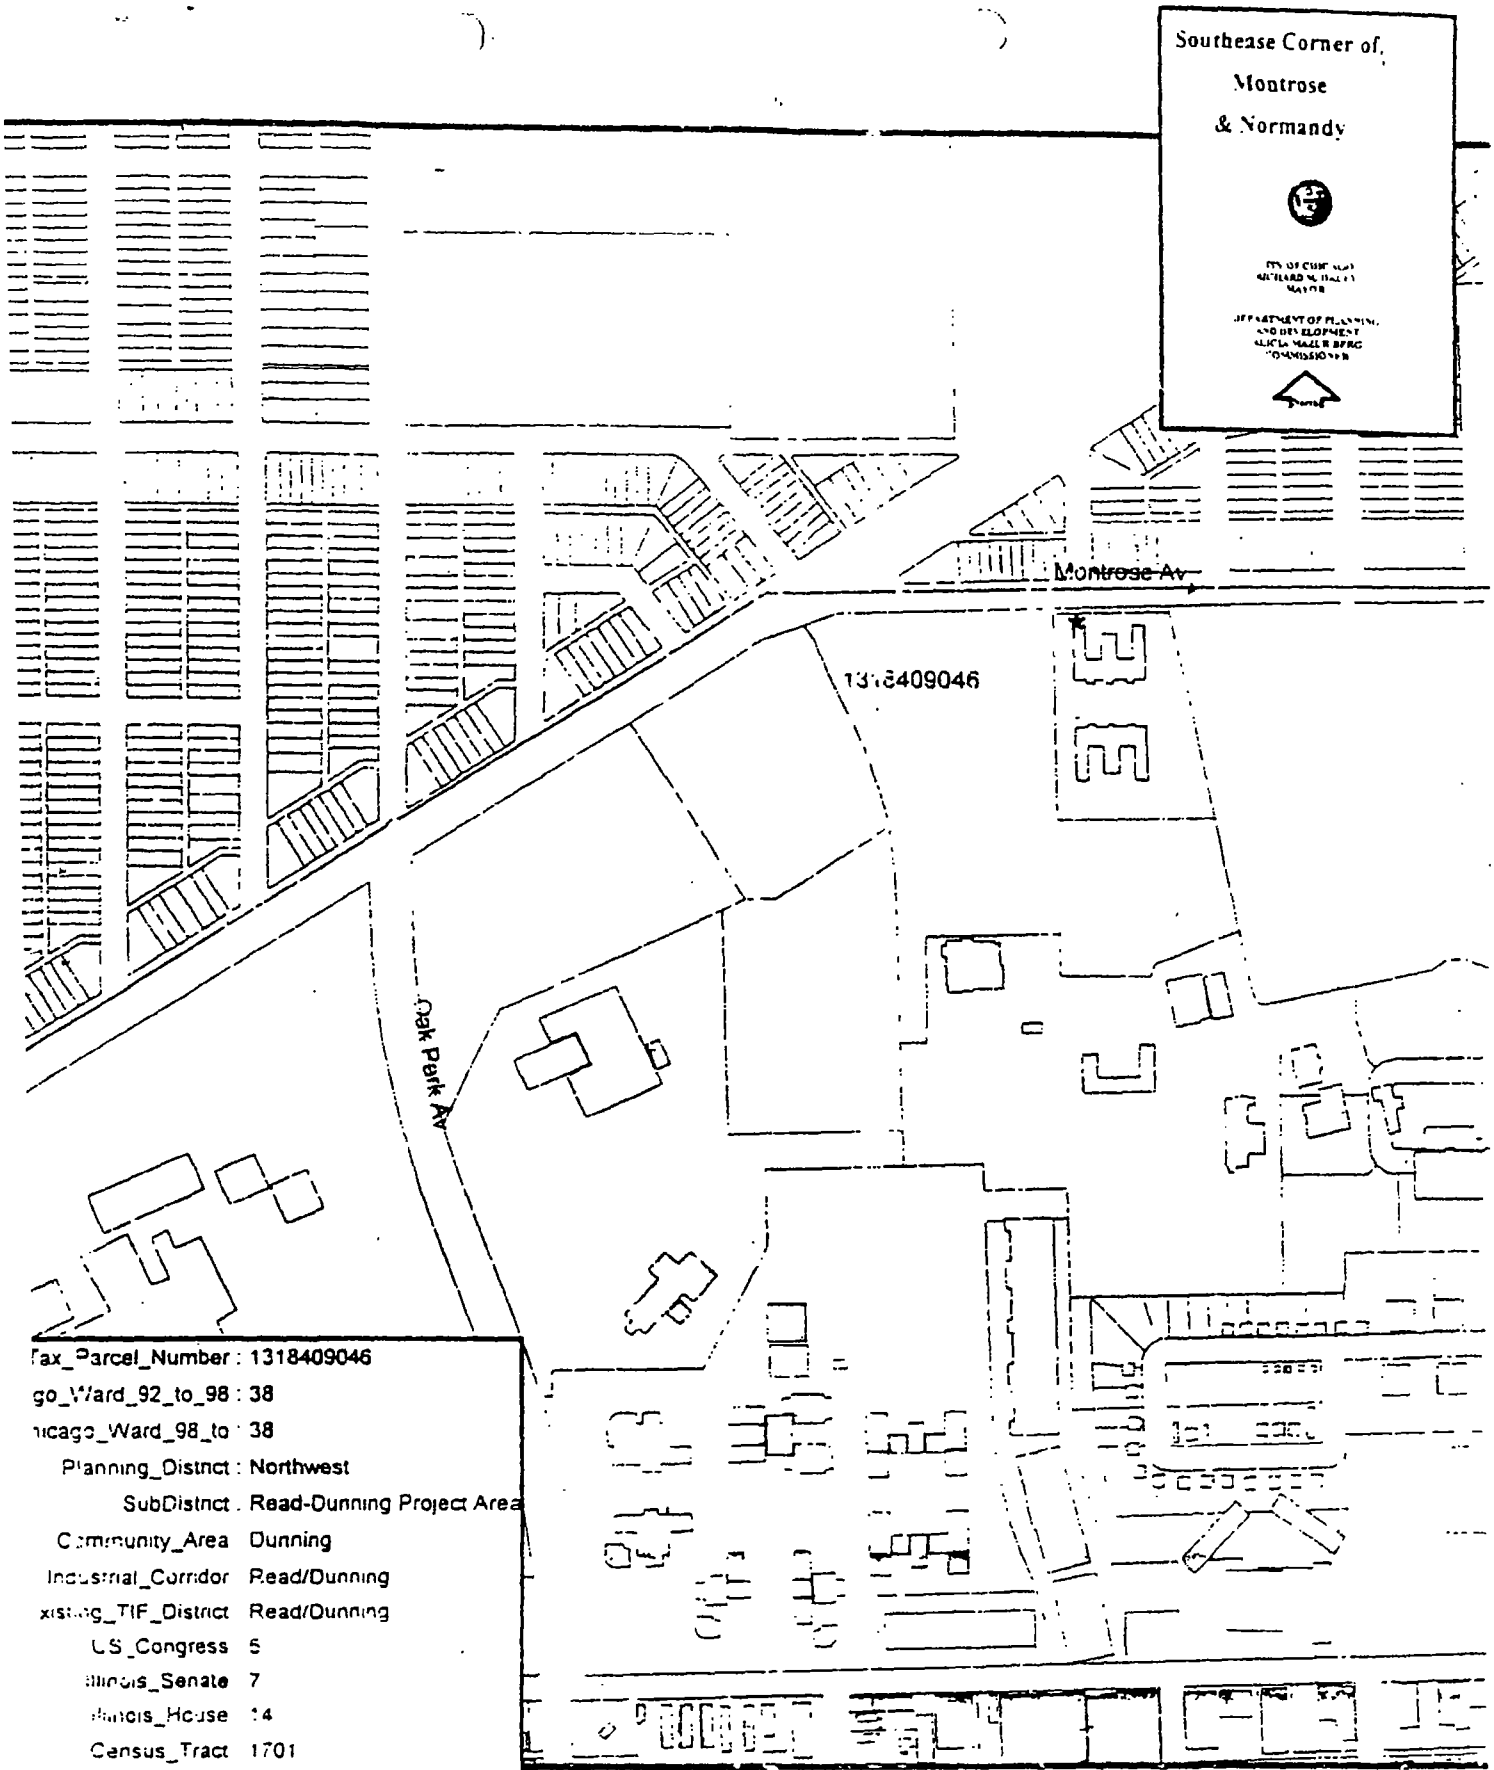
Southeast Corner of
Montrose
& Normandy
Montrose Av
1318409046
Oak Park Av
Tax_Parcel_Number : 1318409046
go_Ward_92_to_98 : 38
icago_Ward_98_to : 38
Planning_District : Northwest
SubDistrict : Read-Dunning Project Area
Community_Area Dunning
Industrial_Corridor Read/Dunning
xisting_TIF_District Read/Dunning
US_Congress 5
Illinois_Senate 7
Illinois_House 14
Census_Tract 1701
_Mod_Percentage 33.05
ZIP_Code 60634

COOK COUNTY ASSESSOR
JOSEPH BERRIOS

COOK COUNTY ASSESSOR'S OFFICE
118 NORTH CLARK STREET, CHICAGO, IL 60602
PHONE: 312.443.7550 FAX: 312.603.3352
WWW.COOKCOUNTYASSESSOR.COM

CLASS 6B/8
RENEWAL APPLICATION

Control Number

A certified copy of the resolution or ordinance obtained from the municipality in which the real estate is located, or from the Cook County Board of Commissioners if located in an unincorporated area, must accompany this Renewal Application. This application, resolution and a filing fee of $500.00 must be filed with the Assessor's Office Development Incentives Department at (312) 603-7529. For assistance in preparing this Renewal Application, please contact the Cook County Assessor's Office Development Incentives Department at (312) 603-7529.

OFFICE OF COUNTY ASSESSOR RECEIVED
DEC 23 2014
INCENTIVES DEPT.

I. Identification of Applicant

Name: Columbia Metal Spinning Co., Inc. Telephone: (773) 685-2800

Address: 4351 North Normandy

City, State: Chicago, IL Zip Code: 60634

Email Address: fred@cmspinning.com

Agent/Representative (if any)

Name: Thomas J. McNulty
Neal, Gerber & Eisenberg LLP Telephone: (312) 269-8077

Address: 2 N. LaSalle Street, Suite 1700

City, State: Chicago, IL Zip Code: 60602

Email Address: tmcnulty@ngelaw.com

II. Description of Subject Property

Street address: 4351 North Normandy

City, State: Chicago, IL Zip Code: 60602

Permanent Real Estate Index Number (s): 13-18-409-064-0000

13-18-409-065-0000

Township: Jefferson

III. Identification of Persons or Entities Having an Interest

Attach a current and complete list of all owners, developers, occupants and other interested parties (including all beneficial owners of a land trust) identified by names and addresses, and the nature and extent of their interest.

Attach legal description, site dimensions and square footage, and building dimensions and square footage.

IV. Property Use

Attach a current and detailed description of the precise nature and extent of the use of the subject property, specifying in the case of multiple uses the relative percentages of each use.

If there have been any changes from the original application, include current copies of materials which explain each occupant's business, including corporate letterhead, brochures, advertising material, leases, photographs, etc.

V. Nature of Development

Indicate the nature of the original development receiving the Class 6B/8 designation

[X] New Construction

[ ] Substantial Rehabilitation

[ ] Occupation of Abandoned Property - No Special Circumstance

[ ] Occupation of Abandoned Property - With Special Circumstance

VI. Employment

How many permanent full-time and part-time employees do you now employ?

On-Site: Full-time: 45 Part-time: 4

In Cook County: Full-time: 45 Part-time: 4

VII. Local Approval

A certified copy of a resolution or ordinance from the municipality in which the real estate is located (or the County Board, if the real estate is located in an unincorporated area) must accompany this renewal. The ordinance or resolution must expressly state that the municipality supports and consents to this Class 6B/8 Renewal and has determined that the industrial use of the property is necessary and beneficial to the local economy.

Fred Haberkamp I, *the undersigned, certify that I have read this Renewal Application and that the statements set forth in this Renewal Application and in the attachments hereto are true and correct, except as those matters stated to be on information and belief and as to such matters the undersigned certifies that he/she believes the same to be true.*

Signature

12-23-14
Date

Fred Haberkamp
Print Name

President, Columbia Metal Spinning Co., Inc.
Title

Revised November 4, 2014

OFFICE OF
COUNTY ASSESSOR
RECEIVED
DEC 23 2014
INCENTIVES DEPT.

COOK COUNTY ASSESSOR
JOSEPH BERRIOS

COOK COUNTY ASSESSOR'S OFFICE
118 NORTH CLARK STREET, CHICAGO, IL 60602
PHONE: 312.443.7550 FAX: 312.603.3616
WWW.COOKCOUNTYASSESSOR.COM

INCENTIVES CLASS LIVING WAGE ORDINANCE AFFIDAVIT

Fred Haberkamp as agent for the applicant set forth below, who is seeking a classification incentive as referenced below, I do hereby state under oath as follows:

1. As the agent for the applicant set forth below, I have personal knowledge as to the facts stated herein.
2. The property identified by PIN(s) with commonly known address(es), listed in Exhibit A attached and herein incorporated, are/is the subject of a pending application/renewal (circle as appropriate) for one of the following development incentives provided by the Code of Ordinances of Cook County, Chapter 74, Article II, Division 2, The Cook County Real Property Assessment Classification Ordinance, Sec.74-60 et seq., as amended:

   X Class 6b ___ Class 8 (industrial property) ___ Class 9
3. The Cook County Assessor's Office has issued the following control number regarding this application/renewal (circle as appropriate), TBD.
4. I have reviewed the Code of Ordinances of Cook County, Chapter 34, Article IV, Division 1 and The Cook County Living Wage Ordinance, Sec. 34-127 et seq., as amended (the "Ordinance"), and certify that the applicant is in compliance with the above referenced Cook County Living Wage Ordinance, due to one of the following options (check as appropriate):

   X Applicant is currently paying a living wage to its employees, as defined in the Ordinance.

   OR

   ___ Applicant is not required to pay a living wage, pursuant to the Ordinance.

Further affiant sayeth not:

Fred Haberkamp
Agent's Signature

Fred Haberkamp, President, Columbia Metal Spinning Co., Inc.
Agent's Name & Title

4351 North Normandy, Chicago, IL 60634
Agent's Mailing Address

773-685-2800
Agent's Telephone Number

Columbia Metal Spinning Co., Inc.
Applicant's Name

4351 North Normandy, Chicago, IL 60634
Applicant's Mailing Address

fred@cmspinning.com
Applicant's e-mail address

OFFICIAL SEAL
Dawn R Kolman
Notary Public, State of Illinois
My Commission Expires 06/26/2015

Subscribed and sworn before me this 22 day of December, 2014.

Dawn R Kolman
Signature of Notary Public

OFFICE OF
COUNTY ASSESSOR
RECEIVED
DEC 23 2014 1/25/11

INCENTIVES DEPT.

EXHIBIT A

(Please type or Print)

PIN(s)	Common Address
13-18-409-064-0000	4351 North Normandy, Chicago, IL 60634
13-18-409-065-0000	4351 North Normandy, Chicago, IL 60634

OFFICE OF
COUNTY ASSESSOR
RECEIVED
DEC 23 2014
INCENTIVES DEPT.

Columbia Metal Spinning Co., Inc.
Class 6b Renewal Application
4351 North Normandy, Chicago, IL 60634
PINs 13-18-409-064-0000 and 13-18-409-065-0000

INDEX OF EXHIBITS

EXHIBIT A	6B RENEWAL APPLICATION INCLUSIVE OF INCENTIVES CLASS LIVING WAGE ORDINANCE AFFIDAVIT
EXHIBIT B	ORIGINAL 6B APPLICATION
EXHIBIT C	ORIGINAL RESOLUTION
EXHIBIT D	ECONOMIC DISCLOSURE STATEMENT
EXHIBIT E	PRINCIPAL PROFILE FORM
EXHIBIT F	PROPERTY LEGAL DESCRIPTION AND PERMANENT REAL ESTATE INDEX NUMBERS
EXHIBIT G	CURRENT REAL ESTATE TAX BILLS
EXHIBIT H	COMPANY NARRATIVE

COOK COUNTY ASSESSOR
JOSEPH BERRIOS

COOK COUNTY ASSESSOR'S OFFICE
118 NORTH CLARK STREET, CHICAGO, IL 60602
PHONE: 312.443.7550 FAX: 312.603.3352
WWW.COOKCOUNTYASSESSOR.COM

CLASS 6B/8
RENEWAL APPLICATION

Control Number

A certified copy of the resolution or ordinance obtained from the municipality in which the real estate is located, or from the Cook County Board of Commissioners if located in an unincorporated area, must accompany this Renewal Application. This application, resolution and a filing fee of $500.00 must be filed. For assistance in preparing this Renewal Application, please contact the Cook County Assessor's Office Development Incentives Department at (312) 603-7529.

I. Identification of Applicant

Name: Columbia Metal Spinning Co., Inc. Telephone: (773) 685-2800

Address: 4351 North Normandy

City, State: Chicago, IL Zip Code: 60634

Email Address: fred@cmspinning.com

Agent/Representative (if any)

Name: Thomas J. McNulty
Neal, Gerber & Eisenberg LLP Telephone: (312) 269-8077

Address: 2 N. LaSalle Street, Suite 1700

City, State: Chicago, IL Zip Code: 60602

Email Address: tmcnulty@ngelaw.com

II. Description of Subject Property

Street address: 4351 North Normandy

City, State: Chicago, IL Zip Code: 60602

Permanent Real Estate Index Number (s): 13-18-409-064-0000

13-18-409-065-0000

Township: Jefferson

Fred Haberkamp I, *the undersigned, certify that I have read this Renewal Application and that the statements set forth in this Renewal Application and in the attachments hereto are true and correct, except as those matters stated to be on information and belief and as to such matters the undersigned certifies that he/she believes the same to be true.*

Signature

12-23-14
Date

Fred Haberkamp
Print Name

President, Columbia Metal Spinning Co., Inc.
Title

Revised November 4, 2014

COOK COUNTY ASSESSOR
JOSEPH BERRIOS

COOK COUNTY ASSESSOR'S OFFICE
118 NORTH CLARK STREET, CHICAGO, IL 60602
PHONE: 312.443.7550 FAX: 312.603.3616
WWW.COOKCOUNTYASSESSOR.COM

INCENTIVES CLASS LIVING WAGE ORDINANCE AFFIDAVIT

Fred Haberkamp as agent for the applicant set forth below, who is seeking a classification incentive as referenced below, I do hereby state under oath as follows:

1. As the agent for the applicant set forth below, I have personal knowledge as to the facts stated herein.
2. The property identified by PIN(s) with commonly known address(es), listed in Exhibit A attached and herein incorporated, are/is the subject of a pending application/renewal (circle as appropriate) for one of the following development incentives provided by the Code of Ordinances of Cook County, Chapter 74, Article II, Division 2, The Cook County Real Property Assessment Classification Ordinance, Sec.74-60 et seq., as amended:

   X Class 6b ___ Class 8 (industrial property) ___ Class 9

3. The Cook County Assessor's Office has issued the following control number regarding this application/renewal (circle as appropriate), TBD.
4. I have reviewed the Code of Ordinances of Cook County, Chapter 34, Article IV, Division 1 and The Cook County Living Wage Ordinance, Sec. 34-127 et seq., as amended (the "Ordinance"), and certify that the applicant is in compliance with the above referenced Cook County Living Wage Ordinance, due to one of the following options (check as appropriate):

   X Applicant is currently paying a living wage to its employees, as defined in the Ordinance.

   OR

   ___ Applicant is not required to pay a living wage, pursuant to the Ordinance.

Further affiant sayeth not:

Fred Haberkamp
Agent's Signature

Fred Haberkamp, President, Columbia Metal Spinning Co., Inc.
Agent's Name & Title

4351 North Normandy, Chicago, IL 60634
Agent's Mailing Address

773-685-2800
Agent's Telephone Number

Columbia Metal Spinning Co., Inc.
Applicant's Name

4351 North Normandy, Chicago, IL 60634
Applicant's Mailing Address

fred@cmspinning.com
Applicant's e-mail address

OFFICIAL SEAL
Dawn R Kolman
Notary Public, State of Illinois
My Commission Expires 06/26/2015

Subscribed and sworn before me this 22 day of December, 20 14.

Dawn R Kolman
Signature of Notary Public

1/25/11

EXHIBIT A

(Please type or Print)

PIN(s)	Common Address
13-18-409-064-0000	4351 North Normandy, Chicago, IL 60634
13-18-409-065-0000	4351 North Normandy, Chicago, IL 60634

1/25/11

JAMES M. HOULIHAN
Cook County Assessor

Control Number

CLASS 6B
ELIGIBILITY APPLICATION

Carefully review the Class 6b Eligibility Bulletin before completing this Application. For assistance in preparing this Application, please contact the Assessor's Office, Development Incentives Department, (312) 443-7528. This Application, the appropriate ordinance or resolution and supporting documentation (except drawings and surveys) must be filed in duplicate prior to the commencement of construction or reoccupancy

I. Identification of Applicant

Name Columbia Metal Spinning Co., Inc. Telephone ( ) 773-525-4061

Federal Employer Identification Number 36-3085331

Standard Industrial Classification Code 3632 Machine Shop

Address 1640 W. Wrightwood Ave.

Chicago, IL Zip Code: 60614

Agent/Representative (if any)

Name Paul Haberkamp Telephone (773) 525-4061

Address 1640 W. Wrightwood Ave.

Chicago, IL Zip Code 60614

II. Description of Subject Property

Street address Southeast Corner of Montrose Avenue & Normandy Street

Chicago, IL Zip Code 60634

Permanent Real Estate Index Number (s) 13-18-409-064-0000

13-18-409-065-0000

Township Jefferson Tax Code 71035 Neighborhood 600

Attach legal description, site dimensions and square footage, and building dimensions and square footage See Attachments at Item 2 & 4.

COOK COUNTY CLASS 6(b) PROPERTY TAX
ELIGIBILITY FACTORS AND APPLICATION REQUIREMENTS

Eligibility Factors:

The Class 6(b) is designed to encourage industrial development throughout Cook County by offering a real estate tax incentive that covers a 12 year period. Industrial real estate may qualify under the following 3 categories:

1. New construction.
2. Substantial rehabilitation of an existing facility (incentive applicable to incremental value only).
3. The re-occupancy of an abandoned industrial facility (must be vacant for at least 2 years).

Information / documentation required by DPD to evaluate a project and potential eligibility:

1. Brief company history and description of workforce (describe activities that the company engages in, target market and customer base, how long at a City location / composition of workforce, hiring practices and training programs, etc). If available, attach advertising material: brochures / catalogs.

2. A narrative description of the proposed project (discuss various phases of project, project timetable, facility size, overall costs, effect on employment levels, and the driving force behind the need for the expansion and / or relocation)

3. Evidence of clear ownership or intended occupancy / relationship to property (provide executed real estate contract, land contract, option to buy, articles of sale, deed, title commitment / policy, trust agreement, leases and environmental assessments, where applicable).

4. Identification of property (provide Permanent Index Numbers, legal description and plat of survey).

5. Financial aspects and viability of project (provide a detailed sources and uses of funds, line item budget, verification of funding sources, bank equity, estimates for construction and architectural plans / drawings)

6. Financial condition of company (provide 2 years of audited historical financial statements: balance sheet, statement of income and expenses and cashflow statement).

7. Financial effects need for incentive in order for project to move forward (provide two 5 year projected statements of income and expenses, one with and one without the incentive)

8. Supporting document proving duration of vacancy (if qualifying under category 3 above)

9. Aldermanic Letter of Support addressed to Commissioner of DPD

10. Completed Class 6(b) application (please provide 1 original and at least 1 copy)*

11. Completed Affidavits and Certifications, Principal Profile Sheet and Certificate of Current and Projected Employment*

Forms may be obtained from the Department of Planning and Development, Finance Division

ASSESSOR'S OFFICE COPY APR 2 '01

OFFICE OF THE ASSESSOR OF COOK COUNTY

DOCUMENT SCHEDULE

Township : _____

Permanent Index Number(s): _____

_____

_____

(Attach separate sheet if needed.)

Check if document submitted.

( ) 1. Owner/Lessee Verification Form

( ) 2. Narrative Brief

( ) 3. Appraisal

( ) 4. Purchase Contract

( ) 5. Closing Statement

( ) 6. Real Estate Transfer Declaration

( ) 7. Income and Expense Statements: 19___, 19___, 19___

( ) 8. Income and Expense Statements Affidavit

( ) 9. Rent Roll

( ) 10. Lease(s)

( ) 11. Vacancy Level Affidavit

( ) 12. Demolition Affidavit

( ) 13. Demolition Permit

( ) 14. Demolition Bill

Other Documents:

( ) 15. _____

( ) 16. _____

( ) 17. _____

( ) 18. _____

( ) 19. _____

( ) 20. _____

OFFICE OF THE ASSESSOR OF COOK COUNTY

OWNER/LESSEE VERIFICATION FORM

Township : _____

Permanent Index Number(s): _____

_____

_____

(Attach separate sheet if needed.)

I, _____,

being first duly sworn on oath state as follows:

1. that I am an owner/lessee (strike one) of the property described above and commonly known as

_____;

2. that the above property has/has not (strike one) been purchased within the last 5 years;

3. that for the assessment year _____ I have authorized

_____

whose name appears on the complaint form to represent me before the Assessor relative to the assessment of the above property.

_____

(Signature of Affiant)

Subscribed and sworn to
before me this _____
day of _____,
19 __

_____

NOTARY PUBLIC

(4-97)

199__ REAL ESTATE ASSESSED VALUATION COMPLAINT

TOWNSHIP

ASSESSOR OF COOK COUNTY
118 NORTH CLARK
CHICAGO, ILLINOIS 60602

COMPLAINT NUMI

TYPE OR PRINT ALL INFORMATION — THREE (3) COPIES OF THIS COMPLAINT FORM MUST BE FILED

NAME OF OWNER/LESSEE _____ PHONE *(during day)* _____

OWNER/LESSEE ADDRESS _____ CITY & ZIP _____

PROPERTY ADDRESS _____ CITY & ZIP _____ MAJOR CLASS

TOWNSHIP _____ VOLUME | | | | PERMANENT INDEX NUMBER | | | - | | | - | | | | - | | | | - | | |

If multi-parcel complaint, indicate additional numbers here: _____

PURCHASE PRICE _____ PURCHASE DATE _____ ESTIMATE OF CURRENT VALUE _____

Through my signature below I affirm: (1) that I am the owner/lessee or representative of the property described above; (2) that all information on this form and any accom documentation are true and accurate to the best of my knowledge; (3) that the assessment on the property described above is inaccurate based on the following fac

SIGNATURE OF OWNER/LESSEE OR REPRESENTATIVE DATE

RECEIVED BY (ASSESSOR STAFF) DATE

Through my signature below I affirm: (1) that I am the appointed representative for the owner/lessee of the property described above; (2) that neither I nor any perso behalf has directly or indirectly solicited employment by the owner/lessee in regard to this complaint; (3) that I have read the Cook County Assessor's rules for filing co (4) that I have knowledge of the matters covered in this complaint.

SIGNATURE OF REPRESENTATIVE

NAME PHONE

ADDRESS

FOR OFFICE USE ONLY

(e) complete description of the cost and extent of substantial rehabilitation (including such items as contracts, itemized statements of all direct and indirect costs, contractor's affidavits, etc.)

(4) When was the subject property substantially reoccupied?

_____

Attach copies of the following documents:

(a) sworn statements from persons having personal knowledge attesting to reoccupancy of the subject property
(b) occupancy permits issued by the appropriate units of local government
(c) utility bills, records or statements tending to show that the subject property was reoccupied

VI. Employment Opportunities

How many construction jobs will be created as a result of this development? 150

How many permanent full-time and part-time employees do you now employ in Cook County? Full-time 43 Part-time 1

How many new permanent full-time jobs will be created as a result of this proposed development? 8

How many new permanent part-time jobs will be created as a result of this proposed development? 0

VII. Local Approval

A certified copy of a resolution or ordinance from the municipality in which the real estate is located (or the County Board if the real estate is located in an unincorporated area) must accompany this Application. The ordinance or resolution must expressly state that the municipality supports and consents to this Class 6B Application and that it finds Class 6B necessary for development to occur on the subject property.

I, the undersigned, certify that I have read this Application and that the statements set forth in this Application and in the attachments hereto are true and correct, except as those matters stated to be on information and belief and as to such matters the undersigned certifies that he/she believes the same to be true.

Signature _____ Date MAY 18 2001

President
Title

III. Identification of Persons or Entities Having an Interest See Attached Economic Disclosure Statements

Attach a complete list of all owners, developers, occupants and other interested parties (including all beneficial owners of a land trust) identified by names and addresses, and the nature and extent of their interest.

IV. Property Use See Attached Item 2.

Attach a detailed description of the precise nature and extent of the intended use of the subject property, specifying in the case of multiple uses the relative percentages of each use.

Include copies of materials which explain each occupant's business, including corporate letterhead, brochures, advertising material, leases, photographs, etc.

V. Nature of Development

Indicate nature of the proposed development by checking the appropriate space:

[x] New Construction (Read and Complete Section A below)

[ ] Substantial Rehabilitation (Read and complete Section A below)

[ ] Abandoned Property -- Purchased For Value (Read and complete Section B below)

[ ] Abandoned Property -- Substantially Rehabilitated (Read and complete Section B below)

[ ] Abandoned Property -- Both Purchased For Value and Substantially Rehabilitated (Read and complete Section B below)

A If the proposed development consists of new construction or substantial rehabilitation, provide the following information

Estimated date of construction commencement (excluding demolition, if any) June 15, 2001

Estimated date of construction completion December 20, 2001

Attach copies of the following

(1) specific description of the proposed new construction or substantial rehabilitation
(2) current plat of survey for subject property
(3) floor plans or schematic drawings
(4) building permits, wrecking permits and occupancy permits (including date of issuance)
(5) complete description of the cost and extent of substantial rehabilitation or new construction (including such items as contracts, itemized statements of all direct and indirect costs, contractors affidavits, etc.)

B If the proposed development consists of the reoccupancy of abandoned property, provide the following information

(1) Was the subject property vacant and unused for at least 24 continuous months prior to purchase for value or substantial rehabilitation?

[ ] YES [ ] NO

When and by whom was the subject property last occupied and used?

_____

_____

Attach copies of the following documents:

(a) sworn statements from persons having personal knowledge attesting to the fact and duration of vacancy and abandonment
(b) records (such as statements of utility companies), indicating that the property has been vacant and unused and the duration of such vacancy

(2) If the subject property has been purchased for value within the last 90 days:

Date of purchase _____

Name of purchaser _____

Name of seller _____

Relationship of purchaser to seller _____

Attach copies of the following documents:

(a) sale contract
(b) recorded deed
(c) assignment of beneficial interest
(d) real estate transfer declaration

(3) If this property will be subject to substantial rehabilitation, repair or remodeling within one (1) year following the date of this application

Estimated date on which such rehabilitation, repair or remodeling will commence

_____

Estimated date of completion _____

Attach copies of the following

(a) specific description of the proposed substantial rehabilitation
(b) current plat of survey for subject property
(c) floor plans or schematic drawings
(d) building permits, wrecking permits and occupancy permits (including date of issuance)

STATE OF ILLINOIS.)
) SS.
COUNTY OF COOK)

I JAMES J. LASKI. City Clerk of the City of Chicago in the County of Cook and State of Illinois. DO HEREBY CERTIFY that the annexed and foregoing is a true and correct copy of that certain resolution Class 6(b) Real Estate Tax Incentive for the benefit of Columbia Metal Spinning Co., Inc.. the Southeast corner of Montrose Avenue and Normandy Avenue. Chicago pursuant to Cook County, Illinois Real Property Assessment Classification ordinance; which resolution was adopted by the City Council of the City of Chicago at the regular meeting held on the fifth (5th) day of September , A.D. . 2001.

I DO FURTHER CERTIFY that the original, of which the foregoing is a true and correct copy. is on file in my office and that I am the lawful custodian of the same.

WITNESS MY HAND and the corporate seal of the said City of Chicago this nineteenth (19th) day of September A.D. 2001.

James J. Laski

JAMES J. LASKI. CITY CLERK

stating that the municipality has determined that the incentive provided by Class 6(b) is necessary for development to occur on such real estate and that the municipality supports and consents to the Class 6(b) Eligibility Application with the Assessor; and

WHEREAS, the execution of the new construction and the future use of the Subject Property will provide significant present and future employment, both temporary and permanent; and

WHEREAS, notwithstanding the Class 6(b) status of the Subject Property, the redevelopment and utilization thereof will generate significant new revenues to the City in the form of additional real estate taxes and other tax revenues;

NOW, THEREFORE,

BE IT RESOLVED BY THE CITY COUNCIL OF THE CITY OF CHICAGO, COUNTY OF COOK, STATE OF ILLINOIS:

SECTION 1: That the City determines that the incentive provided by Class 6(b) is necessary for the development to occur on the Subject Property.

SECTION 2: That the City supports and consents to the Class 6(b) Eligibility Application to the Assessor with respect to the Subject Property.

SECTION 3: That the Clerk of the City of Chicago is authorized to and shall send a certified copy of this resolution to the Office of the Cook County Assessor, Room 312, County Building, Chicago, Illinois 60602 and a certified copy of this resolution shall be included with the Class 6(b) Eligibility Application filed with the Assessor by the Applicant in accordance with the Ordinance.

BE IT FURTHER RESOLVED, that this resolution shall be effective immediately upon its passage and approval, or as otherwise provided by law.

Honorable Thomas R. Allen
Alderman 38th Ward

Document No. PR2001- 48

Document No. R2001- 1629

REFERRED TO COMMITTEE ON
ECONOMIC and CAPITAL DEVELOPMENT

JUL 25 2001

James J. Laski

City Clerk City of Chicago

ADOPTED
by the City Council of th
City of Chicago

James J. Laski

SEP 05 2001

Office of the Cook County Clerk

Map Department Legal Description Records

P.I.N. Number: 13184090640000

The legal description card(s) below is prepared in a format used for official county record-keeping, and can be used by the Cook County Recorder's Office to access their tract books.

If you need assistance interpreting this description, please obtain a copy of out instruction sheet "How to Read a Legal Description Card", available from the counter clerk or at our website www.cookcountyclerk.com

Please verify the Property Identification Number or P.I.N. (also known as the "Permanent Real Estate Index Number). If this is not the item you requested, please notify the clerk.

13	18	409	064		343	71035
AREA	SUB AREA	BLOCK	PARCEL	UNIT	WARRANT	CODE

1999 DIVISION
047
Block 409 Parcel 064

OFFICE OF THE CLERK OF COOK COUNTY, ILLINOIS
PERMANENT REAL ESTATE INDEX NUMBER AND LEGAL DESCRIPTION

VOLUME
343

AREA SUB-AREA BLOCK PARCEL UNIT
13- 18- 409- 064

TAX CODE
71035

CHICAGO INDUTRY TECH-PARK II

SEC	TOWN	RANGE	LOT	SUB-LOT	LOT	BLOCK
18	40	13			4	

Office of the Cook County Clerk

Map Department Legal Description Records

P.I.N. Number: 13184090650000

The legal description card(s) below is prepared in a format used for official county record-keeping, and can be used by the Cook County Recorder's Office to access their tract books.

If you need assistance interpreting this description, please obtain a copy of out instruction sheet "How to Read a Legal Description Card", available from the counter clerk or at our website www.cookcountyclerk.com

Please verify the Property Identification Number or P.I.N. (also known as the "Permanent Real Estate Index Number). If this is not the item you requested, please notify the clerk.

13	18	409	065		343	71035
AREA	SUB AREA	BLOCK	PARCEL	UNIT	VOLUME	CODE

1999 DIVISION

Block 409 Parcel 041 259

OFFICE OF THE CLERK OF COOK COUNTY, ILLINOIS
PERMANENT REAL ESTATE INDEX NUMBER AND LEGAL DESCRIPTION

AREA	SUB-AREA	BLOCK	PARCEL	UNIT
13-	18-	409-	065	

VOLUME 343
TAX CODE 71035

CHICAGO INDUSTRY TECH-PARK II

TWP	RANGE	LOT	SUB-LOT	LOT	BLOCK
18	40	13		5	

COLUMBIA
METAL SPINNING

4351 N. Normandy Ave. • Chicago, IL 60634-1395 • phone 773-685-2800 • fax 773-685-4328

Company Narrative

Columbia Metal Spinning Company was founded in Chicago in 1952 by Harold J. Haberkamp and currently employs approximately 40 people. Our company specializes in the production of high precision metal components for customers in the oil seal, automotive, aerospace and cryogenics industries. Through extensive training and considerable investments in automated and computerized equipment, we have transformed our business from an old style metal forming company into a high technology leader in our industry.

In 1989, Columbia Metal Spinning acquired Craft Metal Spinning located in East Dundee, Illinois, which had been in business for over 75 years. Craft Metal Spinning specializes in the production of large diameter (up to 80 inches) parts such as feed grain dryer inlets and tank heads. We introduced PNC equipment to Craft's manufacturing process and trained the employees. Craft currently employs approximately 11 people.

By 2000, we had out grown our 13,500 square foot building in the Paulina Industrial Corridor. We worked closely with Mayor Daley's staff to find a new Chicago location. In April of 2002, Columbia Metal Spinning and Craft Metal Spinning consolidated their operations when they moved into their current state-of-the-art 75,000 square foot building located on the north side of the city adding a dozen jobs to our Chicago payroll. This allowed us to improve the efficiencies of both companies and gave us the ability to expand our business by adding several new CNC lathes, a CNC milling department and CAD design. Immerging technologies in Rapid Prototyping will require strategic planning and significant new investments. Local prototyping and short-run services are a vital resource for start-up technology/engineering businesses.

In April of 2006, Columbia Metal Spinning completed the registration audit for the International Organization for Standards / Technical Specifications (ISO/TS) 16949:2002 through NSF International Strategic Registrations, LTD. This was accomplished with the assistance of Wilbur Wright College and the City of Chicago's TIFWorks Program. We have since recertified to the higher (ISO/TS) 16949:2009 standard. We are the only spinning company in the nation to be TS certified therefore being in a class by ourselves.

Our reputation as a premier metal spinning supplier is national and our customers include a wide range of industries. We have now extended our customer base to include Mexico. It is our companies' reputation for quality and skilled labor that attracts the majority of our customers. We do not compete for large volume (usually inexpensive) work but instead focus on lower quantity (under 50,000 pieces) custom fabrications which entail especially high quality and special handling requirements by highly skilled craftsmen. This strategy helped us avoid the race to the bottom when many manufacturing jobs were moved overseas. Amongst the spinning and prototyping companies that have survived the last economic down turn, competition is fierce. We believe that our combination of technology, skill and quality gives us an advantage, but are are frequently bidding against companies in Iowa, Indiana and right-to-work states in the South where the overhead

COLUMBIA
METAL SPINNING

4351 N. Normandy Ave. • Chicago, IL 60634-1395 • phone 773-685-2800 • fax 773-685-4328

costs are substantially lower. In order to support our higher wages, we need to find innovative ways to reduce other costs. Both of our companies specialize in "Quick Response" and short run production by complimenting our highly skilled metal spinners with stamping presses, hydraulic presses, multiple CNC machining centers and a full in-house tool and die department. This allows our customers options in choosing the lowest cost and fastest production that fits their needs while still maintaining a superior quality.

Unlike so many of the jobs being created in our economy today, the jobs that we provide are largely skilled, high paying jobs. Our industry requires a large percentage of highly trained skilled craftsmen. Our companies have made significant investments in technology and many of our jobs require computer skills. We do almost all of the training of our employees in-house and often hire directly from local technical high school trade programs. Our companies offer a great deal of opportunity to young people with only a high school education. In addition to competitive, high salaries, we offer our employees a very inclusive benefits package which includes full health/medical insurance, life insurance, disability insurance, 401(k) plan with a 25% employer match contribution, and Aflac supplemental insurance. Because we invest so much in our employees, we have earned their loyalty. Our average employee has been with us for 18 years and our plant manager started here in 1980 before he finished high school. Nearly 60% of our employees are current residents of the City of Chicago. The vast majority of new hires come from within the City and many of our employees utilize public transportation.

We have recently won contracts for new jobs that have the potential to increase our employment base by at least 10% over the next couple years. Our industry is very specialized and our customer base is distributed throughout the United States and parts of Mexico. Therefore, most of our competition is spread out across the country and, increasingly, Mexico and Asia. The Class 6(b) tax incentive renewal is necessary for our company mainly because the industry is very competitive and many of our competitors are located in low wage/low cost of living states. We need to hire new employees to handle our new jobs. Without the tax incentive not only does this potentially threaten the loss of jobs to our company and sales but could go to the extent that there can be losses to our local and state economies, if we are forced to move out of state where we can afford the overhead and wages.

Our interest in remaining in Chicago is influenced by our companies' strong ties to the Chicago community. We support many of the local high schools and city colleges, including the Austin Polytechnical Academy, Vaughn Occupational High School and Wilbur Wright College, financially as well as with time and expertise. We have invested a great deal of time supporting their technical and community programs by volunteering the skills of our employees, participating in work-study and job shadowing programs, and hiring many students full time upon graduation. In addition, Fred Haberkamp, our CEO, is now the President of the Board at the New Horizon Center for the Developmentally Disabled and we support The Happiness Club and the Austin-Irving Community Council. All of this would not have happened if we would not have stayed in the City of Chicago.

TOTAL PAYMENT DUE

$0.00

By 01/01/15

2013 Proof of Payment Property Tax Bill

Property Index Number (PIN)	Volume	Code	Tax Year	(Payable In)	Township	Classification
13-18-409-064-0000	343	71035	2013	(2014)	JEFFERSON	6-63

IF PAYING LATE PLEASE PAY	01/02/15-02/01/15	02/02/15-03/01/15	03/02/15-04/01/15	LATE INTEREST IS 1.5% PER MONTH, BY STATE LAW
	$0.00	$0.00	$0.00	

TAXING DISTRICT BREAKDOWN

1st INSTALLMENT ORIGINAL AMOUNT DUE 14,020.58

DATE PAID	TAX AMOUNT PAID	INTEREST PAID	PUBLICATION FEE	SERIAL NO	STATUTORY INTEREST
03-04-14	14,020.58			030514726965	

2nd INSTALLMENT ORIGINAL AMOUNT DUE 24,756.55

07-30-14	24,756.55			073114724446	

TAX CALCULATOR

2012 Assessed Value	142,059
2013 Assessed Value	213,208
2013 State Equalization Factor X	2.8621
2013 Equalized Assessed Value (EAV)	587,581
2013 Local Tax Rate X	6.832%
2013 Total Tax Before Exemptions	38,777.13

2013 Total Tax Before Exemptions	38,777.13
Homeowner's Exemption	.00
Senior Citizen Exemption	.00
Senior Assessment Freeze Exemption	.00
2013 Total Tax After Exemptions	38,777.13
First Installment	14,020.58
Second Installment +	24,756.55
Total 2013 Tax (Payable in 2014)	38,777.13

IMPORTANT MESSAGES

PROPERTY LOCATION

4455 N NORMANDY AVE
CHICAGO IL

MAILING ADDRESS

COLUMBIA METAL SP INC
4351 N NORMANDY AVE
CHICAGO IL 60634-1305

DETACH & INCLUDE WITH PAYMENT

TOTAL PAYMENT DUE

$0.00

BY 01/01/15
If paying later, refer to amounts above.

IMPORTANT PAYMENT MESSAGES

Use of this coupon authorizes the Treasurer's office to reduce the check amount to prevent overpayment. Include only one check and one original coupon per envelope.

SN 0020130200 RTN 500001075 AN (see PIN) TC 008911

☐ Name/Mailing Address change? Check box and complete form on back to update your name and/or mailing address

Property Index Number (PIN) 13-18-409-064-0000 TPP4 Volume 343

Amount Paid $

Include name, PIN, address, location, phone and email on check payable to Cook County Treasurer.

00201]0000000000000000000000000000000000000000000000000

20 13-18-409-064-0000 0 13 4
COLUMBIA METAL SP INC
OR CURRENT OWNER
4351 N NORMANDY AVE
CHICAGO IL 60634-1385

COOK COUNTY TREASURER
PO BOX 805438
CHICAGO IL 60680-4116

1318409064000/0/13/F/0000000000/2

TOTAL PAYMENT DUE

$0.00

By 01/01/15

2013 Proof of Payment Property Tax Bill

Property Index Number (PIN)	Volume	Code	Tax Year	(Payable In)	Township	Classification
13-18-409-065-0000	343	71035	2013	(2014)	JEFFERSON	6-63

IF PAYING LATE PLEASE PAY	01/02/15-02/01/15	02/02/15-03/01/15	03/02/15-04/01/15	LATE INTEREST IS 1.5% PER MONTH, BY STATE LAW
	$0.00	$0.00	$0.00	

TAXING DISTRICT BREAKDOWN

1st INSTALLMENT ORIGINAL AMOUNT DUE 19,042.28

DATE PAID	TAX AMOUNT PAID	INTEREST PAID	PUBLICATION FEE	SERIAL NO	STATUTORY INTEREST
03-04-14	19,042.28			030514726966	

2nd INSTALLMENT ORIGINAL AMOUNT DUE 33,572.59

07-30-14	33,572.59			073114724447	

TAX CALCULATOR

2012 Assessed Value	192,940
2013 Assessed Value	289,292
2013 State Equalization Factor X	2.6621
2013 Equalized Assessed Value (EAV)	770,124
2013 Local Tax Rate X	6.832%
2013 Total Tax Before Exemptions	52,614.87

2013 Total Tax Before Exemptions	52,614.87
Homeowner's Exemption	.00
Senior Citizen Exemption	.00
Senior Assessment Freeze Exemption	.00
2013 Total Tax After Exemptions	52,614.87
First Installment	19,042.28
Second Installment +	33,572.59
Total 2013 Tax (Payable in 2014)	52,614.87

IMPORTANT MESSAGES

PROPERTY LOCATION

4453 N NORMANDY AVE
CHICAGO IL

MAILING ADDRESS

COLUMBIA METAL SP INC
4351 N NORMANDY AVE
CHICAGO IL 60634-1395

DETACH & INCLUDE WITH PAYMENT

TOTAL PAYMENT DUE

$0.00

BY 01/01/15
If paying later, refer to amounts above.

IMPORTANT PAYMENT MESSAGES

Use of this coupon authorizes the Treasurer's office to reduce the check amount to prevent overpayment. Include only one check and one original coupon per envelope.

SN 0020130200 RTN 500001075 AN (see PIN) TC 008911

☐ Name/Mailing Address change? Check box and complete form on back to update your name and/or mailing address.

Property Index Number (PIN) 13-18-409-065-0000
TPP4 Volume 343

Amount Paid
$

Include name, PIN, address, location, phone and email on check payable to Cook County Treasurer.

002 12000000000000000000000000000000000000000000000000

20 13-18-409-065-0000 0 13 4
COLUMBIA METAL SP INC
OR CURRENT OWNER
4351 N NORMANDY AVE
CHICAGO IL 60634-1395

COOK COUNTY TREASURER
PO BOX 805438
CHICAGO IL 60680-4116

13184090650000/0/13/F/0000000000/2

CITY OF CHICAGO
ECONOMIC DISCLOSURE STATEMENT
AND AFFIDAVIT

SECTION I -- GENERAL INFORMATION

A. Legal name of the Disclosing Party submitting this EDS. Include d/b/a/ if applicable:

Columbia Metal Spinning Co. Inc.

Check ONE of the following three boxes:

Indicate whether the Disclosing Party submitting this EDS is:

1. [X] the Applicant
   OR
2. [ ] a legal entity holding a direct or indirect interest in the Applicant. State the legal name of the Applicant in which the Disclosing Party holds an interest: _____
   OR
3. [ ] a legal entity with a right of control (see Section II.B.1.) State the legal name of the entity in which the Disclosing Party holds a right of control: _____

B. Business address of the Disclosing Party: 4351 N. Normandy Ave
Chicago, IL 60634

C. Telephone: 773-685-2800 Fax: 773-685-4328 Email: Fred@cmspinning.com

D. Name of contact person: Fred Haberkamp

E. Federal Employer Identification No. (if you have one) _____

F. Brief description of contract, transaction or other undertaking (referred to below as the "Matter") to which this EDS pertains. (Include project number and location of property, if applicable):

Class 6(b) Property Tax Incentive Renewal PINS 13-18-409-064 & 065

G. Which City agency or department is requesting this EDS? Dept of Housing & Economic Development

If the Matter is a contract being handled by the City's Department of Procurement Services, please complete the following:

Specification # _____ and Contract # _____

SECTION II -- DISCLOSURE OF OWNERSHIP INTERESTS

A. NATURE OF THE DISCLOSING PARTY

1. Indicate the nature of the Disclosing Party:

[ ] Person
[ ] Publicly registered business corporation
[X] Privately held business corporation
[ ] Sole proprietorship
[ ] General partnership
[ ] Limited partnership
[ ] Trust
[ ] Limited liability company
[ ] Limited liability partnership
[ ] Joint venture
[ ] Not-for-profit corporation
(Is the not-for-profit corporation also a 501(c)(3))?
[ ] Yes [ ] No
[ ] Other (please specify)

2. For legal entities, the state (or foreign country) of incorporation or organization, if applicable:

Illinois

3. For legal entities not organized in the State of Illinois: Has the organization registered to do business in the State of Illinois as a foreign entity?

[ ] Yes [ ] No [X] N/A

B. IF THE DISCLOSING PARTY IS A LEGAL ENTITY:

1. List below the full names and titles of all executive officers and all directors of the entity. **NOTE:** For not-for-profit corporations, also list below all members, if any, which are legal entities. If there are no such members, write "no members." For trusts, estates or other similar entities, list below the legal titleholder(s).

If the entity is a general partnership, limited partnership, limited liability company, limited liability partnership or joint venture, list below the name and title of each general partner, managing member, manager or any other person or entity that controls the day-to-day management of the Disclosing Party. **NOTE:** Each legal entity listed below must submit an EDS on its own behalf.

Name	Title
Frederick T HaberKamp	President/Director/Secretary
Dawn R. Kolman	Vice President/Assistant Secretary/Treasurer

2. Please provide the following information concerning each person or entity having a direct or indirect beneficial interest (including ownership) in excess of 7.5% of the Disclosing Party. Examples of such an interest include shares in a corporation, partnership interest in a partnership or joint venture,

interest of a member or manager in a limited liability company, or interest of a beneficiary of a trust, estate or other similar entity. If none, state "None." NOTE: Pursuant to Section 2-154-030 of the Municipal Code of Chicago ("Municipal Code"), the City may require any such additional information from any applicant which is reasonably intended to achieve full disclosure.

Name	Business Address	Percentage Interest in the Disclosing Party
Frederick T HaberKamp	4351 N. Normandy Ave, Chgo 60634	84%
Dawn R Kolman	4351 N. Normandy Ave Chgo 60634	8%
Donald Konieczny	4351 N. Normandy Ave Chgo 60634	8%

SECTION III -- BUSINESS RELATIONSHIPS WITH CITY ELECTED OFFICIALS

Has the Disclosing Party had a "business relationship," as defined in Chapter 2-156 of the Municipal Code, with any City elected official in the 12 months before the date this EDS is signed?

[ ] Yes [X] No

If yes, please identify below the name(s) of such City elected official(s) and describe such relationship(s):

SECTION IV -- DISCLOSURE OF SUBCONTRACTORS AND OTHER RETAINED PARTIES

The Disclosing Party must disclose the name and business address of each subcontractor, attorney, lobbyist, accountant, consultant and any other person or entity whom the Disclosing Party has retained or expects to retain in connection with the Matter, as well as the nature of the relationship, and the total amount of the fees paid or estimated to be paid. The Disclosing Party is not required to disclose employees who are paid solely through the Disclosing Party's regular payroll.

"Lobbyist" means any person or entity who undertakes to influence any legislative or administrative action on behalf of any person or entity other than: (1) a not-for-profit entity, on an unpaid basis, or (2) himself. "Lobbyist" also means any person or entity any part of whose duties as an employee of another includes undertaking to influence any legislative or administrative action.

If the Disclosing Party is uncertain whether a disclosure is required under this Section, the Disclosing Party must either ask the City whether disclosure is required or make the disclosure.

Name (indicate whether retained or anticipated to be retained)	Business Address	Relationship to Disclosing Party (subcontractor, attorney, lobbyist, etc.)	Fees (indicate whether paid or estimated.) NOTE: "hourly rate" or "t.b.d." is not an acceptable response.

(Add sheets if necessary)

[X] Check here if the Disclosing Party has not retained, nor expects to retain, any such persons or entities.

SECTION V -- CERTIFICATIONS

A. COURT-ORDERED CHILD SUPPORT COMPLIANCE

Under Municipal Code Section 2-92-415, substantial owners of business entities that contract with the City must remain in compliance with their child support obligations throughout the contract's term.

Has any person who directly or indirectly owns 10% or more of the Disclosing Party been declared in arrearage on any child support obligations by any Illinois court of competent jurisdiction?

[ ] Yes [X] No [ ] No person directly or indirectly owns 10% or more of the Disclosing Party.

If "Yes," has the person entered into a court-approved agreement for payment of all support owed and is the person in compliance with that agreement?

[ ] Yes [ ] No

B. FURTHER CERTIFICATIONS

1. Pursuant to Municipal Code Chapter 1-23, Article I ("Article I")(which the Applicant should consult for defined terms (e.g., "doing business") and legal requirements), if the Disclosing Party submitting this EDS is the Applicant and is doing business with the City, then the Disclosing Party certifies as follows: (i) neither the Applicant nor any controlling person is currently indicted or charged with, or has admitted guilt of, or has ever been convicted of, or placed under supervision for, any criminal offense involving actual, attempted, or conspiracy to commit bribery, theft, fraud, forgery, perjury, dishonesty or deceit against an officer or employee of the City or any sister agency; and (ii) the Applicant understands and acknowledges that compliance with Article I is a continuing requirement for doing business with the City. NOTE: If Article I applies to the Applicant, the permanent compliance timeframe in Article I supersedes some five-year compliance timeframes in certifications 2 and 3 below.

2. The Disclosing Party and, if the Disclosing Party is a legal entity, all of those persons or entities identified in Section II.B.1. of this EDS:

a. are not presently debarred, suspended, proposed for debarment, declared ineligible or voluntarily excluded from any transactions by any federal, state or local unit of government;

b. have not, within a five-year period preceding the date of this EDS, been convicted of a criminal offense, adjudged guilty, or had a civil judgment rendered against them in connection with: obtaining, attempting to obtain, or performing a public (federal, state or local) transaction or contract under a public transaction; a violation of federal or state antitrust statutes; fraud; embezzlement; theft; forgery; bribery; falsification or destruction of records; making false statements; or receiving stolen property;

c. are not presently indicted for, or criminally or civilly charged by, a governmental entity (federal, state or local) with committing any of the offenses set forth in clause B.2.b. of this Section V;

d. have not, within a five-year period preceding the date of this EDS, had one or more public transactions (federal, state or local) terminated for cause or default; and

e. have not, within a five-year period preceding the date of this EDS, been convicted, adjudged guilty, or found liable in a civil proceeding, or in any criminal or civil action, including actions concerning environmental violations, instituted by the City or by the federal government, any state, or any other unit of local government.

3. The certifications in subparts 3, 4 and 5 concern:

• the Disclosing Party;
• any "Contractor" (meaning any contractor or subcontractor used by the Disclosing Party in connection with the Matter, including but not limited to all persons or legal entities disclosed under Section IV, "Disclosure of Subcontractors and Other Retained Parties");
• any "Affiliated Entity" (meaning a person or entity that, directly or indirectly: controls the Disclosing Party, is controlled by the Disclosing Party, or is, with the Disclosing Party, under common control of another person or entity. Indicia of control include, without limitation: interlocking management or ownership; identity of interests among family members, shared facilities and equipment; common use of employees; or organization of a business entity following the ineligibility of a business entity to do business with federal or state or local government, including the City, using substantially the same management, ownership, or principals as the ineligible entity); with respect to Contractors, the term Affiliated Entity means a person or entity that directly or indirectly controls the Contractor, is controlled by it, or, with the Contractor, is under common control of another person or entity;
• any responsible official of the Disclosing Party, any Contractor or any Affiliated Entity or any other official, agent or employee of the Disclosing Party, any Contractor or any Affiliated Entity, acting pursuant to the direction or authorization of a responsible official of the Disclosing Party, any Contractor or any Affiliated Entity (collectively "Agents").

Neither the Disclosing Party, nor any Contractor, nor any Affiliated Entity of either the Disclosing Party or any Contractor nor any Agents have, during the five years before the date this EDS is signed, or, with respect to a Contractor, an Affiliated Entity, or an Affiliated Entity of a Contractor during the five years before the date of such Contractor's or Affiliated Entity's contract or engagement in connection with the Matter:

a. bribed or attempted to bribe, or been convicted or adjudged guilty of bribery or attempting to bribe, a public officer or employee of the City, the State of Illinois, or any agency of the federal government or of any state or local government in the United States of America, in that officer's or employee's official capacity;

b. agreed or colluded with other bidders or prospective bidders, or been a party to any such agreement, or been convicted or adjudged guilty of agreement or collusion among bidders or prospective bidders, in restraint of freedom of competition by agreement to bid a fixed price or otherwise; or

c. made an admission of such conduct described in a. or b. above that is a matter of record, but have not been prosecuted for such conduct; or

d. violated the provisions of Municipal Code Section 2-92-610 (Living Wage Ordinance).

4. Neither the Disclosing Party, Affiliated Entity or Contractor, or any of their employees, officials, agents or partners, is barred from contracting with any unit of state or local government as a result of engaging in or being convicted of (1) bid-rigging in violation of 720 ILCS 5/33E-3; (2) bid-rotating in violation of 720 ILCS 5/33E-4; or (3) any similar offense of any state or of the United States of America that contains the same elements as the offense of bid-rigging or bid-rotating.

5. Neither the Disclosing Party nor any Affiliated Entity is listed on any of the following lists maintained by the Office of Foreign Assets Control of the U.S. Department of the Treasury or the Bureau of Industry and Security of the U.S. Department of Commerce or their successors: the Specially Designated Nationals List, the Denied Persons List, the Unverified List, the Entity List and the Debarred List.

6. The Disclosing Party understands and shall comply with the applicable requirements of Chapters 2-55 (Legislative Inspector General), 2-56 (Inspector General) and 2-156 (Governmental Ethics) of the Municipal Code.

7. If the Disclosing Party is unable to certify to any of the above statements in this Part B (Further Certifications), the Disclosing Party must explain below:

_____

_____

_____

_____

If the letters "NA," the word "None," or no response appears on the lines above, it will be conclusively presumed that the Disclosing Party certified to the above statements.

8. To the best of the Disclosing Party's knowledge after reasonable inquiry, the following is a complete list of all current employees of the Disclosing Party who were, at any time during the 12-month period preceding the execution date of this EDS, an employee, or elected or appointed official, of the City of Chicago (if none, indicate with "N/A" or "none").

9. To the best of the Disclosing Party's knowledge after reasonable inquiry, the following is a complete list of all gifts that the Disclosing Party has given or caused to be given, at any time during the 12-month period preceding the execution date of this EDS, to an employee, or elected or appointed official, of the City of Chicago. For purposes of this statement, a "gift" does not include: (i) anything made generally available to City employees or to the general public, or (ii) food or drink provided in the course of official City business and having a retail value of less than $20 per recipient (if none, indicate with "N/A" or "none"). As to any gift listed below, please also list the name of the City recipient.

C. CERTIFICATION OF STATUS AS FINANCIAL INSTITUTION

1. The Disclosing Party certifies that the Disclosing Party (check one)

[ ] is [X] is not

a "financial institution" as defined in Section 2-32-455(b) of the Municipal Code.

2. If the Disclosing Party IS a financial institution, then the Disclosing Party pledges:

"We are not and will not become a predatory lender as defined in Chapter 2-32 of the Municipal Code. We further pledge that none of our affiliates is, and none of them will become, a predatory lender as defined in Chapter 2-32 of the Municipal Code. We understand that becoming a predatory lender or becoming an affiliate of a predatory lender may result in the loss of the privilege of doing business with the City."

If the Disclosing Party is unable to make this pledge because it or any of its affiliates (as defined in Section 2-32-455(b) of the Municipal Code) is a predatory lender within the meaning of Chapter 2-32 of the Municipal Code, explain here (attach additional pages if necessary):

comply with these disclosure requirements may make any contract entered into with the City in connection with the Matter voidable by the City.

X 1. The Disclosing Party verifies that the Disclosing Party has searched any and all records of the Disclosing Party and any and all predecessor entities regarding records of investments or profits from slavery or slaveholder insurance policies during the slavery era (including insurance policies issued to slaveholders that provided coverage for damage to or injury or death of their slaves), and the Disclosing Party has found no such records.

____2. The Disclosing Party verifies that, as a result of conducting the search in step 1 above, the Disclosing Party has found records of investments or profits from slavery or slaveholder insurance policies. The Disclosing Party verifies that the following constitutes full disclosure of all such records, including the names of any and all slaves or slaveholders described in those records:

_____

_____

_____

_____

SECTION VI -- CERTIFICATIONS FOR FEDERALLY FUNDED MATTERS

NOTE: If the Matter is federally funded, complete this Section VI. **If the Matter is not federally funded,** proceed to Section VII. For purposes of this Section VI, tax credits allocated by the City and proceeds of debt obligations of the City are not federal funding.

A. CERTIFICATION REGARDING LOBBYING

1. List below the names of all persons or entities registered under the federal Lobbying Disclosure Act of 1995 who have made lobbying contacts on behalf of the Disclosing Party with respect to the Matter: (Add sheets if necessary):

_____

_____

_____

(If no explanation appears or begins on the lines above, or if the letters "NA" or if the word "None" appear, it will be conclusively presumed that the Disclosing Party means that NO persons or entities registered under the Lobbying Disclosure Act of 1995 have made lobbying contacts on behalf of the Disclosing Party with respect to the Matter.)

2. The Disclosing Party has not spent and will not expend any federally appropriated funds to pay any person or entity listed in Paragraph A.1. above for his or her lobbying activities or to pay any person or entity to influence or attempt to influence an officer or employee of any agency, as defined by applicable federal law, a member of Congress, an officer or employee of Congress, or an employee of a member of Congress, in connection with the award of any federally funded contract, making any federally funded grant or loan, entering into any cooperative agreement, or to extend, continue, renew, amend, or modify any federally funded contract, grant, loan, or cooperative agreement.

3. The Disclosing Party will submit an updated certification at the end of each calendar quarter in which there occurs any event that materially affects the accuracy of the statements and information set forth in paragraphs A.1. and A.2. above.

4. The Disclosing Party certifies that either: (i) it is not an organization described in section 501(c)(4) of the Internal Revenue Code of 1986; or (ii) it is an organization described in section 501(c)(4) of the Internal Revenue Code of 1986 but has not engaged and will not engage in "Lobbying Activities".

5. If the Disclosing Party is the Applicant, the Disclosing Party must obtain certifications equal in form and substance to paragraphs A.1. through A.4. above from all subcontractors before it awards any subcontract and the Disclosing Party must maintain all such subcontractors' certifications for the duration of the Matter and must make such certifications promptly available to the City upon request.

B. CERTIFICATION REGARDING EQUAL EMPLOYMENT OPPORTUNITY

If the Matter is federally funded, federal regulations require the Applicant and all proposed subcontractors to submit the following information with their bids or in writing at the outset of negotiations.

Is the Disclosing Party the Applicant?

[ ] Yes [ ] No

If "Yes," answer the three questions below:

1. Have you developed and do you have on file affirmative action programs pursuant to applicable federal regulations? (See 41 CFR Part 60-2.)
[ ] Yes [ ] No

2. Have you filed with the Joint Reporting Committee, the Director of the Office of Federal Contract Compliance Programs, or the Equal Employment Opportunity Commission all reports due under the applicable filing requirements?
[ ] Yes [ ] No

3. Have you participated in any previous contracts or subcontracts subject to the equal opportunity clause?
[ ] Yes [ ] No

If you checked "No" to question 1. or 2. above, please provide an explanation:

_____

_____

SECTION VII -- ACKNOWLEDGMENTS, CONTRACT INCORPORATION, COMPLIANCE, PENALTIES, DISCLOSURE

The Disclosing Party understands and agrees that:

A. The certifications, disclosures, and acknowledgments contained in this EDS will become part of any contract or other agreement between the Applicant and the City in connection with the Matter, whether procurement, City assistance, or other City action, and are material inducements to the City's execution of any contract or taking other action with respect to the Matter. The Disclosing Party understands that it must comply with all statutes, ordinances, and regulations on which this EDS is based.

B. The City's Governmental Ethics and Campaign Financing Ordinances, Chapters 2-156 and 2-164 of the Municipal Code, impose certain duties and obligations on persons or entities seeking City contracts, work, business, or transactions. The full text of these ordinances and a training program is available on line at www.cityofchicago.org/Ethics, and may also be obtained from the City's Board of Ethics, 740 N.

Sedgwick St., Suite 500, Chicago, IL 60610, (312) 744-9660. The Disclosing Party must comply fully with the applicable ordinances.

C. If the City determines that any information provided in this EDS is false, incomplete or inaccurate, any contract or other agreement in connection with which it is submitted may be rescinded or be void or voidable, and the City may pursue any remedies under the contract or agreement (if not rescinded or void), at law, or in equity, including terminating the Disclosing Party's participation in the Matter and/or declining to allow the Disclosing Party to participate in other transactions with the City. Remedies at law for a false statement of material fact may include incarceration and an award to the City of treble damages.

D. It is the City's policy to make this document available to the public on its Internet site and/or upon request. Some or all of the information provided on this EDS and any attachments to this EDS may be made available to the public on the Internet, in response to a Freedom of Information Act request, or otherwise. By completing and signing this EDS, the Disclosing Party waives and releases any possible rights or claims which it may have against the City in connection with the public release of information contained in this EDS and also authorizes the City to verify the accuracy of any information submitted in this EDS.

E. The information provided in this EDS must be kept current. In the event of changes, the Disclosing Party must supplement this EDS up to the time the City takes action on the Matter. If the Matter is a contract being handled by the City's Department of Procurement Services, the Disclosing Party must update this EDS as the contract requires. **NOTE:** With respect to Matters subject to Article I of Chapter 1-23 of the Municipal Code (imposing **PERMANENT INELIGIBILITY** for certain specified offenses), the information provided herein regarding eligibility must be kept current for a longer period, as required by Chapter 1-23 and Section 2-154-020 of the Municipal Code.

The Disclosing Party represents and warrants that:

F.1. The Disclosing Party is not delinquent in the payment of any tax administered by the Illinois Department of Revenue, nor are the Disclosing Party or its Affiliated Entities delinquent in paying any fine, fee, tax or other charge owed to the City. This includes, but is not limited to, all water charges, sewer charges, license fees, parking tickets, property taxes or sales taxes.

F.2 If the Disclosing Party is the Applicant, the Disclosing Party and its Affiliated Entities will not use, nor permit their subcontractors to use, any facility listed by the U.S. E.P.A. on the federal Excluded Parties List System ("EPLS") maintained by the U. S. General Services Administration.

F.3 If the Disclosing Party is the Applicant, the Disclosing Party will obtain from any contractors/subcontractors hired or to be hired in connection with the Matter certifications equal in form and substance to those in F.1. and F.2. above and will not, without the prior written consent of the City, use any such contractor/subcontractor that does not provide such certifications or that the Disclosing Party has reason to believe has not provided or cannot provide truthful certifications.

NOTE: If the Disclosing Party cannot certify as to any of the items in F.1., F.2. or F.3. above, an explanatory statement must be attached to this EDS.

CERTIFICATION

Under penalty of perjury, the person signing below: (1) warrants that he/she is authorized to execute this EDS and Appendix A (if applicable) on behalf of the Disclosing Party, and (2) warrants that all certifications and statements contained in this EDS and Appendix A (if applicable) are true, accurate and complete as of the date furnished to the City.

Columbia Metal Spinning Co Inc.
(Print or type name of Disclosing Party)

By: Fred Haberkamp
(Sign here)

Fred Haberkamp
(Print or type name of person signing)

President
(Print or type title of person signing)

Signed and sworn to before me on (date) 11/6/13,
at Cook County, Illinois (state).

Dawn R. Kolman Notary Public.

Commission expires: 6/26/15.

OFFICIAL SEAL
Dawn R Kolman
Notary Public, State of Illinois
My Commission Expires 06/26/2015

CITY OF CHICAGO
ECONOMIC DISCLOSURE STATEMENT AND AFFIDAVIT
APPENDIX A

FAMILIAL RELATIONSHIPS WITH ELECTED CITY OFFICIALS AND DEPARTMENT HEADS

This Appendix is to be completed only by (a) the Applicant, and (b) any legal entity which has a direct ownership interest in the Applicant exceeding 7.5 percent. It is not to be completed by any legal entity which has only an indirect ownership interest in the Applicant.

Under Municipal Code Section 2-154-015, the Disclosing Party must disclose whether such Disclosing Party or any "Applicable Party" or any Spouse or Domestic Partner thereof currently has a "familial relationship" with any elected city official or department head. A "familial relationship" exists if, as of the date this EDS is signed, the Disclosing Party or any "Applicable Party" or any Spouse or Domestic Partner thereof is related to the mayor, any alderman, the city clerk, the city treasurer or any city department head as spouse or domestic partner or as any of the following, whether by blood or adoption: parent, child, brother or sister, aunt or uncle, niece or nephew, grandparent, grandchild, father-in-law, mother-in-law, son-in-law, daughter-in-law, stepfather or stepmother, stepson or stepdaughter, stepbrother or stepsister or half-brother or half-sister.

"Applicable Party" means (1) all executive officers of the Disclosing Party listed in Section II.B.1.a.; if the Disclosing Party is a corporation; all partners of the Disclosing Party, if the Disclosing Party is a general partnership; all general partners and limited partners of the Disclosing Party, if the Disclosing Party is a limited partnership; all managers, managing members and members of the Disclosing Party, if the Disclosing Party is a limited liability company; (2) all principal officers of the Disclosing Party; and (3) any person having more than a 7.5 percent ownership interest in the Disclosing Party. "Principal officers" means the president, chief operating officer, executive director, chief financial officer, treasurer or secretary of a legal entity or any person exercising similar authority.

Does the Disclosing Party or any "Applicable Party" or any Spouse or Domestic Partner thereof currently have a "familial relationship" with an elected city official or department head?

[ ] Yes [X] No

If yes, please identify below (1) the name and title of such person, (2) the name of the legal entity to which such person is connected; (3) the name and title of the elected city official or department head to whom such person has a familial relationship, and (4) the precise nature of such familial relationship.

City of Chicago

O2015-8340

Office of the City Clerk

Document Tracking Sheet

Meeting Date:	11/18/2015
Sponsor(s):	Dowell (3)
Type:	Ordinance
Title:	Closed to vehicular traffic on portion of S Calumet Ave
Committee(s) Assignment:	Committee on Transportation and Public Way

Transp.

PUBLIC STREET CLOSING

BE IT ORDAINED BY THE CITY COUNCIL OF THE CITY OF CHICAGO:

SECTION 1. **THAT PART OF SOUTH CALUMET AVENUE, 66 FOOT WIDE RIGHT OF WAY, LYING SOUTH OF EAST 43RD STREET AND NORTH OF EAST 44TH STREET DESCRIBED AS FOLLOWS: BEGINNING AT A POINT ON THE EAST RIGHT OF WAY LINE OF SOUTH CALUMET AVENUE 74.20 FEET SOUTH OF THE NORTHWEST CORNER OF LOT 15 IN H. HONORE'S SUBDIVISION OF PART OF THE NORTHEAST QUARTER OF THE NORTHEAST QUARTER OF THE SOUTHWEST QUARTER OF SECTION 3, TOWNSHIP 38 NORTH, RANGE 13 EAST OF THE THIRD PRINCIPAL MERIDIAN PER DOCUMENT 85080 RECORDED FEBRUARY 20, 1873; THENCE SOUTH 01 DEGREE 46 MINUTES 27 SECONDS EAST ALONG SAID EAST LINE OF SOUTH CALUMET AVENUE, 232.19 FEET TO A POINT OF CURVATURE; THENCE WESTERLY ALONG THE ARC OF A CURVE, CONCAVE SOUTH, HAVING A RADIUS OF 33.00 FEET, HAVING A CHORD BEARING SOUTH 88 DEGREES 13 MINUTES 33 SECONDS WEST, FOR A DISTANCE OF 103.67 FEET TO A POINT OF TANGENCY ON THE WEST RIGHT OF WAY LINE OF SOUTH CALUMET AVENUE; THENCE NORTH 01 DEGREE 46 MINUTES 27 SECONDS WEST ALONG SAID WEST LINE OF SOUTH CALUMET AVENUE, 232.19 FEET TO A POINT OF CURVATURE; THENCE EASTERLY ALONG THE ARC OF A CURVE CONCAVE NORTH, HAVING A RADIUS OF 33.00 FEET, HAVING A CHORD BEARING NORTH 88 DEGREES 13 MINUTES 33 SECONDS EAST FOR A DISTANCE OF 103.67 FEET TO A POINT OF TANGENCY ON SAID EAST RIGHT OF WAY LINE OF SOUTH CALUMET AVENUE AND THE POINT OF BEGINNING, ALL IN COOK COUNTY, ILLINOIS, SAID PARCEL OF LAND HEREIN DESCRIBED CONTAINS 11,903 SQUARE FEET OR 0.273 ACRES, MORE OR LESS** as shaded and legally described by the words "HEREBY CLOSED TO VEHICULAR TRAFFIC" on the plat hereto attached as Exhibit A, which plat for greater certainty, is hereby made a part of this ordinance, be and the same is hereby closed to vehicular traffic except for a lane which shall be provided in said street for fire, police and other emergency vehicles, inasmuch as the same is intended for public park use by the Chicago Park District (Hadiya Pendleton Park), and the public interest will be subserved by such closing.

SECTION 2. The closure herein contemplated is made with the express condition that all utilities as currently situated in the public way herein closed, shall have unimpeded ingress and egress for the repair and maintenance of their facilities, and that no permanent structures or trees shall be placed over said facilities, or current soil grades changed by the Chicago Park District, without the express written pre-review and approval of the involved respective utility. The Chicago Park District shall also be responsible for the repair renewal or replacement of the park-owned physical improvements on the area herein closed, that may be damaged in association with said utilities exercising their easement rights.

SECTION 3. The closure herein provided for is made upon the express condition that within 180 days after the passage of this ordinance, the Chicago Park District shall deposit in the City Treasury of the City of Chicago, a sum sufficient to defray the costs of removing paving and curb returns, and constructing sidewalk with the most current version of the Chicago Department of Transportation's *Regulations for Opening, Repair and Construction in the Public Way* and its appendices, and in agreement with the executed Duty to Build Agreement attached herein and made a part of this ordinance as Exhibit B.

SECTION 4. This ordinance shall take effect and be in force from and after its passage and publication.

Closure Approved:

Rebekah Scheinfeld
Commissioner
Department of Transportation

Approved as to Form and Legality

Richard Wendy
Deputy Corporation Counsel

Honorable Pat Dowell
Alderman, 3rd Ward

EXHIBIT "A"


PLAT OF CLOSURE

OF PART OF S. CALUMET AVE

LEGAL DESCRIPTION

THAT PART OF SOUTH CALUMET AVENUE, 66 FOOT WIDE RIGHT OF WAY, LYING SOUTH OF EAST 43RD STREET AND NORTH OF EAST 44TH STREET DESCRIBED AS FOLLOWS: BEGINNING AT A POINT ON THE EAST RIGHT OF WAY LINE OF SOUTH CALUMET AVENUE 74.20 FEET SOUTH OF THE NORTHWEST CORNER OF LOT 15 IN H HONORE'S SUBDIVISION OF PART OF THE NORTHEAST QUARTER OF THE NORTHEAST QUARTER OF THE SOUTHWEST QUARTER OF SECTION 3, TOWNSHIP 38 NORTH, RANGE 13 EAST OF THE THIRD PRINCIPAL MERIDIAN PER DOCUMENT 85080 RECORDED FEBRUARY 20, 1873; THENCE SOUTH 01 DEGREE 46 MINUTES 27 SECONDS EAST ALONG SAID EAST LINE OF SOUTH CALUMET AVENUE, 232.19 FEET TO A POINT OF CURVATURE, THENCE WESTERLY ALONG THE ARC OF A CURVE, CONCAVE SOUTH, HAVING A RADIUS OF 33.00 FEET, HAVING A CHORD BEARING SOUTH 88 DEGREES 13 MINUTES 33 SECONDS WEST, FOR A DISTANCE OF 103.67 FEET TO A POINT OF TANGENCY ON THE WEST RIGHT OF WAY LINE OF SOUTH CALUMET AVENUE; THENCE NORTH 01 DEGREE 46 MINUTES 27 SECONDS WEST ALONG SAID WEST LINE OF SOUTH CALUMET AVENUE, 232.19 FEET TO A POINT OF CURVATURE; THENCE EASTERLY ALONG THE ARC OF A CURVE CONCAVE NORTH, HAVING A RADIUS OF 33.00 FEET, HAVING A CHORD BEARING NORTH 88 DEGREES 13 MINUTES 33 SECONDS EAST FOR A DISTANCE OF 103.67 FEET TO A POINT OF TANGENCY ON SAID EAST RIGHT OF WAY LINE OF SOUTH CALUMET AVENUE AND THE POINT OF BEGINNING, ALL IN COOK COUNTY, ILLINOIS.

SAID PARCEL OF LAND HEREIN DESCRIBED CONTAINS 11,903 SQUARE FEET OR 0.273 ACRES, MORE OR LESS

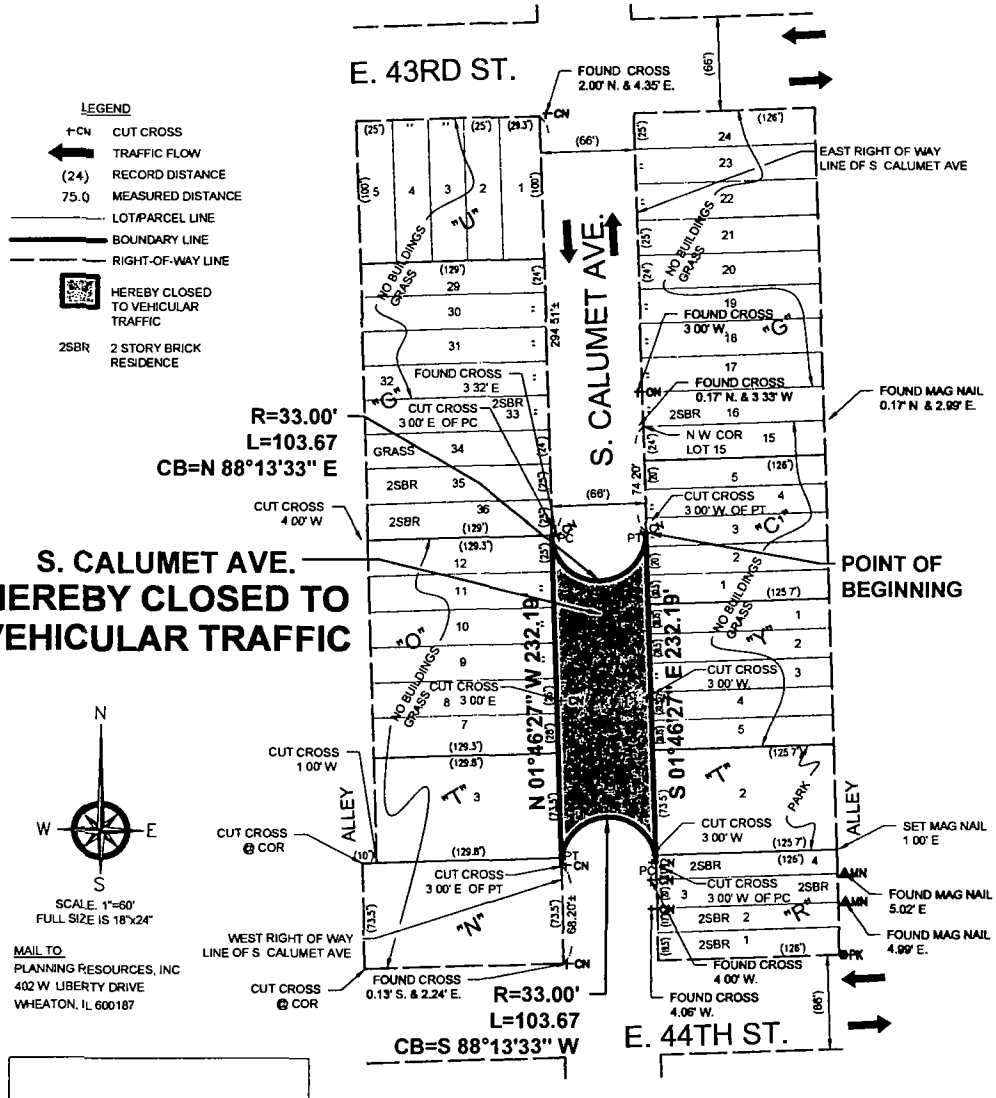

MAIL TO
PLANNING RESOURCES, INC
402 W LIBERTY DRIVE
WHEATON, IL 60187

GENERAL NOTES

1 THE SURVEY SHOWN HEREON IS A PORTION OF A SURVEY PERFORMED BY ENVIRONMENTAL DESIGN INTERNATIONAL AND COMPLETED OCTOBER 21ST, 2014 NO ADDITIONAL FIELD WORK WAS PERFORMED FOR THE COMPLETION OF THIS SURVEY

2 NO DIMENSIONS SHALL BE DERIVED FROM SCALE MEASUREMENT

3 BEARINGS ARE BASED ON ILLINOIS STATE PLANE COORDINATE SYSTEM, NAD83 (2011), EAST ZONE

4 ALL DIMENSIONS ARE GIVEN IN FEET AND DECIMAL PARTS THEREOF

5 PROPERTY SHOWN HEREON LIES IN ZONES RM-5 AND POS-2 PER CITY OF CHICAGO ZONING MAP AS VIEWED ON THE CITY OF CHICAGO WEBSITE ON MARCH 17, 2015

"G"
H HONORE'S SUB OF PART OF N E 1/4, N E 1/4, S W 1/4 SEC 3 & ETC
REC FEB 20, 1873 DOC #85080

"N"
CO CLERK'S SUB OF UNSUBDIVIDED LANDS IN S W 1/4 SEC 3 & ETC
REC MAR 11, 1885 DOC # 608,776

"O"
A E KENT'S SUB OF LOT 12 CO CLERK'S SUB OF UNSUBDIVIDED LANDS IN S W 1/4 SEC 3
REC NOV 1, 1889 DOC # 1,179,310

"R"
SUB OF THAT PART OF LOT 14 CO CLERK'S SUB OF UNSUBDIVIDED LANDS IN S W 1/4 SEC 3 & ETC , LYING E OF CALUMET AVE & W OF THE 166FT OF GRAND BLVD
REC FEB 7, 1890 DOC #1,219,533

"T"
STEELE'S SUB OF PART OF N E 1/4, N E 1/4, S W 1/4 SEC 3 SURVEY CERT - N 1/2 OF THE FOLLOWING BEG AT THE N W COR OF GRAND BLVD AND 44TH STREET, THENCE N 147 FT , THENCE W PARALLEL WITH N LINE OF 44TH ST TO W TO BEG ALSO W 16 FT OF E 165 7 FT OF S 1/2 OF ABOVE
REC APRIL 17, 1890 DOC #1,252,806

"U"
SUB OF LOTS 25 TO 28 IN HONORE'S SUB OF PART OF N E 1/4, N E 1/4, S W 1/4, SEC 3
REC NOV 26, 1890 DOC #1,378,771

"Y"
J C BEIFELD'S SUB OF LOTS 3, 4, 5, & 6 IN A E KENT'S SUB OF LOT 12 CO CLERK'S SUB OF UNSUBDIVIDED LANDS IN S W 1/4, SEC 3 & ETC
REC DEC 5, 1891 DOC #1,578,949

"C"
"BAILEY'S CALUMET AVE AVE " A SUB OF LOTS 1 & 2 OF A E KENT/S SUB OF LOT 12 COUNTY CLERK'S SUB & ETC , AND THE N 6 INCHES OF LOT 1 OF J C BEIFELD'S SUB OF LOTS 3, 4, 5, & 6 IN SAID A E KENT'S SUB AND LOTS 13 & 14 OF H HONORE'S SUB IN N E 1/4 OF S W 1/4 SEC 3 & ETC
REC DEC 13, 1895 DOC #2,320,873

STATE OF ILLINOIS)
)SS
COUNTY OF COOK)

WE, ENVIRONMENTAL DESIGN INTERNATIONAL, INC , ILLINOIS PROFESSIONAL DESIGN FIRM NO 184-001224, HEREBY CERTIFY THAT THIS PLAT WAS PREPARED FROM EXISTING PLATS AND RECORDS FOR THE PURPOSE INDICATED HEREON

GIVEN UNDER MY HAND AND SEAL THIS 19 DAY OF OCTOBER 20 15 IN CHICAGO, ILLINOIS

ENVIRONMENTAL DESIGN INTERNATIONAL, INC

THIS PROFESSIONAL SERVICE CONFORMS TO THE CURRENT ILLINOIS MINIMUM STANDARDS FOR A BOUNDARY SURVEY

STEVEN BARCZAK, IPLS NO 035 003269
LICENSE EXPIRES 11/30/2016

PROFESSIONAL LAND SURVEYOR
STEVEN BARCZAK NO. 3269 CHICAGO
STATE OF ILLINOIS

Oct. 27, 2015

C.D.O.T.

CDOT # 03-03-15-3704

Environmental Design International inc. Civil, Survey Environmental and Construction Inspection Services 33 W MONROE STREET SUITE 1625, CHICAGO, IL 60603 Ph (312) 345-1400 Fax (312)345-0529 www.envdesign.com Excellence, Dedication, Innovation	DRAWN BY: MDT	APPROVED BY SB/MTR	PREPARED FOR: PLANNING RESOURCES, INC 402 W LIBERTY DRIVE WHEATON, IL 60187	PROJECT PLAT OF CLOSURE S. CALUMET AVE.	ILLINOIS PROFESSIONAL DESIGN FIRM LICENSE NO 184-001224 EXP. 4/30/17
	DATE: 09/22/2015	PROJ. No: 1876 001			
	DWG No: 1876 001	CREW CHIEF: N/A			

PLOT DATE: 10/19/2015 3:08 PM PLOTTED BY: STEVEN BARCZAK

L:\1876 Planning Resources\1876 001 Buchtrem Park Expansion\Survey\03 CAD\1876 001Plat Of Closure.dwg 10/19/2015 3:05 PM

EXHIBIT B Bickthorn

IF YOUR PROJECT INCLUDES THE DEDICATION OF A NEW STREET/ALLEY, PLEASE COMPLETE THE BELOW FORM

The below document must be reproduced on the applicant's letterhead, executed by same, and notarized:

DUTY TO BUILD AGREEMENT FOR CREATION OF A NEW ALLEY/STREET

In support of my current application with the Chicago Department of Transportation's Maps and Plats Unit, for a dedication of my private property, I hereby state that I am the applicant or the company agent for the applicant company involved in the project, and that I have the authority to agree to the below terms of the dedication. Please initial:

_____ I am aware that I am responsible for the construction of all public and private rights of way (streets, alleys, etc) described on the Plat of ~~Dedication~~ Closure.

_____ I further understand that all rights of way (both public and private) must be built to City specifications as detailed in CDOT's Regulation for Openings, Construction and Repair in the Public Way.

_____ Lastly, I understand that construction deposits will be required to assure that the work is done correctly. An inspection will be conducted by the City upon completion of the work. The City of Chicago reserves the right to require demolition and reinstallation of any facilities that are judged to be sub par or that do not adhere to the City's standards.

Signed: _____ Date: 5-4-15

Printed name: Rob Rejman Title: Director of Planning and Construction

Organization: Chicago Park District

541 N. Fairbanks, Ct., Chicago, IL 60611, Phone/fax: 312-742-4685/312-742-5347

Email: rob.rejman@chicagoparkdistrict.com

Notary:

OFFICIAL SEAL
ADRIENNE THOMAS
Notary Public - State of Illinois
My Commission Expires Nov 8, 2016

Signed: _____ Date: 5/4/15

City of Chicago

R2015-909

Office of the City Clerk

Document Tracking Sheet

Meeting Date:	11/18/2015
Sponsor(s):	Cardenas (12) Sadlowski Garza (10) Solis (25) Munoz (22)
Type:	Resolution
Title:	Illinois General Assembly urged to pass legislation ensuring that every Illinois resident has access to affordable and comprehensive health insurance
Committee(s) Assignment:	Committee on Health and Environmental Protection

Health

Resolution to ensure Illinois's future by insuring all Illinoisans

WHEREAS, 21.8% of all business owners in Illinois are immigrants generating $5.4 billion in total net business income each year and that Latinos and Asians in Illinois have annual purchasing power of $77.5 billion and that undocumented immigrants in Illinois pay state and local taxes and make full contribution to the Social Security Trust Fund.

WHEREAS, Illinois, California, Massachusetts, Washington, New York, and Washington D.C. all provide health insurance to children regardless of immigration status.

WHEREAS, Representative Luis Gutiérrez of the 4th Congressional District of Illinois, introduced H.R. 3659, The Exchange Inclusion for a Healthy America Act of 2015, in the 114th Congress, which if enacted would give individuals, regardless of their immigration status, access to the private health insurance marketplaces created under the Patient Protection and Affordable Care Act.

WHEREAS, Hillary Clinton, Martin O'Malley, Bernie Sanders - candidates for the office of President of the United States in 2016 have publicly endorsed state and federal policies that provide access to health insurance for immigrants, including undocumented children and their families.

WHEREAS, Illinois welcomes people of all races, ethnicities, religions and nationalities.

WHEREAS, there are more than 1.1 million uninsured Illinois residents, including more than 300,000 immigrants who currently do not have a pathway to affordable health insurance coverage.

WHEREAS, Illinois ensures that low-income children and pregnant women regardless of immigration status have access to quality health insurance through its All Kids and Moms & Babies health insurance programs.

WHEREAS, Illinois ensures that all eligible drivers in Illinois are able to obtain a driver's license regardless of immigration status and the Illinois General Assembly enacted the Illinois DREAM Act, a historic law opening educational opportunities for Illinois children.

WHEREAS, in cities across Illinois, especially in Chicago, immigrant family-owned small businesses contribute to the vitality of their communities, with restaurants, markets, shops, and other goods and services representing diverse nationalities and ethnicities.

WHEREAS, Chicago aspires to be the world's most immigrant-friendly city and the Chicago New Americans Plan aims to "welcome immigrants and maximize the contribution they make" to Chicago.

WHEREAS, an estimated half million undocumented immigrants reside in Illinois, and they are a vital part of the cultural and economic fabric of our community, participating in our state's workforce and paying more than half a billion dollars in state and local taxes annually.

WHEREAS, undocumented adult residents are currently ineligible for Illinois' Medicaid program, even if living in extreme poverty, and undocumented residents are not allowed to purchase private health insurance -- even at fullprice -- in the Get Covered Illinois health insurance marketplace.

WHEREAS, uninsured residents who, by age, illness or accident, must resort to emergency care in hospitals or rely on over-burdened federally qualified health care providers and/or charity care as their main sources of health care.

WHEREAS, this lack of access to health insurance often results in forgoing or delaying necessary health care, which in turn, delays detection of disease, worsens chronic conditions, and results in irregular and uncoordinated primary health care and no true medical home.

WHEREAS, Illinois has a moral and economic interest in providing coordinated primary and preventive care early, rather than more expensive and intrusive care when it is too late.

WHEREAS, expanding health insurance coverage to undocumented adult immigrants would contribute to better access to care, increased use of preventive services, better management of chronic illness and, eventually, longer and healthier lives.

WHEREAS, expanding health insurance coverage to undocumented adult immigrants would prevent major financial crisis for individuals and families by reducing consumer bankruptcies due to medical debt.

WHEREAS, more than two out of five of undocumented adults live in families with children, providing access to health coverage for parents provides children with better care from healthier parents and boosts children's financial security.

WHEREAS, expanding health insurance coverage to undocumented adult immigrants would allow the government to recoup a portion of any health insurance investment in the form of higher future tax payments.

WHEREAS, expanding health insurance coverage to undocumented adult immigrants would create a healthier pool of employees, who take fewer sick days and are more productive.

WHEREAS, expanding health insurance coverage to undocumented adult immigrants would reduce the number of uninsured patients seen in hospitals and by other medical providers and therefore reduce uncompensated care costs.

WHEREAS, expanding health insurance coverage to undocumented adult immigrants would reduce the burden on local governments, such as the City of Chicago, that currently pay for a portion of health care for the uninsured.

WHEREAS, expanding health insurance coverage to undocumented adult immigrants would help fill the gap Illinois hospitals face by reductions in Medicare Disproportionate Share Hospital (DSH) payments over the next few years. Federal and state governments spend billions of dollars to offset the cost of uncompensated care in the form of DSH payments.

WHEREAS, the Healthy Illinois Campaign is a growing state-wide campaign representing civic, community, faith, business, education, and health care leaders, institutions, and organizations working to make affordable, comprehensive health insurance accessible to all Illinois residents.

NOW THEREFORE BE IT RESOLVED, by the Chicago City Council that we urge the Illinois General Assembly to pass legislation ensuring that every Illinois resident has access to affordable, comprehensive health insurance.

BE IT FURTHER RESOLVED, by the Chicago City Council that we urge the Governor to sign such legislation.

BE IT FURTHER RESOLVED, that the Illinois Congressional delegation vote in favor of federal legislation, such as Congressman Gutierrez's, H.R. 3659, The Exchange Inclusion for Healthy America Act of 2015, which would give individuals regardless of their immigration status, access to health insurance market places created under the Patient Protection and Affordable Care Act.

Ald. George Cardenas

City of Chicago

R2015-910

Office of the City Clerk

Document Tracking Sheet

Meeting Date:	11/18/2015
Sponsor(s):	Waguespack (32) Foulkes (16) Sposato (38) Burnett (27) Ramirez-Rosa (35) Munoz (22) Arena (45) Sawyer (6) O'Shea (19) Mitchell (7) Cappleman (46) Sadlowski Garza (10) Santiago (31) Villegas (36) Moore (17) Curtis (18) Hairston (5) Taliaferro (29) Ervin (28) Lopez (15)
Type:	Resolution
Title:	Call for hearings with Chicago Public Schools concerning impacts of budget cuts and their compliance with the Americans with Disabilities Act
Committee(s) Assignment:	Committee on Education and Child Development

Committee on Education
November 18, 2015
City Council Meeting

RESOLUTION

WHEREAS, under federal law the City of Chicago and the State of Illinois a legally bound by the Americans with Disabilities Act (ADA), 42 U.S.C. 126 (as amended 2008); and

WHEREAS, the recently reiterated and expanded ADA Amendments of 2008, 122 Stat. 3553(b)(1), stresses that the purpose of the ADA is to 'provid[e] "a clear and comprehensive national mandate for the elimination of discrimination" and "clear, strong, consistent, enforceable standards addressing discrimination" by reinstating a broad scope of protection to be available under the ADA; and

WHEREAS, it is the legal and moral obligation of the City of Chicago and the State of Illinois to provide public education to all students regardless of a student's disability; and

WHEREAS, the Chicago Public Schools are funded by taxpayers, with 53.76% of the average taxpayer's dollars in 2014 being paid to the Chicago Board of Education; and

WHEREAS, despite taxpayers' investment in schools, recent figures show that the Chicago Board of Education has cut special education funding to Chicago Public Schools (CPS) by approximately $32 Million to date; and

WHEREAS, there has been no documentation produced by the Board of Education to illustrate the decision making process of these cuts; and

WHEREAS, these cuts cause significant harm to the educational progress and access to education of disabled students; and

WHEREAS, these cuts further cause significant emotional, financial and social costs to students and their families; and

WHEREAS, in the absence of accessible special education programs, students with disabilities go without a foundation to obtain competitive employment as an adult; and

WHEREAS, these cuts have further harmed Special Education teachers, resulting in massive layoffs of these specialized educators; and

WHEREAS, these funding cuts are likely to result in a large number of school facilities being in direct violation of the Americans with Disabilities Act, including but not limited to violation of

local maintenance of effort spending pursuant to 34 C.F.R § 300.203(d) and the Supplement Not Supplant Provision of Title II of the ESEA § 3115(g);

WHEREAS, these violations may give rise to liability that could cost taxpayers millions in not only penalties from the federal government, but also court-related costs upon the commencement of legal actions against Chicago Public Schools; and

WHEREAS, the recent failure and instability of leadership of the City's Board of Education has left the operations of Chicago Public Schools inconsistent and undependable; and

WHEREAS, the current financial health of both the Chicago Public Schools and the City of Chicago is such that risking additional monetary liability would be financially irresponsible;

NOW THEREFORE, BE IT RESOLVED that the Mayor and the members of City Council call for hearings before the Committee on Education to determine:

the impacts of these cuts on students, teachers and families;

the extent to which the Chicago Public Schools are or are not in compliance with the Americans with Disabilities Act; and

the financial, legal and social consequences that the taxpayers of Chicago may incur as a result of the budget cuts to special education.

Scott Waguespack
Alderman, 32nd Ward

16

38th

35

22

45



City of Chicago

R2015-913

Office of the City Clerk

Document Tracking Sheet

Meeting Date:	11/18/2015
Sponsor(s):	Arena (45) Cappleman (46) Sadlowski Garza (10) Ramirez-Rosa (35) Villegas (36) Osterman (48) Silverstein (50) Waguespack (32) Taliaferro (29) Santiago (31) Moreno (1) Munoz (22) Lopez (15) Reilly (42) Reboyras (30)
Type:	Resolution
Title:	Call for Committee on Education and Child Development to hold public hearing concerning contract oversight at Chicago Public Schools
Committee(s) Assignment:	Committee on Education and Child Development

Education

RESOLUTION

WHEREAS, the last previous Chief Executive Office of Chicago Public Schools was indicted, and has pleaded guilty, to steering no-bid contracts to a consulting firm to which she was connected, and that consulting firm had promised lucrative kick-backs and perks in return for those no-bid contracts; and

WHEREAS, those contracts were approved by staff charged with reviewing no bid contracts and approved 6-0 without discussion by the Chicago Board of Education; and

WHEREAS, those contracts were worth more than $23 million and came at a time when CPS was allegedly so short on cash that the CBE voted to close 49 schools; and

WHEREAS, some principals have criticized the work done by the consultants as almost worthless; and

WHEREAS, our schools must operate as efficiently and effectively as possible in this time of great financial need, as budgets are being cut and support staff are being laid off; and

WHEREAS, no elected body provided oversight of the contracts in question in the indictment; and

WHEREAS, changes must be made at CPS to ensure that malfeasance like this is prevented in the future; and

WHEREAS, administrators at CPS have not provided detailed information on what changes have been made, or are in the process of being made, to tighten controls over no-bid and single source contracts;

NOW, THEREFORE, BE IT RESOLVED, that the Chicago City Council conduct a public hearing before the Committee on Education and Child Development to hear testimony from the current Chicago Public Schools CEO, Board of Education President, Inspector General Ferguson, and Chief Procurement Officer Jamie Rhee into how previous oversight attempts failed and what changes have been made, or are being made, in response to the indictment and guilty plea of the previous CEO, Barbara Byrd-Bennett.


John Arena
Alderman, 45th Ward

James Cappleman 46

Carlos Ramirez-Rosa 35

36

49

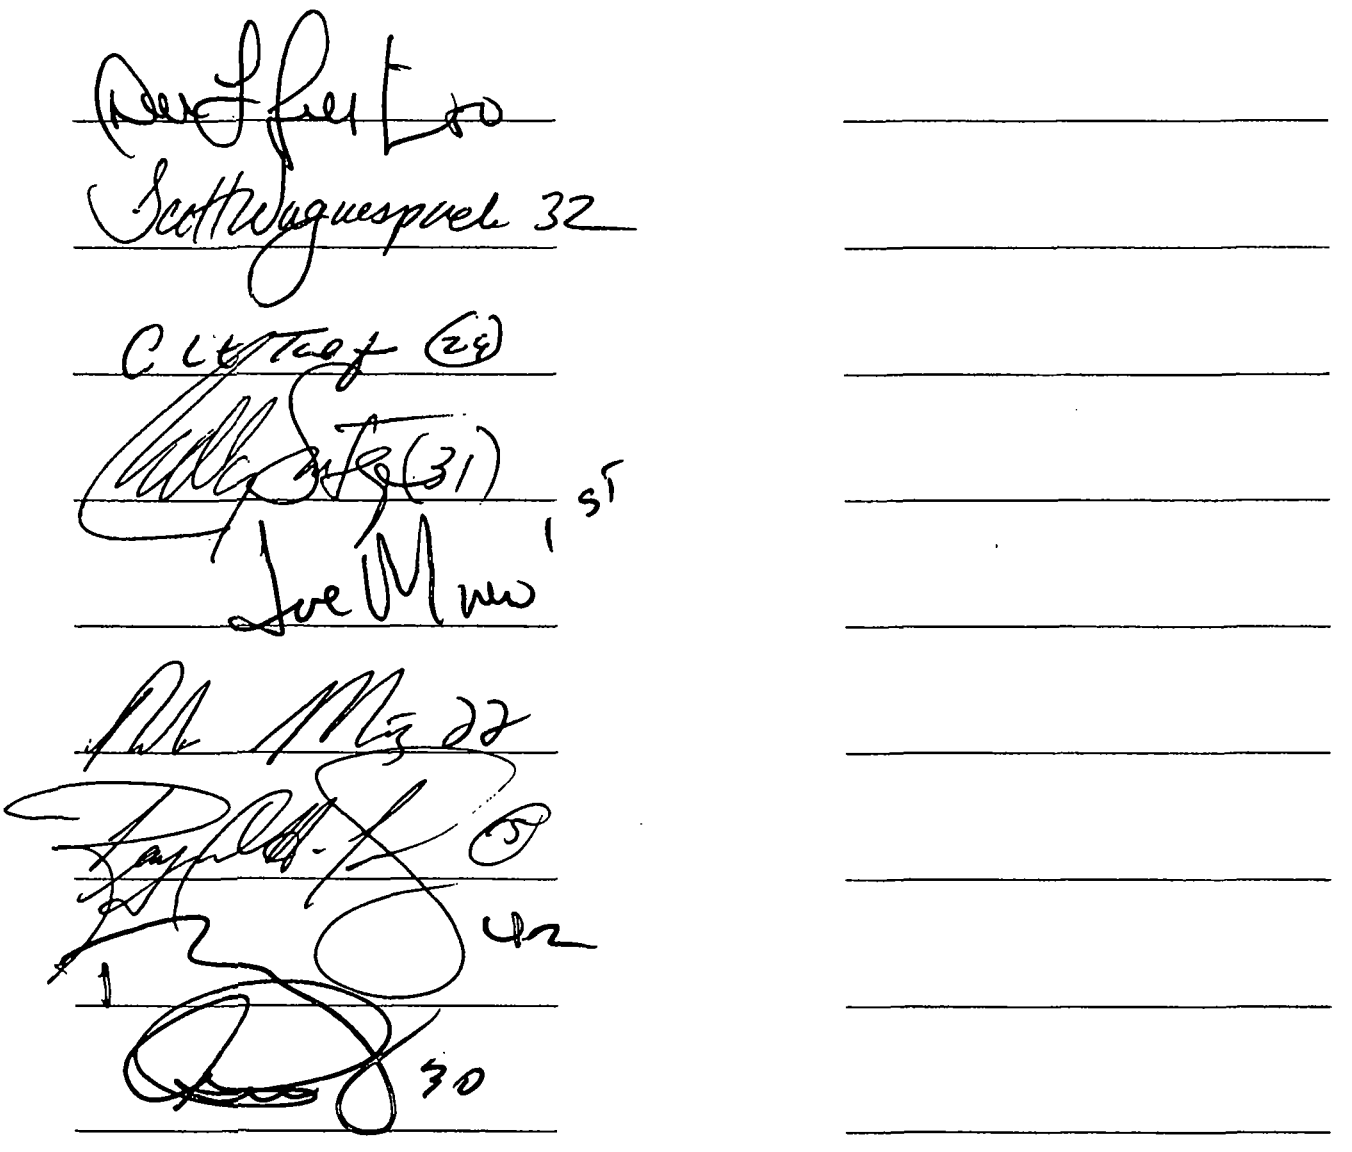

City of Chicago

O2015-8108

Office of the City Clerk

Document Tracking Sheet

Meeting Date:	11/18/2015
Sponsor(s):	Moreno (1)
Type:	Ordinance
Title:	Grant(s) of privilege in public way for Cheesie's Pub & Grub
Committee(s) Assignment:	Committee on Transportation and Public Way

ORDINANCE
CHEESIE'S PUB & GRUB
Acct. No. 388148 - 1
Permit No. 1119391

Be It Ordained by the City Council of the City of Chicago:

SECTION 1. Permission and authority are hereby given and granted to CHEESIE'S PUB & GRUB, upon the terms and subject to the conditions of this ordinance to maintain and use one (1) sign(s) projecting over the public right-of-way attached to its premises known as 1365 N. Milwaukee Ave..

Said sign structure(s) measures as follows; along N MILWAUKEE AVE:
One (1) at fifteen point five (15.5) feet in length, one point six seven (1.67) feet in height and fifteen (15) feet above grade level.

The location of said privilege shall be as shown on prints kept on file with the Department of Business Affairs and Consumer Protection and the Office of the City Clerk.

Said privilege shall be constructed in accordance with plans and specifications approved by the Department of Transportation (Division of Project Development) and Zoning Department - Signs.

This grant of privilege in the public way shall be subject to the provisions of Section 10-28-015 and all other required provisions of the Municipal Code of Chicago.

The grantee shall pay to the City of Chicago as compensation for the privilege #1119391 herein granted the sum of three hundred ($300.00) per annum in advance.

A 25% penalty will be added for payments received after due date.

The permit holder agrees to hold the City of Chicago harmless for any damage, relocation or replacement costs associated with damage, relocation or removal of private property caused by the City performing work in the public way.

Authority herein given and granted for a period of five (5) years from and after Date of Passage.

Alderman _____

Proco Joe Moreno 1st Ward

CUSTOM RENDERING DESIGNED FOR: Cheesie's Pub & Grub


SCALE 3/4" = 1'

20"

CHEESIE'S PUB & GRUB

15'-6"



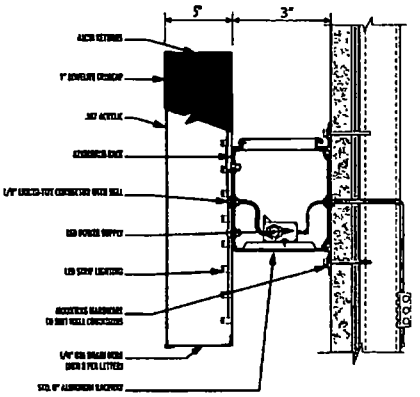

STD. LED ILLUMINATED CHANNEL LETTERS ON RACEWAY

15'6" wide x 20" high overall front lit channel letters sign mounted on raceway to match brick color
Sandwhich image is 20" high x 23" wide
Cheesie's copy 160" wide x 17" high overall, cap height is approx 14¼"

COMPANY.
Cheesie's Pub

REFERENCE

DATE
May 20, 2015

ACCOUNT REP
Todd K

FILE NAME
Cheesie's Logo

DESIGNER
Jasmine

REVISION #1

AUTHORIZED SIGNATURE & DATE

Signature Date

This is an original drawing created by The Alphabet Shop Inc. for a project being planned for you. This drawing is not to be reproduced, shared or transmitted to others for any purpose not authorized by The Alphabet Shop Inc.

The Alphabet Shop, Inc. 300 E. Elgin Ave., Elgin, IL 60120 847-888-3150 Fx. 847-888-5588 www.alphabetshop.com

Department of Business Affairs and Consumer Protection
Small Business Center - Public Way Use Unit
City Hall - 121 N. LaSalle Street, Room 800 • Chicago, IL 60602
312-74-GOBIZ / 312-744-6249 • (312) 744-1944 (TTY)
http://www.cityofchicago.org/bacp

09/24/2015

Alderman **Proco Joe Moreno**
Ward # **01**
City of Chicago
City Hall, Room **300**
121 North LaSalle Street
Chicago, Illinois 60602

Re: An ordinance to use and maintain a portion of the public right-of-way for **one (1) sign(s)** for **CHEESIE'S PUB & GRUB**, adjacent to the premises known as **1365 N. Milwaukee Ave.**.

Dear Alderman **Proco Joe Moreno**:

The applicant referenced above has requested the use of the public right-of-way for a **sign(s)**. An ordinance has been prepared by the Department of Business Affairs and Consumer Protection – Small Business Center - Public Way Use Unit for presentation to the City Council. Because this request was made for properties located in your ward, as approved by you as per the attached, I respectfully request that you introduce the attached ordinance at the next City Council meeting.

If you have any questions regarding this ordinance, please contact Anthony Bertuca at (312) 744-5506.

Department of Business Affairs and Consumer Protection

City of Chicago

O2015-8109

Office of the City Clerk

Document Tracking Sheet

Meeting Date:	11/18/2015
Sponsor(s):	Moreno (1)
Type:	Ordinance
Title:	Grant(s) of privilege in public way for Neighborspace
Committee(s) Assignment:	Committee on Transportation and Public Way

ORDINANCE
NEIGHBORSPACE
Acct. No. 265855 - 2
Permit No. 1120519

Be It Ordained by the City Council of the City of Chicago:

SECTION 1. Permission and authority are hereby given and granted to NEIGHBORSPACE, upon the terms and subject to the conditions of this ordinance to maintain and use, as now constructed, one (1) Lawn Hydrant(s) on the public right-of-way adjacent to its premises known as 1255 N. Hermitage Ave..

Said Lawn Hydrant(s) at N. Hermitage Avenue measure(s):
Existing lawn hydrant covers a total of three thousand seven hundred (3700) square feet of public right-of-way.

The location of said privilege shall be as shown on prints kept on file with the Department of Business Affairs and Consumer Protection and the Office of the City Clerk.

Said privilege shall be constructed in accordance with plans and specifications approved by the Department of Transportation (Office of Underground Coordination) and Department of Water Management.

This grant of privilege in the public way shall be subject to the provisions of Section 10-28-015 and all other required provisions of the Municipal Code of Chicago.

The grantee shall pay to the City of Chicago as compensation for the privilege #1120519 herein granted the sum of four hundred ($400.00) per annum in advance.


A 25% penalty will be added for payments received after due date.

The permit holder agrees to hold the City of Chicago harmless for any damage, relocation or replacement costs associated with damage, relocation or removal of private property caused by the City performing work in the public way.

Authority herein given and granted for a period of five (5) years from and after 09/08/2015.

Alderman _____

Proco Joe Moreno 1st Ward

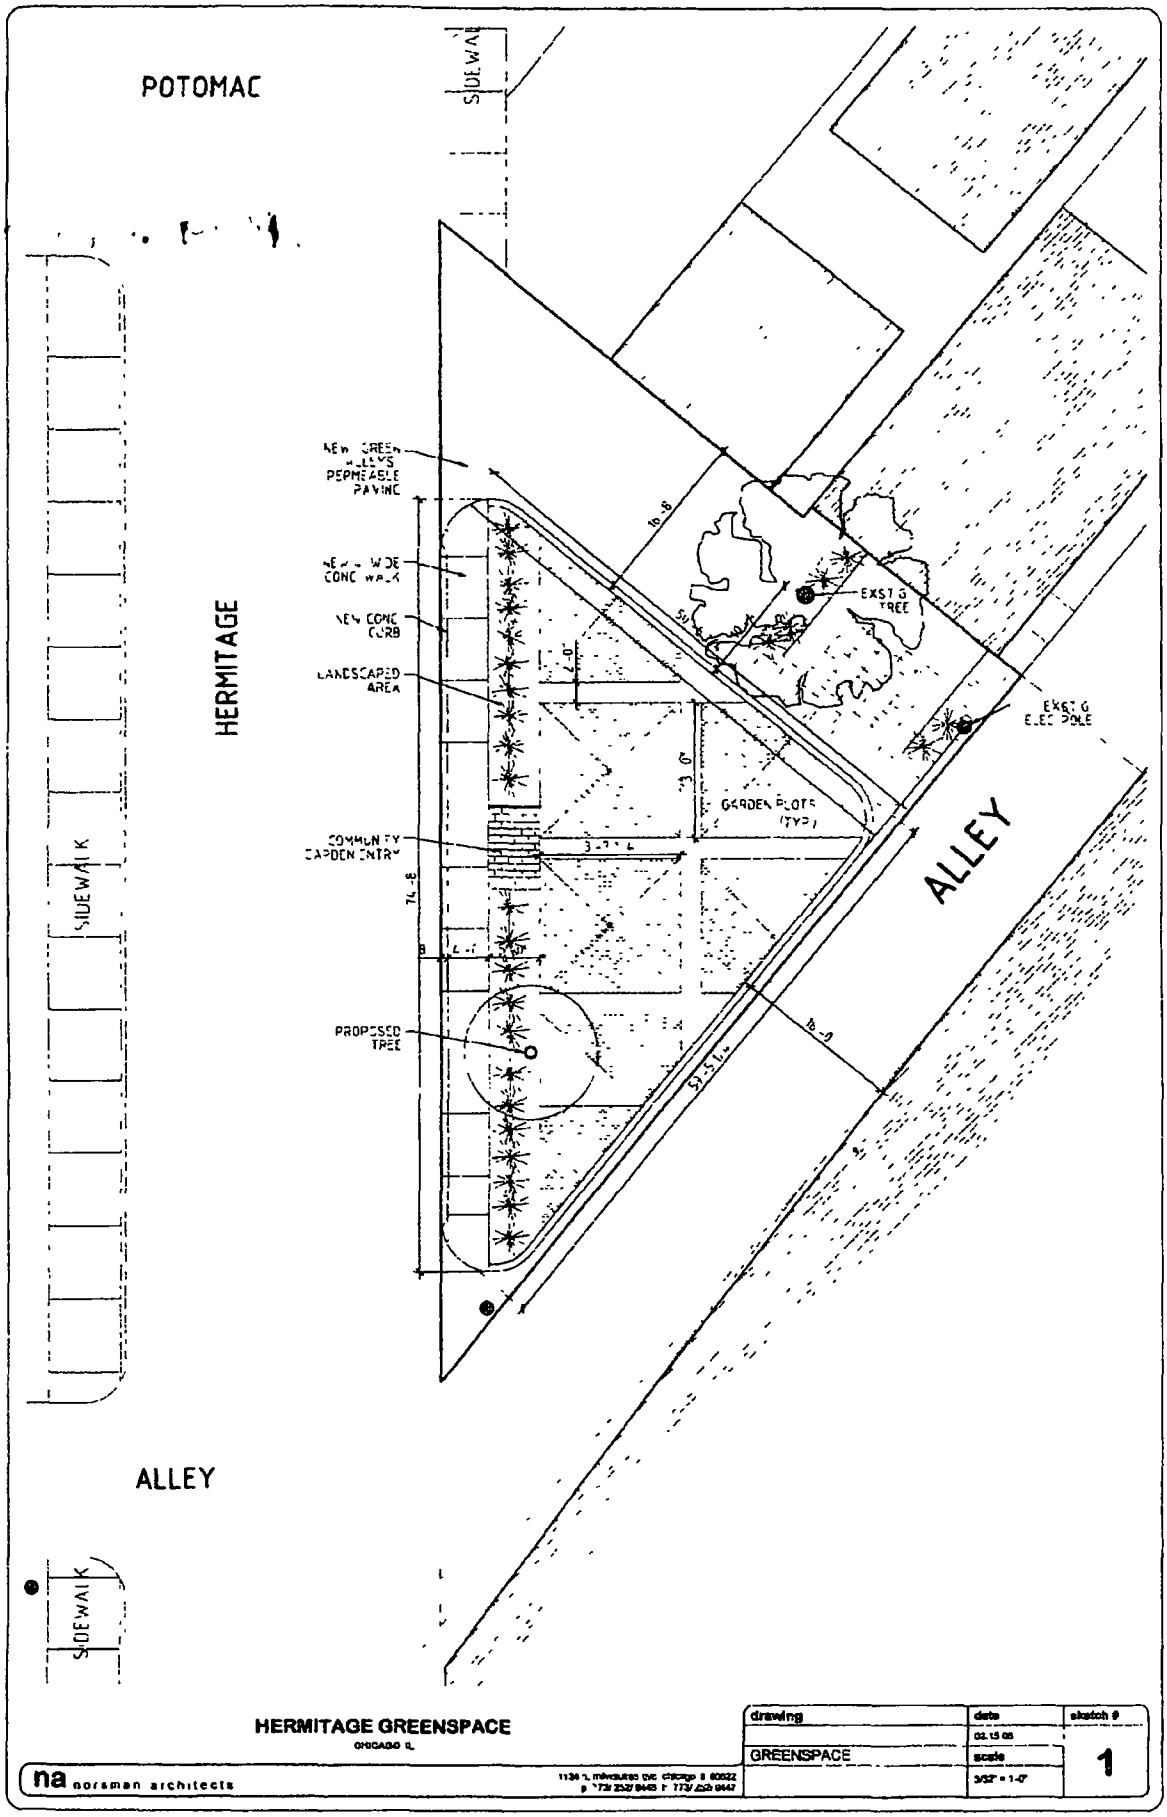
POTOMAC
SIDEWALK
HERMITAGE
NEW GREEN ALLEYS PERMEABLE PAVING
NEW 4' WIDE CONC WALK
NEW CONC CURB
LANDSCAPED AREA
COMMUNITY GARDEN ENTRY
PROPOSED TREE
EXST'G TREE
EXST'G ELEC POLE
GARDEN PLOTS (TYP.)
ALLEY
SIDEWALK
ALLEY
HERMITAGE GREENSPACE
CHICAGO IL
na norsman architects
drawing
GREENSPACE
date
02.15.08
scale
3/32" = 1'-0"
sketch #
1

Department of Business Affairs and Consumer Protection
Small Business Center- Public Way Use Unit
City Hall - 121 N. LaSalle Street Room 800 • Chicago, IL 60602
312-74-GOBIZ / 312-744-6249 • (312) 744-1944 (TTY)
http://www.cityofchicago.org/bacp

11/18/2015

Alderman **Proco Joe Moreno**
Ward # **01**
City of Chicago
City Hall, Room **300**
121 North LaSalle Street
Chicago, Illinois 60602

Re: An ordinance to use and maintain a portion of the public right-of-way for **one (1) lawn hydrant(s)** for **NEIGHBORSPACE**, adjacent to the premises known as **1255 N. Hermitage Ave.**.

Dear Alderman **Proco Joe Moreno**:

The applicant referenced above has requested the use of the public right-of-way for a **lawn hydrant(s)**. An ordinance has been prepared by the Department of Business Affairs and Consumer Protection – Small Business Center - Public Way Use Unit for presentation to the City Council. Because this request was made for properties located in your ward, as approved by you as per the attached, I respectfully request that you introduce the attached ordinance at the next City Council meeting.

If you have any questions regarding this ordinance, please contact Anthony Bertuca at (312) 744-5506.

Department of Business Affairs and Consumer Protection

City of Chicago

O2015-8110

Office of the City Clerk

Document Tracking Sheet

Meeting Date:	11/18/2015
Sponsor(s):	Moreno (1)
Type:	Ordinance
Title:	Grant(s) of privilege in public way for Whiskey Business
Committee(s) Assignment:	Committee on Transportation and Public Way

ORDINANCE
WHISKEY BUSINESS
Acct. No. 388143 - 1
Permit No. 1119389

Be It Ordained by the City Council of the City of Chicago:

SECTION 1. Permission and authority are hereby given and granted to WHISKEY BUSINESS, upon the terms and subject to the conditions of this ordinance to maintain and use one (1) sign(s) projecting over the public right-of-way attached to its premises known as 1367 N. Milwaukee Ave..

Said sign structure(s) measures as follows; along N Milwaukee Ave:
One (1) at thirteen point three four (13.34) feet in length, three point four two (3.42) feet in height and fourteen (14) feet above grade level.

The location of said privilege shall be as shown on prints kept on file with the Department of Business Affairs and Consumer Protection and the Office of the City Clerk.

Said privilege shall be constructed in accordance with plans and specifications approved by the Department of Transportation (Division of Project Development) and Zoning Department - Signs.

This grant of privilege in the public way shall be subject to the provisions of Section 10-28-015 and all other required provisions of the Municipal Code of Chicago.

The grantee shall pay to the City of Chicago as compensation for the privilege #1119389 herein granted the sum of three hundred ($300.00) per annum in advance.

A 25% penalty will be added for payments received after due date.

The permit holder agrees to hold the City of Chicago harmless for any damage, relocation or replacement costs associated with damage, relocation or removal of private property caused by the City performing work in the public way.

Authority herein given and granted for a period of five (5) years from and after Date of Passage.

Alderman _____

Proco Joe Moreno 1st Ward

CUSTOM RENDERING DESIGNED FOR: Cheesie's Pub & Grub

SCALE: 3/4" = 1'

abc

©Copyright 2015 by The Alphabet Shop, Inc.

COMPANY
Cheesie's Pub

REFERENCE


DATE
May 20, 2015

ACCOUNT REP
Todd K

FILE NAME
Whiskey Business Logo

DESIGNER
Jasmine


REVISION #1

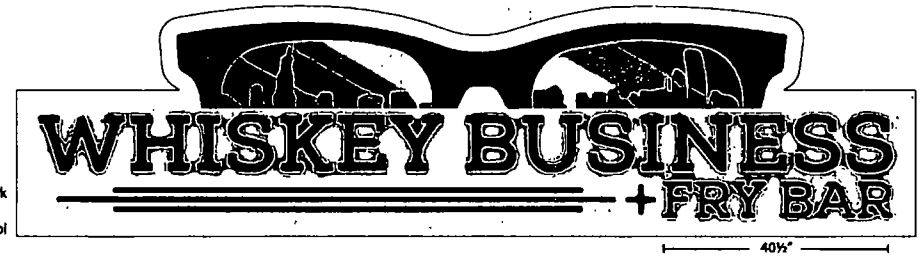


83½" and 99½" wide x 1" thick non illuminated bars and 5½" wide x 5½" high + symbol

10" cap height

6½" cap height

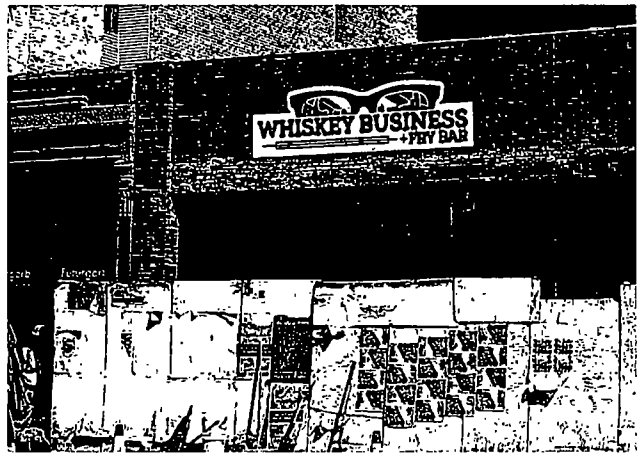

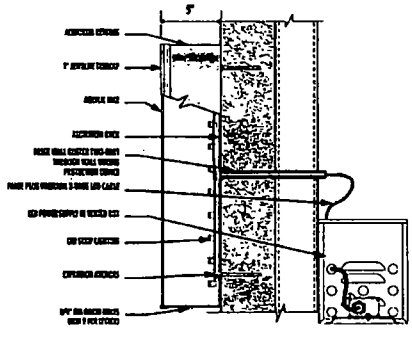

STANDARD LED ILLUMINATED CHANNEL LETTER

160" wide x 41" high overall illuminated sign cabinet in PMS Cool Gray 2C (contoured to shape of glasses) with routed ¼" push through graphics and digitally printed graphics
- 108½" wide x 13-3/8" high overall sunglasses print
- WHISKEY BUSINESS letters are 152" wide overall with a 10" cap height
- FRY BAR letters are 40½" wide overall with a 6½" cap height

AUTHORIZED SIGNATURE & DATE

The prices, specifications, and conditions as described are satisfactory and are hereby accepted. By signing below you authorize The Alphabet Shop Inc. to do the work as specified

Signature Date

This is an original drawing created by The Alphabet Shop Inc. for a project being planned for you. This drawing is not to be reproduced, disclosed or transmitted to others for any purpose not authorized by The Alphabet Shop Inc.

Department of Business Affairs and Consumer Protection
Small Business Center - Public Way Use Unit
City Hall - 121 N. LaSalle Street, Room 800 • Chicago, IL 60602
312-74-GOBIZ / 312-744-6249 • (312) 744-1944 (TTY)
http://www.cityofchicago.org/bacp

09/24/2015

Alderman **Proco Joe Moreno**
Ward # **01**
City of Chicago
City Hall, Room **300**
121 North LaSalle Street
Chicago, Illinois 60602

Re: An ordinance to use and maintain a portion of the public right-of-way for **one (1) sign(s)** for **WHISKEY BUSINESS**, adjacent to the premises known as **1367 N. Milwaukee Ave.**.

Dear Alderman **Proco Joe Moreno**:

The applicant referenced above has requested the use of the public right-of-way for a **sign(s)**. An ordinance has been prepared by the Department of Business Affairs and Consumer Protection – Small Business Center - Public Way Use Unit for presentation to the City Council. Because this request was made for properties located in your ward, as approved by you as per the attached, I respectfully request that you introduce the attached ordinance at the next City Council meeting.

If you have any questions regarding this ordinance, please contact Anthony Bertuca at (312) 744-5506.

Department of Business Affairs and Consumer Protection

City of Chicago

O2015-8111

Office of the City Clerk

Document Tracking Sheet

Meeting Date:	11/18/2015
Sponsor(s):	Moreno (1)
Type:	Ordinance
Title:	Grant(s) of privilege in public way for 1650-1654 W Division LLC
Committee(s) Assignment:	Committee on Transportation and Public Way

ORDINANCE
1650-1654 W. DIVISION, LLC
Acct. No. 399944 - 1
Permit No. 1120296

Be It Ordained by the City Council of the City of Chicago:

SECTION 1. Permission and authority are hereby given and granted to 1650-1654 W. DIVISION, LLC, upon the terms and subject to the conditions of this ordinance to construct, install, maintain and use six (6) Planter Railling(s) on the public right-of-way for beautification purposes adjacent to its premises known as 1664 W. Division St..

Said Planter Railling(s) at W. Division Street measure(s):
Six (6) at nine point five eight (9.58) feet in length, and ten point five (10.5) feet in width for a total of six hundred three point five four (603.54) square feet.

Grantee must allow the required clear and unobstructed space for pedestrian passage at all times per rules and regulations approved by the Department of Transportation.

The location of said privilege shall be as shown on prints kept on file with the Department of Business Affairs and Consumer Protection and the Office of the City Clerk.

Said privilege shall be constructed in accordance with plans and specifications approved by the Department of Planning and Development and Department of Transportation (Division of Project Development).

This grant of privilege in the public way shall be subject to the provisions of Section 10-28-015 and all other required provisions of the Municipal Code of Chicago.

The grantee shall pay to the City of Chicago as compensation for the privilege #1120296 herein granted the sum of zero ($.00) per annum in advance.

A 25% penalty will be added for payments received after due date.


The permit holder agrees to hold the City of Chicago harmless for any damage, relocation or replacement costs associated with damage, relocation or removal of private property caused by the City performing work in the public way.

Authority herein given and granted for a period of five (5) years from and after Date of Passage.

Alderman Joe Moreno

Proco Joe Moreno 1st Ward

NOTE: CONTRACTOR TO FIELD VERIFY ALL FENCING DIMENSIONS AGAINST THE EXISTING FENCING PRIOR TO SUBMITTING SHOP DRAWINGS TO LANDSCAPE ARCHITECT FOR APPROVAL. ALL COMPONENTS ARE TO BE BLACK IN COLOR TO MATCH EXISTING FENCING.

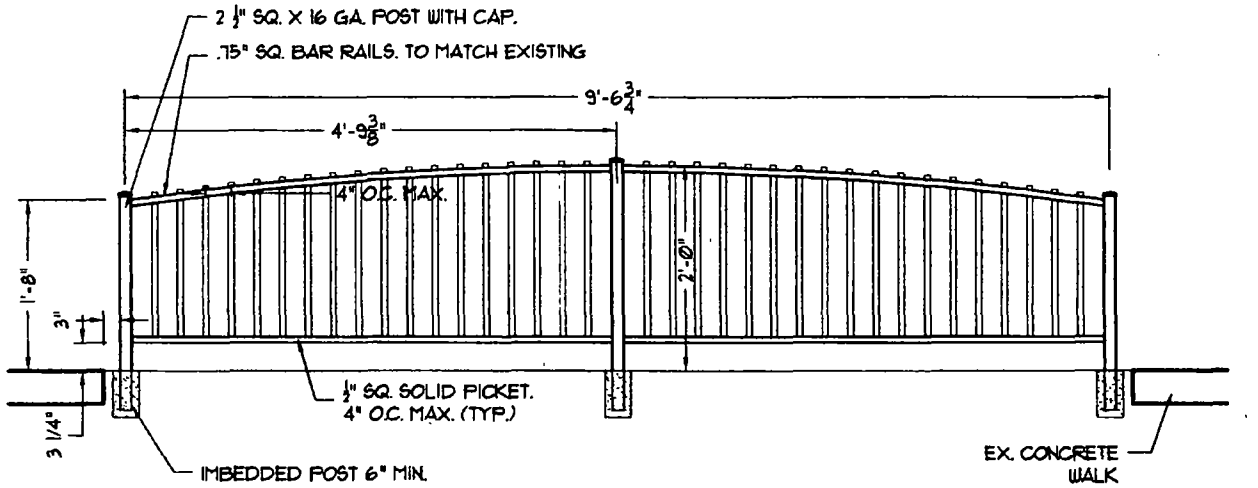

1 **WELDED ORNAMENTAL METAL RAILING IN TREE PIT**
NOT TO SCALE

DANIEL WEINBACH & PARTNERS, LTD	1664 W. DIVISION STREET		LSK-1
	ORNAMENTAL RAILING DETAIL	09/25/15 ISSUE PER CITY COMMENT	

Department of Business Affairs and Consumer Protection
Small Business Center - Public Way Use Unit
City Hall - 121 N. LaSalle Street, Room 800 • Chicago, IL 60602
312-74-GOBIZ / 312-744-6249 • (312) 744-1944 (TTY)
http://www.cityofchicago.org/bacp

11/18/2015

Alderman **Proco Joe Moreno**
Ward # **01**
City of Chicago
City Hall, Room **300**
121 North LaSalle Street
Chicago, Illinois 60602

Re: An ordinance to use and maintain a portion of the public right-of-way for **six (6) planter railling(s)** for **1650-1654 W. DIVISION, LLC**, adjacent to the premises known as **1664 W. Division St.**.

Dear Alderman **Proco Joe Moreno**:

The applicant referenced above has requested the use of the public right-of-way for a **planter railling(s)**. An ordinance has been prepared by the Department of Business Affairs and Consumer Protection – Small Business Center - Public Way Use Unit for presentation to the City Council. Because this request was made for properties located in your ward, as approved by you as per the attached, I respectfully request that you introduce the attached ordinance at the next City Council meeting.

If you have any questions regarding this ordinance, please contact Anthony Bertuca at (312) 744-5506.

Department of Business Affairs and Consumer Protection

City of Chicago

O2015-8117

Office of the City Clerk

Document Tracking Sheet

Meeting Date:	11/18/2015
Sponsor(s):	Hopkins (2)
Type:	Ordinance
Title:	Grant(s) of privilege in public way for American Dental Assn.
Committee(s) Assignment:	Committee on Transportation and Public Way

ORDINANCE
AMERICAN DENTAL ASSOCIATION
Acct. No. 11494 - 1
Permit No. 1120639

Be It Ordained by the City Council of the City of Chicago:

SECTION 1. Permission and authority are hereby given and granted to AMERICAN DENTAL ASSOCIATION, upon the terms and subject to the conditions of this ordinance to maintain and use, as now constructed, two (2) Vault(s) under the public right-of-way adjacent to its premises known as 211 E. Chicago Ave..

Said Vault(s) at E. Chicago Avenue measure(s):
One (1) at one hundred sixty-four point three three (164.33) feet in length, and nineteen point eight three (19.83) feet in width for a total of three thousand two hundred fifty-eight point six six (3258.66) square feet.

Said Vault(s) at E. Chicago Avenue measure(s):
One (1) at thirty-five point five (35.5) feet in length, and five point five eight (5.58) feet in width for a total of one hundred ninety-eight point zero nine (198.09) square feet.

The location of said privilege shall be as shown on prints kept on file with the Department of Business Affairs and Consumer Protection and the Office of the City Clerk.

Said privilege shall be constructed in accordance with plans and specifications approved by the Department of Transportation (Office of Underground Coordination).

This grant of privilege in the public way shall be subject to the provisions of Section 10-28-015 and all other required provisions of the Municipal Code of Chicago.

The grantee shall pay to the City of Chicago as compensation for the privilege #1120639 herein granted the sum of thirteen thousand six hundred six ($13,606.00) per annum in advance.

A 25% penalty will be added for payments received after due date.

The permit holder agrees to hold the City of Chicago harmless for any damage, relocation or replacement costs associated with damage, relocation or removal of private property caused by the City performing work in the public way.


Authority herein given and granted for a period of five (5) years from and after 11/15/2015.

Alderman Brian Hopkins

Brian Hopkins 2nd Ward

9/4/96
Jim Sweeney

1st
2nd
3rd
4th

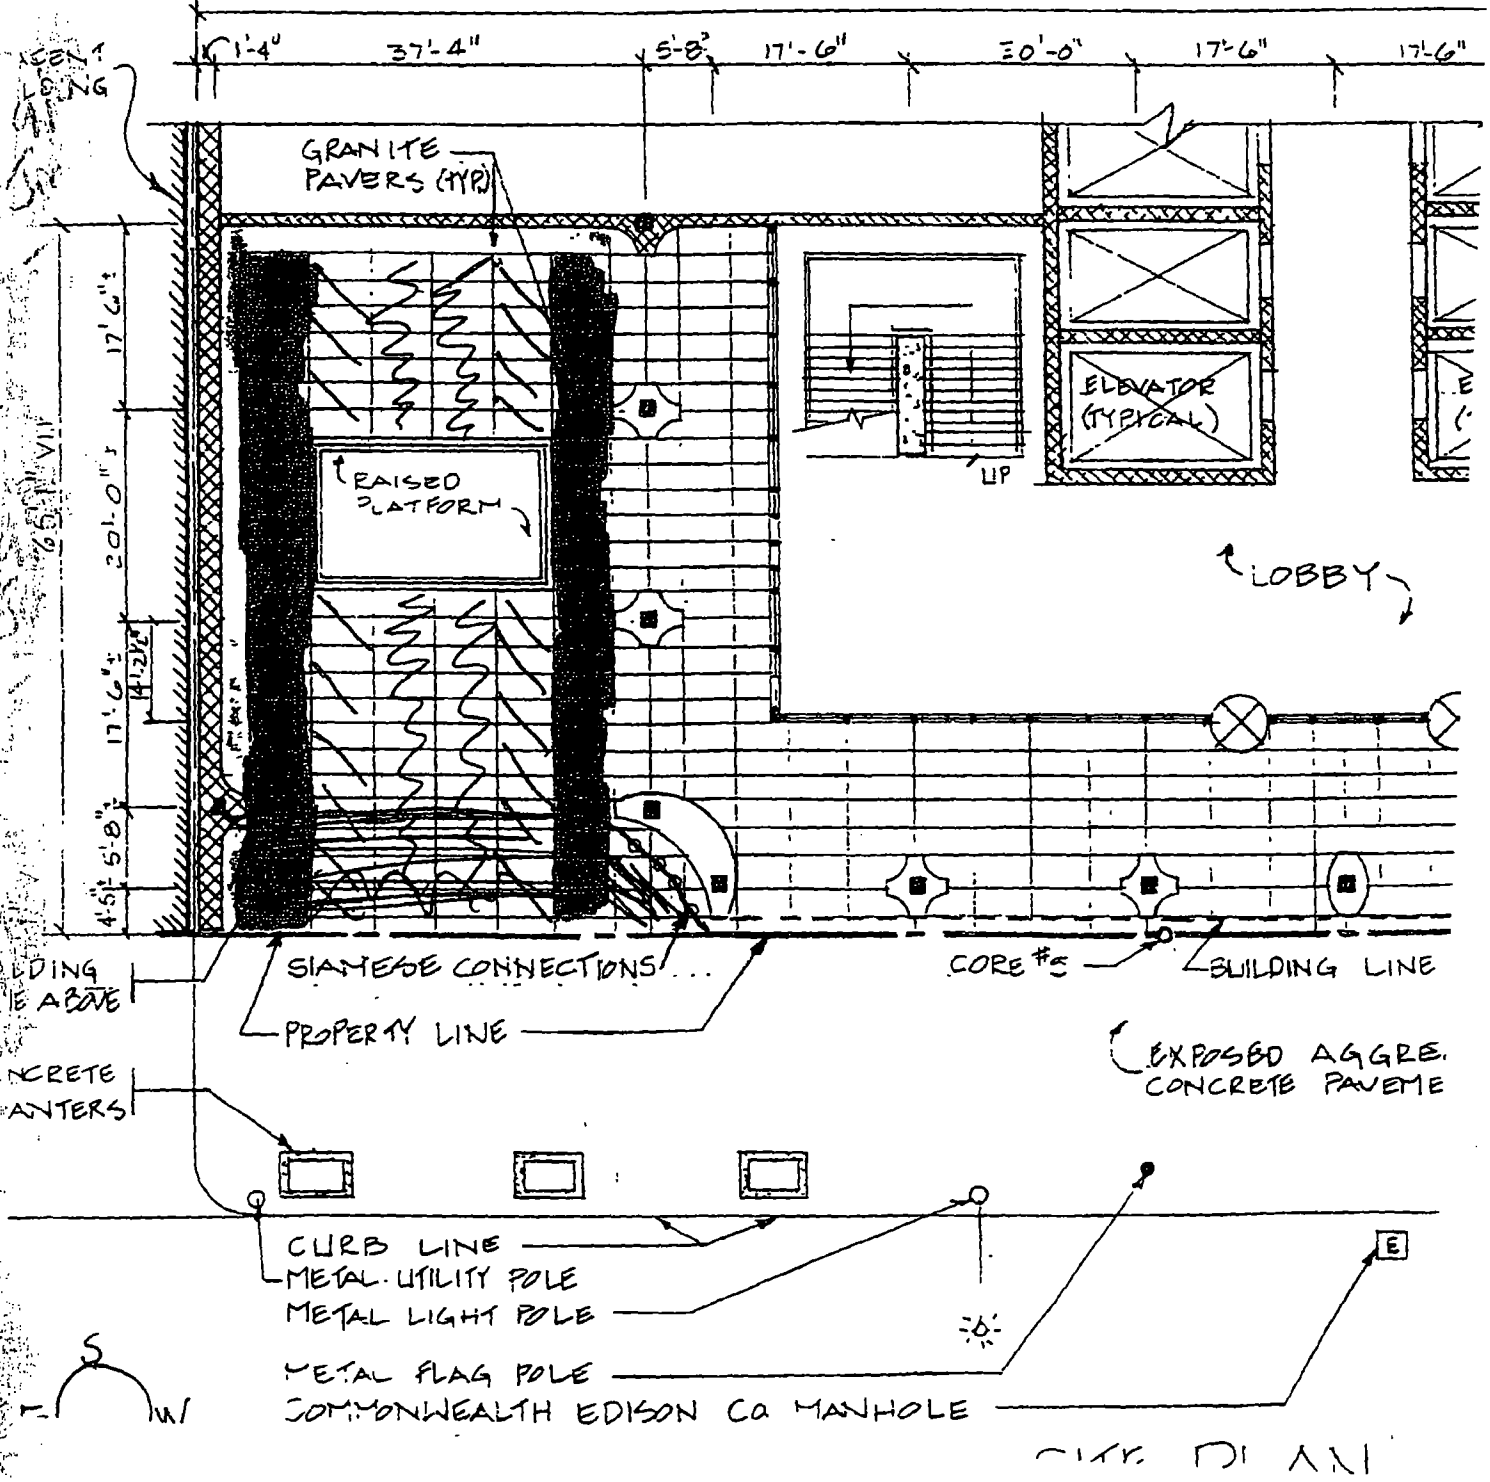

Department of Business Affairs and Consumer Protection
Small Business Center- Public Way Use Unit
City Hall - 121 N. LaSalle Street Room 800 • Chicago, IL 60602
312-74-GOBIZ / 312-744-6249 • (312) 744-1944 (TTY)
http://www.cityofchicago.org/bacp

11/18/2015

Alderman **Brian Hopkins**
Ward # **02**
City of Chicago
City Hall, Room **200**
121 North LaSalle Street
Chicago, Illinois 60602

Re: An ordinance to use and maintain a portion of the public right-of-way for **two (2) vault(s)** for **AMERICAN DENTAL ASSOCIATION**, adjacent to the premises known as **211 E. Chicago Ave.**.

Dear Alderman **Brian Hopkins**:

The applicant referenced above has requested the use of the public right-of-way for **vault(s)**. An ordinance has been prepared by the Department of Business Affairs and Consumer Protection – Small Business Center - Public Way Use Unit for presentation to the City Council. Because this request was made for properties located in your ward, as approved by you as per the attached, I respectfully request that you introduce the attached ordinance at the next City Council meeting.

If you have any questions regarding this ordinance, please contact Anthony Bertuca at (312) 744-5506.

Department of Business Affairs and Consumer Protection

City of Chicago

O2015-8120

Office of the City Clerk

Document Tracking Sheet

Meeting Date:	11/18/2015
Sponsor(s):	Hopkins (2)
Type:	Ordinance
Title:	Grant(s) of privilege in public way for Chicago Title Land Trust as Successor Trustee under Trust No. 34369
Committee(s) Assignment:	Committee on Transportation and Public Way

ORDINANCE
CHICAGO TILE LAND TRUST AS SUCCESSOR TRUSTEE UNDER TRUST NO 34369
Acct. No. 395862 - 1
Permit No. 1116528

Be It Ordained by the City Council of the City of Chicago:

SECTION 1. Permission and authority are hereby given and granted to CHICAGO TILE LAND TRUST AS SUCCESSOR TRUSTEE UNDER TRUST NO 34369, upon the terms and subject to the conditions of this ordinance to maintain and use one (1) sign(s) projecting over the public right-of-way attached to its premises known as 1200 N. State Pkwy..

Said sign structure(s) measures as follows; along W DIVISION ST:
One (1) at five point three three (5.33) feet in length, sixteen point one seven (16.17) feet in height and sixteen point seven five (16.75) feet above grade level.

The location of said privilege shall be as shown on prints kept on file with the Department of Business Affairs and Consumer Protection and the Office of the City Clerk.

Said privilege shall be constructed in accordance with plans and specifications approved by the Department of Transportation (Division of Project Development) and Zoning Department - Signs.

This grant of privilege in the public way shall be subject to the provisions of Section 10-28-015 and all other required provisions of the Municipal Code of Chicago.

The grantee shall pay to the City of Chicago as compensation for the privilege #1116528 herein granted the sum of three hundred ($300.00) per annum in advance.


A 25% penalty will be added for payments received after due date.

The permit holder agrees to hold the City of Chicago harmless for any damage, relocation or replacement costs associated with damage, relocation or removal of private property caused by the City performing work in the public way.


Authority herein given and granted for a period of five (5) years from and after Date of Passage.

Alderman _____

Brian Hopkins 2nd Ward

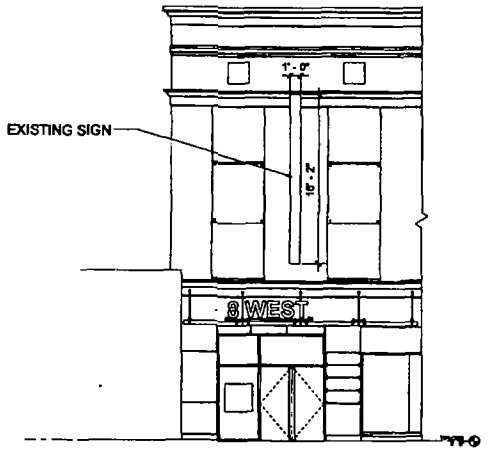

1 EXISTING SIGN - SOUTH ELEVATION

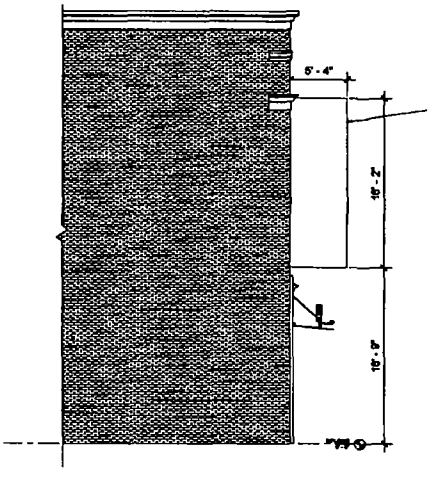

2 EXISTING SIGN - WEST ELEVATION

ASOOSOCIATES
Soos & Associates, Inc.
Architecture

TRUST # 34359
33 N LaSalle Street, Suite 1910
CHICAGO, IL

1200 N STATE PKWY
CHICAGO, IL 60610

APPLICATION NO

PERMIT SET

EXISTING SIGN ELEVATIONS

A403

Department of Business Affairs and Consumer Protection
Small Business Center - Public Way Use Unit
City Hall - 121 N. LaSalle Street, Room 800 • Chicago, IL 60602
312-74-GOBIZ / 312-744-6249 • (312) 744-1944 (TTY)
http //www.cityofchicago.org/bacp

11/18/2015

Alderman **Brian Hopkins**
Ward # **02**
City of Chicago
City Hall, Room **200**
121 North LaSalle Street
Chicago, Illinois 60602

Re: An ordinance to use and maintain a portion of the public right-of-way for **one (1) sign(s)** for **CHICAGO TILE LAND TRUST AS SUCCESSOR TRUSTEE UNDER TRUST NO 34369,** adjacent to the premises known as **1200 N. State Pkwy.**.

Dear Alderman **Brian Hopkins**:

The applicant referenced above has requested the use of the public right-of-way for a **sign(s)**. An ordinance has been prepared by the Department of Business Affairs and Consumer Protection – Small Business Center - Public Way Use Unit for presentation to the City Council. Because this request was made for properties located in your ward, as approved by you as per the attached, I respectfully request that you introduce the attached ordinance at the next City Council meeting.

If you have any questions regarding this ordinance, please contact Anthony Bertuca at (312) 744-5506.

Department of Business Affairs and Consumer Protection

City of Chicago

O2015-8123

Office of the City Clerk

Document Tracking Sheet

Meeting Date:	11/18/2015
Sponsor(s):	Hopkins (2)
Type:	Ordinance
Title:	Grant(s) of privilege in public way for Enterprise Rent A Car
Committee(s) Assignment:	Committee on Transportation and Public Way

ORDINANCE
ENTERPRISE RENT A CAR
Acct. No. 63584 - 42
Permit No. 1118608

Be It Ordained by the City Council of the City of Chicago:

SECTION 1. Permission and authority are hereby given and granted to ENTERPRISE RENT A CAR, upon the terms and subject to the conditions of this ordinance to maintain and use two (2) sign(s) projecting over the public right-of-way attached to its premises known as 523 W. North Ave..

Said sign structure(s) measures as follows; along W NORTH AVE:
One (1) at five (5) feet in length, seven (7) feet in height and fifteen (15) feet above grade level.

Said sign structure(s) measures as follows; along W NORTH AVE:
One (1) at ten (10) feet in length, two (2) feet in height and fifteen (15) feet above grade level.

The location of said privilege shall be as shown on prints kept on file with the Department of Business Affairs and Consumer Protection and the Office of the City Clerk.

Said privilege shall be constructed in accordance with plans and specifications approved by the Department of Transportation (Division of Project Development) and Zoning Department - Signs.

This grant of privilege in the public way shall be subject to the provisions of Section 10-28-015 and all other required provisions of the Municipal Code of Chicago.

The grantee shall pay to the City of Chicago as compensation for the privilege #1118608 herein granted the sum of four hundred ($400.00) per annum in advance.


A 25% penalty will be added for payments received after due date.

The permit holder agrees to hold the City of Chicago harmless for any damage, relocation or replacement costs associated with damage, relocation or removal of private property caused by the City performing work in the public way.

Authority herein given and granted for a period of five (5) years from and after 06/11/2013.

Alderman _____

Brian Hopkins 2nd Ward

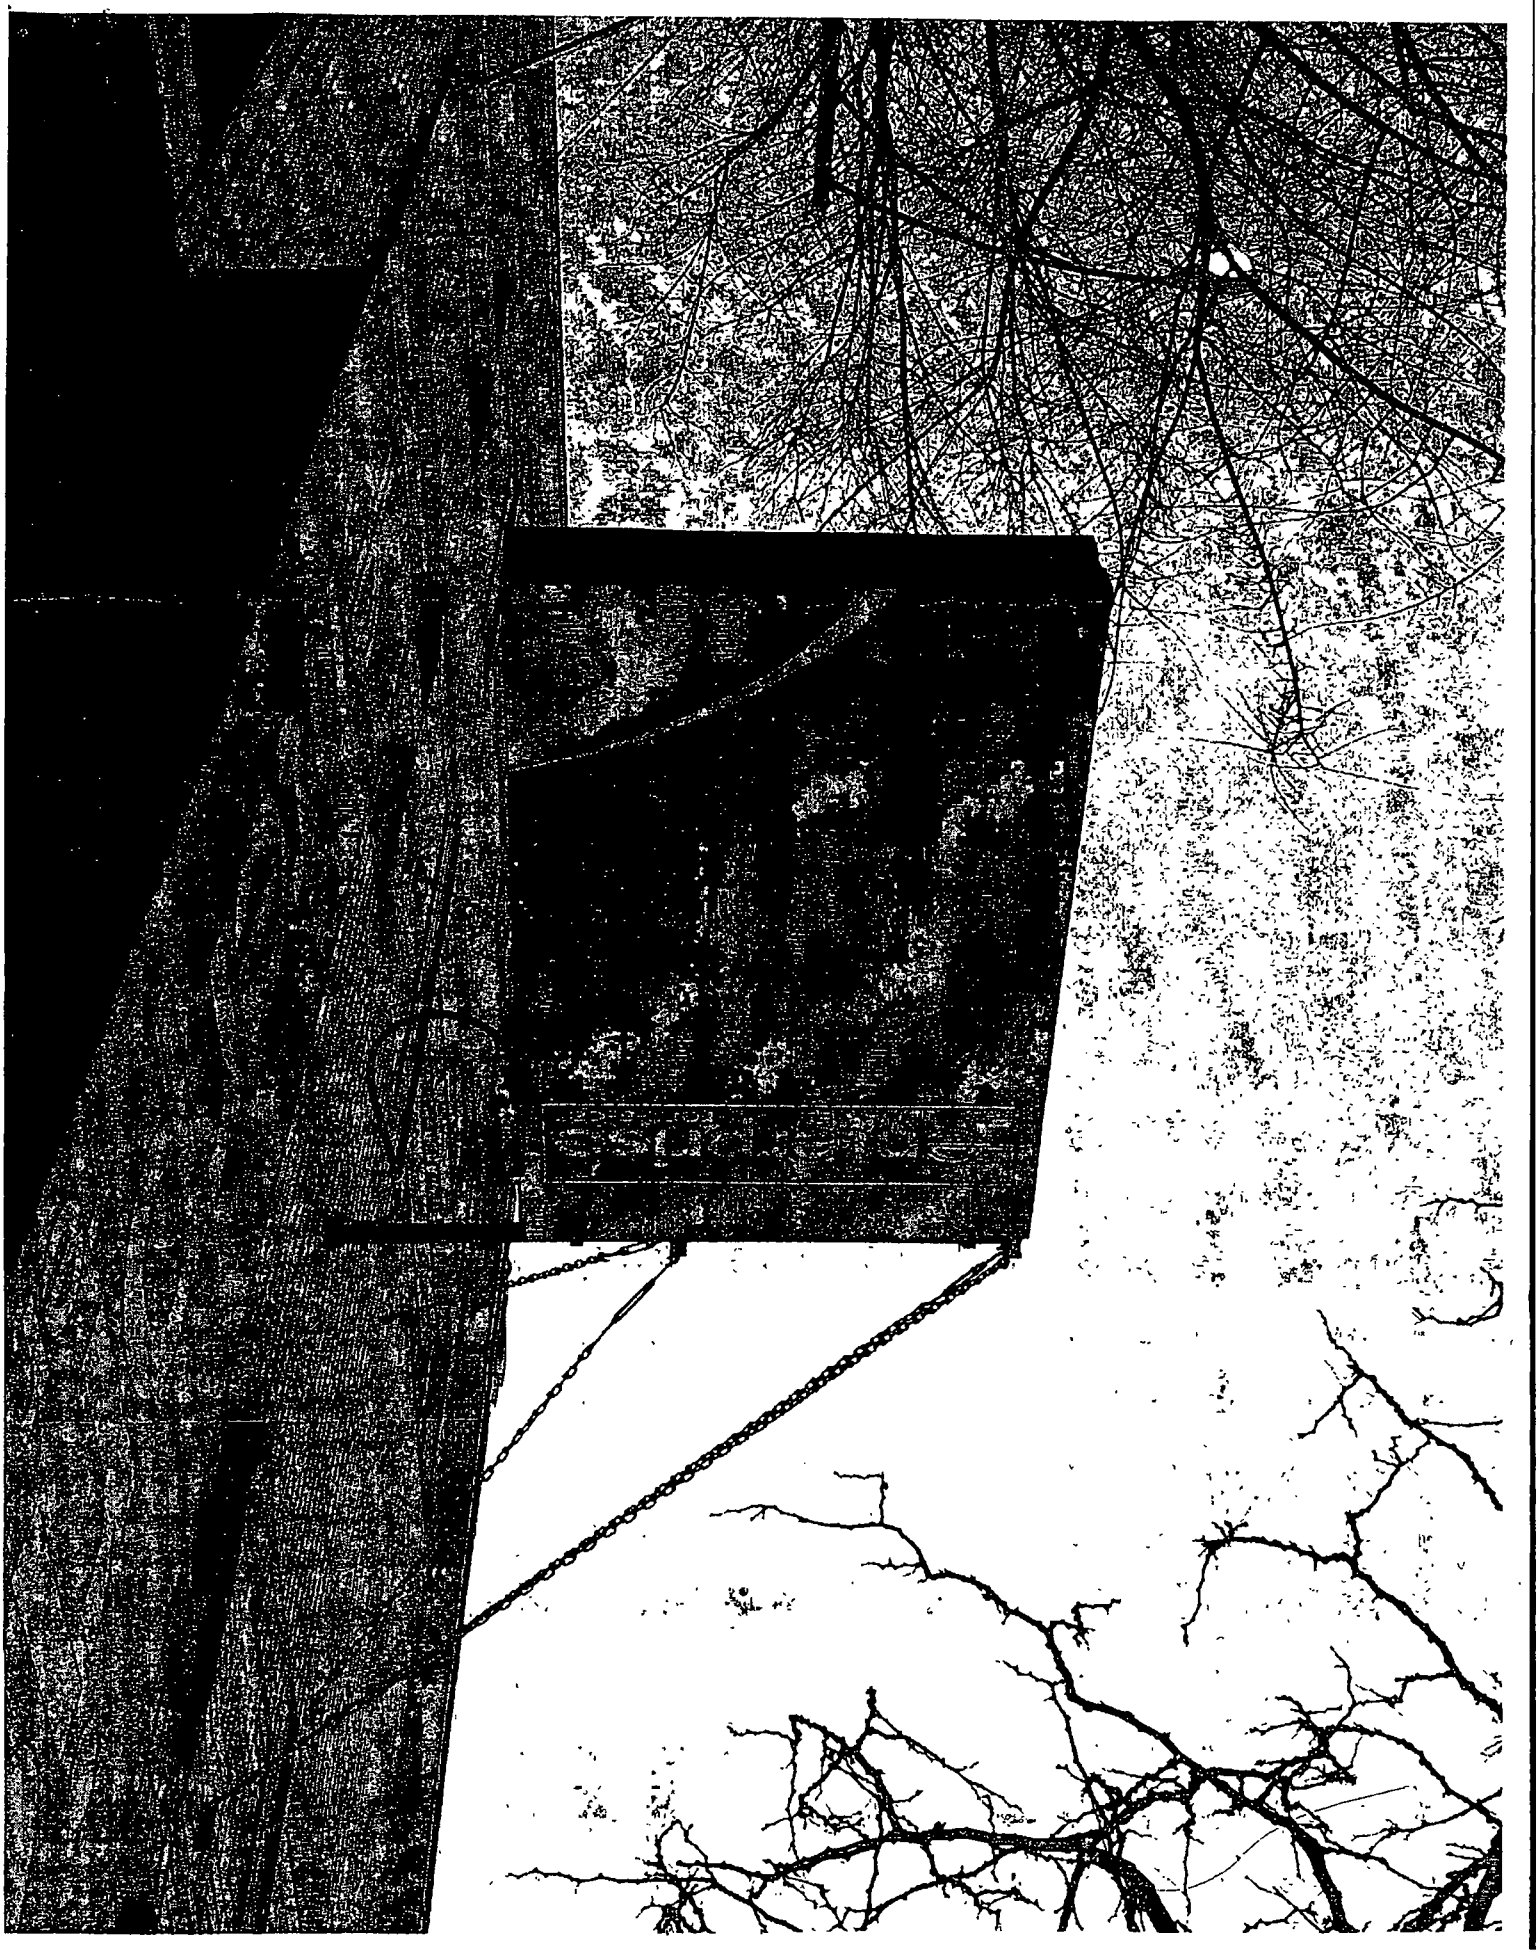

Department of Business Affairs and Consumer Protection
Small Business Center - Public Way Use Unit
City Hall - 121 N. LaSalle Street, Room 800 • Chicago, IL 60602
312-74-GOBIZ / 312-744-6249 • (312) 744-1944 (TTY)
http://www.cityofchicago.org/bacp

11/18/2015

Alderman **Brian Hopkins**
Ward # **02**
City of Chicago
City Hall, Room **200**
121 North LaSalle Street
Chicago, Illinois 60602

Re: An ordinance to use and maintain a portion of the public right-of-way for **two (2) sign(s)** for **ENTERPRISE RENT A CAR**, adjacent to the premises known as **523 W. North Ave.**.

Dear Alderman **Brian Hopkins**:

The applicant referenced above has requested the use of the public right-of-way for a **sign(s)**. An ordinance has been prepared by the Department of Business Affairs and Consumer Protection – Small Business Center - Public Way Use Unit for presentation to the City Council. Because this request was made for properties located in your ward, as approved by you as per the attached, I respectfully request that you introduce the attached ordinance at the next City Council meeting.

If you have any questions regarding this ordinance, please contact Anthony Bertuca at (312) 744-5506.

Department of Business Affairs and Consumer Protection

City of Chicago

O2015-8124

Office of the City Clerk

Document Tracking Sheet

Meeting Date:	11/18/2015
Sponsor(s):	Hopkins (2)
Type:	Ordinance
Title:	Grant(s) of privilege in public way for Forever 21
Committee(s) Assignment:	Committee on Transportation and Public Way

ORDINANCE
FOREVER 21
Acct. No. 264164 - 7
Permit No. 1119840

Be It Ordained by the City Council of the City of Chicago:

SECTION 1. Permission and authority are hereby given and granted to FOREVER 21, upon the terms and subject to the conditions of this ordinance to maintain and use, as now constructed, one (1) Door Swing(s) on the public right-of-way adjacent to its premises known as 865 W. North Ave..

Said Door Swing(s) at W. North Avenue measure(s):
One (1) at seven (7) feet in length, and three (3) feet in width for a total of twenty-one (21) square feet.

The location of said privilege shall be as shown on prints kept on file with the Department of Business Affairs and Consumer Protection and the Office of the City Clerk.

Said privilege shall be constructed in accordance with plans and specifications approved by the Department of Transportation (Division of Project Development).

This grant of privilege in the public way shall be subject to the provisions of Section 10-28-015 and all other required provisions of the Municipal Code of Chicago.

The grantee shall pay to the City of Chicago as compensation for the privilege #1119840 herein granted the sum of seventy-five ($75.00) per annum in advance.


A 25% penalty will be added for payments received after due date.


The permit holder agrees to hold the City of Chicago harmless for any damage, relocation or replacement costs associated with damage, relocation or removal of private property caused by the City performing work in the public way.

Authority herein given and granted for a period of five (5) years from and after 06/09/2015.

Alderman _____

Brian Hopkins 2nd Ward

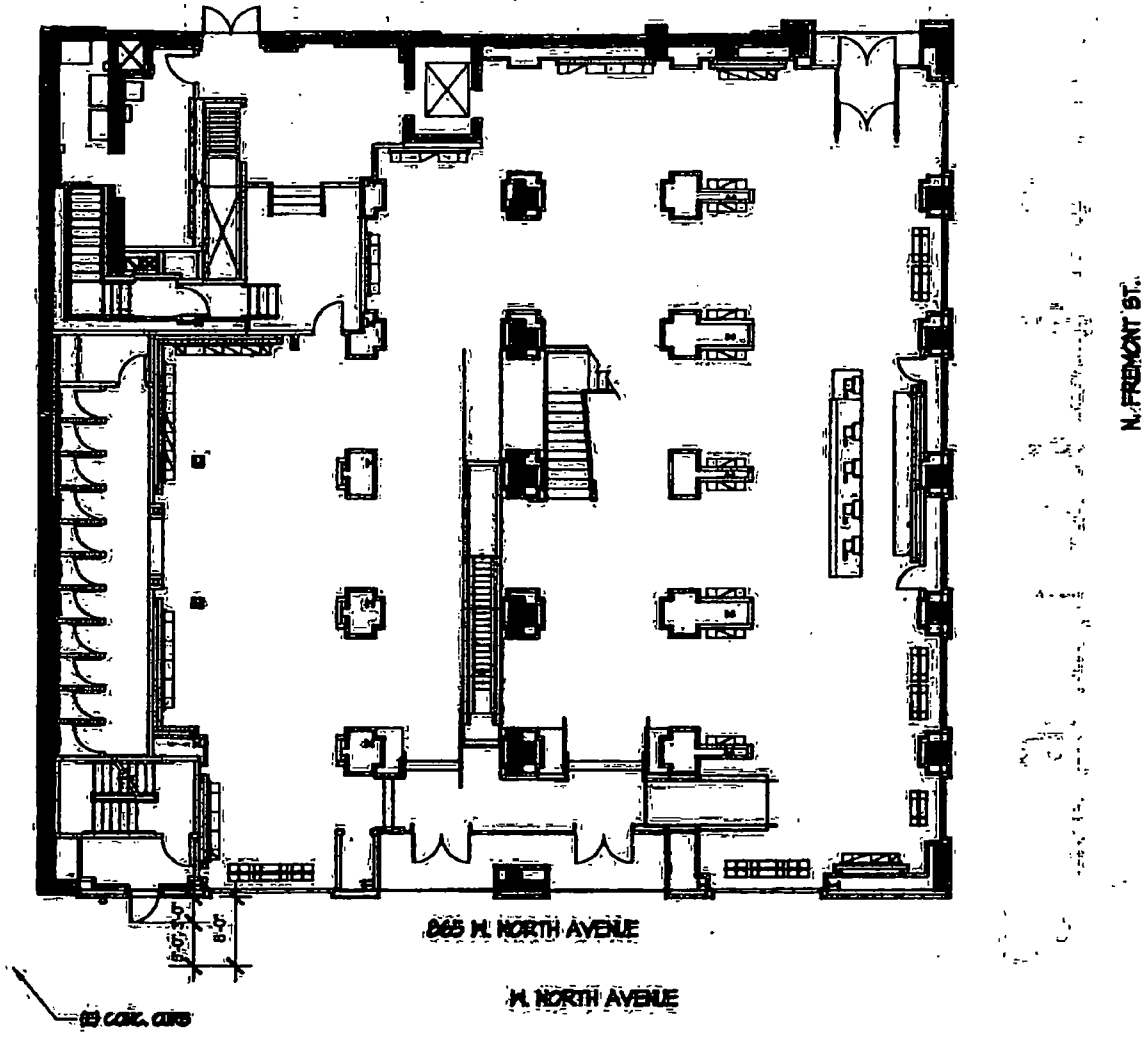

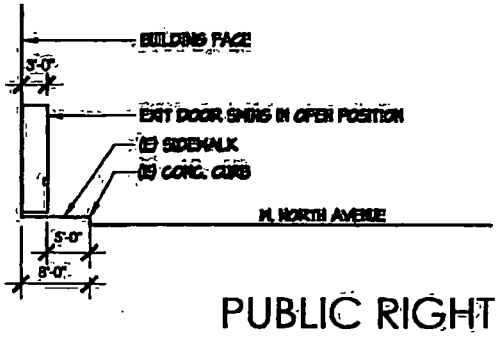

PUBLIC RIGHT OF WAY

NOT TO SCALE

kennethpark
Architecture
Urban Planning
Store Design
Mixed-Use
Retail Development
200 Lexington Avenue
New York, NY 10016
www.kennethpark.com

FOREVER 21, INC.
2001 S. ALAMEDA STREET
LOS ANGELES
CALIFORNIA
90058
TEL. 213.747.2121
FAX 213 741 5111

FOREVER 21

TENANT IMPROVEMENT

LINCOLN PARK
865 WEST NORTH AVENUE
CHICAGO, IL 60642

DATE	DRAWN BY	SCALE
03/08/10	GAA	AS NOTED

A1

Department of Business Affairs and Consumer Protection
Small Business Center - Public Way Use Unit
City Hall - 121 N. LaSalle Street, Room 800 • Chicago, IL 60602
312-74-GOBIZ / 312-744-6249 • (312) 744-1944 (TTY)
http://www.cityofchicago.org/bacp

11/18/2015

Alderman **Brian Hopkins**
Ward # **02**
City of Chicago
City Hall, Room **200**
121 North LaSalle Street
Chicago, Illinois 60602

Re: An ordinance to use and maintain a portion of the public right-of-way for **one (1) door swing(s)** for **FOREVER 21**, adjacent to the premises known as **865 W. North Ave.**.

Dear Alderman **Brian Hopkins**:

The applicant referenced above has requested the use of the public right-of-way for a **door swing(s)**. An ordinance has been prepared by the Department of Business Affairs and Consumer Protection – Small Business Center - Public Way Use Unit for presentation to the City Council. Because this request was made for properties located in your ward, as approved by you as per the attached, I respectfully request that you introduce the attached ordinance at the next City Council meeting.

If you have any questions regarding this ordinance, please contact Anthony Bertuca at (312) 744-5506.

Department of Business Affairs and Consumer Protection

City of Chicago

O2015-8125

Office of the City Clerk

Document Tracking Sheet

Meeting Date:	11/18/2015
Sponsor(s):	Hopkins (2)
Type:	Ordinance
Title:	Grant(s) of privilege in public way for Life Storage/LS Property Management Services
Committee(s) Assignment:	Committee on Transportation and Public Way

ORDINANCE
LIFE STORAGE/LS PROPERTY MANAGEMENT SERVICES
Acct. No. 326939 - 12
Permit No. 1119531

Be It Ordained by the City Council of the City of Chicago:

SECTION 1. Permission and authority are hereby given and granted to LIFE STORAGE/LS PROPERTY MANAGEMENT SERVICES, upon the terms and subject to the conditions of this ordinance to maintain and use one (1) sign(s) projecting over the public right-of-way attached to its premises known as 1840 N. Clybourn Ave..

Said sign structure(s) measures as follows; along N. Clybourn Avenue:
One (1) at three (3) feet in length, twenty-eight (28) feet in height and twenty-four (24) feet above grade level.

The location of said privilege shall be as shown on prints kept on file with the Department of Business Affairs and Consumer Protection and the Office of the City Clerk.

Said privilege shall be constructed in accordance with plans and specifications approved by the Department of Transportation (Division of Project Development) and Zoning Department - Signs.

This grant of privilege in the public way shall be subject to the provisions of Section 10-28-015 and all other required provisions of the Municipal Code of Chicago.

The grantee shall pay to the City of Chicago as compensation for the privilege #1119531 herein granted the sum of three hundred ($300.00) per annum in advance.

A 25% penalty will be added for payments received after due date.

The permit holder agrees to hold the City of Chicago harmless for any damage, relocation or replacement costs associated with damage, relocation or removal of private property caused by the City performing work in the public way.

Authority herein given and granted for a period of five (5) years from and after Date of Passage.

Alderman _____


Brian Hopkins 2nd Ward

By signing the Customer Acceptance on this print, I understand that I am accepting all aspects of this drawing. This includes Artwork, Specifications, Dimensions, Spelling, and all other representations herein. I also understand that color reproductions on this print are approximate, and may not match manufacturers samples exactly.

X Customer Acceptance SIGNATURE DATE

(X) IF REQUIRED Landlord Acceptance SIGNATURE DATE

VA L.S.G. SALES INITIALS DATE

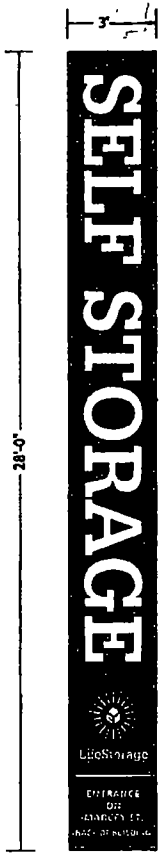


Front View 1/4" = 1'-0"



Existing- N.T.S.

REMOVE SIGN

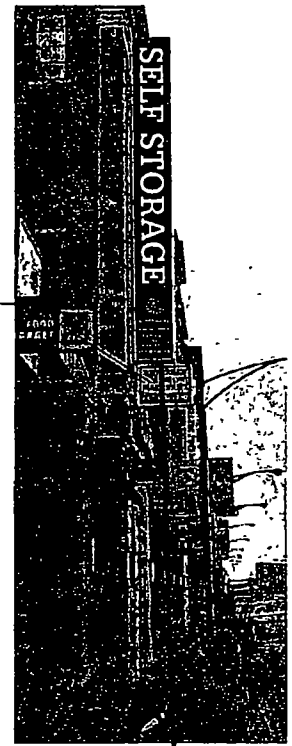

Proposed- N.T.S

24'

▷ **TWO (2) PANAFLEX FACE REPLACEMENTS FOR ONE EXISTING DOUBLE FACE INTERNALLY ILLUMINATED SIGN/ 3M PANAFLEX SIGNFACE WITH BLEED FRAME/ WITH APPLIED TRANSLUCENT VINYL COPY & GRAPHICS**

O **BKGD** = 3M PANAFLEX with 230-22 BLACK
LOGO = 230-106 APPLE GREEN TRANS VINYL
COPY = TRANS WHITE PANAFLEX & 230-22 BLACK

Landmark Sign group
7424 Industrial Avenue
Chesterton, IN 46304
phone 219 762.9577
fax 219 762.4259
www.landmarksign.com

PRINT # SO-22116-4CITY

SHAUN O'BRIEN
LSG SALES REPRESENTATIVE

02.05.15
DATE

LIFE STORAGE
CLIENT NAME

1840 N. CLYBORNE
CHICAGO, IL
JOB LOCATION

JL 1/4" = 1'-0"
DRAWN BY SCALE

REVISIONS:
1 REVISED
03 09 15 JL

THIS DRAWING IS THE PROPERTY OF LANDMARK SIGN GROUP, INC. NO REPRODUCTIONS OR EXHIBITIONS ARE PERMITTED WITHOUT THE EXPRESS WRITTEN CONSENT OF LANDMARK SIGN GROUP, INC. AN INFRINGEMENT OF UP TO $1,000.00 WILL BE CHARGED FOR ANY MISUSE OF THIS DRAWING.

Department of Business Affairs and Consumer Protection
Small Business Center - Public Way Use Unit
City Hall - 121 N. LaSalle Street, Room 800 • Chicago, IL 60602
312-74-GOBIZ / 312-744-6249 • (312) 744-1944 (TTY)
http://www.cityofchicago.org/bacp

11/18/2015

Alderman **Brian Hopkins**
Ward # **02**
City of Chicago
City Hall, Room **200**
121 North LaSalle Street
Chicago, Illinois 60602

Re: An ordinance to use and maintain a portion of the public right-of-way for **one (1) sign(s)** for **LIFE STORAGE/LS PROPERTY MANAGEMENT SERVICES**, adjacent to the premises known as **1840 N. Clybourn Ave.**.

Dear Alderman **Brian Hopkins**:

The applicant referenced above has requested the use of the public right-of-way for a **sign(s)**. An ordinance has been prepared by the Department of Business Affairs and Consumer Protection – Small Business Center - Public Way Use Unit for presentation to the City Council. Because this request was made for properties located in your ward, as approved by you as per the attached, I respectfully request that you introduce the attached ordinance at the next City Council meeting.

If you have any questions regarding this ordinance, please contact Anthony Bertuca at (312) 744-5506.

Department of Business Affairs and Consumer Protection

City of Chicago

O2015-8127

Office of the City Clerk

Document Tracking Sheet

Meeting Date:	11/18/2015
Sponsor(s):	Dowell (3)
Type:	Ordinance
Title:	Grant(s) of privilege in public way for Chicago Firehouse Restaurant, The
Committee(s) Assignment:	Committee on Transportation and Public Way

ORDINANCE
THE CHICAGO FIREHOUSE REST.
Acct. No. 87212 - 2
Permit No. 1120579

Be It Ordained by the City Council of the City of Chicago:

SECTION 1. Permission and authority are hereby given and granted to THE CHICAGO FIREHOUSE REST., upon the terms and subject to the conditions of this ordinance to construct, install, maintain and use three (3) Door Swing(s) on the public right-of-way adjacent to its premises known as 1401 S. Michigan Ave..

Said Door Swing(s) at E. 14th Street measure(s):
One (1) at three point five (3.5) feet in length, and three point five (3.5) feet in width for a total of twelve point two five (12.25) square feet.

Said Door Swing(s) at S. Michigan Avenue measure(s):
One (1) at three point five (3.5) feet in length, and three point five (3.5) feet in width for a total of twelve point two five (12.25) square feet.

Said Door Swing(s) at S. Michigan Avenue measure(s):
One (1) at three point five (3.5) feet in length, and three point five (3.5) feet in width for a total of twelve point two five (12.25) square feet.

The location of said privilege shall be as shown on prints kept on file with the Department of Business Affairs and Consumer Protection and the Office of the City Clerk.

Said privilege shall be constructed in accordance with plans and specifications approved by the Department of Transportation (Division of Project Development).

This grant of privilege in the public way shall be subject to the provisions of Section 10-28-015 and all other required provisions of the Municipal Code of Chicago.

The grantee shall pay to the City of Chicago as compensation for the privilege #1120579 herein granted the sum of two hundred twenty-five ($225.00) per annum in advance.


A 25% penalty will be added for payments received after due date.

The permit holder agrees to hold the City of Chicago harmless for any damage, relocation or replacement costs associated with damage, relocation or removal of private property caused by the City performing work in the public way.

Authority herein given and granted for a period of five (5) years from and after Date of Passage.


Alderman Pat Dowell

Pat Dowell 3rd Ward

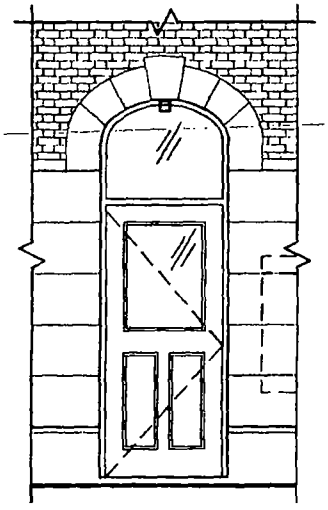

2 14TH STREET ENTRY DOOR

1/4 1'-0"

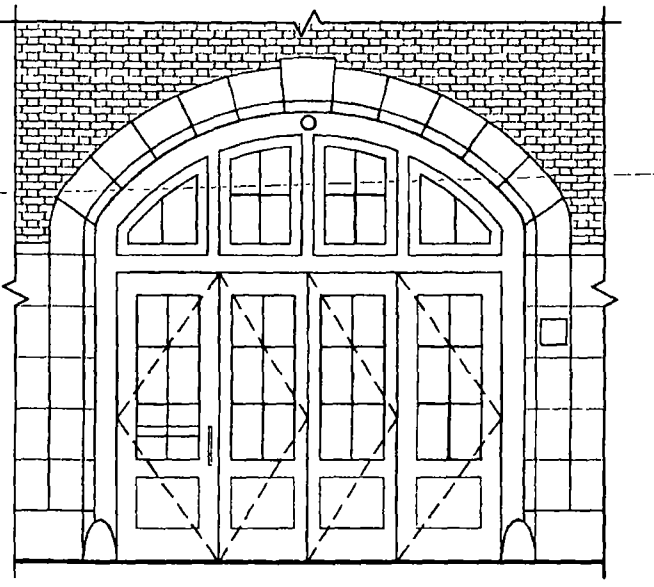

1 MICHIGAN AVENUE ENTRY DOORS

1/4 1'-0"

Aria Group Architects Inc.
830 North Blvd.
Oak Park, Illinois 60301
708.445.8400
708.445.1788 Fax

DESCRIPTION:
ENTRY DOOR ELEVATIONS

JOB NAME: THE CHICAGO FIREHOUSE

DRAWN BY	BK	CHKD BY	EM
SCALE	AS NOTED		
DATE	10/21/2015		
JOB NUMBER		SHEET	
142994		SK-1	

Department of Business Affairs and Consumer Protection
Small Business Center - Public Way Use Unit
City Hall - 121 N. LaSalle Street, Room 800 • Chicago, IL 60602
312-74-GOBIZ / 312-744-6249 • (312) 744-1944 (TTY)
http://www.cityofchicago.org/bacp

11/18/2015

Alderman **Pat Dowell**
Ward # **03**
City of Chicago
City Hall, Room **200**
121 North LaSalle Street
Chicago, Illinois 60602

Re: An ordinance to use and maintain a portion of the public right-of-way for **three (3) door swing(s)** for **THE CHICAGO FIREHOUSE REST.**, adjacent to the premises known as **1401 S. Michigan Ave.**.

Dear Alderman **Pat Dowell**:

The applicant referenced above has requested the use of the public right-of-way for a **door swing(s)**. An ordinance has been prepared by the Department of Business Affairs and Consumer Protection – Small Business Center - Public Way Use Unit for presentation to the City Council. Because this request was made for properties located in your ward, as approved by you as per the attached, I respectfully request that you introduce the attached ordinance at the next City Council meeting.

If you have any questions regarding this ordinance, please contact Anthony Bertuca at (312) 744-5506.

Department of Business Affairs and Consumer Protection

City of Chicago

O2015-8131

Office of the City Clerk

Document Tracking Sheet

Meeting Date:	11/18/2015
Sponsor(s):	Burns (4)
Type:	Ordinance
Title:	Grant(s) of privilege in public way for Chicago Loop Alliance
Committee(s) Assignment:	Committee on Transportation and Public Way

ORDINANCE
CHICAGO LOOP ALLIANCE
Acct. No. 290296 - 10
Permit No. 1120093

Be It Ordained by the City Council of the City of Chicago:

SECTION 1. Permission and authority are hereby given and granted to CHICAGO LOOP ALLIANCE, upon the terms and subject to the conditions of this ordinance to construct, install, maintain and use two (2) Security Camera(s) projecting over the public right-of-way for security purposes adjacent to its premises known as 1 E. Jackson Blvd..

Said Security Camera(s) at E. Jacksonm Blvd measure(s):
Two (2) at point five eight (.58) feet in length, point five eight (.58) feet in width and one hundred twenty (120) feet above grade level.

The location of said privilege shall be as shown on prints kept on file with the Department of Business Affairs and Consumer Protection and the Office of the City Clerk.

Said privilege shall be constructed in accordance with plans and specifications approved by the Department of Planning and Development and Department of Transportation (Division of Project Development).


This grant of privilege in the public way shall be subject to the provisions of Section 10-28-015 and all other required provisions of the Municipal Code of Chicago.

The grantee shall pay to the City of Chicago as compensation for the privilege #1120093 herein granted the sum of zero ($.00) per annum in advance.

A 25% penalty will be added for payments received after due date.

The permit holder agrees to hold the City of Chicago harmless for any damage, relocation or replacement costs associated with damage, relocation or removal of private property caused by the City performing work in the public way.


Authority herein given and granted for a period of five (5) years from and after Date of Passage.

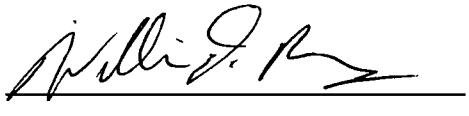
Alderman 


William D. Burns 4th Ward

(Page 2 of 3)

Drawings inc dimensions

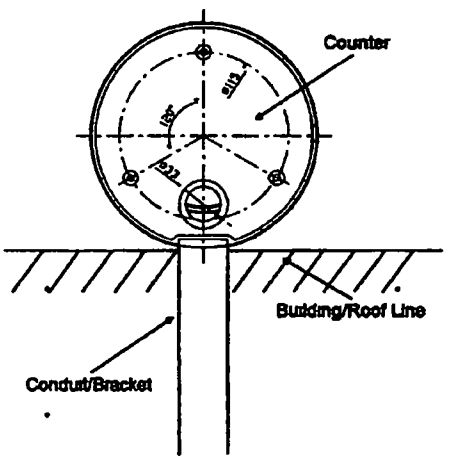

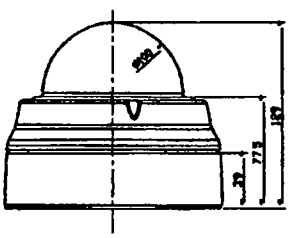

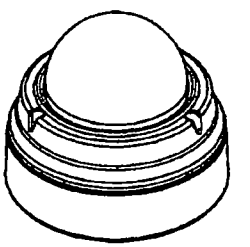

springboard
enrolled retail intelligence

Department of Business Affairs and Consumer Protection
Small Business Center - Public Way Use Unit
City Hall - 121 N. LaSalle Street, Room 800 • Chicago, IL 60602
312-74-GOBIZ / 312-744-6249 • (312) 744-1944 (TTY)
http://www.cityofchicago.org/bacp

11/18/2015

Alderman **William D. Burns**
Ward # **04**
City of Chicago
City Hall, Room **305**
121 North LaSalle Street
Chicago, Illinois 60602

Re: An ordinance to use and maintain a portion of the public right-of-way for **two (2) security camera(s)** for **CHICAGO LOOP ALLIANCE**, adjacent to the premises known as **1 E. Jackson Blvd.**.

Dear Alderman **William D. Burns**:

The applicant referenced above has requested the use of the public right-of-way for a **security camera(s)**. An ordinance has been prepared by the Department of Business Affairs and Consumer Protection – Small Business Center - Public Way Use Unit for presentation to the City Council. Because this request was made for properties located in your ward, as approved by you as per the attached, I respectfully request that you introduce the attached ordinance at the next City Council meeting.

If you have any questions regarding this ordinance, please contact Anthony Bertuca at (312) 744-5506.

Department of Business Affairs and Consumer Protection

City of Chicago

O2015-8140

Office of the City Clerk

Document Tracking Sheet

Meeting Date:	11/18/2015
Sponsor(s):	Burns (4)
Type:	Ordinance
Title:	Grant(s) of privilege in public way for John Marshall Law School
Committee(s) Assignment:	Committee on Transportation and Public Way

ORDINANCE
JOHN MARSHALL LAW SCHOOL
Acct. No. 88040 - 2
Permit No. 1120632

Be It Ordained by the City Council of the City of Chicago:

SECTION 1. Permission and authority are hereby given and granted to JOHN MARSHALL LAW SCHOOL, upon the terms and subject to the conditions of this ordinance to maintain and use, as now constructed, four (4) Vault(s) under the public right-of-way adjacent to its premises known as 304 S. State St.. Existing vaults are used for storage, utilities and fire pumps, described as follows:

Said Vault(s) at S. State Street (1st Level) measure(s):
One (1) at one hundred seventeen point seven five (117.75) feet in length, and sixteen point three three (16.33) feet in width for a total of one thousand nine hundred twenty-two point eight six (1922.86) square feet.

Said Vault(s) at S. State Street (2nd Level) measure(s):
One (1) at one hundred seventeen point seven five (117.75) feet in length, and sixteen point three three (16.33) feet in width for a total of one thousand nine hundred twenty-two point eight six (1922.86) square feet.

Said Vault(s) at W. Jackson Blvd (1st Level) measure(s):
One (1) at fifty-seven (57) feet in length, and nine (9) feet in width for a total of five hundred thirteen (513) square feet.

Said Vault(s) at W. Jackson Blvd (2nd Level) measure(s):
One (1) at fifty-seven (57) feet in length, and nine (9) feet in width for a total of five hundred thirteen (513) square feet.

The location of said privilege shall be as shown on prints kept on file with the Department of Business Affairs and Consumer Protection and the Office of the City Clerk.

Said privilege shall be constructed in accordance with plans and specifications approved by the Department of Transportation (Office of Underground Coordination).

This grant of privilege in the public way shall be subject to the provisions of Section 10-28-015 and all other required provisions of the Municipal Code of Chicago.

The grantee shall pay to the City of Chicago as compensation for the privilege #1120632 herein granted the sum of six thousand four hundred twelve ($6,412.00) per annum in advance.


A 25% penalty will be added for payments received after due date.

The permit holder agrees to hold the City of Chicago harmless for any damage, relocation or replacement costs associated with damage, relocation or removal of private property caused by the City performing work in the public way.

Authority herein given and granted for a period of five (5) years from and after 10/31/2015.

Alderman _____

William D. Burns 4th Ward

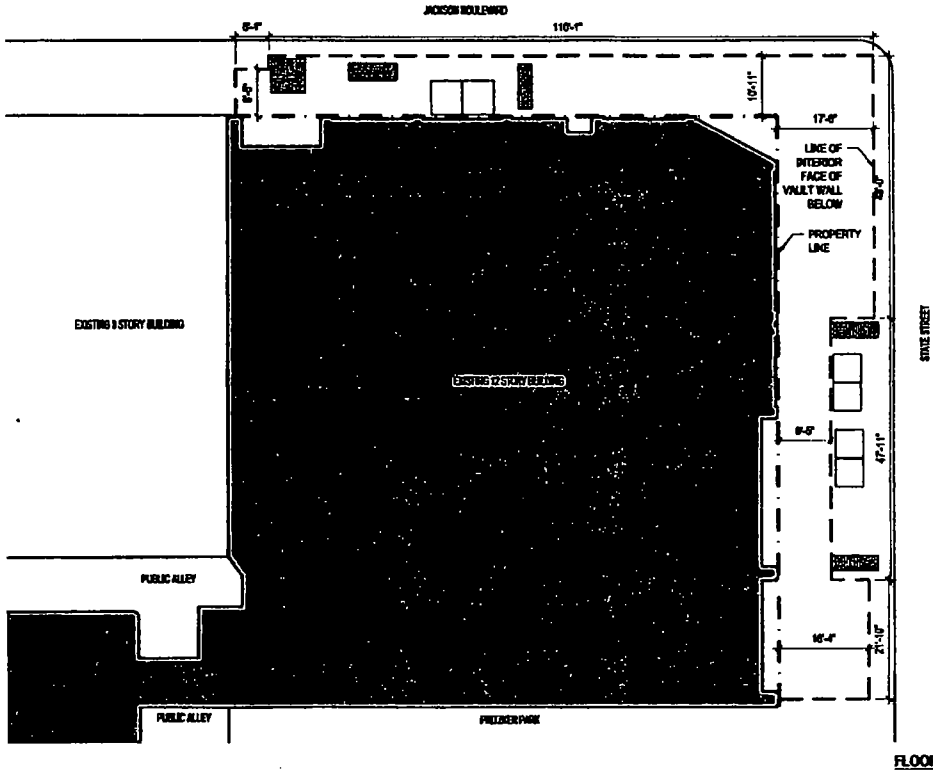

FLOOR PLAN
SCALE: 1/16" = 1'-0"

GRISKELIS YOUNG HARRELL

VAULTED AREA
304 SOUTH STATE STREET
SEPTEMBER, 16, 2015

JOHN MARSHALL LAW SCHOOL

Department of Business Affairs and Consumer Protection
Small Business Center- Public Way Use Unit
City Hall - 121 N. LaSalle Street Room 800 • Chicago, IL 60602
312-74-GOBIZ / 312-744-6249 • (312) 744-1944 (TTY)
http //www.cityofchicago.org/bacp

11/18/2015

Alderman **William D. Burns**
Ward # **04**
City of Chicago
City Hall, Room **305**
121 North LaSalle Street
Chicago, Illinois 60602

Re: An ordinance to use and maintain a portion of the public right-of-way for **four (4) vault(s)** for **JOHN MARSHALL LAW SCHOOL**, adjacent to the premises known as **304 S. State St.**.

Dear Alderman **William D. Burns**:

The applicant referenced above has requested the use of the public right-of-way for **vault(s)**. An ordinance has been prepared by the Department of Business Affairs and Consumer Protection – Small Business Center - Public Way Use Unit for presentation to the City Council. Because this request was made for properties located in your ward, as approved by you as per the attached, I respectfully request that you introduce the attached ordinance at the next City Council meeting.

If you have any questions regarding this ordinance, please contact Anthony Bertuca at (312) 744-5506.

Department of Business Affairs and Consumer Protection

City of Chicago

O2015-8144

Office of the City Clerk

Document Tracking Sheet

Meeting Date:	11/18/2015
Sponsor(s):	Burns (4)
Type:	Ordinance
Title:	Grant(s) of privilege in public way for Peterson Lofts Condo Assn.
Committee(s) Assignment:	Committee on Transportation and Public Way

ORDINANCE
Peterson Lofts Condominium Association
Acct. No. 401593 - 1
Permit No. 1120317

Be It Ordained by the City Council of the City of Chicago:

SECTION 1. Permission and authority are hereby given and granted to Peterson Lofts Condominium Association, upon the terms and subject to the conditions of this ordinance to maintain and use, as now constructed, one (1) Vault(s) under the public right-of-way adjacent to its premises known as 523 S. Plymouth Ct..

Said Vault(s) at S. Plymouth Court measure(s):
One (1) at twenty-three (23) feet in length, and fifteen (15) feet in width for a total of three hundred forty-five (345) square feet. Existing vault is used for storage.

The location of said privilege shall be as shown on prints kept on file with the Department of Business Affairs and Consumer Protection and the Office of the City Clerk.

Said privilege shall be constructed in accordance with plans and specifications approved by the Department of Transportation (Office of Underground Coordination).

This grant of privilege in the public way shall be subject to the provisions of Section 10-28-015 and all other required provisions of the Municipal Code of Chicago.

The grantee shall pay to the City of Chicago as compensation for the privilege #1120317 herein granted the sum of four hundred ($400.00) per annum in advance.


A 25% penalty will be added for payments received after due date.

The permit holder agrees to hold the City of Chicago harmless for any damage, relocation or replacement costs associated with damage, relocation or removal of private property caused by the City performing work in the public way.

Authority herein given and granted for a period of five (5) years from and after Date of Passage.

Alderman _____

William D. Burns 4th Ward

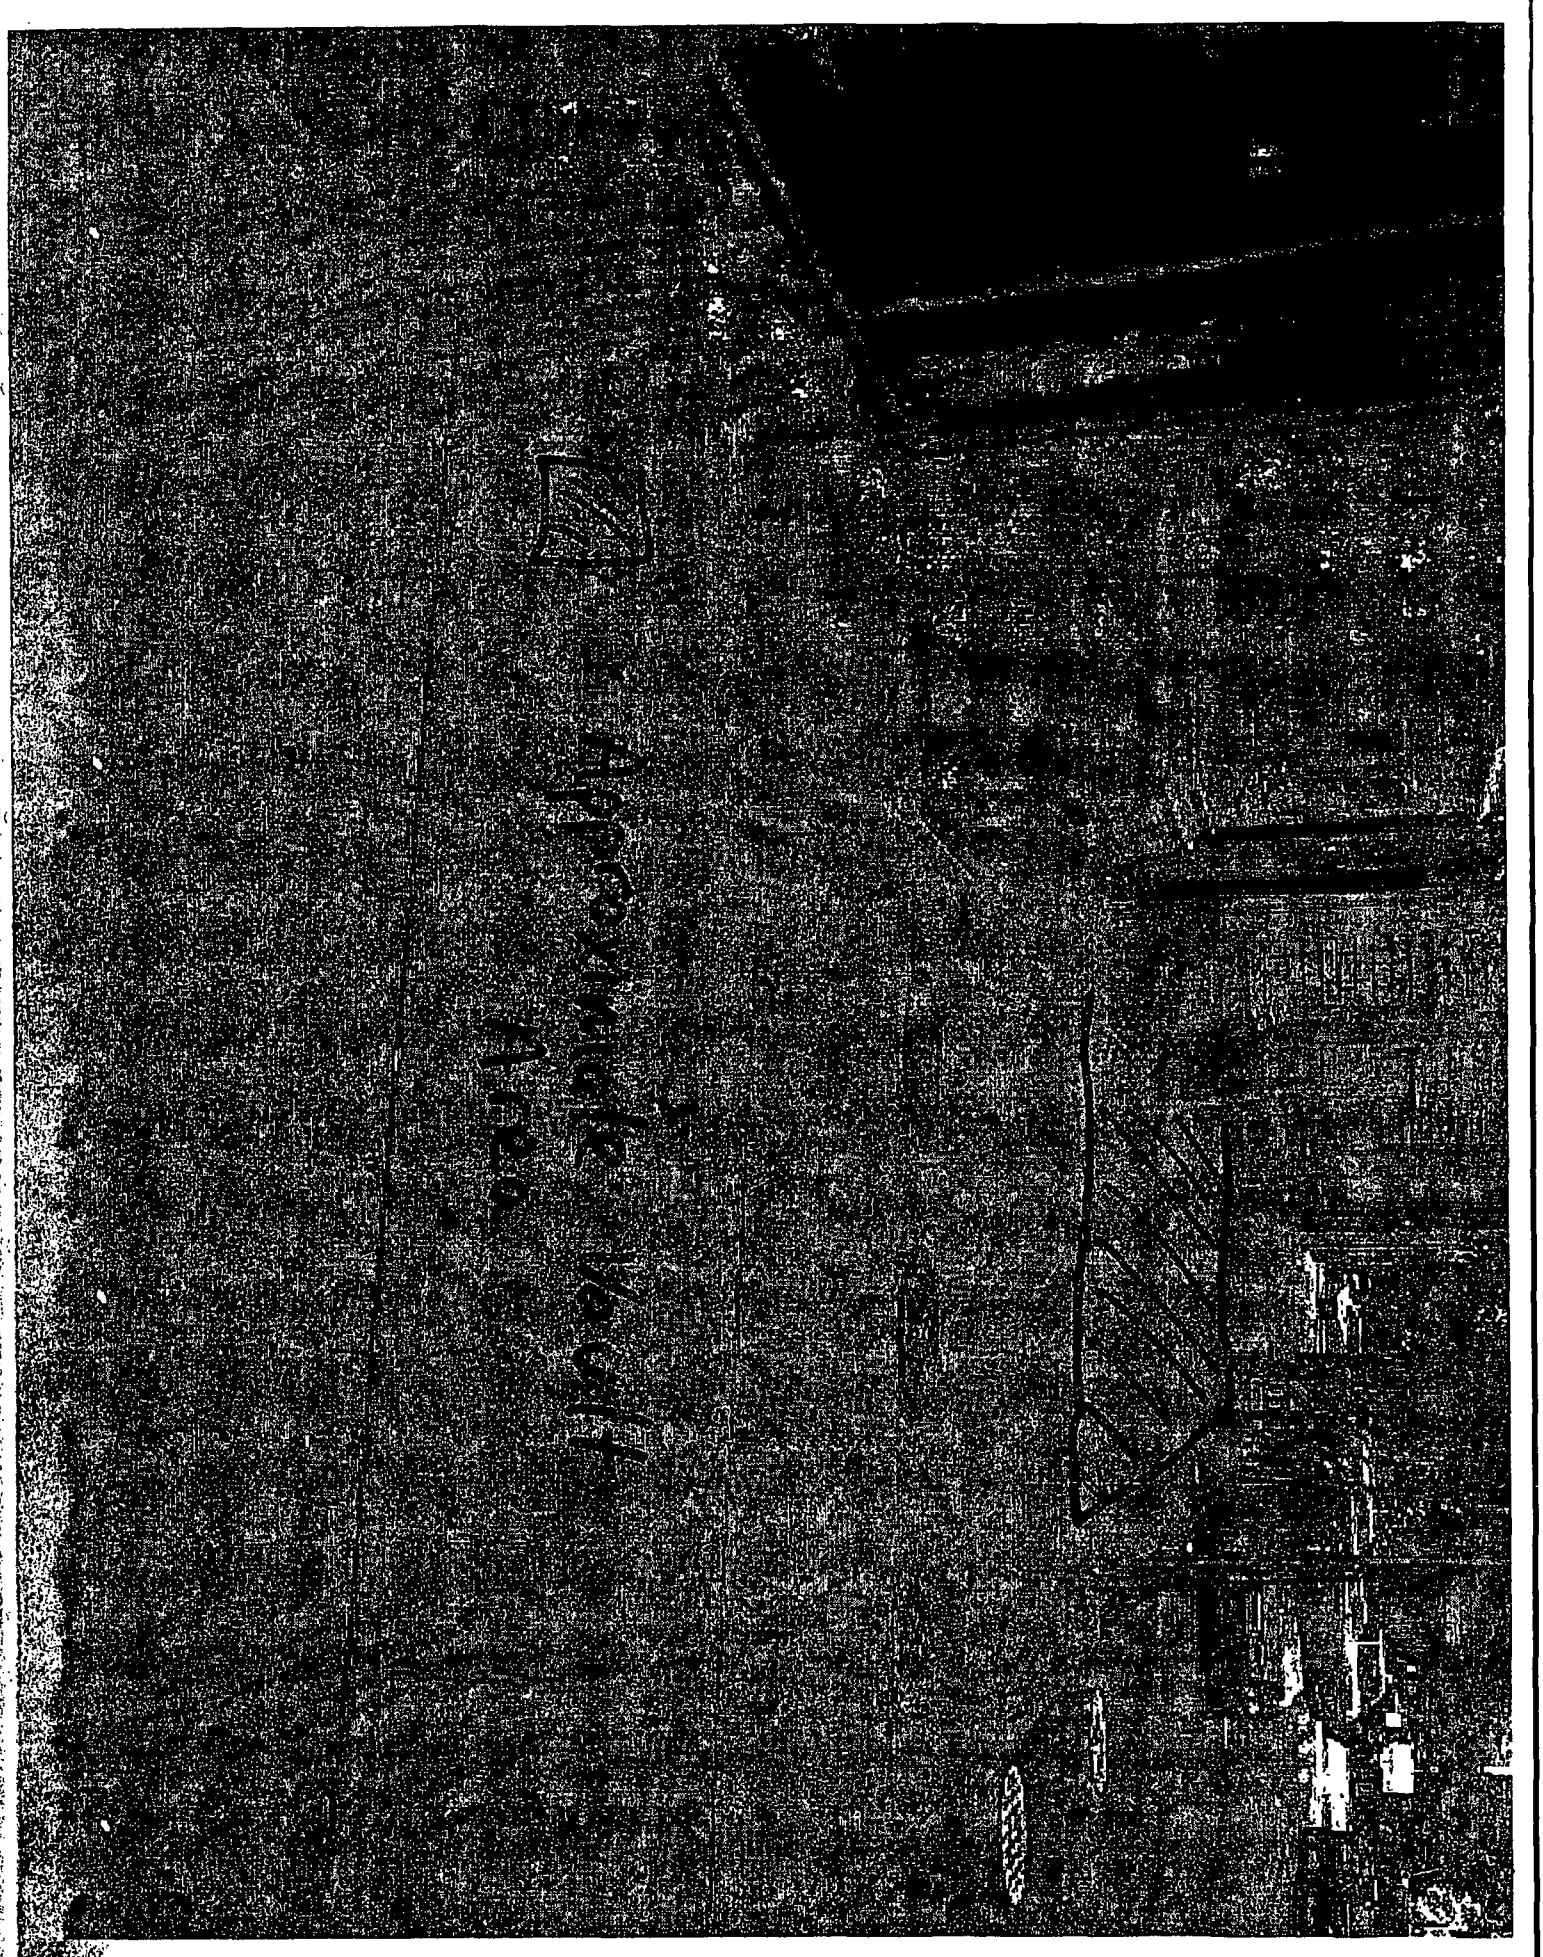

Department of Business Affairs and Consumer Protection
Small Business Center- Public Way Use Unit
City Hall- 121 N. LaSalle Street Room 800 • Chicago, IL 60602
312-74-GOBIZ / 312-744-6249 • (312) 744-1944 (TTY)
http://www.cityofchicago.org/bacp

11/18/2015

Alderman **William D. Burns**
Ward # **04**
City of Chicago
City Hall, Room **305**
121 North LaSalle Street
Chicago, Illinois 60602

Re: An ordinance to use and maintain a portion of the public right-of-way for **one (1) vault(s)** for **Peterson Lofts Condominium Association**, adjacent to the premises known as **523 S. Plymouth Ct.**.

Dear Alderman **William D. Burns**:

The applicant referenced above has requested the use of the public right-of-way for a **vault(s)**. An ordinance has been prepared by the Department of Business Affairs and Consumer Protection – Small Business Center - Public Way Use Unit for presentation to the City Council. Because this request was made for properties located in your ward, as approved by you as per the attached, I respectfully request that you introduce the attached ordinance at the next City Council meeting.

If you have any questions regarding this ordinance, please contact Anthony Bertuca at (312) 744-5506.

Department of Business Affairs and Consumer Protection

City of Chicago

O2015-8147

Office of the City Clerk

Document Tracking Sheet

Meeting Date:	11/18/2015
Sponsor(s):	Hairston (5)
Type:	Ordinance
Title:	Grant(s) of privilege in public way for Sharks Fish & Chicken
Committee(s) Assignment:	Committee on Transportation and Public Way

ORDINANCE
SHARKS FISH & CHICKEN
Acct. No. 389177 - 1
Permit No. 1115583

Be It Ordained by the City Council of the City of Chicago:

SECTION 1. Permission and authority are hereby given and granted to SHARKS FISH & CHICKEN, upon the terms and subject to the conditions of this ordinance to maintain and use four (4) sign(s) projecting over the public right-of-way attached to its premises known as 1734 E. 71st St..

Said sign structure(s) measures as follows; along E. 71st:
One (1) at nineteen (19) feet in length, four point five (4.5) feet in height and eleven (11) feet above grade level.
One (1) at sixteen (16) feet in length, four point five (4.5) feet in height and eleven (11) feet above grade level.
One (1) at five (5) feet in length, five (5) feet in height and thirteen (13) feet above grade level.
One (1) at fifteen (15) feet in length, four (4) feet in height and eleven (11) feet above grade level.

The location of said privilege shall be as shown on prints kept on file with the Department of Business Affairs and Consumer Protection and the Office of the City Clerk.

Said privilege shall be constructed in accordance with plans and specifications approved by the Department of Transportation (Division of Project Development) and Zoning Department - Signs.

This grant of privilege in the public way shall be subject to the provisions of Section 10-28-015 and all other required provisions of the Municipal Code of Chicago.

The grantee shall pay to the City of Chicago as compensation for the privilege #1115583 herein granted the sum of one thousand two hundred ($1,200.00) per annum in advance.

A 25% penalty will be added for payments received after due date.


The permit holder agrees to hold the City of Chicago harmless for any damage, relocation or replacement costs associated with damage, relocation or removal of private property caused by the City performing work in the public way.

Authority herein given and granted for a period of five (5) years from and after Date of Passage.


Alderman Leslie A. Hairston

Leslie Hairston 5th Ward

Front Sign face to 71st Street

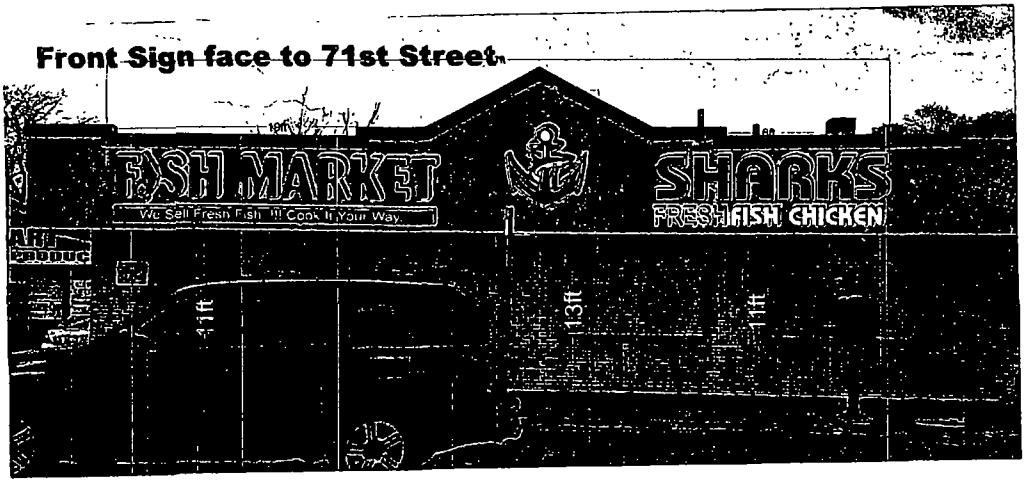

sign face to Alley Side

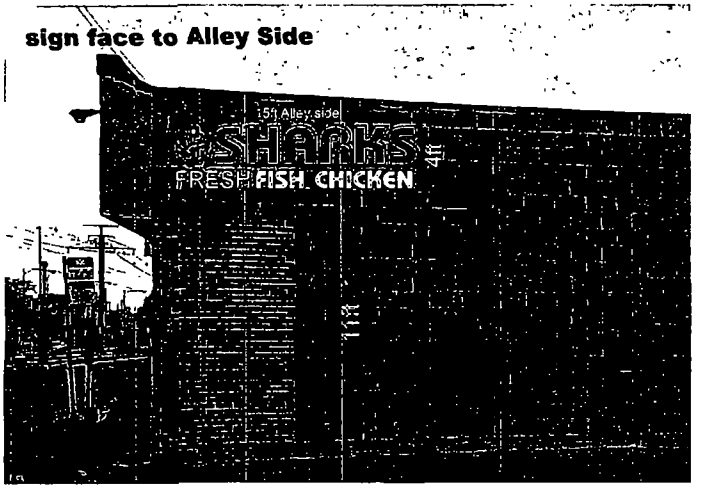


General Specifications

Sign Type		Raceway channel letters
Illumination Type	Color	LED Red / White
Face material	Gauge	Plexiglass 3/16"
	Color	Red / White
Graphic	Color	Vinyl translucent as Drawing
Retainer type	Size/Color	Trim-cap 1" Bronze
Return depth	Gauge/Color	5" .040 Aluminum /Bronze
Back material	Gauge	Aluminum .060
Raceway material	Gauge	Aluminum .060
	Size/Color	6"x18"x179" Matching Facade
Tube support	Type/Ht.	N/A
Transformer	Type/mA	LED transmitter 30mA
Retainer screw		#4 x 0.5" lg Hex hd
Neon electrical	Wire size	Remote wiring 600V 16AWG
	Wire type	UL LED cable
Boot insulated / Sleeve		None
Electrical connectors		1/2" Greenfield

Sign will be fastened directly to facade no exposed wiring

LED Raceway Mounting & SIDE VIEW

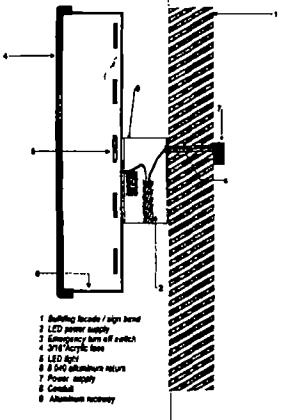

Department of Business Affairs and Consumer Protection
Small Business Center - Public Way Use Unit
City Hall - 121 N. LaSalle Street, Room 800 • Chicago, IL 60602
312-74-GOBIZ / 312-744-6249 • (312) 744-1944 (TTY)
http://www.cityofchicago.org/bacp

11/18/2015

Alderman **Leslie Hairston**
Ward # **05**
City of Chicago
City Hall, Room **300**
121 North LaSalle Street
Chicago, Illinois 60602

Re: An ordinance to use and maintain a portion of the public right-of-way for **four (4) sign(s)** for **SHARKS FISH & CHICKEN**, adjacent to the premises known as **1734 E. 71st St.**.

Dear Alderman **Leslie Hairston**:

The applicant referenced above has requested the use of the public right-of-way for a **sign(s)**. An ordinance has been prepared by the Department of Business Affairs and Consumer Protection – Small Business Center - Public Way Use Unit for presentation to the City Council. Because this request was made for properties located in your ward, as approved by you as per the attached, I respectfully request that you introduce the attached ordinance at the next City Council meeting.

If you have any questions regarding this ordinance, please contact Anthony Bertuca at (312) 744-5506.

Department of Business Affairs and Consumer Protection

City of Chicago

O2015-8149

Office of the City Clerk

Document Tracking Sheet

Meeting Date:	11/18/2015
Sponsor(s):	Harris (8)
Type:	Ordinance
Title:	Grant(s) of privilege in public way for Boost Mobile
Committee(s) Assignment:	Committee on Transportation and Public Way

ORDINANCE
BOOST MOBILE
Acct. No. 389406 - 1
Permit No. 1118126

Be It Ordained by the City Council of the City of Chicago:

SECTION 1. Permission and authority are hereby given and granted to BOOST MOBILE, upon the terms and subject to the conditions of this ordinance to maintain and use one (1) sign(s) projecting over the public right-of-way attached to its premises known as 8643 S. Cottage Grove Ave..

Said sign structure(s) measures as follows; along S. Cottage Grove Avenue:
One (1) at fourteen (14) feet in length, four point five (4.5) feet in height and eleven (11) feet above grade level.

The location of said privilege shall be as shown on prints kept on file with the Department of Business Affairs and Consumer Protection and the Office of the City Clerk.

Said privilege shall be constructed in accordance with plans and specifications approved by the Department of Transportation (Division of Project Development) and Zoning Department - Signs.

This grant of privilege in the public way shall be subject to the provisions of Section 10-28-015 and all other required provisions of the Municipal Code of Chicago.

The grantee shall pay to the City of Chicago as compensation for the privilege #1118126 herein granted the sum of three hundred ($300.00) per annum in advance.

A 25% penalty will be added for payments received after due date.

The permit holder agrees to hold the City of Chicago harmless for any damage, relocation or replacement costs associated with damage, relocation or removal of private property caused by the City performing work in the public way.


Authority herein given and granted for a period of five (5) years from and after Date of Passage.

Alderman _____

Michelle A. Harris 8th Ward

DBA: **Boost Mobile**


8643 S. Cottage Grove Ave. Chicago, IL 60619

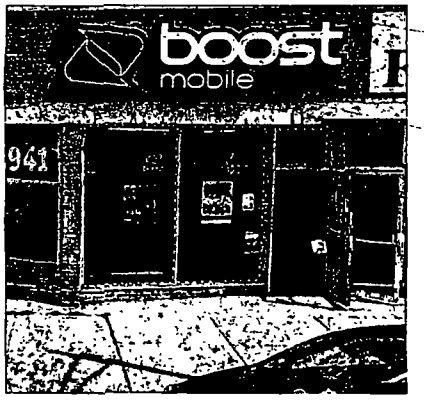



Square footage: 63 ft²

Side view of Building

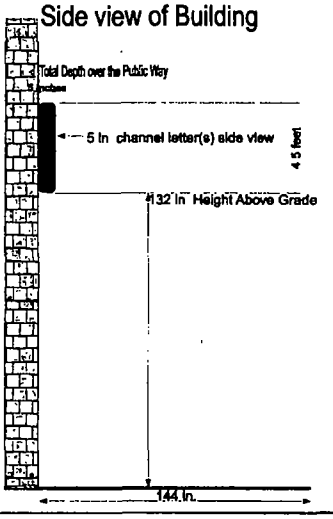

Banana Signs Inc.
6532 S. Lavergne Ave. Bedford Park, IL 60638
773-807-2487

General Specifications:

Aluminum Channel Letters, equipped with white LED for "Boost Mobile". 12V LED lights. "Boost Mobile" and logo face is to be made from trucast acrylic material. Trucast acrylic will have black vinyl as an outline for "Boost Mobile" trim cap is to be 1 inch thick in the color black. The aluminum to be used is 0.040 inches in thickness. "Boost Mobile" and logo is to be 5 inches thick.

Department of Business Affairs and Consumer Protection
Small Business Center - Public Way Use Unit
City Hall - 121 N LaSalle Street, Room 800 • Chicago, IL 60602
312-74-GOBIZ / 312-744-6249 • (312) 744-1944 (TTY)
http://www.cityofchicago.org/bacp

11/18/2015

Alderman **Michelle A. Harris**
Ward # **08**
City of Chicago
City Hall, Room **200**
121 North LaSalle Street
Chicago, Illinois 60602

Re: An ordinance to use and maintain a portion of the public right-of-way for **one (1) sign(s)** for **BOOST MOBILE**, adjacent to the premises known as **8643 S. Cottage Grove Ave.**.

Dear Alderman **Michelle A. Harris**:

The applicant referenced above has requested the use of the public right-of-way for a **sign(s)**. An ordinance has been prepared by the Department of Business Affairs and Consumer Protection – Small Business Center - Public Way Use Unit for presentation to the City Council. Because this request was made for properties located in your ward, as approved by you as per the attached, I respectfully request that you introduce the attached ordinance at the next City Council meeting.

If you have any questions regarding this ordinance, please contact Anthony Bertuca at (312) 744-5506.

Department of Business Affairs and Consumer Protection

City of Chicago

O2015-8154

Office of the City Clerk

Document Tracking Sheet

Meeting Date:	11/18/2015
Sponsor(s):	Sadlowski Garza (10)
Type:	Ordinance
Title:	Grant(s) of privilege in public way for L&G Family Restaurant, Inc.
Committee(s) Assignment:	Committee on Transportation and Public Way

ORDINANCE
L & G FAMILY RESTAURANT INC
Acct. No. 18969 - 1
Permit No. 1120627

Be It Ordained by the City Council of the City of Chicago:

SECTION 1. Permission and authority are hereby given and granted to L & G FAMILY RESTAURANT INC, upon the terms and subject to the conditions of this ordinance to maintain and use one (1) sign(s) projecting over the public right-of-way attached to its premises known as 10401 S. Torrence Ave..

Said sign structure(s) measures as follows; along S. Torrence Avenue:
One (1) at seven point six six (7.66) feet in length, three (3) feet in height and twelve point one seven (12.17) feet above grade level.

The location of said privilege shall be as shown on prints kept on file with the Department of Business Affairs and Consumer Protection and the Office of the City Clerk.

Said privilege shall be constructed in accordance with plans and specifications approved by the Department of Transportation (Division of Project Development) and Zoning Department - Signs.

This grant of privilege in the public way shall be subject to the provisions of Section 10-28-015 and all other required provisions of the Municipal Code of Chicago.

The grantee shall pay to the City of Chicago as compensation for the privilege #1120627 herein granted the sum of one hundred ($100.00) per annum in advance.


A 25% penalty will be added for payments received after due date.

The permit holder agrees to hold the City of Chicago harmless for any damage, relocation or replacement costs associated with damage, relocation or removal of private property caused by the City performing work in the public way.

Authority herein given and granted for a period of five (5) years from and after 11/19/2013.

Alderman Susan Sadlowski Garza

Susan Sadlowski Garza 10th Ward

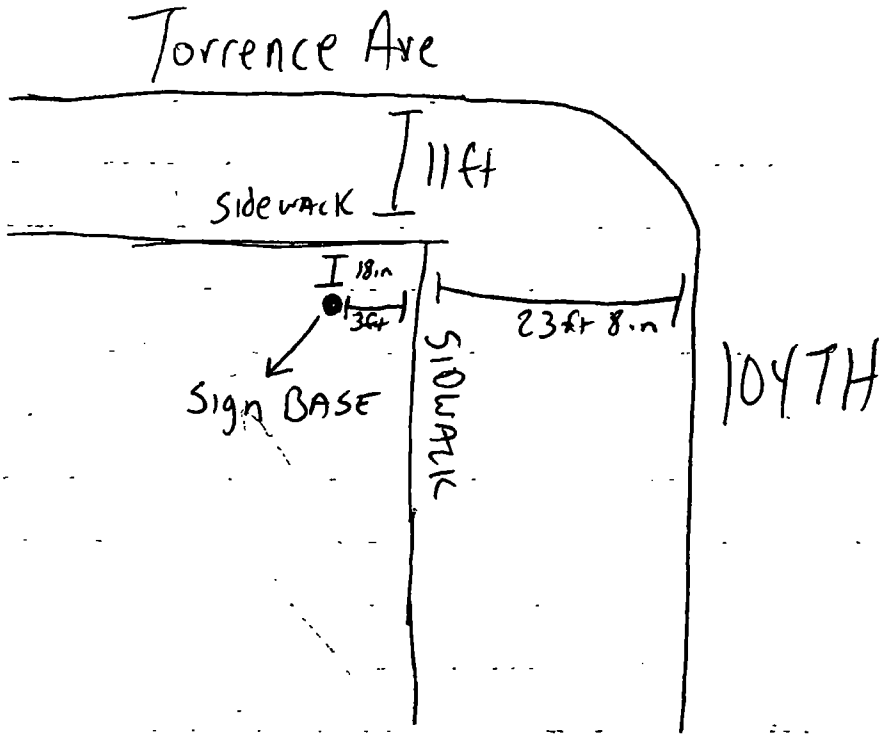
Torrence Ave
11ft
sidewalk
18in
3ft
23ft 8in
Sign BASE
SIDWALK
104TH

Department of Business Affairs and Consumer Protection
Small Business Center - Public Way Use Unit
City Hall - 121 N LaSalle Street, Room 800 • Chicago, IL 60602
312-74-GOBIZ / 312-744-6249 • (312) 744-1944 (TTY)
http://www.cityofchicago.org/bacp

11/18/2015

Alderman **Susan Sadlowski Garza**
Ward # **10**
City of Chicago
City Hall, Room **200**
121 North LaSalle Street
Chicago, Illinois 60602

Re: An ordinance to use and maintain a portion of the public right-of-way for **one (1) sign(s)** for **L & G FAMILY RESTAURANT INC**, adjacent to the premises known as **10401 S. Torrence Ave.**.

Dear Alderman **Susan Sadlowski Garza**:

The applicant referenced above has requested the use of the public right-of-way for a **sign(s)**. An ordinance has been prepared by the Department of Business Affairs and Consumer Protection – Small Business Center - Public Way Use Unit for presentation to the City Council. Because this request was made for properties located in your ward, as approved by you as per the attached, I respectfully request that you introduce the attached ordinance at the next City Council meeting.

If you have any questions regarding this ordinance, please contact Anthony Bertuca at (312) 744-5506.

Department of Business Affairs and Consumer Protection

City of Chicago

O2015-8158

Office of the City Clerk

Document Tracking Sheet

Meeting Date:	11/18/2015
Sponsor(s):	Thompson (11)
Type:	Ordinance
Title:	Grant(s) of privilege in public way for South Chicago Packing Co.
Committee(s) Assignment:	Committee on Transportation and Public Way

ORDINANCE
SOUTH CHICAGO PACKING CO
Acct. No. 6762 - 1
Permit No. 1120562

Be It Ordained by the City Council of the City of Chicago:

SECTION 1. Permission and authority are hereby given and granted to SOUTH CHICAGO PACKING CO, upon the terms and subject to the conditions of this ordinance to maintain and use, as now constructed, three (3) Manhole(s) under the public right-of-way adjacent to its premises known as 945 W. 38th St..

Said Manhole(s) at W. 38th St. measure(s):
Three (3) at one (1) foot in length, and three (3) feet in width for a total of nine (9) square feet.

The location of said privilege shall be as shown on prints kept on file with the Department of Business Affairs and Consumer Protection and the Office of the City Clerk.

Said privilege shall be constructed in accordance with plans and specifications approved by the Department of Transportation (Office of Underground Coordination) and Department of Water Management.

This grant of privilege in the public way shall be subject to the provisions of Section 10-28-015 and all other required provisions of the Municipal Code of Chicago.


The grantee shall pay to the City of Chicago as compensation for the privilege #1120562 herein granted the sum of one thousand two hundred ($1,200.00) per annum in advance.

A 25% penalty will be added for payments received after due date.

The permit holder agrees to hold the City of Chicago harmless for any damage, relocation or replacement costs associated with damage, relocation or removal of private property caused by the City performing work in the public way.

Authority herein given and granted for a period of five (5) years from and after 09/12/2015.

Alderman _____
Patrick D. Thompson 11th Ward

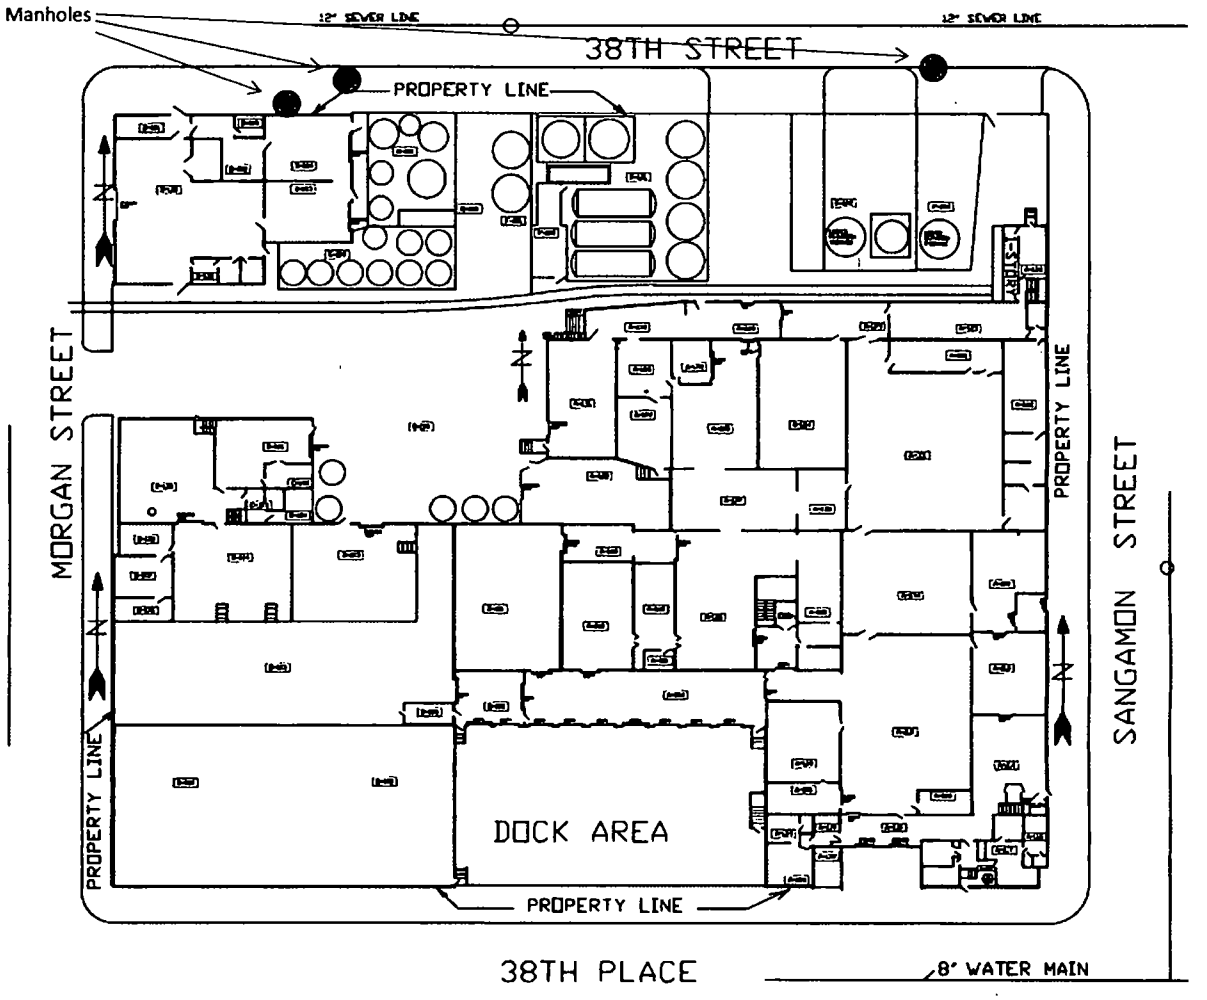
Manholes
12" SEWER LINE
12" SEWER LINE
38TH STREET
PROPERTY LINE
MORGAN STREET
PROPERTY LINE
PROPERTY LINE
SANGAMON STREET
DOCK AREA
PROPERTY LINE
38TH PLACE
8" WATER MAIN

Department of Business Affairs and Consumer Protection
Small Business Center - Public Way Use Unit
City Hall - 121 N. LaSalle Street, Room 800 • Chicago, IL 60602
312-74-GOBIZ / 312-744-6249 • (312) 744-1944 (TTY)
http://www.cityofchicago.org/bacp

11/18/2015

Alderman **Patrick D. Thompson**
Ward # **11**
City of Chicago
City Hall, Room **300**
121 North LaSalle Street
Chicago, Illinois 60602

Re: An ordinance to use and maintain a portion of the public right-of-way for **three (3) manhole(s)** for **SOUTH CHICAGO PACKING CO**, adjacent to the premises known as **945 W. 38th St.**.

Dear Alderman **Patrick D. Thompson**:

The applicant referenced above has requested the use of the public right-of-way for a **manhole(s)**. An ordinance has been prepared by the Department of Business Affairs and Consumer Protection – Small Business Center - Public Way Use Unit for presentation to the City Council. Because this request was made for properties located in your ward, as approved by you as per the attached, I respectfully request that you introduce the attached ordinance at the next City Council meeting.

If you have any questions regarding this ordinance, please contact Anthony Bertuca at (312) 744-5506.

Department of Business Affairs and Consumer Protection

City of Chicago

O2015-8162

Office of the City Clerk

Document Tracking Sheet

Meeting Date:	11/18/2015
Sponsor(s):	Burke (14)
Type:	Ordinance
Title:	Grant(s) of privilege in public way for Forever Dental
Committee(s) Assignment:	Committee on Transportation and Public Way

ORDINANCE
FOREVER DENTAL
Acct. No. 355392 - 1
Permit No. 1120570

Be It Ordained by the City Council of the City of Chicago:

SECTION 1. Permission and authority are hereby given and granted to FOREVER DENTAL, upon the terms and subject to the conditions of this ordinance to maintain and use one (1) sign(s) projecting over the public right-of-way attached to its premises known as 4450 S. Archer Ave..

Said sign structure(s) measures as follows; along S. Archer Avenue:
One (1) at six (6) feet in length, six (6) feet in height and ten (10) feet above grade level.

The location of said privilege shall be as shown on prints kept on file with the Department of Business Affairs and Consumer Protection and the Office of the City Clerk.

Said privilege shall be constructed in accordance with plans and specifications approved by the Department of Transportation (Division of Project Development) and Zoning Department - Signs.

This grant of privilege in the public way shall be subject to the provisions of Section 10-28-015 and all other required provisions of the Municipal Code of Chicago.

The grantee shall pay to the City of Chicago as compensation for the privilege #1120570 herein granted the sum of three hundred ($300.00) per annum in advance.


A 25% penalty will be added for payments received after due date.

The permit holder agrees to hold the City of Chicago harmless for any damage, relocation or replacement costs associated with damage, relocation or removal of private property caused by the City performing work in the public way.

Authority herein given and granted for a period of five (5) years from and after 11/03/2015.

Alderman _____

Edward M. Burke 14th Ward

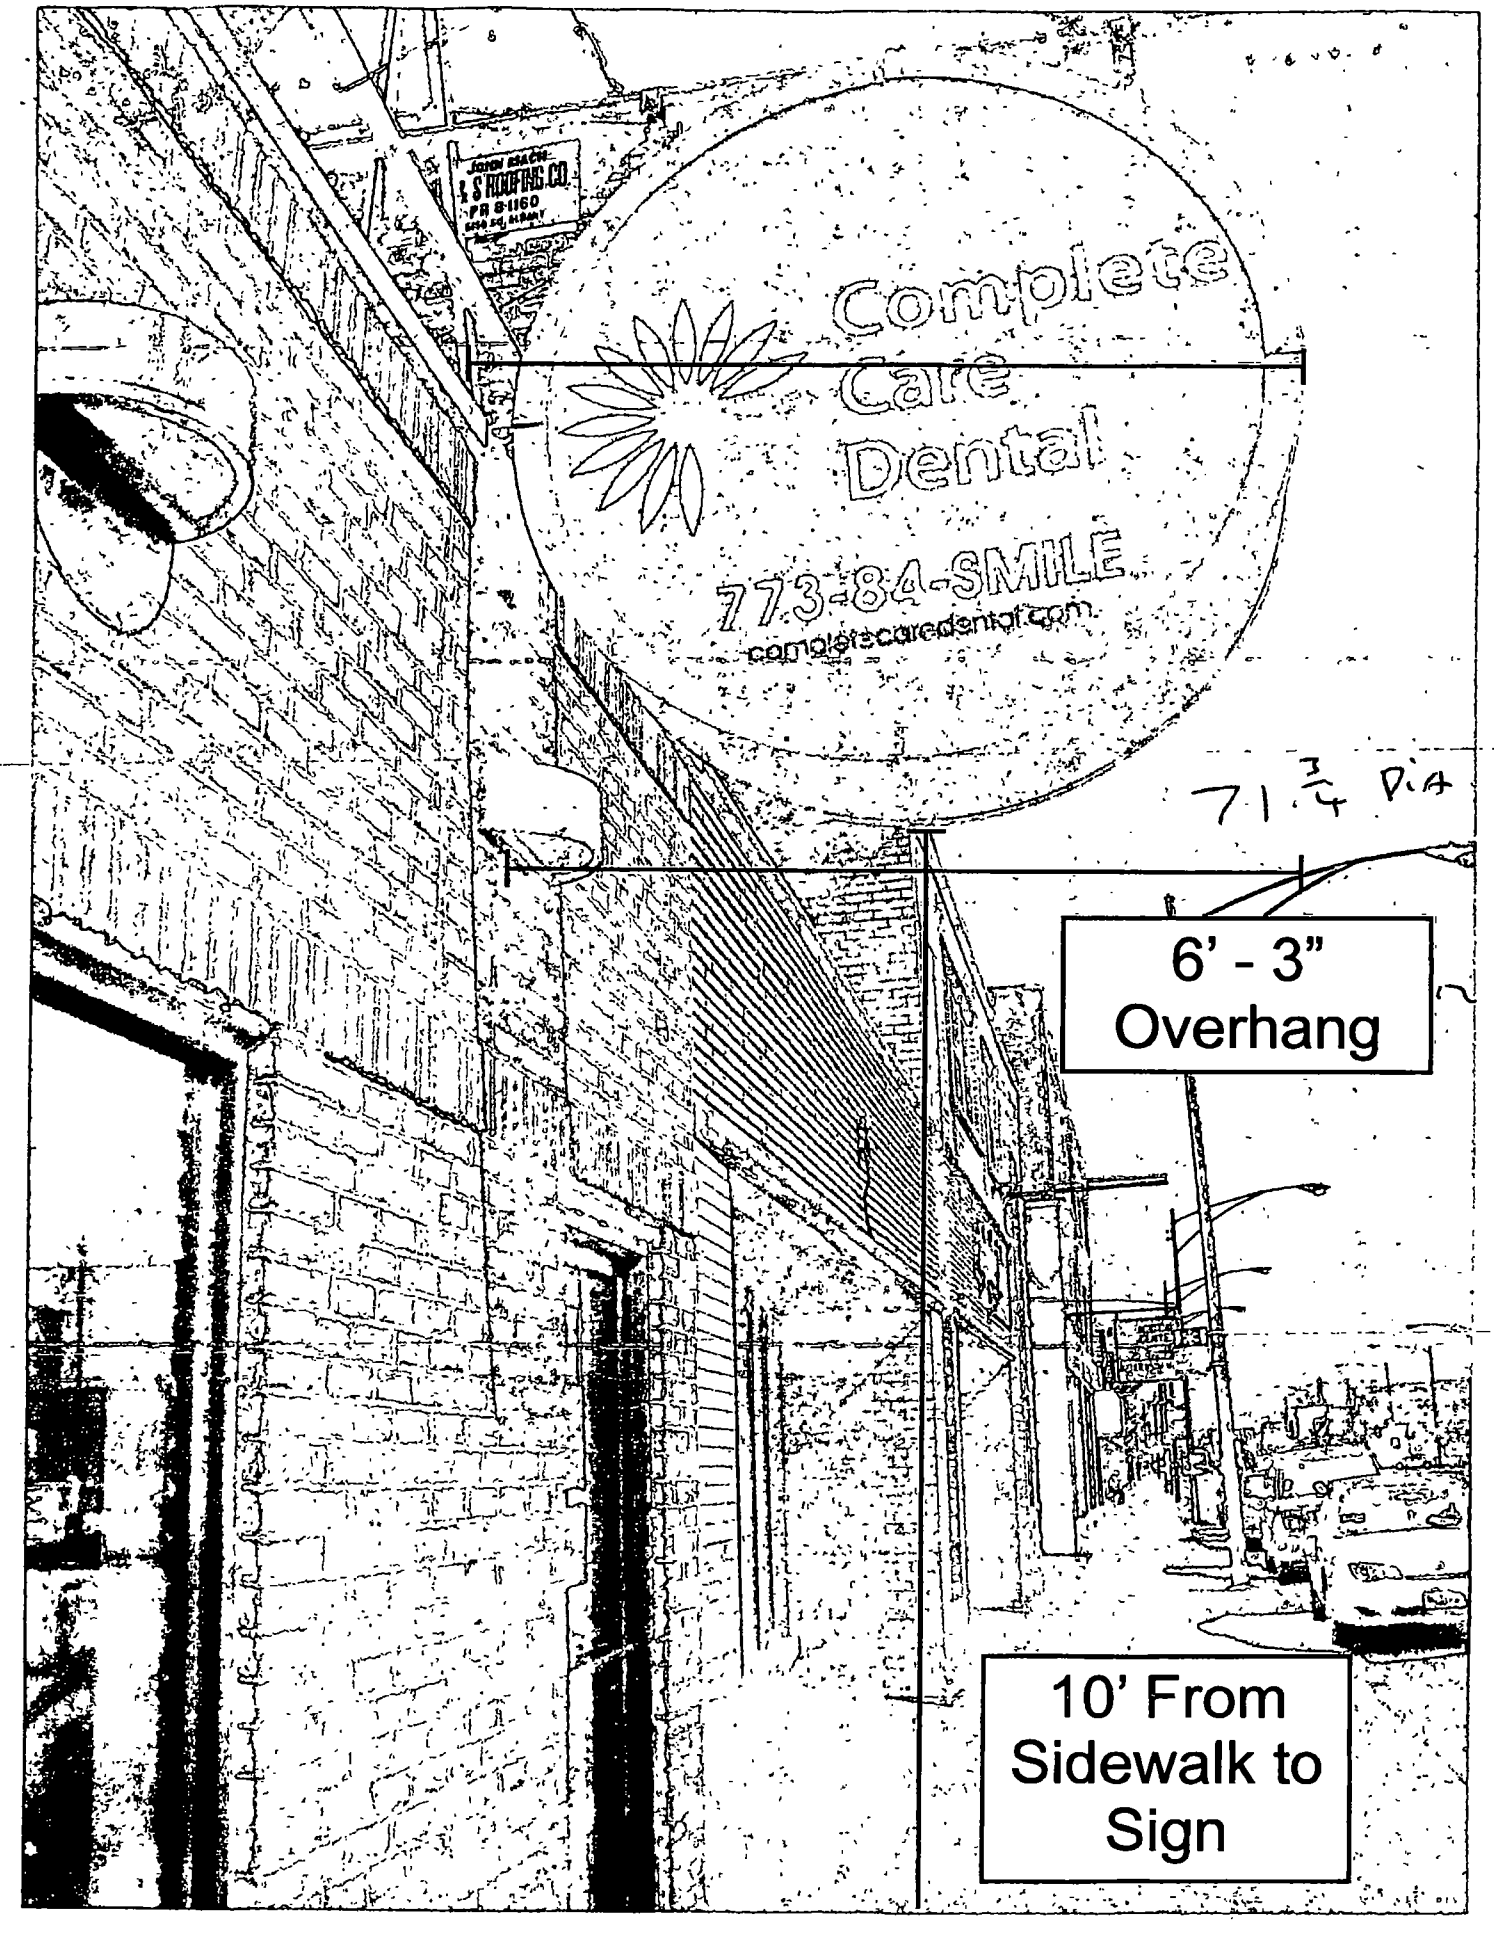
Complete
Care
Dental
773-84-SMILE
71 3/4 Dia
6' - 3"
Overhang
10' From
Sidewalk to
Sign

Department of Business Affairs and Consumer Protection
Small Business Center - Public Way Use Unit
City Hall - 121 N. LaSalle Street, Room 800 • Chicago, IL 60602
312-74-GOBIZ / 312-744-6249 • (312) 744-1944 (TTY)
http://www.cityofchicago.org/bacp

11/18/2015

Alderman **Edward M. Burke**
Ward # **14**
City of Chicago
City Hall, Room **302**
121 North LaSalle Street
Chicago, Illinois 60602

Re: An ordinance to use and maintain a portion of the public right-of-way for **one (1) sign(s)** for **FOREVER DENTAL**, adjacent to the premises known as **4450 S. Archer Ave.**.

Dear Alderman **Edward M. Burke**:

The applicant referenced above has requested the use of the public right-of-way for a **sign(s)**. An ordinance has been prepared by the Department of Business Affairs and Consumer Protection – Small Business Center - Public Way Use Unit for presentation to the City Council. Because this request was made for properties located in your ward, as approved by you as per the attached, I respectfully request that you introduce the attached ordinance at the next City Council meeting.

If you have any questions regarding this ordinance, please contact Anthony Bertuca at (312) 744-5506.

Department of Business Affairs and Consumer Protection

City of Chicago

O2015-8164

Office of the City Clerk

Document Tracking Sheet

Meeting Date:	11/18/2015
Sponsor(s):	Lopez (15)
Type:	Ordinance
Title:	Grant(s) of privilege in public way for MetroPCS Authorized Dealer
Committee(s) Assignment:	Committee on Transportation and Public Way

ORDINANCE
metropcs authorized dealer
Acct. No. 392606 - 1
Permit No. 1117009

Be It Ordained by the City Council of the City of Chicago:

SECTION 1. Permission and authority are hereby given and granted to metropcs authorized dealer, upon the terms and subject to the conditions of this ordinance to maintain and use three (3) sign(s) projecting over the public right-of-way attached to its premises known as 2059 W. 47th St..

Said sign structure(s) measures as follows; along W 47th St:
Two (2) at thirteen (13) feet in length, three (3) feet in height and nine point five (9.5) feet above grade level.
One (1) at nine (9) feet in length, two (2) feet in height and ten (10) feet above grade level.

The location of said privilege shall be as shown on prints kept on file with the Department of Business Affairs and Consumer Protection and the Office of the City Clerk.

Said privilege shall be constructed in accordance with plans and specifications approved by the Department of Transportation (Division of Project Development) and Zoning Department - Signs.

This grant of privilege in the public way shall be subject to the provisions of Section 10-28-015 and all other required provisions of the Municipal Code of Chicago.

The grantee shall pay to the City of Chicago as compensation for the privilege #1117009 herein granted the sum of seven hundred ($700.00) per annum in advance.

A 25% penalty will be added for payments received after due date.

The permit holder agrees to hold the City of Chicago harmless for any damage, relocation or replacement costs associated with damage, relocation or removal of private property caused by the City performing work in the public way.

Authority herein given and granted for a period of five (5) years from and after Date of Passage.


Alderman _____

Raymond A. Lopez 15th Ward

Front-Lit Channel Letters w/ LED Illumination • Raceway Mounted

SIGN C

Proposed Square Footage of this sign	24 Sq. Ft.
Lineal feet of store front	20'-0"ft.
Actual Square Footage Allowed by village:	

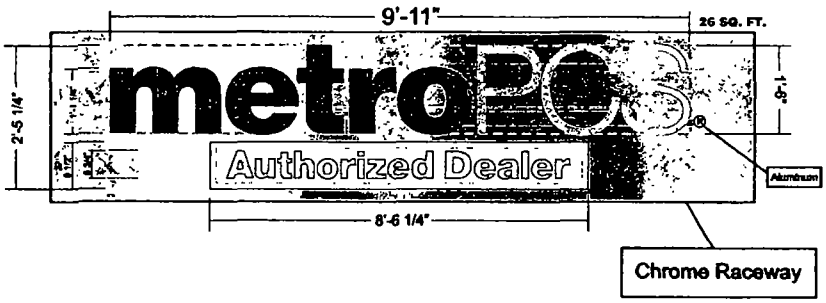

24 Sq. Ft. Total

White Trimcaps / Black returns

Specifications: LED Channel Letters

1. Existing Facade: Concrete Block/ Brick
2. 0.040" Aluminum letter returns painted to match Black
3. 0.125" x 1" White Jewelite trimcap
4. .040 White Aluminum backing
   (interior of sign can will be white for maximum illumination)
5. Interone UL approved red LED's
6. UL approved flexible conduit connectors
7. 1/8" Red Acrylite #2283
8. UL approved LED transformer (Mean well)
9. UL approved waterproof disconnect switch per NEC 600-6
10. Aluminum Raceway to match fascia color
11. 1/4" x 2" x 11" Aluminum Bracket
12. UL approved Liquid tight metallic conduit
    (All penetration will be caulked w/ high grade silicone)
13. Mounting hardware to suit (Non-Corrosive)

Electrical Detail: Channel Letters


Mean well CLG-60-12
(1) 60w Transformers @ 0.80
Total Amps: 0.80
(1) Minimum of 20 amp 120V Circuit Req.

General Notes:

This sign is to be installed in accordance with the requirements of Article 600 of the National Electrical Code.

1) Grounded and bonded per NEC 600.7/NEC 250
2) Existing branch circuit in compliance with NEC 600 5, not to exceed 20 amps
3) Sign is to be UL listed per NEC 600.3
4) UL disconnect switch per NEC 600.6- required per sign component before leaving manufacturer*
   *For multiple signs, a disconnect is permitted but not required for each section

CHANNEL LETTER - TYPICAL SECTION - FRONT-LIT PLASTIC FACE

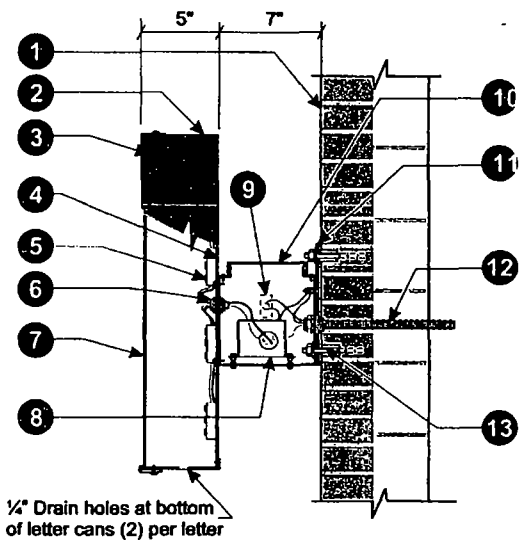

Section @ LED Channel Letter
Raceway mount installation Scale: N.T.S.

UL LISTED

ELECTRICAL NOTES

Sign Company DOES NOT provide primary electrical to sign.
Power to the sign must be done by a licensed electrical contractor or licensed electrician.
Each sign must have: 1. A minimum of one dedicated 120V 20A circuit
2. Junction box installed within 6 feet of sign
3. Three wires: Line, Ground, Neutral

tfasigns
5500 N. Kedzie Ave Chicago, IL 60625
773-267-6007 | sales@tfasigns.com

Client: Metro PCS	**Landlord:**	**Start Date:** 00/00/0000		**Sales Rep:** Seung Park
Address: 2059 W. 47th St Chicago, IL	**Address:**	**Last Revision:** 00/00/0000	Client Approval	**Designer:**
Tel:	**Tel:**	**Job#:** 00000		
Email:	**Email:**	**Drawing#:** 00000a v1 s1 / e1	Landlord Approval	E322358 UL LISTED
		Page: 1 of 2		

COPYRIGHT 2013, BY TFA Signs • THIS RENDERING IS THE PROPERTY OF TFA SIGNS, INC AND THE PARTY WHICH REQUESTED THE RENDERING IT IS AN UNPUBLISHED ORIGINAL DRAWING NOT TO BE REPRODUCED OR EXHIBITED WITHOUT THE CONSENT OF TFA SIGNS, INC

Department of Business Affairs and Consumer Protection
Small Business Center - Public Way Use Unit
City Hall - 121 N. LaSalle Street, Room 800 • Chicago, IL 60602
312-74-GOBIZ / 312-744-6249 • (312) 744-1944 (TTY)
http://www.cityofchicago.org/bacp

11/18/2015

Alderman **Raymond A. Lopez**
Ward # **15**
City of Chicago
City Hall, Room **300**
121 North LaSalle Street
Chicago, Illinois 60602

Re: An ordinance to use and maintain a portion of the public right-of-way for **three (3) sign(s)** for **metropcs authorized dealer**, adjacent to the premises known as **2059 W. 47th St.**.

Dear Alderman **Raymond A. Lopez**:

The applicant referenced above has requested the use of the public right-of-way for a **sign(s)**. An ordinance has been prepared by the Department of Business Affairs and Consumer Protection – Small Business Center - Public Way Use Unit for presentation to the City Council. Because this request was made for properties located in your ward, as approved by you as per the attached, I respectfully request that you introduce the attached ordinance at the next City Council meeting.

If you have any questions regarding this ordinance, please contact Anthony Bertuca at (312) 744-5506.

Department of Business Affairs and Consumer Protection

City of Chicago

O2015-8167

Office of the City Clerk

Document Tracking Sheet

Meeting Date:	11/18/2015
Sponsor(s):	Moore (17)
Type:	Ordinance
Title:	Grant(s) of privilege in public way for Meyer Industrial Container
Committee(s) Assignment:	Committee on Transportation and Public Way

ORDINANCE
MEYER INDUSTRIAL CONTAINER
Acct. No. 273701 - 1
Permit No. 1120180

Be It Ordained by the City Council of the City of Chicago:

SECTION 1. Permission and authority are hereby given and granted to MEYER INDUSTRIAL CONTAINER, upon the terms and subject to the conditions of this ordinance to maintain and use, as now constructed, one (1) Manhole(s) under the public right-of-way adjacent to its premises known as 610 W. 81st St..

Said Manhole(s) at W. 81st Street measure(s):
One (1) at six (6) feet in length, and four (4) feet in width for a total of twenty-four (24) square feet.

The location of said privilege shall be as shown on prints kept on file with the Department of Business Affairs and Consumer Protection and the Office of the City Clerk.

Said privilege shall be constructed in accordance with plans and specifications approved by the Department of Transportation (Office of Underground Coordination) and Department of Water Management.

This grant of privilege in the public way shall be subject to the provisions of Section 10-28-015 and all other required provisions of the Municipal Code of Chicago.

The grantee shall pay to the City of Chicago as compensation for the privilege #1120180 herein granted the sum of four hundred ($400.00) per annum in advance.


A 25% penalty will be added for payments received after due date.

The permit holder agrees to hold the City of Chicago harmless for any damage, relocation or replacement costs associated with damage, relocation or removal of private property caused by the City performing work in the public way.

Authority herein given and granted for a period of five (5) years from and after 09/24/2015.

Alderman _____

David H. Moore 17th Ward

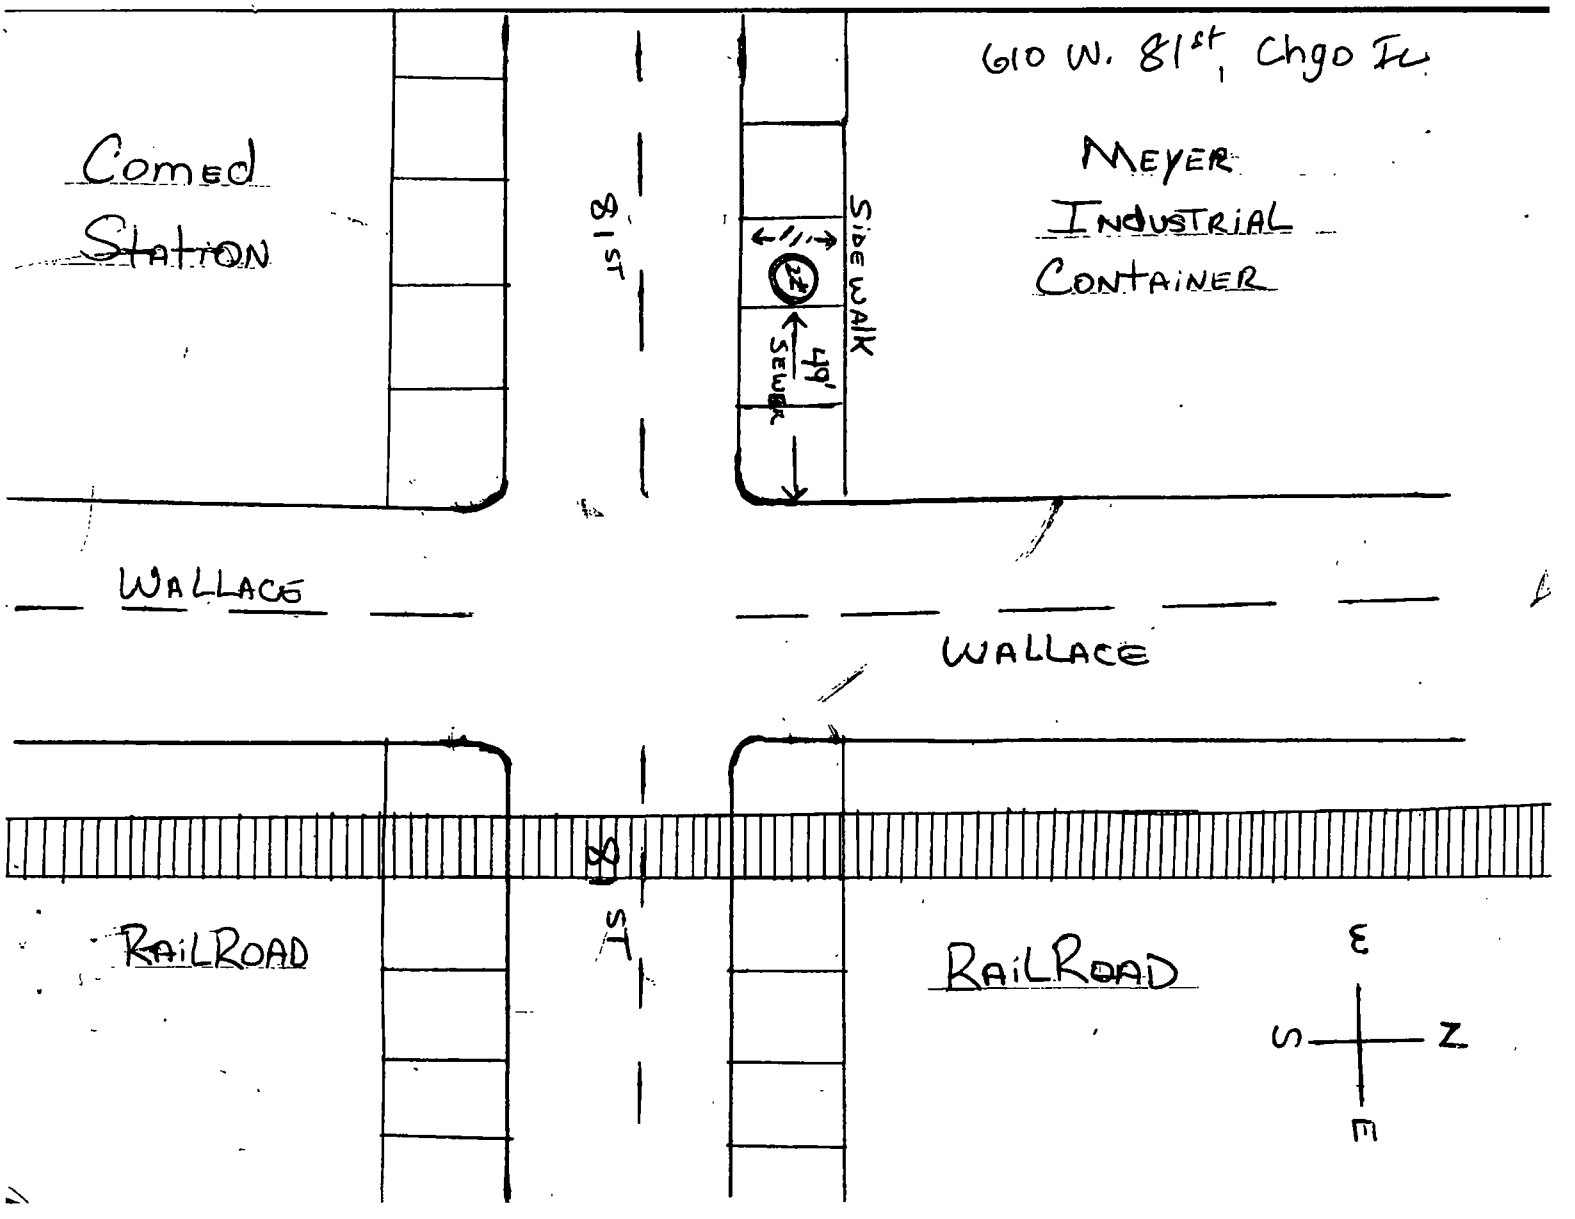
610 W. 81st, Chgo IL
MEYER
INDUSTRIAL
CONTAINER
ComEd
Station
81st
Side Walk
22'
49'
Sewer
WALLACE
WALLACE
RAILROAD
RAILROAD
81st
E
S
Z
E

City of Chicago

O2015-8169

Office of the City Clerk

Document Tracking Sheet

Meeting Date:	11/18/2015
Sponsor(s):	O'Shea (19)
Type:	Ordinance
Title:	Grant(s) of privilege in public way for Shri Krishna, Inc.
Committee(s) Assignment:	Committee on Transportation and Public Way

ORDINANCE
SHRI KRISHNA INC
Acct. No. 6398 - 1
Permit No. 1120605

Be It Ordained by the City Council of the City of Chicago:

SECTION 1. Permission and authority are hereby given and granted to SHRI KRISHNA INC, upon the terms and subject to the conditions of this ordinance to maintain and use one (1) sign(s) projecting over the public right-of-way attached to its premises known as 10401 S. Western Ave..

Said sign structure(s) measures as follows; along S. Western Avenue:
One (1) at thirteen (13) feet in length, six (6) feet in height and ten (10) feet above grade level.

The location of said privilege shall be as shown on prints kept on file with the Department of Business Affairs and Consumer Protection and the Office of the City Clerk.

Said privilege shall be constructed in accordance with plans and specifications approved by the Department of Transportation (Division of Project Development) and Zoning Department - Signs.


This grant of privilege in the public way shall be subject to the provisions of Section 10-28-015 and all other required provisions of the Municipal Code of Chicago.

The grantee shall pay to the City of Chicago as compensation for the privilege #1120605 herein granted the sum of three hundred ($300.00) per annum in advance.

A 25% penalty will be added for payments received after due date.


The permit holder agrees to hold the City of Chicago harmless for any damage, relocation or replacement costs associated with damage, relocation or removal of private property caused by the City performing work in the public way.


Authority herein given and granted for a period of five (5) years from and after 11/03/2015.

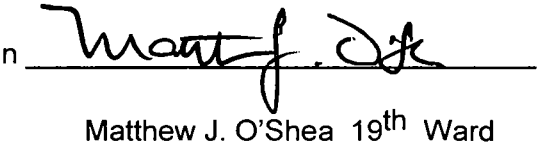Alderman 

Matthew J. O'Shea 19th Ward

Internally Illuminated Sign Cabinet

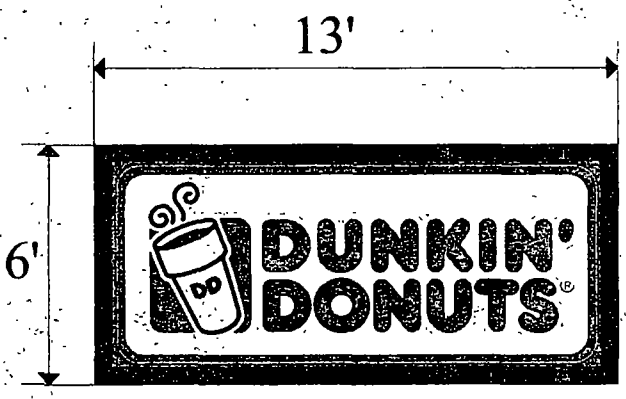

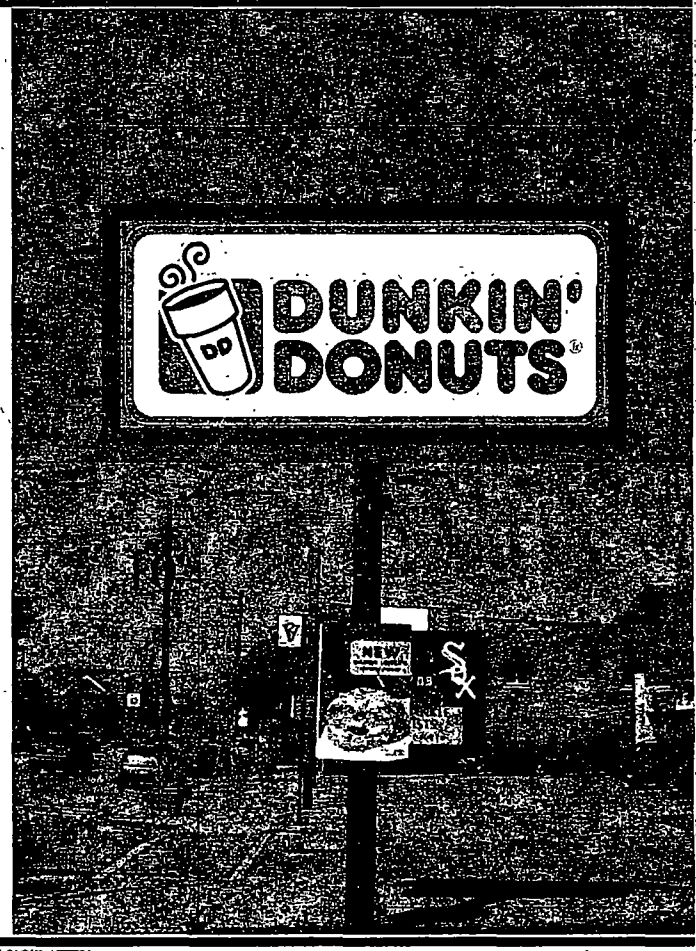

STRICTLY NEON, INC.
4608 W. 137TH ST.
CRESTWOOD, IL 60445
(708)597-1616
(708)597-8638 FAX

LOCATION
10401 S. WESTERN
CHICAGO, IL

CLIENT
DUNKIN' DONUTS

INLINE CLOUD LETTERS
Cloud letter faces to be formed clear polycarbonate decorated second surface vinyl
Letters to be flat (not embossed)
Vinyl colors to be
VT2790 3M vinyl (PMS 165C Orange)
VT2577 3M vinyl (PMS 219C Raspberry)
Cabinet returns ptd. to match Benjamin Moore 2116-10 Nightshade semi-gloss finish
Weepholes required for each cabinet

Department of Business Affairs and Consumer Protection
Small Business Center - Public Way Use Unit
City Hall - 121 N. LaSalle Street, Room 800 • Chicago, IL 60602
312-74-GOBIZ / 312-744-6249 • (312) 744-1944 (TTY)
http://www.cityofchicago.org/bacp

11/18/2015

Alderman **Matthew J. O'Shea**
Ward # **19**
City of Chicago
City Hall, Room **200**
121 North LaSalle Street
Chicago, Illinois 60602

Re: An ordinance to use and maintain a portion of the public right-of-way for **one (1) sign(s)** for **SHRI KRISHNA INC**, adjacent to the premises known as **10401 S. Western Ave.**.

Dear Alderman **Matthew J. O'Shea**:

The applicant referenced above has requested the use of the public right-of-way for a **sign(s)**. An ordinance has been prepared by the Department of Business Affairs and Consumer Protection – Small Business Center - Public Way Use Unit for presentation to the City Council. Because this request was made for properties located in your ward, as approved by you as per the attached, I respectfully request that you introduce the attached ordinance at the next City Council meeting.

If you have any questions regarding this ordinance, please contact Anthony Bertuca at (312) 744-5506.

Department of Business Affairs and Consumer Protection

City of Chicago

O2015-8171

Office of the City Clerk

Document Tracking Sheet

Meeting Date:	11/18/2015
Sponsor(s):	O'Shea (19)
Type:	Ordinance
Title:	Grant(s) of privilege in public way for 10626-10630 S Western LLC
Committee(s) Assignment:	Committee on Transportation and Public Way

ORDINANCE
10626-30 S Western LLC
Acct. No. 357279 - 1
Permit No. 1120560

Be It Ordained by the City Council of the City of Chicago:

SECTION 1. Permission and authority are hereby given and granted to 10626-30 S Western LLC, upon the terms and subject to the conditions of this ordinance to maintain and use one (1) sign(s) projecting over the public right-of-way attached to its premises known as 10626 S. Western Ave..

Said sign structure(s) measures as follows; along S Western Ave:
One (1) at six (6) feet in length, four (4) feet in height and ten point one seven (10.17) feet above grade level.

The location of said privilege shall be as shown on prints kept on file with the Department of Business Affairs and Consumer Protection and the Office of the City Clerk.

Said privilege shall be constructed in accordance with plans and specifications approved by the Department of Transportation (Division of Project Development) and Zoning Department - Signs.


This grant of privilege in the public way shall be subject to the provisions of Section 10-28-015 and all other required provisions of the Municipal Code of Chicago.

The grantee shall pay to the City of Chicago as compensation for the privilege #1120560 herein granted the sum of one hundred ($100.00) per annum in advance.

A 25% penalty will be added for payments received after due date.


The permit holder agrees to hold the City of Chicago harmless for any damage, relocation or replacement costs associated with damage, relocation or removal of private property caused by the City performing work in the public way.


Authority herein given and granted for a period of five (5) years from and after 11/10/2015.

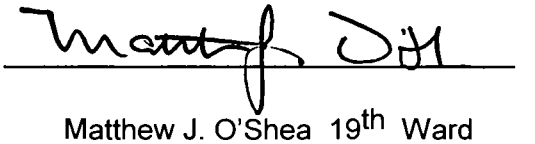Alderman 

Matthew J. O'Shea 19th Ward

10626-30 S. Western Ave

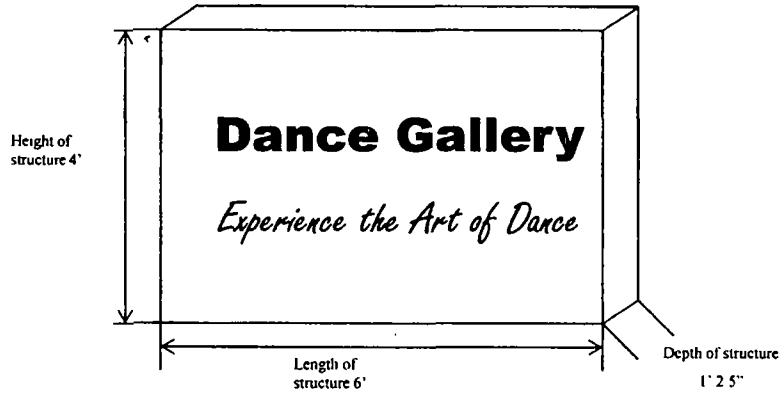

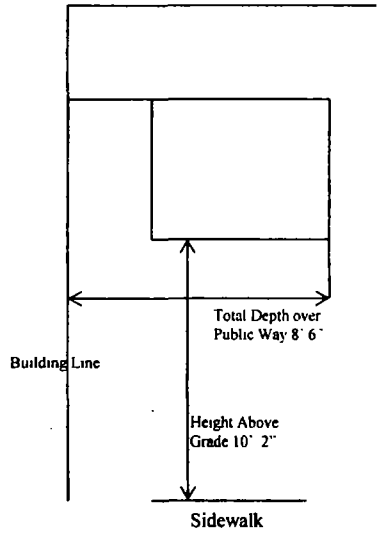

Department of Business Affairs and Consumer Protection
Small Business Center - Public Way Use Unit
City Hall - 121 N. LaSalle Street, Room 800 • Chicago, IL 60602
312-74-GOBIZ / 312-744-6249 • (312) 744-1944 (TTY)
http://www.cityofchicago.org/bacp

11/18/2015

Alderman **Matthew J. O'Shea**
Ward # **19**
City of Chicago
City Hall, Room **200**
121 North LaSalle Street
Chicago, Illinois 60602

Re: An ordinance to use and maintain a portion of the public right-of-way for **one (1) sign(s)** for **10626-30 S Western LLC**, adjacent to the premises known as **10626 S. Western Ave.**.

Dear Alderman **Matthew J. O'Shea**:

The applicant referenced above has requested the use of the public right-of-way for a **sign(s)**. An ordinance has been prepared by the Department of Business Affairs and Consumer Protection – Small Business Center - Public Way Use Unit for presentation to the City Council. Because this request was made for properties located in your ward, as approved by you as per the attached, I respectfully request that you introduce the attached ordinance at the next City Council meeting.

If you have any questions regarding this ordinance, please contact Anthony Bertuca at (312) 744-5506.

Department of Business Affairs and Consumer Protection

City of Chicago

O2015-8172

Office of the City Clerk

Document Tracking Sheet

Meeting Date:	11/18/2015
Sponsor(s):	Cochran (20)
Type:	Ordinance
Title:	Grant(s) of privilege in public way for Fair Discount, Inc.
Committee(s) Assignment:	Committee on Transportation and Public Way

ORDINANCE
FAIR DISCOUNT INC
Acct. No. 5959 - 1
Permit No. 1118865

Be It Ordained by the City Council of the City of Chicago:

SECTION 1. Permission and authority are hereby given and granted to FAIR DISCOUNT INC, upon the terms and subject to the conditions of this ordinance to maintain and use two (2) sign(s) projecting over the public right-of-way attached to its premises known as 801 E. 63rd St..

Said sign structure(s) measures as follows; along S. Cottage Grove Avenue:
One (1) at five (5) feet in length, four point eight three (4.83) feet in height and ten point one seven (10.17) feet above grade level.

Said sign structure(s) measures as follows; along E. 63rd Street:
One (1) at four point seven five (4.75) feet in length, four point five (4.5) feet in height and twelve point five eight (12.58) feet above grade level.

The location of said privilege shall be as shown on prints kept on file with the Department of Business Affairs and Consumer Protection and the Office of the City Clerk.

Said privilege shall be constructed in accordance with plans and specifications approved by the Department of Transportation (Division of Project Development) and Zoning Department - Signs.

This grant of privilege in the public way shall be subject to the provisions of Section 10-28-015 and all other required provisions of the Municipal Code of Chicago.

The grantee shall pay to the City of Chicago as compensation for the privilege #1118865 herein granted the sum of one hundred seventy-five ($175.00) per annum in advance.

A 25% penalty will be added for payments received after due date.

The permit holder agrees to hold the City of Chicago harmless for any damage, relocation or replacement costs associated with damage, relocation or removal of private property caused by the City performing work in the public way.

Authority herein given and granted for a period of five (5) years from and after Date of Passage.

Alderman

Willie Cochran 20th Ward


APPLICATION TO USE THE PUBLIC RIGHT OF WAY

#5959

SIGN DRAWING

PROPERTY LOCATION: 801 E 63rd St. - East 63rd St.

ORGANIZATION(S) NAME: Fair Discount Inc.

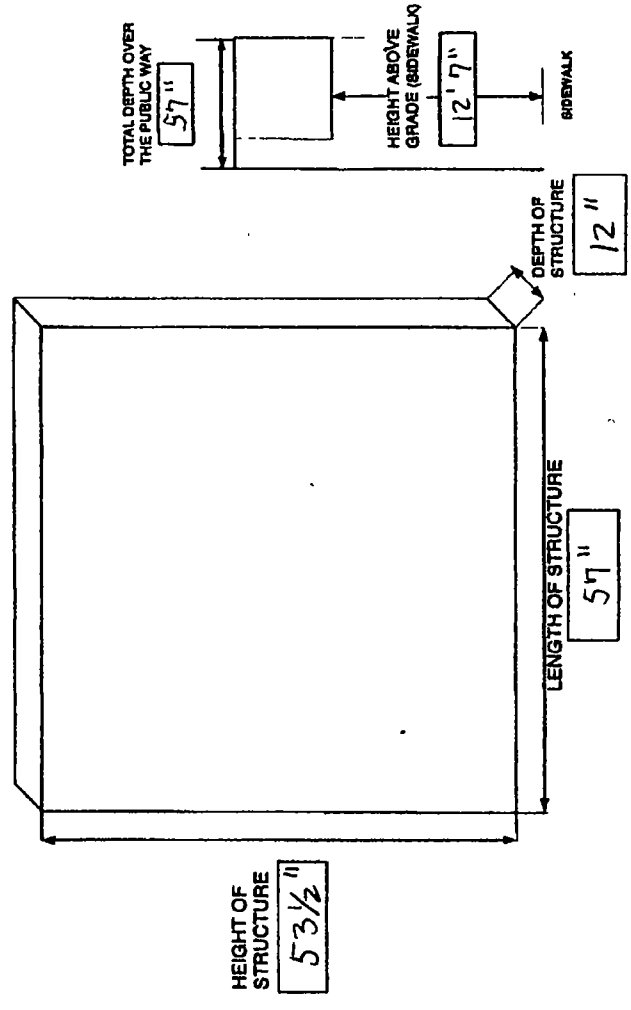

Department of Business Affairs and Consumer Protection
Small Business Center - Public Way Use Unit
City Hall - 121 N. LaSalle Street, Room 800 • Chicago, IL 60602
312-74-GOBIZ / 312-744-6249 • (312) 744-1944 (TTY)
http://www.cityofchicago.org/bacp

11/18/2015

Alderman **Willie Cochran**
Ward # **20**
City of Chicago
City Hall, Room **300**
121 North LaSalle Street
Chicago, Illinois 60602

Re: An ordinance to use and maintain a portion of the public right-of-way for **two (2) sign(s)** for **FAIR DISCOUNT INC**, adjacent to the premises known as **801 E. 63rd St.**.

Dear Alderman **Willie Cochran**:

The applicant referenced above has requested the use of the public right-of-way for a **sign(s)**. An ordinance has been prepared by the Department of Business Affairs and Consumer Protection – Small Business Center - Public Way Use Unit for presentation to the City Council. Because this request was made for properties located in your ward, as approved by you as per the attached, I respectfully request that you introduce the attached ordinance at the next City Council meeting.

If you have any questions regarding this ordinance, please contact Anthony Bertuca at (312) 744-5506.

Department of Business Affairs and Consumer Protection

City of Chicago

O2015-8173

Office of the City Clerk

Document Tracking Sheet

Meeting Date:	11/18/2015
Sponsor(s):	Zalewski (23)
Type:	Ordinance
Title:	Grant(s) of privilege in public way for Activo
Committee(s) Assignment:	Committee on Transportation and Public Way

ORDINANCE
ACTIVO
Acct. No. 390402 - 1
Permit No. 1119431

Be It Ordained by the City Council of the City of Chicago:

SECTION 1. Permission and authority are hereby given and granted to ACTIVO, upon the terms and subject to the conditions of this ordinance to maintain and use one (1) sign(s) projecting over the public right-of-way attached to its premises known as 6018-6020 S. Pulaski Rd..

Said sign structure(s) measures as follows; along S Pulaski Rd:
One (1) at ten (10) feet in length, five (5) feet in height and thirteen (13) feet above grade level.

The location of said privilege shall be as shown on prints kept on file with the Department of Business Affairs and Consumer Protection and the Office of the City Clerk.

Said privilege shall be constructed in accordance with plans and specifications approved by the Department of Transportation (Division of Project Development) and Zoning Department - Signs.

This grant of privilege in the public way shall be subject to the provisions of Section 10-28-015 and all other required provisions of the Municipal Code of Chicago.

The grantee shall pay to the City of Chicago as compensation for the privilege #1119431 herein granted the sum of three hundred ($300.00) per annum in advance.

A 25% penalty will be added for payments received after due date.

The permit holder agrees to hold the City of Chicago harmless for any damage, relocation or replacement costs associated with damage, relocation or removal of private property caused by the City performing work in the public way.


Authority herein given and granted for a period of five (5) years from and after Date of Passage.


Alderman _____

Michael R. Zalewski 23rd Ward

DBA: **Activo Fitness**

6018 S. Pulaski Chicago, IL 60629

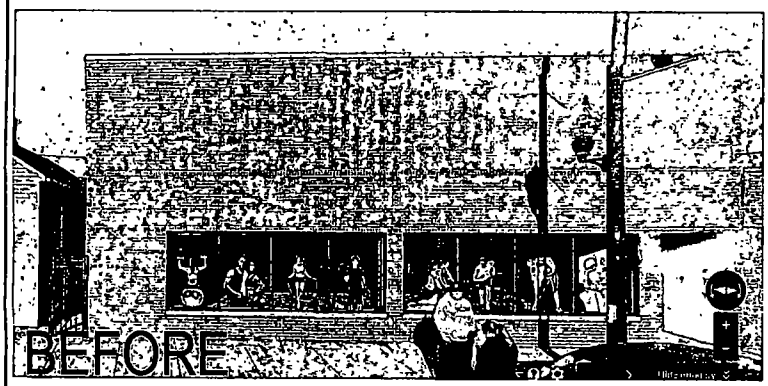

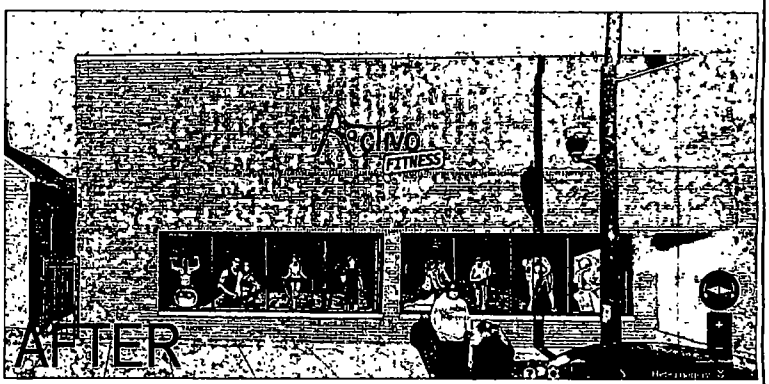

Banana Signs Inc.

6532 S. Lavergne Ave. Bedford Park, IL 60638

773-807-2487

Department of Business Affairs and Consumer Protection
Small Business Center - Public Way Use Unit
City Hall - 121 N. LaSalle Street, Room 800 • Chicago, IL 60602
312-74-GOBIZ / 312-744-6249 • (312) 744-1944 (TTY)
http://www.cityofchicago.org/bacp

11/18/2015

Alderman **Michael R. Zalewski**
Ward # **23**
City of Chicago
City Hall, Room **200**
121 North LaSalle Street
Chicago, Illinois 60602

Re: An ordinance to use and maintain a portion of the public right-of-way for **one (1) sign(s)** for **ACTIVO**, adjacent to the premises known as **6018-6020 S. Pulaski Rd.**.

Dear Alderman **Michael R. Zalewski**:

The applicant referenced above has requested the use of the public right-of-way for a **sign(s)**. An ordinance has been prepared by the Department of Business Affairs and Consumer Protection – Small Business Center - Public Way Use Unit for presentation to the City Council. Because this request was made for properties located in your ward, as approved by you as per the attached, I respectfully request that you introduce the attached ordinance at the next City Council meeting.

If you have any questions regarding this ordinance, please contact Anthony Bertuca at (312) 744-5506.

Department of Business Affairs and Consumer Protection

City of Chicago

O2015-8175

Office of the City Clerk

Document Tracking Sheet

Meeting Date:	11/18/2015
Sponsor(s):	Zalewski (23)
Type:	Ordinance
Title:	Grant(s) of privilege in public way for Carniceria La Hacienda No. 2, Inc.
Committee(s) Assignment:	Committee on Transportation and Public Way

ORDINANCE
CARNICERIA LA HACIENDA NO 2, INC.
Acct. No. 370285 - 1
Permit No. 1115501

Be It Ordained by the City Council of the City of Chicago:

SECTION 1. Permission and authority are hereby given and granted to CARNICERIA LA HACIENDA NO 2, INC., upon the terms and subject to the conditions of this ordinance to maintain and use three (3) sign(s) projecting over the public right-of-way attached to its premises known as 3629 W. 63rd St..

Said sign structure(s) measures as follows; along W. 63rd:
One (1) at seven point one six (7.16) feet in length, one (1) foot in height and eleven point six six (11.66) feet above grade level.
One (1) at eight point three three (8.33) feet in length, one (1) foot in height and eleven point six six (11.66) feet above grade level.
One (1) at nineteen point two three (19.23) feet in length, three point five (3.5) feet in height and ten (10) feet above grade level.

The location of said privilege shall be as shown on prints kept on file with the Department of Business Affairs and Consumer Protection and the Office of the City Clerk.

Said privilege shall be constructed in accordance with plans and specifications approved by the Department of Transportation (Division of Project Development) and Zoning Department - Signs.

This grant of privilege in the public way shall be subject to the provisions of Section 10-28-015 and all other required provisions of the Municipal Code of Chicago.

The grantee shall pay to the City of Chicago as compensation for the privilege #1115501 herein granted the sum of four hundred seventy-five ($475.00) per annum in advance.

A 25% penalty will be added for payments received after due date.

The permit holder agrees to hold the City of Chicago harmless for any damage, relocation or replacement costs associated with damage, relocation or removal of private property caused by the City performing work in the public way.

Authority herein given and granted for a period of five (5) years from and after Date of Passage.


Alderman _____

Michael R. Zalewski 23rd Ward


DBA: Carniceria La Hacienda NO.2 INC.

3629 W. 63rd ST. Chicago, IL 60629



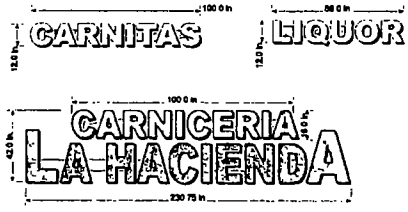

Side view of Building

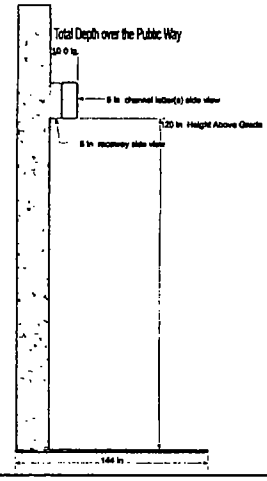

Banana Signs Inc.
6532 S. Lavergne Ave. Bedford Park, IL 60638
773-807-2487

General Specifications:

Aluminum Channel Letters, equipped with white LED for "La Hacienda", "Carnitas", and "Liquor". "Carniceria" is equipped with red LED. "Carniceria" "La Hacienda", "Carnitas" and "Liquor" faces are to be made from trucast acrylic material. Vinyl Lettering in the color green for "La Hacienda". "Carniceria La Hacienda, Carnitas and Liquor" trim cap is to be 1 inch thick in the color black for "Carniceria" and "La Hacienda" the trim cap for "Carnitas" and "Liquor" is to be in white. The aluminum to be used is 0.040 inches in thickness. Each channel letter is to be 5 inches thick.

Department of Business Affairs and Consumer Protection
Small Business Center - Public Way Use Unit
City Hall - 121 N. LaSalle Street, Room 800 • Chicago, IL 60602
312-74-GOBIZ / 312-744-6249 • (312) 744-1944 (TTY)
http://www.cityofchicago.org/bacp

11/18/2015

Alderman **Michael R. Zalewski**
Ward # **23**
City of Chicago
City Hall, Room **200**
121 North LaSalle Street
Chicago, Illinois 60602

Re: An ordinance to use and maintain a portion of the public right-of-way for **three (3) sign(s)** for **CARNICERIA LA HACIENDA NO 2, INC.**, adjacent to the premises known as **3629 W. 63rd St.**.

Dear Alderman **Michael R. Zalewski**:

The applicant referenced above has requested the use of the public right-of-way for a **sign(s)**. An ordinance has been prepared by the Department of Business Affairs and Consumer Protection – Small Business Center - Public Way Use Unit for presentation to the City Council. Because this request was made for properties located in your ward, as approved by you as per the attached, I respectfully request that you introduce the attached ordinance at the next City Council meeting.

If you have any questions regarding this ordinance, please contact Anthony Bertuca at (312) 744-5506.

Department of Business Affairs and Consumer Protection

City of Chicago

O2015-8178

Office of the City Clerk

Document Tracking Sheet

Meeting Date:	11/18/2015
Sponsor(s):	Solis (25)
Type:	Ordinance
Title:	Grant(s) of privilege in public way for Cat and Mouse Game Store, Inc.
Committee(s) Assignment:	Committee on Transportation and Public Way

ORDINANCE
CAT AND MOUSE GAME STORE INC.
Acct. No. 334861 - 2
Permit No. 1120283

Be It Ordained by the City Council of the City of Chicago:

SECTION 1. Permission and authority are hereby given and granted to CAT AND MOUSE GAME STORE INC., upon the terms and subject to the conditions of this ordinance to maintain and use one (1) sign(s) projecting over the public right-of-way attached to its premises known as 1112 W. Madison St..

Said sign structure(s) measures as follows; along W. Madison:
One (1) at nine point four one (9.41) feet in length, two point six six (2.66) feet in height and eleven (11) feet above grade level.

The location of said privilege shall be as shown on prints kept on file with the Department of Business Affairs and Consumer Protection and the Office of the City Clerk.

Said privilege shall be constructed in accordance with plans and specifications approved by the Department of Transportation (Division of Project Development) and Zoning Department - Signs.

This grant of privilege in the public way shall be subject to the provisions of Section 10-28-015 and all other required provisions of the Municipal Code of Chicago.

The grantee shall pay to the City of Chicago as compensation for the privilege #1120283 herein granted the sum of three hundred ($300.00) per annum in advance.

A 25% penalty will be added for payments received after due date.

The permit holder agrees to hold the City of Chicago harmless for any damage, relocation or replacement costs associated with damage, relocation or removal of private property caused by the City performing work in the public way.

Authority herein given and granted for a period of five (5) years from and after Date of Passage.


Alderman _____

Daniel S. Solis 25th Ward

Linda Schmidt
Owner, Cat & Mouse Games

West Loop: 1112 W. Madison Chicago, IL 60607 PH: 312-465-2178

Linda's mobile: 630-974-9444

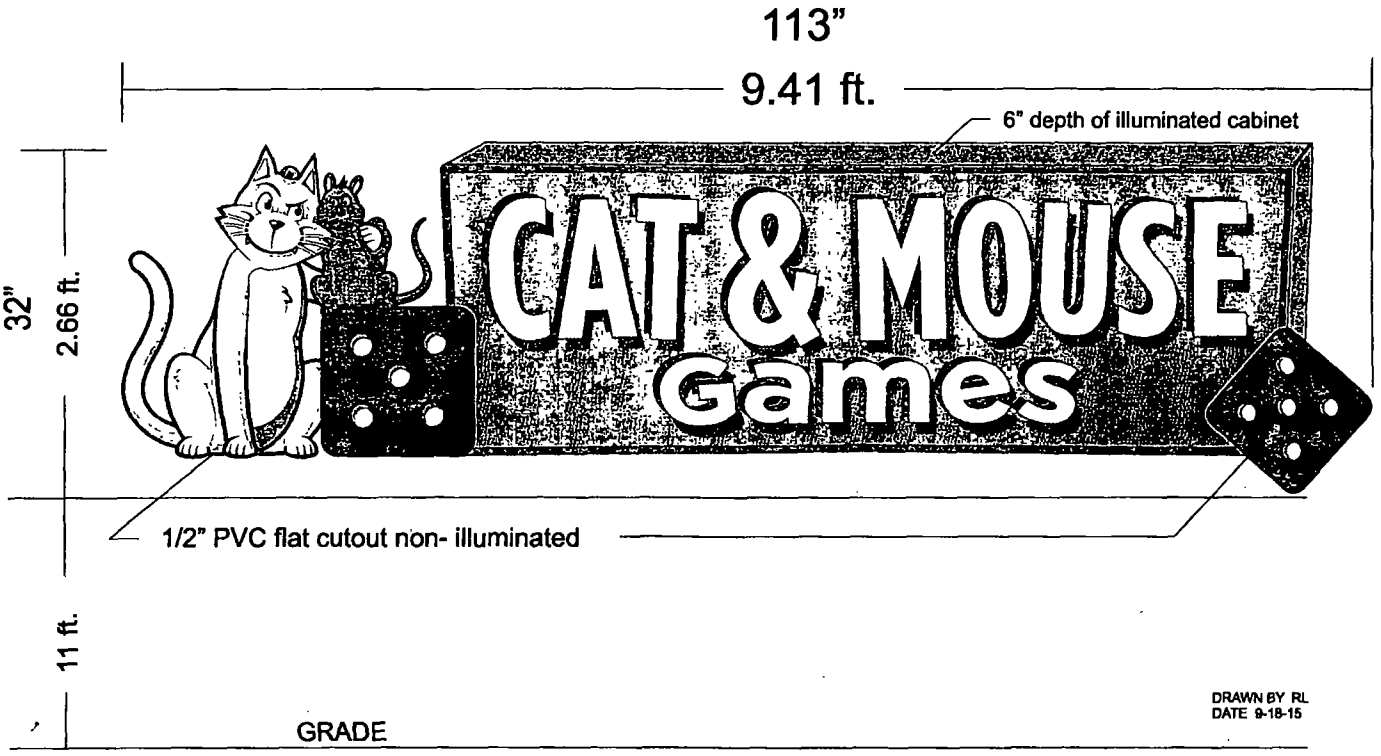

Department of Business Affairs and Consumer Protection
Small Business Center - Public Way Use Unit
City Hall - 121 N. LaSalle Street, Room 800 • Chicago, IL 60602
312-74-GOBIZ / 312-744-6249 • (312) 744-1944 (TTY)
http://www.cityofchicago.org/bacp

11/18/2015

Alderman **Daniel S. Solis**
Ward # **25**
City of Chicago
City Hall, Room **304**
121 North LaSalle Street
Chicago, Illinois 60602

Re: An ordinance to use and maintain a portion of the public right-of-way for **one (1) sign(s)** for **CAT AND MOUSE GAME STORE INC.**, adjacent to the premises known as **1112 W. Madison St.**.

Dear Alderman **Daniel S. Solis**:

The applicant referenced above has requested the use of the public right-of-way for a **sign(s)**. An ordinance has been prepared by the Department of Business Affairs and Consumer Protection – Small Business Center - Public Way Use Unit for presentation to the City Council. Because this request was made for properties located in your ward, as approved by you as per the attached, I respectfully request that you introduce the attached ordinance at the next City Council meeting.

If you have any questions regarding this ordinance, please contact Anthony Bertuca at (312) 744-5506.

Department of Business Affairs and Consumer Protection

City of Chicago

O2015-8180

Office of the City Clerk

Document Tracking Sheet

Meeting Date:	11/18/2015
Sponsor(s):	Solis (25)
Type:	Ordinance
Title:	Grant(s) of privilege in public way for Chau & Associates
Committee(s) Assignment:	Committee on Transportation and Public Way

ORDINANCE
CHAU & ASSOCIATES
Acct. No. 9259 - 3
Permit No. 1120650

Be It Ordained by the City Council of the City of Chicago:

SECTION 1. Permission and authority are hereby given and granted to CHAU & ASSOCIATES, upon the terms and subject to the conditions of this ordinance to maintain and use one (1) sign(s) projecting over the public right-of-way attached to its premises known as 221 W. Cermak Rd..

Said sign structure(s) measures as follows; along W. Cermak Rd:
One (1) at three (3) feet in length, eight (8) feet in height and fifteen (15) feet above grade level.

The location of said privilege shall be as shown on prints kept on file with the Department of Business Affairs and Consumer Protection and the Office of the City Clerk.

Said privilege shall be constructed in accordance with plans and specifications approved by the Department of Transportation (Division of Project Development) and Zoning Department - Signs.

This grant of privilege in the public way shall be subject to the provisions of Section 10-28-015 and all other required provisions of the Municipal Code of Chicago.

The grantee shall pay to the City of Chicago as compensation for the privilege #1120650 herein granted the sum of one hundred ($100.00) per annum in advance.

A 25% penalty will be added for payments received after due date.

The permit holder agrees to hold the City of Chicago harmless for any damage, relocation or replacement costs associated with damage, relocation or removal of private property caused by the City performing work in the public way.

Authority herein given and granted for a period of five (5) years from and after 11/10/2015.


Alderman _____

Daniel S. Solis 25th Ward

SIGN DRAWING

PROPERTY LOCATION 221 W CERMAK ROAD 2F CHICAGO IL 60616

ORGANIZATION NAME: TONY CHAU

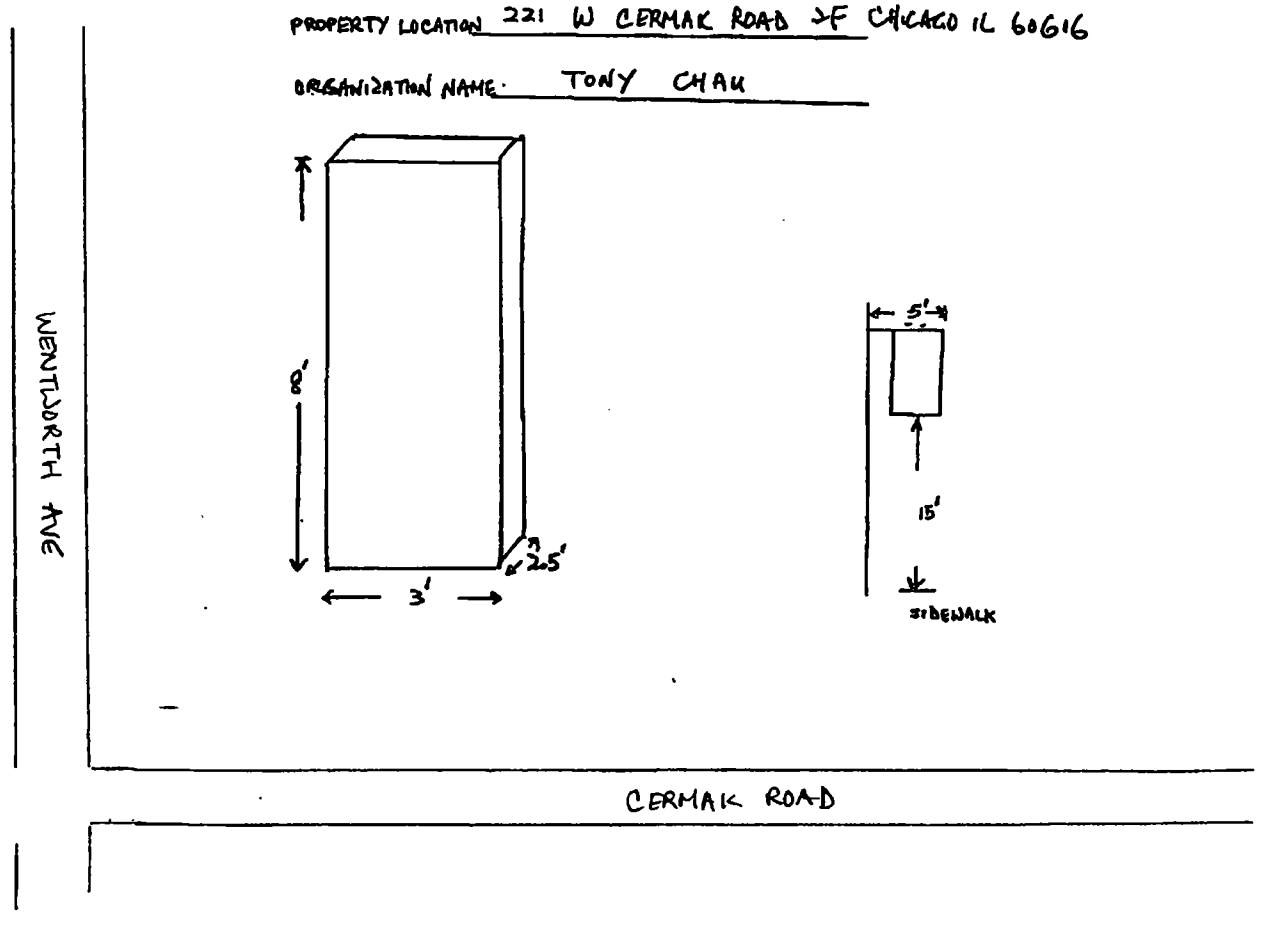

Department of Business Affairs and Consumer Protection
Small Business Center - Public Way Use Unit
City Hall - 121 N. LaSalle Street, Room 800 • Chicago, IL 60602
312-74-GOBIZ / 312-744-6249 • (312) 744-1944 (TTY)
http://www.cityofchicago.org/bacp

11/18/2015

Alderman **Daniel S. Solis**
Ward # **25**
City of Chicago
City Hall, Room **304**
121 North LaSalle Street
Chicago, Illinois 60602

Re: An ordinance to use and maintain a portion of the public right-of-way for **one (1) sign(s)** for **CHAU & ASSOCIATES**, adjacent to the premises known as **221 W. Cermak Rd.**.

Dear Alderman **Daniel S. Solis**:

The applicant referenced above has requested the use of the public right-of-way for a **sign(s)**. An ordinance has been prepared by the Department of Business Affairs and Consumer Protection – Small Business Center - Public Way Use Unit for presentation to the City Council. Because this request was made for properties located in your ward, as approved by you as per the attached, I respectfully request that you introduce the attached ordinance at the next City Council meeting.

If you have any questions regarding this ordinance, please contact Anthony Bertuca at (312) 744-5506.

Department of Business Affairs and Consumer Protection

City of Chicago

O2015-8181

Office of the City Clerk

Document Tracking Sheet

Meeting Date:	11/18/2015
Sponsor(s):	Solis (25)
Type:	Ordinance
Title:	Grant(s) of privilege in public way for China Cafe
Committee(s) Assignment:	Committee on Transportation and Public Way

ORDINANCE
CHINA CAFE
Acct. No. 400532 - 1
Permit No. 1120613

Be It Ordained by the City Council of the City of Chicago:

SECTION 1. Permission and authority are hereby given and granted to CHINA CAFE, upon the terms and subject to the conditions of this ordinance to maintain and use two (2) sign(s) projecting over the public right-of-way attached to its premises known as 2300 S. Wentworth Ave..

Said sign structure(s) measures as follows; along 2300 S. Wentworth Ave.:
One (1) at eight (8) feet in length, four (4) feet in height and ten (10) feet above grade level.
One (1) at thirteen (13) feet in length, three (3) feet in height and eight (8) feet above grade level.

The location of said privilege shall be as shown on prints kept on file with the Department of Business Affairs and Consumer Protection and the Office of the City Clerk.

Said privilege shall be constructed in accordance with plans and specifications approved by the Department of Transportation (Division of Project Development) and Zoning Department - Signs.

This grant of privilege in the public way shall be subject to the provisions of Section 10-28-015 and all other required provisions of the Municipal Code of Chicago.

The grantee shall pay to the City of Chicago as compensation for the privilege #1120613 herein granted the sum of six hundred ($600.00) per annum in advance.

A 25% penalty will be added for payments received after due date.


The permit holder agrees to hold the City of Chicago harmless for any damage, relocation or replacement costs associated with damage, relocation or removal of private property caused by the City performing work in the public way.

Authority herein given and granted for a period of five (5) years from and after 11/01/2015.

Alderman _____

Daniel S. Solis 25th Ward

2015/10/28 20151028_134143.jpg

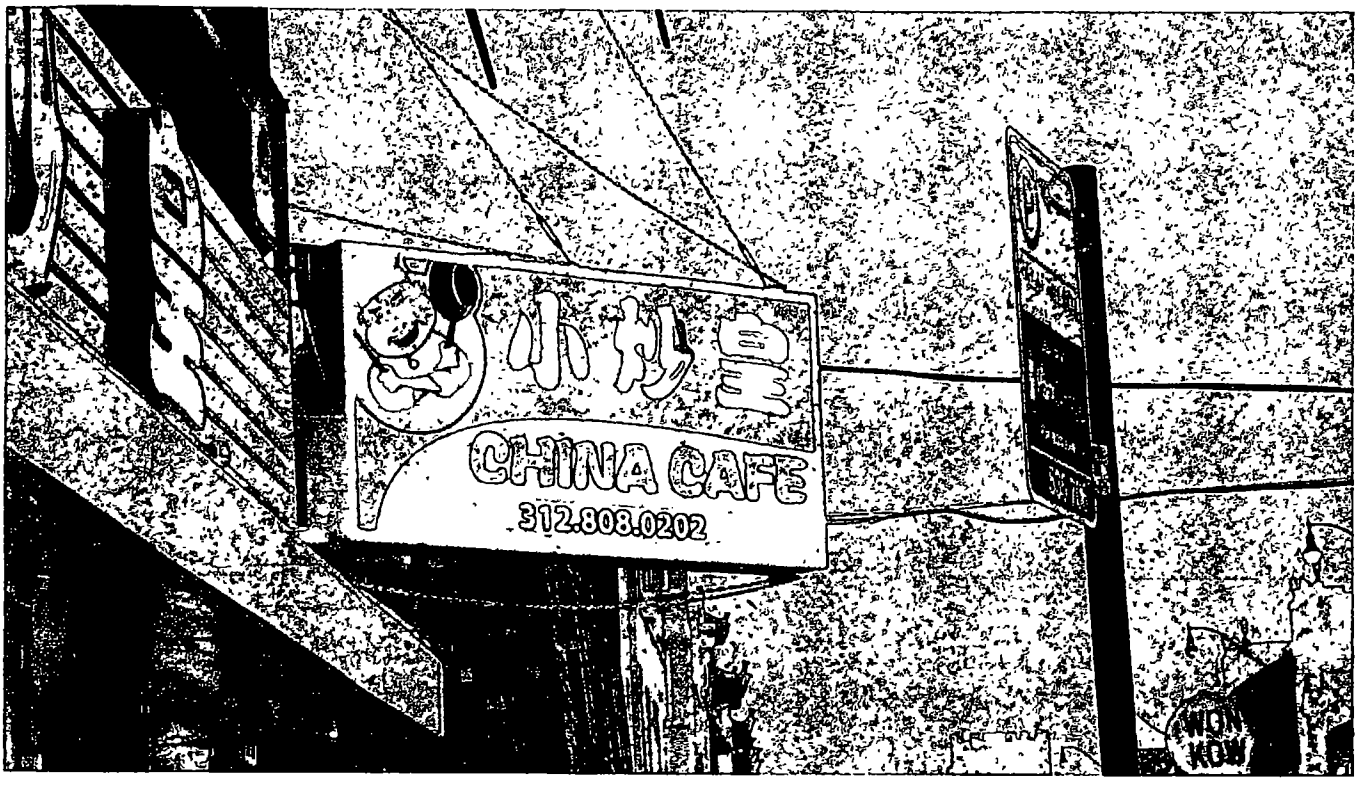

Department of Business Affairs and Consumer Protection
Small Business Center - Public Way Use Unit
City Hall - 121 N. LaSalle Street, Room 800 • Chicago, IL 60602
312-74-GOBIZ / 312-744-6249 • (312) 744-1944 (TTY)
http://www.cityofchicago.org/bacp

11/18/2015

Alderman **Daniel S. Solis**
Ward # **25**
City of Chicago
City Hall, Room **304**
121 North LaSalle Street
Chicago, Illinois 60602

Re: An ordinance to use and maintain a portion of the public right-of-way for **two (2) sign(s)** for **CHINA CAFE**, adjacent to the premises known as **2300 S. Wentworth Ave.**.

Dear Alderman **Daniel S. Solis**:

The applicant referenced above has requested the use of the public right-of-way for a **sign(s)**. An ordinance has been prepared by the Department of Business Affairs and Consumer Protection – Small Business Center - Public Way Use Unit for presentation to the City Council. Because this request was made for properties located in your ward, as approved by you as per the attached, I respectfully request that you introduce the attached ordinance at the next City Council meeting.

If you have any questions regarding this ordinance, please contact Anthony Bertuca at (312) 744-5506.

Department of Business Affairs and Consumer Protection

City of Chicago

O2015-8184

Office of the City Clerk

Document Tracking Sheet

Meeting Date:	11/18/2015
Sponsor(s):	Solis (25)
Type:	Ordinance
Title:	Grant(s) of privilege in public way for Frank Costa 11
Committee(s) Assignment:	Committee on Transportation and Public Way

ORDINANCE
FRANK COSTA 11
Acct. No. 351380 - 1
Permit No. 1119830

Be It Ordained by the City Council of the City of Chicago:

SECTION 1. Permission and authority are hereby given and granted to FRANK COSTA 11, upon the terms and subject to the conditions of this ordinance to maintain and use, as now constructed, one (1) Fire Escape(s) projecting over the public right-of-way adjacent to its premises known as 725 S. Wells St..

Said Fire Escape(s) at S. WELLS ST. measure(s):
One (1) at thirty-four point six six (34.66) feet in length, and four point five (4.5) feet in width for a total of one hundred fifty-five point nine seven (155.97) square feet.

The location of said privilege shall be as shown on prints kept on file with the Department of Business Affairs and Consumer Protection and the Office of the City Clerk.

Said privilege shall be constructed in accordance with plans and specifications approved by the Department of Transportation (Division of Project Development).

This grant of privilege in the public way shall be subject to the provisions of Section 10-28-015 and all other required provisions of the Municipal Code of Chicago.

The grantee shall pay to the City of Chicago as compensation for the privilege #1119830 herein granted the sum of four hundred ($400.00) per annum in advance.

A 25% penalty will be added for payments received after due date.

The permit holder agrees to hold the City of Chicago harmless for any damage, relocation or replacement costs associated with damage, relocation or removal of private property caused by the City performing work in the public way.

Authority herein given and granted for a period of five (5) years from and after 05/12/2015.

Alderman _____

Daniel S. Solis 25th Ward

CHICAGO GUARANTEE SURVEY COMPANY
A Division of
PLCS Corporation
License No 184-005327
PROFESSIONAL LAND SURVEYORS
4505 North Elston Avenue Chicago IL 60630
Telephone (312) 986-9445 Fax (312) 986-9679 Email INFO@PLCS-Survey com

ALTA / ACSM Land Title Survey

PARCEL 1

THE SOUTH 7 FEET OF LOT 27 (EXCEPT THE EAST 4 FEET), LOTS 28 AND 33 (EXCEPT THE EAST 4 FEET) AND THE NORTH 14 FEET OF LOT 34 (EXCEPT THE EAST 4 FEET) ALL IN BLOCK 102 IN SCHOOL SECTION ADDITION TO CHICAGO, IN SECTION 16, TOWNSHIP 39 NORTH, RANGE 14, EAST OF THE THIRD PRINCIPAL MERIDIAN, IN COOK COUNTY, ILLINOIS

(EXCEPTING THAT PART OF LOT 34 IN THE SUBDIVISION OF BLOCK 102 IN SCHOOL SECTION ADDITION TO CHICAGO, IN SECTION 16, TOWNSHIP 39 NORTH, RANGE 14, EAST OF THE THIRD PRINCIPAL MERIDIAN, DESCRIBED AS FOLLOWS

BEGINNING AT THE INTERSECTION OF THE WEST LINE OF SAID LOT WITH THE NORTH LINE OF THE SOUTH 11 0 FEET OF SAID LOT, THENCE NORTH 00 DEGREES 00 MINUTES 58 SECONDS EAST ALONG THE WEST LINE THEREOF 3 44 FEET TO THE WESTERLY EXTENSION OF THE SOUTH FACE OF A 9 STORY BRICK BUILDING THENCE NORTH 89 DEGREES 54 MINUTES 15 SECONDS EAST ALONG SAID EXTENSION AND THE SOUTH FACE OF SAID 9 STORY BRICK BUILDING FOR A DISTANCE OF 101 94 FEET TO THE WEST LINE OF THE EAST 4 0 FEET OF LOT 34 AFOREBAID, THENCE SOUTH 00 DEGREES 00 MINUTES 58 SECONDS WEST ALONG SAID WEST LINE OF THE EAST 4 00 FEET FOR A DISTANCE OF 3 61 FEET TO THE NORTH LINE OF THE SOUTH 11 FEET OF LOT 34 AFORESAID, THENCE SOUTH 90 DEGREES 00 MINUTES 00 SECONDS WEST ALONG SAID NORTH LINE OF THE SOUTH 11 0 FEET OF LOT 34 FOR A DISTANCE OF 101 94 FEET TO THE POINT OF BEGINNING), IN COOK COUNTY, ILLINOIS

PARCEL 2


EASEMENT IN FAVOR OF PARCEL 1 AS CREATED BY GRANT OF EASEMENT, DATED AUGUST 26, 2003 AND RECORDED OCTOBER 1, 2003 AS DOCUMENT NUMBER 0328336066 MADE BY WELLS FINANCIAL, LLC AND STANDARD BANK & TRUST COMPANY, AS TRUSTEE UNDER TRUST NUMBER 2418, USE OF EASEMENT IS CONFINED AS DEFINED THEREIN

GRAPHIC SCALE

15 0 7.5 15
(IN FEET)
1" = 15'

Legend:

- Manhole
- Storm MH
- Telephone MH
- Telephone Vault
- Utility Pole
- Electric Manhole
- Auto Sprinkler

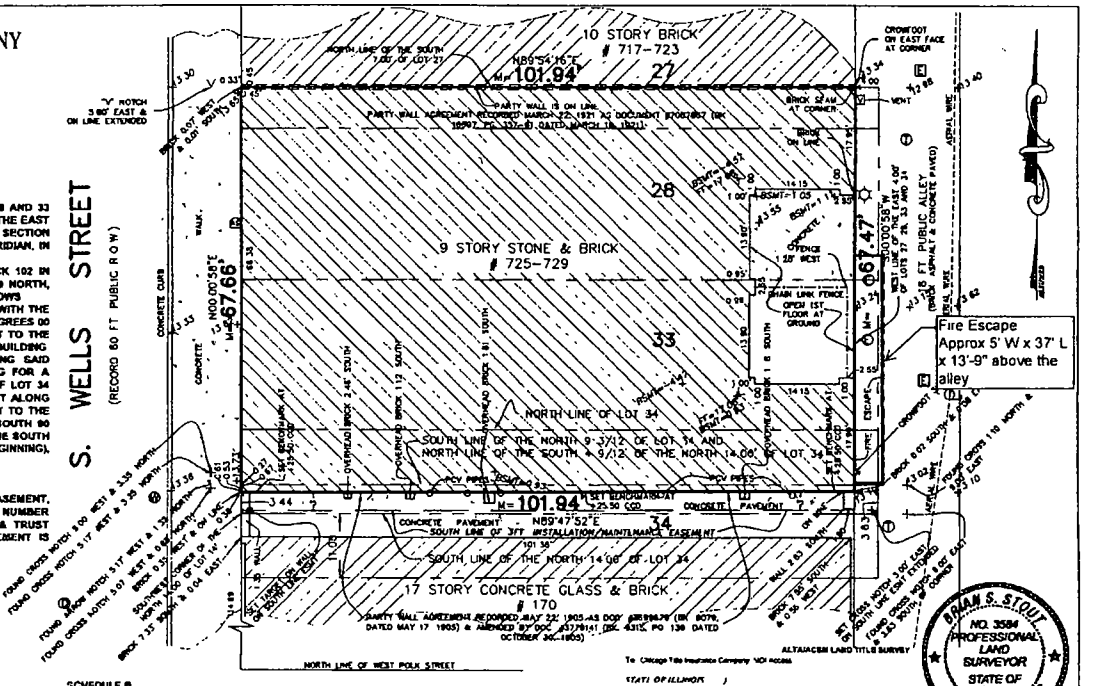

SCHEDULE B

13 TERMS, PROVISIONS AND CONDITIONS OF AN UNRECORDED AGREEMENT DATED NOVEMBER 7, 1978, AS DISCLOSED AND AS MODIFIED BY AN AGREEMENT RECORDED JULY 20 1983 AS DOCUMENT 26896671

REVISED APRIL 23, 2010 – RECIP/TITLE/DOCS PER #2010-13887
REVISED MARCH 26, 2010 – STAKE/SHOW ESMT PER #2010-13736
REVISED JANUARY 11, 2010 – SHOW CITY BENCHMARK

ORDERED BY	CHECKED	DRAWN
MR ACCESS	MS	AA
ADDRESS: 725 S. WELLS STREET		

CHICAGO GUARANTEE SURVEY COMPANY
A Division of
PLCS Corporation
License No 184-005327
4505 North Elston Avenue Chicago IL 60630
Telephone (312) 986-9445 Fax (312) 986-9679 Email INFO@PLCS-Survey com

ORDER NO	DATE	PAGE NO
2009-13522-001	JANUARY 7, 2009	1 of 1
	SCALE 1 Inch = 15 FEET	

\\CAD\2009\2009-13522\2009-13522-001.dwg

Elevations shown hereon are refered to Chicago City Datum

"+" Indicates location of elevation

Table of Abbreviations

FF = First Floor
BSMT = Basement

CITY OF CHICAGO BENCHMARK #4332
ELEVATION = 13 541
LOCATION MARK CUT ON NE COR STONE DORSAL E SIDE OF ENTHANCE N SIDE MULTI-STORY BRICK BLDG 62 5 E OF E LINE OF WELLS ST & ABOUT ON S LINE OF POLK ST

Note R & M denotes Record and Measured distances respectively

Distances are marked in feet and decimal parts thereof Compare all points BEFORE building by same and at once report any differences BEFORE damage is done

For assessments, building lines and other restrictions not shown on survey plat refer to your abstract deed contract, title policy and local building law regulations

NO dimensions shall be assumed by scale measurement upon this plat

Unless otherwise noted hereon the Bearing Base, Elevation Datum and Coordinate Datum if used is ASSUMED

COPYRIGHT CHICAGO GUARANTEE SURVEY COMPANY 2009 "All Rights Reserved"

To Chicago Title Insurance Company "ADI Access

STATE OF ILLINOIS)
) ss
COUNTY OF COOK)

CHICAGO GUARANTEE SURVEY COMPANY, HEREBY CERTIFIES THAT A SURVEY WAS MADE UNDER OUR DIRECTION OF THE PROPERTY DESCRIBED ABOVE AND THAT THIS PLAT AN EXACT SURVEY BY WHICH IT IS PRESENTED HAVE BEEN PREPARED IN ACCORDANCE WITH THE "MINIMUM STANDARD DETAIL REQUIREMENTS FOR ALTA/ACSM LAND TITLE SURVEYS" JOINTLY ESTABLISHED AND ADOPTED BY THE AMERICAN LAND TITLE ASSOCIATION AND THE NATIONAL SOCIETY OF PROFESSIONAL SURVEYORS IN 2005, AND INCLUDES ITEMS 1, 2, 3, 4, 6, 7a, 7b1, 7c, 8, 9, 10, 11a, 13, 14, 16, 17, 18 AND 19 OF TABLE A THEREOF PURSUANT TO THE ACCURACY STANDARDS AS ADOPTED BY ALTA AND NSPS AND IN EFFECT ON THE DATE OF THIS CERTIFICATION CHICAGO GUARANTEE SURVEY COMPANY FURTHER CERTIFIES THAT THIS RELATIVE POSITIONAL ACCURACY OF THIS SURVEY DOES NOT EXCEED THAT WHICH IS SPECIFIED THEREIN THE SURVEY IS PREPARATORY UPON INFORMATION CONTAINED IN TITLE COMMITMENT NUMBER 1401 0044819 SA, ISSUED BY CHICAGO TITLE INSURANCE COMPANY, AND BEARING AN EFFECTIVE DATE OF MARCH 19th, 2010

I told measurements completed on 01-07-MAR-10, 2009

Signed on April 23, 2010

By Brian S. Stoul

Professional Illinois Land Surveyor No. 3584
My License Expires November 30, 2010
This professional service conforms to the current Illinois minimum standards for a boundary survey

BRIAN S. STOUL
NO. 3584
PROFESSIONAL LAND SURVEYOR
STATE OF ILLINOIS
CHICAGO, ILLINOIS

ALTA/ACSM LAND TITLE SURVEY

Department of Business Affairs and Consumer Protection
Small Business Center - Public Way Use Unit
City Hall - 121 N LaSalle Street, Room 800 • Chicago, IL 60602
312-74-GOBIZ / 312-744-6249 • (312) 744-1944 (TTY)
http://www.cityofchicago.org/bacp

11/18/2015

Alderman **Daniel S. Solis**
Ward # **25**
City of Chicago
City Hall, Room **304**
121 North LaSalle Street
Chicago, Illinois 60602

Re: An ordinance to use and maintain a portion of the public right-of-way for **one (1) fire escape(s)** for **FRANK COSTA 11**, adjacent to the premises known as **725 S. Wells St.**.

Dear Alderman **Daniel S. Solis**:

The applicant referenced above has requested the use of the public right-of-way for a **fire escape(s)**. An ordinance has been prepared by the Department of Business Affairs and Consumer Protection – Small Business Center - Public Way Use Unit for presentation to the City Council. Because this request was made for properties located in your ward, as approved by you as per the attached, I respectfully request that you introduce the attached ordinance at the next City Council meeting.

If you have any questions regarding this ordinance, please contact Anthony Bertuca at (312) 744-5506.

Department of Business Affairs and Consumer Protection

City of Chicago

O2015-8186

Office of the City Clerk

Document Tracking Sheet

Meeting Date:	11/18/2015
Sponsor(s):	Solis (25)
Type:	Ordinance
Title:	Grant(s) of privilege in public way for Giordano's Pizza
Committee(s) Assignment:	Committee on Transportation and Public Way

ORDINANCE
GIORDANO'S PIZZA
Acct. No. 398280 - 1
Permit No. 1119132

Be It Ordained by the City Council of the City of Chicago:

SECTION 1. Permission and authority are hereby given and granted to GIORDANO'S PIZZA, upon the terms and subject to the conditions of this ordinance to maintain and use one (1) sign(s) projecting over the public right-of-way attached to its premises known as 1401 W. 18th St..

Said sign structure(s) measures as follows; along West 18th Street:
One (1) at eight point five (8.5) feet in length, three point eight three (3.83) feet in height and fourteen point three three (14.33) feet above grade level.

The location of said privilege shall be as shown on prints kept on file with the Department of Business Affairs and Consumer Protection and the Office of the City Clerk.

Said privilege shall be constructed in accordance with plans and specifications approved by the Department of Transportation (Division of Project Development) and Zoning Department - Signs.

This grant of privilege in the public way shall be subject to the provisions of Section 10-28-015 and all other required provisions of the Municipal Code of Chicago.

The grantee shall pay to the City of Chicago as compensation for the privilege #1119132 herein granted the sum of three hundred ($300.00) per annum in advance.

A 25% penalty will be added for payments received after due date.


The permit holder agrees to hold the City of Chicago harmless for any damage, relocation or replacement costs associated with damage, relocation or removal of private property caused by the City performing work in the public way.

Authority herein given and granted for a period of five (5) years from and after Date of Passage.

Alderman _____

Daniel S. Solis 25th Ward



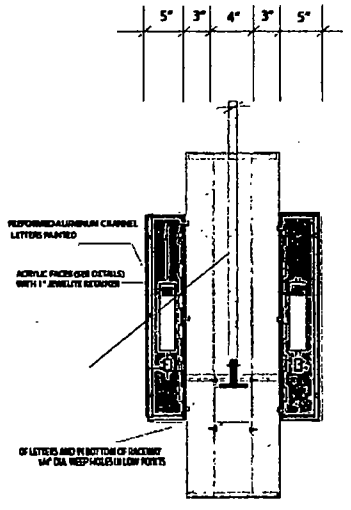

PROJECTION ARM BRACKET DOUBLE FACE LED CABINET SIGN WITH C CHANNEL LETTERS ON THE FACE.

WEATHERPROOF DISCONNECT SWITCH ON FRONT OF RACEWAY NATIONAL ELECTRIC CODES

U L LABELS REQUIRED

INSTALL IN ACCORDANCE W/

FOR ELECTRICAL WIRE SUPPLY FROM CUSTOMERS FEED.

STAR-BRITE LIGHT ENHANCING PAINT

PAINT INSIDE WITH SPRAYLAT

SIDEVIEW

P-1

Department of Business Affairs and Consumer Protection
Small Business Center - Public Way Use Unit
City Hall - 121 N. LaSalle Street, Room 800 • Chicago, IL 60602
312-74-GOBIZ / 312-744-6249 • (312) 744-1944 (TTY)
http://www.cityofchicago.org/bacp

11/18/2015

Alderman **Daniel S. Solis**
Ward # **25**
City of Chicago
City Hall, Room **304**
121 North LaSalle Street
Chicago, Illinois 60602

Re: An ordinance to use and maintain a portion of the public right-of-way for **one (1) sign(s)** for **GIORDANO'S PIZZA**, adjacent to the premises known as **1401 W. 18th St.**.

Dear Alderman **Daniel S. Solis**:

The applicant referenced above has requested the use of the public right-of-way for a **sign(s)**. An ordinance has been prepared by the Department of Business Affairs and Consumer Protection – Small Business Center - Public Way Use Unit for presentation to the City Council. Because this request was made for properties located in your ward, as approved by you as per the attached, I respectfully request that you introduce the attached ordinance at the next City Council meeting.

If you have any questions regarding this ordinance, please contact Anthony Bertuca at (312) 744-5506.

Department of Business Affairs and Consumer Protection

City of Chicago

O2015-8189

Office of the City Clerk

Document Tracking Sheet

Meeting Date:	11/18/2015
Sponsor(s):	Solis (25)
Type:	Ordinance
Title:	Grant(s) of privilege in public way for 1035 W Van Buren Partners LLC - conduits
Committee(s) Assignment:	Committee on Transportation and Public Way

ORDINANCE
1035 W VAN BUREN PARTNERS LLC
Acct. No. 400190 - 2
Permit No. 1119850

Be It Ordained by the City Council of the City of Chicago:

SECTION 1. Permission and authority are hereby given and granted to 1035 W VAN BUREN PARTNERS LLC, upon the terms and subject to the conditions of this ordinance to construct, install, maintain and use two (2) Conduit(s) under the public right-of-way adjacent to its premises known as 1035 W. Van Buren St..

Said Conduit(s) at W. Van Buren Street measure(s):
One (1) at one hundred forty-four (144) feet in length, and point seven five (.75) feet in width for a total of one hundred eight (108) square feet.

Said Conduit(s) at W. Tilden Street measure(s):
One (1) at one hundred forty-six point five (146.5) feet in length, and point seven five (.75) feet in width for a total of one hundred nine point eight eight (109.88) square feet.

The location of said privilege shall be as shown on prints kept on file with the Department of Business Affairs and Consumer Protection and the Office of the City Clerk.

Said privilege shall be constructed in accordance with plans and specifications approved by the Department of Transportation (Division of Project Development) and Department of Transportation (Office of Underground Coordination).

This grant of privilege in the public way shall be subject to the provisions of Section 10-28-015 and all other required provisions of the Municipal Code of Chicago.

The grantee shall pay to the City of Chicago as compensation for the privilege #1119850 herein granted the sum of one thousand seven hundred forty-three ($1,743.00) per annum in advance.


A 25% penalty will be added for payments received after due date.

The permit holder agrees to hold the City of Chicago harmless for any damage, relocation or replacement costs associated with damage, relocation or removal of private property caused by the City performing work in the public way.

Authority herein given and granted for a period of five (5) years from and after Date of Passage.

Alderman _____

Daniel S. Solis 25th Ward

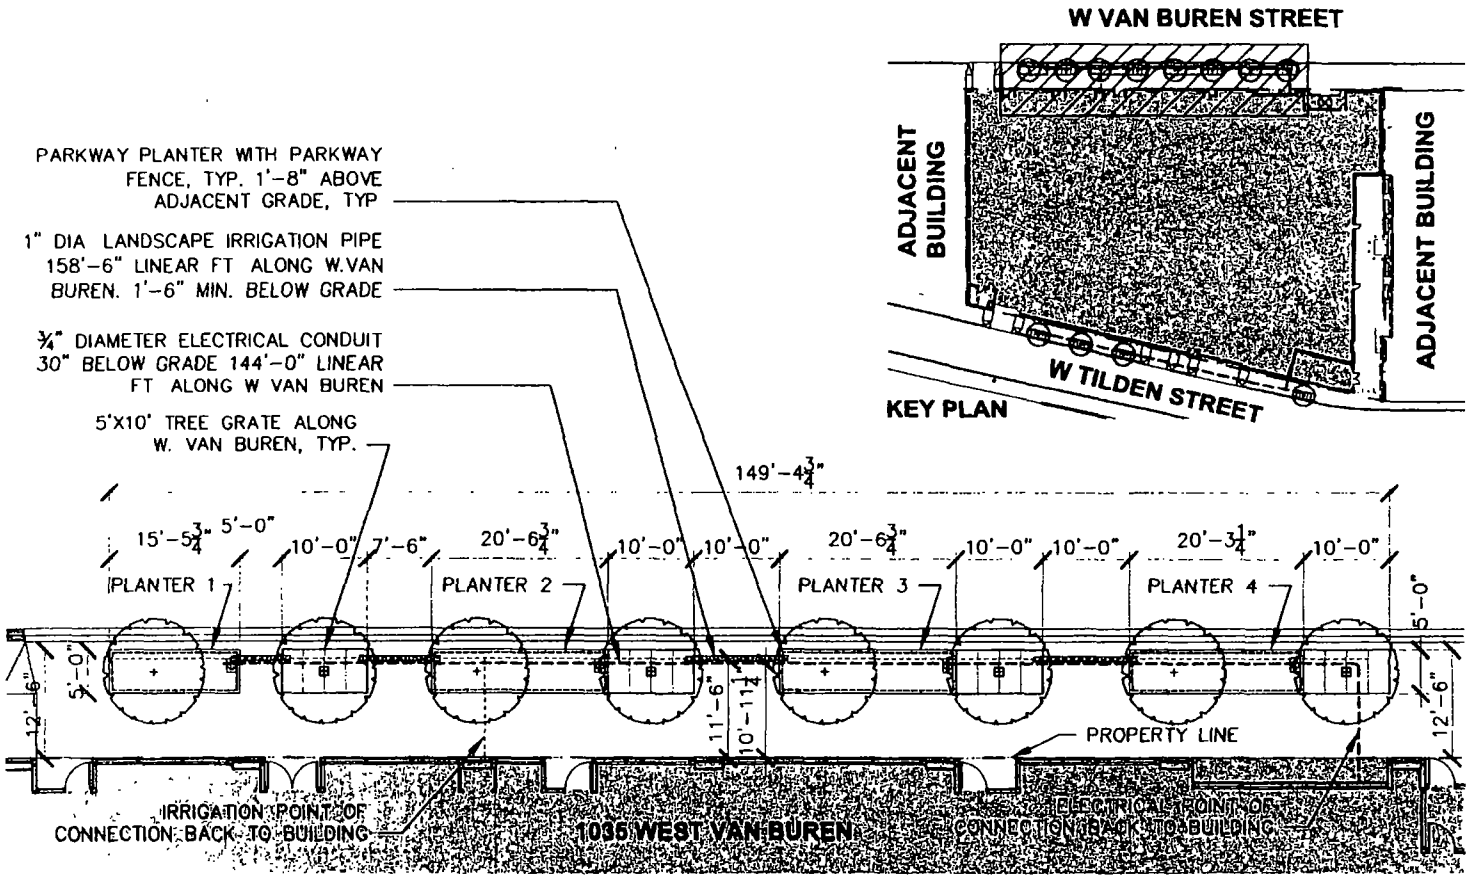

GOP-SK-1: PLANTER & TREE GRATES - W VAN BUREN STREET

SCALE 1/16" = 1'-0"

1035 W VAN BUREN

23 JULY 2015

Applicant 1035 WEST VAN BUREN PARTNERS, LLC
Address 1035 W Van Buren, Chicago, IL

Morris Adjmi Architects
www.ma.com

MA

G|R|E|C ARCHITECTS

Department of Business Affairs and Consumer Protection
Small Business Center - Public Way Use Unit
City Hall - 121 N LaSalle Street, Room 800 • Chicago, IL 60602
312-74-GOBIZ / 312-744-6249 • (312) 744-1944 (TTY)
http //www cityofchicago org/bacp

11/18/2015

Alderman **Daniel S. Solis**
Ward # **25**
City of Chicago
City Hall, Room **304**
121 North LaSalle Street
Chicago, Illinois 60602

Re: An ordinance to use and maintain a portion of the public right-of-way for **two (2) conduit(s)** for **1035 W VAN BUREN PARTNERS LLC**, adjacent to the premises known as **1035 W. Van Buren St.**.

Dear Alderman **Daniel S. Solis**:

The applicant referenced above has requested the use of the public right-of-way for a **conduit(s)**. An ordinance has been prepared by the Department of Business Affairs and Consumer Protection – Small Business Center - Public Way Use Unit for presentation to the City Council. Because this request was made for properties located in your ward, as approved by you as per the attached, I respectfully request that you introduce the attached ordinance at the next City Council meeting.

If you have any questions regarding this ordinance, please contact Anthony Bertuca at (312) 744-5506.

Department of Business Affairs and Consumer Protection

City of Chicago

O2015-8192

Office of the City Clerk

Document Tracking Sheet

Meeting Date:	11/18/2015
Sponsor(s):	Solis (25)
Type:	Ordinance
Title:	Grant(s) of privilege in public way for 1035 W Van Buren Partners LLC - flood control
Committee(s) Assignment:	Committee on Transportation and Public Way

ORDINANCE
1035 W VAN BUREN PARTNERS LLC
Acct. No. 400190 - 2
Permit No. 1120400

Be It Ordained by the City Council of the City of Chicago:

SECTION 1. Permission and authority are hereby given and granted to 1035 W VAN BUREN PARTNERS LLC, upon the terms and subject to the conditions of this ordinance to construct, install, maintain and use one (1) Flood Control(s) under the public right-of-way adjacent to its premises known as 1035 W. Van Buren St..

Said Flood Control(s) at W. Van Buren St measure(s):
One (1) at five (5) feet in diameter and approximately twelve (12) feet eight (8) inches below grade level.

The location of said privilege shall be as shown on prints kept on file with the Department of Business Affairs and Consumer Protection and the Office of the City Clerk.

Said privilege shall be constructed in accordance with plans and specifications approved by the Department of Transportation (Office of Underground Coordination) and Department of Water Management.

This grant of privilege in the public way shall be subject to the provisions of Section 10-28-015 and all other required provisions of the Municipal Code of Chicago.

The grantee shall pay to the City of Chicago as compensation for the privilege #1120400 herein granted the sum of four hundred ($400.00) per annum in advance.


A 25% penalty will be added for payments received after due date.


The permit holder agrees to hold the City of Chicago harmless for any damage, relocation or replacement costs associated with damage, relocation or removal of private property caused by the City performing work in the public way.

Authority herein given and granted for a period of five (5) years from and after Date of Passage.

Alderman _____


Daniel S. Solis 25th Ward

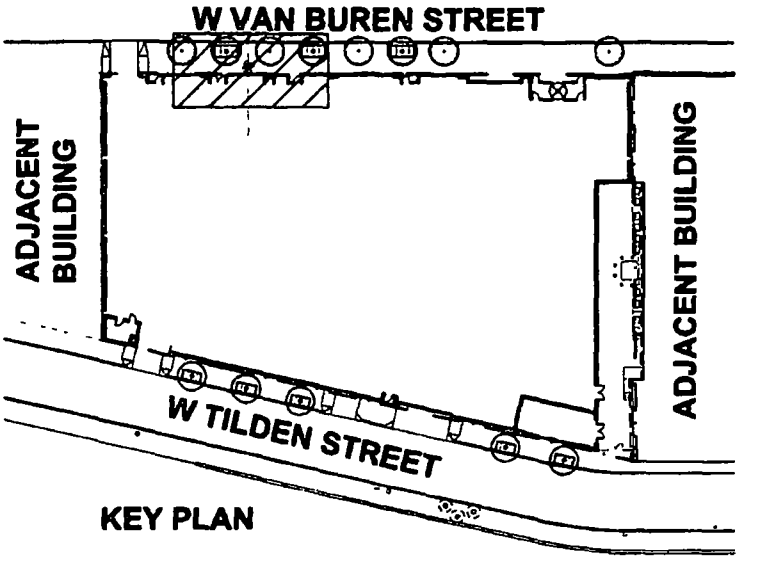

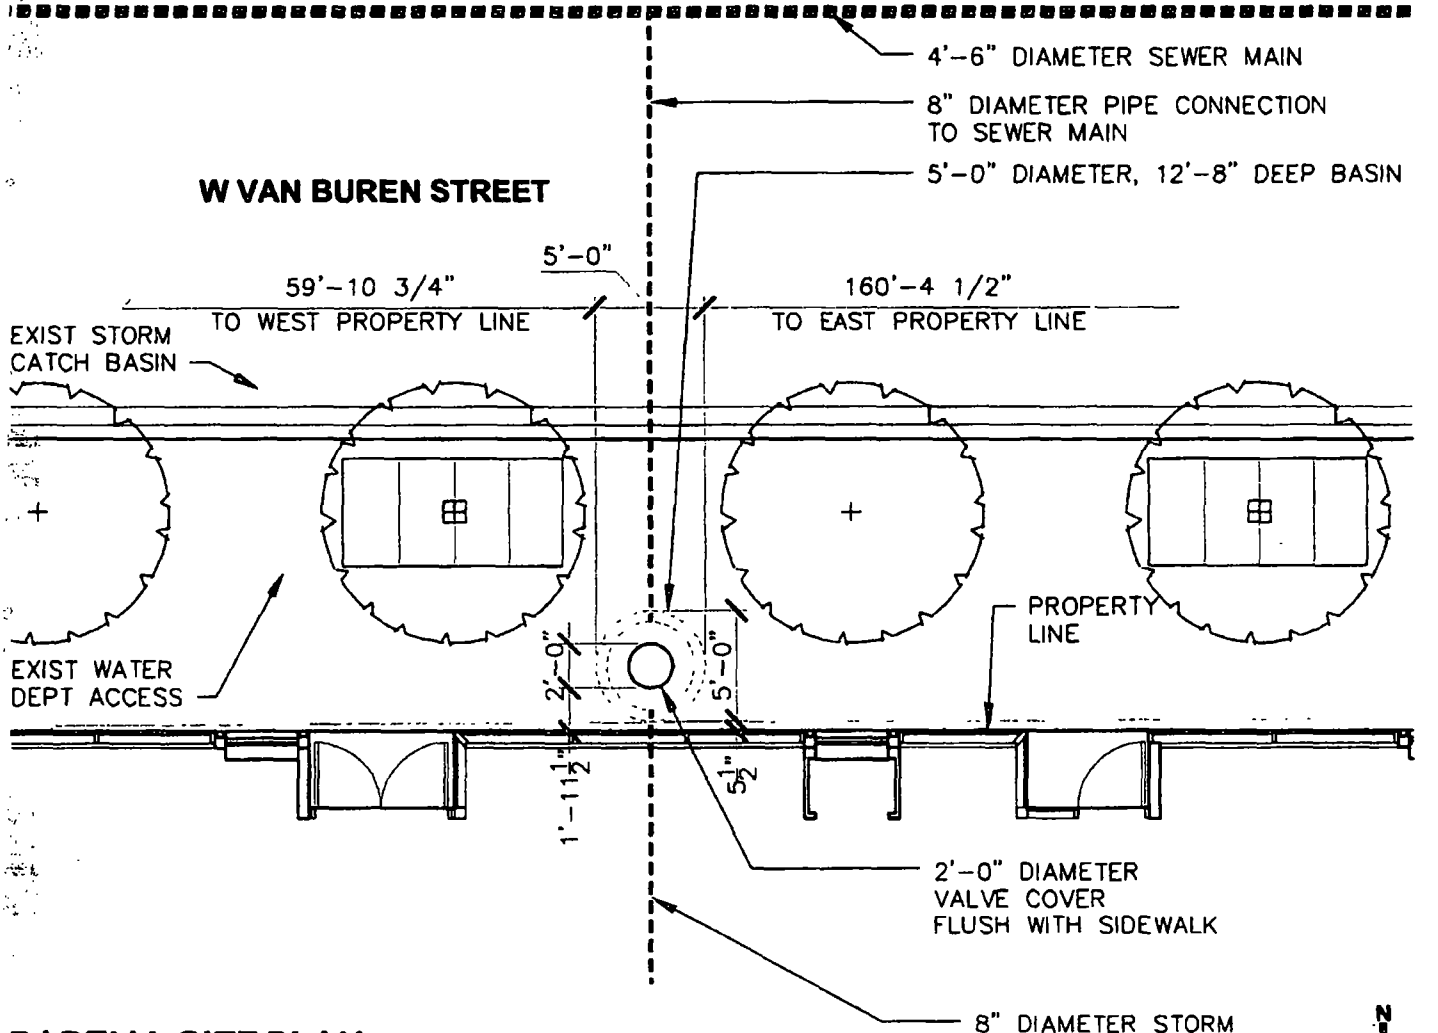

PARTIAL SITE PLAN - WEST VAN BUREN STREET

SCALE 1/8" = 1'-0"

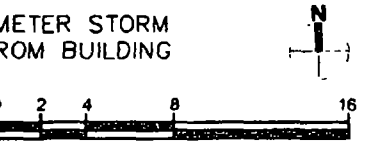

1035 W VAN BUREN

18 SEPTEMBER 2015

Applicant 1035 WEST VAN BUREN PARTNERS, LLC
Address 1035 W Van Buren, Chicago, IL

MA Morris Adjmi Architects www.ma.com

G|R|E|C ARCHITECTS

Department of Business Affairs and Consumer Protection
Small Business Center- Public Way Use Unit
City Hall - 121 N. LaSalle Street Room 800 • Chicago, IL 60602
312-74-GOBIZ / 312-744-6249 • (312) 744-1944 (TTY)
http://www.cityofchicago.org/bacp

11/18/2015

Alderman **Daniel S. Solis**
Ward # **25**
City of Chicago
City Hall, Room **304**
121 North LaSalle Street
Chicago, Illinois 60602

Re: An ordinance to use and maintain a portion of the public right-of-way for **one (1) flood control(s)** for **1035 W VAN BUREN PARTNERS LLC**, adjacent to the premises known as **1035 W. Van Buren St.**.

Dear Alderman **Daniel S. Solis**:

The applicant referenced above has requested the use of the public right-of-way for a **flood control(s)**. An ordinance has been prepared by the Department of Business Affairs and Consumer Protection – Small Business Center - Public Way Use Unit for presentation to the City Council. Because this request was made for properties located in your ward, as approved by you as per the attached, I respectfully request that you introduce the attached ordinance at the next City Council meeting.

If you have any questions regarding this ordinance, please contact Anthony Bertuca at (312) 744-5506.

Department of Business Affairs and Consumer Protection

City of Chicago

O2015-8193

Office of the City Clerk

Document Tracking Sheet

Meeting Date:	11/18/2015
Sponsor(s):	Solis (25)
Type:	Ordinance
Title:	Grant(s) of privilege in public way for 1035 W Van Buren Partners LLC - irrigation system
Committee(s) Assignment:	Committee on Transportation and Public Way

ORDINANCE
1035 W VAN BUREN PARTNERS LLC
Acct. No. 400190 - 2
Permit No. 1119849

Be It Ordained by the City Council of the City of Chicago:

SECTION 1. Permission and authority are hereby given and granted to 1035 W VAN BUREN PARTNERS LLC, upon the terms and subject to the conditions of this ordinance to construct, install, maintain and use one (1) Irrigation System(s) under the public right-of-way adjacent to its premises known as 1035 W. Van Buren St..

Said Irrigation System(s) at W. Van Buren Street measure(s):
One (1) at one hundred fifty-eight point five (158.5) feet in length, and point zero eight (.08) feet in width for a total of twelve point six eight (12.68) square feet. Said irrigation system shall be approximately eighteen (18) inches below grade level.

The location of said privilege shall be as shown on prints kept on file with the Department of Business Affairs and Consumer Protection and the Office of the City Clerk.

Said privilege shall be constructed in accordance with plans and specifications approved by the Department of Transportation (Office of Underground Coordination) and Department of Water Management.

This grant of privilege in the public way shall be subject to the provisions of Section 10-28-015 and all other required provisions of the Municipal Code of Chicago.

The grantee shall pay to the City of Chicago as compensation for the privilege #1119849 herein granted the sum of four hundred ($400.00) per annum in advance.


A 25% penalty will be added for payments received after due date.

The permit holder agrees to hold the City of Chicago harmless for any damage, relocation or replacement costs associated with damage, relocation or removal of private property caused by the City performing work in the public way.

Authority herein given and granted for a period of five (5) years from and after Date of Passage.

Alderman _____

Daniel S. Solis 25th Ward

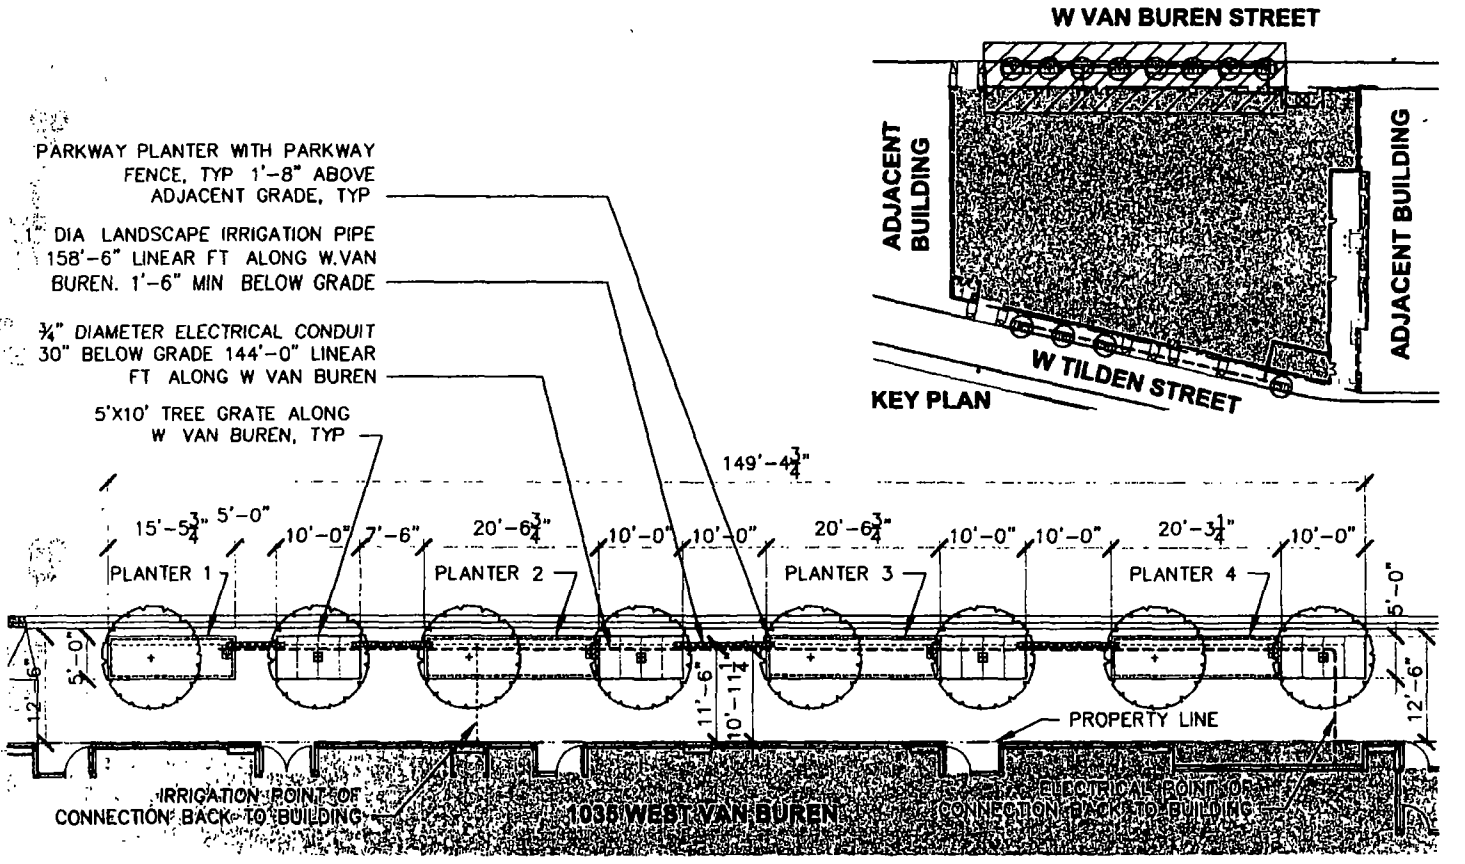

GOP-SK-1: PLANTER & TREE GRATES - W VAN BUREN STREET

SCALE 1/16" = 1'-0"

1035 W VAN BUREN

23 JULY 2015

Applicant 1035 WEST VAN BUREN PARTNERS, LLC

Address 1035 W Van Buren, Chicago, IL

Morris Adjmi Architects
www.ma.com

MA

G|R|E|C ARCHITECTS

Department of Business Affairs and Consumer Protection
Small Business Center- Public Way Use Unit
City Hall- 121 N. LaSalle Street Room 800 • Chicago, IL 60602
312-74-GOBIZ / 312-744-6249 • (312) 744-1944 (TTY)
http://www.cityofchicago.org/bacp

11/18/2015

Alderman **Daniel S. Solis**
Ward # **25**
City of Chicago
City Hall, Room **304**
121 North LaSalle Street
Chicago, Illinois 60602

Re: An ordinance to use and maintain a portion of the public right-of-way for **one (1) irrigation system(s)** for **1035 W VAN BUREN PARTNERS LLC**, adjacent to the premises known as **1035 W. Van Buren St.**.

Dear Alderman **Daniel S. Solis**:

The applicant referenced above has requested the use of the public right-of-way for a **irrigation system(s)**. An ordinance has been prepared by the Department of Business Affairs and Consumer Protection – Small Business Center - Public Way Use Unit for presentation to the City Council. Because this request was made for properties located in your ward, as approved by you as per the attached, I respectfully request that you introduce the attached ordinance at the next City Council meeting.

If you have any questions regarding this ordinance, please contact Anthony Bertuca at (312) 744-5506.

Department of Business Affairs and Consumer Protection

City of Chicago

O2015-8194

Office of the City Clerk

Document Tracking Sheet

Meeting Date:	11/18/2015
Sponsor(s):	Solis (25)
Type:	Ordinance
Title:	Grant(s) of privilege in public way for 1035 W Van Buren Partners LLC - planters
Committee(s) Assignment:	Committee on Transportation and Public Way

ORDINANCE
1035 W VAN BUREN PARTNERS LLC
Acct. No. 400190 - 2
Permit No. 1119847

Be It Ordained by the City Council of the City of Chicago:

SECTION 1. Permission and authority are hereby given and granted to 1035 W VAN BUREN PARTNERS LLC, upon the terms and subject to the conditions of this ordinance to construct, install, maintain and use four (4) Planter(s) on the public right-of-way for beautification purposes adjacent to its premises known as 1035 W. Van Buren St..

Said Planter(s) at W. Van Buren Street measure(s):
One (1) at fifteen point five (15.5) feet in length, and five (5) feet in width for a total of seventy-seven point five (77.5) square feet.
Two (2) at twenty point five eight (20.58) feet in length, and five (5) feet in width for a total of two hundred five point eight (205.8) square feet.
One (1) at twenty point three three (20.33) feet in length, and five (5) feet in width for a total of one hundred one point six five (101.65) square feet.

Grantee must allow the required clear and unobstructed space for pedestrian passage at all times per rules and regulations approved by the Department of Transportation.

The location of said privilege shall be as shown on prints kept on file with the Department of Business Affairs and Consumer Protection and the Office of the City Clerk.

Said privilege shall be constructed in accordance with plans and specifications approved by the Department of Planning and Development and Department of Transportation (Division of Project Development).

This grant of privilege in the public way shall be subject to the provisions of Section 10-28-015 and all other required provisions of the Municipal Code of Chicago.

The grantee shall pay to the City of Chicago as compensation for the privilege #1119847 herein granted the sum of zero ($.00) per annum in advance.


A 25% penalty will be added for payments received after due date.

The permit holder agrees to hold the City of Chicago harmless for any damage, relocation or replacement costs associated with damage, relocation or removal of private property caused by the City performing work in the public way.

Authority herein given and granted for a period of five (5) years from and after Date of Passage.

Alderman _____

Daniel S. Solis 25th Ward

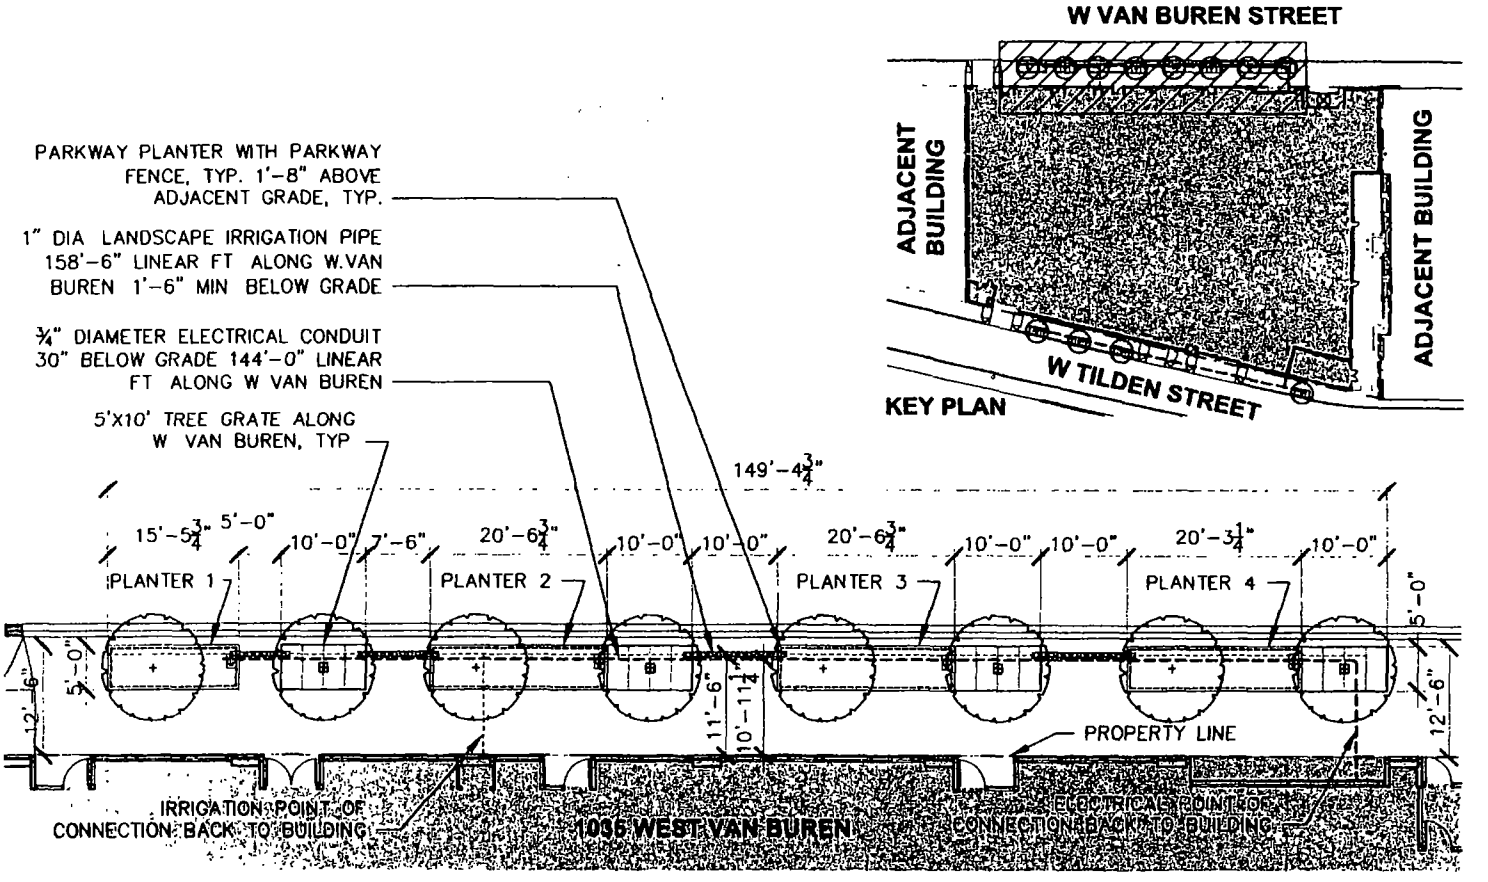

GOP-SK-1: PLANTER & TREE GRATES - W VAN BUREN STREET

SCALE 1/16" = 1'-0"

0 4 8 16 32

1035 W VAN BUREN

23 JULY 2015

Applicant 1035 WEST VAN BUREN PARTNERS, LLC
Address 1035 W Van Buren, Chicago, IL

Morris Adjmi Architects
www.ma.com

MA

G|R|E|C ARCHITECTS

Department of Business Affairs and Consumer Protection
Small Business Center - Public Way Use Unit
City Hall - 121 N LaSalle Street, Room 800 • Chicago, IL 60602
312-74-GOBIZ / 312-744-6249 • (312) 744-1944 (TTY)
http //www.cityofchicago.org/bacp

11/18/2015

Alderman **Daniel S. Solis**
Ward # **25**
City of Chicago
City Hall, Room **304**
121 North LaSalle Street
Chicago, Illinois 60602

Re: An ordinance to use and maintain a portion of the public right-of-way for **four (4) planter(s)** for **1035 W VAN BUREN PARTNERS LLC**, adjacent to the premises known as **1035 W. Van Buren St.**.

Dear Alderman **Daniel S. Solis**:

The applicant referenced above has requested the use of the public right-of-way for a **planter(s)**. An ordinance has been prepared by the Department of Business Affairs and Consumer Protection – Small Business Center - Public Way Use Unit for presentation to the City Council. Because this request was made for properties located in your ward, as approved by you as per the attached, I respectfully request that you introduce the attached ordinance at the next City Council meeting.

If you have any questions regarding this ordinance, please contact Anthony Bertuca at (312) 744-5506.

Department of Business Affairs and Consumer Protection

City of Chicago

O2015-8195

Office of the City Clerk

Document Tracking Sheet

Meeting Date:	11/18/2015
Sponsor(s):	Solis (25)
Type:	Ordinance
Title:	Grant(s) of privilege in public way for 1035 W Van Buren Partners LLC - tree grates
Committee(s) Assignment:	Committee on Transportation and Public Way

ORDINANCE
1035 W VAN BUREN PARTNERS LLC
Acct. No. 400190 - 2
Permit No. 1119848

Be It Ordained by the City Council of the City of Chicago:

SECTION 1. Permission and authority are hereby given and granted to 1035 W VAN BUREN PARTNERS LLC, upon the terms and subject to the conditions of this ordinance to construct, install, maintain and use eight (8) Tree Grates(s) on the public right-of-way adjacent to its premises known as 1035 W. Van Buren St..

Said Tree Grates(s) at W. Van Buren Street measure(s):
Four (4) at ten (10) feet in length, and five (5) feet in width for a total of two hundred (200) square feet.

Said Tree Grates(s) at W. Tilden Street measure(s):
Four (4) at eight (8) feet in length, and four (4) feet in width for a total of one hundred twenty-eight (128) square feet.

The location of said privilege shall be as shown on prints kept on file with the Department of Business Affairs and Consumer Protection and the Office of the City Clerk.

Said privilege shall be constructed in accordance with plans and specifications approved by the Department of Planning and Development and Department of Transportation (Division of Project Development).

This grant of privilege in the public way shall be subject to the provisions of Section 10-28-015 and all other required provisions of the Municipal Code of Chicago.

The grantee shall pay to the City of Chicago as compensation for the privilege #1119848 herein granted the sum of zero ($.00) per annum in advance.


A 25% penalty will be added for payments received after due date.

The permit holder agrees to hold the City of Chicago harmless for any damage, relocation or replacement costs associated with damage, relocation or removal of private property caused by the City performing work in the public way.

Authority herein given and granted for a period of five (5) years from and after Date of Passage.

Alderman _____

Daniel S. Solis 25th Ward

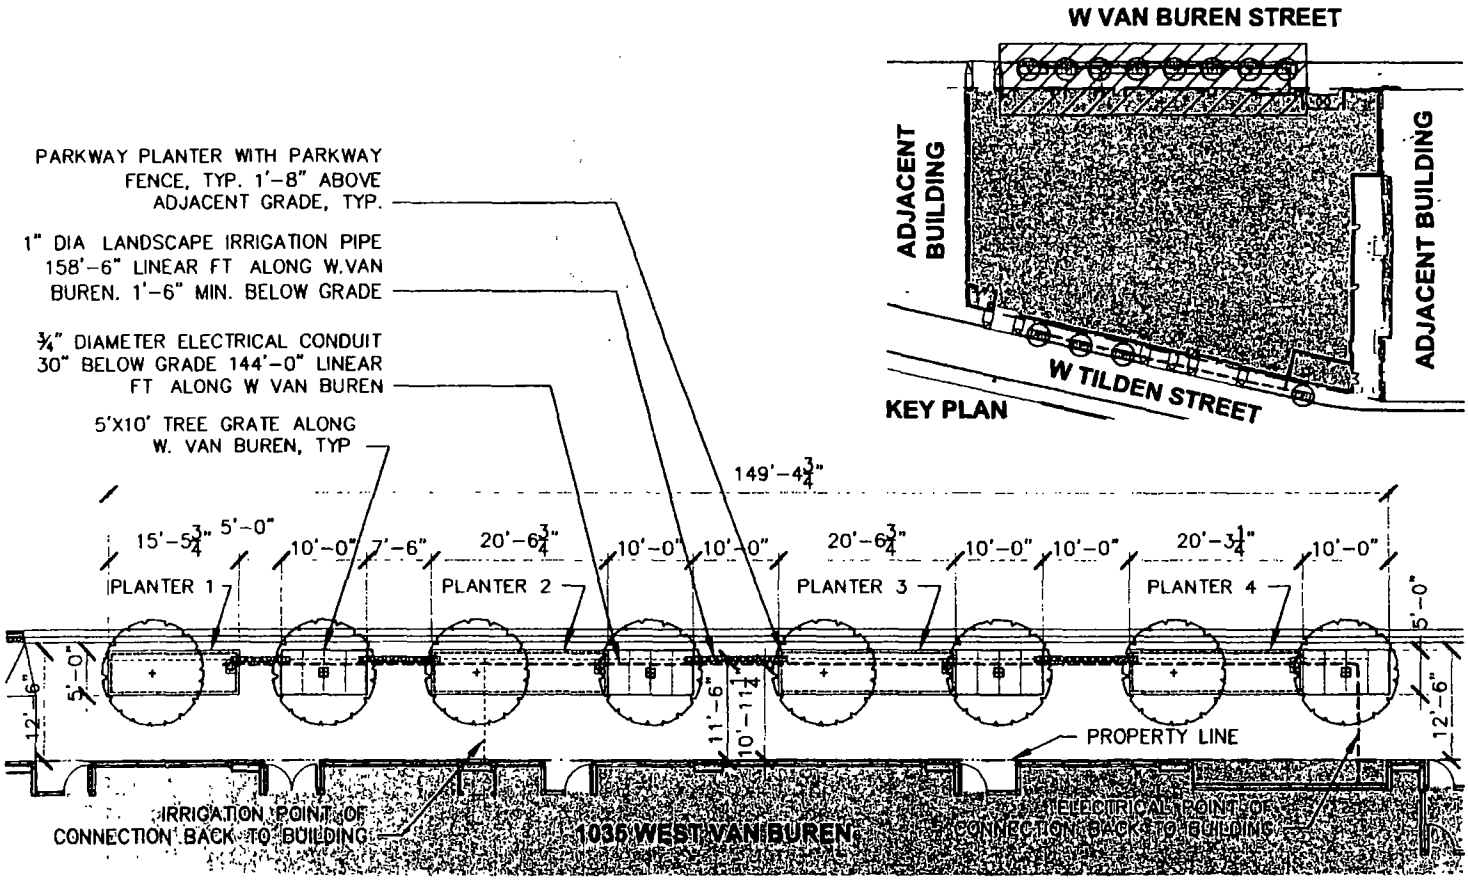

GOP-SK-1: PLANTER & TREE GRATES - W VAN BUREN STREET

SCALE $\frac{1}{16}$" = 1'-0"

1035 W VAN BUREN

23 JULY 2015

Applicant 1035 WEST VAN BUREN PARTNERS, LLC
Address 1035 W Van Buren, Chicago, IL

Morris Adjmi Architects
www.ma.com

MA

G|R|E|C ARCHITECTS

Department of Business Affairs and Consumer Protection
Small Business Center - Public Way Use Unit
City Hall - 121 N LaSalle Street, Room 800 • Chicago, IL 60602
312-74-GOBIZ / 312-744-6249 • (312) 744-1944 (TTY)
http //www.cityofchicago.org/bacp

11/18/2015

Alderman **Daniel S. Solis**
Ward # **25**
City of Chicago
City Hall, Room **304**
121 North LaSalle Street
Chicago, Illinois 60602

Re: An ordinance to use and maintain a portion of the public right-of-way for **eight (8) tree grates(s)** for **1035 W VAN BUREN PARTNERS LLC**, adjacent to the premises known as **1035 W. Van Buren St.**.

Dear Alderman **Daniel S. Solis**:

The applicant referenced above has requested the use of the public right-of-way for a **tree grates(s)**. An ordinance has been prepared by the Department of Business Affairs and Consumer Protection – Small Business Center - Public Way Use Unit for presentation to the City Council. Because this request was made for properties located in your ward, as approved by you as per the attached, I respectfully request that you introduce the attached ordinance at the next City Council meeting.

If you have any questions regarding this ordinance, please contact Anthony Bertuca at (312) 744-5506.

Department of Business Affairs and Consumer Protection

City of Chicago

O2015-8128

Office of the City Clerk

Document Tracking Sheet

Meeting Date:	11/18/2015
Sponsor(s):	Burnett (27)
Type:	Ordinance
Title:	Grant(s) of privilege in public way for Calumet Photographic
Committee(s) Assignment:	Committee on Transportation and Public Way

ORDINANCE
CALUMET PHOTOGRAPHIC
Acct. No. 398846 - 1
Permit No. 1119390

Be It Ordained by the City Council of the City of Chicago:

SECTION 1. Permission and authority are hereby given and granted to CALUMET PHOTOGRAPHIC, upon the terms and subject to the conditions of this ordinance to maintain and use two (2) sign(s) projecting over the public right-of-way attached to its premises known as 819 W. Eastman St..

Said sign structure(s) measures as follows; along W EASTMAN:
One (1) at twenty point seven five (20.75) feet in length, three (3) feet in height and fourteen (14) feet above grade level.
One (1) at four (4) feet in length, two (2) feet in height and ten (10) feet above grade level.

The location of said privilege shall be as shown on prints kept on file with the Department of Business Affairs and Consumer Protection and the Office of the City Clerk.

Said privilege shall be constructed in accordance with plans and specifications approved by the Department of Transportation (Division of Project Development) and Zoning Department - Signs.

This grant of privilege in the public way shall be subject to the provisions of Section 10-28-015 and all other required provisions of the Municipal Code of Chicago.

The grantee shall pay to the City of Chicago as compensation for the privilege #1119390 herein granted the sum of four hundred ($400.00) per annum in advance.


A 25% penalty will be added for payments received after due date.

The permit holder agrees to hold the City of Chicago harmless for any damage, relocation or replacement costs associated with damage, relocation or removal of private property caused by the City performing work in the public way.

Authority herein given and granted for a period of five (5) years from and after Date of Passage.

Alderman _____


Walter Burnett Jr. 27th Ward

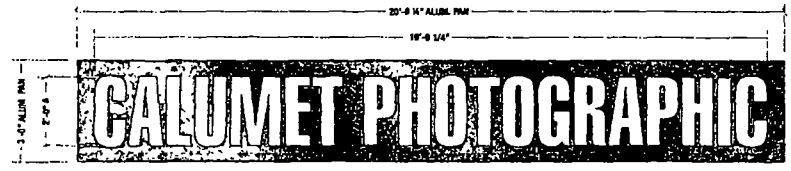

Ⓐ PLEX-FACE, INTERNALLY ILLUMINATED CHANNEL LETTERS w/ ALUM PAN BACKER

SCALE 3/8"=1'


- FURNISH & INSTALL ONE(1) SET OF FACE-LIT CHANNEL LETTERS ON ALUM PAN BACKER
- #7328 WHITE ACRYLIC FACES
- BLACK TRIMCAP & RETURNS
- WHITE L.E.D ILLUMINATION
- 2" DEEP ALUM BACKER PAINTED SATIN BLACK
- LETTER MOUNTED FLUSH TO ALUMINUM PAN

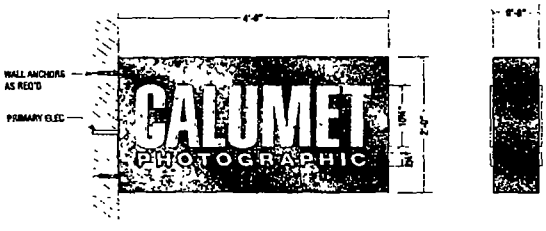

Ⓑ ONE(1) DOUBLE SIDED, INTERNALLY ILLUMINATED PROJECTING DISPLAY

SCALE 3/4"=1'

- ALUM FACES TO BE PAINTED SATIN BLACK w/ ROUTED OUT COPY
- 8" RETURNS PAINTED SATIN BLACK
- COPY TO BE ½" CLEAR PUSH THRU ACRYLIC w/ FIRST SURFACE #20 WHITE & #33 RED VINYL OVERLAY
- INTERNALLY ILLUMINATED w/ WHITE L.E.D
- RIGID MOUNT (FIELD SURVEY REQUIRED TO DETERMINE EXACT METHOD)

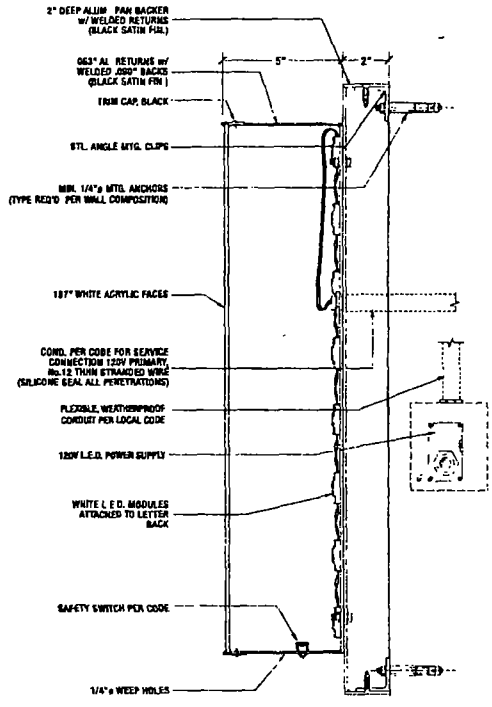

Ⓐ TYPICAL FACE-LIT CHANNEL LETTER w/ ALUM. PAN

3"=1'-0"

DOYLE

GENERAL SIGN CONTRACTORS

DATE	REVISION
11/7/14	REVISED PER JST
11/14/14	REVISED PER JST
11/19/14	REVISED PER JST

CUSTOMER APPROVAL DATE

This design is the original and unpublished work of DOYLE SIGNS, INC. and may not be reproduced, copied or exhibited in any fashion without the expressed written consent from an authorized officer of the Company. The rights to this design may be purchased.

CLIENT	CALUMET PHOTOGRAPHIC						
ADDRESS	818 W EASTMAN STREET						
CITY	CHICAGO	STATE	IL	DESIGNER	EM	SALESPERSON	JST
DRWG. NO.	14249	SCALE:	NOTED	DATE	10.08.2014	SHEET NO.	1

City of Chicago

O2015-8130

Office of the City Clerk

Document Tracking Sheet

Meeting Date:	11/18/2015
Sponsor(s):	Burnett (27)
Type:	Ordinance
Title:	Grant(s) of privilege in public way for Chicago Children's Theatre
Committee(s) Assignment:	Committee on Transportation and Public Way

ORDINANCE
CHICAGO CHILDREN'S THEATRE
Acct. No. 299629 - 2
Permit No. 1120617

Be It Ordained by the City Council of the City of Chicago:

SECTION 1. Permission and authority are hereby given and granted to CHICAGO CHILDREN'S THEATRE, upon the terms and subject to the conditions of this ordinance to construct, install, maintain and use two (2) Door Swing(s) on the public right-of-way adjacent to its premises known as 100 S. Racine Ave..

Said Door Swing(s) at W. Monroe Street measure(s):
One (1) at three (3) feet in length, and three (3) feet in width for a total of nine (9) square feet.

Said Door Swing(s) at S. Racine Avenue measure(s):
One (1) at three (3) feet in length, and three (3) feet in width for a total of nine (9) square feet.

The location of said privilege shall be as shown on prints kept on file with the Department of Business Affairs and Consumer Protection and the Office of the City Clerk.

Said privilege shall be constructed in accordance with plans and specifications approved by the Department of Transportation (Division of Project Development).

This grant of privilege in the public way shall be subject to the provisions of Section 10-28-015 and all other required provisions of the Municipal Code of Chicago.

The grantee shall pay to the City of Chicago as compensation for the privilege #1120617 herein granted the sum of one hundred fifty ($150.00) per annum in advance.


A 25% penalty will be added for payments received after due date.

The permit holder agrees to hold the City of Chicago harmless for any damage, relocation or replacement costs associated with damage, relocation or removal of private property caused by the City performing work in the public way.

Authority herein given and granted for a period of five (5) years from and after Date of Passage.

Alderman _____

Walter Burnett Jr. 27th Ward

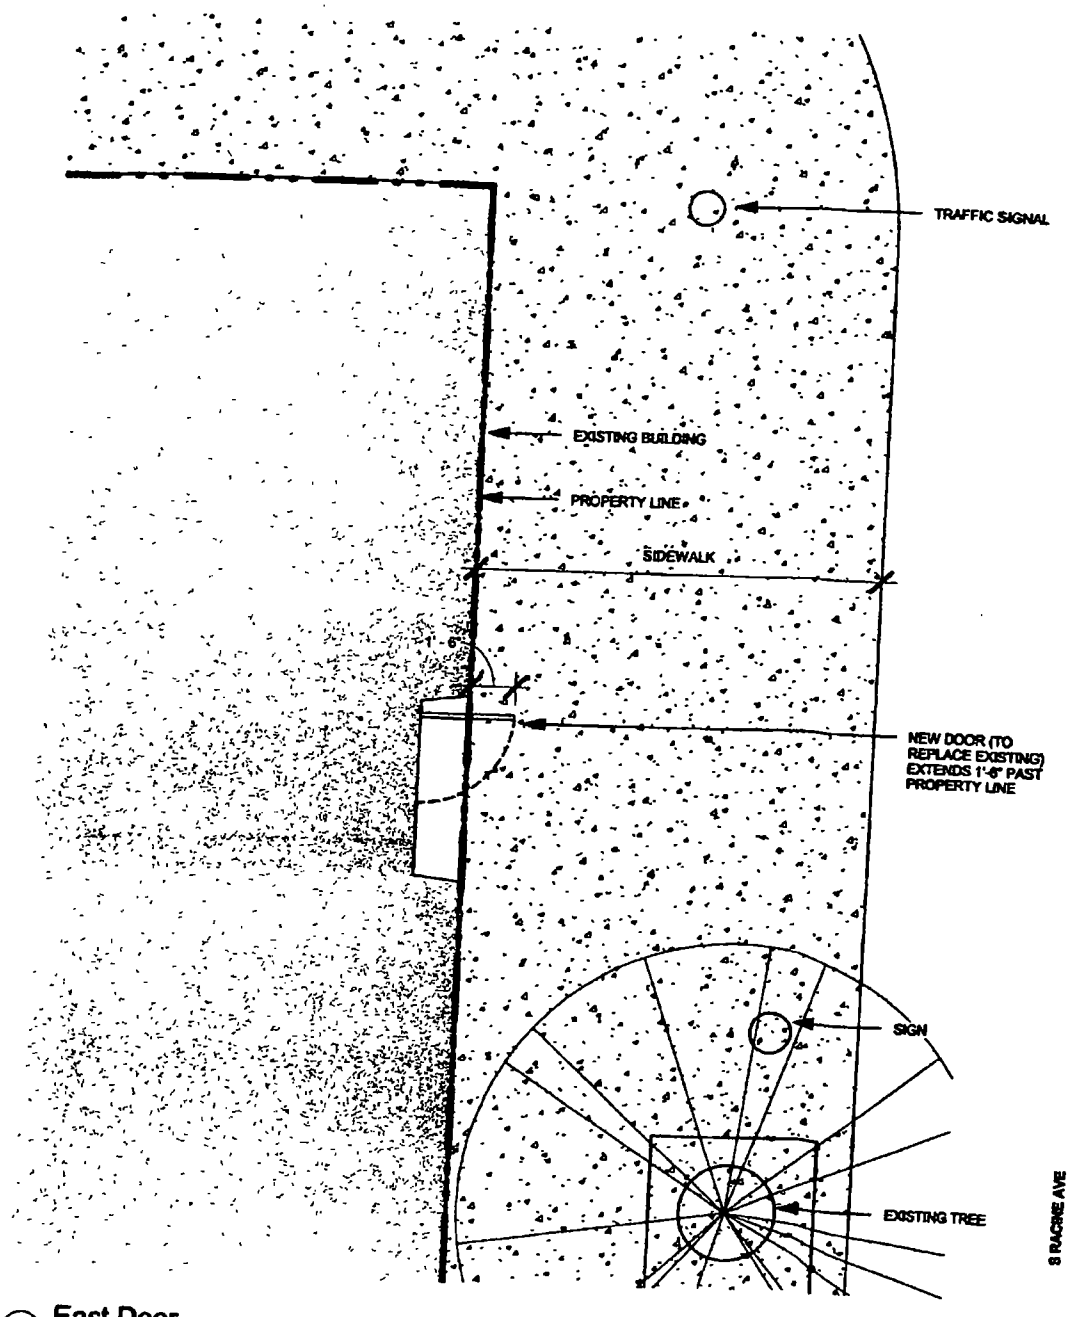

1 East Door
3/16" = 1'-0"

PROW-1

EAST DOOR

Chicago Children's Theatre

09/18/15

Wheeler Kearns Architects

343 S Dearborn St Ste 200
Chicago Illinois 60604
312 939 7787

wkarch.com

City of Chicago

O2015-8134

Office of the City Clerk

Document Tracking Sheet

Meeting Date:	11/18/2015
Sponsor(s):	Burnett (27)
Type:	Ordinance
Title:	Grant(s) of privilege in public way for Fifield Realty Partners LLC - valve basins
Committee(s) Assignment:	Committee on Transportation and Public Way

ORDINANCE
FIFIELD REALTY PARTNERS LLC
Acct. No. 394799 - 1
Permit No. 1120479

Be It Ordained by the City Council of the City of Chicago:

SECTION 1. Permission and authority are hereby given and granted to FIFIELD REALTY PARTNERS LLC, upon the terms and subject to the conditions of this ordinance to construct, install, maintain and use two (2) Valve Basin(s) under the public right-of-way adjacent to its premises known as 347 W. Chestnut St..

Said Valve Basin(s) at Chestnut measure(s):
Two (2) at seven (7) feet in length, and four (4) feet in width for a total of fifty-six (56) square feet.

The location of said privilege shall be as shown on prints kept on file with the Department of Business Affairs and Consumer Protection and the Office of the City Clerk.

Said privilege shall be constructed in accordance with plans and specifications approved by the Department of Transportation (Office of Underground Coordination) and Department of Water Management.

This grant of privilege in the public way shall be subject to the provisions of Section 10-28-015 and all other required provisions of the Municipal Code of Chicago.

The grantee shall pay to the City of Chicago as compensation for the privilege #1120479 herein granted the sum of eight hundred ($800.00) per annum in advance.


A 25% penalty will be added for payments received after due date.

The permit holder agrees to hold the City of Chicago harmless for any damage, relocation or replacement costs associated with damage, relocation or removal of private property caused by the City performing work in the public way.

Authority herein given and granted for a period of five (5) years from and after Date of Passage.

Alderman _____

Walter Burnett Jr. 27th Ward

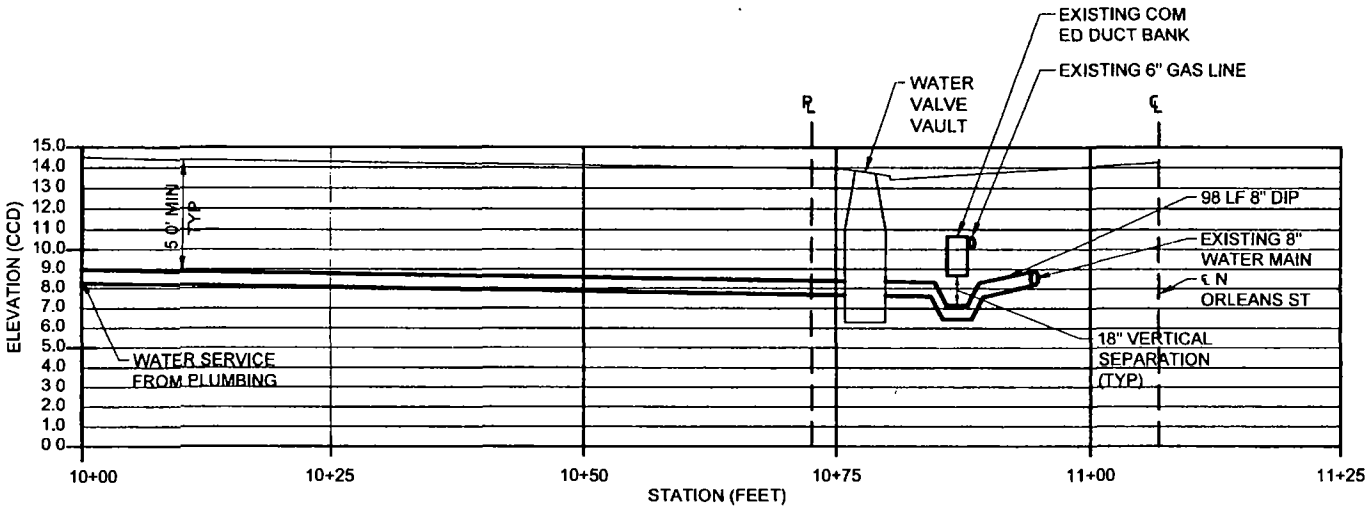

6 WATER SERVICE PROFILE

SCALE V 1" = 5' H 1" = 10'

City of Chicago

O2015-8141

Office of the City Clerk

Document Tracking Sheet

Meeting Date:	11/18/2015
Sponsor(s):	Burnett (27)
Type:	Ordinance
Title:	Grant(s) of privilege in public way for Fifield Realty Partners LLC - water line (pipe)
Committee(s) Assignment:	Committee on Transportation and Public Way

ORDINANCE
FIFIELD REALTY PARTNERS LLC
Acct. No. 394799 - 1
Permit No. 1120478

Be It Ordained by the City Council of the City of Chicago:

SECTION 1. Permission and authority are hereby given and granted to FIFIELD REALTY PARTNERS LLC, upon the terms and subject to the conditions of this ordinance to construct, install, maintain and use one (1) Water Line (Pipe) under the public right-of-way adjacent to its premises known as 347 W. Chestnut St..

Said Water Line (Pipe) at W. Chestnut Street measure(s):
One (1) at one hundred eleven (111) feet in length, and point six seven (.67) feet in width for a total of seventy-four point three seven (74.37) square feet. Said water pipe shall be eight (8) feet six (6) inches below grade level.

The location of said privilege shall be as shown on prints kept on file with the Department of Business Affairs and Consumer Protection and the Office of the City Clerk.

Said privilege shall be constructed in accordance with plans and specifications approved by the Department of Transportation (Office of Underground Coordination) and Department of Water Management.

This grant of privilege in the public way shall be subject to the provisions of Section 10-28-015 and all other required provisions of the Municipal Code of Chicago.

The grantee shall pay to the City of Chicago as compensation for the privilege #1120478 herein granted the sum of four hundred ($400.00) per annum in advance.


A 25% penalty will be added for payments received after due date.

The permit holder agrees to hold the City of Chicago harmless for any damage, relocation or replacement costs associated with damage, relocation or removal of private property caused by the City performing work in the public way.

Authority herein given and granted for a period of five (5) years from and after Date of Passage.

Alderman _____

Walter Burnett Jr. 27th Ward

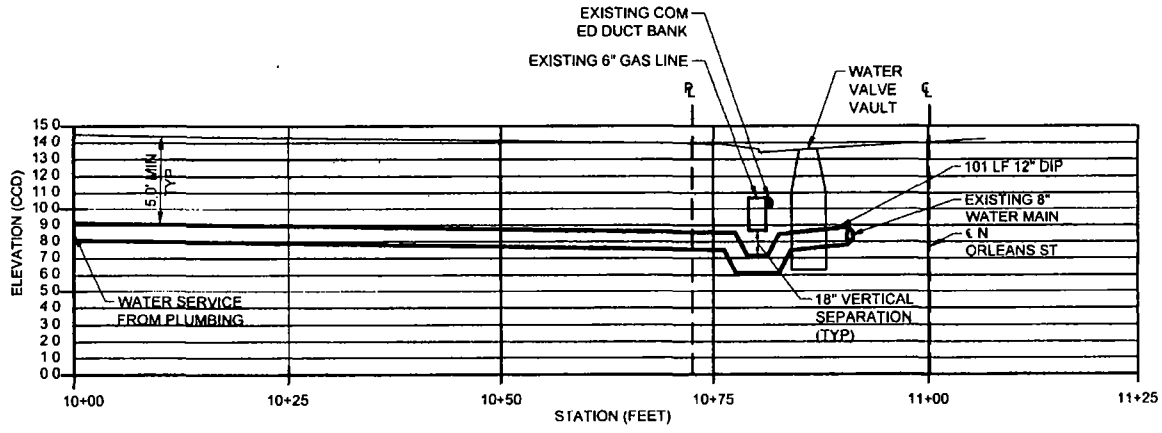

6 WATER SERVICE PROFILE
SCALE V 1" = 5 H 1" = 10

City of Chicago

O2015-8143

Office of the City Clerk

Document Tracking Sheet

Meeting Date:	11/18/2015
Sponsor(s):	Burnett (27)
Type:	Ordinance
Title:	Grant(s) of privilege in public way for Harpo Studios, Inc. - banners
Committee(s) Assignment:	Committee on Transportation and Public Way

ORDINANCE
HARPO STUDIOS, INC
Acct. No. 6832 - 6
Permit No. 1120574

Be It Ordained by the City Council of the City of Chicago:

SECTION 1. Permission and authority are hereby given and granted to HARPO STUDIOS, INC, upon the terms and subject to the conditions of this ordinance to maintain and use, as now constructed, five (5) Banner(s) projecting over the public right-of-way adjacent to its premises known as 110 N. Carpenter St..

Said Banner(s) at N. Carpenter measure(s):
One (1) at two point six six (2.66) feet in length, and ten point six six (10.66) feet in width for a total of twenty-eight point three six (28.36) square feet.
One (1) at two point six six (2.66) feet in length, and ten point six six (10.66) feet in width for a total of twenty-eight point three six (28.36) square feet.
One (1) at two point six six (2.66) feet in length, and ten point six six (10.66) feet in width for a total of twenty-eight point three six (28.36) square feet.
One (1) at two point six six (2.66) feet in length, and ten point six six (10.66) feet in width for a total of twenty-eight point three six (28.36) square feet.
One (1) at two point six six (2.66) feet in length, and ten point six six (10.66) feet in width for a total of twenty-eight point three six (28.36) square feet.

The location of said privilege shall be as shown on prints kept on file with the Department of Business Affairs and Consumer Protection and the Office of the City Clerk.

Said privilege shall be constructed in accordance with plans and specifications approved by the Zoning Department - Signs.

This grant of privilege in the public way shall be subject to the provisions of Section 10-28-015 and all other required provisions of the Municipal Code of Chicago.

The grantee shall pay to the City of Chicago as compensation for the privilege #1120574 herein granted the sum of one hundred seventy-five ($175.00) per annum in advance.


A 25% penalty will be added for payments received after due date.

The permit holder agrees to hold the City of Chicago harmless for any damage, relocation or replacement costs associated with damage, relocation or removal of private property caused by the City performing work in the public way.

Authority herein given and granted for a period of five (5) years from and after 10/06/2015.

Alderman _____

Walter Burnett Jr. 27th Ward

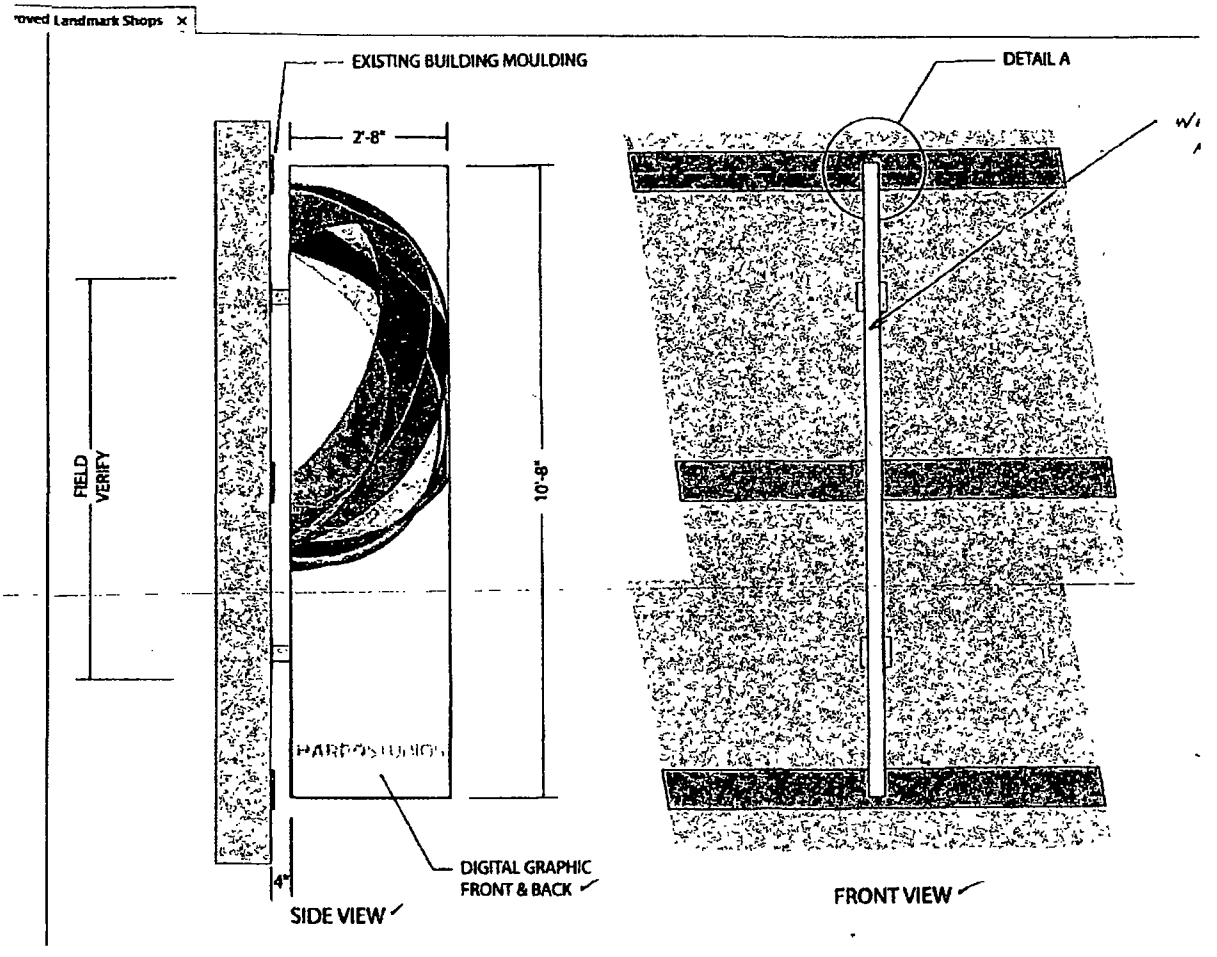
EXISTING BUILDING MOULDING
2'-8"
FIELD VERIFY
10'-8"
4"
DIGITAL GRAPHIC
FRONT & BACK
SIDE VIEW
DETAIL A
FRONT VIEW

City of Chicago

O2015-8148

Office of the City Clerk

Document Tracking Sheet

Meeting Date:	11/18/2015
Sponsor(s):	Burnett (27)
Type:	Ordinance
Title:	Grant(s) of privilege in public way for Harpo Studios, Inc. - signs
Committee(s) Assignment:	Committee on Transportation and Public Way

ORDINANCE
HARPO STUDIOS, INC
Acct. No. 6832 - 6
Permit No. 1120572

Be It Ordained by the City Council of the City of Chicago:

SECTION 1. Permission and authority are hereby given and granted to HARPO STUDIOS, INC, upon the terms and subject to the conditions of this ordinance to maintain and use four (4) sign(s) projecting over the public right-of-way attached to its premises known as 110 N. Carpenter St..

Said sign structure(s) measures as follows; along N. Aberdeen Street & Washington Street:
One (1) at eleven (11) feet in length, one point zero eight (1.08) feet in height and fourteen (14) feet above grade level.

Said sign structure(s) measures as follows; along W. Washington Street:
One (1) at twenty-three point six six (23.66) feet in length, two point three three (2.33) feet in height and thirty-five (35) feet above grade level.

Said sign structure(s) measures as follows; along W. Randolph Street:
One (1) at twelve point five (12.5) feet in length, six point five (6.5) feet in height and nine point five (9.5) feet above grade level.

Said sign structure(s) measures as follows; along W. Washington Street:
One (1) at six point five (6.5) feet in length, six point five (6.5) feet in height and nine point five (9.5) feet above grade level.

The location of said privilege shall be as shown on prints kept on file with the Department of Business Affairs and Consumer Protection and the Office of the City Clerk.

Said privilege shall be constructed in accordance with plans and specifications approved by the Department of Transportation (Division of Project Development) and Zoning Department - Signs.


This grant of privilege in the public way shall be subject to the provisions of Section 10-28-015 and all other required provisions of the Municipal Code of Chicago.

The grantee shall pay to the City of Chicago as compensation for the privilege #1120572 herein granted the sum of one thousand ($1,000.00) per annum in advance.

A 25% penalty will be added for payments received after due date.


The permit holder agrees to hold the City of Chicago harmless for any damage, relocation or replacement costs associated with damage, relocation or removal of private property caused by the City performing work in the public way.

Authority herein given and granted for a period of five (5) years from and after 10/06/2015.

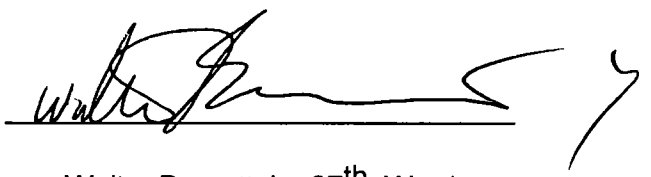Alderman 

Walter Burnett Jr. 27th Ward

Sign #3 - Corner sign 140 N. Carpenter- SE Corner of Randolph and Carpenter.

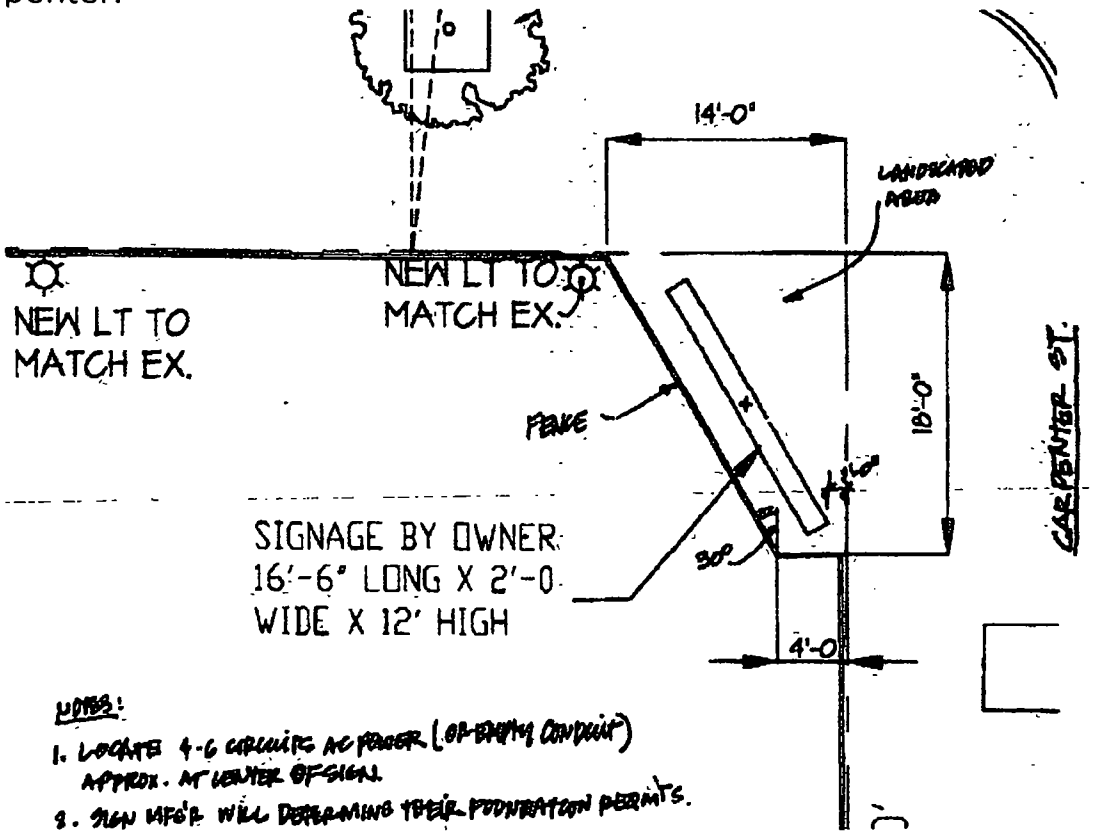

City of Chicago

O2015-8150

Office of the City Clerk

Document Tracking Sheet

Meeting Date:	11/18/2015
Sponsor(s):	Burnett (27)
Type:	Ordinance
Title:	Grant(s) of privilege in public way for Honey's
Committee(s) Assignment:	Committee on Transportation and Public Way

ORDINANCE
HONEY'S
Acct. No. 395877 - 1
Permit No. 1120393

Be It Ordained by the City Council of the City of Chicago:

SECTION 1. Permission and authority are hereby given and granted to HONEY'S, upon the terms and subject to the conditions of this ordinance to construct, install, maintain and use three (3) Light Fixture(s) projecting over the public right-of-way adjacent to its premises known as 1111-1113 W. Lake St..

Said Light Fixture(s) at W. Lake measure(s):
Two (2) at point seven five (.75) feet in length, one point eight three (1.83) foot in width and seven point three three (7.33) feet above grade level.
One (1) at point four two (.42) feet in length, point four two (.42) feet in width and sixteen (16) feet above grade level.

The location of said privilege shall be as shown on prints kept on file with the Department of Business Affairs and Consumer Protection and the Office of the City Clerk.

Said privilege shall be constructed in accordance with plans and specifications approved by the Department of Transportation (Division of Project Development).

This grant of privilege in the public way shall be subject to the provisions of Section 10-28-015 and all other required provisions of the Municipal Code of Chicago.

The grantee shall pay to the City of Chicago as compensation for the privilege #1120393 herein granted the sum of eighty-five ($85.00) per annum in advance.

A 25% penalty will be added for payments received after due date.


The permit holder agrees to hold the City of Chicago harmless for any damage, relocation or replacement costs associated with damage, relocation or removal of private property caused by the City performing work in the public way.

Authority herein given and granted for a period of five (5) years from and after Date of Passage.

Alderman _____

Walter Burnett Jr. 27th Ward

KEYNOTE LEGEND	
15	50% TRANSPARENT FROSTED GLASS
16	COSTUM BUILT WOOD DOOR WITH BRONZE HARDWARE PROVIDE BRONZE METAL PUSH BAR @ EXIT DOOR; REFER TO ARCHITECTURE DRAWINGS FOR EXIT DOORS LOCATIONS
19	TAXI LIGHT
21	COSTUM BUILT WOOD WINDOW WITH BRONZE HARDWARE
28	COSTUM BUILT PLANTER
60	CUSTOM GAS LANTERN
61	EXTERIOR WOOD BENCH WITH PLANTERS
62	BRASS QUICK PLATE
83	MASONRY INFILL COMMON BRICK TO MATCH EXISTING FACADE
89	DOME SHAPED AWNING - BY OTHERS

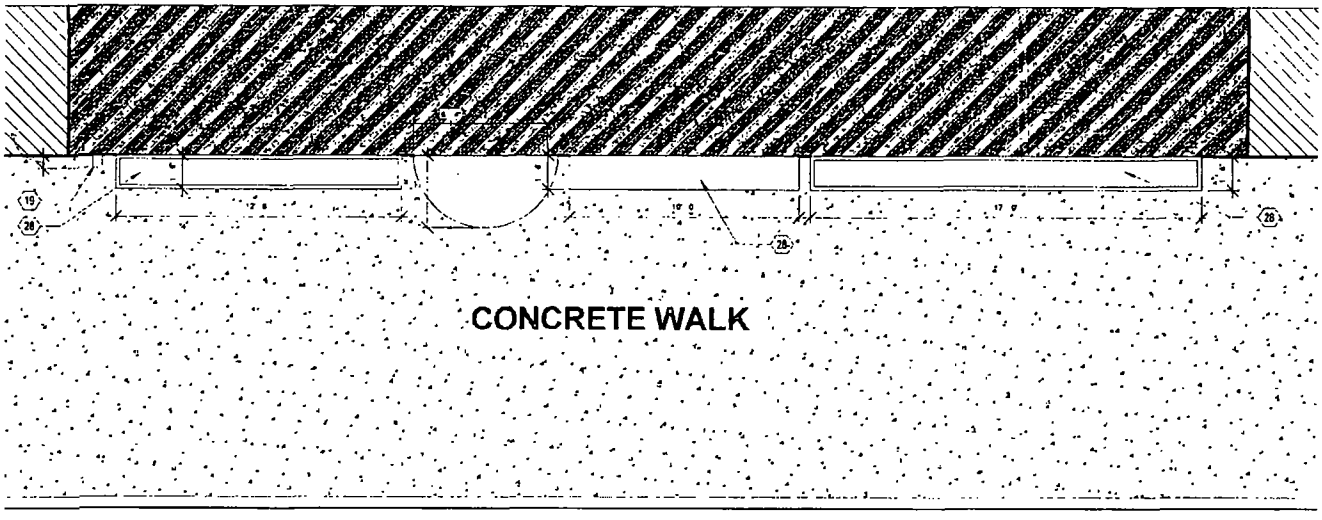

W LAKE ST.

BIRD'S EYE VIEWING OF PROPOSED PUBLIC WAY USE

Account #395877
1111 W LAKE STREET, LLC
d/b/a *Honey's*
1111-1113 W. Lake Street, Chicago, IL 60607

City of Chicago

O2015-8153

Office of the City Clerk

Document Tracking Sheet

Meeting Date:	11/18/2015
Sponsor(s):	Burnett (27)
Type:	Ordinance
Title:	Grant(s) of privilege in public way for Jordan Automotive, Inc.
Committee(s) Assignment:	Committee on Transportation and Public Way

ORDINANCE
JORDAN AUTOMOTIVE INC.
Acct. No. 35267 - 1
Permit No. 1120582

Be It Ordained by the City Council of the City of Chicago:

SECTION 1. Permission and authority are hereby given and granted to JORDAN AUTOMOTIVE INC., upon the terms and subject to the conditions of this ordinance to maintain and use one (1) sign(s) projecting over the public right-of-way attached to its premises known as 3689-3691 W. Grand Ave..

Said sign structure(s) measures as follows; along W. GRAND AVE.:
One (1) at eight (8) feet in length, four (4) feet in height and fourteen point five (14.5) feet above grade level.

The location of said privilege shall be as shown on prints kept on file with the Department of Business Affairs and Consumer Protection and the Office of the City Clerk.

Said privilege shall be constructed in accordance with plans and specifications approved by the Department of Transportation (Division of Project Development) and Zoning Department - Signs.

This grant of privilege in the public way shall be subject to the provisions of Section 10-28-015 and all other required provisions of the Municipal Code of Chicago.

The grantee shall pay to the City of Chicago as compensation for the privilege #1120582 herein granted the sum of three hundred ($300.00) per annum in advance.


A 25% penalty will be added for payments received after due date.


The permit holder agrees to hold the City of Chicago harmless for any damage, relocation or replacement costs associated with damage, relocation or removal of private property caused by the City performing work in the public way.

Authority herein given and granted for a period of five (5) years from and after 10/07/2014.

Alderman _____

Walter Burnett Jr. 27th Ward

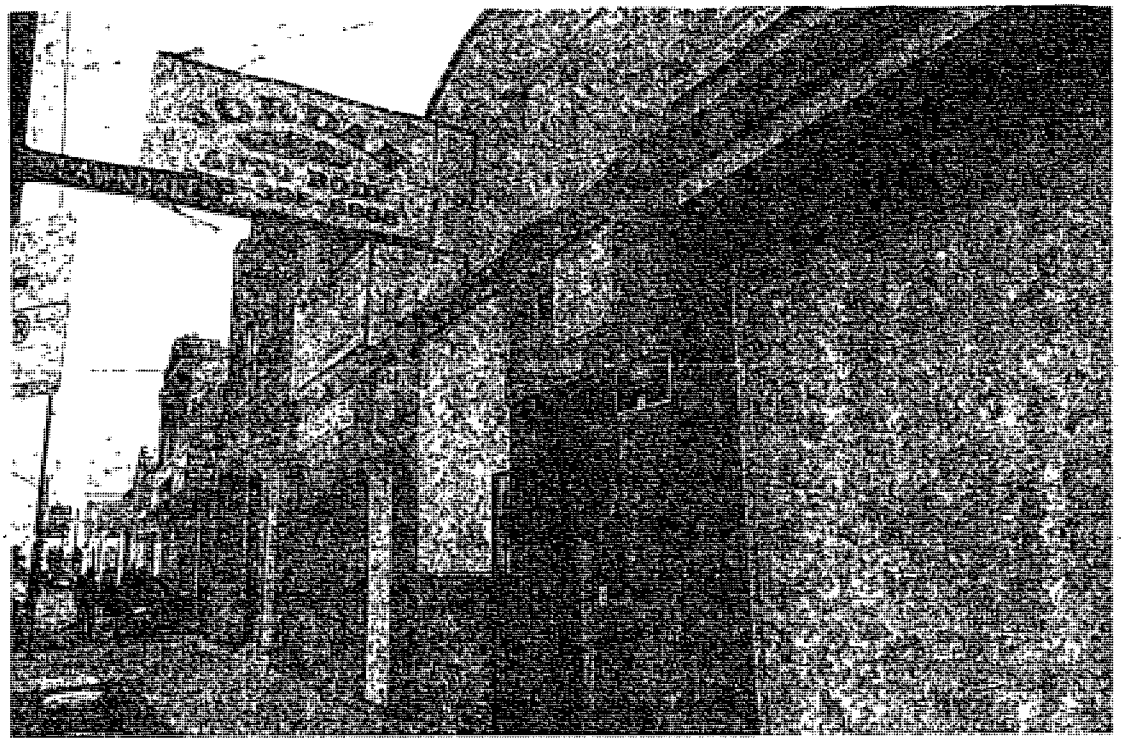

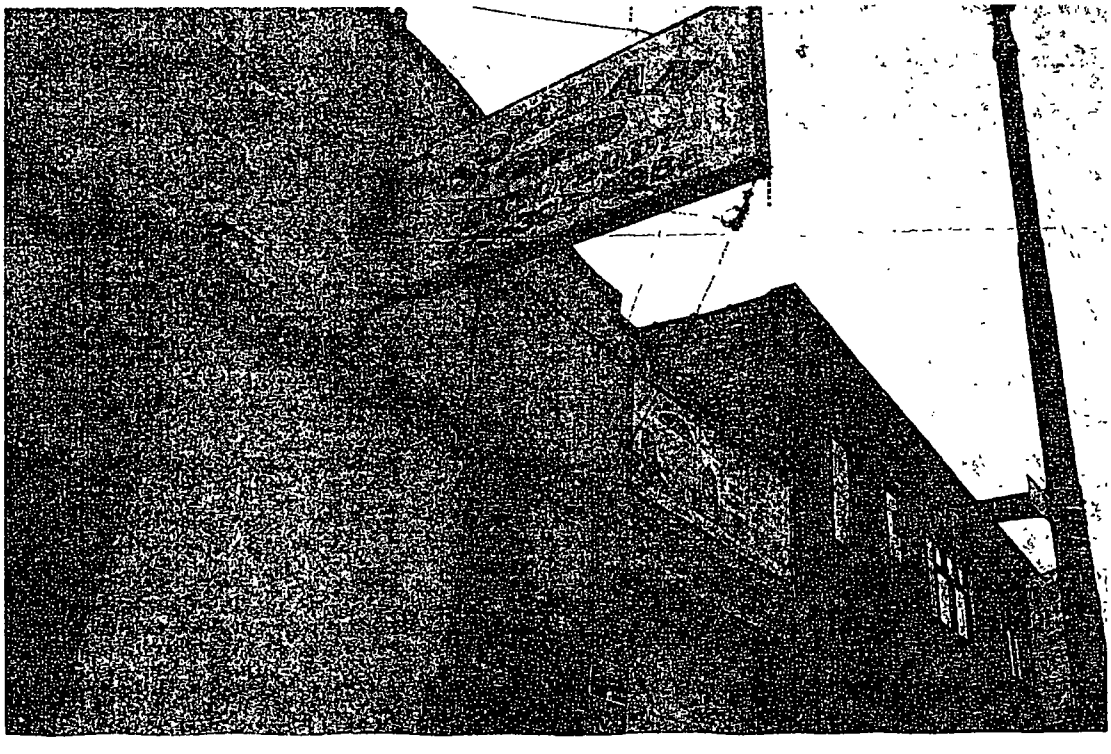

City of Chicago

O2015-8157

Office of the City Clerk

Document Tracking Sheet

Meeting Date:	11/18/2015
Sponsor(s):	Burnett (27)
Type:	Ordinance
Title:	Grant(s) of privilege in public way for Pomp & Circumstance
Committee(s) Assignment:	Committee on Transportation and Public Way

ORDINANCE
POMP & CIRCUMSTANCE
Acct. No. 86100 - 1
Permit No. 1120174

Be It Ordained by the City Council of the City of Chicago:

SECTION 1. Permission and authority are hereby given and granted to POMP & CIRCUMSTANCE, upon the terms and subject to the conditions of this ordinance to maintain and use one (1) sign(s) projecting over the public right-of-way attached to its premises known as 1400 N. Wells St..

Said sign structure(s) measures as follows; along N. Wells:
One (1) at seven (7) feet in length, six (6) feet in height and twelve (12) feet above grade level.

The location of said privilege shall be as shown on prints kept on file with the Department of Business Affairs and Consumer Protection and the Office of the City Clerk.

Said privilege shall be constructed in accordance with plans and specifications approved by the Department of Transportation (Division of Project Development) and Zoning Department - Signs.

This grant of privilege in the public way shall be subject to the provisions of Section 10-28-015 and all other required provisions of the Municipal Code of Chicago.

The grantee shall pay to the City of Chicago as compensation for the privilege #1120174 herein granted the sum of three hundred ($300.00) per annum in advance.


A 25% penalty will be added for payments received after due date.

The permit holder agrees to hold the City of Chicago harmless for any damage, relocation or replacement costs associated with damage, relocation or removal of private property caused by the City performing work in the public way.

Authority herein given and granted for a period of five (5) years from and after Date of Passage.

Alderman Walter Burnett Jr. 27th Ward

Page: 9-13

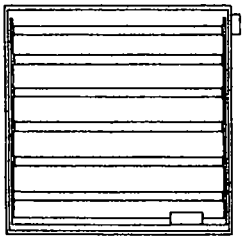

TYPICAL

2" X 2" X 1/4" GALV. ANGLE IRON FRAME / WELDED

1 1/2" X 3/8" GALV. BOLTS

20 GAUGE GALV. DRUM

2" X 2" GALV. 20 GA. TRIM

1/2" DRAIN HOLES

3/16" LEXAN FACES


ALL WIRING IN 20 GA. RACEWAYS
NO. 14 WIRE 600V. 15 AMP

HIGH OUTPUT LAMPS
1,000 V. LAMP HOLDERS

DISCONNECT SWITCH

800 M.A. BALLASTS 110 V.


U.L. APPROVED

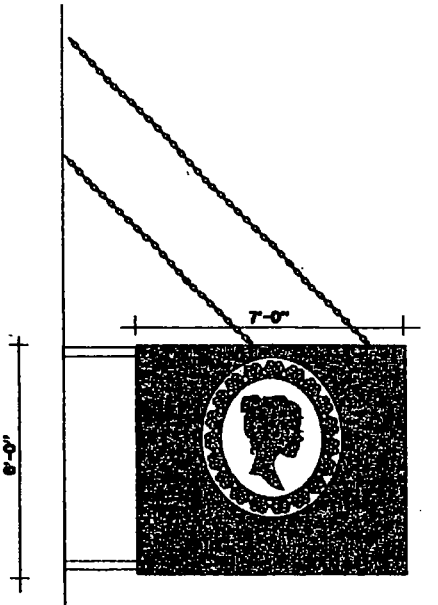


PROJECTING 8'-6"
OVER PUBLIC R.O.W.

6'x7' PROJECTING SIGN

ALUMINUM SIGN WITH ROUTED FACE
BACKED WITH ILLUMINATE WHITE PLEXIGLAS

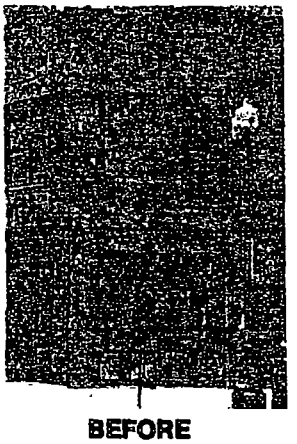

BEFORE

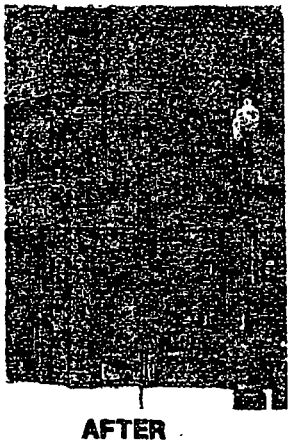

AFTER

Best Neon Sign

SCALE 3/4"=1'0"	DWG NO. POMP3
CUSTOMER POMP AND CIRCUMSTANCE	
JOB ADDRESS 1400 N. WELLS ST.	
CITY CHICAGO	STATE IL.
ARTIST bb	DATE 9/3/18
SALES APPROVED	DATE

CUSTOMER APPROVAL:

By signing the approval box on this sketch, I understand that I am accepting all aspects of this drawing. This includes artwork, specifications, dimensions, spelling and any color representations hereto. I also understand that color reproductions on this sketch are approximate, and may not match manufactured product exactly.

City of Chicago

O2015-8159

Office of the City Clerk

Document Tracking Sheet

Meeting Date:	11/18/2015
Sponsor(s):	Burnett (27)
Type:	Ordinance
Title:	Grant(s) of privilege in public way for Red Kiva
Committee(s) Assignment:	Committee on Transportation and Public Way

ORDINANCE
RED KIVA
Acct. No. 216087 - 1
Permit No. 1118567

Be It Ordained by the City Council of the City of Chicago:

SECTION 1. Permission and authority are hereby given and granted to RED KIVA, upon the terms and subject to the conditions of this ordinance to maintain and use three (3) sign(s) projecting over the public right-of-way attached to its premises known as 1108 W. Randolph St..

Said sign structure(s) measures as follows; along W RANDOLPH ST:
One (1) at two point five (2.5) feet in length, eight (8) feet in height and fourteen point five (14.5) feet above grade level.

Said sign structure(s) measures as follows; along W RANDOLPH ST:
One (1) at two point five (2.5) feet in length, eight (8) feet in height and fourteen point five (14.5) feet above grade level.

Said sign structure(s) measures as follows; along W RANDOLPH ST:
One (1) at two point five (2.5) feet in length, six (6) feet in height and eleven point three three (11.33) feet above grade level.

The location of said privilege shall be as shown on prints kept on file with the Department of Business Affairs and Consumer Protection and the Office of the City Clerk.

Said privilege shall be constructed in accordance with plans and specifications approved by the Department of Transportation (Division of Project Development) and Zoning Department - Signs.

This grant of privilege in the public way shall be subject to the provisions of Section 10-28-015 and all other required provisions of the Municipal Code of Chicago.

The grantee shall pay to the City of Chicago as compensation for the privilege #1118567 herein granted the sum of one hundred ($100.00) per annum in advance.


A 25% penalty will be added for payments received after due date.

The permit holder agrees to hold the City of Chicago harmless for any damage, relocation or replacement costs associated with damage, relocation or removal of private property caused by the City performing work in the public way.

Authority herein given and granted for a period of five (5) years from and after 05/13/2014.

Alderman _____

Walter Burnett Jr. 27th Ward

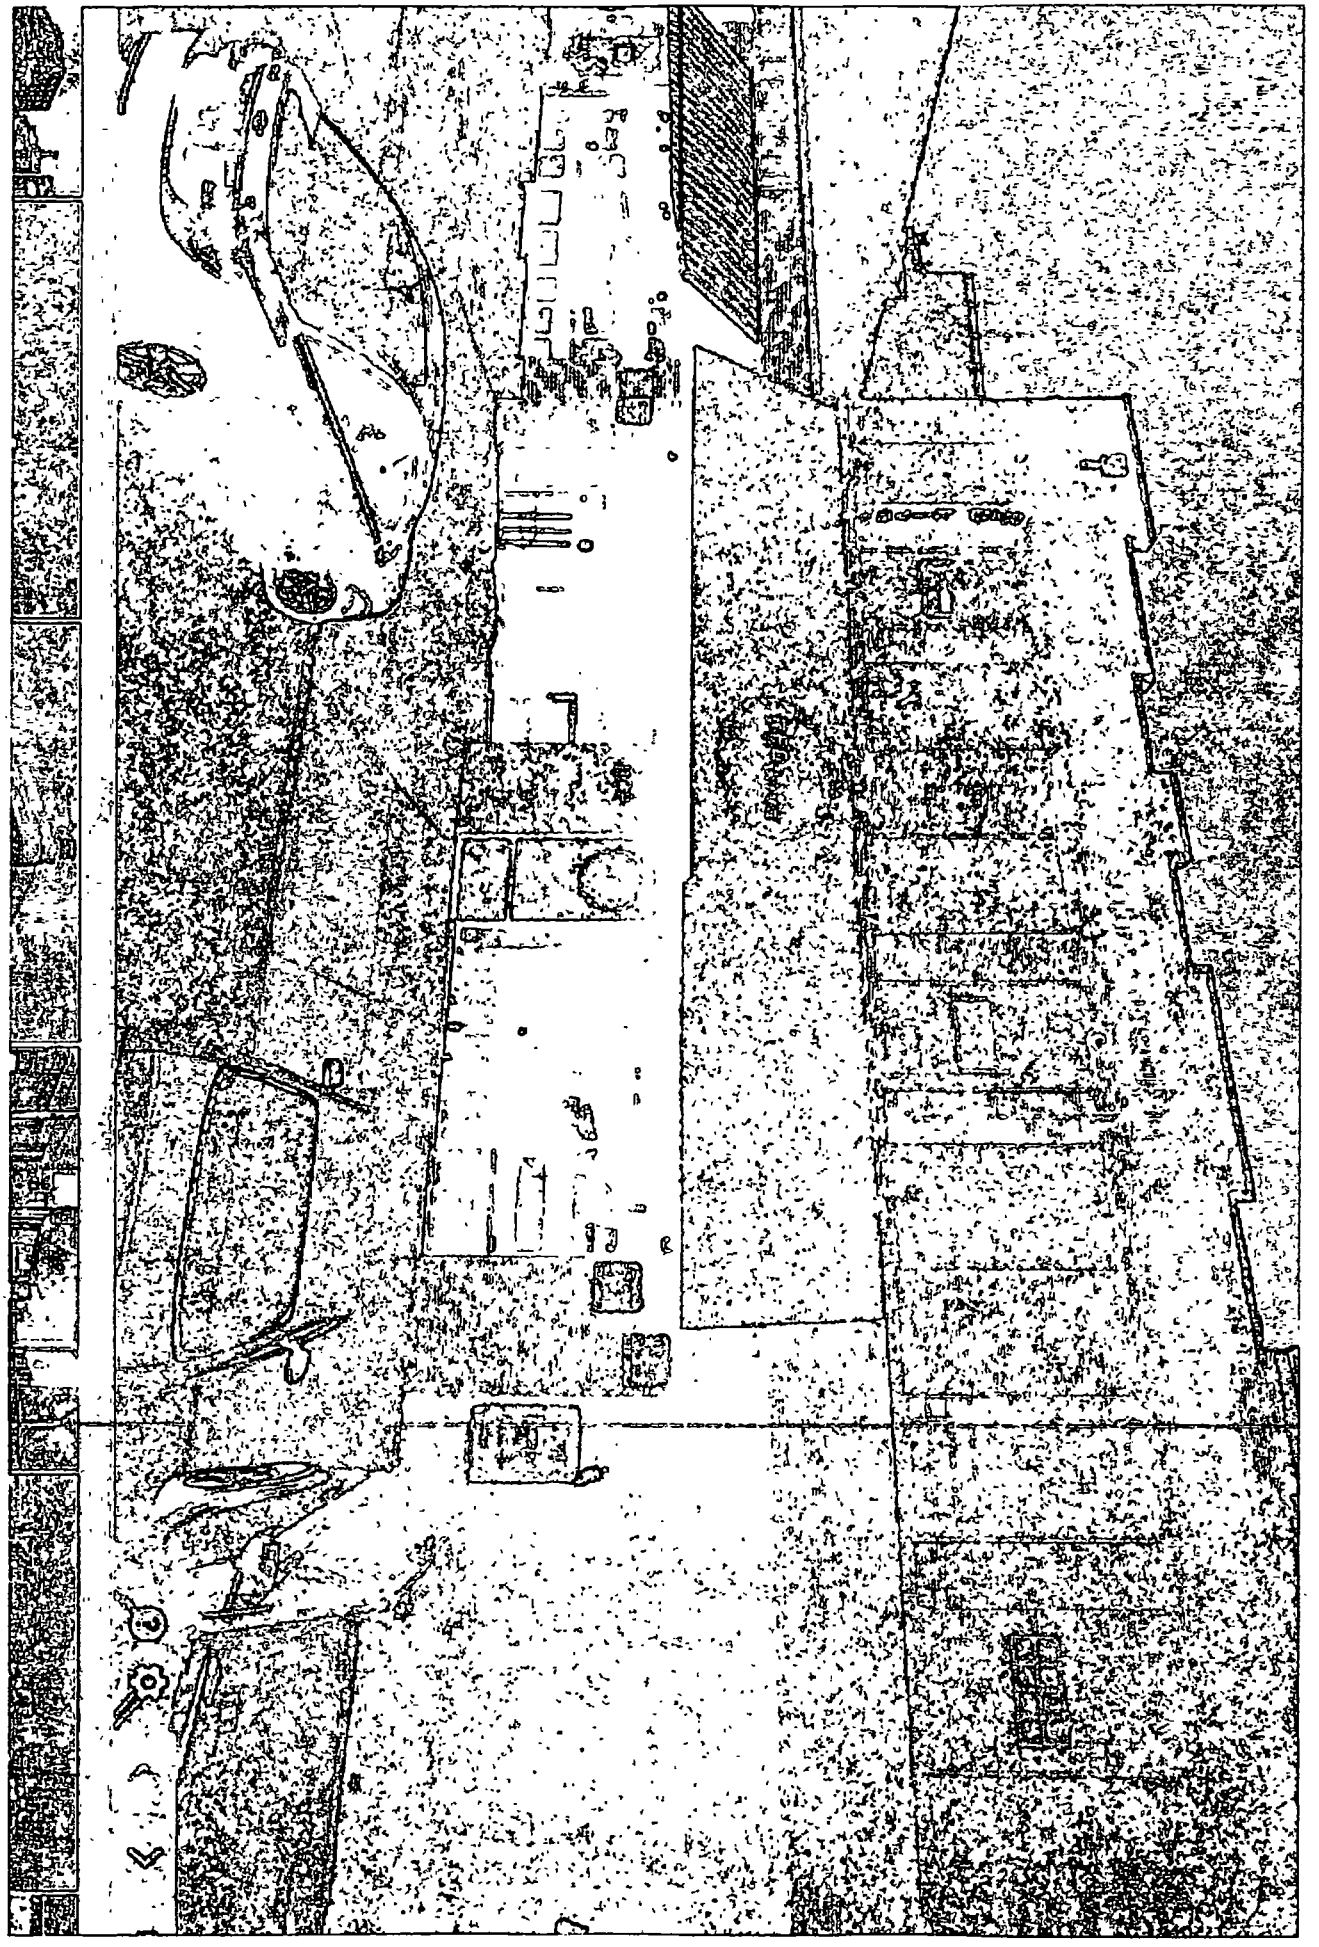

City of Chicago

O2015-8199

Office of the City Clerk

Document Tracking Sheet

Meeting Date:	11/18/2015
Sponsor(s):	Ervin (28)
Type:	Ordinance
Title:	Grant(s) of privilege in public way for Alliance Paper & Foodservice Equipment
Committee(s) Assignment:	Committee on Transportation and Public Way

ORDINANCE
ALLIANCE PAPER & FOODSERVICE EQUIPMENT
Acct. No. 14375 - 5
Permit No. 1120178

Be It Ordained by the City Council of the City of Chicago:

SECTION 1. Permission and authority are hereby given and granted to ALLIANCE PAPER & FOODSERVICE EQUIPMENT, upon the terms and subject to the conditions of this ordinance to maintain and use one (1) sign(s) projecting over the public right-of-way attached to its premises known as 1345 S. Ashland Ave..

Said sign structure(s) measures as follows; along S. Ashland Avenue:
One (1) at fourteen point nine two (14.92) feet in length, seven point five (7.5) feet in height and fifteen (15) feet above grade level.

The location of said privilege shall be as shown on prints kept on file with the Department of Business Affairs and Consumer Protection and the Office of the City Clerk.

Said privilege shall be constructed in accordance with plans and specifications approved by the Department of Transportation (Division of Project Development) and Zoning Department - Signs.

This grant of privilege in the public way shall be subject to the provisions of Section 10-28-015 and all other required provisions of the Municipal Code of Chicago.

The grantee shall pay to the City of Chicago as compensation for the privilege #1120178 herein granted the sum of three hundred ($300.00) per annum in advance.

A 25% penalty will be added for payments received after due date.

The permit holder agrees to hold the City of Chicago harmless for any damage, relocation or replacement costs associated with damage, relocation or removal of private property caused by the City performing work in the public way.

Authority herein given and granted for a period of five (5) years from and after Date of Passage.

Alderman


Jason Ervin 28th Ward




SIGN #1

ONE (1) S/F INT. H.O. FLO. ILLUMINATED DISPLAY W/ VINYL APPLIED GRAPHICS 1/4" = 1'-0"

WHITE CABINET & RETAINERS, WHITE PANAFLEX FACES WITH BLUE VINYL GRAPHICS #7725-37

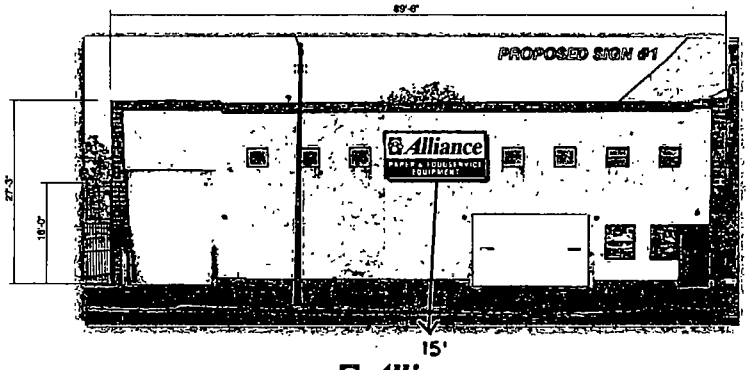

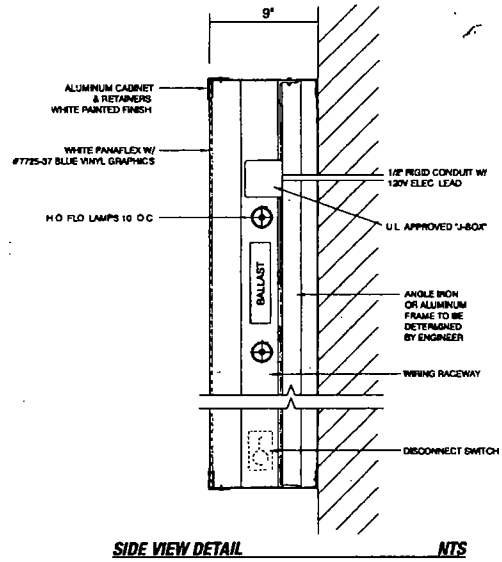

SIDE VIEW DETAIL NTS

OLYMPIC SIGNS
1130 N. Garfield
Lombard, IL 60148
Ph.# 630.424.6100 Fx.# 630.424.6120 WWW.OLYSIGNS.COM

account representative: RW / client: Alliance PAPER & FOODSERVICE EQUIPMENT 1345 SOUTH ASHLAND CHICAGO, IL / drawn by: Dan S

- job# 15-6021
- 5-8-15
- rev # 7-17-15

THIS IS AN ORIGINAL, UNPUBLISHED DRAWING SUBMITTED IN CONNECTION WITH A PROJECT WE ARE PLANNING FOR YOU. THIS IS NOT TO BE COPIED, REPRODUCED, EXHIBITED OR DISPLAYED OUTSIDE OF YOUR ORGANIZATION WITHOUT THE WRITTEN PERMISSION OF OLYMPIC SIGN, INC. ANYWORK IS EXCLUSIVE PROPERTY OF OLYMPIC SIGN INC.

Customer's Signature _____ Date _____

Comments:

Electrical Sign #1 (Watts 560 / Amps 9.9)
Weight Sign #1 650 lbs

City of Chicago

O2015-8200

Office of the City Clerk

Document Tracking Sheet

Meeting Date:	11/18/2015
Sponsor(s):	Ervin (28)
Type:	Ordinance
Title:	Grant(s) of privilege in public way for Goodyear/Interstate Auto Centers
Committee(s) Assignment:	Committee on Transportation and Public Way

ORDINANCE
GOODYEAR / INTERSTATE AUTO CENTERS
Acct. No. 378099 - 1
Permit No. 1118663

Be It Ordained by the City Council of the City of Chicago:

SECTION 1. Permission and authority are hereby given and granted to GOODYEAR / INTERSTATE AUTO CENTERS, upon the terms and subject to the conditions of this ordinance to maintain and use one (1) sign(s) projecting over the public right-of-way attached to its premises known as 1254 S. Western Ave..

Said sign structure(s) measures as follows; along S Western Ave:
One (1) at ten (10) feet in length, twelve (12) feet in height and nine (9) feet above grade level.

The location of said privilege shall be as shown on prints kept on file with the Department of Business Affairs and Consumer Protection and the Office of the City Clerk.

Said privilege shall be constructed in accordance with plans and specifications approved by the Department of Transportation (Division of Project Development) and Zoning Department - Signs.

This grant of privilege in the public way shall be subject to the provisions of Section 10-28-015 and all other required provisions of the Municipal Code of Chicago.

The grantee shall pay to the City of Chicago as compensation for the privilege #1118663 herein granted the sum of three hundred ($300.00) per annum in advance.

A 25% penalty will be added for payments received after due date.

The permit holder agrees to hold the City of Chicago harmless for any damage, relocation or replacement costs associated with damage, relocation or removal of private property caused by the City performing work in the public way.


Authority herein given and granted for a period of five (5) years from and after Date of Passage.

Alderman

Jason Ervin 28th Ward

APPLICATION TO USE THE PUBLIC RIGHT OF WAY

EXAMPLE OF SIGN DRAWING

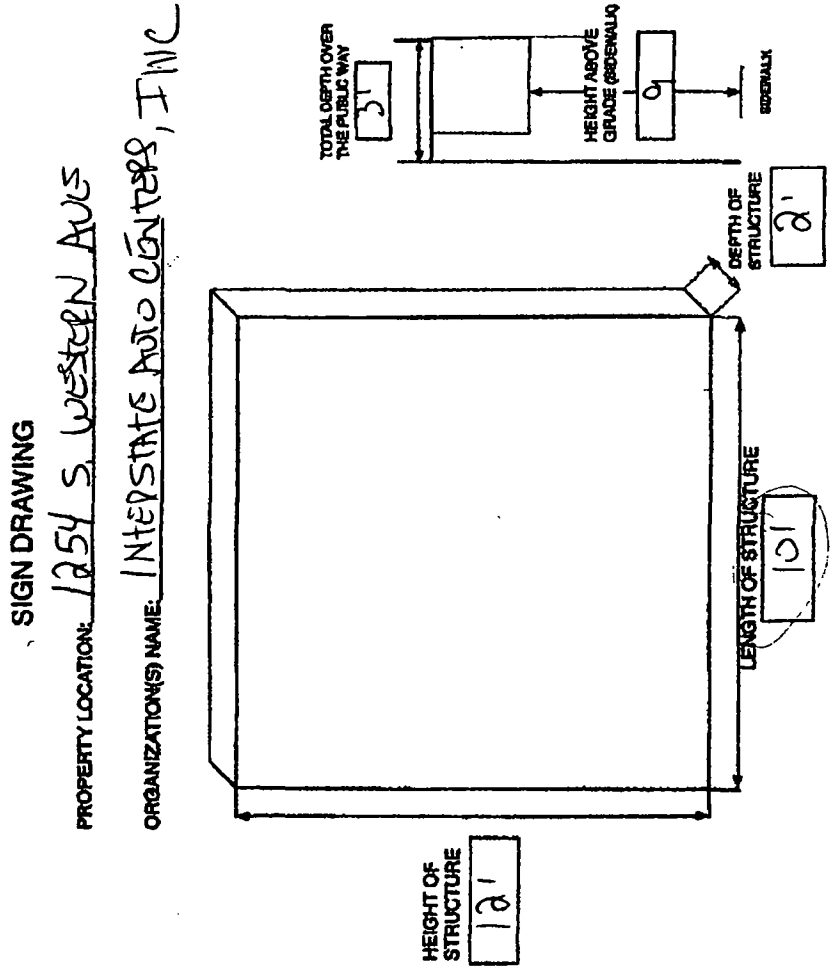

04/20/2015 08:57 FAX 312 745 2541

City of Chicago

O2015-8202

Office of the City Clerk

Document Tracking Sheet

Meeting Date:	11/18/2015
Sponsor(s):	Taliaferro (29)
Type:	Ordinance
Title:	Grant(s) of privilege in public way for Auto Insurance Center
Committee(s) Assignment:	Committee on Transportation and Public Way

ORDINANCE
AUTO INSURANCE CENTER
Acct. No. 70034 - 1
Permit No. 1119905

Be It Ordained by the City Council of the City of Chicago:

SECTION 1. Permission and authority are hereby given and granted to AUTO INSURANCE CENTER, upon the terms and subject to the conditions of this ordinance to maintain and use one (1) sign(s) projecting over the public right-of-way attached to its premises known as 7142 W. Belmont Ave..

Said sign structure(s) measures as follows; along WEST BELMONT:
One (1) at ten point six (10.6) feet in length, six point six (6.6) feet in height and seventeen (17) feet above grade level.

The location of said privilege shall be as shown on prints kept on file with the Department of Business Affairs and Consumer Protection and the Office of the City Clerk.

Said privilege shall be constructed in accordance with plans and specifications approved by the Department of Transportation (Division of Project Development) and Zoning Department - Signs.

This grant of privilege in the public way shall be subject to the provisions of Section 10-28-015 and all other required provisions of the Municipal Code of Chicago.

The grantee shall pay to the City of Chicago as compensation for the privilege #1119905 herein granted the sum of three hundred ($300.00) per annum in advance.


A 25% penalty will be added for payments received after due date.

The permit holder agrees to hold the City of Chicago harmless for any damage, relocation or replacement costs associated with damage, relocation or removal of private property caused by the City performing work in the public way.

Authority herein given and granted for a period of five (5) years from and after 03/14/2012.

Alderman Clt Tal (24)

Chris Taliaferro 29th Ward

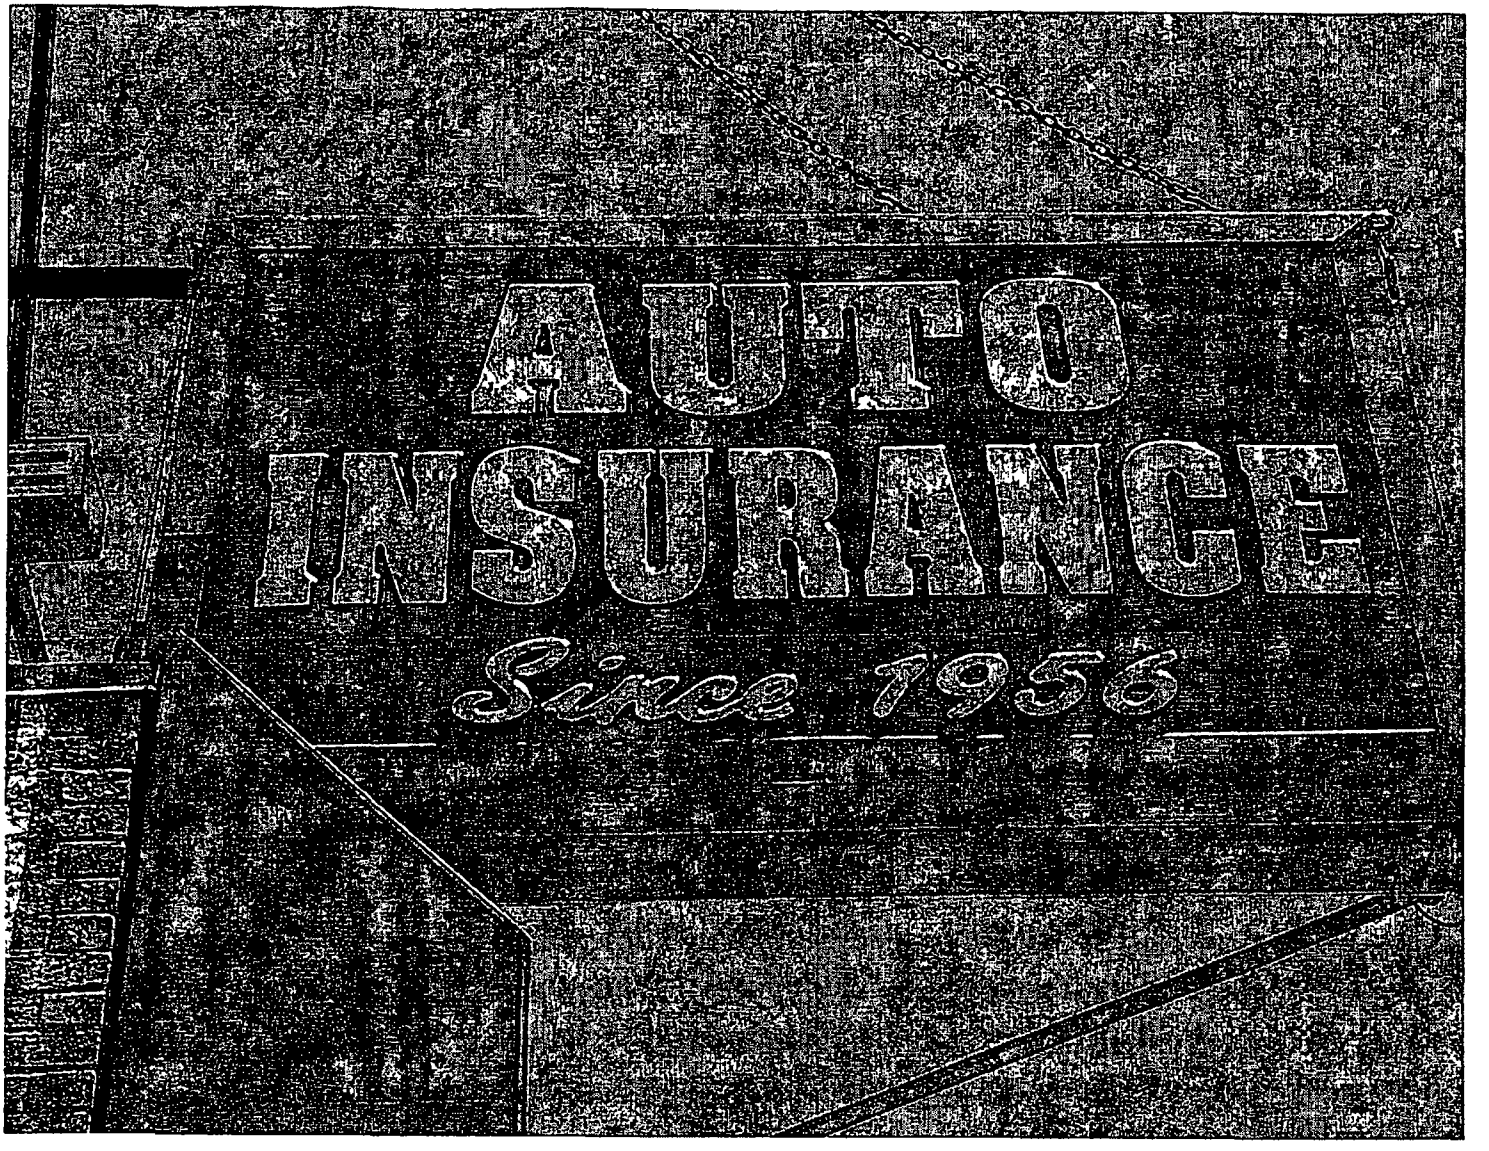
AUTO
INSURANCE
Since 1956

Department of Business Affairs and Consumer Protection
Small Business Center - Public Way Use Unit
City Hall - 121 N LaSalle Street, Room 800 • Chicago, IL 60602
312-74-GOBIZ / 312-744-6249 • (312) 744-1944 (TTY)
http://www.cityofchicago.org/bacp

11/18/2015

Alderman **Chris Taliaferro**
Ward # **29**
City of Chicago
City Hall, Room **300**
121 North LaSalle Street
Chicago, Illinois 60602

Re: An ordinance to use and maintain a portion of the public right-of-way for **one (1) sign(s)** for **AUTO INSURANCE CENTER**, adjacent to the premises known as **7142 W. Belmont Ave.**.

Dear Alderman **Chris Taliaferro**:

The applicant referenced above has requested the use of the public right-of-way for a **sign(s)**. An ordinance has been prepared by the Department of Business Affairs and Consumer Protection – Small Business Center - Public Way Use Unit for presentation to the City Council. Because this request was made for properties located in your ward, as approved by you as per the attached, I respectfully request that you introduce the attached ordinance at the next City Council meeting.

If you have any questions regarding this ordinance, please contact Anthony Bertuca at (312) 744-5506.

Department of Business Affairs and Consumer Protection

City of Chicago

O2015-8203

Office of the City Clerk

Document Tracking Sheet

Meeting Date:	11/18/2015
Sponsor(s):	Taliaferro (29)
Type:	Ordinance
Title:	Grant(s) of privilege in public way for Coleman's Barbeque 2 LLC
Committee(s) Assignment:	Committee on Transportation and Public Way

ORDINANCE
COLEMAN'S BARBEQUE 2 LLC
Acct. No. 375457 - 1
Permit No. 1120586

Be It Ordained by the City Council of the City of Chicago:

SECTION 1. Permission and authority are hereby given and granted to COLEMAN'S BARBEQUE 2 LLC, upon the terms and subject to the conditions of this ordinance to maintain and use one (1) sign(s) projecting over the public right-of-way attached to its premises known as 5752-54 W. Chicago Ave..

Said sign structure(s) measures as follows; along W. Chicago:
One (1) at seven point two (7.2) feet in length, five point six six (5.66) feet in height and ten point six six (10.66) feet above grade level.

The location of said privilege shall be as shown on prints kept on file with the Department of Business Affairs and Consumer Protection and the Office of the City Clerk.

Said privilege shall be constructed in accordance with plans and specifications approved by the Department of Transportation (Division of Project Development) and Zoning Department - Signs.

This grant of privilege in the public way shall be subject to the provisions of Section 10-28-015 and all other required provisions of the Municipal Code of Chicago.

The grantee shall pay to the City of Chicago as compensation for the privilege #1120586 herein granted the sum of three hundred ($300.00) per annum in advance.


A 25% penalty will be added for payments received after due date.

The permit holder agrees to hold the City of Chicago harmless for any damage, relocation or replacement costs associated with damage, relocation or removal of private property caused by the City performing work in the public way.

Authority herein given and granted for a period of five (5) years from and after 11/03/2015.

Alderman _____

Chris Taliaferro 29th Ward

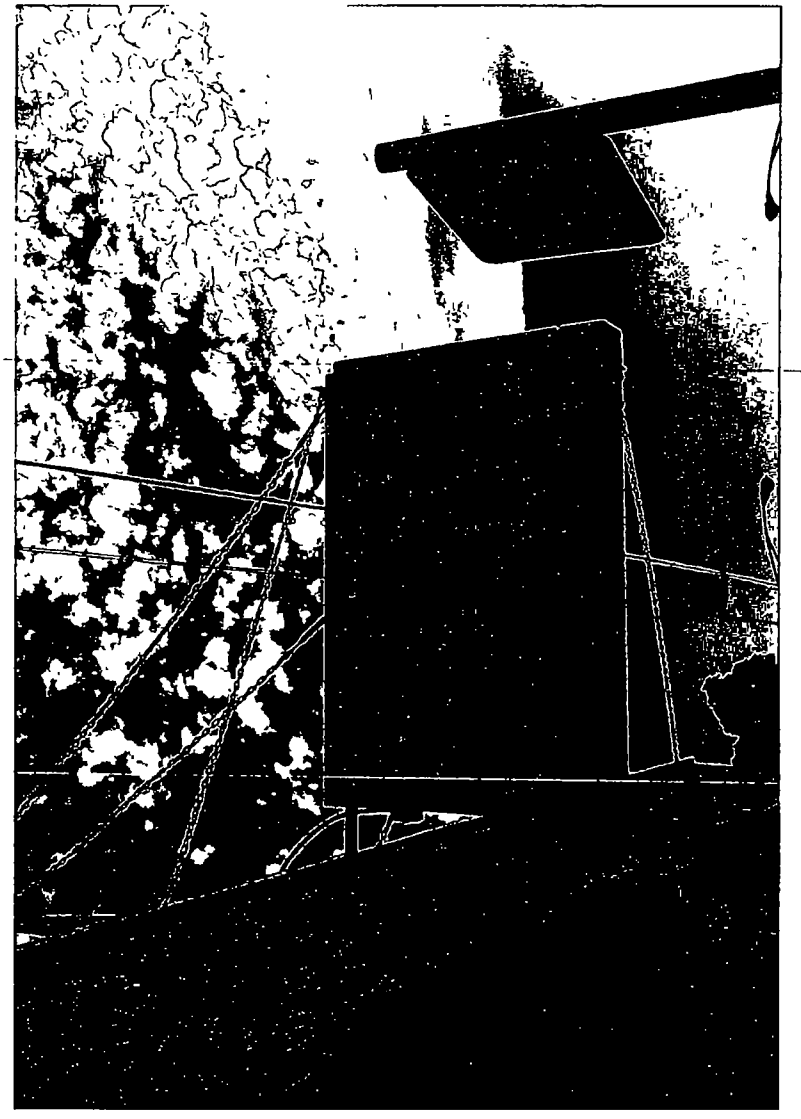

Department of Business Affairs and Consumer Protection
Small Business Center - Public Way Use Unit
City Hall - 121 N. LaSalle Street, Room 800 • Chicago, IL 60602
312-74-GOBIZ / 312-744-6249 • (312) 744-1944 (TTY)
http://www.cityofchicago.org/bacp

11/18/2015

Alderman **Chris Taliaferro**
Ward # **29**
City of Chicago
City Hall, Room **300**
121 North LaSalle Street
Chicago, Illinois 60602

Re: An ordinance to use and maintain a portion of the public right-of-way for **one (1) sign(s)** for **COLEMAN'S BARBEQUE 2 LLC**, adjacent to the premises known as **5752-54 W. Chicago Ave.**.

Dear Alderman **Chris Taliaferro**:

The applicant referenced above has requested the use of the public right-of-way for a **sign(s)**. An ordinance has been prepared by the Department of Business Affairs and Consumer Protection – Small Business Center - Public Way Use Unit for presentation to the City Council. Because this request was made for properties located in your ward, as approved by you as per the attached, I respectfully request that you introduce the attached ordinance at the next City Council meeting.

If you have any questions regarding this ordinance, please contact Anthony Bertuca at (312) 744-5506.

Department of Business Affairs and Consumer Protection

City of Chicago

O2015-8204

Office of the City Clerk

Document Tracking Sheet

Meeting Date:	11/18/2015
Sponsor(s):	Reboyras (30)
Type:	Ordinance
Title:	Grant(s) of privilege in public way for Retro Cafe Restaurant
Committee(s) Assignment:	Committee on Transportation and Public Way

ORDINANCE
RETRO CAFE RESTAURANT
Acct. No. 289712 - 1
Permit No. 1120507

Be It Ordained by the City Council of the City of Chicago:

SECTION 1. Permission and authority are hereby given and granted to RETRO CAFE RESTAURANT, upon the terms and subject to the conditions of this ordinance to maintain and use, as now constructed, one (1) Wind Screen(s) on the public right-of-way adjacent to its premises known as 3246 N. Central Ave..

Said Wind Screen(s) at N. Central Avenue measure(s):
One (1) at three (3) feet in length, and three point eight three (3.83) feet in width for a total of eleven point four nine (11.49) square feet.

The location of said privilege shall be as shown on prints kept on file with the Department of Business Affairs and Consumer Protection and the Office of the City Clerk.

Said privilege shall be constructed in accordance with plans and specifications approved by the Department of Transportation (Division of Project Development).

This grant of privilege in the public way shall be subject to the provisions of Section 10-28-015 and all other required provisions of the Municipal Code of Chicago.

The grantee shall pay to the City of Chicago as compensation for the privilege #1120507 herein granted the sum of four hundred ($400.00) per annum in advance.


A 25% penalty will be added for payments received after due date.

The permit holder agrees to hold the City of Chicago harmless for any damage, relocation or replacement costs associated with damage, relocation or removal of private property caused by the City performing work in the public way.

Authority herein given and granted for a period of five (5) years from and after Date of Passage.

Alderman _____

Ariel Reboyras 30th Ward

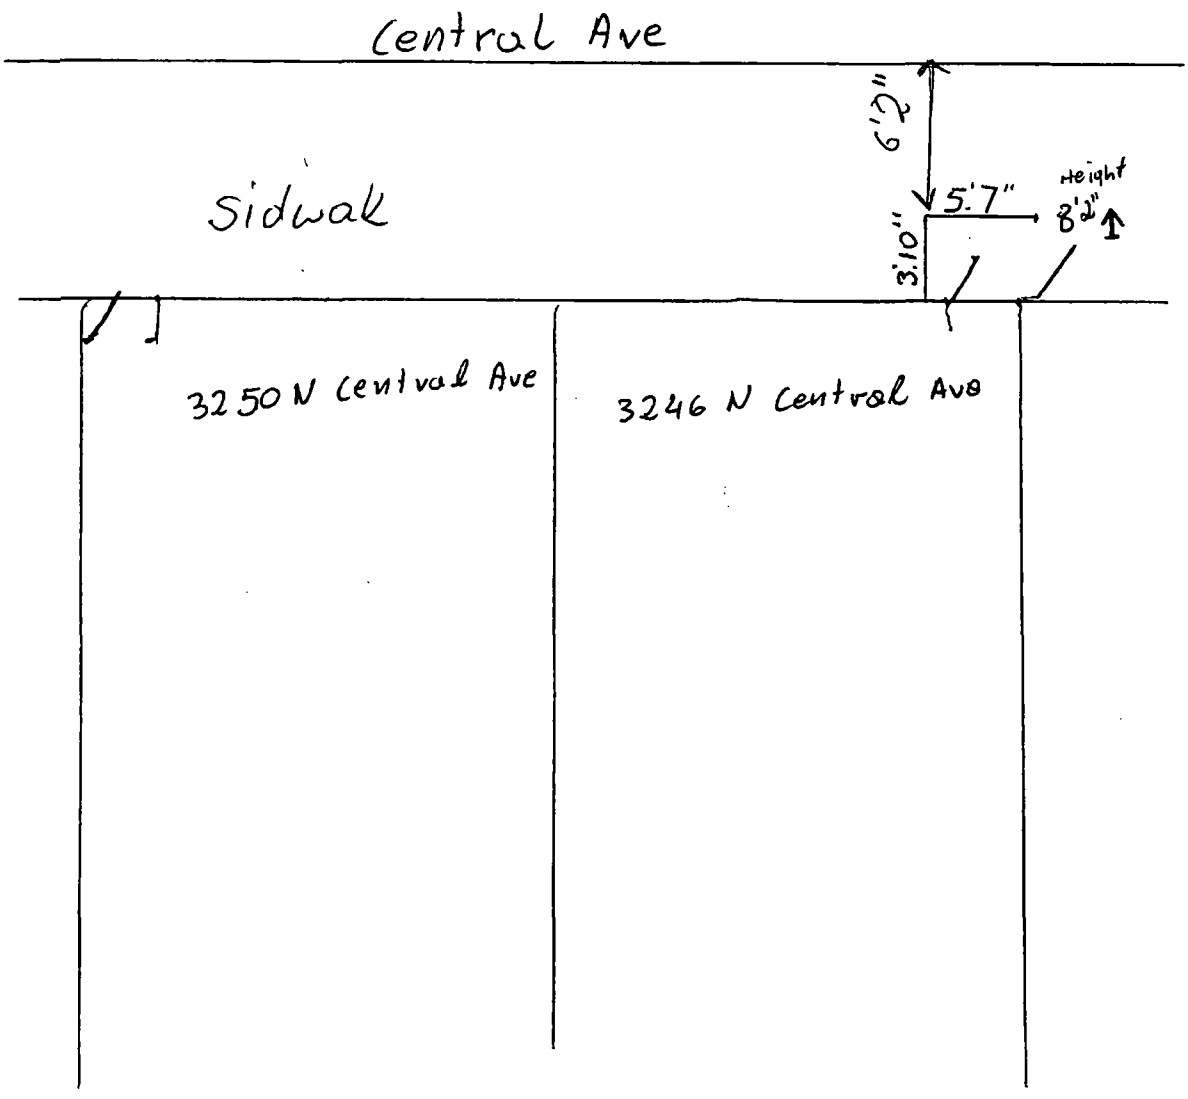
Central Ave
Sidwak
6'2"
5'7"
3'10"
Height
8'2"
3250 N Central Ave
3246 N Central Ave

Department of Business Affairs and Consumer Protection
Small Business Center - Public Way Use Unit
City Hall - 121 N. LaSalle Street, Room 800 • Chicago, IL 60602
312-74-GOBIZ / 312-744-6249 • (312) 744-1944 (TTY)
http://www.cityofchicago.org/bacp

11/18/2015

Alderman **Ariel Reboyras**
Ward # **30**
City of Chicago
City Hall, Room **300**
121 North LaSalle Street
Chicago, Illinois 60602

Re: An ordinance to use and maintain a portion of the public right-of-way for **one (1) wind screen(s)** for **RETRO CAFE RESTAURANT**, adjacent to the premises known as **3246 N. Central Ave.**.

Dear Alderman **Ariel Reboyras**:

The applicant referenced above has requested the use of the public right-of-way for a **wind screen(s)**. An ordinance has been prepared by the Department of Business Affairs and Consumer Protection – Small Business Center - Public Way Use Unit for presentation to the City Council. Because this request was made for properties located in your ward, as approved by you as per the attached, I respectfully request that you introduce the attached ordinance at the next City Council meeting.

If you have any questions regarding this ordinance, please contact Anthony Bertuca at (312) 744-5506.

Department of Business Affairs and Consumer Protection

City of Chicago

O2015-8206

Office of the City Clerk

Document Tracking Sheet

Meeting Date:	11/18/2015
Sponsor(s):	Santiago (31)
Type:	Ordinance
Title:	Grant(s) of privilege in public way for Subway
Committee(s) Assignment:	Committee on Transportation and Public Way

ORDINANCE
SUBWAY
Acct. No. 353187 - 1
Permit No. 1120553

Be It Ordained by the City Council of the City of Chicago:

SECTION 1. Permission and authority are hereby given and granted to SUBWAY, upon the terms and subject to the conditions of this ordinance to maintain and use one (1) sign(s) projecting over the public right-of-way attached to its premises known as 5150 W. Belmont Ave..

Said sign structure(s) measures as follows; along W. BELMONT AVE.:
One (1) at six (6) feet in length, two point five (2.5) feet in height and nine point five (9.5) feet above grade level.

The location of said privilege shall be as shown on prints kept on file with the Department of Business Affairs and Consumer Protection and the Office of the City Clerk.

Said privilege shall be constructed in accordance with plans and specifications approved by the Department of Transportation (Division of Project Development) and Zoning Department - Signs.

This grant of privilege in the public way shall be subject to the provisions of Section 10-28-015 and all other required provisions of the Municipal Code of Chicago.

The grantee shall pay to the City of Chicago as compensation for the privilege #1120553 herein granted the sum of one hundred ($100.00) per annum in advance.


A 25% penalty will be added for payments received after due date.

The permit holder agrees to hold the City of Chicago harmless for any damage, relocation or replacement costs associated with damage, relocation or removal of private property caused by the City performing work in the public way.

Authority herein given and granted for a period of five (5) years from and after 11/03/2015.

Alderman _____
Milagros "Milly" Santiago 31st Ward

Internally Illuminated Oval Sign Box

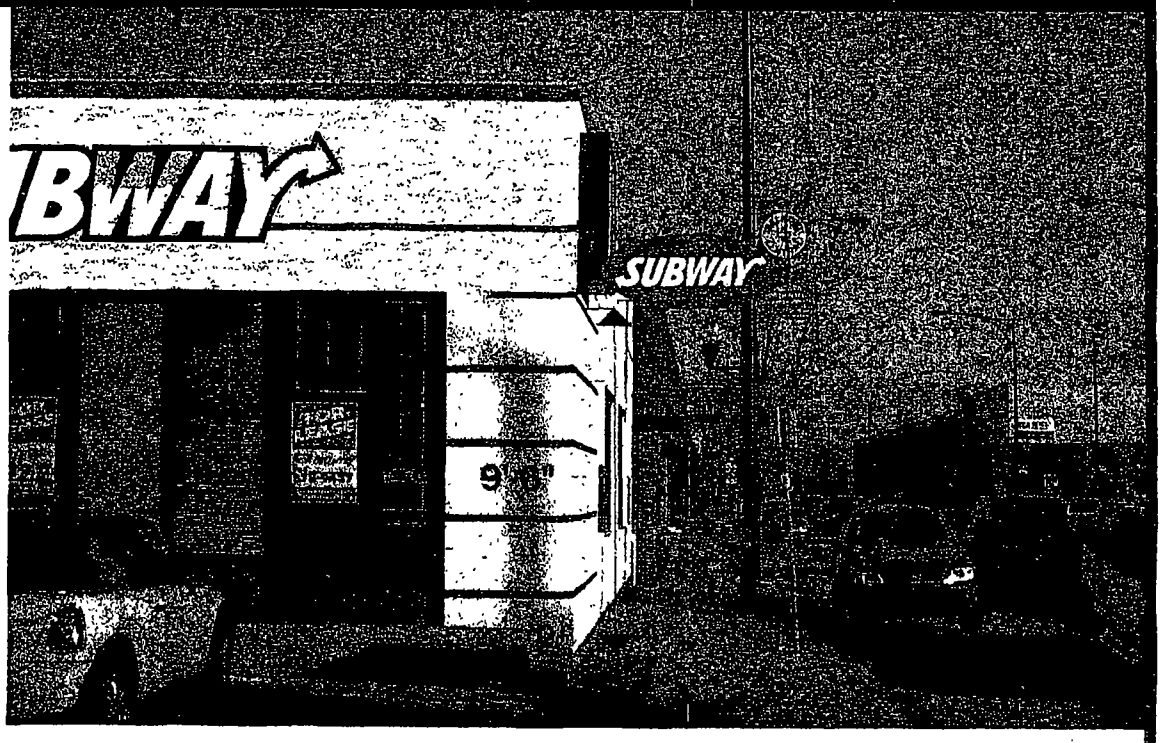

72"

36"



STRICTLY NEON, INC.
4608 W. 137TH ST.
CRESTWOOD, IL 60445
(708)597-1616
(708)597-8638 FAX

LOCATION
5150 W. BELMONT
CHICAGO, IL

CLIENT
SUBWAY

Department of Business Affairs and Consumer Protection
Small Business Center - Public Way Use Unit
City Hall - 121 N LaSalle Street, Room 800 • Chicago, IL 60602
312-74-GOBIZ / 312-744-6249 • (312) 744-1944 (TTY)
http://www.cityofchicago.org/bacp

11/18/2015

Alderman **Milagros "Milly" Santiago**
Ward # **31**
City of Chicago
City Hall, Room **300**
121 North LaSalle Street
Chicago, Illinois 60602

Re: An ordinance to use and maintain a portion of the public right-of-way for **one (1) sign(s)** for **SUBWAY**, adjacent to the premises known as **5150 W. Belmont Ave.**.

Dear Alderman **Milagros "Milly" Santiago**:

The applicant referenced above has requested the use of the public right-of-way for a **sign(s)**. An ordinance has been prepared by the Department of Business Affairs and Consumer Protection – Small Business Center - Public Way Use Unit for presentation to the City Council. Because this request was made for properties located in your ward, as approved by you as per the attached, I respectfully request that you introduce the attached ordinance at the next City Council meeting.

If you have any questions regarding this ordinance, please contact Anthony Bertuca at (312) 744-5506.

Department of Business Affairs and Consumer Protection

City of Chicago

O2015-8207

Office of the City Clerk

Document Tracking Sheet

Meeting Date:	11/18/2015
Sponsor(s):	Waguespack (32)
Type:	Ordinance
Title:	Grant(s) of privilege in public way for Century Plating
Committee(s) Assignment:	Committee on Transportation and Public Way

ORDINANCE
CENTURY PLATING
Acct. No. 4107 - 2
Permit No. 1120548

Be It Ordained by the City Council of the City of Chicago:

SECTION 1. Permission and authority are hereby given and granted to CENTURY PLATING, upon the terms and subject to the conditions of this ordinance to maintain and use, as now constructed, one (1) Manhole(s) under the public right-of-way adjacent to its premises known as 2939 N. Oakley Ave..

Said Manhole(s) at N. OAKLEY AVENUE measure(s):
One (1) at one (1) foot in length, and five (5) feet in width for a total of five (5) square feet.

The location of said privilege shall be as shown on prints kept on file with the Department of Business Affairs and Consumer Protection and the Office of the City Clerk.

Said privilege shall be constructed in accordance with plans and specifications approved by the Department of Transportation (Office of Underground Coordination) and Department of Water Management.

This grant of privilege in the public way shall be subject to the provisions of Section 10-28-015 and all other required provisions of the Municipal Code of Chicago.

The grantee shall pay to the City of Chicago as compensation for the privilege #1120548 herein granted the sum of four hundred ($400.00) per annum in advance.

A 25% penalty will be added for payments received after due date.

The permit holder agrees to hold the City of Chicago harmless for any damage, relocation or replacement costs associated with damage, relocation or removal of private property caused by the City performing work in the public way.

Authority herein given and granted for a period of five (5) years from and after 11/15/2015.

Alderman Scott Waguespack


Scott Waguespack 32nd Ward

Attachment


The Metropolitan Water Reclamation District of Greater Chicago

TYPICAL CONTROL MANHOLE

(NOT TO SCALE)

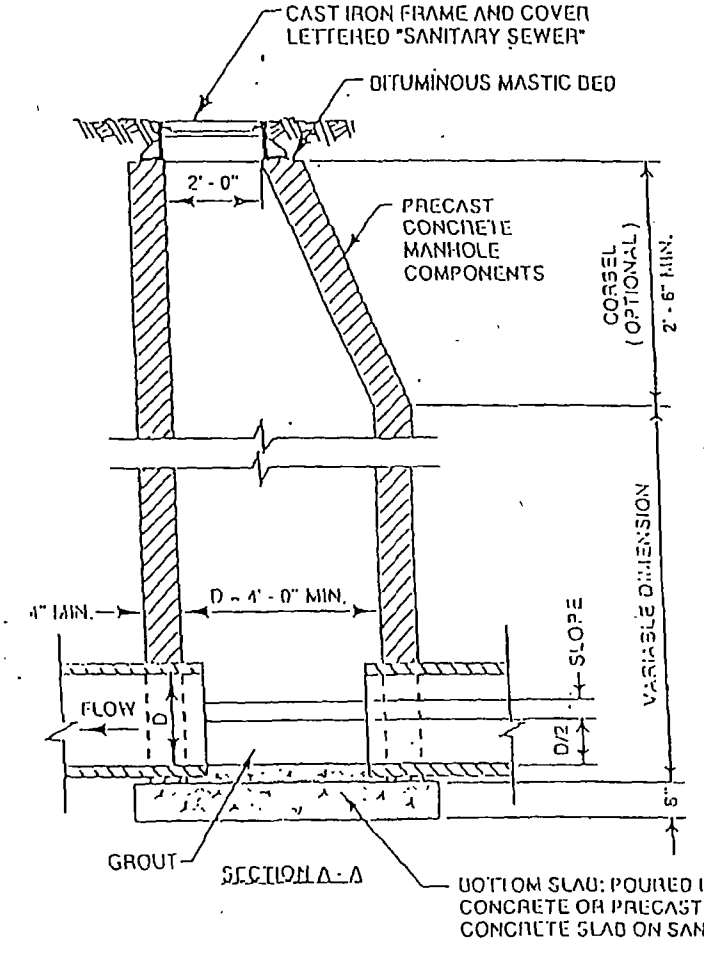

NOTE: 1. IN CASES WHERE A PRIMARY MEASURING DEVICE (PMD) IS PROVIDED, THE PMD SHOULD BE CENTERED DIRECTLY BELOW THE OPENING TO ENABLE VISUAL AND PHYSICAL ACCESS TO THE FLOW CHANNEL FROM GROUND LEVEL.

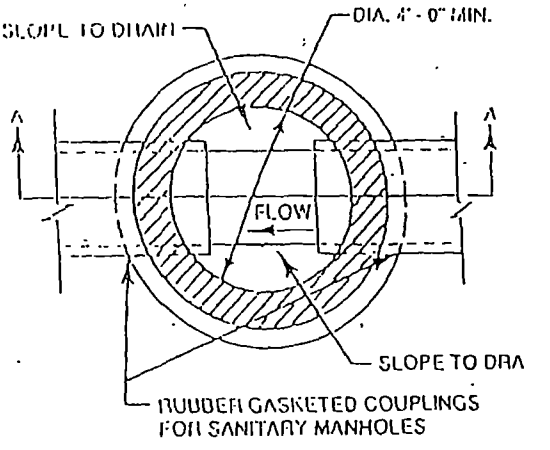

SECTIONAL PLAN

Department of Business Affairs and Consumer Protection
Small Business Center - Public Way Use Unit
City Hall - 121 N. LaSalle Street, Room 800 • Chicago, IL 60602
312-74-GOBIZ / 312-744-6249 • (312) 744-1944 (TTY)
http://www.cityofchicago.org/bacp

11/18/2015

Alderman **Scott Waguespack**
Ward # **32**
City of Chicago
City Hall, Room **300**
121 North LaSalle Street
Chicago, Illinois 60602

Re: An ordinance to use and maintain a portion of the public right-of-way for **one (1) manhole(s)** for **CENTURY PLATING**, adjacent to the premises known as **2939 N. Oakley Ave.**.

Dear Alderman **Scott Waguespack**:

The applicant referenced above has requested the use of the public right-of-way for a **manhole(s)**. An ordinance has been prepared by the Department of Business Affairs and Consumer Protection – Small Business Center - Public Way Use Unit for presentation to the City Council. Because this request was made for properties located in your ward, as approved by you as per the attached, I respectfully request that you introduce the attached ordinance at the next City Council meeting.

If you have any questions regarding this ordinance, please contact Anthony Bertuca at (312) 744-5506.

Department of Business Affairs and Consumer Protection

City of Chicago

O2015-8209

Office of the City Clerk

Document Tracking Sheet

Meeting Date:	11/18/2015
Sponsor(s):	Waguespack (32)
Type:	Ordinance
Title:	Grant(s) of privilege in public way for Wells Fargo Home Mortgage
Committee(s) Assignment:	Committee on Transportation and Public Way

ORDINANCE
WELLS FARGO HOME MORTGAGE
Acct. No. 281117 - 6
Permit No. 1120295

Be It Ordained by the City Council of the City of Chicago:

SECTION 1. Permission and authority are hereby given and granted to WELLS FARGO HOME MORTGAGE, upon the terms and subject to the conditions of this ordinance to maintain and use one (1) sign(s) projecting over the public right-of-way attached to its premises known as 2157 N. Damen Ave..

Said sign structure(s) measures as follows; along dAMEN:
One (1) at thirty-four point eight three (34.83) feet in length, two point five (2.5) feet in height and twelve (12) feet above grade level.

The location of said privilege shall be as shown on prints kept on file with the Department of Business Affairs and Consumer Protection and the Office of the City Clerk.

Said privilege shall be constructed in accordance with plans and specifications approved by the Department of Transportation (Division of Project Development) and Zoning Department - Signs.

This grant of privilege in the public way shall be subject to the provisions of Section 10-28-015 and all other required provisions of the Municipal Code of Chicago.

The grantee shall pay to the City of Chicago as compensation for the privilege #1120295 herein granted the sum of three hundred ($300.00) per annum in advance.

A 25% penalty will be added for payments received after due date.

The permit holder agrees to hold the City of Chicago harmless for any damage, relocation or replacement costs associated with damage, relocation or removal of private property caused by the City performing work in the public way.


Authority herein given and granted for a period of five (5) years from and after Date of Passage.

Alderman _____


Scott Waguespack 32nd Ward

E01 Channel Letters on a Staging Panel - WFHM-CLSP-15-H - (Qty 1)

Install new internally illuminated channel letters on a staging panel Fabricated per specs from WF Design intent drawings
NOTE Must run new electric
NOTE Staging panel to be 5" deep to accomodate power supply

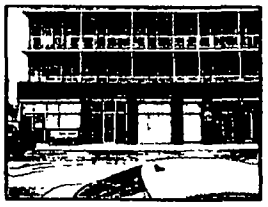



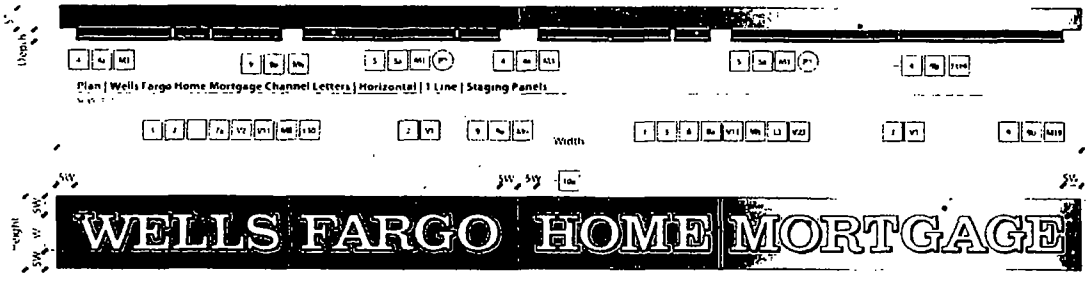

Sign Type	w	Height	Width	Depth	Sq.ft.
WFHM-CLSP 15 H	15'	2 6"	34 10 1/4"	5"	87.0sf

american SIGNCRAFTERS interstate
171 FREEMAN AVENUE ISLIP NY 11751
TEL (631) 273 4800 / FAX (631) 273 5438

Revisions

File Location

Date 07.07.15 City State Chicago IL

Designer AO Address 2157 N Damen Ave

Drawing # E01

Site Name 109164

Department of Business Affairs and Consumer Protection
Small Business Center - Public Way Use Unit
City Hall - 121 N. LaSalle Street, Room 800 • Chicago, IL 60602
312-74-GOBIZ / 312-744-6249 • (312) 744-1944 (TTY)
http://www.cityofchicago.org/bacp

11/18/2015

Alderman **Scott Waguespack**
Ward # **32**
City of Chicago
City Hall, Room **300**
121 North LaSalle Street
Chicago, Illinois 60602

Re: An ordinance to use and maintain a portion of the public right-of-way for **one (1) sign(s)** for **WELLS FARGO HOME MORTGAGE**, adjacent to the premises known as **2157 N. Damen Ave.**.

Dear Alderman **Scott Waguespack**:

The applicant referenced above has requested the use of the public right-of-way for a **sign(s)**. An ordinance has been prepared by the Department of Business Affairs and Consumer Protection – Small Business Center - Public Way Use Unit for presentation to the City Council. Because this request was made for properties located in your ward, as approved by you as per the attached, I respectfully request that you introduce the attached ordinance at the next City Council meeting.

If you have any questions regarding this ordinance, please contact Anthony Bertuca at (312) 744-5506.

Department of Business Affairs and Consumer Protection

City of Chicago

O2015-8211

Office of the City Clerk

Document Tracking Sheet

Meeting Date:	11/18/2015
Sponsor(s):	Waguespack (32)
Type:	Ordinance
Title:	Grant(s) of privilege in public way for Zen Yoga Garage LLC
Committee(s) Assignment:	Committee on Transportation and Public Way

ORDINANCE
ZEN YOGA GARAGE LLC
Acct. No. 381899 - 1
Permit No. 1108366

Be It Ordained by the City Council of the City of Chicago:

SECTION 1. Permission and authority are hereby given and granted to ZEN YOGA GARAGE LLC, upon the terms and subject to the conditions of this ordinance to construct, install, maintain and use four (4) Banner(s) projecting over the public right-of-way adjacent to its premises known as 1845 N. Milwaukee Ave..

Said Banner(s) at N. Milwaukee measure(s):
Four (4) at two (2) feet in length, and five (5) feet in width for a total of forty (40) square feet.

The location of said privilege shall be as shown on prints kept on file with the Department of Business Affairs and Consumer Protection and the Office of the City Clerk.

Said privilege shall be constructed in accordance with plans and specifications approved by the Zoning Department - Signs.

This grant of privilege in the public way shall be subject to the provisions of Section 10-28-015 and all other required provisions of the Municipal Code of Chicago.

The grantee shall pay to the City of Chicago as compensation for the privilege #1108366 herein granted the sum of one hundred seventy-five ($175.00) per annum in advance.


A 25% penalty will be added for payments received after due date.

The permit holder agrees to hold the City of Chicago harmless for any damage, relocation or replacement costs associated with damage, relocation or removal of private property caused by the City performing work in the public way.

Authority herein given and granted for a period of five (5) years from and after Date of Passage.

Alderman Scott Waguespack

Scott Waguespack 32nd Ward

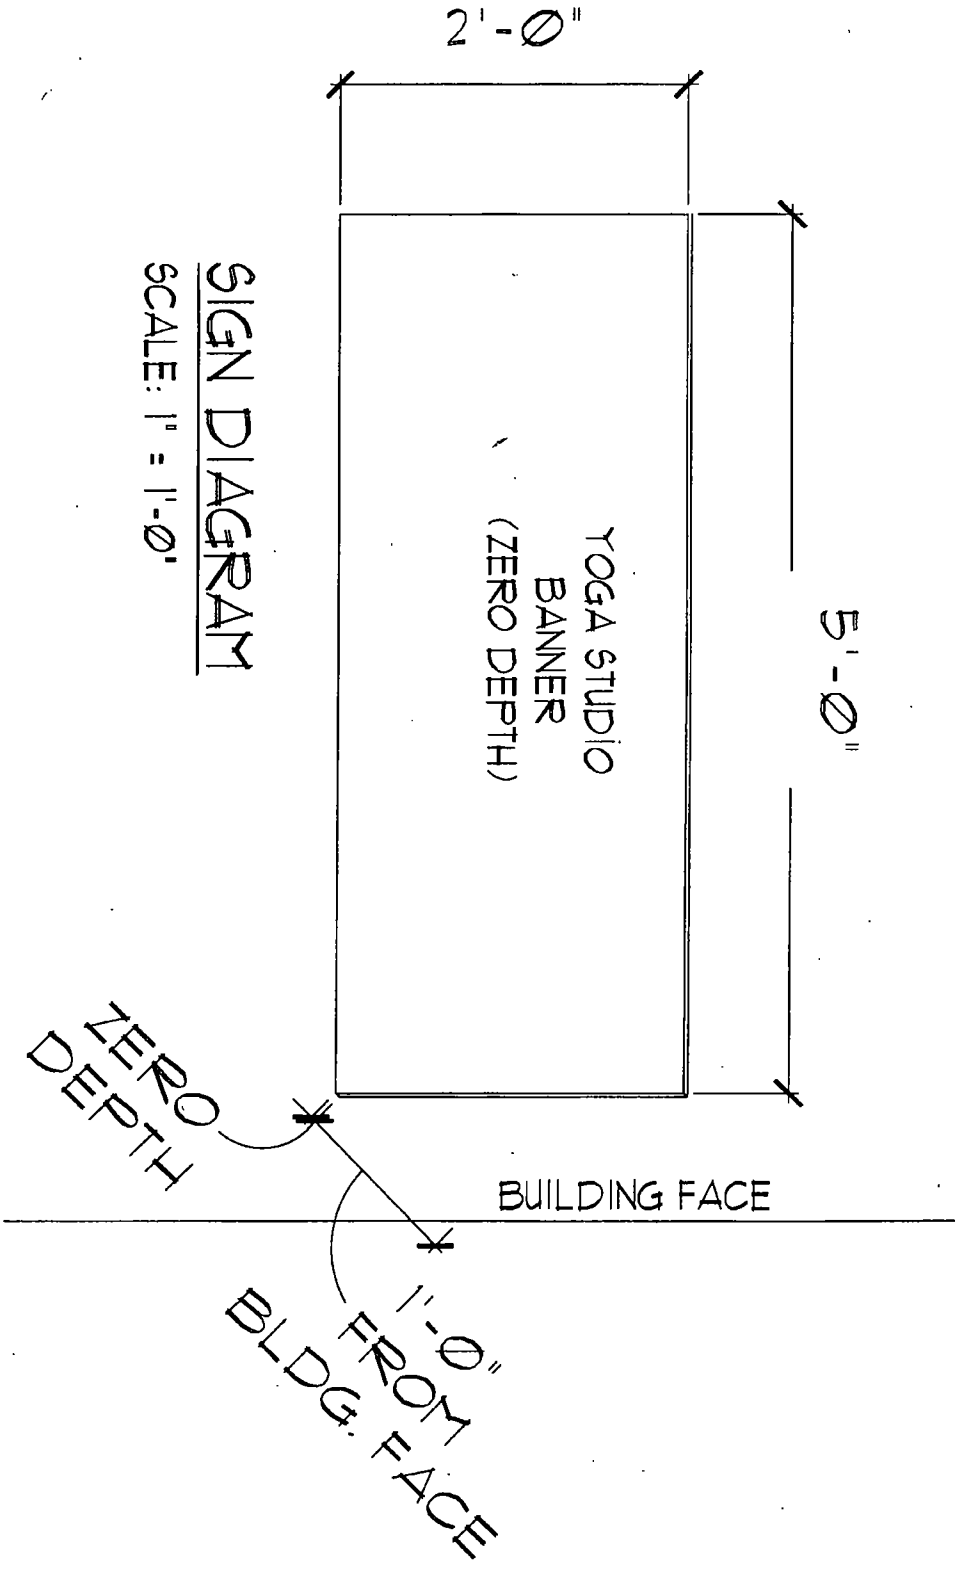
2'-Ø"
5'-Ø"
YOGA STUDIO
BANNER
(ZERO DEPTH)
SIGN DIAGRAM
SCALE: 1" = 1'-Ø'
ZERO
DEPTH
BUILDING FACE
1'-Ø"
FROM
BLDG. FACE

Department of Business Affairs and Consumer Protection
Small Business Center - Public Way Use Unit
City Hall - 121 N. LaSalle Street, Room 800 • Chicago, IL 60602
312-74-GOBIZ / 312-744-6249 • (312) 744-1944 (TTY)
http://www.cityofchicago.org/bacp

11/18/2015

Alderman **Scott Waguespack**
Ward # **32**
City of Chicago
City Hall, Room **300**
121 North LaSalle Street
Chicago, Illinois 60602

Re: An ordinance to use and maintain a portion of the public right-of-way for **four (4) banner(s)** for **ZEN YOGA GARAGE LLC**, adjacent to the premises known as **1845 N. Milwaukee Ave.**.

Dear Alderman **Scott Waguespack**:

The applicant referenced above has requested the use of the public right-of-way for a **banner(s)**. An ordinance has been prepared by the Department of Business Affairs and Consumer Protection – Small Business Center - Public Way Use Unit for presentation to the City Council. Because this request was made for properties located in your ward, as approved by you as per the attached, I respectfully request that you introduce the attached ordinance at the next City Council meeting.

If you have any questions regarding this ordinance, please contact Anthony Bertuca at (312) 744-5506.

Department of Business Affairs and Consumer Protection

City of Chicago

O2015-8213

Office of the City Clerk

Document Tracking Sheet

Meeting Date:	11/18/2015
Sponsor(s):	Mell (33)
Type:	Ordinance
Title:	Grant(s) of privilege in public way for Mounsef International
Committee(s) Assignment:	Committee on Transportation and Public Way

ORDINANCE
MOUNSEF INTERNATIONAL
Acct. No. 86704 - 1
Permit No. 1120190

Be It Ordained by the City Council of the City of Chicago:

SECTION 1. Permission and authority are hereby given and granted to MOUNSEF INTERNATIONAL, upon the terms and subject to the conditions of this ordinance to maintain and use, as now constructed, one (1) Security Camera(s) projecting over the public right-of-way for security purposes adjacent to its premises known as 4738-48 N. Kedzie Ave..

Said Security Camera(s) at N Kedzie Ave measure(s):
One (1) at one (1) foot in length, one (1) foot in width and sixteen (16) feet above grade level.

The location of said privilege shall be as shown on prints kept on file with the Department of Business Affairs and Consumer Protection and the Office of the City Clerk.

Said privilege shall be constructed in accordance with plans and specifications approved by the Department of Planning and Development and Department of Transportation (Division of Project Development).

This grant of privilege in the public way shall be subject to the provisions of Section 10-28-015 and all other required provisions of the Municipal Code of Chicago.

The grantee shall pay to the City of Chicago as compensation for the privilege #1120190 herein granted the sum of zero ($.00) per annum in advance.


A 25% penalty will be added for payments received after due date.

The permit holder agrees to hold the City of Chicago harmless for any damage, relocation or replacement costs associated with damage, relocation or removal of private property caused by the City performing work in the public way.

Authority herein given and granted for a period of five (5) years from and after 01/13/2014.

Alderman _____

Deborah Mell 33rd Ward

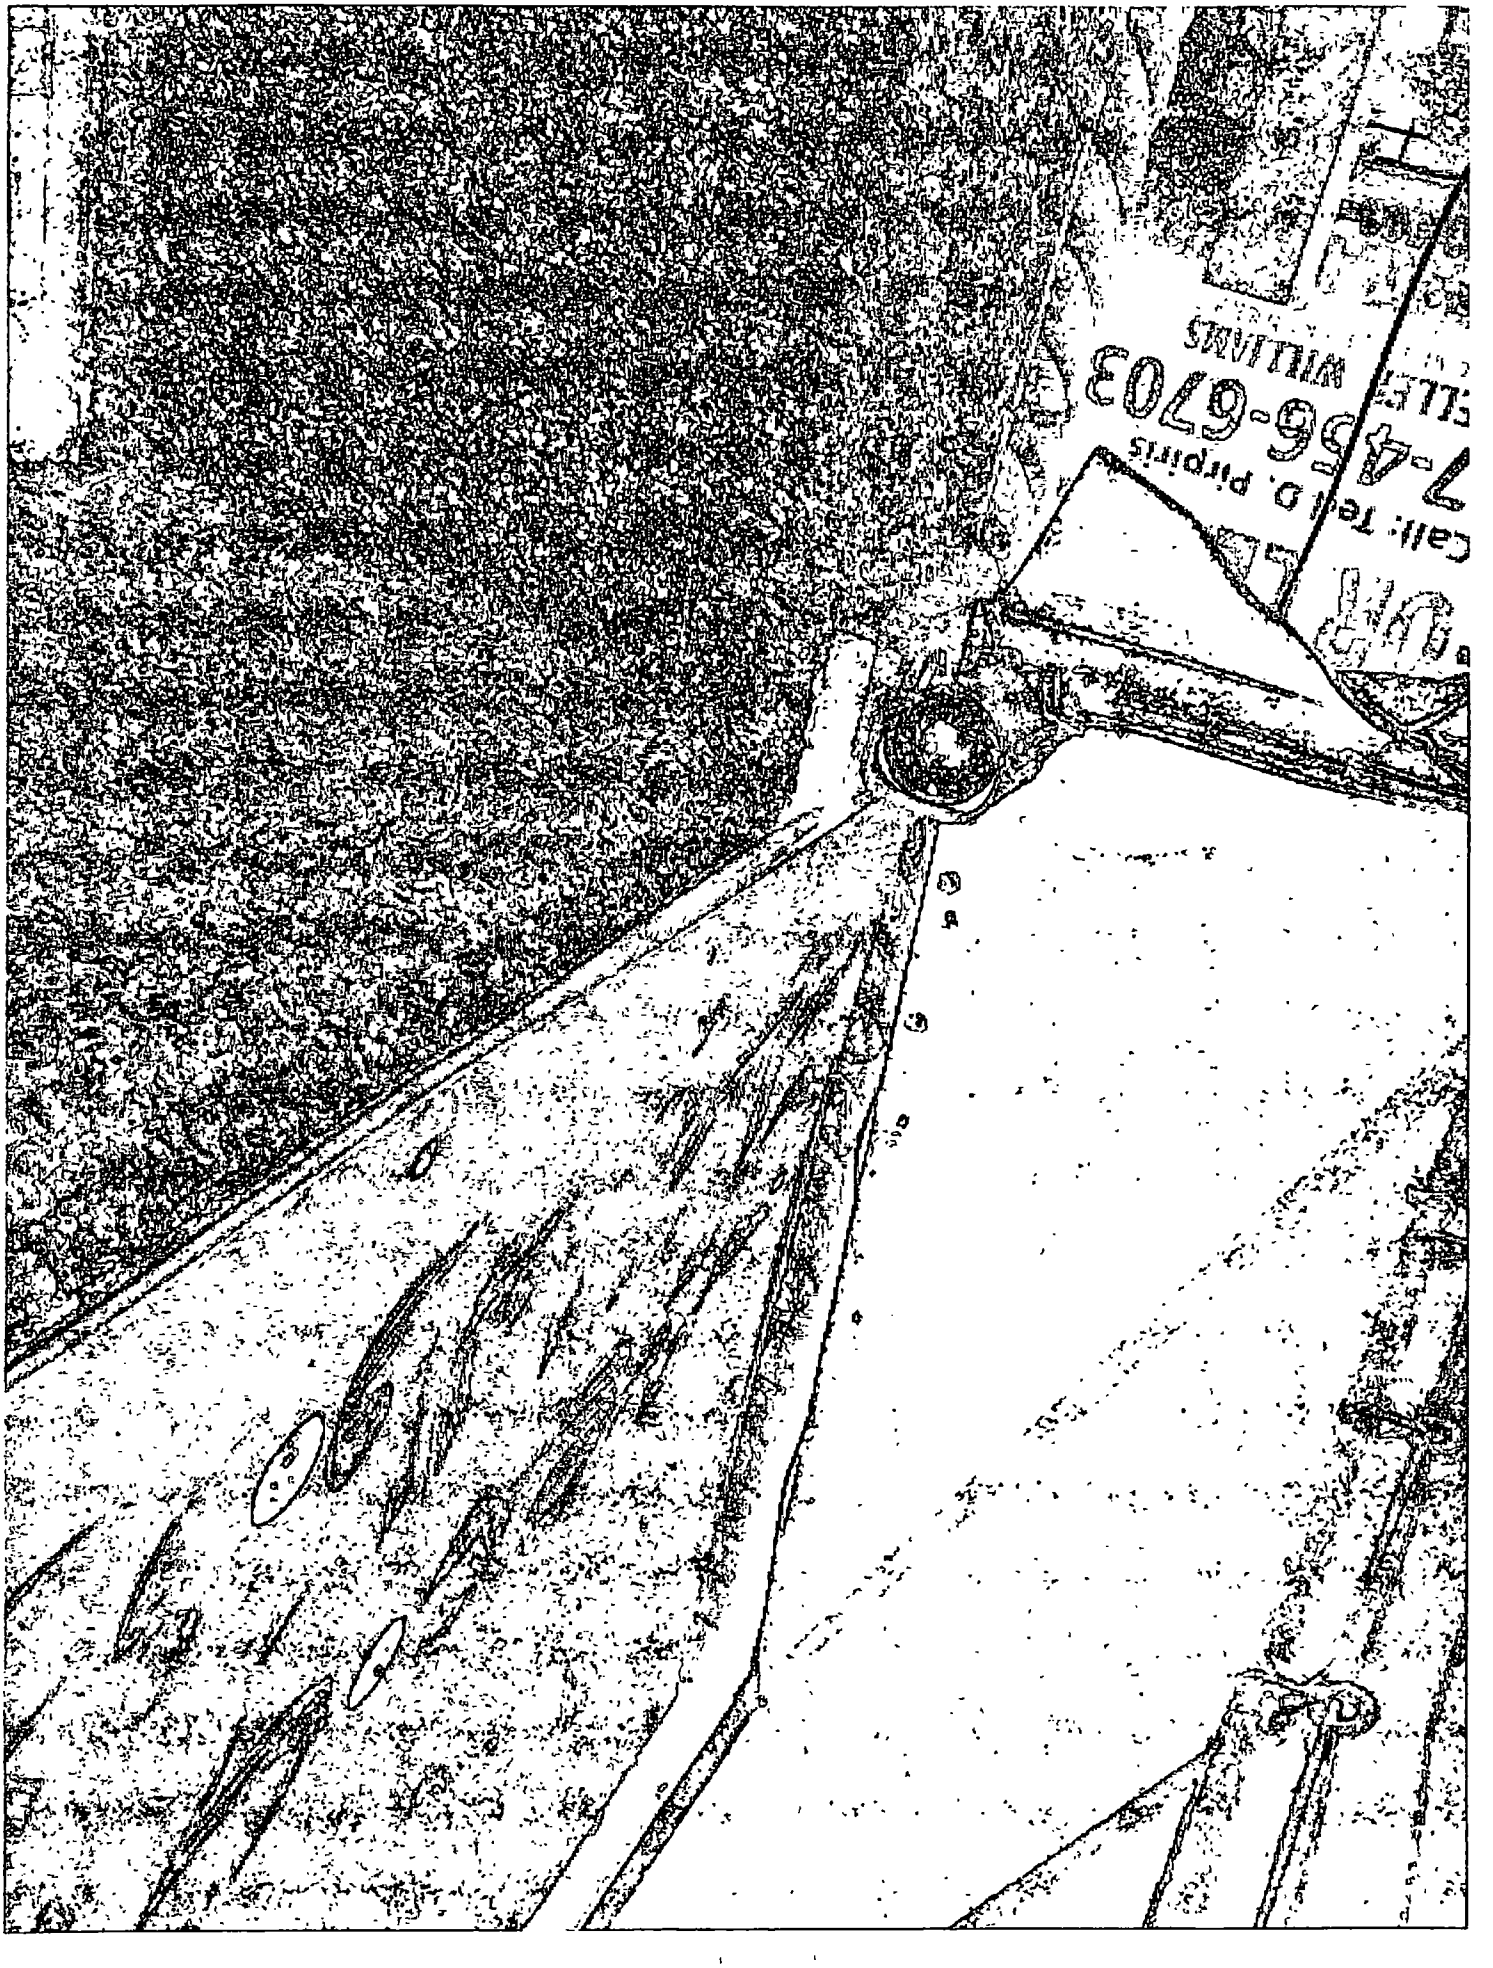

Department of Business Affairs and Consumer Protection
Small Business Center - Public Way Use Unit
City Hall - 121 N. LaSalle Street, Room 800 • Chicago, IL 60602
312-74-GOBIZ / 312-744-6249 • (312) 744-1944 (TTY)
http://www.cityofchicago.org/bacp

11/18/2015

Alderman **Deborah Mell**
Ward # **33**
City of Chicago
City Hall, Room **200**
121 North LaSalle Street
Chicago, Illinois 60602

Re: An ordinance to use and maintain a portion of the public right-of-way for **one (1) security camera(s)** for **MOUNSEF INTERNATIONAL**, adjacent to the premises known as **4738-48 N. Kedzie Ave.**.

Dear Alderman **Deborah Mell**:

The applicant referenced above has requested the use of the public right-of-way for a **security camera(s)**. An ordinance has been prepared by the Department of Business Affairs and Consumer Protection – Small Business Center - Public Way Use Unit for presentation to the City Council. Because this request was made for properties located in your ward, as approved by you as per the attached, I respectfully request that you introduce the attached ordinance at the next City Council meeting.

If you have any questions regarding this ordinance, please contact Anthony Bertuca at (312) 744-5506.

Department of Business Affairs and Consumer Protection

City of Chicago

O2015-8215

Office of the City Clerk

Document Tracking Sheet

Meeting Date:	11/18/2015
Sponsor(s):	Mell (33)
Type:	Ordinance
Title:	Grant(s) of privilege in public way for Pharmacy One Plus
Committee(s) Assignment:	Committee on Transportation and Public Way

ORDINANCE
PHARMACY ONE PLUS
Acct. No. 360033 - 1
Permit No. 1118881

Be It Ordained by the City Council of the City of Chicago:

SECTION 1. Permission and authority are hereby given and granted to PHARMACY ONE PLUS, upon the terms and subject to the conditions of this ordinance to maintain and use three (3) sign(s) projecting over the public right-of-way attached to its premises known as 4753 N. Kedzie Ave..

Said sign structure(s) measures as follows; along N. Kedzie Avenue:
One (1) at ten (10) feet in length, two point five (2.5) feet in height and nine (9) feet above grade level.
One (1) at twenty (20) feet in length, two (2) feet in height and fourteen (14) feet above grade level.
One (1) at four (4) feet in length, seven point eight (7.8) feet in height and seventeen (17) feet above grade level.

The location of said privilege shall be as shown on prints kept on file with the Department of Business Affairs and Consumer Protection and the Office of the City Clerk.

Said privilege shall be constructed in accordance with plans and specifications approved by the Department of Transportation (Division of Project Development) and Zoning Department - Signs.


This grant of privilege in the public way shall be subject to the provisions of Section 10-28-015 and all other required provisions of the Municipal Code of Chicago.

The grantee shall pay to the City of Chicago as compensation for the privilege #1118881 herein granted the sum of nine hundred ($900.00) per annum in advance.

A 25% penalty will be added for payments received after due date.


The permit holder agrees to hold the City of Chicago harmless for any damage, relocation or replacement costs associated with damage, relocation or removal of private property caused by the City performing work in the public way.

Authority herein given and granted for a period of five (5) years from and after Date of Passage.

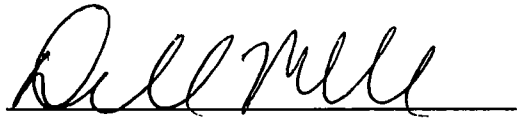Alderman 

Deborah Mell 33rd Ward

Name: Pharmacyone plus, Thuraya Inc
Address: 4753 N Kedzie Ave
Chicaye IL 60625

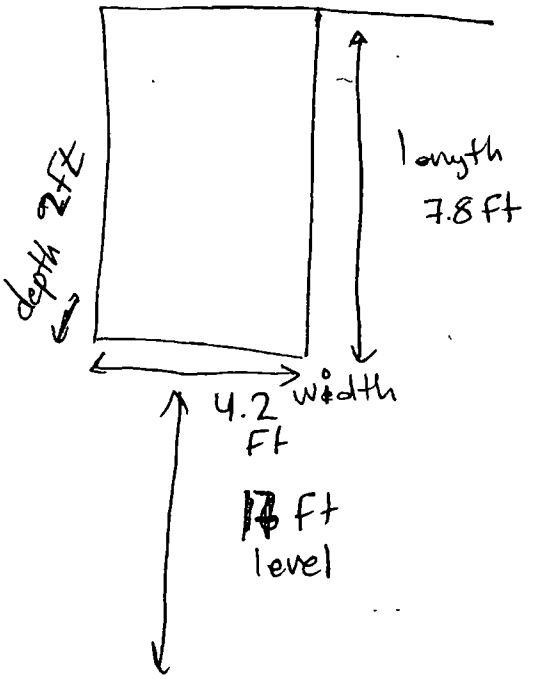


PHARMACY
FARMACIA
الصيدلية
Medical Equipment
Rx
Public Aid Accepted
(773) 267-5050

Department of Business Affairs and Consumer Protection
Small Business Center - Public Way Use Unit
City Hall - 121 N. LaSalle Street, Room 800 • Chicago, IL 60602
312-74-GOBIZ / 312-744-6249 • (312) 744-1944 (TTY)
http://www.cityofchicago.org/bacp

11/18/2015

Alderman **Deborah Mell**
Ward # **33**
City of Chicago
City Hall, Room **200**
121 North LaSalle Street
Chicago, Illinois 60602

Re: An ordinance to use and maintain a portion of the public right-of-way for **three (3) sign(s)** for **PHARMACY ONE PLUS**, adjacent to the premises known as **4753 N. Kedzie Ave.**.

Dear Alderman **Deborah Mell**:

The applicant referenced above has requested the use of the public right-of-way for a **sign(s)**. An ordinance has been prepared by the Department of Business Affairs and Consumer Protection – Small Business Center - Public Way Use Unit for presentation to the City Council. Because this request was made for properties located in your ward, as approved by you as per the attached, I respectfully request that you introduce the attached ordinance at the next City Council meeting.

If you have any questions regarding this ordinance, please contact Anthony Bertuca at (312) 744-5506.

Department of Business Affairs and Consumer Protection

City of Chicago

O2015-8217

Office of the City Clerk

Document Tracking Sheet

Meeting Date:	11/18/2015
Sponsor(s):	Mell (33)
Type:	Ordinance
Title:	Grant(s) of privilege in public way for Small Bar No. 1
Committee(s) Assignment:	Committee on Transportation and Public Way

ORDINANCE
SMALL BAR #1
Acct. No. 16882 - 1
Permit No. 1120549

Be It Ordained by the City Council of the City of Chicago:

SECTION 1. Permission and authority are hereby given and granted to SMALL BAR #1, upon the terms and subject to the conditions of this ordinance to maintain and use one (1) sign(s) projecting over the public right-of-way attached to its premises known as 2956 N. Albany Ave..

Said sign structure(s) measures as follows; along N. Albany:
One (1) at three (3) feet in length, two point five (2.5) feet in height and eleven (11) feet above grade level.

The location of said privilege shall be as shown on prints kept on file with the Department of Business Affairs and Consumer Protection and the Office of the City Clerk.

Said privilege shall be constructed in accordance with plans and specifications approved by the Department of Transportation (Division of Project Development) and Zoning Department - Signs.

This grant of privilege in the public way shall be subject to the provisions of Section 10-28-015 and all other required provisions of the Municipal Code of Chicago.

The grantee shall pay to the City of Chicago as compensation for the privilege #1120549 herein granted the sum of one hundred ($100.00) per annum in advance.

A 25% penalty will be added for payments received after due date.


The permit holder agrees to hold the City of Chicago harmless for any damage, relocation or replacement costs associated with damage, relocation or removal of private property caused by the City performing work in the public way.


Authority herein given and granted for a period of five (5) years from and after 11/01/2015.

Alderman _____

Deborah Mell 33rd Ward

2956 N Albany Ave.
Overhanging Sign

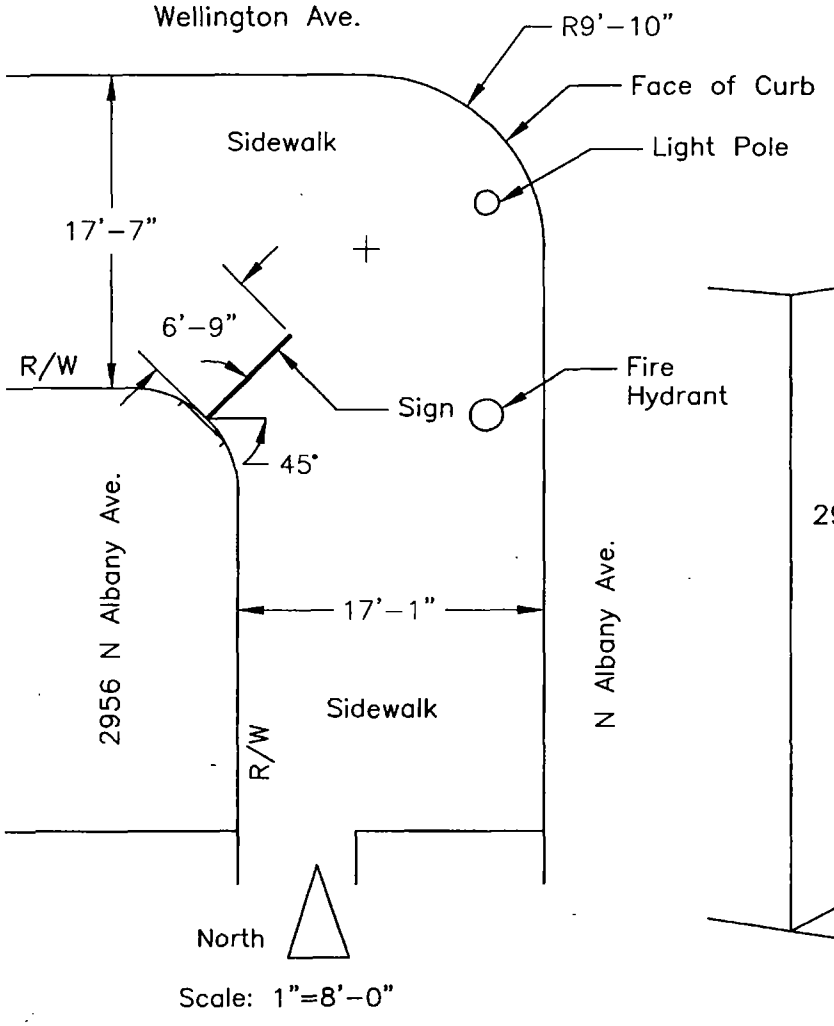

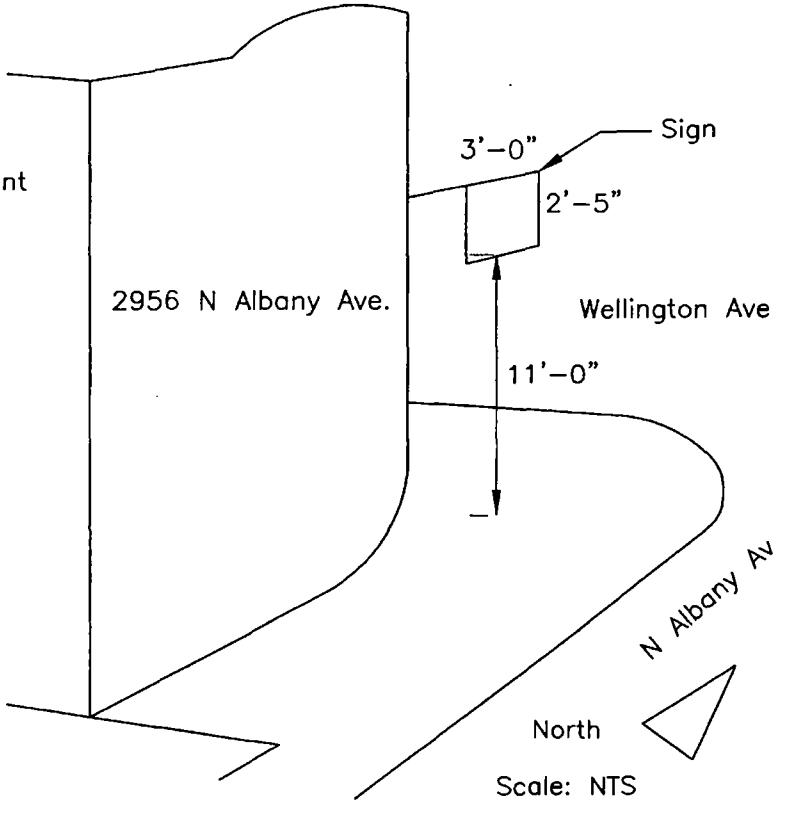

Department of Business Affairs and Consumer Protection
Small Business Center - Public Way Use Unit
City Hall - 121 N LaSalle Street, Room 800 • Chicago, IL 60602
312-74-GOBIZ / 312-744-6249 • (312) 744-1944 (TTY)
http://www.cityofchicago.org/bacp

11/18/2015

Alderman **Deborah Mell**
Ward # **33**
City of Chicago
City Hall, Room **200**
121 North LaSalle Street
Chicago, Illinois 60602

Re: An ordinance to use and maintain a portion of the public right-of-way for **one (1) sign(s)** for **SMALL BAR #1**, adjacent to the premises known as **2956 N. Albany Ave.**.

Dear Alderman **Deborah Mell**:

The applicant referenced above has requested the use of the public right-of-way for a **sign(s)**. An ordinance has been prepared by the Department of Business Affairs and Consumer Protection – Small Business Center - Public Way Use Unit for presentation to the City Council. Because this request was made for properties located in your ward, as approved by you as per the attached, I respectfully request that you introduce the attached ordinance at the next City Council meeting.

If you have any questions regarding this ordinance, please contact Anthony Bertuca at (312) 744-5506.

Department of Business Affairs and Consumer Protection

City of Chicago

O2015-8222

Office of the City Clerk

Document Tracking Sheet

Meeting Date:	11/18/2015
Sponsor(s):	Ramirez-Rosa (35)
Type:	Ordinance
Title:	Grant(s) of privilege in public way for Sofy's Beauty Shop
Committee(s) Assignment:	Committee on Transportation and Public Way

ORDINANCE
SOFY'S BEAUTY SHOP
Acct. No. 27345 - 1
Permit No. 1120557

Be It Ordained by the City Council of the City of Chicago:

SECTION 1. Permission and authority are hereby given and granted to SOFY'S BEAUTY SHOP, upon the terms and subject to the conditions of this ordinance to maintain and use one (1) sign(s) projecting over the public right-of-way attached to its premises known as 4102 W. Armitage Ave..

Said sign structure(s) measures as follows; along W Armitage Ave:
One (1) at four point five (4.5) feet in length, four (4) feet in height and thirteen (13) feet above grade level.

The location of said privilege shall be as shown on prints kept on file with the Department of Business Affairs and Consumer Protection and the Office of the City Clerk.

Said privilege shall be constructed in accordance with plans and specifications approved by the Department of Transportation (Division of Project Development) and Zoning Department - Signs.

This grant of privilege in the public way shall be subject to the provisions of Section 10-28-015 and all other required provisions of the Municipal Code of Chicago.

The grantee shall pay to the City of Chicago as compensation for the privilege #1120557 herein granted the sum of one hundred ($100.00) per annum in advance.


A 25% penalty will be added for payments received after due date.

The permit holder agrees to hold the City of Chicago harmless for any damage, relocation or replacement costs associated with damage, relocation or removal of private property caused by the City performing work in the public way.

Authority herein given and granted for a period of five (5) years from and after 11/10/2015.

Alderman _____

Carlos Ramirez-Rosa 35th Ward

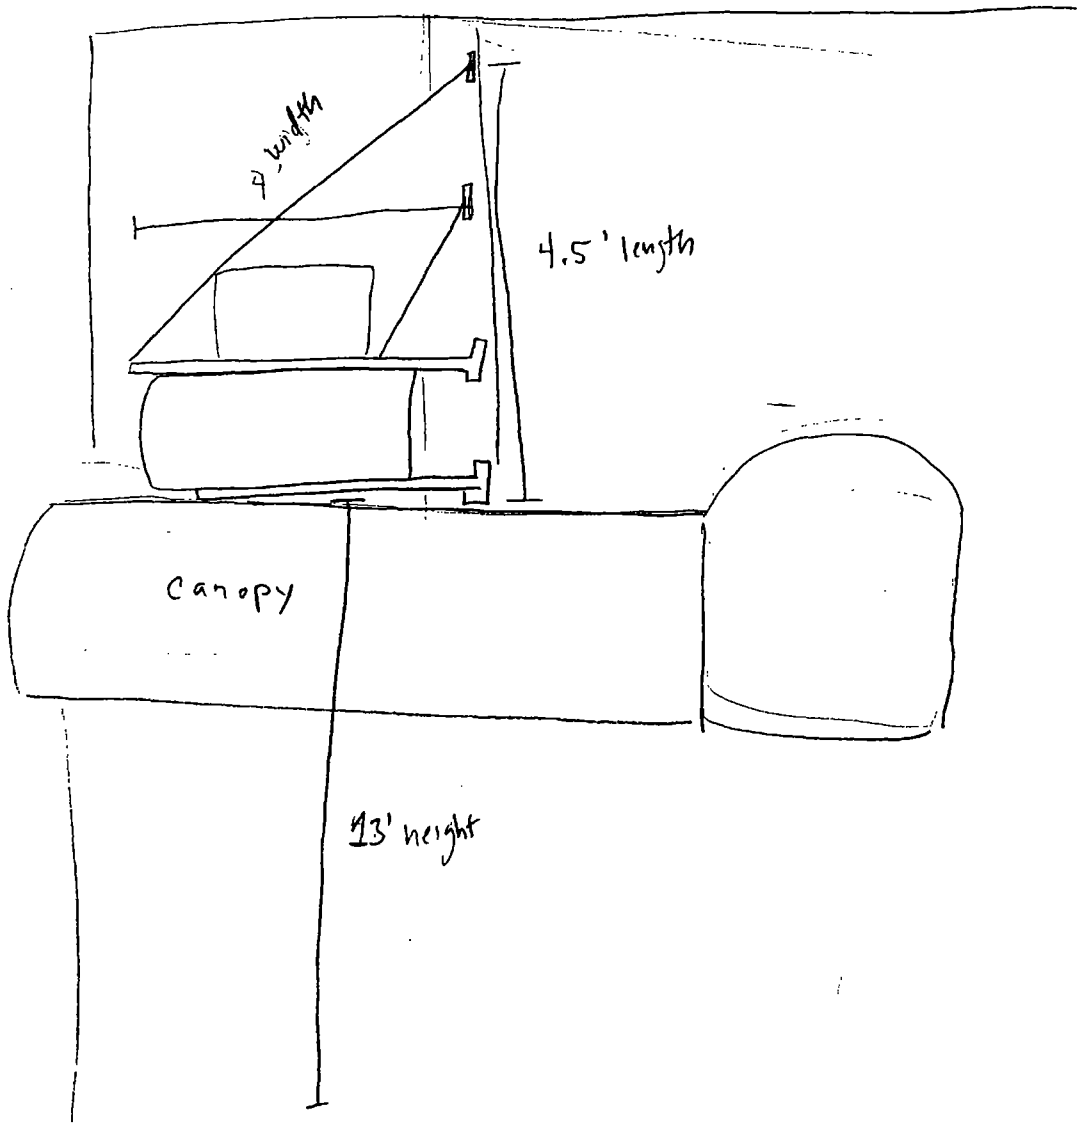
4' width
4.5' length
canopy
13' height

City of Chicago

O2015-8227

Office of the City Clerk

Document Tracking Sheet

Meeting Date:	11/18/2015
Sponsor(s):	Villegas (36)
Type:	Ordinance
Title:	Grant(s) of privilege in public way for Community First Healthcare of Illinois, Inc.
Committee(s) Assignment:	Committee on Transportation and Public Way

ORDINANCE
COMMUNITY FIRST HEALTHCARE OF ILLINOIS, INC.
Acct. No. 401338 - 1
Permit No. 1120595

Be It Ordained by the City Council of the City of Chicago:

SECTION 1. Permission and authority are hereby given and granted to COMMUNITY FIRST HEALTHCARE OF ILLINOIS, INC., upon the terms and subject to the conditions of this ordinance to maintain and use, as now constructed, two (2) Conduit(s) under the public right-of-way adjacent to its premises known as 5645 W. Addison St..

Said Conduit(s) at W. Addison St. measure(s):
One (1) at eighty-two (82) feet in length, and point five (.5) feet in width for a total of forty-one (41) square feet.

Said Conduit(s) at W. Addision St. measure(s):
One (1) at eighty-two (82) feet in length, and point two (.2) feet in width for a total of sixteen point four (16.4) square feet.

The location of said privilege shall be as shown on prints kept on file with the Department of Business Affairs and Consumer Protection and the Office of the City Clerk.

Said privilege shall be constructed in accordance with plans and specifications approved by the Department of Transportation (Division of Project Development) and Department of Transportation (Office of Underground Coordination).

This grant of privilege in the public way shall be subject to the provisions of Section 10-28-015 and all other required provisions of the Municipal Code of Chicago.

The grantee shall pay to the City of Chicago as compensation for the privilege #1120595 herein granted the sum of nine hundred eighty-four ($984.00) per annum in advance.


A 25% penalty will be added for payments received after due date.

The permit holder agrees to hold the City of Chicago harmless for any damage, relocation or replacement costs associated with damage, relocation or removal of private property caused by the City performing work in the public way.

Authority herein given and granted for a period of five (5) years from and after 06/17/2015.

Alderman _____

Gilbert Villegas 36th Ward

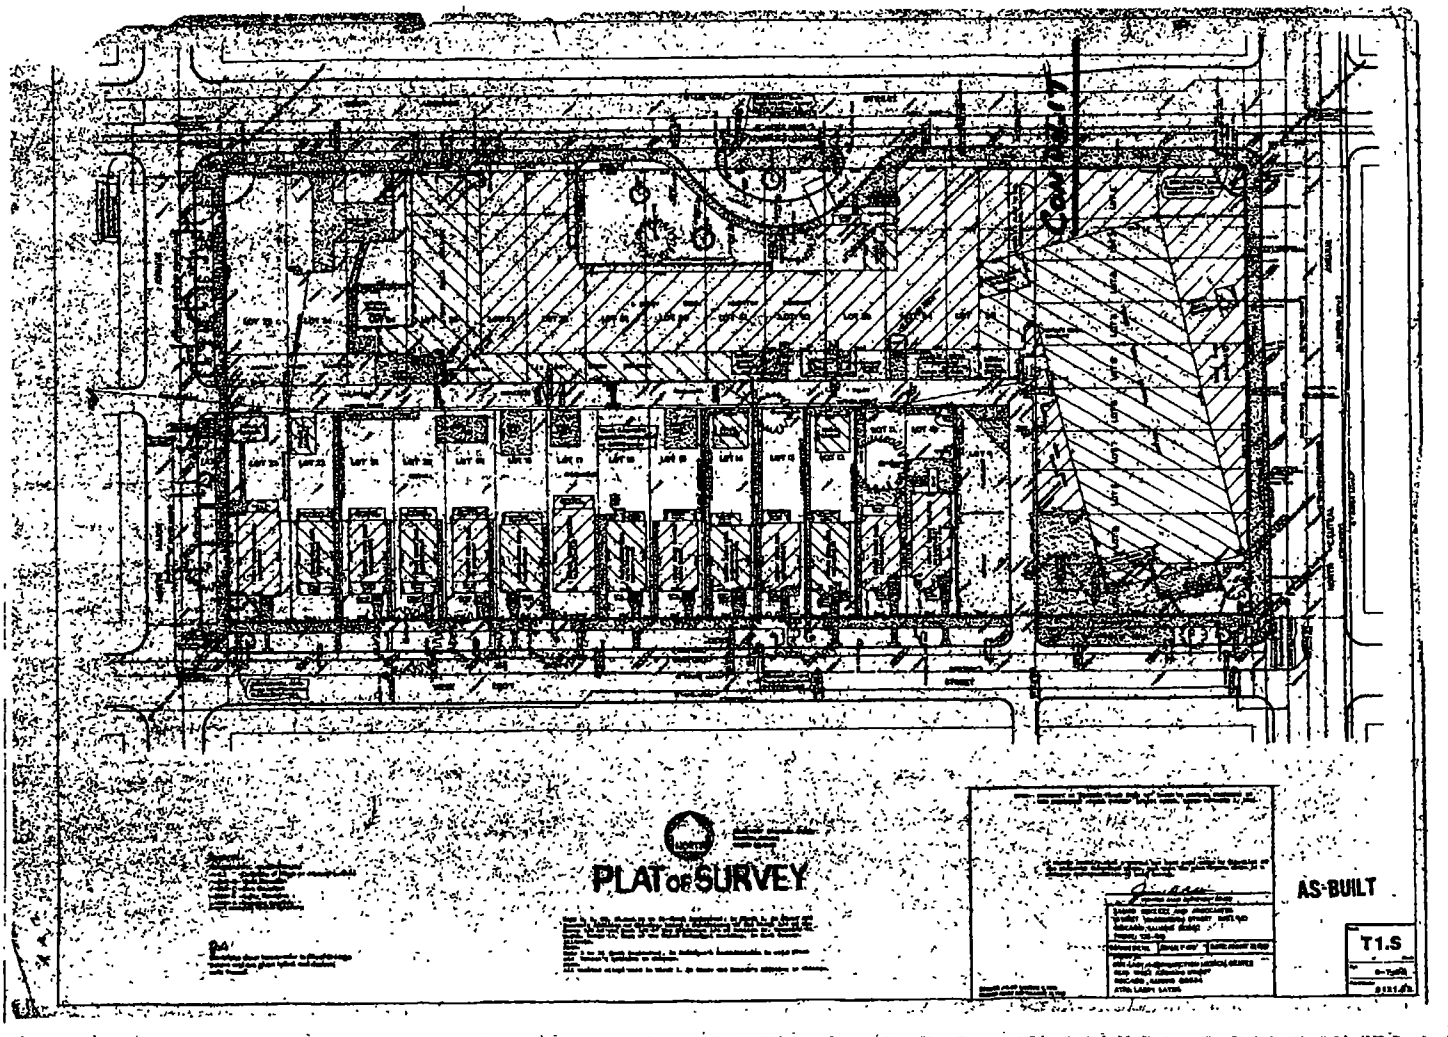
PLAT of SURVEY
AS-BUILT
T1.S

Department of Business Affairs and Consumer Protection
Small Business Center - Public Way Use Unit
City Hall - 121 N. LaSalle Street, Room 800 • Chicago, IL 60602
312-74-GOBIZ / 312-744-6249 • (312) 744-1944 (TTY)
http //www.cityofchicago org/bacp

11/18/2015

Alderman **Gilbert Villegas**
Ward # **36**
City of Chicago
City Hall, Room **200**
121 North LaSalle Street
Chicago, Illinois 60602

Re: An ordinance to use and maintain a portion of the public right-of-way for **two (2) conduit(s)** for **COMMUNITY FIRST HEALTHCARE OF ILLINOIS, INC.**, adjacent to the premises known as **5645 W. Addison St.**.

Dear Alderman **Gilbert Villegas**:

The applicant referenced above has requested the use of the public right-of-way for a **conduit(s)**. An ordinance has been prepared by the Department of Business Affairs and Consumer Protection – Small Business Center - Public Way Use Unit for presentation to the City Council. Because this request was made for properties located in your ward, as approved by you as per the attached, I respectfully request that you introduce the attached ordinance at the next City Council meeting.

If you have any questions regarding this ordinance, please contact Anthony Bertuca at (312) 744-5506.

Department of Business Affairs and Consumer Protection

City of Chicago

O2015-8231

Office of the City Clerk

Document Tracking Sheet

Meeting Date:	11/18/2015
Sponsor(s):	O'Connor (40)
Type:	Ordinance
Title:	Grant(s) of privilege in public way for Chicago Fondue Stube
Committee(s) Assignment:	Committee on Transportation and Public Way

ORDINANCE
CHICAGO FONDUE STUBE
Acct. No. 86764 - 1
Permit No. 1120663

Be It Ordained by the City Council of the City of Chicago:

SECTION 1. Permission and authority are hereby given and granted to CHICAGO FONDUE STUBE, upon the terms and subject to the conditions of this ordinance to maintain and use, as now constructed, one (1) Light Fixture(s) projecting over the public right-of-way adjacent to its premises known as 2717 W. Peterson Ave..

Said Light Fixture(s) at W. Peterson measure(s):
One (1) at one point one six (1.16) foot in length, point five eight (.58) feet in width and thirteen point three three (13.33) feet above grade level.

The location of said privilege shall be as shown on prints kept on file with the Department of Business Affairs and Consumer Protection and the Office of the City Clerk.

Said privilege shall be constructed in accordance with plans and specifications approved by the Department of Transportation (Division of Project Development).

This grant of privilege in the public way shall be subject to the provisions of Section 10-28-015 and all other required provisions of the Municipal Code of Chicago.

The grantee shall pay to the City of Chicago as compensation for the privilege #1120663 herein granted the sum of seventy-five ($75.00) per annum in advance.


A 25% penalty will be added for payments received after due date.

The permit holder agrees to hold the City of Chicago harmless for any damage, relocation or replacement costs associated with damage, relocation or removal of private property caused by the City performing work in the public way.

Authority herein given and granted for a period of five (5) years from and after 11/10/2015.

Alderman _____

Patrick O'Connor 40th Ward

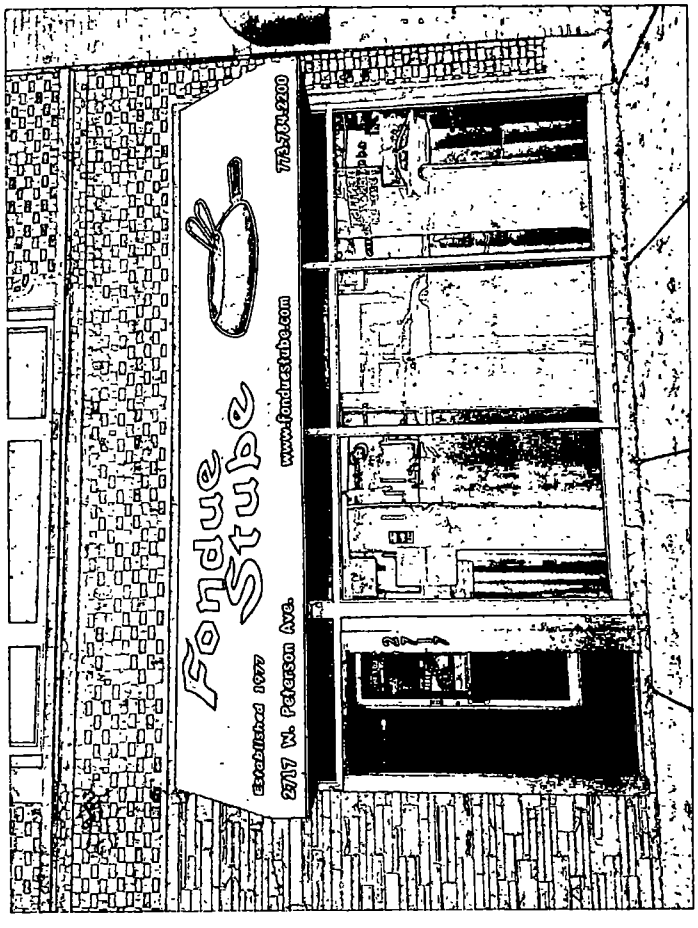
Fondue Stube
Established 1977
2717 W. Peterson Ave.
www.fondestube.com
773.761.2200

Department of Business Affairs and Consumer Protection
Small Business Center - Public Way Use Unit
City Hall - 121 N. LaSalle Street, Room 800 • Chicago, IL 60602
312-74-GOBIZ / 312-744-6249 • (312) 744-1944 (TTY)
http://www.cityofchicago.org/bacp

11/18/2015

Alderman **Patrick O'Connor**
Ward # **40**
City of Chicago
City Hall, Room **300**
121 North LaSalle Street
Chicago, Illinois 60602

Re: An ordinance to use and maintain a portion of the public right-of-way for **one (1) light fixture(s)** for **CHICAGO FONDUE STUBE**, adjacent to the premises known as **2717 W. Peterson Ave.**.

Dear Alderman **Patrick O'Connor**:

The applicant referenced above has requested the use of the public right-of-way for a **light fixture(s)**. An ordinance has been prepared by the Department of Business Affairs and Consumer Protection – Small Business Center - Public Way Use Unit for presentation to the City Council. Because this request was made for properties located in your ward, as approved by you as per the attached, I respectfully request that you introduce the attached ordinance at the next City Council meeting.

If you have any questions regarding this ordinance, please contact Anthony Bertuca at (312) 744-5506.

Department of Business Affairs and Consumer Protection

City of Chicago

O2015-8235

Office of the City Clerk

Document Tracking Sheet

Meeting Date:	11/18/2015
Sponsor(s):	O'Connor (40)
Type:	Ordinance
Title:	Grant(s) of privilege in public way for Edgewater Storge LLC
Committee(s) Assignment:	Committee on Transportation and Public Way

ORDINANCE
EDGEWATER STORGE, LLC
Acct. No. 401539 - 1
Permit No. 1120298

Be It Ordained by the City Council of the City of Chicago:

SECTION 1. Permission and authority are hereby given and granted to EDGEWATER STORGE, LLC, upon the terms and subject to the conditions of this ordinance to maintain and use three (3) sign(s) projecting over the public right-of-way attached to its premises known as 1807 W. Devon Ave..

Said sign structure(s) measures as follows; along N. Ravenswood Avenue:
One (1) at fifty point six seven (50.67) feet in length, five (5) feet in height and fifty-eight (58) feet above grade level.
One (1) at twenty-one (21) feet in length, nine point five (9.5) feet in height and fifty-one point five (51.5) feet above grade level.

Said sign structure(s) measures as follows; along W. Devon Avenue:
One (1) at two point six seven (2.67) feet in length, thirty (30) feet in height and sixteen (16) feet above grade level.

The location of said privilege shall be as shown on prints kept on file with the Department of Business Affairs and Consumer Protection and the Office of the City Clerk.

Said privilege shall be constructed in accordance with plans and specifications approved by the Department of Transportation (Division of Project Development) and Zoning Department - Signs.

This grant of privilege in the public way shall be subject to the provisions of Section 10-28-015 and all other required provisions of the Municipal Code of Chicago.

The grantee shall pay to the City of Chicago as compensation for the privilege #1120298 herein granted the sum of nine hundred ($900.00) per annum in advance.


A 25% penalty will be added for payments received after due date.

The permit holder agrees to hold the City of Chicago harmless for any damage, relocation or replacement costs associated with damage, relocation or removal of private property caused by the City performing work in the public way.

Authority herein given and granted for a period of five (5) years from and after Date of Passage.

Alderman _____
Patrick O'Connor 40th Ward

1807 W. DEVON
EXTRASPACE STORAGE

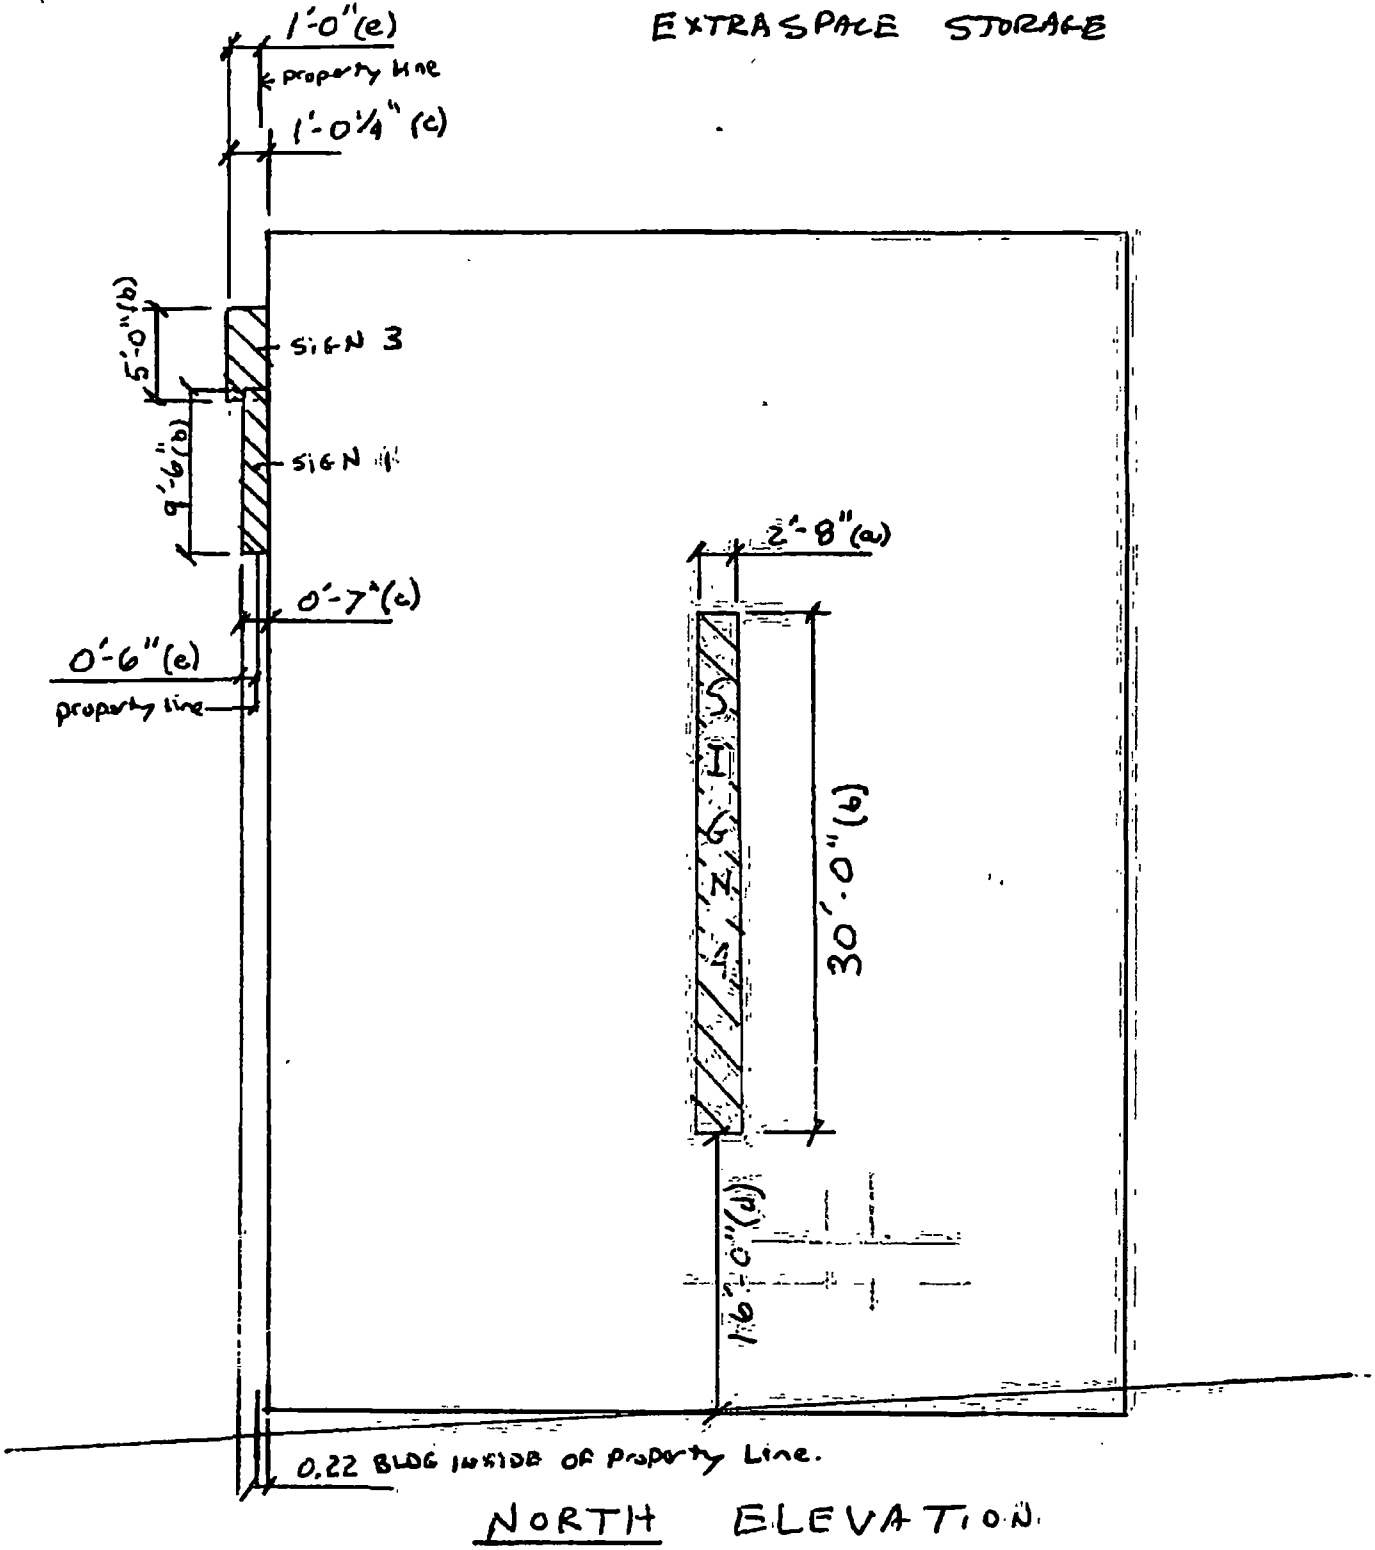

NORTH ELEVATION

WEST DEVON AVENUE

Department of Business Affairs and Consumer Protection
Small Business Center - Public Way Use Unit
City Hall - 121 N LaSalle Street, Room 800 • Chicago, IL 60602
312-74-GOBIZ / 312-744-6249 • (312) 744-1944 (TTY)
http //www cityofchicago org/bacp

11/18/2015

Alderman **Patrick O'Connor**
Ward # **40**
City of Chicago
City Hall, Room **300**
121 North LaSalle Street
Chicago, Illinois 60602

Re: An ordinance to use and maintain a portion of the public right-of-way for **three (3) sign(s)** for **EDGEWATER STORGE, LLC**, adjacent to the premises known as **1807 W. Devon Ave.**.

Dear Alderman **Patrick O'Connor**:

The applicant referenced above has requested the use of the public right-of-way for a **sign(s)**. An ordinance has been prepared by the Department of Business Affairs and Consumer Protection – Small Business Center - Public Way Use Unit for presentation to the City Council. Because this request was made for properties located in your ward, as approved by you as per the attached, I respectfully request that you introduce the attached ordinance at the next City Council meeting.

If you have any questions regarding this ordinance, please contact Anthony Bertuca at (312) 744-5506.

Department of Business Affairs and Consumer Protection

City of Chicago

O2015-8236

Office of the City Clerk

Document Tracking Sheet

Meeting Date:	11/18/2015
Sponsor(s):	O'Connor (40)
Type:	Ordinance
Title:	Grant(s) of privilege in public way for Greensky
Committee(s) Assignment:	Committee on Transportation and Public Way

ORDINANCE
GREENSKY
Acct. No. 310266 - 1
Permit No. 1120569

Be It Ordained by the City Council of the City of Chicago:

SECTION 1. Permission and authority are hereby given and granted to GREENSKY, upon the terms and subject to the conditions of this ordinance to maintain and use, as now constructed, two (2) Light Fixture(s) projecting over the public right-of-way adjacent to its premises known as 5357 N. Ashland Ave..

Said Light Fixture(s) at W. Balmoral Avenue measure(s):
Two (2) at point five (.5) feet in length, point five (.5) feet in width and nine point five (9.5) feet above grade level.

The location of said privilege shall be as shown on prints kept on file with the Department of Business Affairs and Consumer Protection and the Office of the City Clerk.

Said privilege shall be constructed in accordance with plans and specifications approved by the Department of Transportation (Division of Project Development).

This grant of privilege in the public way shall be subject to the provisions of Section 10-28-015 and all other required provisions of the Municipal Code of Chicago.

The grantee shall pay to the City of Chicago as compensation for the privilege #1120569 herein granted the sum of eighty ($80.00) per annum in advance.


A 25% penalty will be added for payments received after due date.

The permit holder agrees to hold the City of Chicago harmless for any damage, relocation or replacement costs associated with damage, relocation or removal of private property caused by the City performing work in the public way.

Authority herein given and granted for a period of five (5) years from and after 11/10/2015.

Alderman _____

Patrick O'Connor 40th Ward

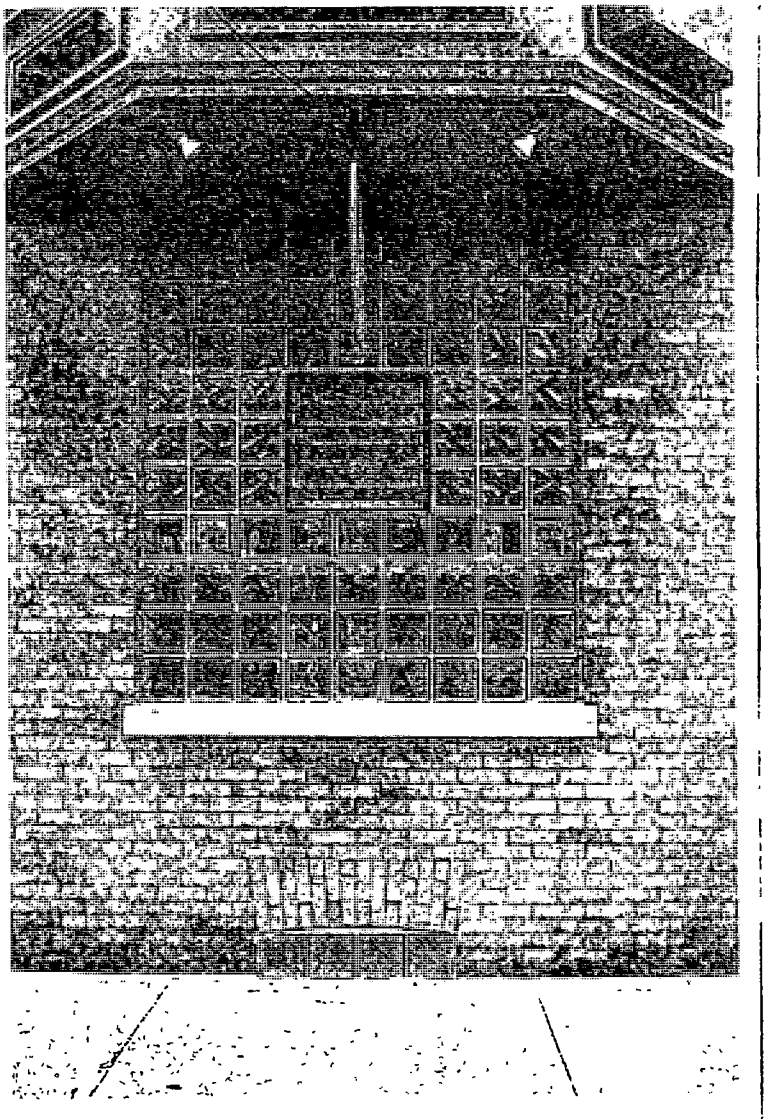

2 light fixtures

5357 N. Ashland Ave
Chi
Permit # 1093622
Acct # 310266

10/22/15

Department of Business Affairs and Consumer Protection
Small Business Center - Public Way Use Unit
City Hall - 121 N. LaSalle Street, Room 800 • Chicago, IL 60602
312-74-GOBIZ / 312-744-6249 • (312) 744-1944 (TTY)
http://www.cityofchicago.org/bacp

11/18/2015

Alderman **Patrick O'Connor**
Ward # **40**
City of Chicago
City Hall, Room **300**
121 North LaSalle Street
Chicago, Illinois 60602

Re: An ordinance to use and maintain a portion of the public right-of-way for **two (2) light fixture(s)** for **GREENSKY**, adjacent to the premises known as **5357 N. Ashland Ave.**.

Dear Alderman **Patrick O'Connor**:

The applicant referenced above has requested the use of the public right-of-way for a **light fixture(s)**. An ordinance has been prepared by the Department of Business Affairs and Consumer Protection – Small Business Center - Public Way Use Unit for presentation to the City Council. Because this request was made for properties located in your ward, as approved by you as per the attached, I respectfully request that you introduce the attached ordinance at the next City Council meeting.

If you have any questions regarding this ordinance, please contact Anthony Bertuca at (312) 744-5506.

Department of Business Affairs and Consumer Protection

City of Chicago

O2015-8239

Office of the City Clerk

Document Tracking Sheet

Meeting Date:	11/18/2015
Sponsor(s):	O'Connor (40)
Type:	Ordinance
Title:	Grant(s) of privilege in public way for Hollywood Services, Inc.
Committee(s) Assignment:	Committee on Transportation and Public Way

ORDINANCE
HOLLYWOOD SERVICES, INC
Acct. No. 274431 - 1
Permit No. 1120684

Be It Ordained by the City Council of the City of Chicago:

SECTION 1. Permission and authority are hereby given and granted to HOLLYWOOD SERVICES, INC, upon the terms and subject to the conditions of this ordinance to maintain and use one (1) sign(s) projecting over the public right-of-way attached to its premises known as 5656 N. Western Ave..

Said sign structure(s) measures as follows; along 5656 N. Western Ave.:
One (1) at eight (8) feet in length, eight (8) feet in height and fifteen (15) feet above grade level.

The location of said privilege shall be as shown on prints kept on file with the Department of Business Affairs and Consumer Protection and the Office of the City Clerk.

Said privilege shall be constructed in accordance with plans and specifications approved by the Department of Transportation (Division of Project Development) and Zoning Department - Signs.

This grant of privilege in the public way shall be subject to the provisions of Section 10-28-015 and all other required provisions of the Municipal Code of Chicago.

The grantee shall pay to the City of Chicago as compensation for the privilege #1120684 herein granted the sum of three hundred ($300.00) per annum in advance.

A 25% penalty will be added for payments received after due date.

The permit holder agrees to hold the City of Chicago harmless for any damage, relocation or replacement costs associated with damage, relocation or removal of private property caused by the City performing work in the public way.

Authority herein given and granted for a period of five (5) years from and after 11/10/2015.

Alderman _____

Patrick O'Connor 40th Ward

11/5/2015 20151105_111354.jpg



Department of Business Affairs and Consumer Protection
Small Business Center - Public Way Use Unit
City Hall - 121 N. LaSalle Street, Room 800 • Chicago, IL 60602
312-74-GOBIZ / 312-744-6249 • (312) 744-1944 (TTY)
http://www.cityofchicago.org/bacp

11/18/2015

Alderman **Patrick O'Connor**
Ward # **40**
City of Chicago
City Hall, Room **300**
121 North LaSalle Street
Chicago, Illinois 60602

Re: An ordinance to use and maintain a portion of the public right-of-way for **one (1) sign(s)** for **HOLLYWOOD SERVICES, INC**, adjacent to the premises known as **5656 N. Western Ave.**.

Dear Alderman **Patrick O'Connor**:

The applicant referenced above has requested the use of the public right-of-way for a **sign(s)**. An ordinance has been prepared by the Department of Business Affairs and Consumer Protection – Small Business Center - Public Way Use Unit for presentation to the City Council. Because this request was made for properties located in your ward, as approved by you as per the attached, I respectfully request that you introduce the attached ordinance at the next City Council meeting.

If you have any questions regarding this ordinance, please contact Anthony Bertuca at (312) 744-5506.

Department of Business Affairs and Consumer Protection

City of Chicago

O2015-8242

Office of the City Clerk

Document Tracking Sheet

Meeting Date:	11/18/2015
Sponsor(s):	O'Connor (40)
Type:	Ordinance
Title:	Grant(s) of privilege in public way for Lincoln Ave Currency Exchange
Committee(s) Assignment:	Committee on Transportation and Public Way

ORDINANCE
LINCOLN AVE. CURRENCY EXCHANGE
Acct. No. 340259 - 1
Permit No. 1120583

Be It Ordained by the City Council of the City of Chicago:

SECTION 1. Permission and authority are hereby given and granted to LINCOLN AVE. CURRENCY EXCHANGE, upon the terms and subject to the conditions of this ordinance to maintain and use one (1) sign(s) projecting over the public right-of-way attached to its premises known as 5669 N. Lincoln Ave..

Said sign structure(s) measures as follows; along N. Lincoln Avenue:
One (1) at seven (7) feet in length, four (4) feet in height and thirteen (13) feet above grade level.

The location of said privilege shall be as shown on prints kept on file with the Department of Business Affairs and Consumer Protection and the Office of the City Clerk.

Said privilege shall be constructed in accordance with plans and specifications approved by the Department of Transportation (Division of Project Development) and Zoning Department - Signs.

This grant of privilege in the public way shall be subject to the provisions of Section 10-28-015 and all other required provisions of the Municipal Code of Chicago.

The grantee shall pay to the City of Chicago as compensation for the privilege #1120583 herein granted the sum of three hundred ($300.00) per annum in advance.


A 25% penalty will be added for payments received after due date.

The permit holder agrees to hold the City of Chicago harmless for any damage, relocation or replacement costs associated with damage, relocation or removal of private property caused by the City performing work in the public way.

Authority herein given and granted for a period of five (5) years from and after 11/10/2015.

Alderman _____

Patrick O'Connor 40th Ward

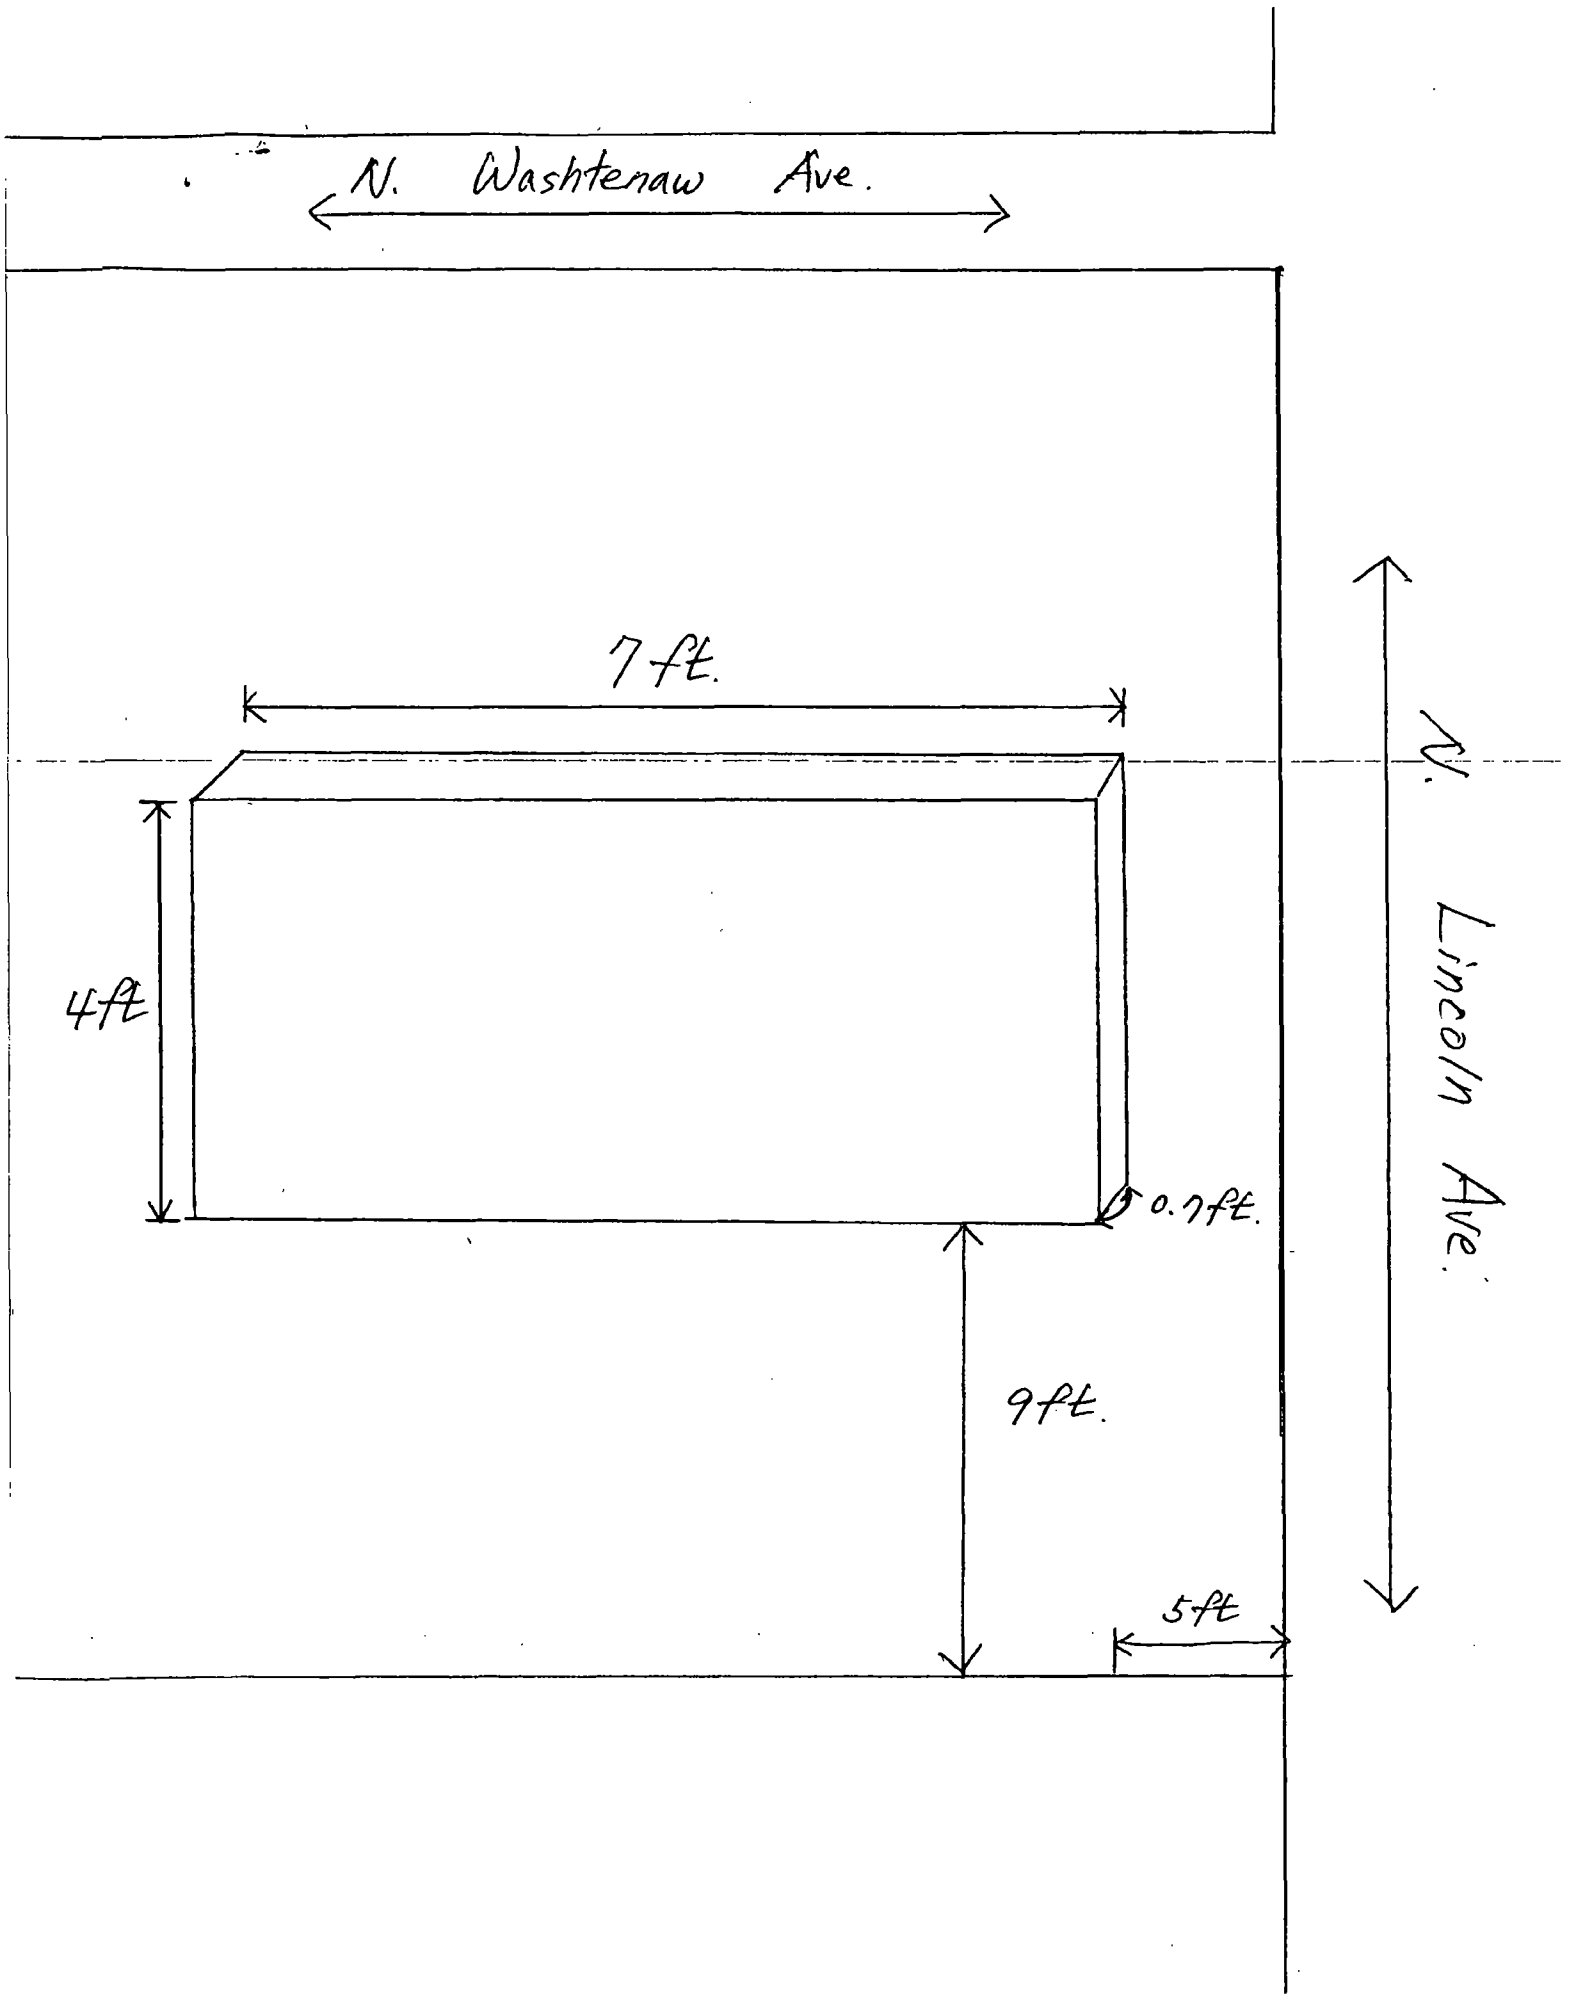
N. Washtenaw Ave.
7ft.
4ft
0.7ft.
9ft.
5ft
N. Lincoln Ave.

Department of Business Affairs and Consumer Protection
Small Business Center - Public Way Use Unit
City Hall - 121 N LaSalle Street, Room 800 • Chicago, IL 60602
312-74-GOBIZ / 312-744-6249 • (312) 744-1944 (TTY)
http://www.cityofchicago.org/bacp

11/18/2015

Alderman **Patrick O'Connor**
Ward # **40**
City of Chicago
City Hall, Room **300**
121 North LaSalle Street
Chicago, Illinois 60602

Re: An ordinance to use and maintain a portion of the public right-of-way for **one (1) sign(s)** for **LINCOLN AVE. CURRENCY EXCHANGE**, adjacent to the premises known as **5669 N. Lincoln Ave.**.

Dear Alderman **Patrick O'Connor**:

The applicant referenced above has requested the use of the public right-of-way for a **sign(s)**. An ordinance has been prepared by the Department of Business Affairs and Consumer Protection – Small Business Center - Public Way Use Unit for presentation to the City Council. Because this request was made for properties located in your ward, as approved by you as per the attached, I respectfully request that you introduce the attached ordinance at the next City Council meeting.

If you have any questions regarding this ordinance, please contact Anthony Bertuca at (312) 744-5506.

Department of Business Affairs and Consumer Protection

City of Chicago

O2015-8243

Office of the City Clerk

Document Tracking Sheet

Meeting Date:	11/18/2015
Sponsor(s):	O'Connor (40)
Type:	Ordinance
Title:	Grant(s) of privilege in public way for Windy City Liquor
Committee(s) Assignment:	Committee on Transportation and Public Way

ORDINANCE
WINDY CITY LIQUOR
Acct. No. 348744 - 2
Permit No. 1113790

Be It Ordained by the City Council of the City of Chicago:

SECTION 1. Permission and authority are hereby given and granted to WINDY CITY LIQUOR, upon the terms and subject to the conditions of this ordinance to maintain and use one (1) sign(s) projecting over the public right-of-way attached to its premises known as 4959 N. Damen Ave..

Said sign structure(s) measures as follows; along N. Damen Avenue:
One (1) at six (6) feet in length, four (4) feet in height and nine (9) feet above grade level.

The location of said privilege shall be as shown on prints kept on file with the Department of Business Affairs and Consumer Protection and the Office of the City Clerk.

Said privilege shall be constructed in accordance with plans and specifications approved by the Department of Transportation (Division of Project Development) and Zoning Department - Signs.

This grant of privilege in the public way shall be subject to the provisions of Section 10-28-015 and all other required provisions of the Municipal Code of Chicago.

The grantee shall pay to the City of Chicago as compensation for the privilege #1113790 herein granted the sum of one hundred ($100.00) per annum in advance.

A 25% penalty will be added for payments received after due date.

The permit holder agrees to hold the City of Chicago harmless for any damage, relocation or replacement costs associated with damage, relocation or removal of private property caused by the City performing work in the public way.


Authority herein given and granted for a period of five (5) years from and after Date of Passage.

Alderman _____

Patrick O'Connor 40th Ward



Google earth feet 10 meters 5

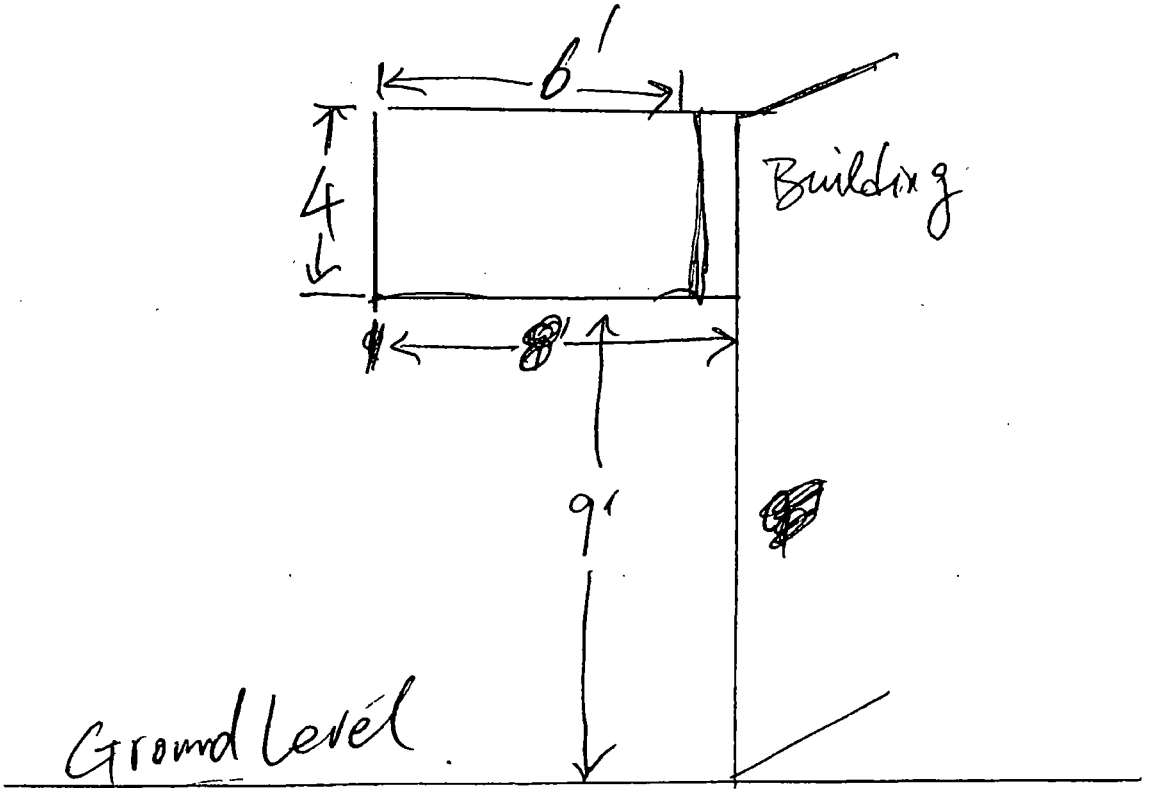

Department of Business Affairs and Consumer Protection
Small Business Center - Public Way Use Unit
City Hall - 121 N. LaSalle Street, Room 800 • Chicago, IL 60602
312-74-GOBIZ / 312-744-6249 • (312) 744-1944 (TTY)
http://www.cityofchicago.org/bacp

11/18/2015

Alderman **Patrick O'Connor**
Ward # **40**
City of Chicago
City Hall, Room **300**
121 North LaSalle Street
Chicago, Illinois 60602

Re: An ordinance to use and maintain a portion of the public right-of-way for **one (1) sign(s)** for **WINDY CITY LIQUOR**, adjacent to the premises known as **4959 N. Damen Ave.**.

Dear Alderman **Patrick O'Connor**:

The applicant referenced above has requested the use of the public right-of-way for a **sign(s)**. An ordinance has been prepared by the Department of Business Affairs and Consumer Protection – Small Business Center - Public Way Use Unit for presentation to the City Council. Because this request was made for properties located in your ward, as approved by you as per the attached, I respectfully request that you introduce the attached ordinance at the next City Council meeting.

If you have any questions regarding this ordinance, please contact Anthony Bertuca at (312) 744-5506.

Department of Business Affairs and Consumer Protection

City of Chicago

O2015-8176

Office of the City Clerk

Document Tracking Sheet

Meeting Date:	11/18/2015
Sponsor(s):	Reilly (42)
Type:	Ordinance
Title:	Grant(s) of privilege in public way for Anti-Cruelty Society, The
Committee(s) Assignment:	Committee on Transportation and Public Way

ORDINANCE
THE ANTI-CRUELTY SOCIETY
Acct. No. 86807 - 2
Permit No. 1120674

Be It Ordained by the City Council of the City of Chicago:

SECTION 1. Permission and authority are hereby given and granted to THE ANTI-CRUELTY SOCIETY, upon the terms and subject to the conditions of this ordinance to maintain and use, as now constructed, six (6) Light Fixture(s) projecting over the public right-of-way adjacent to its premises known as 157 W. Grand Ave..

Said Light Fixture(s) at N. La Salle measure(s):
Two (2) at point nine one (.91) feet in length, two point two five (2.25) feet in width and thirteen point five (13.5) feet above grade level.

Said Light Fixture(s) at W. Grand measure(s):
Three (3) at point nine one (.91) feet in length, two point two five (2.25) feet in width and thirteen point five (13.5) feet above grade level.

Said Light Fixture(s) at Public Alley measure(s):
One (1) at point nine one (.91) feet in length, two point two five (2.25) feet in width and thirteen point five (13.5) feet above grade level.

The location of said privilege shall be as shown on prints kept on file with the Department of Business Affairs and Consumer Protection and the Office of the City Clerk.

Said privilege shall be constructed in accordance with plans and specifications approved by the Department of Transportation (Division of Project Development).

This grant of privilege in the public way shall be subject to the provisions of Section 10-28-015 and all other required provisions of the Municipal Code of Chicago.

The grantee shall pay to the City of Chicago as compensation for the privilege #1120674 herein granted the sum of one hundred ($100.00) per annum in advance.

A 25% penalty will be added for payments received after due date.


The permit holder agrees to hold the City of Chicago harmless for any damage, relocation or replacement costs associated with damage, relocation or removal of private property caused by the City performing work in the public way.

Authority herein given and granted for a period of five (5) years from and after 07/28/2015.

Alderman _____

Brendan Reilly 42nd Ward

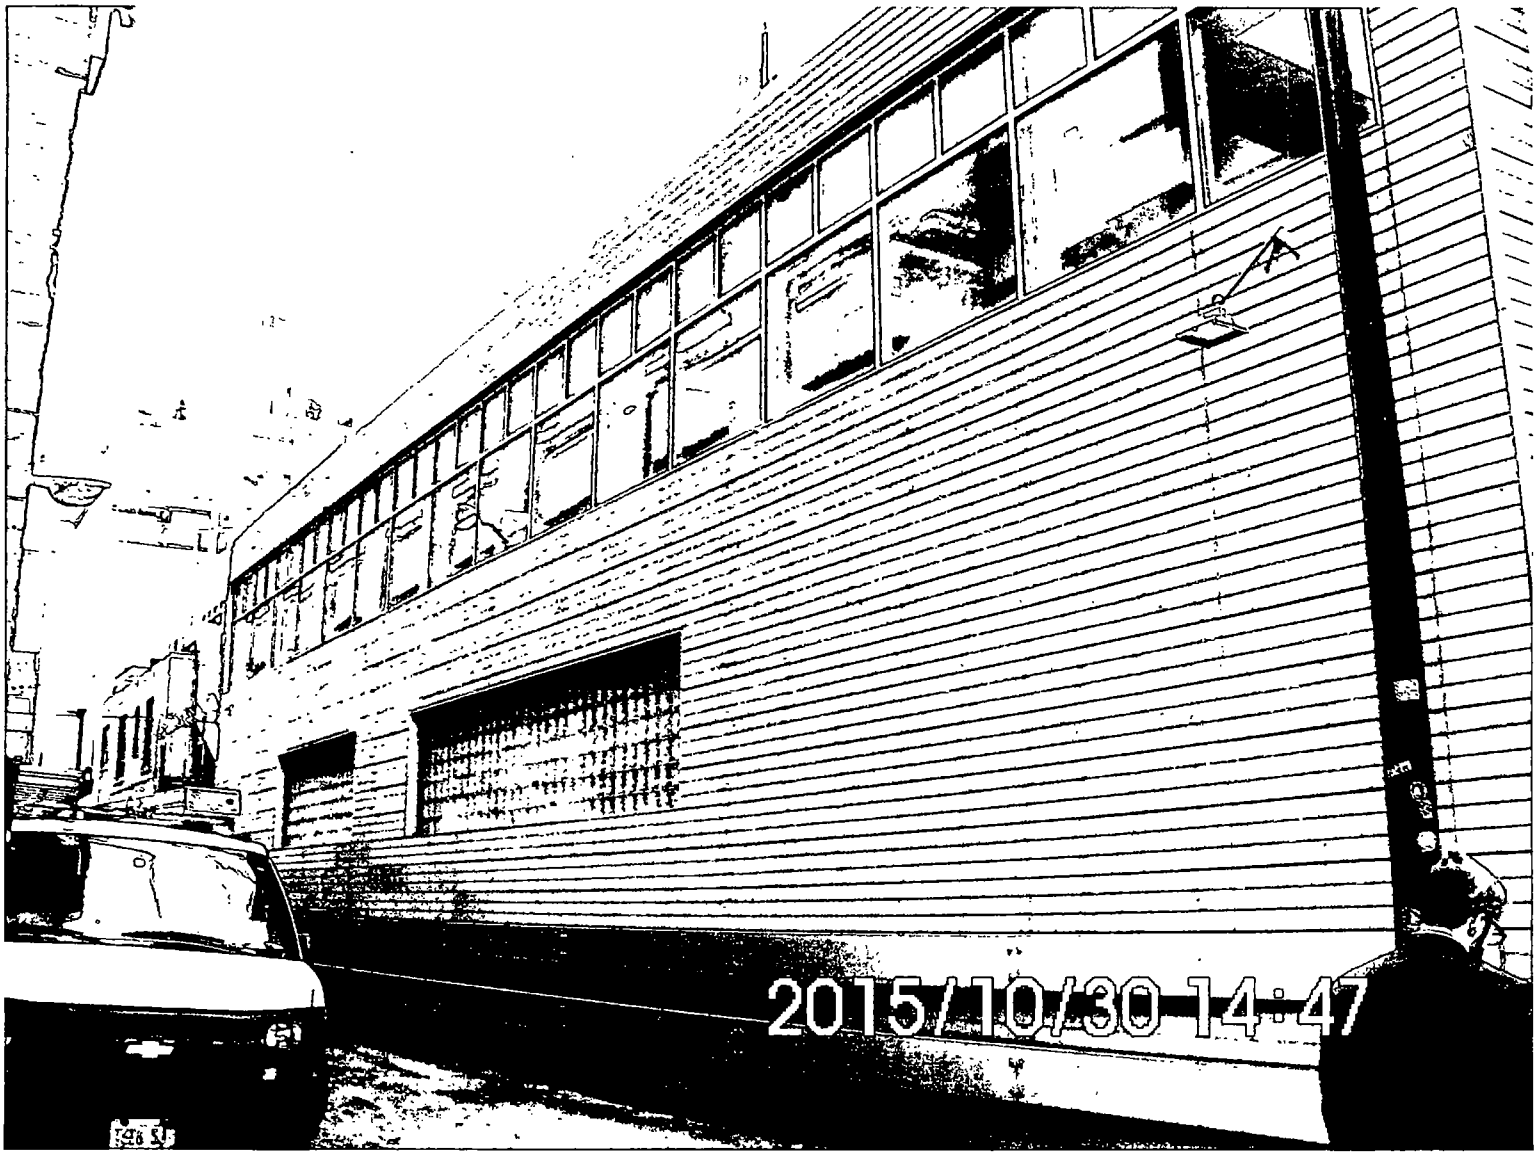


2015/10/30 14:47

City of Chicago

O2015-8177

Office of the City Clerk

Document Tracking Sheet

Meeting Date:	11/18/2015
Sponsor(s):	Reilly (42)
Type:	Ordinance
Title:	Grant(s) of privilege in public way for Barbara Ruben Residence
Committee(s) Assignment:	Committee on Transportation and Public Way

ORDINANCE
BARBARA RUBEN RESIDENCE
Acct. No. 355102 - 1
Permit No. 1120681

Be It Ordained by the City Council of the City of Chicago:

SECTION 1. Permission and authority are hereby given and granted to BARBARA RUBEN RESIDENCE, upon the terms and subject to the conditions of this ordinance to maintain and use, as now constructed, one (1) Step(s) on the public right-of-way adjacent to its premises known as 55 E. Bellevue Pl..

Said Step(s) at E. Bellevue measure(s):
One (1) at five point six six (5.66) feet in length, and two point three three (2.33) feet in width for a total of thirteen point one nine (13.19) square feet.

The location of said privilege shall be as shown on prints kept on file with the Department of Business Affairs and Consumer Protection and the Office of the City Clerk.

Said privilege shall be constructed in accordance with plans and specifications approved by the Department of Transportation (Division of Project Development).

This grant of privilege in the public way shall be subject to the provisions of Section 10-28-015 and all other required provisions of the Municipal Code of Chicago.

The grantee shall pay to the City of Chicago as compensation for the privilege #1120681 herein granted the sum of four hundred ($400.00) per annum in advance.


A 25% penalty will be added for payments received after due date.


The permit holder agrees to hold the City of Chicago harmless for any damage, relocation or replacement costs associated with damage, relocation or removal of private property caused by the City performing work in the public way.

Authority herein given and granted for a period of five (5) years from and after 09/08/2015.

Alderman _____

Brendan Reilly 42nd Ward

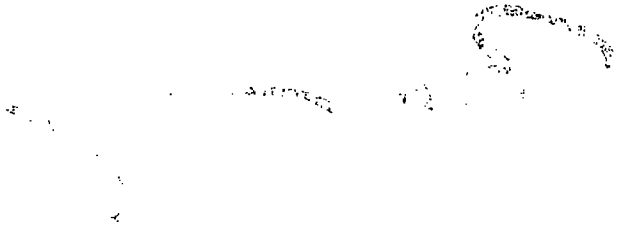

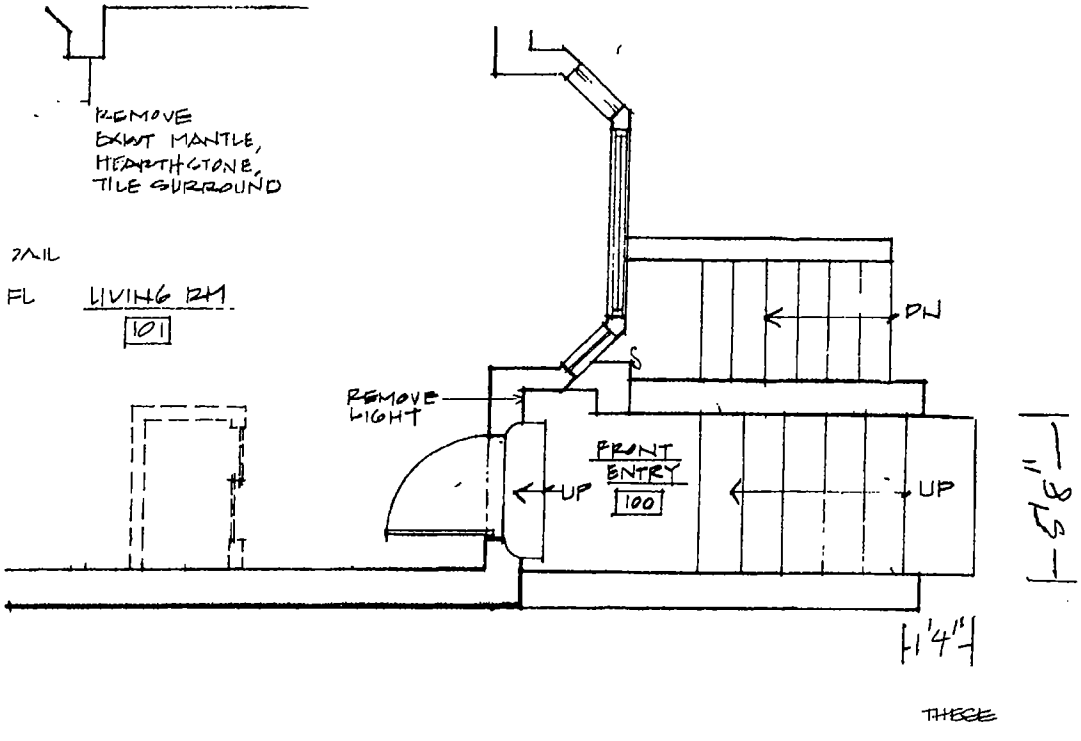
REMOVE
EXIST MANTLE,
HEARTHSTONE,
TILE SURROUND
FL
LIVING RM
101
DN
REMOVE
LIGHT
FRONT
ENTRY
100
UP
UP
9'-5"
1'4"

THESE

City of Chicago

O2015-8179

Office of the City Clerk

Document Tracking Sheet

Meeting Date:	11/18/2015
Sponsor(s):	Reilly (42)
Type:	Ordinance
Title:	Grant(s) of privilege in public way for Beacon Tavern
Committee(s) Assignment:	Committee on Transportation and Public Way

ORDINANCE
BEACON TAVERN
Acct. No. 401471 - 1
Permit No. 1120264

Be It Ordained by the City Council of the City of Chicago:

SECTION 1. Permission and authority are hereby given and granted to BEACON TAVERN, upon the terms and subject to the conditions of this ordinance to construct, install, maintain and use one (1) Door Swing(s) projecting over the public right-of-way adjacent to its premises known as 405 N. Wabash Ave..

Said Door Swing(s) at N WABASH AVE measure(s):
One (1) at three (3) feet in length, and two point one seven (2.17) feet in width for a total of six point five one (6.51) square feet.

The location of said privilege shall be as shown on prints kept on file with the Department of Business Affairs and Consumer Protection and the Office of the City Clerk.

Said privilege shall be constructed in accordance with plans and specifications approved by the Department of Transportation (Division of Project Development).

This grant of privilege in the public way shall be subject to the provisions of Section 10-28-015 and all other required provisions of the Municipal Code of Chicago.

The grantee shall pay to the City of Chicago as compensation for the privilege #1120264 herein granted the sum of seventy-five ($75.00) per annum in advance.


A 25% penalty will be added for payments received after due date.

The permit holder agrees to hold the City of Chicago harmless for any damage, relocation or replacement costs associated with damage, relocation or removal of private property caused by the City performing work in the public way.

Authority herein given and granted for a period of five (5) years from and after Date of Passage.

Alderman _____

Brendan Reilly 42nd Ward

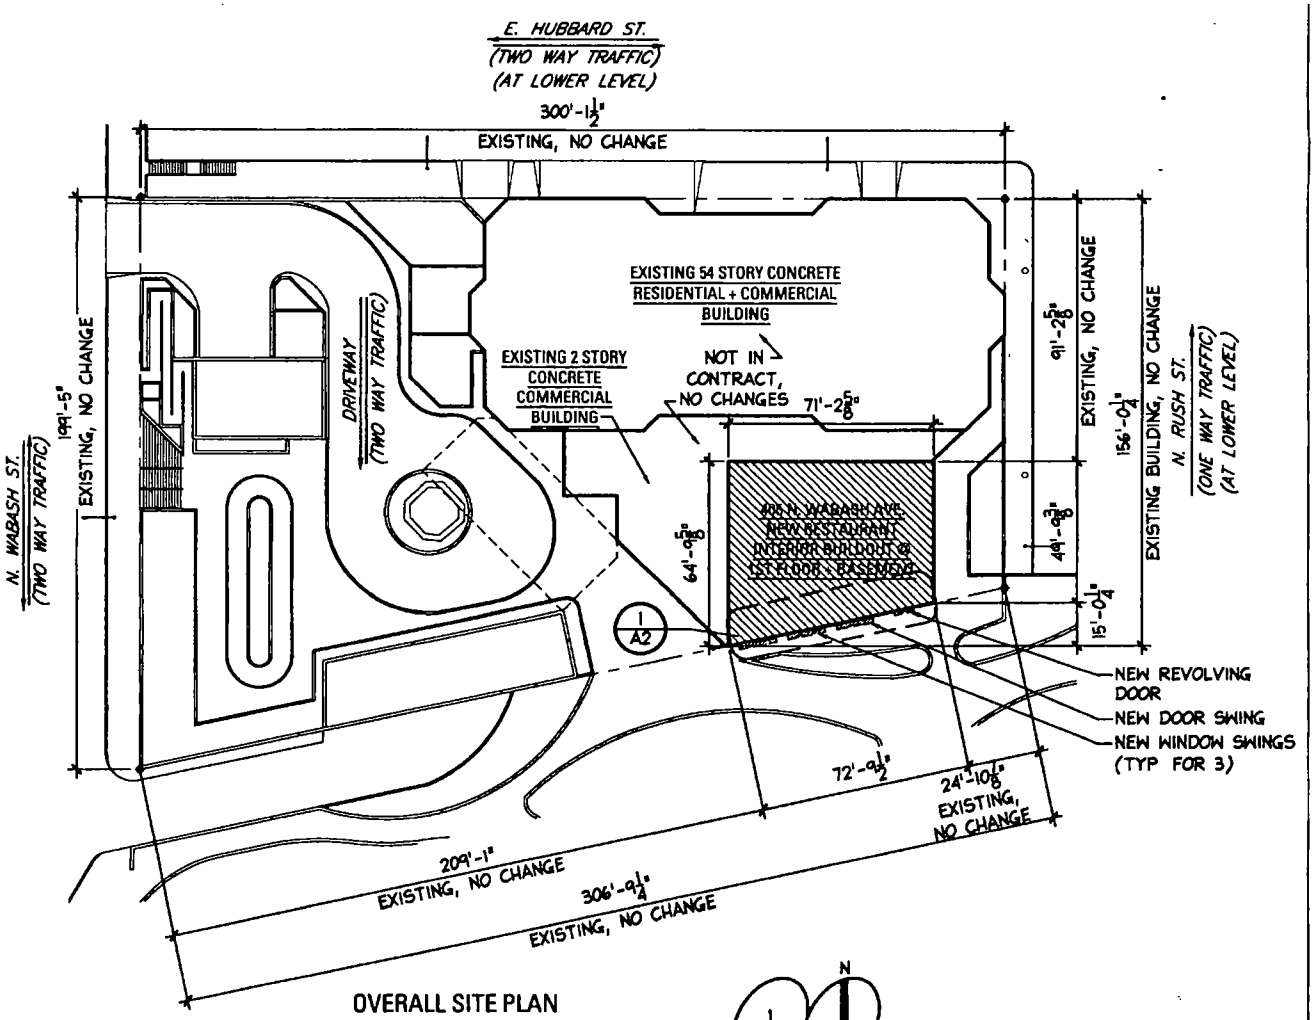

OVERALL SITE PLAN

1" = 50'-0"

jSa
jonathan SPLITT architects ltd.

4001 north ravenswood avenue
suite 601
chicago illinois 60613
773 883 1017 fax 773 883 3081

proj.# 1522
proj. MICHIGAN AVE ENTERPRISES LLC
BEACON TAVERN
INT BUILDOUT - NEW RESTAURANT
405 N WABASH AVE
CHICAGO, IL

description 9/21/15, ISSUED FOR REVIEW

City of Chicago

O2015-8182

Office of the City Clerk

Document Tracking Sheet

Meeting Date:	11/18/2015
Sponsor(s):	Reilly (42)
Type:	Ordinance
Title:	Grant(s) of privilege in public way for Beef and Brandy Restaurant
Committee(s) Assignment:	Committee on Transportation and Public Way

ORDINANCE
BEEF AND BRANDY RESTAURANT
Acct. No. 85286 - 1
Permit No. 1120566

Be It Ordained by the City Council of the City of Chicago:

SECTION 1. Permission and authority are hereby given and granted to BEEF AND BRANDY RESTAURANT, upon the terms and subject to the conditions of this ordinance to maintain and use, as now constructed, one (1) Vault(s) under the public right-of-way adjacent to its premises known as 127 S. State St..

Said Vault(s) at S. State Street measure(s):
One (1) at thirty (30) feet in length, and four (4) feet in width for a total of one hundred twenty (120) square feet.

The location of said privilege shall be as shown on prints kept on file with the Department of Business Affairs and Consumer Protection and the Office of the City Clerk.

Said privilege shall be constructed in accordance with plans and specifications approved by the Department of Transportation (Office of Underground Coordination).

This grant of privilege in the public way shall be subject to the provisions of Section 10-28-015 and all other required provisions of the Municipal Code of Chicago.

The grantee shall pay to the City of Chicago as compensation for the privilege #1120566 herein granted the sum of four hundred ($400.00) per annum in advance.


A 25% penalty will be added for payments received after due date.


The permit holder agrees to hold the City of Chicago harmless for any damage, relocation or replacement costs associated with damage, relocation or removal of private property caused by the City performing work in the public way.

Authority herein given and granted for a period of five (5) years from and after 09/12/2015.

Alderman _____

Brendan Reilly 42nd Ward

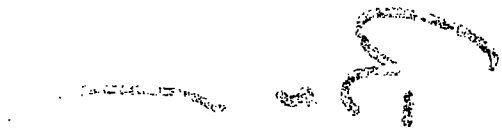

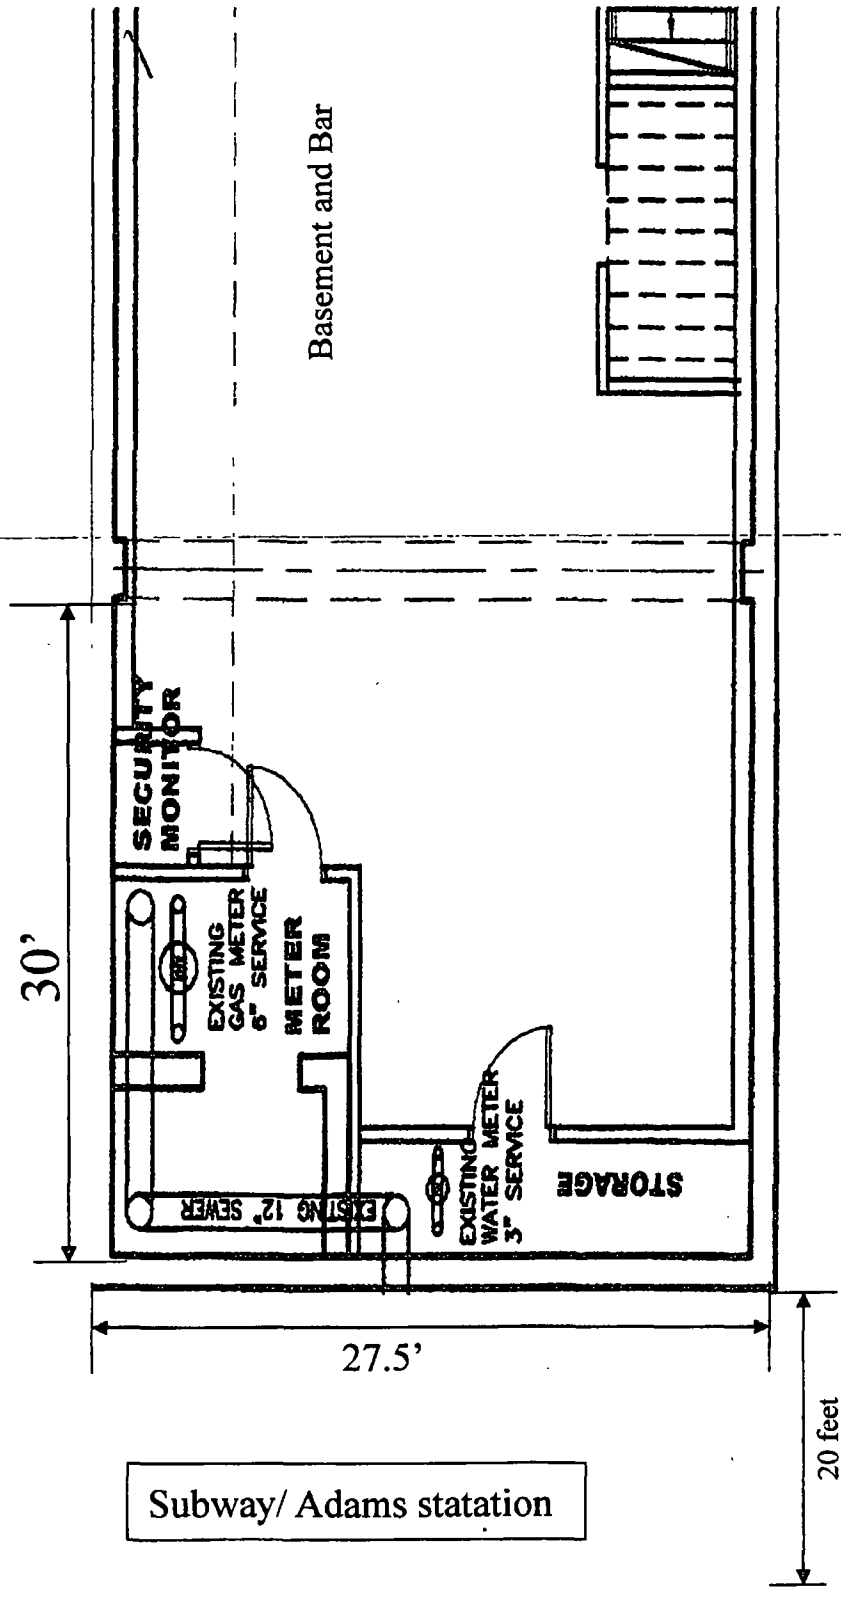

Subway/ Adams statation

State St.

City of Chicago

O2015-8183

Office of the City Clerk

Document Tracking Sheet

Meeting Date:	11/18/2015
Sponsor(s):	Reilly (42)
Type:	Ordinance
Title:	Grant(s) of privilege in public way for Center Nails & Spa
Committee(s) Assignment:	Committee on Transportation and Public Way

ORDINANCE
CENTER NAILS & SPA
Acct. No. 369060 - 1
Permit No. 1112537

Be It Ordained by the City Council of the City of Chicago:

SECTION 1. Permission and authority are hereby given and granted to CENTER NAILS & SPA, upon the terms and subject to the conditions of this ordinance to maintain and use one (1) sign(s) projecting over the public right-of-way attached to its premises known as 1 E. Erie St..

Said sign structure(s) measures as follows; along E Erie St:
One (1) at two (2) feet in length, two (2) feet in height and eleven (11) feet above grade level.

The location of said privilege shall be as shown on prints kept on file with the Department of Business Affairs and Consumer Protection and the Office of the City Clerk.

Said privilege shall be constructed in accordance with plans and specifications approved by the Department of Transportation (Division of Project Development) and Zoning Department - Signs.

This grant of privilege in the public way shall be subject to the provisions of Section 10-28-015 and all other required provisions of the Municipal Code of Chicago.

The grantee shall pay to the City of Chicago as compensation for the privilege #1112537 herein granted the sum of one hundred ($100.00) per annum in advance.


A 25% penalty will be added for payments received after due date.


The permit holder agrees to hold the City of Chicago harmless for any damage, relocation or replacement costs associated with damage, relocation or removal of private property caused by the City performing work in the public way.

Authority herein given and granted for a period of five (5) years from and after Date of Passage.

Alderman _____

Brendan Reilly 42nd Ward

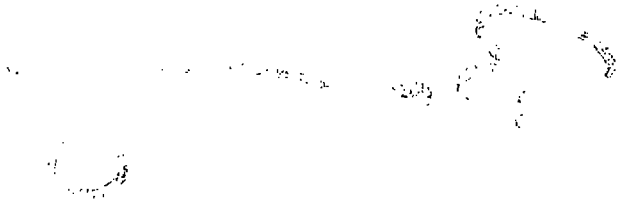

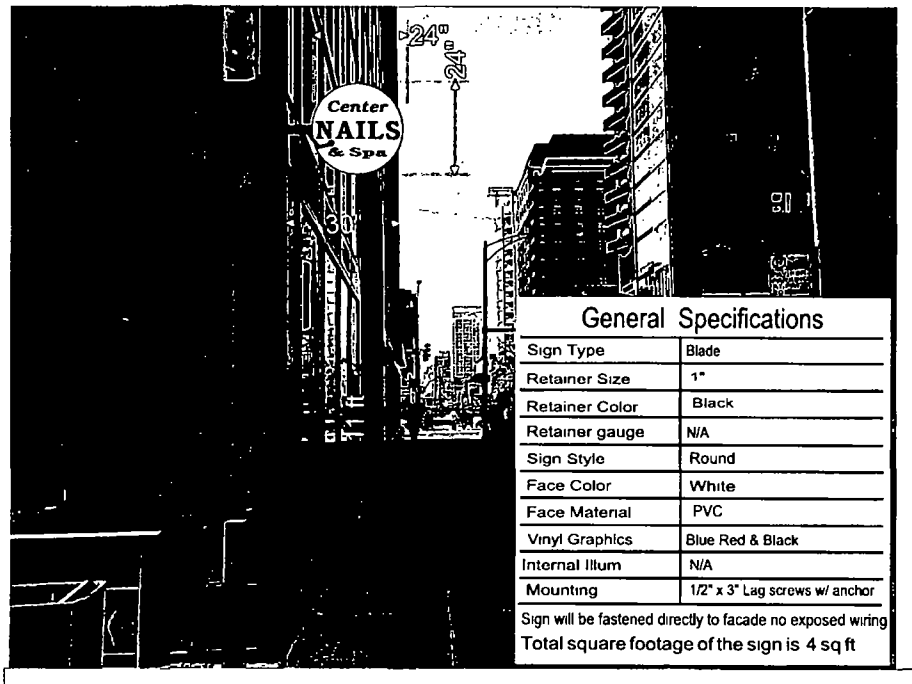


General Specifications

Sign Type	Blade
Retainer Size	1"
Retainer Color	Black
Retainer gauge	N/A
Sign Style	Round
Face Color	White
Face Material	PVC
Vinyl Graphics	Blue Red & Black
Internal Illum	N/A
Mounting	1/2" x 3" Lag screws w/ anchor

Sign will be fastened directly to facade no exposed wiring

Total square footage of the sign is 4 sq ft

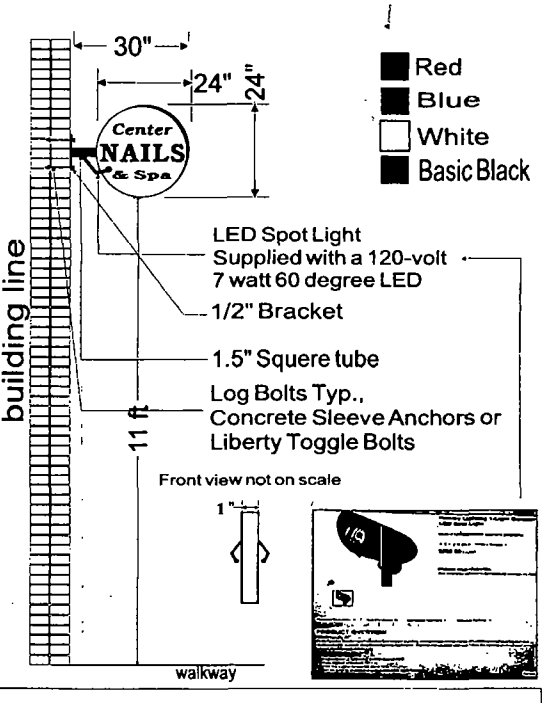

TRIANGLE SIGN & AWNING
1-888-263-6639
www.trianglesignandawning.com
sales@trianglesignandawning.com
6288 Oakton St Morton Grove, IL 60053

CUSTOMER: Center Nails & Spa
LOCATION: 1 E Erie St.
Chicago, IL
Design by: AS
Date 04/16/2014

Customer approval signature _____ Date _/_/2014

© by Triangle Sign & Awning
Proprietary and Confidential

This design is the original and unpublished work of Triangle Sign & Awning, Inc. and may not be reproduced, copied or exhibited in any fashion without the expressed written consent or authorized permission of the company. The rights to this design may be purchased

Special Note

Landlord approval signature _____ Date _/_/2014

City of Chicago

O2015-8187

Office of the City Clerk

Document Tracking Sheet

Meeting Date:	11/18/2015
Sponsor(s):	Reilly (42)
Type:	Ordinance
Title:	Grant(s) of privilege in public way for Chicago Theater
Committee(s) Assignment:	Committee on Transportation and Public Way

ORDINANCE
CHICAGO THEATER
Acct. No. 322760 - 1
Permit No. 1120589

Be It Ordained by the City Council of the City of Chicago:

SECTION 1. Permission and authority are hereby given and granted to CHICAGO THEATER, upon the terms and subject to the conditions of this ordinance to maintain and use, as now constructed, one (1) Marquee(s) projecting over the public right-of-way adjacent to its premises known as 175 N. State St..

Said Marquee(s) at N. State St. measure(s):
One (1) at sixty (60) feet in length, and twenty-four point eight three (24.83) feet in width for a total of one thousand four hundred eighty-nine point eight (1489.8) square feet.

The location of said privilege shall be as shown on prints kept on file with the Department of Business Affairs and Consumer Protection and the Office of the City Clerk.

Said privilege shall be constructed in accordance with plans and specifications approved by the Zoning Department - Signs.

This grant of privilege in the public way shall be subject to the provisions of Section 10-28-015 and all other required provisions of the Municipal Code of Chicago.

The grantee shall pay to the City of Chicago as compensation for the privilege #1120589 herein granted the sum of eighty-five ($85.00) per annum in advance.

A 25% penalty will be added for payments received after due date.

The permit holder agrees to hold the City of Chicago harmless for any damage, relocation or replacement costs associated with damage, relocation or removal of private property caused by the City performing work in the public way.

Authority herein given and granted for a period of five (5) years from and after 10/30/2015.


Alderman _____

Brendan Reilly 42nd Ward

Vertical sign was installed on the building when it opened in October, 1921.

Height from Grade:	34'
Overall height of sign:	75' 7 ¾"
Width over Grade:	12' – 18'
Depth over Grade:	3' 3"

Sign extends 22' over Grade from Building line

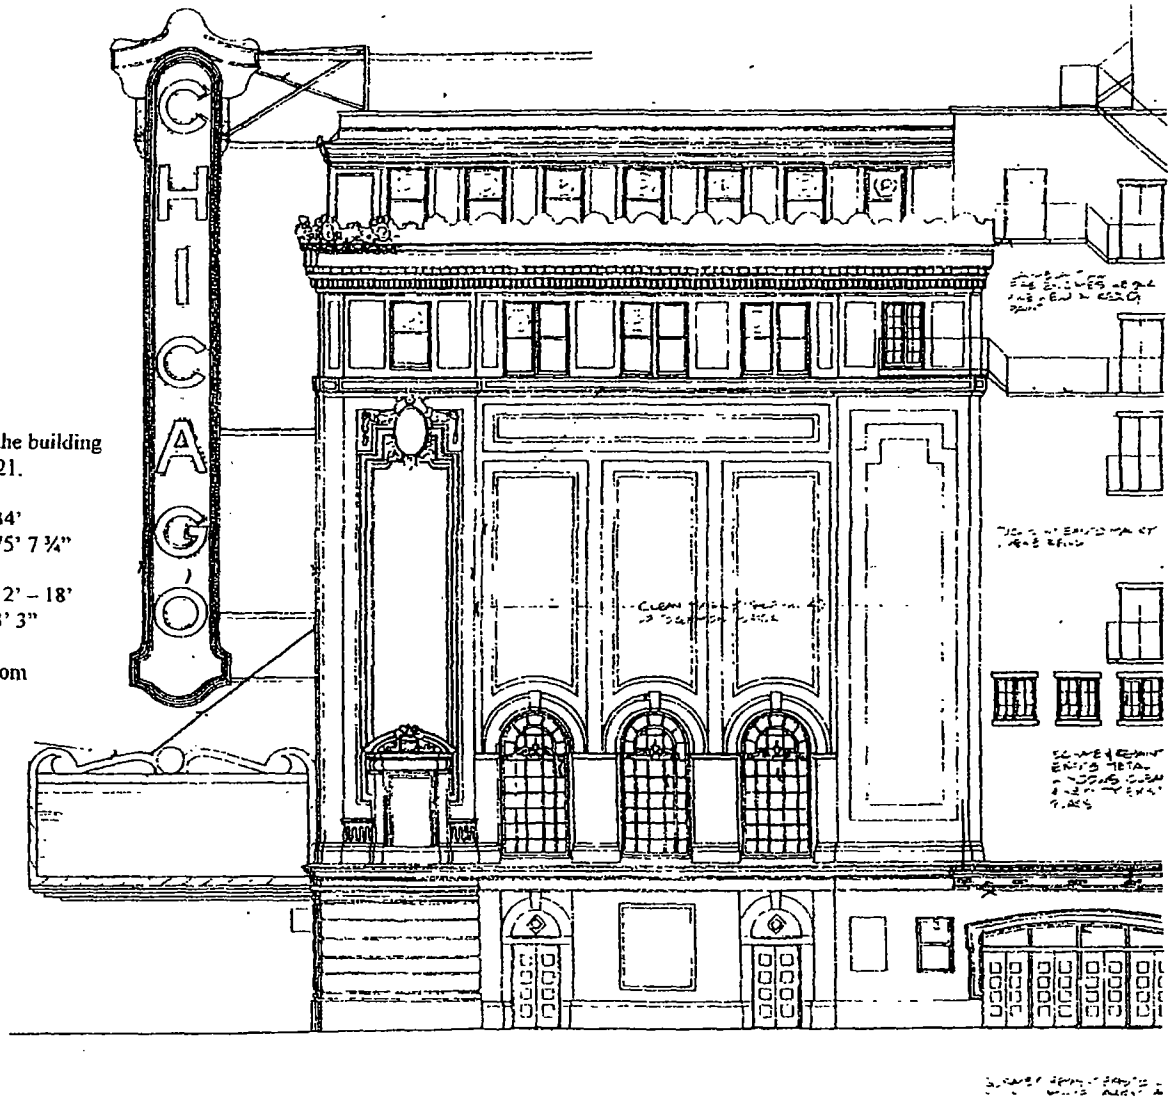

City of Chicago

O2015-8188

Office of the City Clerk

Document Tracking Sheet

Meeting Date:	11/18/2015
Sponsor(s):	Reilly (42)
Type:	Ordinance
Title:	Grant(s) of privilege in public way for Friedman Properties Ltd.
Committee(s) Assignment:	Committee on Transportation and Public Way

ORDINANCE
FRIEDMAN PROPERTIES LTD.
Acct. No. 69264 - 5
Permit No. 1120609

Be It Ordained by the City Council of the City of Chicago:

SECTION 1. Permission and authority are hereby given and granted to FRIEDMAN PROPERTIES LTD., upon the terms and subject to the conditions of this ordinance to maintain and use, as now constructed, four (4) Bay Window(s) projecting over the public right-of-way adjacent to its premises known as 512 N. Clark St..

Said Bay Window(s) at N. Clark Street measure(s):
Three (3) at twelve point seven five (12.75) feet in length, and three point zero eight (3.08) feet in width for a total of one hundred seventeen point eight one (117.81) square feet.

Said Bay Window(s) at W. Grand Ave. measure(s):
One (1) at eleven point four two (11.42) feet in length, and three point two five (3.25) feet in width for a total of thirty-seven point one two (37.12) square feet.

The location of said privilege shall be as shown on prints kept on file with the Department of Business Affairs and Consumer Protection and the Office of the City Clerk.

Said privilege shall be constructed in accordance with plans and specifications approved by the Department of Transportation (Division of Project Development).

This grant of privilege in the public way shall be subject to the provisions of Section 10-28-015 and all other required provisions of the Municipal Code of Chicago.

The grantee shall pay to the City of Chicago as compensation for the privilege #1120609 herein granted the sum of three hundred ($300.00) per annum in advance.

A 25% penalty will be added for payments received after due date.


The permit holder agrees to hold the City of Chicago harmless for any damage, relocation or replacement costs associated with damage, relocation or removal of private property caused by the City performing work in the public way.

Authority herein given and granted for a period of five (5) years from and after 10/25/2015.

Alderman _____

Brendan Reilly 42nd Ward



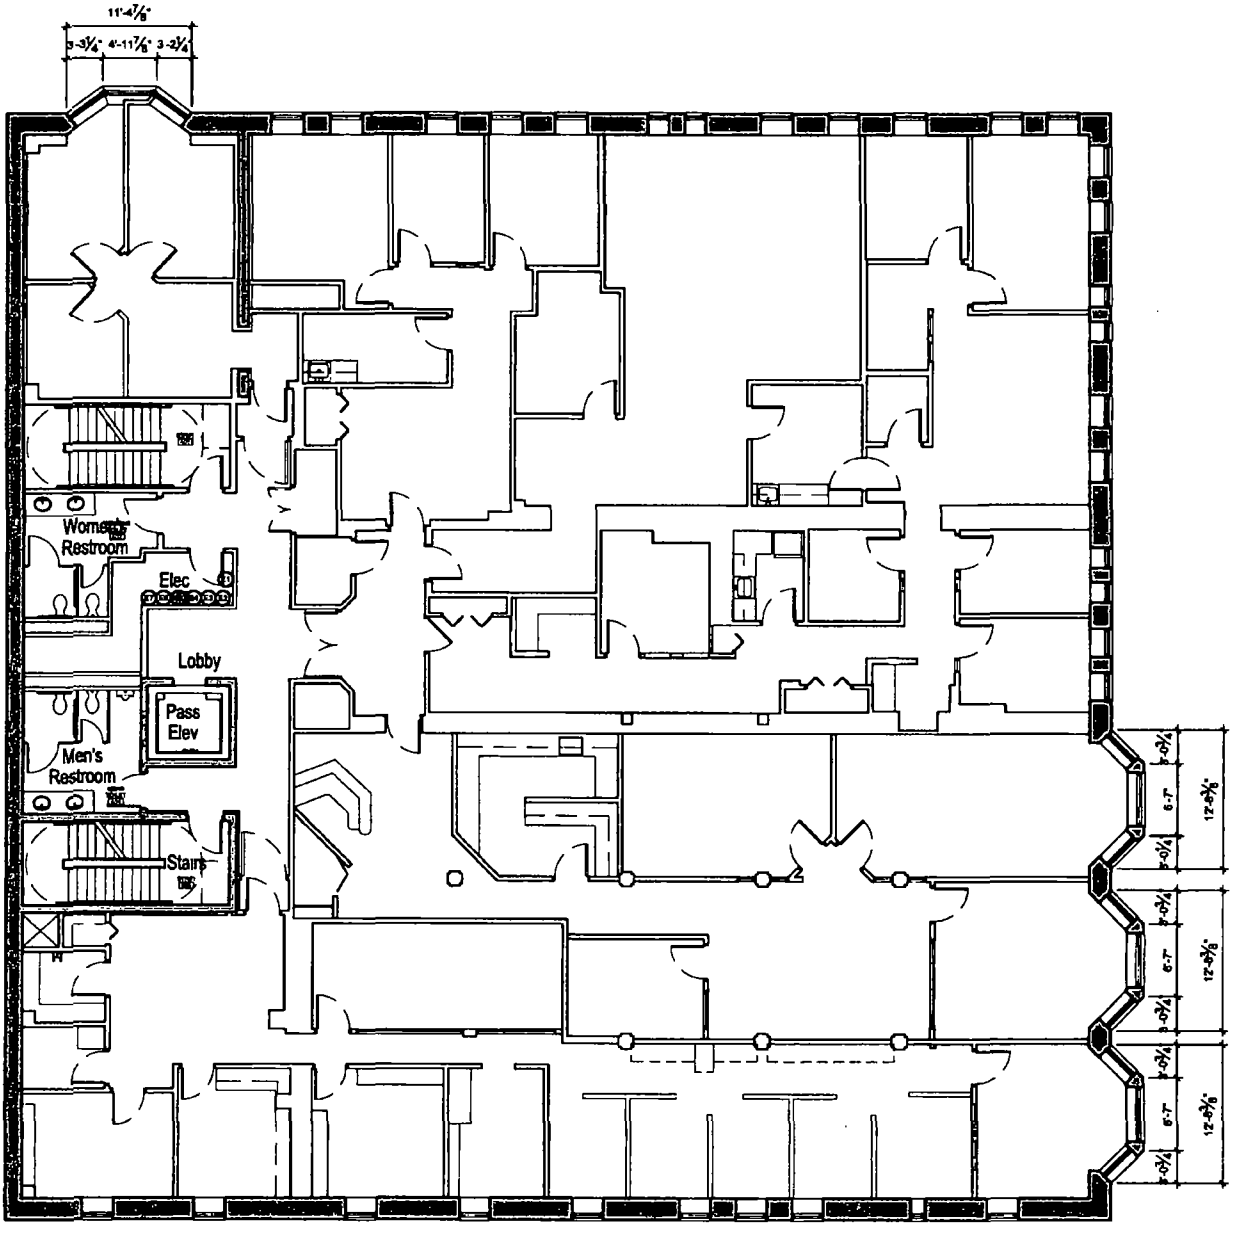

0 4 8 16

Note Subject premises is unshaded

FRIEDMAN PROPERTIES
350 North Clark Street Suite 400 Chicago IL 60654
Phone (312) 644-1100 Facsimile (312) 644-2898
friedmanproperties.com

101 W Grand
Fourth Floor Bay Windows

All furniture (including workstations) shown is for illustrative purposes only

Plans are for preliminary design purposes Friedman Properties, Ltd advises field verification of existing conditions and dimensions prior to use

03/25/2015

City of Chicago

O2015-8196

Office of the City Clerk

Document Tracking Sheet

Meeting Date:	11/18/2015
Sponsor(s):	Reilly (42)
Type:	Ordinance
Title:	Grant(s) of privilege in public way for Foot Locker Specialty, Inc.
Committee(s) Assignment:	Committee on Transportation and Public Way

ORDINANCE
FOOT LOCKER SPECIALTY, INC
Acct. No. 4535 - 72
Permit No. 1119620

Be It Ordained by the City Council of the City of Chicago:

SECTION 1. Permission and authority are hereby given and granted to FOOT LOCKER SPECIALTY, INC, upon the terms and subject to the conditions of this ordinance to maintain and use one (1) sign(s) projecting over the public right-of-way attached to its premises known as 213 S. State St..

Said sign structure(s) measures as follows; along S. State Street:
One (1) at twenty-two point five eight (22.58) feet in length, three (3) feet in height and thirteen point five (13.5) feet above grade level.

The location of said privilege shall be as shown on prints kept on file with the Department of Business Affairs and Consumer Protection and the Office of the City Clerk.

Said privilege shall be constructed in accordance with plans and specifications approved by the Department of Transportation (Division of Project Development) and Zoning Department - Signs.

This grant of privilege in the public way shall be subject to the provisions of Section 10-28-015 and all other required provisions of the Municipal Code of Chicago.

The grantee shall pay to the City of Chicago as compensation for the privilege #1119620 herein granted the sum of three hundred ($300.00) per annum in advance.

A 25% penalty will be added for payments received after due date.


The permit holder agrees to hold the City of Chicago harmless for any damage, relocation or replacement costs associated with damage, relocation or removal of private property caused by the City performing work in the public way.

Authority herein given and granted for a period of five (5) years from and after Date of Passage.

Alderman _____

Brendan Reilly 42nd Ward



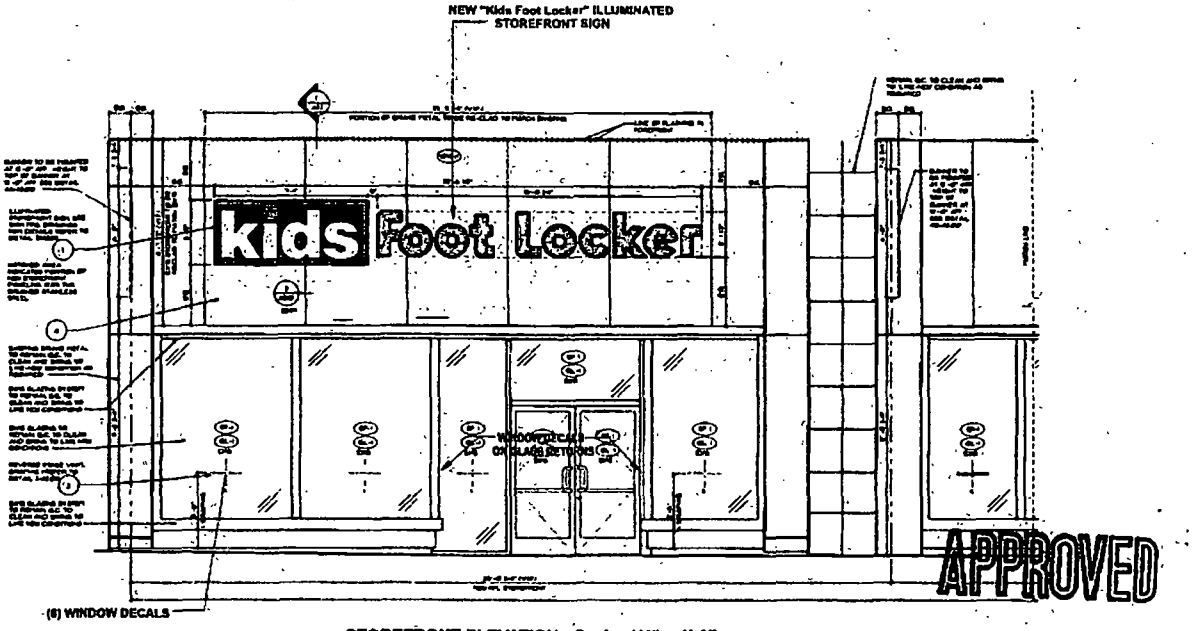

STOREFRONT ELEVATION - Scale: 1/4" = 1'-0"

6/19/12

DPJ SIGNS 245 East Irvington Ave, Runnemede, NJ 08078 PH: 732-499-8000	Salesperson: BD Designer: RR Drawing: 1 of 5	Issue Date: 6-17-2012 Revision Details:	Customer Approval Date: Landlord Approval Date: Production Approval Date:	Client: kids foot locker File Name: KFL-FZ-45459-Chicago, IL	Project Location: STORE# 45459 210 & 220 Booth Bend Road Chicago, IL 60061	Govt. Stamp:

City of Chicago

O2015-8198

Office of the City Clerk

Document Tracking Sheet

Meeting Date:	11/18/2015
Sponsor(s):	Reilly (42)
Type:	Ordinance
Title:	Grant(s) of privilege in public way for Lakeshore East Master Assn.
Committee(s) Assignment:	Committee on Transportation and Public Way

ORDINANCE
LAKESHORE EAST MASTER ASSOCIATION
Acct. No. 295194 - 2
Permit No. 1120594

Be It Ordained by the City Council of the City of Chicago:

SECTION 1. Permission and authority are hereby given and granted to LAKESHORE EAST MASTER ASSOCIATION, upon the terms and subject to the conditions of this ordinance to maintain and use, as now constructed, one (1) Architectural Roof Overhang(s) projecting over the public right-of-way adjacent to its premises known as 321 E. Wacker Dr..

Said Roof Overhang(s) at E. WACKER DR measure(s):
One (1) at seventy-one point eight (71.8) feet in length, and twelve (12) feet in width for a total of eight hundred sixty-one point six (861.6) square feet. Existing architectural roof overhang is approximately thirty (30) feet above the intermediate East Wacker Drive, north of the property line.

The location of said privilege shall be as shown on prints kept on file with the Department of Business Affairs and Consumer Protection and the Office of the City Clerk.

Said privilege shall be constructed in accordance with plans and specifications approved by the Department of Planning and Development and Department of Transportation (Division of Project Development).

This grant of privilege in the public way shall be subject to the provisions of Section 10-28-015 and all other required provisions of the Municipal Code of Chicago.

The grantee shall pay to the City of Chicago as compensation for the privilege #1120594 herein granted the sum of one thousand one hundred thirty ($1,130.00) per annum in advance.


A 25% penalty will be added for payments received after due date.

The permit holder agrees to hold the City of Chicago harmless for any damage, relocation or replacement costs associated with damage, relocation or removal of private property caused by the City performing work in the public way.

Authority herein given and granted for a period of five (5) years from and after 11/01/2015.

Alderman _____

Brendan Reilly 42nd Ward

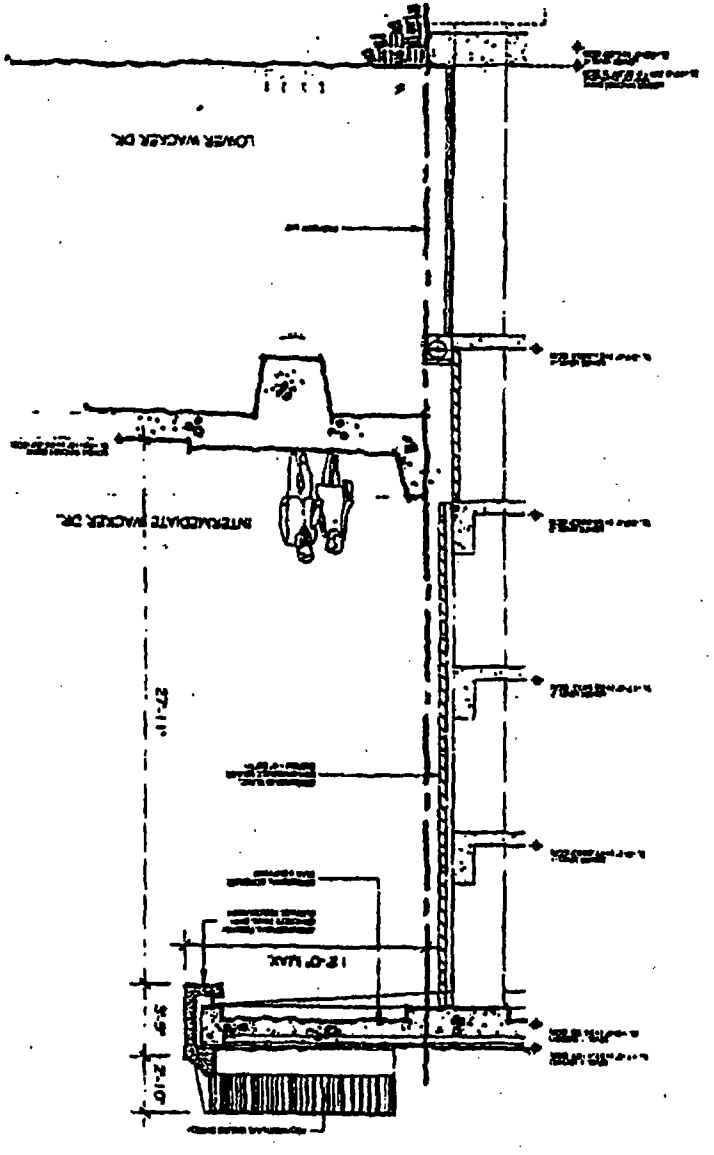
LOWER WACKER DR.
INTERMEDIATE WACKER DR.

City of Chicago

O2015-8210

Office of the City Clerk

Document Tracking Sheet

Meeting Date:	11/18/2015
Sponsor(s):	Reilly (42)
Type:	Ordinance
Title:	Grant(s) of privilege in public way for Footaction No. 57217 - banners - Privilege No. 1120267
Committee(s) Assignment:	Committee on Transportation and Public Way

ORDINANCE
FOOTACTION #57217
Acct. No. 4535 - 74
Permit No. 1120267

Be It Ordained by the City Council of the City of Chicago:

SECTION 1. Permission and authority are hereby given and granted to FOOTACTION #57217, upon the terms and subject to the conditions of this ordinance to construct, install, maintain and use two (2) Banner(s) projecting over the public right-of-way adjacent to its premises known as 32 S. State St..

Said Banner(s) at S STATE ST measure(s):
Two (2) at one (1) foot in length, and five point two five (5.25) feet in width for a total of ten point five (10.5) square feet.

The location of said privilege shall be as shown on prints kept on file with the Department of Business Affairs and Consumer Protection and the Office of the City Clerk.

Said privilege shall be constructed in accordance with plans and specifications approved by the Zoning Department - Signs.

This grant of privilege in the public way shall be subject to the provisions of Section 10-28-015 and all other required provisions of the Municipal Code of Chicago.

The grantee shall pay to the City of Chicago as compensation for the privilege #1120267 herein granted the sum of one hundred fifty ($150.00) per annum in advance.

A 25% penalty will be added for payments received after due date.

The permit holder agrees to hold the City of Chicago harmless for any damage, relocation or replacement costs associated with damage, relocation or removal of private property caused by the City performing work in the public way.


Authority herein given and granted for a period of five (5) years from and after Date of Passage.


Alderman _____

Brendan Reilly 42nd Ward



32 S. State Street

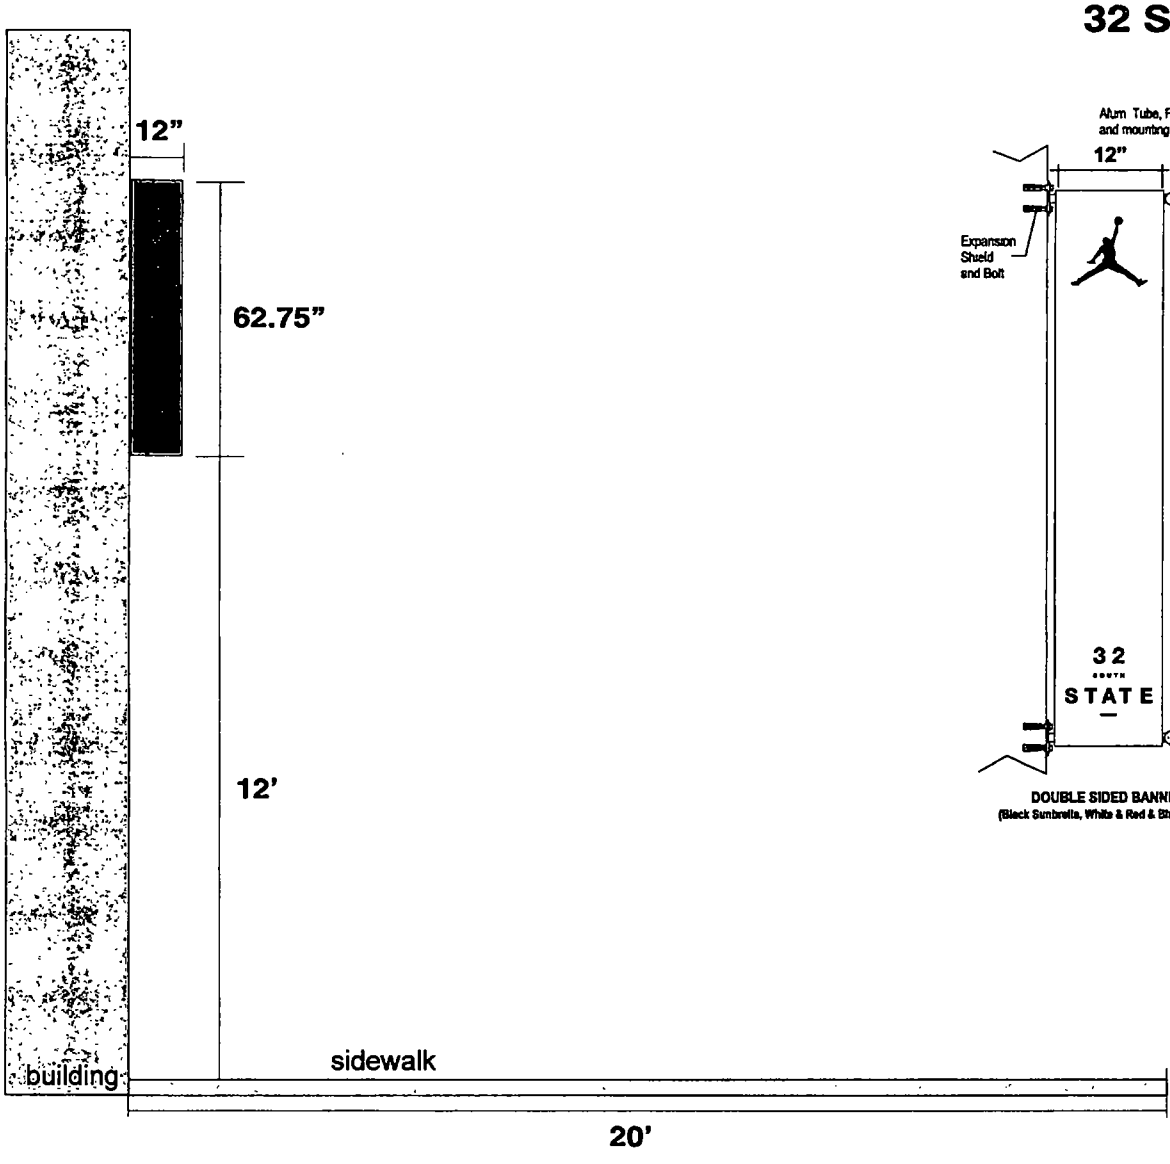

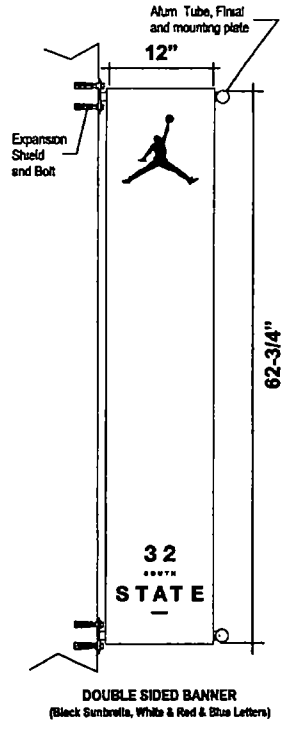

DOUBLE SIDED BANNER
(Black Sunbrella, White & Red & Blue Letters)

City of Chicago

O2015-8214

Office of the City Clerk

Document Tracking Sheet

Meeting Date:	11/18/2015
Sponsor(s):	Reilly (42)
Type:	Ordinance
Title:	Grant(s) of privilege in public way for Footaction No. 57217 - sign - Privilege No. 1120268
Committee(s) Assignment:	Committee on Transportation and Public Way

ORDINANCE
FOOTACTION #57217
Acct. No. 4535 - 74
Permit No. 1120268

Be It Ordained by the City Council of the City of Chicago:

SECTION 1. Permission and authority are hereby given and granted to FOOTACTION #57217, upon the terms and subject to the conditions of this ordinance to maintain and use one (1) sign(s) projecting over the public right-of-way attached to its premises known as 32 S. State St..

Said sign structure(s) measures as follows; along S STATE ST:
One (1) at five point four two (5.42) feet in length, five (5) feet in height and thirteen point eight three (13.83) feet above grade level.

The location of said privilege shall be as shown on prints kept on file with the Department of Business Affairs and Consumer Protection and the Office of the City Clerk.

Said privilege shall be constructed in accordance with plans and specifications approved by the Department of Transportation (Division of Project Development) and Zoning Department - Signs.

This grant of privilege in the public way shall be subject to the provisions of Section 10-28-015 and all other required provisions of the Municipal Code of Chicago.

The grantee shall pay to the City of Chicago as compensation for the privilege #1120268 herein granted the sum of three hundred ($300.00) per annum in advance.


A 25% penalty will be added for payments received after due date.


The permit holder agrees to hold the City of Chicago harmless for any damage, relocation or replacement costs associated with damage, relocation or removal of private property caused by the City performing work in the public way.

Authority herein given and granted for a period of five (5) years from and after Date of Passage.


Alderman _____

Brendan Reilly 42nd Ward

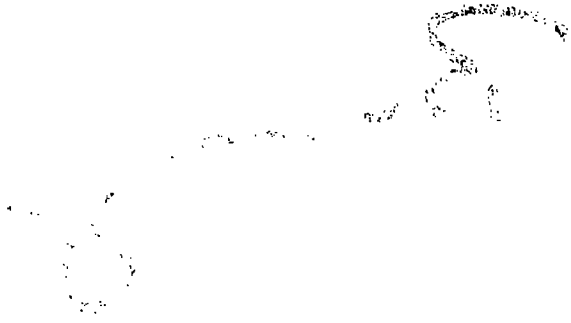


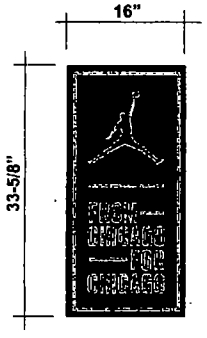

SIGN PLAQUE - Scale: 1" = 1'-0"

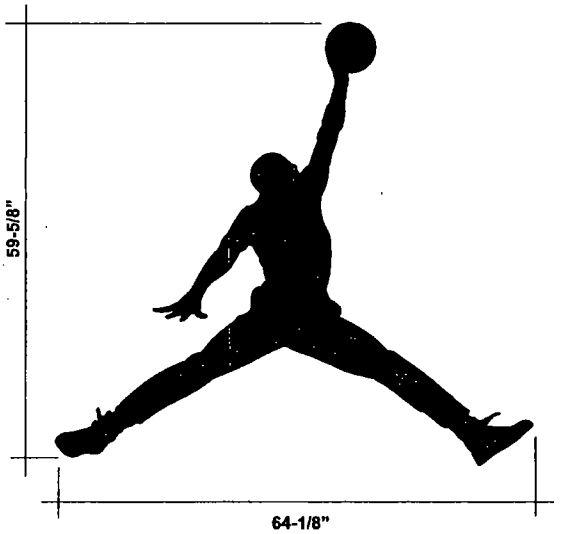

STOREFRONT SIGN - Scale: 1" = 1'-0"

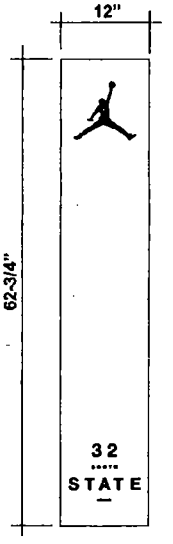

DOUBLE-SIDED FABRIC FLAGS
Scale. 1" = 1'-0"

DPJ SIGNS 245 East Inman Ave Rahway, NJ 07065 PH 732-499-8600	Salesperson: DD	Issue Date: 8-13-2015	Customer Approval Date:	Client: FLIGHT23	Project Location: STORE# 57217 South State Street 26-28 32-34 State Street Chicago, IL 60603
	Designer: RR	Revision Date(s):	Landlord Approval Date:		
	Drawing#: 2 of 2		Production Approval Date:	File Name: FA-FT23-57217-Chicago, IL	Seal / Stamp

City of Chicago

O2015-8219

Office of the City Clerk

Document Tracking Sheet

Meeting Date:	11/18/2015
Sponsor(s):	Reilly (42)
Type:	Ordinance
Title:	Grant(s) of privilege in public way for Footaction No. 57217 - sign - Privilege No. 1120269
Committee(s) Assignment:	Committee on Transportation and Public Way

ORDINANCE
FOOTACTION #57217
Acct. No. 4535 - 74
Permit No. 1120269

Be It Ordained by the City Council of the City of Chicago:

SECTION 1. Permission and authority are hereby given and granted to FOOTACTION #57217, upon the terms and subject to the conditions of this ordinance to maintain and use one (1) sign(s) projecting over the public right-of-way attached to its premises known as 32 S. State St..

Said sign structure(s) measures as follows; along S STATE ST:
One (1) at one point three four (1.34) feet in length, two point eight four (2.84) feet in height and four point five (4.5) feet above grade level.

The location of said privilege shall be as shown on prints kept on file with the Department of Business Affairs and Consumer Protection and the Office of the City Clerk.

Said privilege shall be constructed in accordance with plans and specifications approved by the Department of Transportation (Division of Project Development) and Zoning Department - Signs.

This grant of privilege in the public way shall be subject to the provisions of Section 10-28-015 and all other required provisions of the Municipal Code of Chicago.

The grantee shall pay to the City of Chicago as compensation for the privilege #1120269 herein granted the sum of one hundred ($100.00) per annum in advance.


A 25% penalty will be added for payments received after due date.


The permit holder agrees to hold the City of Chicago harmless for any damage, relocation or replacement costs associated with damage, relocation or removal of private property caused by the City performing work in the public way.

Authority herein given and granted for a period of five (5) years from and after Date of Passage.


Alderman _____

Brendan Reilly 42nd Ward

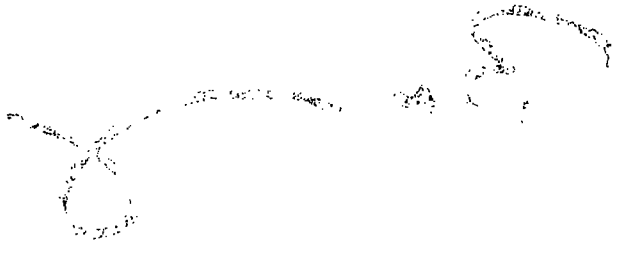


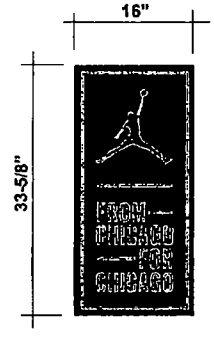

SIGN PLAQUE - Scale: 1" = 1'-0"

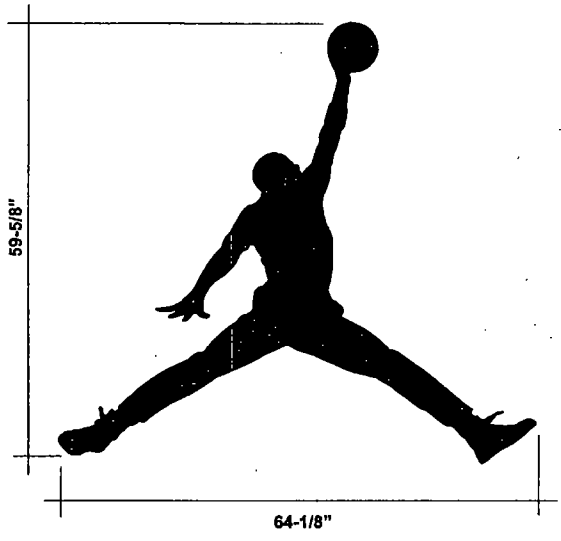

STOREFRONT SIGN - Scale: 1" = 1'-0"

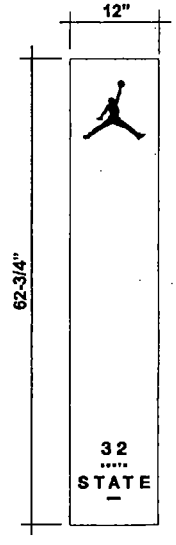

DOUBLE-SIDED FABRIC FLAGS
Scale 1" = 1'-0"

DPJ SIGNS 245 East Inman Ave Rahway, NJ 07065 Ph 732-499-8600	Salesperson: DD	Issue Date: 8-13-2015	Customer Approval Date:	Client: FLIGHT 23 by FOOTACTION	Project Location: STORE# 57217 South State Street 26-28 32-34 State Street Chicago, IL 60603	Seal / Stamp
	Designer: RR	Revision Date(s):	Landlord Approval Date:			
	Drawing: 2 of 2		Production Approval Date:	File Name: FA-FT23-57217-Chicago, IL		

City of Chicago

O2015-8224

Office of the City Clerk

Document Tracking Sheet

Meeting Date:	11/18/2015
Sponsor(s):	Reilly (42)
Type:	Ordinance
Title:	Grant(s) of privilege in public way for Northwestern Memorial Hospital - conduits
Committee(s) Assignment:	Committee on Transportation and Public Way

ORDINANCE
NORTHWESTERN MEMORIAL HOSPITAL
Acct. No. 69273 - 11
Permit No. 1120660

Be It Ordained by the City Council of the City of Chicago:

SECTION 1. Permission and authority are hereby given and granted to NORTHWESTERN MEMORIAL HOSPITAL, upon the terms and subject to the conditions of this ordinance to maintain and use, as now constructed, two (2) Conduit(s) under the public right-of-way adjacent to its premises known as 441 E. Ontario St..

Said Conduit(s) at E. Ontario measure(s):
One (1) at one hundred eight (108) feet in length, and one (1) foot in width for a total of one hundred eight (108) square feet.

Said Conduit(s) at E. Ohio measure(s):
One (1) at fifty-eight (58) feet in length, and one (1) foot in width for a total of fifty-eight (58) square feet.

The location of said privilege shall be as shown on prints kept on file with the Department of Business Affairs and Consumer Protection and the Office of the City Clerk.

Said privilege shall be constructed in accordance with plans and specifications approved by the Department of Transportation (Division of Project Development) and Department of Transportation (Office of Underground Coordination).

This grant of privilege in the public way shall be subject to the provisions of Section 10-28-015 and all other required provisions of the Municipal Code of Chicago.

The grantee shall pay to the City of Chicago as compensation for the privilege #1120660 herein granted the sum of nine hundred ninety-six ($996.00) per annum in advance.


A 25% penalty will be added for payments received after due date.

The permit holder agrees to hold the City of Chicago harmless for any damage, relocation or replacement costs associated with damage, relocation or removal of private property caused by the City performing work in the public way.

Authority herein given and granted for a period of five (5) years from and after 11/10/2015.

Alderman _____

Brendan Reilly 42nd Ward

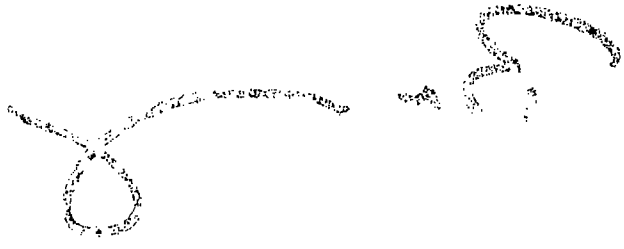


EAST ONTARIO

UNDERGROUND CONDUIT SERVING EMERGENCY ASSIST STATION

N.

GROUND FLOOR PLAN
441 E. ONTARIO
CONDUIT
PWK # 10934457

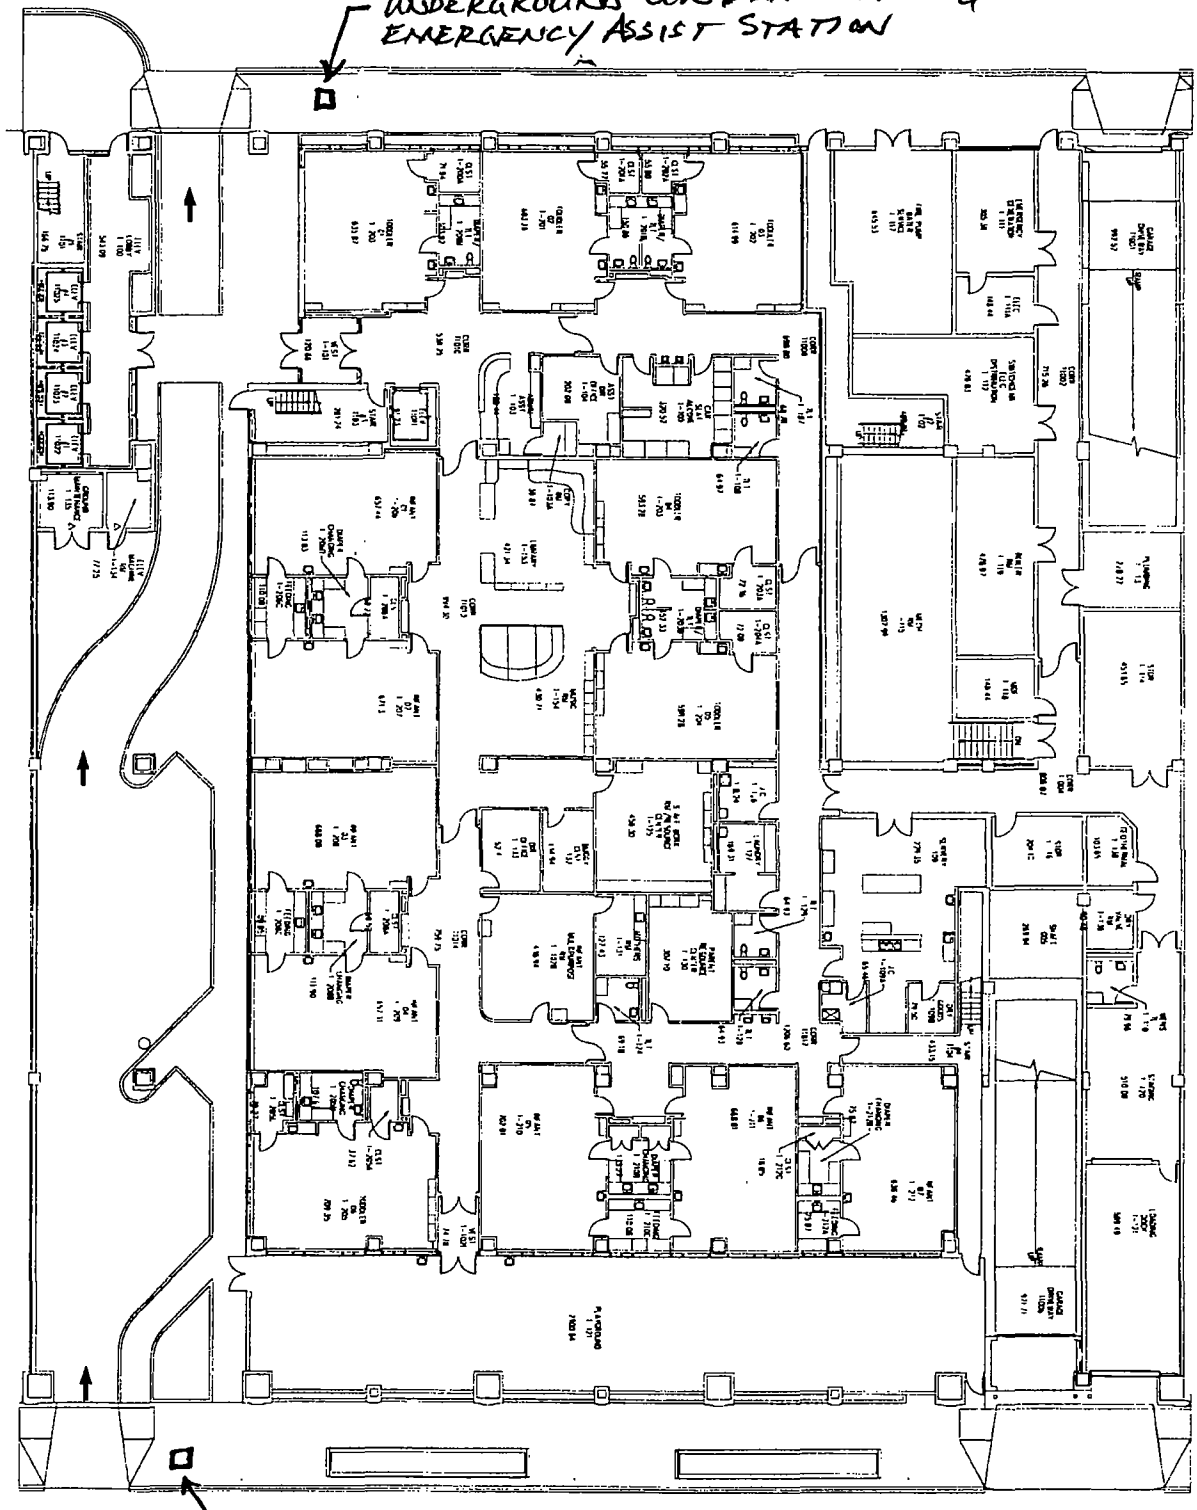

UNDERGROUND CONDUIT SERVING EMERGENCY ASSIST STATION.

EAST OHIO

	NORTHWESTERN MEMORIAL HOSPITAL
BUILDING NAME	EARLY CHILDHOOD EDUCATION CENTER
FLOOR	FIRST FLOOR
LAST REVISED	06/22/2012

City of Chicago

O2015-8228

Office of the City Clerk

Document Tracking Sheet

Meeting Date:	11/18/2015
Sponsor(s):	Reilly (42)
Type:	Ordinance
Title:	Grant(s) of privilege in public way for Northwestern Memorial Hospital - valve basins
Committee(s) Assignment:	Committee on Transportation and Public Way

ORDINANCE
NORTHWESTERN MEMORIAL HOSPITAL
Acct. No. 69273 - 11
Permit No. 1120656

Be It Ordained by the City Council of the City of Chicago:

SECTION 1. Permission and authority are hereby given and granted to NORTHWESTERN MEMORIAL HOSPITAL, upon the terms and subject to the conditions of this ordinance to maintain and use, as now constructed, three (3) Valve Basin(s) under the public right-of-way adjacent to its premises known as 441 E. Ontario St..

Said Valve Basin(s) at E. Ontario Street measure(s):
Three (3) at one (1) foot in length, and four (4) feet in width for a total of twelve (12) square feet.

The location of said privilege shall be as shown on prints kept on file with the Department of Business Affairs and Consumer Protection and the Office of the City Clerk.

Said privilege shall be constructed in accordance with plans and specifications approved by the Department of Transportation (Office of Underground Coordination) and Department of Water Management.

This grant of privilege in the public way shall be subject to the provisions of Section 10-28-015 and all other required provisions of the Municipal Code of Chicago.

The grantee shall pay to the City of Chicago as compensation for the privilege #1120656 herein granted the sum of one thousand two hundred ($1,200.00) per annum in advance.


A 25% penalty will be added for payments received after due date.


The permit holder agrees to hold the City of Chicago harmless for any damage, relocation or replacement costs associated with damage, relocation or removal of private property caused by the City performing work in the public way.

Authority herein given and granted for a period of five (5) years from and after 11/10/2015.

Alderman _____

Brendan Reilly 42nd Ward

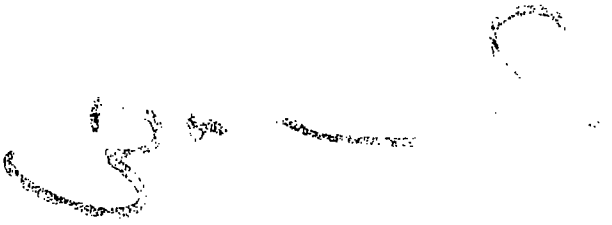

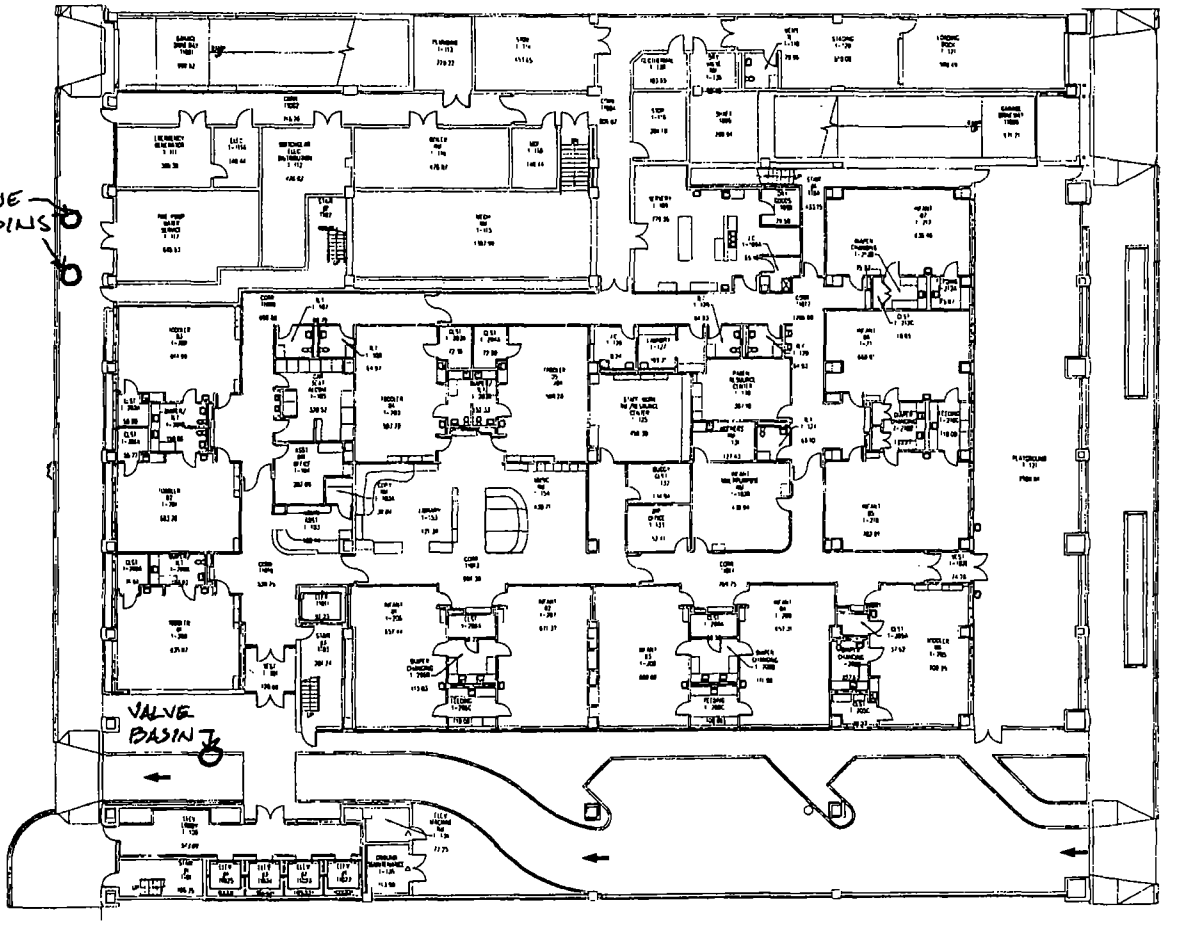

E. ONTARIO (PRIVATE)

GROUND FLOOR PLAN
N. 441 E. ONTARIO
3 VALVE BASINS
PWL # 1093462

NORTHWESTERN MEMORIAL HOSPITAL	
BUILDING NAME	EARLY CHILDHOOD EDUCATION CENTER
FLOOR	FIRST FLOOR
LAST REVISED	08/27/2013

City of Chicago

O2015-8233

Office of the City Clerk

Document Tracking Sheet

Meeting Date:	11/18/2015
Sponsor(s):	Reilly (42)
Type:	Ordinance
Title:	Grant(s) of privilege in public way for Northwestern University
Committee(s) Assignment:	Committee on Transportation and Public Way

ORDINANCE
Northwestern University
Acct. No. 69296 - 3
Permit No. 1120535

Be It Ordained by the City Council of the City of Chicago:

SECTION 1. Permission and authority are hereby given and granted to Northwestern University, upon the terms and subject to the conditions of this ordinance to construct, install, maintain and use sixteen (16) Pile Caps(s) under the public right-of-way adjacent to its premises known as 303 E. Superior St..

Said Pile Caps(s) at E. HURON STREET measure(s):
Sixteen (16) at point five (.5) feet in length, and point five (.5) feet in width for a total of four (4) square feet. Said pile caps shall be approximately one hundred (100) feet below grade level.

The location of said privilege shall be as shown on prints kept on file with the Department of Business Affairs and Consumer Protection and the Office of the City Clerk.

Said privilege shall be constructed in accordance with plans and specifications approved by the Department of Transportation (Office of Underground Coordination).

This grant of privilege in the public way shall be subject to the provisions of Section 10-28-015 and all other required provisions of the Municipal Code of Chicago.

The grantee shall pay to the City of Chicago as compensation for the privilege #1120535 herein granted the sum of four hundred ($400.00) per annum in advance.


A 25% penalty will be added for payments received after due date.

The permit holder agrees to hold the City of Chicago harmless for any damage, relocation or replacement costs associated with damage, relocation or removal of private property caused by the City performing work in the public way.

Authority herein given and granted for a period of five (5) years from and after Date of Passage.

Alderman _____

Brendan Reilly 42nd Ward

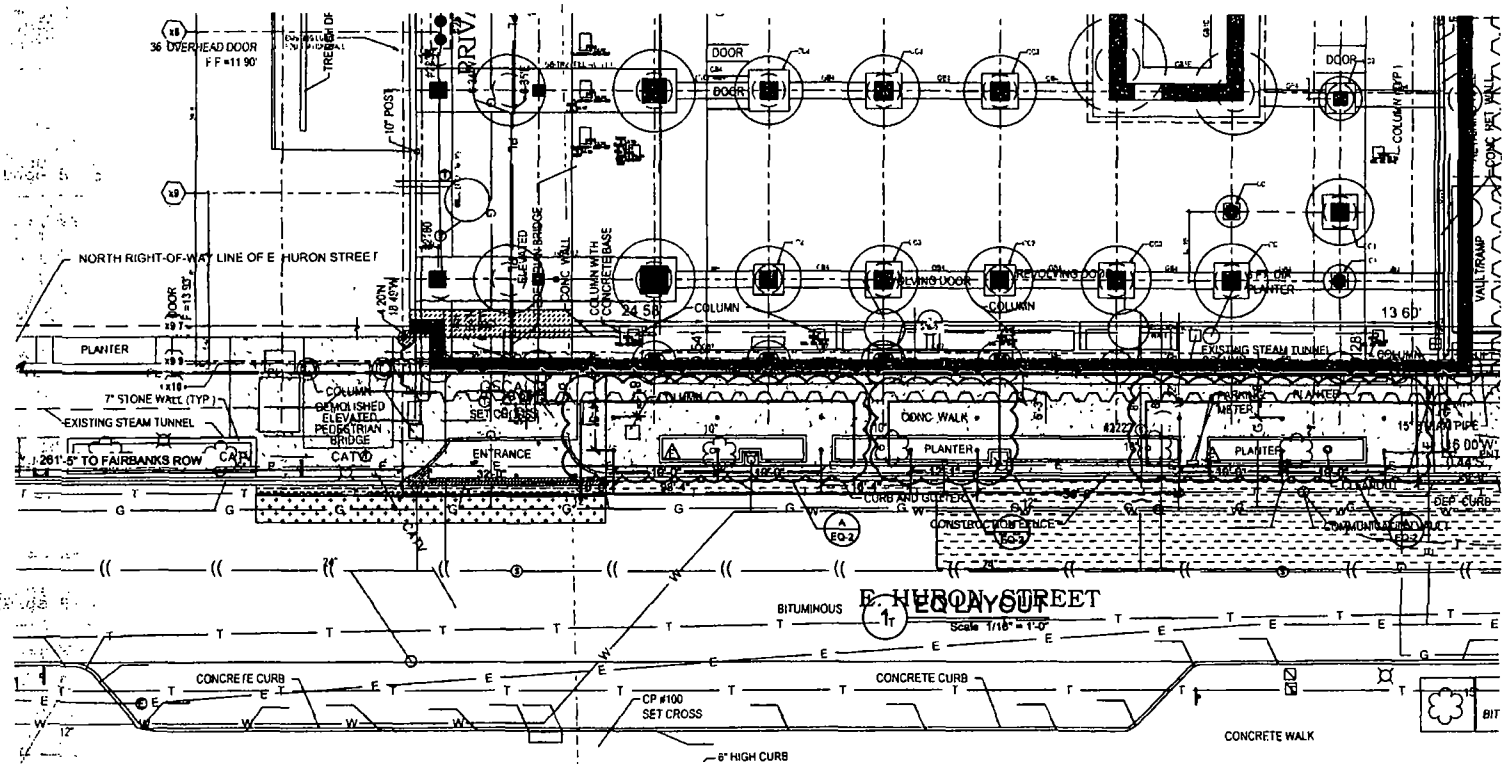
36' OVERHEAD DOOR
F.F.=11.90'
NORTH RIGHT-OF-WAY LINE OF E. HURON STREET
PLANTER
7' STONE WALL (TYP.)
EXISTING STEAM TUNNEL
261'-5" TO FAIRBANKS ROW
DEMOLISHED ELEVATED PEDESTRIAN BRIDGE
ENTRANCE
CONC. WALK
CURB AND GUTTER
CONSTRUCTION FENCE
COLUMN
EXISTING STEAM TUNNEL
DOOR
E. HURON STREET
BITUMINOUS
CONCRETE CURB
CP #100
SET CROSS
6" HIGH CURB
CONCRETE WALK
EQ LAYOUT
Scale 1/16" = 1'-0"

City of Chicago

O2015-8248

Office of the City Clerk

Document Tracking Sheet

Meeting Date:	11/18/2015
Sponsor(s):	Reilly (42)
Type:	Ordinance
Title:	Grant(s) of privilege in public way for Parkview at River East Condo Assn. - balconies
Committee(s) Assignment:	Committee on Transportation and Public Way

ORDINANCE
PARKVIEW AT RIVER EAST CONDOMINIUM ASSOCIATION
Acct. No. 356278 - 1
Permit No. 1120576

Be It Ordained by the City Council of the City of Chicago:

SECTION 1. Permission and authority are hereby given and granted to PARKVIEW AT RIVER EAST CONDOMINIUM ASSOCIATION, upon the terms and subject to the conditions of this ordinance to maintain and use, as now constructed, forty-three (43) Balcony(s) projecting over the public right-of-way adjacent to its premises known as 505 N. Mcclurg Ct..

Said Balcony(s) at E. Illinois St and N. McClurg Crt measure(s):

Forty-three (43) at seven point six nine (7.69) feet in length, and one point four four (1.44) foot in width for a total of four hundred seventy-six point one six (476.16) square feet.

The location of said privilege shall be as shown on prints kept on file with the Department of Business Affairs and Consumer Protection and the Office of the City Clerk.

Said privilege shall be constructed in accordance with plans and specifications approved by the Department of Planning and Development and Department of Transportation (Division of Project Development).

This grant of privilege in the public way shall be subject to the provisions of Section 10-28-015 and all other required provisions of the Municipal Code of Chicago.

The grantee shall pay to the City of Chicago as compensation for the privilege #1120576 herein granted the sum of three thousand two hundred twenty-five ($3,225.00) per annum in advance.


A 25% penalty will be added for payments received after due date.

The permit holder agrees to hold the City of Chicago harmless for any damage, relocation or replacement costs associated with damage, relocation or removal of private property caused by the City performing work in the public way.

Authority herein given and granted for a period of five (5) years from and after 11/03/2015.

Alderman _____

Brendan Reilly 42nd Ward

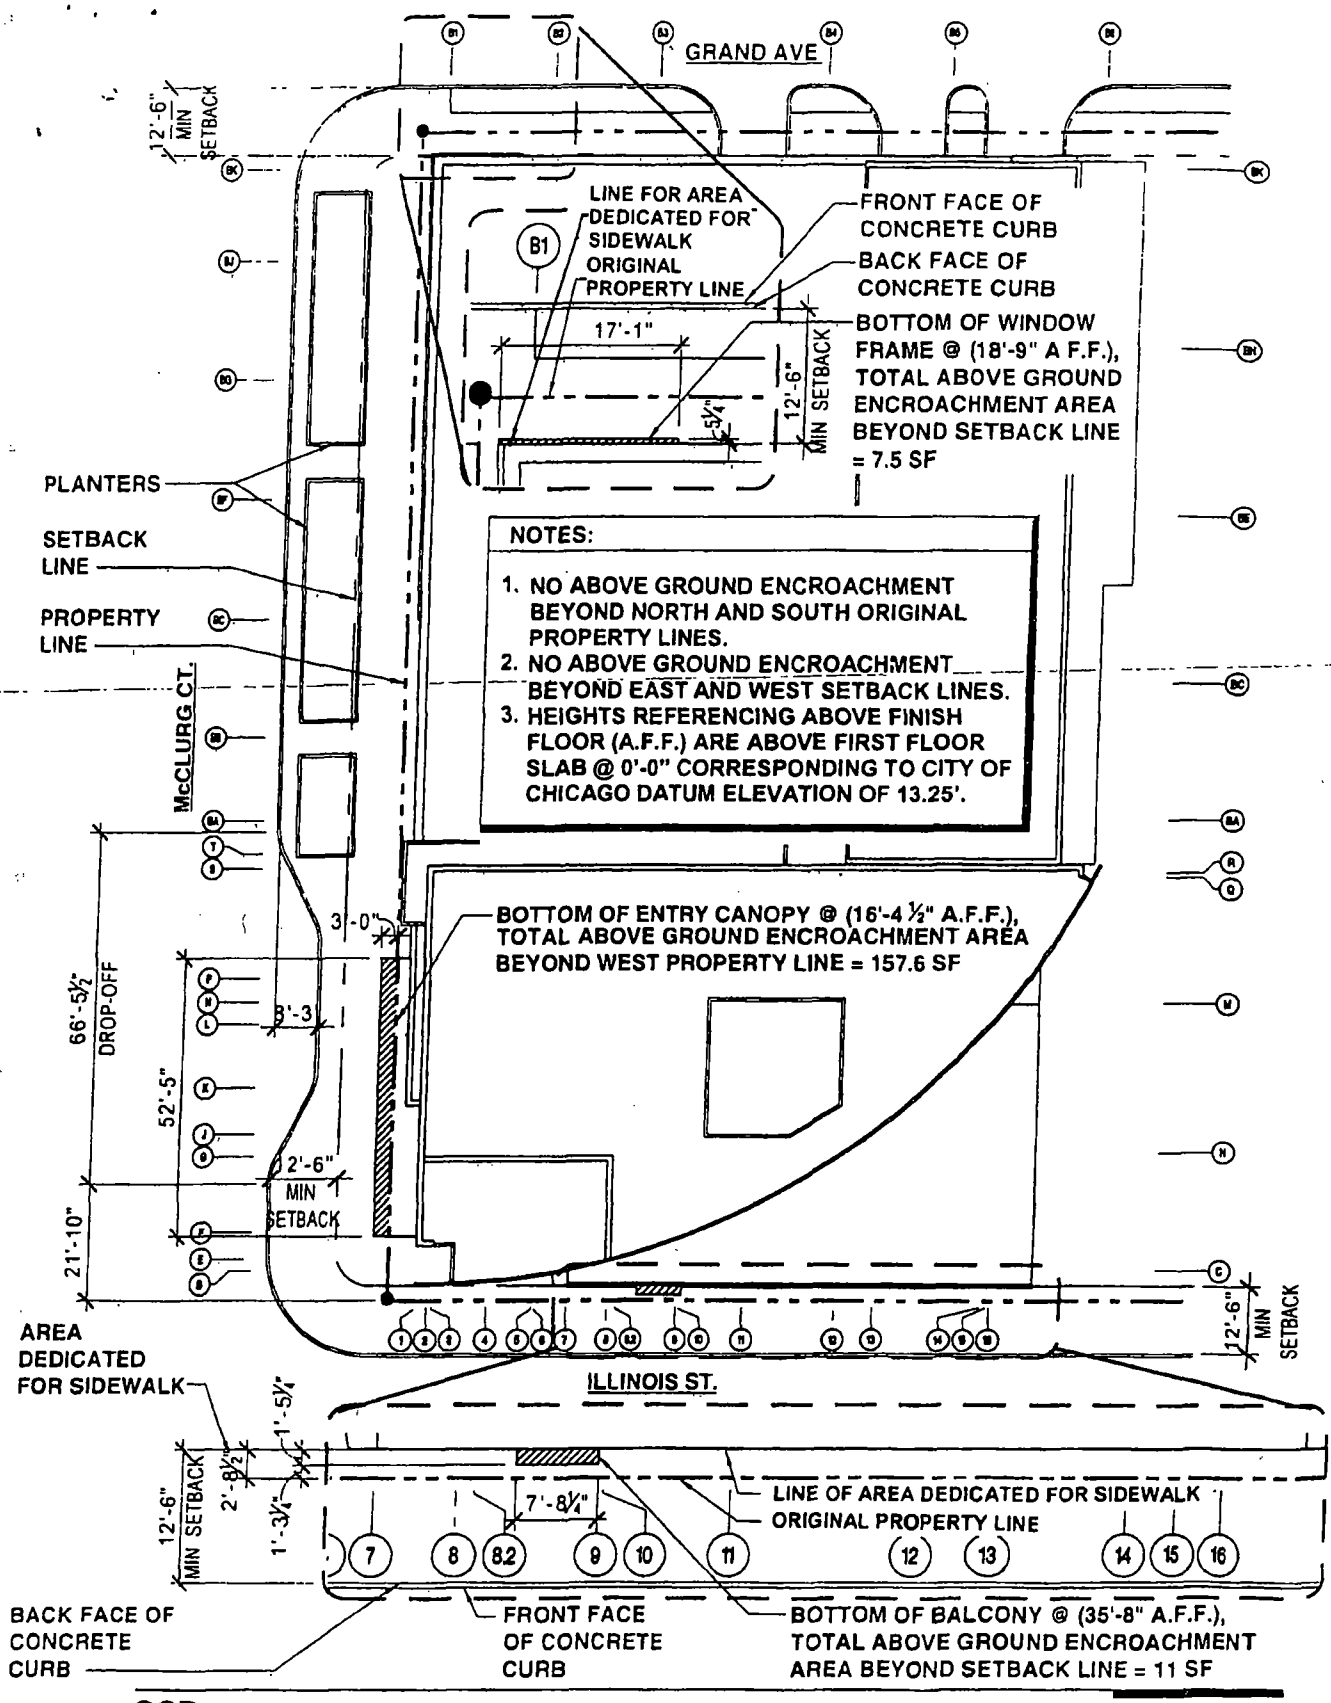

SCB

PROJECT NAME **PARKVIEW HIGH-RISE RESIDENTIAL DEVELOPMENT** DATE **12-29-05** 0 16' 32'

PROJECT NO **2004018** DTL/SHT REF **A1.01** REV

DRAWING TITLE **ABOVE GROUND ENCROACHMENT AREA** SHEET 1 of 2

© 2005 SCB & Assoc Inc

Architecture Planning Interior Design 625 North Michigan Avenue Chicago Illinois 60611 tel 312 896 1100 fax 312 896 1200

City of Chicago

O2015-8249

Office of the City Clerk

Document Tracking Sheet

Meeting Date:	11/18/2015
Sponsor(s):	Reilly (42)
Type:	Ordinance
Title:	Grant(s) of privilege in public way for Parkview at River East Condo Assn. - caissons
Committee(s) Assignment:	Committee on Transportation and Public Way

ORDINANCE
PARKVIEW AT RIVER EAST CONDOMINIUM ASSOCIATION
Acct. No. 356278 - 1
Permit No. 1120577

Be It Ordained by the City Council of the City of Chicago:

SECTION 1. Permission and authority are hereby given and granted to PARKVIEW AT RIVER EAST CONDOMINIUM ASSOCIATION, upon the terms and subject to the conditions of this ordinance to maintain and use, as now constructed, five (5) Caisson(s) under the public right-of-way adjacent to its premises known as 505 N. Mcclurg Ct..

Said Caisson(s) at N. McClurg Crt and E. Illinois St measure(s):

One (1) at one (1) foot in length, and five point seven (5.7) feet in width for a total of five point seven (5.7) square feet.
Two (2) at one (1) foot in length, and seventeen (17) feet in width for a total of thirty-four (34) square feet.
One (1) at one (1) foot in length, and one point five (1.5) foot in width for a total of one point five (1.5) square feet.
One (1) at one (1) foot in length, and point seven (.7) feet in width for a total of point seven (.7) square feet.

The location of said privilege shall be as shown on prints kept on file with the Department of Business Affairs and Consumer Protection and the Office of the City Clerk.

Said privilege shall be constructed in accordance with plans and specifications approved by the Department of Planning and Development and Department of Transportation (Office of Underground Coordination).

This grant of privilege in the public way shall be subject to the provisions of Section 10-28-015 and all other required provisions of the Municipal Code of Chicago.

The grantee shall pay to the City of Chicago as compensation for the privilege #1120577 herein granted the sum of four hundred ($400.00) per annum in advance.


A 25% penalty will be added for payments received after due date.

The permit holder agrees to hold the City of Chicago harmless for any damage, relocation or replacement costs associated with damage, relocation or removal of private property caused by the City performing work in the public way.

Authority herein given and granted for a period of five (5) years from and after 11/03/2015.

Alderman _____

Brendan Reilly 42nd Ward

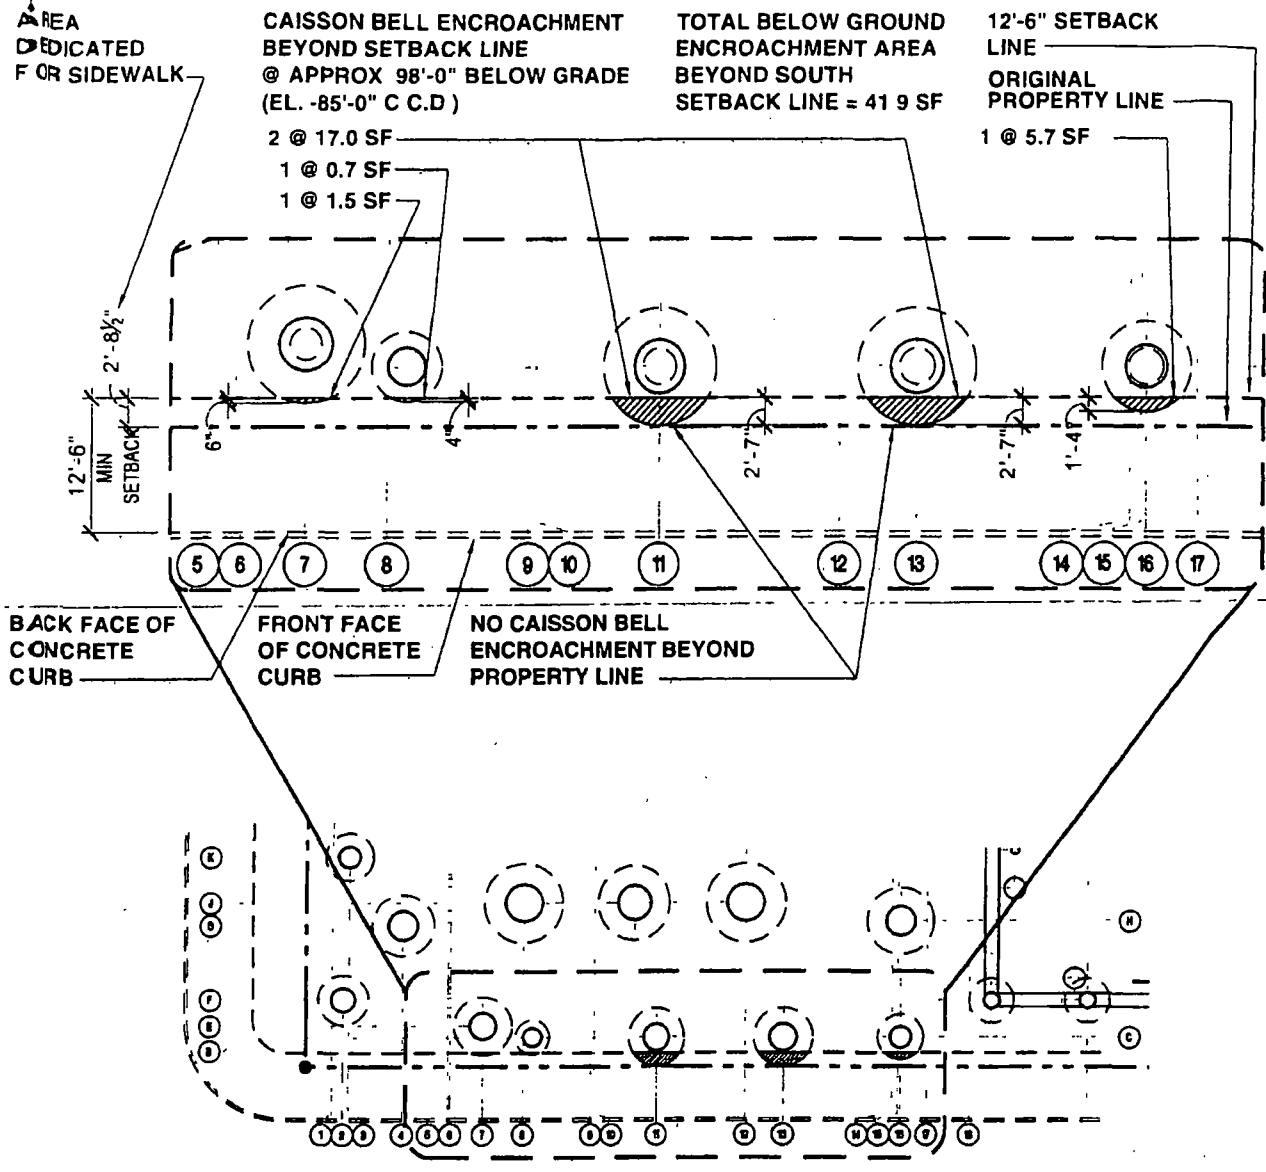

NOTES:

1. NO BELOW GROUND ENCROACHMENT BEYOND NORTH, SOUTH, EAST & WEST PROPERTY LINES
2. NO BELOW GROUND ENCROACHMENT BEYOND NORTH, EAST & WEST SETBACK LINES

ENCROACHMENT ABOVE GROUND BEYOND PROPERTY LINE	157.6 SF
ENCROACHMENT BELOW GROUND BEYOND PROPERTY LINE	0 SF
TOTAL	157.6 SF

ENCROACHMENT ABOVE GROUND BEYOND SETBACK LINE	18.5 SF
ENCROACHMENT BELOW GROUND BEYOND SETBACK LINE	41.9 SF
TOTAL	60.4 SF

SCB

PROJECT NAME **PARKVIEW HIGH-RISE RESIDENTIAL DEVELOPMENT** DATE **12-29-05** 0 16' 32'

PROJECT NO **2004018** DTL /SHT REF **S2.01** REV

DRAWING TITLE **BELOW GROUND ENCROACHMENT AREA** SHEET **2** of **2**

© 2005 SCB & Assoc Inc

Architecture Planning Interior Design 625 North Michigan Avenue Chicago Illinois 60611 tel 312 896 1100 fax 312 896 1200

City of Chicago

O2015-8251

Office of the City Clerk

Document Tracking Sheet

Meeting Date:	11/18/2015
Sponsor(s):	Reilly (42)
Type:	Ordinance
Title:	Grant(s) of privilege in public way for Parkview at River East Condo Assn. - decorative architectural element
Committee(s) Assignment:	Committee on Transportation and Public Way

ORDINANCE
PARKVIEW AT RIVER EAST CONDOMINIUM ASSOCIATION
Acct. No. 356278 - 1
Permit No. 1120575

Be It Ordained by the City Council of the City of Chicago:

SECTION 1. Permission and authority are hereby given and granted to PARKVIEW AT RIVER EAST CONDOMINIUM ASSOCIATION, upon the terms and subject to the conditions of this ordinance to maintain and use, as now constructed, a decorative architectural element projecting over the over the public right-of-way adjacent to its premises known as 505 N. McClurg Court. Existing architectural window frame is five and twenty-five hundredths (5.25) feet in length and seventeen and one-tenth (17.1) feet in width for a total of eighty-nine and seventy-eight hundredths (89.78) square feet along East Grand Avenue. The bottom of existing architectural window frame is approximately nineteen (19) feet above the first (1st) floor.

The location of said privilege shall be as shown on prints kept on file with the Department of Business Affairs and Consumer Protection and the Office of the City Clerk.

Said privilege shall be constructed in accordance with plans and specifications approved by the Department of Planning and Development and Department of Transportation (Division of Project Development).

This grant of privilege in the public way shall be subject to the provisions of Section 10-28-015 and all other required provisions of the Municipal Code of Chicago.

The grantee shall pay to the City of Chicago as compensation for the privilege #1120575 herein granted the sum of four hundred ($400.00) per annum in advance.

A 25% penalty will be added for payments received after due date.


The permit holder agrees to hold the City of Chicago harmless for any damage, relocation or replacement costs associated with damage, relocation or removal of private property caused by the City performing work in the public way.

Authority herein given and granted for a period of five (5) years from and after 11/03/2015.

Alderman _____

Brendan Reilly 42nd Ward



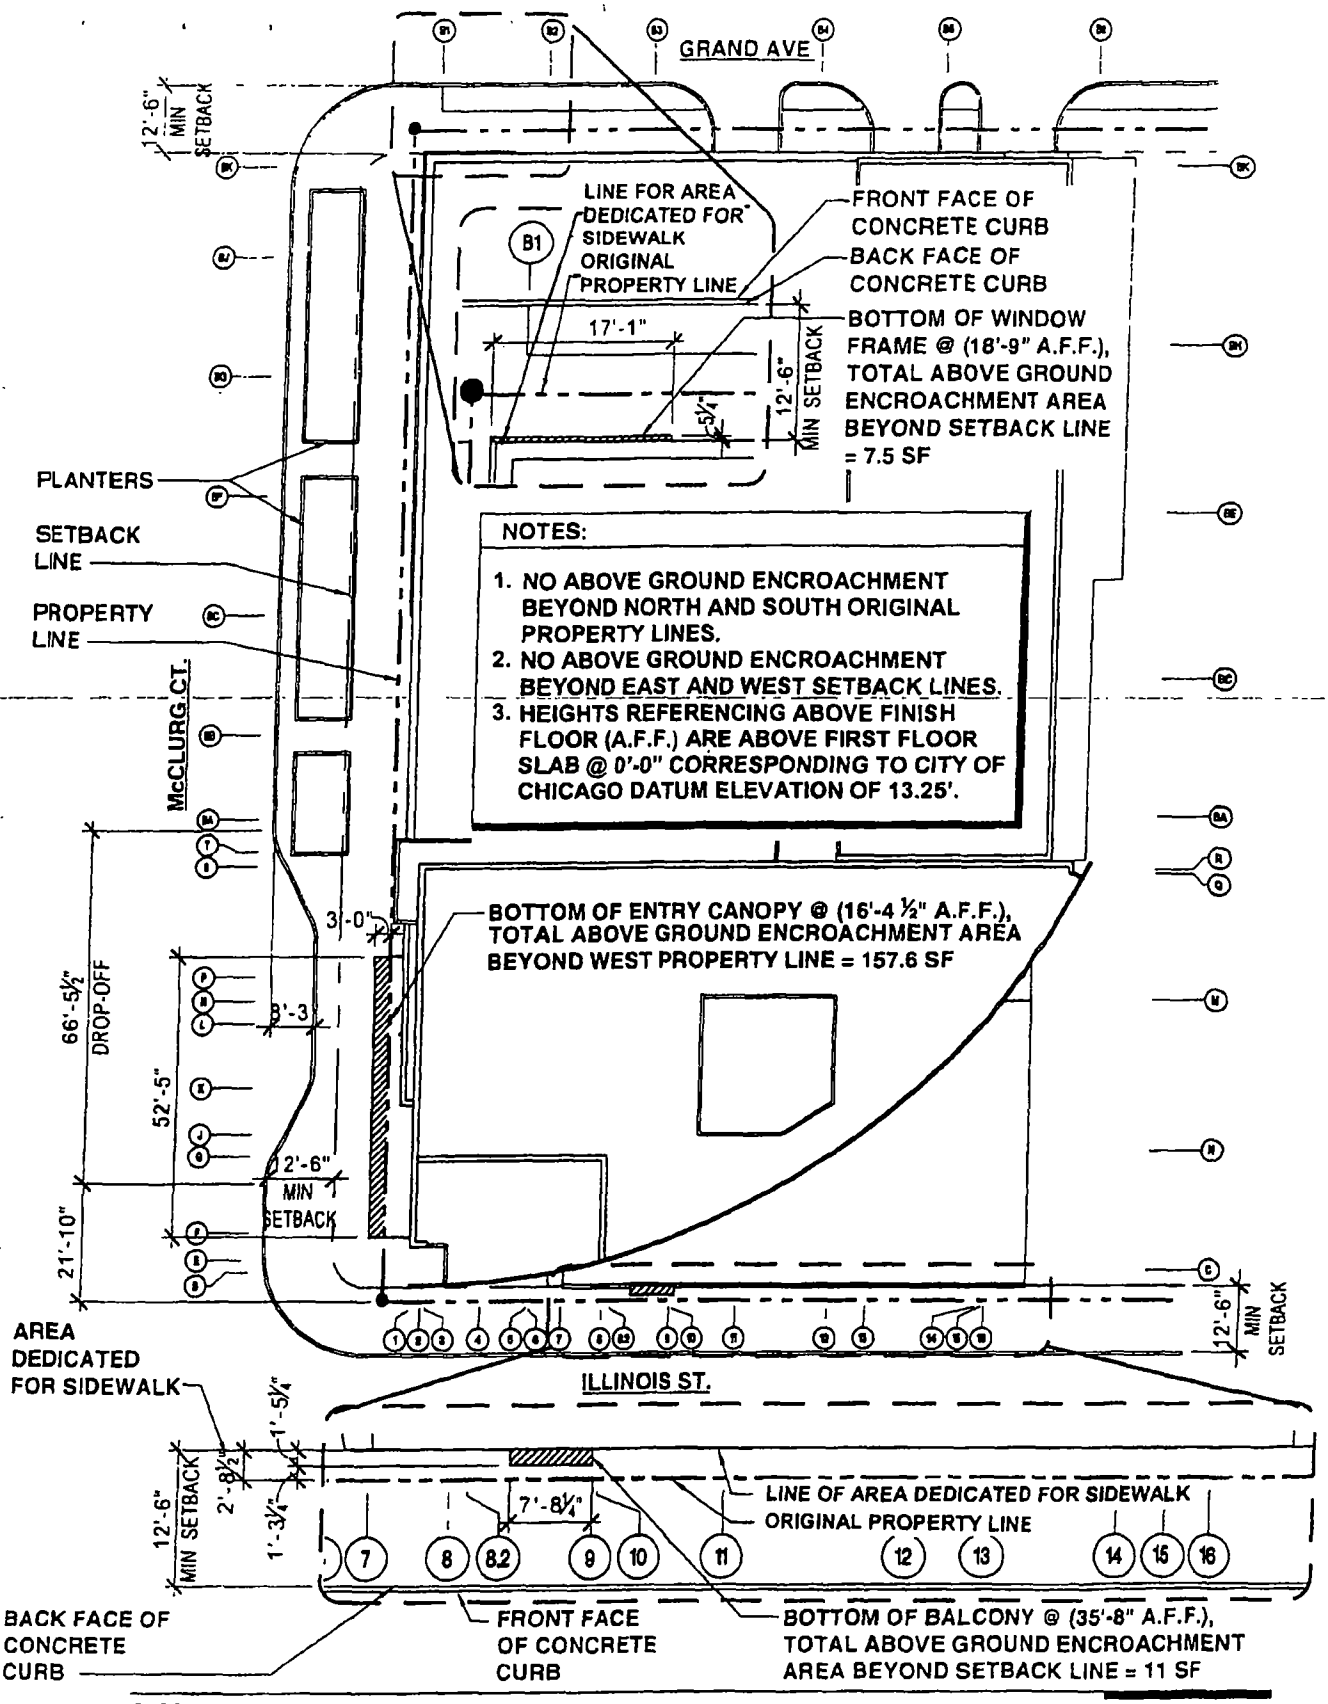

SCB

PROJECT NAME **PARKVIEW HIGH-RISE RESIDENTIAL DEVELOPMENT** DATE **12-29-05** 0 16' 32'

PROJECT NO **2004018** DTL/SHT REF **A1.01** REV

DRAWING TITLE **ABOVE GROUND ENCROACHMENT AREA** SHEET 1 of 2

© 2005 SCB & Assoc Inc

Architecture Planning Interior Design 625 North Michigan Avenue Chicago Illinois 60611 tel 312 696 1100 fax 312 896 1200

City of Chicago

O2015-8255

Office of the City Clerk

Document Tracking Sheet

Meeting Date:	11/18/2015
Sponsor(s):	Reilly (42)
Type:	Ordinance
Title:	Grant(s) of privilege in public way for Parkview at River East Condo Assn. - landscapings
Committee(s) Assignment:	Committee on Transportation and Public Way

ORDINANCE
PARKVIEW AT RIVER EAST CONDOMINIUM ASSOCIATION
Acct. No. 356278 - 1
Permit No. 1120578

Be It Ordained by the City Council of the City of Chicago:

SECTION 1. Permission and authority are hereby given and granted to PARKVIEW AT RIVER EAST CONDOMINIUM ASSOCIATION, upon the terms and subject to the conditions of this ordinance to maintain and use, as now constructed, ten (10) Landscaping(s) on the public right-of-way for beautification purposes adjacent to its premises known as 505 N. Mcclurg Ct..

Said Landscaping(s) at N. McClurg Crt measure(s):
One (1) at fourteen (14) feet in length, and ten point six seven (10.67) feet in width for a total of one hundred forty-nine point three eight (149.38) square feet.
One (1) at thirty-five (35) feet in length, and ten point six seven (10.67) feet in width for a total of three hundred seventy-three point four five (373.45) square feet.
One (1) at thirty-five (35) feet in length, and ten point six seven (10.67) feet in width for a total of three hundred seventy-three point four five (373.45) square feet.

Said Landscaping(s) at Peshtigo Ct. measure(s):
Three (3) at thirty-five (35) feet in length, and four point five (4.5) feet in width for a total of four hundred seventy-two point five (472.5) square feet.

Said Landscaping(s) at Grand Ave measure(s):
One (1) at fifty-one point five (51.5) feet in length, and four point five eight (4.58) feet in width for a total of two hundred thirty-five point eight seven (235.87) square feet.
One (1) at seventeen point six seven (17.67) feet in length, and four point five eight (4.58) feet in width for a total of eighty point nine three (80.93) square feet.
One (1) at seven point eight seven (7.87) feet in length, and four point five eight (4.58) feet in width for a total of thirty-six point zero four (36.04) square feet.
One (1) at four hundred sixty-four point four six (464.46) feet in length, and four point five eight (4.58) feet in width for a total of two thousand one hundred twenty-seven point two three (2127.23) square feet.

The location of said privilege shall be as shown on prints kept on file with the Department of Business Affairs and Consumer Protection and the Office of the City Clerk.

Said privilege shall be constructed in accordance with plans and specifications approved by the Department of Planning and Development and Department of Transportation (Division of Project Development).

This grant of privilege in the public way shall be subject to the provisions of Section 10-28-015 and all other required provisions of the Municipal Code of Chicago.

The grantee shall pay to the City of Chicago as compensation for the privilege #1120578 herein granted the sum of zero ($.00) per annum in advance.


A 25% penalty will be added for payments received after due date.


The permit holder agrees to hold the City of Chicago harmless for any damage, relocation or replacement costs associated with damage, relocation or removal of private property caused by the City performing work in the public way.

Authority herein given and granted for a period of five (5) years from and after 11/03/2015.

Alderman _____

Brendan Reilly 42nd Ward

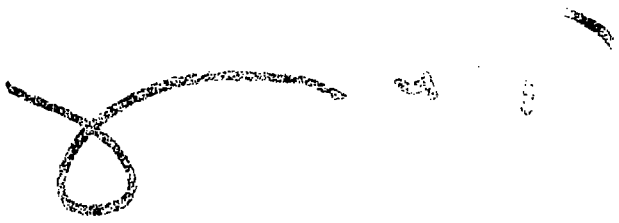

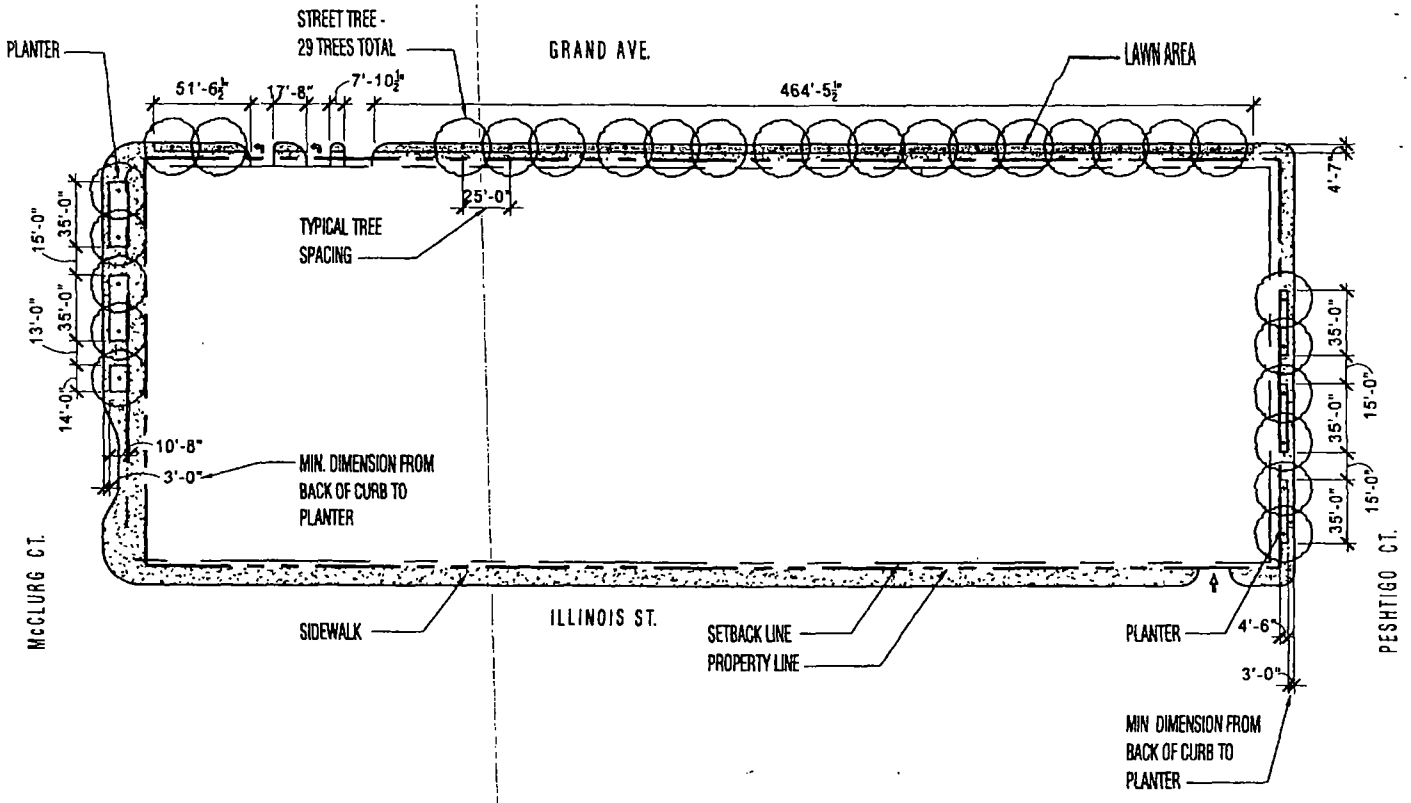

SCB

PROJECT NAME: **PARKVIEW HIGH-RISE RESIDENTIAL DEVELOPMENT** DATE **01-10-06**

PROJECT NO: **2004018** DTL./SHT. REF: **A2.01** REV

DRAWING TITLE **SIDEWALK DIAGRAM** SHEET **1** of **3**

© 2005 SCB & Assoc., Inc

Architecture Planning Interior Design 625 North Michigan Avenue Chicago, Illinois 60611 tel 312 896 1100 fax 312 896 1200

City of Chicago

O2015-8269

Office of the City Clerk

Document Tracking Sheet

Meeting Date:	11/18/2015
Sponsor(s):	Reilly (42)
Type:	Ordinance
Title:	Grant(s) of privilege in public way for Richard H. Driehaus Museum, The - planters
Committee(s) Assignment:	Committee on Transportation and Public Way

ORDINANCE
THE RICHARD H. DRIEHAUS MUSEUM
Acct. No. 295143 - 1
Permit No. 1120372

Be It Ordained by the City Council of the City of Chicago:

SECTION 1. Permission and authority are hereby given and granted to THE RICHARD H. DRIEHAUS MUSEUM, upon the terms and subject to the conditions of this ordinance to maintain and use, as now constructed, five (5) Planter(s) on the public right-of-way for beautification purposes adjacent to its premises known as 40-50 E. Erie St..

Said Planter(s) at E. Erie St. (planter w/rail) measure(s):
One (1) at sixteen point one (16.1) feet in length, and eight point six seven (8.67) feet in width for a total of one hundred thirty-nine point five nine (139.59) square feet.

Said Planter(s) at E. Erie St. (w/rail) measure(s):
Two (2) at nineteen point seven five (19.75) feet in length, and eight point six seven (8.67) feet in width for a total of three hundred forty-two point four seven (342.47) square feet.

Said Planter(s) at E. Erie St. (w/curb) measure(s):
Two (2) at eight point five eight (8.58) feet in length, and eight point six seven (8.67) feet in width for a total of one hundred forty-eight point seven eight (148.78) square feet.

Grantee must allow the required clear and unobstructed space for pedestrian passage at all times per rules and regulations approved by the Department of Transportation.

The location of said privilege shall be as shown on prints kept on file with the Department of Business Affairs and Consumer Protection and the Office of the City Clerk.

Said privilege shall be constructed in accordance with plans and specifications approved by the Department of Planning and Development and Department of Transportation (Division of Project Development).

This grant of privilege in the public way shall be subject to the provisions of Section 10-28-015 and all other required provisions of the Municipal Code of Chicago.

The grantee shall pay to the City of Chicago as compensation for the privilege #1120372 herein granted the sum of zero ($.00) per annum in advance.


A 25% penalty will be added for payments received after due date.

The permit holder agrees to hold the City of Chicago harmless for any damage, relocation or replacement costs associated with damage, relocation or removal of private property caused by the City performing work in the public way.

Authority herein given and granted for a period of five (5) years from and after 11/01/2015.

Alderman _____

Brendan Reilly 42nd Ward

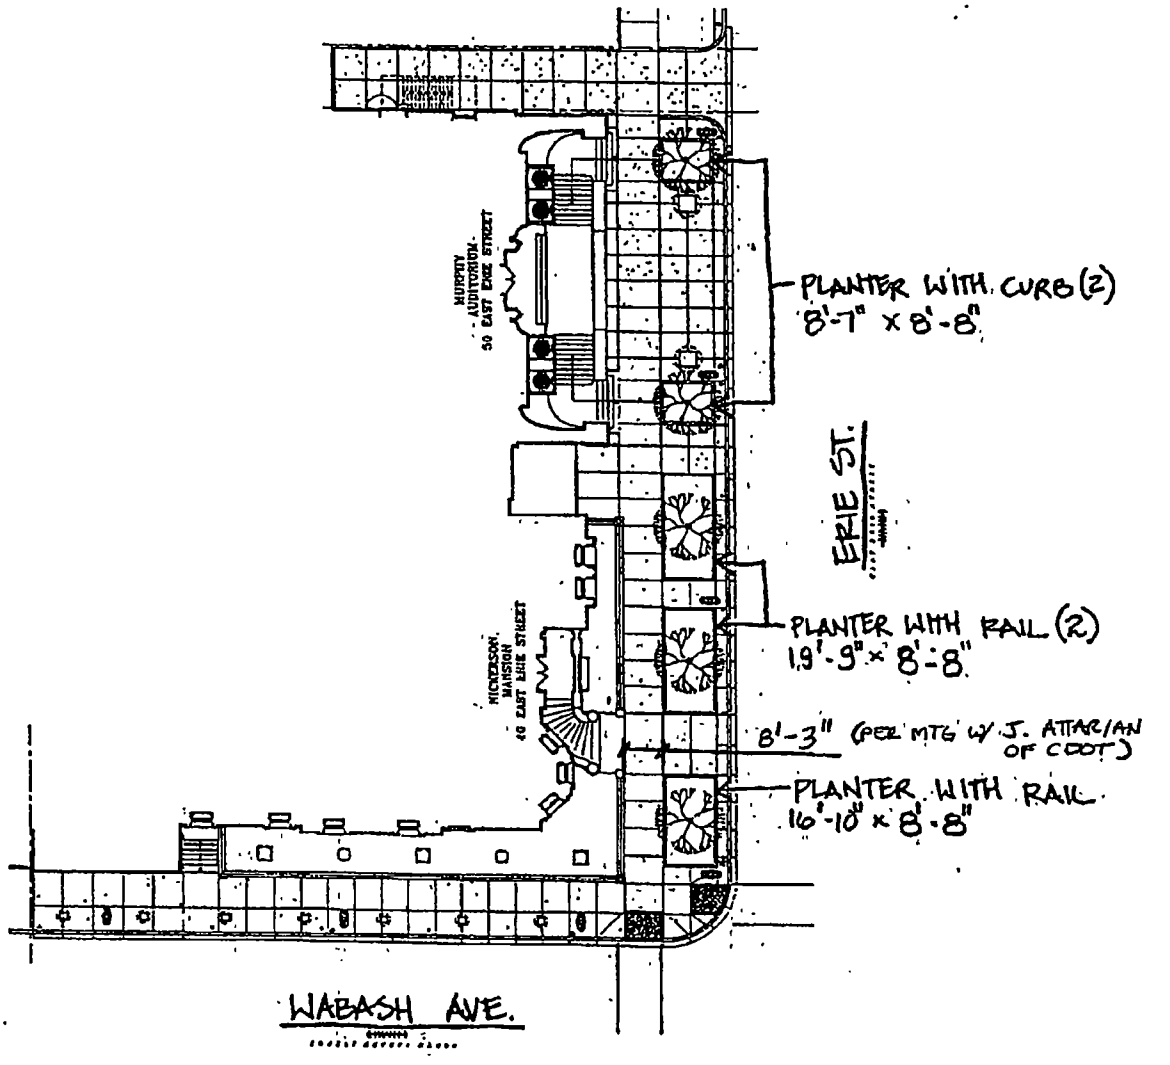

STREETSCAPE DIAGRAM - PLANTERS
40-50 E. ERIE STREET

SCALE: 1"=32'-0"

5.6.05

←N

City of Chicago

O2015-8272

Office of the City Clerk

Document Tracking Sheet

Meeting Date:	11/18/2015
Sponsor(s):	Reilly (42)
Type:	Ordinance
Title:	Grant(s) of privilege in public way for Richard H. Driehaus Museum, The - urns
Committee(s) Assignment:	Committee on Transportation and Public Way

ORDINANCE
THE RICHARD H. DRIEHAUS MUSEUM
Acct. No. 295143 - 1
Permit No. 1120621

Be It Ordained by the City Council of the City of Chicago:

SECTION 1. Permission and authority are hereby given and granted to THE RICHARD H. DRIEHAUS MUSEUM, upon the terms and subject to the conditions of this ordinance to maintain and use, as now constructed, seven (7) Urn(s) on the public right-of-way adjacent to its premises known as 40-50 E. Erie St..

Said Urn(s) at E. Erie Street measure(s):
Two (2) at one (1) foot in length, and five (5) feet in width for a total of ten (10) square feet.

Said Urn(s) at N. Wabash Avenue measure(s):
Five (5) at one (1) foot in length, and two point five (2.5) feet in width for a total of twelve point five (12.5) square feet.

The location of said privilege shall be as shown on prints kept on file with the Department of Business Affairs and Consumer Protection and the Office of the City Clerk.

Said privilege shall be constructed in accordance with plans and specifications approved by the Department of Planning and Development and Department of Transportation (Division of Project Development).

This grant of privilege in the public way shall be subject to the provisions of Section 10-28-015 and all other required provisions of the Municipal Code of Chicago.

The grantee shall pay to the City of Chicago as compensation for the privilege #1120621 herein granted the sum of zero ($.00) per annum in advance.


A 25% penalty will be added for payments received after due date.


The permit holder agrees to hold the City of Chicago harmless for any damage, relocation or replacement costs associated with damage, relocation or removal of private property caused by the City performing work in the public way.

Authority herein given and granted for a period of five (5) years from and after 11/01/2015.

Alderman _____

Brendan Reilly 42nd Ward

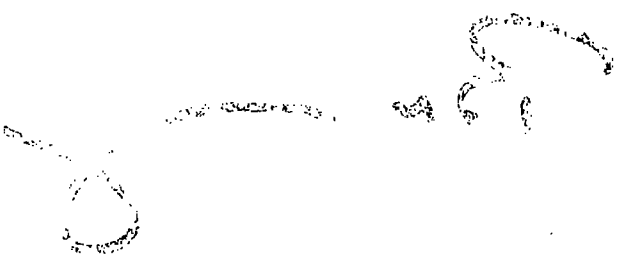

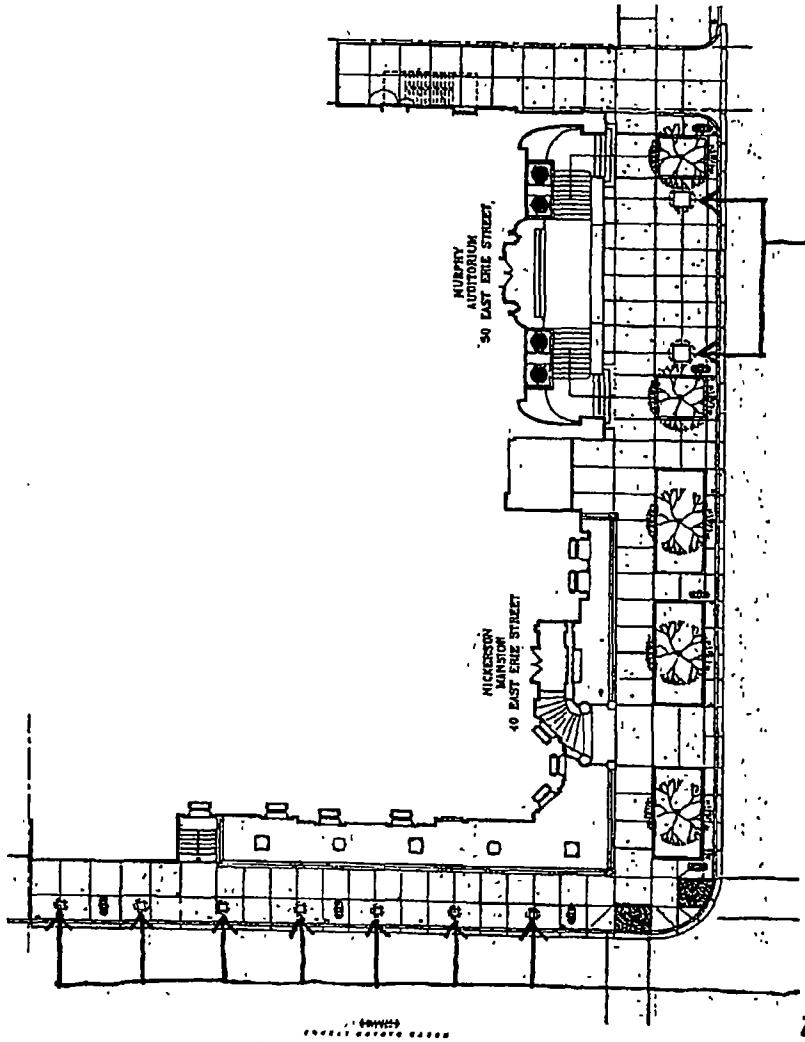

STREETSCAPE DIAGRAM - URNS
40-50 E. ERIE STREET

SCALE: 1" = 32'-0" 5.6.05

← N

City of Chicago

O2015-8277

Office of the City Clerk

Document Tracking Sheet

Meeting Date:	11/18/2015
Sponsor(s):	Reilly (42)
Type:	Ordinance
Title:	Grant(s) of privilege in public way for SL Civic Wacker LLC - loading dock
Committee(s) Assignment:	Committee on Transportation and Public Way

ORDINANCE
SL CIVIC WACKER LLC
Acct. No. 377226 - 1
Permit No. 1120601

Be It Ordained by the City Council of the City of Chicago:

SECTION 1. Permission and authority are hereby given and granted to SL CIVIC WACKER LLC, upon the terms and subject to the conditions of this ordinance to maintain and use, as now constructed, one (1) Loading Dock(s) on the public right-of-way adjacent to its premises known as 20 N. Wacker Dr..

Said Loading Dock(s) at Lower Wacker Drive measure(s):
One (1) at forty-seven point five (47.5) feet in length, and twenty point seven (20.7) feet in width for a total of nine hundred eighty-three point two five (983.25) square feet.

The location of said privilege shall be as shown on prints kept on file with the Department of Business Affairs and Consumer Protection and the Office of the City Clerk.

Said privilege shall be constructed in accordance with plans and specifications approved by the Department of Transportation (Division of Project Development).

This grant of privilege in the public way shall be subject to the provisions of Section 10-28-015 and all other required provisions of the Municipal Code of Chicago.

The grantee shall pay to the City of Chicago as compensation for the privilege #1120601 herein granted the sum of eight thousand three hundred eighty-five ($8,385.00) per annum in advance.

A 25% penalty will be added for payments received after due date.

The permit holder agrees to hold the City of Chicago harmless for any damage, relocation or replacement costs associated with damage, relocation or removal of private property caused by the City performing work in the public way.

Authority herein given and granted for a period of five (5) years from and after 11/10/2015.


Alderman _____

Brendan Reilly 42nd Ward

M A S A

Floor Plan Report
Civic Opera Building

Floor Name:
Sub-Basement 1 (Storage)

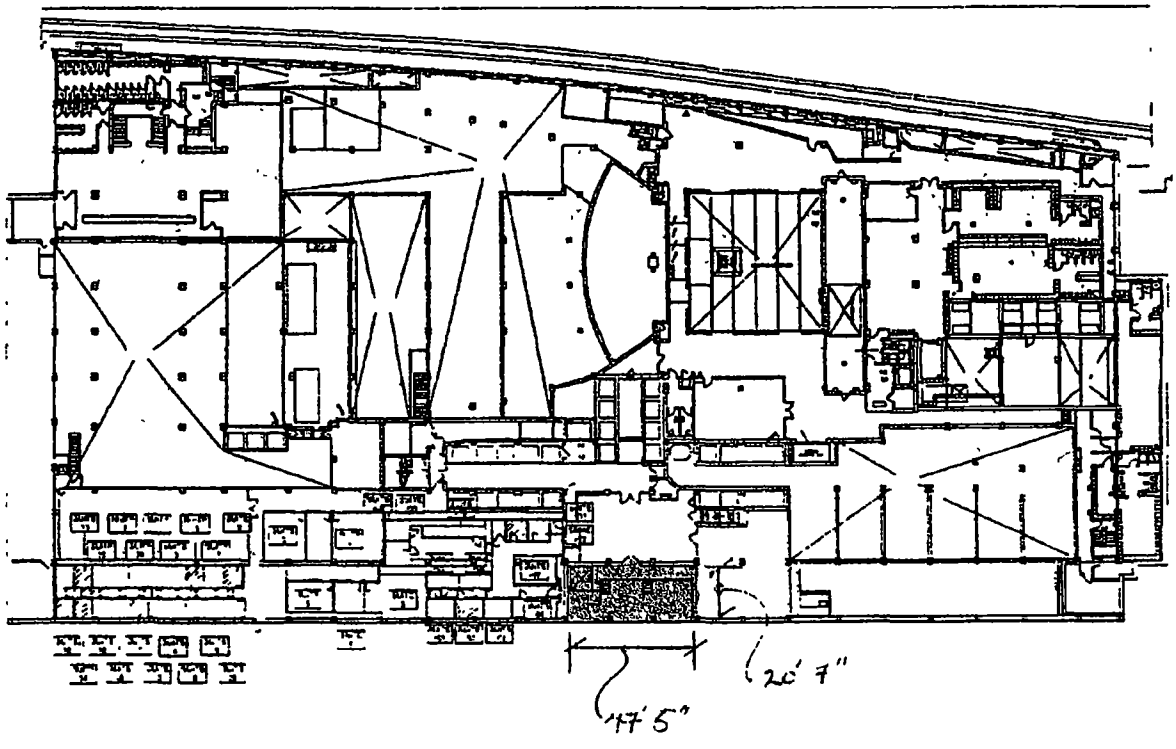

LOADING DOCK

Area = 17' 5" x 20' 7"
= 976 sq Ft

architect & urban designers ... 312 ... email ... @masaarch.com

City of Chicago

O2015-8279

Office of the City Clerk

Document Tracking Sheet

Meeting Date:	11/18/2015
Sponsor(s):	Reilly (42)
Type:	Ordinance
Title:	Grant(s) of privilege in public way for SL Civic Wacker LLC - trash compactor
Committee(s) Assignment:	Committee on Transportation and Public Way

ORDINANCE
SL CIVIC WACKER LLC
Acct. No. 377226 - 1
Permit No. 1120603

Be It Ordained by the City Council of the City of Chicago:

SECTION 1. Permission and authority are hereby given and granted to SL CIVIC WACKER LLC, upon the terms and subject to the conditions of this ordinance to maintain and use, as now constructed, one (1) Trash Compactor(s) under the public right-of-way adjacent to its premises known as 20 N. Wacker Dr..

Said Trash Compactor(s) at Lower Wacker Drive measure(s):
One (1) at nineteen point nine (19.9) feet in length, and six (6) feet in width for a total of one hundred nineteen point four (119.4) square feet.

The location of said privilege shall be as shown on prints kept on file with the Department of Business Affairs and Consumer Protection and the Office of the City Clerk.

Said privilege shall be constructed in accordance with plans and specifications approved by the Department of Transportation (Division of Project Development).

This grant of privilege in the public way shall be subject to the provisions of Section 10-28-015 and all other required provisions of the Municipal Code of Chicago.

The grantee shall pay to the City of Chicago as compensation for the privilege #1120603 herein granted the sum of four hundred ($400.00) per annum in advance.

A 25% penalty will be added for payments received after due date.

The permit holder agrees to hold the City of Chicago harmless for any damage, relocation or replacement costs associated with damage, relocation or removal of private property caused by the City performing work in the public way.

Authority herein given and granted for a period of five (5) years from and after 11/10/2015.


Alderman _____

Brendan Reilly 42nd Ward

M A S A

Floor Plan Report
Civic Opera Building

Floor Name:
Sub-Basement 1 (Storage)

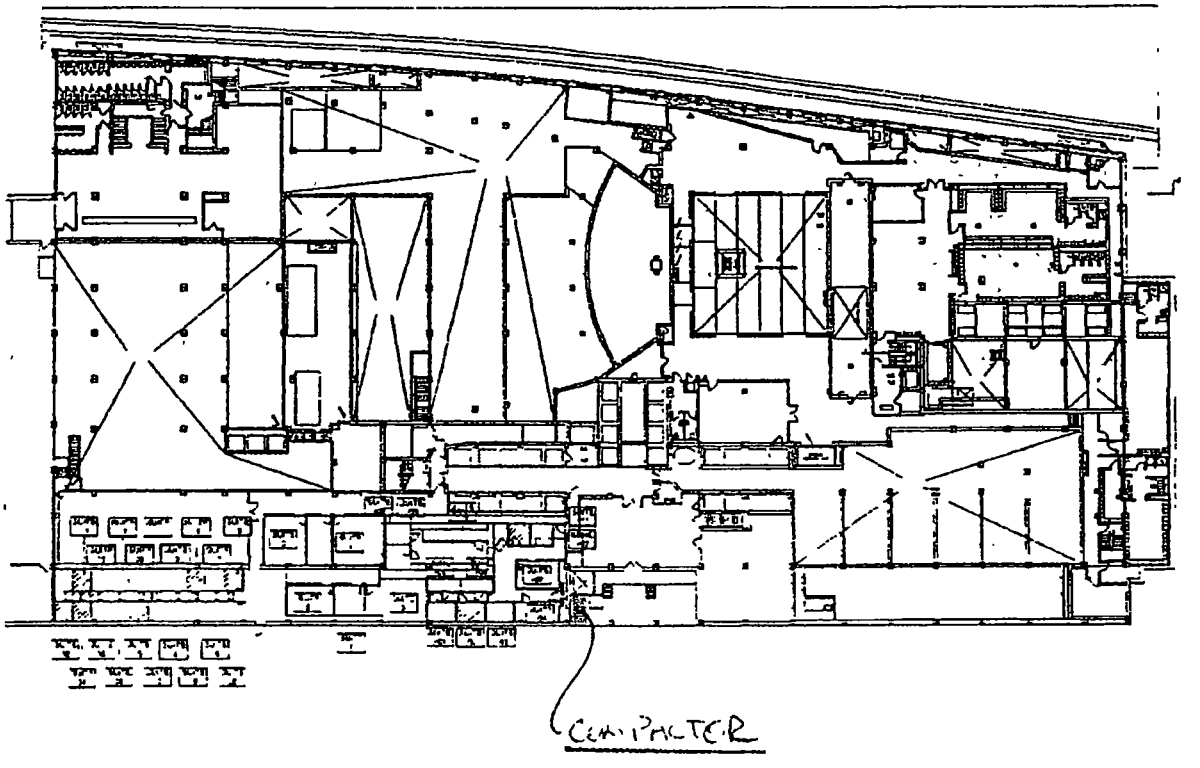

architects inc 312 [illegible] ... 312 [illegible] ... masaarch...com

City of Chicago

O2015-8282

Office of the City Clerk

Document Tracking Sheet

Meeting Date:	11/18/2015
Sponsor(s):	Reilly (42)
Type:	Ordinance
Title:	Grant(s) of privilege in public way for SL Civic Wacker LLC - vaults
Committee(s) Assignment:	Committee on Transportation and Public Way

ORDINANCE
SL CIVIC WACKER LLC
Acct. No. 377226 - 1
Permit No. 1120602

Be It Ordained by the City Council of the City of Chicago:

SECTION 1. Permission and authority are hereby given and granted to SL CIVIC WACKER LLC, upon the terms and subject to the conditions of this ordinance to maintain and use, as now constructed, three (3) Vault(s) under the public right-of-way adjacent to its premises known as 20 N. Wacker Dr.. Existing vaults are used for storage and described as follows:

Said Vault(s) at N. Wacker Drive 1st Basement measure(s):
One (1) at one hundred sixty-seven (167) feet in length, and eighteen (18) feet in width for a total of three thousand six (3006) square feet.

Said Vault(s) at N. Wacker Drive 1st Basement measure(s):
One (1) at thirty-four point three three (34.33) feet in length, and eighteen (18) feet in width for a total of six hundred seventeen point nine four (617.94) square feet.

Said Vault(s) at N. Wacker Drive 2nd Basement measure(s):
One (1) at forty-five point eight three (45.83) feet in length, and ten (10) feet in width for a total of four hundred fifty-eight point three (458.3) square feet.

The location of said privilege shall be as shown on prints kept on file with the Department of Business Affairs and Consumer Protection and the Office of the City Clerk.

Said privilege shall be constructed in accordance with plans and specifications approved by the Department of Transportation (Office of Underground Coordination).

This grant of privilege in the public way shall be subject to the provisions of Section 10-28-015 and all other required provisions of the Municipal Code of Chicago.

The grantee shall pay to the City of Chicago as compensation for the privilege #1120602 herein granted the sum of thirty-one thousand eight hundred eighty-one ($31,881.00) per annum in advance.


A 25% penalty will be added for payments received after due date.

The permit holder agrees to hold the City of Chicago harmless for any damage, relocation or replacement costs associated with damage, relocation or removal of private property caused by the City performing work in the public way.

Authority herein given and granted for a period of five (5) years from and after 11/10/2015.

Alderman _____


Brendan Reilly 42nd Ward

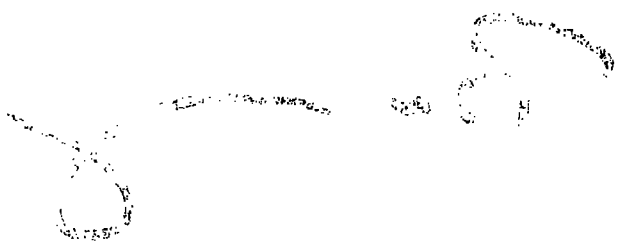

MASA

Floor Plan Report
Civic Opera Building

Floor Name:
Sub-Basement 1 (Storage)

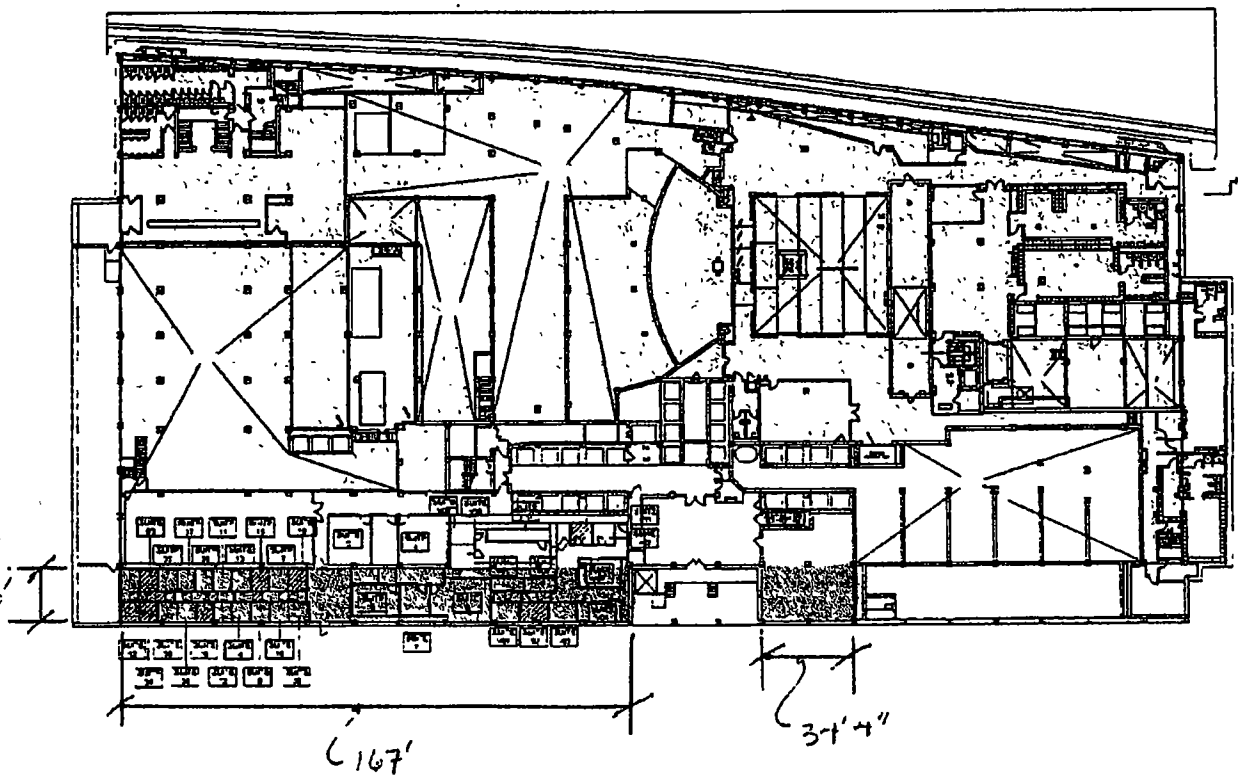

VAULT (LOWER LEVEL 1)

AREA = 18' x (167' + 34'4")
= 3,624 SQ FT

City of Chicago

O2015-8285

Office of the City Clerk

Document Tracking Sheet

Meeting Date:	11/18/2015
Sponsor(s):	Reilly (42)
Type:	Ordinance
Title:	Grant(s) of privilege in public way for Sopraffina
Committee(s) Assignment:	Committee on Transportation and Public Way

ORDINANCE
SOPRAFFINA
Acct. No. 54205 - 1
Permit No. 1120677

Be It Ordained by the City Council of the City of Chicago:

SECTION 1. Permission and authority are hereby given and granted to SOPRAFFINA, upon the terms and subject to the conditions of this ordinance to maintain and use two (2) sign(s) projecting over the public right-of-way attached to its premises known as 10 N. Dearborn St..

Said sign structure(s) measures as follows; along N. Dearborn Street:
One (1) at three point eight three (3.83) feet in length, two point seven five (2.75) feet in height and nine point nine one (9.91) feet above grade level.
One (1) at four (4) feet in length, two point nine one (2.91) feet in height and nine point nine one (9.91) feet above grade level.

The location of said privilege shall be as shown on prints kept on file with the Department of Business Affairs and Consumer Protection and the Office of the City Clerk.

Said privilege shall be constructed in accordance with plans and specifications approved by the Department of Transportation (Division of Project Development) and Zoning Department - Signs.

This grant of privilege in the public way shall be subject to the provisions of Section 10-28-015 and all other required provisions of the Municipal Code of Chicago.

The grantee shall pay to the City of Chicago as compensation for the privilege #1120677 herein granted the sum of one hundred seventy-five ($175.00) per annum in advance.


A 25% penalty will be added for payments received after due date.

The permit holder agrees to hold the City of Chicago harmless for any damage, relocation or replacement costs associated with damage, relocation or removal of private property caused by the City performing work in the public way.

Authority herein given and granted for a period of five (5) years from and after 10/06/2015.


Alderman _____

Brendan Reilly 42nd Ward

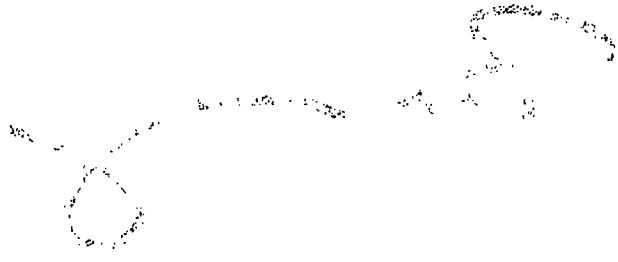

APPLICATION TO USE THE PUBLIC RIGHT OF WAY

EXAMPLE OF SIGN DRAWING

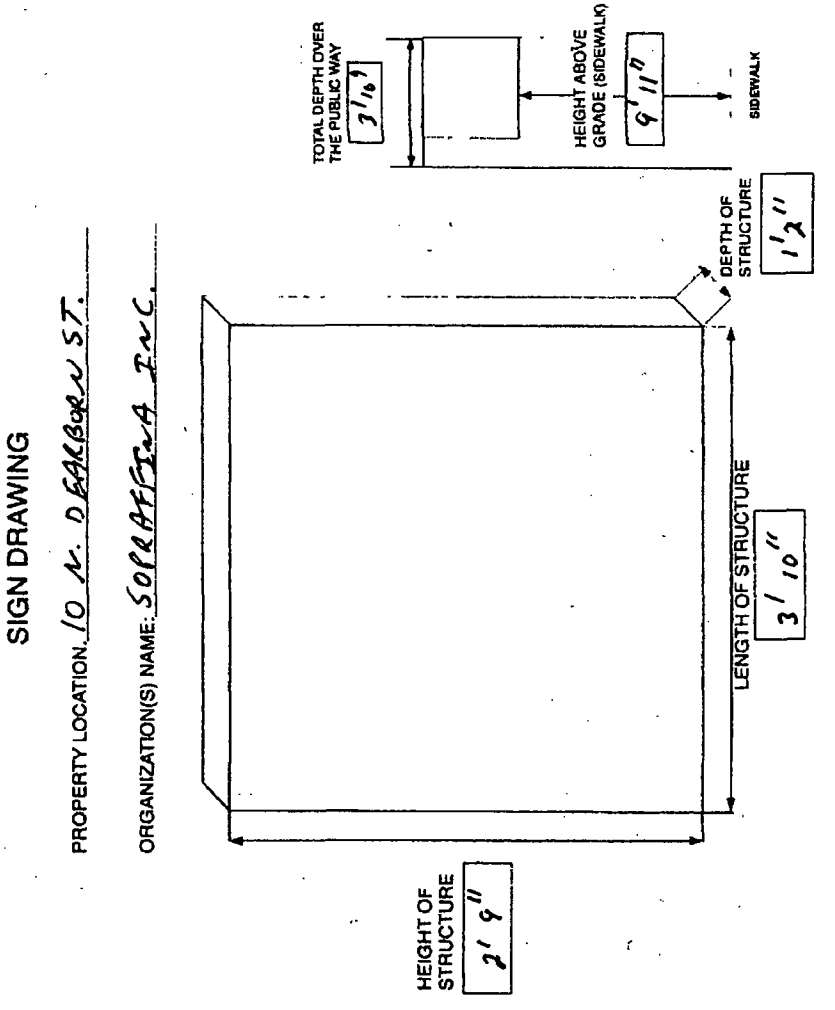

City of Chicago

O2015-8293

Office of the City Clerk

Document Tracking Sheet

Meeting Date:	11/18/2015
Sponsor(s):	Reilly (42)
Type:	Ordinance
Title:	Grant(s) of privilege in public way for Stonewater One North State Funding LLC - bicycle racks
Committee(s) Assignment:	Committee on Transportation and Public Way

ORDINANCE
STONEWATER ONE NORTH STATE FUNDING LLC
Acct. No. 319302 - 1
Permit No. 1120248

Be It Ordained by the City Council of the City of Chicago:

SECTION 1. Permission and authority are hereby given and granted to STONEWATER ONE NORTH STATE FUNDING LLC, upon the terms and subject to the conditions of this ordinance to construct, install, maintain and use two (2) Bicycle Rack(s) on the public right-of-way adjacent to its premises known as 1 N. State St..

Said Bicycle Rack(s) at Holden Court (Alley of 1 N State St) measure(s):
Two (2) at five point zero five (5.05) feet in length, and twelve point five (12.5) feet in width for a total of one hundred twenty-six point two five (126.25) square feet.

The location of said privilege shall be as shown on prints kept on file with the Department of Business Affairs and Consumer Protection and the Office of the City Clerk.

Said privilege shall be constructed in accordance with plans and specifications approved by the Department of Planning and Development and Department of Transportation (Division of Project Development).

This grant of privilege in the public way shall be subject to the provisions of Section 10-28-015 and all other required provisions of the Municipal Code of Chicago.

The grantee shall pay to the City of Chicago as compensation for the privilege #1120248 herein granted the sum of zero ($.00) per annum in advance.


A 25% penalty will be added for payments received after due date.

The permit holder agrees to hold the City of Chicago harmless for any damage, relocation or replacement costs associated with damage, relocation or removal of private property caused by the City performing work in the public way.

Authority herein given and granted for a period of five (5) years from and after Date of Passage.

Alderman _____

Brendan Reilly 42nd Ward

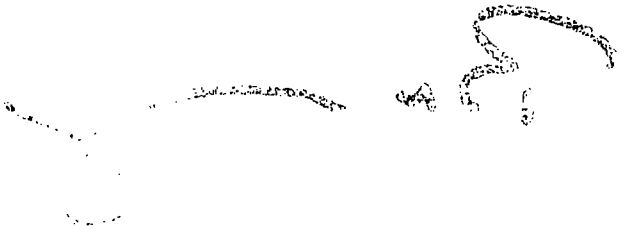

1 N. STATE ST. BIKE RACK AND CAGE PERMIT APPLICATION


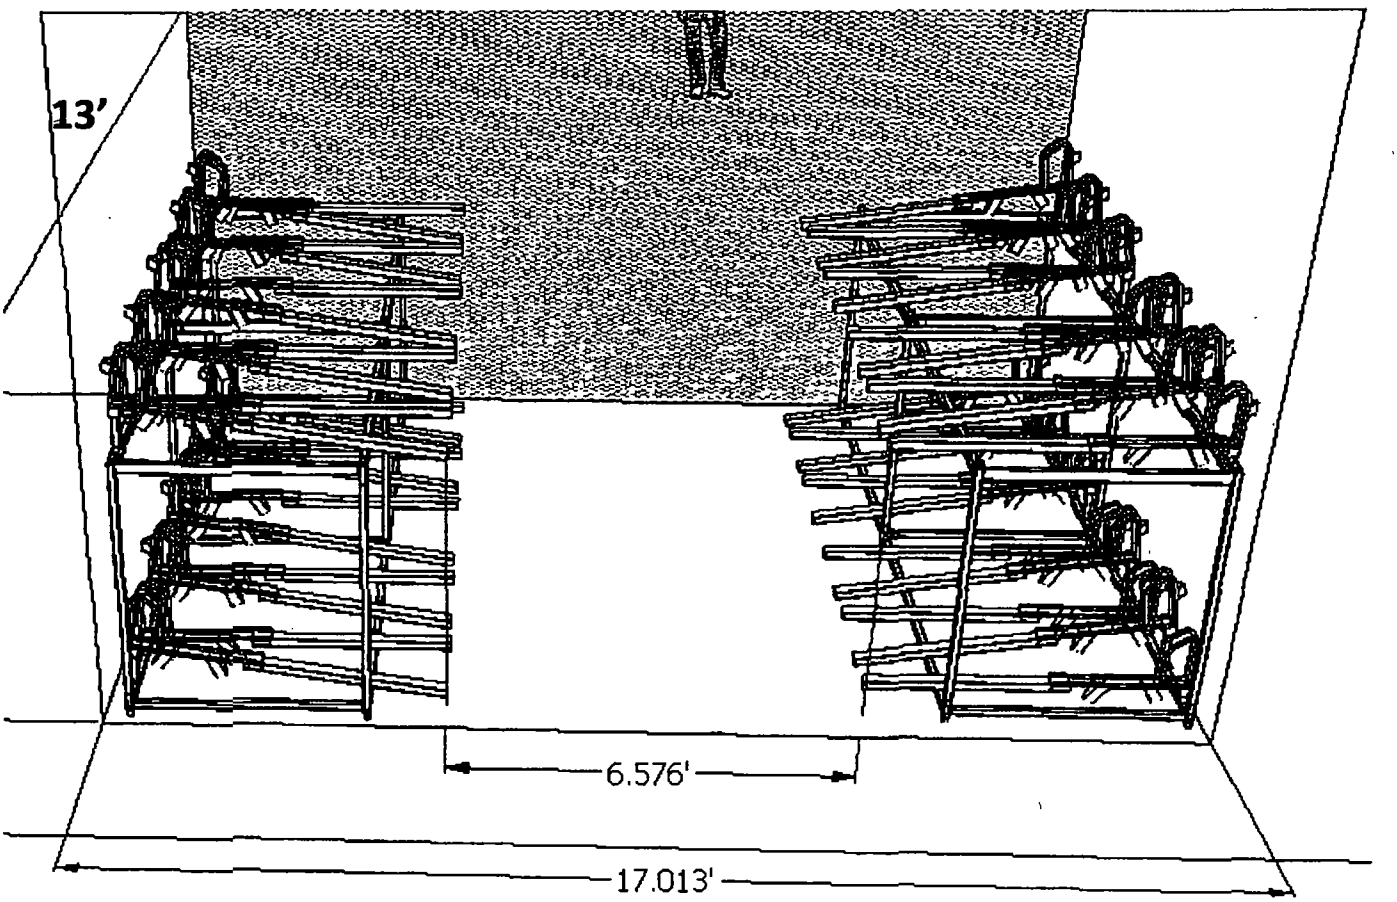


Figure 2: Two level bike racks fenced or caged in

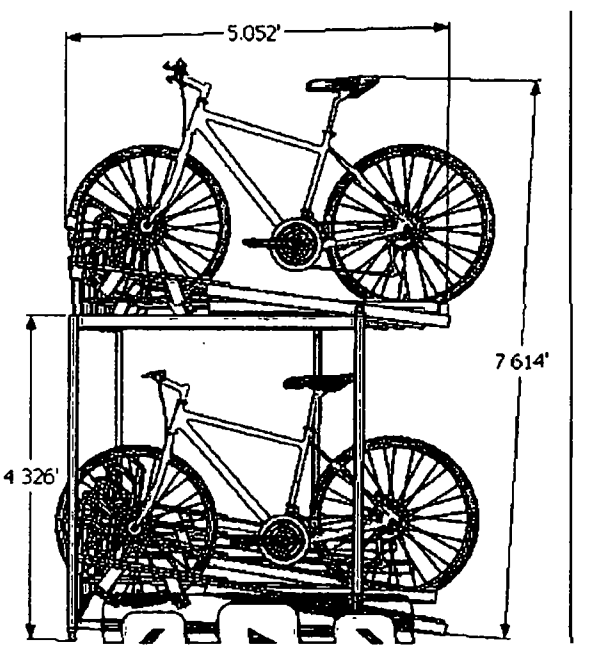

City of Chicago

O2015-8296

Office of the City Clerk

Document Tracking Sheet

Meeting Date:	11/18/2015
Sponsor(s):	Reilly (42)
Type:	Ordinance
Title:	Grant(s) of privilege in public way for Stonewater One North State Funding LLC - fence/occupation of space
Committee(s) Assignment:	Committee on Transportation and Public Way

ORDINANCE
STONEWATER ONE NORTH STATE FUNDING LLC
Acct. No. 319302 - 1
Permit No. 1120249

Be It Ordained by the City Council of the City of Chicago:

SECTION 1. Permission and authority are hereby given and granted to STONEWATER ONE NORTH STATE FUNDING LLC, upon the terms and subject to the conditions of this ordinance to construct, install, maintain and use Fence/Occupation of Space on the public right-of-way adjacent to its premises known as 1 N. State St..

Said Fence/Occupation of Space at Holden Court (Alley of 1 N. State St) measure(s):
One (1) at eighteen (18) feet in length, and thirteen (13) feet in width for a total of two hundred thirty-four (234) square feet. Said fencing shall enclosed two (2) bike racks for security purposes.

The location of said privilege shall be as shown on prints kept on file with the Department of Business Affairs and Consumer Protection and the Office of the City Clerk.

Said privilege shall be constructed in accordance with plans and specifications approved by the Department of Transportation (Division of Project Development).

This grant of privilege in the public way shall be subject to the provisions of Section 10-28-015 and all other required provisions of the Municipal Code of Chicago.

The grantee shall pay to the City of Chicago as compensation for the privilege #1120249 herein granted the sum of six thousand five hundred twenty-four ($6,524.00) per annum in advance.


A 25% penalty will be added for payments received after due date.


The permit holder agrees to hold the City of Chicago harmless for any damage, relocation or replacement costs associated with damage, relocation or removal of private property caused by the City performing work in the public way.


Authority herein given and granted for a period of five (5) years from and after Date of Passage.


Alderman _____

Brendan Reilly 42nd Ward

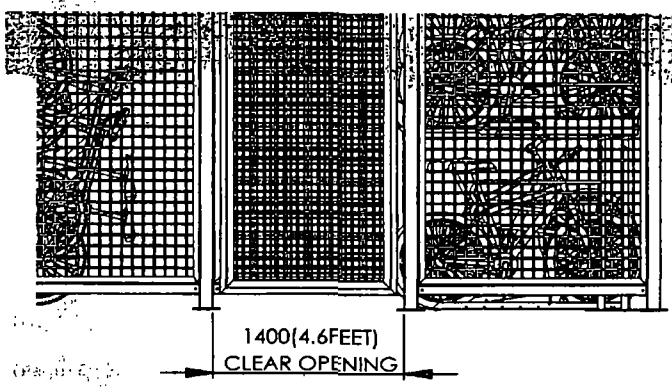
1400(4.6FEET)
CLEAR OPENING

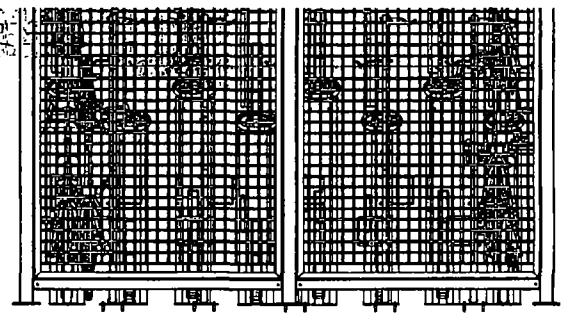

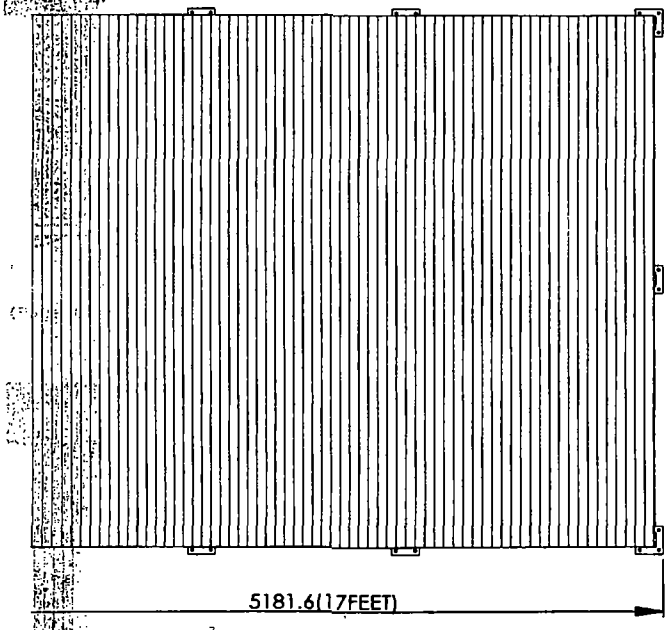
5181.6(17FEET)

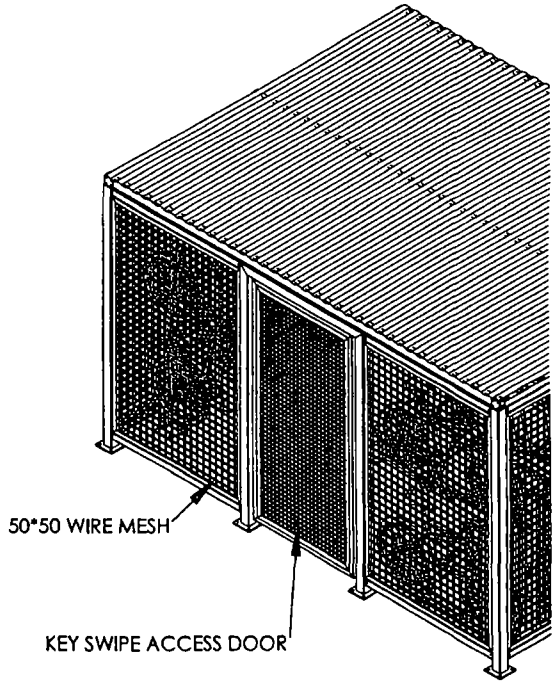
50*50 WIRE MESH
KEY SWIPE ACCESS DOOR

City of Chicago

O2015-8308

Office of the City Clerk

Document Tracking Sheet

Meeting Date:	11/18/2015
Sponsor(s):	Reilly (42)
Type:	Ordinance
Title:	Grant(s) of privilege in public way for Trattoria No. 10
Committee(s) Assignment:	Committee on Transportation and Public Way

ORDINANCE
TRATTORIA #10
Acct. No. 6257 - 1
Permit No. 1120678

Be It Ordained by the City Council of the City of Chicago:

SECTION 1. Permission and authority are hereby given and granted to TRATTORIA #10, upon the terms and subject to the conditions of this ordinance to maintain and use, as now constructed, three (3) Light Fixture(s) projecting over the public right-of-way adjacent to its premises known as 10 N. Dearborn St..

Said Light Fixture(s) at N. Dearborn measure(s):
Two (2) at two point five (2.5) feet in length, one point five (1.5) foot in width and eleven point nine one (11.91) feet above grade level.

Said Light Fixture(s) at Public Alley measure(s):
One (1) at eight (8) feet in length, point five (.5) feet in width and fourteen point five (14.5) feet above grade level.

The location of said privilege shall be as shown on prints kept on file with the Department of Business Affairs and Consumer Protection and the Office of the City Clerk.

Said privilege shall be constructed in accordance with plans and specifications approved by the Department of Transportation (Division of Project Development).

This grant of privilege in the public way shall be subject to the provisions of Section 10-28-015 and all other required provisions of the Municipal Code of Chicago.

The grantee shall pay to the City of Chicago as compensation for the privilege #1120678 herein granted the sum of eighty-five ($85.00) per annum in advance.


A 25% penalty will be added for payments received after due date.


The permit holder agrees to hold the City of Chicago harmless for any damage, relocation or replacement costs associated with damage, relocation or removal of private property caused by the City performing work in the public way.

Authority herein given and granted for a period of five (5) years from and after 10/06/2015.

Alderman _____

Brendan Reilly 42nd Ward

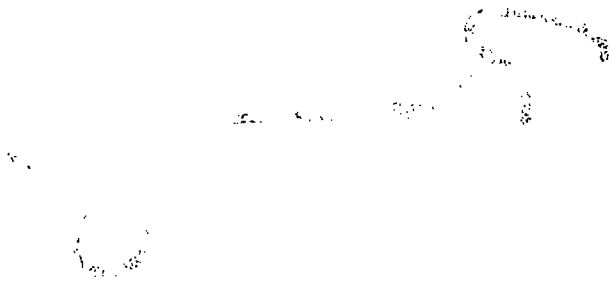

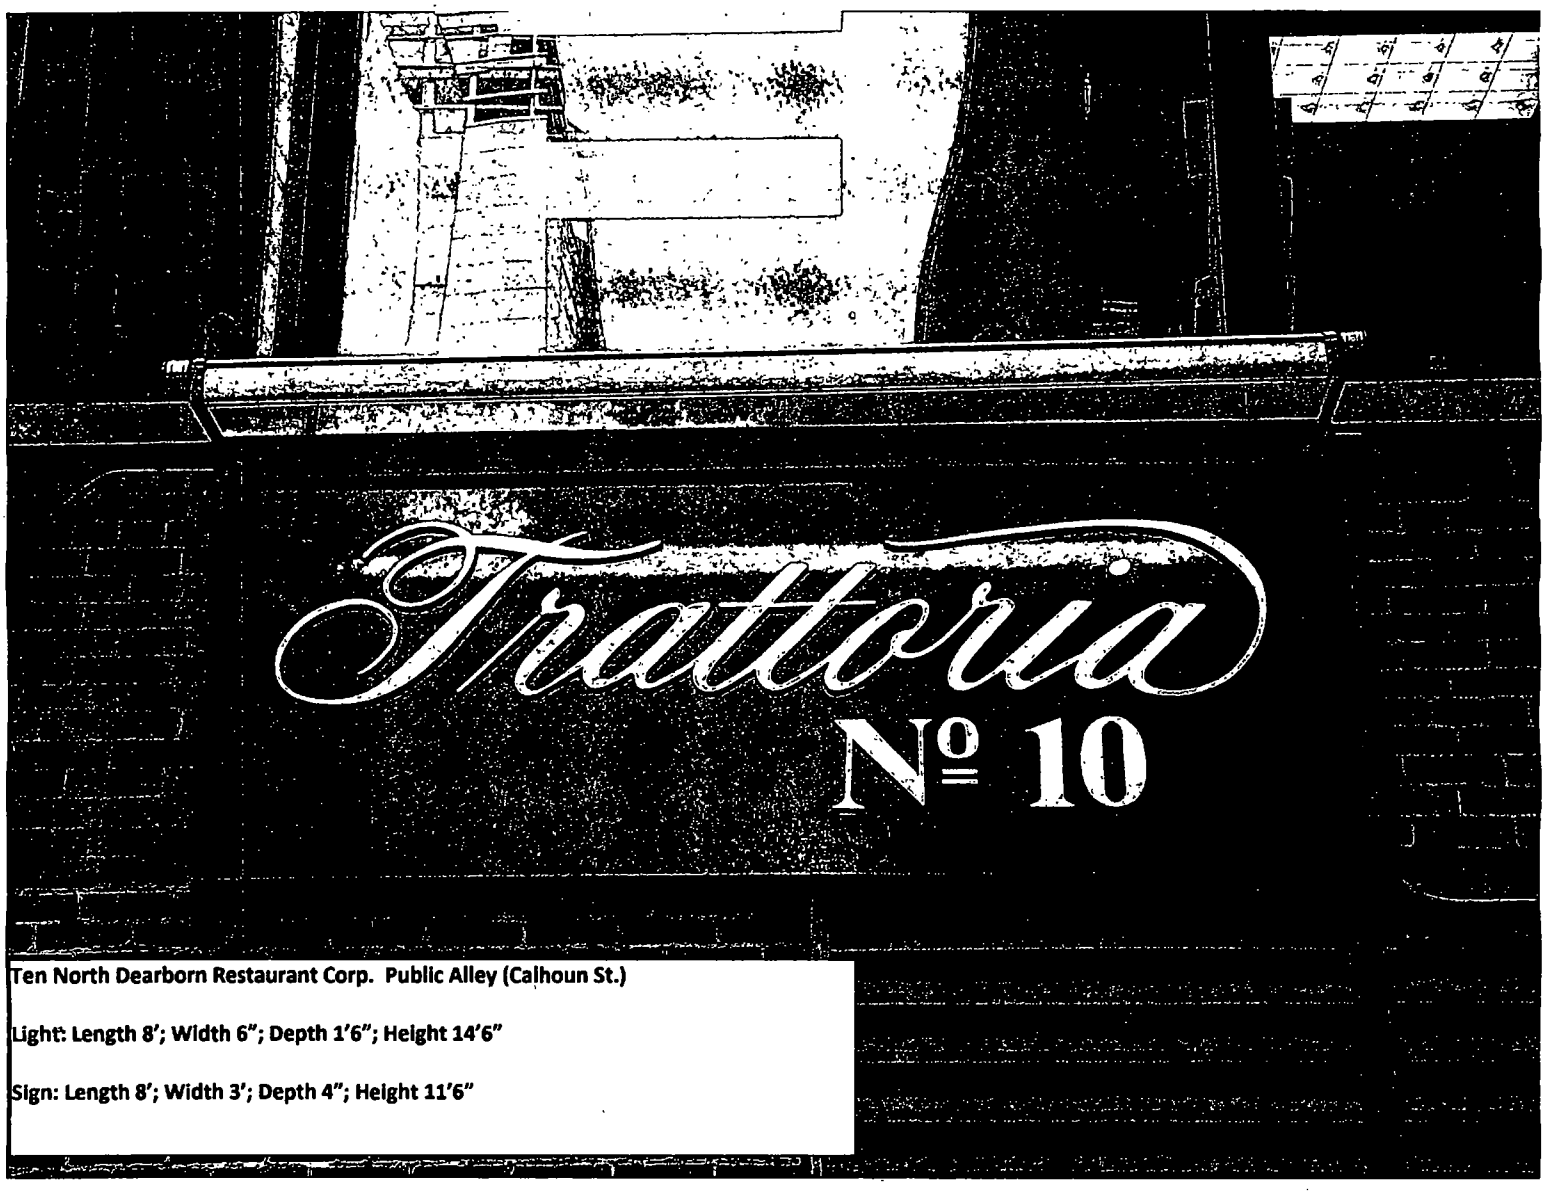

Ten North Dearborn Restaurant Corp. Public Alley (Calhoun St.)

Light: Length 8'; Width 6"; Depth 1'6"; Height 14'6"

Sign: Length 8'; Width 3'; Depth 4"; Height 11'6"

City of Chicago

O2015-8310

Office of the City Clerk

Document Tracking Sheet

Meeting Date:	11/18/2015
Sponsor(s):	Reilly (42)
Type:	Ordinance
Title:	Grant(s) of privilege in public way for Village Green
Committee(s) Assignment:	Committee on Transportation and Public Way

ORDINANCE
VILLAGE GREEN
Acct. No. 309804 - 2
Permit No. 1119836

Be It Ordained by the City Council of the City of Chicago:

SECTION 1. Permission and authority are hereby given and granted to VILLAGE GREEN, upon the terms and subject to the conditions of this ordinance to maintain and use, as now constructed, eleven (11) Caisson(s) under the public right-of-way adjacent to its premises known as 345 E. Ohio St..

Said Caisson(s) at E. Ohio Street measure(s):
Five (5) at one (1) foot in length, and five point nine (5.9) feet in width for a total of twenty-nine point five (29.5) square feet.

Said Caisson(s) at E. Grand Avenue measure(s):
Six (6) at one (1) foot in length, and one (1) foot in width for a total of six (6) square feet.

The location of said privilege shall be as shown on prints kept on file with the Department of Business Affairs and Consumer Protection and the Office of the City Clerk.

Said privilege shall be constructed in accordance with plans and specifications approved by the Department of Planning and Development and Department of Transportation (Office of Underground Coordination).

This grant of privilege in the public way shall be subject to the provisions of Section 10-28-015 and all other required provisions of the Municipal Code of Chicago.

The grantee shall pay to the City of Chicago as compensation for the privilege #1119836 herein granted the sum of four hundred ($400.00) per annum in advance.


A 25% penalty will be added for payments received after due date.


The permit holder agrees to hold the City of Chicago harmless for any damage, relocation or replacement costs associated with damage, relocation or removal of private property caused by the City performing work in the public way.

Authority herein given and granted for a period of five (5) years from and after 04/14/2015.

Alderman _____

Brendan Reilly 42nd Ward

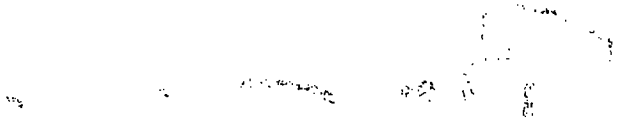

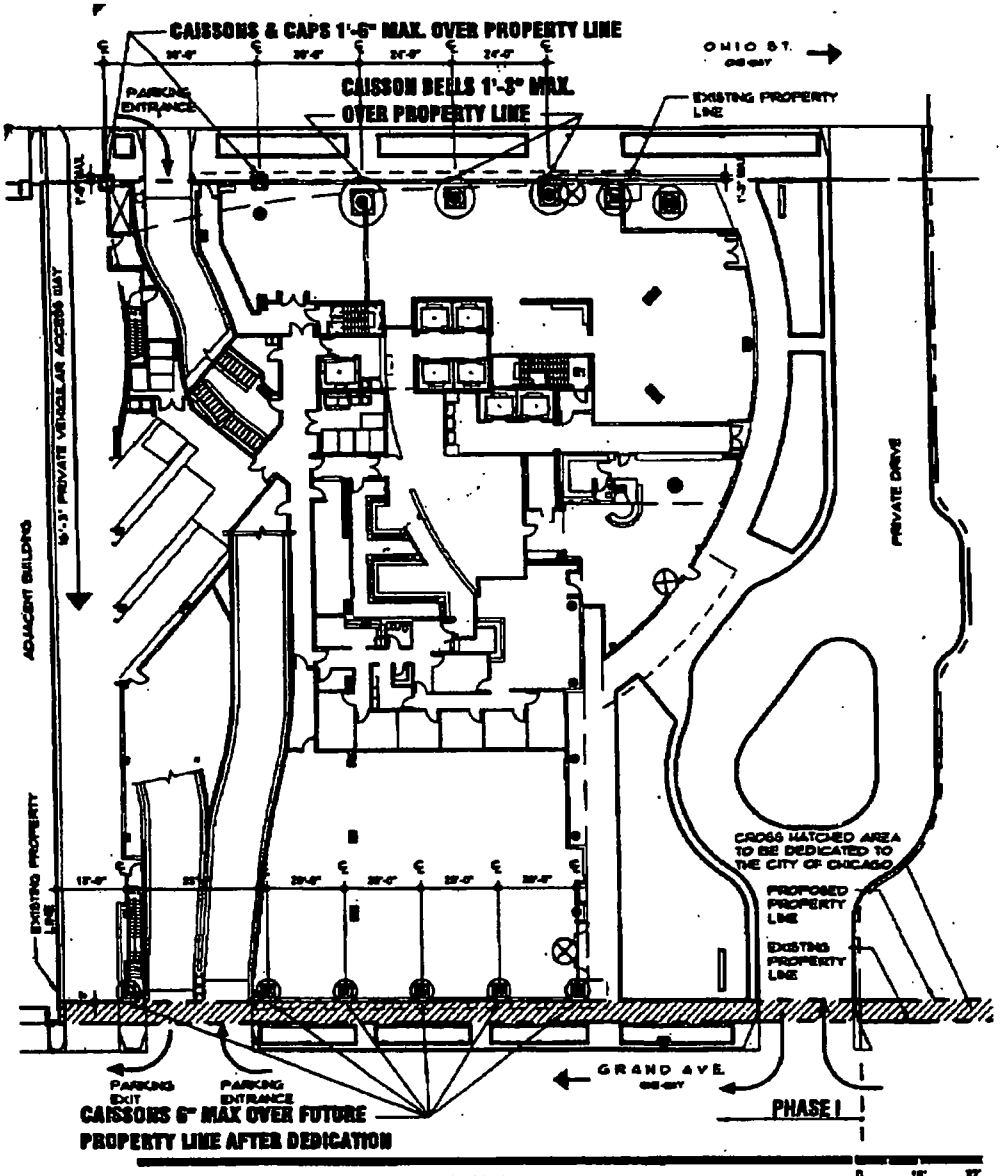

CAISSON LOCATIONS UNDER THE PUBLIC WAY

SCB

Applicant: OGM Investors, LLC
Project: Ohio Grand McClurg Development Site
345 East Ohio Street

Date: 07.16.2003

© SCB & Assoc., Inc. 2003

City of Chicago

O2015-8312

Office of the City Clerk

Document Tracking Sheet

Meeting Date:	11/18/2015
Sponsor(s):	Reilly (42)
Type:	Ordinance
Title:	Grant(s) of privilege in public way for 122 Property LLC
Committee(s) Assignment:	Committee on Transportation and Public Way

ORDINANCE
122 PROPERTY, LLC
Acct. No. 334733 - 1
Permit No. 1120542

Be It Ordained by the City Council of the City of Chicago:

SECTION 1. Permission and authority are hereby given and granted to 122 PROPERTY, LLC, upon the terms and subject to the conditions of this ordinance to maintain and use, as now constructed, two (2) Fire Escape(s) projecting over the public right-of-way adjacent to its premises known as 122 S. Michigan Ave..

Said Fire Escape(s) at Alley of Adams Street measure(s):
Two (2) at sixteen point zero eight (16.08) feet in length, and seventeen point four two (17.42) feet in width for a total of five hundred sixty point two three (560.23) square feet.

The location of said privilege shall be as shown on prints kept on file with the Department of Business Affairs and Consumer Protection and the Office of the City Clerk.

Said privilege shall be constructed in accordance with plans and specifications approved by the Department of Transportation (Division of Project Development).

This grant of privilege in the public way shall be subject to the provisions of Section 10-28-015 and all other required provisions of the Municipal Code of Chicago.

The grantee shall pay to the City of Chicago as compensation for the privilege #1120542 herein granted the sum of eight hundred ($800.00) per annum in advance.

A 25% penalty will be added for payments received after due date.

The permit holder agrees to hold the City of Chicago harmless for any damage, relocation or replacement costs associated with damage, relocation or removal of private property caused by the City performing work in the public way.

Authority herein given and granted for a period of five (5) years from and after 10/08/2013.

Alderman _____

Brendan Reilly 42nd Ward


SELF PARK

City of Chicago

O2015-8319

Office of the City Clerk

Document Tracking Sheet

Meeting Date:	11/18/2015
Sponsor(s):	Reilly (42)
Type:	Ordinance
Title:	Grant(s) of privilege in public way for 330 N Wabash Ave LLC
Committee(s) Assignment:	Committee on Transportation and Public Way

ORDINANCE
330 N. WABASH AVE LLC
Acct. No. 246111 - 1
Permit No. 1120541

Be It Ordained by the City Council of the City of Chicago:

SECTION 1. Permission and authority are hereby given and granted to 330 N. WABASH AVE LLC, upon the terms and subject to the conditions of this ordinance to maintain and use, as now constructed, one (1) Vault(s) under the public right-of-way adjacent to its premises known as 330 N. Wabash Ave..

Said Vault(s) at East side of State St. measure(s):
One (1) at ninety-three point two five (93.25) feet in length, and ten (10) feet in width for a total of nine hundred thirty-two point five (932.5) square feet.

The location of said privilege shall be as shown on prints kept on file with the Department of Business Affairs and Consumer Protection and the Office of the City Clerk.

Said privilege shall be constructed in accordance with plans and specifications approved by the Department of Transportation (Office of Underground Coordination).

This grant of privilege in the public way shall be subject to the provisions of Section 10-28-015 and all other required provisions of the Municipal Code of Chicago.

The grantee shall pay to the City of Chicago as compensation for the privilege #1120541 herein granted the sum of four thousand two hundred eighty-two ($4,282.00) per annum in advance.

Or


A 25% penalty will be added for payments received after due date.


The permit holder agrees to hold the City of Chicago harmless for any damage, relocation or replacement costs associated with damage, relocation or removal of private property caused by the City performing work in the public way.

Authority herein given and granted for a period of five (5) years from and after 09/12/2015.

Alderman _____

Brendan Reilly 42nd Ward

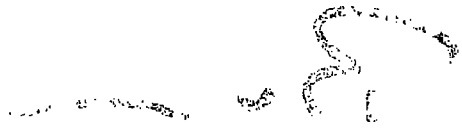

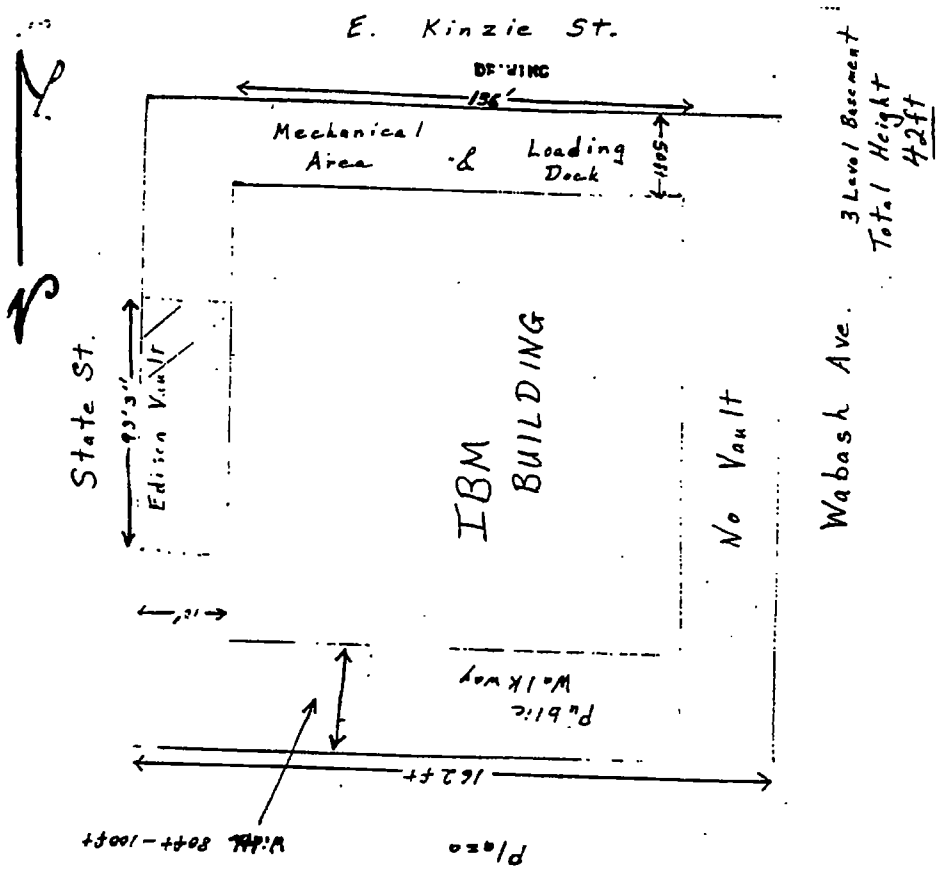
E. Kinzie St.
DRIVING
136'
Mechanical Area & Loading Dock
110'
3 Level Basement
Total Height
42ft
State St.
93'3"
Edison Vault
IBM BUILDING
No Vault
Wabash Ave.
Public Walkway
162ft
80ft - 100ft
P/O #20

City of Chicago

O2015-8322

Office of the City Clerk

Document Tracking Sheet

Meeting Date:	11/18/2015
Sponsor(s):	Reilly (42)
Type:	Ordinance
Title:	Grant(s) of privilege in public way for 332 Property LLC
Committee(s) Assignment:	Committee on Transportation and Public Way

ORDINANCE
332 PROPERTY, LLC.
Acct. No. 279373 - 1
Permit No. 1120598

Be It Ordained by the City Council of the City of Chicago:

SECTION 1. Permission and authority are hereby given and granted to 332 PROPERTY, LLC., upon the terms and subject to the conditions of this ordinance to maintain and use, as now constructed, two (2) Fire Escape(s) projecting over the public right-of-way adjacent to its premises known as 332 S. Michigan Ave..

Said Fire Escape(s) at Van Buren alley measure(s):
Two (2) at seventeen point eight (17.8) feet in length, and one hundred sixty-six (166) feet in width for a total of five thousand nine hundred nine point six (5909.6) square feet.

The location of said privilege shall be as shown on prints kept on file with the Department of Business Affairs and Consumer Protection and the Office of the City Clerk.

Said privilege shall be constructed in accordance with plans and specifications approved by the Department of Transportation (Division of Project Development).

This grant of privilege in the public way shall be subject to the provisions of Section 10-28-015 and all other required provisions of the Municipal Code of Chicago.

The grantee shall pay to the City of Chicago as compensation for the privilege #1120598 herein granted the sum of eight hundred ($800.00) per annum in advance.


A 25% penalty will be added for payments received after due date.

The permit holder agrees to hold the City of Chicago harmless for any damage, relocation or replacement costs associated with damage, relocation or removal of private property caused by the City performing work in the public way.

Authority herein given and granted for a period of five (5) years from and after 11/10/2015.

Alderman _____

Brendan Reilly 42nd Ward

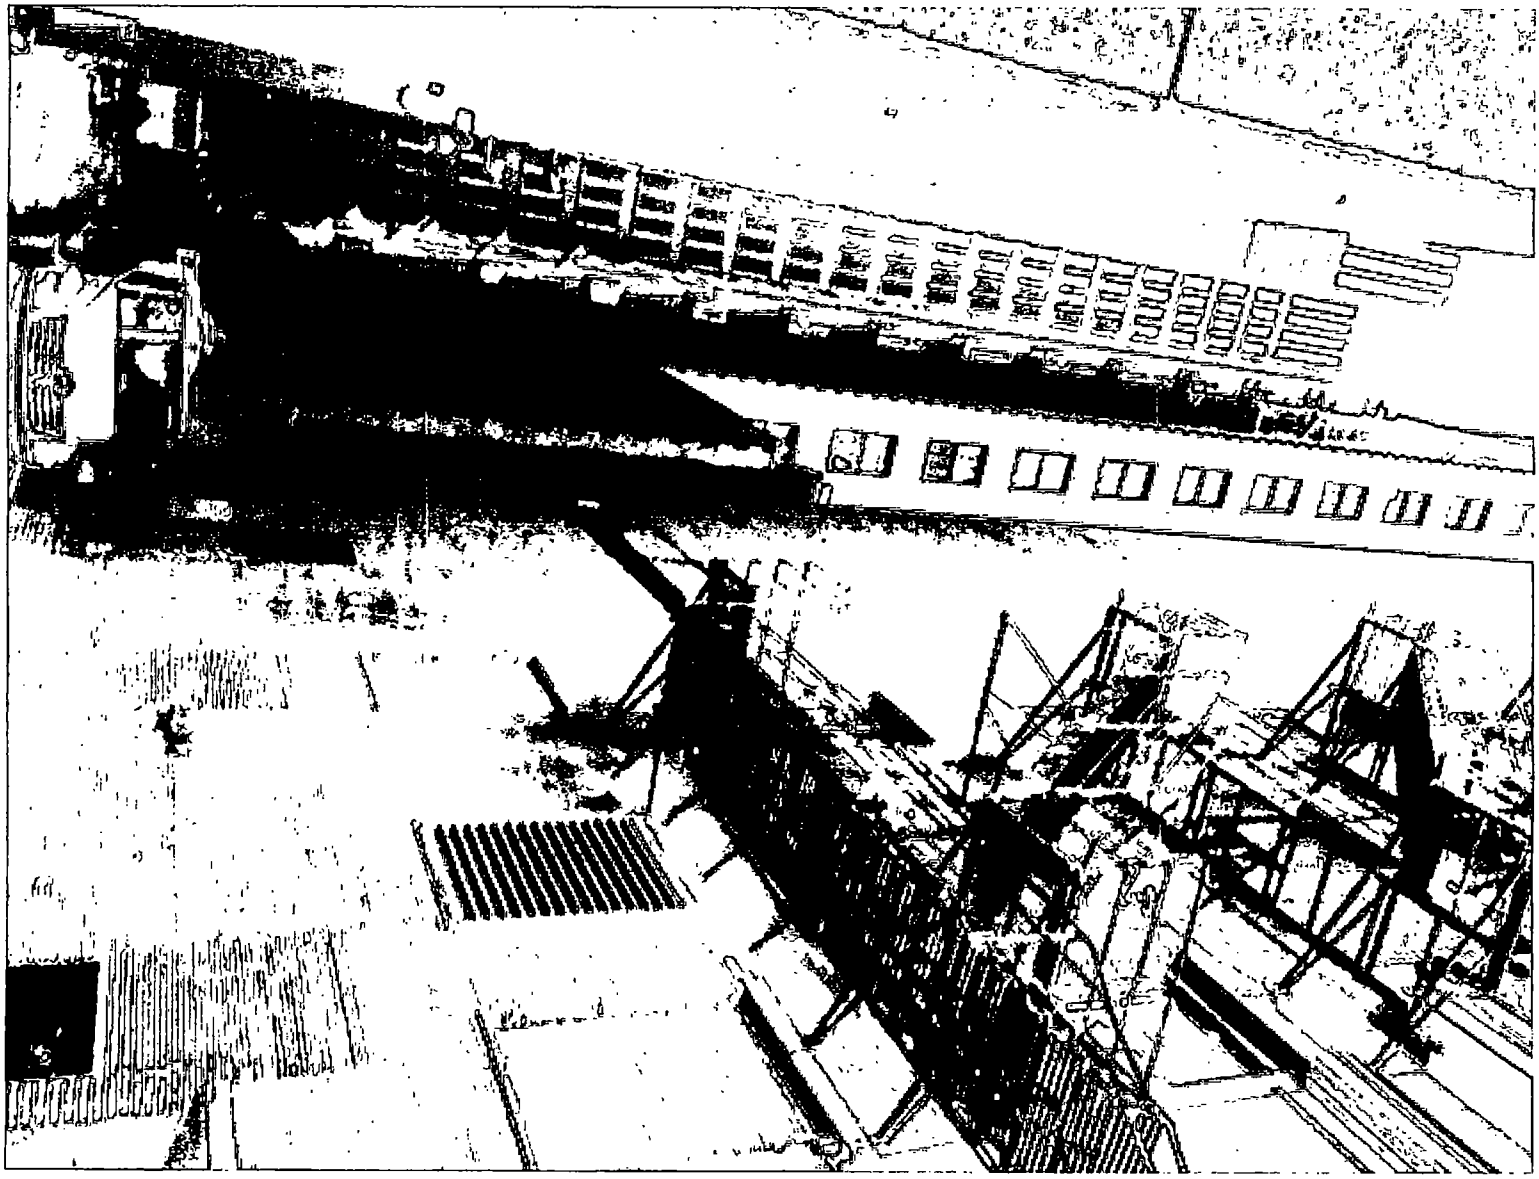

City of Chicago

O2015-8326

Office of the City Clerk

Document Tracking Sheet

Meeting Date:	11/18/2015
Sponsor(s):	Reilly (42)
Type:	Ordinance
Title:	Grant(s) of privilege in public way for 401 E Ontario Condo Assn.
Committee(s) Assignment:	Committee on Transportation and Public Way

ORDINANCE
401 E ONTARIO CONDO ASSOCIATION
Acct. No. 295190 - 1
Permit No. 1120620

Be It Ordained by the City Council of the City of Chicago:

SECTION 1. Permission and authority are hereby given and granted to 401 E ONTARIO CONDO ASSOCIATION, upon the terms and subject to the conditions of this ordinance to maintain and use, as now constructed, eight (8) Decorative Fence(s) on the public right-of-way for beautification purposes adjacent to its premises known as 401 E. Ontario St..

Said Decorative Fence(s) at E. Ontario Street measure(s):
One (1) at sixty-four point one six (64.16) feet in length, and one (1) foot in width for a total of sixty-four point one six (64.16) square feet. Existing fencing is approximately eighteen (18) inches in height.

Said Decorative Fence(s) at E. Ontario Street measure(s):
One (1) at fifty-four (54) feet in length, and one (1) foot in width for a total of fifty-four (54) square feet. Existing fencing is approximately eighteen (18) inches in height.

Said Decorative Fence(s) at E. Ontario Street measure(s):
One (1) at fifty-one point eight four (51.84) feet in length, and one (1) foot in width for a total of fifty-one point eight four (51.84) square feet. Existing fencing is approximately eighteen (18) inches in height.

Said Decorative Fence(s) at E. Ontariio Street measure(s):
One (1) at sixty-five (65) feet in length, and one (1) foot in width for a total of sixty-five (65) square feet. Existing fencing is approximately eighteen (18) inches in height.

Said Decorative Fence(s) at E. Ontario Street measure(s):
One (1) at sixty-five point one six (65.16) feet in length, and one (1) foot in width for a total of sixty-five point one six (65.16) square feet. Existing fencing is approximately eighteen (18) inches in height.

Said Decorative Fence(s) at E. Ontario Street measure(s):
One (1) at fifty-three point eight four (53.84) feet in length, and one (1) foot in width for a total of fifty-three point eight four (53.84) square feet. Existing fencing is approximately eighteen (18) inches in height.

Said Decorative Fence(s) at E. Ontario Street measure(s):
One (1) at fifty-four (54) feet in length, and one (1) foot in width for a total of fifty-four (54) square feet. Existing fencing is approximately eighteen (18)inches in height.

Said Decorative Fence(s) at E. Ontario Street measure(s):
One (1) at sixty-four (64) feet in length, and one (1) foot in width for a total of sixty-four (64) square feet. Existing fencing is approximately eighteen (18) inches in height.

The location of said privilege shall be as shown on prints kept on file with the Department of Business Affairs and Consumer Protection and the Office of the City Clerk.

Said privilege shall be constructed in accordance with plans and specifications approved by the Department of Planning and Development and Department of Transportation (Division of Project Development).

This grant of privilege in the public way shall be subject to the provisions of Section 10-28-015 and all other required provisions of the Municipal Code of Chicago.

The grantee shall pay to the City of Chicago as compensation for the privilege #1120620 herein granted the sum of zero ($.00) per annum in advance.

A 25% penalty will be added for payments received after due date.


The permit holder agrees to hold the City of Chicago harmless for any damage, relocation or replacement costs associated with damage, relocation or removal of private property caused by the City performing work in the public way.

Authority herein given and granted for a period of five (5) years from and after 11/01/2015.

Alderman _____

Brendan Reilly 42nd Ward

PLANTER CURBS AND PLANTER CURBS AND FENCING
401 EAST ONTARIO STREET
CHICAGO, ILLINOIS

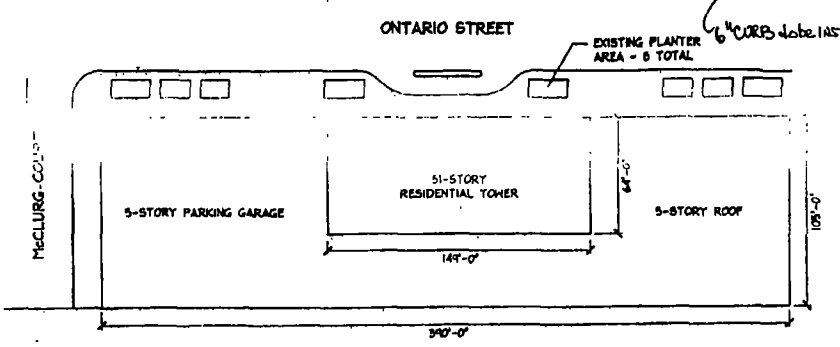

SITE PLAN
NOT TO SCALE

N

GENERAL NOTES

THE CONTRACTOR SHALL VERIFY ALL EXISTING CONDITIONS AND DIMENSIONS AT THE JOB SITE. THE DRAWINGS SHOULD NOT BE SCALED

USE OF FACILITIES AND ACCESS TO THE BUILDING SHALL BE PER THE OWNER'S INSTRUCTIONS

ALL WORK SHALL BE PERFORMED IN ACCORDANCE WITH ALL STATE AND MUNICIPAL CODES INCLUDING OSHA GUIDELINES.

IN THE EVENT THAT CERTAIN DETAILS OF THE CONSTRUCTION ARE NOT FULLY SHOWN OR NOTED ON THE DRAWINGS, THEIR CONSTRUCTION SHALL BE OF THE SAME CHARACTER AS FOR SIMILAR CONDITIONS WHICH ARE SHOWN OR NOTED WITH THE DRAWINGS, SUBJECT TO THE APPROVAL OF THE ARCHITECT

[illegible] SHALL TAKE CAP[illegible] AND RESTRICT CONSTRUCTION DUST FROM SPREADING THROUGHOUT THE SITE. THE WORK AREA SHALL BE SWEPT DAILY OR MORE FREQUENTLY AS REQUIRED AT THE COMPLETION OF ALL WORK, ALL AFFECTED AREAS SHALL BE CLEANED

INDEX OF DRAWINGS

T1 - SITE PLAN AND GENERAL NOTES
A1 - ENLARGED SIDEWALK AND PLANTER PLAN
A2 - TYPICAL PLANTER PLAN AND DETAILS
A3 - SUMMARY OF INCLUDED WORK

Statement that Compliance with the Energy Code is Not Required

I certify that I am the registered Design Professional for the project. I also certify that to the best of my knowledge and belief the attached plans for (address) 401 East Ontario Street, Chicago, Illinois 60611 DO NOT NEED TO COMPLY with the requirements of chapter 18-13, Energy Conservation, of the Municipal Code of Chicago.

The project need not comply because The work is limited to modifications of the [illegible] area outside the building, and will not affect the exterior envelope

Signed _____ Date _____

(Arch., S.E., or P.E.)
Illinois License Number 62.5 No. 81-025

Affix Official Professional Seal Here

CITY OF CHICAGO DEPARTMENT OF CONSTRUCTION AND PERMITS

GENERAL BUILDING REQUIREMENTS Per Chicago Zoning Ordinance (CZO) and Reference Building Code (CBC) 1992 Edition

ZONING REQUIREMENTS							
LOT	ZONING DISTRICT	CHAPTER 16 / ARTICLE 9					MINIMUM ALLOWED MODIFICATIONS
LOT	PARKING, PLANTS AND SHELTER	CHAPTER 16 / ARTICLE 10					
BUILDING REQUIREMENTS							
LOT							EXISTING CONSTRUCTION NOT AFFECTED
LOT							
NOT REQUIRED							
LOT							EXISTING CONSTRUCTION NOT AFFECTED
LOT							

PLANTER CURBS AND FENCING
401 EAST ONTARIO STREET
CHICAGO, ILLINOIS

T1

City of Chicago

O2015-8327

Office of the City Clerk

Document Tracking Sheet

Meeting Date:	11/18/2015
Sponsor(s):	Reilly (42)
Type:	Ordinance
Title:	Grant(s) of privilege in public way for 405 North Wabash LLC
Committee(s) Assignment:	Committee on Transportation and Public Way

ORDINANCE
405 NORTH WABASH LLC
Acct. No. 402092 - 1
Permit No. 1120514

Be It Ordained by the City Council of the City of Chicago:

SECTION 1. Permission and authority are hereby given and granted to 405 NORTH WABASH LLC, upon the terms and subject to the conditions of this ordinance to construct, install, maintain and use one (1) Concrete and Metal Facia/Cladding(s) projecting over the public right-of-way adjacent to its premises known as 405 N. Wabash Ave..

Said Concrete and Metal Facia/Cladding(s) at N. Wabash Avenue measure(s):
One (1) at seventy-eight point zero eight (78.08) feet in length, and one point three three (1.33) foot in width for a total of one hundred three point eight five (103.85) square feet. Said decorative metal cladding shall be twenty-eight (28) feet in height.

The location of said privilege shall be as shown on prints kept on file with the Department of Business Affairs and Consumer Protection and the Office of the City Clerk.

Said privilege shall be constructed in accordance with plans and specifications approved by the Department of Transportation (Division of Project Development).

This grant of privilege in the public way shall be subject to the provisions of Section 10-28-015 and all other required provisions of the Municipal Code of Chicago.

The grantee shall pay to the City of Chicago as compensation for the privilege #1120514 herein granted the sum of two thousand eight hundred ninety-five ($2,895.00) per annum in advance.


A 25% penalty will be added for payments received after due date.


The permit holder agrees to hold the City of Chicago harmless for any damage, relocation or replacement costs associated with damage, relocation or removal of private property caused by the City performing work in the public way.

Authority herein given and granted for a period of five (5) years from and after Date of Passage.

Alderman _____

Brendan Reilly 42nd Ward

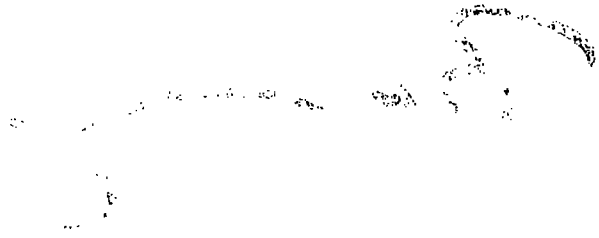

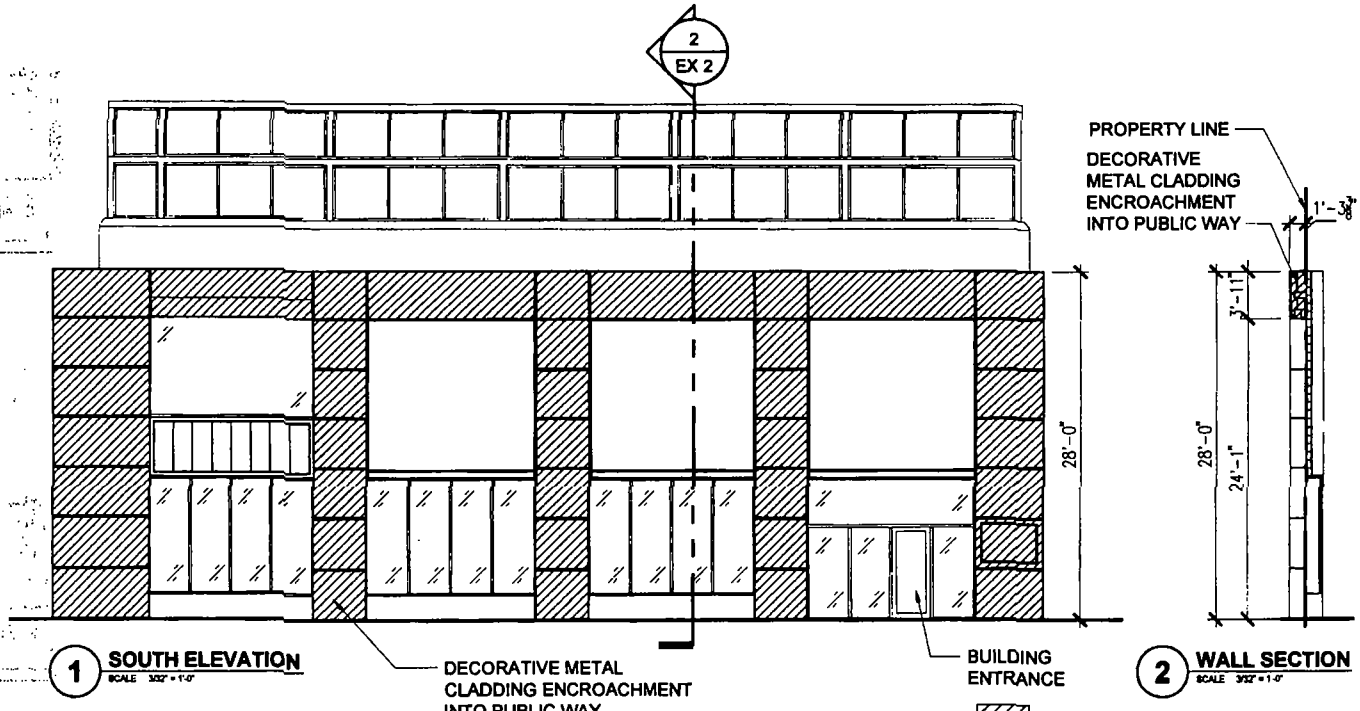

1 **SOUTH ELEVATION**
SCALE 3/32" = 1'-0"

2 **WALL SECTION**
SCALE 3/32" = 1'-0"

= DECORATIVE METAL CLADDING ENCROACHMENT INTO PUBLIC WAY

AREA = 105.9 SF
VOLUME = 1,341 8 CU FT

SCB

© 2015 Solomon Cordwell Buenz

PROJECT NAME 405 N. WABASH DATE 10/8/15
PROJECT NO 2015024 DTL /SHT REF. A3.01 / A4.01 REV
DRAWING TITLE PUBLIC RIGHT-OF-WAY ENCROACHMENT SHEET 2 of 2

0' 6' 12'

EX 2

Architecture Planning Interior Design 625 N. Michigan Ave. Chicago, IL 60611 T 312.896.1100 F 312 896.1200

City of Chicago

O2015-8254

Office of the City Clerk

Document Tracking Sheet

Meeting Date:	11/18/2015
Sponsor(s):	Smith (43)
Type:	Ordinance
Title:	Grant(s) of privilege in public way for Lincoln Park Food & Liquor - Privilege No. 1120653
Committee(s) Assignment:	Committee on Transportation and Public Way

ORDINANCE
LINCOLN PARK FOOD & LIQUOR
Acct. No. 395549 - 1
Permit No. 1120653

Be It Ordained by the City Council of the City of Chicago:

SECTION 1. Permission and authority are hereby given and granted to LINCOLN PARK FOOD & LIQUOR, upon the terms and subject to the conditions of this ordinance to maintain and use, as now constructed, three (3) Light Fixture(s) projecting over the public right-of-way adjacent to its premises known as 2427 N. Clark St..

Said Light Fixture(s) at N Clark St measure(s):
Three (3) at two (2) feet in length, point two five (.25) feet in width and eleven point five (11.5) feet above grade level.

The location of said privilege shall be as shown on prints kept on file with the Department of Business Affairs and Consumer Protection and the Office of the City Clerk.

Said privilege shall be constructed in accordance with plans and specifications approved by the Department of Transportation (Division of Project Development).


This grant of privilege in the public way shall be subject to the provisions of Section 10-28-015 and all other required provisions of the Municipal Code of Chicago.

The grantee shall pay to the City of Chicago as compensation for the privilege #1120653 herein granted the sum of eighty-five ($85.00) per annum in advance.

A 25% penalty will be added for payments received after due date.


The permit holder agrees to hold the City of Chicago harmless for any damage, relocation or replacement costs associated with damage, relocation or removal of private property caused by the City performing work in the public way.

Authority herein given and granted for a period of five (5) years from and after Date of Passage.

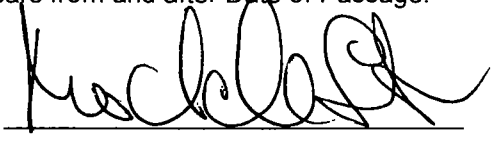Alderman 

Michele Smith 43rd Ward

LINCOLN PARK FOOD & LIQUOR
2427 N CLARK ST. CHICAGO.
IL - 60614.

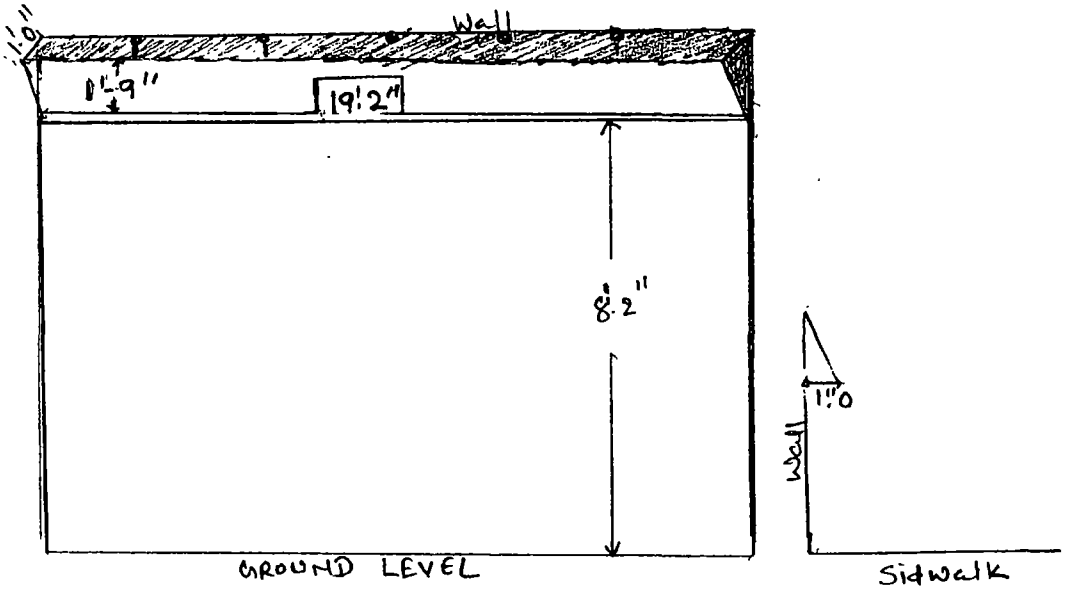

City of Chicago

O2015-8258

Office of the City Clerk

Document Tracking Sheet

Meeting Date:	11/18/2015
Sponsor(s):	Smith (43)
Type:	Ordinance
Title:	Grant(s) of privilege in public way for Lincoln Park Food & Liquor - Privilege No. 1120654
Committee(s) Assignment:	Committee on Transportation and Public Way

ORDINANCE
LINCOLN PARK FOOD & LIQUOR
Acct. No. 395549 - 1
Permit No. 1120654

Be It Ordained by the City Council of the City of Chicago:

SECTION 1. Permission and authority are hereby given and granted to LINCOLN PARK FOOD & LIQUOR, upon the terms and subject to the conditions of this ordinance to construct, install, maintain and use two (2) Light Fixture(s) projecting over the public right-of-way adjacent to its premises known as 2427 N. Clark St..

Said Light Fixture(s) at N Clark St measure(s):
Two (2) at two (2) feet in length, point two five (.25) feet in width and eleven point five (11.5) feet above grade level.

The location of said privilege shall be as shown on prints kept on file with the Department of Business Affairs and Consumer Protection and the Office of the City Clerk.

Said privilege shall be constructed in accordance with plans and specifications approved by the Department of Transportation (Division of Project Development).


This grant of privilege in the public way shall be subject to the provisions of Section 10-28-015 and all other required provisions of the Municipal Code of Chicago.

The grantee shall pay to the City of Chicago as compensation for the privilege #1120654 herein granted the sum of eighty ($80.00) per annum in advance.

A 25% penalty will be added for payments received after due date.


The permit holder agrees to hold the City of Chicago harmless for any damage, relocation or replacement costs associated with damage, relocation or removal of private property caused by the City performing work in the public way.

Authority herein given and granted for a period of five (5) years from and after Date of Passage.

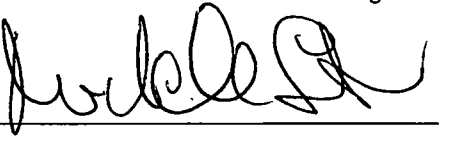Alderman 

Michele Smith 43rd Ward

LINCOLN PARK FOOD & LIQUOR
2427 N CLARK ST. CHICAGO.
IL - 60614.

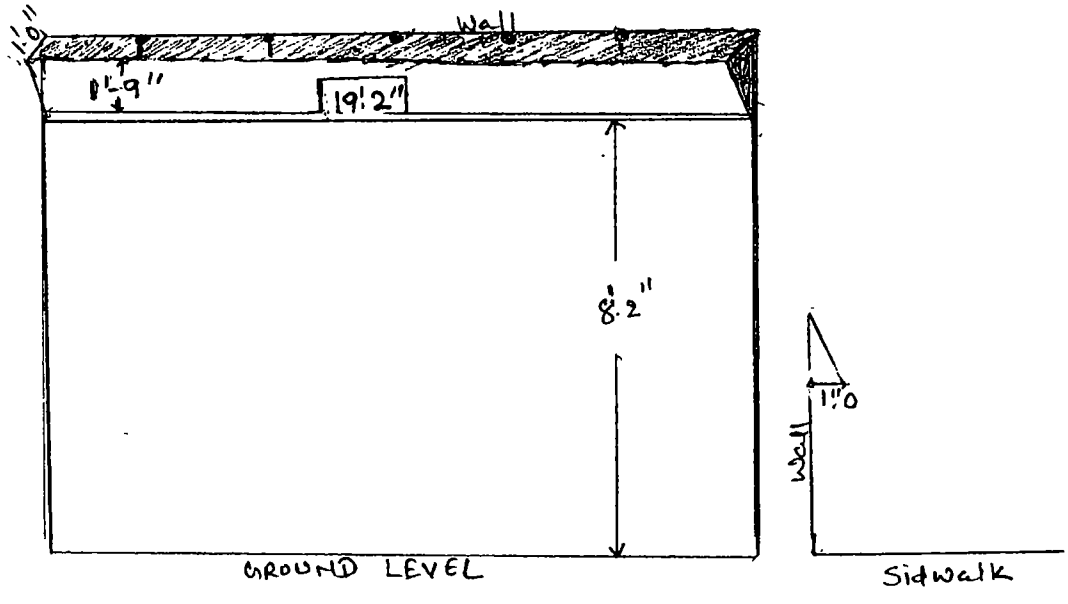

City of Chicago

O2015-8260

Office of the City Clerk

Document Tracking Sheet

Meeting Date:	11/18/2015
Sponsor(s):	Smith (43)
Type:	Ordinance
Title:	Grant(s) of privilege in public way for Nookies Too, Inc.
Committee(s) Assignment:	Committee on Transportation and Public Way

ORDINANCE
NOOKIES TOO INC.
Acct. No. 12051 - 1
Permit No. 1120624

Be It Ordained by the City Council of the City of Chicago:

SECTION 1. Permission and authority are hereby given and granted to NOOKIES TOO INC., upon the terms and subject to the conditions of this ordinance to maintain and use one (1) sign(s) projecting over the public right-of-way attached to its premises known as 2114 N. Halsted St..

Said sign structure(s) measures as follows; along N. Halsted:
One (1) at four (4) feet in length, two (2) feet in height and nine point two five (9.25) feet above grade level.

The location of said privilege shall be as shown on prints kept on file with the Department of Business Affairs and Consumer Protection and the Office of the City Clerk.

Said privilege shall be constructed in accordance with plans and specifications approved by the Department of Transportation (Division of Project Development) and Zoning Department - Signs.

This grant of privilege in the public way shall be subject to the provisions of Section 10-28-015 and all other required provisions of the Municipal Code of Chicago.

The grantee shall pay to the City of Chicago as compensation for the privilege #1120624 herein granted the sum of one hundred ($100.00) per annum in advance.

A 25% penalty will be added for payments received after due date.


The permit holder agrees to hold the City of Chicago harmless for any damage, relocation or replacement costs associated with damage, relocation or removal of private property caused by the City performing work in the public way.

Authority herein given and granted for a period of five (5) years from and after 11/03/2015.

Alderman _____

Michele Smith 43rd Ward

2114 N. HALSTED

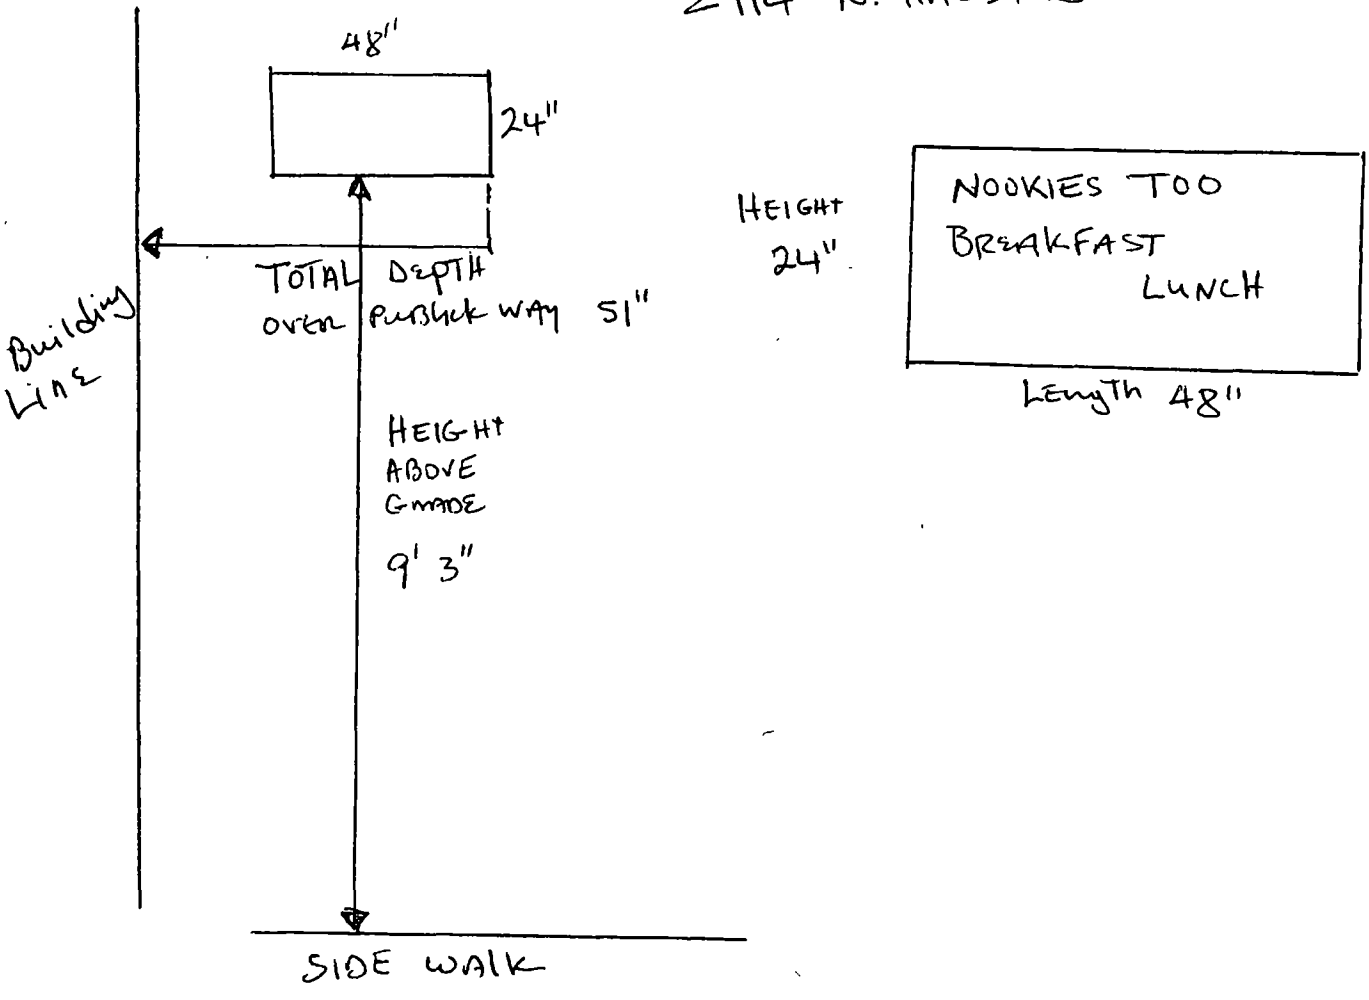

City of Chicago

O2015-8263

Office of the City Clerk

Document Tracking Sheet

Meeting Date:	11/18/2015
Sponsor(s):	Arena (45)
Type:	Ordinance
Title:	Grant(s) of privilege in public way for Accelerated Rehabilitation Centers
Committee(s) Assignment:	Committee on Transportation and Public Way

ORDINANCE
accelerated rehabilitation centers
Acct. No. 69020 - 1
Permit No. 1120370

Be It Ordained by the City Council of the City of Chicago:

SECTION 1. Permission and authority are hereby given and granted to accelerated rehabilitation centers, upon the terms and subject to the conditions of this ordinance to maintain and use two (2) sign(s) projecting over the public right-of-way attached to its premises known as 4008 N. Cicero Ave..

Said sign structure(s) measures as follows; along N. Cicero Avenue:
One (1) at thirty-one point one seven (31.17) feet in length, two point zero eight (2.08) feet in height and ten (10) feet above grade level.
One (1) at three point three three (3.33) feet in length, point five eight (.58) feet in height and fourteen (14) feet above grade level.

The location of said privilege shall be as shown on prints kept on file with the Department of Business Affairs and Consumer Protection and the Office of the City Clerk.

Said privilege shall be constructed in accordance with plans and specifications approved by the Department of Transportation (Division of Project Development) and Zoning Department - Signs.

This grant of privilege in the public way shall be subject to the provisions of Section 10-28-015 and all other required provisions of the Municipal Code of Chicago.

The grantee shall pay to the City of Chicago as compensation for the privilege #1120370 herein granted the sum of four hundred ($400.00) per annum in advance.

A 25% penalty will be added for payments received after due date.

The permit holder agrees to hold the City of Chicago harmless for any damage, relocation or replacement costs associated with damage, relocation or removal of private property caused by the City performing work in the public way.


Authority herein given and granted for a period of five (5) years from and after Date of Passage.

Alderman

John Arena 45th Ward

D/F Tenant/Pylon Sign


SOUTH WATER SIGNS

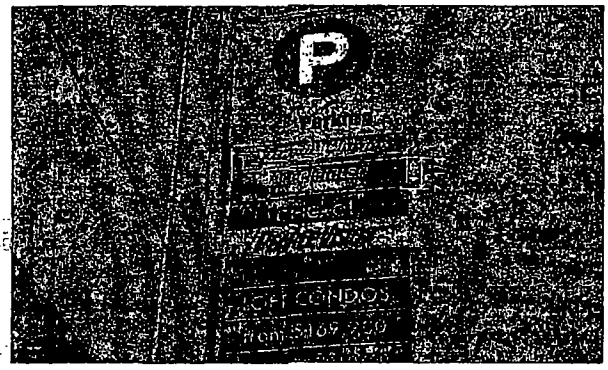

Existing Sign - D/F panel face w/1" retainers



Proposed Sign

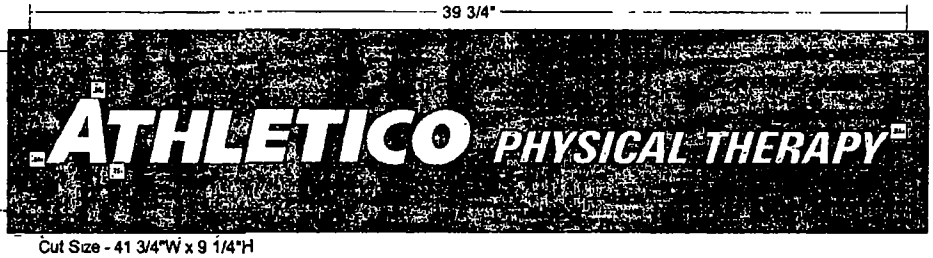

Cut Size - 41 3/4"W x 9 1/4"H

- 1" thick

panel change only

D/F Replacement Face/Insert
Replace panel with new plastic panel with applied translucent vinyl graphics

Colors to Match
Translucent Oracal
Azure Blue #052

934 N Church Road
Elmhurst, IL 60126
P 630.333.4900 F 630.333.4915

Revision notes.
08.12.15 FK 09.21.15 FK
08.13.15 FK
09.03.15 FK
09.09.15 FK
09.14.15 FK

ATHLETICO PHYSICAL THERAPY

Client	Athletico	Drawn by	NKR
Unit ID #	056	Checked by	-
SWS Job#	7012467	Scale	NTS
Title	D/F Pylon Sign	Revision	-
Date	01.22.15	Page	4

Department of Business Affairs and Consumer Protection
Small Business Center - Public Way Use Unit
City Hall - 121 N. LaSalle Street, Room 800 • Chicago, IL 60602
312-74-GOBIZ / 312-744-6249 • (312) 744-1944 (TTY)
http://www.cityofchicago.org/bacp

11/18/2015

Alderman **John Arena**
Ward # **45**
City of Chicago
City Hall, Room **300**
121 North LaSalle Street
Chicago, Illinois 60602

Re: An ordinance to use and maintain a portion of the public right-of-way for **two (2) sign(s)** for **accelerated rehabilitation centers**, adjacent to the premises known as **4008 N. Cicero Ave.**.

Dear Alderman **John Arena**:

The applicant referenced above has requested the use of the public right-of-way for a **sign(s)**. An ordinance has been prepared by the Department of Business Affairs and Consumer Protection – Small Business Center - Public Way Use Unit for presentation to the City Council. Because this request was made for properties located in your ward, as approved by you as per the attached, I respectfully request that you introduce the attached ordinance at the next City Council meeting.

If you have any questions regarding this ordinance, please contact Anthony Bertuca at (312) 744-5506.

Department of Business Affairs and Consumer Protection

City of Chicago

O2015-8265

Office of the City Clerk

Document Tracking Sheet

Meeting Date:	11/18/2015
Sponsor(s):	Arena (45)
Type:	Ordinance
Title:	Grant(s) of privilege in public way for Extra Space Storage
Committee(s) Assignment:	Committee on Transportation and Public Way

ORDINANCE
EXTRA SPACE STORAGE
Acct. No. 299487 - 3
Permit No. 1120441

Be It Ordained by the City Council of the City of Chicago:

SECTION 1. Permission and authority are hereby given and granted to EXTRA SPACE STORAGE, upon the terms and subject to the conditions of this ordinance to construct, install, maintain and use one (1) Facade(s) projecting over the public right-of-way adjacent to its premises known as 4400 W. Addison St..

Said Facade(s) at W. Addison Street measure(s):
One (1) at three hundred four (304) feet in length, and point three three (.33) feet in width for a total of one hundred point three two (100.32) square feet. Said façade shall be approximately thirty-eight (38) feet in height.

The location of said privilege shall be as shown on prints kept on file with the Department of Business Affairs and Consumer Protection and the Office of the City Clerk.

Said privilege shall be constructed in accordance with plans and specifications approved by the Department of Planning and Development and Department of Transportation (Division of Project Development).

This grant of privilege in the public way shall be subject to the provisions of Section 10-28-015 and all other required provisions of the Municipal Code of Chicago.

The grantee shall pay to the City of Chicago as compensation for the privilege #1120441 herein granted the sum of four hundred ($400.00) per annum in advance.


A 25% penalty will be added for payments received after due date.

The permit holder agrees to hold the City of Chicago harmless for any damage, relocation or replacement costs associated with damage, relocation or removal of private property caused by the City performing work in the public way.

Authority herein given and granted for a period of five (5) years from and after Date of Passage.

Alderman _____

John Arena 45th Ward

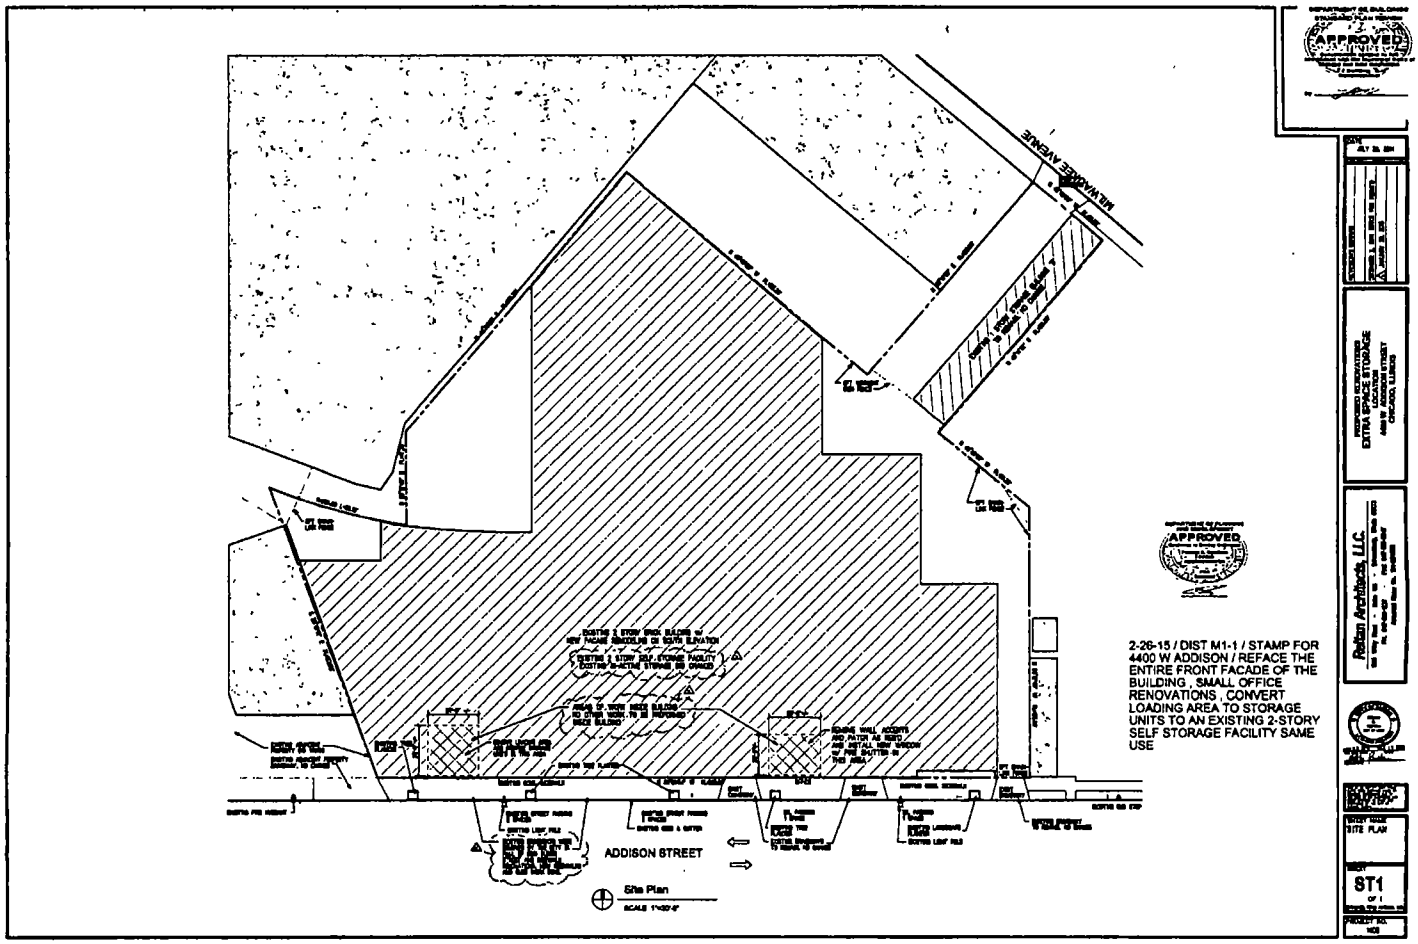
MILWAUKEE AVENUE
ADDISON STREET
Site Plan
APPROVED
2-26-15 / DIST M1-1 / STAMP FOR 4400 W ADDISON / REFACE THE ENTIRE FRONT FACADE OF THE BUILDING , SMALL OFFICE RENOVATIONS , CONVERT LOADING AREA TO STORAGE UNITS TO AN EXISTING 2-STORY SELF STORAGE FACILITY SAME USE
Peton Architects, LLC
ST1

Department of Business Affairs and Consumer Protection
Small Business Center- Public Way Use Unit
City Hall- 121 N. LaSalle Street Room 800 • Chicago, IL 60602
312-74-GOBIZ / 312-744-6249 • (312) 744-1944 (TTY)
http://www.cityofchicago.org/bacp

11/18/2015

Alderman **John Arena**
Ward # **45**
City of Chicago
City Hall, Room **300**
121 North LaSalle Street
Chicago, Illinois 60602

Re: An ordinance to use and maintain a portion of the public right-of-way for **one (1) facade(s)** for **EXTRA SPACE STORAGE**, adjacent to the premises known as **4400 W. Addison St.**.

Dear Alderman **John Arena**:

The applicant referenced above has requested the use of the public right-of-way for a **facade(s)**. An ordinance has been prepared by the Department of Business Affairs and Consumer Protection – Small Business Center - Public Way Use Unit for presentation to the City Council. Because this request was made for properties located in your ward, as approved by you as per the attached, I respectfully request that you introduce the attached ordinance at the next City Council meeting.

If you have any questions regarding this ordinance, please contact Anthony Bertuca at (312) 744-5506.

Department of Business Affairs and Consumer Protection

City of Chicago

O2015-8267

Office of the City Clerk

Document Tracking Sheet

Meeting Date:	11/18/2015
Sponsor(s):	Arena (45)
Type:	Ordinance
Title:	Grant(s) of privilege in public way for Fernandez Insurance Agency, Inc.
Committee(s) Assignment:	Committee on Transportation and Public Way

ORDINANCE
FENRNANDEZ INSURANCE AGENCY INC
Acct. No. 378256 - 2
Permit No. 1120143

Be It Ordained by the City Council of the City of Chicago:

SECTION 1. Permission and authority are hereby given and granted to FENRNANDEZ INSURANCE AGENCY INC, upon the terms and subject to the conditions of this ordinance to maintain and use one (1) sign(s) projecting over the public right-of-way attached to its premises known as 5362 W. Lawrence Ave..

Said sign structure(s) measures as follows; along W. Lawrence Avenue:
One (1) at fourteen point one seven (14.17) feet in length, three point four two (3.42) feet in height and thirteen point five (13.5) feet above grade level.

The location of said privilege shall be as shown on prints kept on file with the Department of Business Affairs and Consumer Protection and the Office of the City Clerk.

Said privilege shall be constructed in accordance with plans and specifications approved by the Department of Transportation (Division of Project Development) and Zoning Department - Signs.

This grant of privilege in the public way shall be subject to the provisions of Section 10-28-015 and all other required provisions of the Municipal Code of Chicago.

The grantee shall pay to the City of Chicago as compensation for the privilege #1120143 herein granted the sum of three hundred ($300.00) per annum in advance.

A 25% penalty will be added for payments received after due date.


The permit holder agrees to hold the City of Chicago harmless for any damage, relocation or replacement costs associated with damage, relocation or removal of private property caused by the City performing work in the public way.

Authority herein given and granted for a period of five (5) years from and after Date of Passage.


Alderman _____

John Arena 45th Ward

ENGINEERING
SHOP
VINYL / LAYOUT
ROUTING / KNIFE

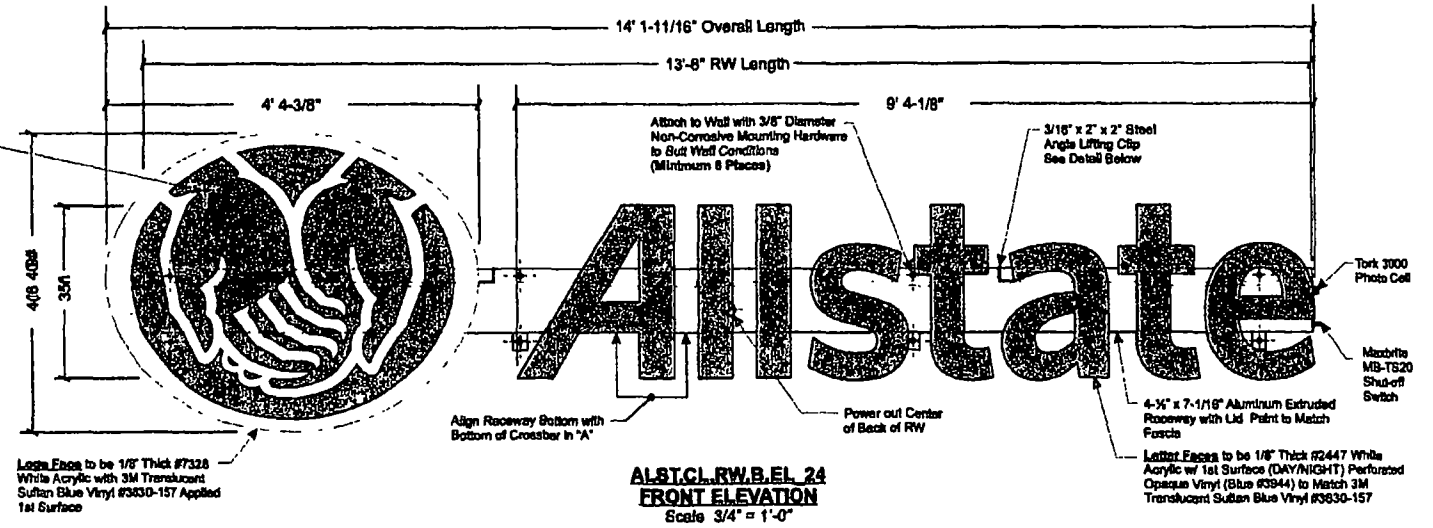

AL.ST.CL.RW.B.EL_24
FRONT ELEVATION
Scale 3/4" = 1'-0"

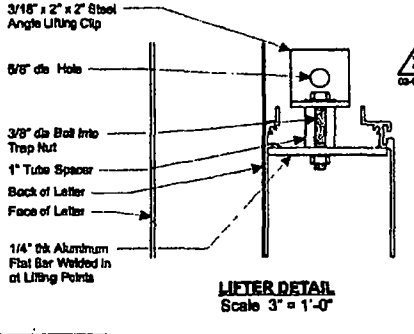

LIFTER DETAIL
Scale 3" = 1'-0"


ELECTRICAL LOAD
(1.16) Amps @ 120 Volts
ELECTRICAL REQMTS
(1) 20 Amp/120 Volt Circuits
2 03-04-15

LED Specifications
1 (2) BITRO - ASU-60-12U 60 Watt LED Power Supply
2 (60 Each) Bitro OmegaOPTICS Plus (OTSP-M3PL-BW65) White LEDs

STANDARD LETTER NOTES:
1 Sufficient Primary Circuit In Vicinity Of Sign By Others
2 Letter To Letter Wiring & Final Primary Hook-up By Sign Installer, Where Allowed By Local Codes
3 Sign Shall Be U.L. Listed
4 Mounting Hardware By Sign Installer
5 Full Size Drilling Template Furnished With Sign

Note: This sign is intended to be installed in accordance with the requirements of Article 600 of the National Electrical Code and/or other applicable local codes. This includes proper grounding and bonding of the sign.

PERMIT DRAWING

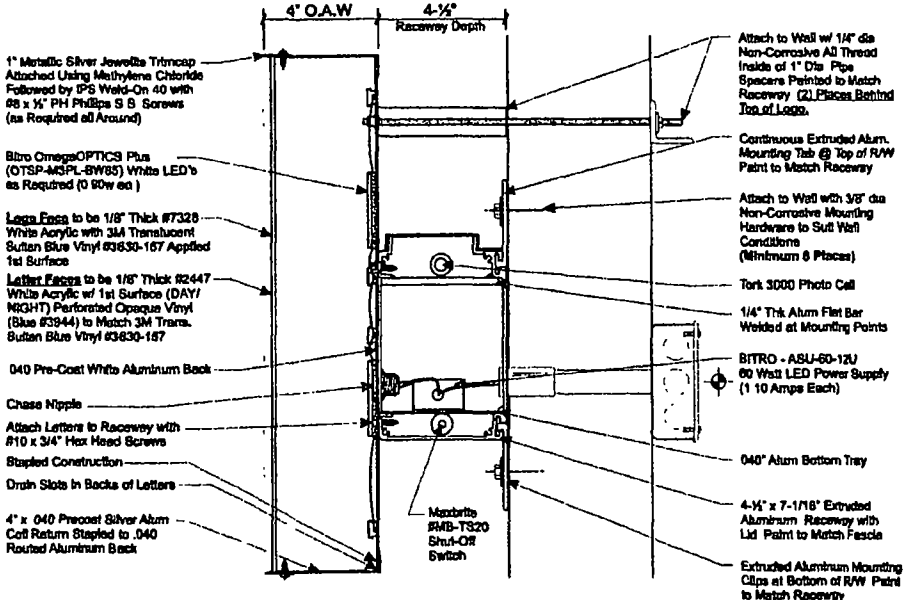

SECTION
Scale 3" = 1'-0"

PHILADELPHIASIGN
BRINGING THE WORLD'S BRANDS TO LIFE
707 West Spring Garden Street
Palmyra, New Jersey 08065
Phone 856.829.1400
Fax: 856.829.8349
www.philadelphiasign.com

CUSTOMER
ALLSTATE

JOB NUMBER

SIGN TYPE.
AL.ST.CL.RW.B.EL_24

LOCATION

DATE:
9/30/2014

DRAWN BY:
GJF

REVISION

Number	Date	By
1	11/18/2014	GJF

SHEET: 1 of 1
END DEPT

DWG NUMBER
B57463

ENGINEER SEAL

MAX DESIGN WIND SPEED 90 MPH
EXPOSURE C

THIS IS AN ORIGINAL UNPUBLISHED DRAWING CREATED BY PHSG. IT IS SUBMITTED FOR YOUR PERSONAL USE IN CONJUNCTION WITH A PROJECT BEING PLANNED FOR YOU BY PHSG. IT IS NOT TO BE SHOWN TO ANYONE OUTSIDE YOUR ORGANIZATION NOR IS IT TO BE USED, COPIED, REPRODUCED, OR EXHIBITED IN ANY FASHION.

Department of Business Affairs and Consumer Protection
Small Business Center - Public Way Use Unit
City Hall - 121 N. LaSalle Street, Room 800 • Chicago, IL 60602
312-74-GOBIZ / 312-744-6249 • (312) 744-1944 (TTY)
http://www.cityofchicago.org/bacp

11/18/2015

Alderman **John Arena**
Ward # **45**
City of Chicago
City Hall, Room **300**
121 North LaSalle Street
Chicago, Illinois 60602

Re: An ordinance to use and maintain a portion of the public right-of-way for **one (1) sign(s)** for **FENRNANDEZ INSURANCE AGENCY INC**, adjacent to the premises known as **5362 W. Lawrence Ave.**.

Dear Alderman **John Arena**:

The applicant referenced above has requested the use of the public right-of-way for a **sign(s)**. An ordinance has been prepared by the Department of Business Affairs and Consumer Protection – Small Business Center - Public Way Use Unit for presentation to the City Council. Because this request was made for properties located in your ward, as approved by you as per the attached, I respectfully request that you introduce the attached ordinance at the next City Council meeting.

If you have any questions regarding this ordinance, please contact Anthony Bertuca at (312) 744-5506.

Department of Business Affairs and Consumer Protection

City of Chicago

O2015-8270

Office of the City Clerk

Document Tracking Sheet

Meeting Date:	11/18/2015
Sponsor(s):	Arena (45)
Type:	Ordinance
Title:	Grant(s) of privilege in public way for Frank's Chicago Shrimp House, Inc.
Committee(s) Assignment:	Committee on Transportation and Public Way

ORDINANCE
FRANK'S CHICAGO SHRIMP HOUSE, INC.
Acct. No. 376290 - 1
Permit No. 1103269

Be It Ordained by the City Council of the City of Chicago:

SECTION 1. Permission and authority are hereby given and granted to FRANK'S CHICAGO SHRIMP HOUSE, INC., upon the terms and subject to the conditions of this ordinance to maintain and use one (1) sign(s) projecting over the public right-of-way attached to its premises known as 5052 W. Irving Park Rd..

Said sign structure(s) measures as follows; along W. Irving Park Road:
One (1) at eight point five (8.5) feet in length, four (4) feet in height and twelve (12) feet above grade level.

The location of said privilege shall be as shown on prints kept on file with the Department of Business Affairs and Consumer Protection and the Office of the City Clerk.

Said privilege shall be constructed in accordance with plans and specifications approved by the Department of Transportation (Division of Project Development) and Zoning Department - Signs.

This grant of privilege in the public way shall be subject to the provisions of Section 10-28-015 and all other required provisions of the Municipal Code of Chicago.

The grantee shall pay to the City of Chicago as compensation for the privilege #1103269 herein granted the sum of three hundred ($300.00) per annum in advance.


A 25% penalty will be added for payments received after due date.

The permit holder agrees to hold the City of Chicago harmless for any damage, relocation or replacement costs associated with damage, relocation or removal of private property caused by the City performing work in the public way.

Authority herein given and granted for a period of five (5) years from and after Date of Passage.

Alderman

John Arena 45th Ward

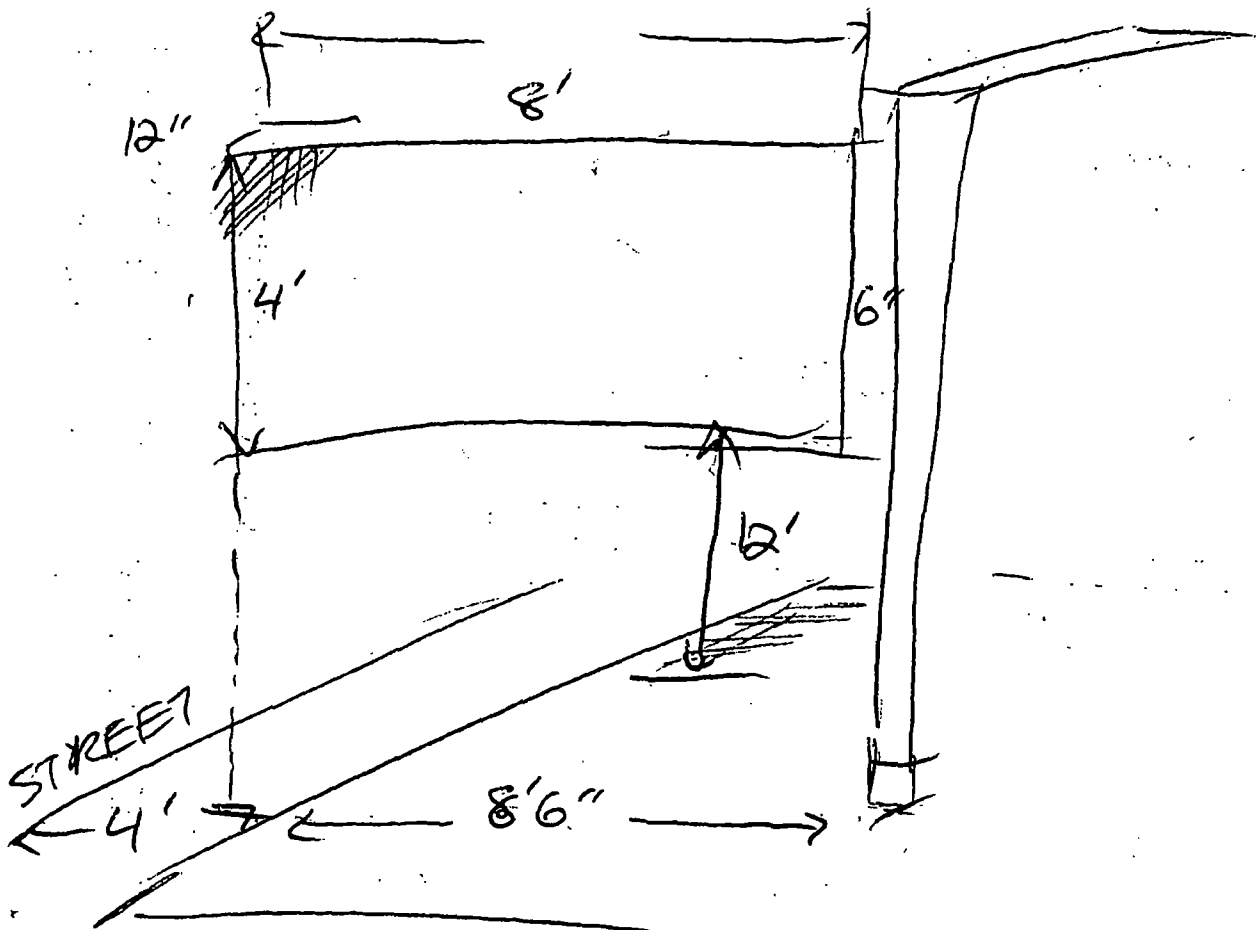

- WIDE 12" OR 1'
- 4' HIGHT
- 8' WIDE / LONG
- 6" FROM WALL TO SIGN
- 8'6" TO WALL
- FROM CERUE STREE EGE 4'

Department of Business Affairs and Consumer Protection
Small Business Center - Public Way Use Unit
City Hall - 121 N. LaSalle Street, Room 800 • Chicago, IL 60602
312-74-GOBIZ / 312-744-6249 • (312) 744-1944 (TTY)
http://www.cityofchicago.org/bacp

11/18/2015

Alderman **John Arena**
Ward # **45**
City of Chicago
City Hall, Room **300**
121 North LaSalle Street
Chicago, Illinois 60602

Re: An ordinance to use and maintain a portion of the public right-of-way for **one (1) sign(s)** for **FRANK'S CHICAGO SHRIMP HOUSE, INC.**, adjacent to the premises known as **5052 W. Irving Park Rd.**.

Dear Alderman **John Arena**:

The applicant referenced above has requested the use of the public right-of-way for a **sign(s)**. An ordinance has been prepared by the Department of Business Affairs and Consumer Protection – Small Business Center - Public Way Use Unit for presentation to the City Council. Because this request was made for properties located in your ward, as approved by you as per the attached, I respectfully request that you introduce the attached ordinance at the next City Council meeting.

If you have any questions regarding this ordinance, please contact Anthony Bertuca at (312) 744-5506.

Department of Business Affairs and Consumer Protection

City of Chicago

O2015-8273

Office of the City Clerk

Document Tracking Sheet

Meeting Date:	11/18/2015
Sponsor(s):	Arena (45)
Type:	Ordinance
Title:	Grant(s) of privilege in public way for State Farm Insurance
Committee(s) Assignment:	Committee on Transportation and Public Way

ORDINANCE
STATE FARM INSURANCE
Acct. No. 357211 - 1
Permit No. 1120550

Be It Ordained by the City Council of the City of Chicago:

SECTION 1. Permission and authority are hereby given and granted to STATE FARM INSURANCE, upon the terms and subject to the conditions of this ordinance to maintain and use one (1) sign(s) projecting over the public right-of-way attached to its premises known as 5870 N. Milwaukee Ave..

Said sign structure(s) measures as follows; along N. MILWAUKEE:
One (1) at four (4) feet in length, six (6) feet in height and eleven (11) feet above grade level.

The location of said privilege shall be as shown on prints kept on file with the Department of Business Affairs and Consumer Protection and the Office of the City Clerk.

Said privilege shall be constructed in accordance with plans and specifications approved by the Department of Transportation (Division of Project Development) and Zoning Department - Signs.

This grant of privilege in the public way shall be subject to the provisions of Section 10-28-015 and all other required provisions of the Municipal Code of Chicago.

The grantee shall pay to the City of Chicago as compensation for the privilege #1120550 herein granted the sum of one hundred ($100.00) per annum in advance.

A 25% penalty will be added for payments received after due date.

The permit holder agrees to hold the City of Chicago harmless for any damage, relocation or replacement costs associated with damage, relocation or removal of private property caused by the City performing work in the public way.

Authority herein given and granted for a period of five (5) years from and after 11/10/2015.

Alderman _____

John Arena 45th Ward


David
Wiams



Department of Business Affairs and Consumer Protection
Small Business Center - Public Way Use Unit
City Hall - 121 N. LaSalle Street, Room 800 • Chicago, IL 60602
312-74-GOBIZ / 312-744-6249 • (312) 744-1944 (TTY)
http://www.cityofchicago.org/bacp

11/18/2015

Alderman **John Arena**
Ward # **45**
City of Chicago
City Hall, Room **300**
121 North LaSalle Street
Chicago, Illinois 60602

Re: An ordinance to use and maintain a portion of the public right-of-way for **one (1) sign(s)** for **STATE FARM INSURANCE,** adjacent to the premises known as **5870 N. Milwaukee Ave.**.

Dear Alderman **John Arena**:

The applicant referenced above has requested the use of the public right-of-way for a **sign(s)**. An ordinance has been prepared by the Department of Business Affairs and Consumer Protection – Small Business Center - Public Way Use Unit for presentation to the City Council. Because this request was made for properties located in your ward, as approved by you as per the attached, I respectfully request that you introduce the attached ordinance at the next City Council meeting.

If you have any questions regarding this ordinance, please contact Anthony Bertuca at (312) 744-5506.

Department of Business Affairs and Consumer Protection

City of Chicago

O2015-8276

Office of the City Clerk

Document Tracking Sheet

Meeting Date:	11/18/2015
Sponsor(s):	Arena (45)
Type:	Ordinance
Title:	Grant(s) of privilege in public way for Ricardo Villarreal
Committee(s) Assignment:	Committee on Transportation and Public Way

ORDINANCE
RICARDO VILLARREAL
Acct. No. 402219 - 1
Permit No. 1120580

Be It Ordained by the City Council of the City of Chicago:

SECTION 1. Permission and authority are hereby given and granted to RICARDO VILLARREAL, upon the terms and subject to the conditions of this ordinance to maintain and use, as now constructed, two (2) Landscaping(s) on the public right-of-way for beautification purposes adjacent to its premises known as 5253 W. Leland Ave..

Said Landscaping(s) at W. Leland Avenue measure(s):
One (1) at two point five (2.5) feet in length, and two (2) feet in width for a total of five (5) square feet.
One (1) at one point six seven (1.67) foot in length, and one point six seven (1.67) foot in width for a total of two point seven nine (2.79) square feet.

The location of said privilege shall be as shown on prints kept on file with the Department of Business Affairs and Consumer Protection and the Office of the City Clerk.

Said privilege shall be constructed in accordance with plans and specifications approved by the Department of Planning and Development and Department of Transportation (Division of Project Development).

This grant of privilege in the public way shall be subject to the provisions of Section 10-28-015 and all other required provisions of the Municipal Code of Chicago.

The grantee shall pay to the City of Chicago as compensation for the privilege #1120580 herein granted the sum of zero ($.00) per annum in advance.

A 25% penalty will be added for payments received after due date.

The permit holder agrees to hold the City of Chicago harmless for any damage, relocation or replacement costs associated with damage, relocation or removal of private property caused by the City performing work in the public way.

Authority herein given and granted for a period of five (5) years from and after Date of Passage.


Alderman _____

John Arena 45th Ward

(Paper 8½ x 11")

C&C POWER
ENGINEERED POWER PRODUCTS



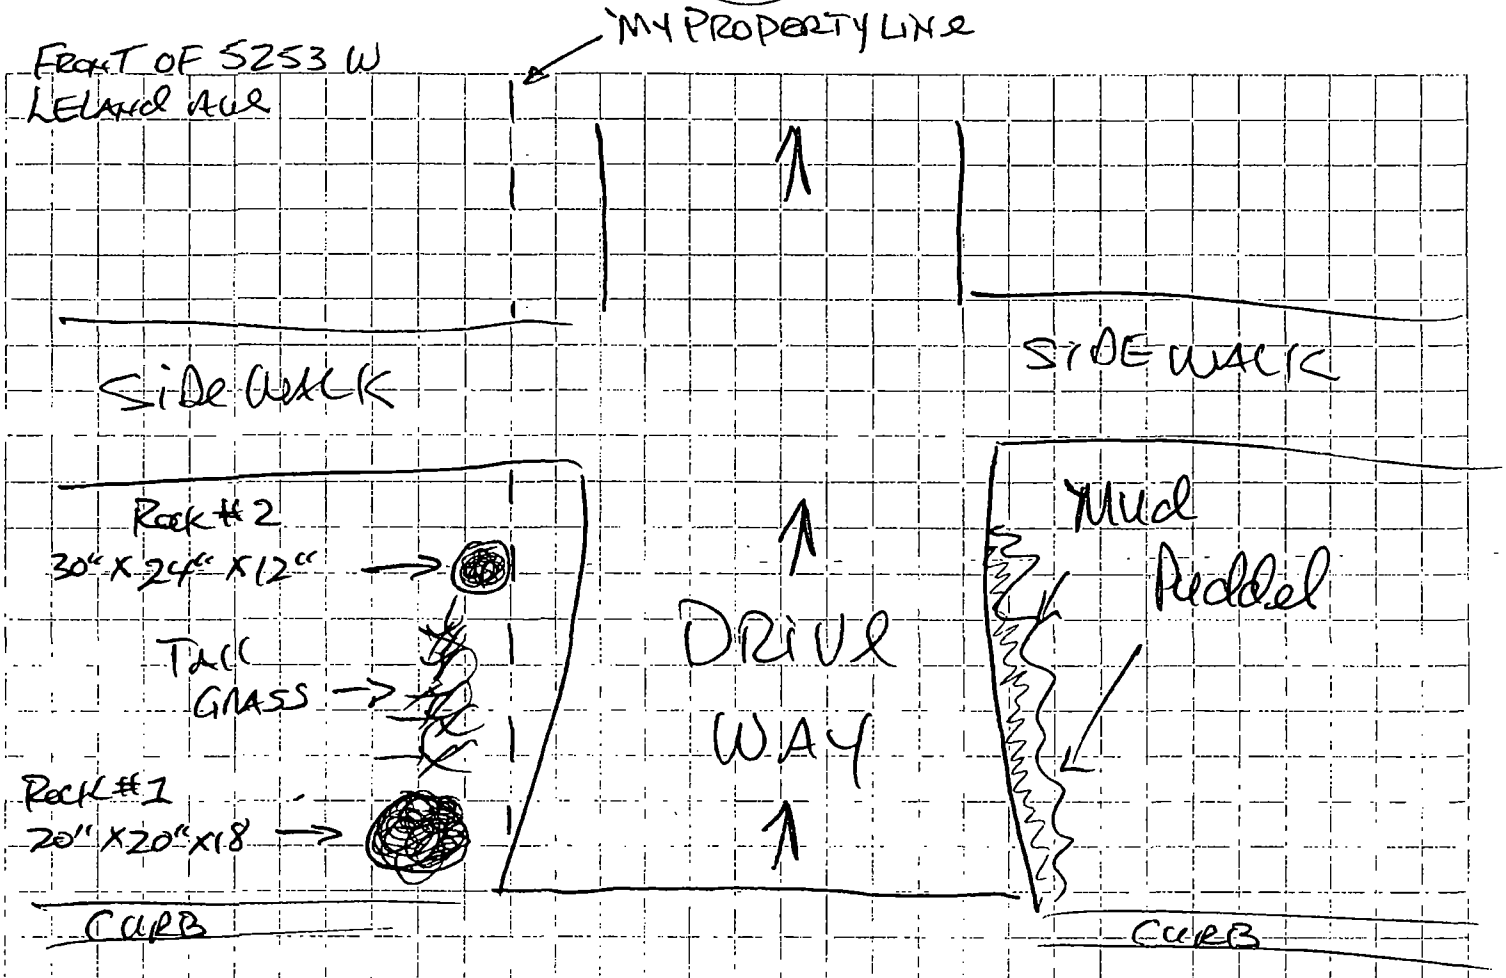

REASON for Rock LANDSCAPE.. NEIGHBOR KEEPS RUNNING UP ON THE GRASS AS SERVICE TRUCKS FROM MINI MALL ACROSS THE ST.

[redacted]

S
W + E
N

Department of Business Affairs and Consumer Protection
Small Business Center - Public Way Use Unit
City Hall - 121 N. LaSalle Street, Room 800 • Chicago, IL 60602
312-74-GOBIZ / 312-744-6249 • (312) 744-1944 (TTY)
http //www.cityofchicago org/bacp

11/18/2015

Alderman **John Arena**
Ward # **45**
City of Chicago
City Hall, Room **300**
121 North LaSalle Street
Chicago, Illinois 60602

Re: An ordinance to use and maintain a portion of the public right-of-way for **two (2) landscaping(s)** for **RICARDO VILLARREAL**, adjacent to the premises known as **5253 W. Leland Ave.**.

Dear Alderman **John Arena**:

The applicant referenced above has requested the use of the public right-of-way for a **landscaping(s)**. An ordinance has been prepared by the Department of Business Affairs and Consumer Protection – Small Business Center - Public Way Use Unit for presentation to the City Council. Because this request was made for properties located in your ward, as approved by you as per the attached, I respectfully request that you introduce the attached ordinance at the next City Council meeting.

If you have any questions regarding this ordinance, please contact Anthony Bertuca at (312) 744-5506.

Department of Business Affairs and Consumer Protection

City of Chicago

O2015-8281

Office of the City Clerk

Document Tracking Sheet

Meeting Date:	11/18/2015
Sponsor(s):	Cappleman (46)
Type:	Ordinance
Title:	Grant(s) of privilege in public way for Ecumenical Institute, The
Committee(s) Assignment:	Committee on Transportation and Public Way

ORDINANCE
THE ECUMENICAL INSTITUTE
Acct. No. 291020 - 1
Permit No. 1120561

Be It Ordained by the City Council of the City of Chicago:

SECTION 1. Permission and authority are hereby given and granted to THE ECUMENICAL INSTITUTE, upon the terms and subject to the conditions of this ordinance to maintain and use, as now constructed, two (2) Light Fixture(s) projecting over the public right-of-way adjacent to its premises known as 4750 N. Sheridan Rd..

Said Light Fixture(s) at N. Sheridan Road measure(s):
Two (2) at one point six seven (1.67) foot in length, four point three three (4.33) feet in width and seven point one seven (7.17) feet above grade level.

The location of said privilege shall be as shown on prints kept on file with the Department of Business Affairs and Consumer Protection and the Office of the City Clerk.

Said privilege shall be constructed in accordance with plans and specifications approved by the Department of Transportation (Division of Project Development).

This grant of privilege in the public way shall be subject to the provisions of Section 10-28-015 and all other required provisions of the Municipal Code of Chicago.

The grantee shall pay to the City of Chicago as compensation for the privilege #1120561 herein granted the sum of seventy-five ($75.00) per annum in advance.


A 25% penalty will be added for payments received after due date.

The permit holder agrees to hold the City of Chicago harmless for any damage, relocation or replacement costs associated with damage, relocation or removal of private property caused by the City performing work in the public way.

Authority herein given and granted for a period of five (5) years from and after 11/10/2015.


Alderman James Cappleman

James Cappleman 46th Ward

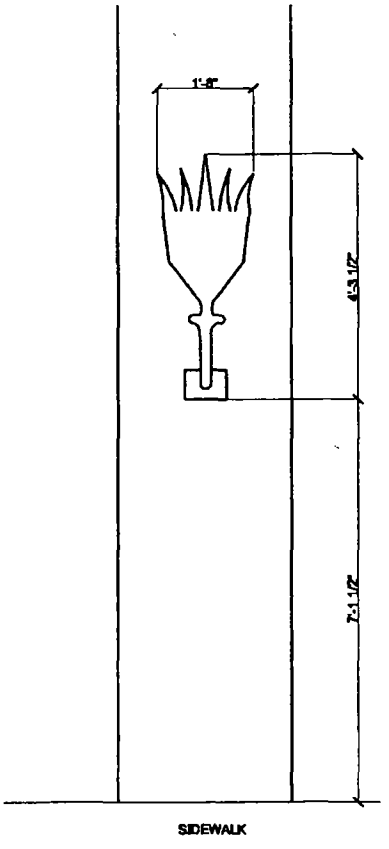

FRONT ELEVATION

SCALE 1/8"=1'-

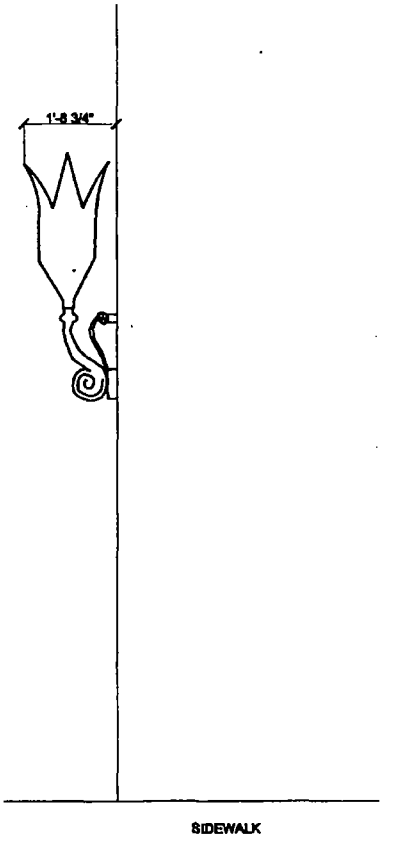

SIDE ELEVATION

SCALE 1/8"=1'

(Page 2 of 3)

Department of Business Affairs and Consumer Protection
Small Business Center - Public Way Use Unit
City Hall - 121 N. LaSalle Street, Room 800 • Chicago, IL 60602
312-74-GOBIZ / 312-744-6249 • (312) 744-1944 (TTY)
http://www.cityofchicago.org/bacp

11/18/2015

Alderman **James Cappleman**
Ward # **46**
City of Chicago
City Hall, Room **200**
121 North LaSalle Street
Chicago, Illinois 60602

Re: An ordinance to use and maintain a portion of the public right-of-way for **two (2) light fixture(s)** for **THE ECUMENICAL INSTITUTE**, adjacent to the premises known as **4750 N. Sheridan Rd.**.

Dear Alderman **James Cappleman**:

The applicant referenced above has requested the use of the public right-of-way for a **light fixture(s)**. An ordinance has been prepared by the Department of Business Affairs and Consumer Protection – Small Business Center - Public Way Use Unit for presentation to the City Council. Because this request was made for properties located in your ward, as approved by you as per the attached, I respectfully request that you introduce the attached ordinance at the next City Council meeting.

If you have any questions regarding this ordinance, please contact Anthony Bertuca at (312) 744-5506.

Department of Business Affairs and Consumer Protection

City of Chicago

O2015-8284

Office of the City Clerk

Document Tracking Sheet

Meeting Date:	11/18/2015
Sponsor(s):	Cappleman (46)
Type:	Ordinance
Title:	Grant(s) of privilege in public way for Flower Flat, The
Committee(s) Assignment:	Committee on Transportation and Public Way

ORDINANCE
THE FLOWER FLAT
Acct. No. 331560 - 1
Permit No. 1120628

Be It Ordained by the City Council of the City of Chicago:

SECTION 1. Permission and authority are hereby given and granted to THE FLOWER FLAT, upon the terms and subject to the conditions of this ordinance to maintain and use one (1) sign(s) projecting over the public right-of-way attached to its premises known as 620 W. Addison St..

Said sign structure(s) measures as follows; along W. Addison:
One (1) at three point three three (3.33) feet in length, one (1) foot in height and seven (7) feet above grade level.

The location of said privilege shall be as shown on prints kept on file with the Department of Business Affairs and Consumer Protection and the Office of the City Clerk.

Said privilege shall be constructed in accordance with plans and specifications approved by the Department of Transportation (Division of Project Development) and Zoning Department - Signs.

This grant of privilege in the public way shall be subject to the provisions of Section 10-28-015 and all other required provisions of the Municipal Code of Chicago.

The grantee shall pay to the City of Chicago as compensation for the privilege #1120628 herein granted the sum of one hundred ($100.00) per annum in advance.


A 25% penalty will be added for payments received after due date.


The permit holder agrees to hold the City of Chicago harmless for any damage, relocation or replacement costs associated with damage, relocation or removal of private property caused by the City performing work in the public way.

Authority herein given and granted for a period of five (5) years from and after 06/03/2014.

Alderman James Cappleman

James Cappleman 46th Ward

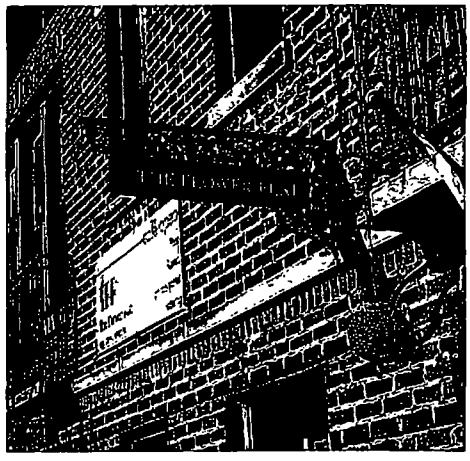

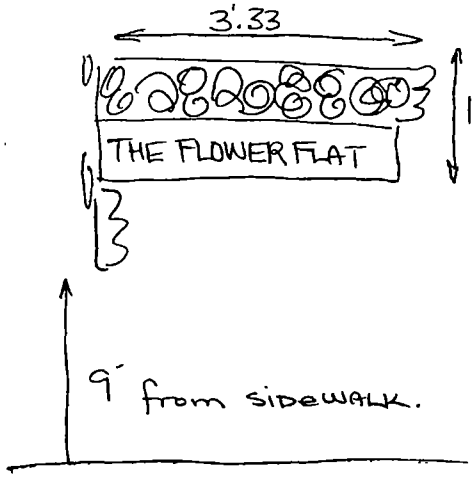
3'.33
1'
THE FLOWER FLAT
9' from SIDEWALK.

Department of Business Affairs and Consumer Protection
Small Business Center - Public Way Use Unit
City Hall - 121 N. LaSalle Street, Room 800 • Chicago, IL 60602
312-74-GOBIZ / 312-744-6249 • (312) 744-1944 (TTY)
http://www.cityofchicago.org/bacp

11/18/2015

Alderman **James Cappleman**
Ward # **46**
City of Chicago
City Hall, Room **200**
121 North LaSalle Street
Chicago, Illinois 60602

Re: An ordinance to use and maintain a portion of the public right-of-way for **one (1) sign(s)** for **THE FLOWER FLAT**, adjacent to the premises known as **620 W. Addison St.**.

Dear Alderman **James Cappleman**:

The applicant referenced above has requested the use of the public right-of-way for a **sign(s)**. An ordinance has been prepared by the Department of Business Affairs and Consumer Protection – Small Business Center - Public Way Use Unit for presentation to the City Council. Because this request was made for properties located in your ward, as approved by you as per the attached, I respectfully request that you introduce the attached ordinance at the next City Council meeting.

If you have any questions regarding this ordinance, please contact Anthony Bertuca at (312) 744-5506.

Department of Business Affairs and Consumer Protection

City of Chicago

O2015-8288

Office of the City Clerk

Document Tracking Sheet

Meeting Date:	11/18/2015
Sponsor(s):	Cappleman (46)
Type:	Ordinance
Title:	Grant(s) of privilege in public way for Imperial Towers Condo Assn.
Committee(s) Assignment:	Committee on Transportation and Public Way

ORDINANCE
IMPERIAL TOWERS CONDOMINIUM ASSOCIATION
Acct. No. 402029 - 1
Permit No. 1120647

Be It Ordained by the City Council of the City of Chicago:

SECTION 1. Permission and authority are hereby given and granted to IMPERIAL TOWERS CONDOMINIUM ASSOCIATION, upon the terms and subject to the conditions of this ordinance to construct, install, maintain and use two (2) Fence(s) on the public right-of-way adjacent to its premises known as 4250 N. Marine Dr..

Said Fence(s) at N. Marine Drive measure(s):
One (1) at one hundred thirteen (113) feet in length, and one (1) foot in width for a total of one hundred thirteen (113) square feet. Said fence shall be eighteen (18) inches in height.

Said Fence(s) at N. Marine Drive measure(s):
One (1) at forty-nine (49) feet in length, and one (1) foot in width for a total of forty-nine (49) square feet. Said fence shall be eighteen (18) inches in height.

The location of said privilege shall be as shown on prints kept on file with the Department of Business Affairs and Consumer Protection and the Office of the City Clerk.

Said privilege shall be constructed in accordance with plans and specifications approved by the Department of Transportation (Division of Project Development).

This grant of privilege in the public way shall be subject to the provisions of Section 10-28-015 and all other required provisions of the Municipal Code of Chicago.


The grantee shall pay to the City of Chicago as compensation for the privilege #1120647 herein granted the sum of zero ($.00) per annum in advance.

A 25% penalty will be added for payments received after due date.

The permit holder agrees to hold the City of Chicago harmless for any damage, relocation or replacement costs associated with damage, relocation or removal of private property caused by the City performing work in the public way.

Authority herein given and granted for a period of five (5) years from and after Date of Passage.

Alderman James Cappleman
James Cappleman 46th Ward

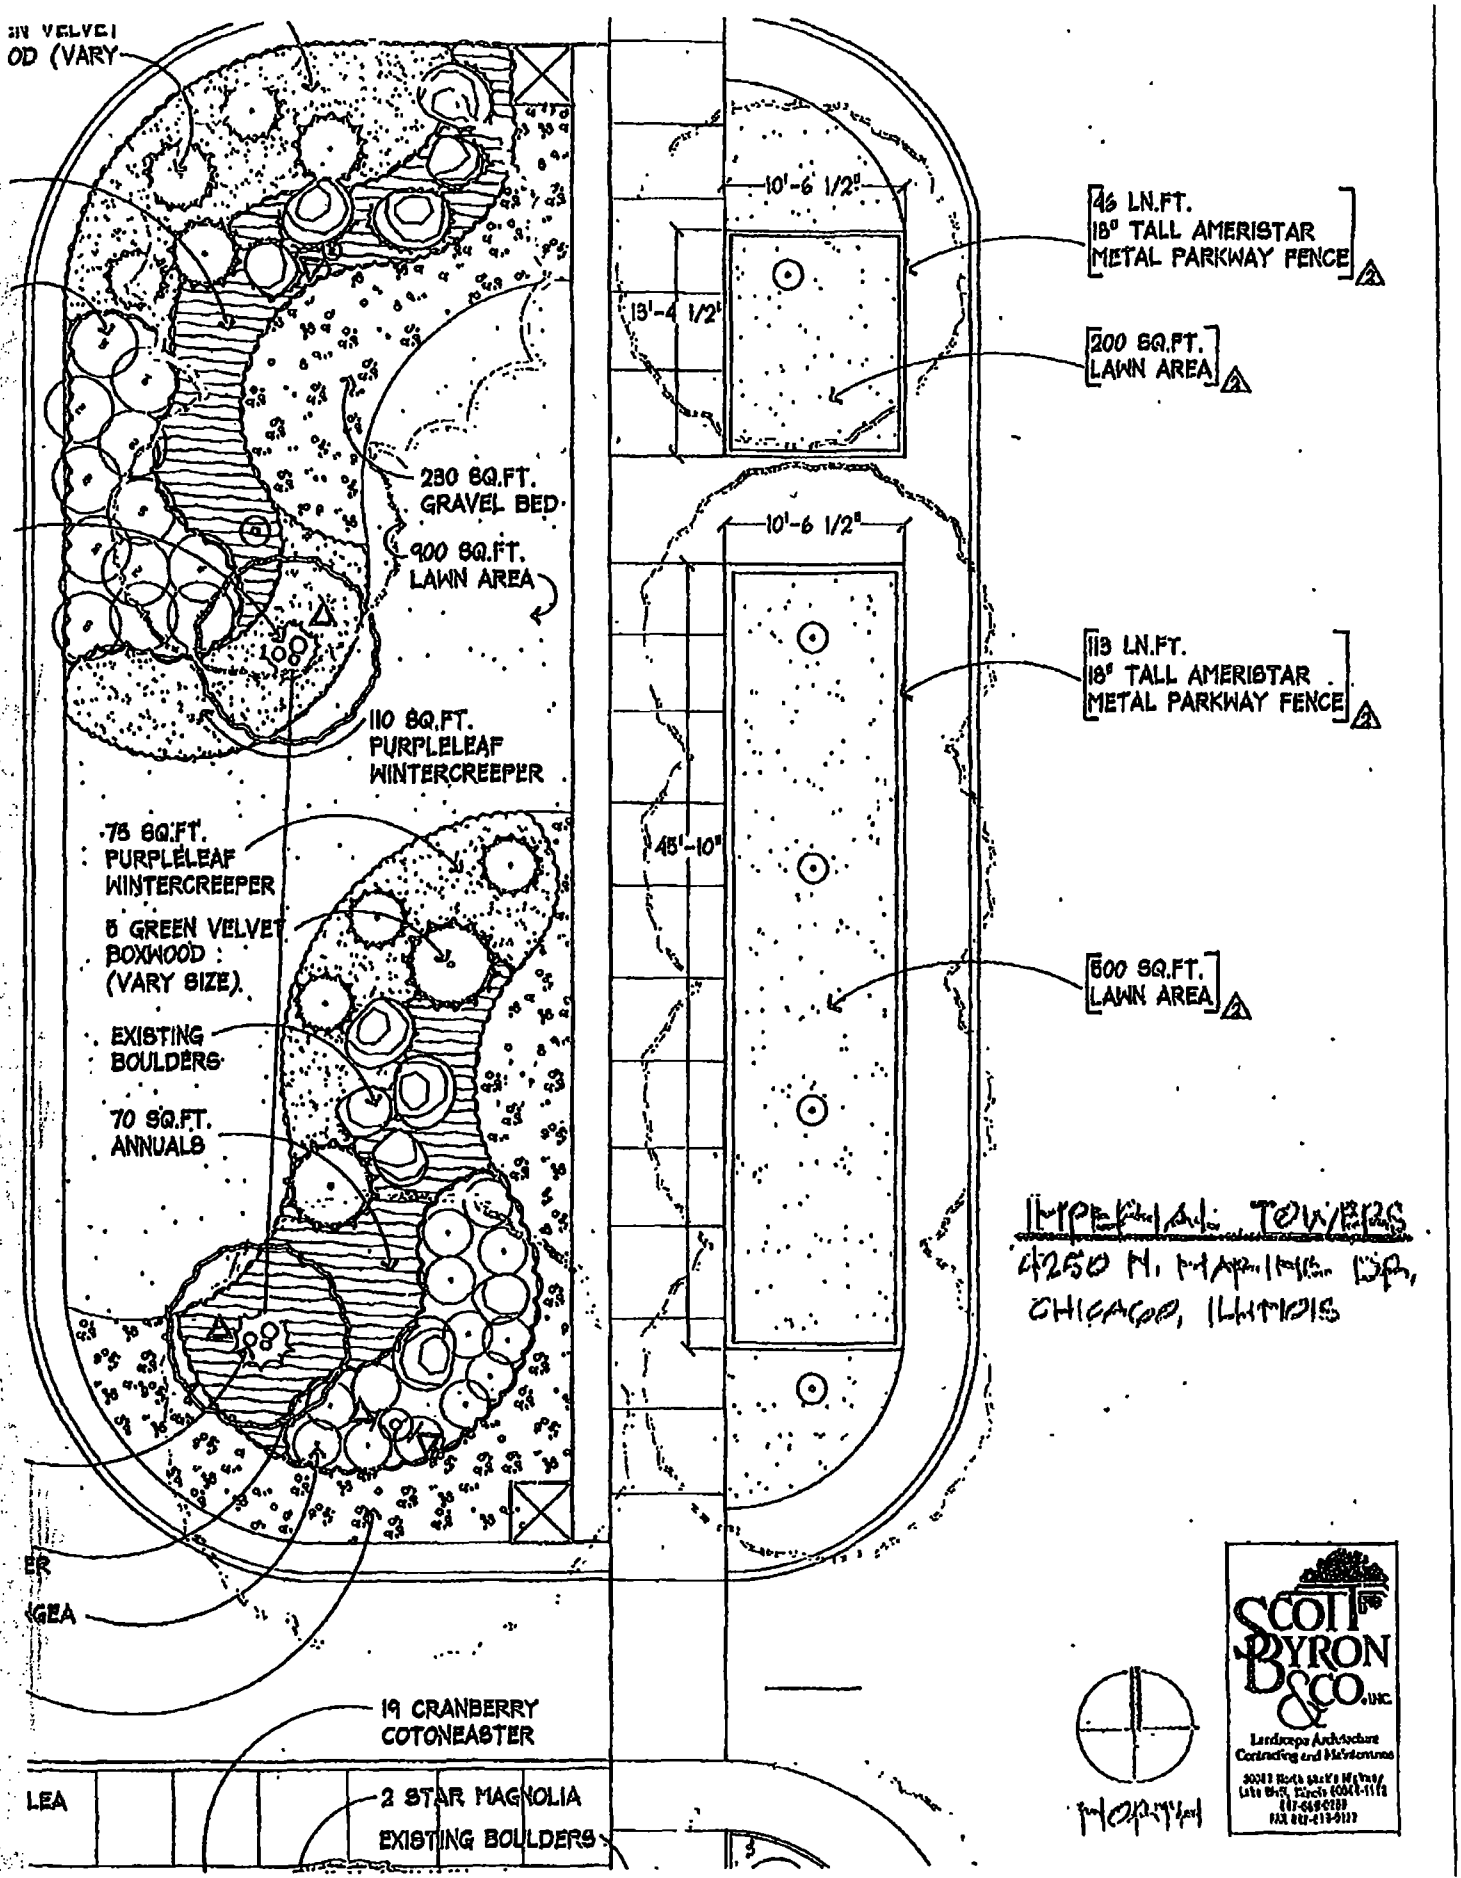

IMPERIAL TOWERS
4250 N. MARINE DR.
CHICAGO, ILLINOIS

SCOTT BYRON & CO. INC.
Landscape Architecture
Contracting and Maintenance

Department of Business Affairs and Consumer Protection
Small Business Center- Public Way Use Unit
City Hall - 121 N LaSalle Street Room 800 • Chicago, IL 60602
312-74-GOBIZ / 312-744-6249 • (312) 744-1944 (TTY)
http://www.cityofchicago.org/bacp

11/18/2015

Alderman **James Cappleman**
Ward # **46**
City of Chicago
City Hall, Room **200**
121 North LaSalle Street
Chicago, Illinois 60602

Re: An ordinance to use and maintain a portion of the public right-of-way for **two (2) fence(s)** for **IMPERIAL TOWERS CONDOMINIUM ASSOCIATION**, adjacent to the premises known as **4250 N. Marine Dr.**.

Dear Alderman **James Cappleman**:

The applicant referenced above has requested the use of the public right-of-way for **fence(s)**. An ordinance has been prepared by the Department of Business Affairs and Consumer Protection – Small Business Center - Public Way Use Unit for presentation to the City Council. Because this request was made for properties located in your ward, as approved by you as per the attached, I respectfully request that you introduce the attached ordinance at the next City Council meeting.

If you have any questions regarding this ordinance, please contact Anthony Bertuca at (312) 744-5506.

Department of Business Affairs and Consumer Protection

City of Chicago

O2015-8330

Office of the City Clerk

Document Tracking Sheet

Meeting Date:	11/18/2015
Sponsor(s):	Pawar (47)
Type:	Ordinance
Title:	Grant(s) of privilege in public way for AT&T
Committee(s) Assignment:	Committee on Transportation and Public Way

ORDINANCE
AT&T
Acct. No. 379119 - 10
Permit No. 1120209

Be It Ordained by the City Council of the City of Chicago:

SECTION 1. Permission and authority are hereby given and granted to AT&T, upon the terms and subject to the conditions of this ordinance to maintain and use three (3) sign(s) projecting over the public right-of-way attached to its premises known as 3210 N. Lincoln Ave..

Said sign structure(s) measures as follows; along N. Lincoln Avenue:
One (1) at nine point six seven (9.67) feet in length, three point five (3.5) feet in height and eleven (11) feet above grade level.

Said sign structure(s) measures as follows; along W. Belmont Avenue:
One (1) at nine point six seven (9.67) feet in length, three point five (3.5) feet in height and eleven (11) feet above grade level.

Said sign structure(s) measures as follows; along W. Belmont Avenue:
One (1) at three (3) feet in length, three (3) feet in height and ten (10) feet above grade level.

The location of said privilege shall be as shown on prints kept on file with the Department of Business Affairs and Consumer Protection and the Office of the City Clerk.

Said privilege shall be constructed in accordance with plans and specifications approved by the Department of Transportation (Division of Project Development) and Zoning Department - Signs.

This grant of privilege in the public way shall be subject to the provisions of Section 10-28-015 and all other required provisions of the Municipal Code of Chicago.

The grantee shall pay to the City of Chicago as compensation for the privilege #1120209 herein granted the sum of seven hundred ($700.00) per annum in advance.

A 25% penalty will be added for payments received after due date.

The permit holder agrees to hold the City of Chicago harmless for any damage, relocation or replacement costs associated with damage, relocation or removal of private property caused by the City performing work in the public way.

Authority herein given and granted for a period of five (5) years from and after Date of Passage.

Alderman _____

Ameya Pawar 47th Ward


S4 **Double-Faced Non-Illuminated Flag Mounted Blade Sign (Qty.2)**

Manufacture and install flag mounted blade sign .Use 2" x 1/4" flat bar with 2" x 2" x 1/4" T-bar angle. Eye hooks with hanging hardware; Paint Semi-Gloss Black. Sign is .125" aluminum painted to match 1505C orange with white first surface vinyl letters and digitally printed Globe Note· Bottom of the sign can be no less than 10' AFF



Flag Mounted Hanging Blade Sign

Side View

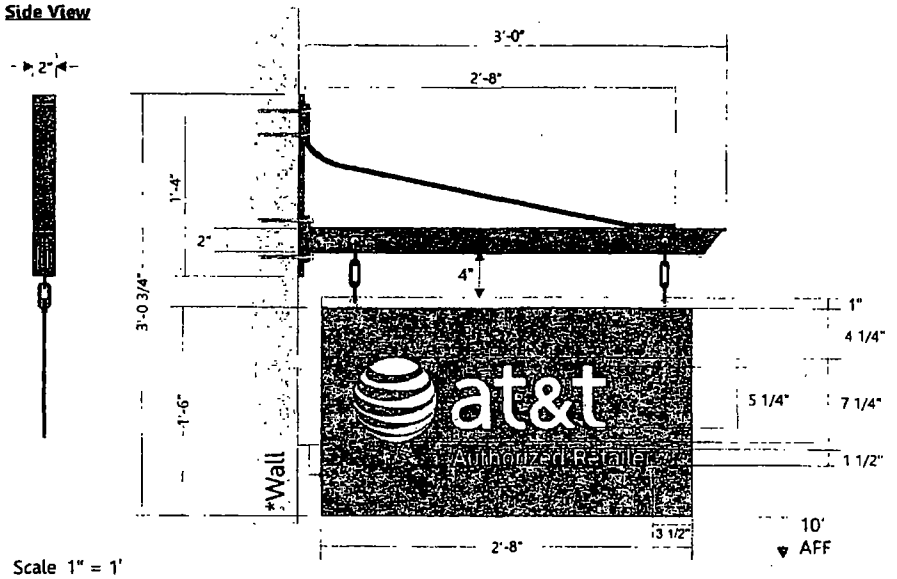

Scale 1" = 1'

Spacing Requirements



Format A - Vertical Minimum Clearzone For Exterior Use

Department of Business Affairs and Consumer Protection
Small Business Center - Public Way Use Unit
City Hall - 121 N. LaSalle Street, Room 800 • Chicago, IL 60602
312-74-GOBIZ / 312-744-6249 • (312) 744-1944 (TTY)
http://www.cityofchicago.org/bacp

11/18/2015

Alderman **Ameya Pawar**
Ward # **47**
City of Chicago
City Hall, Room **200**
121 North LaSalle Street
Chicago, Illinois 60602

Re: An ordinance to use and maintain a portion of the public right-of-way for **three (3) sign(s)** for **AT&T**, adjacent to the premises known as **3210 N. Lincoln Ave.**.

Dear Alderman **Ameya Pawar**:

The applicant referenced above has requested the use of the public right-of-way for a **sign(s)**. An ordinance has been prepared by the Department of Business Affairs and Consumer Protection – Small Business Center - Public Way Use Unit for presentation to the City Council. Because this request was made for properties located in your ward, as approved by you as per the attached, I respectfully request that you introduce the attached ordinance at the next City Council meeting.

If you have any questions regarding this ordinance, please contact Anthony Bertuca at (312) 744-5506.

Department of Business Affairs and Consumer Protection

City of Chicago

O2015-8333

Office of the City Clerk

Document Tracking Sheet

Meeting Date:	11/18/2015
Sponsor(s):	Pawar (47)
Type:	Ordinance
Title:	Grant(s) of privilege in public way for Athletico Management
Committee(s) Assignment:	Committee on Transportation and Public Way

ORDINANCE
ATHLETICO MANAGEMENT
Acct. No. 69020 - 6
Permit No. 1120287

Be It Ordained by the City Council of the City of Chicago:

SECTION 1. Permission and authority are hereby given and granted to ATHLETICO MANAGEMENT, upon the terms and subject to the conditions of this ordinance to maintain and use one (1) sign(s) projecting over the public right-of-way attached to its premises known as 5033 N. Clark St..

Said sign structure(s) measures as follows; along N. Clark Street:
One (1) at three point three three (3.33) feet in length, one point five (1.5) feet in height and eleven (11) feet above grade level.

The location of said privilege shall be as shown on prints kept on file with the Department of Business Affairs and Consumer Protection and the Office of the City Clerk.

Said privilege shall be constructed in accordance with plans and specifications approved by the Department of Transportation (Division of Project Development) and Zoning Department - Signs.

This grant of privilege in the public way shall be subject to the provisions of Section 10-28-015 and all other required provisions of the Municipal Code of Chicago.

The grantee shall pay to the City of Chicago as compensation for the privilege #1120287 herein granted the sum of one hundred ($100.00) per annum in advance.

A 25% penalty will be added for payments received after due date.


The permit holder agrees to hold the City of Chicago harmless for any damage, relocation or replacement costs associated with damage, relocation or removal of private property caused by the City performing work in the public way.

Authority herein given and granted for a period of five (5) years from and after Date of Passage.

Alderman _____

Ameya Pawar 47th Ward

Main ID Sign

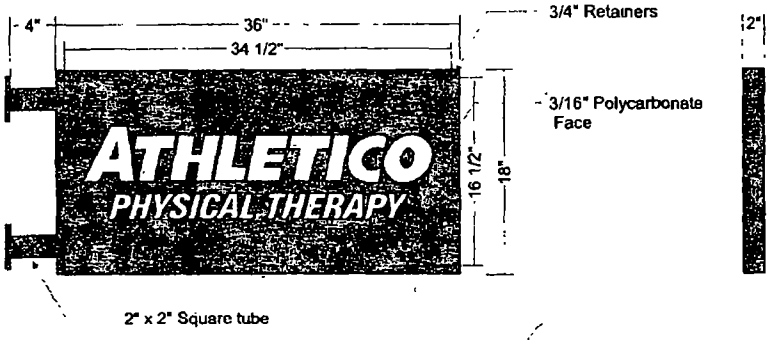



Aluminum cabinet w/ 3/4" aluminum retainers 2" x 2" square tube w/ 4"x 4" match plate mounted to fascia using chemset for hollow-block sleeve anchors for solid application entire structure painted to match PMS Cool Gray 11, 3/16" polycarbonate panel with first surface applied blue vinyl graphics to match PMS 2945

Colors to Match

Translucent Oracal Azure Blue #052

PMS Cool Gray 11

Non-Illuminated Blade Sign

Scale: 1" = 1'

934 N Church Road
Elmhurst, IL 60126
P 630 333 4900 F 630 333 4915

Revision notes
05.28.15 FK 09 22.15 FK
06.03.15 FK
08.13 15 FK
08 26.15 FK
09.10.15 FK

ATHLETICO PHYSICAL THERAPY

Client	Athletico	Drawn by	NKR
Unit ID #	043	Checked by	-
SWS Jobs	7012452	Scale	NTS
Title	Main ID Sign	Revision	02 06 15 NKR
Date	01.21 15	Page	3

Department of Business Affairs and Consumer Protection
Small Business Center - Public Way Use Unit
City Hall - 121 N. LaSalle Street, Room 800 • Chicago, IL 60602
312-74-GOBIZ / 312-744-6249 • (312) 744-1944 (TTY)
http://www.cityofchicago.org/bacp

11/18/2015

Alderman **Ameya Pawar**
Ward # **47**
City of Chicago
City Hall, Room **200**
121 North LaSalle Street
Chicago, Illinois 60602

Re: An ordinance to use and maintain a portion of the public right-of-way for **one (1) sign(s)** for **ATHLETICO MANAGEMENT**, adjacent to the premises known as **5033 N. Clark St.**.

Dear Alderman **Ameya Pawar**:

The applicant referenced above has requested the use of the public right-of-way for a **sign(s)**. An ordinance has been prepared by the Department of Business Affairs and Consumer Protection – Small Business Center - Public Way Use Unit for presentation to the City Council. Because this request was made for properties located in your ward, as approved by you as per the attached, I respectfully request that you introduce the attached ordinance at the next City Council meeting.

If you have any questions regarding this ordinance, please contact Anthony Bertuca at (312) 744-5506.

Department of Business Affairs and Consumer Protection

City of Chicago

O2015-8335

Office of the City Clerk

Document Tracking Sheet

Meeting Date:	11/18/2015
Sponsor(s):	Pawar (47)
Type:	Ordinance
Title:	Grant(s) of privilege in public way for Bookcellar, The
Committee(s) Assignment:	Committee on Transportation and Public Way

ORDINANCE
THE BOOKCELLAR
Acct. No. 268915 - 1
Permit No. 1120649

Be It Ordained by the City Council of the City of Chicago:

SECTION 1. Permission and authority are hereby given and granted to THE BOOKCELLAR, upon the terms and subject to the conditions of this ordinance to maintain and use one (1) sign(s) projecting over the public right-of-way attached to its premises known as 4736-4738 N. Lincoln Ave..

Said sign structure(s) measures as follows; along N. Lincoln:
One (1) at twenty (20) feet in length, three (3) feet in height and ten (10) feet above grade level.

The location of said privilege shall be as shown on prints kept on file with the Department of Business Affairs and Consumer Protection and the Office of the City Clerk.

Said privilege shall be constructed in accordance with plans and specifications approved by the Department of Transportation (Division of Project Development) and Zoning Department - Signs.

This grant of privilege in the public way shall be subject to the provisions of Section 10-28-015 and all other required provisions of the Municipal Code of Chicago.

The grantee shall pay to the City of Chicago as compensation for the privilege #1120649 herein granted the sum of three hundred ($300.00) per annum in advance.


A 25% penalty will be added for payments received after due date.

The permit holder agrees to hold the City of Chicago harmless for any damage, relocation or replacement costs associated with damage, relocation or removal of private property caused by the City performing work in the public way.

Authority herein given and granted for a period of five (5) years from and after 11/10/2015.

Alderman _____

Ameya Pawar 47th Ward

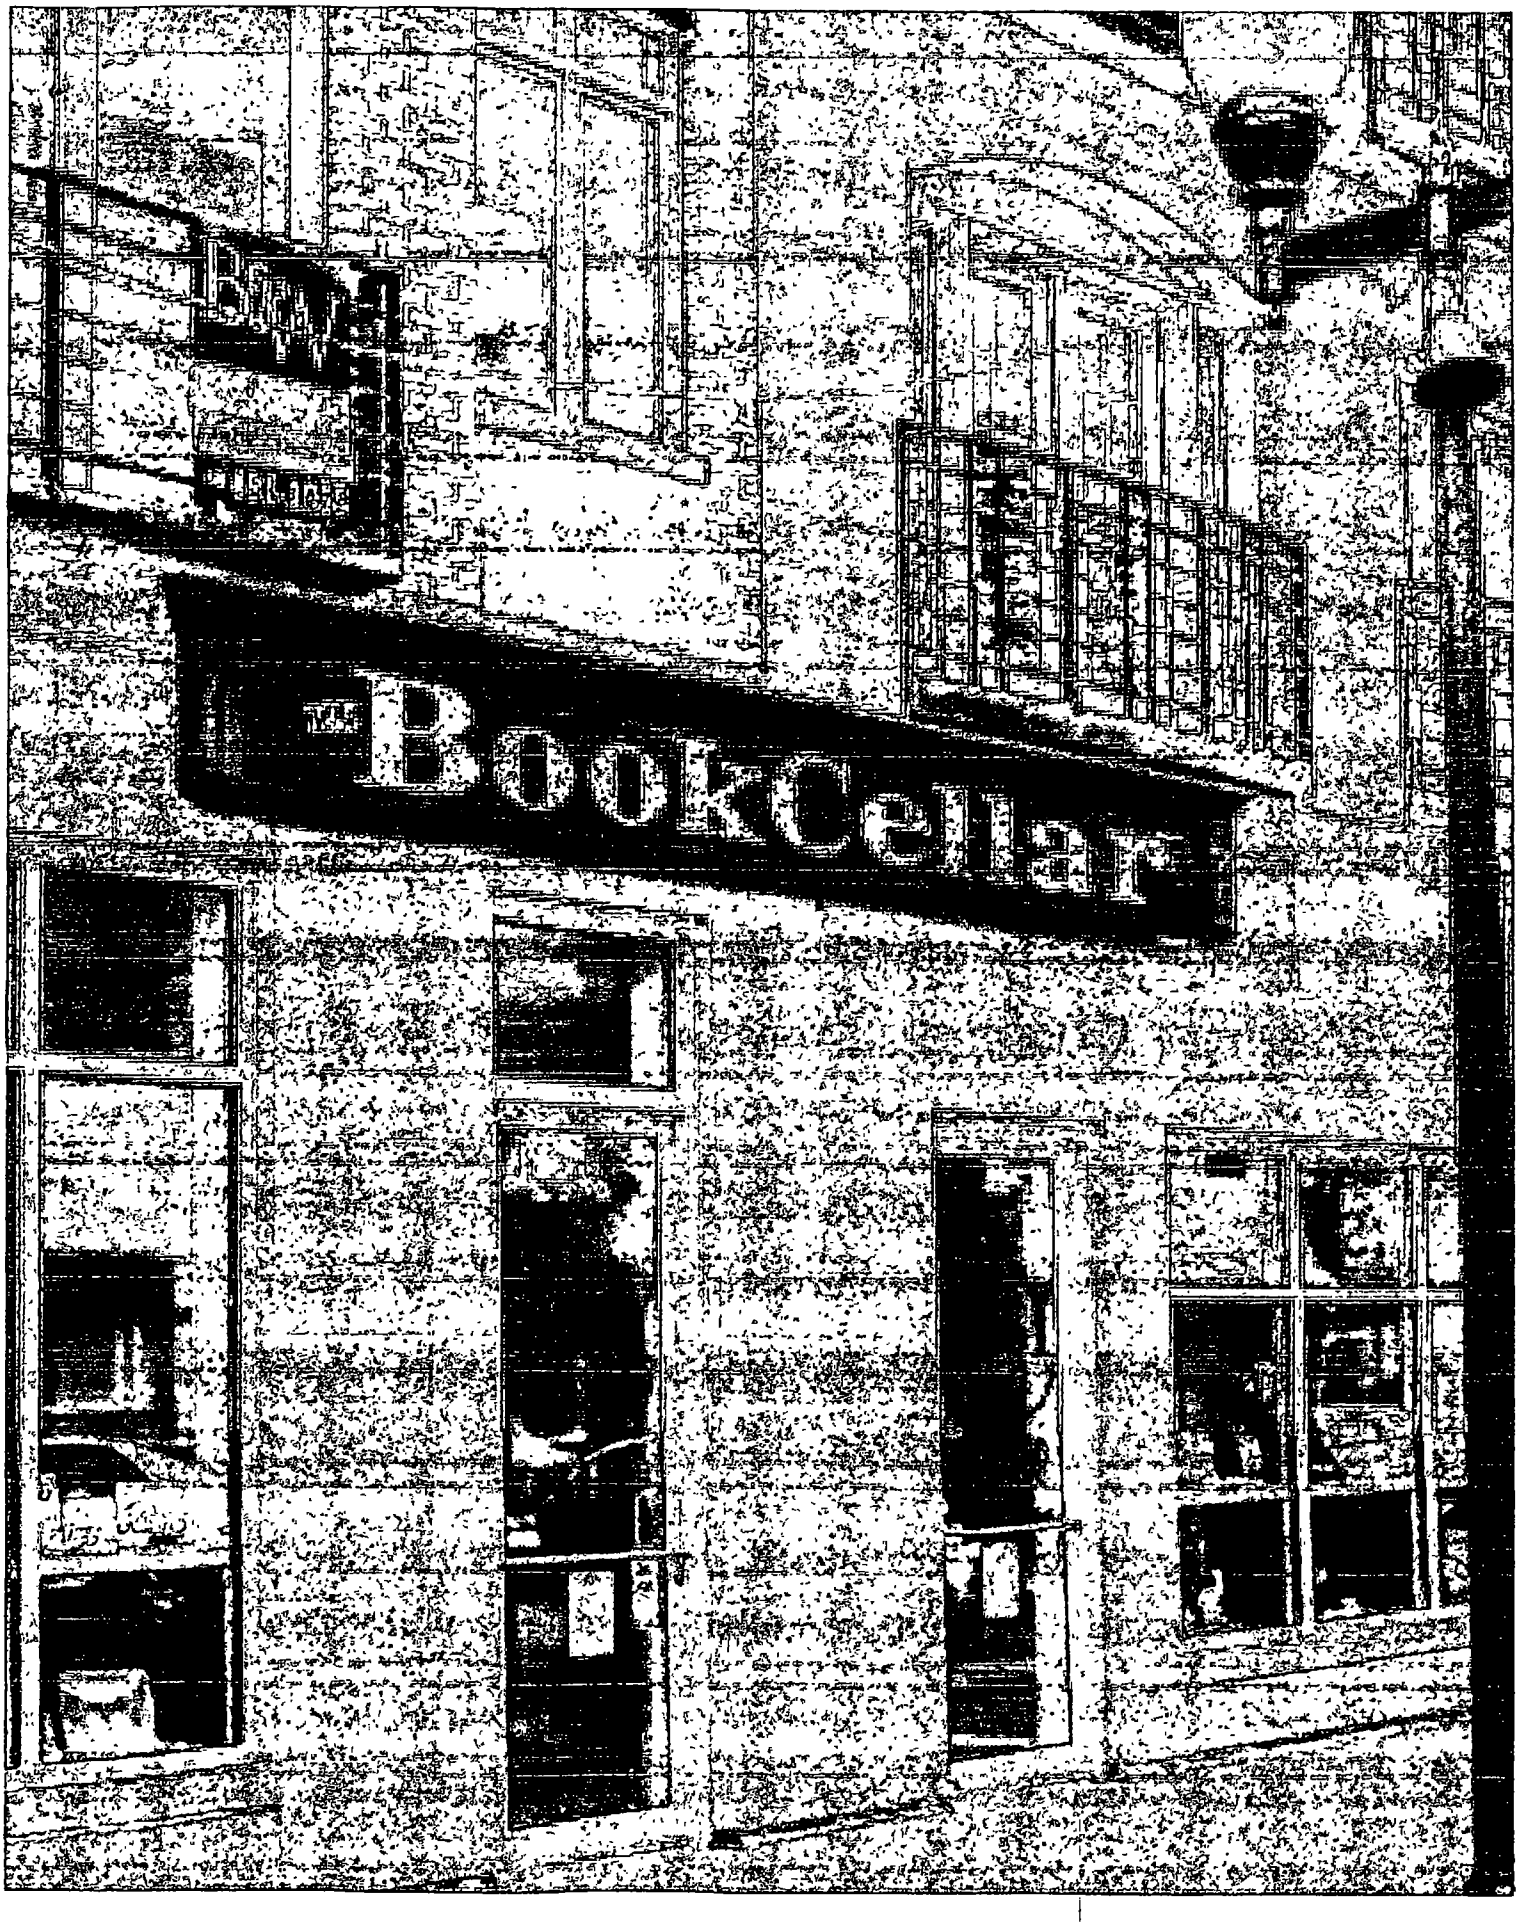
Bookcase

Department of Business Affairs and Consumer Protection
Small Business Center - Public Way Use Unit
City Hall - 121 N. LaSalle Street, Room 800 • Chicago, IL 60602
312-74-GOBIZ / 312-744-6249 • (312) 744-1944 (TTY)
http://www.cityofchicago.org/bacp

11/18/2015

Alderman **Ameya Pawar**
Ward # **47**
City of Chicago
City Hall, Room **200**
121 North LaSalle Street
Chicago, Illinois 60602

Re: An ordinance to use and maintain a portion of the public right-of-way for **one (1) sign(s)** for **THE BOOKCELLAR**, adjacent to the premises known as **4736-4738 N. Lincoln Ave.**.

Dear Alderman **Ameya Pawar**:

The applicant referenced above has requested the use of the public right-of-way for a **sign(s)**. An ordinance has been prepared by the Department of Business Affairs and Consumer Protection – Small Business Center - Public Way Use Unit for presentation to the City Council. Because this request was made for properties located in your ward, as approved by you as per the attached, I respectfully request that you introduce the attached ordinance at the next City Council meeting.

If you have any questions regarding this ordinance, please contact Anthony Bertuca at (312) 744-5506.

Department of Business Affairs and Consumer Protection

City of Chicago

O2015-8337

Office of the City Clerk

Document Tracking Sheet

Meeting Date:	11/18/2015
Sponsor(s):	Pawar (47)
Type:	Ordinance
Title:	Grant(s) of privilege in public way for Chicago Brauhaus, Inc.
Committee(s) Assignment:	Committee on Transportation and Public Way

ORDINANCE
CHICAGO BRAUHAUS INC
Acct. No. 3791 - 1
Permit No. 1120685

Be It Ordained by the City Council of the City of Chicago:

SECTION 1. Permission and authority are hereby given and granted to CHICAGO BRAUHAUS INC, upon the terms and subject to the conditions of this ordinance to maintain and use, as now constructed, two (2) Light Fixture(s) projecting over the public right-of-way adjacent to its premises known as 4732 N. Lincoln Ave..

Said Light Fixture(s) at N. Lincon measure(s):
Two (2) at point six six (.66) feet in length, two (2) feet in width and twelve (12) feet above grade level.

The location of said privilege shall be as shown on prints kept on file with the Department of Business Affairs and Consumer Protection and the Office of the City Clerk.

Said privilege shall be constructed in accordance with plans and specifications approved by the Department of Transportation (Division of Project Development).

This grant of privilege in the public way shall be subject to the provisions of Section 10-28-015 and all other required provisions of the Municipal Code of Chicago.

The grantee shall pay to the City of Chicago as compensation for the privilege #1120685 herein granted the sum of eighty ($80.00) per annum in advance.


A 25% penalty will be added for payments received after due date.

The permit holder agrees to hold the City of Chicago harmless for any damage, relocation or replacement costs associated with damage, relocation or removal of private property caused by the City performing work in the public way.

Authority herein given and granted for a period of five (5) years from and after 12/08/2015.

Alderman _____

Ameya Pawar 47th Ward

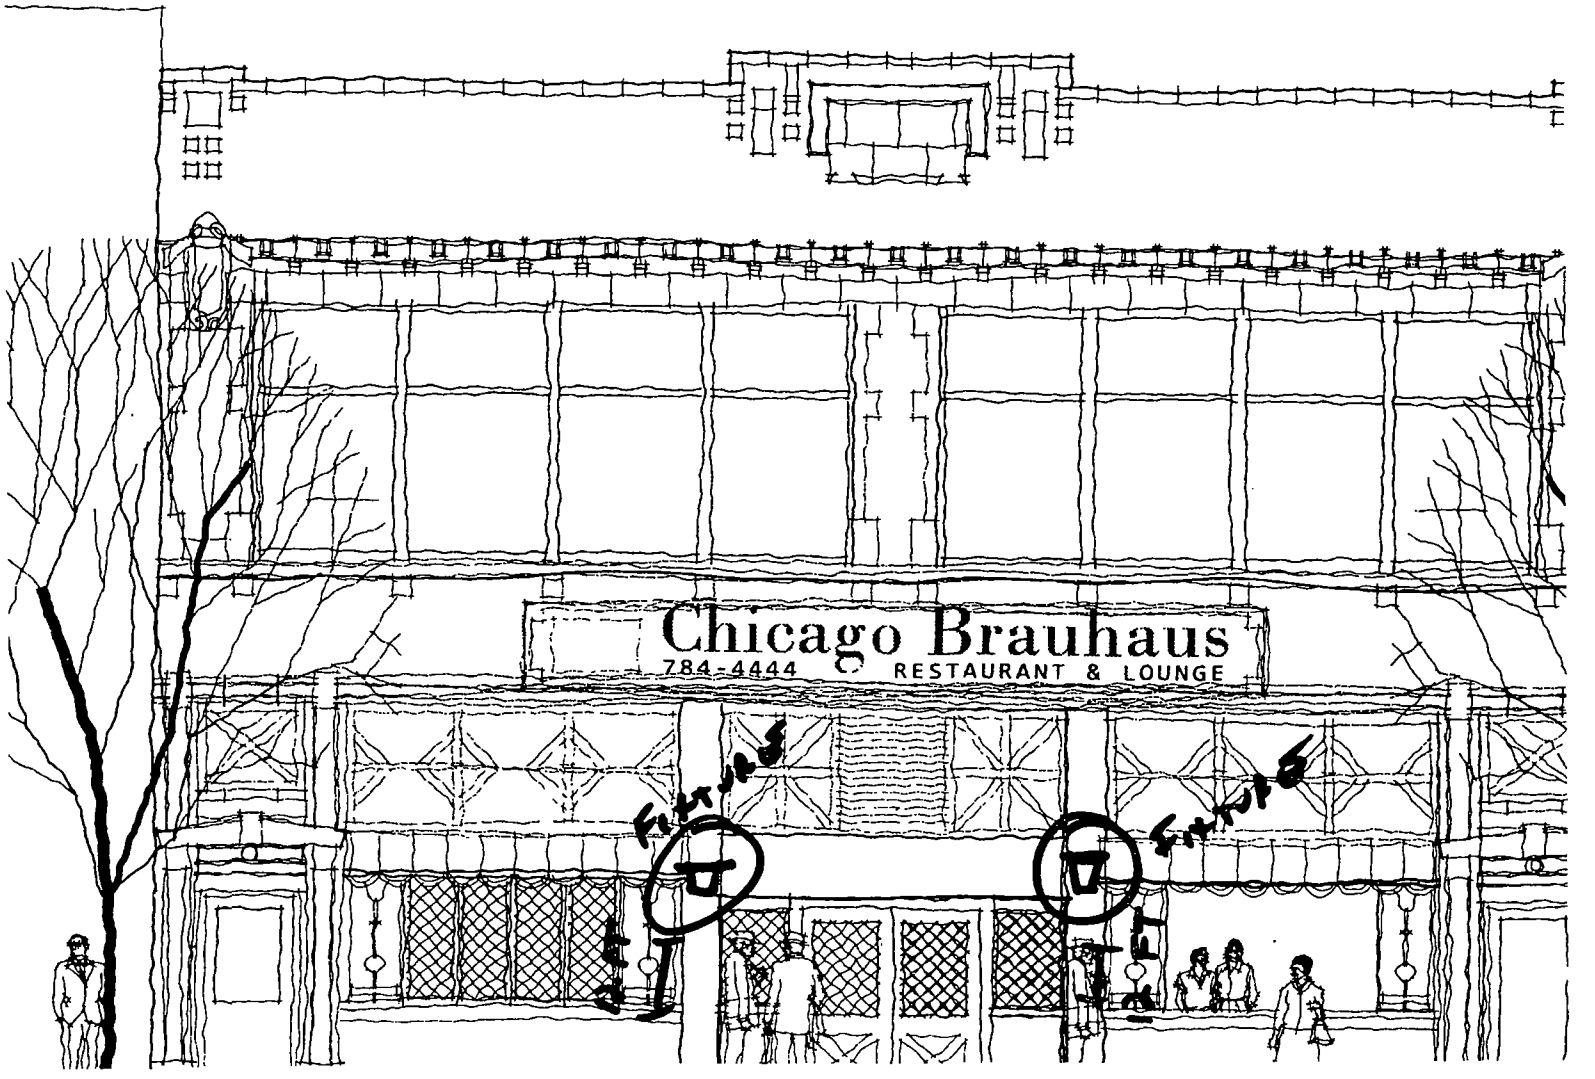
Chicago Brauhaus
784-4444
RESTAURANT & LOUNGE

Department of Business Affairs and Consumer Protection
Small Business Center - Public Way Use Unit
City Hall - 121 N. LaSalle Street, Room 800 • Chicago, IL 60602
312-74-GOBIZ / 312-744-6249 • (312) 744-1944 (TTY)
http://www.cityofchicago.org/bacp

11/18/2015

Alderman **Ameya Pawar**
Ward # **47**
City of Chicago
City Hall, Room **200**
121 North LaSalle Street
Chicago, Illinois 60602

Re: An ordinance to use and maintain a portion of the public right-of-way for **two (2) light fixture(s)** for **CHICAGO BRAUHAUS INC**, adjacent to the premises known as **4732 N. Lincoln Ave.**.

Dear Alderman **Ameya Pawar**:

The applicant referenced above has requested the use of the public right-of-way for a **light fixture(s)**. An ordinance has been prepared by the Department of Business Affairs and Consumer Protection – Small Business Center - Public Way Use Unit for presentation to the City Council. Because this request was made for properties located in your ward, as approved by you as per the attached, I respectfully request that you introduce the attached ordinance at the next City Council meeting.

If you have any questions regarding this ordinance, please contact Anthony Bertuca at (312) 744-5506.

Department of Business Affairs and Consumer Protection

City of Chicago

O2015-8339

Office of the City Clerk

Document Tracking Sheet

Meeting Date:	11/18/2015
Sponsor(s):	Pawar (47)
Type:	Ordinance
Title:	Grant(s) of privilege in public way for Finley Dunne's - flagpoles
Committee(s) Assignment:	Committee on Transportation and Public Way

ORDINANCE
FINLEY DUNNE'S
Acct. No. 14578 - 1
Permit No. 1120584

Be It Ordained by the City Council of the City of Chicago:

SECTION 1. Permission and authority are hereby given and granted to FINLEY DUNNE'S, upon the terms and subject to the conditions of this ordinance to maintain and use, as now constructed, two (2) Flag Pole(s) projecting over the public right-of-way adjacent to its premises known as 3458 N. Lincoln Ave..

Said Flag Pole(s) at N. Lincoln Avenue measure(s):
Two (2) at point three three (.33) feet in length, and eight (8) feet in width for a total of five point two eight (5.28) square feet.

The location of said privilege shall be as shown on prints kept on file with the Department of Business Affairs and Consumer Protection and the Office of the City Clerk.

Said privilege shall be constructed in accordance with plans and specifications approved by the Department of Transportation (Division of Project Development).

This grant of privilege in the public way shall be subject to the provisions of Section 10-28-015 and all other required provisions of the Municipal Code of Chicago.

The grantee shall pay to the City of Chicago as compensation for the privilege #1120584 herein granted the sum of one hundred fifty ($150.00) per annum in advance.


A 25% penalty will be added for payments received after due date.

The permit holder agrees to hold the City of Chicago harmless for any damage, relocation or replacement costs associated with damage, relocation or removal of private property caused by the City performing work in the public way.

Authority herein given and granted for a period of five (5) years from and after 11/10/2015.

Alderman _____

Ameya Pawar 47th Ward

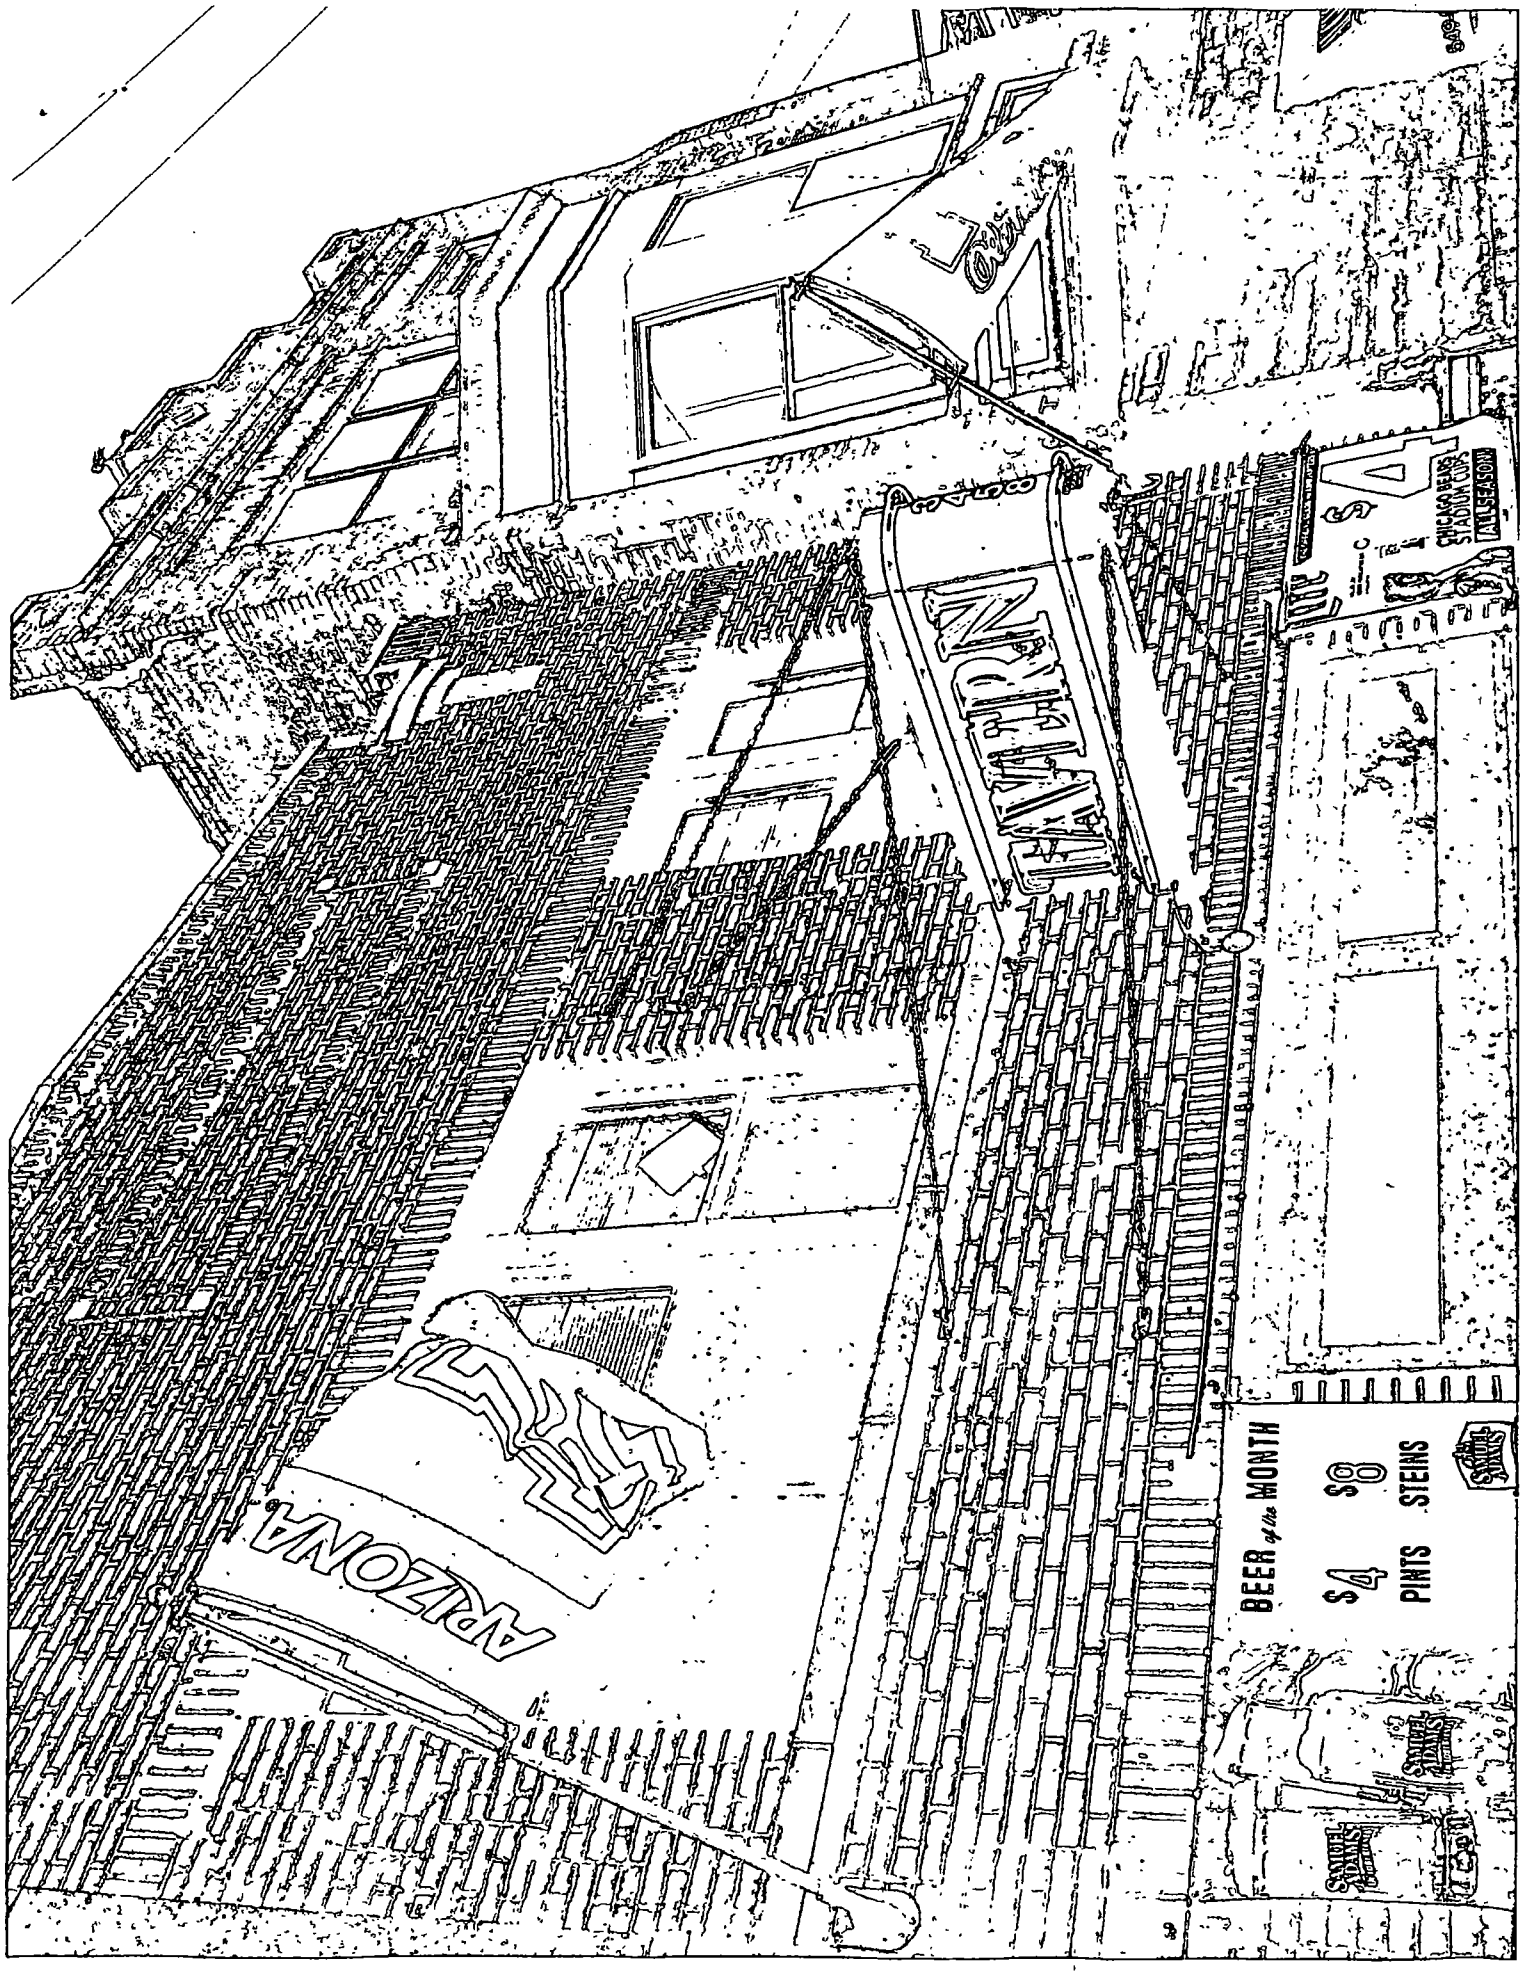
ARIZONA
BEER of the MONTH
$4 PINTS
$8 STEINS
CHICAGO BEARS STADIUM CLUB
ALL SEASON

Department of Business Affairs and Consumer Protection
Small Business Center - Public Way Use Unit
City Hall - 121 N LaSalle Street, Room 800 • Chicago, IL 60602
312-74-GOBIZ / 312-744-6249 • (312) 744-1944 (TTY)
http://www.cityofchicago.org/bacp

11/18/2015

Alderman **Ameya Pawar**
Ward # **47**
City of Chicago
City Hall, Room **200**
121 North LaSalle Street
Chicago, Illinois 60602

Re: An ordinance to use and maintain a portion of the public right-of-way for **two (2) flag pole(s)** for **FINLEY DUNNE'S**, adjacent to the premises known as **3458 N. Lincoln Ave.**.

Dear Alderman **Ameya Pawar**:

The applicant referenced above has requested the use of the public right-of-way for a **flag pole(s)**. An ordinance has been prepared by the Department of Business Affairs and Consumer Protection – Small Business Center - Public Way Use Unit for presentation to the City Council. Because this request was made for properties located in your ward, as approved by you as per the attached, I respectfully request that you introduce the attached ordinance at the next City Council meeting.

If you have any questions regarding this ordinance, please contact Anthony Bertuca at (312) 744-5506.

Department of Business Affairs and Consumer Protection

City of Chicago

O2015-8342

Office of the City Clerk

Document Tracking Sheet

Meeting Date:	11/18/2015
Sponsor(s):	Pawar (47)
Type:	Ordinance
Title:	Grant(s) of privilege in public way for Finley Dunne's - sign
Committee(s) Assignment:	Committee on Transportation and Public Way

ORDINANCE
FINLEY DUNNE'S
Acct. No. 14578 - 1
Permit No. 1120585

Be It Ordained by the City Council of the City of Chicago:

SECTION 1. Permission and authority are hereby given and granted to FINLEY DUNNE'S, upon the terms and subject to the conditions of this ordinance to maintain and use one (1) sign(s) projecting over the public right-of-way attached to its premises known as 3458 N. Lincoln Ave..

Said sign structure(s) measures as follows; along N. Lincoln Avenue:
One (1) at six (6) feet in length, two point five (2.5) feet in height and eleven point three three (11.33) feet above grade level.

The location of said privilege shall be as shown on prints kept on file with the Department of Business Affairs and Consumer Protection and the Office of the City Clerk.

Said privilege shall be constructed in accordance with plans and specifications approved by the Department of Transportation (Division of Project Development) and Zoning Department - Signs.

This grant of privilege in the public way shall be subject to the provisions of Section 10-28-015 and all other required provisions of the Municipal Code of Chicago.

The grantee shall pay to the City of Chicago as compensation for the privilege #1120585 herein granted the sum of one hundred ($100.00) per annum in advance.


A 25% penalty will be added for payments received after due date.

The permit holder agrees to hold the City of Chicago harmless for any damage, relocation or replacement costs associated with damage, relocation or removal of private property caused by the City performing work in the public way.

Authority herein given and granted for a period of five (5) years from and after 11/10/2015.

Alderman _____

Ameya Pawar 47th Ward

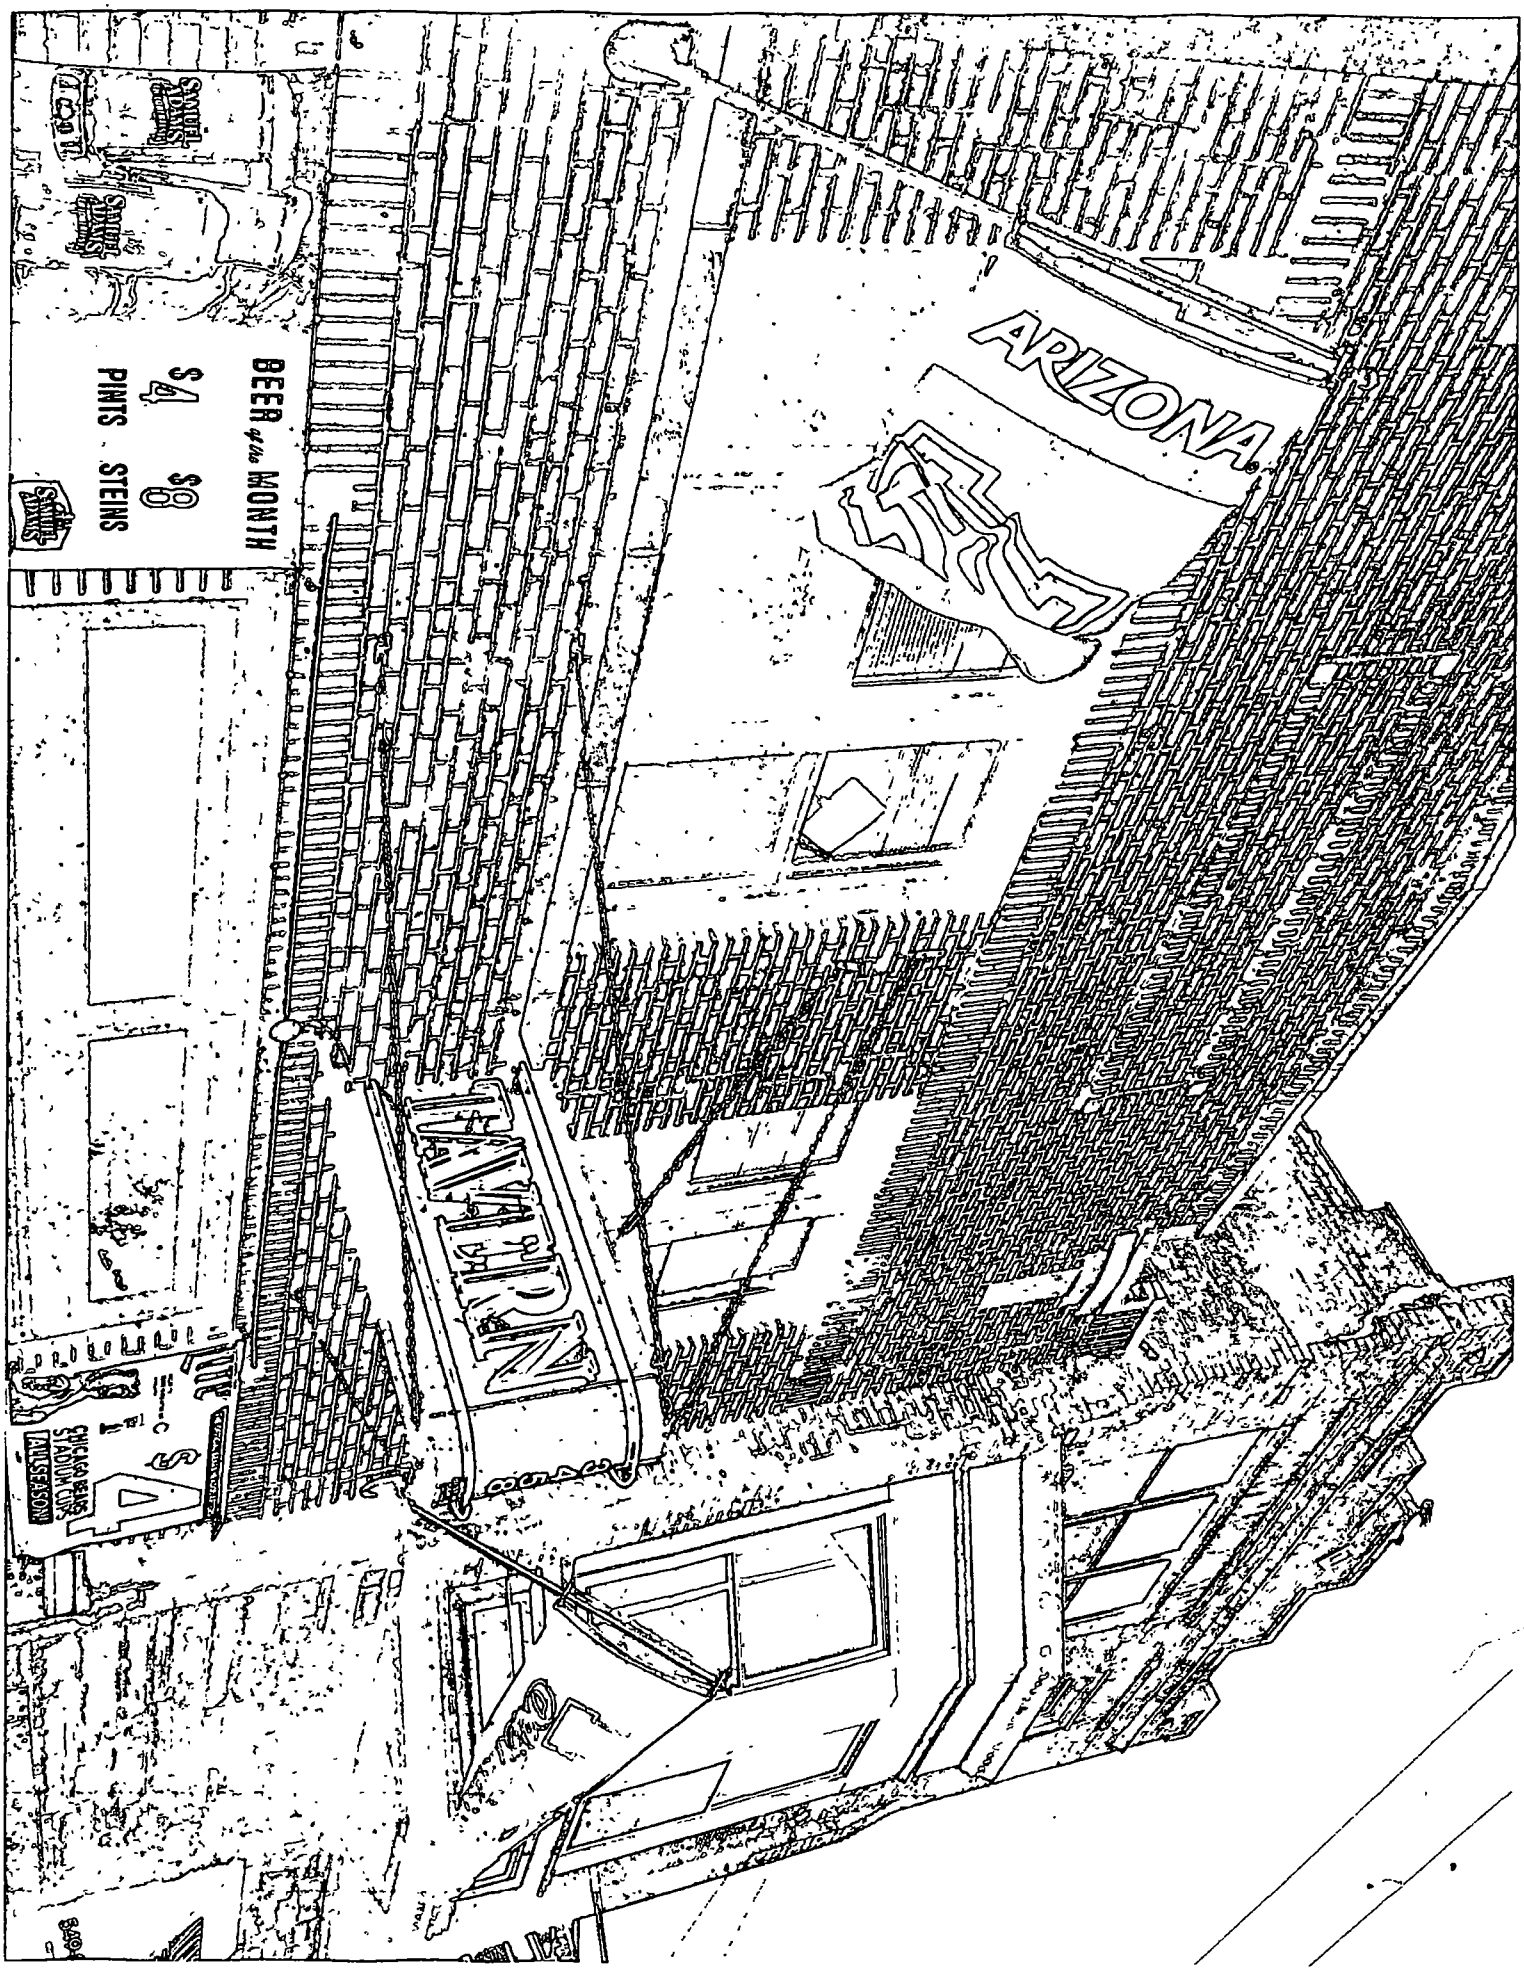
SAMUEL ADAMS
SAMUEL ADAMS
BEER of the MONTH
$4 PINTS
$8 STEINS
SAMUEL ADAMS
ARIZONA
ARIZONA
CHICAGO BEARS STADIUM CLUB ALL SEASON

Department of Business Affairs and Consumer Protection
Small Business Center - Public Way Use Unit
City Hall - 121 N LaSalle Street, Room 800 • Chicago, IL 60602
312-74-GOBIZ / 312-744-6249 • (312) 744-1944 (TTY)
http://www.cityofchicago.org/bacp

11/18/2015

Alderman **Ameya Pawar**
Ward # **47**
City of Chicago
City Hall, Room **200**
121 North LaSalle Street
Chicago, Illinois 60602

Re: An ordinance to use and maintain a portion of the public right-of-way for **one (1) sign(s)** for **FINLEY DUNNE'S**, adjacent to the premises known as **3458 N. Lincoln Ave.**.

Dear Alderman **Ameya Pawar**:

The applicant referenced above has requested the use of the public right-of-way for a **sign(s)**. An ordinance has been prepared by the Department of Business Affairs and Consumer Protection – Small Business Center - Public Way Use Unit for presentation to the City Council. Because this request was made for properties located in your ward, as approved by you as per the attached, I respectfully request that you introduce the attached ordinance at the next City Council meeting.

If you have any questions regarding this ordinance, please contact Anthony Bertuca at (312) 744-5506.

Department of Business Affairs and Consumer Protection

City of Chicago

O2015-8347

Office of the City Clerk

Document Tracking Sheet

Meeting Date:	11/18/2015
Sponsor(s):	Pawar (47)
Type:	Ordinance
Title:	Grant(s) of privilege in public way for Ravensgoods
Committee(s) Assignment:	Committee on Transportation and Public Way

ORDINANCE
Ravensgoods
Acct. No. 346845 - 1
Permit No. 1120564

Be It Ordained by the City Council of the City of Chicago:

SECTION 1. Permission and authority are hereby given and granted to Ravensgoods, upon the terms and subject to the conditions of this ordinance to maintain and use, as now constructed, two (2) Planter(s) on the public right-of-way for beautification purposes adjacent to its premises known as 4703 N. Damen Ave..

Said Planter(s) at N. Damen Ave. measure(s):
Two (2) at two point six six (2.66) feet in length, and one point zero eight (1.08) foot in width for a total of five point seven five (5.75) square feet.

Grantee must allow the required clear and unobstructed space for pedestrian passage at all times per rules and regulations approved by the Department of Transportation.

The location of said privilege shall be as shown on prints kept on file with the Department of Business Affairs and Consumer Protection and the Office of the City Clerk.

Said privilege shall be constructed in accordance with plans and specifications approved by the Department of Planning and Development and Department of Transportation (Division of Project Development).

This grant of privilege in the public way shall be subject to the provisions of Section 10-28-015 and all other required provisions of the Municipal Code of Chicago.

The grantee shall pay to the City of Chicago as compensation for the privilege #1120564 herein granted the sum of zero ($.00) per annum in advance.


A 25% penalty will be added for payments received after due date.

The permit holder agrees to hold the City of Chicago harmless for any damage, relocation or replacement costs associated with damage, relocation or removal of private property caused by the City performing work in the public way.

Authority herein given and granted for a period of five (5) years from and after 09/08/2015.

Alderman _____

Ameya Pawar 47th Ward

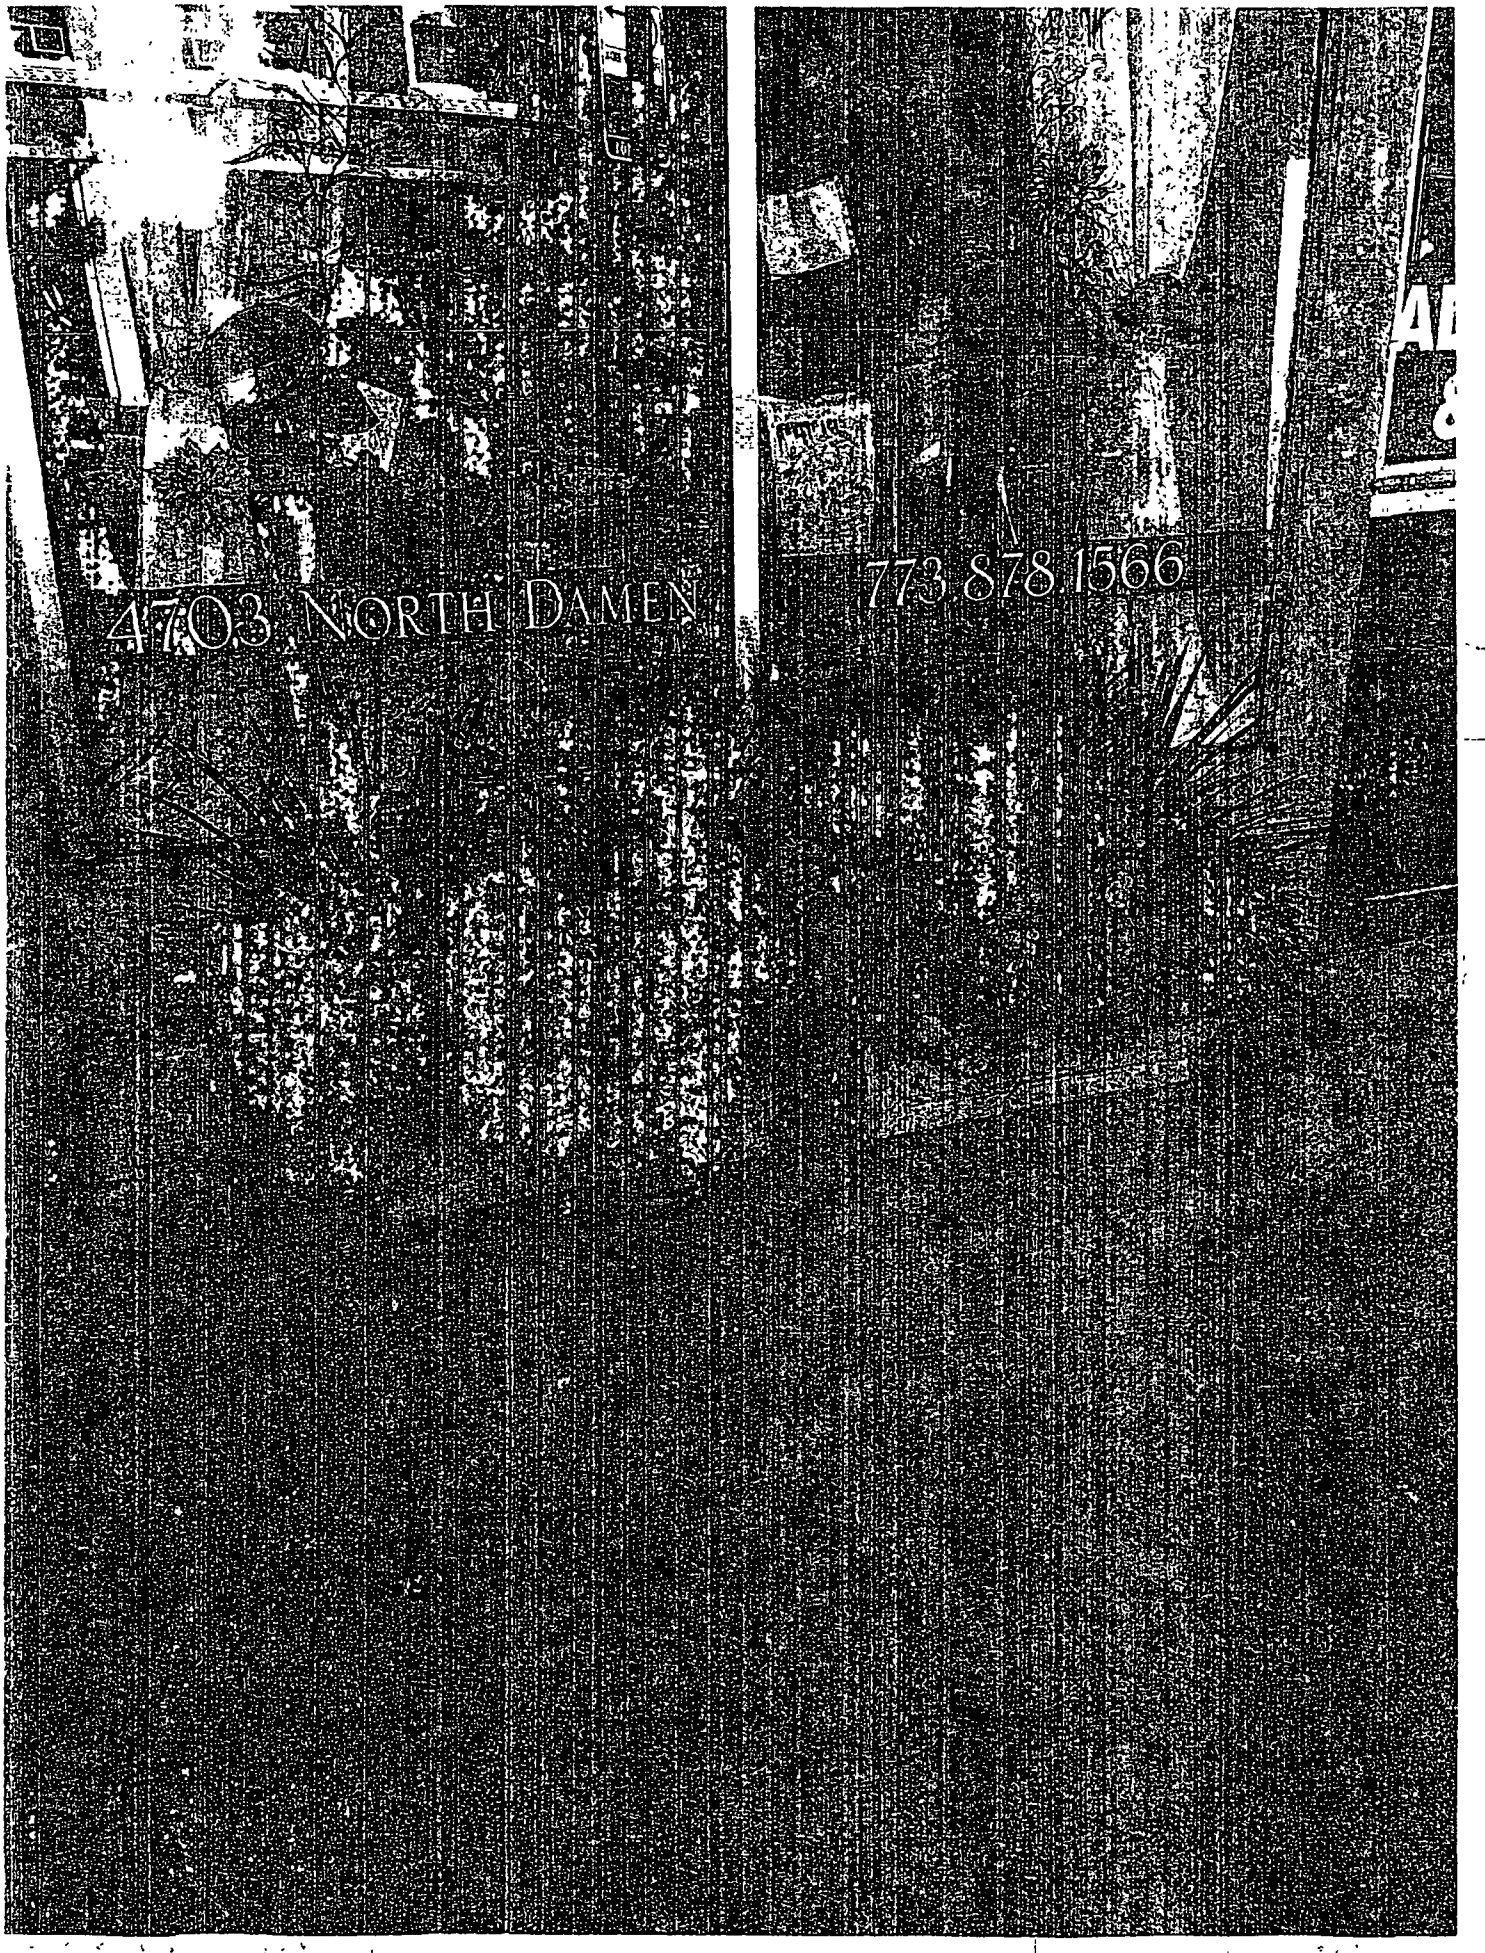
4703 NORTH DAMEN
773 878 1566

Department of Business Affairs and Consumer Protection
Small Business Center - Public Way Use Unit
City Hall - 121 N LaSalle Street, Room 800 • Chicago, IL 60602
312-74-GOBIZ / 312-744-6249 • (312) 744-1944 (TTY)
http://www.cityofchicago.org/bacp

11/18/2015

Alderman **Ameya Pawar**
Ward # **47**
City of Chicago
City Hall, Room **200**
121 North LaSalle Street
Chicago, Illinois 60602

Re: An ordinance to use and maintain a portion of the public right-of-way for **two (2) planter(s)** for **Ravensgoods**, adjacent to the premises known as **4703 N. Damen Ave.**.

Dear Alderman **Ameya Pawar**:

The applicant referenced above has requested the use of the public right-of-way for a **planter(s)**. An ordinance has been prepared by the Department of Business Affairs and Consumer Protection – Small Business Center - Public Way Use Unit for presentation to the City Council. Because this request was made for properties located in your ward, as approved by you as per the attached, I respectfully request that you introduce the attached ordinance at the next City Council meeting.

If you have any questions regarding this ordinance, please contact Anthony Bertuca at (312) 744-5506.

Department of Business Affairs and Consumer Protection

City of Chicago

O2015-8349

Office of the City Clerk

Document Tracking Sheet

Meeting Date:	11/18/2015
Sponsor(s):	Pawar (47)
Type:	Ordinance
Title:	Grant(s) of privilege in public way for Stanley Brown Jewlist Ltd.
Committee(s) Assignment:	Committee on Transportation and Public Way

ORDINANCE
STANLEY BROWN JEWLIST LTD
Acct. No. 25490 - 1
Permit No. 1120623

Be It Ordained by the City Council of the City of Chicago:

SECTION 1. Permission and authority are hereby given and granted to STANLEY BROWN JEWLIST LTD, upon the terms and subject to the conditions of this ordinance to maintain and use one (1) sign(s) projecting over the public right-of-way attached to its premises known as 4751 N. Lincoln Ave..

Said sign structure(s) measures as follows; along N. Lincoln Avenue:
One (1) at twenty-five (25) feet in length, six (6) feet in height and ten (10) feet above grade level.

The location of said privilege shall be as shown on prints kept on file with the Department of Business Affairs and Consumer Protection and the Office of the City Clerk.

Said privilege shall be constructed in accordance with plans and specifications approved by the Department of Transportation (Division of Project Development) and Zoning Department - Signs.

This grant of privilege in the public way shall be subject to the provisions of Section 10-28-015 and all other required provisions of the Municipal Code of Chicago.

The grantee shall pay to the City of Chicago as compensation for the privilege #1120623 herein granted the sum of three hundred ($300.00) per annum in advance.

A 25% penalty will be added for payments received after due date.

The permit holder agrees to hold the City of Chicago harmless for any damage, relocation or replacement costs associated with damage, relocation or removal of private property caused by the City performing work in the public way.


Authority herein given and granted for a period of five (5) years from and after 11/10/2015.

Alderman _____

Ameya Pawar 47th Ward

this sign is 1 inch thick

25'

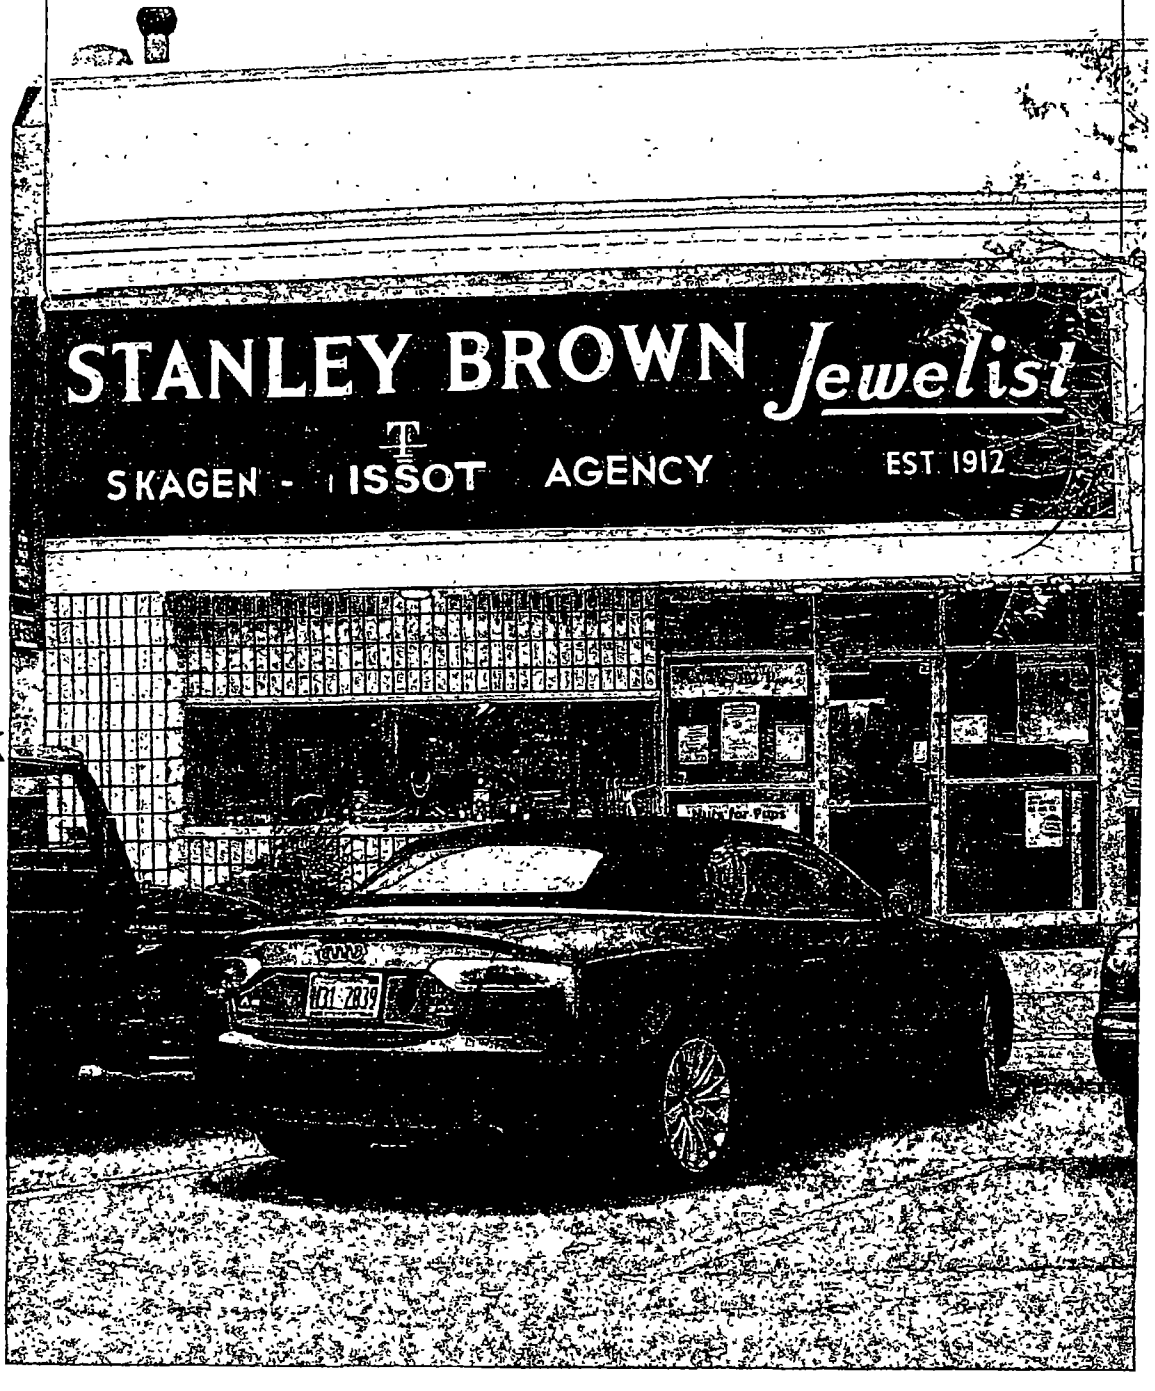

6'

10'

to sidewalk

Department of Business Affairs and Consumer Protection
Small Business Center - Public Way Use Unit
City Hall - 121 N LaSalle Street, Room 800 • Chicago, IL 60602
312-74-GOBIZ / 312-744-6249 • (312) 744-1944 (TTY)
http://www.cityofchicago.org/bacp

11/18/2015

Alderman **Ameya Pawar**
Ward # **47**
City of Chicago
City Hall, Room **200**
121 North LaSalle Street
Chicago, Illinois 60602

Re: An ordinance to use and maintain a portion of the public right-of-way for **one (1) sign(s)** for **STANLEY BROWN JEWLIST LTD**, adjacent to the premises known as **4751 N. Lincoln Ave.**.

Dear Alderman **Ameya Pawar**:

The applicant referenced above has requested the use of the public right-of-way for a **sign(s)**. An ordinance has been prepared by the Department of Business Affairs and Consumer Protection – Small Business Center - Public Way Use Unit for presentation to the City Council. Because this request was made for properties located in your ward, as approved by you as per the attached, I respectfully request that you introduce the attached ordinance at the next City Council meeting.

If you have any questions regarding this ordinance, please contact Anthony Bertuca at (312) 744-5506.

Department of Business Affairs and Consumer Protection

City of Chicago

O2015-8350

Office of the City Clerk

Document Tracking Sheet

Meeting Date:	11/18/2015
Sponsor(s):	Pawar (47)
Type:	Ordinance
Title:	Grant(s) of privilege in public way for Uncle Dan's
Committee(s) Assignment:	Committee on Transportation and Public Way

ORDINANCE
Uncle Dan's
Acct. No. 7279 - 3
Permit No. 1120646

Be It Ordained by the City Council of the City of Chicago:

SECTION 1. Permission and authority are hereby given and granted to Uncle Dan's, upon the terms and subject to the conditions of this ordinance to construct, install, maintain and use three (3) Light Fixture(s) projecting over the public right-of-way adjacent to its premises known as 4724 N. Lincoln Ave..

Said Light Fixture(s) at N. Lincoln measure(s):
Three (3) at one (1) foot in length, two (2) feet in width and fourteen (14) feet above grade level.

The location of said privilege shall be as shown on prints kept on file with the Department of Business Affairs and Consumer Protection and the Office of the City Clerk.

Said privilege shall be constructed in accordance with plans and specifications approved by the Department of Transportation (Division of Project Development).

This grant of privilege in the public way shall be subject to the provisions of Section 10-28-015 and all other required provisions of the Municipal Code of Chicago.

The grantee shall pay to the City of Chicago as compensation for the privilege #1120646 herein granted the sum of eighty-five ($85.00) per annum in advance.

A 25% penalty will be added for payments received after due date.


The permit holder agrees to hold the City of Chicago harmless for any damage, relocation or replacement costs associated with damage, relocation or removal of private property caused by the City performing work in the public way.

Authority herein given and granted for a period of five (5) years from and after Date of Passage.

Alderman _____

Ameya Pawar 47th Ward

-3-
Goose Neck Fixture

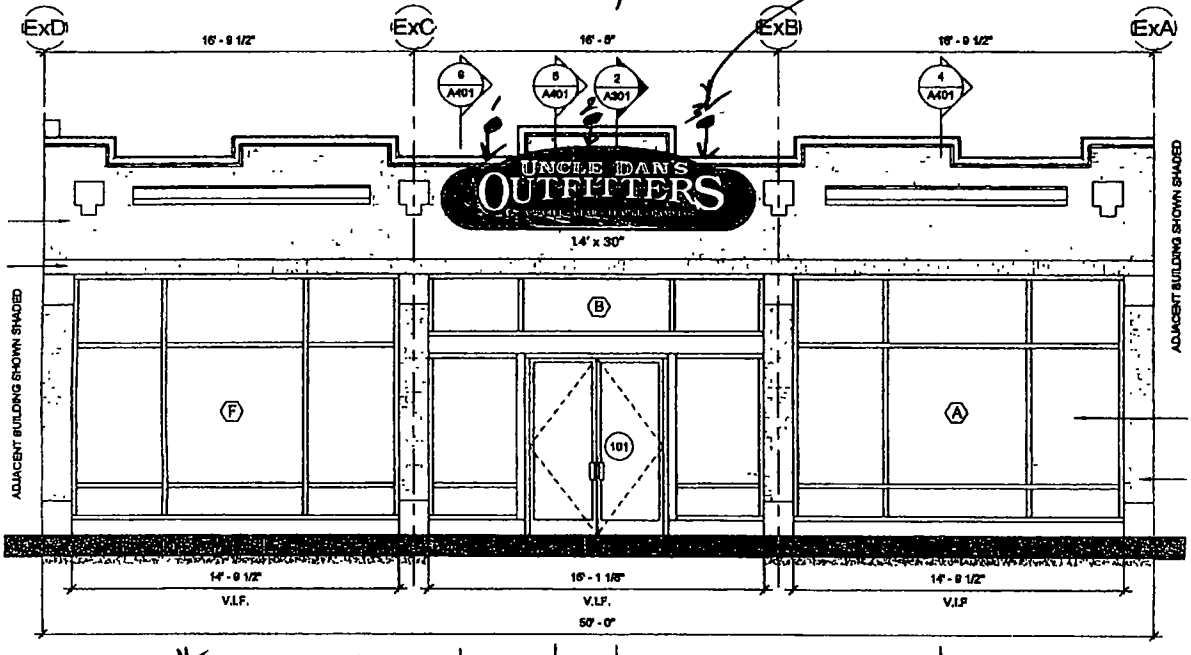

4 EAST ELEVATION
201 Scale: 1/4" = 1'-0"

* Sintra Panel Sign panel 30" x 14'

Department of Business Affairs and Consumer Protection
Small Business Center - Public Way Use Unit
City Hall - 121 N LaSalle Street, Room 800 • Chicago, IL 60602
312-74-GOBIZ / 312-744-6249 • (312) 744-1944 (TTY)
http://www.cityofchicago.org/bacp

11/18/2015

Alderman **Ameya Pawar**
Ward # **47**
City of Chicago
City Hall, Room **200**
121 North LaSalle Street
Chicago, Illinois 60602

Re: An ordinance to use and maintain a portion of the public right-of-way for **three (3) light fixture(s)** for **Uncle Dan's**, adjacent to the premises known as **4724 N. Lincoln Ave.**.

Dear Alderman **Ameya Pawar**:

The applicant referenced above has requested the use of the public right-of-way for a **light fixture(s)**. An ordinance has been prepared by the Department of Business Affairs and Consumer Protection – Small Business Center - Public Way Use Unit for presentation to the City Council. Because this request was made for properties located in your ward, as approved by you as per the attached, I respectfully request that you introduce the attached ordinance at the next City Council meeting.

If you have any questions regarding this ordinance, please contact Anthony Bertuca at (312) 744-5506.

Department of Business Affairs and Consumer Protection

City of Chicago

O2015-8351

Office of the City Clerk

Document Tracking Sheet

Meeting Date:	11/18/2015
Sponsor(s):	Pawar (47)
Type:	Ordinance
Title:	Grant(s) of privilege in public way for Victor Bar, The
Committee(s) Assignment:	Committee on Transportation and Public Way

ORDINANCE
THE VICTOR BAR
Acct. No. 400327 - 1
Permit No. 1120506

Be It Ordained by the City Council of the City of Chicago:

SECTION 1. Permission and authority are hereby given and granted to THE VICTOR BAR, upon the terms and subject to the conditions of this ordinance to construct, install, maintain and use one (1) Light Fixture(s) projecting over the public right-of-way adjacent to its premises known as 4011 N. Damen Ave..

Said Light Fixture(s) at N. Damen Avenue measure(s):
One (1) at one point zero eight (1.08) foot in length, four point six six (4.66) feet in width and nine (9) feet above grade level.

The location of said privilege shall be as shown on prints kept on file with the Department of Business Affairs and Consumer Protection and the Office of the City Clerk.

Said privilege shall be constructed in accordance with plans and specifications approved by the Department of Transportation (Division of Project Development).

This grant of privilege in the public way shall be subject to the provisions of Section 10-28-015 and all other required provisions of the Municipal Code of Chicago.

The grantee shall pay to the City of Chicago as compensation for the privilege #1120506 herein granted the sum of seventy-five ($75.00) per annum in advance.


A 25% penalty will be added for payments received after due date.

The permit holder agrees to hold the City of Chicago harmless for any damage, relocation or replacement costs associated with damage, relocation or removal of private property caused by the City performing work in the public way.

Authority herein given and granted for a period of five (5) years from and after Date of Passage.

Alderman _____

Ameya Pawar 47th Ward

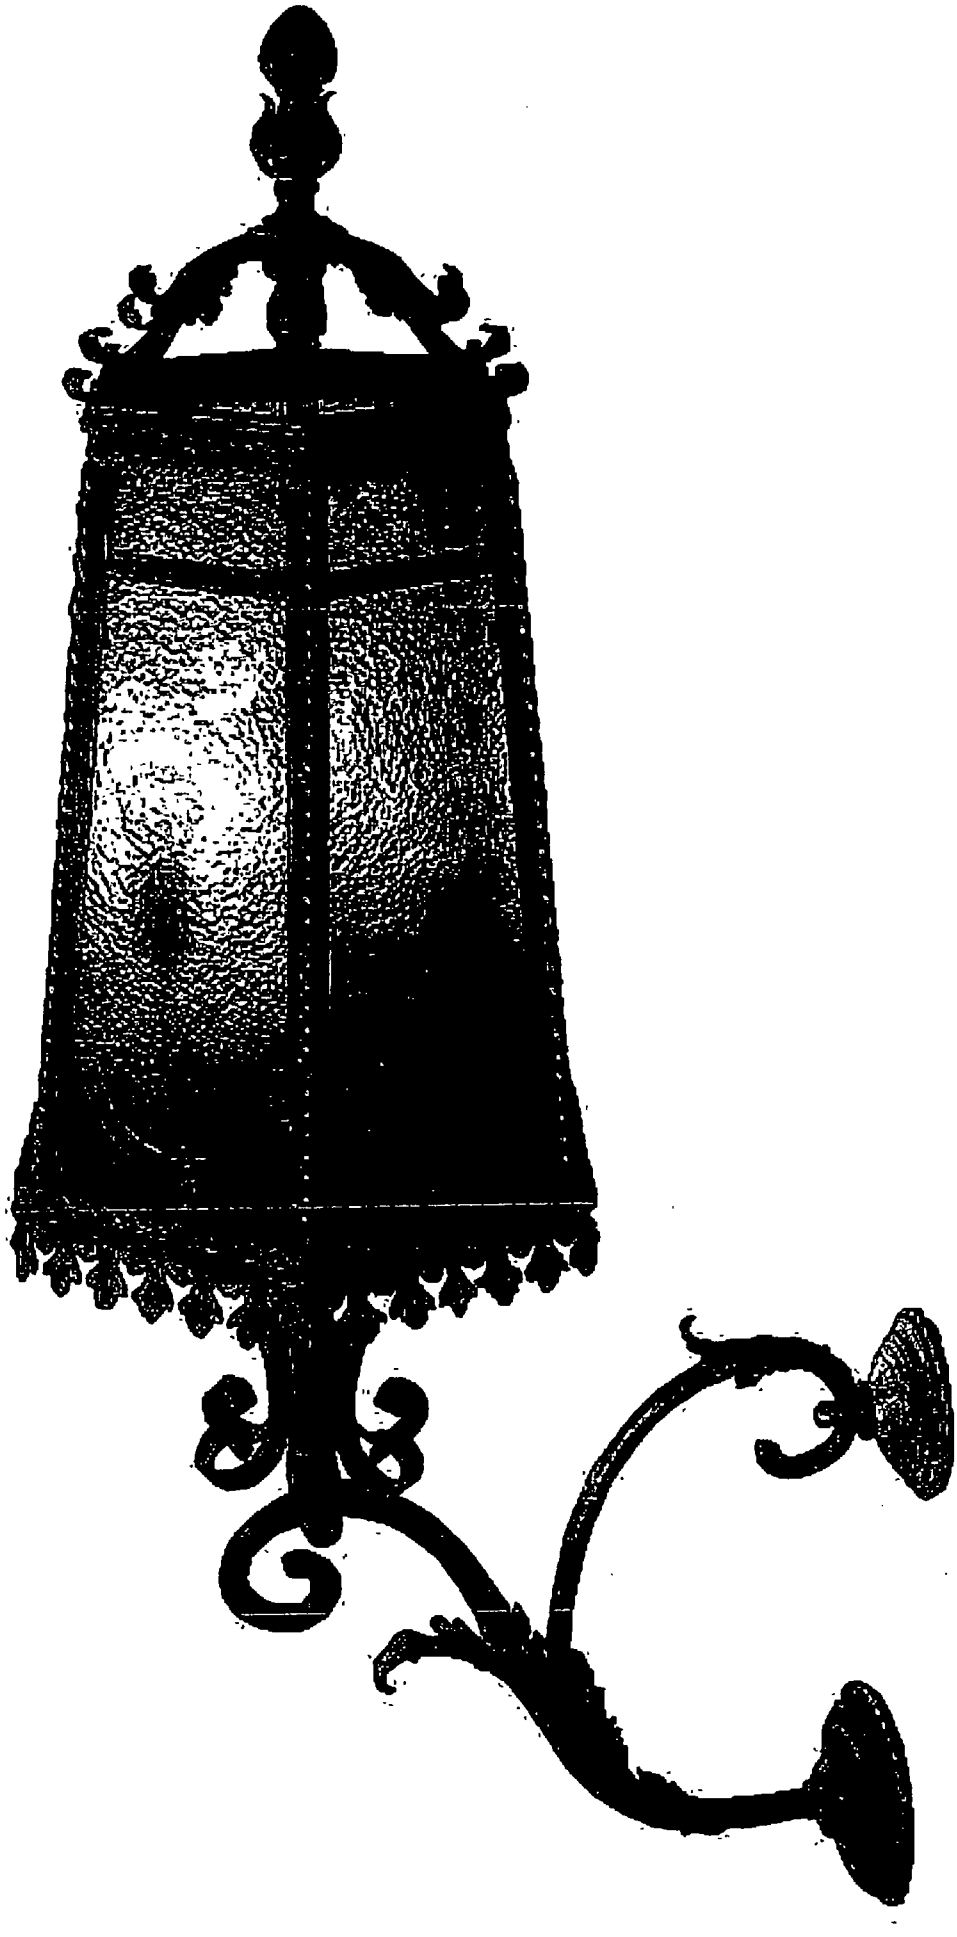

Department of Business Affairs and Consumer Protection
Small Business Center - Public Way Use Unit
City Hall - 121 N. LaSalle Street, Room 800 • Chicago, IL 60602
312-74-GOBIZ / 312-744-6249 • (312) 744-1944 (TTY)
http://www.cityofchicago.org/bacp

11/18/2015

Alderman **Ameya Pawar**
Ward # **47**
City of Chicago
City Hall, Room **200**
121 North LaSalle Street
Chicago, Illinois 60602

Re: An ordinance to use and maintain a portion of the public right-of-way for **one (1) light fixture(s)** for **THE VICTOR BAR**, adjacent to the premises known as **4011 N. Damen Ave.**.

Dear Alderman **Ameya Pawar**:

The applicant referenced above has requested the use of the public right-of-way for a **light fixture(s)**. An ordinance has been prepared by the Department of Business Affairs and Consumer Protection – Small Business Center - Public Way Use Unit for presentation to the City Council. Because this request was made for properties located in your ward, as approved by you as per the attached, I respectfully request that you introduce the attached ordinance at the next City Council meeting.

If you have any questions regarding this ordinance, please contact Anthony Bertuca at (312) 744-5506.

Department of Business Affairs and Consumer Protection

City of Chicago

O2015-8295

Office of the City Clerk

Document Tracking Sheet

Meeting Date:	11/18/2015
Sponsor(s):	Osterman (48)
Type:	Ordinance
Title:	Grant(s) of privilege in public way for Chicago Housing Authority
Committee(s) Assignment:	Committee on Transportation and Public Way

ORDINANCE
CHICAGO HOUSING AUTHORITY
Acct. No. 57934 - 8
Permit No. 1120581

Be It Ordained by the City Council of the City of Chicago:

SECTION 1. Permission and authority are hereby given and granted to CHICAGO HOUSING AUTHORITY, upon the terms and subject to the conditions of this ordinance to maintain and use, as now constructed, one (1) Door Swing(s) on the public right-of-way adjacent to its premises known as 5040 N. Kenmore Ave..

Said Door Swing(s) at N. Kenmore Avenue measure(s):
One (1) at three (3) feet in length, and three (3) feet in width for a total of nine (9) square feet.

The location of said privilege shall be as shown on prints kept on file with the Department of Business Affairs and Consumer Protection and the Office of the City Clerk.

Said privilege shall be constructed in accordance with plans and specifications approved by the Department of Transportation (Division of Project Development).

This grant of privilege in the public way shall be subject to the provisions of Section 10-28-015 and all other required provisions of the Municipal Code of Chicago.

The grantee shall pay to the City of Chicago as compensation for the privilege #1120581 herein granted the sum of seventy-five ($75.00) per annum in advance.


A 25% penalty will be added for payments received after due date.

The permit holder agrees to hold the City of Chicago harmless for any damage, relocation or replacement costs associated with damage, relocation or removal of private property caused by the City performing work in the public way.

Authority herein given and granted for a period of five (5) years from and after 10/06/2015.

Alderman _____

Harry Osterman 48th Ward

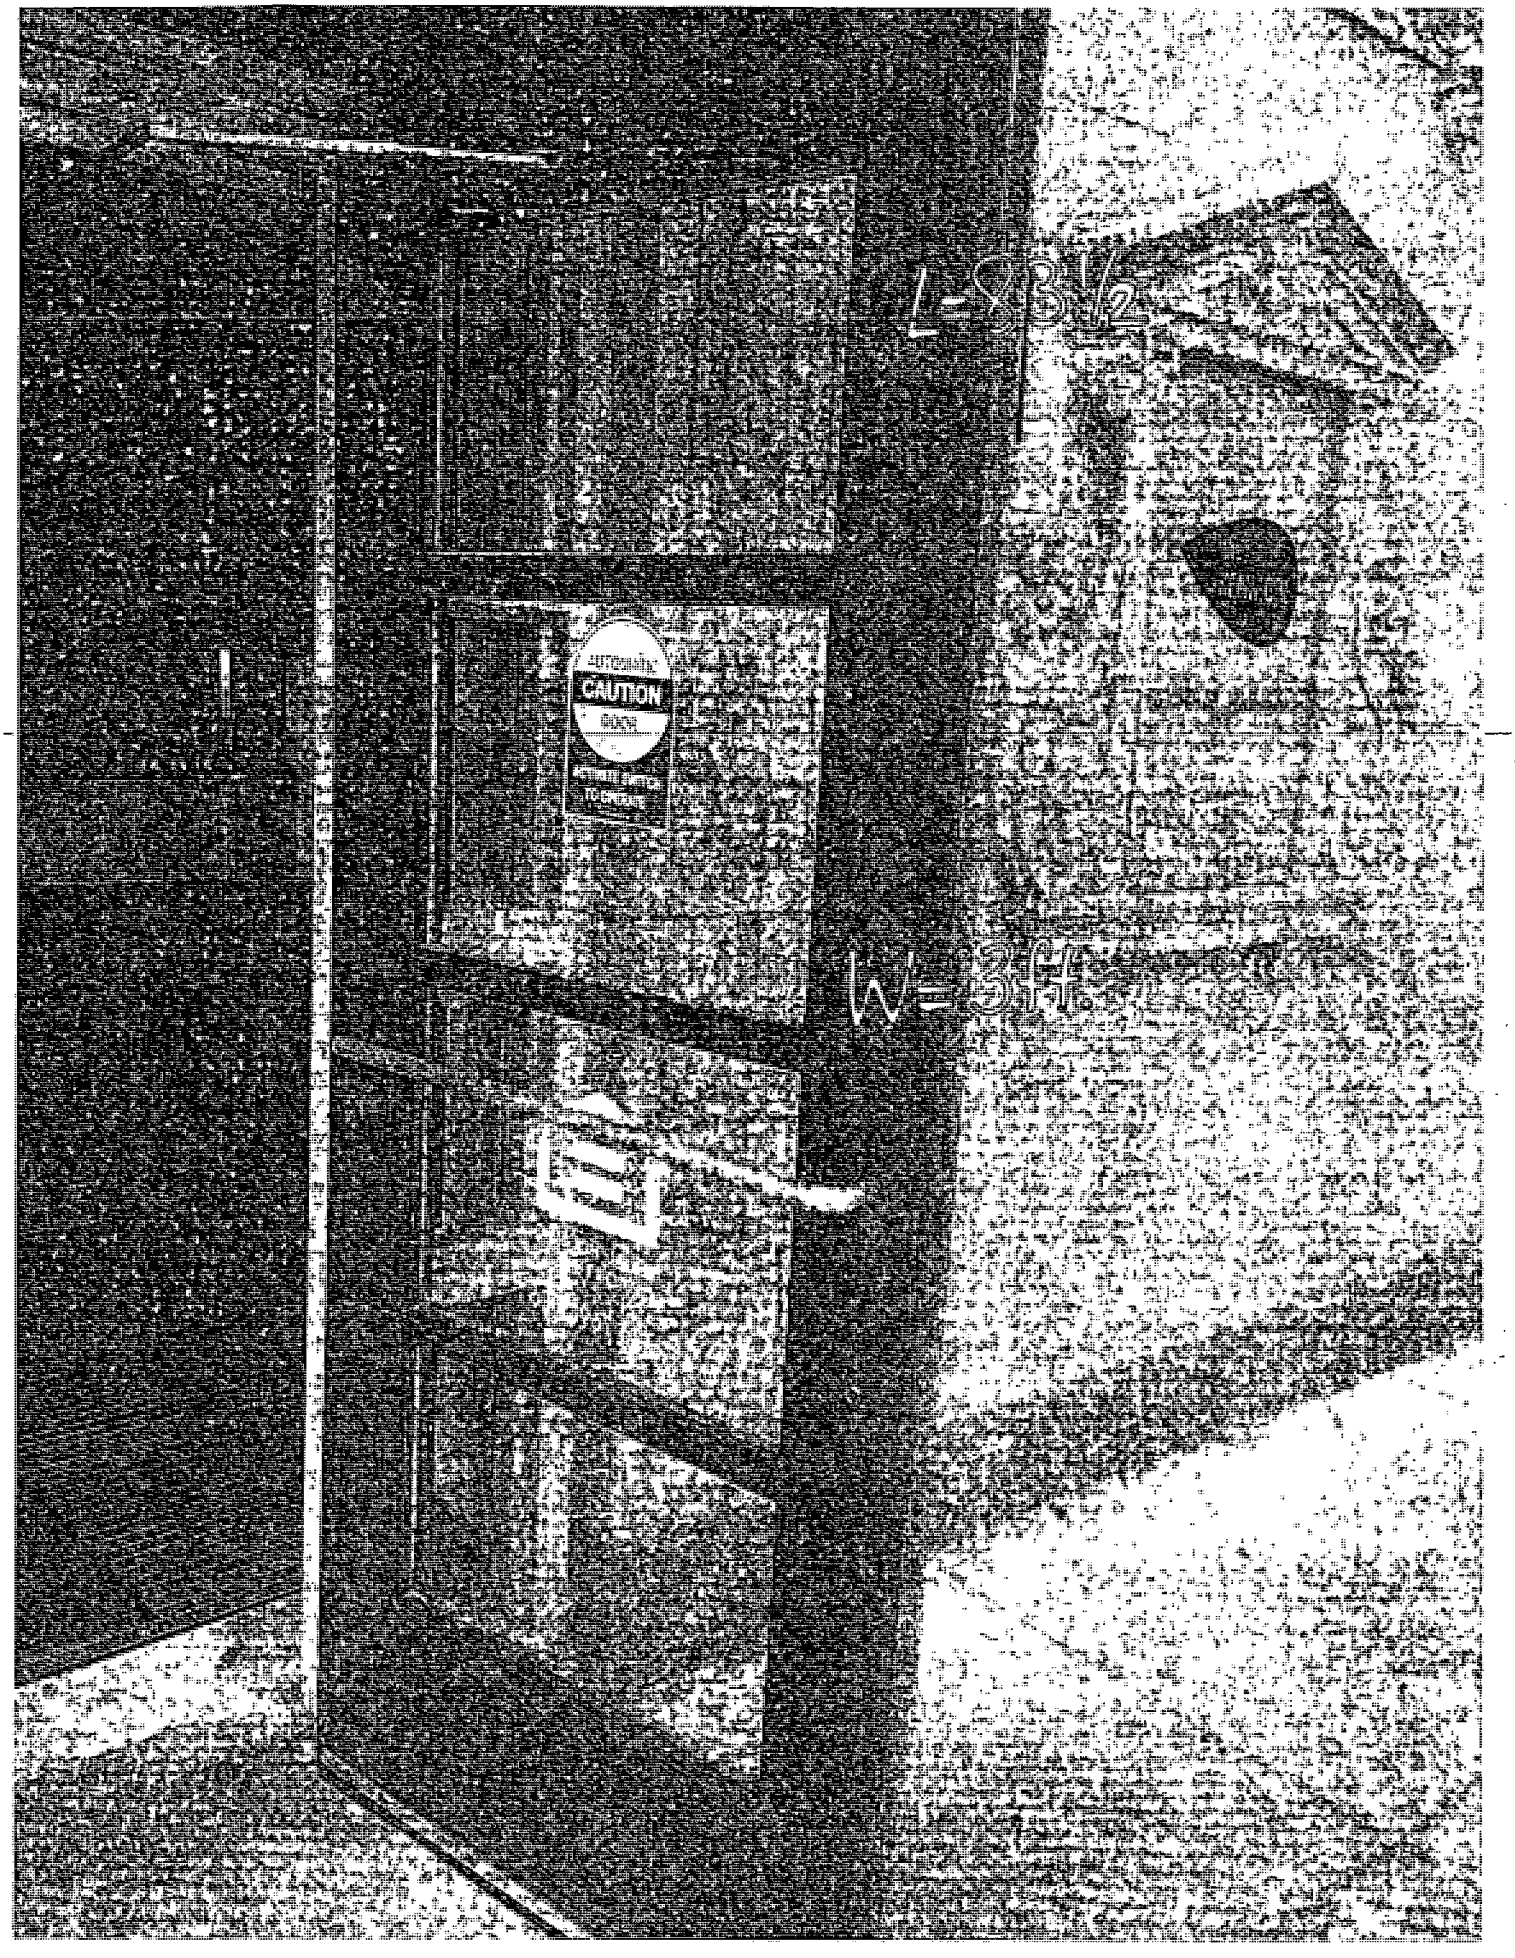
CAUTION
L=8 3/4
W=3 1/2

Department of Business Affairs and Consumer Protection
Small Business Center - Public Way Use Unit
City Hall - 121 N. LaSalle Street, Room 800 • Chicago, IL 60602
312-74-GOBIZ / 312-744-6249 • (312) 744-1944 (TTY)
http://www.cityofchicago.org/bacp

11/18/2015

Alderman **Harry Osterman**
Ward # **48**
City of Chicago
City Hall, Room **300**
121 North LaSalle Street
Chicago, Illinois 60602

Re: An ordinance to use and maintain a portion of the public right-of-way for **one (1) door swing(s)** for **CHICAGO HOUSING AUTHORITY**, adjacent to the premises known as **5040 N. Kenmore Ave.**.

Dear Alderman **Harry Osterman**:

The applicant referenced above has requested the use of the public right-of-way for a **door swing(s)**. An ordinance has been prepared by the Department of Business Affairs and Consumer Protection – Small Business Center - Public Way Use Unit for presentation to the City Council. Because this request was made for properties located in your ward, as approved by you as per the attached, I respectfully request that you introduce the attached ordinance at the next City Council meeting.

If you have any questions regarding this ordinance, please contact Anthony Bertuca at (312) 744-5506.

Department of Business Affairs and Consumer Protection

City of Chicago

O2015-8299

Office of the City Clerk

Document Tracking Sheet

Meeting Date:	11/18/2015
Sponsor(s):	Osterman (48)
Type:	Ordinance
Title:	Grant(s) of privilege in public way for Big Jones
Committee(s) Assignment:	Committee on Transportation and Public Way

ORDINANCE
BIG JONES
Acct. No. 323988 - 1
Permit No. 1120664

Be It Ordained by the City Council of the City of Chicago:

SECTION 1. Permission and authority are hereby given and granted to BIG JONES, upon the terms and subject to the conditions of this ordinance to maintain and use, as now constructed, four (4) Light Fixture(s) projecting over the public right-of-way adjacent to its premises known as 5347 N. Clark St..

Said Light Fixture(s) at N. CLARK measure(s):
Four (4) at one (1) foot in length, one point three three (1.33) foot in width and thirteen (13) feet above grade level.

The location of said privilege shall be as shown on prints kept on file with the Department of Business Affairs and Consumer Protection and the Office of the City Clerk.

Said privilege shall be constructed in accordance with plans and specifications approved by the Department of Transportation (Division of Project Development).

This grant of privilege in the public way shall be subject to the provisions of Section 10-28-015 and all other required provisions of the Municipal Code of Chicago.

The grantee shall pay to the City of Chicago as compensation for the privilege #1120664 herein granted the sum of ninety ($90.00) per annum in advance.


A 25% penalty will be added for payments received after due date.

The permit holder agrees to hold the City of Chicago harmless for any damage, relocation or replacement costs associated with damage, relocation or removal of private property caused by the City performing work in the public way.

Authority herein given and granted for a period of five (5) years from and after 11/10/2015.

Alderman _____

Harry Osterman 48th Ward

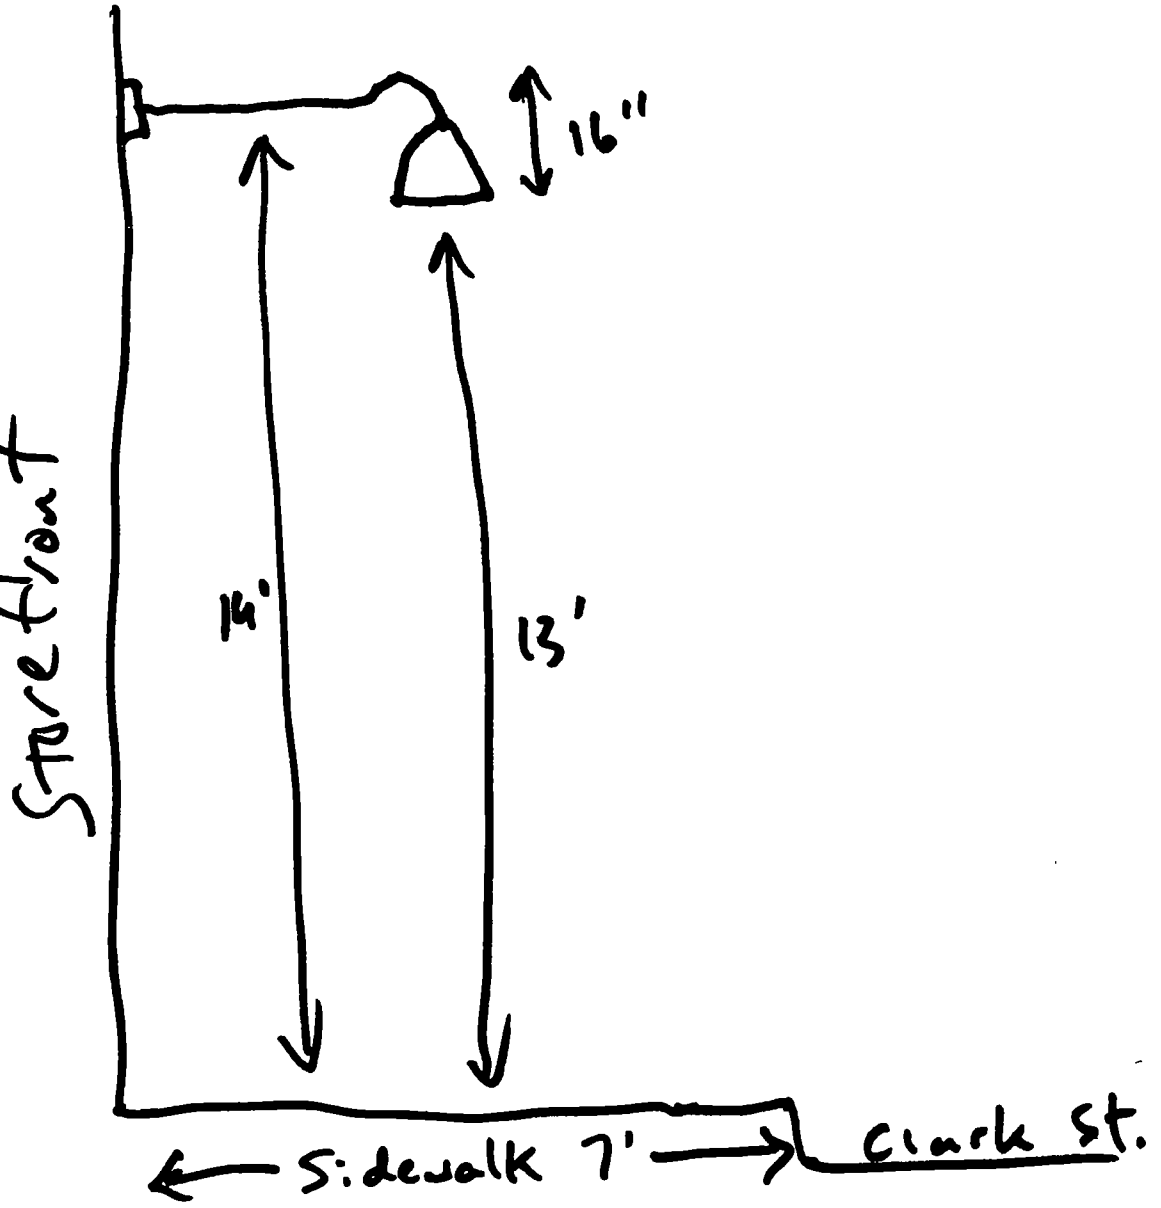
16"
14'
13'
Store front
← Sidewalk 7' →
Clark St.

Department of Business Affairs and Consumer Protection
Small Business Center - Public Way Use Unit
City Hall - 121 N LaSalle Street, Room 800 • Chicago, IL 60602
312-74-GOBIZ / 312-744-6249 • (312) 744-1944 (TTY)
http://www.cityofchicago.org/bacp

11/18/2015

Alderman **Harry Osterman**
Ward # **48**
City of Chicago
City Hall, Room **300**
121 North LaSalle Street
Chicago, Illinois 60602

Re: An ordinance to use and maintain a portion of the public right-of-way for **four (4) light fixture(s)** for **BIG JONES**, adjacent to the premises known as **5347 N. Clark St.**.

Dear Alderman **Harry Osterman**:

The applicant referenced above has requested the use of the public right-of-way for a **light fixture(s)**. An ordinance has been prepared by the Department of Business Affairs and Consumer Protection – Small Business Center - Public Way Use Unit for presentation to the City Council. Because this request was made for properties located in your ward, as approved by you as per the attached, I respectfully request that you introduce the attached ordinance at the next City Council meeting.

If you have any questions regarding this ordinance, please contact Anthony Bertuca at (312) 744-5506.

Department of Business Affairs and Consumer Protection

City of Chicago

O2015-8301

Office of the City Clerk

Document Tracking Sheet

Meeting Date:	11/18/2015
Sponsor(s):	Osterman (48)
Type:	Ordinance
Title:	Grant(s) of privilege in public way for Orangetheory Fitness
Committee(s) Assignment:	Committee on Transportation and Public Way

ORDINANCE
ORANGETHEORY FITNESS
Acct. No. 396310 - 1
Permit No. 1118401

Be It Ordained by the City Council of the City of Chicago:

SECTION 1. Permission and authority are hereby given and granted to ORANGETHEORY FITNESS, upon the terms and subject to the conditions of this ordinance to maintain and use two (2) sign(s) projecting over the public right-of-way attached to its premises known as 1126 W. Granville Ave..

Said sign structure(s) measures as follows; along W. Granville Avenue:
One (1) at forty-four point five (44.5) feet in length, five point seven five (5.75) feet in height and fourteen (14) feet above grade level.
One (1) at six (6) feet in length, two point one seven (2.17) feet in height and twenty-one (21) feet above grade level.

The location of said privilege shall be as shown on prints kept on file with the Department of Business Affairs and Consumer Protection and the Office of the City Clerk.

Said privilege shall be constructed in accordance with plans and specifications approved by the Department of Transportation (Division of Project Development) and Zoning Department - Signs.

This grant of privilege in the public way shall be subject to the provisions of Section 10-28-015 and all other required provisions of the Municipal Code of Chicago.

The grantee shall pay to the City of Chicago as compensation for the privilege #1118401 herein granted the sum of four hundred ($400.00) per annum in advance.


A 25% penalty will be added for payments received after due date.

The permit holder agrees to hold the City of Chicago harmless for any damage, relocation or replacement costs associated with damage, relocation or removal of private property caused by the City performing work in the public way.

Authority herein given and granted for a period of five (5) years from and after Date of Passage.


Alderman _____


Harry Osterman 48th Ward

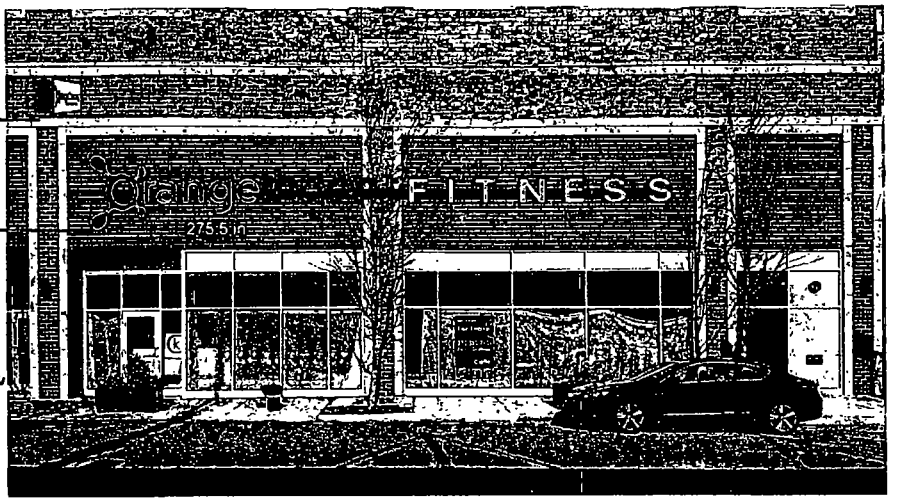

- PMS 165C orange
  034 ORANGE ORACAL 8500 TRANSLUCENT VINYL
- PMS 1797C red
  031 RED ORACAL 8500 TRANSLUCENT VINYL
- PMS 6C gray
  075 MIDDLE GREY ORACAL 8500 TRANSLUCENT VINYL

ALL RETURNS AND TRIM CAP ARE BLACK

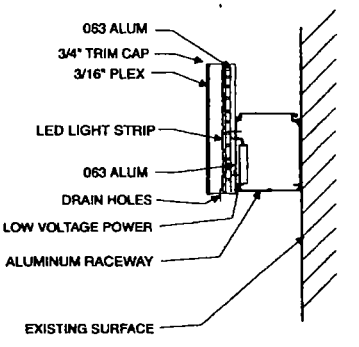

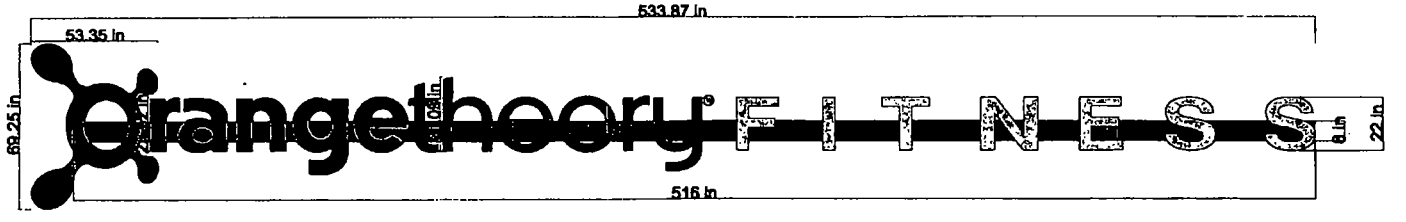

These drawings are the exclusive property of Integrity Sign Company Any use other than that intended is not allowed without the express written authorization of Integrity Sign Company Ideas contained herein are considered intellectual property and are protected under law © Integrity Sign Company The prices, specifications and conditions as described are satisfactory and hereby accepted Integrity Sign Company is authorized to do the work as specified

Directory Name D	
Customer	Address
Current Date 3/16/2015	File Name
Drawn By JS	Salesperson
Approved By	Date

INTEGRITY SIGN COMPANY

Department of Business Affairs and Consumer Protection
Small Business Center - Public Way Use Unit
City Hall - 121 N LaSalle Street, Room 800 • Chicago, IL 60602
312-74-GOBIZ / 312-744-6249 • (312) 744-1944 (TTY)
http://www.cityofchicago.org/bacp

11/18/2015

Alderman **Harry Osterman**
Ward # **48**
City of Chicago
City Hall, Room **300**
121 North LaSalle Street
Chicago, Illinois 60602

Re: An ordinance to use and maintain a portion of the public right-of-way for **two (2) sign(s)** for **ORANGETHEORY FITNESS**, adjacent to the premises known as **1126 W. Granville Ave.**.

Dear Alderman **Harry Osterman**:

The applicant referenced above has requested the use of the public right-of-way for a **sign(s)**. An ordinance has been prepared by the Department of Business Affairs and Consumer Protection – Small Business Center - Public Way Use Unit for presentation to the City Council. Because this request was made for properties located in your ward, as approved by you as per the attached, I respectfully request that you introduce the attached ordinance at the next City Council meeting.

If you have any questions regarding this ordinance, please contact Anthony Bertuca at (312) 744-5506.

Department of Business Affairs and Consumer Protection

City of Chicago

O2015-8303

Office of the City Clerk

Document Tracking Sheet

Meeting Date:	11/18/2015
Sponsor(s):	Osterman (48)
Type:	Ordinance
Title:	Grant(s) of privilege in public way for PB Maltz
Committee(s) Assignment:	Committee on Transportation and Public Way

ORDINANCE
PB Maltz
Acct. No. 337326 - 11
Permit No. 1120687

Be It Ordained by the City Council of the City of Chicago:

SECTION 1. Permission and authority are hereby given and granted to PB Maltz, upon the terms and subject to the conditions of this ordinance to maintain and use, as now constructed, nineteen (19) Light Fixture(s) projecting over the public right-of-way adjacent to its premises known as 5233-43 N. Clark St..

Said Light Fixture(s) at W. Farragut Ave measure(s):
Three (3) at one point five (1.5) foot in length, two (2) feet in width and thirteen (13) feet above grade level.

Said Light Fixture(s) at N. Clark St measure(s):
Sixteen (16) at one point five (1.5) foot in length, two (2) feet in width and thirteen (13) feet above grade level.

The location of said privilege shall be as shown on prints kept on file with the Department of Business Affairs and Consumer Protection and the Office of the City Clerk.

Said privilege shall be constructed in accordance with plans and specifications approved by the Department of Transportation (Division of Project Development).

This grant of privilege in the public way shall be subject to the provisions of Section 10-28-015 and all other required provisions of the Municipal Code of Chicago.

The grantee shall pay to the City of Chicago as compensation for the privilege #1120687 herein granted the sum of one hundred sixty-five ($165.00) per annum in advance.

A 25% penalty will be added for payments received after due date.


The permit holder agrees to hold the City of Chicago harmless for any damage, relocation or replacement costs associated with damage, relocation or removal of private property caused by the City performing work in the public way.

Authority herein given and granted for a period of five (5) years from and after 11/10/2015.

Alderman _____

Harry Osterman 48th Ward

5233 N. Clark

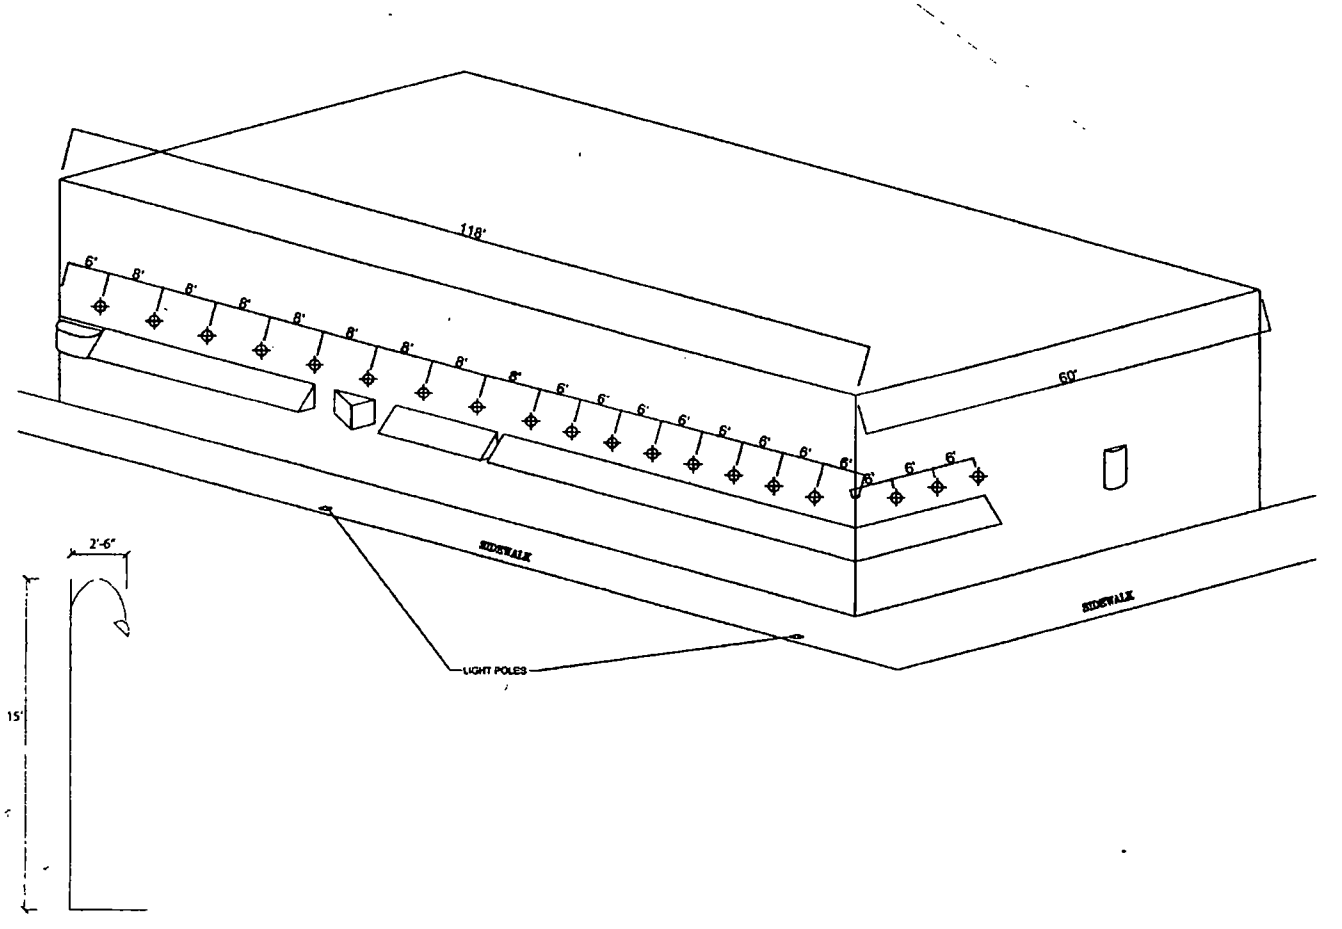

Department of Business Affairs and Consumer Protection
Small Business Center - Public Way Use Unit
City Hall - 121 N LaSalle Street, Room 800 • Chicago, IL 60602
312-74-GOBIZ / 312-744-6249 • (312) 744-1944 (TTY)
http://www.cityofchicago.org/bacp

11/18/2015

Alderman **Harry Osterman**
Ward # **48**
City of Chicago
City Hall, Room **300**
121 North LaSalle Street
Chicago, Illinois 60602

Re: An ordinance to use and maintain a portion of the public right-of-way for **nineteen (19) light fixture(s)** for **PB Maltz**, adjacent to the premises known as **5233-43 N. Clark St.**.

Dear Alderman **Harry Osterman**:

The applicant referenced above has requested the use of the public right-of-way for a **light fixture(s)**. An ordinance has been prepared by the Department of Business Affairs and Consumer Protection – Small Business Center - Public Way Use Unit for presentation to the City Council. Because this request was made for properties located in your ward, as approved by you as per the attached, I respectfully request that you introduce the attached ordinance at the next City Council meeting.

If you have any questions regarding this ordinance, please contact Anthony Bertuca at (312) 744-5506.

Department of Business Affairs and Consumer Protection

City of Chicago

Office of the City Clerk

Document Tracking Sheet

O2015-8304

Meeting Date:	11/18/2015
Sponsor(s):	Osterman (48)
Type:	Ordinance
Title:	Grant(s) of privilege in public way for State Farm Insurance Agency
Committee(s) Assignment:	Committee on Transportation and Public Way

ORDINANCE
STATE FARM INSURANCE AGENCY
Acct. No. 275779 - 1
Permit No. 1120567

Be It Ordained by the City Council of the City of Chicago:

SECTION 1. Permission and authority are hereby given and granted to STATE FARM INSURANCE AGENCY, upon the terms and subject to the conditions of this ordinance to maintain and use one (1) sign(s) projecting over the public right-of-way attached to its premises known as 5554 N. Broadway .

Said sign structure(s) measures as follows; along N. Broadway:
One (1) at four (4) feet in length, eight (8) feet in height and twenty (20) feet above grade level.

The location of said privilege shall be as shown on prints kept on file with the Department of Business Affairs and Consumer Protection and the Office of the City Clerk.

Said privilege shall be constructed in accordance with plans and specifications approved by the Department of Transportation (Division of Project Development) and Zoning Department - Signs.

This grant of privilege in the public way shall be subject to the provisions of Section 10-28-015 and all other required provisions of the Municipal Code of Chicago.

The grantee shall pay to the City of Chicago as compensation for the privilege #1120567 herein granted the sum of three hundred ($300.00) per annum in advance.


A 25% penalty will be added for payments received after due date.

The permit holder agrees to hold the City of Chicago harmless for any damage, relocation or replacement costs associated with damage, relocation or removal of private property caused by the City performing work in the public way.

Authority herein given and granted for a period of five (5) years from and after 11/10/2015.

Alderman _____

Harry Osterman 48th Ward

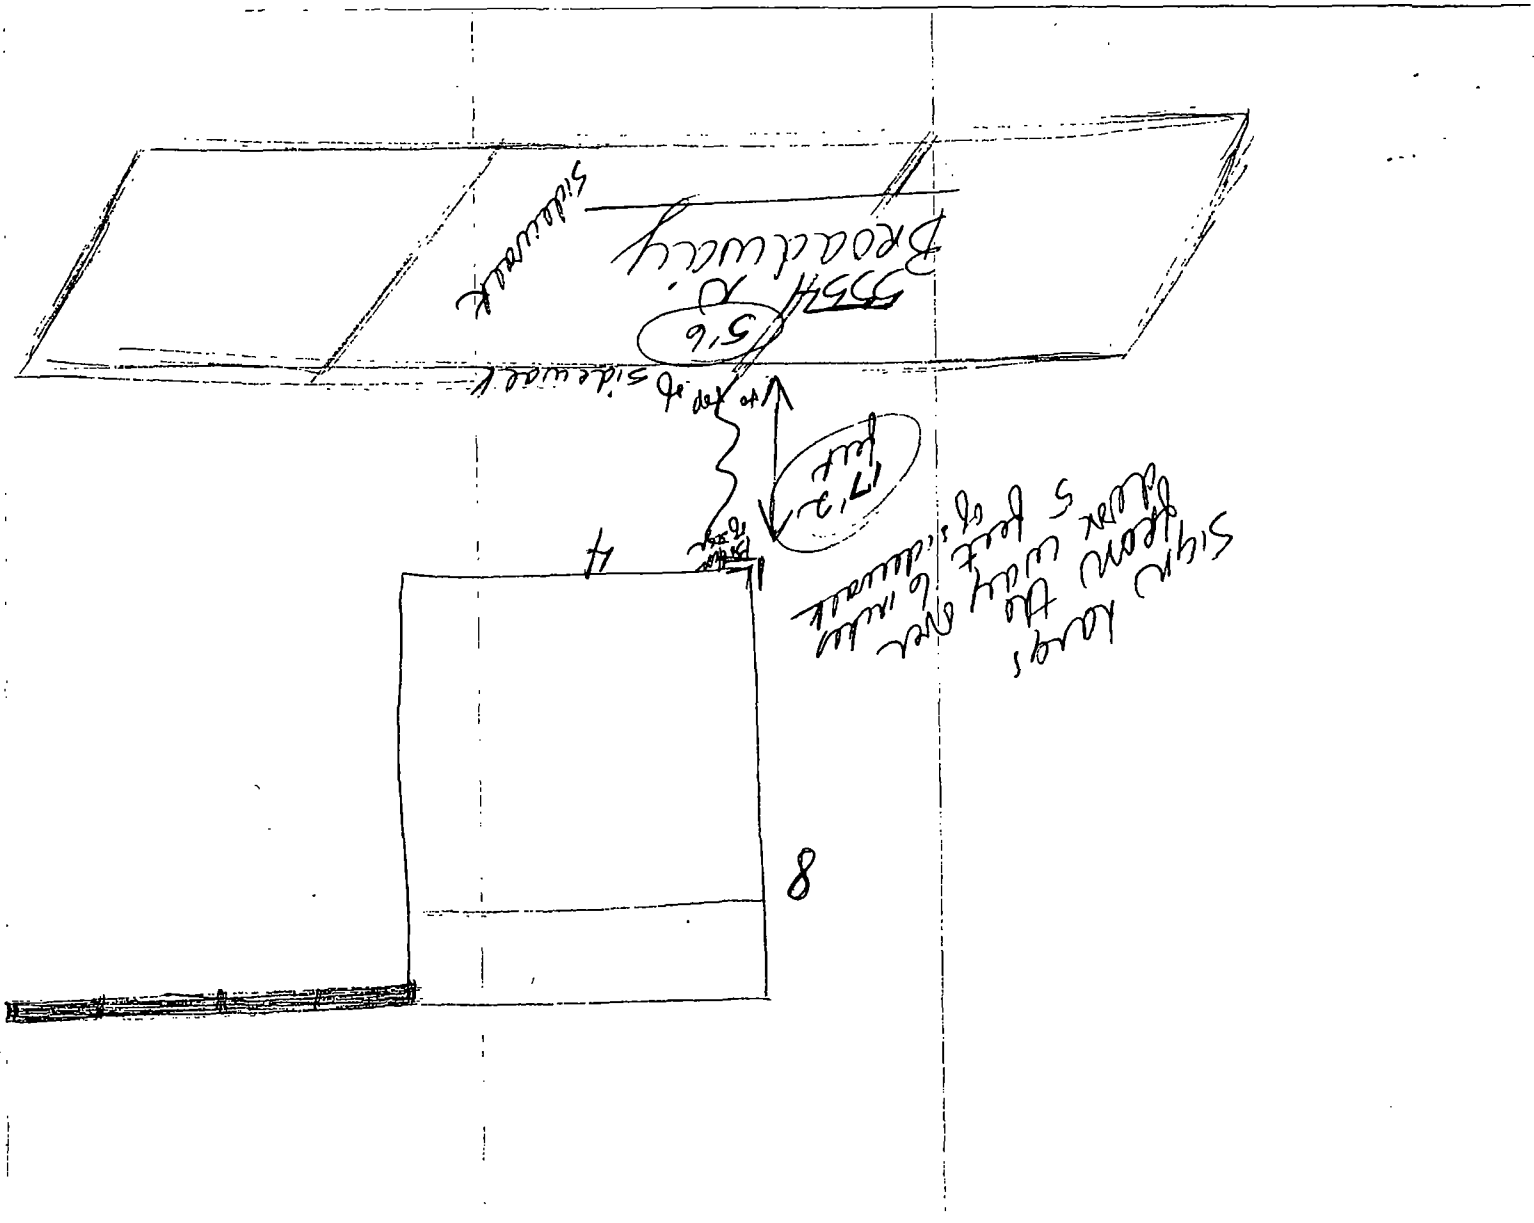
sidewalk
5'6
17'3"
8

Department of Business Affairs and Consumer Protection
Small Business Center - Public Way Use Unit
City Hall - 121 N. LaSalle Street, Room 800 • Chicago, IL 60602
312-74-GOBIZ / 312-744-6249 • (312) 744-1944 (TTY)
http://www.cityofchicago.org/bacp

11/18/2015

Alderman **Harry Osterman**
Ward # **48**
City of Chicago
City Hall, Room **300**
121 North LaSalle Street
Chicago, Illinois 60602

Re: An ordinance to use and maintain a portion of the public right-of-way for **one (1) sign(s)** for **STATE FARM INSURANCE AGENCY**, adjacent to the premises known as **5554 N. Broadway** .

Dear Alderman **Harry Osterman**:

The applicant referenced above has requested the use of the public right-of-way for a **sign(s)**. An ordinance has been prepared by the Department of Business Affairs and Consumer Protection – Small Business Center - Public Way Use Unit for presentation to the City Council. Because this request was made for properties located in your ward, as approved by you as per the attached, I respectfully request that you introduce the attached ordinance at the next City Council meeting.

If you have any questions regarding this ordinance, please contact Anthony Bertuca at (312) 744-5506.

Department of Business Affairs and Consumer Protection

City of Chicago

O2015-8306

Office of the City Clerk

Document Tracking Sheet

Meeting Date:	11/18/2015
Sponsor(s):	Osterman (48)
Type:	Ordinance
Title:	Grant(s) of privilege in public way for Vincent
Committee(s) Assignment:	Committee on Transportation and Public Way

ORDINANCE
VINCENT
Acct. No. 17492 - 1
Permit No. 1118578

Be It Ordained by the City Council of the City of Chicago:

SECTION 1. Permission and authority are hereby given and granted to VINCENT, upon the terms and subject to the conditions of this ordinance to maintain and use, as now constructed, four (4) Light Fixture(s) projecting over the public right-of-way adjacent to its premises known as 1475 W. Balmoral Ave..

Said Light Fixture(s) at W Balmoral Ave measure(s):
Four (4) at point four two (.42) feet in length, point two five (.25) feet in width and eleven (11) feet above grade level.

The location of said privilege shall be as shown on prints kept on file with the Department of Business Affairs and Consumer Protection and the Office of the City Clerk.

Said privilege shall be constructed in accordance with plans and specifications approved by the Department of Transportation (Division of Project Development).

This grant of privilege in the public way shall be subject to the provisions of Section 10-28-015 and all other required provisions of the Municipal Code of Chicago.

The grantee shall pay to the City of Chicago as compensation for the privilege #1118578 herein granted the sum of ninety ($90.00) per annum in advance.


A 25% penalty will be added for payments received after due date.

The permit holder agrees to hold the City of Chicago harmless for any damage, relocation or replacement costs associated with damage, relocation or removal of private property caused by the City performing work in the public way.

Authority herein given and granted for a period of five (5) years from and after 06/03/2014.

Alderman _____

Harry Osterman 48th Ward

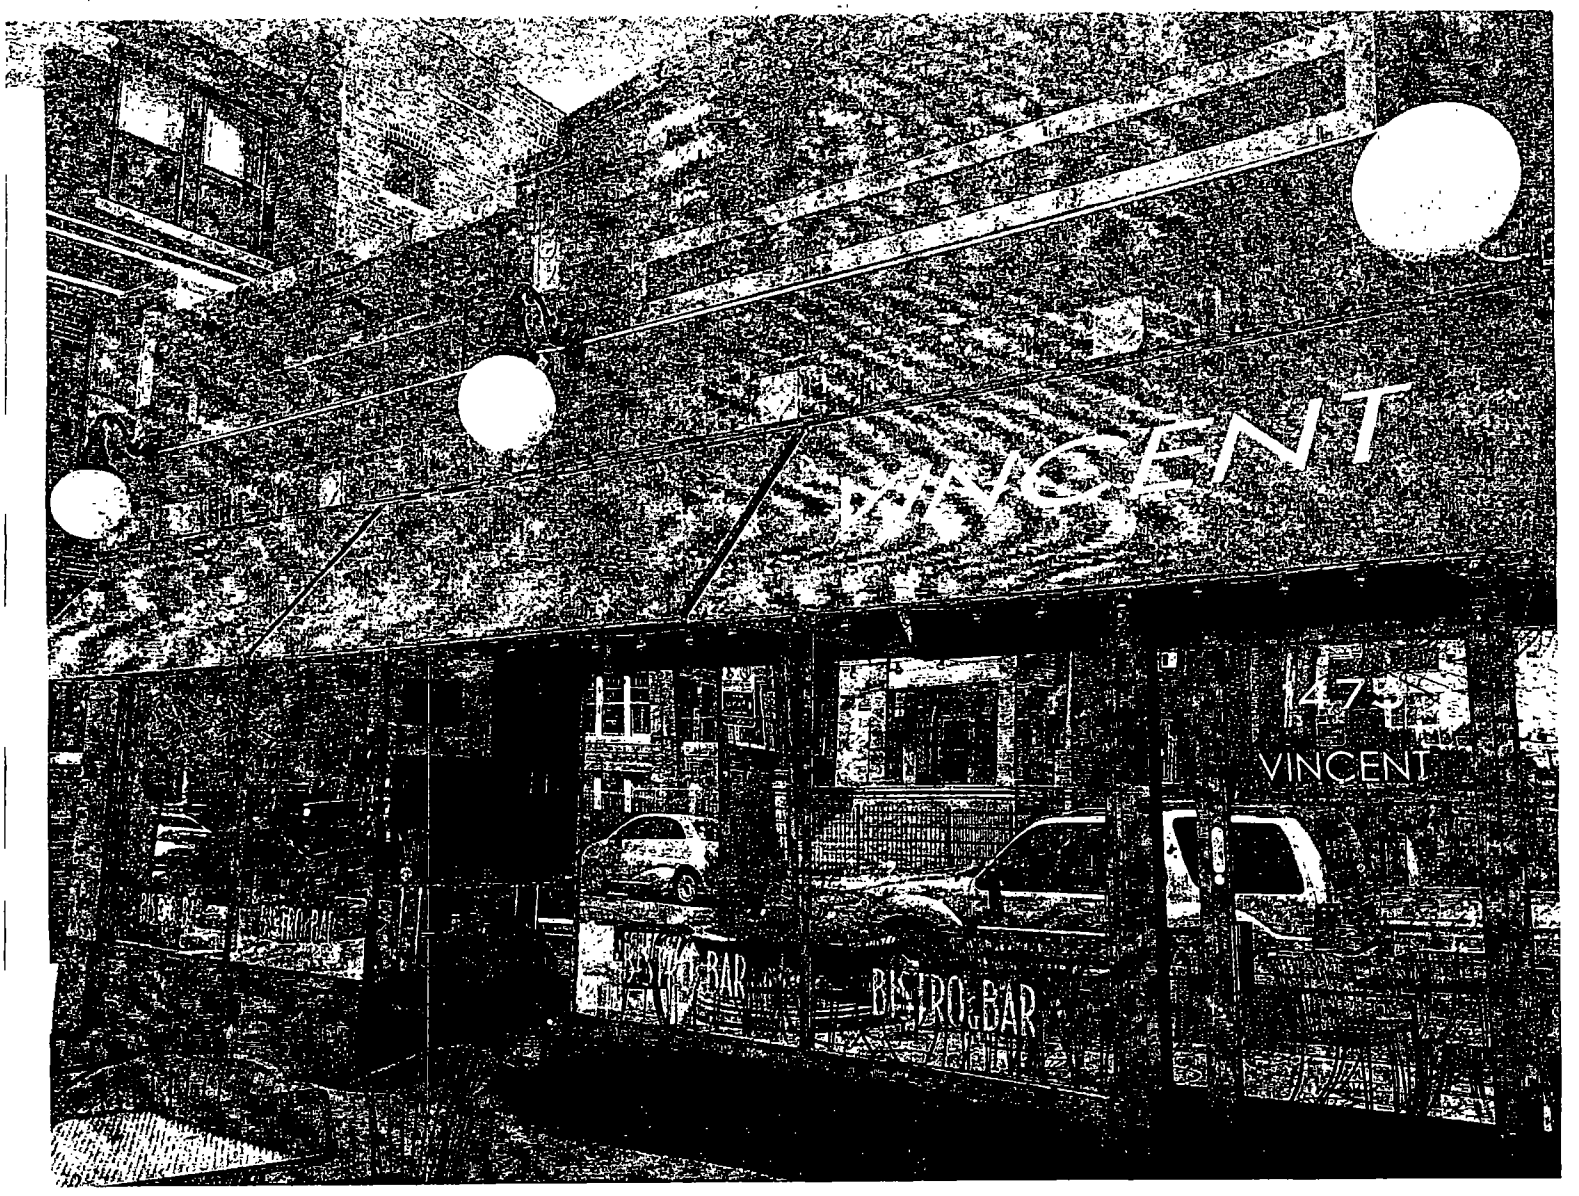
VINCENT
VINCENT
BISTRO & BAR
BISTRO & BAR

Department of Business Affairs and Consumer Protection
Small Business Center - Public Way Use Unit
City Hall - 121 N LaSalle Street, Room 800 • Chicago, IL 60602
312-74-GOBIZ / 312-744-6249 • (312) 744-1944 (TTY)
http://www.cityofchicago.org/bacp

11/18/2015

Alderman **Harry Osterman**
Ward # **48**
City of Chicago
City Hall, Room **300**
121 North LaSalle Street
Chicago, Illinois 60602

Re: An ordinance to use and maintain a portion of the public right-of-way for **four (4) light fixture(s)** for **VINCENT**, adjacent to the premises known as **1475 W. Balmoral Ave.**.

Dear Alderman **Harry Osterman**:

The applicant referenced above has requested the use of the public right-of-way for a **light fixture(s)**. An ordinance has been prepared by the Department of Business Affairs and Consumer Protection – Small Business Center - Public Way Use Unit for presentation to the City Council. Because this request was made for properties located in your ward, as approved by you as per the attached, I respectfully request that you introduce the attached ordinance at the next City Council meeting.

If you have any questions regarding this ordinance, please contact Anthony Bertuca at (312) 744-5506.

Department of Business Affairs and Consumer Protection

City of Chicago

O2015-8309

Office of the City Clerk

Document Tracking Sheet

Meeting Date:	11/18/2015
Sponsor(s):	Osterman (48)
Type:	Ordinance
Title:	Grant(s) of privilege in public way for 5 Star Optical
Committee(s) Assignment:	Committee on Transportation and Public Way

ORDINANCE
5 STAR OPTICAL
Acct. No. 396706 - 1
Permit No. 1117792

Be It Ordained by the City Council of the City of Chicago:

SECTION 1. Permission and authority are hereby given and granted to 5 STAR OPTICAL, upon the terms and subject to the conditions of this ordinance to maintain and use one (1) sign(s) projecting over the public right-of-way attached to its premises known as 1112 W. Argyle St..

Said sign structure(s) measures as follows; along W. Argyle Street:
One (1) at twelve (12) feet in length, three point five (3.5) feet in height and fourteen (14) feet above grade level.

The location of said privilege shall be as shown on prints kept on file with the Department of Business Affairs and Consumer Protection and the Office of the City Clerk.

Said privilege shall be constructed in accordance with plans and specifications approved by the Department of Transportation (Division of Project Development) and Zoning Department - Signs.

This grant of privilege in the public way shall be subject to the provisions of Section 10-28-015 and all other required provisions of the Municipal Code of Chicago.

The grantee shall pay to the City of Chicago as compensation for the privilege #1117792 herein granted the sum of three hundred ($300.00) per annum in advance.


A 25% penalty will be added for payments received after due date.

The permit holder agrees to hold the City of Chicago harmless for any damage, relocation or replacement costs associated with damage, relocation or removal of private property caused by the City performing work in the public way.

Authority herein given and granted for a period of five (5) years from and after Date of Passage.

Alderman _____

Harry Osterman 48th Ward

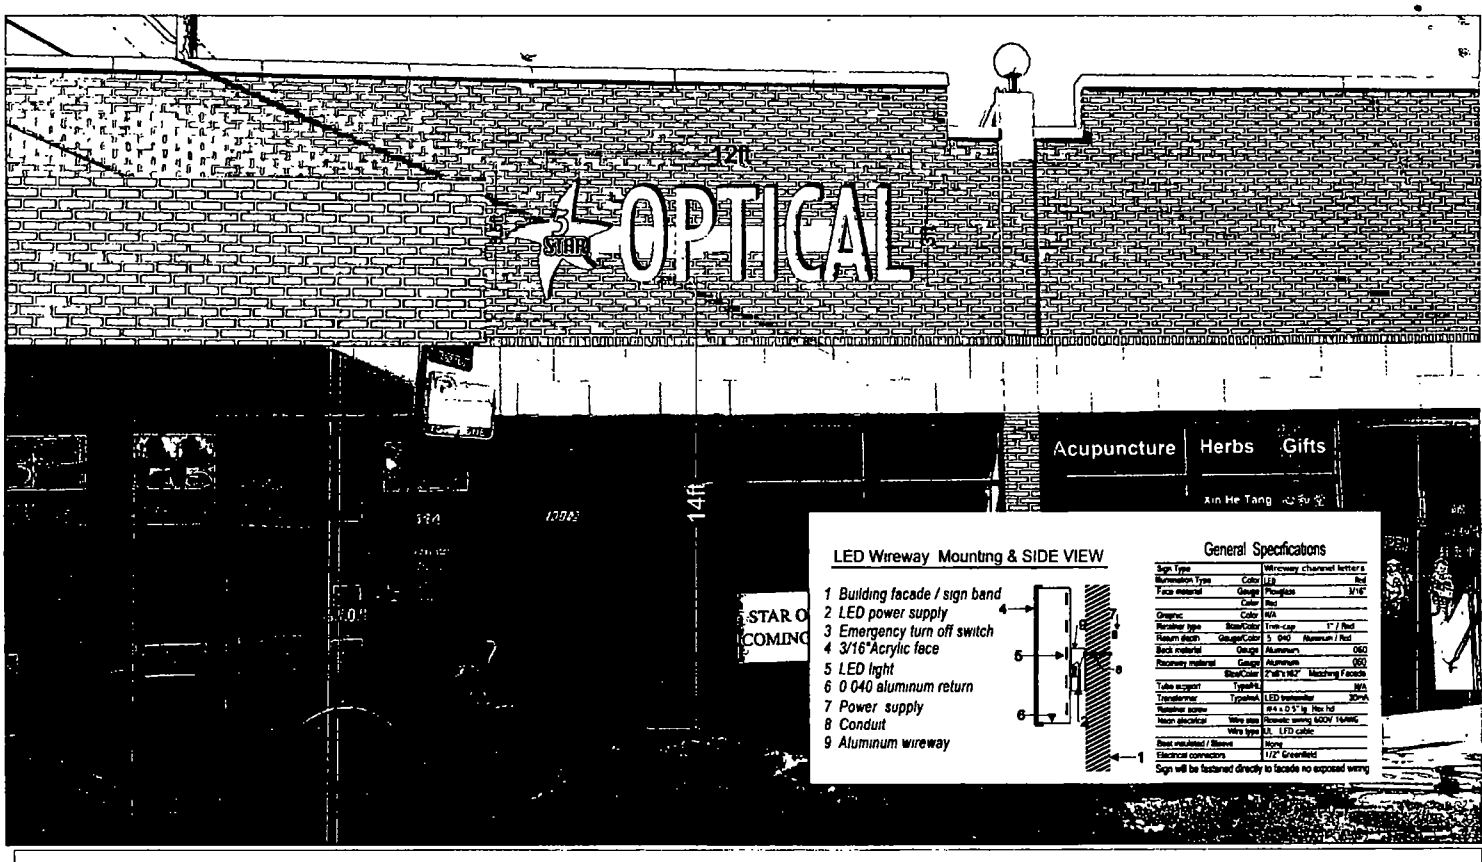

Signs & Graphics Inc
Whole Sale & Retail Interior / Exterior Signage
www.expresssign.net
1-773-303-0161
5026 N Broadway, Chicago, IL 60640

CUSTOMER: 5 Star Optical
LOCATION: 1112 W Argyle St
Chicago. IL606140
Design By: CN
Date: 03/09/2015

Customer approval signature / / 2015 Date

© by Express Signs. Proprietary and Confidential

This design is the original and unpublished work of Sign & Graphics,Inc. and may not be reproduced,copied or exhibited in any fashion without the expressed writing from an authorized personnel of the company. The rights to this design may be purchased

Special Note:

Landlord approval signature / / 2015 Date

Department of Business Affairs and Consumer Protection
Small Business Center - Public Way Use Unit
City Hall - 121 N LaSalle Street, Room 800 • Chicago, IL 60602
312-74-GOBIZ / 312-744-6249 • (312) 744-1944 (TTY)
http //www cityofchicago org/bacp

11/18/2015

Alderman **Harry Osterman**
Ward # **48**
City of Chicago
City Hall, Room **300**
121 North LaSalle Street
Chicago, Illinois 60602

Re: An ordinance to use and maintain a portion of the public right-of-way for **one (1) sign(s)** for **5 STAR OPTICAL**, adjacent to the premises known as **1112 W. Argyle St.**.

Dear Alderman **Harry Osterman**:

The applicant referenced above has requested the use of the public right-of-way for a **sign(s)**. An ordinance has been prepared by the Department of Business Affairs and Consumer Protection – Small Business Center - Public Way Use Unit for presentation to the City Council. Because this request was made for properties located in your ward, as approved by you as per the attached, I respectfully request that you introduce the attached ordinance at the next City Council meeting.

If you have any questions regarding this ordinance, please contact Anthony Bertuca at (312) 744-5506.

Department of Business Affairs and Consumer Protection

City of Chicago

O2015-8313

Office of the City Clerk

Document Tracking Sheet

Meeting Date:	11/18/2015
Sponsor(s):	Moore (49)
Type:	Ordinance
Title:	Grant(s) of privilege in public way for A&T Pancake House
Committee(s) Assignment:	Committee on Transportation and Public Way

ORDINANCE
A&T PANCAKE HOUSE
Acct. No. 385873 - 1
Permit No. 1115693

Be It Ordained by the City Council of the City of Chicago:

SECTION 1. Permission and authority are hereby given and granted to A&T PANCAKE HOUSE, upon the terms and subject to the conditions of this ordinance to maintain and use one (1) sign(s) projecting over the public right-of-way attached to its premises known as 7036 N. Clark St..

Said sign structure(s) measures as follows; along N. Clark Street:
One (1) at thirteen (13) feet in length, fifteen point two five (15.25) feet in height and eleven point five eight (11.58) feet above grade level.

The location of said privilege shall be as shown on prints kept on file with the Department of Business Affairs and Consumer Protection and the Office of the City Clerk.

Said privilege shall be constructed in accordance with plans and specifications approved by the Department of Transportation (Division of Project Development) and Zoning Department - Signs.

This grant of privilege in the public way shall be subject to the provisions of Section 10-28-015 and all other required provisions of the Municipal Code of Chicago.

The grantee shall pay to the City of Chicago as compensation for the privilege #1115693 herein granted the sum of three hundred ($300.00) per annum in advance.

A 25% penalty will be added for payments received after due date.


The permit holder agrees to hold the City of Chicago harmless for any damage, relocation or replacement costs associated with damage, relocation or removal of private property caused by the City performing work in the public way.

Authority herein given and granted for a period of five (5) years from and after Date of Passage.

Alderman _____
Joe Moore 49th Ward

FRED FRANK

ARCHI
TECTS

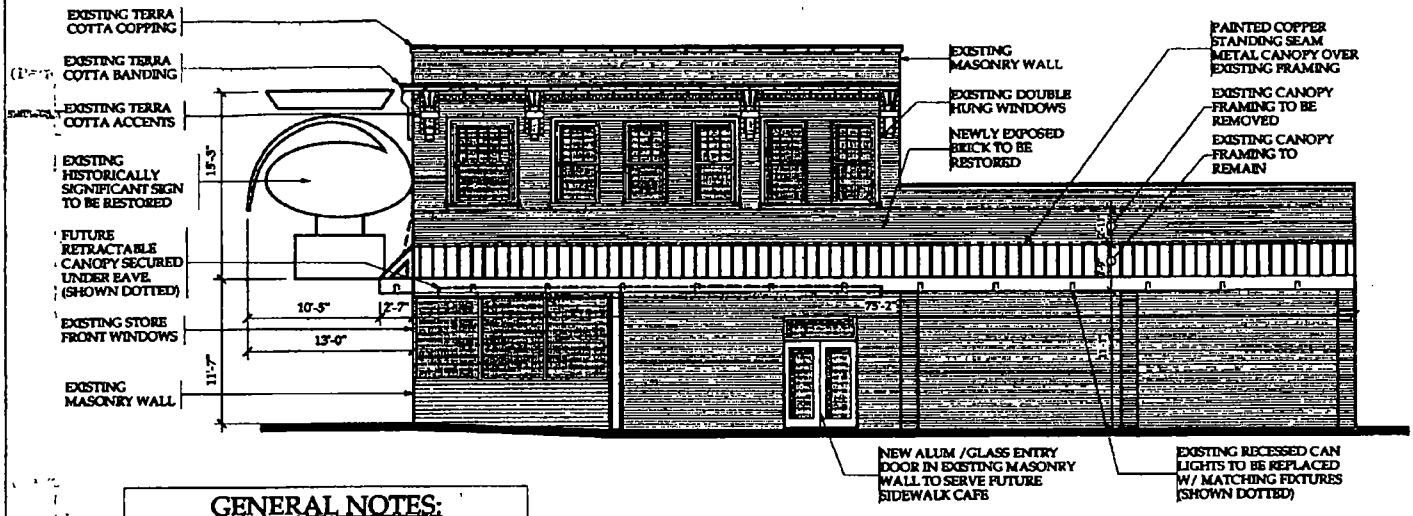

GENERAL NOTES:

1. ALL ITEMS NOTED AS EXISTING REQUIRES NO WORK U.N.O

2. FULLY RESTORE EXISTING FACE BRICK INCLUDING FULL GRINDING AND REPLACEMENT OF MORTAR AND POWER WASHING

RENOVATED SIDE ELEVATION

SHEET A3-2 SCALE. 3/32" = 1'-0"

A+T GRILL RESTAURANT ROGERS PARK

STORE FRONT AND CANOPY RESTORATION

• 7030-36 NORTH CLARK STREET • CHICAGO • ILLINOIS •

NOVEMBER 5, 2008

FFA#080235

1772 WEST GREENLEAF AVENUE
CHICAGO, ILLINOIS
773-764-1028

Department of Business Affairs and Consumer Protection
Small Business Center - Public Way Use Unit
City Hall - 121 N. LaSalle Street, Room 800 • Chicago, IL 60602
312-74-GOBIZ / 312-744-6249 • (312) 744-1944 (TTY)
http //www.cityofchicago org/bacp

11/18/2015

Alderman **Joe Moore**
Ward # **49**
City of Chicago
City Hall, Room **200**
121 North LaSalle Street
Chicago, Illinois 60602

Re: An ordinance to use and maintain a portion of the public right-of-way for **one (1) sign(s)** for **A&T PANCAKE HOUSE**, adjacent to the premises known as **7036 N. Clark St.**.

Dear Alderman **Joe Moore**:

The applicant referenced above has requested the use of the public right-of-way for a **sign(s)**. An ordinance has been prepared by the Department of Business Affairs and Consumer Protection – Small Business Center - Public Way Use Unit for presentation to the City Council. Because this request was made for properties located in your ward, as approved by you as per the attached, I respectfully request that you introduce the attached ordinance at the next City Council meeting.

If you have any questions regarding this ordinance, please contact Anthony Bertuca at (312) 744-5506.

Department of Business Affairs and Consumer Protection

City of Chicago

O2015-8316

Office of the City Clerk

Document Tracking Sheet

Meeting Date:	11/18/2015
Sponsor(s):	Moore (49)
Type:	Ordinance
Title:	Grant(s) of privilege in public way for Levy House
Committee(s) Assignment:	Committee on Transportation and Public Way

ORDINANCE
LEVY HOUSE
Acct. No. 85610 - 4
Permit No. 1120091

Be It Ordained by the City Council of the City of Chicago:

SECTION 1. Permission and authority are hereby given and granted to LEVY HOUSE, upon the terms and subject to the conditions of this ordinance to maintain and use, as now constructed, five (5) Planter(s) on the public right-of-way for beautification purposes adjacent to its premises known as 1221 W. Sherwin Ave..

Said Planter(s) at W. Sherwin Avenue measure(s):
Five (5) at one (1) foot in length, and five (5) feet in width for a total of twenty-five (25) square feet.

Grantee must allow the required clear and unobstructed space for pedestrian passage at all times per rules and regulations approved by the Department of Transportation.

The location of said privilege shall be as shown on prints kept on file with the Department of Business Affairs and Consumer Protection and the Office of the City Clerk.

Said privilege shall be constructed in accordance with plans and specifications approved by the Department of Planning and Development and Department of Transportation (Division of Project Development).

This grant of privilege in the public way shall be subject to the provisions of Section 10-28-015 and all other required provisions of the Municipal Code of Chicago.

The grantee shall pay to the City of Chicago as compensation for the privilege #1120091 herein granted the sum of zero ($.00) per annum in advance.

A 25% penalty will be added for payments received after due date.

The permit holder agrees to hold the City of Chicago harmless for any damage, relocation or replacement costs associated with damage, relocation or removal of private property caused by the City performing work in the public way.

Authority herein given and granted for a period of five (5) years from and after Date of Passage.

Alderman _____
Joe Moore 49th Ward



Department of Business Affairs and Consumer Protection
Small Business Center - Public Way Use Unit
City Hall - 121 N LaSalle Street, Room 800 • Chicago, IL 60602
312-74-GOBIZ / 312-744-6249 • (312) 744-1944 (TTY)
http://www.cityofchicago.org/bacp

11/18/2015

Alderman **Joe Moore**
Ward # **49**
City of Chicago
City Hall, Room **200**
121 North LaSalle Street
Chicago, Illinois 60602

Re: An ordinance to use and maintain a portion of the public right-of-way for **five (5) planter(s)** for **LEVY HOUSE**, adjacent to the premises known as **1221 W. Sherwin Ave.**.

Dear Alderman **Joe Moore**:

The applicant referenced above has requested the use of the public right-of-way for a **planter(s)**. An ordinance has been prepared by the Department of Business Affairs and Consumer Protection – Small Business Center - Public Way Use Unit for presentation to the City Council. Because this request was made for properties located in your ward, as approved by you as per the attached, I respectfully request that you introduce the attached ordinance at the next City Council meeting.

If you have any questions regarding this ordinance, please contact Anthony Bertuca at (312) 744-5506.

Department of Business Affairs and Consumer Protection

City of Chicago

O2015-8318

Office of the City Clerk

Document Tracking Sheet

Meeting Date:	11/18/2015
Sponsor(s):	Moore (49)
Type:	Ordinance
Title:	Grant(s) of privilege in public way for Morse L Drugs
Committee(s) Assignment:	Committee on Transportation and Public Way

ORDINANCE
MORSE L DRUGS
Acct. No. 38494 - 1
Permit No. 1120638

Be It Ordained by the City Council of the City of Chicago:

SECTION 1. Permission and authority are hereby given and granted to MORSE L DRUGS, upon the terms and subject to the conditions of this ordinance to maintain and use one (1) sign(s) projecting over the public right-of-way attached to its premises known as 1407 W. Morse Ave..

Said sign structure(s) measures as follows; along W. MORSE:
One (1) at four point five (4.5) feet in length, eight (8) feet in height and ten (10) feet above grade level.

The location of said privilege shall be as shown on prints kept on file with the Department of Business Affairs and Consumer Protection and the Office of the City Clerk.

Said privilege shall be constructed in accordance with plans and specifications approved by the Department of Transportation (Division of Project Development) and Zoning Department - Signs.

This grant of privilege in the public way shall be subject to the provisions of Section 10-28-015 and all other required provisions of the Municipal Code of Chicago.

The grantee shall pay to the City of Chicago as compensation for the privilege #1120638 herein granted the sum of three hundred ($300.00) per annum in advance.


A 25% penalty will be added for payments received after due date.

The permit holder agrees to hold the City of Chicago harmless for any damage, relocation or replacement costs associated with damage, relocation or removal of private property caused by the City performing work in the public way.

Authority herein given and granted for a period of five (5) years from and after 11/10/2015.

Alderman Joseph A Moore

Joe Moore 49th Ward

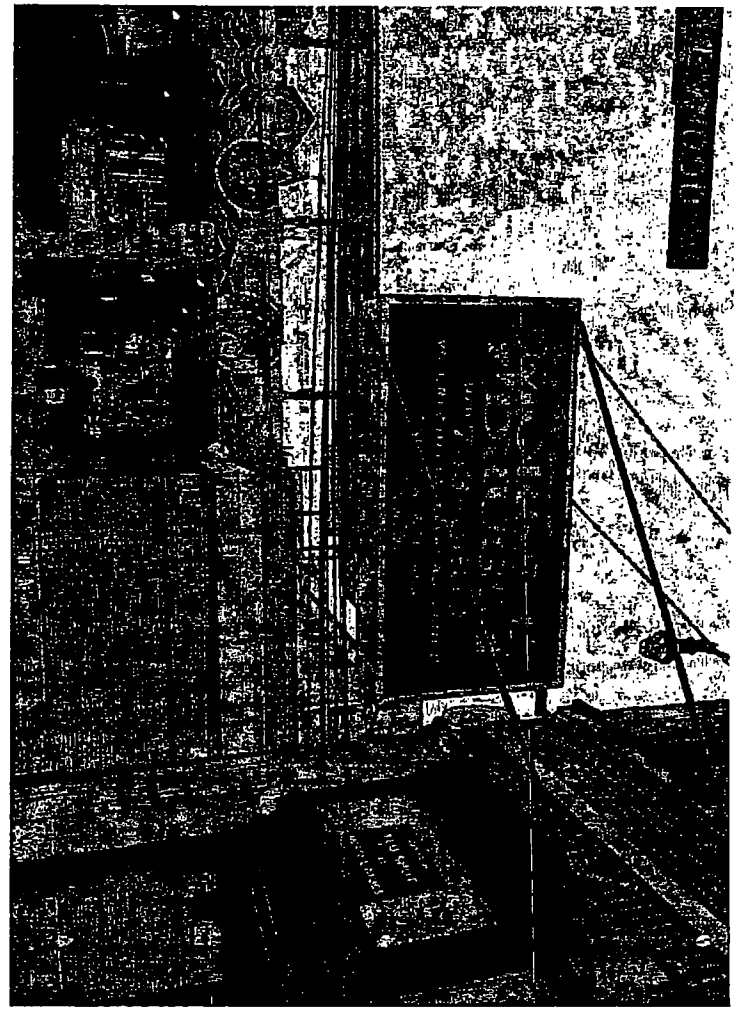

Department of Business Affairs and Consumer Protection
Small Business Center - Public Way Use Unit
City Hall - 121 N LaSalle Street, Room 800 • Chicago, IL 60602
312-74-GOBIZ / 312-744-6249 • (312) 744-1944 (TTY)
http://www.cityofchicago.org/bacp

11/18/2015

Alderman **Joe Moore**
Ward # **49**
City of Chicago
City Hall, Room **200**
121 North LaSalle Street
Chicago, Illinois 60602

Re: An ordinance to use and maintain a portion of the public right-of-way for **one (1) sign(s)** for **MORSE L DRUGS**, adjacent to the premises known as **1407 W. Morse Ave.**.

Dear Alderman **Joe Moore**:

The applicant referenced above has requested the use of the public right-of-way for a **sign(s)**. An ordinance has been prepared by the Department of Business Affairs and Consumer Protection – Small Business Center - Public Way Use Unit for presentation to the City Council. Because this request was made for properties located in your ward, as approved by you as per the attached, I respectfully request that you introduce the attached ordinance at the next City Council meeting.

If you have any questions regarding this ordinance, please contact Anthony Bertuca at (312) 744-5506.

Department of Business Affairs and Consumer Protection

City of Chicago

O2015-8114

Office of the City Clerk

Document Tracking Sheet

Meeting Date:	11/18/2015
Sponsor(s):	Burns (4)
Type:	Ordinance
Title:	Amendment of grant(s) of privilege public way to South Town Sub
Committee(s) Assignment:	Committee on Transportation and Public Way

ORDINANCE AMENDMENT
Acct. No. 55568 - 1
Permit No. 1096755

BE IT ORDAINED BY THE CITY COUNCIL OF THE CITY OF CHICAGO:

Section 1:

The ordinance passed by the City Council of the City of Chicago for **SOUTH TOWN SUB** on **11/05/2014**, and printed upon page **96027** of the Journal of Proceedings of the City of Chicago is here by Amended by deleting the words "Permission and authority are hereby given and granted to SOUTH TOWN SUB, upon the terms and subject to the conditions of this ordinance to maintain and use two (2) sign(s) projecting over the public right-of-way attached to its premises known as 240 E. 35th St..

Said sign structure(s) measures as follows; along E. 35th Street: One (1) at five (5) feet in length, six (6) feet in height and ten (10) feet above grade level. Said sign structure(s) measures as follows; along E. 35th Street: One (1) at twelve (12) feet in length, four (4) feet in height and twelve (12) feet above grade level. The location of said privilege shall be as shown on prints kept on file with the Department of Business Affairs and Consumer Protection and the Office of the City Clerk.

Said privilege shall be constructed in accordance with plans and specifications approved by the Department of Transportation (Division of Project Development) and Zoning Department - Signs.

This grant of privilege in the public way shall be subject to the provisions of Section 10-28-015 and all other required provisions of the Municipal Code of Chicago.

The grantee shall pay to the City of Chicago as compensation for the privilege #1096755 herein granted the sum of six hundred ($600.00) per annum in advance"

and inserting in their place the words

"Permission and authority are hereby given and granted to SOUTH TOWN SUB, upon the terms and subject to the conditions of this ordinance to maintain and use

one (1) sign(s) projecting over the public right-of-way attached to its premises known as 240 E. 35th St..

Said sign structure(s) measures as follows; along E. 35th Street: One (1) at five (5) feet in length, six (6) feet in height and ten (10) feet above grade level. Said sign structure(s) measures as follows; along E. 35th Street: The location of said privilege shall be as shown on prints kept on file with the Department of Business Affairs and Consumer Protection and the Office of the City Clerk.

Said privilege shall be constructed in accordance with plans and specifications approved by the Department of Transportation (Division of Project Development) and Zoning Department - Signs.

This grant of privilege in the public way shall be subject to the provisions of Section 10-28-015 and all other required provisions of the Municipal Code of Chicago.

The grantee shall pay to the City of Chicago as compensation for the privilege #1096755 herein granted the sum of three hundred ($300.00) per annum in advance"

Section 2:

This ordinance Amendment shall be in effect upon its passage.

ALDERMAN: William D. Burns 4 11/18/2015

William D. Burns **Ward: 04** **Date:**

Department of Business Affairs and Consumer Protection
Small Business Center - Public Way Use Unit
City Hall - 121 N. LaSalle Street, Room 800 • Chicago, IL 60602
312-74-GOBIZ / 312-744-6249 • (312) 744-1944 (TTY)
http://www.cityofchicago.org/bacp

11/18/2015

Alderman **William D. Burns**
Ward # **04**
City of Chicago
City Hall, Room **305**
121 North LaSalle Street
Chicago, Illinois 60602

Re: An amended ordinance to use and maintain a portion of the public right-of-way for **one (1) sign(s)** for **SOUTH TOWN SUB**, adjacent to the premises known as **240 E. 35th St.**.

Dear Alderman **William D. Burns**:

The applicant referenced above has requested the use of the public right-of-way for a **sign(s)**. An ordinance has been prepared by the Department of Business Affairs and Consumer Protection – Small Business Center - Public Way Use Unit for presentation to the City Council. Because this request was made for properties located in your ward, as approved by you as per the attached, I respectfully request that you introduce the attached ordinance at the next City Council meeting.

If you have any questions regarding this ordinance, please contact Anthony Bertuca at (312) 744-5506.

Department of Business Affairs and Consumer Protection

City of Chicago

O2015-8165

Office of the City Clerk

Document Tracking Sheet

Meeting Date:	11/18/2015
Sponsor(s):	Ramirez-Rosa (35)
Type:	Ordinance
Title:	Amendment of grant(s) of privilege public way to Bongprint.com
Committee(s) Assignment:	Committee on Transportation and Public Way

ORDINANCE AMENDMENT
Acct. No. 386846 - 1
Permit No. 1111006

BE IT ORDAINED BY THE CITY COUNCIL OF THE CITY OF CHICAGO:

Section 1:

The ordinance passed by the City Council of the City of Chicago for **Bongprint.com** on **04/30/2014**, and printed upon page **79846** of the Journal of Proceedings of the City of Chicago is here by Amended by deleting the words "two (2) signs: said sign structure one (1) at two point five (2.5) feet in length and two point five (2.5) feet in height and nine (9) feet above grade: Compensation $400.00 per annum" and inserting in their place the words "one (1) sign: Compensation $300.00 per annum"

Section 2:

This ordinance Amendment shall be in effect upon its passage.

ALDERMAN: Carlos Ramirez-Rosa

Carlos Ramirez-Rosa **Ward: 35** **Date:** 11/18/15

City of Chicago

O2015-8122

Office of the City Clerk

Document Tracking Sheet

Meeting Date:	11/18/2015
Sponsor(s):	Villegas (36)
Type:	Ordinance
Title:	Amendment of grant(s) of privilege public way to Caninos De Michoacan
Committee(s) Assignment:	Committee on Transportation and Public Way

ORDINANCE AMENDMENT
Acct. No. 386635 - 2
Permit No. 1118165


BE IT ORDAINED BY THE CITY COUNCIL OF THE CITY OF CHICAGO:

Section 1:

The ordinance passed by the City Council of the City of Chicago for **CANINOS DE MICHOACAN** on **07/29/2015**, and printed upon page **3766** of the Journal of Proceedings of the City of Chicago is here by Amended by deleting the words "**CANINOS DE MICHOACAN**" and inserting in their place the words "**JALISCO Y MICHOACAN**"

Section 2:

This ordinance Amendment shall be in effect upon its passage.

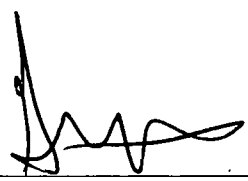ALDERMAN:  11-18-15

Gilbert Villegas **Ward: 36** **Date:**

Department of Business Affairs and Consumer Protection
Small Business Center - Public Way Use Unit
City Hall - 121 N LaSalle Street, Room 800 • Chicago, IL 60602
312-74-GOBIZ / 312-744-6249 • (312) 744-1944 (TTY)
http://www.cityofchicago.org/bacp

11/18/2015

Alderman **Gilbert Villegas**
Ward # **36**
City of Chicago
City Hall, Room **200**
121 North LaSalle Street
Chicago, Illinois 60602

Re: An amended ordinance to use and maintain a portion of the public right-of-way for **one (1) sign(s)** for **JALISCO Y MICHOACAN**, adjacent to the premises known as **5949 W. Fullerton Ave.**.

Dear Alderman **Gilbert Villegas**:

The applicant referenced above has requested the use of the public right-of-way for a **sign(s)**. An ordinance has been prepared by the Department of Business Affairs and Consumer Protection – Small Business Center - Public Way Use Unit for presentation to the City Council. Because this request was made for properties located in your ward, as approved by you as per the attached, I respectfully request that you introduce the attached ordinance at the next City Council meeting.

If you have any questions regarding this ordinance, please contact Anthony Bertuca at (312) 744-5506.

Department of Business Affairs and Consumer Protection

City of Chicago

O2015-8116

Office of the City Clerk

Document Tracking Sheet

Meeting Date:	11/18/2015
Sponsor(s):	Reilly (42)
Type:	Ordinance
Title:	Amendment of grant(s) of privilege public way to Standard Parking
Committee(s) Assignment:	Committee on Transportation and Public Way

ORDINANCE AMENDMENT
Acct. No. 63376 - 199
Permit No. 1109012

BE IT ORDAINED BY THE CITY COUNCIL OF THE CITY OF CHICAGO:

Section 1:

The ordinance passed by the City Council of the City of Chicago for **Standard Parking** on **12/11/2013**, and printed upon page **71641** of the Journal of Proceedings of the City of Chicago is here by Amended by deleting the words "**Standard Parking**" and inserting in their place the words "**INTERPARK**"

Section 2:

This ordinance Amendment shall be in effect upon its passage.

ALDERMAN: _____ 11/18/15

Brendan Reilly **Ward: 42** **Date:**

City of Chicago

O2015-8112

Office of the City Clerk

Document Tracking Sheet

Meeting Date:	11/18/2015
Sponsor(s):	Smith (43)
Type:	Ordinance
Title:	Amendment of grant(s) of privilege public way to North Kenmore Condominium
Committee(s) Assignment:	Committee on Transportation and Public Way

ORDINANCE AMENDMENT
Acct. No. 68567 - 1
Permit No. 1119271

BE IT ORDAINED BY THE CITY COUNCIL OF THE CITY OF CHICAGO:

Section 1:

The ordinance passed by the City Council of the City of Chicago for **1907 NORTH KENMORE CONDOMINIUM** on **09/24/2015**, and printed upon page **7309** of the Journal of Proceedings of the City of Chicago is here by Amended by deleting the words

"the sum of seventy-five ($75.00) per annum in advance'

and inserting in their place the words

"the sum of zero dollars

"Building was built before 1922"

Section 2:

This ordinance Amendment shall be in effect upon its passage.

ALDERMAN: _____ 11/16/15

Michele Smith **Ward: 43** **Date:**

City of Chicago

O2015-8155

Office of the City Clerk

Document Tracking Sheet

Meeting Date:	11/18/2015
Sponsor(s):	Cappleman (46)
Type:	Ordinance
Title:	Amendment of grant(s) of privilege public way to Petsmart, Inc.
Committee(s) Assignment:	Committee on Transportation and Public Way

ORDINANCE AMENDMENT
Acct. No. 18670 - 9
Permit No. 1114013

BE IT ORDAINED BY THE CITY COUNCIL OF THE CITY OF CHICAGO:

Section 1:

The ordinance passed by the City Council of the City of Chicago for **PETSMART, Inc. #2525** on **11/05/2014**, and printed upon page **96013** of the Journal of Proceedings of the City of Chicago is here by Amended by deleting the words "3740 N. Halsted St." and inserting in their place the words "3736 N. Halsted St."

Section 2:

This ordinance Amendment shall be in effect upon its passage.

ALDERMAN: James Cappleman 11-18-2015
James Cappleman **Ward: 46** **Date:**

Department of Business Affairs and Consumer Protection
Small Business Center - Public Way Use Unit
City Hall - 121 N. LaSalle Street, Room 800 • Chicago, IL 60602
312-74-GOBIZ / 312-744-6249 • (312) 744-1944 (TTY)
http://www.cityofchicago.org/bacp

11/18/2015

Alderman **James Cappleman**
Ward # **46**
City of Chicago
City Hall, Room **200**
121 North LaSalle Street
Chicago, Illinois 60602

Re: An amended ordinance to use and maintain a portion of the public right-of-way for **two (2) sign(s)** for **PETSMART, Inc. #2525**, adjacent to the premises known as **3736 N. Halsted St.**.

Dear Alderman **James Cappleman**:

The applicant referenced above has requested the use of the public right-of-way for a **sign(s)**. An ordinance has been prepared by the Department of Business Affairs and Consumer Protection – Small Business Center - Public Way Use Unit for presentation to the City Council. Because this request was made for properties located in your ward, as approved by you as per the attached, I respectfully request that you introduce the attached ordinance at the next City Council meeting.

If you have any questions regarding this ordinance, please contact Anthony Bertuca at (312) 744-5506.

Department of Business Affairs and Consumer Protection

City of Chicago

O2015-8024

Office of the City Clerk

Document Tracking Sheet

Meeting Date:	11/18/2015
Sponsor(s):	Hopkins (2)
Type:	Ordinance
Title:	Historical landmark designation for East Village District - amend
Committee(s) Assignment:	Committee on Zoning, Landmarks and Building Standards

ORDINANCE

WHEREAS, on January 1, 2006 pursuant to the procedures set forth in the Municipal Code of Chicago (the "Municipal Code"). §§ 2-120-130 through -690. The Commission on Chicago Landmarks (the "Commission") has determined that the East Village District, consisting of buildings located generally on the 800 block of North Hermitage Avenue; the 1000 blocks of North Wood and North Honore Streets; 800, 1000 and 1100 blocks of North Wolcott and North Winchester Avenues and adjacent properties on West Augusta Boulevard, North Damen Avenue and North Thomas Street, meeting criteria for landmark designation as set forth in§ 2-120620 (1), (4) and (7) of the Municipal Code which was published in the Council Journal of Proceedings for that date at pages 67944 through 68021 (enacted text at page 67946); and

WHEREAS, on January 1, 2006 the City Council passed an ordinance designating the East Village District as a Chicago Landmark; and

WHEREAS, it is necessary and advisable to further amend the ordinance regarding the East Village District as a Chicago Landmark; now, therefore,

Be It Ordained by the City Council of the City of Chicago:

PARAGRAPH 4 on page 67946 is hereby amended by deleting the struck-through text:

> "The District is a distinctive cross-section of worker cottages, single-family houses, small flat buildings, small apartment buildings, and small-scale commercial buildings built between ~~1883 and the 1920s~~..."

and inserting the underscored text as follows:

> "The District is a distinctive cross-section of worker cottages, single-family houses, small flat buildings, small apartment buildings, and small-scale commercial buildings built between <u>1883 and the 1930s...</u>"

and adding Exhibit C which reads as follows:

RECEIVED
#S
2015 NOV 13 AM 9:40
OFFICE OF THE
CITY CLERK

Exhibit "C"

East Village District.

Property Address, Permanent Index Number, and Legal Description

Property Address	**PIN**	**Legal Description**
1938 W. Augusta Blvd.	17-06-413-041-0000	Two or three story building containing part or all retail and/or commercial space

Alderman Brian Hopkins, 2nd Ward

RECEIVED
2015 NOV 13 AM 9:40
CITY CLERK

RECEIVED
#2

2015 NOV 13 AM 9:33

OFFICE OF THE
CITY CLERK

City of Chicago

Or2015-728

Office of the City Clerk

Document Tracking Sheet

Meeting Date:	11/18/2015
Sponsor(s):	Dowell (3)
Type:	Order
Title:	Landmark fee waiver for property at 215 E Cullerton St
Committee(s) Assignment:	Committee on Zoning, Landmarks and Building Standards

Zoning

ORDER

WHEREAS, Section 2-120-815 of the Municipal Code provides that the Chicago City Council may by passage of an appropriate order waive any fees charged by the City for any permit for which approval of the Commission on Chicago Landmarks (the "Commission") is required, in accordance with chapter 2-120 of the Municipal Code; and

WHEREAS, the permits identified below require Commission approval, in accordance with Section 2-120-740 of the Municipal Code; now, therefore,

BE IT ORDERED BY THE CITY COUNCIL OF THE CITY OF CHICAGO:

SECTION 1. The foregoing recitals are hereby adopted as the findings of the City Council.

SECTION 2. The Commissioner of the Department of Buildings, the Commissioners of the Departments of Environment and Fire, the Director of the Department of Revenue, and the Zoning Administrator are hereby directed to issue those permits for which approval of the Commission on Chicago Landmarks is required pursuant to Chapter 2-120 of the Municipal Code free of charge, notwithstanding any other ordinances of the City Council to the contrary, for the property at:

Address:	215 East Cullerton Street ("Property")
District/Building:	Prairie Avenue District

for work generally described as: Repairs to the façade and roof of an historic residence.

Owner:	Colleen Harper
Owner's Address:	215 East Cullerton Street
City, State, Zip:	Chicago, Illinois 60616

SECTION 3. The fee waiver authorized by this Order shall be effective from October 1, 2015 through October 1, 2016, and shall not apply to **additional developer service fees, stop-work order fees or any fines.**

SECTION 4. That the permit purchaser for the Property shall be entitled to a refund of city fees for which it has paid and which are exempt pursuant to Section 1 hereof.

SECTION 5. This order shall be in force and effect upon its passage.

Pat Dowell
Alderman, 3rd Ward

NOTE: This is NOT a permit nor does it constitute a Letter of Approval for the above described work. A permit application for the work must be approved by the appropriate City department(s) as well as the Commission on Chicago Landmarks for this permit fee waiver, subject to City Council approval, to be valid.

CITY OF CHICAGO
ECONOMIC DISCLOSURE STATEMENT
AND AFFIDAVIT

SECTION I -- GENERAL INFORMATION

A. Legal name of the Disclosing Party submitting this EDS. Include d/b/a/ if applicable:

Colleen Maree Harper

Check ONE of the following three boxes:

Indicate whether the Disclosing Party submitting this EDS is:

1. [X] the Applicant
   OR
2. [ ] a legal entity holding a direct or indirect interest in the Applicant. State the legal name of the Applicant in which the Disclosing Party holds an interest: _____
   OR
3. [ ] a legal entity with a right of control (see Section II.B.1.) State the legal name of the entity in which the Disclosing Party holds a right of control: _____

B. Business address of the Disclosing Party: (Home) 215 E. Cullerton
Chgo, IL 60616

C. Telephone: _____ Fax: _____ Email:

D. Name of contact person: Colleen Harper

E. Federal Employer Identification No. (if you have one): _____

F. Brief description of contract, transaction or other undertaking (referred to below as the "Matter") to which this EDS pertains. (Include project number and location of property, if applicable):

Permit Fee Waiver at 215 E. Cullerton; including facade & roof repair

G. Which City agency or department is requesting this EDS? Dept. of Planning & Development Historic Preservation Division

If the Matter is a contract being handled by the City's Department of Procurement Services, please complete the following:

Specification # _____ and Contract # _____

SECTION II -- DISCLOSURE OF OWNERSHIP INTERESTS

A. NATURE OF THE DISCLOSING PARTY

1. Indicate the nature of the Disclosing Party:

[X] Person
[ ] Publicly registered business corporation
[ ] Privately held business corporation
[ ] Sole proprietorship
[ ] General partnership
[ ] Limited partnership
[ ] Trust
[ ] Limited liability company
[ ] Limited liability partnership
[ ] Joint venture
[ ] Not-for-profit corporation
(Is the not-for-profit corporation also a 501(c)(3))?
[ ] Yes [ ] No
[ ] Other (please specify)

_____

2. For legal entities, the state (or foreign country) of incorporation or organization, if applicable:

_____

3. For legal entities not organized in the State of Illinois: Has the organization registered to do business in the State of Illinois as a foreign entity?

[ ] Yes [ ] No [X] N/A

B. IF THE DISCLOSING PARTY IS A LEGAL ENTITY:

1. List below the full names and titles of all executive officers and all directors of the entity. **NOTE:** For not-for-profit corporations, also list below all members, if any, which are legal entities. If there are no such members, write "no members." For trusts, estates or other similar entities, list below the legal titleholder(s).

If the entity is a general partnership, limited partnership, limited liability company, limited liability partnership or joint venture, list below the name and title of each general partner, managing member, manager or any other person or entity that controls the day-to-day management of the Disclosing Party. **NOTE**: Each legal entity listed below must submit an EDS on its own behalf.

Name Title

_____

_____

_____

_____

2. Please provide the following information concerning each person or entity having a direct or indirect beneficial interest (including ownership) in excess of 7.5% of the Disclosing Party. Examples of such an interest include shares in a corporation, partnership interest in a partnership or joint venture,

interest of a member or manager in a limited liability company, or interest of a beneficiary of a trust, estate or other similar entity. If none, state "None." **NOTE**: Pursuant to Section 2-154-030 of the Municipal Code of Chicago ("Municipal Code"), the City may require any such additional information from any applicant which is reasonably intended to achieve full disclosure.

Name	Business Address	Percentage Interest in the Disclosing Party

SECTION III -- BUSINESS RELATIONSHIPS WITH CITY ELECTED OFFICIALS

Has the Disclosing Party had a "business relationship," as defined in Chapter 2-156 of the Municipal Code, with any City elected official in the 12 months before the date this EDS is signed?

[ ] Yes [X] No

If yes, please identify below the name(s) of such City elected official(s) and describe such relationship(s):

SECTION IV -- DISCLOSURE OF SUBCONTRACTORS AND OTHER RETAINED PARTIES

The Disclosing Party must disclose the name and business address of each subcontractor, attorney, lobbyist, accountant, consultant and any other person or entity whom the Disclosing Party has retained or expects to retain in connection with the Matter, as well as the nature of the relationship, and the total amount of the fees paid or estimated to be paid. The Disclosing Party is not required to disclose employees who are paid solely through the Disclosing Party's regular payroll.

"Lobbyist" means any person or entity who undertakes to influence any legislative or administrative action on behalf of any person or entity other than: (1) a not-for-profit entity, on an unpaid basis, or (2) himself. "Lobbyist" also means any person or entity any part of whose duties as an employee of another includes undertaking to influence any legislative or administrative action.

If the Disclosing Party is uncertain whether a disclosure is required under this Section, the Disclosing Party must either ask the City whether disclosure is required or make the disclosure.

Name (indicate whether retained or anticipated to be retained)	Business Address	Relationship to Disclosing Party (subcontractor, attorney, lobbyist, etc.)	Fees (indicate whether paid or estimated.) **NOTE:** "hourly rate" or "t.b.d." is not an acceptable response.
Southwest Masonry	8530 Mansfield Burbank, IL 60459	License # MC5533 Mason - Contractor.	Estimate #9,515.00
All Phase Remodeling & Construction	316 Highland Ave. Villa Park 60181	License #104002500 10500496 Contractor.	Estimate #2,500 -

(Add sheets if necessary)

[ ] Check here if the Disclosing Party has not retained, nor expects to retain, any such persons or entities.

SECTION V -- CERTIFICATIONS

A. COURT-ORDERED CHILD SUPPORT COMPLIANCE

Under Municipal Code Section 2-92-415, substantial owners of business entities that contract with the City must remain in compliance with their child support obligations throughout the contract's term.

Has any person who directly or indirectly owns 10% or more of the Disclosing Party been declared in arrearage on any child support obligations by any Illinois court of competent jurisdiction?

[ ] Yes [X] No [ ] No person directly or indirectly owns 10% or more of the Disclosing Party.

If "Yes," has the person entered into a court-approved agreement for payment of all support owed and is the person in compliance with that agreement?

[ ] Yes [ ] No

B. FURTHER CERTIFICATIONS

1. Pursuant to Municipal Code Chapter 1-23, Article I ("Article I")(which the Applicant should consult for defined terms (e.g., "doing business") and legal requirements), if the Disclosing Party submitting this EDS is the Applicant and is doing business with the City, then the Disclosing Party certifies as follows: (i) neither the Applicant nor any controlling person is currently indicted or charged with, or has admitted guilt of, or has ever been convicted of, or placed under supervision for, any criminal offense involving actual, attempted, or conspiracy to commit bribery, theft, fraud, forgery, perjury, dishonesty or deceit against an officer or employee of the City or any sister agency; and (ii) the Applicant understands and acknowledges that compliance with Article I is a continuing requirement for doing business with the City. NOTE: If Article I applies to the Applicant, the permanent compliance timeframe in Article I supersedes some five-year compliance timeframes in certifications 2 and 3 below.

2. The Disclosing Party and, if the Disclosing Party is a legal entity, all of those persons or entities identified in Section II.B.1. of this EDS:

a. are not presently debarred, suspended, proposed for debarment, declared ineligible or voluntarily excluded from any transactions by any federal, state or local unit of government;

b. have not, within a five-year period preceding the date of this EDS, been convicted of a criminal offense, adjudged guilty, or had a civil judgment rendered against them in connection with: obtaining, attempting to obtain, or performing a public (federal, state or local) transaction or contract under a public transaction; a violation of federal or state antitrust statutes; fraud; embezzlement; theft; forgery; bribery; falsification or destruction of records; making false statements; or receiving stolen property;

c. are not presently indicted for, or criminally or civilly charged by, a governmental entity (federal, state or local) with committing any of the offenses set forth in clause B.2.b. of this Section V;

d. have not, within a five-year period preceding the date of this EDS, had one or more public transactions (federal, state or local) terminated for cause or default; and

e. have not, within a five-year period preceding the date of this EDS, been convicted, adjudged guilty, or found liable in a civil proceeding, or in any criminal or civil action, including actions concerning environmental violations, instituted by the City or by the federal government, any state, or any other unit of local government.

3. The certifications in subparts 3, 4 and 5 concern:

• the Disclosing Party;
• any "Contractor" (meaning any contractor or subcontractor used by the Disclosing Party in connection with the Matter, including but not limited to all persons or legal entities disclosed under Section IV, "Disclosure of Subcontractors and Other Retained Parties");
• any "Affiliated Entity" (meaning a person or entity that, directly or indirectly: controls the Disclosing Party, is controlled by the Disclosing Party, or is, with the Disclosing Party, under common control of another person or entity. Indicia of control include, without limitation: interlocking management or ownership; identity of interests among family members, shared facilities and equipment; common use of employees; or organization of a business entity following the ineligibility of a business entity to do business with federal or state or local government, including the City, using substantially the same management, ownership, or principals as the ineligible entity); with respect to Contractors, the term Affiliated Entity means a person or entity that directly or indirectly controls the Contractor, is controlled by it, or, with the Contractor, is under common control of another person or entity;
• any responsible official of the Disclosing Party, any Contractor or any Affiliated Entity or any other official, agent or employee of the Disclosing Party, any Contractor or any Affiliated Entity, acting pursuant to the direction or authorization of a responsible official of the Disclosing Party, any Contractor or any Affiliated Entity (collectively "Agents").

Neither the Disclosing Party, nor any Contractor, nor any Affiliated Entity of either the Disclosing Party or any Contractor nor any Agents have, during the five years before the date this EDS is signed, or, with respect to a Contractor, an Affiliated Entity, or an Affiliated Entity of a Contractor during the five years before the date of such Contractor's or Affiliated Entity's contract or engagement in connection with the Matter:

a. bribed or attempted to bribe, or been convicted or adjudged guilty of bribery or attempting to bribe, a public officer or employee of the City, the State of Illinois, or any agency of the federal government or of any state or local government in the United States of America, in that officer's or employee's official capacity;

b. agreed or colluded with other bidders or prospective bidders, or been a party to any such agreement, or been convicted or adjudged guilty of agreement or collusion among bidders or prospective bidders, in restraint of freedom of competition by agreement to bid a fixed price or otherwise; or

c. made an admission of such conduct described in a. or b. above that is a matter of record, but have not been prosecuted for such conduct; or

d. violated the provisions of Municipal Code Section 2-92-610 (Living Wage Ordinance).

4. Neither the Disclosing Party, Affiliated Entity or Contractor, or any of their employees, officials, agents or partners, is barred from contracting with any unit of state or local government as a result of engaging in or being convicted of (1) bid-rigging in violation of 720 ILCS 5/33E-3; (2) bid-rotating in violation of 720 ILCS 5/33E-4; or (3) any similar offense of any state or of the United States of America that contains the same elements as the offense of bid-rigging or bid-rotating.

5. Neither the Disclosing Party nor any Affiliated Entity is listed on any of the following lists maintained by the Office of Foreign Assets Control of the U.S. Department of the Treasury or the Bureau of Industry and Security of the U.S. Department of Commerce or their successors: the Specially Designated Nationals List, the Denied Persons List, the Unverified List, the Entity List and the Debarred List.

6. The Disclosing Party understands and shall comply with the applicable requirements of Chapters 2-55 (Legislative Inspector General), 2-56 (Inspector General) and 2-156 (Governmental Ethics) of the Municipal Code.

7. If the Disclosing Party is unable to certify to any of the above statements in this Part B (Further Certifications), the Disclosing Party must explain below:

_____

_____

_____

_____

If the letters "NA," the word "None," or no response appears on the lines above, it will be conclusively presumed that the Disclosing Party certified to the above statements.

8. To the best of the Disclosing Party's knowledge after reasonable inquiry, the following is a complete list of all current employees of the Disclosing Party who were, at any time during the 12-month period preceding the execution date of this EDS, an employee, or elected or appointed official, of the City of Chicago (if none, indicate with "N/A" or "none").

N/A

9. To the best of the Disclosing Party's knowledge after reasonable inquiry, the following is a complete list of all gifts that the Disclosing Party has given or caused to be given, at any time during the 12-month period preceding the execution date of this EDS, to an employee, or elected or appointed official, of the City of Chicago. For purposes of this statement, a "gift" does not include: (i) anything made generally available to City employees or to the general public, or (ii) food or drink provided in the course of official City business and having a retail value of less than $20 per recipient (if none, indicate with "N/A" or "none"). As to any gift listed below, please also list the name of the City recipient.

N/A

C. CERTIFICATION OF STATUS AS FINANCIAL INSTITUTION

1. The Disclosing Party certifies that the Disclosing Party (check one)

[ ] is [X] is not

a "financial institution" as defined in Section 2-32-455(b) of the Municipal Code.

2. If the Disclosing Party IS a financial institution, then the Disclosing Party pledges:

"We are not and will not become a predatory lender as defined in Chapter 2-32 of the Municipal Code. We further pledge that none of our affiliates is, and none of them will become, a predatory lender as defined in Chapter 2-32 of the Municipal Code. We understand that becoming a predatory lender or becoming an affiliate of a predatory lender may result in the loss of the privilege of doing business with the City."

If the Disclosing Party is unable to make this pledge because it or any of its affiliates (as defined in Section 2-32-455(b) of the Municipal Code) is a predatory lender within the meaning of Chapter 2-32 of the Municipal Code, explain here (attach additional pages if necessary):

If the letters "NA," the word "None," or no response appears on the lines above, it will be conclusively presumed that the Disclosing Party certified to the above statements.

D. CERTIFICATION REGARDING INTEREST IN CITY BUSINESS

Any words or terms that are defined in Chapter 2-156 of the Municipal Code have the same meanings when used in this Part D.

1. In accordance with Section 2-156-110 of the Municipal Code: Does any official or employee of the City have a financial interest in his or her own name or in the name of any other person or entity in the Matter?

[ ] Yes [X] No

NOTE: If you checked "Yes" to Item D.1., proceed to Items D.2. and D.3. If you checked "No" to Item D.1., proceed to Part E.

2. Unless sold pursuant to a process of competitive bidding, or otherwise permitted, no City elected official or employee shall have a financial interest in his or her own name or in the name of any other person or entity in the purchase of any property that (i) belongs to the City, or (ii) is sold for taxes or assessments, or (iii) is sold by virtue of legal process at the suit of the City (collectively, "City Property Sale"). Compensation for property taken pursuant to the City's eminent domain power does not constitute a financial interest within the meaning of this Part D.

Does the Matter involve a City Property Sale?

[ ] Yes [X] No

3. If you checked "Yes" to Item D.1., provide the names and business addresses of the City officials or employees having such interest and identify the nature of such interest:

Name	Business Address	Nature of Interest

4. The Disclosing Party further certifies that no prohibited financial interest in the Matter will be acquired by any City official or employee.

E. CERTIFICATION REGARDING SLAVERY ERA BUSINESS

Please check either 1. or 2. below. If the Disclosing Party checks 2., the Disclosing Party must disclose below or in an attachment to this EDS all information required by paragraph 2. Failure to

comply with these disclosure requirements may make any contract entered into with the City in connection with the Matter voidable by the City.

X 1. The Disclosing Party verifies that the Disclosing Party has searched any and all records of the Disclosing Party and any and all predecessor entities regarding records of investments or profits from slavery or slaveholder insurance policies during the slavery era (including insurance policies issued to slaveholders that provided coverage for damage to or injury or death of their slaves), and the Disclosing Party has found no such records.

____2. The Disclosing Party verifies that, as a result of conducting the search in step 1 above, the Disclosing Party has found records of investments or profits from slavery or slaveholder insurance policies. The Disclosing Party verifies that the following constitutes full disclosure of all such records, including the names of any and all slaves or slaveholders described in those records:

_____

_____

_____

_____

SECTION VI -- CERTIFICATIONS FOR FEDERALLY FUNDED MATTERS

NOTE: If the Matter is federally funded, complete this Section VI. **If the Matter is not federally funded**, proceed to Section VII. For purposes of this Section VI, tax credits allocated by the City and proceeds of debt obligations of the City are not federal funding.

A. CERTIFICATION REGARDING LOBBYING

1. List below the names of all persons or entities registered under the federal Lobbying Disclosure Act of 1995 who have made lobbying contacts on behalf of the Disclosing Party with respect to the Matter: (Add sheets if necessary):

_____

_____

_____

(If no explanation appears or begins on the lines above, or if the letters "NA" or if the word "None" appear, it will be conclusively presumed that the Disclosing Party means that NO persons or entities registered under the Lobbying Disclosure Act of 1995 have made lobbying contacts on behalf of the Disclosing Party with respect to the Matter.)

2. The Disclosing Party has not spent and will not expend any federally appropriated funds to pay any person or entity listed in Paragraph A.1. above for his or her lobbying activities or to pay any person or entity to influence or attempt to influence an officer or employee of any agency, as defined by applicable federal law, a member of Congress, an officer or employee of Congress, or an employee of a member of Congress, in connection with the award of any federally funded contract, making any federally funded grant or loan, entering into any cooperative agreement, or to extend, continue, renew, amend, or modify any federally funded contract, grant, loan, or cooperative agreement.

3. The Disclosing Party will submit an updated certification at the end of each calendar quarter in which there occurs any event that materially affects the accuracy of the statements and information set forth in paragraphs A.1. and A.2. above.

4. The Disclosing Party certifies that either: (i) it is not an organization described in section 501(c)(4) of the Internal Revenue Code of 1986; or (ii) it is an organization described in section 501(c)(4) of the Internal Revenue Code of 1986 but has not engaged and will not engage in "Lobbying Activities".

5. If the Disclosing Party is the Applicant, the Disclosing Party must obtain certifications equal in form and substance to paragraphs A.1. through A.4. above from all subcontractors before it awards any subcontract and the Disclosing Party must maintain all such subcontractors' certifications for the duration of the Matter and must make such certifications promptly available to the City upon request.

B. CERTIFICATION REGARDING EQUAL EMPLOYMENT OPPORTUNITY

If the Matter is federally funded, federal regulations require the Applicant and all proposed subcontractors to submit the following information with their bids or in writing at the outset of negotiations.

Is the Disclosing Party the Applicant?

[ ] Yes [ ] No

If "Yes," answer the three questions below:

1. Have you developed and do you have on file affirmative action programs pursuant to applicable federal regulations? (See 41 CFR Part 60-2.)
[ ] Yes [ ] No

2. Have you filed with the Joint Reporting Committee, the Director of the Office of Federal Contract Compliance Programs, or the Equal Employment Opportunity Commission all reports due under the applicable filing requirements?
[ ] Yes [ ] No

3. Have you participated in any previous contracts or subcontracts subject to the equal opportunity clause?
[ ] Yes [ ] No

If you checked "No" to question 1. or 2. above, please provide an explanation:

_____

_____

SECTION VII -- ACKNOWLEDGMENTS, CONTRACT INCORPORATION, COMPLIANCE, PENALTIES, DISCLOSURE

The Disclosing Party understands and agrees that:

A. The certifications, disclosures, and acknowledgments contained in this EDS will become part of any contract or other agreement between the Applicant and the City in connection with the Matter, whether procurement, City assistance, or other City action, and are material inducements to the City's execution of any contract or taking other action with respect to the Matter. The Disclosing Party understands that it must comply with all statutes, ordinances, and regulations on which this EDS is based.

B. The City's Governmental Ethics and Campaign Financing Ordinances, Chapters 2-156 and 2-164 of the Municipal Code, impose certain duties and obligations on persons or entities seeking City contracts, work, business, or transactions. The full text of these ordinances and a training program is available on line at www.cityofchicago.org/Ethics, and may also be obtained from the City's Board of Ethics, 740 N.

Sedgwick St., Suite 500, Chicago, IL 60610, (312) 744-9660. The Disclosing Party must comply fully with the applicable ordinances.

C. If the City determines that any information provided in this EDS is false, incomplete or inaccurate, any contract or other agreement in connection with which it is submitted may be rescinded or be void or voidable, and the City may pursue any remedies under the contract or agreement (if not rescinded or void), at law, or in equity, including terminating the Disclosing Party's participation in the Matter and/or declining to allow the Disclosing Party to participate in other transactions with the City. Remedies at law for a false statement of material fact may include incarceration and an award to the City of treble damages.

D. It is the City's policy to make this document available to the public on its Internet site and/or upon request. Some or all of the information provided on this EDS and any attachments to this EDS may be made available to the public on the Internet, in response to a Freedom of Information Act request, or otherwise. By completing and signing this EDS, the Disclosing Party waives and releases any possible rights or claims which it may have against the City in connection with the public release of information contained in this EDS and also authorizes the City to verify the accuracy of any information submitted in this EDS.

E. The information provided in this EDS must be kept current. In the event of changes, the Disclosing Party must supplement this EDS up to the time the City takes action on the Matter. If the Matter is a contract being handled by the City's Department of Procurement Services, the Disclosing Party must update this EDS as the contract requires. **NOTE:** With respect to Matters subject to Article I of Chapter 1-23 of the Municipal Code (imposing **PERMANENT INELIGIBILITY** for certain specified offenses), the information provided herein regarding eligibility must be kept current for a longer period, as required by Chapter 1-23 and Section 2-154-020 of the Municipal Code.

The Disclosing Party represents and warrants that:

F.1. The Disclosing Party is not delinquent in the payment of any tax administered by the Illinois Department of Revenue, nor are the Disclosing Party or its Affiliated Entities delinquent in paying any fine, fee, tax or other charge owed to the City. This includes, but is not limited to, all water charges, sewer charges, license fees, parking tickets, property taxes or sales taxes.

F.2 If the Disclosing Party is the Applicant, the Disclosing Party and its Affiliated Entities will not use, nor permit their subcontractors to use, any facility listed by the U.S. E.P.A. on the federal Excluded Parties List System ("EPLS") maintained by the U. S. General Services Administration.

F.3 If the Disclosing Party is the Applicant, the Disclosing Party will obtain from any contractors/subcontractors hired or to be hired in connection with the Matter certifications equal in form and substance to those in F.1. and F.2. above and will not, without the prior written consent of the City, use any such contractor/subcontractor that does not provide such certifications or that the Disclosing Party has reason to believe has not provided or cannot provide truthful certifications.

NOTE: If the Disclosing Party cannot certify as to any of the items in F.1., F.2. or F.3. above, an explanatory statement must be attached to this EDS.

CERTIFICATION

Under penalty of perjury, the person signing below: (1) warrants that he/she is authorized to execute this EDS and Appendix A (if applicable) on behalf of the Disclosing Party, and (2) warrants that all certifications and statements contained in this EDS and Appendix A (if applicable) are true, accurate and complete as of the date furnished to the City.

Colleen HARPER
(Print or type name of Disclosing Party)

By: Colleen Harper
(Sign here)

Colleen HARPER
(Print or type name of person signing)

Owner
(Print or type title of person signing)

Signed and sworn to before me on (date) 8·31·15,
at Chicago County, Cook (state).

Notary Public.

OFFICIAL SEAL
KIMBERLY S FREELAND
Notary Public - State of Illinois
My Commission Expires Nov 9, 2016

Commission expires:_____.

CITY OF CHICAGO
ECONOMIC DISCLOSURE STATEMENT AND AFFIDAVIT
APPENDIX A

FAMILIAL RELATIONSHIPS WITH ELECTED CITY OFFICIALS AND DEPARTMENT HEADS

This Appendix is to be completed only by (a) the Applicant, and (b) any legal entity which has a direct ownership interest in the Applicant exceeding 7.5 percent. It is not to be completed by any legal entity which has only an indirect ownership interest in the Applicant.

Under Municipal Code Section 2-154-015, the Disclosing Party must disclose whether such Disclosing Party or any "Applicable Party" or any Spouse or Domestic Partner thereof currently has a "familial relationship" with any elected city official or department head. A "familial relationship" exists if, as of the date this EDS is signed, the Disclosing Party or any "Applicable Party" or any Spouse or Domestic Partner thereof is related to the mayor, any alderman, the city clerk, the city treasurer or any city department head as spouse or domestic partner or as any of the following, whether by blood or adoption: parent, child, brother or sister, aunt or uncle, niece or nephew, grandparent, grandchild, father-in-law, mother-in-law, son-in-law, daughter-in-law, stepfather or stepmother, stepson or stepdaughter, stepbrother or stepsister or half-brother or half-sister.

"Applicable Party" means (1) all executive officers of the Disclosing Party listed in Section II.B.1.a., if the Disclosing Party is a corporation; all partners of the Disclosing Party, if the Disclosing Party is a general partnership; all general partners and limited partners of the Disclosing Party, if the Disclosing Party is a limited partnership; all managers, managing members and members of the Disclosing Party, if the Disclosing Party is a limited liability company; (2) all principal officers of the Disclosing Party; and (3) any person having more than a 7.5 percent ownership interest in the Disclosing Party. "Principal officers" means the president, chief operating officer, executive director, chief financial officer, treasurer or secretary of a legal entity or any person exercising similar authority.

Does the Disclosing Party or any "Applicable Party" or any Spouse or Domestic Partner thereof currently have a "familial relationship" with an elected city official or department head?

[ ] Yes [X] No

If yes, please identify below (1) the name and title of such person, (2) the name of the legal entity to which such person is connected; (3) the name and title of the elected city official or department head to whom such person has a familial relationship, and (4) the precise nature of such familial relationship.

_____

_____

_____

CITY OF CHICAGO
ECONOMIC DISCLOSURE STATEMENT AND AFFIDAVIT
APPENDIX B

BUILDING CODE SCOFFLAW/PROBLEM LANDLORD CERTIFICATION

This Appendix is to be completed only by (a) the Applicant, and (b) any legal entity which has a direct ownership interest in the Applicant exceeding 7.5 percent (an "Owner"). It is not to be completed by any legal entity which has only an indirect ownership interest in the Applicant.

1. Pursuant to Municipal Code Section 2-154-010, is the Applicant or any Owner identified as a building code scofflaw or problem landlord pursuant to Section 2-92-416 of the Municipal Code?

   [ ] Yes [X] No

2. If the Applicant is a legal entity publicly traded on any exchange, is any officer or director of the Applicant identified as a building code scofflaw or problem landlord pursuant to Section 2-92-416 of the Municipal Code?

   [ ] Yes [X] No [ ] Not Applicable

3. If yes to (1) or (2) above, please identify below the name of the person or legal entity identified as a building code scofflaw or problem landlord and the address of the building or buildings to which the pertinent code violations apply.

_____

_____

_____

FILLING OUT THIS APPENDIX B CONSTITUTES ACKNOWLEDGMENT AND AGREEMENT THAT THIS APPENDIX B IS INCORPORATED BY REFERENCE INTO, AND MADE A PART OF, THE ASSOCIATED EDS, AND THAT THE REPRESENTATIONS MADE IN THIS APPENDIX B ARE SUBJECT TO THE CERTIFICATION MADE UNDER PENALTY OF PERJURY ON PAGE 12 OF THE ASSOCIATED EDS.

City of Chicago

O2015-8300

Office of the City Clerk

Document Tracking Sheet

Meeting Date:	11/18/2015
Sponsor(s):	Moreno (1)
Type:	Ordinance
Title:	Honorary street designation as "Earle Johnson Way"
Committee(s) Assignment:	Committee on Transportation and Public Way

Transportation and Public Way

DESIGNATION OF HONORARY STREET NAMING

BE IT ORDAINED BY THE CITY COUNCIL OF THE CITY OF CHICAGO

SECTION 1. Pursuant to an ordinance heretofore passed by the City Council, which allows erection of honorary street-name signs, the Commissioner of Transportation shall take all necessary action for the standardization of West Fullerton Avenue from North Western Avenue to North Oakley Avenue as "Earle Johnson Way."

SECTION 2. This ordinance shall take effect and be in force upon its passage and publication.

Joe Moreno
Alderman, 1st Ward

City of Chicago

O2015-8161

Office of the City Clerk

Document Tracking Sheet

Meeting Date:	11/18/2015
Sponsor(s):	Burns (4)
Type:	Ordinance
Title:	Honorary street designation as "Quinn Kyles Avenue"
Committee(s) Assignment:	Committee on Transportation and Public Way

CITY COUNCIL
November 18, 2015

BE IT ORDAINED BY THE CITY COUNCIL OF THE CITY OF CHICAGO:

SECTION 1. Pursuant to an ordinance heretofore passed by the City Council which authorizes erection of honorary street-name signs, the Commissioner of Transportation shall take the necessary action for standardization of 2700 S. Indiana Avenue (2721-2725A) to be known as honorary "Quinn Kyles Avenue".

SECTION 2. This ordinance shall take effect upon its passage and due publication.

WILLIAM D. BURNS
Alderman, 4th Ward

City of Chicago

O2015-8315

Office of the City Clerk

Document Tracking Sheet

Meeting Date:	11/18/2015
Sponsor(s):	Solis (25)
Type:	Ordinance
Title:	Honorary street designation as "Honorary Frank Ward, Sr. Way"
Committee(s) Assignment:	Committee on Transportation and Public Way

November 18, 2015

BE IT ORDAINED BY THE CITY COUNCIL OF THE CITY OF CHICAGO;

SECTION 1. Pursuant to an ordinance heretofore passed by the City Council which allows erection of honorary street-name signs, the Commissioner of Transportation shall take the necessary action for standardization of the 2200 block of South Laflin Street as "Honorary Frank Ward Sr Street."

SECTION 2. This ordinance shall take effect upon its passage and publication.

Daniel Solis
25th Ward

City of Chicago

O2015-8329

Office of the City Clerk

Document Tracking Sheet

Meeting Date:	11/18/2015
Sponsor(s):	Taliaferro (29)
Type:	Ordinance
Title:	Honorary street designation as "Dr. Hiram Broyls Way"
Committee(s) Assignment:	Committee on Transportation and Public Way

ORDERED, That the Commissioner of Transportation is hereby authorized and directed to give consideration to honorarily designate, Mobile Avenue, at Dickens Avenue on the north west corner and going west to Narragansett Avenue and Dickens Avenue, memorializing the street to "Dr. Hiram Broyls Way"

Christopher Taliaferro
Alderman, 29th Ward

City of Chicago

O2015-8025

Office of the City Clerk

Document Tracking Sheet

Meeting Date:	11/18/2015
Sponsor(s):	Hopkins (2)
Type:	Ordinance
Title:	Amendment of Municipal Code Section 9-64-170 regarding special parking permit requirements for certain vehicles on residential streets
Committee(s) Assignment:	Committee on Pedestrian and Traffic Safety

RECEIVED
#3 AA
2015 NOV 12 AM 9: 40
CITY CLERK

ORDINANCE

BE IT ORDAINED BY THE CITY COUNCIL OF THE CITY OF CHICAGO:

Section 9-64-170 of the Municipal Code of Chicago (the "Municipal Code") is hereby amended by deleting the struck-through text:

9-64-170 Parking restrictions – Special types of vehicles – Exceptions.

(a) (1) *Residential streets – Restrictions.* Except as otherwise provided in this subsection (a) or in subsection (f)(2) of this section, it shall be unlawful for any person to park at any time, including overnight~~, any truck~~, van, tractor, truck tractor, semi-trailer, trailer, recreational vehicle more than 22 feet in length, self- contained motor home, bus, taxicab, commercial vehicle, limousine (whether for hire or not for hire) or livery vehicle on any residential street within the city.

(2) *Residential streets – Exception for expeditious loading or unloading of a vehicle – When authorized.* The prohibition set forth in paragraph (1) of this subsection (a) shall not apply to any vehicle described therein when the vehicle is actually and expeditiously being loaded or unloaded of passengers, merchandise or other contents.

(3) *Residential streets – Exception for delivery, service or repair vehicles – When authorized.* The prohibition set forth in paragraph (1) of this subsection (a) shall not apply to any delivery, service or repair vehicle, if such vehicle (i) is actually being used to perform deliveries, service or repairs at a particular address for a particular customer when that customer's address is clearly displayed on the vehicle's dashboard; and (ii) is emblazoned with the name and business license number of its owner; and (iii) is lawfully parked in accordance with the general parking requirements of this Code. Provided, however, that this exception shall not apply to any vehicle for which a service vehicle permit is required under Section 9-68-060. Provided further, that nothing in this subsection (a)(3) shall be construed to permit overnight parking by any delivery, service or repair vehicle, except in the case of, and only for the duration of, emergency delivery, service or repairs at a particular address for a particular customer when that customer's address is clearly displayed on the vehicle's dashboard, or unless overnight parking is permitted pursuant to a valid permit issued under Section 9-68-060.

(4) *Residential streets – Exception for buses – When authorized.* The driver of a bus may park or stand the bus in a designated bus stand in accordance with Section 9-48-050.

(5) *Residential streets ~~– Exception for pick-up trucks and vans – Special parking permit – When authorized.~~* The prohibition set forth in paragraph (1) of this subsection (a) shall not apply to the owner of a pickup truck or van if the pickup truck or van (i) is lawfully parked at the curb in accordance with the general parking requirements of this Code, and (ii) bears a valid and current city wheel tax license emblem~~, and (iii) bears a valid and current special parking permit issued in accordance with paragraph (7) of this subsection (a).~~

(6) *Residential streets – Exception for taxicabs – When authorized.* In the 5th, 7th, 8th, 10th, 15th, 23rd, 25th, 35th, 46th and 50th wards, and on that portion of 108th Place from South Wentworth Avenue on the east to the perpendicular railway line on the west, the prohibition set forth in paragraph (1) of this subsection (a) shall not apply to the owner of a taxicab if all of the following requirements are met: (i) the owner of the taxicab has no outstanding debt to the city for parking violations or has satisfied or otherwise resolved any such debt within the meaning of Section 2-32-094, and (ii) the taxicab is not in service, and (iii) the taxicab is lawfully parked at the curb adjacent to the taxicab owner's place of residence in accordance with the general parking requirements of this Code, and (iv) the taxicab bears a valid and current city wheel tax

license emblem, and (v) the taxicab bears a valid and current special parking permit issued by the alderman of the ward in which the taxicab owner resides, and (vi) the taxicab is in apparent compliance with this subsection and other applicable requirements of this Code.

~~(7) *Residential streets – Application procedure for a special parking permit.* If a special parking permit is required under this subsection (a) to park a pick-up truck or van on a residential street, the person eligible to apply for such permit shall submit an application for a special parking permit to the alderman of the ward in which such person resides. The alderman shall evaluate the vehicle identified in such application for compliance with this section and other applicable provisions of this Code and shall issue a special parking permit to such person if (i) the pick-up truck or van weighs less than 8,000 pounds, and (ii) the pick-up truck or van is not a commercial vehicle, as defined in subsection (e) of this section, and (iii) the owner of the pick-up truck or van has no outstanding debt to the city for parking violations or has satisfied or otherwise resolved any such debt within the meaning of Section 2-32-094; and (iv) the pick-up truck or van is in apparent compliance with this section and other applicable requirements of this Code.~~

~~A special parking permit issued under this subsection shall be valid until the thirtieth day of June following the date of issuance. Such permit shall be affixed, without the use of supplemental adhesives, to the inside of the windshield of the vehicle and shall be placed directly above the city wheel tax license emblem. If a residential parking zone restriction is in effect at the owner's place of residence, a residential parking permit shall also be required in accordance with Section 9-64-090.~~

(8) *Residential streets – Penalty for violation.* In addition to any other penalty provided by law, any person who violates this subsection (a) shall be subject to the fine set forth in Section 9-100-020.

(b) (1) *Business streets – Restrictions.* Except as otherwise provided in this subsection (b) or in subsection (f)(2) of this section, it shall be unlawful for any person to park at any time, including overnight, any truck, truck tractor, semi-trailer, trailer, self-contained motor home, commercial vehicle, limousine (whether for hire or not for hire) or bus on any business street in the city.

(2) *Business streets – Exception for expeditious loading or unloading of a vehicle – When authorized.* The prohibition set forth in paragraph (1) of this subsection (b) shall not apply to any vehicle described therein when the vehicle is actually and expeditiously being loaded or unloaded of passengers, merchandise or other contents.

(3) *Business streets – Exception for delivery, service or repair vehicles – When authorized.* The prohibition set forth in paragraph (1) of this subsection (b) shall not apply to any delivery, service or repair vehicle, if such vehicle (i) is actually being used to perform deliveries, service or repairs at a particular address for a particular customer when that customer's address is clearly displayed on the dashboard; and (ii) is emblazoned with the name and business license number of its owner; and (iii) is lawfully parked in accordance with the general parking requirements of this Code. Provided, however, that this exception shall not apply to any vehicle for which a service vehicle permit is required under Section 9-68-060. Provided further, that nothing in this subsection (b)(3) shall be construed to permit overnight parking by any delivery, service or repair vehicle, except in the case of, and only for the duration of, emergency delivery, service or repairs at a particular address for a particular customer when that customer's address is clearly displayed on the vehicle's dashboard, or unless overnight parking is authorized pursuant to a valid permit issued under Section 9-68-060.

(4) *Business streets – Exception for buses – When authorized.* The driver of a bus may park or stand the bus in a designated bus stand in accordance with Section 9-48-050.

(5) *Business streets – Taxicabs.* It shall be unlawful for any person to park any taxicab on any business street in the city for a period longer than two hours between the hours of 2:00 A.M. and 7:00 A.M.; provided, however, that this prohibition shall not apply to taxicabs parked on business streets in the 23rd ward; 40th ward only on the (north side) of North Lincoln Avenue, from North California Avenue to West Peterson Avenue, (south side) of North Lincoln Avenue, from North California Avenue to West Foster Avenue, (both sides) of North Western Avenue, from West Glenlake Avenue to West Peterson Avenue, (east side) of North Western Avenue, from West Balmoral Avenue to West Peterson Avenue and (south side) of West Peterson Avenue, from North Lincoln Avenue to North California Avenue; 46th ward; 49th ward; and in the 50th ward on Devon Avenue between Ridge Boulevard and Hoyne Avenue, and on Western Avenue from Granville Avenue to Pratt Boulevard.

(6) *Business streets – Penalty for violation.* In addition to any other penalty provided by law, any person who violates this subsection (b) shall be subject to the fine set forth in Section 9-100-020.

(c) *Citywide restriction – Parking near crosswalks, alleys, driveways or firelanes – Penalty for violation.* It shall be unlawful to stand or park any vehicle six feet or greater in height within 20 feet of any crosswalk, alley, commercial driveway or firelane. In addition to any other penalty provided by law, any person who violates this subsection (c) shall be subject to the fine set forth in Section 9-100-020.

(d) *Impoundment – When authorized.* In addition to any other penalty provided by law, any commercial vehicle, truck tractor, semi-trailer or trailer that is parked on any residential or business street in violation of this section shall be subject to immobilization and impoundment, without prior notice or placement on an immobilization list.

(e) *Definitions.* For the purposes of this section:

"Commercial vehicle" means (i) any motor vehicle that is marked or emblazoned with the name of a business or is otherwise represented as being used for the transportation of property in the furtherance of any commercial or industrial enterprise, whether for hire or not for hire; or (ii) any motor vehicle driven for profit or to carry or transport property, merchandise or supplies of a commercial or industrial nature; or (iii) any "junk vehicle" as defined herein; or (iv) any vehicle with an unenclosed cargo bed, if such unenclosed cargo bed has been modified to increase the vehicle's capacity to transport or carry merchandise, junk, cargo or other property of any type; or (v) any vehicle with a gross weight of 8,000 or more pounds.

"Junk vehicle(s)" means any truck, automobile or other motorized vehicle used to collect, dispose of or transport junk, as defined in Section 4-6-150(a).

"Truck tractor" has the meaning ascribed to the term in Section 1-212 of the Illinois Vehicle Code, as amended, codified at 625 ILCS 5/1-212.

(f) (1) *Pick-up trucks and vans weighing less than 8,000 pounds – Parking on residential and business streets ~~– No special parking permit required – When authorized~~.* Notwithstanding the parking prohibitions ~~or permit requirements~~ set forth in subsections (a) and (b) of this section, the city council may from time to time, subject to the conditions and procedures described in this subsection (f), allow a person to park a pick-up truck or van weighing less than 8,000 pounds on a business or residential street in a specific area of the city, when there is sufficient parking in such area; provided, however, that the provisions of this subsection (f) shall not apply to a junk vehicle. The ordinance authorizing such parking shall:

(i) identify in subsection (f)(2) of this section the area by boundaries and be numbered for convenient identification with a ward-based prefix; and

(ii) cover an area including no less than four contiguous city blocks.


(2) Subject to the provisions of this subsection (f), parking of a pickup truck or van weighing less than 8,000 pounds on a business or residential street is allowed in the following areas:

19.1 Within an area bounded by 88th Street on the north, the east side of Western Avenue on the west, 105th Street on the south and Charles Street on the east.

19.2 Within an area bounded by 105th Street on the north, the east side of Western Avenue on the west, the city limits on the south and Vincennes Avenue on the east.

19.3 Within an area bounded by 99th Street on the north, Pulaski Road on the west, the city limits on the south and the west side of Western Avenue on the east.

(Added Coun. J. 7-12-90, p. 18634; Amend Coun. J. 5-22-91, p. 820; Amend Coun. J. 12-11-91, p. 10832; Amend Coun. J. 6-17-92, p. 17772; Amend Coun. J. 7-29-92, p. 20108; Amend Coun. J. 2-10-93, p. 28533; Amend Coun. J. 5-19-93, p. 32400; Amend Coun. J. 6-9-93, p. 33613; Amend Coun. J. 9-15-93, p. 37922; Amend Coun. J. 5-4-94, p. 49835; Amend Coun. J. 6-16-94, p. 52041; Amend Coun. J. 8-3-94, p. 54293; Amend Coun. J. 10-5-94, p. 57791; Amend Coun. J. 11-2-94, p. 58619; Amend Coun. J. 7-13-95, p. 4618; Amend Coun. J. 1-10-96, p. 14753; Amend Coun. J. 2-7-96, p. 15684; Amend Coun. J. 7-10-96, p. 25132; Amend Coun. J. 7-31-96, p. 26937; Amend Coun. J. 3-19-97, p. 41408; Amend Coun. J. 4-16-97, p. 42644; Amend Coun. J. 6-4-97, p. 46452; Amend Coun. J. 9-10-97, p. 51660; Amend Coun. J. 12-10-97, p. 59054; Amend Coun. J. 2-5-98, p. 61943; Amend Coun. J. 4-29-98, p. 67052; Amend Coun. J. 11-3-99, p. 14238, § 1; Amend Coun. J. 12-13-00, p. 48221, § 1; Amend Coun. J. 12-12-01, p. 75777, § 5.2; Amend Coun. J. 9-4-03, p. 7165, § 1; Amend Coun. J. 12-8-04, p. 38063, § 1; Amend Coun. J. 5-11-05, p. 48120, § 1; Amend Coun. J. 2-8-06, p. 70060, § 1; Amend Coun. J. 9-13-06, p. 84342, § 1; Amend Coun. J. 9-13-06, p. 84343, § 1; Amend Coun. J. 9-5-07, p. 6918, § 1; Amend Coun. J. 9-5-07, p. 6919, § 1; Amend Coun. J. 11-13-07, p. 14999, Art. I, § 6; Amend Coun. J. 12-12-07, p. 16793, § 4; Amend Coun. J. 1-9-08, p. 18945, § 1; Amend Coun. J. 2-6-08, p. 20741, § 1; Amend Coun. J. 3-12-08, p. 22786, § 1; Amend Coun. J. 6-11-08, p. 29528, § 1; Amend Coun. J. 7-9-08, p. 32643, § 1; Amend Coun. J. 9-10-08, p. 36764, § 1; Amend Coun. J. 11-5-08, p. 43713, § 1; Amend Coun. J. 3-18-09, p. 56175, § 1; Amend Coun. J. 4-22-09, p. 58608, § 1; Amend Coun. J. 6-3-09, p. 63986, § 1; Amend Coun. J. 11-18-09, p. 76738, § 1; Amend Coun. J. 2-10-09, p. 84656, § 1; Amend Coun. J. 5-12-10, p. 91386, § 1; Amend Coun. J. 10-6-10, p. 102612, § 1; Amend Coun. J. 11-3-10, p. 104699; Amend Coun. J. 3-9-11, p. 113757, § 1; Amend Coun. J. 7-6-11, p. 3042, § 1; Amend Coun. J. 7-6-11, p. 3044, § 1; Amend Coun. J. 7-6-11, p. 3046, § 1; Amend Coun. J. 7-28-11, p. 5072, § 1; Amend Coun. J. 10-5-11, p. 8817, § 1; Amend Coun. J. 12-14-11, p. 17757, § 1; Amend Coun. J. 12-14-11, p. 17759, § 1; Amend Coun. J. 2-15-12, p. 20645, § 1; Amend Coun. J. 6-6-12, p. 28356, § 25; Amend Coun. J. 7-25-12, p. 31361, § 1; Amend Coun. J. 9-12-12, p. 33058, § 1; Amend Coun. J. 12-12-12, p. 44031, § 2; Amend Coun. J. 3-13-13, 48766, § 1; Amend Coun. J. 5-8-13, p. 52921, § 1; Amend Coun. J. 2-5-14, p. 74265, § 1; Amend Coun. J. 5-28-14, p. 81917, § 1; Amend Coun. J. 11-5-14, p. 95818, § 1)

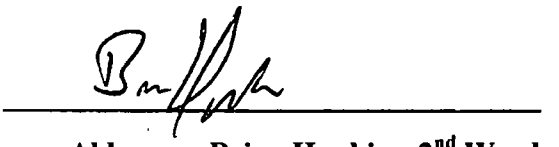

Alderman Brian Hopkins, 2nd Ward

RECEIVED
#2

2015 NOV 13 AM 9:33

OFFICE OF THE
CITY CLERK

City of Chicago

O2015-8252

Office of the City Clerk

Document Tracking Sheet

Meeting Date:	11/18/2015
Sponsor(s):	Quinn (13) Zalewski (23) Harris (8) Mendoza (Clerk) Napolitano (41)
Type:	Ordinance
Title:	Amendment of Municipal Code Chapter 8-16 by adding new Section 8-16-127 to restrict registered sexual offenders in Chicago Public Libraries
Committee(s) Assignment:	Committee on Public Safety

Public Safety

ORDINANCE

WHEREAS, The City of Chicago has a significant governmental interest in promoting and protecting the public safety and welfare of its children; and

WHEREAS, During the summer months, the Chicago Public Library serves as a customary gathering place for children; and

WHEREAS, Sexual offenders and sexual predators may attempt to victimize unsuspecting children in Chicago Public Libraries; and

WHEREAS, The potential risk of harm to children will be reduced if sexual offenders and sexual predators are prohibited from entering Chicago Public Libraries when children are most likely to be present there; now, therefore,

BE IT ORDAINED BY THE CITY COUNCIL OF THE CITY OF CHICAGO:

SECTION 1. The foregoing recitals are hereby incorporated into this ordinance as if fully set forth herein and are hereby declared to be the findings of the City Council of the City of Chicago.

SECTION 2. Chapter 8-16 of the Municipal Code of Chicago is hereby amended by inserting a new Section 8-16-127, as follows:

8-16-127 Sexual offenders in Chicago Public Libraries – When prohibited.

(a) *Prohibition.* Except as otherwise provided in subsection (b) of this section, it shall be unlawful for any registered sex offender to enter or otherwise be present in the Chicago Public Library or any of its branches at any time during the summer.

(b) *Exception for voting.* If the Chicago Public Library or any branch thereof is used as a polling place for an election, a registered sex offender may enter such library for the limited purpose of voting if the registered sex offender is eligible to vote at that polling place.

(c) *Definitions.* As used in this section:

"Registered sex offender" means any person who is registered or required to be registered as a sex offender under the Illinois Sex Offender Registration Act or under any federal or other jurisdictional law.

"Summer" means the period beginning on June 1 and ending on August 31.

(d) *Signage required.* Signage shall be posted in a conspicuous place at each entrance to the Chicago Public Library and its branches notifying persons of the prohibition set forth in subsection (a) of this section. Such signage shall include the dates during which the prohibition is in effect.

(e) *Penalty.* Any person who violates subsection (a) of this section shall be subject to a fine of not less than $500.00 nor more than $1,000.00 for each offense. Each day that a violation continues shall constitute a separate and distinct offense.

SECTION 3. This ordinance shall take full force and effect ten days after its passage and publication.

Alderman Marty Quinn, 13th Ward

Alderman Michael Zalewski, 23th Ward

Alderman Michelle A. Harris, 8th Ward

Susana A. Mendoza
City Clerk

4/1ST
Anthony V. Napolitano

City of Chicago

O2015-8190

Office of the City Clerk

Document Tracking Sheet

Meeting Date:	11/18/2015
Sponsor(s):	Burke (14)
Type:	Ordinance
Title:	Amendment of Municipal Code Chapter 1-23 concerning pre-dispute arbitration agreements
Committee(s) Assignment:	Committee on Finance

ORDINANCE

WHEREAS, The City of Chicago is a home rule unit of government pursuant to the 1970 Illinois Constitution, Article VII, Section 6 (a); and

WHEREAS, Pursuant to its home rule power, the City of Chicago may exercise any power and perform any function relating to its government and affairs including the power to regulate for the protection of the public health, safety, morals, and welfare; and

WHEREAS, Over the last 10 years, thousands of businesses across the country have used mandatory arbitration to create an alternative system of justice; and

WHEREAS, Mandatory arbitration clauses are terms included in contractions of adhesion that often require a consumer or employee to give up his constitutional right to assert claims against the merchant or employer in a court of law as a condition of obtaining or keeping his job or using the consumer good or service; and

WHEREAS, By inserting mandatory arbitration clauses into consumer and employment contracts, companies bar individuals from having their day in court and joining together in class-action lawsuits; and

WHEREAS, Forced mandatory arbitration clauses are destroying a core American principle; and

WHEREAS, The Federal Arbitration Act was intended to apply to disputes between commercial entities of generally similar sophistication and bargaining power; and

WHEREAS, The Supreme Court of the United States has held that the Federal Arbitration Act prevents state laws from invalidating class action waivers in arbitration agreements, thus permitting arbitration agreements to extend to consumer disputes and employment disputes; and

WHEREAS, A recent series in *The New York Times* found that by banning class actions, companies have essentially disabled consumer challenges to practices like predatory lending, wage theft, and discrimination; and

WHEREAS, Companies have also shielded themselves from being taken to court over alleged discrimination, elder abuse, fraud, hate crimes, medical malpractice, and wrongful death; and

WHEREAS, The secretive nature of the arbitration process makes it difficult to evaluate the fairness of the proceedings; and

WHEREAS, A 2007 Public Citizen report claimed that arbitrators working for the National Arbitration Forum, at the time one of the largest U.S. administrators of consumer arbitrations, had ruled against consumers 94 percent of the time; and

WHEREAS, In 2014 Illinois Attorney General Lisa Madigan joined attorneys general from 15 other states in warning the Consumer Financial Protection Bureau that "unlawful business practices" could flourish with the proliferation of class action bans; and

WHEREAS, The City of Chicago intends to spend its funds in the most efficient manner possible; and

WHEREAS, The secret nature of mandatory arbitration agreements between entities doing business with the city and their consumers or employees undermines the efficient management of the city; and

WHEREAS, Doing business with entities that impose mandatory arbitration agreements in consumer and employment contracts prevents the city from knowing whether the goods or services provided by said entities are the subject of consumer grievances concerning the quality of the goods or services or whether the entities' employees have claims of unfair and illegal treatment that might affect the quality of the goods or services; and

WHEREAS, The City Council of the City of Chicago intends to protect the city's procurement process by ensuring that it has access to accurate information about any legal claims asserted by employees or consumers against entities seeking to do business with the city; NOW THEREFORE

BE IT ORDAINED BY THE CITY COUNCIL OF THE CITY OF CHICAGO:

SECTION 1. The above recitals are expressly incorporated herein and made part hereof as though fully set forth herein.

SECTION 2. Chapter 1-23 of the Municipal Code of Chicago is hereby amended by deleting the language stricken through and adding the language underscored as follows:

1-23-010 Definitions.

As used in this article:

(*omitted text is unaffected by this ordinance*)

<u>"Affiliate" has the meaning ascribed to the term in section 2-32-455.</u>

"Consumer dispute" means a dispute between a natural person who seeks or acquires real or personal property, services, money, or credit for personal, family, or household purposes and the seller or provider of such property, services, money, or credit.

"Employment dispute" means a dispute between an employer and employee arising out of the relationship of employer and employee as defined by the Fair Labor Standards Act.

"Natural person" means any natural individual in his or her own capacity or as administrator, conservator, guardian, executive, trustee, receiver or other representative appointed by the court.

"Pre-dispute arbitration agreement" means any agreement to arbitrate disputes that had not arisen at the time of the making of the agreement.

(*omitted text is unaffected by this ordinance*)

1-23-025 Pre-dispute arbitration agreement – prohibited.

No business entity shall be eligible to do business with the city if such business entity or any of its affiliates enters into any pre-dispute arbitration agreement with any natural person after the effective date of this ordinance that requires arbitration of an employment or consumer dispute or a dispute arising under any law intended to protect civil rights.

1-23-030 Duty to maintain eligibility to do business with the city.

Eligibility under Sections 1-23-020 and 1-23-025 to do business with the city shall be a continuing requirement for doing business with the city.

SECTION 3. This ordinance shall be in full force and effect 60 days after its passage and publication.

Edward M. Burke, Alderman, 14th Ward

City of Chicago

O2015-8241

Office of the City Clerk

Document Tracking Sheet

Meeting Date:	11/18/2015
Sponsor(s):	Burke (14) Cochran (20)
Type:	Ordinance
Title:	Amendment of Municipal Code Section 17-9-0129 concerning medical cannabis dispensing organizations and cultivation centers
Committee(s) Assignment:	Committee on Zoning, Landmarks and Building Standards

Zoning

ORDINANCE

BE IT ORDAINED BY THE CITY COUNCIL OF THE CITY OF CHICAGO:

SECTION 1. Section 17-9-0129 of the Municipal Code of Chicago is hereby amended by deleting the language stricken through and adding the language underscored as follows:

17-9-0129 Medical Cannabis Dispensing Organizations and Cultivation Centers.

2. Medical cannabis dispensing organizations and cultivation centers shall ~~be required to~~ retain the services of an Illinois licensed private security agency or an Illinois licensed private security contractor and an Illinois licensed private security contractor shall be present at medical cannabis dispensing organizations and cultivation centers ~~maintain a private security contractor presence at their facilities 24 hours per day and 7 days per week~~ at all times that they are open to the public, qualifying patients, or designated caregivers.

SECTION 2. This ordinance shall be in full force and effect upon its passage and publication.

Alderman Edward M. Burke, 14th Ward

Alderman Willie B. Cochran, 20th Ward

City of Chicago

O2015-8057

Office of the City Clerk

Document Tracking Sheet

Meeting Date:	11/18/2015
Sponsor(s):	Lopez (15)
Type:	Ordinance
Title:	Amendment of Municipal Code Title 4 regarding special requirements for establishments catering to minors
Committee(s) Assignment:	Committee on License and Consumer Protection

LICENSE

ORDINANCE

BE IT ORDAINED BY THE CITY COUNCIL OF THE CITY OF CHICAGO:

SECTION 1. Title 4 of the Municipal Code of Chicago is hereby amended by deleting the language struck through and by inserting the language underscored, as follows,

4-4-010 License – Required – Violation – Penalty.

It shall be unlawful for any person to operate any business for which a City of Chicago license is required without first having obtained the required license(s) for such business. Each location at which a business operates requires a license. Except as otherwise provided in Title 4, any person violating this section shall be fined not less than ~~$250.00~~ $500.00 nor more than ~~$500.00~~ $1,000.00 for each offense. Each day that a violation continues shall constitute a separate and distinct offense.

4-8-068 Violation – Penalty.

Except as otherwise provided in this chapter, ~~Any~~ any person who violates or who resists the enforcement of any of the provisions of this chapter shall be fined not less than ~~$200.00~~ $500.00 nor more than $1,000.00 for each offense, and a separate and distinct offense shall be deemed to have been committed for each and every day on which any person shall be guilty of such violation.

4-60-200 Violation – Penalty.


Any person found in violation of Section 4-60-130 by commencing the unauthorized sale of early Sunday liquor sales shall be fined not less than $5,000.00 nor more than $10,000.00 for each violation. Any person violating any other provisions of this chapter shall be fined not less than ~~$300.00~~ $500.00 nor more than $5,000.00 for each offense, except where otherwise specifically provided. A separate and distinct offense shall be held to have been committed each day any person continues to violate any of the provisions hereof.

4-156-300 License – Required – Special requirements for establishments catering to minors.

(a) Unless specifically exempted in Section 4-156-305 or subsection (f) of this section, it shall be unlawful for the owner, lessee or manager of any property, or for any other person, to produce, present or conduct thereon, any amusement unless the owner, lessee or manager of such property has first obtained a public place of amusement license. If an amusement is produced, presented or conducted on any property without a valid public place of amusement license first having been obtained, and unless Section 4-156-305 or subsection (f) of this section applies, all of the following persons shall be in violation of this subsection: (1) the owner of the property, (2) the lessee of the property, (3) the manager of the property, (4) the producer of the amusement, (5) the presenter of the amusement and (6) the person conducting the amusement. Each person found in violation of this subsection (a) shall be subject to a fine of

up to $10,000.00 for each offense; provided, however, if the violation occurs at any part of a residential property, the owner of the property shall be subject to an additional fine of not less than $2,500.00 nor more than $5,000.00 for each offense.

SECTION 2. This ordinance shall take effect 10 ~~days after~~ its passage and publication.

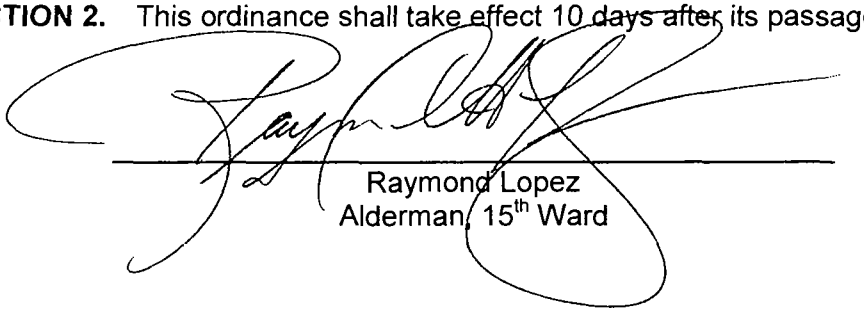

Raymond Lopez
Alderman, 15th Ward

City of Chicago

O2015-8266

Office of the City Clerk

Document Tracking Sheet

Meeting Date:	11/18/2015
Sponsor(s):	Lopez (15) Moreno (1) Solis (25) Reboyras (30) Ramirez-Rosa (35) Sadlowski Garza (10) Santiago (31) Villegas (36) Foulkes (16) Napolitano (41) Hairston (5) Zalewski (23) Scott, Jr. (24) Mitchell (7) Sawyer (6) Curtis (18) Moore (17) Waguespack (32) Cardenas (12) Hopkins (2) Brookins (21) Sposato (38) Mitts (37) O'Shea (19)
Type:	Ordinance
Title:	Amendment of Municipal Code Chapter 4-156 concerning regulation of video gaming terminals
Committee(s) Assignment:	Committee on Finance

ORDINANCE

BE IT ORDAINED BY THE CITY COUNCIL OF THE CITY OF CHICAGO:

SECTION 1. Chapter 4-156 of the Municipal Code of Chicago is hereby amended by deleting the language struck through and by inserting the language underscored, as follows,

4-156-010 Definitions.

For purposes of this chapter:

"Amusement" means: (1) any exhibition, performance, presentation or show for entertainment purposes, including, but not limited to, any theatrical, dramatic, musical or spectacular performance, promotional show, motion picture show, flower, poultry or animal show, animal act, circus, rodeo, athletic contest, sport, game or similar exhibition such as boxing, wrestling, skating, dancing, swimming, racing, or riding on animals or vehicles, baseball, basketball, softball, football, tennis, golf, hockey, track and field games, bowling or billiard or pool games; (2) any entertainment or recreational activity offered for public participation or on a membership or other basis including, but not limited to, carnivals, amusement park rides and games, bowling, billiards and pool games, dancing, tennis, racquetball, swimming, weightlifting, bodybuilding or similar activities; or (3) any paid television programming, whether transmitted by wire, cable, fiber optics, laser, microwave, radio, satellite or similar means.

"Arcade" means a place of amusement that includes four or more automatic amusement devices; provided, however, that when calculating the number of automatic amusement devices, jukeboxes and video gaming terminals shall not be counted.

4-156-150 Definitions.

As used in this chapter:

"Automatic amusement device" means any machine, which, upon the insertion of a coin, slug, token, card or similar object, or upon any other payment method, may be operated by the public generally for use as a game, entertainment or amusement, whether or not registering a score, and includes but is not limited to such devices as jukeboxes, video gaming terminals, marble machines, pinball machines, movie and video booths or stands and all games, operations or transactions similar thereto under whatever name by which they may be indicated. Bingo devices are deemed gambling devices and are therefore prohibited for use except as provided by state law. If a machine consists of more than one game monitor which permits individuals to play separate games simultaneously, each separate game monitor shall be deemed an automatic amusement device.

"Illegal amusement device" means an automatic amusement device that: includes a knock-off circuit; or allows more than ten replays or free games, or maintains a count of payoffs or the number of times a person has won a game played on the device; or maintains a tally of players' scores other than the tally displayed to players; or fails to display in the required

manner a tax emblem required by chapter; or has been used for illegal gambling. "Illegal amusement device" does not include a device that properly displays a required tax emblem, that is not used for illegal gambling and that qualifies either as a crane game as defined in the Illinois Criminal Code of 1961 or as a redemption machine as defined in the Illinois Criminal Code. An automatic amusement device shall not be deemed an illegal automatic amusement device because of internal diagnostic devices or capabilities that are able to record and maintain statistical data such as the number of coins or tokens deposited, the number of games played or the number of games won, if such diagnostic devices or capabilities are intended and used exclusively for auditing of game performance. Notwithstanding any other provision of this section, a video gaming terminal licensed and lawfully maintained and operated under the Video Gaming Act, 230 ILCS 40, shall not be deemed an illegal amusement device.

"Knock-off circuit" means any mechanical or electrical device, circuitry or modification on an automatic amusement device, whereby free games shown on an externally visible indicator are released, while a record of games so released is maintained on a second indicator, meter or counter, either inside or outside the device. A reset button installed by the manufacturer of the automatic amusement device shall not, without more, constitute a knock-off circuit.

The phrase "more than ten replays or free games" means more than ten replays or free games at one time. "Free game or replay" does not include an extension of a game awarded as a result of the player's skill, such as an extra ball in a pinball game or extended playing time in a video game.

"Payoff" means the giving of money or other thing of value in exchange for a player's accumulated points or free games or replays.

The phrase "a count of payoffs or the number of times a player has won a game played on the device" means a tally, whether on paper, mechanical or electronic, and regardless of whether maintained inside, on or outside the automatic amusement device. The phrase is not intended to include a record of scores, accessible to players of the device, and linked to previous players' names, nicknames, initials or other identifiers, for purposes of comparison and competition.

The phrase "tally of players' scores other than the tally displayed to players" does not include a record of scores, accessible to players of the device, and linked to previous players' names, nicknames, initials or other identifiers, for purposes of comparison and competition.

"Video gaming terminal" has the definition given to the term in Section 5 of the Video Gaming Act, 230 ILCS 40/5.

4-156-160 Tax imposed.

An annual tax in the amount of $150.00 for each calendar year is imposed upon all automatic amusement devices that are not video gaming terminals operated for gain or profit per device; and an annual tax in the amount of $1,000.00 for each calendar year is imposed

upon all automatic amusement devices that are video gaming terminals operated for gain or profit per device.

4-156-170 Tax emblem.

The automatic amusement device tax shall be paid by the owner of such device to the city clerk. The city clerk shall issue as evidence of the payment of the tax a self-voiding adhesive tax emblem to be placed on each device. Such emblem shall bear the words "City of Chicago Amusement Device Tax", the names of the mayor and the city clerk, an indication as to whether or not the device is a video gaming terminal, and such other wording as may be prescribed by the mayor. It shall be unlawful for any person to mutilate said tax emblem during the year for which it was issued.

4-156-180 Installation prerequisites.

It shall be unlawful for the owner or lessee of any premises or person in control of such premises to permit the installation or use of an automatic amusement device within the City of Chicago for gain or profit unless the tax has been paid and is evidenced by a tax emblem affixed to the automatic amusement device in a conspicuous location. Each such device shall be plainly labeled with the name, address and telephone number of its owner. No person shall remove, alter or deface the tax emblem or label required by this section, or allow use of an automatic amusement machine if the tax emblem or label has been removed, altered, defaced or become illegible. The owner or lessee of the premises where the device is placed for operation by the public and every person responsible for the premises shall be jointly and severally liable for a violation of this section.

In addition, installation of a video gaming terminal shall comply with the Video Gaming Act, 230 ILCS 40/1, et seq.

4-156-270 Restrictions on use by minors.

(a) No person, firm, corporation, organization or other legal entity shall permit, and it shall be unlawful for, any person under 17 years of age, who is not accompanied by a parent or legal guardian, to operate any automatic amusement device, except upon the premises of the city airports, between the hours of 8:00 a.m. and 3:00 p.m. on days in which the city's public schools are in session.

(b) No person, firm, corporation, organization or other legal entity shall permit, and it shall be unlawful for, any person under the age of 21 to play an automatic amusement device located at an establishment which sells alcoholic liquor for consumption on the premises.

The prohibition described in this subsection (b) shall not prohibit any person or legal entity to permit any person under the age of 21 to play an automatic amusement device located at an establishment validly licensed as a restaurant which sells alcoholic liquor for consumption on the premises, if the minor is accompanied by a parent or legal guardian.

(c) No person, firm, corporation, organization or other legal entity shall permit, and it shall be unlawful for, any person under the age of 21 to play an automatic amusement device that is a video gaming terminal.

SECTION 2. Section 4-6-120 of the Municipal Code of Chicago is hereby amended by deleting the language struck through and by inserting the language underscored, as follows,

4-6-120 Automatic amusement operator.

(a) Definitions. As used in this section:

"Automatic amusement device" means any machine, which, upon the insertion of a coin, slug, token, card or similar object, or upon any other payment method, may be operated by the public generally for use as a game, entertainment or amusement, whether or not registering a score, and includes, but is not limited to, such devices as jukeboxes, video gaming terminals, marble machines, pinball machines, movie and video booths or stands and all games, operations or transactions similar thereto under whatever name by which they may be indicated. Bingo devices are deemed gambling devices and are therefore prohibited for use except as provided by state law. If a machine consists of more than one game monitor which permits individuals to play separate games simultaneously, each separate game monitor shall be deemed an automatic amusement device.

"Automatic amusement device operator" means any person who conducts or transacts the business of distributing, placing, leasing or selling automatic amusement devices with an agreement to maintain, service or supply such device(s). The term automatic amusement device operator shall include any person that owns, maintains, or places a video gaming terminal in accordance with the Video Gaming Act, 230 ILCS 40/1, et seq.

"Video gaming terminal" has the definition given to the term in Section 5 of the Video Gaming Act, 230 ILCS 40/5.

(Omitted text is unaffected by this ordinance)

(e) *Legal duties.* Each licensee engaged in the business of automatic amusement operator shall have a duty to:

(1) pay all taxes required to be paid by such licensee under Chapter 4-156 of this Code;

(2) comply with all applicable requirements set forth in Chapter 4-156 of this Code;

(3) upon request of the commissioner, the comptroller or the city clerk, make available for examination all books and records of automatic amusement device operators necessary or appropriate to ensure compliance with the requirements of this chapter.

(e-1) *Additional legal duties applicable to operators of video gaming terminals.* Each licensee engaged in the business of operating automatic amusement device which is a video gaming terminal shall comply with the Video Gaming Act, 230 ILCS 40/1, et seq.

(f) *Prohibited acts.* It shall be unlawful for any licensee engaged in the business of automatic amusement operator to:

(1) use coercive or illegal measures to promote the distribution, placement, leasing, selling or use of any automatic amusement device;

(2) install or place any automatic amusement device in any establishment or location that is ineligible under this Code or the Video Gaming Act, 230 ILCS 40/1, et seq. to have such device(s) on its premises.

(g) *Ordinance prohibiting issuance of additional automatic amusement device operator license to operate video gaming terminals – Requirements – Procedure.*

(1) For purposes of this subsection (g), the term "license" means an automatic amusement device operator license to operate video gaming terminals.

(2) Notwithstanding any other provision of this section, the city council may from time to time prohibit the issuance of additional licenses in a specified area of the city, subject only to the conditions and procedures described in this subsection.

(3) An ordinance to prohibit the issuance of additional licenses in specified area must:

(i) identify the area by boundaries; and

(ii) cover an area including no less than two contiguous city blocks; and

(iii) contain a description of the conditions requiring the prohibition on the issuance of new licenses.

Both sides of each street forming the boundary of the area will be considered as within the area unless otherwise specifically stated in the ordinance establishing the area; provided, however, that (a) if an area is described by boundaries, the boundaries shall be drawn down the center of boundary streets unless otherwise specified in the ordinance establishing the area; and (b) if a street that is a boundary of the area is also a boundary of wards of the city, the middle of that street will be the boundary of the area.

(4) No ordinance to prohibit the issuance of additional licenses in a specified area may:

(i) prohibit the issuance of a new license to allow continued operation of a licensed business within the specified area by a new licensee whose application is filed within six months after passage of the ordinance; provided, however, that no application for a

successor license under this subsection shall be approved if the application review process is not completed within one year after filing the application, unless the delay in completing the process has been occasioned by the city;

(iii) prohibit the issuance of additional licenses within the specified area to applicants whose applications were pending prior to the passage of the ordinance;

(iv) be considered to take effect within one year after the repeal of an ordinance prohibiting the issuance of additional licenses within any portion of the specified area;

(v) prohibit the issuance of a license necessary to allow the relocation of a licensed business within the same specified area, or the change of officers of a corporate licensee, where the change in officers does not also involve transfer of more than five percent of the shares of the corporation.

(5) After passage of an ordinance to prohibit the issuance of additional licenses within a specified area, no ordinance may alter the area except by addition of territory or by deletion of all territory within the area. An ordinance that divides a specified area into two or more segments shall not be considered to alter that area for purposes of this subsection (5) if all of the following conditions are met: (i) the ordinance does not change the size or boundaries of the total area covered; (ii) each portion of the area so divided complies with subsection (3) of this section; and (iii) all portions of the area affected by the ordinance remain subject to all moratoria in effect at the time of passage of the ordinance for a minimum of one year following passage of the ordinance that divides the area.

(6) Upon receiving an ordinance to prohibit the issuance of additional licenses in a specified area, the city clerk shall send one copy of the ordinance to each of the following: the commissioner of business affairs and consumer protection, the corporation counsel and the alderman of each ward in which any portion of the specified area is located. The commissioner of business affairs and consumer protection shall prepare a list identifying all current licenses issued for premises within the specified area to the sponsor of the ordinance, and all pending applications for licenses within the specified area. The commissioner shall send a copy of the list to the city council committee having jurisdiction over the ordinance and to the corporation counsel. The sponsor of the ordinance shall notify each listed licensee and applicant of the introduction of the ordinance. Notices shall be sent by first class mail, postage paid, directed to the address of each licensee or applicant, as the case may be. Copies of all notices shall be filed with the department of business affairs and consumer protection.

(7) No member of the city council or other municipal officer shall introduce, and no committee of the city council shall consider or recommend, any ordinance that is contrary in any way to any of the requirements of subsections (3) through (5). No member of the city council shall propose, and no committee of the city council shall consider, any amendment to an ordinance which, if passed, would render the ordinance contrary to any of the requirements of subsections (3) through (5). No officer or employee of the city shall enforce any ordinance that is contrary to any of the requirements of subsections (3) through (5). No member of the city

council may recommend action on, and no committee of the city council shall consider, any ordinance to prohibit issuance of additional licenses within a specified area until all required notices have been given.

SECTION 3. Section 8-12-010 of the Municipal Code of Chicago is hereby amended by deleting the language struck through and by inserting the language underscored, as follows,

8-12-010 Gambling prohibited.

No person shall play or engage in faro, roulette, or gambling for money or other valuable thing, or in any other device or game of chance, hazard, or skill, either as bookmaker, dealer, keeper, player, or otherwise, for the purpose of gaming or gambling for money or other valuable thing. Nothing in this chapter shall be construed to ~~prevent eleemosynary, religious or charitable institutions from conducting raffles, the proceeds of which benefit persons by enhancing their opportunity for religious or educational advancement; by relieving or protecting them from disease, suffering or distress; by contributing to their physical well-being; by assisting them in establishing themselves in life as worthy and useful citizens; or by increasing their comprehension of and devotion to the principles upon which this nation was founded~~ prohibit any conduct authorized by Illinois Lottery Law, the Illinois Horse Racing Act, the Raffles and Poker Runs Act, the Illinois Pull Tabs and Jar Games Act, the Bingo License and Tax Act, the Charitable Games Act or the Video Gaming Act.

SECTION 4. This ordinance shall take effect 30 days after passage and publication.

Raymond Lopez
Alderman, 15th Ward

Joe Moreno
Alderman, 1st Ward

Susan Sadlowski Garza
Alderman, 10th Ward

Danny Solis
Alderman, 25th Ward

Roberto Maldonado
Alderman, 26th Ward

Ariel Reboyras
Alderman, 30th Ward

Milly Santiago
Alderman, 31st Ward

Carlos Ramirez Rosa
Alderman, 35th Ward

Gilbert Villegas
Alderman, 36th Ward

16th

41st

Leslie A. Hamilton 5th

23

24

(6)

18

19

32

12th

2

38th

37th

Mary J. O'Neil (9)

City of Chicago

O2015-8286

Office of the City Clerk

Document Tracking Sheet

Meeting Date: 11/18/2015

Sponsor(s): Mitts (37)
Osterman (48)
Taliaferro (29)
Sposato (38)
Ervin (28)
Laurino (39)
Scott, Jr. (24)
Moore (49)
Silverstein (50)
Cappleman (46)
Foulkes (16)
Mell (33)
Arena (45)
Waguespack (32)
Curtis (18)
Santiago (31)
O'Connor (40)
Reboyras (30)
Villegas (36)
Moreno (1)
Dowell (3)
Solis (25)
Burnett (27)
Zalewski (23)
Munoz (22)
Hairston (5)
Sawyer (6)
Cochran (20)
Brookins (21)
O'Shea (19)
Mitchell (7)
Harris (8)
Moore (17)
Sadlowski Garza (10)
Thompson (11)
Cardenas (12)
Burns (4)
Smith (43)
Napolitano (41)

Type: Ordinance

Title: Amendment of Municipal Code Section 10-28-015 by

modifying public way use permit process

Committee(s) Assignment: Committee on Transportation and Public Way

ORDINANCE

BE IT ORDAINED BY THE CITY COUNCIL OF THE CITY OF CHICAGO:

SECTION 1. Section 10-28-015 of the Municipal Code of Chicago is hereby amended by deleting the language struck through and by adding the language underscored, as follows:

10-28-015 Public way use permits – Application and issuance.

(Omitted text is unaffected by this ordinance)

(c) (1) The public way use permit process shall be governed by this subsection (c)(1) or subsection (c)(2), whichever is applicable. If the commissioner finds that the applicant meets the applicable requirements, the commissioner shall provide the application to the alderman of the affected ward. Upon passage and publication of an ordinance approving the application, the commissioner shall issue the public way use permit to the applicant. If approval by ordinance is withheld, the commissioner shall deny the application and shall notify the unsuccessful applicant in writing of the denial within ten business days after the denial.

A public way use permit shall be denied or revoked if: (i) the granting of the public way use is not in the best interest of the public, would have a deleterious impact on the neighborhood, or would create a nuisance either on the public way or in the surrounding area; (ii) the design of, or materials used in, the public way use does not comport with the quality or character of the existing streetscape; (iii) the use interferes with or impedes the flow of pedestrian or vehicular traffic, or ingress or egress from any surrounding building, the use of any pole, traffic signs or signals, hydrants, mailboxes or other objects located near the location of the proposed use; or (iv) the applicant makes any false statements, submits any false information or misrepresents any information required under this section.

(2) (A) Upon an application, the commissioner of business affairs and consumer protection is authorized to issue a public way use permit for a wall sign, as that term is defined in section 17-17-02191, if the wall sign:

(i) is an on-premise sign, as that term is defined in section 17-17-2109;
(ii) projects 12 inches or less into the public way; and
(iii) after review by the appropriate departments, the wall sign meets the applicable standards and requirements of the code, including any safety standards.

For purposes of this subsection (c)(2), a wall sign shall include any associated sign structure and appendages, including lights, cameras, flags, banners, or other items attached to or suspended from the sign or sign structure.

(B) Prior to the approval or disapproval of an application for a permit under this subsection (c)(2), the commissioner shall notify the affected alderman and solicit a recommendation based on the alderman's analysis of any relevant factors set forth in this subsection (c)(2). The alderman shall have 10 days after such notice is sent to respond in writing with his specific recommendation, if any.

(C) A permit application under this subsection (c)(2) shall be denied if the commissioner determines that:

(i) the granting of a permit would create a nuisance either on or above the public way or in the surrounding area;
(ii) the design of, or materials used in, the wall sign does not comport with the quality or character of the existing streetscape;
(iii) the wall sign interferes with or impedes the flow of pedestrian or vehicular traffic, or ingress or egress from any surrounding building, the use of any pole, traffic signs or signals, hydrants, mailboxes or other objects near the location of the proposed sign; or
(iv) the applicant makes any false statements, submits any false information or misrepresents any information required under this section.

(D) All other provisions applicable to public way use permits shall apply, including the applicable fees in section 10-28-017 and the required insurance in subsection (e)

(d) The term of a public way use permit shall be for five years; provided that if the permittee has demonstrated that the wall sign remains in accordance with the original permit and all other applicable public way use permit provisions, including the required insurance, a public way use permit issued pursuant to subsection (c)(2) shall be renewed at the beginning of the new permit period upon proper application and payment of the required fee, for an additional five-year period, and every five years thereafter.

The annual fee for the first year shall be due at the issuance of the permit and the remaining annual fees shall be paid, as provided for in rules ~~and regulations~~; provided that the proof of insurance required as a condition of the permit be submitted annually, as provided for in the rules ~~and regulations~~.


(Omitted text is unaffected by this ordinance)

SECTION 2. The commissioner of business affairs and consumer protection is authorized to implement this ordinance in a graduated fashion, pursuant to a schedule that conforms to the operational and administrative needs of the office of the department of business affairs and consumer protection. The commissioner shall establish the graduated phase-in with full implementation of this ordinance no later than December 31, 2016.

SECTION 3. This ordinance shall be in full force and effect 120 days after passage and publication.

Emma Mitts
Alderman, 37th Ward

Harry Osterman
Alderman, 48th Ward

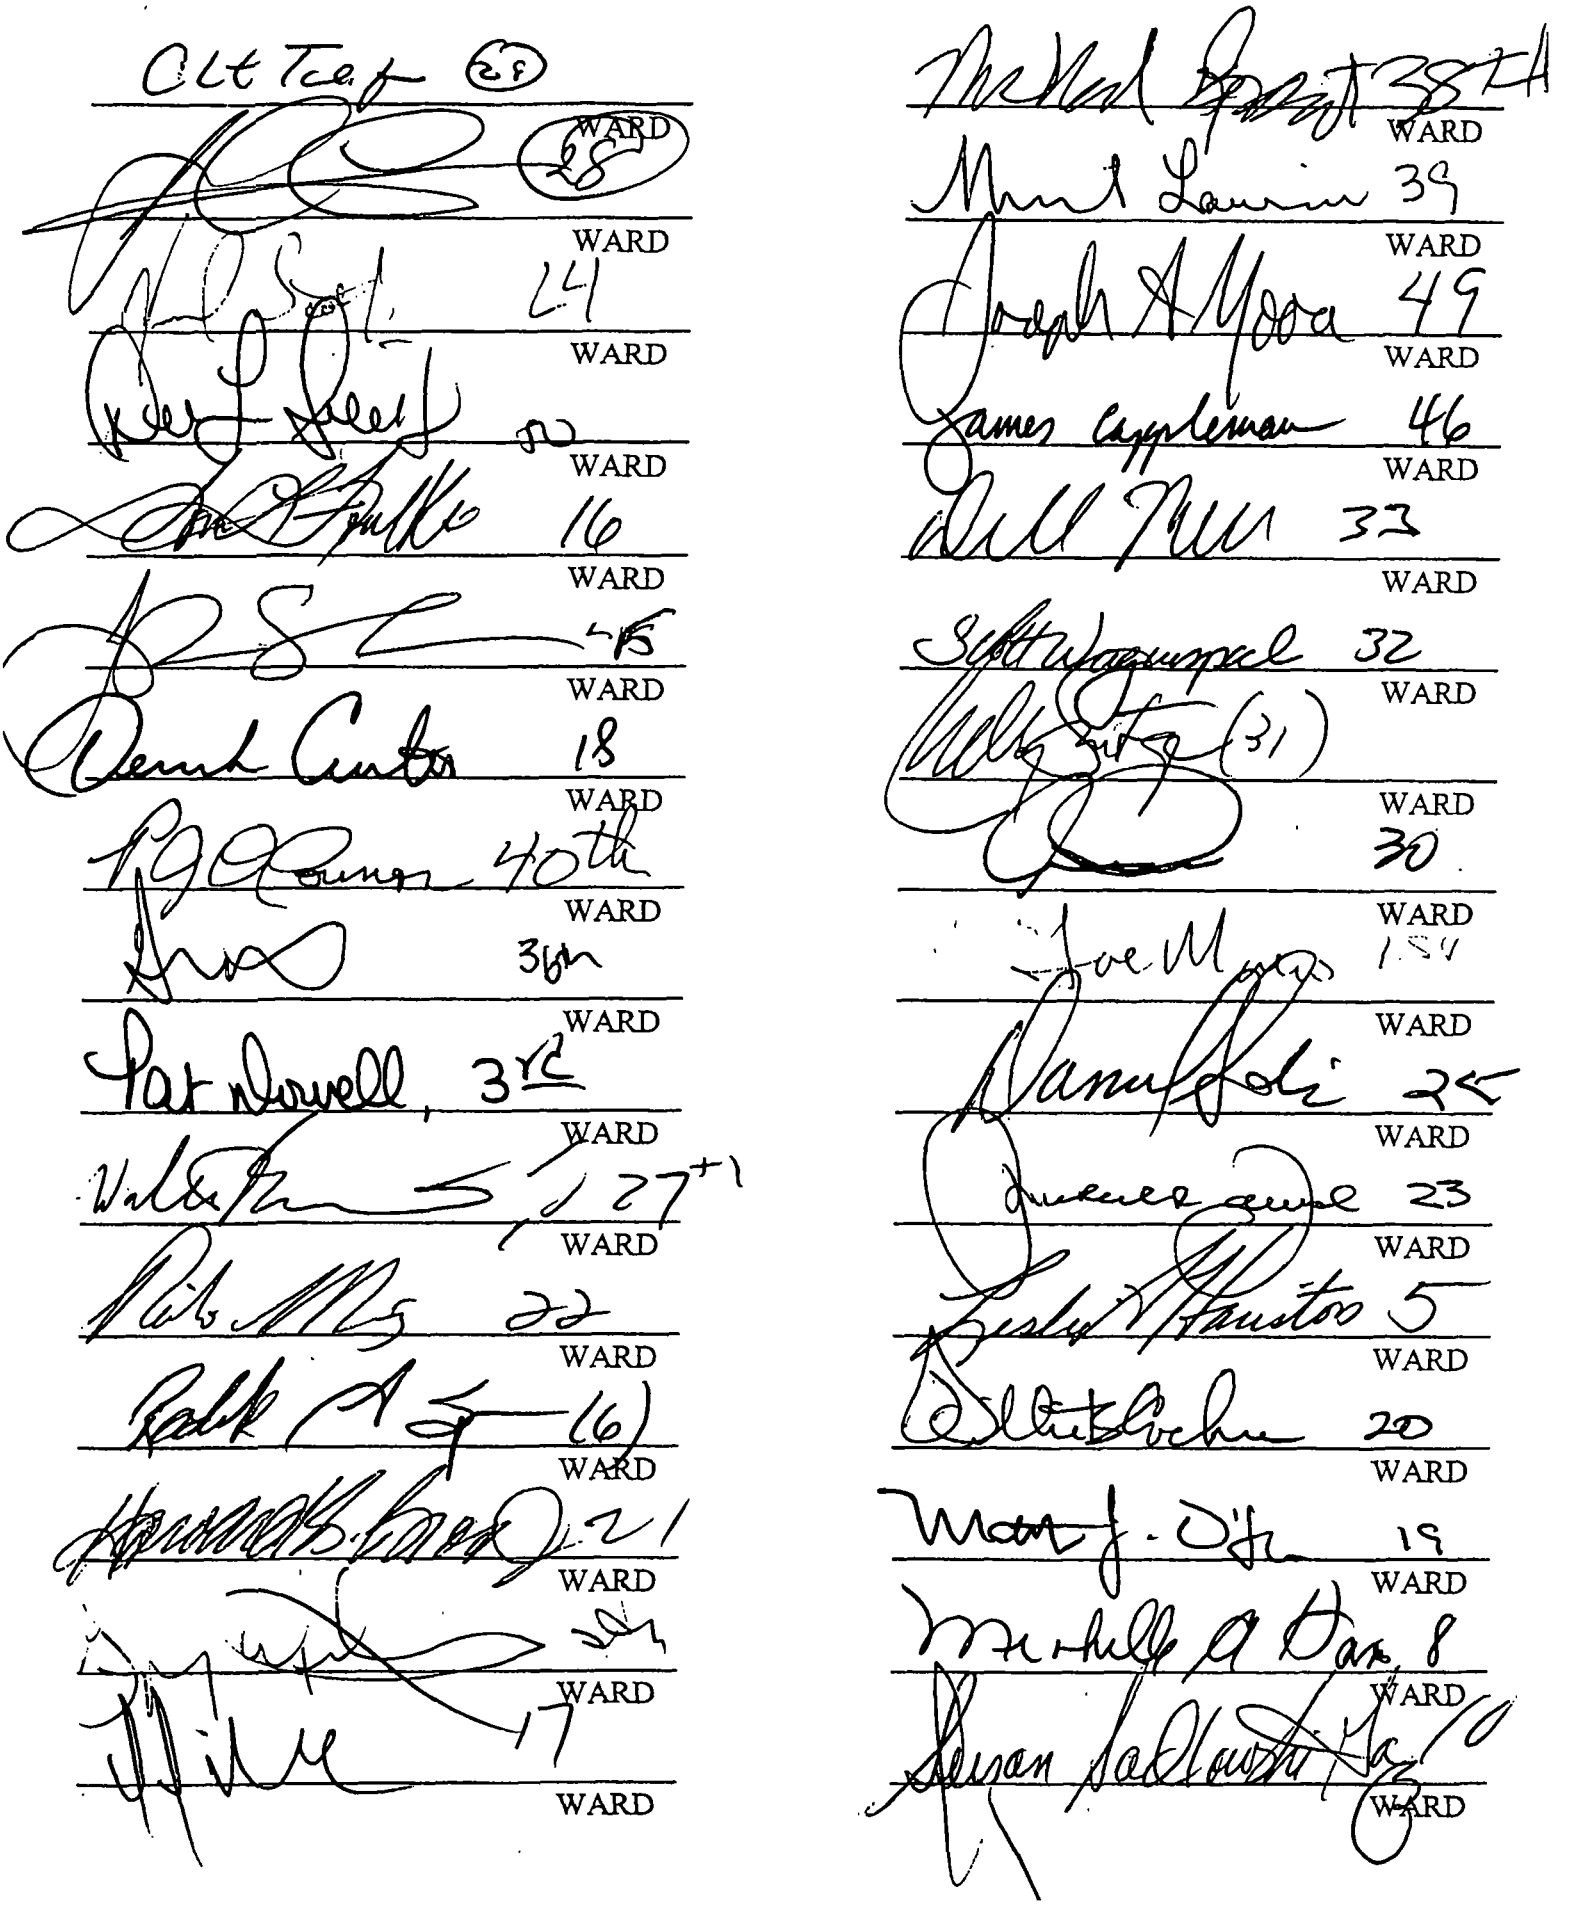
Clt Tcaf (28)
WARD
28
WARD
24
WARD
WARD
16
WARD
WARD
18
WARD
40th
WARD
36th
WARD
Pat Norvell 3rd
WARD
27+1
WARD
22
WARD
(6)
WARD
21
WARD
WARD
17
WARD
WARD
38th
WARD
39
WARD
49
WARD
46
WARD
33
WARD
32
WARD
(31)
WARD
30
WARD
WARD
WARD
23
WARD
5
WARD
20
WARD
19
WARD
8
WARD
WARD

	WARD		WARD
	WARD		WARD
City of Chicago

O2015-8197

Office of the City Clerk

Document Tracking Sheet

Meeting Date: 11/18/2015

Sponsor(s): Reilly (42)
Smith (43)
Hopkins (2)
Napolitano (41)
O'Shea (19)
Arena (45)
Osterman (48)
Moore (49)
Mitts (37)
Burnett (27)
Mell (33)
Reboyras (30)
Cappleman (46)
Pawar (47)
Tunney (44)
Silverstein (50)
Zalewski (23)
Sposato (38)
Waguespack (32)
Santiago (31)
Taliaferro (29)
Scott, Jr. (24)
Solis (25)
Moreno (1)
Foulkes (16)
Thompson (11)
Harris (8)
Munoz (22)
Laurino (39)
Ervin (28)
Dowell (3)
Quinn (13)
Hairston (5)
Sadlowski Garza (10)
Beale (9)
O'Connor (40)
Sawyer (6)

Type: Ordinance

Title: Amendment of Municipal Code Chapter 8-4 by adding new Section 8-4-160 concerning regulation of short-term rental facilitators and vacation rentals

Committee(s) Assignment: Committee on Committees, Rules and Ethics

Committee on License and Consumer Protection
November 18, 2015
City Council

ORDINANCE

BE IT ORDAINED BY THE CITY COUNCIL OF THE CITY OF CHICAGO:

SECTION 1. Chapter 8-4 of the Municipal Code of Chicago is hereby amended by adding a new section 8-4-160, as follows:

8-4-160 Facilitation of an unlicensed business.

(a) For purposes of this section the following definitions apply:

"Short-term rental facilitator" means a person, who for compensation or a fee, uses an internet-enabled application or digital platform to connect a guest with a person who offers for rent or hire a vacation rental, as that term is defined in section 4-6-300, a bed and breakfast, as that term is defined in section 4-6-290, or hotel, as that term is defined in section 4-6-180, or any portion thereof, for transient occupancy, as that term is defined in section 4-6-290.

"Guest" means a person who rents or hires a vacation rental, a bed and breakfast, or a hotel, or any portion thereof, for transient occupancy by the guest. The term "guest" does not include members of the vacation rental, bed and breakfast or hotel owner's household, as that term is defined in section 17-17-0270.

(b) It shall be unlawful for any short-term rental facilitator to list for rent or hire any vacation rental, bed and breakfast or hotel, or any portion thereof, unless the vacation rental, bed and breakfast or hotel has a valid license under the appropriate licensing category.

(c) It shall be unlawful for a short-term rental facilitator to list on its internet-enabled application or digital platform a vacation rental, bed and breakfast or hotel for rent or hire without listing the license number for the vacation rental, bed and breakfast or hotel.

(d) Any person who violates any provision of this section shall be subject to a fine of not less than $1,000.00 nor more than $3,000.00 for each offense. Each day that such violation exists shall constitute a separate and distinct offense.

SECTION 2. This ordinance shall take effect 10 days after its passage and publication.


Brendan Reilly
Alderman, 42nd Ward


Michele Smith
Alderman, 43rd Ward


Brian Hopkins
Alderman, 2nd Ward







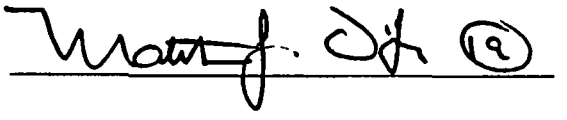


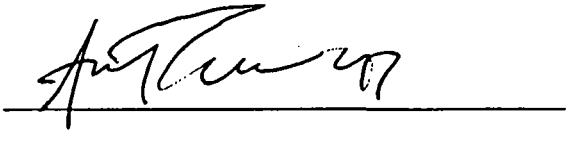


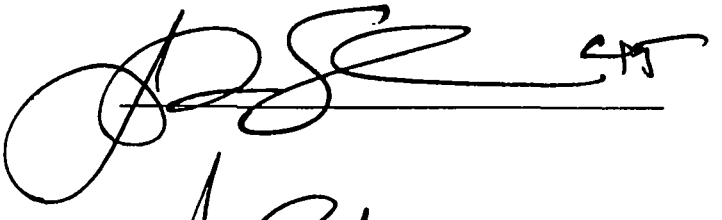


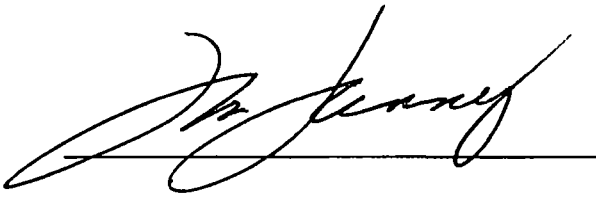


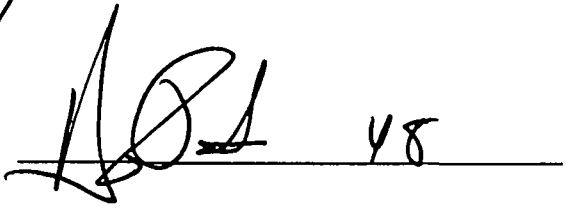


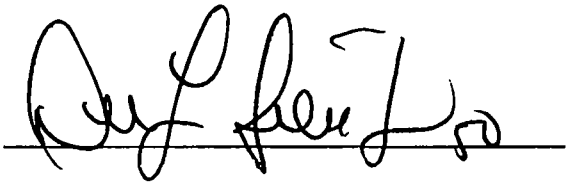


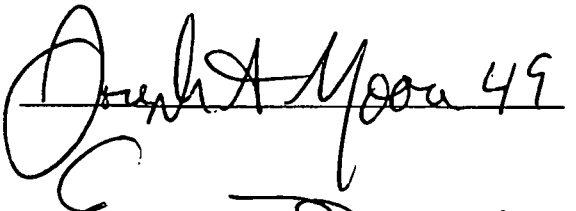


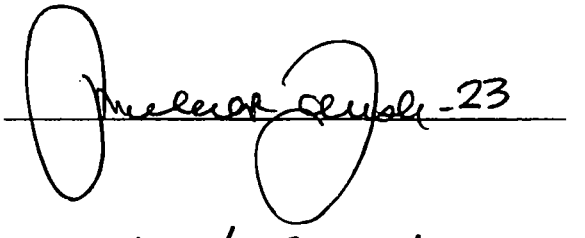

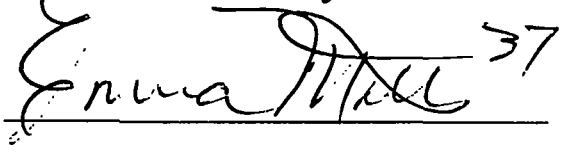


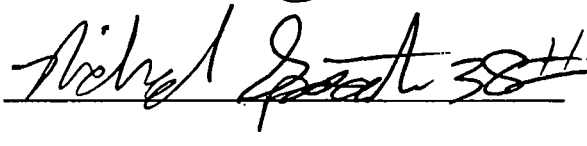

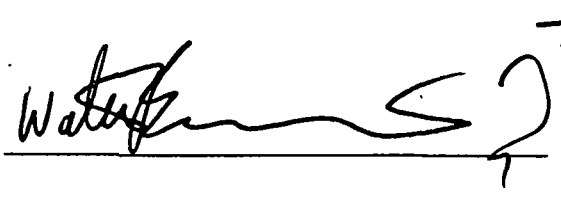


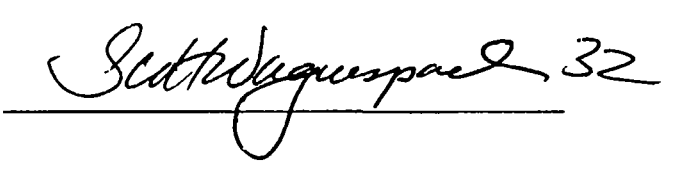





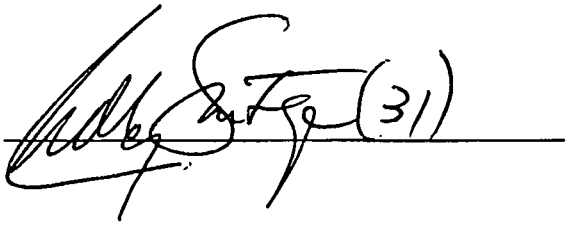




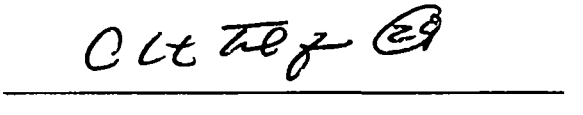


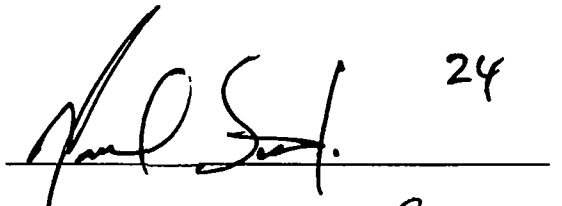

24

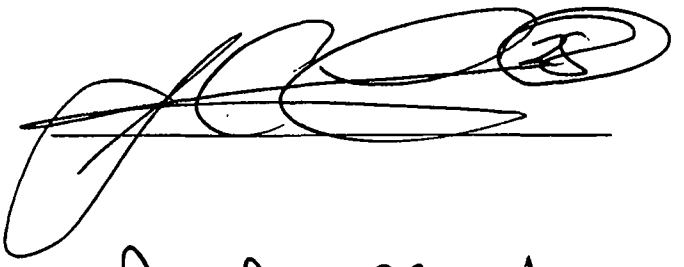


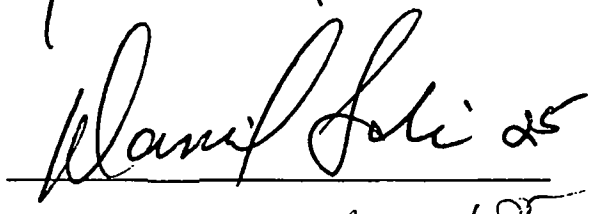

25



3rd

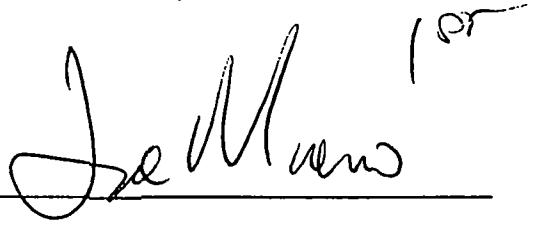

1st

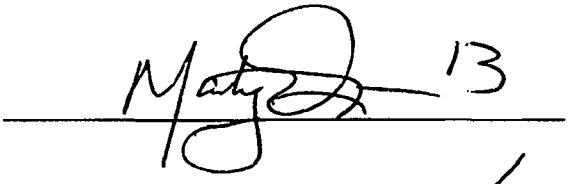

13

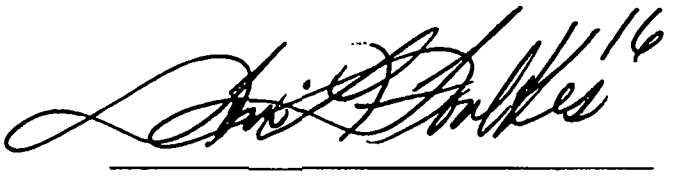

16

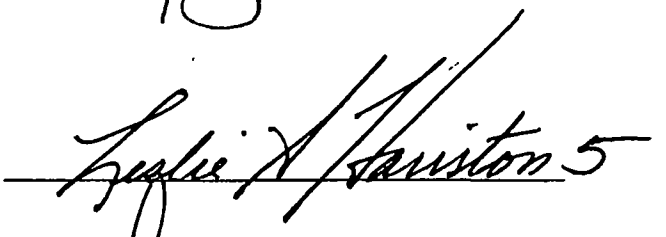
5

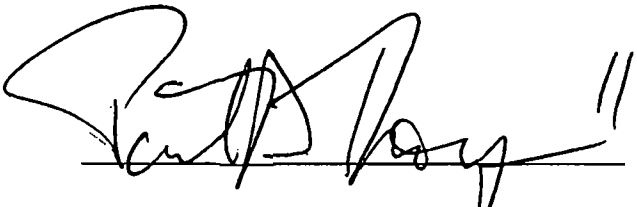

11

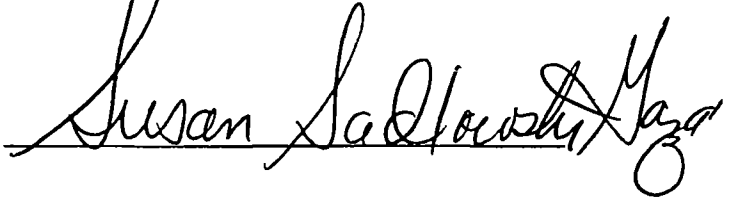


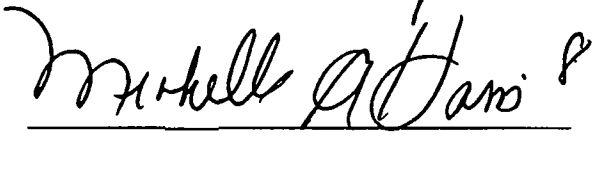

8

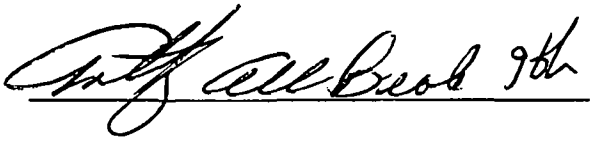
9th


22nd

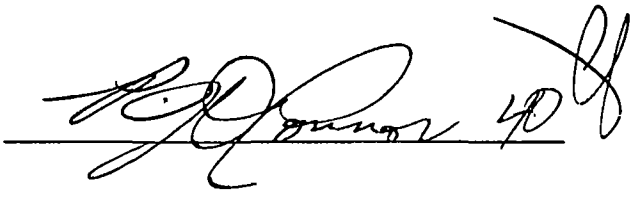
40

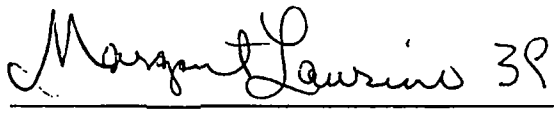
38

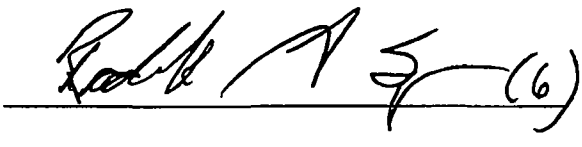
(6)

City of Chicago

O2015-8185

Office of the City Clerk

Document Tracking Sheet

Meeting Date:	11/18/2015
Sponsor(s):	Smith (43) Pawar (47) Villegas (36) Cappleman (46) Reilly (42) Ramirez-Rosa (35) Burns (4) O'Shea (19) Quinn (13) Sadlowski Garza (10) Foulkes (16) Napolitano (41) Sawyer (6) Moore (49) Tunney (44) Sposato (38) Moreno (1) Santiago (31) Silverstein (50) Cardenas (12) Osterman (48)
Type:	Ordinance
Title:	Amendment of Municipal Code Chapters 2-55 and 2-156 concerning powers and duties of Legislative Inspector General
Committee(s) Assignment:	Committee on Committees, Rules and Ethics

Committee on Committees, Rules and Ethics
November 18, 2015
City Council

ORDINANCE

BE IT ORDAINED BY THE CITY COUNCIL OF THE CITY OF CHICAGO:

SECTION 1. Chapter 2-55 of the Municipal Code of the City of Chicago is hereby amended by inserting the language underscored and deleting the language struck through, as follows:

2-55-010 Definitions.

"City council employee" shall mean an individual employed by an alderman or a city council committee or bureau or other service agency of the city council, whether part-time or full-time, including an individual retained as an independent contractor.

2-55-020 Establishment – Composition.

There is hereby established an independent office of the legislative inspector general. The office of the legislative inspector general shall include an inspector general and such deputies, assistants and other employees as may be required to implement the powers and duties stated herein. The appropriations available to pay for the expenses of the office of legislative inspector general during each fiscal year shall be not less than $500,000 and will be provided for in the annual appropriation ordinance.

2-55-030 Legislative Inspector General – Appointment and qualifications.

* * * * *

(*Omitted text is not affected by this ordinance*)

* * * * *

(bQualifications for appointment.

1. A qualified candidate for Legislative Inspector General shall be a person who:

i. Holds a bachelor's degree from an accredited institution of higher education;
ii. Possesses demonstrated knowledge, skills, abilities and experience in conducting audits, investigations, inspections, and performance reviews; and
iii. Has at least five years of experience in any one, or a combination, of the following fields:
As an Inspector General;
As a federal law enforcement officer;
As a federal or state court judge;
As a licensed attorney with experience in the areas of audit or investigation of fraud, mismanagement, waste, corruption, or abuse of power;
As a senior-level auditor or comptroller; or
As a supervisor in an Office of Inspector General or similar investigative agency.

2. A highly qualified candidate shall be a qualified candidate who:

i. Has managed and completed complex investigations involving allegations of fraud, waste, abuse, illegal acts, theft, public corruption, deception or conspiracy; or
ii. Holds an advanced degree in law, accounting, public administration, or other relevant field.

3. The city council's decision to appoint a particular candidate shall not under any circumstances be based in any part upon the candidate's age, gender, race, sexual orientation, religious affiliation or political affiliation.

~~4. In no event shall a candidate be considered who has been~~ The legislative ~~inspector general shall have the following minimum qualifications:~~
~~(1) has not been~~ convicted of any felony under the laws of the state of Illinois, another state, or the United States.~~; and~~
~~(2)~~ has a minimum of ~~ten years of federal, state, or local government experience as a law enforcement officer, attorney or judge.~~

(c) No legislative inspector general or employee or independent contractor of the office of legislative inspector general may, during his or her term of appointment or employment: (i) hold, or become candidate for, any other elective or appointed public office except for appointments to governmental advisory boards or study commissions or as otherwise expressly authorized by law; or (ii) actively participate in any campaign for any elective office.

* * * * *

(*Omitted text is not affected by this ordinance*)

* * * * *

(e) Neither the legislative inspector general nor any employee or independent contractor of the office of legislative inspector general shall engage in any political activity as defined in Chapter 2-156.

* * * * *

(Omitted text is not affected by this ordinance)

* * * * *

2-55-060 Powers and duties.

The legislative inspector general shall have jurisdiction over all aldermen and city council employees. In addition to other powers and duties specifically mentioned in Chapters 2-55 and 2-156, the legislative inspector general shall have the following powers and duties:

(a) To receive and register complaints alleging misconduct against aldermen, city council employees and lobbyists engaged in the lobbying of aldermen or city council employees. The legislative inspector general's powers and duties shall extend to misconduct concerning, but not limited to: (i) the improper receipt of gifts or favors; (ii) the improper receipt of money or other thing of value for advice or assistance on matters concerning city business; (iii) the improper and unauthorized use of city property; (iv) the improper use or disclosure of confidential information; (v) conflicts of interest not properly disclosed; (vi) the improper solicitation or acceptance of political contributions; (vii) the improper use of one's position to influence any city government decision or action in which one has any economic interest; (viii) to review campaign finance filings for compliance with Article VI of this Chapter, and to refer potential violations discovered by such review to the appropriate investigating authority as a complaint; and/or ~~(~~ ix ~~viii)~~ the breach of one's fiduciary duty to the city;

(b) To provide advisories to the committee on committees, rules and ethics of policy issues related to management problems related to general compliance which the committee, in its discretion, may consider.

~~(b) To investigate signed and sworn complaints alleging misconduct against aldermen and city council employees only upon a finding of reasonable cause or issuance of a letter of direction by the board of ethics. The legislative inspector general may exercise appropriate discretion in determining whether to petition the board of ethics for a finding of reasonable cause and act upon any particular complaint or conduct, except where otherwise directed by the board of ethics;~~

* * * * *

(Omitted text is not affected by this ordinance)

* * * * *

(f) To prepare and publish, from time to time but at least semi-annually, reports summarizing the legislative inspector general's activities and to present such reports to the committee on committees, rules and ethics, accurate as of the last day of the preceding month, indicating: the number of investigations initiated since the date of the last report; the number of investigations concluded since the last report; the number of investigations pending as of the reporting date; the number of investigations that were declined in accordance with subsection (b) of section 2-55-050 ~~including the number of complaints for which the legislative inspector general declined to petition the board for a finding of reasonable cause in accordance with subsection (b) of this section~~ and the reasons for such declination, the number of investigations initiated but discontinued and the reasons for such discontinuations, the number of self-initiated complaints by the legislative inspector general, and the number of complaints referred to other agencies pursuant to subsection (g) of this section and the name of such agencies. Provided, however, that if all of the following three circumstances are present with regard to a complaint referred to another agency by the legislative inspector general, then he may delay including in his reports any information related to that complaint until after the conclusion of the investigation associated with that complaint: (i) the complaint addresses potential criminal conduct and has been referred to a state or federal law enforcement agency, and (ii) the investigation of the conduct at issue is ongoing, and (iii) in the judgment of the legislative inspector general, public disclosure of the referral would compromise the effectiveness of the investigation; and

* * * * *

(Omitted text is not affected by this ordinance)

* * * * *

2-55-070 -Initiation of Investigations ~~Complaints to be verified by certification~~.

(a) - The inspector general may not undertake an investigation of any alderman except pursuant to a complaint that (1) names the alderman; and (2) states the facts underlying the complaint; and (3) is signed by the person making the complaint. A city officer or city employee may be a signatory to a complaint, including the Legislative Inspector General.

(b) The identity of the person making a complaint described in subsection (a) of this section shall be confidential and shall not be disclosed by the inspector general except as required by law.

~~Complaints alleging misconduct against an alderman or city council employee must be verified by certification. The several matters stated in the complaint shall be stated positively based upon facts adduced in the complaint.~~

~~(b) The person having knowledge of the matters stated in the complaint shall subscribe to a certification in substantially the following form: "Under penalties as provided by law pursuant to Section 2-55-140 of the Municipal Code of Chicago, the undersigned certifies that the statements set forth in this instrument are true and correct, except as to matters therein stated to be on information and belief and as to such matters the undersigned certifies as aforesaid that he verily believes the same to be true."~~

~~(c) Any complaint certified in accordance with this section may be used in the same manner and with the same force and effect as though subscribed and sworn to under oath.~~

~~(d) Any person who intentionally makes a false statement, material to the investigation, in any complaint alleging misconduct against an alderman or city council employee, which is certified by such person in accordance with this section, shall be guilty of knowingly furnishing false statements or misleading information and shall be subject to the penalties listed in Section 2-55-140.~~

2-55-080 Procedure for investigating c~~C~~omplaints against aldermen, city council employees and lobbyists.

(a) Nothing in this section shall preclude the inspector general from referring a complaint or information to the appropriate local, state or federal ~~legislative~~ inspector general, the appropriate sister agency, or the appropriate federal, state or local law enforcement authorities.

~~(a) If the legislative inspector general receives a complaint alleging misconduct against an alderman, city council employee or lobbyist engaged in the lobbying of aldermen or city council employees which is signed and sworn to by the person making the complaint, the legislative inspector general, may petition the board of ethics for a finding of reasonable cause.~~

~~(b) Whenever the~~ office of the legislative inspector general receives a complaint alleging a violation of chapter 2-156, the legislative inspector general, after reviewing the complaint, may only: ~~board of ethics receives from the legislative inspector general a petition for a finding of reasonable cause, the board of ethics shall:~~

(1)~~i.~~ ~~dismiss the complaint~~decline to open an investigation if he determines that the complaint lacks foundation or does not relate to ~~, if it determines that the alleged misconduct would not constitute~~ a violation of Chapter 2-156 of the Municipal Code of Chicago;

~~ii. make an initial finding of reasonable cause and refer the complaint to the legislative inspector general for investigation, if the alleged misconduct would constitute a violation of Chapter 2-156 of the Municipal Code of Chicago; or~~

~~iii. pursuant to a letter of direction issued by the board to the legislative inspector general, refer the complaint to the legislative inspector general for a limited fact-finding investigation, if additional investigation is required for the board of ethics to determine what action is appropriate; or~~

~~iv. refer the complaint to the appropriate law enforcement authorities, if the board has a reasonable belief that the alleged misconduct would violate a criminal statute; or~~

(2)~~v.~~ refer the complaint to the appropriate city council committee or alderman for whom an employee works, and to the committee on committees, rules and ethics, if ~~the board~~he determines that the ~~alleged misconduct is minor in nature~~. potential violation is minor and can be resolved internally as a personnel matter; or

(3) open an investigation. The board of ethics shall promulgate, in consultation with the legislative inspector general, rules setting forth the criteria to determine whether a potential violation of Chapter 2-156 is minor.

~~(c) Within fourteen days of the initiation of an investigation pursuant to (b)(ii) or (iii), the legislative inspector general shall give the subject of the investigation notice of the substance of the complaint and an opportunity to present such written information as the subject may desire, including the names of any witnesses the subject wishes to have interviewed by the legislative inspector general.~~

(c~~d~~) ~~At the conclusion of his investigation,~~ Notwithstanding any other provision in this chapter to the contrary, at any point during an investigation that the legislative inspector general conducts on matters pertaining to violations of chapter 2-156, the inspector general may only: (1) dismiss the matter and close the investigation based on a finding that the alleged violation is not sustained; or (2) refer the matter to the appropriate law enforcement authority, if he reasonably believes that the alleged misconduct would violate a criminal statute; or (3) request a probable cause finding in accordance with Section 2-156-385.

(d~~e~~) Except as otherwise provided in this chapter, complaints submitted to the legislative inspector general, investigation files, and reports on investigations shall be confidential in accordance with Section 2-156-400.

(e~~f~~) Before the legislative inspector general interviews a person subject to investigation or a subpoena in relation to a matter under his jurisdiction, he shall inform the person of that person's right to be represented by counsel at the interview.

~~(g) If the legislative inspector general receives a complaint alleging misconduct against an alderman or city council employee, which is not signed and sworn to by the person making the complaint, the legislative inspector general shall transmit said complaint to the committee on committees, rules and ethics.~~

(~~fh~~) If the legislative inspector general receives a complaint against an alderman or city council employee, which the legislative inspector general deems insufficient to petition the board of ethics for a finding of reasonable cause, the legislative inspector general shall transmit said complaint to committee on committees, rules and ethics.

(~~gi~~) The legislative inspector general shall conclude his investigation of any violation of Chapter 2-156 under his jurisdiction no later than two years from the date of initiating the investigation; provided, however, that any period of time during which he has suspended his investigation in accordance with Section 2-55-110, or any time period during which the person under investigation has taken affirmative action to conceal evidence or delay the investigation, shall not count towards the two-year period. Notwithstanding any tolling or suspension of time applied, investigations by the legislative inspector general under this Chapter are subject to an absolute four-year time limit from the date of initiation.

* * * * *

(Omitted text is not affected by this ordinance)

* * * * *

SECTION 2. Section 2-156-380 of the Municipal Code of Chicago is hereby amended by deleting the language struck through and by inserting the language underscored, as follows:

2-156-380 Powers and duties.


In addition to other powers and duties specifically mentioned in this chapter, the board of ethics shall have the following powers and duties:

(Omitted text is not affected by this ordinance)

~~(n-1) to review campaign finance filings for compliance with Article VI of this Chapter, and to refer potential violations discovered by such review to the appropriate investigating authority as a complaint;~~

Michele Smith, 43rd

Ameya Pawar, 47th

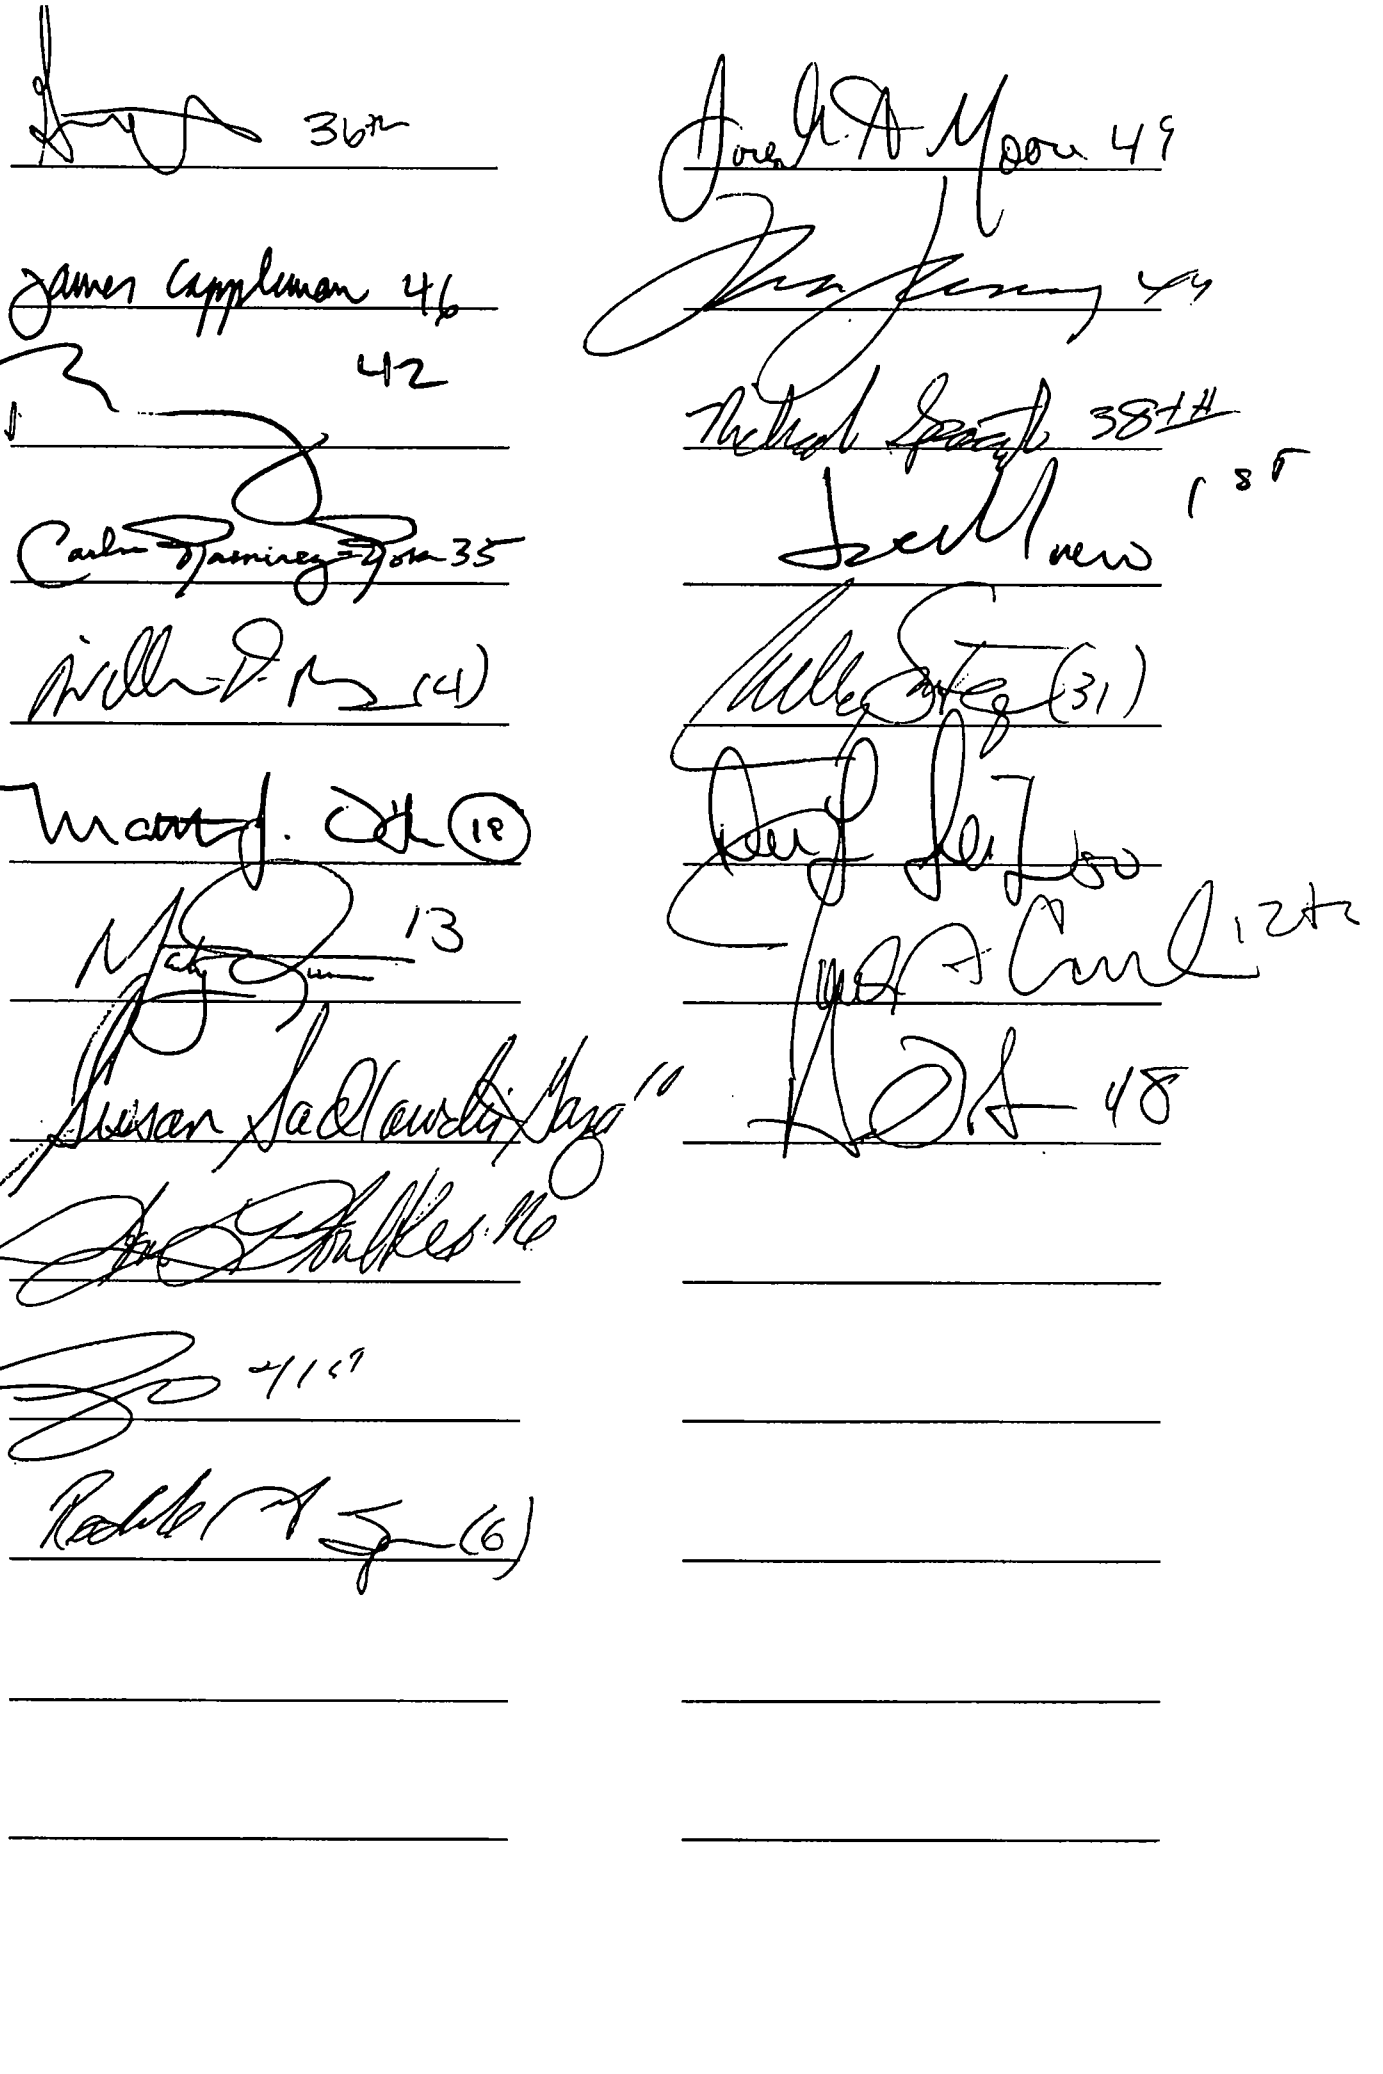
36th
James Cappleman 46
42
Carlos Ramirez-Rosa 35
(4)
(18)
13
11
46
(6)
Jeremy A Moon 49
49
38th
1st
(31)
12th
48

City of Chicago

O2015-8325

Office of the City Clerk

Document Tracking Sheet

Meeting Date:	11/18/2015
Sponsor(s):	Arena (45) Cappleman (46) Moore (49) Osterman (48) Reboyras (30) Napolitano (41) Reilly (42) Hairston (5) Silverstein (50) Sadlowski Garza (10) Thompson (11) Ramirez-Rosa (35) Mell (33) Santiago (31) Hopkins (2) Munoz (22) Beale (9) Cardenas (12) Villegas (36) Waguespack (32) Taliaferro (29) Dowell (3) Moreno (1) Lopez (15)
Type:	Ordinance
Title:	Amendment of Municipal Code Section 13-64-270 concerning carbon monoxide detector requirements for Class B institutional and Class C assembly units
Committee(s) Assignment:	Committee on Zoning, Landmarks and Building Standards

November 18, 2015
Zoning

ORDINANCE

BE IT ORDAINED BY THE CITY COUNCIL OF THE CITY OF CHICAGO:


SECTION 1. Section 13-64-270 of the Municipal Code of Chicago is hereby amended by deleting the language struck through and adding the language underlined, as follows:

13-64-270 Carbon monoxide detectors – Location; Class B institutional and Class C assembly units.

In every Class B institutional unit as defined in Sections 13-56-050 and 13-56-060 and in every Class C assembly unit as defined in Section 13-56-070, not less than one approved carbon monoxide detector shall be installed per every 10,000 square feet, or fraction thereof, ~~;~~ (a) on every floor on which a fossil fuel-burning appliance, boiler or furnace is located, and (b) on every floor heated by any type of warm air heating plant as defined in Chapter 13-184* that burns fossil fuel~~.~~, except that every school building heated with a boiler or fossil fuel-burning furnace shall have one approved carbon monoxide detector installed per every 10,000 square feet, or fraction thereof, on every floor, regardless of if there is a fossil fuel-burning appliance, boiler or furnace located on such floor. On every floor of a Class B institutional unit which contains sleeping quarters, one approved carbon monoxide detector shall also be installed within 15 feet of all rooms used for sleeping purposes that are either (a) located near a fossil fuel burning appliance, boiler or furnace or (b) heated by any type of warm air heating plant, as defined in chapter 13-184, which burns fossil fuel. Floor area shall be computed separately for each floor.

SECTION 2. This ordinance shall be in force and effect 30 days after passage and approval.

John Arena
Alderman, 45th Ward

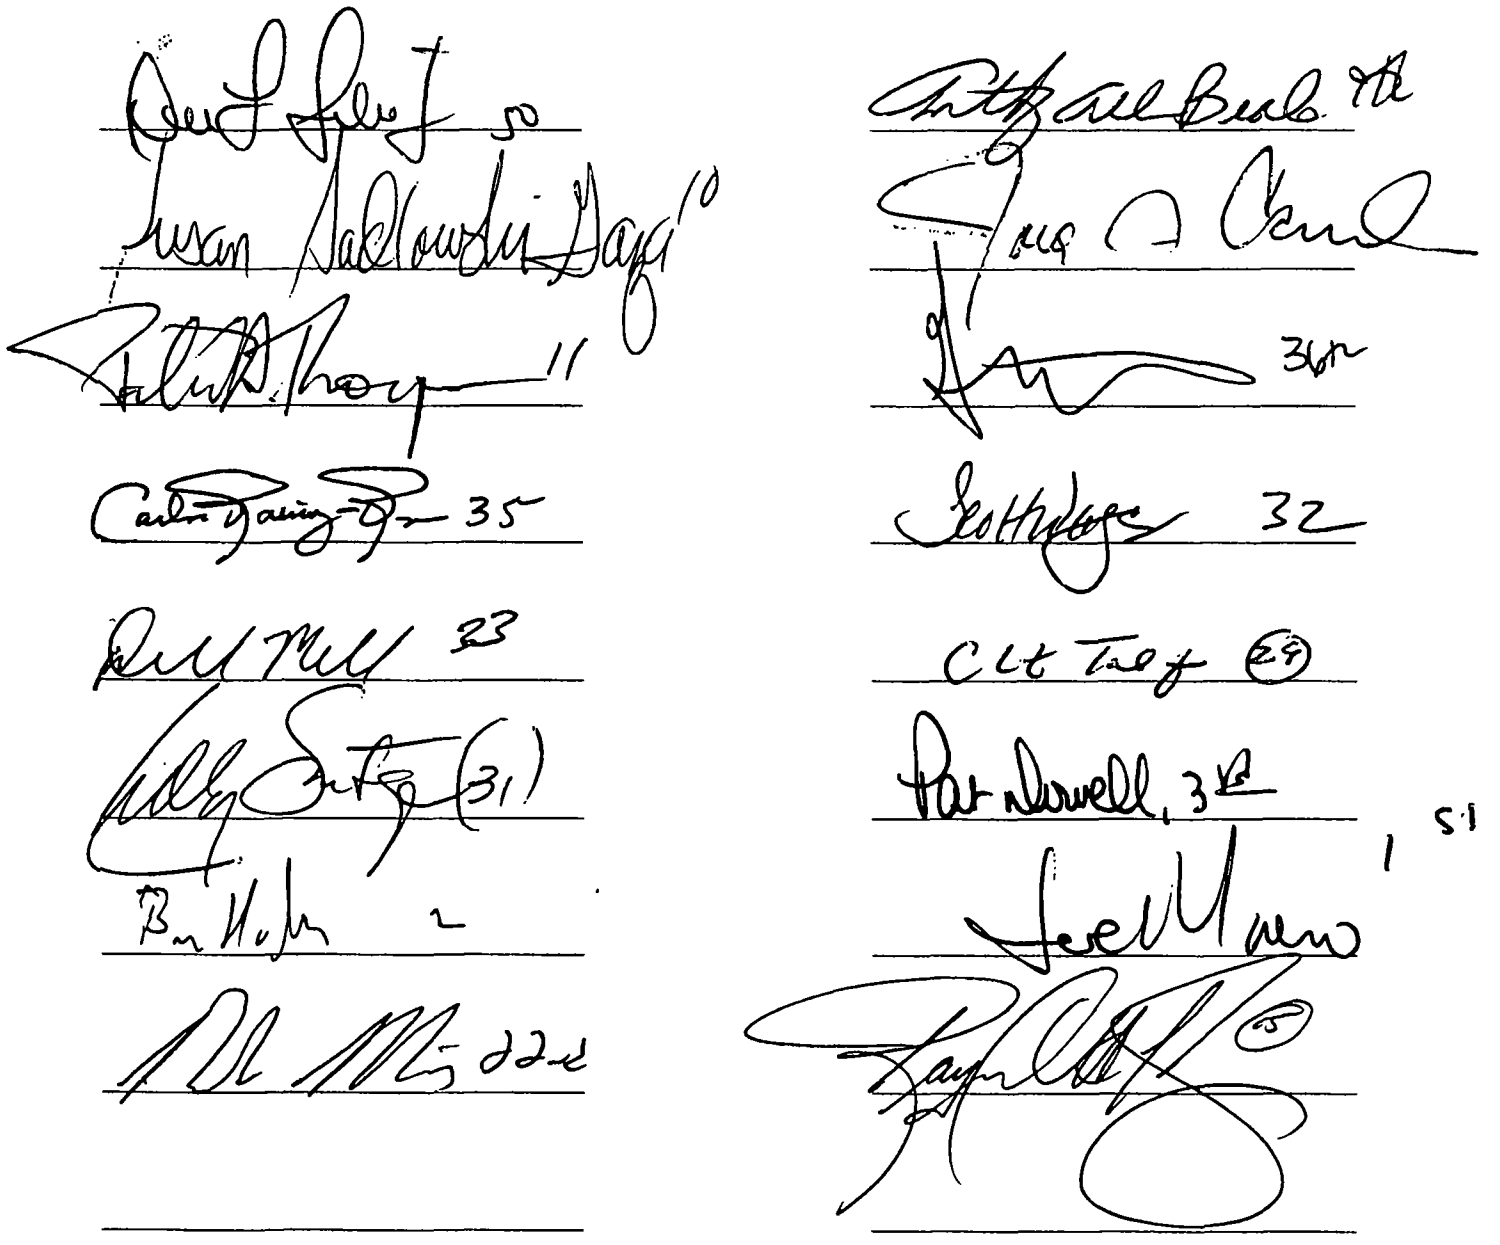

City of Chicago

O2015-8247

Office of the City Clerk

Document Tracking Sheet

Meeting Date:	11/18/2015
Sponsor(s):	Pawar (47) O'Shea (19)
Type:	Ordinance
Title:	Amendment of Municipal Code Section 4-64-180 regarding location restrictions for retail tobacco dealers
Committee(s) Assignment:	Committee on License and Consumer Protection

Committee on License and Consumer Protection
City Council Meeting
November 18, 2015

ORDINANCE

BE IT ORDAINED BY THE CITY COUNCIL OF THE CITY OF CHICAGO:

SECTION 1. Section 4-64-180 of the Municipal Code of Chicago is hereby amended by deleting the language struck through and inserting the language underlined, as follows:

4-64-180 Prohibited Locations

(a) No person shall sell, give away, barter, exchange or otherwise deal in tobacco products, tobacco product samples or tobacco accessories at any place located within ~~100 feet~~ 500 feet of any building or other location used primarily as a school, child care facility, or for the education or recreation of children under 18 years of age.

(Omitted text is unaffected by this ordinance)

SECTION 2. This ordinance shall be in force and effect upon passage and approval.

Ameya Pawar
Alderman, 47th Ward

City of Chicago

Or2015-687

Office of the City Clerk

Document Tracking Sheet

Meeting Date:	11/18/2015
Sponsor(s):	Hopkins (2)
Type:	Order
Title:	Issuance of permits for sign(s)/signboard(s) at 1 W Superior St - 58 sq. ft.
Committee(s) Assignment:	Committee on Zoning, Landmarks and Building Standards

Committee on Zoning, Landmarks and Building Standards
November 18, 2015
City Council

ORDERED, that the Commissioner of Buildings is hereby directed to issue a sign permit to:

All-American Sign Company, Inc.
5501 W. 109th St.
Oak Lawn, IL 60453

For the erection of a sign/signboard over 24 feet in height and/or over 100 square feet (in area of one face) at:

1 West Superior Street

Dimensions:	Length:	4 feet 6 inches
	Height:	13 feet
	Height above grade/roof at top of sign:	45 feet
	TOTAL SQUARE FOOT AREA:	58 feet 6 inches

Such sign(s) shall comply with all applicable provisions of Chapter 194-A of the Chicago Zoning Ordinance and all other applicable provisions of the Municipal Code of the City of Chicago governing the construction and maintenance of outdoor signs, signboards and structures.

Brian Hopkins
Alderman, 2nd Ward

2015 NOV 13 AM 9:40

RECEIVED
#2
2015 NOV 13 AM 9:33
OFFICE OF THE
CITY CLERK

2015 NOV 13 AM 9:33
OFFICE OF THE
CITY CLERK

City of Chicago

Or2015-688

Office of the City Clerk

Document Tracking Sheet

Meeting Date:	11/18/2015
Sponsor(s):	Hopkins (2)
Type:	Order
Title:	Issuance of permits for sign(s)/signboard(s) at 1 W Superior St - 96 sq. ft.
Committee(s) Assignment:	Committee on Zoning, Landmarks and Building Standards

Committee on Zoning, Landmarks and Building Standards
November 18, 2015
City Council

ORDERED, that the Commissioner of Buildings is hereby directed to issue a sign permit to:

All-American Sign Company, Inc.
5501 W. 109th St.
Oak Lawn, IL 60453

For the erection of a sign/signboard over 24 feet in height and/or over 100 square feet (in area of one face) at:

1 West Superior Street

Dimensions:	Length:	8 feet
	Height:	12 feet
	Height above grade/roof at top of sign:	30 feet
	TOTAL SQUARE FOOT AREA:	96 feet

Such sign(s) shall comply with all applicable provisions of Chapter 194-A of the Chicago Zoning Ordinance and all other applicable provisions of the Municipal Code of the City of Chicago governing the construction and maintenance of outdoor signs, signboards and structures.

Brian Hopkins
Alderman, 2nd Ward

RECEIVED
2015 NOV 13 AM 9:40
CITY CLERK

RECEIVED
#2

2015 NOV 13 AM 9:33

OFFICE OF THE
CITY CLERK

City of Chicago

Or2015-689

Office of the City Clerk

Document Tracking Sheet

Meeting Date:	11/18/2015
Sponsor(s):	Hopkins (2)
Type:	Order
Title:	Issuance of permits for sign(s)/signboard(s) at 1840 N Clybourn Ave - 100 sq. ft.
Committee(s) Assignment:	Committee on Zoning, Landmarks and Building Standards

Committee on Zoning, Landmarks and Building Standards
November 18, 2015
City Council

ORDERED, that the Commissioner of Buildings is hereby directed to issue a sign permit to:

Landmark Sign Group
7424 Industrial Ave.
Chesterton, IN 46304

For the erection of a sign/signboard over 24 feet in height and/or over 100 square feet (in area of one face) at:

Lifestorage
1840 N. Clybourn Ave.
Chicago, IL 60614

Dimensions:	Length:	10 feet 2 inches
	Height:	9 feet 10 inches
	Height above grade/roof at top of sign:	23 feet 10 inches
	TOTAL SQUARE FOOT AREA:	100 square feet
	Elevation:	West

Such sign(s) shall comply with all applicable provisions of Title 17 of the Chicago Zoning Ordinance and all other applicable provisions of the Municipal Code of the City of Chicago governing the construction and maintenance of outdoor signs, signboards and structures.

Brian Hopkins
Alderman, 2nd Ward

RECEIVED
#3
2015 NOV 13 AM 9:40
OFFICE OF THE
CITY CLERK

RECEIVED
#2

RECEIVED
#2

2015 NOV 13 AM 9:33

OFFICE OF THE
CITY CLERK

City of Chicago

Or2015-690

Office of the City Clerk

Document Tracking Sheet

Meeting Date:	11/18/2015
Sponsor(s):	Hopkins (2)
Type:	Order
Title:	Issuance of permits for sign(s)/signboard(s) at 1 W Superior St - 75 sq. ft.
Committee(s) Assignment:	Committee on Zoning, Landmarks and Building Standards

Committee on Zoning, Landmarks and Building Standards
November 18, 2015
City Council

ORDERED, that the Commissioner of Buildings is hereby directed to issue a sign permit to:

All-American Sign Company, Inc.
5501 W. 109th St.
Oak Lawn, IL 60453

For the erection of a sign/signboard over 24 feet in height and/or over 100 square feet (in area of one face) at:

1 West Superior Street

Dimensions:	Length:	15 feet
	Height:	5 feet
	Height above grade/roof at top of sign:	45 feet
	TOTAL SQUARE FOOT AREA:	75 feet

Such sign(s) shall comply with all applicable provisions of Chapter 194-A of the Chicago Zoning Ordinance and all other applicable provisions of the Municipal Code of the City of Chicago governing the construction and maintenance of outdoor signs, signboards and structures.

Brian Hopkins
Alderman, 2nd Ward

OFFICIAL COPY
CITY CLERK
2015 NOV 13 AM 9:40
RECEIVED
#3

RECEIVED
#2

2015 NOV 13 AM 9:33

OFFICE OF THE
CITY CLERK

City of Chicago

Or2015-729

Office of the City Clerk

Document Tracking Sheet

Meeting Date:	11/18/2015
Sponsor(s):	Dowell (3)
Type:	Order
Title:	Issuance of permits for sign(s)/signboard(s) at 1255 S Wabash Ave
Committee(s) Assignment:	Committee on Zoning, Landmarks and Building Standards

Committee on Zoning, Landmarks, and Building Standards
November 18, 2015
City Council Meeting

(Signs)

ORDERED, That the Commissioner of Buildings is hereby directed to issue a sign permit to:

Volkan Signs & Lighting
602 Lunt Ave.
Schaumburg, IL 60193

For the erection of sign / signboard over 24 feet in height and / or over 100 square feet (in area of one face) at:

Extra Space Storage
1255 S. Wabash St.
Chicago, IL 60605

Dimensions: Length: 7'0" **Height:** 30'0"

Height above grade / root to top of sign: 47'0"

TOTAL SQUARE FOOT AREA: 210

Such Sign (s) shall comply with all applicable provisions of Title 17 of the Chicago Zoning Ordinance and all other Applicable provisions of the Municipal Code of the City of Chicago Governing the construction and maintenance of outdoor signs, sign board and structures.

Pat Dowell

Pat Dowell
Alderman, 3rd Ward

VOLKAN SIGNS&LIGHTING INC.

Volkan Signs & Lighting, Inc.

November 1, 2015

City of Chicago

Attn: The Honorable Pat Dowell

5046 South States Street

Chicago, Illinois 60609

Re: Request for Council Order for Extra Space Storage, 1255 South Wabash Street, Chicago, Illinois 60605

Good Morning Alderman Dowell –

Please assist us in obtaining Council Orders for the signage listed below. In pursuant of Section 13-20-680 of the Municipal Code of Chicago; any sign over one hundred (100) square feet in area and over twenty-four (24'-0") feet in overall height must obtain a Council Order to apply for the required permits.

There is one (1) that we are requesting Council Order and is listed as follows:

Sign # 1 – One (1) projecting EXTRA SPACE STORAGE, 30'-0" (H) X 7'-0" (W) at 210 sft. in area. The sign will be erected to an overall height of 47'-0 above the natural grade level.

We would like to take this opportunity in advance to thank you for all of your help with the review and approval process. We recognize that you hard work sometimes goes unnoticed. Thank you very much!

If you should have any questions or need additional information please feel free to call or e-mail me at any time. I will do my best to answer your questions or provide the documentation as quickly as possible. If you would kindly call me with and let me know when the Council Orders will be introduced and approved I would appreciate that very much.

Volkan Signs & Lighting, Inc.
602 Lunt Avenue Schaumburg, IL 60193 Phone: (847) 891-3155 Fax: (847) 891-3154
www.volkansigns.com

Regards,

VOLKAN SIGNS & LIGHTING, INCORPORATED



Jerry R. Shaw

(O) 847-891-3155

(CP) 847-769-0239

(EM) jshaw@volkansigns.com

SIGN #1

ExtraSpace® Storage

#731 Wabash
1255 S. Wabash Ave
Chicago, IL 60605

SIGNS

Houston Corporate Office
5225 Katy Freeway. Suite 350
Houston. Texas 77007
713-977-7900
Fax 713-977-7903


Dallas Regional Office
2220 San Jacinto Blvd.
Denton, TX 76205
940-380-9153
FAX: 940-380-9395

SITE

Jurisdiction: City of Chicago Zone: DX-7 Downtown
Code:
WALL SIGNS- 5 sf per lineal foot of street frontage,
up to 800 sf. cannot exceed 33% of wall area.
32 sf is minimum guarantee regadless of frontage,
no limit to # of wall signs;

FREESTANDING SIGNS- not permitted in down town district

Estimated permit timeline: 6-9 months

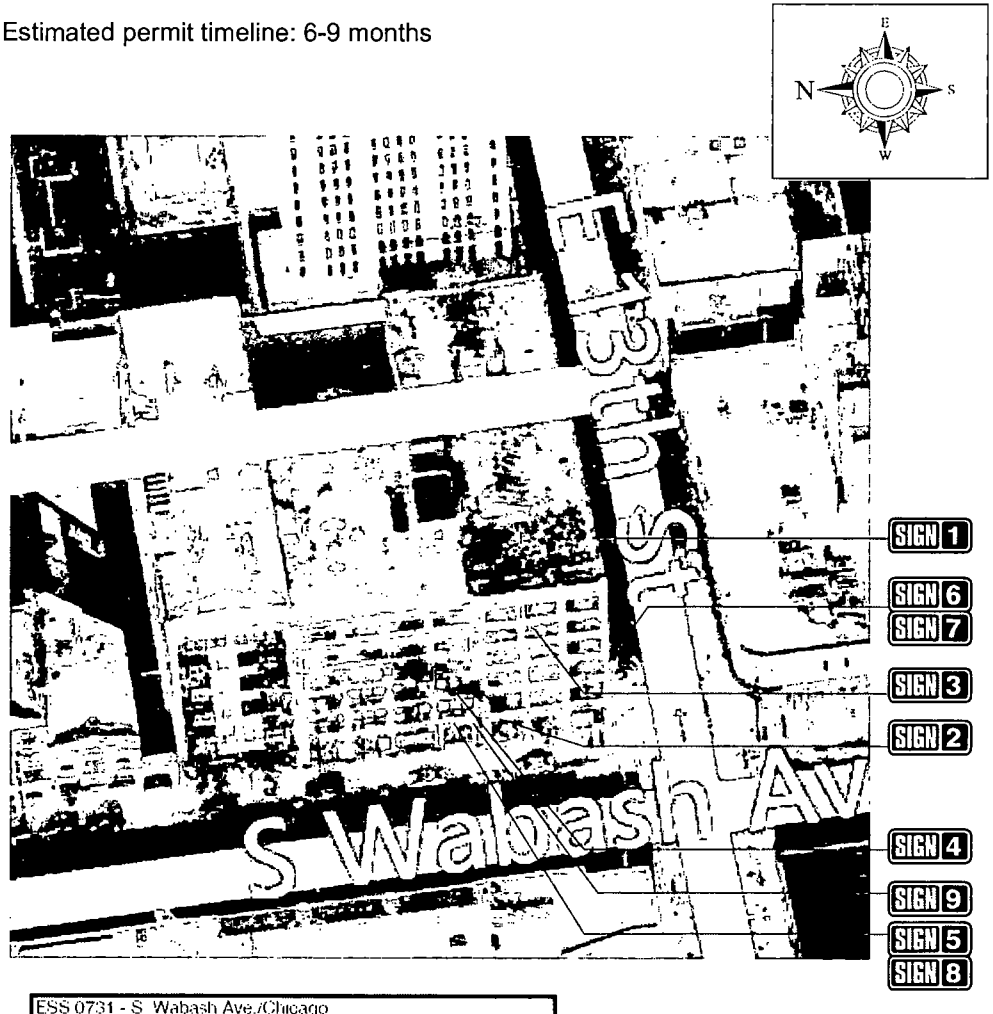

ESS 0731 - S Wabash Ave./Chicago
2006 Traffic Count: 22,600 Average Annual Daily Traffic
2002 Traffic Count: 29,400 Average Annual Daily Traffic

SIGN 1 206.30 SF

ExtraSpaceStorage

SIGN 2 42.5 SF

ExtraSpaceStorage

SIGN 3 206.30 SF

ExtraSpaceStorage

SIGN 4 122 SF

ExtraSpaceStorage


SIGN 5

OFFICE

SIGN 6 **SIGN 7**



SIGN 8 **SIGN 9**

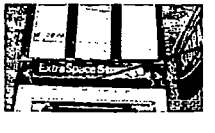

THIS DESIGN AND ENGINEERING IS SUBMITTED AS OUR PROPOSAL, AND THE RIGHT TO USE OR EXHIBIT IN ANY FORM, IS NOT AUTHORIZED WITHOUT WRITTEN PERMISSION BY US SIGNS.

US SIGNS
Houston
Dallas

Houston Corporate Office
5225 Katy Freeway, Suite 350
Houston, Texas 77007
713-977-7900
Fax 713-977-7903

Dallas Regional Office
2220 San Jacinto Blvd.
Suite 365
Denton, Texas 76205
940-380-9153
FAX: 940-380-9395

ExtraSpace Storage

Address: #731 Wabash
1255 S. Wabash Ave
City: Chicago
State: IL 60605
Account Rep: B.OSBORN
Sales Rep:

APPROVALS
CLIENT
DESIGN
PROD.

Designer: Peter Cardinal/AP
Design No. Us1200246-R33
DATE 4-8-14
Rev. Date: 10.21.15

ELECTRICAL TO BE U.L. APPROVED AND SHALL BEAR U.L. LABEL
ELECTRIC SIGN

2:15

The purchaser agrees to hold the seller harmless against any cause for action for damage which may occur as a result of drilling for piers and foundations, including but not limited to sewer, gas lines or any underground obstacles which the purchaser or others may deem valuable

ELEVATION 2

SCOPE OF WORK:

- SIGN 2 MANUFACTURE & INSTALL NEW ESS CHANNEL LETTERS
- SIGN 3 MANUFACTURE & INSTALL NEW ESS CHANNEL LETTERS
- SIGN 4 MANUFACTURE & INSTALL NEW BLADE SIGN
- SIGN 5 MANUFACTURE & INSTALL NEW CANOPY OFFICE SIGN

SQUARE FEET CALCULATIONS			
Allowable	Existing	Proposed	Sign #
800 AG	0	42.5	SIGN 2
		206.30	SIGN 3
		122	SIGN 4

PROPOSED



WEST ELEVATION

Scale: 1/16" = 1'-0"

THIS DESIGN AND ENGINEERING IS SUBMITTED AS OUR PROPOSAL, AND THE RIGHT TO USE OR EXHIBIT IN ANY FORM, IS NOT AUTHORIZED WITHOUT WRITTEN PERMISSION BY US SIGNS.

US SIGNS
Houston
Dallas

Houston Corporate Office
5225 Katy Freeway, Suite 350
Houston, Texas 77007
713-977-7900
Fax 713-977-7903

Dallas Regional Office
2220 San Jacinto Blvd.
Suite 365
Denton, Texas 76205
940-380-9153
FAX: 940-380-9395

ExtraSpace® Storage

Address: #731 Wabash
1255 S. Wabash Ave
City: Chicago
State: IL 60605
Account Rep: B.OSBORN
Sales Rep:

APPRDVALS
CLIENT
DESIGN
PRDD.

Designer: Peter Cardinal/AP
Design No. Us1200246-R33
DATE 4-8-14
Rev. Date: 10.21.15

ELECTRICAL TO BE U.L. APPROVED AND SHALL MEET N.E.C. REQUIREMENTS
UL LISTED ELECTRIC SIGN

3:15

The purchaser agrees to hold the seller harmless against any cause for action for damage which may occur as a result of drilling for piers and foundations, including but not limited to sewer, gas lines or any underground obstacles which the purchaser or others may deem valuable

ELEVATION 1


SCOPE OF WORK:

SIGN 1

MANUFACTURE & INSTALL NEW ESS CHANNEL LETTERS

SQUARE FEET CALCULATIONS	
Allowable	Proposed
800 AG	206.3

PROPOSED

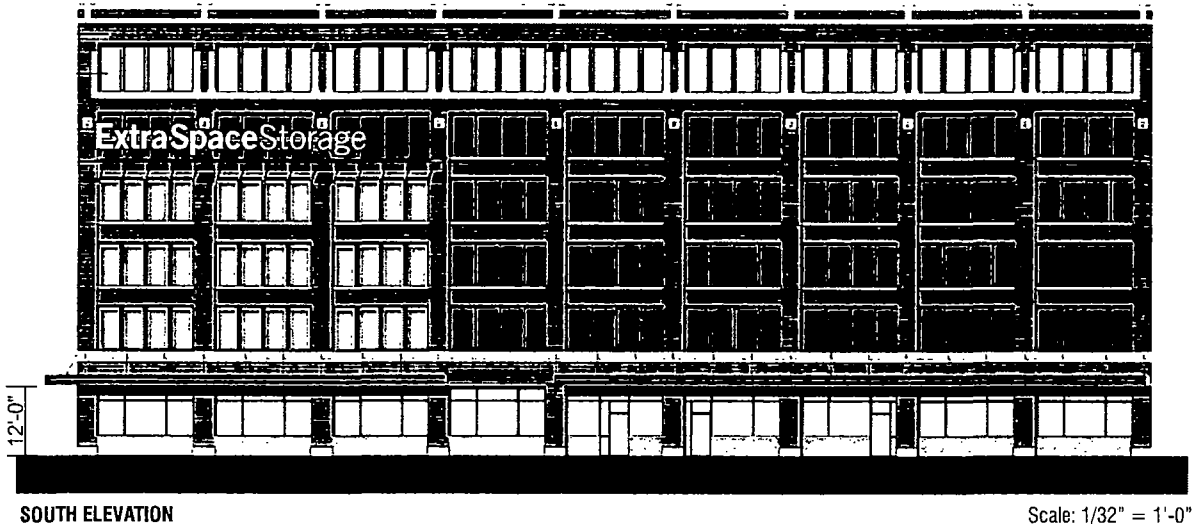

SOUTH ELEVATION

Scale: 1/32" = 1'-0"

THIS DESIGN AND ENGINEERING IS SUBMITTED AS OUR PROPOSAL, AND THE RIGHT TO USE OR EXHIBIT IN ANY FORM, IS NOT AUTHORIZED WITHOUT WRITTEN PERMISSION BY US SIGNS.

US SIGNS
Houston
Dallas

Houston Corporate Office
5225 Katy Freeway, Suite 350
Houston, Texas 77007
713-977-7900
Fax 713-977-7903

Dallas Regional Office
2220 San Jacinto Blvd
Suite 365
Denton, Texas 76205
940-380-9153
FAX. 940-380-9395

ExtraSpace® Storage

Address: #731 Wabash
1255 S. Wabash Ave
City: Chicago
State: IL 60605
Account Rep. B.OSBORN
Sales Rep:

APPROVALS
CLIENT
OESIGN
PROD.

Oesigner: Peter Cardinal/AP
Design No. Us1200246-R33
DATE 4-8-14
Rev. Date: 10.21.15


ELECTRICAL TO BE U.L. APPROVED AND SHALL MEET N.E.C. STANDARDS
ELECTRIC SIGN

4:15

The purchaser agrees to hold the seller harmless against any cause for action for damage which may occur as a result of drilling for piers and foundations, including but not limited to sewer, gas lines or any underground obstacles which the purchaser or others may deem valuable.

LED FACE LIT CHANNEL LETTER SET ON RACEWAY WITH CUSTOM BRACKETS

Scale: 1/8" = 1'-0" **206.30 SF**

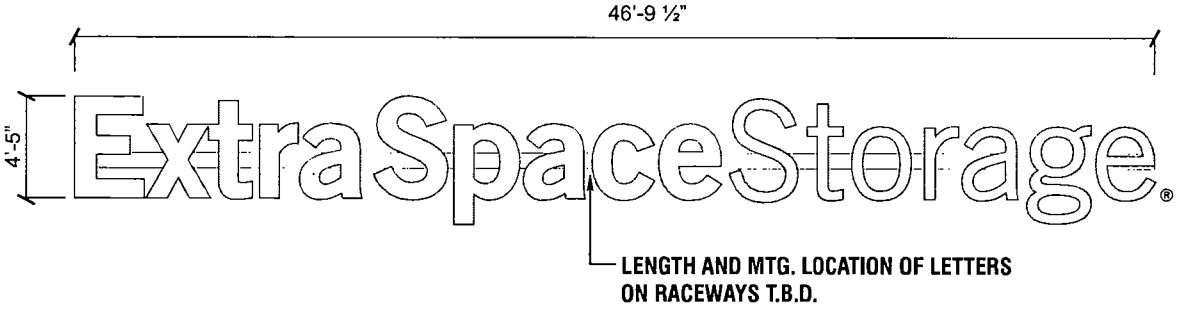

ACTUAL LETTER MOUNTING LOCATION



SIGN 1



SIGN 3

COLOR SCHEDULE

TAN	PMS #467C	#2500-05
BLUE	Wnsco Heron PMS #7463C	#2500-036
GREEN	PMS #349C	#2500-3425
WHITE		
BLACK	PMS BLACK	#2500-022

MANUFACTURING NOTES

CHANNEL LETTER SETS SMALLER THAN 48" WILL BE CONSTRUCTED USING .040 ALUMINUM RETURNS & .063 ALUMINUM BACKS

CHANNEL LETTER SETS 48"-71" WILL BE CONSTRUCTED USING 063 ALUMINUM RETURNS & .090 ALUMINUM BACKS

THIS DESIGN AND ENGINEERING IS SUBMITTED AS OUR PROPOSAL, AND THE RIGHT TO USE OR EXHIBIT IN ANY FORM, IS NOT AUTHORIZED WITHOUT WRITTEN PERMISSION BY US SIGNS.

US SIGNS
Houston
Dallas

Houston Corporate Office
5225 Katy Freeway, Suite 350
Houston, Texas 77007
713-977-7900
Fax 713-977-7903

Dallas Regional Office
2220 San Jacinto Blvd.
Suite 365
Denton, Texas 76205
940-380-9153
FAX. 940-380-9395

ExtraSpace® Storage

Address: #731 Wabash
1255 S. Wabash Ave
City: Chicago
State: IL 60605
Account Rep: B.OSBORN
Sales Rep:

APPROVALS
CLIENT
DESIGN
PROD.

Designer: Peter Cardinal/AP
Design No. Us1200246-R33
DATE 4-8-14
Rev Date 10.21.15

ELECTRICAL TO BE U.L. APPROVED AND SHALL MEET N.E.C. STANDARDS
Underwriters Laboratories Inc
ELECTRIC SIGN


5:15

The purchaser agrees to hold the seller harmless against any cause for action for damage which may occur as a result of drilling for piers and foundations, including but not limited to sewer, gas lines or any underground obstacles which the purchaser or others may deem valuable

LED INFORMATION

SIGN 2

NOTE: RACEWAYS TO BE BUILT IN 8' to 11' LENGTH OR LESS

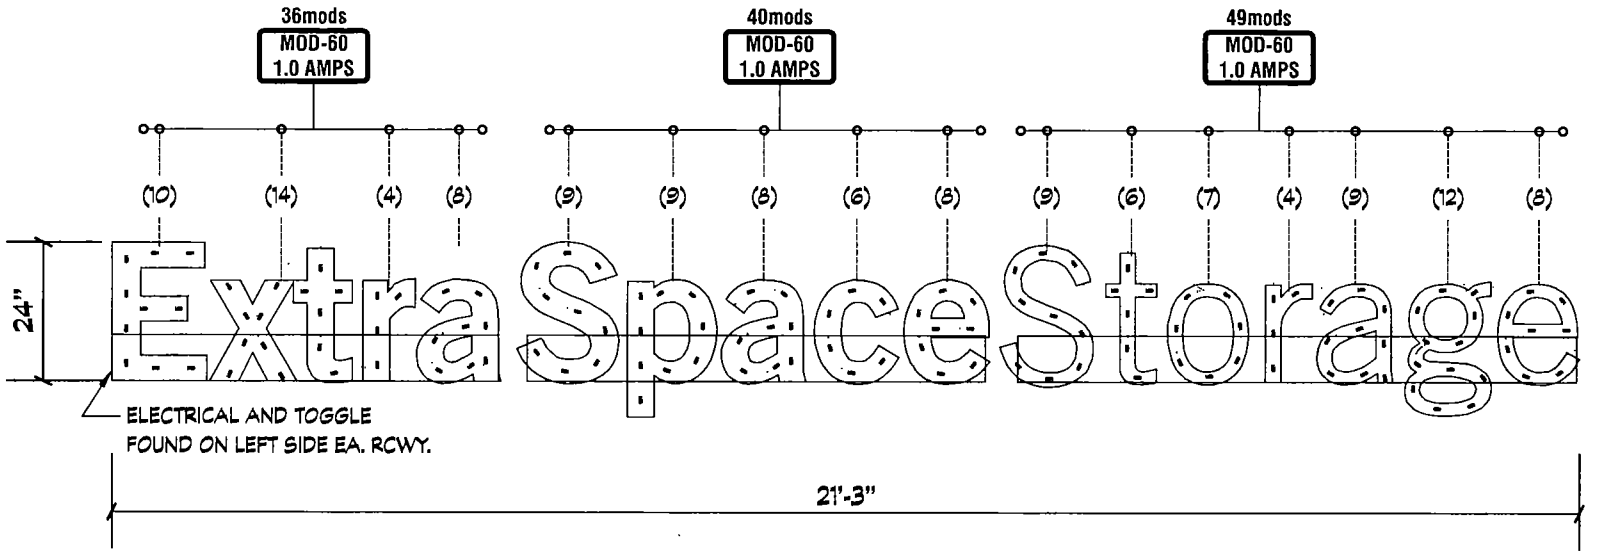

LED DIAGRAM SCALE 3/8" = 1'-0

(1) REQUIRED MANUFACTURE AND INSTALL
SLOAN "VL PLUS - 2 LONG" - 65k LED - 2mods/PER FT
TOTAL FOOTAGE = 62'-6" (123 MODULES)
TOTAL AMPS = 3.0amps
(1) 120 VOLT , 20 AMP CIRCUIT REQUIRED
INSTALL PRIMARIES PER N.E.C.
U.L. LABELS REQUIRED.
INSTALL SIGNAGE PER N.E.C.

FINAL ELECTRICAL CONNECTION BY CUSTOMER

This sign is intended to be installed in accordance with the requirements of Article 600 of the National Electrical Code and / or other applicable local codes. This includes proper grounding and bonding of the sign.

THIS DESIGN AND ENGINEERING IS SUBMITTED AS OUR PROPOSAL, AND THE RIGHT TO USE OR EXHIBIT IN ANY FORM, IS NOT AUTHORIZED WITHOUT WRITTEN PERMISSION BY US SIGNS.

US SIGNS
Houston
Dallas

Houston Corporate Office
5225 Katy Freeway, Suite 350
Houston, Texas 77007
713-977-7900
Fax 713-977-7903

Dallas Regional Office
2220 San Jacinto Blvd
Suite 365
Denton, Texas 76205
940-380-9153
FAX 940-380-9395

ExtraSpace® Storage

Address: #731 Wabash
1255 S. Wabash Ave
City: Chicago
State: IL 60605
Account Rep: B.OSBORN
Sales Rep:

APPROVALS
CLIENT
OESIGN
PROD.

Designer: Peter Cardinal/AP
Design No. Us1200246-R33
DATE 4-8-14
Rev. Date: 10.21.15

ELECTRICAL TO BE U.L. APPROVED AND SHALL MEET N.E.C. STANDARDS
Underwriters Laboratories Inc. LISTED ELECTRIC SIGN


8:15

The purchaser agrees to hold the seller harmless against any cause for action for damage which may occur as a result of drilling for piers and foundations, including but not limited to sewer, gas lines or any underground obstacles which the purchaser or others may deem valuable

ILLUMINATED BLADE SIGN

SCALE 3/16"=1'


SIGN 4

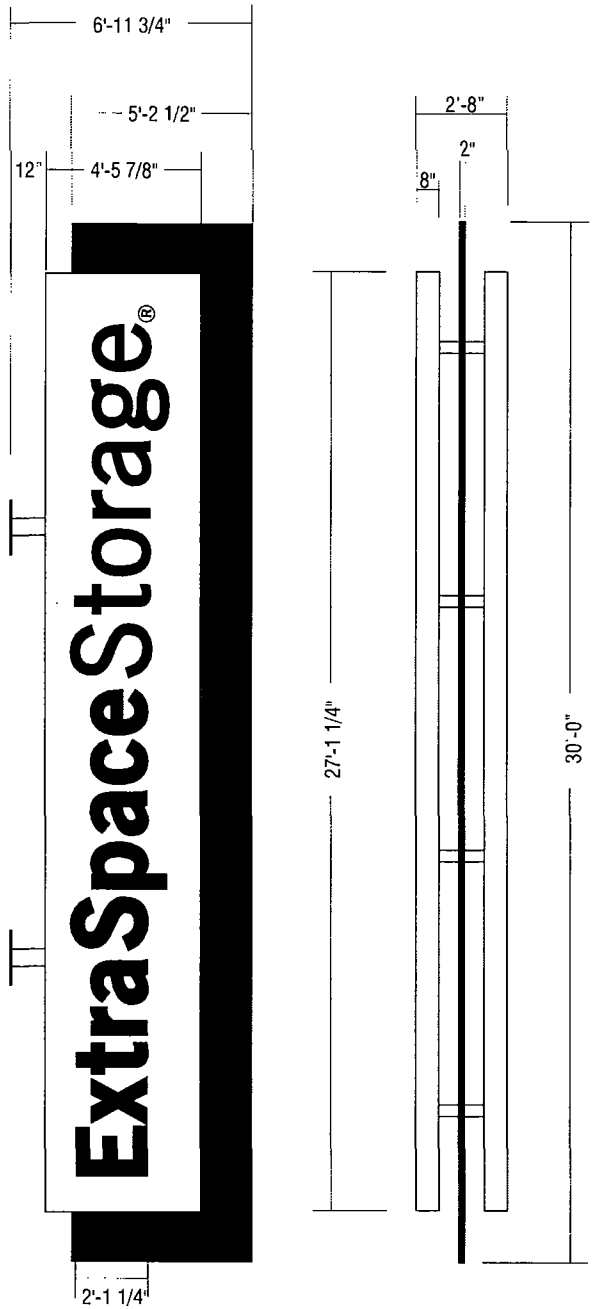

DAY VIEW



NIGHT VIEW

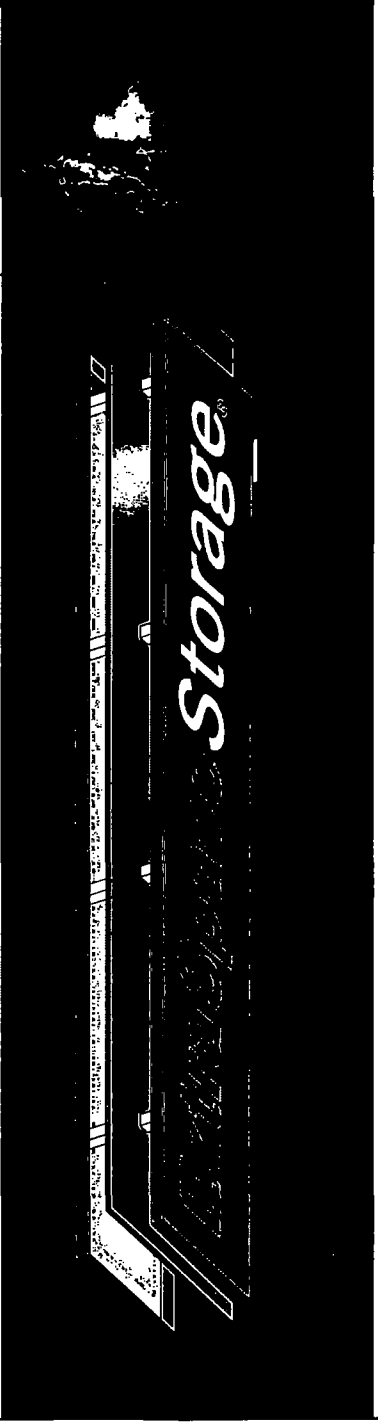

THIS DESIGN AND ENGINEERING IS SUBMITTED AS OUR PROPOSAL, AND THE RIGHT TO USE OR EXHIBIT IN ANY FORM, IS NOT AUTHORIZED WITHOUT WRITTEN PERMISSION BY US SIGNS.

US SIGNS

Houston
Dallas

Houston Corporate Office
5225 Katy Freeway, Suite 350
Houston, Texas 77007
713-977-7900
Fax 713-977-7903

Dallas Regional Office
2220 San Jacinto Blvd.
Suite 365
Denton, Texas 76205
940-380-9153
FAX: 940-380-9395

ExtraSpace® Storage

Address: #731 Wabash
1255 S. Wabash Ave
City: Chicago
State: IL 60605
Account Rep: B.OSBORN
Sales Rep:

APPROVALS
CLIENT
DESIGN
PROD.

Designer: Peter Cardinal/AP
Design No. Us1200246-R33
DATE 4-8-14
Rev. Date: 10.21.15


ELECTRICAL TO BE N.E.C. APPROVED AND SHALL MEET N.E.C. STANDARDS

9:15

The purchaser agrees to hold the seller harmless against any cause for action for damage which may occur as a result of drilling for piers and foundations, including but not limited to sewer, gas lines or any underground obstacles which the purchaser or others may deem valuable

ILLUMINATED BLADE SIGN EXPLODED DETAIL

SIGN 4

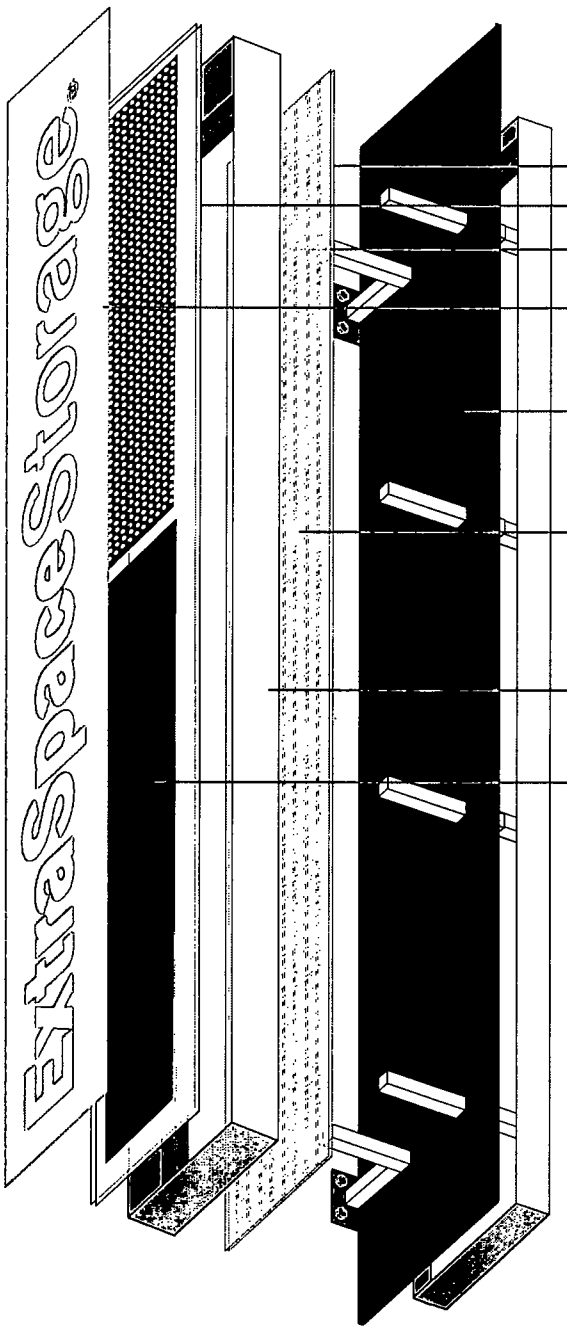

CLEAR LEXAN BACK LENS

WHITE LEXAN BACKING ROUTED FACE

WHITE LED TO ILLUMINATE ROUTED COPY COPY

ROUTED FACE WITH PAINTED BRUSHED ALUMINUM FINISH

ALUMINUM BLADE
PAINTED PMS 349 GREEN
PAINTED MATT FINISH

SLOAN LED TO ILLUMINATE ALUMINUM BLADE SIGN

8" DEEP STEEL REINFORCED ALUMINUM CABINET
PAINTED BRUSHED ALUMINUM

VINYL APPLIED 1ST SURFACE TO WHITE LEXAN
GREEN - CALON 2500-3425
BLACK PERFORATED VINYL

THIS DESIGN AND ENGINEERING IS SUBMITTED AS OUR PROPOSAL, AND THE RIGHT TO USE OR EXHIBIT IN ANY FORM, IS NOT AUTHORIZED WITHOUT WRITTEN PERMISSION BY US SIGNS.

US SIGNS

Houston
Dallas

Houston Corporate Office
5225 Katy Freeway, Suite 350
Houston, Texas 77007
713-977-7900
Fax 713-977-7903

Dallas Regional Office
2220 San Jacinto Blvd.
Suite 365
Denton, Texas 76205
940-380-9153
FAX: 940-380-9395

ExtraSpace® Storage

Address: #731 Wabash
1255 S. Wabash Ave
City: Chicago
State: IL 60605
Account Rep: B.OSBORN
Sales Rep:

APPROVALS
CLIENT
DESIGN
PROD.

Designer: Peter Cardinal/AP

Design No.	Us1200246-R33
DATE	4-8-14
Rev. Date:	10.21.15


ELECTRICAL TO BE U.L. APPROVED AND SHALL MEET N.E.C. STANDARDS
UL Laboratories Incorporated
ELECTRIC SIGN


10:15

The purchaser agrees to hold the seller harmless against any cause for action for damage which may occur as a result of drilling for piers and foundations, including but not limited to sewer, gas lines or any underground obstacles which the purchaser or others may deem valuable.

BLADE SIGN MOUNTING DETAIL

SIGN 1

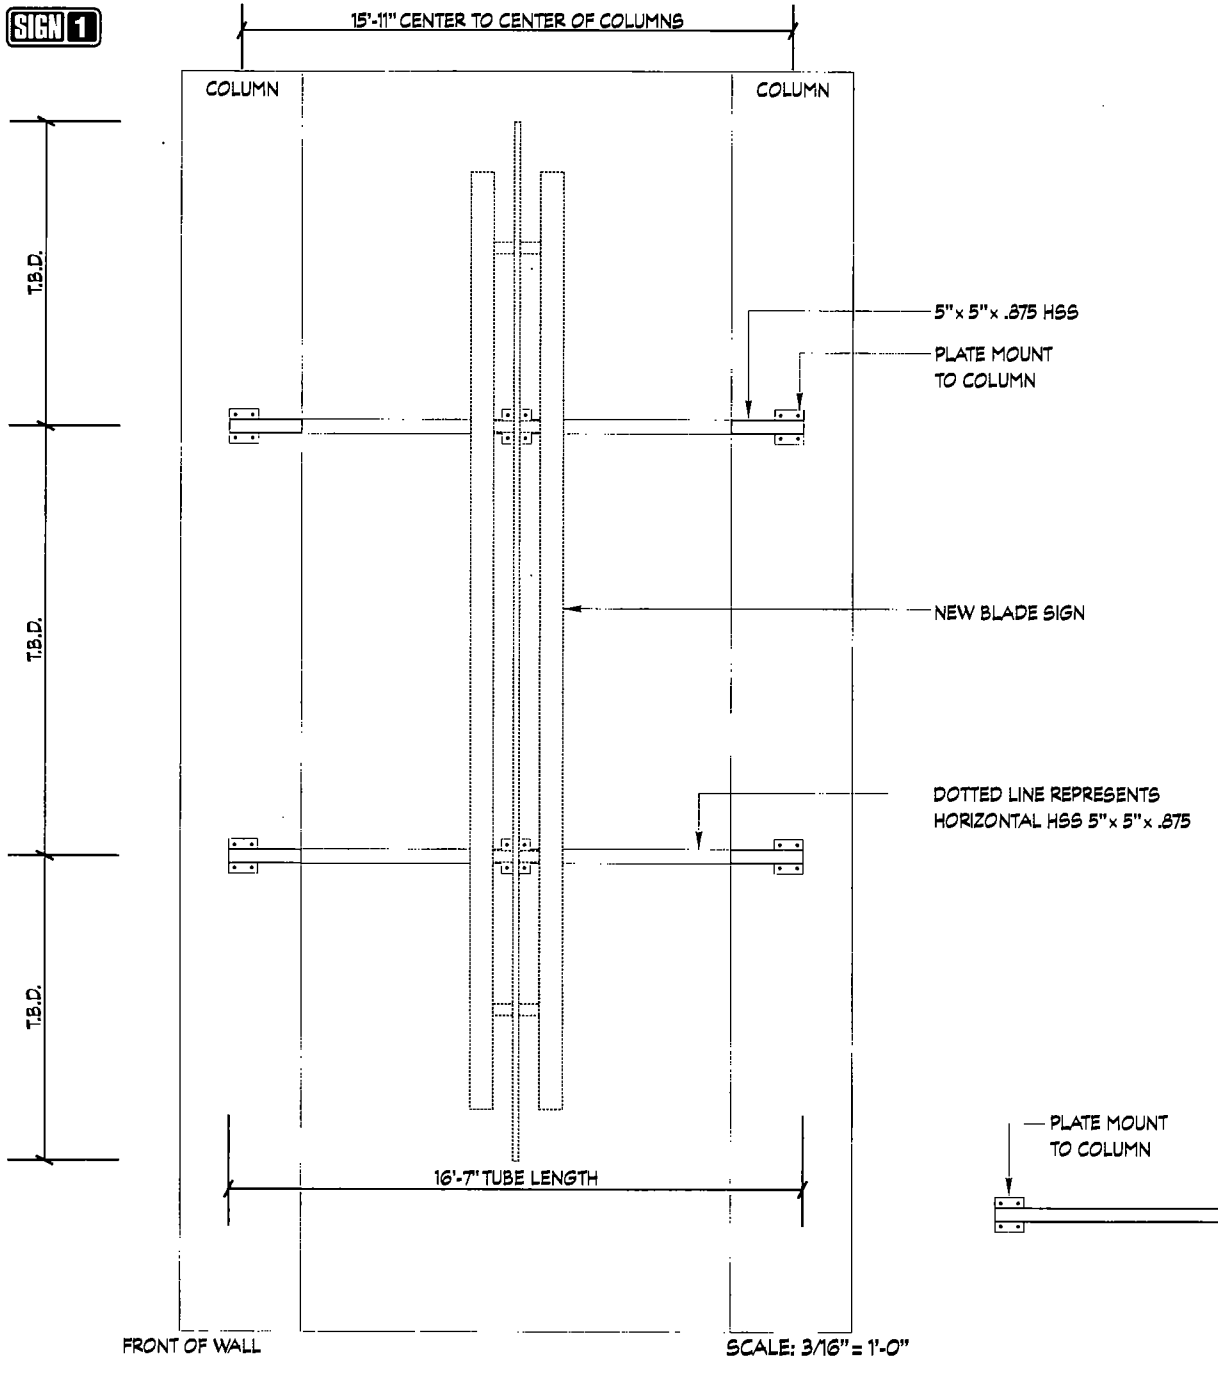

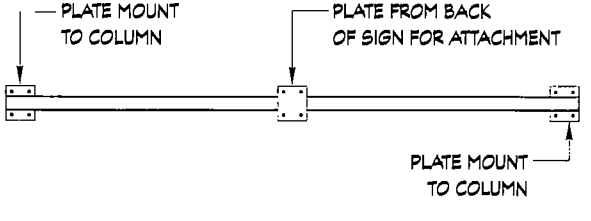

THIS DESIGN AND ENGINEERING IS SUBMITTED AS OUR PROPOSAL, AND THE RIGHT TO USE OR EXHIBIT IN ANY FORM, IS NOT AUTHORIZED WITHOUT WRITTEN PERMISSION BY US SIGNS.

US SIGNS

Houston

Dallas

Houston Corporate Office
5225 Katy Freeway, Suite 350
Houston, Texas 77007
713-977-7900
Fax 713-977-7903

Dallas Regional Office
2220 San Jacinto Blvd.
Suite 365
Denton, Texas 76205
940-380-9153
FAX. 940-380-9395

ExtraSpace® Storage

Address: #731 Wabash
1255 S. Wabash Ave
City: Chicago
State: IL 60605
Account Rep: B.OSBORN
Sales Rep:

APPROVALS
CLIENT
DESIGN
PROD.


Designer: Peter Cardinal/AP
Design No. Us1200246-R33
DATE 4-8-14
Rev Date: 10.21.15

ELECTRICAL SIGNS ARE APPROVED AND SHALL MEET U.L. STANDARDS
ELECTRIC SIGN


11:15

The purchaser agrees to hold the seller harmless against any cause for action for damage which may occur as a result of drilling for piers and foundations, including but not limited to sewer, gas lines or any underground obstacles which the purchaser or others may deem valuable

BLADE SIGN MOUNTING DETAIL

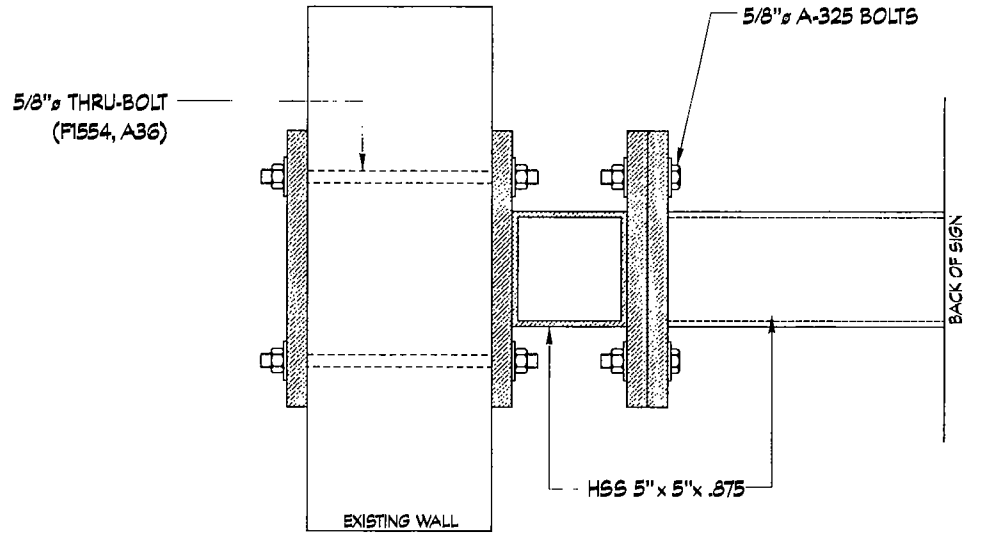

SUPPORT AND HORIZOZONTAL BEAM DETAIL
(12) TOTAL NEEDED SCALE: 1 1/2" = 1'-0"

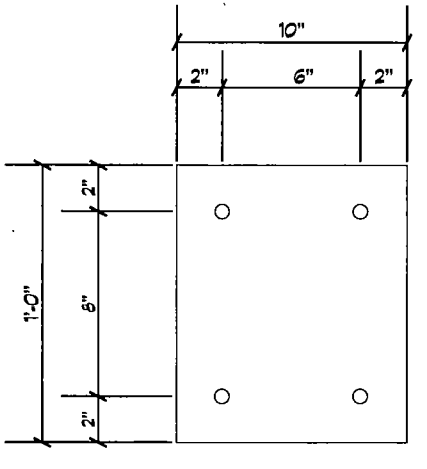

MOUNTING PLATE DETAIL
(12) TOTAL NEEDED SCALE: 1 1/2" = 1'-0"

THIS DESIGN AND ENGINEERING IS SUBMITTED AS OUR PROPOSAL, AND THE RIGHT TO USE OR EXHIBIT IN ANY FORM, IS NOT AUTHORIZED WITHOUT WRITTEN PERMISSION BY US SIGNS.

US SIGNS
Houston
Dallas

Houston Corporate Office
5225 Katy Freeway, Suite 350
Houston, Texas 77007
713-977-7900
Fax 713-977-7903

Dallas Regional Office
2220 San Jacinto Blvd.
Suite 365
Denton, Texas 76205
940-380-9153
FAX: 940-380-9395

ExtraSpace® Storage

Address: #731 Wabash
1255 S. Wabash Ave
City: Chicago
State: IL 60605
Account Rep: B.OSBORN
Sales Rep:

APPROVALS
CLIENT
DESIGN
PROD.

Designer: Peter Cardinal/AP
Design No. Us1200246-R33
DATE 4-8-14
Rev Date: 10.21.15


ELECTRICAL TO BE U.L. APPROVED AND SHALL MEET B.E.C. & AMENDS
UL Underwriters Laboratories Inc. LISTED ELECTRIC SIGN

12:15

The purchaser agrees to hold the seller harmless against any cause for action for damage which may occur as a result of drilling for piers and foundations, including but not limited to sewer, gas lines or any underground obstacles which the purchaser or others may deem valuable

LED INFORMATION

SIGN 4

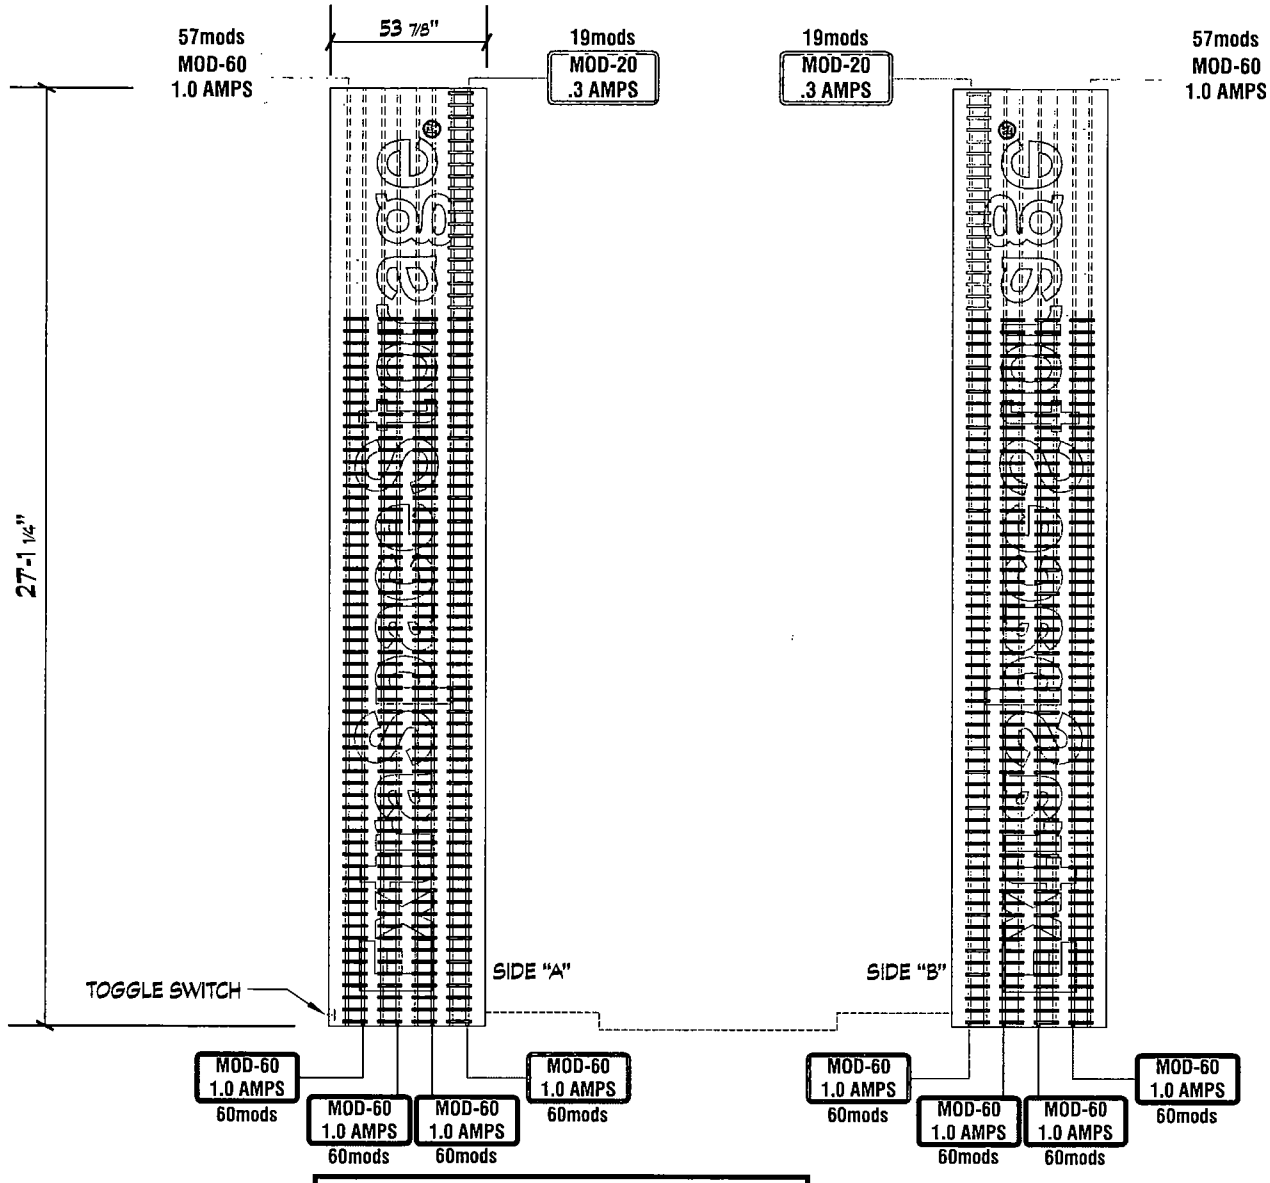

LED DIAGRAM SCALE 3/16" = 1'-0

FINAL ELECTRICAL CONNECTION BY CUSTOMER

This sign is intended to be installed in accordance with the requirements of Article 600 of the National Electrical Code and / or other applicable local codes. This includes proper grounding and bonding of the sign.

THIS DESIGN AND ENGINEERING IS SUBMITTED AS OUR PROPOSAL, AND THE RIGHT TO USE OR EXHIBIT IN ANY FORM, IS NOT AUTHORIZED WITHOUT WRITTEN PERMISSION BY US SIGNS.

US SIGNS
Houston
Dallas

Houston Corporate Office
5225 Katy Freeway, Suite 350
Houston, Texas 77007
713-977-7900
Fax 713-977-7903

Dallas Regional Office
2220 San Jacinto Blvd.
Suite 365
Denton, Texas 76205
940-380-9153
FAX: 940-380-9395

ExtraSpace® Storage

Address: #731 Wabash
1255 S. Wabash Ave
City: Chicago
State: IL 60605
Account Rep: B.OSBORN
Sales Rep:

APPROVALS
CLIENT
DESIGN
PROD.

Designer: Peter Cardinal/AP
Design No. Us1200246-R33
DATE 4-8-14
Rev Date: 10.21.15


ELECTRICAL TO BE U.L. APPROVED AND INSTALLED PER N.E.C. STANDARDS

13:15

The purchaser agrees to hold the seller harmless against any cause for action for damage which may occur as a result of drilling for piers and foundations, including but not limited to sewer, gas lines or any underground obstacles which the purchaser or others may deem valuable


OFFICE - ROUT OUT PUSH THROUGH ON WIREWAY

SIGN 5

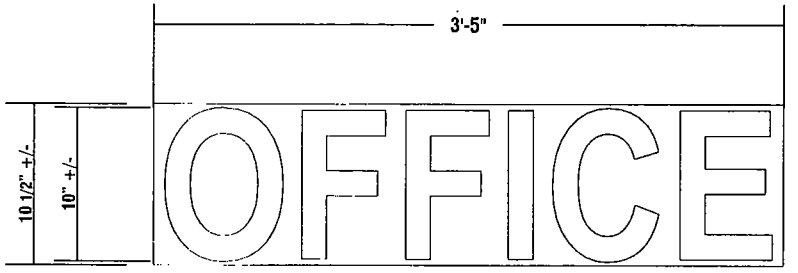

"CUSTOM SIZE"


****BACKER PANEL TO MATCH FASCIA****

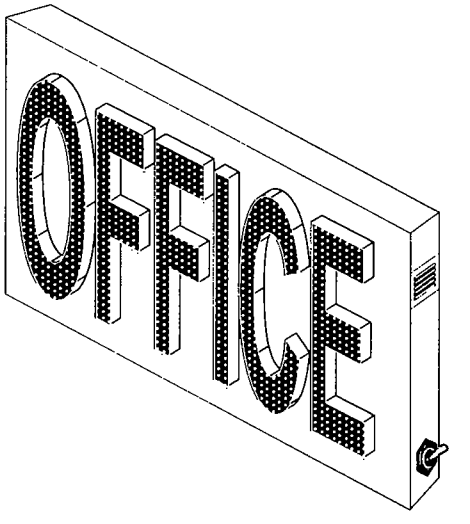


SPECIFICATIONS

1. .090" - 2" DEEP FABRICATED ALUMINUM WIREWAY PAINTED _____
2. COUNTERSUNK SCREW / INTERNAL CLIP ATTACHMENT
3. 090" THICK ROUTED ALUMINUM PLATE FACE
4. ¾" WHITE ACRYLIC, POCKET ROUTED FOR ½" PUSH THROUGH VISIBLE ARLON PERFORATED BLACK VINYL OVERLAY
5. WHITE V180 MINI SLOAN LED DIODE MODULE
6. LOW VOLTAGE ELECTRONIC TRANSFORMER
7. .090" ALUMINUM BACK WELDED TO SIDES
8. 3/8" THREADED RIVETS INSERTED FOR INSTALLATION
9. SILICONE SEAL ALL INTERIOR SEAMS
10. GROUNDED WALL PASS-THRU SEALED WATER TIGHT

SIDE SECTION VIEW

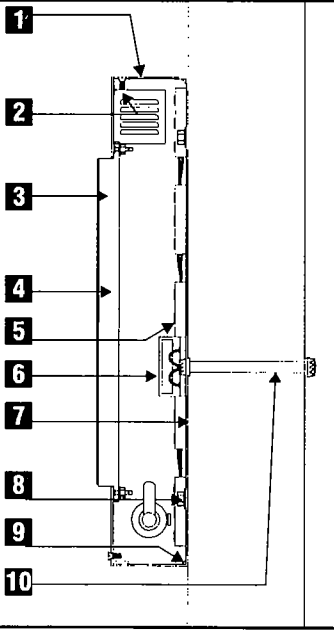

MOUNTING DETAIL

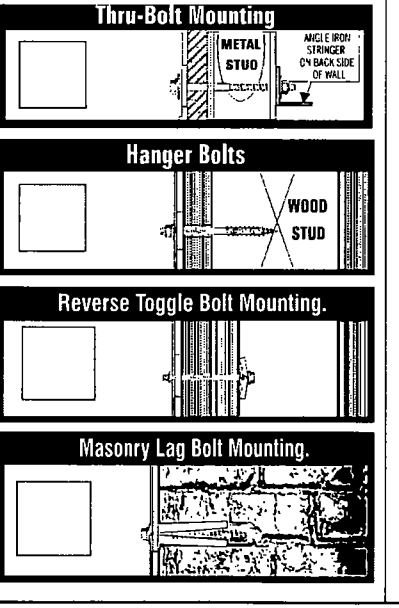

THIS DESIGN AND ENGINEERING IS SUBMITTED AS OUR PROPOSAL, AND THE RIGHT TO USE OR EXHIBIT IN ANY FORM, IS NOT AUTHORIZED WITHOUT WRITTEN PERMISSION BY US SIGNS

US SIGNS

Houston
Dallas

Houston Corporate Office
5225 Katy Freeway, Suite 350
Houston, Texas 77007
713-977-7900
Fax 713-977-7903

Dallas Regional Office
2220 San Jacinto Blvd.
Suite 365
Denton, Texas 76205
940-380-9153
FAX 940-380-9395

ExtraSpace® Storage

Address: #731 Wabash
1255 S. Wabash Ave
City: Chicago
State: IL 60605
Account Rep: B.OSBORN
Sales Rep: _____

APPROVALS
CLIENT _____
DESIGN _____
PROD. _____

Designer: Peter Cardinal/AP
Design No Us1200246-R33
DATE 4-8-14
Rev. Date. 10.21.15

ELECTRICAL TO BE U.L. APPROVED AND BEAR U.L. LABEL
Underwriters Laboratories Inc. ELECTRIC SIGN

14:15


The purchaser agrees to hold the seller harmless against any cause for action for damage which may occur as a result of drilling for piers and foundations, including but not limited to sewer, gas lines or any underground obstacles which the purchaser or others may deem valuable

ELEVATION - REMOVALS

SCOPE OF WORK:
REMOVE EXISTING FCO LETTERS (2 SETS)
WALL CABINET (1)
BLADE SIGN CABINET (1)

SIGN 6 SIGN 7

EXISTING

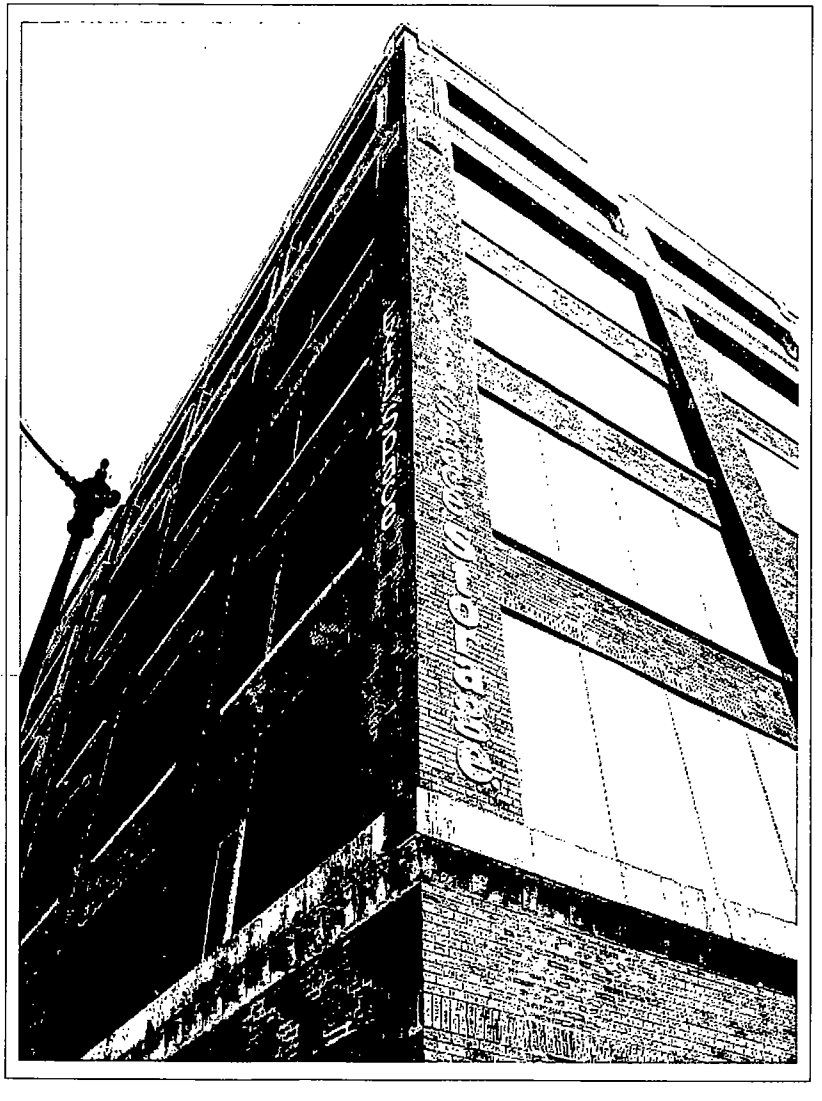

SIGN 8 SIGN 9

EXISTING



THIS DESIGN AND ENGINEERING IS SUBMITTED AS OUR PROPOSAL, AND THE RIGHT TO USE OR EXHIBIT IN ANY FORM, IS NOT AUTHORIZED WITHOUT WRITTEN PERMISSION BY US SIGNS.

US SIGNS
Houston
Dallas

Houston Corporate Office
5225 Katy Freeway, Suite 350
Houston, Texas 77007
713-977-7900
Fax 713-977-7903

Dallas Regional Office
2220 San Jacinto Blvd
Suite 365
Denton, Texas 76205
940-380-9153
FAX. 940-380-9395

ExtraSpace® Storage

Address: #731 Wabash
1255 S. Wabash Ave
City: Chicago
State: IL 60605
Account Rep: B.OSBORN
Sales Rep:

APPROVALS
CLIENT
DESIGN
PRDD.

Designer: Peter Cardinal/AP
Design No. Us1200246-R33
DATE 4-8-14
Rev. Date. 10.21.15

ELECTRICAL TO BE U.L. APPROVED AND SHALL MEET N.E.C. REQUIREMENTS
Underwriters Laboratories Inc. LISTED ELECTRIC SIGN

15:15

The purchaser agrees to hold the seller harmless against any cause for action for damage which may occur as a result of drilling for piers and foundations, including but not limited to sewer, gas lines or any underground obstacles which the purchaser or others may deem valuable.

City of Chicago

Office of the City Clerk

Document Tracking Sheet

Or2015-731

Meeting Date:	11/18/2015
Sponsor(s):	Harris (8)
Type:	Order
Title:	Issuance of permits for sign(s)/signboard(s) at 7511 S Cottage Grove Ave
Committee(s) Assignment:	Committee on Zoning, Landmarks and Building Standards

City Council
Meeting Date: November 18, 2015
Committee on Buildings

(signs)

ORDERED, That the Commissioner of Buildings is hereby directed to issue a sign permit to: (Contractor's name and address)

[illegible] AWNING CO.
10749 VAN DAM RD
SOUTH HOLLAND IL 60473

for the erection of a sign / signboard over 24 feet in height and / or over 100 square feet (in area of one face) at: (Business NAME & ADDRESS)

ELLAND BOUTIQUE
7511 S COTTAGE GROVE AVE
CHICAGO, IL 60619

Dimensions: Length 22'-0" Height 5'-0"

Height above grade / roof to top of sign 9'-0" to 17'-0"

TOTAL SQUARE FOOT AREA 128

Such sign(s) shall comply with all applicable provisions of TITLE 17 of the Chicago Zoning Ordinance and all other applicable provisions of the Municipal Code of the City of Chicago governing the construction and maintenance of outdoor signs, signboards and structures.

Michelle A Harris

Alderman, 8th Ward

Oversized Signs, Canopies, Awnings: Info Needed for Ordinance

Sign Company: CHESTERFIELD AWNING CO

Street Address: 16749 VAN DAM RD

City, State, Zip: SOUTH HOLLAND IL 60473

Business Name: ELLANA DESIGNS / ELLANA BOUTIQUE

Street Address: 7511 S COTTAGE GROVE AVE


City, State, Zip: CHICAGO, IL 60619

Dimensions: Length: 20' 0" Height: 3' 10"

Height above grade / roof to top of sign: 9'-0" 16'-0"


TOTAL SQUARE FOOT AREA: 120 SQ FT

SIDE VIEW

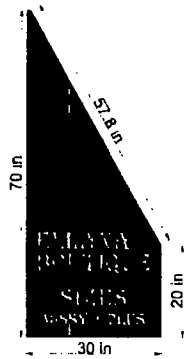

FRONT VIEW

264 in

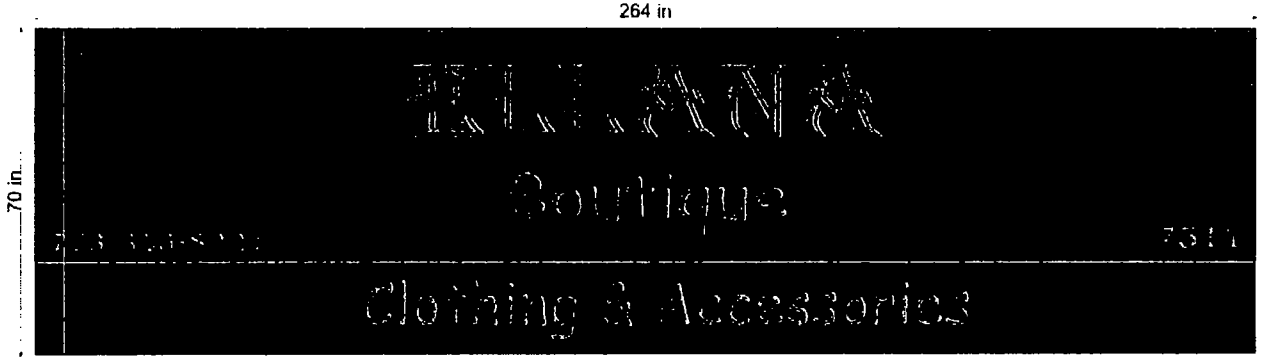


SIDE VIEW




APPROXIMATE SIZE OF AWNING ROOF FABRIC LAID FLAT


SIDE VIEW

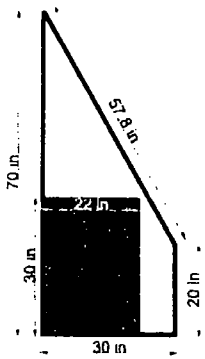

SIDE VIEW

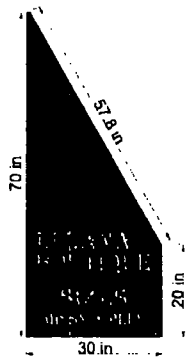

264.In

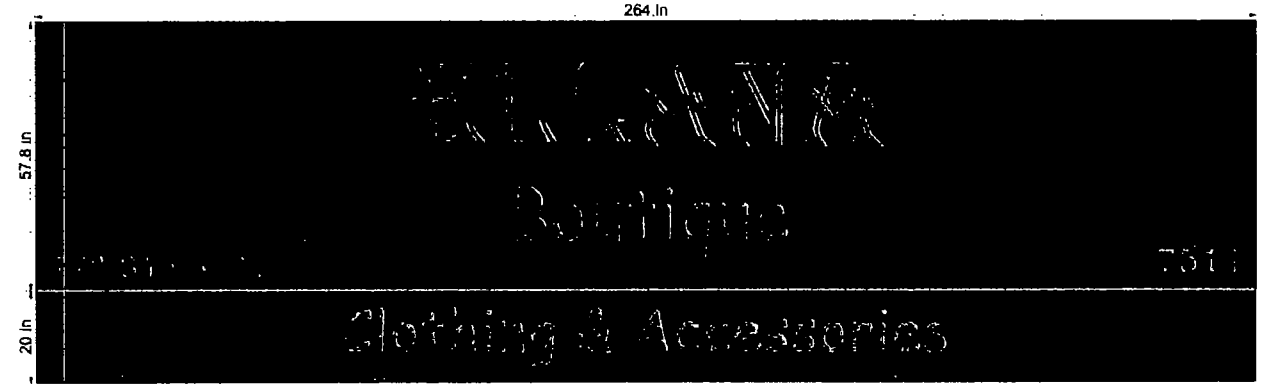

SIDE VIEW



46.29 in


773-846-8221

17.57 in.


7511

SAMPLE AWNING FRAME LAYOUT


SIDE VIEW

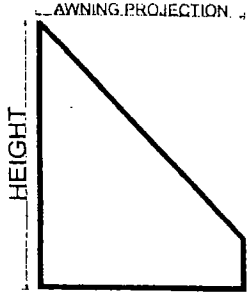

FRONT VIEW

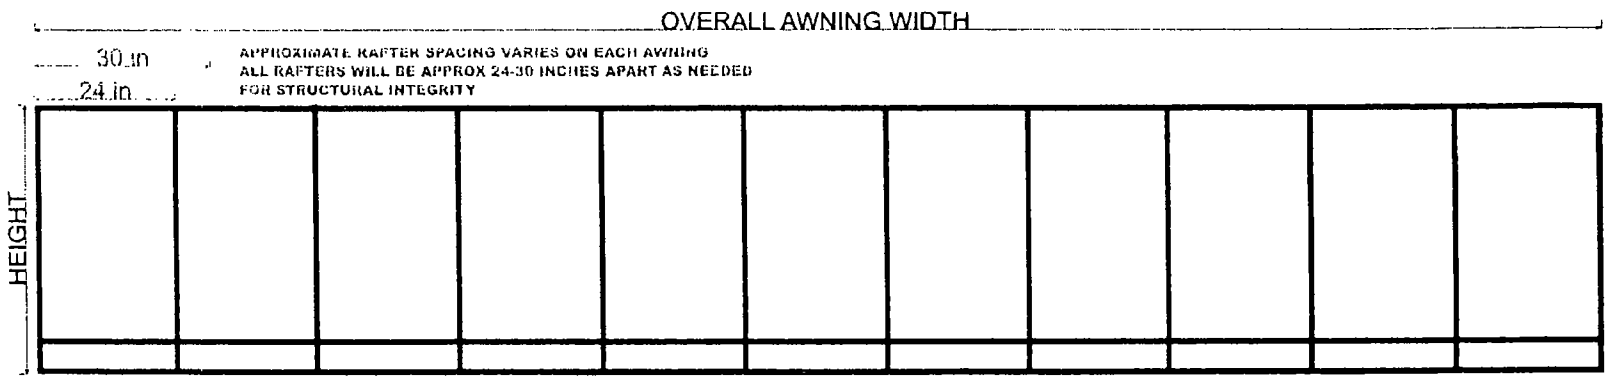

ALL METAL FRAMING MADE OF 1 x 1 SQUARE ALUMINUM

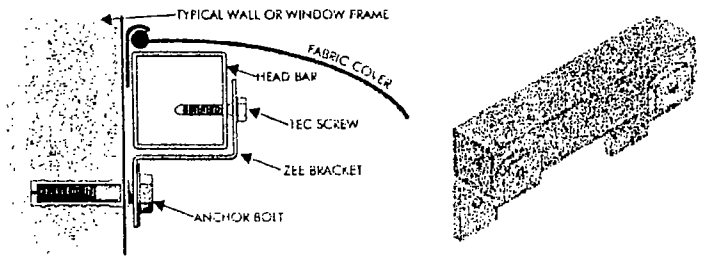

Mounting Detail • NTS



Chesterfield Awning Co.
16999 Van Dam Road
South Holland, IL 60473
P: 708-596-4434
F: 708-596-9469
Contact: Matthew Cochanese
graphics@chesterfieldawning.com

FILE NAME:	Ellana
SALESMAN:	David Ausema
REVISION/DATE:	12-21-2013 02/10/2014 11/04/2014 04-22-2015
MISC. NOTES:	
VERSION: 01	

AWNING SHAPE (STRAIGHT)


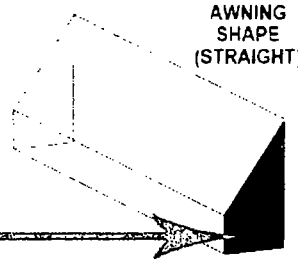


PHOTO RENDERINGS NOT TO BE USED AS GRAPHICS APPROVAL

This is an original drawing, created by Chesterfield Awning Company, Inc. It is being submitted for your personal use in connection with a project being planned for you by Chesterfield Awning Company, Inc. It is not to be used, reproduced, copied or exhibited in any fashion. In the event any of the above occurs, Chesterfield Awning Company, Inc expects to be reimbursed $250.00 in compensation for the time and effort entailed in creating this drawing.

Colors and Sizes are representative only for true colors, please see fabric samples

THIS DRAWING IS NOT TO SCALE

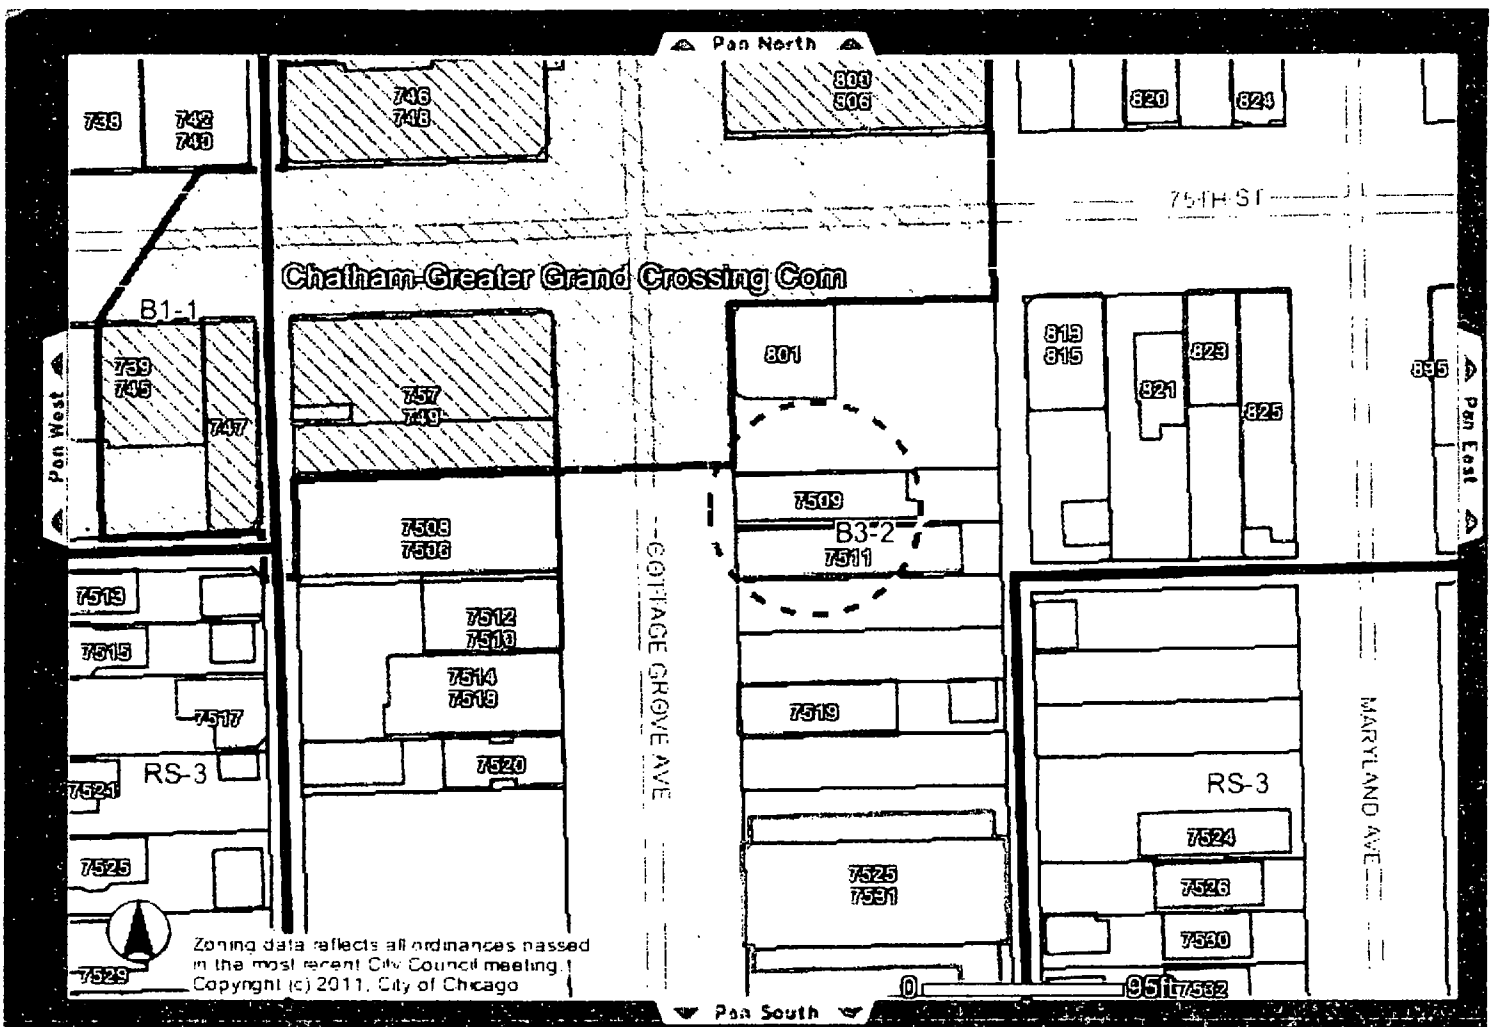

Address:

7511 S COTTAGE GROVE AVE

Identify Tool: Clicking on Map displays address and other related data about an area. ***(Requires Pop-Up)***

Help Screen: See more information on **Pop-Up Blocking**

City of Chicago

Or2015-700

Office of the City Clerk

Document Tracking Sheet

Meeting Date:	11/18/2015
Sponsor(s):	Burke (14)
Type:	Order
Title:	Issuance of permits for sign(s)/signboard(s) at 4760 S Kedzie Ave
Committee(s) Assignment:	Committee on Zoning, Landmarks and Building Standards

Committee on Zoning, Landmarks,
and Building Standards
City Council Meeting
Alderman Edward M. Burke – Ward 14
Sign Order

ORDERED, that the Commissioner of Buildings is hereby directed to issue a sign permit to:

IDENTITY SERVICES, LLC
1120 W. National Ave.
Addison, IL 60101

For the erection of a sign/signboard over 24 feet in height and/or over 100 square feet (in area of one face) at:

FALLAS
4760 S. Kedzie Ave.
Chicago, IL 60632

Dimensions: length 24' height 7'

Height above grade/roof to top of sign 11' – 4" feet


Total Square Foot Area 168 square feet

Elevation EAST

Such sign shall comply with all applicable provisions of TITLE 17 of the Chicago Zoning Ordinance and all other applicable provisions of the Municipal Code of the City of Chicago governing the construction and maintenance of outdoor signs, signboards and structures.

Alderman Edward M. Burke
Ward 14

7-27-15

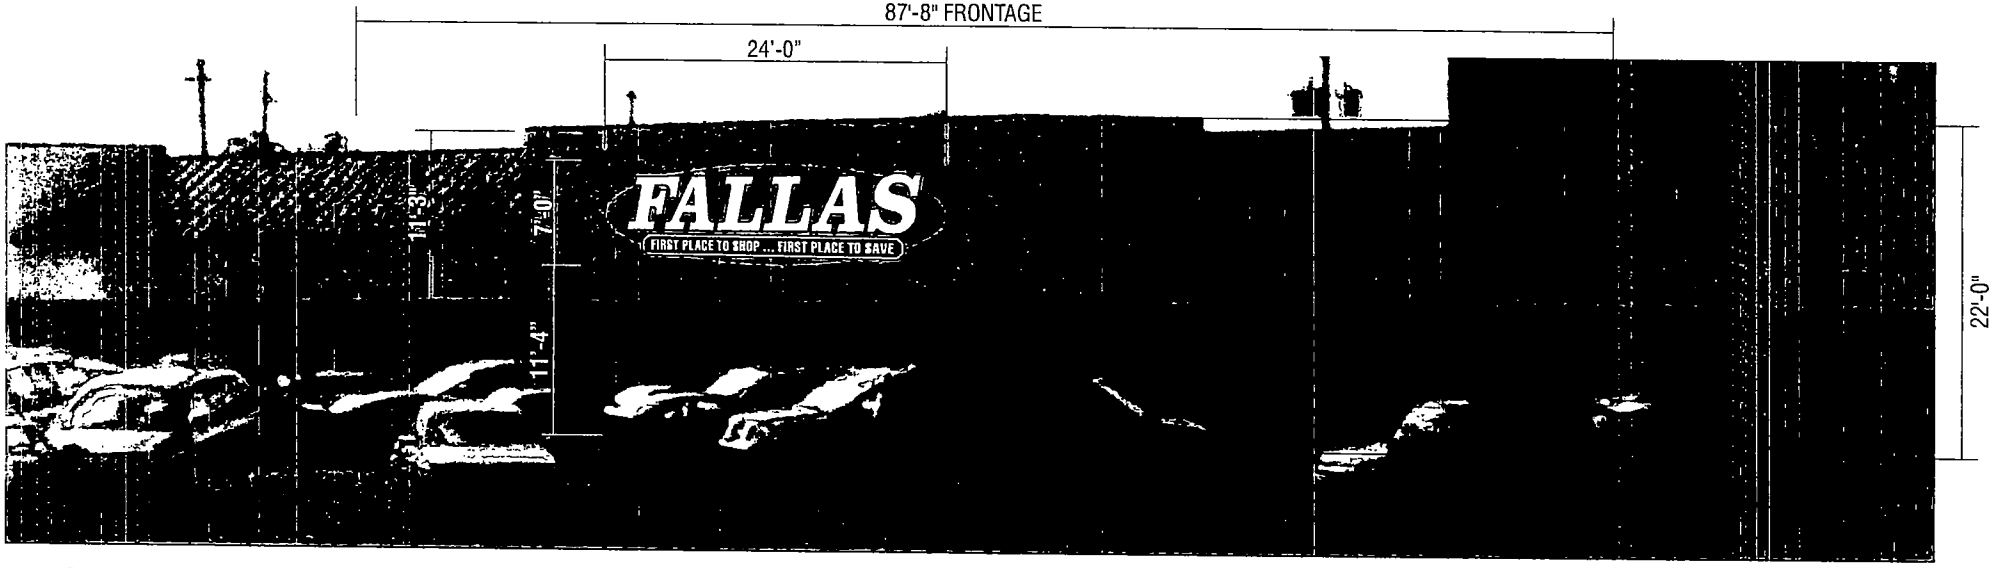

PROPOSED FRONT ELEVATION

SCALE: 1/8" = 1'-0"

ADART
700 Parker Sq STE 205
Flower Mound, TX 75028
T. 800.675.6353

Project: FALLAS #444
Location: 4760 S. Kedzie Ave.
Chicago, IL 60632
Date: 5/21/15
Sales: DH **Designer:** MRG
File Name: FALLAS #444 CHICAGO IL-03


Revision
01-7/20/15-mrg-chg #1 to 7' logo
02-7/27/15-chg elev. plc and add dims
03-7/27/15-mrg-add existing plc. #2, add dims #2


Approvals
Customer:
Landlord:

CONCEPTUAL DRAWINGS ONLY:
Dimensions are approximate & may change due to construction factors or exact field conditions. Colors shown are as close as printing will allow. Always follow written specifications.

ALL RIGHTS RESERVED:
This design has been created for you in connection with a project being planned for you by AD ART. It may not be shown to anyone outside your organization, and may not be reproduced in any manner without prior consent.

SHEET
1

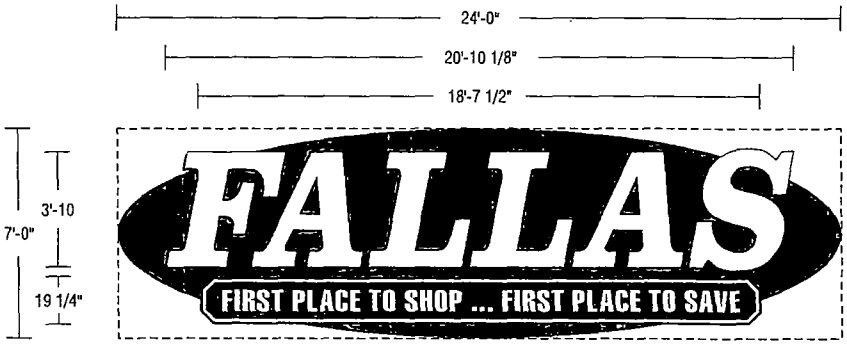

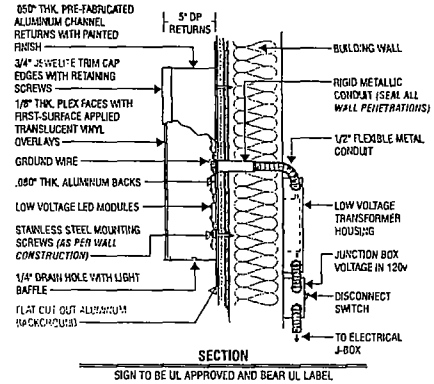

SECTION

SIGN TO BE UL APPROVED AND BEAR UL LABEL

PLEX FACED CHANNEL LETTERS WITH LED ILLUMINATION

NOTE:
THIS SIGN IS INTENDED TO BE INSTALLED IN ACCORDANCE WITH THE REQUIREMENTS OF ARTICLE 600 OF THE NATIONAL ELECTRICAL CODE AND/OR OTHER APPLICABLE LOCAL CODES. THIS INCLUDES PROPER GROUNDING AND BONDING OF THE SIGN.

NEW SINGLE-FACE INTERNALLY-ILLUMINATED WALL DISPLAY

SCALE: 1/4"=1'-0"

(1) SET REQUIRED - FABRICATE AND INSTALL -

TOTAL SQ.FT. = 168.0 SQ.FT.

USE STANDARD ALUMINUM CONSTRUCTION WITH MATTHEWS SATIN ACRYLIC POLYURETHANE FINISH.
MOUNT ONTO BUILDING FASCIA AS REQUIRED.

FALLAS: PLEX FACED CHANNEL LETTER CONSTRUCTION
FACES USE #7328 WHITE PLEX WITH 3/4" BLUE TRIMCAP.
ILLUMINATE WITH WHITE PLASTOLED LEDS.
PAINT RETURNS BLUE TO MATCH VINYL.

TAGLINE: LOGO MODULE CONSTRUCTION
FACES USE WHITE LEXAN WITH APPLIED VINYL OVERLAY.
ILLUMINATE WITH WHITE PRINCIPLE L.E.D.
PAINT RETAINERS AND RETURNS BLUE TO MATCH VINYL.

BACKGROUND: FLAT CUT-OUT ALUMINUM
1/8" ALUMINUM PAINTED TO MATCH COLORED ARTWORK.


WHITE SHO-THRU
3M 3630-33 RED
3M 3630-157 SULTAN BLUE

FASTENER SCHEDULE

Thru-Bolt Mounting	3/8" THREADED ROD FOR USE IN THRU BOLT APPLICATIONS
Hanger Bolts	3/8" LAG SCREW FOR USE IN WOOD BLOCKING 1½" MIN PENETRATION
Masonry Lag Bolt Mounting	MASONRY EXPANSION BOLT w/ADHESIEVE EMBED 2" MIN

PRIMARY ELECTRICAL TO SIGN LOCATIONS IS TO BE PROVIDED BY OTHERS. 20 AMP DEDICATED CIRCUIT(S) WITH NO SHARED NEUTRALS AND A GROUND RETURNING TO THE PANEL IS REQUIRED FOR ALL INSTALLATIONS.

THIS SIGN IS INTENDED TO BE INSTALLED IN ACCORDANCE WITH THE REQUIREMENTS OF ARTICLE 600 OF THE NATIONAL ELECTRICAL CODE AND/OR OTHER APPLICABLE LOCAL CODES. THIS INCLUDES PROPER GROUNDING AND BONDING OF THE SIGN.

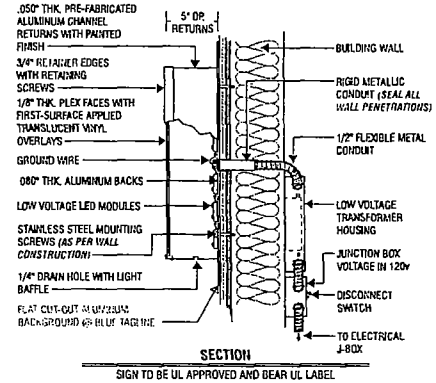

SECTION

SIGN TO BE UL APPROVED AND BEAR UL LABEL

PLEX FACED TAGLINE MODULE WITH LED ILLUMINATION

NOTE:
THIS SIGN IS INTENDED TO BE INSTALLED IN ACCORDANCE WITH THE REQUIREMENTS OF ARTICLE 600 OF THE NATIONAL ELECTRICAL CODE AND/OR OTHER APPLICABLE LOCAL CODES. THIS INCLUDES PROPER GROUNDING AND BONDING OF THE SIGN.

ADART
700 Parker Sq STE 205
Flower Mound, TX 75028
T. 800.675.6353

Project: FALLAS #444
Location: 4760 S. Kedzie Ave. Chicago, IL 60632
Date: 5/21/15
Sales: DH **Designer:** MRG
File Name: FALLAS #444 CHICAGO IL-03

Revision
01-7/20/15-mrg-chg #1 to 7' logo
02-7/27/15-chg elev. pic and add dims
03-7/27/15-mrg-add existing pic #2 add dims #2

Approvals
Customer:
Landlord:

CONCEPTUAL DRAWINGS ONLY:
Dimensions are approximate & may change due to construction factors or exact field conditions. Colors shown are as close as printing will allow. Always follow written specifications.

ALL RIGHTS RESERVED:
This design has been created for you in connection with a project being planned for you by AD ART. It may not be shown to anyone outside your organization, and may not be reproduced in any manner without prior consent.

SHEET 2

City of Chicago

Office of the City Clerk

Document Tracking Sheet

Or2015-701

Meeting Date:	11/18/2015
Sponsor(s):	Burke (14)
Type:	Order
Title:	Issuance of permits for sign(s)/signboard(s) at 4150 S Pulaski Rd
Committee(s) Assignment:	Committee on Zoning, Landmarks and Building Standards

Department of Construction and Permits

(signs)

ORDERED, that the Executive Director of the Department of Construction and Permits is hereby directed to issue a sign permit to:

Bright Light Sign Co.
310 Telser Rd.
Lake Zurich, IL 60047

For the erection of a sign/signboard over 24 feet in height and/or over 100 square feet (in area of one face) at:

Petsmart
4150 S Pulaski Rd

Dimensions: **Length: 29'** **Height: 54"**

Height above grade/roof to top of sign: 24.5'

TOTAL SQUARE FOOT AREA: 130.5 square feet

Such sign(s) shall comply with all applicable provisions of Chapter 194A of the Chicago Zoning Ordinance and all other applicable provisions of the Municipal Code of the City of Chicago governing the construction and maintenance of outdoor signs, signboards and structures.

Alderman – Ward

City of Chicago

Or2015-704

Office of the City Clerk

Document Tracking Sheet

Meeting Date:	11/18/2015
Sponsor(s):	Cochran (20)
Type:	Order
Title:	Issuance of permits for sign(s)/signboard(s) at 6307 S Stewart Ave -- 162 square feet
Committee(s) Assignment:	Committee on Zoning, Landmarks and Building Standards

Committee on Zoning, Landmarks and Building Standards

(signs)

ORDERED, That the Commissioner of Buildings is hereby directed to issue 1 sign permit to:

Parvin-Clauss Sign Company
165 Tubeway Dr.
Carol Stream, IL 60188

For the erection of a sign/signboard over 24 feet in height and/or over 100 square feet (in area of one face) at:

St. Bernard Hospital
6307 S. Stewart Ave.

Dimensions:	length:	**9 feet**	height: **18 feet**
	Height above grade/roof to top of sign:		**36 feet**
	Total Square Foot Area:		**162 square feet**
	Elevation:		**West**

Such sign shall comply with all applicable provisions of TITLE 17 of the Chicago Zoning Ordinance and all other applicable provisions of the Municipal Code of the City of Chicago governing the construction and maintenance of outdoor signs, signboards, and structures.

Willie B. Cochran,
Alderman 20th Ward

City of Chicago

Or2015-705

Office of the City Clerk

Document Tracking Sheet

Meeting Date:	11/18/2015
Sponsor(s):	Cochran (20)
Type:	Order
Title:	Issuance of permits for sign(s)/signboard(s) at 6307 S Stewart Ave -- 199 square feet
Committee(s) Assignment:	Committee on Zoning, Landmarks and Building Standards

Committee on Zoning, Landmarks and Building Standards

(signs)

ORDERED, That the Commissioner of Buildings is hereby directed to issue 1 sign permit to:

Parvin-Clauss Sign Company
165 Tubeway Dr.
Carol Stream, IL 60188

For the erection of a sign/signboard over 24 feet in height and/or over 100 square feet (in area of one face) at:

St. Bernard Hospital
6307 S. Stewart Ave.

Dimensions:	length:	**24 feet 8 inches**	height: **8 feet 1 inch**
	Height above grade/roof to top of sign:		**36 feet**
	Total Square Foot Area:		**199 square feet**
	Elevation:		**West**

Such sign shall comply with all applicable provisions of TITLE 17 of the Chicago Zoning Ordinance and all other applicable provisions of the Municipal Code of the City of Chicago governing the construction and maintenance of outdoor signs, signboards, and structures.

Willie B. Cochran,
Alderman 20th Ward

City of Chicago

Office of the City Clerk

Document Tracking Sheet

Or2015-706

Meeting Date:	11/18/2015
Sponsor(s):	Cochran (20)
Type:	Order
Title:	Issuance of permits for sign(s)/signboard(s) at 6307 S Stewart Ave -- 132 square feet
Committee(s) Assignment:	Committee on Zoning, Landmarks and Building Standards

Committee on Zoning, Landmarks and Building Standards

(signs)

ORDERED, That the Commissioner of Buildings is hereby directed to issue 1 sign permit to:

Parvin-Clauss Sign Company
165 Tubeway Dr.
Carol Stream, IL 60188

For the erection of a sign/signboard over 24 feet in height and/or over 100 square feet (in area of one face) at:

St. Bernard Hospital
6307 S. Stewart Ave.

Dimensions:	length:	**33 feet**	height: **4 feet**
	Height above grade/roof to top of sign:		**33 feet**
	Total Square Foot Area:		**132 square feet**
	Elevation:		**South**

Such sign shall comply with all applicable provisions of TITLE 17 of the Chicago Zoning Ordinance and all other applicable provisions of the Municipal Code of the City of Chicago governing the construction and maintenance of outdoor signs, signboards, and structures.

Willie B. Cochran,
Alderman 20th Ward

City of Chicago

Office of the City Clerk

Document Tracking Sheet

Or2015-733

Meeting Date:	11/18/2015
Sponsor(s):	Cochran (20)
Type:	Order
Title:	Issuance of permits for sign(s)/signboard(s) at 6307 S Stewart Ave -- north elevation
Committee(s) Assignment:	Committee on Zoning, Landmarks and Building Standards

Committee on Zoning, Landmarks and Building Standards

(signs)

ORDERED, That the Commissioner of Buildings is hereby directed to issue 1 sign permit to:

Parvin-Clauss Sign Company
165 Tubeway Dr.
Carol Stream, IL 60188

For the erection of a sign/signboard over 24 feet in height and/or over 100 square feet (in area of one face) at:

St. Bernard Hospital
6307 S. Stewart Ave.

Dimensions:	length:	**33 feet**	height: **4 feet**
	Height above grade/roof to top of sign:		**33 feet**
	Total Square Foot Area:		**132 square feet**
	Elevation:		**North**

Such sign shall comply with all applicable provisions of TITLE 17 of the Chicago Zoning Ordinance and all other applicable provisions of the Municipal Code of the City of Chicago governing the construction and maintenance of outdoor signs, signboards, and structures.

Willie B. Cochran,
Alderman 20th Ward

City of Chicago

Or2015-734

Office of the City Clerk

Document Tracking Sheet

Meeting Date:	11/18/2015
Sponsor(s):	Cochran (20)
Type:	Order
Title:	Issuance of permits for sign(s)/signboard(s) at 6307 S Stewart Ave -- east elevation
Committee(s) Assignment:	Committee on Zoning, Landmarks and Building Standards

Committee on Zoning, Landmarks and Building Standards

(signs)

ORDERED, That the Commissioner of Buildings is hereby directed to issue 1 sign permit to:

Parvin-Clauss Sign Company
165 Tubeway Dr.
Carol Stream, IL 60188

For the erection of a sign/signboard over 24 feet in height and/or over 100 square feet (in area of one face) at:

St. Bernard Hospital
6307 S. Stewart Ave.

Dimensions:	length:	**24 feet 8 inches**	height: **8 feet 1 inch**
	Height above grade/roof to top of sign:		**36 feet**
	Total Square Foot Area:		**199 square feet**
	Elevation:		**East**

Such sign shall comply with all applicable provisions of TITLE 17 of the Chicago Zoning Ordinance and all other applicable provisions of the Municipal Code of the City of Chicago governing the construction and maintenance of outdoor signs, signboards, and structures.

Willie B. Cochran,
Alderman 20th Ward

City of Chicago

Office of the City Clerk

Document Tracking Sheet

Or2015-732

Meeting Date:	11/18/2015
Sponsor(s):	Burnett (27)
Type:	Order
Title:	Issuance of permits for sign(s)/signboard(s) at 685 W Ohio St - Signs 1 and 2
Committee(s) Assignment:	Committee on Zoning, Landmarks and Building Standards

Committee on Zoning, Landmarks and Building Standards

(signs)

ORDERED, That the Commissioner of Buildings is hereby directed to issue 2 sign permits to:

Grate Signs
4044 W McDonough Street
Joliet, IL 60431

For the erection of one (2) signs over 24 feet in height at:

685 W Ohio
Chicago, IL 60654

#1	Dimensions:	length	8 feet	height	1 foot 4 inches
	Height above grade/roof to top of sign				30 feet
	Total Square Foot Area				11 square feet
	Elevation				North
#2	Dimensions:	length	10 feet	height	1 foot
	Height above grade/roof to top of sign				30 feet
	Total Square Foot Area				10 square feet
	Elevation				West

Such sign shall comply with all applicable provisions of TITLE 17 of the Chicago Zoning Ordinance and all other applicable provisions of the Municipal Code of the City of Chicago governing the construction and maintenance of outdoor signs, signboards and structures.

Walter Burnett, Jr.
Alderman, 27th Ward

City of Chicago

Or2015-703

Office of the City Clerk

Document Tracking Sheet

Meeting Date:	11/18/2015
Sponsor(s):	Villegas (36)
Type:	Order
Title:	Issuance of permits for sign(s)/signboard(s) at 6000 W Addison St
Committee(s) Assignment:	Committee on Zoning, Landmarks and Building Standards

Committee on Buildings

(signs)

ORDERED, That the Commissioner of Buildings is hereby directed to issue a sign permit to: (Contractor's name and address)

TORVIN-CLAUSS SIGN CO
165 TUBEWAY DR
CAROL STREAM IL 60188

for the erection of a sign/signboard over 24 feet in height and/or over 100 square feet (in area of one face) at: (Business NAME & ADDRESS)

BP STATION
6000 W ADDISON ST


Dimensions: length 6'9" height 20'4"

height above grade/roof to top of sign 27'6"

TOTAL SQUARE FOOT AREA 137


Such sign(s) shall comply with all applicable provisions of TITLE 17 of the Chicago Zoning Ordinance and all other applicable provisions of the Municipal Code of the City of Chicago governing the construction and maintenance of outdoor signs, signboards and structures.

Alderman, Ward

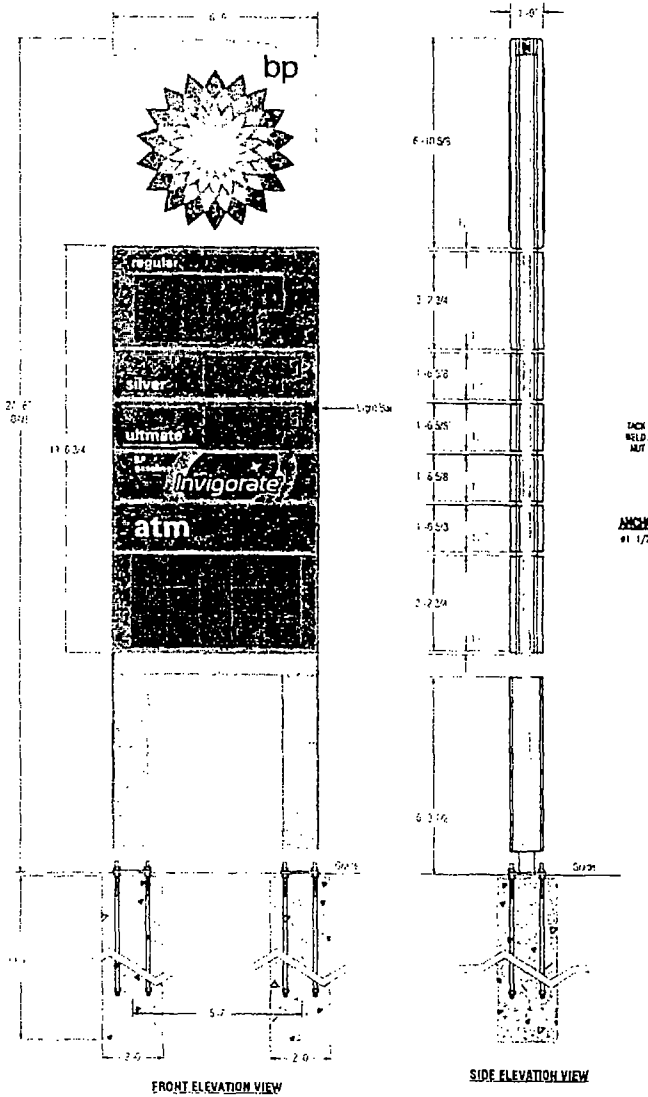


FRONT ELEVATION VIEW

SIDE ELEVATION VIEW

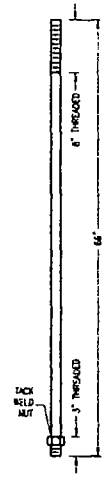

ANCHOR BOLT DETAIL
#1 1/2" ASTM-A36 STEEL

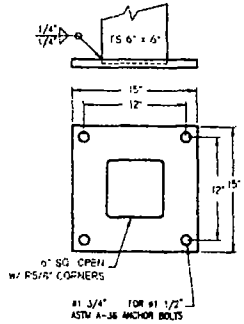

BASE PLATE DETAIL
1 1/4" ASTM-A36 STEEL

(1) New Double Face Illuminated MID Pylon Sign

Cabinets: Extruded Aluminum
Faces: Polycarbonate
Graphics: Std. BP colors
Illumination: White LEDs
Pricer Units: Green LEDs
EMC Units: Green LEDs
Power: Reuse Electrical Circuits Run to Site
Mounting: (2) 6" x 6" Steel Tubes w/ 15" x 15" x 1¼" Steel Base Plates
- (8) 1½" x 66" ASTM-A36 Steel Anchor Bolts
- (2) 2'-0" dia. x 13'-6" deep Concrete Foundations

EXISTING 144 sq ft



Existing

Proposed 137 sq ft



Proposed

Parvin-Clauss
SIGN COMPANY
Design • Fabrication • Installation • Maintenance
165 Tubeway Drive • Carol Stream • Illinois 60188
Tel/630-510 2020 • Fax/630-510-2074
e-mail/signs@parvinclauss.com
www.parvinclauss.com

PROJECT:

Graham C-Stores

6000 W Addison
Chicago, IL

CUSTOMER APPROVAL:

DATE

AUTHORIZED SIGNATURE

REPRESENTATIVE
Brian Newton

DRAWN BY
Bill Marlow

DATE
9.22.15

SCALE
1/4" = 1'

SHEET NO.
1 of 1

WORK ORDER
73482

FILE NAME
GCS73482

REVISIONS:
1
2
3
4
5
6
7
8

This sign is intended to be installed in accordance with the requirements of Article 600 of the National Electrical Code and/or other applicable local codes. This includes proper grounding and bonding of the sign.

This sign is built to UL Standards for operation in North America

"This Document is owned by, and the information contained in it is proprietary to, Parvin-Clauss Sign Company. By receipt hereof the holder agrees not to use the information, disclose it to any third party, nor reproduce this document without the prior written consent of Parvin-Clauss Sign Company. Holder also agrees to immediately return this document upon request of Parvin-Clauss Sign Company."

© Copyright 2015 by Parvin-Clauss Sign Co

City of Chicago

Or2015-723

Office of the City Clerk

Document Tracking Sheet

Meeting Date:	11/18/2015
Sponsor(s):	Napolitano (41)
Type:	Order
Title:	Issuance of permits for sign(s)/signboard(s) at American Airlines O'Hare International Airport Hangar - 1,378.5 sq. ft.
Committee(s) Assignment:	Committee on Zoning, Landmarks and Building Standards

Committee on Zoning, Landmarks
and Building Standards
City Council Meeting
Alderman Anthony Napolitano 41st Ward
Sign Order

ORDERED, That the Commissioner of Buildings is hereby directed to issue a sign permit to:

Midwest Sign & Lighting, Inc.
4910 W Wilshire BLVD
Country Club Hills, IL. 60478

For the erection of a sign/signboard over 24 feet in height and/or over 100 square feet (in area of one face) at:

American Airlines ORD Hanger

Dimensions: length 76' 6 3/8" height 18' 0"

Height above grade/roof to top of sign 67 feet


Total Square Foot Area 1378.5 square feet

Elevation 49 feet

Such sign shall comply with all applicable provisions of TITLE 17 of the Chicago Zoning Ordinance and all other applicable provisions of the Municipal Code of the City of Chicago governing the construction and maintenance of outdoor signs, signboards and structures.

4/15

Anthony Napolitano
Alderman, 41st Ward

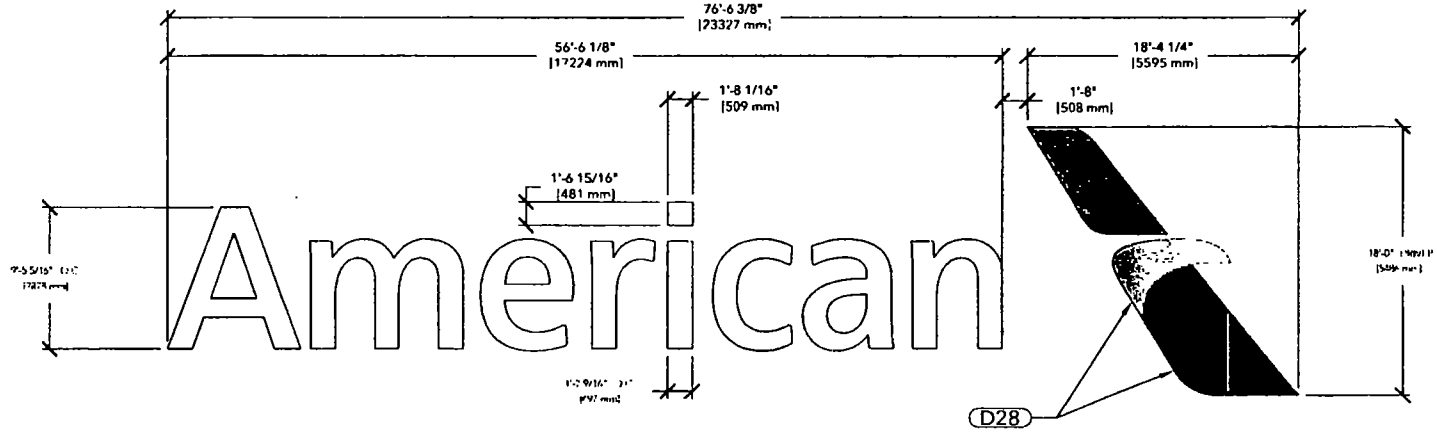

ELEVATION
SCALE 1/8" = 1'-0"

SPECIFICATIONS		
PAINT	VINYL	DIGITAL PRINT
(P21) MP852690 NUANCE AA DARK GRAY		(D78) COLOR DIGITAL PRINT ON 21AYERS ORACAL 3850
(P27) MATTHEWS N202 WHITE		WHITE TRANSLUCENT w/ 215M MATTE LAMINATE

THIS SIGN TO BEAR UNDERWRITERS LABEL

NOTE: THIS SIGN IS INTENDED TO BE INSTALLED IN ACCORDANCE WITH THE REQUIREMENTS OF ARTICLE 600 OF THE NATIONAL ELECTRICAL CODE AND/OR OTHER APPLICABLE LOCAL CODES. THIS INCLUDES PROPER GROUNDING AND BONDING OF THE SIGN.

100-277 VOLTS
NOTICE TO SIGN INSTALLER:
THE VOLTAGE AT THIS SIGN MUST BE BETWEEN 100 & 277 VOLTS FOR THIS SIGN TO OPERATE PROPERLY.
NOTE: SPLICE CONNECTION BOX AND TRANSFORMER MUST NOT BE EXPOSED TO OUTSIDE WEATHER CONDITIONS.

colite
5 TECHNOLOGY CIRCLE
COLUMBIA SC 29203
P 803 926 7926

THIS IS AN ORIGINAL UNPUBLISHED DESIGN CREATED BY COLITE IT IS SUBMITTED FOR YOUR PERSONAL USE IN CONNECTION WITH THE PROJECT PLANNED FOR YOU BY COLITE IT IS NOT TO BE SHOWN TO ANYONE OUTSIDE YOUR ORGANIZATION NOR IS IT TO BE USED, REPRODUCED, COPIED OR EXHIBITED IN ANY FASHION WHATSOEVER ALL OR ANY PART OF THIS DESIGN (EXCEPTING REGISTERED TRADEMARKS) REMAIN THE PROPERTY OF COLITE

DRAWING NUMBER
AMA-150553

TITLE
CST ILL 216in CHAN

SIGN TYPE

CUSTOMER
AMERICAN AIRLINES


LOCATION
CHICAGO, IL

DATE
09-30-15


DRAWN BY: PH | PRINT: 11X17

REVISIONS


REV #	DRAWN BY	DATE	DESCRIPTION
N	PH	09-30-15	CREATED DRAWING

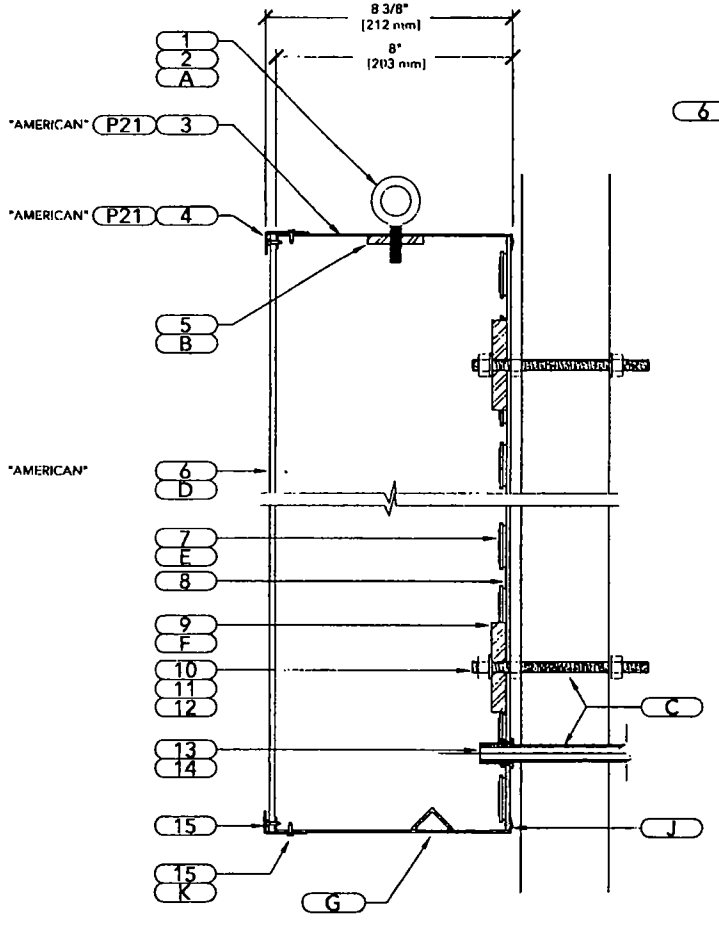

LETTERSET SECTION DETAIL
SCALE: 3" = 1'-0"

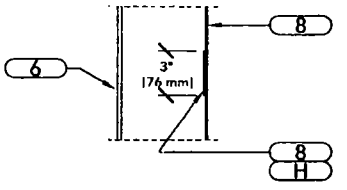

SEAM SECTION
SCALE: N.T.S.

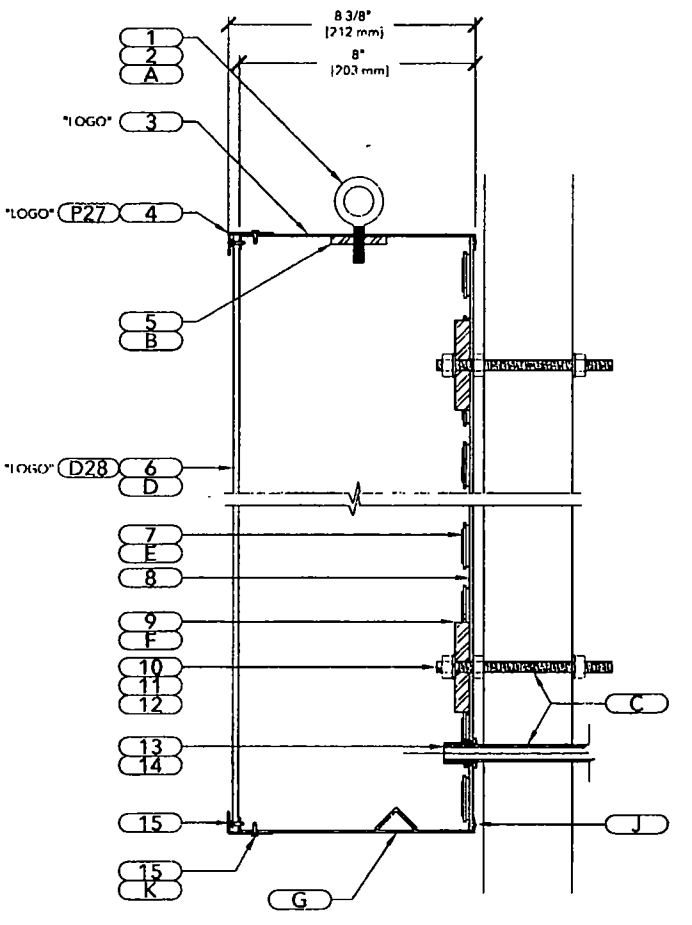

LOGO SECTION DETAIL
SCALE: 3" = 1'-0"

SPECIFICATIONS

PAINT	VINYL	DIGITAL PRINT
(P21) MP#52690 NUANCE AA DARK GRAY		(D28) COLOR DIGITAL PRINT ON 7 LAYERS ORACAL 3850
(P27) MATTHEWS N202 WHITE		WHITE TRANSLUCENT w/ 215M MATTE LAMINATE

THIS SIGN TO BEAR UNDERWRITERS LABEL

NOTE: THIS SIGN IS INTENDED TO BE INSTALLED IN ACCORDANCE WITH THE REQUIREMENTS OF ARTICLE 600 OF THE NATIONAL ELECTRICAL CODE AND/OR OTHER APPLICABLE LOCAL CODES. THIS INCLUDES PROPER GROUNDING AND BONDING OF THE SIGN.

100-277 VOLTS
NOTICE TO SIGN INSTALLER:
THE VOLTAGE AT THIS SIGN MUST BE BETWEEN 100 & 277 VOLTS FOR THIS SIGN TO OPERATE PROPERLY.
NOTE: SPLICE CONNECTION BOX AND TRANSFORMER MUST NOT BE EXPOSED TO OUTSIDE WEATHER CONDITIONS.

colite
5 TECHNOLOGY CIRCLE
COLUMBIA SC 29203
P 803 926 7926

THIS IS AN ORIGINAL UNPUBLISHED DESIGN CREATED BY COLITE. IT IS SUBMITTED FOR YOUR PERSONAL USE IN CONNECTION WITH THE PROJECT PLANNED FOR YOU BY COLITE. IT IS NOT TO BE SHOWN TO ANYONE OUTSIDE YOUR ORGANIZATION NOR IS IT TO BE USED, REPRODUCED, COPIED OR EXHIBITED IN ANY FASHION WHATSOEVER ALL OR ANY PART OF THIS DESIGN (EXCEPTING REGISTERED TRADEMARKS) REMAIN THE PROPERTY OF COLITE.

DRAWING NUMBER
AMA-150553

TITLE
CST ILL 216in CHAN

SIGN TYPE

CUSTOMER
AMERICAN AIRLINES

LOCATION
CHICAGO, IL

DATE
09-30-15

DRAWN BY	PAPER
PH	11X17

REVISIONS

#	BY	DATE	DESCRIPTION
R	PH	09-30-15	CREATED DRAWING

MANUFACTURING BILL OF MATERIALS

ITEM #	PART #	DESCRIPTION	QTY
1	1000-147	3/8" X 1 1/4" EYEBOLT	10 EA
3	300-106	.063" X 60" X 120" PRE-PAINTED WHITE ALUMINUM SHEET	6 SHT
4	300-31	3/4" X 1 1/2" X .060" ALUMINUM SOFT ANGLE	411 LF
5	300-49	1/4" X 6" X 12'-0" ALUMINUM FLAT BAR	3 LF
6	100-97	.177" X 76" REEL STOCK 854 MAKROLON POLYCARBONATE (#2447 EQUIVALENT)	115 LF
7	600-58	PL-FS4-WH3-N PRINCIPLE FUSION 4 LED	TBD
8	300-9	1/8" X 60" X 120" ALUMINUM SHEET	10 SHT
9	300-48	1/2" X 3" X 12'-0" ALUMINUM FLAT BAR	3 LF
13	1400-72	1/2" DIA PAIGE ELECTRIC 18"L WALL BUSTER	11 EA
14	1000-167	1/2" LOCK NUT	11 EA
15	1000-156	#8 X 1/2" SS FPH TCS SCREW	A/R
17	1400-1	16-2 STR N SHIELD CMP TAPPEN WIRE	110 LF

INSTALLATION BILL OF MATERIALS

ITEM #	PART #	DESCRIPTION	QTY
2	1000-3	3/8"-16 X 1" HEX CAP SCREW SS	10 EA
10	1000-65	3/8"-16 X 6" ALL THREAD	50 EA
11	1000-23	3/8" SS F/W	100 EA
12	1000-15	3/8"-16 SS FHN	150 EA
16	600-81	FRANCE FAST-PAK 1260PS LED POWER SUPPLY	TBD
18	PATTERN	MOUNTING PATTERN	1 EA
19	PAINT	TOUCH UP PAINT (P21) (P27)	1 EA
20	600-3	TRANSCO TRANSFORMER BOX 18" X 7" X 7"	TBD

(A) AFTER INSTALLATION, REPLACE (ITEM 1) WITH (ITEM 2), PAINT TO MATCH RETURNS

(B) DRILL & TAP 1/4" ALUMINUM FLAT BAR TO RECEIVE (ITEM 1)

(C) INSTALLER TO ENSURE THAT ALL PENETRATIONS ARE TO BE WATER TIGHT IN EXTERNAL APPLICATIONS

(D) FACES TO BE MECHANICALLY FASTENED TO RETAINERS

(E) LETTERS POWERED BY A REMOTE CLASS (2) POWER SUPPLY, TO HAVE 12 INCH GROUND /TAIL WHIP

(F) DRILL & TAP TO RECEIVE (ITEM 10)

(G) (MIN 2) 1/4" WEEP HOLES PER LETTER, LOCATE AT EACH LOW POINT w/ LIGHT SHIELD COVER

(H) VERSILOK 3" WIDE FISH PLATE TO EACH SIDE @ INTERIOR PANEL BACKER SEAM

(J) SECURE RETURNS AND BACKS VIA RIVETS AS REQ'D, SEAMS BETWEEN RETURNS AND BACKS ARE TO CAULKED

(K) PAINTED TO MATCH RETURN

SPECIFICATIONS

PAINT	VINYL	DIGITAL PRINT
(P21) MP852690 NUANCE AA DARK GRAY		(D/R) COLOR DIGITAL PRINT ON 7 LAYERS ORACAL 3850
(P27) MATTHEWS N202 WHITE		WHITE TRANSLUCENT w/ 215M MATTE LAMINATE

THIS SIGN TO BEAR UNDERWRITERS LABEL

NOTE: THIS SIGN IS INTENDED TO BE INSTALLED IN ACCORDANCE WITH THE REQUIREMENTS OF ARTICLE 600 OF THE NATIONAL ELECTRICAL CODE AND/OR OTHER APPLICABLE LOCAL CODES. THIS INCLUDES PROPER GROUNDING AND BONDING OF THE SIGN.

100-277 VOLTS
NOTICE TO SIGN INSTALLER:
THE VOLTAGE AT THIS SIGN MUST BE BETWEEN 100 & 277 VOLTS FOR THIS SIGN TO OPERATE PROPERLY.
NOTE: SPLICE CONNECTION BOX AND TRANSFORMER MUST NOT BE EXPOSED TO OUTSIDE WEATHER CONDITIONS.

colite
5 TECHNOLOGY CIRCLE
COLUMBIA SC 29203
P 803 926 7926

THIS IS AN ORIGINAL UNPUBLISHED DESIGN CREATED BY COLITE. IT IS SUBMITTED FOR YOUR PERSONAL USE IN CONNECTION WITH THE PROJECT PLANNED FOR YOU BY COLITE. IT IS NOT TO BE SHOWN TO ANYONE OUTSIDE YOUR ORGANIZATION NOR IS IT TO BE USED, REPRODUCED, COPIED OR EXHIBITED IN ANY FASHION WHATSOEVER ALL OR ANY PART OF THIS DESIGN (EXCEPTING REGISTERED TRADEMARKS) REMAIN THE PROPERTY OF COLITE.

DRAWING NUMBER
AMA-150553

TITLE
CST ILL 216in CHAN

SIGN TYPE

CUSTOMER
AMERICAN AIRLINES

LOCATION
CHICAGO, IL


DATE
09-30-15

DRAWN BY	PRINT
PH	11X17

REVISIONS

REV	BY	DATE	DESCRIPTION
R	PH	09-30-15	CREATED DRAWING

Sign #6 [Hangar 2]

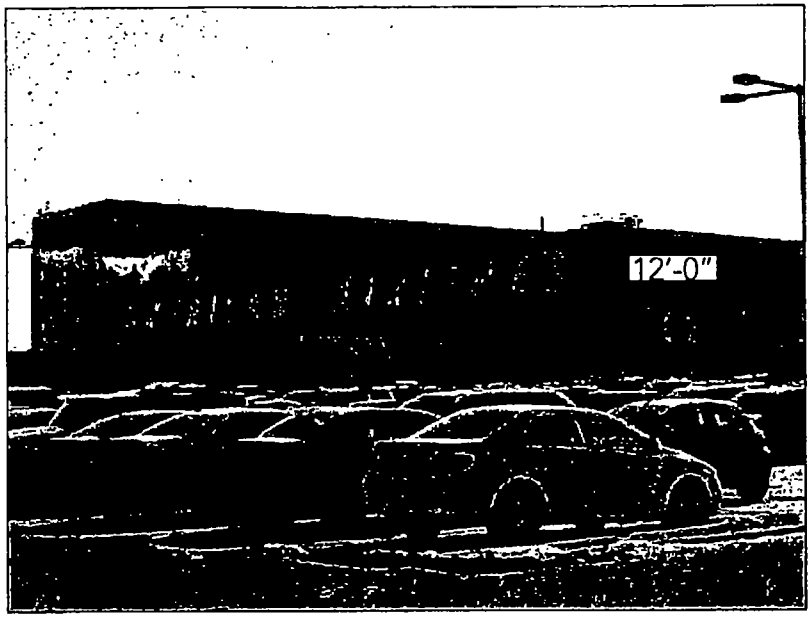


Existing: Letterset

☐ Pylon/Monument	■ Letterset	☐ Vinyl	☐ Wall Sign
☐ Directional	■ Illuminated	☐ Single Face	☐ Other
☐ Panel	☐ Non-Illuminated	☐ Double Face	

Height: 12'-0"

Width: TBD

Comments:

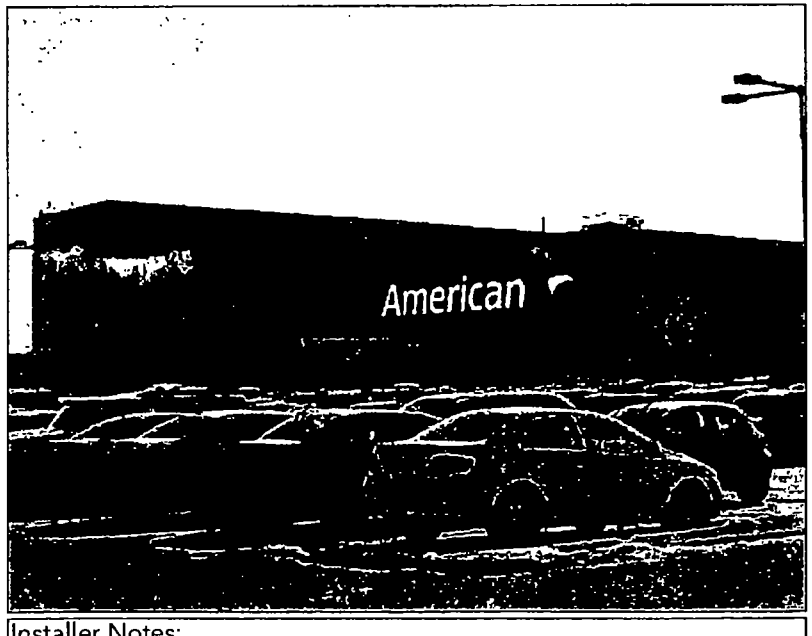


Recommended: Custom Letterset

☐ Pylon/Monument	■ Letterset	☐ Vinyl	☐ Wall Sign
☐ Directional	■ Illuminated	☐ Single Face	☐ Other
☐ Panel	☐ Non-Illuminated	☐ Double Face	

Height: 18'-0"

Width: 76'-4.6"

Comments:

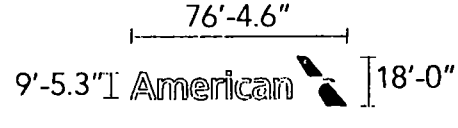


Installer Notes:
Remove existing letterset. Install new letterset in its place.

Restoration Requirements:
Patch/paint/repair as required.

colite

Site Map

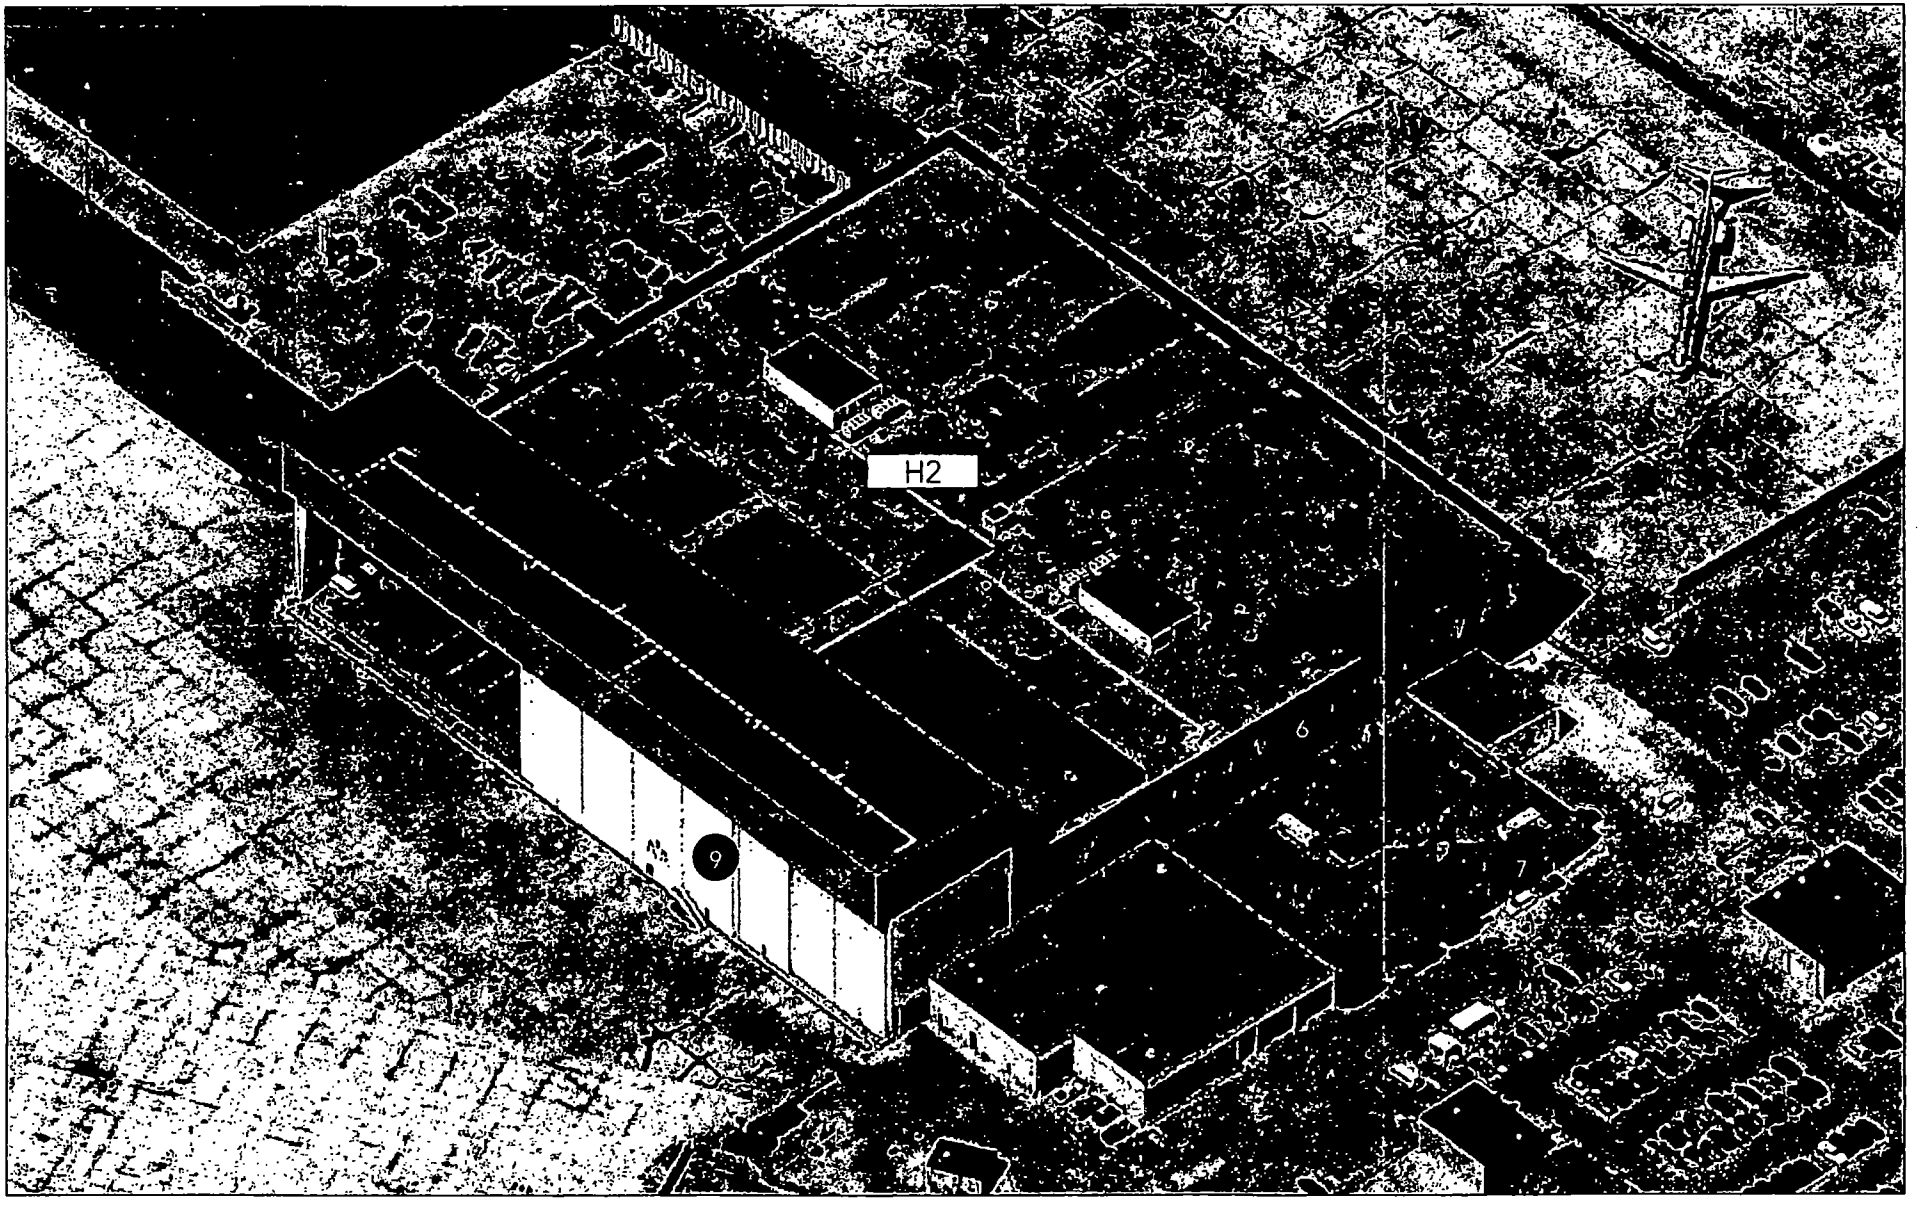

City of Chicago

Or2015-724

Office of the City Clerk

Document Tracking Sheet

Meeting Date:	11/18/2015
Sponsor(s):	Napolitano (41)
Type:	Order
Title:	Issuance of permits for sign(s)/signboard(s) at American Airlines O'Hare International Airport Hangar - 613 sq. ft.
Committee(s) Assignment:	Committee on Zoning, Landmarks and Building Standards

Committee on Zoning, Landmarks
and Building Standards
City Council Meeting
Alderman Anthony Napolitano 41st Ward
Sign Order

ORDERED, That the Commissioner of Buildings is hereby directed to issue a sign permit to:

Midwest Sign & Lighting, Inc.
4910 W Wilshire BLVD
Country Club Hills, IL. 60478

For the erection of a sign/signboard over 24 feet in height and/or over 100 square feet (in area of one face) at:

American Airlines ORD Hanger

Dimensions: length 51' 1/4" height 12' 0"

Height above grade/roof to top of sign 67 feet


Total Square Foot Area 613 square feet

Elevation 55 feet

Such sign shall comply with all applicable provisions of TITLE 17 of the Chicago Zoning Ordinance and all other applicable provisions of the Municipal Code of the City of Chicago governing the construction and maintenance of outdoor signs, signboards and structures.

4/15T

Anthony Napolitano
Alderman, 41st Ward

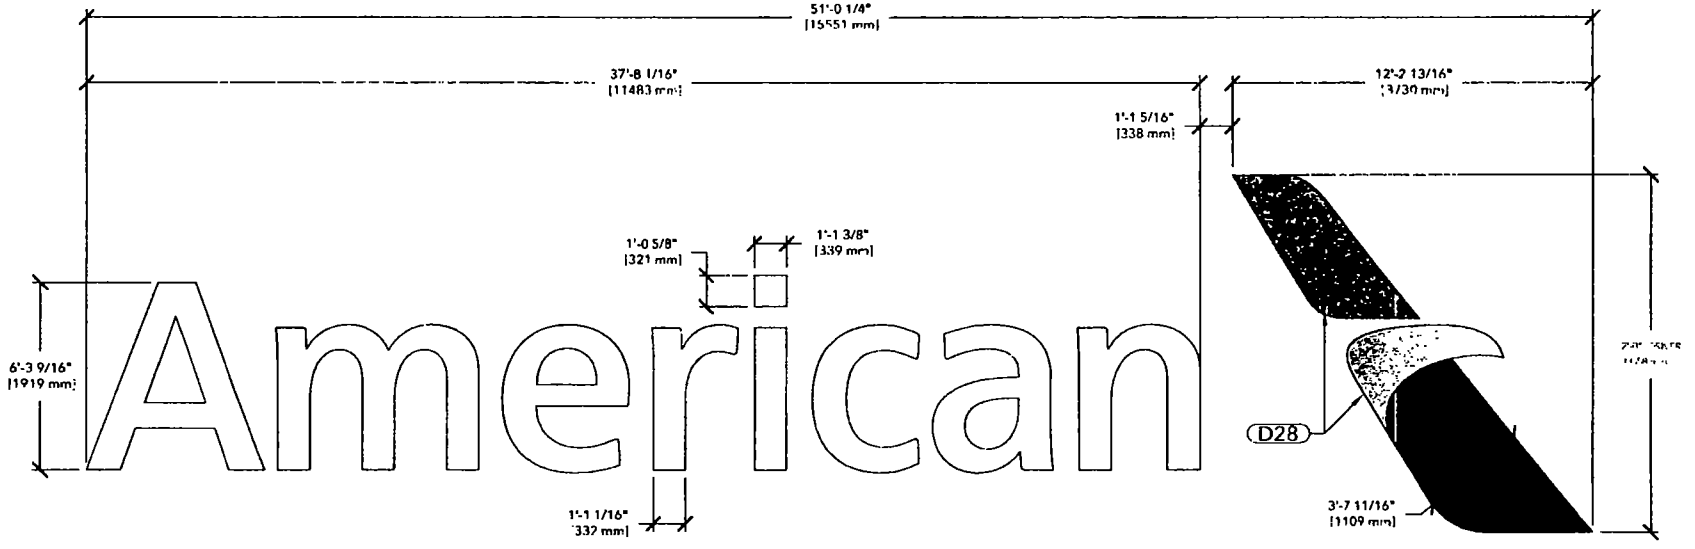

ELEVATION
SCALE: 1/4" = 1'-0"

SPECIFICATION		
PAINT	VINYL	DIGITAL PRINT
(P27) MATTHEWS MP# N2024 WHITE		D28) COLOR DIGITAL PRINT ON 1 LAYER ORACAL 3850
		WHITE TRANSLUCENT w/ 215M MATTE LAMINATE

THIS SIGN TO BEAR UNDERWRITERS LABEL

NOTE: THIS SIGN IS INTENDED TO BE INSTALLED IN ACCORDANCE WITH THE REQUIREMENTS OF ARTICLE 600 OF THE NATIONAL ELECTRICAL CODE AND/OR OTHER APPLICABLE LOCAL CODES. THIS INCLUDES PROPER GROUNDING AND BONDING OF THE SIGN.

100-277 VOLTS
NOTICE TO SIGN INSTALLER:
THE VOLTAGE AT THIS SIGN MUST BE BETWEEN 100 & 277 VOLTS FOR THIS SIGN TO OPERATE PROPERLY.
NOTE: SPLICE CONNECTION BOX AND TRANSFORMER MUST NOT BE EXPOSED TO OUTSIDE WEATHER CONDITIONS.

colite
5 TECHNOLOGY CIRCLE
COLUMBIA SC 29203
P 803 926 7926

THIS IS AN ORIGINAL UNPUBLISHED DESIGN CREATED BY COLITE. IT IS SUBMITTED FOR YOUR PERSONAL USE IN CONNECTION WITH THE PROJECT PLANNED FOR YOU BY COLITE. IT IS NOT TO BE SHOWN TO ANYONE OUTSIDE YOUR ORGANIZATION NOR IS IT TO BE USED, REPRODUCED, COPIED OR EXHIBITED IN ANY FASHION WHATSOEVER. ALL OR ANY PART OF THIS DESIGN (EXCEPTING REGISTERED TRADEMARKS) REMAIN THE PROPERTY OF COLITE.

DRAWING NUMBER
AMA-150222

TITLE
STD ILL 12ft CHAN

SIGN TYPE
AMA-EXTILLW-144


CUSTOMER
AMERICAN AIRLINES

LOCATION
VARIOUS


DATE
07-11-15

DESIGNER: MD | SIZE: 11X17


REVISIONS			
R	MD	07-11-15	CREATED DRAWING
R1	MD	09-14-15	REVISED SECTION DETAILS / LEDS CALLOUT & NOTES / OMITTED (P20)
R	PH	10-06-15	ADD POWERMAX LED

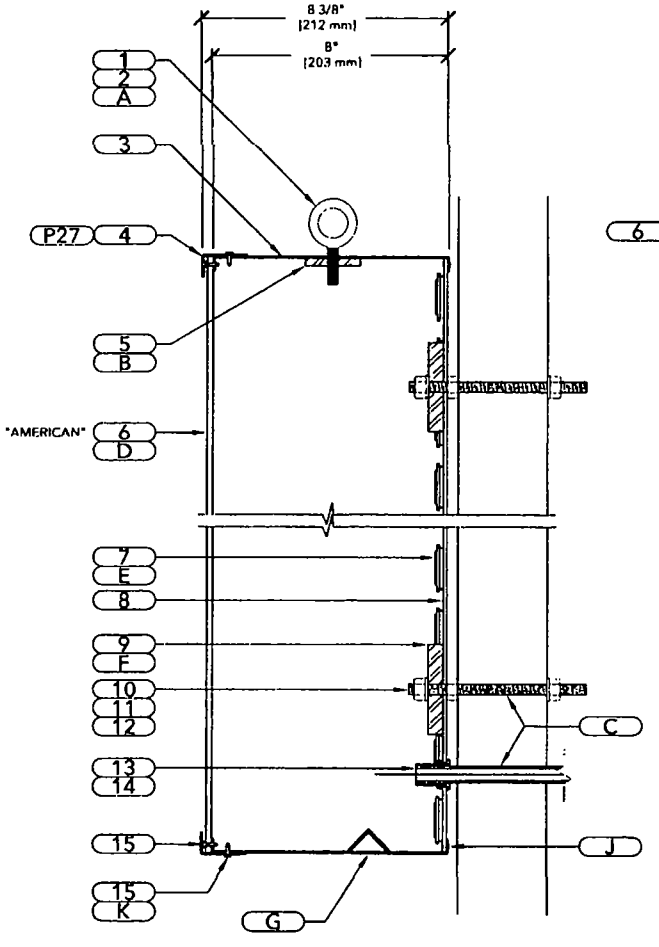

LETTERSET SECTION DETAIL
SCALE 3" = 1'-0"

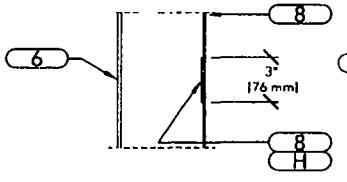

SEAM SECTION
SCALE N.T.S

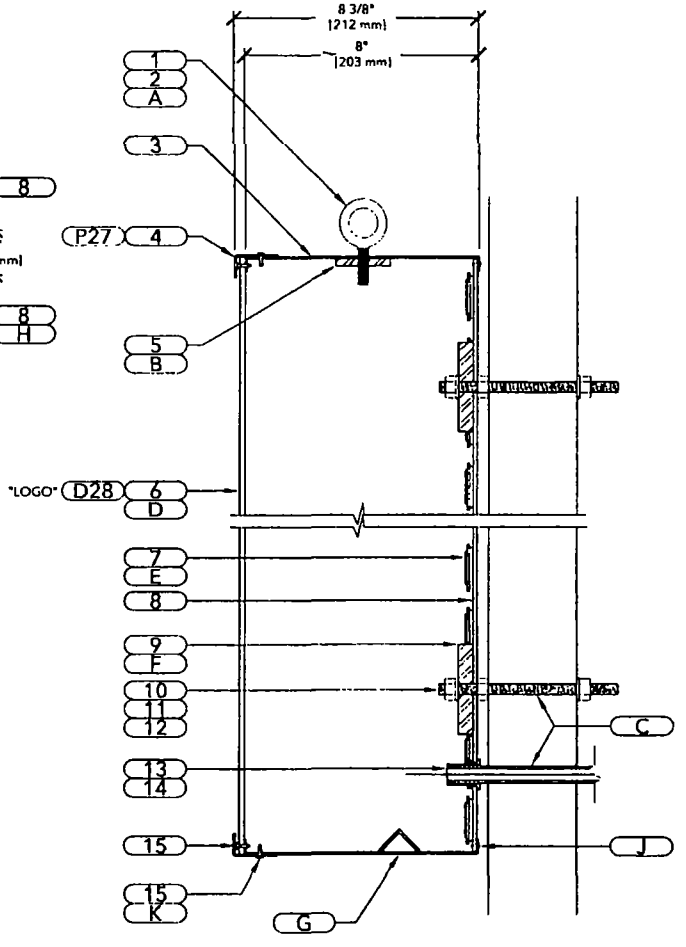

LOGO SECTION DETAIL
SCALE 3" = 1'-0"

SPECIFICATIONS		
PAINT	VINYL	DIGITAL PRINT
(P27) MATTHEWS MP# N202 WHITE		(D28) COLOR DIGITAL PRINT ON 1 LAYER ORACAL 3850
		WHITE TRANSLUCENT w/ 215M MATTE LAMINATE

THIS SIGN TO BEAR UNDERWRITERS LABEL

NOTE: THIS SIGN IS INTENDED TO BE INSTALLED IN ACCORDANCE WITH THE REQUIREMENTS OF ARTICLE 600 OF THE NATIONAL ELECTRICAL CODE AND/OR OTHER APPLICABLE LOCAL CODES. THIS INCLUDES PROPER GROUNDING AND BONDING OF THE SIGN.

100-277 VOLTS
NOTICE TO SIGN INSTALLER:
THE VOLTAGE AT THIS SIGN MUST BE BETWEEN 100 & 277 VOLTS FOR THIS SIGN TO OPERATE PROPERLY.
NOTE: SPLICE CONNECTION BOX AND TRANSFORMER MUST NOT BE EXPOSED TO OUTSIDE WEATHER CONDITIONS.

colite
5 TECHNOLOGY CIRCLE
COLUMBIA SC 29203
P 803 926 7926

THIS IS AN ORIGINAL UNPUBLISHED DESIGN CREATED BY COLITE IT IS SUBMITTED FOR YOUR PERSONAL USE IN CONNECTION WITH THE PROJECT PLANNED FOR YOU BY COLITE IT IS NOT TO BE SHOWN TO ANYONE OUTSIDE YOUR ORGANIZATION NOR IS IT TO BE USED, REPRODUCED COPIED OR EXHIBITED IN ANY FASHION WHATSOEVER ALL OR ANY PART OF THIS DESIGN (EXCEPTING REGISTERED TRADEMARKS) REMAIN THE PROPERTY OF COLITE

DRAWING NUMBER
AMA-150222

TITLE
STD ILL 12ft CHAN

SIGN TYPE
AMA-EXTILLW-144

CUSTOMER
AMERICAN AIRLINES

LOCATION
VARIOUS

DATE
07-11-15

DRAWN BY	PRINT
MD	11X17

REVISIONS

REV #	BY	DATE	DESCRIPTION
R	MD	07-11-15	CREATED DRAWING
R1	MD	09-14-15	REVISED SECTION DETAILS / LEDS CALLOUT & NOTES / OMITTED (P20)
R	PH	10-06-15	ADD POWERMAX 1 FD

MANUFACTURING BILL OF MATERIALS

ITEM #	PART #	DESCRIPTION	QTY
1	1000-147	3/8" X 1 1/4" EYEBOLT	10 EA
3	300-106	.063" X 60" X 120" PRE-PAINTED WHITE ALUMINUM SHEET	4 SHT
4	300-31	3/4" X 1 1/2" X .060" ALUMINUM SOFT ANGLE	230 LF
5	300-49	1/4" X 6" X 12'-0" ALUMINUM FLAT BAR	7 LF
6	100-91	.177" X 76" REEL STOCK #7328 WHITE POLYCARBONATE	60 LF
7	600-50	GEMXH71-1 HIGH OUTPUT POWERMAX	A/R
8	300-9	1/8" X 60" X 120" ALUMINUM SHEET	6 SHT
9	300-48	1/2" X 3" X 12'-0" ALUMINUM FLAT BAR	4 LF
13	1400-72	1/2" DIA PAIGE ELECTRIC 18"L WALL BUSTER	11 EA
14	1000-167	1/2" LOCK NUT	11 EA
15	1000-156	#8 X 1/2" SS FPH TCS SCREW	A/R
17	1400-1	16-2 STR N SHIELD CMP TAPPEN WIRE	110 LF

INSTALLATION BILL OF MATERIALS

ITEM #	PART #	DESCRIPTION	QTY
2	1000-3	3/8"-16 X 1" HEX CAP SCREW SS	10 EA
10	1000-65	3/8"-16 X 6" ALL THREAD	50 EA
11	1000-23	3/8" SS F/W	100 EA
12	1000-15	3/8"-16 SS FHN	150 EA
16	600-27	GEPS12-60U 12V 60W LED PS	6 EA
18	PATTERN	MOUNTING PATTERN	1 EA
19	PAINT	TOUCH UP PAINT (P20) (P27)	1 EA

(A) AFTER INSTALLATION, REPLACE (ITEM 1) WITH (ITEM 2), PAINT TO MATCH RETURNS

(B) DRILL & TAP 1/4" ALUMINUM FLAT BAR TO RECEIVE (ITEM 1)

(C) INSTALLER TO ENSURE THAT ALL PENETRATIONS ARE TO BE WATER TIGHT IN EXTERNAL APPLICATIONS

(D) FACES TO BE MECHANICALLY FASTENED TO RETAINERS

(E) LETTERS POWERED BY A REMOTE CLASS (2) POWER SUPPLY, TO HAVE 12 INCH GROUND /TAIL WHIP

(F) DRILL & TAP TO RECEIVE (ITEM 10)

(G) (MIN 2) 1/4" WEEP HOLES PER LETTER, LOCATE AT EACH LOW POINT w/ LIGHT SHIELD COVER

(H) VERSILOK 3" WIDE FISH PLATE TO EACH SIDE @ INTERIOR PANEL BACKER SEAM

(J) SECURE RETURNS AND BACKS VIA RIVETS AS REQ'D, SEAMS BETWEEN RETURNS AND BACKS ARE TO CAULKED

(K) PAINTED TO MATCH RETURN

SPECIFICATIONS

PAINT	VINYL	DIGITAL PRINT
(P27) MATTHEWS MP# M20477 WHITE		(D28) COLOR DIGITAL PRINT ON 1 LAYER ORACAL 3850
		WHITE TRANSLUCENT w/ 215M MATTE LAMINATE

THIS SIGN TO BEAR UNDERWRITERS LABEL

NOTE: THIS SIGN IS INTENDED TO BE INSTALLED IN ACCORDANCE WITH THE REQUIREMENTS OF ARTICLE 600 OF THE NATIONAL ELECTRICAL CODE AND/OR OTHER APPLICABLE LOCAL CODES. THIS INCLUDES PROPER GROUNDING AND BONDING OF THE SIGN

100-277 VOLTS
NOTICE TO SIGN INSTALLER:
THE VOLTAGE AT THIS SIGN MUST BE BETWEEN 100 & 277 VOLTS FOR THIS SIGN TO OPERATE PROPERLY.
NOTE: SPLICE CONNECTION BOX AND TRANSFORMER MUST NOT BE EXPOSED TO OUTSIDE WEATHER CONDITIONS.

colite
5 TECHNOLOGY CIRCLE
COLUMBIA SC 29203
P 803 926 7926

THIS IS AN ORIGINAL UNPUBLISHED DESIGN CREATED BY COLITE IT IS SUBMITTED FOR YOUR PERSONAL USE IN CONNECTION WITH THE PROJECT PLANNED FOR YOU BY COLITE IT IS NOT TO BE SHOWN TO ANYONE OUTSIDE YOUR ORGANIZATION NOR IS IT TO BE USED REPRODUCED, COPIED OR EXHIBITED IN ANY FASHION WHATSOEVER ALL OR ANY PART OF THIS DESIGN (EXCEPTING REGISTERED TRADEMARKS) REMAIN THE PROPERTY OF COLITE

DRAWING NUMBER
AMA-150222

TITLE
STD ILL 12ft CHAN

SIGN TYPE
AMA-EXTILLW-144

CUSTOMER
AMERICAN AIRLINES

LOCATION
VARIOUS


DATE
07-11-15

DRAWN BY: MD | SIZE: 11X17

REVISIONS

REV	BY	DATE	DESCRIPTION
N	MD	07-11-15	CREATED DRAWING
R1	MD	09-14-15	REVISED SECTION DETAILS / LEDS CALLOUT & NOTES / ONMITTED (P20)
R	PH	10-06-15	ADD POWERMAX (FD

Sign #9 [723]

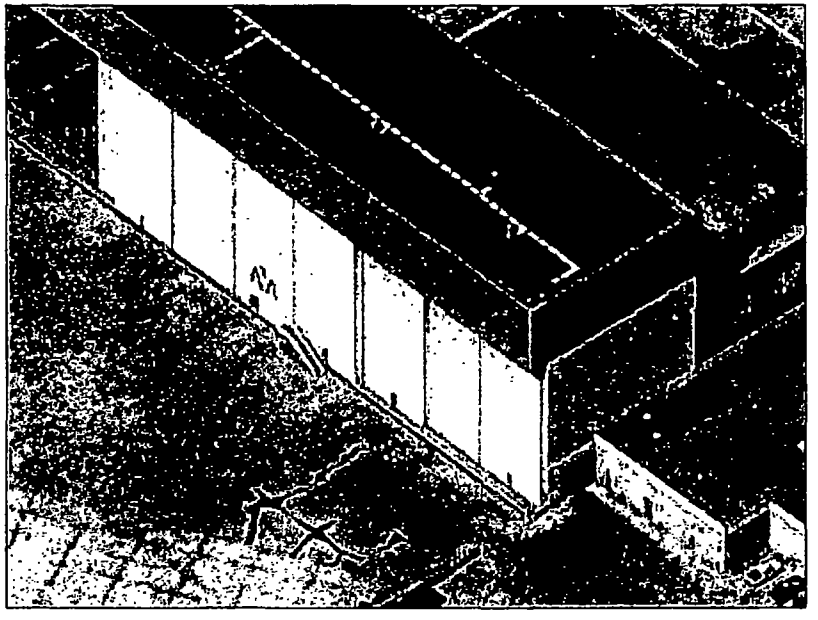


Existing: Paint

☐ Pylon/Monument	☐ Letterset	☐ Vinyl	☐ Wall Sign
☐ Directional	☐ Illuminated	☐ Single Face	■ Other
☐ Panel	☐ Non-Illuminated	☐ Double Face	

Height: 8'-0"

Width: 19'-0"

Comments:

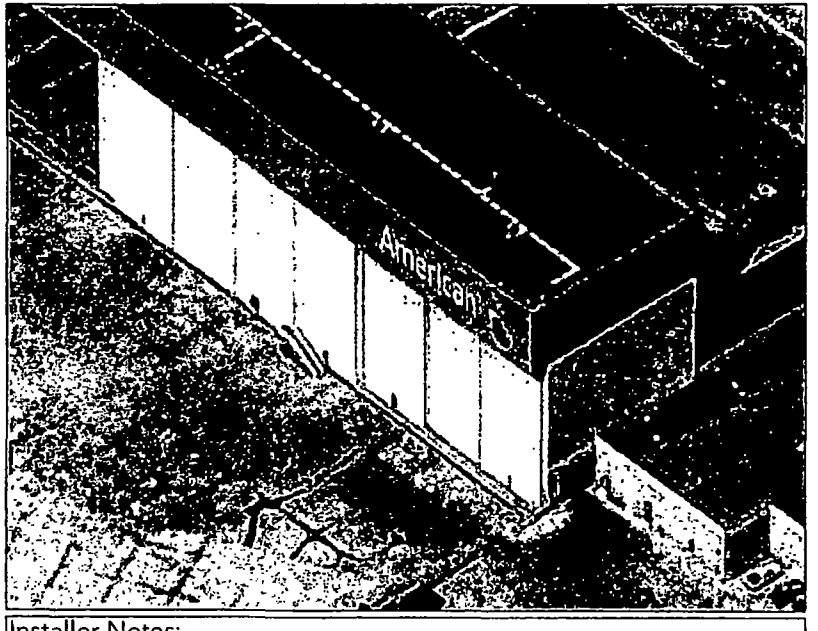


Recommended: Custom Letterset

☐ Pylon/Monument	■ Letterset	☐ Vinyl	☐ Wall Sign
☐ Directional	■ Illuminated	☐ Single Face	☐ Other
☐ Panel	☐ Non-Illuminated	☐ Double Face	

Height: 12'-0"

Width: 50'-11"

Comments:

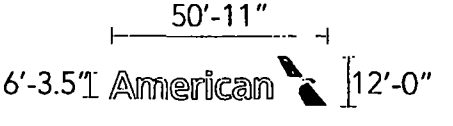

Installer Notes:
Remove existing paint. Install new letterset in its place.

Restoration Requirements:
Patch/paint/repair as required.

colite

City of Chicago

Or2015-725

Office of the City Clerk

Document Tracking Sheet

Meeting Date:	11/18/2015
Sponsor(s):	Napolitano (41)
Type:	Order
Title:	Issuance of permits for sign(s)/signboard(s) at American Airlines O'Hare International Airport Hangar - 425.83 sq. ft.
Committee(s) Assignment:	Committee on Zoning, Landmarks and Building Standards

Committee on Zoning, Landmarks
and Building Standards
City Council Meeting
Alderman Anthony Napolitano 41st Ward
Sign Order

ORDERED, That the Commissioner of Buildings is hereby directed to issue a sign permit to:

Midwest Sign & Lighting, Inc.
4910 W Wilshire BLVD
Country Club Hills, IL. 60478

For the erection of a sign/signboard over 24 feet in height and/or over 100 square feet (in area of one face) at:

American Airlines ORD Hanger

Dimensions: length 42' 6 3/16" height 10' 0"

Height above grade/roof to top of sign 67 feet


Total Square Foot Area 425.83 square feet

Elevation 57 feet

Such sign shall comply with all applicable provisions of TITLE 17 of the Chicago Zoning Ordinance and all other applicable provisions of the Municipal Code of the City of Chicago governing the construction and maintenance of outdoor signs, signboards and structures.

4/15T

Anthony Napolitano
Alderman, 41st Ward

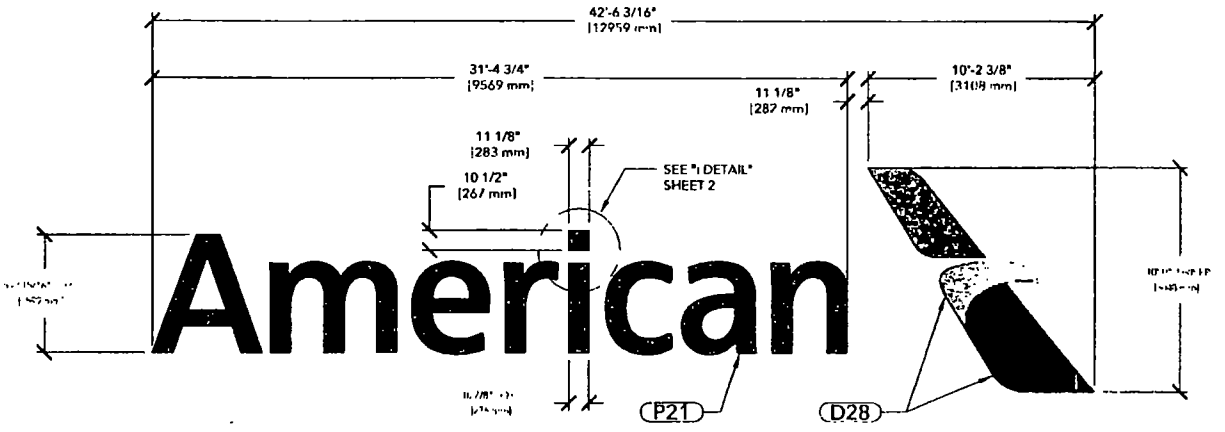

ELEVATION
DAY VIEW
SCALE: 3/16" = 1'-0"



ELEVATION
NIGHT VIEW
SCALE 3/16" = 1'-0"

SPECIFICATIONS		
PAINT	VINYL	DIGITAL PRINT
(P21) MATTHEWS MP# 52690N AA DARK GRAY		(D28) COLOR DIGITAL PRINT ON 2 LAYERS ORACAL 3650
		WHITE TRANSLUCENT w/ 215M MATTE LAMINATE
		(D29) AA DK GRAY ON ORACAL ORAJET 3850 TRANSLUCENT
		CMYK=C38 M=11 Y=10 K=60

THIS SIGN TO BEAR UNDERWRITERS LABEL

NOTE: THIS SIGN IS INTENDED TO BE INSTALLED IN ACCORDANCE WITH THE REQUIREMENTS OF ARTICLE 600 OF THE NATIONAL ELECTRICAL CODE AND/OR OTHER APPLICABLE LOCAL CODES. THIS INCLUDES PROPER GROUNDING AND BONDING OF THE SIGN.

100-277 VOLTS
NOTICE TO SIGN INSTALLER:
THE VOLTAGE AT THIS SIGN MUST BE BETWEEN 100 & 277 VOLTS FOR THIS SIGN TO OPERATE PROPERLY.
NOTE: SPLICE CONNECTION BOX AND TRANSFORMER MUST NOT BE EXPOSED TO OUTSIDE WEATHER CONDITIONS.

colite
5 TECHNOLOGY CIRCLE
COLUMBIA SC 29203
P 803 926 7926

THIS IS AN ORIGINAL UNPUBLISHED DESIGN CREATED BY COLITE. IT IS SUBMITTED FOR YOUR PERSONAL USE IN CONNECTION WITH THE PROJECT PLANNED FOR YOU BY COLITE. IT IS NOT TO BE SHOWN TO ANYONE OUTSIDE YOUR ORGANIZATION NOR IS IT TO BE USED, REPRODUCED, COPIED OR EXHIBITED IN ANY FASHION WHATSOEVER. ALL OR ANY PART OF THIS DESIGN (EXCEPTING REGISTERED TRADEMARKS) REMAIN THE PROPERTY OF COLITE.

DRAWING NUMBER
AMA-150554

TITLE
CST ILL 120in CHAN

SIGN TYPE

CUSTOMER
AMERICAN AIRLINES


LOCATION
CHICAGO, IL

DATE
10-01-15


DRAWN BY: PH | SCALE: 11X17

REVISIONS


#	BY	DATE	DESCRIPTION
R	PH	10-01-15	CREATED DRAWING

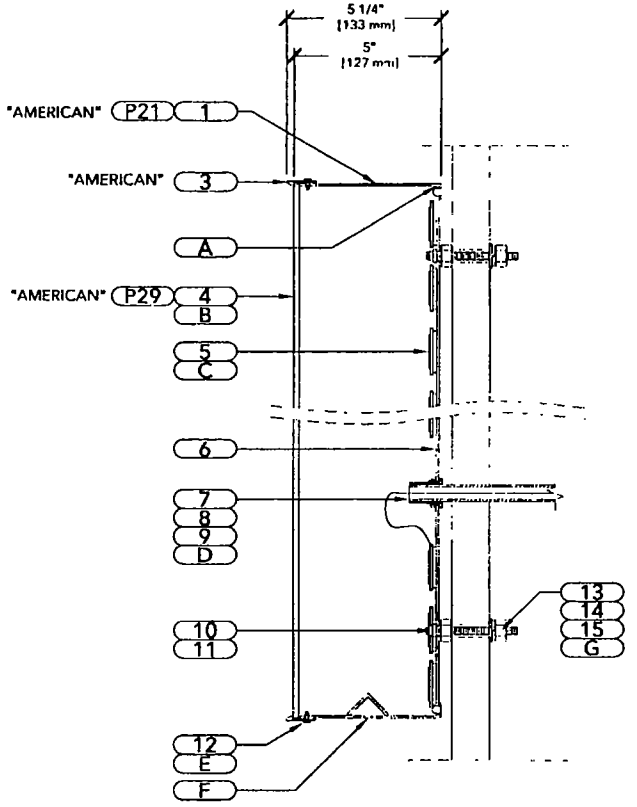

TYPICAL SECTION DETAIL
SCALE 3" = 1'-0"

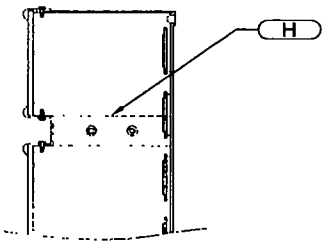

"I" DETAIL
SCALE NTS

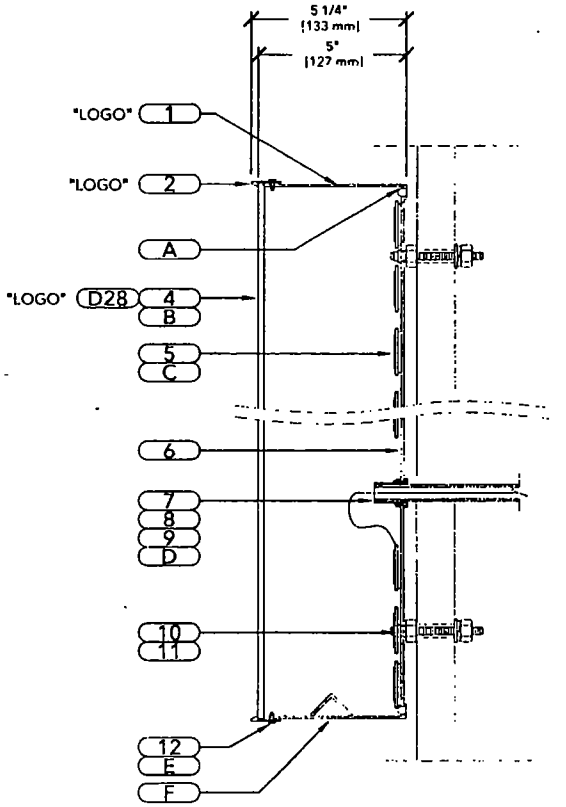

TYPICAL LOGO SECTION DETAIL
SCALE: 3" = 1'-0"

SPECIFICATIONS		
PAINT	VINYL	DIGITAL PRINT
(P21) MATTHEWS MP# 52690N AA DARK GRAY		(D28) COLOR DIGITAL PRINT ON 7 LAYERS ORACAL 3850
		WHITE TRANSLUCENT w/ 215M MATTE LAMINATE
		(D29) AA DK GRAY ON ORACAL GRAJET 3850 TRANSLUCENT
		CMYK=C38 M=11 Y=10 K=60

THIS SIGN TO BEAR UNDERWRITERS LABEL

NOTE: THIS SIGN IS INTENDED TO BE INSTALLED IN ACCORDANCE WITH THE REQUIREMENTS OF ARTICLE 600 OF THE NATIONAL ELECTRICAL CODE AND/OR OTHER APPLICABLE LOCAL CODES. THIS INCLUDES PROPER GROUNDING AND BONDING OF THE SIGN.

100-277 VOLTS
NOTICE TO SIGN INSTALLER:
THE VOLTAGE AT THIS SIGN MUST BE BETWEEN 100 & 277 VOLTS FOR THIS SIGN TO OPERATE PROPERLY. NOTE: SPLICE CONNECTION BOX AND TRANSFORMER MUST NOT BE EXPOSED TO OUTSIDE WEATHER CONDITIONS.

colite
5 TECHNOLOGY CIRCLE
COLUMBIA SC 29203
P 803 926 7926

THIS IS AN ORIGINAL UNPUBLISHED DESIGN CREATED BY COLITE IT IS SUBMITTED FOR YOUR PERSONAL USE IN CONNECTION WITH THE PROJECT PLANNED FOR YOU BY COLITE IT IS NOT TO BE SHOWN TO ANYONE OUTSIDE YOUR ORGANIZATION NOR IS IT TO BE USED REPRODUCED COPIED OR EXHIBITED IN ANY FASHION WHATSOEVER ALL OR ANY PART OF THIS DESIGN (EXCEPTING REGISTERED TRADEMARKS) REMAIN THE PROPERTY OF COLITE

DRAWING NUMBER
AMA-150554

TITLE
CST ILL 120in CHAN

SIGN TYPE

CUSTOMER
AMERICAN AIRLINES

LOCATION
CHICAGO, IL

DATE
10-01-15

DRAWN BY	PRINT
PH	11X17

REVISIONS

#	BY	DATE	DESCRIPTION
N	PH	10-01-15	CREATED DRAWING

MANUFACTURING BILL OF MATERIALS

ITEM #	PART #	DESCRIPTION	QTY
1	500-35	5.3" X .050" WHITE ALUMINUM COIL	165 LF
2	200-21	1" WHITE GEMINI	30 LF
3	200-2	1" 804 GREY TRANSCO	135 LF
4	100-7	3/16" X 48" X 96" #2447 WHITE ACRYLIC	5 SHT
5	600-128	GEPM71-2 POWER MAX LED	186 EA
6	300-2	.063" X 48" X 120" PRE-PAINTED WHITE ALUMINUM SHEET	5 SHT
7	1400-1	#16-2 STR-N-SHIELD CMP TAPPING WIRE	110 LF
8	1400-72	1/2" DIA. X 18"L PAIGE ELECTRIC WALLBUSTER	11 EA
9	1000-167	1/2" NFPT LOCK NUT	11 EA
10	1000-68	3/8"-16 NUTCERT	61 EA
12	1000-44	#8-32 X 1/2" SS PPH SMS SCREW	A/R

INSTALLATION BILL OF MATERIALS

ITEM #	PART #	DESCRIPTION	QTY
11	1000-128	3/8"-16 X 12" ALL THREAD STUD	44 EA
13	1000-15	3/8"-16 SS FHN HEX NUT	88 EA
14	1000-23	3/8" SS F/W	44 EA
15	1000-32	3/8" SS L/W	44 EA
16	600-27	GEPS12-60U 12V 60W LED POWER SUPPLY	5 EA
17	600-3	TRANSCO TRANSFORMER BOX 18"X7"X7"	3 EA
18	PATTERN	MOUNTING PATTERN	1 EA
19	PAINT	TOUCH-UP PAINT (P21)	1 EA

(A) FASTENED TO BACKS USING ACCUCLINCH METHOD OR POP RIVETS, IF REQ'D; RETURN SEAM LOCATION TO BE HIDDEN FROM VIEW WHEN SIGN IS INSTALLED; SEAMS BETWEEN RETURNS AND BACKS ARE TO BE CAULKED

(B) (D28) TO BE APPLIED 1st SURFACE, "AMERICAN" LETTERS TO BE PAINTED AA DARK GRAY (P21)

(C) LETTERS POWERED BY REMOTE CLASS (2) POWER SUPPLY TO HAVE 12 INCH WHIP

(D) INSTALLER TO ENSURE THAT ALL PENETRATIONS ARE WATERTIGHT IN EXTERIOR APPLICATIONS

(E) PAINT TO MATCH RETURNS

(F) (MIN 2) 1/4" DIA WEEP HOLES PER LETTER; LOCATE AT EACH LOW PIONT w/ LIGHT SHIELD COVER

(G) PRIOR TO INSTALLATION, PRE-FILL MOUNTING HOLES w/ SILICONE

(H) .063" THK BRAKE-FORMED ALUMINUM CUT TO FIT BETWEEN "I" SECTIONS & RIVETED TO INSIDE OF CAN TO CREATE REVEAL; APPLY VINYL TO FACE AS REQ'D

SPECIFICATIONS

PAINT	VINYL	DIGITAL PRINT
(P21) MATTHEWS MP# 52690N AA DARK GRAY		(D28) COLOR DIGITAL PRINT ON 7 LAYERS ORACAL 3850
		WHITE TRANSLUCENT w/ 215M MATTE LAMINATE
		(D29) AA DK GRAY ON ORACAL 051UFT 3850 TRANSLUCENT
		CMYK=C38 M=11 Y=10 K=60

THIS SIGN TO BEAR UNDERWRITERS LABEL

NOTE: THIS SIGN IS INTENDED TO BE INSTALLED IN ACCORDANCE WITH THE REQUIREMENTS OF ARTICLE 600 OF THE NATIONAL ELECTRICAL CODE AND/OR OTHER APPLICABLE LOCAL CODES. THIS INCLUDES PROPER GROUNDING AND BONDING OF THE SIGN.

100-277 VOLTS
NOTICE TO SIGN INSTALLER:
THE VOLTAGE AT THIS SIGN MUST BE BETWEEN 100 & 277 VOLTS FOR THIS SIGN TO OPERATE PROPERLY.
NOTE: SPLICE CONNECTION BOX AND TRANSFORMER MUST NOT BE EXPOSED TO OUTSIDE WEATHER CONDITIONS.

colite
5 TECHNOLOGY CIRCLE
COLUMBIA SC 29203
P 803 926 7926

THIS IS AN ORIGINAL UNPUBLISHED DESIGN CREATED BY COLITE. IT IS SUBMITTED FOR YOUR PERSONAL USE IN CONNECTION WITH THE PROJECT PLANNED FOR YOU BY COLITE. IT IS NOT TO BE SHOWN TO ANYONE OUTSIDE YOUR ORGANIZATION NOR IS IT TO BE USED, REPRODUCED, COPIED OR EXHIBITED IN ANY FASHION WHATSOEVER ALL OR ANY PART OF THIS DESIGN (EXCEPTING REGISTERED TRADEMARKS) REMAIN THE PROPERTY OF COLITE

DRAWING NUMBER
AMA-150554

TITLE
CST ILL 120in CHAN

SIGN TYPE

CUSTOMER
AMERICAN AIRLINES

LOCATION
CHICAGO, IL


DATE
10-01-15

DRAWN BY: PH
PRINT: 11X17

REVISIONS

REV	#	DATE	DESCRIPTION
R	PH	10-01-15	CREATED DRAWING

Sign #10 [723]

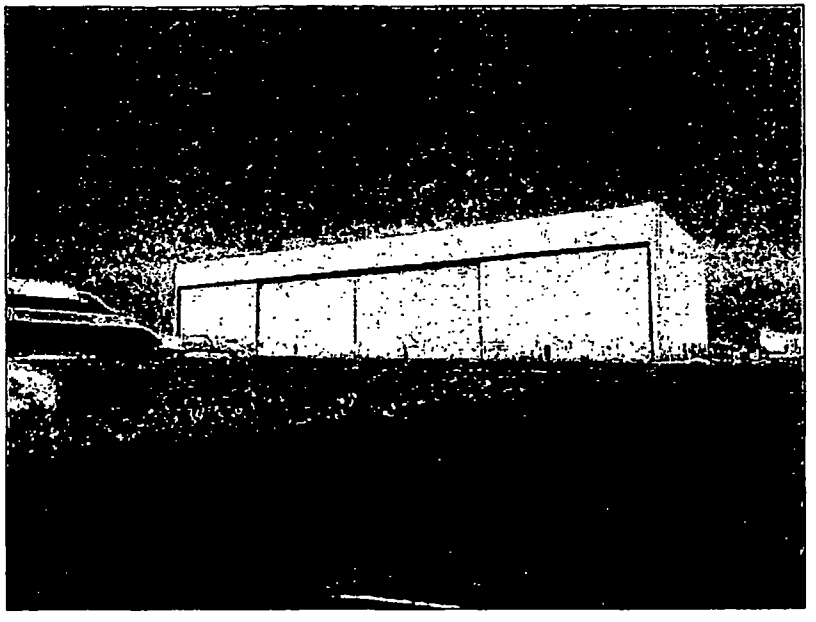


Existing: None

☐ Pylon/Monument	☐ Letterset	☐ Vinyl	☐ Wall Sign
☐ Directional	☐ Illuminated	☐ Single Face	☐ Other
☐ Panel	☐ Non-Illuminated	☐ Double Face	

Height:

Width:

Comments:

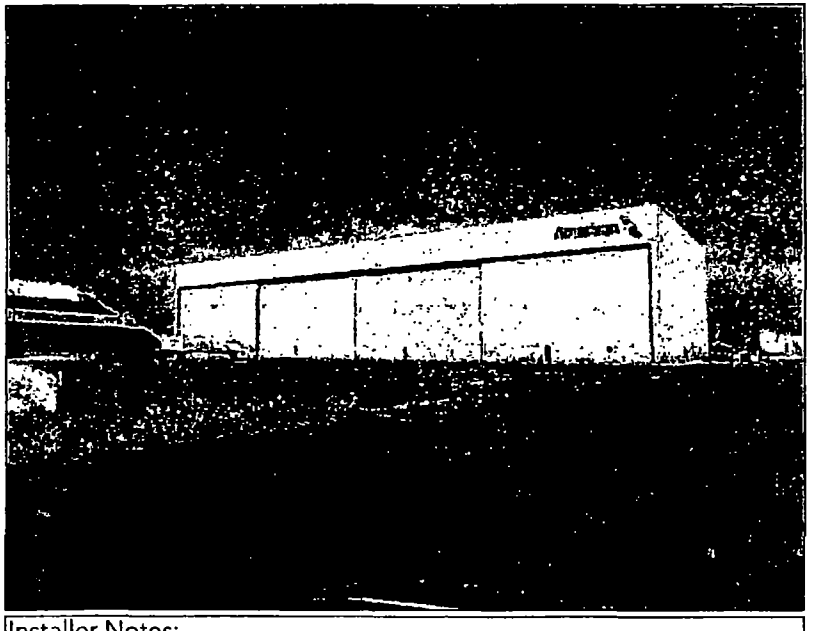


Recommended: Custom Letterset

☐ Pylon/Monument	■ Letterset	☐ Vinyl	☐ Wall Sign
☐ Directional	■ Illuminated	☐ Single Face	☐ Other
☐ Panel	☐ Non-Illuminated	☐ Double Face	

Height: 10'-0"

Width: 42'-5.2"

Comments:

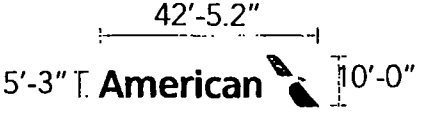

Installer Notes:
Install new letterset.

Restoration Requirements:

colite

City of Chicago

Or2015-726

Office of the City Clerk

Document Tracking Sheet

Meeting Date:	11/18/2015
Sponsor(s):	Napolitano (41)
Type:	Order
Title:	Issuance of permits for sign(s)/signboard(s) at American Airlines O'Hare International Airport Hangar - 272.67 sq. ft.
Committee(s) Assignment:	Committee on Zoning, Landmarks and Building Standards

Committee on Zoning, Landmarks
and Building Standards
City Council Meeting
Alderman Anthony Napolitano 41st Ward
Sign Order

ORDERED, That the Commissioner of Buildings is hereby directed to issue a sign permit to:

Midwest Sign & Lighting, Inc.
4910 W Wilshire BLVD
Country Club Hills, IL. 60478

For the erection of a sign/signboard over 24 feet in height and/or over 100 square feet (in area of one face) at:

American Airlines ORD Hanger

Dimensions: length 34' 1/8" height 8' 0"


Height above grade/roof to top of sign 67 feet

Total Square Foot Area 272.67 square feet

Elevation 59 feet

Such sign shall comply with all applicable provisions of TITLE 17 of the Chicago Zoning Ordinance and all other applicable provisions of the Municipal Code of the City of Chicago governing the construction and maintenance of outdoor signs, signboards and structures.

Anthony Napolitano
Alderman, 41st Ward

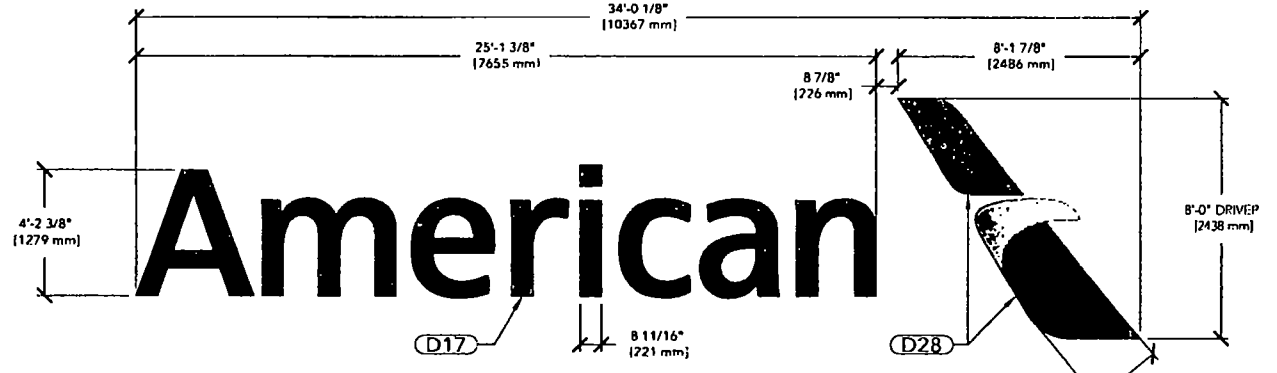

ELEVATION
DAY VIEW
SCALE: 1/4" = 1'-0"



ELEVATION
NIGHT VIEW
SCALE: 1/4" = 1'-0"

SPECIFICATIONS		
PAINT	VINYL	DIGITAL PRINT
(P21) MATTHEWS MP# 52690N AA DARK GRAY		(D17) 3M 3635-210 WHITE PERF TO MATCH AA DARK GRAY W/
		215M MATTE LAMINATE
		(D28) ORACAL 3850 WHITE TRANSLUCENT (2) LAYERS FULL
		COLOR W/ 215M MATTE LAMINATE

THIS SIGN TO BEAR UNDERWRITERS LABEL

NOTE: THIS SIGN IS INTENDED TO BE INSTALLED IN ACCORDANCE WITH THE REQUIREMENTS OF ARTICLE 600 OF THE NATIONAL ELECTRICAL CODE AND/OR OTHER APPLICABLE LOCAL CODES. THIS INCLUDES PROPER GROUNDING AND BONDING OF THE SIGN

100-277 VOLTS
NOTICE TO SIGN INSTALLER:
THE VOLTAGE AT THIS SIGN MUST BE BETWEEN 100 & 277 VOLTS FOR THIS SIGN TO OPERATE PROPERLY.
NOTE: SPLICE CONNECTION BOX AND TRANSFORMER MUST NOT BE EXPOSED TO OUTSIDE WEATHER CONDITIONS.

colite
5 TECHNOLOGY CIRCLE
COLUMBIA SC 29203
P 803 926 7926

THIS IS AN ORIGINAL UNPUBLISHED DESIGN CREATED BY COLITE. IT IS SUBMITTED FOR YOUR PERSONAL USE IN CONNECTION WITH THE PROJECT PLANNED FOR YOU BY COLITE. IT IS NOT TO BE SHOWN TO ANYONE OUTSIDE YOUR ORGANIZATION NOR IS IT TO BE USED, REPRODUCED, COPIED OR EXHIBITED IN ANY FASHION WHATSOEVER ALL OR ANY PART OF THIS DESIGN (EXCEPTING REGISTERED TRADEMARKS) REMAIN THE PROPERTY OF COLITE

DRAWING NUMBER
AMA-150140

TITLE
CST ILL 96in CHAN

SIGN TYPE
AMA-EXTILL-96

CUSTOMER
AMERICAN AIRLINES


LOCATION
LOS ANGELES, CA

DATE
07-07-15

DRAWN BY: MD
PRINT: 11X17

REVISIONS

REV	BY	DATE	DESCRIPTION
R	MD	07-07-15	CREATED DRAWING

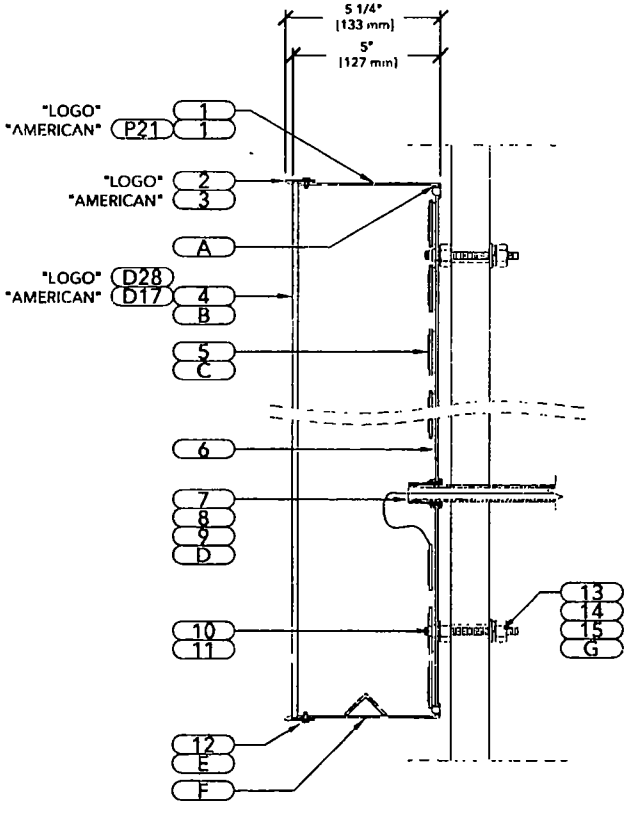

TYPICAL SECTION DETAIL
SCALE: 3" = 1'-0"

SPECIFICATIONS		
PAINT	VINYL	DIGITAL PRINT
(P21) MATTHEWS MP# 52690N AA DARK GRAY		(D17) 3M 3635-210 WHITE PERF TO MATCH AA DARK GRAY W/
		215M MATTE LAMINATE
		(D28) ORACAL 3850 WHITE TRANSLUCENT (7) LAYERS UV
		COLOR W/ 215M MATTE LAMINATE

THIS SIGN TO BEAR UNDERWRITERS LABEL

NOTE: THIS SIGN IS INTENDED TO BE INSTALLED IN ACCORDANCE WITH THE REQUIREMENTS OF ARTICLE 600 OF THE NATIONAL ELECTRICAL CODE AND/OR OTHER APPLICABLE LOCAL CODES. THIS INCLUDES PROPER GROUNDING AND BONDING OF THE SIGN

100-277 VOLTS
NOTICE TO SIGN INSTALLER:
THE VOLTAGE AT THIS SIGN MUST BE BETWEEN 100 & 277 VOLTS FOR THIS SIGN TO OPERATE PROPERLY.
NOTE: SPLICE CONNECTION BOX AND TRANSFORMER MUST NOT BE EXPOSED TO OUTSIDE WEATHER CONDITIONS.

colite
5 TECHNOLOGY CIRCLE
COLUMBIA SC 29203
P 803 926 7926

THIS IS AN ORIGINAL UNPUBLISHED DESIGN CREATED BY COLITE. IT IS SUBMITTED FOR YOUR PERSONAL USE IN CONNECTION WITH THE PROJECT PLANNED FOR YOU BY COLITE. IT IS NOT TO BE SHOWN TO ANYONE OUTSIDE YOUR ORGANIZATION NOR IS IT TO BE USED, REPRODUCED, COPIED OR EXHIBITED IN ANY FASHION WHATSOEVER ALL OR ANY PART OF THIS DESIGN (EXCEPTING REGISTERED TRADEMARKS) REMAIN THE PROPERTY OF COLITE.

DRAWING NUMBER
AMA-150140

TITLE
CST ILL 96in CHAN

SIGN TYPE
AMA-EXTILL-96

CUSTOMER
AMERICAN AIRLINES

LOCATION
LOS ANGELES, CA

DATE
07-07-15

DRAWN BY: MD

PRINT: 11X17

REVISIONS

REV	BY	DATE	DESCRIPTION
R	MD	07-07-15	CREATED DRAWING

Tetra® LED Systems

MATERIAL ESTIMATE

Drwg #: 050213- 01

CUSTOMER INFORMATION	*** SPECIAL INSTRUCTIONS
	ESTIMATE FOR ONE SIDE OF SIGN ONLY

1) THE GRAPHICS BELOW ARE FOR REFERENCE ONLY and should not be used for commercial quotation or bid without validation. The material estimates for Tetra® LED Systems are based upon our engineering standards and information provided pertaining to font, letter height, coil depth, face material, and any special instructions provided by the customer. Missing information will cause delays in delivery of returns as well as affect product selection, quantities, application, and illumination.

2) LED MODULE PLACEMENT AND QUANTITY IS AN APPROXIMATION ONLY. The sign manufacturer must verify module placement and quantities to ensure even illumination.

3) Final material quantities for estimation purposes and construction are the responsibility of the sign OEM.


4) All signs should be tested as complete units including correct Tetra® power supply before installation for acceptable color, illumination intensity & functionality.

5) For detailed information and instructions refer to the applicable Tetra® product found under Signage at: www.colitelicensplurons.com

Can Depth	Power Supply Location	Illumination	Total Amps (Primary)	Total Watts (System)	Total Area	Energy Useage
5"	REMOTE	FACE / BACKLIT	1.2 Amps	109.62 Watts	60.54 Sq Ft	1.81 Watts/Sq Ft

MATERIAL LIST	GEM071-?	203 Mod	102 Ft
LED Product			
Power Supply	GEPS12-60U-NA		2 Ea
	GCPS12-20		0 Ea
8' Rails	GEDSRL08		0 Ea
L' Brackets	GEDSLB1		0 Ea
LFL Coupler	GELFLCL		0 Ea
Connector	191800041 or 192180004		76 Ea
Supply Wire	9409		85 Ft
End Caps	191800041		22 Ea

MATERIAL BREAKDOWN		
GEM071-Z	Modules	12V P/S
A	24	1
M	27	
E	20	
R	10	
I	9	
C	14	
A	20	1
N	17	
LOGO	63	

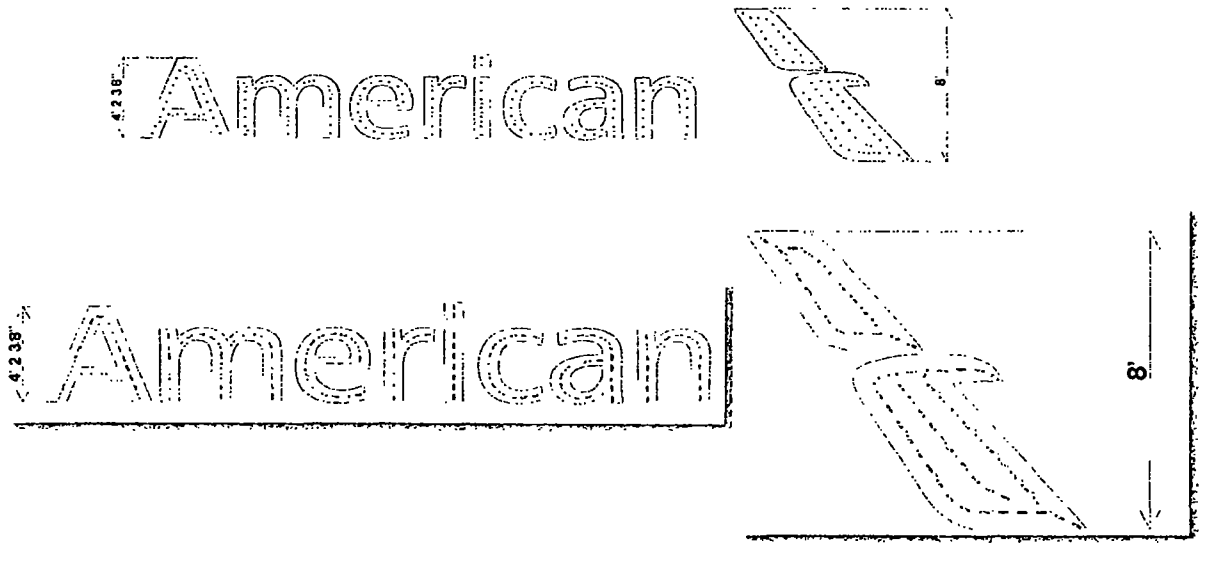

Tetra® LED Systems — GE Lighting Solutions
EAST CLEVELAND, OH 44112

TECH SUPPORT: 888 694 3533 / 216-266-7619
EMAIL: TETRADRAWINGS@GE.COM

Drawn By: SV
Checked By: SV
Date: 7/9/15

Drwg #: 050213 - 01 — Rev -

PAGE 1 OF 1

SPECIFICATIONS

PAINT	VINYL	DIGITAL PRINT
(P21) MATTHEWS MP# 52690N AA DARK GRAY		(D1) 3M 3635-210 WHITE PERF TO MATCH AA DARK GRAY W/ 215M MATTE LAMINATE
		(D78) ORACAL 3850 WHITE TRANSLUCENT (2) LAYERS FULL COLOR W/ 215M MATTE LAMINATE

THIS SIGN TO BEAR UNDERWRITERS LABEL

NOTE: THIS SIGN IS INTENDED TO BE INSTALLED IN ACCORDANCE WITH THE REQUIREMENTS OF ARTICLE 600 OF THE NATIONAL ELECTRICAL CODE AND/OR OTHER APPLICABLE LOCAL CODES. THIS INCLUDES PROPER GROUNDING AND BONDING OF THE SIGN.

100-277 VOLTS
NOTICE TO SIGN INSTALLER:
THE VOLTAGE AT THIS SIGN MUST BE BETWEEN 100 & 277 VOLTS FOR THIS SIGN TO OPERATE PROPERLY.
NOTE: SPLICE CONNECTION BOX AND TRANSFORMER MUST NOT BE EXPOSED TO OUTSIDE WEATHER CONDITIONS.

colite

5 TECHNOLOGY CIRCLE
COLUMBIA SC 29203
P 803 926 7926

THIS IS AN ORIGINAL UNPUBLISHED DESIGN CREATED BY COLITE. IT IS SUBMITTED FOR YOUR PERSONAL USE IN CONNECTION WITH THE PROJECT PLANNED FOR YOU BY COLITE. IT IS NOT TO BE SHOWN TO ANYONE OUTSIDE YOUR ORGANIZATION NOR IS IT TO BE USED, REPRODUCED, COPIED OR EXHIBITED IN ANY FASHION WHATSOEVER. ALL OR ANY PART OF THIS DESIGN (EXCEPTING REGISTERED TRADEMARKS) REMAIN THE PROPERTY OF COLITE.

DRAWING NUMBER
AMA-150140

TITLE
CST ILL 96in CHAN

SIGN TYPE
AMA-EXTILL-96

CUSTOMER
AMERICAN AIRLINES

LOCATION
LOS ANGELES, CA

DATE
07-07-15

DRAWN BY: MD
SHEET: 11X17

REVISIONS

REV	BY	DATE	DESCRIPTION
R	MD	07-07-15	CREATED DRAWING

SHEET 3 OF 4

MANUFACTURING BILL OF MATERIALS

ITEM #	PART #	DESCRIPTION	QTY
1	500-35	5.3" X .050" WHITE ALUMINUM COIL	165 LF
2	200-38	1" GEMINI 4272 PEARL GRAY TRIMCAP	30 LF
3	200-40	1" GEMINI 4310 GRAY TRIMCAP	135 LF
4	100-7	3/16" X 48" X 96" #2447 WHITE ACRYLIC	5 SHT
5	600-46	GEPM71-1 POWER MAX	149 EA
6	300-2	.063" X 48" X 120" PRE-PAINTED WHITE ALUMINUM SHEET	3 SHT
7	1400-1	#16-2 STR-N-SHIELD CMP TAPPING WIRE	110 LF
8	1400-72	1/2" DIA. X 18"L PAIGE ELECTRIC WALLBUSTER	11 EA
9	1000-167	1/2" NFPT LOCK NUT	11 EA
10	1000-68	3/8"-16 NUTCERT	49 EA
12	1000-44	#8-32 X 1/2" SS PPH SMS SCREW	A/R

INSTALLATION BILL OF MATERIALS

ITEM #	PART #	DESCRIPTION	QTY
11	1000-128	3/8"-16 X 12" ALL THREAD STUD	49 EA
13	1000-15	3/8"-16 SS FHN HEX NUT	98 EA
14	1000-23	3/8" SS F/W	49 EA
15	1000-32	3/8" SS L/W	49 EA
16	600-27	GEPS12-60U 12V 60W LED POWER SUPPLY	4 EA
17	600-3	TRANSCO TRANSFORMER BOX 18"X7"X7"	2 EA
18	PATTERN	MOUNTING PATTERN	1 EA
19	PAINT	TOUCH-UP PAINT (P21)	1 EA

(A) FASNED TO BACKS USING ACCUCLINCH METHOD OR POP RIVETS, IF REQ'D, RETURN SEAM LOCATION TO BE HIDDEN FROM VIEW WHEN SIGN IS INSTALLED; SEAMS BETWEEN RETURNS AND BACKS ARE TO BE CAULKED

(B) (D17)(D78) TO BE APPLIED 1st SURFACE

(C) LETTERS POWERED BY REMOTE CLASS (2) POWER SUPPLY TO HAVE 12 INCH WHIP

(D) INSTALLER TO ENSURE THAT ALL PENETRATIONS ARE WATERTIGHT IN EXTERIOR APPLICATIONS

(E) PAINT TO MATCH RETURNS

(F) (MIN 2) 1/4" DIA WEEP HOLES PER LETTER; LOCATE AT EACH LOW POINT w/ LIGHT SHIELD COVER

(G) PRIOR TO INSTALLATION, PRE-FILL MOUNTING HOLES w/ SILICONE

SPECIFICATIONS

PAINT	VINYL	DIGITAL PRINT
(P21) MATTHEWS MP# 52690N AA DARK GRAY		(D17) 3M 3635-210 WHITE PERF TO MATCH AA DARK GRAY W/
		215M MATTE LAMINATE
		(D78) ORACAL 3850 WHITE TRANSLUCENT (2) LAYERS TIRE
		COLOR W/ 215M MATTE LAMINATE

THIS SIGN TO BEAR UNDERWRITERS LABEL

NOTE: THIS SIGN IS INTENDED TO BE INSTALLED IN ACCORDANCE WITH THE REQUIREMENTS OF ARTICLE 600 OF THE NATIONAL ELECTRICAL CODE AND/OR OTHER APPLICABLE LOCAL CODES. THIS INCLUDES PROPER GROUNDING AND BONDING OF THE SIGN

100-277 VOLTS
NOTICE TO SIGN INSTALLER:
THE VOLTAGE AT THIS SIGN MUST BE BETWEEN 100 & 277 VOLTS FOR THIS SIGN TO OPERATE PROPERLY.
NOTE: SPLICE CONNECTION BOX AND TRANSFORMER MUST NOT BE EXPOSED TO OUTSIDE WEATHER CONDITIONS.

colite
5 TECHNOLOGY CIRCLE
COLUMBIA SC 29203
P 803 926 7926

THIS IS AN ORIGINAL UNPUBLISHED DESIGN CREATED BY COLITE. IT IS SUBMITTED FOR YOUR PERSONAL USE IN CONNECTION WITH THE PROJECT PLANNED FOR YOU BY COLITE. IT IS NOT TO BE SHOWN TO ANYONE OUTSIDE YOUR ORGANIZATION NOR IS IT TO BE USED, REPRODUCED, COPIED OR EXHIBITED IN ANY FASHION WHATSOEVER. ALL OR ANY PART OF THIS DESIGN (EXCEPTING REGISTERED TRADEMARKS) REMAIN THE PROPERTY OF COLITE.

DRAWING NUMBER
AMA-150140

TITLE
CST ILL 96in CHAN

SIGN TYPE
AMA-EXTILL-96

CUSTOMER
AMERICAN AIRLINES

LOCATION
LOS ANGELES, CA


DATE
07-07-15

DRAWN BY	PAGE
MD	11X17

REVISIONS

#	BY	DATE	DESCRIPTION
1	MD	07-07-15	CREATED DRAWING

Sign #1 [Hangar 1]

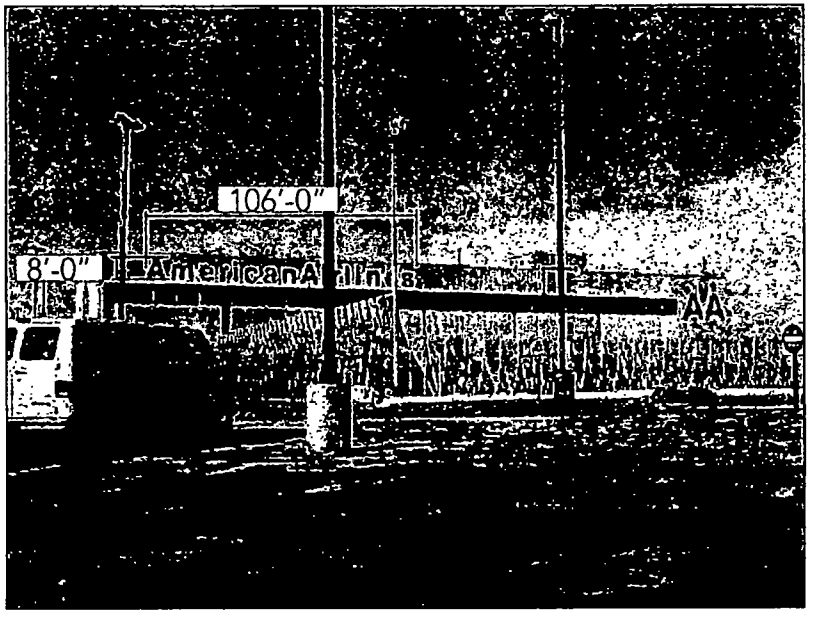


Existing: Letterset

☐ Pylon/Monument	■ Letterset	☐ Vinyl	☐ Wall Sign
☐ Directional	■ Illuminated	☐ Single Face	☐ Other
☐ Panel	☐ Non-Illuminated	☐ Double Face	

Height: 8'-0"

Width: 106'-0"

Comments:

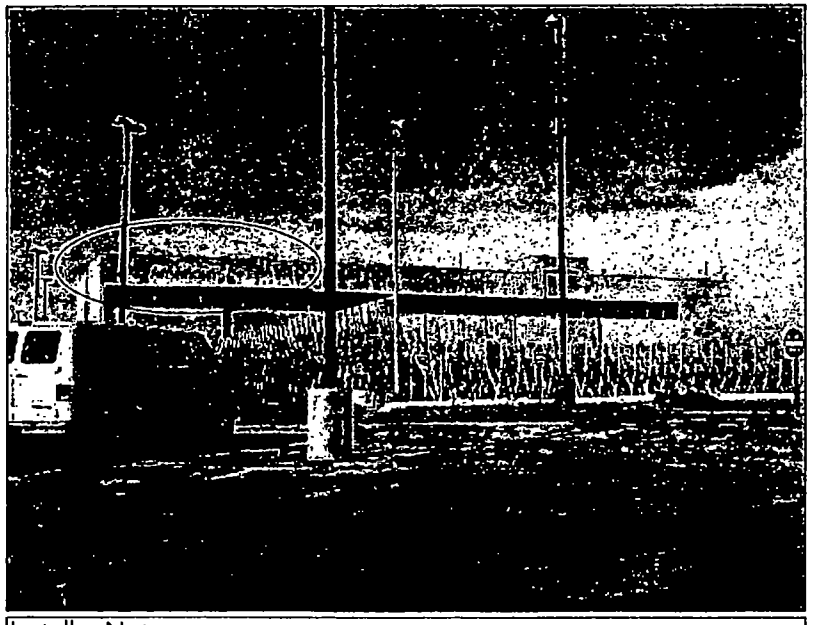


Recommended: Custom Letterset

☐ Pylon/Monument	■ Letterset	☐ Vinyl	☐ Wall Sign
☐ Directional	■ Illuminated	☐ Single Face	☐ Other
☐ Panel	☐ Non-Illuminated	☐ Double Face	

Height: 8'-0"

Width: 33'-11.4"

Comments:

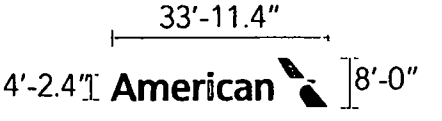

Installer Notes:
Remove existing letterset. Install new letterset in its place.

Restoration Requirements:
Patch/paint/repair as required.

colite

City of Chicago

Or2015-727

Office of the City Clerk

Document Tracking Sheet

Meeting Date:	11/18/2015
Sponsor(s):	Napolitano (41)
Type:	Order
Title:	Issuance of permits for sign(s)/signboard(s) at American Airlines O'Hare International Airport Hangar - 156 sq. ft.
Committee(s) Assignment:	Committee on Zoning, Landmarks and Building Standards

City of Chicago

Or2015-730

Office of the City Clerk

Document Tracking Sheet

Meeting Date:	11/18/2015
Sponsor(s):	Reilly (42)
Type:	Order
Title:	Issuance of permits for sign(s)/signboard(s) at 111 W Illinois St
Committee(s) Assignment:	Committee on Zoning, Landmarks and Building Standards

Committee on Zoning, Landmarks
and Building Standards
City Council Meeting. November 18, 2015
Alderman Brendan Reilly, 42nd Ward
Sign Order

ORDERED, That the Commissioner of Buildings is hereby directed to issue a sign permit to:

South Water Signs
934 Church Rd
Elmhurst, IL 60126

For the erection of a sign/signboard over 24 feet in height and/or over 100 square feet (in area of one face) at:

Salesforce
111 W Illinois St
Chicago, IL 60654

Dimensions: length 17'6" height 12'2-7/8"

Height above grade/roof to top of sign 98 feet

Total Square Foot Area 214 square feet

Elevation N

Such sign shall comply with all applicable provisions of TITLE 17 of the Chicago Zoning Ordinance and all other applicable provisions of the Municipal Code of the City of Chicago governing the construction and maintenance of outdoor signs, signboards and structures.

Brendan Reilly
Alderman, 42nd Ward



City of Chicago

Office of the City Clerk

Document Tracking Sheet

Or2015-735

Meeting Date:	11/18/2015
Sponsor(s):	Reilly (42)
Type:	Order
Title:	Issuance of permits for sign(s)/signboard(s) at 111 W Illinois St. -- south elevation
Committee(s) Assignment:	Committee on Zoning, Landmarks and Building Standards

Committee on Zoning, Landmarks
and Building Standards
City Council Meeting. November 18, 2015
Alderman Brendan Reilly, 42nd Ward
Sign Order

ORDERED, That the Commissioner of Buildings is hereby directed to issue a sign permit to:

South Water Signs
934 Church Rd
Elmhurst, IL 60126

For the erection of a sign/signboard over 24 feet in height and/or over 100 square feet (in area of one face) at:

Salesforce
111 W Illinois St
Chicago, IL 60654

Dimensions: length 17'6" height 12'2-7/8"

Height above grade/roof to top of sign 106 feet

Total Square Foot Area 214 square feet

Elevation S

Such sign shall comply with all applicable provisions of TITLE 17 of the Chicago Zoning Ordinance and all other applicable provisions of the Municipal Code of the City of Chicago governing the construction and maintenance of outdoor signs, signboards and structures.

Brendan Reilly
Alderman, 42nd Ward

City of Chicago

O2015-8413

Office of the City Clerk

Document Tracking Sheet

Meeting Date:	11/18/2015
Sponsor(s):	Tunney (44)
Type:	Ordinance
Title:	Establishment of taxicab stand(s) at W Belmont Ave and N Sheffield Ave
Committee(s) Assignment:	Committee on Transportation and Public Way

City Council
November 18, 2015

BE IT ORDAINED BY THE CITY COUNCIL OF THE CITY OF CHICAGO

Section 1. That the Commissioner of Transportation is hereby authorized and directed to establish a Taxicab stand on West Belmont Avenue (North side), from a point 75 feet east of North Sheffield Avenue point to a point 95 feet east thereof;

No Parking Taxi Stand
- all days, all times
  2 Taxis

Section 2. This ordinance shall be in full force and effect from and after its passage and publication.

Thomas M. Tunney
Alderman, 44th Ward

City of Chicago

O2015-8331

Office of the City Clerk

Document Tracking Sheet

Meeting Date:	11/18/2015
Sponsor(s):	Cochran (20)
Type:	Ordinance
Title:	Vacation of portion of public alley(s) bounded by E 63rd St and E 64th St
Committee(s) Assignment:	Committee on Transportation and Public Way

Real Estate Transaction

INTERGOVERNMENTAL ORDINANCE

WHEREAS, the City of Chicago ("City") is a home rule unit of local government pursuant to Article VII, Section 6 (a) of the 1970 constitution of the State of Illinois and, as such, may exercise any power and perform any function pertaining to its government and affairs; and

WHEREAS, the properties at 1101-1145 E. 63rd Street, 1100-1124 E. 64th Street, 1130-1144 E. 64th Street, 6300-6316 S. University, 6320-6336 S. University Avenue, and 6301-6335 S. Greenwood Avenue, are owned by the City of Chicago, a Municipal Corporation; and

WHEREAS, the Chicago Department of Planning and Development proposes to assemble properties including the portion of the public alleys herein vacated, and convey these to the University of Chicago for development of the Woodlawn Charter School; and

WHEREAS, the City Council of the City of Chicago, after due investigation and consideration, has determined that the nature and extent of public use and the public interest to be subserved is such as to warrant the vacation of part of the public alleys described in the following ordinance; now, therefore,

BE IT ORDAINED BY THE CITY COUNCIL OF THE CITY OF CHICAGO:

SECTION 1. **ALL THAT PART OF AN EAST-WEST 20 FOOT WIDE PUBLIC ALLEY LYING WEST OF AND ADJOINING THE WEST RIGHT OF WAY LINE OF S. UNIVERSITY AVENUE AND ALL THAT PART OF AN NORTH-SOUTH 20 FOOT WIDE PUBLIC ALLEY LYING NORTH OF AND ADJOINING THE NORTH RIGHT OF WAY LINE OF E. 64TH STREET, ALL INCLUSIVE IN BLOCK 2 OF SECOND PLAT OF WOODLAWN, BEING A SUBDIVISION OF THE EAST 22 ACRES OF THE NORTH 1/2 OF THE NORTHWEST 1/4 OF SECTION 23, TOWNSHIP 38 NORTH, RANGE 14 EAST OF THE THIRD PRINCIPAL MERIDIAN, ACCORDING TO THE ANTE-FIRE PLAT THEREOF RECORDED AUGUST 23, 1867, IN COOK COUNTY, ILLINOIS, SAID PARCEL CONTAINING 11,641.62 SQUARE FEET, OR 0.267 ACRE, MORE OR LESS** as shaded and legally described by the words "HEREBY VACATED" on the plat hereto attached as Exhibit A, which drawing for greater clarity, is hereby made a part of this ordinance, be and the same is hereby vacated and closed, inasmuch as the same is no longer required for public use and the public interest will be subserved by such vacation.

SECTION 2. The City of Chicago hereby reserves for the benefit of Commonwealth Edison, its successors or assigns, a non-exclusive utility easement to operate, maintain, construct, replace and renew overhead wires, poles, and associated equipment and underground conduit, cables, and associated equipment for the transmission and distribution of electrical energy, telephonic and associated services under, over and along the alleys herein vacated, with the right of ingress and egress. The grade of the vacated alleys shall not be altered in a manner so as to interfere with the operation and maintenance of Commonwealth Edison facilities. No buildings, permanent structures or obstructions shall be placed over said facilities without express written release of easement by Commonwealth Edison. Any future relocation of Commonwealth Edison facilities lying within the area herein vacated shall be accomplished by the Department of Planning and Development or its assign(s), and completed at the expense of same.

SECTION 3. The vacation herein provided for is made upon the express condition that within one hundred eighty (180) days after the passage of this ordinance, the Department of Planning and Development or its assign(s) shall file or cause to be filed for record in the Office of the Recorder of Deeds of Cook County, Illinois a certified copy of this ordinance, together with the full sized associated plat as approved by the Superintendent of Maps and Plats.

SECTION 4. This ordinance shall take effect and be in force from and after its passage and publication. The vacation shall take effect and be in force from and after its recording.

Vacation Approved:

Rebekah Scheinfeld
Commissioner

Approved as to Form and Legality

Richard Wendy
Deputy Corporation Counsel


Honorable Willie Cochran
Alderman, 20th Ward

"EXHIBIT A"

PLAT OF VACATION

LEGAL DESCRIPTION

All that part of an East-West 20 foot wide Public Alley lying West of and adjoining the West right of way line of S. University Avenue and all that part of an North-South 20 foot wide Public Alley lying North of and adjoining the North right of way line of E. 64th Street, all inclusive in Block 2 of Second Plat Of Woodlawn, being a Subdivision of the East 22 acres of the North 1/2 of the Northwest 1/4 of Section 23, Township 38 North, Range 14 East of the Third Principal Meridian, according to the Ante-Fire plat thereof recorded August 23, 1867, in Cook County , Illinois, said parcel containing 11,641.62 Square Feet, or 0.267 Acre, more or less.

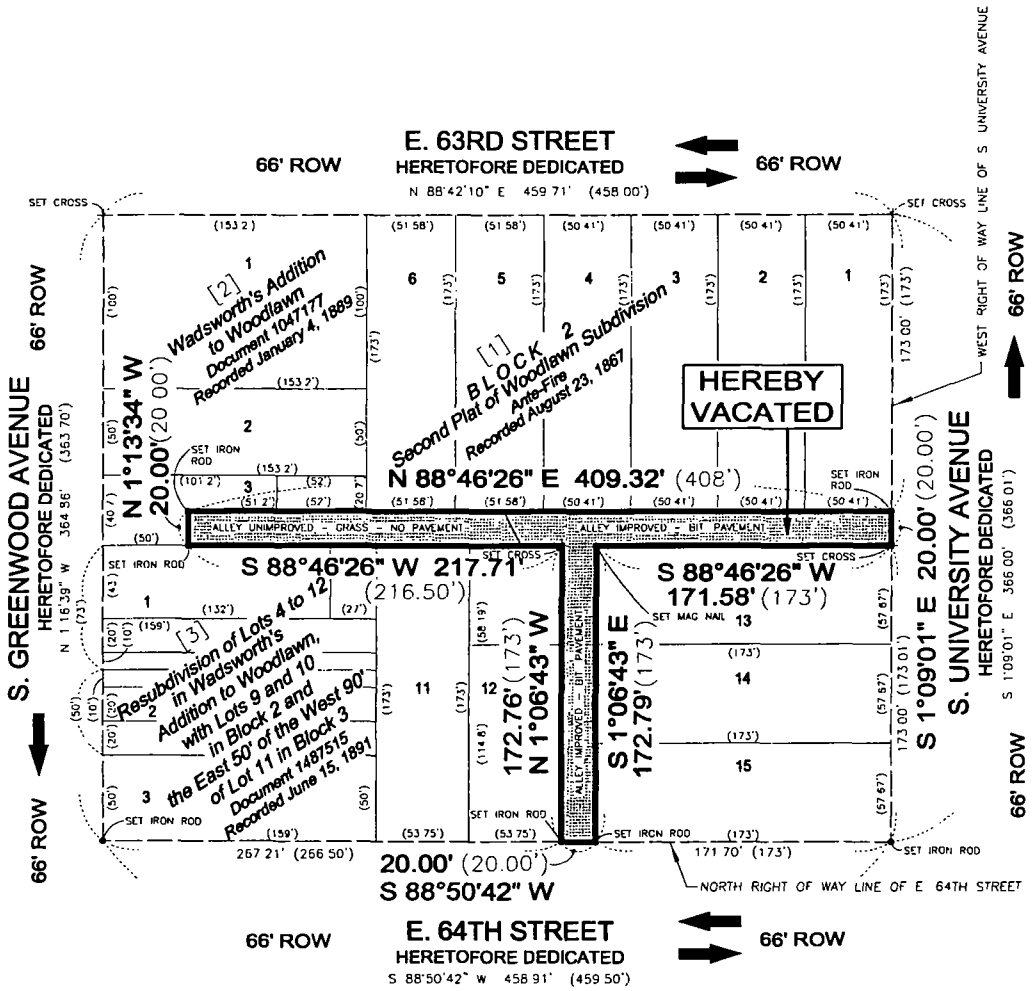

CITY DEPT. OF FINANCE

COOK COUNTY

C.D.O.T.

AFFECTED PINS	LOT(S)	SUBDIVISION	EXISTING CONDITIONS
20-23-107-003	LOT 3 (EXCEPT E 52' OF N 20.7')	[2]	ALL PARCELS VACANT NO BUILDINGS
20-23-107-004	E 52' OF N 20.7' LOT 3	[2]	
20-23-107-005	N 43' (EXCEPT E 27') LOT 1	[3]	
20-23-107-006	E 27' OF N 43' LOT 1	[3]	
20-23-107-012	LOT 6	[1]	
20-23-107-013	LOT 5	[1]	
20-23-107-014	LOTS 3 AND 4	[1]	
20-23-107-015	LOTS 1 AND 2	[1]	
20-23-107-017	S 114.8' LOT 12	[1]	
20-23-107-018	LOTS 13 THROUGH 15	[1]	
20-23-107-019	LOT 11	[1]	
20-23-107-020	LOT 12 (EXCEPT S 114.8')	[1]	

STATE OF ILLINOIS) S.S.
COUNTY OF COOK)

I, DONALD DEMKOVICH, HEREBY CERTIFY THAT I AM A PROFESSIONAL LAND SURVEYOR IN THE STATE OF ILLINOIS, THAT THE SURVEY SHOWN HEREON WAS PERFORMED BY ME OR UNDER MY DIRECT SUPERVISION, ON THE GROUND, THAT, TO THE BEST OF MY KNOWLEDGE AND BELIEF, THE DRAWING SHOWN HEREON CORRECTLY REPRESENTS SAID SURVEY, THAT ALL MEASUREMENTS SHOWN HEREON ARE IN FEET AND DECIMAL PARTS THEREOF

FIELD WORK COMPLETED JANUARY 22, 2015

DATED THIS 30TH DAY OF JUNE, 2015 A.D. AT CHICAGO, ILLINOIS

DONALD DEMKOVICH
ILLINOIS PROFESSIONAL LAND SURVEYOR
NUMBER 35 - 3470
LICENSE EXPIRATION DATE 11/30/2016

THIS PROFESSIONAL SERVICE CONFORMS TO THE CURRENT ILLINOIS MINIMUM STANDARDS FOR A BOUNDARY SURVEY

July 1, 2015

PROFESSIONAL LAND SURVEYOR
DONALD DEMKOVICH
035-003470
CHICAGO
ILLINOIS
STATE OF ILLINOIS

SURVEYOR'S NOTES

UTILITIES EXIST ON BOTH PAVED AND UNPAVED PORTIONS OF ALLEY

BEARINGS AND COORDINATES SHOWN HEREON REFERENCE THE ILLINOIS STATE PLANE COORDINATE SYSTEM, EAST ZONE, NORTH AMERICAN DATUM OF 1983

DIMENSIONS SHOWN IN FEET AND DECIMAL PARTS THEREOF

ZONING IS PD #723

NO DIMENSIONS SHOULD BE ASSUMED BY SCALE MEASUREMENTS UPON THE PLAT

FIRM REGISTRATION NO 184.003874
LICENSE EXPIRATION DATE 4/30/2017

LEGEND

[1] SUBDIVISION INDEX NUMBERS
(12.34') RECORDED DIMENSION
12.34' OR 12.34' MEASURED DIMENSION
EXISTING RIGHT OF WAY
RECORD LOT OR DEED LINE
PARCEL HEREBY VACATED

SCALE 1" = 50'
0 25 50 75 100

CDOT # 23-20-15-3698

C:\UOFC-WOODLAWN\UC_WOODLAWN-ALLEY-VAC.DWG

ARDMORE ASSOCIATES, LLC 33 N. DEARBORN, SUITE 1720 CHICAGO, ILLINOIS 60602-3109 312-795-1400	SCALE 1" = 50'
	DATE 6/30/15
	CAD AW/CALC DD
PREPARED FOR THE UNIVERSITY OF CHICAGO FACILITIES, DESIGN AND CONSTRUCTION 850 EAST 58TH STREET, ROOM 400 CHICAGO, ILLINOIS 60637	A A NO 6100 17
	SHEET 1 OF 1