City of Chicago
Office of the City Clerk

City Hall
121 North LaSalle Street
Room 107
Chicago, IL 60602
www.chicityclerk.com

Legislation Referred to Committees at the Chicago City Council Meeting 2/10/2016
Section 3c - Aldermanic Introductions Regarding Unclassified Matters

	File #	Title	Sponsor(s)	Committee Referral
4-60-022 & 4-60-023 Disallow Alcoholic Liquor & Package Goods				
1	O2016-672	Amendment of Municipal Code Sections 4-60-022 and 4-60-023 to correct subsection numbering inaccuracies concerning liquor sales and package goods restrictions	Mitts (37)	License
4-60-022 Allow Alcoholic Liquor				
2	O2016-707	Amendment of Municipal Code Section 4-60-022 (1.24) to allow additional alcoholic liquor licenses on portion(s) of W Division St	Moreno (1)	License
3	O2016-719	Amendment of Municipal Code Section 4-60-022 (4.24) to allow additional alcoholic liquor licenses on portion(s) of E 42nd Pl	Burns (4)	License
4	O2016-671	Amendment of Municipal Code Section 4-60-022 (20.246) to allow additional alcoholic liquor licenses on portion(s) of S Wentworth Ave	Cochran (20)	License
5	O2016-696	Amendment of Municipal Code Section 4-60-022 (27.393) to allow additional alcoholic liquor licenses on portion(s) of N Halsted St, W Couch Pl and W Walnut St	Burnett (27)	License
4-60-023 Allow Package Goods				
6	O2016-703	Amendment of Municipal Code Section 4-60-023 (21.52) to allow additional package goods licenses on portion(s) of S Ashland Ave	Brookins (21)	License
7	O2016-628	Amendment of Municipal Code Section 4-60-023 (30.61) to allow additional package goods licenses on portion(s) of N Pulaski Rd	Reboyras (30)	License
8	O2016-704	Amendment of Municipal Code Section 4-60-023 (47.57) to allow additional package goods licenses on portion(s) of N Southport Ave	Pawar (47)	License
Alley Access Barrier(s)				
9	O2016-681	Exemption from physical barrier requirement for commercial driveway alley access for Kiddieland Education Center of Excellence	Dowell (3)	Transportation
10	O2016-728	Exemption from physical barrier requirement for commercial driveway alley access for Unity Center	Thompson (11)	Transportation
11	O2016-895	Exemption from physical barrier requirement for commercial driveway alley access for Van's Hand Car Wash	Foulkes (16)	Transportation

Legislation Referred to Committees at the Chicago City Council Meeting
2/10/2016
Section 3c - Aldermanic Introductions Regarding Unclassified Matters

	File #	Title	Sponsor(s)	Committee Referral
12	O2016-721	Exemption from physical barrier requirement for commercial driveway alley access for Domain Group LLC	Burnett (27)	Transportation
13	O2016-893	Exemption from physical barrier requirement for commercial driveway alley access for AP N Milwaukee Property LLC	Burnett (27)	Transportation
14	O2016-673	Exemption from physical barrier requirement for commercial driveway alley access for Acorn Wire & Iron Works	Ervin (28)	Transportation
15	O2016-675	Exemption from physical barrier requirement for commercial driveway alley access for Illinois Engineering Products, Inc.	Ervin (28)	Transportation
16	O2016-687	Exemption from physical barrier requirement for commercial driveway alley access for Water Tower on Lake LLC	Ervin (28)	Transportation
17	O2016-678	Exemption from physical barrier requirement for commercial driveway alley access for Elston's Tire Shop	Laurino (39)	Transportation
18	O2016-677	Exemption from physical barrier requirement for commercial driveway alley access for Mokin Properties LLC	Reilly (42)	Transportation
19	O2016-685	Exemption from physical barrier requirement for commercial driveway alley access for Gearhead Workspace	Arena (45)	Transportation
20	O2016-686	Exemption from physical barrier requirement for commercial driveway alley access for Chicago Car Corner	Arena (45)	Transportation
21	O2016-722	Exemption from physical barrier requirement for commercial driveway alley access for CP AC West Limited Partnership - 2538 W Addison St	Pawar (47)	Transportation
22	O2016-724	Exemption from physical barrier requirement for commercial driveway alley access for CP AC West Limited Partnership - 2532 W Addison St	Pawar (47)	Transportation
23	O2016-725	Exemption from physical barrier requirement for commercial driveway alley access for CP AC West Limited Partnership - 2518 W Addison St	Pawar (47)	Transportation
24	O2016-726	Exemption from physical barrier requirement for commercial driveway alley access for CP AC West Limited Partnership - 2528 W Addison St	Pawar (47)	Transportation
25	O2016-727	Exemption from physical barrier requirement for commercial driveway alley access for CP AC West Limited Partnership - 2522 W Addison St	Pawar (47)	Transportation
26	O2016-674	Exemption from physical barrier requirement for commercial driveway alley access for Maqbool Khan, Rosemont/California LLC	Silverstein (50)	Transportation

Legislation Referred to Committees at the Chicago City Council Meeting
2/10/2016
Section 3c - Aldermanic Introductions Regarding Unclassified Matters

	File #	Title	Sponsor(s)	Committee Referral
27	O2016-684	Exemption from physical barrier requirement for commercial driveway alley access for Horizon Learning Center	Silverstein (50)	Transportation
Amend Ordinance				
28	O2016-690	Call for removal of JPMorgan Chase Bank, N.A. as municipal despository for City of Chicago and Chicago Board of Education	Ervin (28) Scott, Jr. (24)	Finance
Awning(s)				
29	O2016-837	Awning(s) for Priscilla Yeung D.M.D., M.S., P.C.	Moreno (1)	Transportation
30	O2016-838	Awning(s) for Jorges Upholstery	Hopkins (2)	Transportation
31	O2016-844	Awning(s) for Kitchfix	Hopkins (2)	Transportation
32	O2016-846	Awning(s) for Grandstand Ltd.	Thompson (11)	Transportation
33	O2016-848	Awning(s) for Family Dollar, Inc.	Moore (17)	Transportation
34	O2016-851	Awning(s) for Service King Paint & Body LLC	Moore (17)	Transportation
35	O2016-862	Awning(s) for King Dr Food Mart	Cochran (20)	Transportation
36	O2016-863	Awning(s) for Talking Wireless	Munoz (22)	Transportation
37	O2016-866	Awning(s) for Lindy's/Chili	Zalewski (23)	Transportation
38	O2016-869	Awning(s) for Skin by Zana, Inc.	Solis (25)	Transportation
39	O2016-870	Awning(s) for Clippers/CC Ferns, The	Maldonado (26)	Transportation
40	O2016-883	Awning(s) for Roeser's Party Palace	Maldonado (26)	Transportation
41	O2016-884	Awning(s) for Sammy's Hair Studio	Maldonado (26)	Transportation
42	O2016-898	Awning(s) for Rafee Food Mart, Inc.	Taliaferro (29)	Transportation
43	O2016-905	Awning(s) for Chicago National College/Naprapath	Reboyras (30)	Transportation
44	O2016-906	Awning(s) for Mather's More Then A Cafe	Reboyras (30)	Transportation
45	O2016-908	Awning(s) for A&R Estate Buyers	Waguespack (32)	Transportation
46	O2016-909	Awning(s) for Las Delicias De Puerto Rico	Villegas (36)	Transportation
47	O2016-910	Awning(s) for Lockwood Food Mart, Inc.	Mitts (37)	Transportation
48	O2016-912	Awning(s) for Acre/Ombra	O'Connor (40)	Transportation
49	O2016-913	Awning(s) for Byline Bank	O'Connor (40)	Transportation
50	O2016-915	Awning(s) for Hooters of Wells St., Inc.	Reilly (42)	Transportation
51	O2016-917	Awning(s) for Nicholas Joseph Custom Tailors	Reilly (42)	Transportation
52	O2016-918	Awning(s) for Wintrust Bank	Reilly (42)	Transportation
53	O2016-920	Awning(s) for Iconic Optical, Inc.	Tunney (44)	Transportation
54	O2016-921	Awning(s) for J. Crew	Tunney (44)	Transportation
55	O2016-924	Awning(s) for ShiAwase	Tunney (44)	Transportation

	File #	Title	Sponsor(s)	Committee Referral
56	O2016-929	Awning(s) for 3300 Lake Shore Drive Condo Assoc.	Tunney (44)	Transportation
57	O2016-930	Awning(s) for Jefferson Park Grill, Inc.	Arena (45)	Transportation
58	O2016-932	Awning(s) for Real Art	Cappleman (46)	Transportation
59	O2016-974	Awning(s) for Big Cheese on Lincoln, The	Pawar (47)	Transportation
60	O2016-976	Awning(s) for Wrigleyville Dental	Pawar (47)	Transportation
61	O2016-979	Awning(s) for Atmosphere	Osterman (48)	Transportation
62	O2016-980	Awning(s) for Georgian Bakery	Silverstein (50)	Transportation
63	O2016-982	Awning(s) for Salma Fabric & Fashion	Silverstein (50)	Transportation
Canopy(s)				
64	O2016-965	Canopy(s) for Eleven Hundred LLC	Hopkins (2)	Transportation
65	O2016-966	Canopy(s) for University of Chicago, The (File No. 38)	Burns (4)	Transportation
66	O2016-967	Canopy(s) for Inner City Muslim Action Network	Moore (17)	Transportation
67	O2016-968	Canopy(s) for Rush University Medical Center	Burnett (27)	Transportation
68	O2016-969	Canopy(s) for 836 Hubbard Condo Assn.	Burnett (27)	Transportation
69	O2016-970	Canopy(s) for 1330 W Fulton LLC	Burnett (27)	Transportation
70	O2016-971	Canopy(s) for Foto Studio Latino	Taliaferro (29)	Transportation
71	O2016-1009	Canopy(s) for Halsted & 119th Currency Exchange, Inc.	Austin (34)	Transportation
72	O2016-978	Canopy(s) for Clark Adams Assoc. LLC	Reilly (42)	Transportation
73	O2016-981	Canopy(s) for Northwestern University	Reilly (42)	Transportation
74	O2016-993	Canopy(s) for Sherwell Realty Corp., Wirtz Realty Corp.as agent	Tunney (44)	Transportation
75	O2016-997	Canopy(s) for Belmont by Reside, The	Tunney (44)	Transportation
76	O2016-999	Canopy(s) for M&R Development LLC	Tunney (44)	Transportation
77	O2016-1004	Canopy(s) for Public Storage	Cappleman (46)	Transportation
78	O2016-1007	Canopy(s) for Edge Theater, The	Osterman (48)	Transportation
Committee/Public Hearing(s)				
79	R2016-88	Call for hearing(s) on policies and practices of Commission on Animal Care and Control regarding state-sanctioned euthanasia	Lopez (15)	Health & Environment
80	R2016-89	Call for City of Chicago to participate in Illinois Department of Transportation performance-based asphalt paving specification pilot program	Villegas (36)	Health & Environment

Legislation Referred to Committees at the Chicago City Council Meeting
2/10/2016
Section 3c - Aldermanic Introductions Regarding Unclassified Matters

	File #	Title	Sponsor(s)	Committee Referral
81	R2016-91	Call for hearing(s) on possible elimination of Middle College Programs at City Colleges	O'Connor (40) Munoz (22) Cappleman (46) Foulkes (16) Sadlowski Garza (10) Moore (49) Osterman (48) Curtis (18) Pawar (47) Lopez (15) Arena (45) Silverstein (50)	Education
82	R2016-87	Call for renaming of Chicago Cultural Center in honor of Lois Weisberg	Smith (43) Tunney (44)	Joint Finance/Special Events
83	R2016-94	Call for hearing(s) to examine legal, administrative and financial benefits of transfering control and authority of workers' compensation claims to Department of Law	Arena (45) Waguespack (32)	Rules
84	R2016-90	Call for hearing(s) on regulation and prevention of illegal or unsavory actions by towing operators	Pawar (47) Reboyras (30)	Joint License/Public Safety

	File #	Title	Sponsor(s)	Committee Referral
85	R2016-93	Call for Chicago City Council Office of Financial Analysis to investigate potential revenue sources for providing financial aid to Chicago Public Schools	Pawar (47) Ramirez-Rosa (35) O'Connor (40) Moreno (1) Dowell (3) Arena (45) Tunney (44) Moore (49) Waguespack (32) Mell (33) Reboyras (30) Reilly (42) Osterman (48) Santiago (31) Villegas (36) Munoz (22) Scott, Jr. (24) O'Shea (19) Sadlowski Garza (10) Hairston (5) Sawyer (6) Taliaferro (29) Ervin (28) Foulkes (16) Moore (17) Quinn (13) Napolitano (41) Brookins (21) Laurino (39) Zalewski (23) Solis (25) Burns (4) Burnett (27) Smith (43)	Financial Analysis

Grant(s) of Privilege

86	O2016-1145	Grant(s) of privilege in public way for Mana Food Bar	Moreno (1)	Transportation
87	O2016-925	Grant(s) of privilege in public way for Asado Coffee Roasters	Moreno (1)	Transportation
88	O2016-926	Grant(s) of privilege in public way for Boulevard Sports Lounge	Moreno (1)	Transportation
89	O2016-927	Grant(s) of privilege in public way for Cricket Wireless	Moreno (1)	Transportation
90	O2016-931	Grant(s) of privilege in public way for Damen 4 Management of Ilinois LLC	Moreno (1)	Transportation
91	O2016-934	Grant(s) of privilege in public way for Tryzub Restaurant	Moreno (1)	Transportation
92	O2016-935	Grant(s) of privilege in public way for Athletico	Hopkins (2)	Transportation
93	O2016-936	Grant(s) of privilege in public way for Capital One 360	Hopkins (2)	Transportation

	File #	Title	Sponsor(s)	Committee Referral
94	O2016-937	Grant(s) of privilege in public way for Chicago Q	Hopkins (2)	Transportation
95	O2016-938	Grant(s) of privilege in public way for Drybar Holdings LLC	Hopkins (2)	Transportation
96	O2016-940	Grant(s) of privilege in public way for Happy Camper	Hopkins (2)	Transportation
97	O2016-941	Grant(s) of privilege in public way for Jax and Debb	Hopkins (2)	Transportation
98	O2016-942	Grant(s) of privilege in public way for Life Storage/LS Property Management Services	Hopkins (2)	Transportation
99	O2016-943	Grant(s) of privilege in public way for Sho Studio	Hopkins (2)	Transportation
100	O2016-944	Grant(s) of privilege in public way for Warehouse Bar & Pizzeria, The	Hopkins (2)	Transportation
101	O2016-945	Grant(s) of privilege in public way for Weil Foot & Ankle	Hopkins (2)	Transportation
102	O2016-946	Grant(s) of privilege in public way for Westin Hotel Chicago	Hopkins (2)	Transportation
103	O2016-948	Grant(s) of privilege in public way for Guild, The	Dowell (3)	Transportation
104	O2016-950	Grant(s) of privilege in public way for GD Wabash LLC - bicycle racks - 640 S Wabash Ave	Burns (4)	Transportation
105	O2016-951	Grant(s) of privilege in public way for GD Wabash LLC - bicycle racks - 30 E Balbo Ave	Burns (4)	Transportation
106	O2016-952	Grant(s) of privilege in public way for GD Wabash LLC - planter	Burns (4)	Transportation
107	O2016-953	Grant(s) of privilege in public way for Meli Cafe	Burns (4)	Transportation
108	O2016-955	Grant(s) of privilege in public way for 11th Street Wabash LLC - conduits	Burns (4)	Transportation
109	O2016-956	Grant(s) of privilege in public way for 11th Street Wabash LLC - manhole	Burns (4)	Transportation
110	O2016-957	Grant(s) of privilege in public way for Galata	Thompson (11)	Transportation
111	O2016-959	Grant(s) of privilege in public way for Joyopos, Inc.	Thompson (11)	Transportation
112	O2016-960	Grant(s) of privilege in public way for MetroPCS Authorized Dealer	Cardenas (12)	Transportation
113	O2016-961	Grant(s) of privilege in public way for NWG Investment	Cardenas (12)	Transportation
114	O2016-962	Grant(s) of privilege in public way for P&G Tax Service	Cardenas (12)	Transportation
115	O2016-963	Grant(s) of privilege in public way for St. Anthony Hospital - kiosks	Cardenas (12)	Transportation
116	O2016-964	Grant(s) of privilege in public way for St. Anthony Hospital - staircases	Cardenas (12)	Transportation
117	O2016-972	Grant(s) of privilege in public way for Byline Bank	Quinn (13)	Transportation

Legislation Referred to Committees at the Chicago City Council Meeting
2/10/2016
Section 3c - Aldermanic Introductions Regarding Unclassified Matters

	File #	Title	Sponsor(s)	Committee Referral
118	O2016-973	Grant(s) of privilege in public way for La Baguette Bakery	Quinn (13)	Transportation
119	O2016-975	Grant(s) of privilege in public way for Corporate Rent A Car	Burke (14)	Transportation
120	O2016-977	Grant(s) of privilege in public way for Mattress Firm No. 119159	Burke (14)	Transportation
121	O2016-983	Grant(s) of privilege in public way for New 51st & Western Currency	Burke (14)	Transportation
122	O2016-984	Grant(s) of privilege in public way for Goldmore Food	Foulkes (16)	Transportation
123	O2016-985	Grant(s) of privilege in public way for Aida Food & Liquor	Moore (17)	Transportation
124	O2016-986	Grant(s) of privilege in public way for Service King Paint & Body LLC	Moore (17)	Transportation
125	O2016-987	Grant(s) of privilege in public way for Boost Mobile	Cochran (20)	Transportation
126	O2016-988	Grant(s) of privilege in public way for Athletico	Zalewski (23)	Transportation
127	O2016-990	Grant(s) of privilege in public way for MetroPCS Authorized Dealer	Zalewski (23)	Transportation
128	O2016-1003	Grant(s) of privilege in public way for QTS Investment Properties Chicago LLC - conduits	Solis (25)	Transportation
129	O2016-1006	Grant(s) of privilege in public way for QTS Investment Properties Chicago LLC - manhole	Solis (25)	Transportation
130	O2016-992	Grant(s) of privilege in public way for AT&T	Solis (25)	Transportation
131	O2016-995	Grant(s) of privilege in public way for Fresenius Medical Care Aberdeen JV	Solis (25)	Transportation
132	O2016-998	Grant(s) of privilege in public way for Orthodontic Experts Ltd.	Solis (25)	Transportation
133	O2016-1018	Grant(s) of privilege in public way for Garcia's A/P Supplies	Maldonado (26)	Transportation
134	O2016-1023	Grant(s) of privilege in public way for Shop 4 Less	Maldonado (26)	Transportation
135	O2016-1029	Grant(s) of privilege in public way for Black Iron Tavern - door swings	Burnett (27)	Transportation
136	O2016-1030	Grant(s) of privilege in public way for Black Iron Tavern - fire escapes	Burnett (27)	Transportation
137	O2016-1042	Grant(s) of privilege in public way for Black Iron Tavern - facade	Burnett (27)	Transportation
138	O2016-1049	Grant(s) of privilege in public way for Black Iron Tavern - staircases	Burnett (27)	Transportation
139	O2016-1051	Grant(s) of privilege in public way for Cafe 7	Burnett (27)	Transportation
140	O2016-1055	Grant(s) of privilege in public way for Commonwealth Edison Co.	Burnett (27)	Transportation
141	O2016-1061	Grant(s) of privilege in public way for Condor 820 Partners LLC	Burnett (27)	Transportation

	File #	Title	Sponsor(s)	Committee Referral
142	O2016-1063	Grant(s) of privilege in public way for Duck Duck Goat	Burnett (27)	Transportation
143	O2016-1074	Grant(s) of privilege in public way for Gus's World Famous Fried Chicken	Burnett (27)	Transportation
144	O2016-1077	Grant(s) of privilege in public way for Little Brothers Friends of the Elderly	Burnett (27)	Transportation
145	O2016-1085	Grant(s) of privilege in public way for Nando's Peri-Peri	Burnett (27)	Transportation
146	O2016-1091	Grant(s) of privilege in public way for Old Town Ale House, Inc.	Burnett (27)	Transportation
147	O2016-1094	Grant(s) of privilege in public way for Old Town Medspa LLC	Burnett (27)	Transportation
148	O2016-1096	Grant(s) of privilege in public way for Paradise Lift Glade LLC	Burnett (27)	Transportation
149	O2016-1099	Grant(s) of privilege in public way for Project	Burnett (27)	Transportation
150	O2016-1102	Grant(s) of privilege in public way for 770 Partners LLC	Burnett (27)	Transportation
151	O2016-1024	Grant(s) of privilege in public way for Christ The King	Ervin (28)	Transportation
152	O2016-1028	Grant(s) of privilege in public way for Starbucks No. 2483	Ervin (28)	Transportation
153	O2016-1044	Grant(s) of privilege in public way for University Village Owner LLC - I-beams	Ervin (28)	Transportation
154	O2016-1054	Grant(s) of privilege in public way for University Village Owner LLC - concrete pads/slabs	Ervin (28)	Transportation
155	O2016-1059	Grant(s) of privilege in public way for University Village Owner LLC - Fences	Ervin (28)	Transportation
156	O2016-1019	Grant(s) of privilege in public way for Progressive Driving School, Inc.	Reboyras (30)	Transportation
157	O2016-1022	Grant(s) of privilege in public way for Byline Bank	Waguespack (32)	Transportation
158	O2016-1025	Grant(s) of privilege in public way for Gateway Commons Condo Assn.	Waguespack (32)	Transportation
159	O2016-1027	Grant(s) of privilege in public way for Yellowkorner	Waguespack (32)	Transportation
160	O2016-1033	Grant(s) of privilege in public way for LD Pho	Mell (33)	Transportation
161	O2016-1034	Grant(s) of privilege in public way for Simply Prepaid	Mell (33)	Transportation
162	O2016-1037	Grant(s) of privilege in public way for WMS Gaming, Inc.	Mell (33)	Transportation
163	O2016-1038	Grant(s) of privilege in public way for Red Star Liquor	Ramirez-Rosa (35)	Transportation
164	O2016-1039	Grant(s) of privilege in public way for Friendly Wash Laundromat Lavanderia, The	Villegas (36)	Transportation
165	O2016-1040	Grant(s) of privilege in public way for Skild Plating Corp.	Mitts (37)	Transportation
166	O2016-1053	Grant(s) of privilege in public way for Psychic Readings	Sposato (38)	Transportation

	File #	Title	Sponsor(s)	Committee Referral
167	O2016-1056	Grant(s) of privilege in public way for Byline Bank	O'Connor (40)	Transportation
168	O2016-1058	Grant(s) of privilege in public way for MB Financial Bank N.A.	O'Connor (40)	Transportation
169	O2016-1060	Grant(s) of privilege in public way for Replay/Elixir	O'Connor (40)	Transportation
170	O2016-1064	Grant(s) of privilege in public way for Terraces of Anersonville Condo Assn.	O'Connor (40)	Transportation
171	O2016-1000	Grant(s) of privilege in public way for Community Tax LLC	Reilly (42)	Transportation
172	O2016-1001	Grant(s) of privilege in public way for Foot Locker Specialty, Inc.	Reilly (42)	Transportation
173	O2016-1005	Grant(s) of privilege in public way for Hard Pressed	Reilly (42)	Transportation
174	O2016-1008	Grant(s) of privilege in public way for Hooters of Wells St., Inc. - light fixtures	Reilly (42)	Transportation
175	O2016-1010	Grant(s) of privilege in public way for Hooters of Wells St., Inc. - sunscreen	Reilly (42)	Transportation
176	O2016-1012	Grant(s) of privilege in public way for House of Hoops No. 7387	Reilly (42)	Transportation
177	O2016-1013	Grant(s) of privilege in public way for Hyatt Centric the Loop Chicago	Reilly (42)	Transportation
178	O2016-1014	Grant(s) of privilege in public way for Indian Garden Restaurant, The	Reilly (42)	Transportation
179	O2016-1015	Grant(s) of privilege in public way for Lamadia - Art of Pizza	Reilly (42)	Transportation
180	O2016-1016	Grant(s) of privilege in public way for Noodles & Company	Reilly (42)	Transportation
181	O2016-1017	Grant(s) of privilege in public way for Old St. Patrick's Church	Reilly (42)	Transportation
182	O2016-1020	Grant(s) of privilege in public way for Ponte Gader Chicago LLC - grease trap	Reilly (42)	Transportation
183	O2016-1021	Grant(s) of privilege in public way for Ponte Gader Chicago LLC - manholes	Reilly (42)	Transportation
184	O2016-1026	Grant(s) of privilege in public way for Residences Condo on the Magnificent Mile Condo Assn., The - cornices	Reilly (42)	Transportation
185	O2016-1035	Grant(s) of privilege in public way for Residences Condo on the Magnificent Mile Condo Assn., The - exterior mounts	Reilly (42)	Transportation
186	O2016-1036	Grant(s) of privilege in public way for Residences Condo on the Magnificent Mile Condo Assn., The - siamese connections	Reilly (42)	Transportation
187	O2016-1043	Grant(s) of privilege in public way for Shake Shack	Reilly (42)	Transportation
188	O2016-1045	Grant(s) of privilege in public way for Snap Kitchen	Reilly (42)	Transportation
189	O2016-1046	Grant(s) of privilege in public way for T-Mobile	Reilly (42)	Transportation

Legislation Referred to Committees at the Chicago City Council Meeting
2/10/2016
Section 3c - Aldermanic Introductions Regarding Unclassified Matters

	File #	Title	Sponsor(s)	Committee Referral
190	O2016-1048	Grant(s) of privilege in public way for Tavern at the Park	Reilly (42)	Transportation
191	O2016-1050	Grant(s) of privilege in public way for Walgreens No. 3072	Reilly (42)	Transportation
192	O2016-1052	Grant(s) of privilege in public way for William Hach & Associates, Inc.	Reilly (42)	Transportation
193	O2016-1057	Grant(s) of privilege in public way for 227 Monroe Street LLC	Reilly (42)	Transportation
194	O2016-1062	Grant(s) of privilege in public way for 227 Monroe Street, Inc.	Reilly (42)	Transportation
195	O2016-989	Grant(s) of privilege in public way for Chicago Theater	Reilly (42)	Transportation
196	O2016-991	Grant(s) of privilege in public way for Clark Adams Associaties LLC	Reilly (42)	Transportation
197	O2016-994	Grant(s) of privilege in public way for Clare, The	Reilly (42)	Transportation
198	O2016-1065	Grant(s) of privilege in public way for Barn & Co.	Smith (43)	Transportation
199	O2016-1066	Grant(s) of privilege in public way for Blu Dot	Smith (43)	Transportation
200	O2016-1069	Grant(s) of privilege in public way for Land Trust 310011 - landscapings	Smith (43)	Transportation
201	O2016-1070	Grant(s) of privilege in public way for Land Trust 310011 - planters	Smith (43)	Transportation
202	O2016-1072	Grant(s) of privilege in public way for Land Trust 310011 - roof eaves	Smith (43)	Transportation
203	O2016-1073	Grant(s) of privilege in public way for Land Trust 310011 - staircase	Smith (43)	Transportation
204	O2016-1075	Grant(s) of privilege in public way for Moosejaw - banners	Smith (43)	Transportation
205	O2016-1078	Grant(s) of privilege in public way for Moosejaw - signs	Smith (43)	Transportation
206	O2016-1079	Grant(s) of privilege in public way for Public Chicago - planter curbs	Smith (43)	Transportation
207	O2016-1081	Grant(s) of privilege in public way for Public Chicago - step	Smith (43)	Transportation
208	O2016-1082	Grant(s) of privilege in public way for Beef Shack	Tunney (44)	Transportation
209	O2016-1088	Grant(s) of privilege in public way for Cooper's	Tunney (44)	Transportation
210	O2016-1092	Grant(s) of privilege in public way for J. Crew	Tunney (44)	Transportation
211	O2016-1097	Grant(s) of privilege in public way for Century, The	Tunney (44)	Transportation
212	O2016-1105	Grant(s) of privilege in public way for Oberweis Dairy, Inc.	Tunney (44)	Transportation
213	O2016-1112	Grant(s) of privilege in public way for Salons by JC	Tunney (44)	Transportation
214	O2016-1118	Grant(s) of privilege in public way for Seminary Commons Condo Assn.	Tunney (44)	Transportation

	File #	Title	Sponsor(s)	Committee Referral
215	O2016-1123	Grant(s) of privilege in public way for 3300 Lake Shore Drive Condo Assn.	Tunney (44)	Transportation
216	O2016-1084	Grant(s) of privilege in public way for Central Lake View Merchants Assn.	Cappleman (46)	Transportation
217	O2016-1089	Grant(s) of privilege in public way for Christopher House-Uptown	Cappleman (46)	Transportation
218	O2016-1095	Grant(s) of privilege in public way for U.S. Nails & Spa	Cappleman (46)	Transportation
219	O2016-1101	Grant(s) of privilege in public way for Boogies Beer and Wine LLC	Pawar (47)	Transportation
220	O2016-1103	Grant(s) of privilege in public way for Brownstone Tavern & Grill	Pawar (47)	Transportation
221	O2016-1107	Grant(s) of privilege in public way for Duelire Vino & Cucina	Pawar (47)	Transportation
222	O2016-1108	Grant(s) of privilege in public way for Uncle Dan's	Pawar (47)	Transportation
223	O2016-1113	Grant(s) of privilege in public way for Verizon Wireless Premium Retailer	Pawar (47)	Transportation
224	O2016-1116	Grant(s) of privilege in public way for Chicago Health Medical Group	Osterman (48)	Transportation
225	O2016-1119	Grant(s) of privilege in public way for Francesca's Bryn Mawr	Osterman (48)	Transportation
226	O2016-1121	Grant(s) of privilege in public way for Truenorth	Osterman (48)	Transportation
227	O2016-1127	Grant(s) of privilege in public way for Shifa Cardiology Consultants	Silverstein (50)	Transportation
228	O2016-1135	Grant(s) of privilege in public way for VIP Liquors & Deli	Silverstein (50)	Transportation
Grant(s) of Privilege - Amend				
229	O2016-900	Amendment of grant(s) of privilege in public way for Uni Wire Corp. II	Solis (25)	Transportation
230	O2016-896	Amendment of grant(s) of privilege in public way for Dream, Inc.	Ervin (28)	Transportation
231	O2016-901	Amendment of grant(s) of privilege in public way for Power Sculpt Fitness	Waguespack (32)	Transportation
232	O2016-903	Amendment of grant(s) of privilege in public way for We Idea LLC	Mell (33)	Transportation
Honorary Street Designation(s)				
233	O2016-688	Honorary street designation as "Honorary Julian D. King Way"	Lopez (15)	Transportation
234	O2016-676	Honorary street designation as "President Bobbie Steele Way"	Scott, Jr. (24)	Transportation
235	O2016-691	Honorary street designation as "Mary G. Sykes Way"	Napolitano (41)	Transportation
236	O2016-692	Honorary street designation as "Mildred 'Millie' Borrero Way"	Napolitano (41)	Transportation
237	O2016-693	Honorary street designation as "Ralph Larson Way"	Napolitano (41)	Transportation

	File #	Title	Sponsor(s)	Committee Referral
238	O2016-694	Honorary street designation as "Alderman Brian G. Doherty Way"	Napolitano (41)	Transportation
239	Or2016-102	Honorary street designation as "Betty & Leroy Steinke Way"	Osterman (48)	Transportation
Municipal Code Amendment(s)				
240	O2016-670	Amendment of Municipal Code Titles 4 and 5 by establishing Legacy Business Program and modifying applicable license fees	Hopkins (2) Dowell (3) Moreno (1) Burnett (27) Mitts (37) Zalewski (23) Silverstein (50) Laurino (39) Ervin (28) Sposato (38)	Finance
241	O2016-700	Amendment of Municipal Code Section 5-8-035 concerning tenant's obligation to pay rent during pending retaliation claim	Hopkins (2) Moreno (1)	Human Relations
242	O2016-720	Amendment of Municipal Code Section 9-64-205 concerning parking meter hours of operation on portion(s) of S. LaSalle St	Burns (4)	Pedestrian and Traffic Safety
243	O2016-723	Amendment of Municipal Code Section 9-64-170 to allow parking of taxicabs on residential streets within 4th Ward and regulating hours on business streets	Burns (4)	Pedestrian and Traffic Safety
244	O2016-698	Amendment of Municipal Code Chapter 2-120 concerning establishment, composition, and powers and duties of Chicago Pullman Committee	Beale (9)	Zoning
245	O2016-708	Amendment of Municipal Code Section 9-112-600 concerning convenience fee on non-cash payments for taxi service	Beale (9)	Transportation
246	O2016-705	Amendment of Municipal Code Section 3-40-010 to exempt tampons and sanitary napkins from Chicago's Home Rule Municipal Retailer's Occupation Tax	Burke (14) Hairston (5) Mendoza (Clerk)	Finance
247	O2016-775	Amendment of Municipal Code Chapter 13-12 to allow use of polycarbonate clear boarding to secure vacant residential buildings	Burke (14)	Zoning
248	O2016-701	Amendment of Municipal Code Titles 4 and 8 concerning penalty provisions for businesses declared as or cause of public nuisance	O'Shea (19) Laurino (39)	Public Safety
249	O2016-717	Amendment of Municipal Code Chapter 7-24 by adding new Section 7-24-228 requiring filing of burned motor vehicle report with Commissioner of Fire	O'Shea (19)	Public Safety
250	SO2016-713	Amendment of Municipal Code Titles 4, 16 and 17 to further regulate adult establishments	Mitts (37)	Zoning

Legislation Referred to Committees at the Chicago City Council Meeting
2/10/2016
Section 3c - Aldermanic Introductions Regarding Unclassified Matters

	File #	Title	Sponsor(s)	Committee Referral	
251	O2016-709	Amendment of Municipal Code Titles 3, 4 and 17 concerning requirements for shared housing units	O'Connor (40) Laurino (39) Napolitano (41)	License	
252	O2016-736	Amendment of Municipal Code Sections 4-156-320 and 4-156-355 concerning approval conditions for original license applications	Reilly (42)	License	
253	O2016-695	Amendment of Municipal Code Title 9 concerning restrictions and requirements for Wrigley Field Area Zone 383 residential permit parking	Tunney (44)	Pedestrian and Traffic Safety	
254	O2016-710	Amendment of Municipal Code Section 17-3-0503-D by reclassifying segment of N Clark St as pedestrian street	Tunney (44)	Zoning	
255	O2016-697	Amendment of Municipal Code Chapter 4-384 by adding new Section 4-384-170 concerning Animal Shelter Cafe permit	Silverstein (50)	License	
Plat(s) of Subdivision					
256	O2016-679	Approval of Bricktown Square Subdivision	Villegas (36)	Transportation	*Redacted Record*
Sidewalk Cafe(s)					
257	O2016-1106	Sidewalk cafe(s) for Alliance Bakery	Moreno (1)	Transportation	
258	O2016-1111	Sidewalk cafe(s) for Anthem, The	Moreno (1)	Transportation	
259	O2016-1115	Sidewalk cafe(s) for Bangers & Lace	Moreno (1)	Transportation	
260	O2016-1117	Sidewalk cafe(s) for Boundary, The	Moreno (1)	Transportation	
261	O2016-1120	Sidewalk cafe(s) for Craft Pizza	Moreno (1)	Transportation	
262	O2016-1122	Sidewalk cafe(s) for Division Ale House	Moreno (1)	Transportation	
263	O2016-1129	Sidewalk cafe(s) for Fat Pour	Moreno (1)	Transportation	
264	O2016-1133	Sidewalk cafe(s) for Fifty/50, The	Moreno (1)	Transportation	
265	O2016-1136	Sidewalk cafe(s) for General, The	Moreno (1)	Transportation	
266	O2016-1137	Sidewalk cafe(s) for High Noon Saloon	Moreno (1)	Transportation	
267	O2016-1140	Sidewalk cafe(s) for Janik's Cafe	Moreno (1)	Transportation	
268	O2016-1142	Sidewalk cafe(s) for Jerry's Sandwiches	Moreno (1)	Transportation	
269	O2016-1144	Sidewalk cafe(s) for Logan's Bar and Grill	Moreno (1)	Transportation	
270	O2016-1149	Sidewalk cafe(s) for Milk & Honey Cafe	Moreno (1)	Transportation	
271	O2016-1152	Sidewalk cafe(s) for Nini's Groceries	Moreno (1)	Transportation	
272	O2016-1153	Sidewalk cafe(s) for Pint	Moreno (1)	Transportation	
273	O2016-1165	Sidewalk cafe(s) for Restaurant, Veneno De Nayarit	Moreno (1)	Transportation	
274	O2016-1169	Sidewalk cafe(s) for Roots Handmade Pizza	Moreno (1)	Transportation	
275	O2016-1171	Sidewalk cafe(s) for Smoke Daddy	Moreno (1)	Transportation	
276	O2016-1175	Sidewalk cafe(s) for Standard Bar & Grill	Moreno (1)	Transportation	

	File #	Title	Sponsor(s)	Committee Referral
277	O2016-1178	Sidewalk cafe(s) for Starbuck's Coffee No. 2636	Moreno (1)	Transportation
278	O2016-1185	Sidewalk cafe(s) for Sultan's Market	Moreno (1)	Transportation
279	O2016-1191	Sidewalk cafe(s) for Trattoria Ultimo	Moreno (1)	Transportation
280	O2016-1194	Sidewalk cafe(s) for Via Carducci La Sorella	Moreno (1)	Transportation
281	O2016-1198	Sidewalk cafe(s) for West Town Bakery & Diner	Moreno (1)	Transportation
282	O2016-1150	Sidewalk cafe(s) for Brehon Pub	Hopkins (2)	Transportation
283	O2016-1155	Sidewalk cafe(s) for Butch Mc Guire's, Inc.	Hopkins (2)	Transportation
284	O2016-1157	Sidewalk cafe(s) for Chicago Q	Hopkins (2)	Transportation
285	O2016-1161	Sidewalk cafe(s) for Corcoran's Grill & Pub	Hopkins (2)	Transportation
286	O2016-1163	Sidewalk cafe(s) for Declan's Irish Pub	Hopkins (2)	Transportation
287	O2016-1166	Sidewalk cafe(s) for Dublin Bar & Grill	Hopkins (2)	Transportation
288	O2016-1187	Sidewalk cafe(s) for Edwardo's Pizza	Hopkins (2)	Transportation
289	O2016-1190	Sidewalk cafe(s) for Folklore	Hopkins (2)	Transportation
290	O2016-1197	Sidewalk cafe(s) for Joe's Wine Cellar	Hopkins (2)	Transportation
291	O2016-1199	Sidewalk cafe(s) for Mr. Kite's Chocolate	Hopkins (2)	Transportation
292	O2016-1201	Sidewalk cafe(s) for Northside Bar & Grill	Hopkins (2)	Transportation
293	O2016-1204	Sidewalk cafe(s) for Old Town Social	Hopkins (2)	Transportation
294	O2016-1205	Sidewalk cafe(s) for Rosebud Steakhouse	Hopkins (2)	Transportation
295	O2016-1218	Sidewalk cafe(s) for Starbucks Coffee No. 13468	Hopkins (2)	Transportation
296	O2016-1221	Sidewalk cafe(s) for Starbucks Coffee No. 2215	Hopkins (2)	Transportation
297	O2016-1262	Sidewalk cafe(s) for Starbucks Coffee No. 22423	Hopkins (2)	Transportation
298	O2016-1266	Sidewalk cafe(s) for Starbucks Coffee No. 2334	Hopkins (2)	Transportation
299	O2016-1274	Sidewalk cafe(s) for Starbucks Coffee No. 236	Hopkins (2)	Transportation
300	O2016-1278	Sidewalk cafe(s) for Starbucks Coffee No. 2370	Hopkins (2)	Transportation
301	O2016-1281	Sidewalk cafe(s) for Sully's House	Hopkins (2)	Transportation
302	O2016-1284	Sidewalk cafe(s) for Tavern on Wells	Hopkins (2)	Transportation
303	O2016-1291	Sidewalk cafe(s) for Twin Anchors	Hopkins (2)	Transportation
304	O2016-1203	Sidewalk cafe(s) for Asian Outpost	Dowell (3)	Transportation
305	O2016-1206	Sidewalk cafe(s) for La Cantina Grill	Dowell (3)	Transportation
306	O2016-1210	Sidewalk cafe(s) for Overflow Coffee Bar, L3C	Dowell (3)	Transportation
307	O2016-1214	Sidewalk cafe(s) for Reggie's Bar & Grill	Dowell (3)	Transportation

	File #	Title	Sponsor(s)	Committee Referral
308	O2016-1251	Sidewalk cafe(s) for Au Bon Pain	Burns (4)	Transportation
309	O2016-1254	Sidewalk cafe(s) for A10	Burns (4)	Transportation
310	O2016-1258	Sidewalk cafe(s) for Blackie's	Burns (4)	Transportation
311	O2016-1263	Sidewalk cafe(s) for Dunkin Donuts Baskin Robbins	Burns (4)	Transportation
312	O2016-1267	Sidewalk cafe(s) for Epic Burger	Burns (4)	Transportation
313	O2016-1271	Sidewalk cafe(s) for Flaco's Tacos LLC	Burns (4)	Transportation
314	O2016-1277	Sidewalk cafe(s) for Gino's East of Chicago	Burns (4)	Transportation
315	O2016-1280	Sidewalk cafe(s) for Hackney's Printers' Row	Burns (4)	Transportation
316	O2016-1283	Sidewalk cafe(s) for Hyatt Place Chicago South	Burns (4)	Transportation
317	O2016-1289	Sidewalk cafe(s) for Kasey's Tavern	Burns (4)	Transportation
318	O2016-1294	Sidewalk cafe(s) for Lou Malnati's Pizzeria	Burns (4)	Transportation
319	O2016-1298	Sidewalk cafe(s) for Panera Bread No. 1004	Burns (4)	Transportation
320	O2016-1303	Sidewalk cafe(s) for Starbuck's Coffee No. 226	Burns (4)	Transportation
321	O2016-1307	Sidewalk cafe(s) for Starbucks Coffee No. 282	Burns (4)	Transportation
322	O2016-1310	Sidewalk cafe(s) for Tamarind	Burns (4)	Transportation
323	O2016-1186	Sidewalk cafe(s) for Chant	Hairston (5)	Transportation
324	O2016-1200	Sidewalk cafe(s) for Noodles Etc	Hairston (5)	Transportation
325	O2016-1240	Sidewalk cafe(s) for Buffalo Wings and Rings	Thompson (11)	Transportation
326	O2016-1255	Sidewalk cafe(s) for Chisox Bar & Grill	Thompson (11)	Transportation
327	O2016-1272	Sidewalk cafe(s) for Cork and Kerry on 33rd	Thompson (11)	Transportation
328	O2016-1285	Sidewalk cafe(s) for Franco's Ristorante	Thompson (11)	Transportation
329	O2016-1300	Sidewalk cafe(s) for Freddies	Thompson (11)	Transportation
330	O2016-1311	Sidewalk cafe(s) for Hashbrowns	Thompson (11)	Transportation
331	O2016-1316	Sidewalk cafe(s) for Turtles	Thompson (11)	Transportation
332	O2016-1328	Sidewalk cafe(s) for Beer Bistro, The	Solis (25)	Transportation
333	O2016-1333	Sidewalk cafe(s) for Il Vicinato, Inc.	Solis (25)	Transportation
334	O2016-1352	Sidewalk cafe(s) for Old Fifth	Solis (25)	Transportation
335	O2016-1357	Sidewalk cafe(s) for Simone's	Solis (25)	Transportation
336	O2016-1362	Sidewalk cafe(s) for Bar Marta	Maldonado (26)	Transportation
337	O2016-1367	Sidewalk cafe(s) for La Bruquena Restaurant & Lounge	Maldonado (26)	Transportation
338	O2016-1371	Sidewalk cafe(s) for Aberdeen Tap, The	Burnett (27)	Transportation
339	O2016-1375	Sidewalk cafe(s) for Bar Siena	Burnett (27)	Transportation
340	O2016-1383	Sidewalk cafe(s) for Benchmark Bar & Grill	Burnett (27)	Transportation

Legislation Referred to Committees at the Chicago City Council Meeting
2/10/2016
Section 3c - Aldermanic Introductions Regarding Unclassified Matters

	File #	Title	Sponsor(s)	Committee Referral
341	O2016-1387	Sidewalk cafe(s) for Buzz Bait	Burnett (27)	Transportation
342	O2016-1392	Sidewalk cafe(s) for D'Agostino's II	Burnett (27)	Transportation
343	O2016-1402	Sidewalk cafe(s) for Dinotto Pizzeria (Catering)	Burnett (27)	Transportation
344	O2016-1440	Sidewalk cafe(s) for Girl & the Goat	Burnett (27)	Transportation
345	O2016-1450	Sidewalk cafe(s) for Hashbrowns on Wells	Burnett (27)	Transportation
346	O2016-1458	Sidewalk cafe(s) for J.P. Graziano Grocery Co., Inc.	Burnett (27)	Transportation
347	O2016-1463	Sidewalk cafe(s) for La Fournette LLC	Burnett (27)	Transportation
348	O2016-1468	Sidewalk cafe(s) for Little Goat Diner	Burnett (27)	Transportation
349	O2016-1473	Sidewalk cafe(s) for Lou Malnati's Pizzeria	Burnett (27)	Transportation
350	O2016-1482	Sidewalk cafe(s) for Mahoney's	Burnett (27)	Transportation
351	O2016-1485	Sidewalk cafe(s) for Macello Ristorante	Burnett (27)	Transportation
352	O2016-1496	Sidewalk cafe(s) for Nellcote & RM Champagne Salon	Burnett (27)	Transportation
353	O2016-1497	Sidewalk cafe(s) for Next Restaurant	Burnett (27)	Transportation
354	O2016-1498	Sidewalk cafe(s) for O'Briens Restaurant & Bar	Burnett (27)	Transportation
355	O2016-1500	Sidewalk cafe(s) for Roost, The	Burnett (27)	Transportation
356	O2016-1520	Sidewalk cafe(s) for Old Town Pour House	Burnett (27)	Transportation
357	O2016-1522	Sidewalk cafe(s) for Starbucks Coffee No. 11719	Burnett (27)	Transportation
358	O2016-1523	Sidewalk cafe(s) for Starbucks Coffee No. 14433	Burnett (27)	Transportation
359	O2016-1524	Sidewalk cafe(s) for Vig Chicago, The	Burnett (27)	Transportation
360	O2016-1525	Sidewalk cafe(s) for Westend Bar & Grill	Burnett (27)	Transportation
361	O2016-1361	Sidewalk cafe(s) for Hawkeye's Bar & Grill, Inc.	Ervin (28)	Transportation
362	O2016-1368	Sidewalk cafe(s) for Potbelly Sandwich Works LLC	Ervin (28)	Transportation
363	O2016-1378	Sidewalk cafe(s) for Rosebud Cafe	Ervin (28)	Transportation
364	O2016-1351	Sidewalk cafe(s) for Mr. Gees	Santiago (31)	Transportation
365	O2016-1369	Sidewalk cafe(s) for Augie's	Waguespack (32)	Transportation
366	O2016-1373	Sidewalk cafe(s) for Beat Kitchen	Waguespack (32)	Transportation
367	O2016-1376	Sidewalk cafe(s) for Billy Sunday	Waguespack (32)	Transportation
368	O2016-1380	Sidewalk cafe(s) for Club Lucky	Waguespack (32)	Transportation
369	O2016-1384	Sidewalk cafe(s) for Commonwealth Tavern	Waguespack (32)	Transportation
370	O2016-1389	Sidewalk cafe(s) for Dunlays on the Square	Waguespack (32)	Transportation
371	O2016-1394	Sidewalk cafe(s) for Golden Apple Restaurant	Waguespack (32)	Transportation

	File #	Title	Sponsor(s)	Committee Referral
372	O2016-1399	Sidewalk cafe(s) for Hot Woks Cool Sushi	Waguespack (32)	Transportation
373	O2016-1405	Sidewalk cafe(s) for John's Place	Waguespack (32)	Transportation
374	O2016-1412	Sidewalk cafe(s) for Johnny's Grill 1	Waguespack (32)	Transportation
375	O2016-1415	Sidewalk cafe(s) for Longman & Eagle	Waguespack (32)	Transportation
376	O2016-1420	Sidewalk cafe(s) for Lottie's Pub	Waguespack (32)	Transportation
377	O2016-1424	Sidewalk cafe(s) for Lula Cafe	Waguespack (32)	Transportation
378	O2016-1428	Sidewalk cafe(s) for Pizza House 1647	Waguespack (32)	Transportation
379	O2016-1430	Sidewalk cafe(s) for S&G Grill	Waguespack (32)	Transportation
380	O2016-1436	Sidewalk cafe(s) for Starbucks Coffee No. 2369	Waguespack (32)	Transportation
381	O2016-1441	Sidewalk cafe(s) for Starbucks Coffee No. 2514	Waguespack (32)	Transportation
382	O2016-1445	Sidewalk cafe(s) for Starbucks Coffee No. 14256	Waguespack (32)	Transportation
383	O2016-1459	Sidewalk cafe(s) for Pitchfork Food & Saloon	Mell (33)	Transportation
384	O2016-1467	Sidewalk cafe(s) for Starbucks Coffee No. 8954	Mell (33)	Transportation
385	O2016-1434	Sidewalk cafe(s) for Cafe Con Leche D' Noche	Ramirez-Rosa (35)	Transportation
386	O2016-1449	Sidewalk cafe(s) for Harding Tavern, The	Ramirez-Rosa (35)	Transportation
387	O2016-1465	Sidewalk cafe(s) for Taqueria El Ranchito	Ramirez-Rosa (35)	Transportation
388	O2016-1490	Sidewalk cafe(s) for Pasta D'Arte	Laurino (39)	Transportation
389	O2016-1499	Sidewalk cafe(s) for Starbucks Coffee No. 13522	Laurino (39)	Transportation
390	O2016-1503	Sidewalk cafe(s) for Black Sheep	O'Connor (40)	Transportation
391	O2016-1507	Sidewalk cafe(s) for Fireside Tavern and Grill	O'Connor (40)	Transportation
392	O2016-1511	Sidewalk cafe(s) for Hamburger Mary's Chicago	O'Connor (40)	Transportation
393	O2016-1512	Sidewalk cafe(s) for Potbelly Sandwich Works	O'Connor (40)	Transportation
394	O2016-1513	Sidewalk cafe(s) for Lady Gregory's	O'Connor (40)	Transportation
395	O2016-1515	Sidewalk cafe(s) for Starbucks Coffee No. 2310	O'Connor (40)	Transportation
396	O2016-1516	Sidewalk cafe(s) for 5077 Kiko Meat Market	O'Connor (40)	Transportation
397	O2016-1126	Sidewalk cafe(s) for Acanto	Reilly (42)	Transportation
398	O2016-1132	Sidewalk cafe(s) for Bar Toma	Reilly (42)	Transportation
399	O2016-1147	Sidewalk cafe(s) for Baskin Robbins	Reilly (42)	Transportation
400	O2016-1148	Sidewalk cafe(s) for Beatrix	Reilly (42)	Transportation
401	O2016-1151	Sidewalk cafe(s) for Bella! Bacino's	Reilly (42)	Transportation
402	O2016-1158	Sidewalk cafe(s) for Boss Bar	Reilly (42)	Transportation

	File #	Title	Sponsor(s)	Committee Referral
403	O2016-1160	Sidewalk cafe(s) for Bottlefork	Reilly (42)	Transportation
404	O2016-1162	Sidewalk cafe(s) for Bub City	Reilly (42)	Transportation
405	O2016-1164	Sidewalk cafe(s) for Bijan Bistro	Reilly (42)	Transportation
406	O2016-1167	Sidewalk cafe(s) for Burrito Beach No. 8	Reilly (42)	Transportation
407	O2016-1168	Sidewalk cafe(s) for Caffecafe	Reilly (42)	Transportation
408	O2016-1170	Sidewalk cafe(s) for Carmine's Clam House, Inc.	Reilly (42)	Transportation
409	O2016-1172	Sidewalk cafe(s) for CH Distillery	Reilly (42)	Transportation
410	O2016-1173	Sidewalk cafe(s) for Chicago French Market	Reilly (42)	Transportation
411	O2016-1174	Sidewalk cafe(s) for Coco Pazzo Cafe	Reilly (42)	Transportation
412	O2016-1176	Sidewalk cafe(s) for Congress Hotel, The	Reilly (42)	Transportation
413	O2016-1177	Sidewalk cafe(s) for Dolce Italian	Reilly (42)	Transportation
414	O2016-1179	Sidewalk cafe(s) for Dunkin Donuts - 205 W Wacker Dr	Reilly (42)	Transportation
415	O2016-1182	Sidewalk cafe(s) for Dunkin Donuts - 117 S Clinton St	Reilly (42)	Transportation
416	O2016-1183	Sidewalk cafe(s) for Dunkin Donuts - 27 E Lake St	Reilly (42)	Transportation
417	O2016-1188	Sidewalk cafe(s) for Dunkin Donuts Baskin Robbins Togo's	Reilly (42)	Transportation
418	O2016-1193	Sidewalk cafe(s) for El Hefe	Reilly (42)	Transportation
419	O2016-1195	Sidewalk cafe(s) for Emerald Loop Bar & Grill	Reilly (42)	Transportation
420	O2016-1196	Sidewalk cafe(s) for Epic Burger, Inc. - 407 N Clark St	Reilly (42)	Transportation
421	O2016-1202	Sidewalk cafe(s) for Epic Burger, Inc. - 227 E Ontario St	Reilly (42)	Transportation
422	O2016-1208	Sidewalk cafe(s) for Epic Burger, Inc. - 40 E Pearson St	Reilly (42)	Transportation
423	O2016-1212	Sidewalk cafe(s) for Espressamente Illy/Cityfront Cafe	Reilly (42)	Transportation
424	O2016-1213	Sidewalk cafe(s) for Flaco's Tacos	Reilly (42)	Transportation
425	O2016-1220	Sidewalk cafe(s) for Forever Yogurt	Reilly (42)	Transportation
426	O2016-1225	Sidewalk cafe(s) for Downtown Dogs	Reilly (42)	Transportation
427	O2016-1228	Sidewalk cafe(s) for Gage, The	Reilly (42)	Transportation
428	O2016-1232	Sidewalk cafe(s) for Gibsons Steak House	Reilly (42)	Transportation
429	O2016-1236	Sidewalk cafe(s) for GT Fish & Oysters	Reilly (42)	Transportation
430	O2016-1238	Sidewalk cafe(s) for Halsted Street Deli & Bagel	Reilly (42)	Transportation
431	O2016-1239	Sidewalk cafe(s) for Harry Caray's Restaurant	Reilly (42)	Transportation
432	O2016-1242	Sidewalk cafe(s) for Hotel Monaco	Reilly (42)	Transportation

	File #	Title	Sponsor(s)	Committee Referral
433	O2016-1243	Sidewalk cafe(s) for Hot Woks Cool Sushi	Reilly (42)	Transportation
434	O2016-1245	Sidewalk cafe(s) for Hub 51/Sub 51	Reilly (42)	Transportation
435	O2016-1246	Sidewalk cafe(s) for Hubbard Inn	Reilly (42)	Transportation
436	O2016-1248	Sidewalk cafe(s) for Hugo's Frog Bar	Reilly (42)	Transportation
437	O2016-1250	Sidewalk cafe(s) for Ironside Bar & Galley	Reilly (42)	Transportation
438	O2016-1253	Sidewalk cafe(s) for Jake Melnick's Corner Tap	Reilly (42)	Transportation
439	O2016-1256	Sidewalk cafe(s) for Jefferson Tap and Grille and The Loft	Reilly (42)	Transportation
440	O2016-1259	Sidewalk cafe(s) for Kerryman, The	Reilly (42)	Transportation
441	O2016-1265	Sidewalk cafe(s) for Lizzie McNeills	Reilly (42)	Transportation
442	O2016-1268	Sidewalk cafe(s) for Lou Malnati's Pizzeria	Reilly (42)	Transportation
443	O2016-1270	Sidewalk cafe(s) for Luxbar	Reilly (42)	Transportation
444	O2016-1273	Sidewalk cafe(s) for M Burger - 161 E Huron St	Reilly (42)	Transportation
445	O2016-1286	Sidewalk cafe(s) for M Burger - 5 W Ontario St	Reilly (42)	Transportation
446	O2016-1290	Sidewalk cafe(s) for Marq, The	Reilly (42)	Transportation
447	O2016-1293	Sidewalk cafe(s) for Mercadito Chicago	Reilly (42)	Transportation
448	O2016-1295	Sidewalk cafe(s) for Moe's Cantina	Reilly (42)	Transportation
449	O2016-1302	Sidewalk cafe(s) for Mrs. Fields Cookies	Reilly (42)	Transportation
450	O2016-1305	Sidewalk cafe(s) for New Line	Reilly (42)	Transportation
451	O2016-1312	Sidewalk cafe(s) for Niu	Reilly (42)	Transportation
452	O2016-1314	Sidewalk cafe(s) for Old Crow Smokehouse/Tunnel	Reilly (42)	Transportation
453	O2016-1318	Sidewalk cafe(s) for Original Pancake House, The	Reilly (42)	Transportation
454	O2016-1320	Sidewalk cafe(s) for Panera Bread	Reilly (42)	Transportation
455	O2016-1322	Sidewalk cafe(s) for Patron's Hacienda	Reilly (42)	Transportation
456	O2016-1324	Sidewalk cafe(s) for Petterino's	Reilly (42)	Transportation
457	O2016-1327	Sidewalk cafe(s) for Pepper Canister, The	Reilly (42)	Transportation
458	O2016-1329	Sidewalk cafe(s) for Pippin's Tavern	Reilly (42)	Transportation
459	O2016-1332	Sidewalk cafe(s) for Pizanos	Reilly (42)	Transportation
460	O2016-1334	Sidewalk cafe(s) for Poag Mahone's	Reilly (42)	Transportation
461	O2016-1341	Sidewalk cafe(s) for Prime & Provisions	Reilly (42)	Transportation
462	O2016-1343	Sidewalk cafe(s) for Public House	Reilly (42)	Transportation
463	O2016-1345	Sidewalk cafe(s) for Purple Pig, The	Reilly (42)	Transportation
464	O2016-1346	Sidewalk cafe(s) for Quartino	Reilly (42)	Transportation

Legislation Referred to Committees at the Chicago City Council Meeting
2/10/2016
Section 3c - Aldermanic Introductions Regarding Unclassified Matters

	File #	Title	Sponsor(s)	Committee Referral
465	O2016-1349	Sidewalk cafe(s) for Remington's	Reilly (42)	Transportation
466	O2016-1350	Sidewalk cafe(s) for RL	Reilly (42)	Transportation
467	O2016-1353	Sidewalk cafe(s) for Rockit Bar & Grill	Reilly (42)	Transportation
468	O2016-1360	Sidewalk cafe(s) for Rosebud-Rush	Reilly (42)	Transportation
469	O2016-1363	Sidewalk cafe(s) for RPM Steak	Reilly (42)	Transportation
470	O2016-1364	Sidewalk cafe(s) for Sayat Nova	Reilly (42)	Transportation
471	O2016-1366	Sidewalk cafe(s) for Siena Tavern	Reilly (42)	Transportation
472	O2016-1374	Sidewalk cafe(s) for Starbucks Coffee - 200 S Michigan Ave	Reilly (42)	Transportation
473	O2016-1379	Sidewalk cafe(s) for Starbucks Coffee - 600 N State St	Reilly (42)	Transportation
474	O2016-1381	Sidewalk cafe(s) for Starbucks Coffee No. 10199	Reilly (42)	Transportation
475	O2016-1382	Sidewalk cafe(s) for Starbucks Coffee No. 10594	Reilly (42)	Transportation
476	O2016-1386	Sidewalk cafe(s) for Starbucks Coffee No. 10955	Reilly (42)	Transportation
477	O2016-1388	Sidewalk cafe(s) for Starbucks Coffee No. 13710	Reilly (42)	Transportation
478	O2016-1391	Sidewalk cafe(s) for Starbucks Coffee No. 15683	Reilly (42)	Transportation
479	O2016-1395	Sidewalk cafe(s) for Starbucks Coffee No. 18013	Reilly (42)	Transportation
480	O2016-1397	Sidewalk cafe(s) for Starbucks Coffee No. 216	Reilly (42)	Transportation
481	O2016-1401	Sidewalk cafe(s) for Starbucks Coffee No. 225	Reilly (42)	Transportation
482	O2016-1403	Sidewalk cafe(s) for Starbucks Coffee No. 2213	Reilly (42)	Transportation
483	O2016-1407	Sidewalk cafe(s) for Starbucks Coffee No. 2230	Reilly (42)	Transportation
484	O2016-1408	Sidewalk cafe(s) for Starbucks Coffee No. 2234	Reilly (42)	Transportation
485	O2016-1411	Sidewalk cafe(s) for Starbucks Coffee No. 2401	Reilly (42)	Transportation
486	O2016-1414	Sidewalk cafe(s) for Starbucks Coffee No. 2484	Reilly (42)	Transportation
487	O2016-1417	Sidewalk cafe(s) for Starbucks Coffee No. 2510	Reilly (42)	Transportation
488	O2016-1419	Sidewalk cafe(s) for Starbucks Coffee No. 2545	Reilly (42)	Transportation
489	O2016-1423	Sidewalk cafe(s) for Starbucks Coffee No. 2877	Reilly (42)	Transportation
490	O2016-1425	Sidewalk cafe(s) for Starbucks Coffee No. 8972	Reilly (42)	Transportation
491	O2016-1426	Sidewalk cafe(s) for Streeters Tavern	Reilly (42)	Transportation

	File #	Title	Sponsor(s)	Committee Referral
492	O2016-1429	Sidewalk cafe(s) for Subway	Reilly (42)	Transportation
493	O2016-1431	Sidewalk cafe(s) for Sullivan's Steakhouse	Reilly (42)	Transportation
494	O2016-1433	Sidewalk cafe(s) for Sunda	Reilly (42)	Transportation
495	O2016-1435	Sidewalk cafe(s) for Sunny Side Up	Reilly (42)	Transportation
496	O2016-1437	Sidewalk cafe(s) for Tavern at the Park	Reilly (42)	Transportation
497	O2016-1439	Sidewalk cafe(s) for Tavern on Rush	Reilly (42)	Transportation
498	O2016-1442	Sidewalk cafe(s) for TGI Friday's	Reilly (42)	Transportation
499	O2016-1446	Sidewalk cafe(s) for Theory Sports Div Lounge	Reilly (42)	Transportation
500	O2016-1453	Sidewalk cafe(s) for Tradition	Reilly (42)	Transportation
501	O2016-1454	Sidewalk cafe(s) for Tre Soldi	Reilly (42)	Transportation
502	O2016-1457	Sidewalk cafe(s) for UB Dogs	Reilly (42)	Transportation
503	O2016-1464	Sidewalk cafe(s) for Volare	Reilly (42)	Transportation
504	O2016-1469	Sidewalk cafe(s) for Weber Grill Restaurant	Reilly (42)	Transportation
505	O2016-1471	Sidewalk cafe(s) for Wildberry Pancakes & Cafe	Reilly (42)	Transportation
506	O2016-1475	Sidewalk cafe(s) for Windsor, The	Reilly (42)	Transportation
507	O2016-1476	Sidewalk cafe(s) for Wow Bao - 1 W Wacker Dr	Reilly (42)	Transportation
508	O2016-1486	Sidewalk cafe(s) for Wow Bao - 175 W Jackson Blvd	Reilly (42)	Transportation
509	O2016-1488	Sidewalk cafe(s) for Wyndham Grand Chicago Riverfront	Reilly (42)	Transportation
510	O2016-1491	Sidewalk cafe(s) for 175 Sopraffina Market Caffe LLC	Reilly (42)	Transportation
511	O2016-1083	Sidewalk cafe(s) for Annettes's Italian Ice	Smith (43)	Transportation
512	O2016-1087	Sidewalk cafe(s) for Blanchard, The	Smith (43)	Transportation
513	O2016-1090	Sidewalk cafe(s) for Dunlay's on Clark	Smith (43)	Transportation
514	O2016-1093	Sidewalk cafe(s) for Gemini Bistro	Smith (43)	Transportation
515	O2016-1098	Sidewalk cafe(s) for Jam 'N Honey	Smith (43)	Transportation
516	O2016-1100	Sidewalk cafe(s) for Lincon Station	Smith (43)	Transportation
517	O2016-1104	Sidewalk cafe(s) for Lou Malnati's Pizzeria	Smith (43)	Transportation
518	O2016-1109	Sidewalk cafe(s) for Marge's Still	Smith (43)	Transportation
519	O2016-1114	Sidewalk cafe(s) for Molly's Cupcakes LLC	Smith (43)	Transportation
520	O2016-1124	Sidewalk cafe(s) for Nookies on Wells, Inc.	Smith (43)	Transportation
521	O2016-1128	Sidewalk cafe(s) for Pars Cove East	Smith (43)	Transportation
522	O2016-1131	Sidewalk cafe(s) for Perennial Virant	Smith (43)	Transportation
523	O2016-1139	Sidewalk cafe(s) for Potbelly Sandwich Works - 565 W Diversey Pkwy	Smith (43)	Transportation

Legislation Referred to Committees at the Chicago City Council Meeting
2/10/2016
Section 3c - Aldermanic Introductions Regarding Unclassified Matters

	File #	Title	Sponsor(s)	Committee Referral
524	O2016-1143	Sidewalk cafe(s) for Potbelly Sandwich Works - 959 W Diversey Pkwy	Smith (43)	Transportation
525	O2016-1154	Sidewalk cafe(s) for Ranalli's	Smith (43)	Transportation
526	O2016-1159	Sidewalk cafe(s) for Riccardo Enoteca	Smith (43)	Transportation
527	O2016-1180	Sidewalk cafe(s) for River Shannon	Smith (43)	Transportation
528	O2016-1181	Sidewalk cafe(s) for Seven Ten/Atlas	Smith (43)	Transportation
529	O2016-1184	Sidewalk cafe(s) for Shine Restaurant	Smith (43)	Transportation
530	O2016-1189	Sidewalk cafe(s) for Stanley's Restaurant	Smith (43)	Transportation
531	O2016-1207	Sidewalk cafe(s) for Starbucks Coffee No. 206	Smith (43)	Transportation
532	O2016-1209	Sidewalk cafe(s) for Starbucks Coffee No. 217	Smith (43)	Transportation
533	O2016-1211	Sidewalk cafe(s) for Starbucks Coffee No. 272	Smith (43)	Transportation
534	O2016-1215	Sidewalk cafe(s) for Starbucks Coffee No. 2494	Smith (43)	Transportation
535	O2016-1219	Sidewalk cafe(s) for Starbucks Coffee No. 2515	Smith (43)	Transportation
536	O2016-1222	Sidewalk cafe(s) for Swirlz Cupcakes	Smith (43)	Transportation
537	O2016-1227	Sidewalk cafe(s) for Tarascas International	Smith (43)	Transportation
538	O2016-1230	Sidewalk cafe(s) for Twisted Lizard	Smith (43)	Transportation
539	O2016-1234	Sidewalk cafe(s) for Vanille Pattisserie	Smith (43)	Transportation
540	O2016-1237	Sidewalk cafe(s) for White Oak Tavern & Inn	Smith (43)	Transportation
541	O2016-1527	Sidewalk cafe(s) for Ann Sather's Cafe	Smith (43)	Transportation
542	O2016-1276	Sidewalk cafe(s) for Bar Cocina	Tunney (44)	Transportation
543	O2016-1279	Sidewalk cafe(s) for Bernie's	Tunney (44)	Transportation
544	O2016-1287	Sidewalk cafe(s) for Big & Little's Restaurant	Tunney (44)	Transportation
545	O2016-1292	Sidewalk cafe(s) for Butcher's Tap	Tunney (44)	Transportation
546	O2016-1297	Sidewalk cafe(s) for Chipotle Mexican Grill	Tunney (44)	Transportation
547	O2016-1304	Sidewalk cafe(s) for Crosby's Kitchen	Tunney (44)	Transportation
548	O2016-1308	Sidewalk cafe(s) for Coffee & Tea Exchange	Tunney (44)	Transportation
549	O2016-1313	Sidewalk cafe(s) for D'Agostinos Pizza	Tunney (44)	Transportation
550	O2016-1317	Sidewalk cafe(s) for Dark Horse Tap and Grill, The	Tunney (44)	Transportation
551	O2016-1321	Sidewalk cafe(s) for Dryhop Brewers	Tunney (44)	Transportation
552	O2016-1326	Sidewalk cafe(s) for El Mercado Food Mart	Tunney (44)	Transportation
553	O2016-1331	Sidewalk cafe(s) for Houndstooth Saloon	Tunney (44)	Transportation
554	O2016-1336	Sidewalk cafe(s) for HVAC Pub	Tunney (44)	Transportation
555	O2016-1339	Sidewalk cafe(s) for Kirkwood Bar & Grill	Tunney (44)	Transportation

	File #	Title	Sponsor(s)	Committee Referral
556	O2016-1344	Sidewalk cafe(s) for Mista Pizza LLC	Tunney (44)	Transportation
557	O2016-1348	Sidewalk cafe(s) for Murphy's Bleachers	Tunney (44)	Transportation
558	O2016-1355	Sidewalk cafe(s) for Newport Bar & Grille	Tunney (44)	Transportation
559	O2016-1359	Sidewalk cafe(s) for Nookies Tree Ltd.	Tunney (44)	Transportation
560	O2016-1365	Sidewalk cafe(s) for Pick Me Up Cafe	Tunney (44)	Transportation
561	O2016-1372	Sidewalk cafe(s) for Potbelly Sandwich Works LLC	Tunney (44)	Transportation
562	O2016-1377	Sidewalk cafe(s) for Renaldi's Pizza	Tunney (44)	Transportation
563	O2016-1398	Sidewalk cafe(s) for Revolucion Steak House	Tunney (44)	Transportation
564	O2016-1404	Sidewalk cafe(s) for Rise Restaurant	Tunney (44)	Transportation
565	O2016-1410	Sidewalk cafe(s) for Rockit Burger Bar	Tunney (44)	Transportation
566	O2016-1416	Sidewalk cafe(s) for Schoolyard Tavern & Grill	Tunney (44)	Transportation
567	O2016-1421	Sidewalk cafe(s) for Sluggers Grill	Tunney (44)	Transportation
568	O2016-1427	Sidewalk cafe(s) for Southport Grocery and Cafe, Inc.	Tunney (44)	Transportation
569	O2016-1432	Sidewalk cafe(s) for Southport Lanes, Inc.	Tunney (44)	Transportation
570	O2016-1438	Sidewalk cafe(s) for Starbucks Coffee No. 227	Tunney (44)	Transportation
571	O2016-1443	Sidewalk cafe(s) for Starbucks Coffee No. 231	Tunney (44)	Transportation
572	O2016-1447	Sidewalk cafe(s) for Stella's Diner	Tunney (44)	Transportation
573	O2016-1451	Sidewalk cafe(s) for Sushi Mura Japanese Restaurant	Tunney (44)	Transportation
574	O2016-1456	Sidewalk cafe(s) for Tango Sur	Tunney (44)	Transportation
575	O2016-1461	Sidewalk cafe(s) for Toon's Bar & Grill	Tunney (44)	Transportation
576	O2016-1472	Sidewalk cafe(s) for Trader Todd's Restaurant & Bar	Tunney (44)	Transportation
577	O2016-1478	Sidewalk cafe(s) for Troy Mediterranean Grill	Tunney (44)	Transportation
578	O2016-1480	Sidewalk cafe(s) for Uncommon Ground	Tunney (44)	Transportation
579	O2016-1483	Sidewalk cafe(s) for Vaughan's Pub	Tunney (44)	Transportation
580	O2016-1489	Sidewalk cafe(s) for Wilde	Tunney (44)	Transportation
581	O2016-1492	Sidewalk cafe(s) for Zizi's Cafe	Tunney (44)	Transportation
582	O2016-1501	Sidewalk cafe(s) for Original Alps	Arena (45)	Transportation
583	O2016-1502	Sidewalk cafe(s) for Potbelly Sandwich Shop	Arena (45)	Transportation
584	O2016-1504	Sidewalk cafe(s) for Windsor, The	Arena (45)	Transportation
585	O2016-1506	Sidewalk cafe(s) for Starbuck's Coffee No. 2568	Arena (45)	Transportation
586	O2016-1508	Sidewalk cafe(s) for Vaughan's Pub	Arena (45)	Transportation
587	O2016-1505	Sidewalk cafe(s) for Crew Bar & Grill	Cappleman (46)	Transportation

	File #	Title	Sponsor(s)	Committee Referral
588	O2016-1509	Sidewalk cafe(s) for Food Town	Cappleman (46)	Transportation
589	O2016-1510	Sidewalk cafe(s) for Las Mananitas	Cappleman (46)	Transportation
590	O2016-1514	Sidewalk cafe(s) for Rock Lakeview	Cappleman (46)	Transportation
591	O2016-1517	Sidewalk cafe(s) for Starbucks Coffee No. 2335	Cappleman (46)	Transportation
592	O2016-1518	Sidewalk cafe(s) for Starbucks Coffee No. 2635	Cappleman (46)	Transportation
593	O2016-1130	Sidewalk cafe(s) for Barba Yianni Taverna, Inc.	Pawar (47)	Transportation
594	O2016-1156	Sidewalk cafe(s) for Bien Me Sabe Venezuelan Cafe & Restaurant	Pawar (47)	Transportation
595	O2016-1192	Sidewalk cafe(s) for Eats and Sweets Cafe, Inc.	Pawar (47)	Transportation
596	O2016-1216	Sidewalk cafe(s) for Flagship Tavern & Grill	Pawar (47)	Transportation
597	O2016-1223	Sidewalk cafe(s) for Four Moon Tavern	Pawar (47)	Transportation
598	O2016-1231	Sidewalk cafe(s) for Grafton Pub & Grill, The	Pawar (47)	Transportation
599	O2016-1261	Sidewalk cafe(s) for Laschet's Inn	Pawar (47)	Transportation
600	O2016-1299	Sidewalk cafe(s) for Monty Gaels Tavern & Grill	Pawar (47)	Transportation
601	O2016-1306	Sidewalk cafe(s) for Bad Apple, The	Pawar (47)	Transportation
602	O2016-1309	Sidewalk cafe(s) for Bar Rista Cafe	Pawar (47)	Transportation
603	O2016-1315	Sidewalk cafe(s) for Bookcellar, The	Pawar (47)	Transportation
604	O2016-1319	Sidewalk cafe(s) for Brownstone Tavern & Grill	Pawar (47)	Transportation
605	O2016-1323	Sidewalk cafe(s) for Bulerias, Inc.	Pawar (47)	Transportation
606	O2016-1325	Sidewalk cafe(s) for Cafe Selmarie	Pawar (47)	Transportation
607	O2016-1330	Sidewalk cafe(s) for Cafe El Tapatio	Pawar (47)	Transportation
608	O2016-1335	Sidewalk cafe(s) for Chicago Joe's	Pawar (47)	Transportation
609	O2016-1337	Sidewalk cafe(s) for Pony Inn, The	Pawar (47)	Transportation
610	O2016-1338	Sidewalk cafe(s) for Chicago's Pizza	Pawar (47)	Transportation
611	O2016-1340	Sidewalk cafe(s) for Potbelly Sandwich Works No. 114	Pawar (47)	Transportation
612	O2016-1342	Sidewalk cafe(s) for City Provisions Catering and Events	Pawar (47)	Transportation
613	O2016-1347	Sidewalk cafe(s) for Frasca	Pawar (47)	Transportation
614	O2016-1354	Sidewalk cafe(s) for Garcia's, Inc.	Pawar (47)	Transportation
615	O2016-1356	Sidewalk cafe(s) for Rocks Northcenter	Pawar (47)	Transportation
616	O2016-1358	Sidewalk cafe(s) for Gideon Welles	Pawar (47)	Transportation
617	O2016-1370	Sidewalk cafe(s) for Slim's	Pawar (47)	Transportation
618	O2016-1385	Sidewalk cafe(s) for Gio's Sports Bar	Pawar (47)	Transportation

	File #	Title	Sponsor(s)	Committee Referral
619	O2016-1390	Sidewalk cafe(s) for Glenn's Diner	Pawar (47)	Transportation
620	O2016-1393	Sidewalk cafe(s) for Groundswell LLC	Pawar (47)	Transportation
621	O2016-1396	Sidewalk cafe(s) for Himmel's Chicago	Pawar (47)	Transportation
622	O2016-1400	Sidewalk cafe(s) for Kick	Pawar (47)	Transportation
623	O2016-1406	Sidewalk cafe(s) for Lou Malnati's Pizzeria	Pawar (47)	Transportation
624	O2016-1409	Sidewalk cafe(s) for Machu Picchu	Pawar (47)	Transportation
625	O2016-1413	Sidewalk cafe(s) for Marmalade Chicago	Pawar (47)	Transportation
626	O2016-1418	Sidewalk cafe(s) for Mrs. Murphy and Sons Irish Bistro	Pawar (47)	Transportation
627	O2016-1422	Sidewalk cafe(s) for O'Donovan's	Pawar (47)	Transportation
628	O2016-1444	Sidewalk cafe(s) for O'Shaughnessy's Public House	Pawar (47)	Transportation
629	O2016-1448	Sidewalk cafe(s) for Perfect Cup, Inc., The	Pawar (47)	Transportation
630	O2016-1452	Sidewalk cafe(s) for Piggery, The	Pawar (47)	Transportation
631	O2016-1455	Sidewalk cafe(s) for Rail Bar & Grill, The	Pawar (47)	Transportation
632	O2016-1460	Sidewalk cafe(s) for Via Lima Restaurant	Pawar (47)	Transportation
633	O2016-1462	Sidewalk cafe(s) for Rockwell's Neighborhood Grill	Pawar (47)	Transportation
634	O2016-1466	Sidewalk cafe(s) for Southport and Irving	Pawar (47)	Transportation
635	O2016-1470	Sidewalk cafe(s) for Spaccanapoli	Pawar (47)	Transportation
636	O2016-1474	Sidewalk cafe(s) for Starbucks Coffee No. 2223	Pawar (47)	Transportation
637	O2016-1477	Sidewalk cafe(s) for Starbucks Coffee No. 2378	Pawar (47)	Transportation
638	O2016-1479	Sidewalk cafe(s) for Starbucks Coffee No. 2449	Pawar (47)	Transportation
639	O2016-1481	Sidewalk cafe(s) for Starbucks Coffee No. 2491	Pawar (47)	Transportation
640	O2016-1484	Sidewalk cafe(s) for Subway	Pawar (47)	Transportation
641	O2016-1487	Sidewalk cafe(s) for Tavern on Littlefort	Pawar (47)	Transportation
642	O2016-1493	Sidewalk cafe(s) for Tiny	Pawar (47)	Transportation
643	O2016-1494	Sidewalk cafe(s) for Waterhouse Tavern and Grill	Pawar (47)	Transportation
644	O2016-1495	Sidewalk cafe(s) for Yogurt Square	Pawar (47)	Transportation
645	O2016-1526	Sidewalk cafe(s) for Woodie's Flat	Pawar (47)	Transportation
646	O2016-1217	Sidewalk cafe(s) for Ann Sather Restauant Granville	Osterman (48)	Transportation
647	O2016-1224	Sidewalk cafe(s) for Big Chicks, Inc.	Osterman (48)	Transportation
648	O2016-1226	Sidewalk cafe(s) for Burke's Public House	Osterman (48)	Transportation
649	O2016-1229	Sidewalk cafe(s) for Cookies and Carnitas	Osterman (48)	Transportation

	File #	Title	Sponsor(s)	Committee Referral
650	O2016-1233	Sidewalk cafe(s) for Ellipsis Coffeehouse LLC	Osterman (48)	Transportation
651	O2016-1235	Sidewalk cafe(s) for Kopi, A Traveler's Cafe	Osterman (48)	Transportation
652	O2016-1241	Sidewalk cafe(s) for Little Corner Snack Shop, The	Osterman (48)	Transportation
653	O2016-1244	Sidewalk cafe(s) for Mas Alla Del Sol	Osterman (48)	Transportation
654	O2016-1247	Sidewalk cafe(s) for Metropolis Coffee Company	Osterman (48)	Transportation
655	O2016-1249	Sidewalk cafe(s) for Nookies Cafe & Restaurant	Osterman (48)	Transportation
656	O2016-1252	Sidewalk cafe(s) for Patio Beef, Inc.	Osterman (48)	Transportation
657	O2016-1257	Sidewalk cafe(s) for Ras Dashen Ethiopian Restaurant, Inc.	Osterman (48)	Transportation
658	O2016-1260	Sidewalk cafe(s) for Starbucks Coffee No. 2445	Osterman (48)	Transportation
659	O2016-1264	Sidewalk cafe(s) for Subway	Osterman (48)	Transportation
660	O2016-1269	Sidewalk cafe(s) for Tedino's	Osterman (48)	Transportation
661	O2016-1275	Sidewalk cafe(s) for Tweet	Osterman (48)	Transportation
662	O2016-1282	Sidewalk cafe(s) for Common Cup, The	Moore (49)	Transportation
663	O2016-1288	Sidewalk cafe(s) for Mayne Stage/Act One Pub	Moore (49)	Transportation
664	O2016-1296	Sidewalk cafe(s) for R Public House	Moore (49)	Transportation
665	O2016-1301	Sidewalk cafe(s) for Starbucks Coffee No. 11751	Moore (49)	Transportation
666	O2016-1519	Sidewalk cafe(s) for Rub's Backcountry Smokehouse	Silverstein (50)	Transportation
Sign(s)/Signboard(s)				
667	O2016-680	Issuance of permits for sign(s)/signboard(s) at 2515 S Wabash Ave	Dowell (3)	Zoning
668	Or2016-61	Issuance of permits for sign(s)/signboard(s) at 5440 S Wells St	Dowell (3)	Zoning
669	Or2016-85	Issuance of permits for sign(s)/signboard(s) at 2601 S LaSalle St	Thompson (11)	Zoning
670	Or2016-52	Issuance of permits for sign(s)/signboard(s) at 4200 S Pulaski Rd - 138 sq. ft.	Burke (14)	Zoning
671	Or2016-53	Issuance of permits for sign(s)/signboard(s) at 4343 S Pulaski Rd - 128 sq. ft.	Burke (14)	Zoning
672	Or2016-54	Issuance of permits for sign(s)/signboard(s) at 4200 S Pulaski Rd - 130 sq. ft.	Burke (14)	Zoning
673	Or2016-55	Issuance of permits for sign(s)/signboard(s) at 4343 S Pulaski Rd - 96 sq. ft.	Burke (14)	Zoning
674	Or2016-76	Issuance of permits for sign(s)/signboard(s) at 6113-6115 S Kedzie Ave	Foulkes (16)	Zoning
675	Or2016-94	Issuance of permits for sign(s)/signboard(s) at 1045 W 95th St	Brookins (21)	Zoning

	File #	Title	Sponsor(s)	Committee Referral	
676	Or2016-62	Issuance of permits for sign(s)/signboard(s) at 1101 W Jackson Blvd - 98 sq. ft.	Solis (25)	Zoning	
677	Or2016-63	Issuance of permits for sign(s)/signboard(s) at 1101 W Jackson Blvd - 64 sq. ft.	Solis (25)	Zoning	
678	Or2016-64	Issuance of permits for sign(s)/signboard(s) at 1431 N Halsted St - 100 sq. ft - east elevation	Burnett (27)	Zoning	
679	Or2016-65	Issuance of permits for sign(s)/signboard(s) at 1431 N Halsted St - 203 sq. ft - east elevation	Burnett (27)	Zoning	
680	Or2016-66	Issuance of permits for sign(s)/signboard(s) at 1431 N Halsted St - 130 sq. ft - south elevation	Burnett (27)	Zoning	
681	Or2016-67	Issuance of permits for sign(s)/signboard(s) at 1431 N Halsted St - 130 sq. ft - west elevation - Permit No. 100629555	Burnett (27)	Zoning	
682	Or2016-68	Issuance of permits for sign(s)/signboard(s) at 1431 N Halsted St - 130 sq. ft - west elevation - Permit No. 100629554	Burnett (27)	Zoning	
683	Or2016-69	Issuance of permits for sign(s)/signboard(s) at 1431 N Halsted St - 130 sq. ft - north elevation	Burnett (27)	Zoning	
684	Or2016-88	Issuance of permits for sign(s)/signboard(s) at 600 W Chicago Ave - west elevation	Burnett (27)	Zoning	
685	Or2016-89	Issuance of permits for sign(s)/signboard(s) at 600 W Chicago Ave - east elevation	Burnett (27)	Zoning	
686	Or2016-90	Issuance of permits for sign(s)/signboard(s) at 1255 W North Ave	Burnett (27)	Zoning	
687	Or2016-91	Issuance of permits for sign(s)/signboard(s) at 825 W Evergreen Ave	Burnett (27)	Zoning	
688	Or2016-50	Issuance of permits for sign(s)/signboard(s) at 2157 N Damen Ave	Waguespack (32)	Zoning	
689	Or2016-59	Issuance of permits for sign(s)/signboard(s) at 5645 W Addison St	Villegas (36)	Zoning	
690	Or2016-60	Issuance of permits for sign(s)/signboard(s) at 2253 N Cicero Ave	Villegas (36)	Zoning	
691	Or2016-56	Issuance of permits for sign(s)/signboard(s) at 250 E Erie St	Reilly (42)	Zoning	
692	Or2016-57	Issuance of permits for sign(s)/signboard(s) at 360 N Michigan Ave	Reilly (42)	Zoning	
693	Or2016-58	Issuance of permits for sign(s)/signboard(s) at 900 N Michigan Ave	Reilly (42)	Zoning	
Taxicab Stand(s) - Repeal					
694	O2016-842	Repeal of Taxicab Stand No. 593 at 1032 W Washington St	Burnett (27)	Transportation	
Vacation(s) of Public Way(s)					
695	O2016-715	Release of use restriction covenant regarding vacation of public alley bounded by W Carroll Ave, W Fulton St, N Elizabeth St and N Ada St	Burnett (27)	Transportation	*Redacted Record*

Legislation Referred to Committees at the Chicago City Council Meeting
2/10/2016
Section 3c - Aldermanic Introductions Regarding Unclassified Matters

	File #	Title	Sponsor(s)	Committee Referral
696	O2016-689	Vacation and dedication of various public way(s) in area bounded by E Wacker Dr, N Lake Shore Dr and E South Water St	Reilly (42)	Transportation

City of Chicago

O2016-672

Office of the City Clerk

Document Tracking Sheet

Meeting Date:	2/10/2016
Sponsor(s):	Mitts (37)
Type:	Ordinance
Title:	Amendment of Municipal Code Sections 4-60-022 and 4-60-023 to correct subsection numbering inaccuracies concerning liquor sales and package goods restrictions
Committee(s) Assignment:	Committee on License and Consumer Protection

LICENSE
2/10/2016

ORDINANCE

WHEREAS, Sections 4-60-022 and 4-60-023 of the Municipal Code set forth restrictions on liquor sales for, respectively, consumption on premises and packaged goods; and

WHEREAS, For organizational efficiency and for ease of reference, sections 4-60-022 and 4-60-023 set out affected areas using a ward-based numbering system; and

WHEREAS, As a result of the 2010 National Decennial Census, ward boundaries in the City of Chicago were re-drawn; and

WHEREAS, The ordinance which re-drew the ward boundaries was passed by the City Council on January 19, 2012 and is found in the Journal of the Proceedings of that date at pages 19792 through 19849. This ordinance is numbered by the City Clerk's office as SO2012-582; and

WHEREAS, Subsequent to the City Council passing SO2012-582, an ordinance to make corrections to said ordinance was passed by the City Council on September 12, 2012 and is found in the Journal of the Proceedings of that date at pages 33628 through 33683. This ordinance is numbered by the City Clerk's office as O2012-5439; and

WHEREAS, As a consequence of re-drawing ward boundaries, numerous liquor sale restrictions in sections 4-60-022 and 4-60-023 are no longer numbered accurately according to the wards in which they are now located; and

WHEREAS, It is necessary and appropriate to correct these numbering inaccuracies so that the liquor sale restrictions shown in sections 4-60-022 and 4-60-023 are numbered according to the wards in which they are located; now, therefore,

BE IT ORDAINED BY THE CITY COUNCIL OF THE CITY OF CHICAGO:

SECTION 1. The intent of this ordinance is solely to correct numbering errors for ease of reference, and not to reduce, increase or otherwise change the restrictions on liquor sales currently in place for consumption on premises and packaged goods.

SECTION 2. This ordinance sets forth only those subsections of sections 4-60-022 and 4-60-023 that are being amended, and excludes unaffected subsections for the convenience of the reader. Such excluded subsections are not intended to be amended by this ordinance.

SECTION 3. The subsections of sections 4-60-022 and 4-60-023 that are renumbered by this ordinance are intended to be published in proper sequential numerical order.

SECTION 4. This is the sixth in a series of ordinances to correct the numbering of liquor moratoria in 4-60-022 and 4-60-023 of the Municipal Code due to the re-drawing of ward boundaries following the 2010 National Decennial Census. The first ordinance in this series of ordinances was introduced at the City Council meeting on January 21, 2015 and is numbered by the City Clerk's office as O2015-93. Ordinance O2015-93 passed at the City Council meeting of March 18, 2015 and is found in the Journal of the Proceedings of that date at pages 103961 through 103966. The second ordinance in this series of ordinances was introduced at

the City Council meeting on March 18, 2015 and is numbered by the City Clerk's office as O2015-1422. Ordinance O2015-1422 passed at the City Council meeting of April 15, 2015 and is found in the Journal of the Proceedings of that date at pages 106535 through 106575. The third ordinance in this series of ordinances was introduced at the City Council meeting on April 15, 2015 and is numbered by the City Clerk's office as O2015-2645. Ordinance O2015-2645 passed at the City Council meeting of May 6, 2015 and is found in the Journal of the Proceedings of that date at pages 108492 through 108499. The fourth ordinance in this series of ordinances was introduced at the City Council meeting on September 24, 2015 and is numbered by the City Clerk's office as O2015-6450. Ordinance O2015-6450 passed at the City Council meeting of October 28, 2015 and is found in the Journal of the Proceedings of that date at pages 12733 through 12759. The fifth ordinance in this series of ordinances was introduced at the City Council meeting on December 9, 2015 and is numbered by the City Clerk's office as O2015-8518.

SECTION 5. Section 4-60-022 of the Municipal Code of Chicago is hereby amended by deleting the language struck through and inserting the underscored language, as follows:

4-60-022 Restrictions on additional licenses.
Subject to the provisions of subsection 4-60-021(c), no additional license shall be issued for the sale of alcoholic liquor, for consumption on the premises within the following areas:

(Omitted text is unaffected by this ordinance)

(~~27.314~~ 26.74) On Campbell Avenue, from Hubbard Street to Huron Street; and on the west side of Campbell Avenue, from Huron Street to Chicago Avenue; and on that portion of Campbell Avenue, between Hubbard Street and Kinzie Street.

(~~27.320~~ 26.75) On Oakley Avenue, from Kinzie Street to Erie Street.

(~~27.322~~ 26.76) On Leavitt Street, from Kinzie Street to Erie Street; and on Anson Place, from Leavitt Street to Oakley Boulevard.

(~~27.325~~ 26.77) On Hoyne Avenue, from Kinzie Street to Erie Street.

(~~27.329~~ 26.78) On Damen Avenue, from Kinzie Street to Erie Street.

(~~30.12~~ 26.79) On West Wabansia Avenue, from North Tripp Avenue to North Kildare Avenue, and on the south side of West Wabansia Avenue, from North Kildare Avenue to North Lowell Avenue, and on North Kildare Avenue, from West North Avenue to West Wabansia Avenue.

(~~30.13~~ 26.80) On West North Avenue, from North Hamlin Avenue to North Pulaski Road.

(~~30.14~~ 26.81) On West North Avenue, from North Pulaski Road to North Tripp Avenue.

(~~30.15~~ 26.82) On the northeast side of West Grand Avenue, from North Hamlin Avenue to North Pulaski Road.

(~~30.16~~ 26.83) On the northeast side of West Grand Avenue, from North Pulaski Road to North Kedvale Avenue.

(~~30.17~~ 26.84) On the northeast side of West Grand Avenue, from North Keeler Avenue to West North Avenue.

(~~30.19~~ 26.85) On the west side of North Hamlin Avenue, from West Grand Avenue to North Le Moyne Avenue.

(~~30.20~~ 26.86) On North Avers Avenue, from West Grand Avenue to North Le Moyne Avenue.

(~~37.5~~ 26.87) On the southwest side of West Grand Avenue, from West Hirsch Street to North Keeler Avenue.

(~~37.6~~ 26.88) On the southwest side of West Grand Avenue, from North Keeler Avenue to North Kostner Avenue.

(~~2.1~~ 27.419) On Warren Boulevard, from Leavitt Street to Campbell Avenue.

(~~2.2~~ 27.420) On Madison Street, from Leavitt Street to Campbell Avenue.

(~~2.8~~ 27.421) On Roosevelt Road, from Racine Avenue to Loomis Street.

(~~2.9~~ 27.422) On Roosevelt Road, from Loomis Street to Ashland Avenue.

(~~2.10~~ 27.423) On Roosevelt Road, from Ashland Avenue to Wood Street.

(~~2.12~~ 27.424) On Roosevelt Road, from Damen Avenue to Hamilton Avenue; and on the north side of Roosevelt Road, from Hamilton Avenue to Leavitt Street.

(~~2.16~~ 27.425) On Washburne Avenue, from Wood Street to Damen Avenue.

(~~2.17~~ 27.426) On Washburne Avenue, from Damen Avenue to Leavitt Street.

(~~2.20~~ 27.427) On 13th Street, from Wood Street to Damen Avenue.

(~~2.140~~ 27.428) On Lake Street, from California Avenue to Sacramento Avenue; and on Mozart Street, from Washington Boulevard to Walnut Street.

(~~2.19~~ 28.44) On 13th Street, from Ashland Avenue to Wood Street.

(~~2.21~~ 28.45) On 13th Street, from Damen Avenue to Leavitt Street.

(~~2.26~~ 28.46) On Hastings Street, from Laflin Street (extended) to Wood Street.

(~~2.27~~ 28.47) On Hastings Street, from Wood Street to Hoyne Avenue.

(~~2.36~~ 28.48) On 14th Place, from Ashland Avenue to Wood Street.

(~~2.41~~ 28.49) On 15th Street, from Loomis Street to Ashland Avenue.

(~~2.42~~ 28.50) On 15th Street, from Ashland Avenue to Wood Street.

(~~2.66~~ 28.51) On Laflin Street, from Roosevelt Road to 13th Street (extended), and from 14th Street to 16th Street.

(~~24.213~~ 28.52) On Kostner Avenue, from Jackson Boulevard to Van Buren Street.

(~~24.221~~ 28.53) On Harrison Street, from Kolmar Avenue to Kostner Avenue.

(~~25.1~~ 28.54) On the south side of Polk Street, from Ogden Avenue to Western Avenue.

(~~25.2~~ 28.55) On Taylor Street, from Ogden Avenue to Western Avenue.

(~~25.7~~ 28.56) On 13th Street, from Oakley Avenue to Western Avenue; and on Claremont Avenue and on Heath Avenue, both from 13th Street to the right-of-way of the Chicago & Northwestern Railroad.

(~~25.9~~ 28.57) On Bowler Street, from Polk Street to Leavitt Street; and on Leavitt Street, from Polk Street to Taylor Street.

(~~25.160~~ 28.58) On the east side of Western Avenue, from Polk Street to Taylor Street.

(~~25.162~~ 28.59) On the east side of Western Avenue, from Roosevelt Road to 1400 south.

(~~25.163~~ 28.60) On the east side of Western Avenue, from 1400 south to 16th Street.

(~~31.1~~ 30.53) On the southwest side of North Milwaukee Avenue, from West Belmont Avenue to North Keystone Avenue.

(~~31.2~~ 30.54) On the southwest side of North Milwaukee Avenue, from North Davlin Court to West Belmont Avenue, and on West Belmont Avenue, from North Milwaukee Avenue to North Pulaski Road.

(~~31.34~~ 30.55) On North Kostner Avenue, from West Belmont Avenue to West Roscoe Street.

(~~31.47~~ 30.56) On the east side of North Long Avenue, from West Fullerton Avenue to West Wrightwood Avenue.

(~~33.28~~ 30.57) On the north side of Belmont Avenue, from Avers Avenue to Central Park Avenue.

(~~33.90~~ 30.58) On the south side of Roscoe Street, from Avers Avenue to Central Park Avenue.

(~~33.103~~ 30.59) On Lawndale Avenue, from Roscoe Street to Belmont Avenue.

(~~33.109~~ 30.60) On Monticello Avenue, from Roscoe Street to Belmont Avenue.

(~~35.6~~ 30.61) On West Belmont Avenue, from North Central Park Avenue to North Lawndale Avenue, and on the south side of West Belmont Avenue, from North Lawndale Avenue to North Ridgeway Avenue.

(~~35.70~~ 30.62) On the north side of Belmont Avenue, from Meade Avenue to Mobile Avenue.

(~~38.27~~ 30.63) On the north side of Addison Street, from Kenton Avenue to Cicero Avenue.

(~~38.30~~ 30.64) On Addison Street, from Laramie Avenue to Long Avenue.

(~~38.40~~ 30.65) On the north side of Belmont Avenue, from Major Avenue to Marmora Avenue (extended).

(~~38.41~~ 30.66) On the north side of Belmont Avenue, from Marmora Avenue (extended) to Meade Avenue.

(~~38.48~~ 30.67) On Cicero Avenue, from Addison Street to Grace Street.

(~~38.61~~ 30.68) On Austin Avenue, from Belmont Avenue to Roscoe Street.

(~~30.5~~ 31.53) On the north side of West Belmont Avenue, from North Cicero Avenue to North Lavergne Avenue.

(~~30.21~~ 31.54) On the east side of North Pulaski Road, from West Belden Avenue to West Altgeld Street.

(~~30.25~~ 31.55) On the east side of North Pulaski Road from West Altgeld Street to West Schubert Avenue, and on West Wrightwood Avenue from North Pulaski Road to North Avers Avenue.

(Omitted text is unaffected by this ordinance)

SECTION 6. Section 4-60-023 of the Municipal Code of Chicago is hereby amended by deleting the language struck through and inserting the underscored language, as follows:

4-60-023 Restrictions on additional package goods licenses.
Subject to the provisions of subsection 4-60-021(c), no additional package goods license shall be issued for any premises located within the following areas:

(Omitted text is unaffected by this ordinance)

(~~27.314~~ 26.76) On Campbell Avenue, from Hubbard Street to Huron Street; and on the west side of Campbell Avenue, from Huron Street to Chicago Avenue; and on that portion of Campbell Avenue, between Hubbard Street and Kinzie Street.

(~~27.320~~ 26.77) On Oakley Avenue, from Kinzie Street to Erie Street.

(~~27.322~~ 26.78) On Leavitt Street, from Kinzie Street to Erie Street; and on Anson Place, from Leavitt Street to Oakley Boulevard.

(~~27.325~~ 26.79) On Hoyne Avenue, from Kinzie Street to Erie Street.

(~~30.12~~ 26.80) On West Wabansia Avenue, from North Tripp Avenue to North Kildare Avenue, and on the south side of West Wabansia Avenue, from North Kildare Avenue to North Lowell Avenue, and on North Kildare Avenue, from West North Avenue to West Wabansia Avenue.

(~~30.14~~ 26.81) On West North Avenue, from North Pulaski Road to North Tripp Avenue.

(~~30.15~~ 26.82) On the northeast side of West Grand Avenue, from North Hamlin Avenue to North Pulaski Road.

(~~30.16~~ 26.83) On the northeast side of West Grand Avenue, from North Pulaski Road to North Kedvale Avenue.

(~~30.17~~ 26.84) On the northeast side of West Grand Avenue, from North Keeler Avenue to West North Avenue.

(~~30.19~~ 26.85) On the west side of North Hamlin Avenue, from West Grand Avenue to North Le Moyne Street.

(~~30.20~~ 26.86) On North Avers Avenue, from West Grand Avenue to North Le Moyne Street.

(~~35.19~~ 26.87) On West Armitage Avenue, from North Kedzie Avenue to North Kimball Avenue.

(~~35.20~~ 26.88) On the south side of West Armitage Avenue, from North Kimball Avenue to North St. Louis Avenue, and on the east side of North St. Louis Avenue, from West Armitage Avenue to West Cortland Avenue.

(~~37.5~~ 26.89) On the southwest side of West Grand Avenue, from West Hirsch Street to North Keeler Avenue.

(~~37.6~~ 26.90) On the southwest side of West Grand Avenue, from North Keeler Avenue to North Kostner Avenue.

(~~2.1~~ 27.420) On Warren Boulevard, from Leavitt Street to Campbell Avenue.

(~~2.140~~ 27.421) On Lake Street, from California Avenue to Sacramento Avenue; and on Mozart Street, from Washington Boulevard to Walnut Street.

(~~2.141~~ 27.422) On Maypole Street, from Campbell Avenue to California Avenue.

(~~2.142~~ 27.423) On Washington Boulevard, from Damen Avenue to Hoyne Avenue; and on the north side of Washington Boulevard, from Hoyne Avenue to Leavitt Street.

(~~2.143~~ 27.424) On the north side of Washington Boulevard, from Leavitt Street to Western Avenue.

(~~2.144~~ 27.425) On the north side of Washington Boulevard, from Western Avenue to the line of Rockwell Street (extended).

(~~2.145~~ 27.426) On the north side of Washington Boulevard, from the line of Rockwell Street (extended) to California Avenue.

(~~2.146~~ 27.427) On the north side of Washington Boulevard, from California Avenue to Sacramento Avenue.

(~~2.147~~ 27.428) On Monroe Street, from Ashland Avenue to Wood Street.

(~~2.149~~ 27.429) On Adams Street, from Wood Street to Damen Avenue; and on the north side of Adams Street, from Damen Avenue to Seeley Avenue.

(~~2.151~~ 27.430) On Jackson Boulevard, from Ashland Avenue to Wood Street.

(~~2.152~~ 27.431) On Jackson Boulevard, from Wood Street to Damen Avenue.

(~~2.155~~ 27.432) On Van Buren Street, from Ashland Avenue to Wood Street.

(~~2.156~~ 27.433) On Van Buren Street, from Wood Street to Damen Avenue.

(~~2.160~~ 27.434) On the east side of Wood Street and the west side of Paulina Street, both from Congress Parkway to the line of Flournoy Street (extended); and on Harrison treet, from Paulina Street to Wood Street.

(~~2.175~~ 27.435) On Warren Boulevard, from Campbell Avenue to California Avenue.

(~~2.176~~ 27.436) On Madison Street, from Campbell Avenue to California Avenue.

(~~2.9~~ 28.48) On Roosevelt Road, from Loomis Street to Ashland Avenue.

(~~2.15~~ 28.49) On Washburne Avenue, from Ashland Avenue to Wood Street.

(~~2.16~~ 28.50) On Washburne Avenue, from Wood Street to Damen Avenue.

(~~2.17~~ 28.51) On Washburne Avenue, from Damen Avenue to Leavitt Street.

(~~2.19~~ 28.52) On 13th Street, from Ashland Avenue to Wood Street.

(~~2.20~~ 28.53) On 13th Street, from Wood Street to Damen Avenue.

(~~2.21~~ 28.54) On 13th Street, from Damen Avenue to Leavitt Street.

(~~2.26~~ 28.55) On Hastings Street, from Laflin Street (extended) to Wood Street.

(~~2.27~~ 28.56) On Hastings Street, from Wood Street to Hoyne Avenue.

(~~2.30~~ 28.57) On 14th Street, from Laflin Street (extended) to Wood Street.

(~~2.31~~ 28.58) On 14th Street, from Wood Street to Damen Avenue.

(~~2.35~~ 28.59) On 14th Place, from Throop Street to Ashland Avenue.

(~~2.66~~ 28.60) On Laflin Street, from Roosevelt Road to 13th Street (extended), and from 14th Street to 16th Street.

(~~2.71~~ 28.61) On Wood Street, from Roosevelt Road to 14th Street.

(~~2.72~~ 28.62) On Wood Street, from 14th Street to 16th Street.

(~~2.73~~ 28.63) On Honore Street, on Wolcott Avenue and on Winchester Avenue, all from the Chicago & Northwestern Railroad right-of-way to 16th Street.

(~~2.75~~ 28.64) On Damen Avenue (both sides), from Roosevelt Road to Washburne Avenue; and on the east side of Damen Avenue, from Washburne Avenue to 16th Street.

(~~2.139~~ 28.65) On Hastings Street, from Hoyne Avenue to Leavitt Street; and on Leavitt Street, from Hastings Street to Washburne Avenue; and on the west side of Leavitt Street, from Washburne Avenue to Roosevelt Road.

(~~24.221~~ 28.66) On Kostner Avenue, from Jackson Boulevard to Van Buren Street.

(~~24.225~~ 28.67) On Harrison Street, from Kolmar Avenue to Kostner Avenue.

(~~25.1~~ 28.68) On the south side of Polk Street, from Ogden Avenue to Western Avenue.

(~~25.2~~ 28.69) On Taylor Street, from Ogden Avenue to Western Avenue.

(~~25.7~~ 28.70) On 13th Street, from Oakley Avenue to Western Avenue; and Claremont Avenue and on Heath Avenue, both from 13th Street to the right-of-way of the Chicago & Northwestern Railroad.

(~~25.160~~ 28.71) On the east side of Western Avenue, from Polk Street to Taylor Street.

(~~25.161~~ 28.72) On the east side of Western Avenue, from Taylor Street to Roosevelt Road.

(~~25.162~~ 28.73) On the east side of Western Avenue, from Roosevelt Road to 1400 south.

(~~25.163~~ 28.74) On the east side of Western Avenue, from 1400 south to 16th Street.

(~~29.4~~ 30.62) On the south side of Wrightwood Avenue, from Menard Avenue to McVicker Avenue.

(~~29.6~~ 30.63) On Altgeld Street, from Menard Avenue to McVicker Avenue.

(~~29.38~~ 30.64) On Marmora Avenue, from Wrightwood Avenue to Fullerton Avenue.

(~~29.39~~ 30.65) On Mason Avenue, from Wrightwood Avenue to Fullerton Avenue.

(~~29.40~~ 30.66) On Austin Avenue, from Wrightwood Avenue to Fullerton Avenue.

(~~29.41~~ 30.67) On the east side of McVicker Avenue, from Wrightwood Avenue to Fullerton Avenue.

(~~31.1~~ 30.68) On the southwest side of North Milwaukee Avenue, from West Belmont Avenue to North Keystone Avenue.

(~~31.2~~ 30.69) On the southwest side of North Milwaukee Avenue, from North Davlin Court to West Belmont Avenue, and on West Belmont Avenue, from North Milwaukee Avenue to North Pulaski Road.

(~~31.34~~ 30.70) On North Kostner Avenue, from West Belmont Avenue to West Roscoe Street.

(~~31.47~~ 30.71) On the east side of North Long Avenue, from West Fullerton Avenue to West Wrightwood Avenue.

(~~33.93~~ 30.72) On School Street, from Avers Avenue to Central Park Avenue.

(~~35.28~~ 30.73) On North Milwaukee Avenue, from North Central Park Avenue to North Monticello Avenue, and on the northeast side of North Milwaukee Avenue, from North Monticello Avenue to North Ridgeway Avenue, and on the east side of North Ridgeway Avenue, from North Milwaukee Avenue to West Belmont Avenue.

(~~35.61~~ 30.74) On Monticello Avenue, from Roscoe Street to Belmont Avenue.

(~~38.30~~ 30.75) On Addison Street, from Laramie Avenue to Long Avenue.

(~~38.40~~ 30.76) On the north side of Belmont Avenue, from Major Avenue to Marmora Avenue (extended).

(~~38.41~~ 30.77) On the north side of Belmont Avenue, from Marmora Avenue (extended) to Meade Avenue.

(~~38.48~~ 30.78) On Cicero Avenue, from Addison Street to Grace Street.

(~~30.5~~ 31.52) On the north side of West Belmont Avenue, from North Cicero Avenue to North Lavergne Avenue.

(~~30.6~~ 31.53) On the south side of West Belmont Avenue, from North Central Avenue to North Major Avenue, and on North Parkside Avenue, from West Barry Avenue to West Belmont Avenue.

(~~30.21~~ 31.54) On the east side of North Pulaski Road, from West Belden Avenue to West Altgeld Street.

(~~30.32~~ 31.55) On the east side of North Pulaski Road from West Altgeld Street to West Schubert Avenue, and on West Wrightwood Avenue from North Pulaski Road to North Avers Avenue.

(~~38.50~~ 31.56) On Laramie Avenue, from School Street to Addison Street.

(Omitted text is unaffected by this ordinance)

SECTION 7. This ordinance shall be in full force and effect from and after its passage and publication.

Emma Mitts
Alderman, 37th Ward

City of Chicago

O2016-707

Office of the City Clerk

Document Tracking Sheet

Meeting Date:	2/10/2016
Sponsor(s):	Moreno (1)
Type:	Ordinance
Title:	Amendment of Municipal Code Section 4-60-022 (1.24) to allow additional alcoholic liquor licenses on portion(s) of W Division St
Committee(s) Assignment:	Committee on License and Consumer Protection

February 10, 2016
Comm. on License

ORDINANCE

BE IT ORDAINED BY THE CITY COUNCIL OF THE CITY OF CHICAGO:

SECTION 1. Section 4-60-022 of the Municipal Code of Chicago is hereby amended by deleting the language struck through, as follows:

4-60-022 Restrictions on additional licenses.

Subject to the provisions of subsection 4-60-021(c), no additional license shall be issued for the sale of alcoholic liquor, for consumption on the premises within the following areas:

(Omitted text is unaffected by this ordinance)

~~(1.24) On the south side of Division Street, from Milwaukee Avenue to Wood Street.~~

(Omitted text is unaffected by this ordinance)

SECTION 2. This ordinance shall be in force and effect upon passage and approval.

Proco Joe Moreno
Alderman, 1st Ward

City of Chicago

O2016-719

Office of the City Clerk

Document Tracking Sheet

Meeting Date:	2/10/2016
Sponsor(s):	Burns (4)
Type:	Ordinance
Title:	Amendment of Municipal Code Section 4-60-022 (4.24) to allow additional alcoholic liquor licenses on portion(s) of E 42nd Pl
Committee(s) Assignment:	Committee on License and Consumer Protection

CITY COUNCIL
February 10, 2016

ORDINANCE

BE IT ORDANIED BY THE CITY COUNCIL OF THE CITY OF CHICAGO:

SECTION 1. Section 4-60-022 of the Municipal Code of Chicago is hereby amended by deleting the language struck through, as follows:

4-60-022 Restrictions on additional licenses.

Subject to the provisions of subsection 4-60-012 (c), no additional license shall be issued for the sale of alcoholic liquor, for consumption on the premises within the following areas:

(Omitted text is unaffected by this ordinance)

~~**(4.24)** On 42nd Place, from Drexel Boulevard to Cottage Grove Avenue, and from St. Lawrence Avenue to Vincennes Avenue.~~

(Omitted text is unaffected by this ordinance)

SECTION 2. This ordinance shall be in force and effect upon passage and approval.

WILLIAM D. BURNS
Alderman, 4th Ward

City of Chicago

O2016-671

Office of the City Clerk

Document Tracking Sheet

Meeting Date:	2/10/2016
Sponsor(s):	Cochran (20)
Type:	Ordinance
Title:	Amendment of Municipal Code Section 4-60-022 (20.246) to allow additional alcoholic liquor licenses on portion(s) of S Wentworth Ave
Committee(s) Assignment:	Committee on License and Consumer Protection

February 10, 2016
License

ORDINANCE

BE IT ORDAINED BY THE CITY COUNCIL OF THE CITY OF CHICAGO:

SECTION 1. Section 4-60-022 of the Municipal Code of Chicago is hereby amended by deleting the language struck through, as follows:

4-60-022 Restrictions on additional licenses.

Subject to the provisions of subsection 4-60-021(c), no additional license shall be issued for the sale of alcoholic liquor, for consumption on the premises within the following areas:

(Omitted text is unaffected by this ordinance)

~~(20.246) On Wentworth Avenue, from 59th Street to 61st Street.~~

(Omitted text is unaffected by this ordinance)

SECTION 2. This ordinance shall be in force and effect upon passage and approval.

Willie B. Cochran
Alderman, 20th Ward

City of Chicago

O2016-696

Office of the City Clerk

Document Tracking Sheet

Meeting Date:	2/10/2016
Sponsor(s):	Burnett (27)
Type:	Ordinance
Title:	Amendment of Municipal Code Section 4-60-022 (27.393) to allow additional alcoholic liquor licenses on portion(s) of N Halsted St, W Couch Pl and W Walnut St
Committee(s) Assignment:	Committee on License and Consumer Protection

license

ORDINANCE

BE IT ORDAINED BY THE CITY COUNCIL OF THE CITY OF CHICAGO:

SECTION 1. Section 4-60-022 of the Municipal Code of Chicago is hereby amended by deleting the language struck through, as follows:

4-60-022 Restrictions on additional licenses.

Subject to the provisions of subsection 4-60-021(c), no additional license shall be issued for the sale of alcoholic liquor, for consumption on the premises within the following areas:

(Omitted text is unaffected by this ordinance)

~~(27.393) On Halsted Street, from Lake Street to Hubbard Street; and on Couch Place and on Walnut Place, both from Halsted Street to the John F. Kennedy Expressway (I-90).~~

(Omitted text is unaffected by this ordinance)

SECTION 2. This ordinance shall be in full force and effect upon passage and approval.

Walter Burnett, Jr.
Alderman, 27th Ward

City of Chicago

O2016-703

Office of the City Clerk

Document Tracking Sheet

Meeting Date:	2/10/2016
Sponsor(s):	Brookins (21)
Type:	Ordinance
Title:	Amendment of Municipal Code Section 4-60-023 (21.52) to allow additional package goods licenses on portion(s) of S Ashland Ave
Committee(s) Assignment:	Committee on License and Consumer Protection

License
February 10, 2016

ORDINANCE

BE IT ORDAINED BY THE CITY COUNCIL OF THE CITY OF CHICAGO:

SECTION 1. Section 4-60-023 of the Municipal Code of Chicago is hereby amended by deleting the language struck through, as follows:

4-60-023 Restrictions on additional licenses.

Subject to the provisions of subsection 4-60-021(c), no additional package goods license shall be issued for any premises located within the following areas:

(Omitted text is unaffected by this ordinance)

~~(21.52) On Ashland Avenue, from 89th Street to 91st Street.~~

(Omitted text is unaffected by this ordinance)

SECTION 2. This ordinance shall be in force and effect upon passage and publication.

Howard Brookins, Jr.
Alderman, 21st Ward

City of Chicago

O2016-628

Office of the City Clerk

Document Tracking Sheet

Meeting Date:	2/10/2016
Sponsor(s):	Reboyras (30)
Type:	Ordinance
Title:	Amendment of Municipal Code Section 4-60-023 (30.61) to allow additional package goods licenses on portion(s) of N Pulaski Rd
Committee(s) Assignment:	Committee on License and Consumer Protection

ORDINANCE

BE IT ORDAINED BY THE CITY COUNCIL OF THE CITY OF CHICAGO:

SECTION 1. Section 4-60-023 of the Municipal Code of Chicago is hereby amended by deleting the language struck through, as follows:

4-60-023 Restrictions on additional licenses.

Subject to the provisions of subsection 4-60-021(c), no additional package goods license shall be issued for any premises located within the following areas:

(Omitted text is unaffected by this ordinance)

~~(30.61) On the east side of North Pulaski Road, from West Wellington Avenue to North Milwaukee Avenue.~~

(Omitted text is unaffected by this ordinance)

SECTION 2. This ordinance shall be in full force and effect from and after its passage and publication.

Ariel E. Reboyras
Alderman, 30th Ward

RECEIVED
#3
2016 FEB -9 AM 11:42
CITY CLERK'S OFFICE
CITY OF CHICAGO

City of Chicago

O2016-704

Office of the City Clerk

Document Tracking Sheet

Meeting Date:	2/10/2016
Sponsor(s):	Pawar (47)
Type:	Ordinance
Title:	Amendment of Municipal Code Section 4-60-023 (47.57) to allow additional package goods licenses on portion(s) of N Southport Ave
Committee(s) Assignment:	Committee on License and Consumer Protection

Committee on License and Consumer Protection
City Council Meeting
February 10, 2016

ORDINANCE

BE IT ORDAINED BY THE CITY COUNCIL OF THE CITY OF CHICAGO:

SECTION 1. Section 4-60-023 of the Municipal Code of Chicago is hereby amended by deleting the language struck through, as follows:

4-60-023 Restrictions on additional licenses.

Subject to the provisions of subsection 4-60-021(c), no additional package goods license shall be issued for any premises located within the following areas:

(Omitted text is unaffected by this ordinance)

~~(47.57) On Southport Avenue, from Byron Street to Berteau Avenue~~

(Omitted text is unaffected by this ordinance)

SECTION 2. This ordinance shall be in force and effect upon passage and approval.

Ameya Pawar
Alderman, 47th Ward

City of Chicago

O2016-681

Office of the City Clerk

Document Tracking Sheet

Meeting Date:	2/10/2016
Sponsor(s):	Dowell (3)
Type:	Ordinance
Title:	Exemption from physical barrier requirement for commercial driveway alley access for Kiddieland Education Center of Excellence
Committee(s) Assignment:	Committee on Transportation and Public Way

Committee on Transportation and the Public Way
City Council Meeting February 10, 2016
Alderman Pat Dowell, 3rd Ward
Alley Access Ordinance

BE IT ORDAINED BY THE CITY COUNCIL OF THE CITY OF CHICAGO:

SECTION 1. Pursuant to Section 10-20-430 of the Municipal Code of the City of Chicago, the Commissioner of the Department of Transportation is hereby authorized and directed to exempt Kiddieland Education Center of Excellence of 4125 S. Indiana Avenue, Chicago, IL 60653, from the provisions requiring barriers as prerequisite to prohibit alley ingress and egress to parking facilities for the premise address.

SECTION 2. This ordnance shall take effect and be in force upon its passage and publication.

Pat Dowell
Alderman, 3rd Ward

City of Chicago

O2016-728

Office of the City Clerk

Document Tracking Sheet

Meeting Date:	2/10/2016
Sponsor(s):	Thompson (11)
Type:	Ordinance
Title:	Exemption from physical barrier requirement for commercial driveway alley access for Unity Center
Committee(s) Assignment:	Committee on Transportation and Public Way

City Council Meeting, February 10, 2016
Alderman Patrick D. Thompson, 11th Ward

BE IT ORDAINED BY THE CITY COUNCIL OF THE CITY OF CHICAGO:

SECTION 1. Pursuant to Section 10-20-430 of the Municipal Code of Chicago, the Commissioner of Transportation is hereby authorized and directed to exempt Unity Center of 3339 S. Halsted St, from the provisions requiring barriers as a prerequisite to prohibit alley ingress and egress to parking facilities for premise address.

SECTION 2. This ordinance shall take effect and be in force thereinafter its passage and due publication.

Patrick D. Thompson
Alderman, 11th Ward

City of Chicago

Office of the City Clerk

Document Tracking Sheet

O2016-895

Meeting Date:	2/10/2016
Sponsor(s):	Foulkes (16)
Type:	Ordinance
Title:	Exemption from physical barrier requirement for commercial driveway alley access for Van's Hand Car Wash
Committee(s) Assignment:	Committee on Transportation and Public Way

BE IT ORDAINED BY THE CITY COUNCIL OF CHICAGO:

SECTION 1. Section 10-20-430 of the Municipal Code of Chicago, the Commissioner of Transportation is hereby authorized and directed to exempt **Van's Hand Car Wash of 5940 South Ashland Avenue** from the provisions requiring barriers as a prerequisite to prohibit alley ingress and egress to parking facilities for Premise Address.

SECTION 2. This ordinance shall take effect and be in force from and after its passage and publication.

Contact: Modteets Williams
Van's Hand Car Wash
5940 South Ashland Avenue
Chicago, Illinois 60636
773.507.8951
mwills71.mw@gmail.com

TONI L. FOULKES
Alderman, 16th Ward

City of Chicago

O2016-721

Office of the City Clerk

Document Tracking Sheet

Meeting Date:	2/10/2016
Sponsor(s):	Burnett (27)
Type:	Ordinance
Title:	Exemption from physical barrier requirement for commercial driveway alley access for Domain Group LLC
Committee(s) Assignment:	Committee on Transportation and Public Way

City Council Meeting
February 10, 2016

BE IT ORDAINED BY THE CITY COUNCIL OF THE CITY OF CHICAGO

SECTION 1. Section 10-20-430 of the Municipal Code of Chicago, Commissioner of Transportation is hereby authorized and directed to exempt

Domain Group LLC
650 North Morgan Street
Chicago, Illinois 60642

From the provisions requiring barriers as a prerequisite to prohibit alley ingress and egress to parking facilities for premise address.

SECTION 2: This ordinance shall take effect and be in force from and after its passage and publication.

Walter Burnett, Jr.
Alderman, 27th Ward

City of Chicago

O2016-893

Office of the City Clerk

Document Tracking Sheet

Meeting Date:	2/10/2016
Sponsor(s):	Burnett (27)
Type:	Ordinance
Title:	Exemption from physical barrier requirement for commercial driveway alley access for AP N Milwaukee Property LLC
Committee(s) Assignment:	Committee on Transportation and Public Way

City Council Meeting
February 10, 2016

BE IT ORDAINED BY THE CITY COUNCIL OF THE CITY OF CHICAGO

SECTION 1. Section 10-20-430 of the Municipal Code of Chicago, Commissioner of Transportation is hereby authorized and directed to exempt

AP N Milwaukee Property LLC
830 N Milwaukee
Chicago, IL 60622

From the provisions requiring barriers as a prerequisite to prohibit alley ingress and egress to parking facilities for premise address.

SECTION 2. This ordinance shall take effect and be in force from and after its passage and publication.

Walter Burnett, Jr.
Alderman, 27th Ward

City of Chicago

O2016-673

Office of the City Clerk

Document Tracking Sheet

Meeting Date:	2/10/2016
Sponsor(s):	Ervin (28)
Type:	Ordinance
Title:	Exemption from physical barrier requirement for commercial driveway alley access for Acorn Wire & Iron Works
Committee(s) Assignment:	Committee on Transportation and Public Way

TRANSPORTATION

BE IT ORDAINED BY THE CITY COUNCIL OF THE CITY OF CHICAGO

SECTION 1. Section 10-20-430 of the Municipal Code of Chicago, Commissioner of Transportation in hereby authorized and directed to exempt Acorn Wire & Iron Works, from the provision requiring barriers as a prerequisite to prohibit alley ingress and egress to parking facilities for 2415 W. 21st St., floors 1 & 2.

SECTION 2. This ordinance shall take effect and be in force from and after its passage and publication.



Jason C. Ervin

Alderman – 28th Ward

City of Chicago

O2016-675

Office of the City Clerk

Document Tracking Sheet


Meeting Date:	2/10/2016
Sponsor(s):	Ervin (28)
Type:	Ordinance
Title:	Exemption from physical barrier requirement for commercial driveway alley access for Illinois Engineering Products, Inc.
Committee(s) Assignment:	Committee on Transportation and Public Way

TRANSPORTATION

BE IT ORDAINED BY THE CITY COUNCIL OF THE CITY OF CHICAGO

SECTION 1. Section 10-20-430 of the Municipal Code of Chicago, Commissioner of Transportation in hereby authorized and directed to exempt Illinois Engineering Products Inc, from the provision requiring barriers as a prerequisite to prohibit alley ingress and egress to parking facilities for 2415 W. 21st St.

SECTION 2. This ordinance shall take effect and be in force from and after its passage and publication.

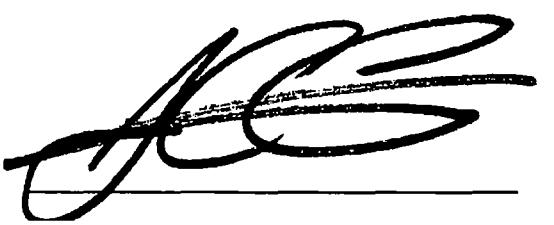

Jason C. Ervin

Alderman – 28th Ward

City of Chicago

O2016-687

Office of the City Clerk

Document Tracking Sheet

Meeting Date:	2/10/2016
Sponsor(s):	Ervin (28)
Type:	Ordinance
Title:	Exemption from physical barrier requirement for commercial driveway alley access for Water Tower on Lake LLC
Committee(s) Assignment:	Committee on Transportation and Public Way

Transportation

BE IT ORDAINED BY THE CITY COUNCIL OF CHICAGO:

SECTION 1. Section 10-20-430 of the Municipal Code of Chicago, the Commissioner of Transportation is hereby authorized and directed to exempt **Water Tower on Lake, LLC of 4223 West Lake Street,** from the provisions requiring barriers as a prerequisite to prohibit alley ingress and egress to parking facilities for premise address.

SECTION 2. This ordinance shall take effect and be in force from and after its passage and publication.

JASON C. ERVIN
Alderman, 28th Ward

City of Chicago

O2016-678

Office of the City Clerk

Document Tracking Sheet

Meeting Date:	2/10/2016
Sponsor(s):	Laurino (39)
Type:	Ordinance
Title:	Exemption from physical barrier requirement for commercial driveway alley access for Elston's Tire Shop
Committee(s) Assignment:	Committee on Transportation and Public Way

Committee on Transportation and Public Way
February 10, 2016
City Council Meeting

AUTHORIZATION FOR EXEMPTION OF ELSTON'S TIRE SHOP FROM PHYSICAL BARRIER REQUIREMENT PERTAINING TO ALLEY ACCESSIBILITY FOR PARKING FACILITIES AT 4100 N. ELSTON AVENUE.

Be It Ordained by the City Council of the City of Chicago:

SECTION 1. Pursuant to Section 10-20-430 of the Municipal Code of Chicago, the Commissioner of Transportation is hereby authorized and directed to exempt ***ELSTON'S TIRE SHOP*** from the provisions requiring barriers as a prerequisite to prohibit alley ingress and egress to parking facilities for **4100 N. Elston**.

SECTION 2. This ordinance shall take effect and be in force from and after its passage and publication.

Margaret Laurino

MARGARET LAURINO
Alderman, 39th Ward

City of Chicago

O2016-677

Office of the City Clerk

Document Tracking Sheet

Meeting Date:	2/10/2016
Sponsor(s):	Reilly (42)
Type:	Ordinance
Title:	Exemption from physical barrier requirement for commercial driveway alley access for Mokin Properties LLC
Committee(s) Assignment:	Committee on Transportation and Public Way

Committee on Transportation and Public Way
City Council Meeting February 10, 2016
Alderman Brendan Reilly, 42nd Ward
Alley Access Ordinance


BE IT ORDAINED BY THE CITY COUNCIL OF THE CITY OF CHICAGO:

SECTION 1. Section 10-20-430 of the Municipal Code of Chicago, Commissioner of Transportation is hereby authorized and directed to exempt:

Mokin Properties, LLC of 351 West Huron Street from the provisions requiring barriers as prerequisite to prohibit alley ingress and to parking facilities for the premises referenced herein.

SECTION 2. This ordinance shall take effect and be in force upon its passage and publication.

Brendan Reilly
Alderman, 42nd Ward

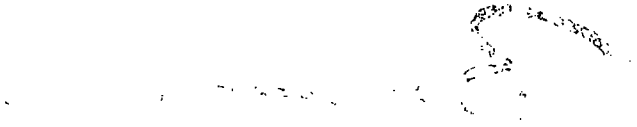

City of Chicago

O2016-685

Office of the City Clerk

Document Tracking Sheet


Meeting Date:	2/10/2016
Sponsor(s):	Arena (45)
Type:	Ordinance
Title:	Exemption from physical barrier requirement for commercial driveway alley access for Gearhead Workspace
Committee(s) Assignment:	Committee on Transportation and Public Way

Transportation & Public Way
City Council
February 10, 2016

ORDINANCE

SECTION 1. Pursuant to Section 10-20-430 of the Municipal Code of Chicago, the Commissioner of the Department of Transportation is hereby authorized and directed to exempt Gearhead Workspace of the property located at 4739 W. Montrose Avenue from the provisions requiring barriers as a prerequisite to prohibit alley ingress and egress to parking facilities for such property.

SECTION 2. This ordinance shall take effect and be in force from and after its passage and publication.

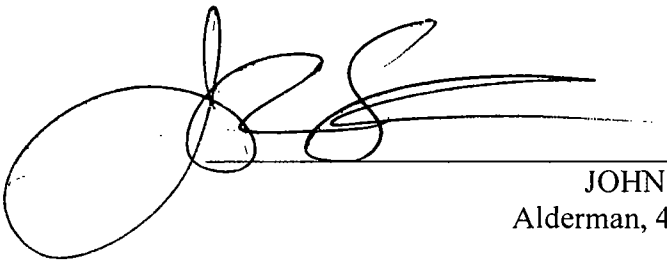

JOHN ARENA
Alderman, 45th Ward

City of Chicago

O2016-686

Office of the City Clerk

Document Tracking Sheet


Meeting Date:	2/10/2016
Sponsor(s):	Arena (45)
Type:	Ordinance
Title:	Exemption from physical barrier requirement for commercial driveway alley access for Chicago Car Corner
Committee(s) Assignment:	Committee on Transportation and Public Way

Transportation & Public Way
City Council
February 10, 2016

ORDINANCE

SECTION 1. Pursuant to Section 10-20-430 of the Municipal Code of Chicago, the Commissioner of the Department of Transportation is hereby authorized and directed to exempt Chicago Car Corner of the property located at 5480 N. Elston Avenue from the provisions requiring barriers as a prerequisite to prohibit alley ingress and egress to parking facilities for such property.

SECTION 2. This ordinance shall take effect and be in force from and after its passage and publication.

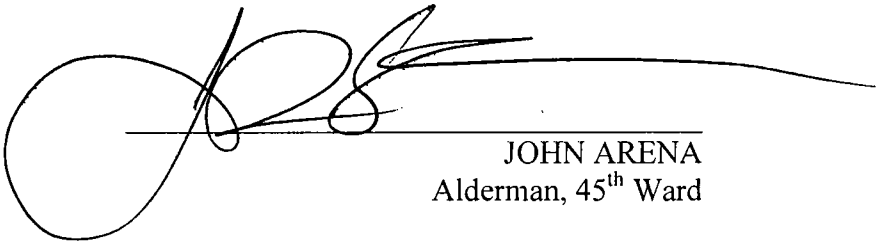

JOHN ARENA
Alderman, 45th Ward

City of Chicago

O2016-722

Office of the City Clerk

Document Tracking Sheet

Meeting Date:	2/10/2016
Sponsor(s):	Pawar (47)
Type:	Ordinance
Title:	Exemption from physical barrier requirement for commercial driveway alley access for CP AC West Limited Partnership - 2538 W Addison St
Committee(s) Assignment:	Committee on Transportation and Public Way

Committee on Transportation and Public Way
February 10, 2016
City Council

BE IT ORDAINED BY THE CITY COUNCIL OF THE CITY OF CHICAGO:

SECTION 1. Pursuant to Section 10-20-430 of the Municipal Code of Chicago, the Commissioner of Transportation is hereby authorized and directed to exempt **CP AC West Limited Partnership** of **2538 W. Addison Street** from the provisions requiring barriers as a prerequisite to prohibit alley ingress and egress to parking facilities for Premise Address.

SECTION 2. This ordinance shall take effect and be in force from and after its passage and publication.

Ameya Pawar
Alderman, Ward 47

City of Chicago

O2016-724

Office of the City Clerk

Document Tracking Sheet

Meeting Date:	2/10/2016
Sponsor(s):	Pawar (47)
Type:	Ordinance
Title:	Exemption from physical barrier requirement for commercial driveway alley access for CP AC West Limited Partnership - 2532 W Addison St
Committee(s) Assignment:	Committee on Transportation and Public Way

Committee on Transportation and Public Way
February 10, 2016
City Council

BE IT ORDAINED BY THE CITY COUNCIL OF THE CITY OF CHICAGO:

SECTION 1. Pursuant to Section 10-20-430 of the Municipal Code of Chicago, the Commissioner of Transportation is hereby authorized and directed to exempt **CP AC West Limited Partnership** of **2532 W. Addison Street** from the provisions requiring barriers as a prerequisite to prohibit alley ingress and egress to parking facilities for Premise Address.

SECTION 2. This ordinance shall take effect and be in force from and after its passage and publication.

Ameya Pawar
Alderman, Ward 47

City of Chicago

O2016-725

Office of the City Clerk

Document Tracking Sheet

Meeting Date:	2/10/2016
Sponsor(s):	Pawar (47)
Type:	Ordinance
Title:	Exemption from physical barrier requirement for commercial driveway alley access for CP AC West Limited Partnership - 2518 W Addison St
Committee(s) Assignment:	Committee on Transportation and Public Way

Committee on Transportation and Public Way
February 10, 2016
City Council

BE IT ORDAINED BY THE CITY COUNCIL OF THE CITY OF CHICAGO:

SECTION 1. Pursuant to Section 10-20-430 of the Municipal Code of Chicago, the Commissioner of Transportation is hereby authorized and directed to exempt **CP AC West Limited Partnership** of **2518 W. Addison Street** from the provisions requiring barriers as a prerequisite to prohibit alley ingress and egress to parking facilities for Premise Address.

SECTION 2. This ordinance shall take effect and be in force from and after its passage and publication.

Ameya Pawar
Alderman, Ward 47

City of Chicago

O2016-726

Office of the City Clerk

Document Tracking Sheet

Meeting Date:	2/10/2016
Sponsor(s):	Pawar (47)
Type:	Ordinance
Title:	Exemption from physical barrier requirement for commercial driveway alley access for CP AC West Limited Partnership - 2528 W Addison St
Committee(s) Assignment:	Committee on Transportation and Public Way

Committee on Transportation and Public Way
February 10, 2016
City Council

BE IT ORDAINED BY THE CITY COUNCIL OF THE CITY OF CHICAGO:

SECTION 1. Pursuant to Section 10-20-430 of the Municipal Code of Chicago, the Commissioner of Transportation is hereby authorized and directed to exempt **CP AC West Limited Partnership** of **2528 W. Addison Street** from the provisions requiring barriers as a prerequisite to prohibit alley ingress and egress to parking facilities for Premise Address.

SECTION 2. This ordinance shall take effect and be in force from and after its passage and publication.

Ameya Pawar
Alderman, Ward 47

City of Chicago

O2016-727

Office of the City Clerk

Document Tracking Sheet

Meeting Date:	2/10/2016
Sponsor(s):	Pawar (47)
Type:	Ordinance
Title:	Exemption from physical barrier requirement for commercial driveway alley access for CP AC West Limited Partnership - 2522 W Addison St
Committee(s) Assignment:	Committee on Transportation and Public Way

Committee on Transportation and Public Way
February 10, 2016
City Council

BE IT ORDAINED BY THE CITY COUNCIL OF THE CITY OF CHICAGO:

SECTION 1. Pursuant to Section 10-20-430 of the Municipal Code of Chicago, the Commissioner of Transportation is hereby authorized and directed to exempt **CP AC West Limited Partnership** of **2522 W. Addison Street** from the provisions requiring barriers as a prerequisite to prohibit alley ingress and egress to parking facilities for Premise Address.

SECTION 2. This ordinance shall take effect and be in force from and after its passage and publication.

Ameya Pawar
Alderman, Ward 47

City of Chicago

O2016-674

Office of the City Clerk

Document Tracking Sheet

Meeting Date:	2/10/2016
Sponsor(s):	Silverstein (50)
Type:	Ordinance
Title:	Exemption from physical barrier requirement for commercial driveway alley access for Maqbool Khan, Rosemont/California LLC
Committee(s) Assignment:	Committee on Transportation and Public Way

City Council Meeting
February 10, 2016
Transportation & Public Way

BE IT ORDAINED BY THE CITY COUNCIL OF CHICAGO:

SECTION 1. Pursuant to Section 10-20-430 of the Municipal Code of Chicago, The Commissioner of Transportation is hereby authorized and directed to exempt Maqbool Khan, Rosemont / California LLC., 2807-2809 W. Rosemont, from provisions Requiring barriers as a prerequisite to prohibit alley ingress and egress to parking facilities for premise address.

SECTION 2. This ordinance shall take effect and be force from and after its passage and publication.

DEBRA L. SILVERSTEIN
Alderman, 50th Ward

City of Chicago

O2016-684

Office of the City Clerk

Document Tracking Sheet

Meeting Date:	2/10/2016
Sponsor(s):	Silverstein (50)
Type:	Ordinance
Title:	Exemption from physical barrier requirement for commercial driveway alley access for Horizon Learning Center
Committee(s) Assignment:	Committee on Transportation and Public Way

BE IT ORDAINED BY THE CITY COUNCIL OF CHICAGO:

SECTION 1. Section 10-20-430 of the Municipal Code of Chicago, the Commissioner of Transportation is hereby authorized and directed to exempt **Horizon Learning Center of 2910 West Peterson Avenue,** from the provisions requiring barriers as a prerequisite to prohibit alley ingress and egress to parking facilities for premise address.

SECTION 2. This ordinance shall take effect and be in force from and after its passage and publication.

(*2910 West Peterson Avenue, 1st Floor*)

DEBRA L. SILVERSTEIN
Alderman, 50th Ward

City of Chicago

O2016-690

Office of the City Clerk

Document Tracking Sheet

Meeting Date:	2/10/2016
Sponsor(s):	Ervin (28) Scott, Jr. (24)
Type:	Ordinance
Title:	Call for JPMorgan Chase Bank, N.A. to be removed as municipal despository for City of Chicago and Chicago Board of Education
Committee(s) Assignment:	Committee on Finance

Finance

ORDINANCE REMOVING JPMORGAN CHASE BANK AS A DEPOSITORY

WHEREAS, The City of Chicago aspires to increase access to basic banking services in all of its neighborhoods; and

WHEREAS, The inaccessibility of basic banking services has the potential to trap consumers in a cycle of high fees and debt, further victimizing those in our most vulnerable communities; and

WHEREAS, The City Council has the authority to designate as many municipal depositories as it deems necessary for the protection of the city's interests; and

WHEREAS, Pursuant to an ordinance adopted by the City Council of the City of Chicago on May 12, 2010, and published in the Journal of Proceedings of the City Council of the City of Chicago for such date at pages 89665 through 89667 inclusive, the City Council of the City of Chicago adopted an ordinance designating financial institutions, including JPMorgan Chase Bank, National Association, as legal depositories for the monies of the City of Chicago and the Board of Education of the City of Chicago; and

WHEREAS, The City Council encourages municipal depositories to act as good corporate citizens by striving to increase access to banking services and catalyze economic development in low-income and underserved communities; and

WHEREAS, JPMorgan Chase recently announced plans to close its branch at 4114 West Madison, effective March 24, 2016; and

WHEREAS, West Garfield Park is one of the most underserved communities in the city; and

WHEREAS, The City of Chicago desires to rescind its designation of JPMorgan Chase Bank, National Association as a municipal depository; now therefore

BE IT ORDAINED BY THE CITY COUNCIL OF THE CITY OF CHICAGO:


SECTION 1. The above recitals are expressly incorporated herein and made part hereof as though fully set forth herein.

SECTION 2. JPMorgan Chase Bank, National Association is hereby removed as a municipal depository for the City of Chicago and for the Chicago Board of Education.


SECTION 3. The removal of JPMorgan Chase Bank, National Association as a depository will remain in effect until the effective date of a subsequent ordinance designating JP Morgan Chase as a depository.

SECTION 4. To the extent that any ordinance, resolution, rule, order or provision of the Code, or part thereof, is in conflict with the provisions of this Ordinance, the provisions of this Ordinance shall control.

SECTION 5. This ordinance shall take full force and effect upon its passage and approval.

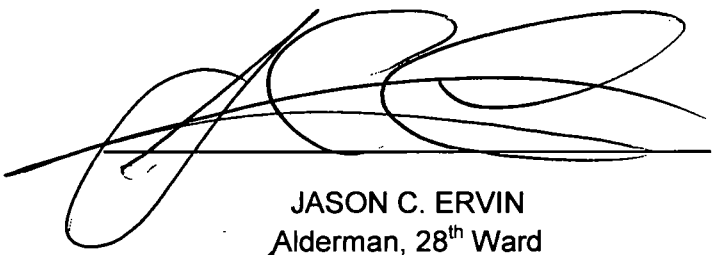

JASON C. ERVIN
Alderman, 28th Ward

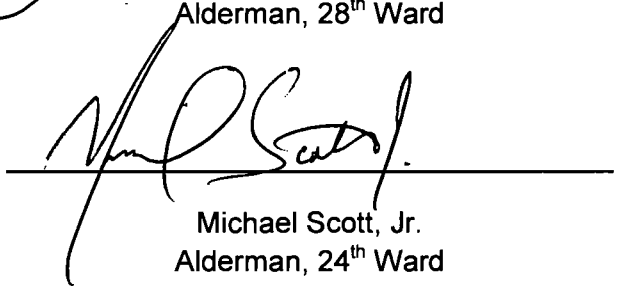

Michael Scott, Jr.
Alderman, 24th Ward

City of Chicago

O2016-837

Office of the City Clerk

Document Tracking Sheet

Meeting Date:	2/10/2016
Sponsor(s):	Moreno (1)
Type:	Ordinance
Title:	Awning(s) for Priscilla Yeung D.M.D., M.S., P.C.
Committee(s) Assignment:	Committee on Transportation and Public Way

ORDINANCE
PRISCILLA YEUNG D.M.D., M.S., P.C.
Acct. No. 357379 - 1
Permit No. 1121283

Be It Ordained by the City Council of the City of Chicago:

SECTION 1. Permission and authority are hereby given and granted to PRISCILLA YEUNG D.M.D., M.S., P.C., upon the terms and subject to the conditions of this ordinance to maintain and use, as now constructed, one (1) Awning(s) projecting over the public right-of-way adjacent to its premises known as 2245 W. North Ave..

Said Awning(s) at W North Ave measure(s):
One (1) at twenty-two point one seven (22.17) feet in length, and two (2) feet in width for a total of forty-four point three four (44.34) square feet.

The location of said privilege shall be as shown on prints kept on file with the Department of Business Affairs and Consumer Protection and the Office of the City Clerk.

Said privilege shall be constructed in accordance with plans and specifications approved by the Zoning Department - Signs.

This grant of privilege in the public way shall be subject to the provisions of Section 10-28-015 and all other required provisions of the Municipal Code of Chicago.

The grantee shall pay to the City of Chicago as compensation for the privilege #1121283 herein granted the sum of fifty ($50.00) per annum in advance.


A 25% penalty will be added for payments received after due date.

The permit holder agrees to hold the City of Chicago harmless for any damage, relocation or replacement costs associated with damage, relocation or removal of private property caused by the City performing work in the public way.

Authority herein given and granted for a period of five (5) years from and after 02/09/2016.

Alderman _____

Proco Joe Moreno 1st Ward

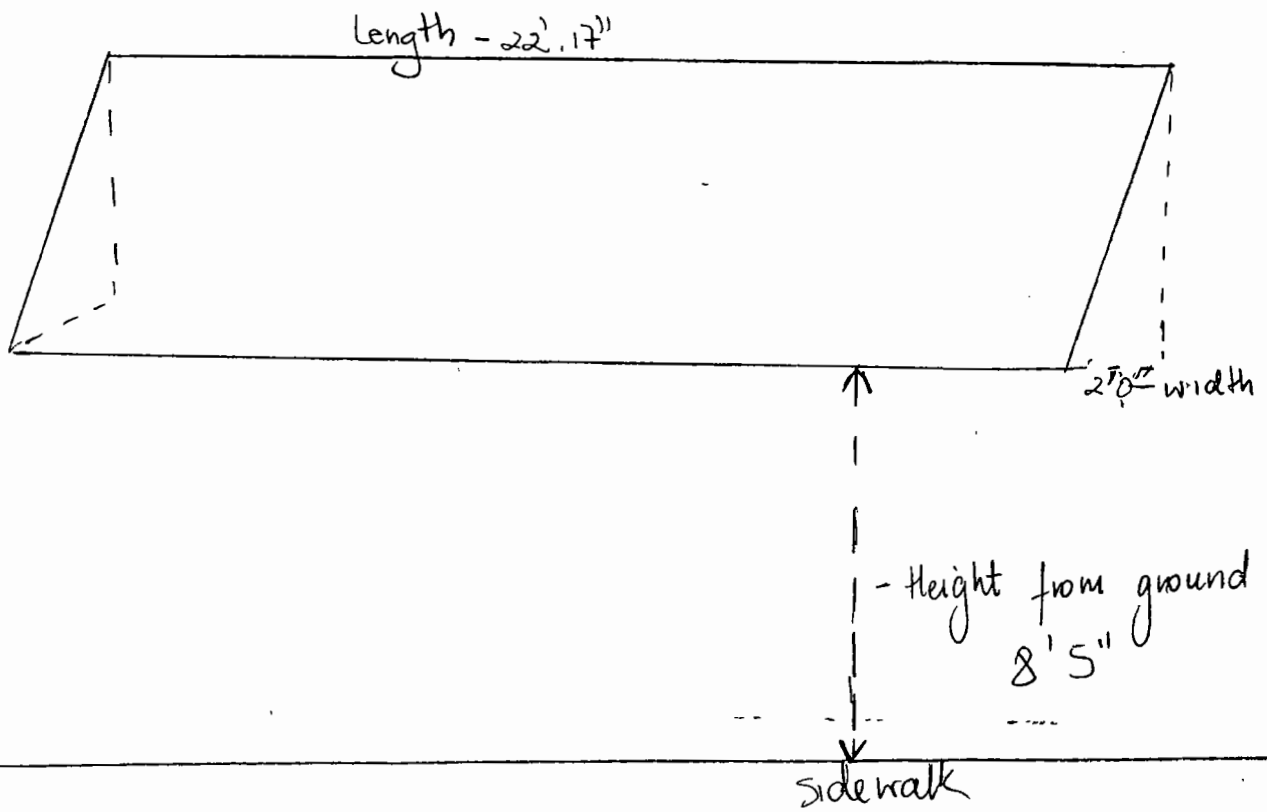
Length - 22'.17"
2'8" width
- Height from ground
8'5"
sidewalk
W. North Ave.

Department of Business Affairs and Consumer Protection
Small Business Center - Public Way Use Unit
City Hall - 121 N LaSalle Street, Room 800 • Chicago, IL 60602
312-74-GOBIZ / 312-744-6249 • (312) 744-1944 (TTY)
http://www.cityofchicago.org/bacp

02/10/2016

Alderman **Proco Joe Moreno**
Ward # **01**
City of Chicago
City Hall, Room **300**
121 North LaSalle Street
Chicago, Illinois 60602

Re: An ordinance to use and maintain a portion of the public right-of-way for **one (1) awning(s)** for **PRISCILLA YEUNG D.M.D., M.S., P.C.**, adjacent to the premises known as **2245 W. North Ave.**.

Dear Alderman **Proco Joe Moreno**:

The applicant referenced above has requested the use of the public right-of-way for a **awning(s)**. An ordinance has been prepared by the Department of Business Affairs and Consumer Protection – Small Business Center - Public Way Use Unit for presentation to the City Council. Because this request was made for properties located in your ward, as approved by you as per the attached, I respectfully request that you introduce the attached ordinance at the next City Council meeting.

If you have any questions regarding this ordinance, please contact Anthony Bertuca at (312) 744-5506.

Department of Business Affairs and Consumer Protection

City of Chicago

O2016-838

Office of the City Clerk

Document Tracking Sheet

Meeting Date:	2/10/2016
Sponsor(s):	Hopkins (2)
Type:	Ordinance
Title:	Awning(s) for Jorges Upholstery
Committee(s) Assignment:	Committee on Transportation and Public Way

ORDINANCE
JORGES UPHOLSTERY
Acct. No. 342050 - 1
Permit No. 1094334

Be It Ordained by the City Council of the City of Chicago:

SECTION 1. Permission and authority are hereby given and granted to JORGES UPHOLSTERY, upon the terms and subject to the conditions of this ordinance to maintain and use, as now constructed, one (1) Awning(s) projecting over the public right-of-way adjacent to its premises known as 1552 N. Ashland Ave..

Said Awning(s) at N. Ashland measure(s):
One (1) at sixteen (16) feet in length, and two (2) feet in width for a total of thirty-two (32) square feet.

The location of said privilege shall be as shown on prints kept on file with the Department of Business Affairs and Consumer Protection and the Office of the City Clerk.

Said privilege shall be constructed in accordance with plans and specifications approved by the Zoning Department - Signs.

This grant of privilege in the public way shall be subject to the provisions of Section 10-28-015 and all other required provisions of the Municipal Code of Chicago.

The grantee shall pay to the City of Chicago as compensation for the privilege #1094334 herein granted the sum of fifty ($50.00) per annum in advance.

A 25% penalty will be added for payments received after due date.

The permit holder agrees to hold the City of Chicago harmless for any damage, relocation or replacement costs associated with damage, relocation or removal of private property caused by the City performing work in the public way.

Authority herein given and granted for a period of five (5) years from and after Date of Passage.


Alderman _____

Brian Hopkins 2nd Ward

CANOPY DRAWINGS

PROPERTY LOCATION 1544 N. Ashland Ave

ORGANIZATION'S NAME Jorges Upholstery

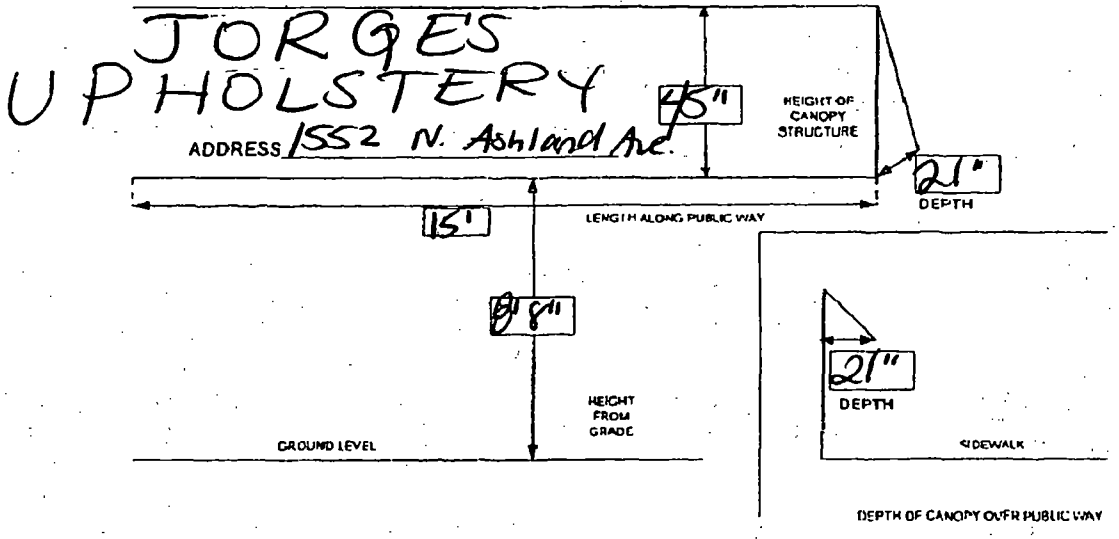

Department of Business Affairs and Consumer Protection
Small Business Center - Public Way Use Unit
City Hall - 121 N. LaSalle Street, Room 800 • Chicago, IL 60602
312-74-GOBIZ / 312-744-6249 • (312) 744-1944 (TTY)
http://www.cityofchicago.org/bacp

02/10/2016

Alderman **Brian Hopkins**
Ward # **02**
City of Chicago
City Hall, Room **200**
121 North LaSalle Street
Chicago, Illinois 60602

Re: An ordinance to use and maintain a portion of the public right-of-way for **one (1) awning(s)** for **JORGES UPHOLSTERY**, adjacent to the premises known as **1552 N. Ashland Ave.**.

Dear Alderman **Brian Hopkins**:

The applicant referenced above has requested the use of the public right-of-way for a **awning(s)**. An ordinance has been prepared by the Department of Business Affairs and Consumer Protection – Small Business Center - Public Way Use Unit for presentation to the City Council. Because this request was made for properties located in your ward, as approved by you as per the attached, I respectfully request that you introduce the attached ordinance at the next City Council meeting.

If you have any questions regarding this ordinance, please contact Anthony Bertuca at (312) 744-5506.

Department of Business Affairs and Consumer Protection

City of Chicago

O2016-844

Office of the City Clerk

Document Tracking Sheet

Meeting Date:	2/10/2016
Sponsor(s):	Hopkins (2)
Type:	Ordinance
Title:	Awning(s) for Kitchfix
Committee(s) Assignment:	Committee on Transportation and Public Way

ORDINANCE
Kitchfix
Acct. No. 396099 - 2
Permit No. 1120257

Be It Ordained by the City Council of the City of Chicago:

SECTION 1. Permission and authority are hereby given and granted to Kitchfix, upon the terms and subject to the conditions of this ordinance to construct, install, maintain and use one (1) Awning(s) projecting over the public right-of-way adjacent to its premises known as 1165 N. State St..

Said Awning(s) at N. State Street measure(s):
One (1) at eighteen point two five (18.25) feet in length, and three (3) feet in width for a total of fifty-four point seven five (54.75) square feet.

The location of said privilege shall be as shown on prints kept on file with the Department of Business Affairs and Consumer Protection and the Office of the City Clerk.

Said privilege shall be constructed in accordance with plans and specifications approved by the Zoning Department - Signs.

This grant of privilege in the public way shall be subject to the provisions of Section 10-28-015 and all other required provisions of the Municipal Code of Chicago.

The grantee shall pay to the City of Chicago as compensation for the privilege #1120257 herein granted the sum of fifty ($50.00) per annum in advance.

A 25% penalty will be added for payments received after due date.


The permit holder agrees to hold the City of Chicago harmless for any damage, relocation or replacement costs associated with damage, relocation or removal of private property caused by the City performing work in the public way.

Authority herein given and granted for a period of five (5) years from and after Date of Passage.

Alderman _____

Brian Hopkins 2nd Ward

1 Traditional style stationary awning with open end wings and no valance manufactured complete and installed over the W/ F storefront. Frame made of 1"sq and ½rd welded galvanized steel tubing, with welds ground, primed and painted silver. Fabric attached by the lace-on method, using Sunbrella material #4644 Charcoal Grey.

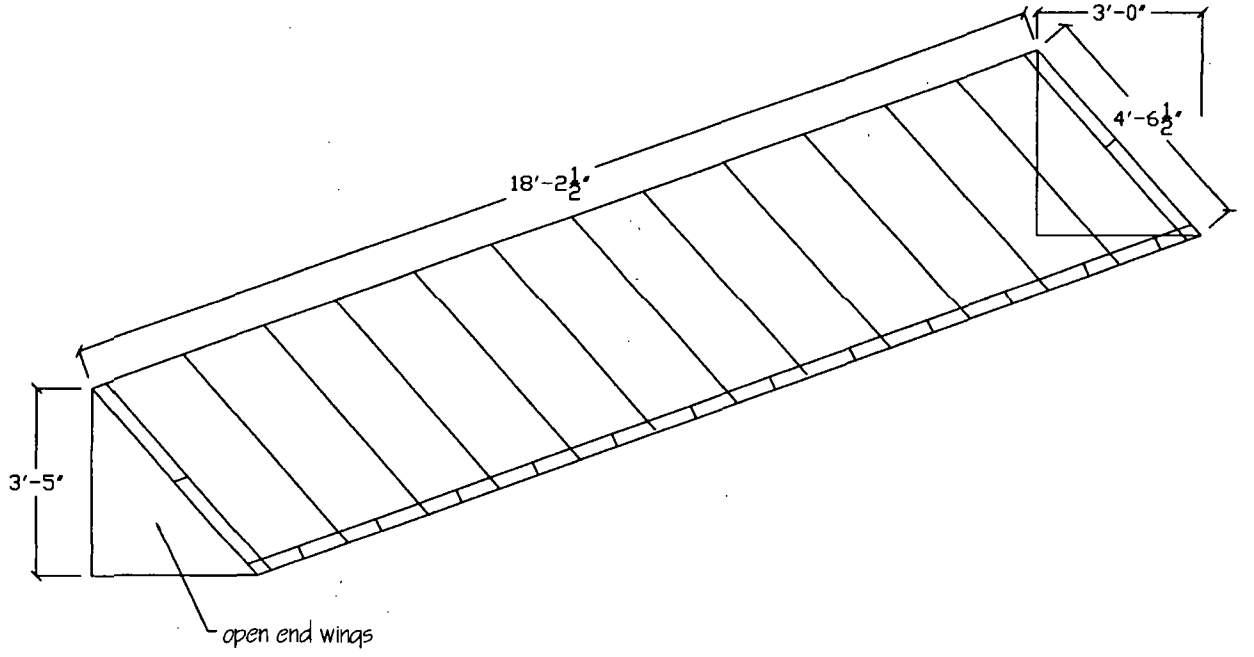

EVANSTON AWNING CO.
2801 Central St Evanston, IL 60201
847-864-4520

By signing this drawing you are agreeing with the proportionate shape and sizes indicated, fabric color and pattern, and proportionate graphics for the awning you have contracted to purchase from E.A.C.. This image belongs to E.A.C. and cannot be reproduced or used for alternate purposes.

Sign as approved for manufacturing _____ Date _____

Job: Kitchfix
1165 N. State St.
Chicago, IL.
Contact: Stephanie Schon
Scale: ⅜" = 1'-0"
Date: 8 - 3 -15

Department of Business Affairs and Consumer Protection
Small Business Center - Public Way Use Unit
City Hall - 121 N LaSalle Street, Room 800 • Chicago, IL 60602
312-74-GOBIZ / 312-744-6249 • (312) 744-1944 (TTY)
http://www.cityofchicago.org/bacp

02/10/2016

Alderman **Brian Hopkins**
Ward # **02**
City of Chicago
City Hall, Room **200**
121 North LaSalle Street
Chicago, Illinois 60602

Re: An ordinance to use and maintain a portion of the public right-of-way for **one (1) awning(s)** for **Kitchfix**, adjacent to the premises known as **1165 N. State St.**.

Dear Alderman **Brian Hopkins**:

The applicant referenced above has requested the use of the public right-of-way for a **awning(s)**. An ordinance has been prepared by the Department of Business Affairs and Consumer Protection – Small Business Center - Public Way Use Unit for presentation to the City Council. Because this request was made for properties located in your ward, as approved by you as per the attached, I respectfully request that you introduce the attached ordinance at the next City Council meeting.

If you have any questions regarding this ordinance, please contact Anthony Bertuca at (312) 744-5506.

Department of Business Affairs and Consumer Protection

City of Chicago

O2016-846

Office of the City Clerk

Document Tracking Sheet

Meeting Date:	2/10/2016
Sponsor(s):	Thompson (11)
Type:	Ordinance
Title:	Awning(s) for Grandstand Ltd.
Committee(s) Assignment:	Committee on Transportation and Public Way

ORDINANCE
GRANDSTAND LTD
Acct. No. 29470 - 1
Permit No. 1120867

Be It Ordained by the City Council of the City of Chicago:

SECTION 1. Permission and authority are hereby given and granted to GRANDSTAND LTD, upon the terms and subject to the conditions of this ordinance to construct, install, maintain and use three (3) Awning(s) projecting over the public right-of-way adjacent to its premises known as 600 W. 35th St..

Said Awning(s) at W. 35th measure(s):
One (1) at fifteen point one seven (15.17) feet in length, and three point four two (3.42) feet in width for a total of fifty-one point eight eight (51.88) square feet.

Said Awning(s) at Wallace / 35th measure(s):
One (1) at thirteen point two five (13.25) feet in length, and six (6) feet in width for a total of seventy-nine point five (79.5) square feet.

Said Awning(s) at Wallace measure(s):
One (1) at thirteen point seven five (13.75) feet in length, and three point four two (3.42) feet in width for a total of forty-seven point zero three (47.03) square feet.

The location of said privilege shall be as shown on prints kept on file with the Department of Business Affairs and Consumer Protection and the Office of the City Clerk.

Said privilege shall be constructed in accordance with plans and specifications approved by the Zoning Department - Signs.

This grant of privilege in the public way shall be subject to the provisions of Section 10-28-015 and all other required provisions of the Municipal Code of Chicago.

The grantee shall pay to the City of Chicago as compensation for the privilege #1120867 herein granted the sum of one hundred fifty ($150.00) per annum in advance.

A 25% penalty will be added for payments received after due date.


The permit holder agrees to hold the City of Chicago harmless for any damage, relocation or replacement costs associated with damage, relocation or removal of private property caused by the City performing work in the public way.

Authority herein given and granted for a period of five (5) years from and after Date of Passage.

Alderman

Patrick D. Thompson 11th Ward

CORNER AWNING

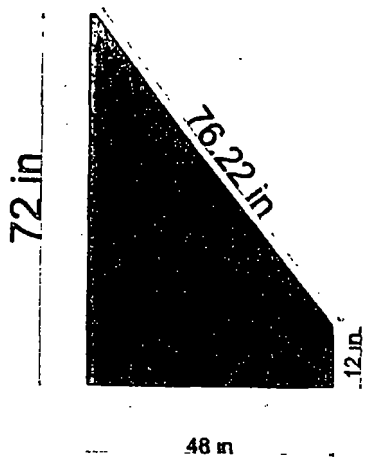





Department of Business Affairs and Consumer Protection
Small Business Center - Public Way Use Unit
City Hall - 121 N. LaSalle Street, Room 800 • Chicago, IL 60602
312-74-GOBIZ / 312-744-6249 • (312) 744-1944 (TTY)
http://www.cityofchicago.org/bacp

02/10/2016

Alderman **Patrick D. Thompson**
Ward # **11**
City of Chicago
City Hall, Room **300**
121 North LaSalle Street
Chicago, Illinois 60602

Re: An ordinance to use and maintain a portion of the public right-of-way for **three (3) awning(s)** for **GRANDSTAND LTD**, adjacent to the premises known as **600 W. 35th St.**.

Dear Alderman **Patrick D. Thompson**:

The applicant referenced above has requested the use of the public right-of-way for a **awning(s)**. An ordinance has been prepared by the Department of Business Affairs and Consumer Protection – Small Business Center - Public Way Use Unit for presentation to the City Council. Because this request was made for properties located in your ward, as approved by you as per the attached, I respectfully request that you introduce the attached ordinance at the next City Council meeting.

If you have any questions regarding this ordinance, please contact Anthony Bertuca at (312) 744-5506.

Department of Business Affairs and Consumer Protection

City of Chicago

O2016-848

Office of the City Clerk

Document Tracking Sheet

Meeting Date:	2/10/2016
Sponsor(s):	Moore (17)
Type:	Ordinance
Title:	Awning(s) for Family Dollar, Inc.
Committee(s) Assignment:	Committee on Transportation and Public Way

ORDINANCE
FAMILY DOLLAR, INC
Acct. No. 11071 - 145
Permit No. 1121390

Be It Ordained by the City Council of the City of Chicago:

SECTION 1. Permission and authority are hereby given and granted to FAMILY DOLLAR, INC, upon the terms and subject to the conditions of this ordinance to construct, install, maintain and use one (1) Awning(s) projecting over the public right-of-way adjacent to its premises known as 6800 S. Ashland Ave..

Said Awning(s) at s. Ashland measure(s):
One (1) at forty point six seven (40.67) feet in length, and two (2) feet in width for a total of eighty-one point three four (81.34) square feet.

The location of said privilege shall be as shown on prints kept on file with the Department of Business Affairs and Consumer Protection and the Office of the City Clerk.

Said privilege shall be constructed in accordance with plans and specifications approved by the Zoning Department - Signs.

This grant of privilege in the public way shall be subject to the provisions of Section 10-28-015 and all other required provisions of the Municipal Code of Chicago.

The grantee shall pay to the City of Chicago as compensation for the privilege #1121390 herein granted the sum of sixty-five dollars and sixty-seven cents ($65.67) per annum in advance.


A 25% penalty will be added for payments received after due date.

The permit holder agrees to hold the City of Chicago harmless for any damage, relocation or replacement costs associated with damage, relocation or removal of private property caused by the City performing work in the public way.

Authority herein given and granted for a period of five (5) years from and after Date of Passage.

Alderman _____

David H. Moore 17th Ward

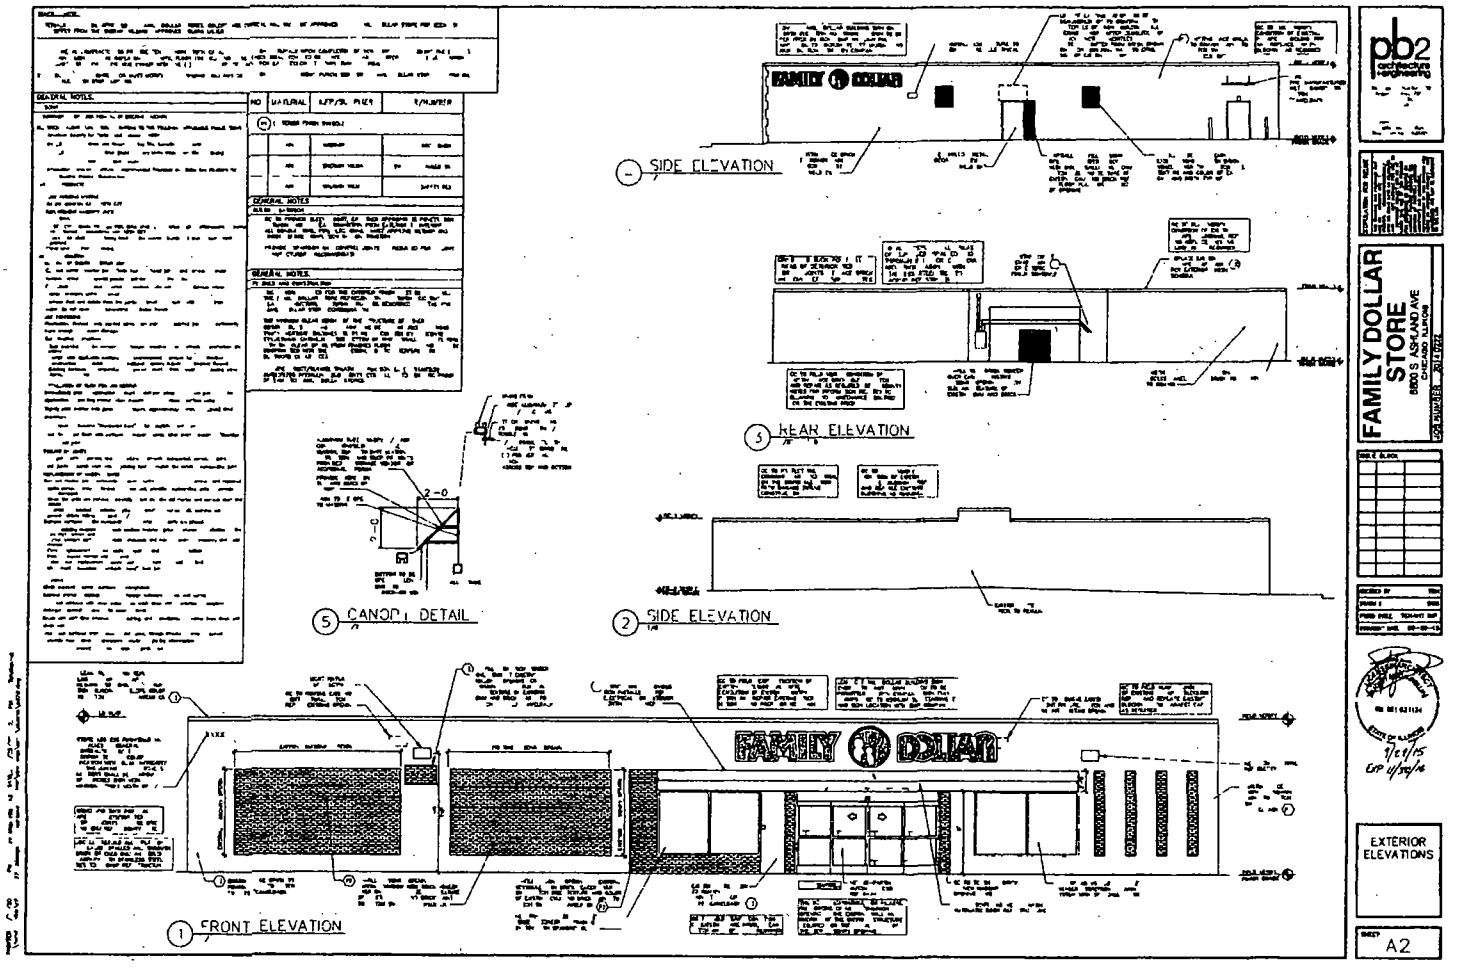
SIDE ELEVATION
REAR ELEVATION
SIDE ELEVATION
CANOPY DETAIL
FRONT ELEVATION
FAMILY DOLLAR
pb2 architecture + planning
FAMILY DOLLAR STORE
8800 S ASHLAND AVE
CHICAGO ILLINOIS
EXTERIOR ELEVATIONS
A2

Department of Business Affairs and Consumer Protection
Small Business Center - Public Way Use Unit
City Hall - 121 N. LaSalle Street, Room 800 • Chicago, IL 60602
312-74-GOBIZ / 312-744-6249 • (312) 744-1944 (TTY)
http //www.cityofchicago.org/bacp

02/10/2016

Alderman **David H. Moore**
Ward # **17**
City of Chicago
City Hall, Room **300**
121 North LaSalle Street
Chicago, Illinois 60602

Re: An ordinance to use and maintain a portion of the public right-of-way for **one (1) awning(s)** for **FAMILY DOLLAR, INC**, adjacent to the premises known as **6800 S. Ashland Ave.**.

Dear Alderman **David H. Moore**:

The applicant referenced above has requested the use of the public right-of-way for a **awning(s)**. An ordinance has been prepared by the Department of Business Affairs and Consumer Protection – Small Business Center - Public Way Use Unit for presentation to the City Council. Because this request was made for properties located in your ward, as approved by you as per the attached, I respectfully request that you introduce the attached ordinance at the next City Council meeting.

If you have any questions regarding this ordinance, please contact Anthony Bertuca at (312) 744-5506.

Department of Business Affairs and Consumer Protection

City of Chicago

O2016-851

Office of the City Clerk

Document Tracking Sheet

Meeting Date:	2/10/2016
Sponsor(s):	Moore (17)
Type:	Ordinance
Title:	Awning(s) for Service King Paint & Body LLC
Committee(s) Assignment:	Committee on Transportation and Public Way

ORDINANCE
SERVICE KING PAINT & BODY LLC
Acct. No. 400436 - 2
Permit No. 1121072

Be It Ordained by the City Council of the City of Chicago:

SECTION 1. Permission and authority are hereby given and granted to SERVICE KING PAINT & BODY LLC, upon the terms and subject to the conditions of this ordinance to construct, install, maintain and use two (2) Awning(s) projecting over the public right-of-way adjacent to its premises known as 7917 S. Vincennes Ave..

Said Awning(s) at S. Vincennes Avenue measure(s):
One (1) at twenty-three point five (23.5) feet in length, and two point five (2.5) feet in width for a total of fifty-eight point seven five (58.75) square feet.
One (1) at eighteen point four two (18.42) feet in length, and three point five (3.5) feet in width for a total of sixty-four point four seven (64.47) square feet.

The location of said privilege shall be as shown on prints kept on file with the Department of Business Affairs and Consumer Protection and the Office of the City Clerk.

Said privilege shall be constructed in accordance with plans and specifications approved by the Zoning Department - Signs.

This grant of privilege in the public way shall be subject to the provisions of Section 10-28-015 and all other required provisions of the Municipal Code of Chicago.

The grantee shall pay to the City of Chicago as compensation for the privilege #1121072 herein granted the sum of one hundred ($100.00) per annum in advance.


A 25% penalty will be added for payments received after due date.

The permit holder agrees to hold the City of Chicago harmless for any damage, relocation or replacement costs associated with damage, relocation or removal of private property caused by the City performing work in the public way.

Authority herein given and granted for a period of five (5) years from and after Date of Passage.

Alderman _____

David H. Moore 17th Ward

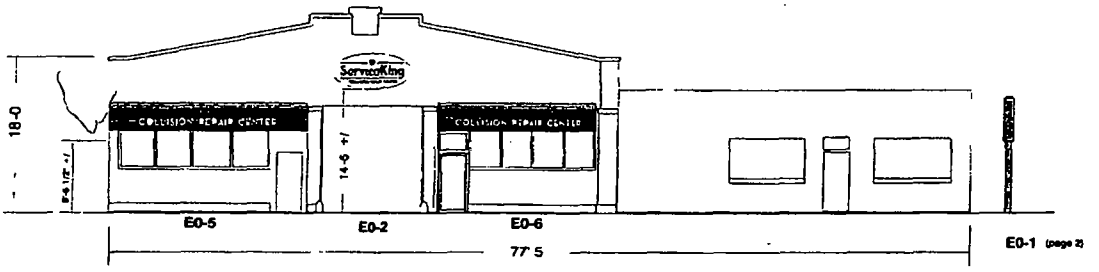


Front (WEST) Elevation


SCALE 3/32 =1-0




E02 - 4 -4 X 10 0"
Illuminated flex face oval wall sign

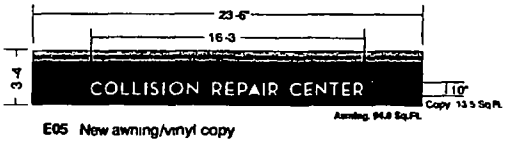

E05 New awning/vinyl copy

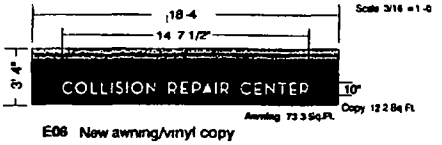

E06 New awning/vinyl copy

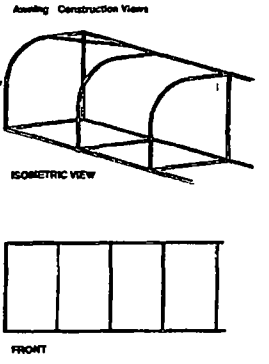

PATTISON SIGN GROUP INC
410 N Cedar Bluff Rd Suite 101 Knoxville, TN 37923

ServiceKing

Department of Business Affairs and Consumer Protection
Small Business Center - Public Way Use Unit
City Hall - 121 N. LaSalle Street, Room 800 • Chicago, IL 60602
312-74-GOBIZ / 312-744-6249 • (312) 744-1944 (TTY)
http://www.cityofchicago.org/bacp

02/10/2016

Alderman **David H. Moore**
Ward # **17**
City of Chicago
City Hall, Room **300**
121 North LaSalle Street
Chicago, Illinois 60602

Re: An ordinance to use and maintain a portion of the public right-of-way for **two (2) awning(s)** for **SERVICE KING PAINT & BODY LLC**, adjacent to the premises known as **7917 S. Vincennes Ave.**.

Dear Alderman **David H. Moore**:

The applicant referenced above has requested the use of the public right-of-way for a **awning(s)**. An ordinance has been prepared by the Department of Business Affairs and Consumer Protection – Small Business Center - Public Way Use Unit for presentation to the City Council. Because this request was made for properties located in your ward, as approved by you as per the attached, I respectfully request that you introduce the attached ordinance at the next City Council meeting.

If you have any questions regarding this ordinance, please contact Anthony Bertuca at (312) 744-5506.

Department of Business Affairs and Consumer Protection

City of Chicago

O2016-862

Office of the City Clerk

Document Tracking Sheet

Meeting Date:	2/10/2016
Sponsor(s):	Cochran (20)
Type:	Ordinance
Title:	Awning(s) for King Dr Food Mart
Committee(s) Assignment:	Committee on Transportation and Public Way

ORDINANCE
KING DR FOOD MART
Acct. No. 395910 - 1
Permit No. 1119881

Be It Ordained by the City Council of the City of Chicago:

SECTION 1. Permission and authority are hereby given and granted to KING DR FOOD MART, upon the terms and subject to the conditions of this ordinance to maintain and use, as now constructed, three (3) Awning(s) projecting over the public right-of-way adjacent to its premises known as 400 E. 61st St..

Said Awning(s) at E. 61st Street measure(s):
One (1) at fourteen (14) feet in length, and one point five (1.5) foot in width for a total of twenty-one (21) square feet.
One (1) at fourteen (14) feet in length, and one point five (1.5) foot in width for a total of twenty-one (21) square feet.

Said Awning(s) at S. King Drive measure(s):
One (1) at fourteen (14) feet in length, and one point five (1.5) foot in width for a total of twenty-one (21) square feet.

The location of said privilege shall be as shown on prints kept on file with the Department of Business Affairs and Consumer Protection and the Office of the City Clerk.

Said privilege shall be constructed in accordance with plans and specifications approved by the Zoning Department - Signs.


This grant of privilege in the public way shall be subject to the provisions of Section 10-28-015 and all other required provisions of the Municipal Code of Chicago.

The grantee shall pay to the City of Chicago as compensation for the privilege #1119881 herein granted the sum of one hundred fifty ($150.00) per annum in advance.

A 25% penalty will be added for payments received after due date.

The permit holder agrees to hold the City of Chicago harmless for any damage, relocation or replacement costs associated with damage, relocation or removal of private property caused by the City performing work in the public way.

Authority herein given and granted for a period of five (5) years from and after Date of Passage.

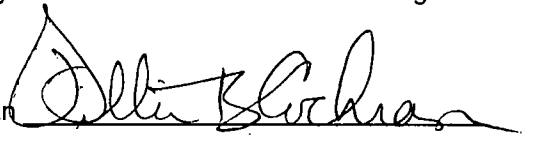Alderman 

Willie Cochran 20th Ward


DRIVE
FISH &
CKEN
N BEEF
GYROS
NO
TURN
ON RED
7AM TO 7PM
WE ACCEPT
ILLINOIS
Link
LINK
CARD
14ft
ITALIAN BEEF·GYROS
PHILLY STEAK
400 E. 61st
99¢
12ft

Department of Business Affairs and Consumer Protection
Small Business Center - Public Way Use Unit
City Hall - 121 N. LaSalle Street, Room 800 • Chicago, IL 60602
312-74-GOBIZ / 312-744-6249 • (312) 744-1944 (TTY)
http://www.cityofchicago.org/bacp

02/10/2016

Alderman **Willie Cochran**
Ward # **20**
City of Chicago
City Hall, Room **300**
121 North LaSalle Street
Chicago, Illinois 60602

Re: An ordinance to use and maintain a portion of the public right-of-way for **three (3) awning(s)** for **KING DR FOOD MART**, adjacent to the premises known as **400 E. 61st St.**.

Dear Alderman **Willie Cochran**:

The applicant referenced above has requested the use of the public right-of-way for a **awning(s)**. An ordinance has been prepared by the Department of Business Affairs and Consumer Protection – Small Business Center - Public Way Use Unit for presentation to the City Council. Because this request was made for properties located in your ward, as approved by you as per the attached, I respectfully request that you introduce the attached ordinance at the next City Council meeting.

If you have any questions regarding this ordinance, please contact Anthony Bertuca at (312) 744-5506.

Department of Business Affairs and Consumer Protection

City of Chicago

O2016-863

Office of the City Clerk

Document Tracking Sheet

Meeting Date:	2/10/2016
Sponsor(s):	Munoz (22)
Type:	Ordinance
Title:	Awning(s) for Talking Wireless
Committee(s) Assignment:	Committee on Transportation and Public Way

ORDINANCE
TALKING WIRELESS
Acct. No. 370132 - 2
Permit No. 1118293

Be It Ordained by the City Council of the City of Chicago:

SECTION 1. Permission and authority are hereby given and granted to TALKING WIRELESS, upon the terms and subject to the conditions of this ordinance to maintain and use, as now constructed, one (1) Awning(s) projecting over the public right-of-way adjacent to its premises known as 3701 W. Cermak Rd..

Said Awning(s) at W. Cermak Road measure(s):
One (1) at eighteen (18) feet in length, and one point six seven (1.67) foot in width for a total of thirty point zero six (30.06) square feet.

The location of said privilege shall be as shown on prints kept on file with the Department of Business Affairs and Consumer Protection and the Office of the City Clerk.

Said privilege shall be constructed in accordance with plans and specifications approved by the Zoning Department - Signs.

This grant of privilege in the public way shall be subject to the provisions of Section 10-28-015 and all other required provisions of the Municipal Code of Chicago.

The grantee shall pay to the City of Chicago as compensation for the privilege #1118293 herein granted the sum of fifty ($50.00) per annum in advance.

A 25% penalty will be added for payments received after due date.

The permit holder agrees to hold the City of Chicago harmless for any damage, relocation or replacement costs associated with damage, relocation or removal of private property caused by the City performing work in the public way.

Authority herein given and granted for a period of five (5) years from and after Date of Passage.

Alderman _____

Ricardo Munoz 22nd Ward


18ft
Talking Wireless
Computer Cellular Phone Sales & Repair
Talking Wireless
42"
20"
9ft
10ft

City of Chicago

O2016-866

Office of the City Clerk

Document Tracking Sheet

Meeting Date:	2/10/2016
Sponsor(s):	Zalewski (23)
Type:	Ordinance
Title:	Awning(s) for Lindy's/Chili
Committee(s) Assignment:	Committee on Transportation and Public Way

ORDINANCE
LINDY'S/CHILI
Acct. No. 16404 - 1
Permit No. 1121220

Be It Ordained by the City Council of the City of Chicago:

SECTION 1. Permission and authority are hereby given and granted to LINDY'S/CHILI, upon the terms and subject to the conditions of this ordinance to maintain and use, as now constructed, one (1) Awning(s) projecting over the public right-of-way adjacent to its premises known as 6544-46 W. Archer Ave..

Said Awning(s) at W. Archer Avenue measure(s):
One (1) at thirty-eight (38) feet in length, and two (2) feet in width for a total of seventy-six (76) square feet.

The location of said privilege shall be as shown on prints kept on file with the Department of Business Affairs and Consumer Protection and the Office of the City Clerk.

Said privilege shall be constructed in accordance with plans and specifications approved by the Zoning Department - Signs.

This grant of privilege in the public way shall be subject to the provisions of Section 10-28-015 and all other required provisions of the Municipal Code of Chicago.

The grantee shall pay to the City of Chicago as compensation for the privilege #1121220 herein granted the sum of sixty-three ($63.00) per annum in advance.


A 25% penalty will be added for payments received after due date.

The permit holder agrees to hold the City of Chicago harmless for any damage, relocation or replacement costs associated with damage, relocation or removal of private property caused by the City performing work in the public way.

Authority herein given and granted for a period of five (5) years from and after 01/13/2014.

Alderman _____

Michael R. Zalewski 23rd Ward

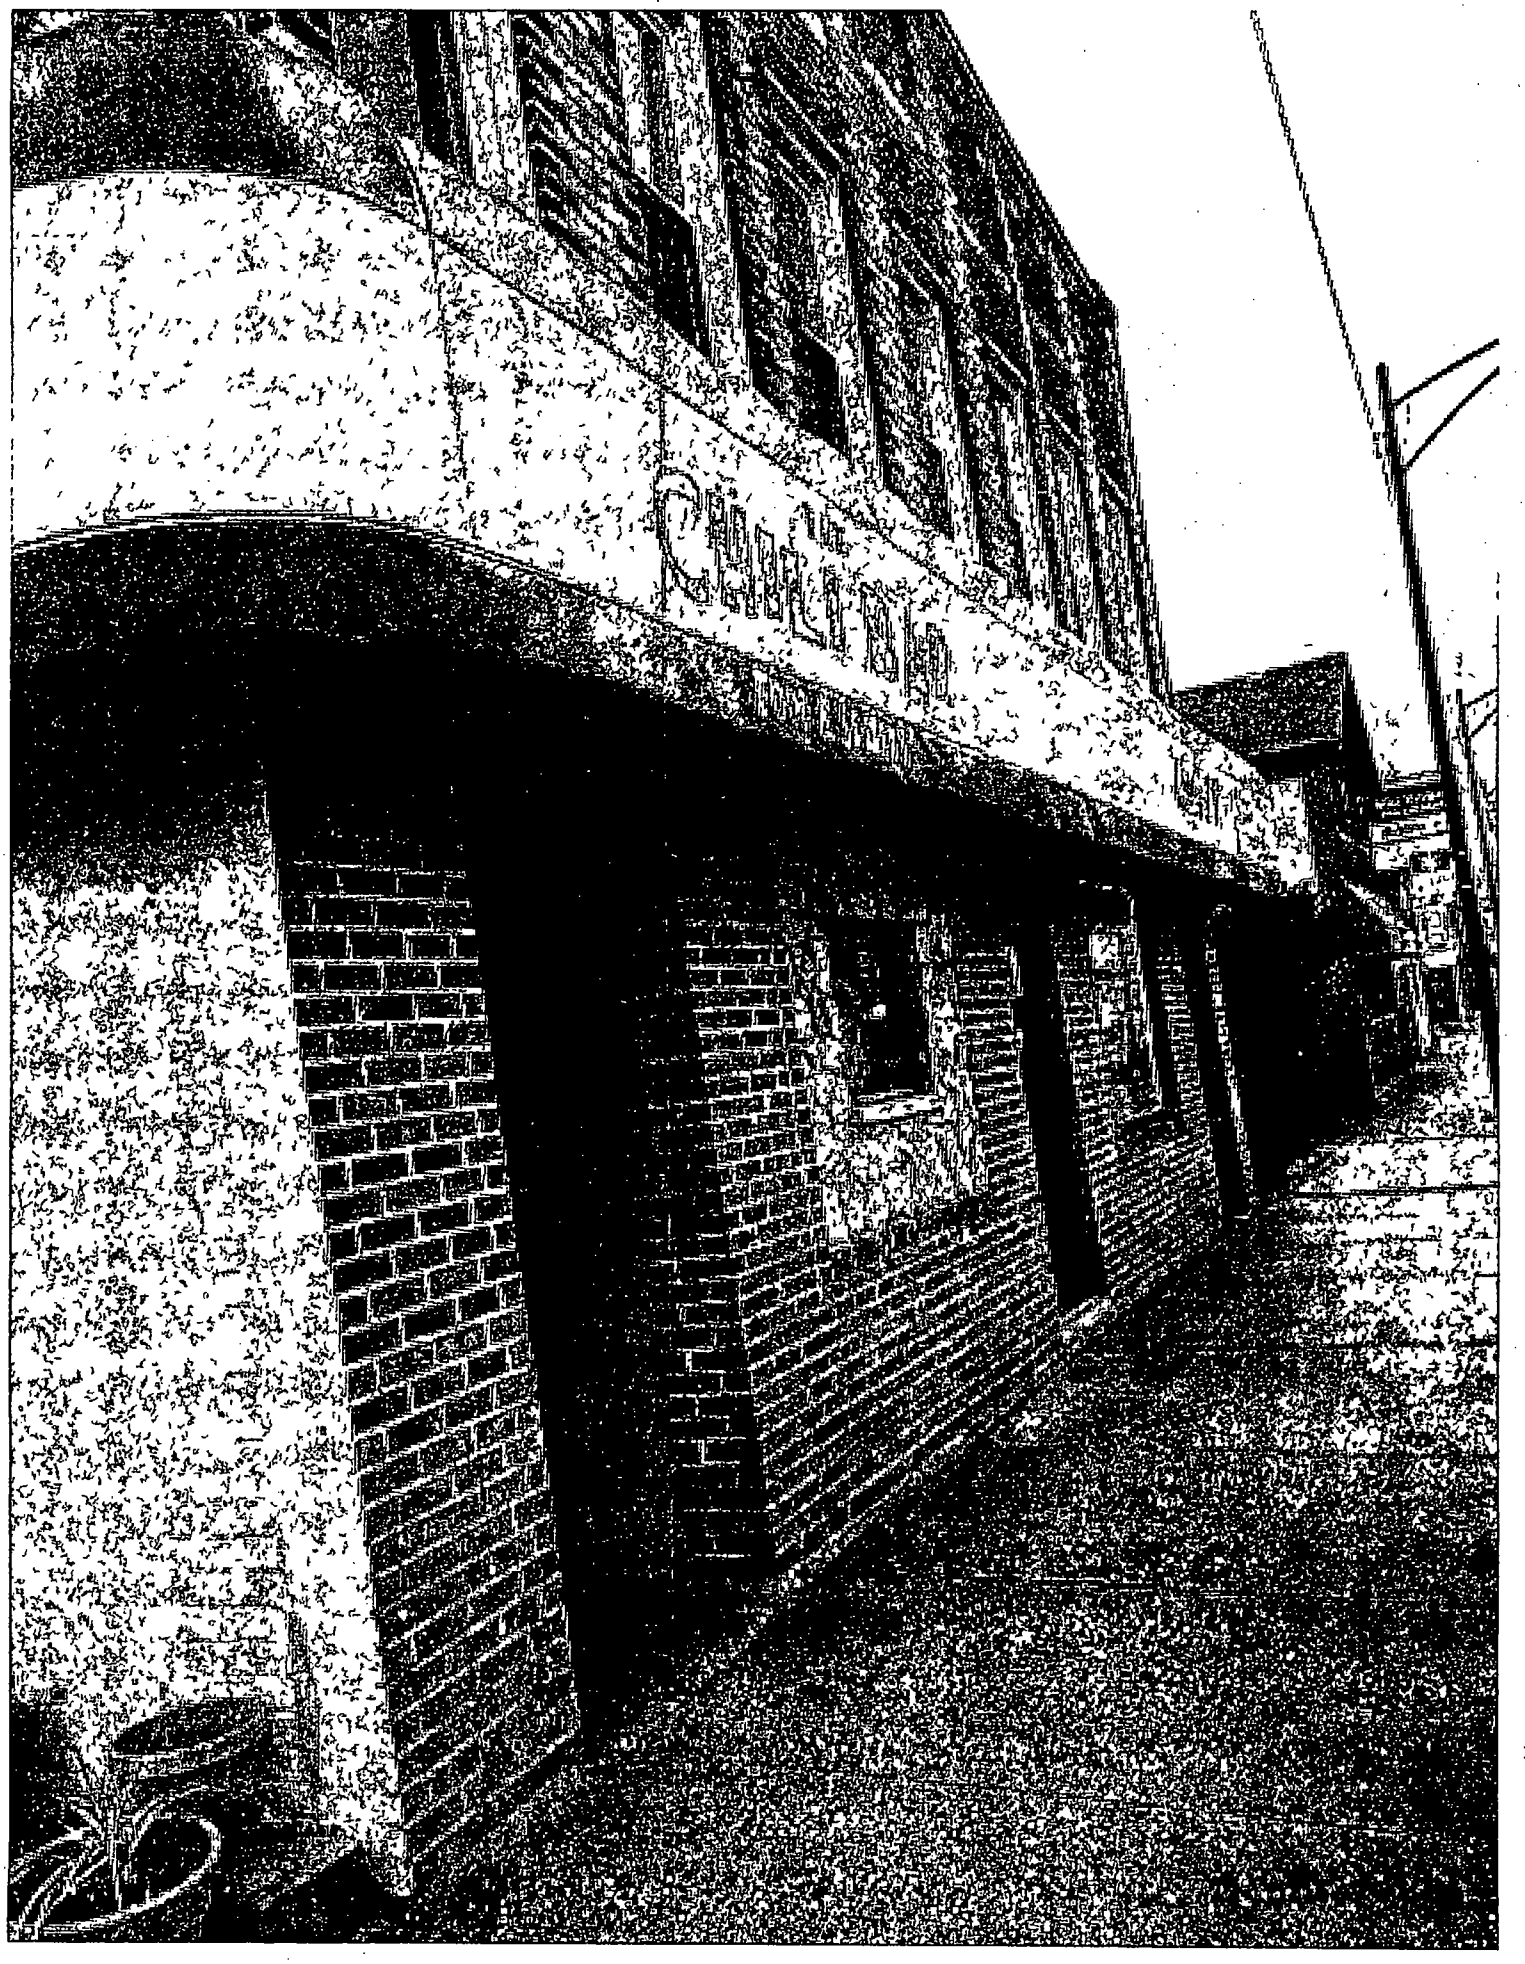

Department of Business Affairs and Consumer Protection
Small Business Center - Public Way Use Unit
City Hall - 121 N. LaSalle Street, Room 800 • Chicago, IL 60602
312-74-GOBIZ / 312-744-6249 • (312) 744-1944 (TTY)
http://www.cityofchicago.org/bacp

02/10/2016

Alderman **Michael R. Zalewski**
Ward # **23**
City of Chicago
City Hall, Room **200**
121 North LaSalle Street
Chicago, Illinois 60602

Re: An ordinance to use and maintain a portion of the public right-of-way for **one (1) awning(s)** for **LINDY'S/CHILI**, adjacent to the premises known as **6544-46 W. Archer Ave.**.

Dear Alderman **Michael R. Zalewski**:

The applicant referenced above has requested the use of the public right-of-way for a **awning(s)**. An ordinance has been prepared by the Department of Business Affairs and Consumer Protection – Small Business Center - Public Way Use Unit for presentation to the City Council. Because this request was made for properties located in your ward, as approved by you as per the attached, I respectfully request that you introduce the attached ordinance at the next City Council meeting.

If you have any questions regarding this ordinance, please contact Anthony Bertuca at (312) 744-5506.

Department of Business Affairs and Consumer Protection

City of Chicago

O2016-869

Office of the City Clerk

Document Tracking Sheet

Meeting Date:	2/10/2016
Sponsor(s):	Solis (25)
Type:	Ordinance
Title:	Awning(s) for Skin by Zana, Inc.
Committee(s) Assignment:	Committee on Transportation and Public Way

ORDINANCE
SKIN BY ZANA, INC.
Acct. No. 387530 - 1
Permit No. 1115742

Be It Ordained by the City Council of the City of Chicago:

SECTION 1. Permission and authority are hereby given and granted to SKIN BY ZANA, INC., upon the terms and subject to the conditions of this ordinance to construct, install, maintain and use one (1) Awning(s) projecting over the public right-of-way adjacent to its premises known as 15 S. Racine Ave..

Said Awning(s) at S. Racine Avenue measure(s):
One (1) at fourteen point three three (14.33) feet in length, and two (2) feet in width for a total of twenty-eight point six six (28.66) square feet.

The location of said privilege shall be as shown on prints kept on file with the Department of Business Affairs and Consumer Protection and the Office of the City Clerk.

Said privilege shall be constructed in accordance with plans and specifications approved by the Zoning Department - Signs.

This grant of privilege in the public way shall be subject to the provisions of Section 10-28-015 and all other required provisions of the Municipal Code of Chicago.

The grantee shall pay to the City of Chicago as compensation for the privilege #1115742 herein granted the sum of fifty ($50.00) per annum in advance.


A 25% penalty will be added for payments received after due date.

The permit holder agrees to hold the City of Chicago harmless for any damage, relocation or replacement costs associated with damage, relocation or removal of private property caused by the City performing work in the public way.

Authority herein given and granted for a period of five (5) years from and after Date of Passage.

Alderman _____

Daniel S. Solis 25th Ward

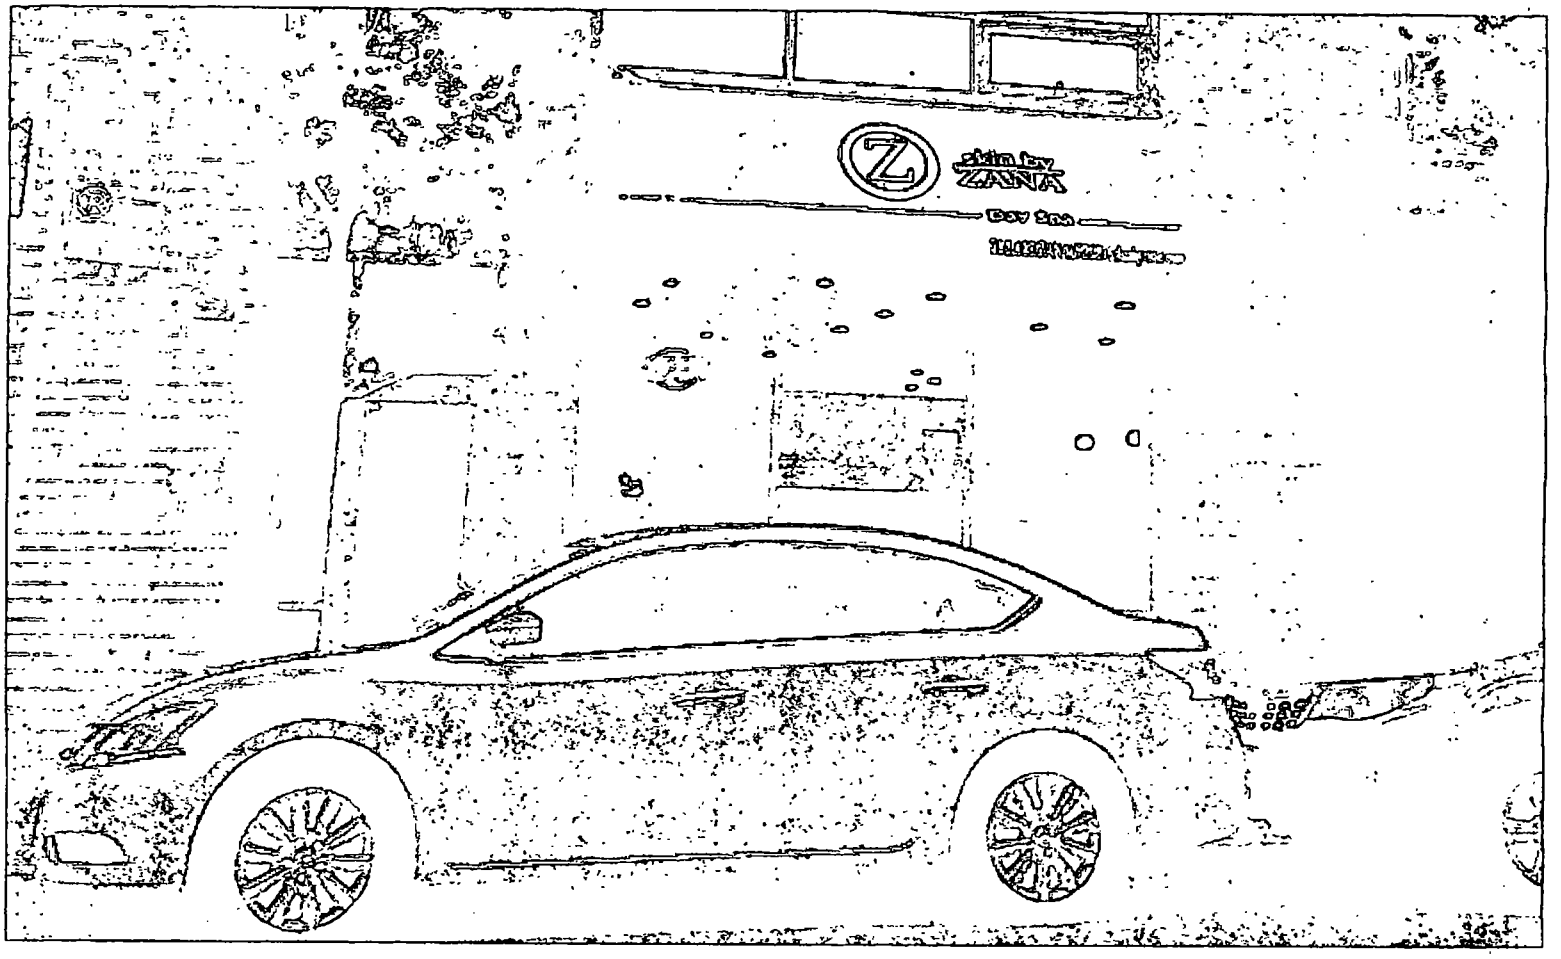

15. S. RACINE AVE. CHICAGO, IL - 60607
14'-4" x 4' x 2' AWNING.

Department of Business Affairs and Consumer Protection
Small Business Center - Public Way Use Unit
City Hall - 121 N. LaSalle Street, Room 800 • Chicago, IL 60602
312-74-GOBIZ / 312-744-6249 • (312) 744-1944 (TTY)
http //www.cityofchicago.org/bacp

02/10/2016

Alderman **Daniel S. Solis**
Ward # **25**
City of Chicago
City Hall, Room **304**
121 North LaSalle Street
Chicago, Illinois 60602

Re: An ordinance to use and maintain a portion of the public right-of-way for **one (1) awning(s)** for **SKIN BY ZANA, INC.**, adjacent to the premises known as **15 S. Racine Ave.**.

Dear Alderman **Daniel S. Solis**:

The applicant referenced above has requested the use of the public right-of-way for a **awning(s)**. An ordinance has been prepared by the Department of Business Affairs and Consumer Protection – Small Business Center - Public Way Use Unit for presentation to the City Council. Because this request was made for properties located in your ward, as approved by you as per the attached, I respectfully request that you introduce the attached ordinance at the next City Council meeting.

If you have any questions regarding this ordinance, please contact Anthony Bertuca at (312) 744-5506.

Department of Business Affairs and Consumer Protection

City of Chicago

O2016-870

Office of the City Clerk

Document Tracking Sheet

Meeting Date:	2/10/2016
Sponsor(s):	Maldonado (26)
Type:	Ordinance
Title:	Awning(s) for Clippers/CC Ferns, The
Committee(s) Assignment:	Committee on Transportation and Public Way

ORDINANCE
THE CLIPPER/ CC FERNS
Acct. No. 65013 - 1
Permit No. 1119763

Be It Ordained by the City Council of the City of Chicago:

SECTION 1. Permission and authority are hereby given and granted to THE CLIPPER/ CC FERNS, upon the terms and subject to the conditions of this ordinance to construct, install, maintain and use one (1) Awning(s) projecting over the public right-of-way adjacent to its premises known as 1002 N. California Ave..

Said Awning(s) at W AUGUSTA BLVD measure(s):
One (1) at five point five eight (5.58) feet in length, and three (3) feet in width for a total of sixteen point seven four (16.74) square feet.

The location of said privilege shall be as shown on prints kept on file with the Department of Business Affairs and Consumer Protection and the Office of the City Clerk.

Said privilege shall be constructed in accordance with plans and specifications approved by the Zoning Department - Signs.

This grant of privilege in the public way shall be subject to the provisions of Section 10-28-015 and all other required provisions of the Municipal Code of Chicago.

The grantee shall pay to the City of Chicago as compensation for the privilege #1119763 herein granted the sum of fifty ($50.00) per annum in advance.


A 25% penalty will be added for payments received after due date.

The permit holder agrees to hold the City of Chicago harmless for any damage, relocation or replacement costs associated with damage, relocation or removal of private property caused by the City performing work in the public way.

Authority herein given and granted for a period of five (5) years from and after Date of Passage.

Alderman _____

Roberto Maldonado 26th Ward

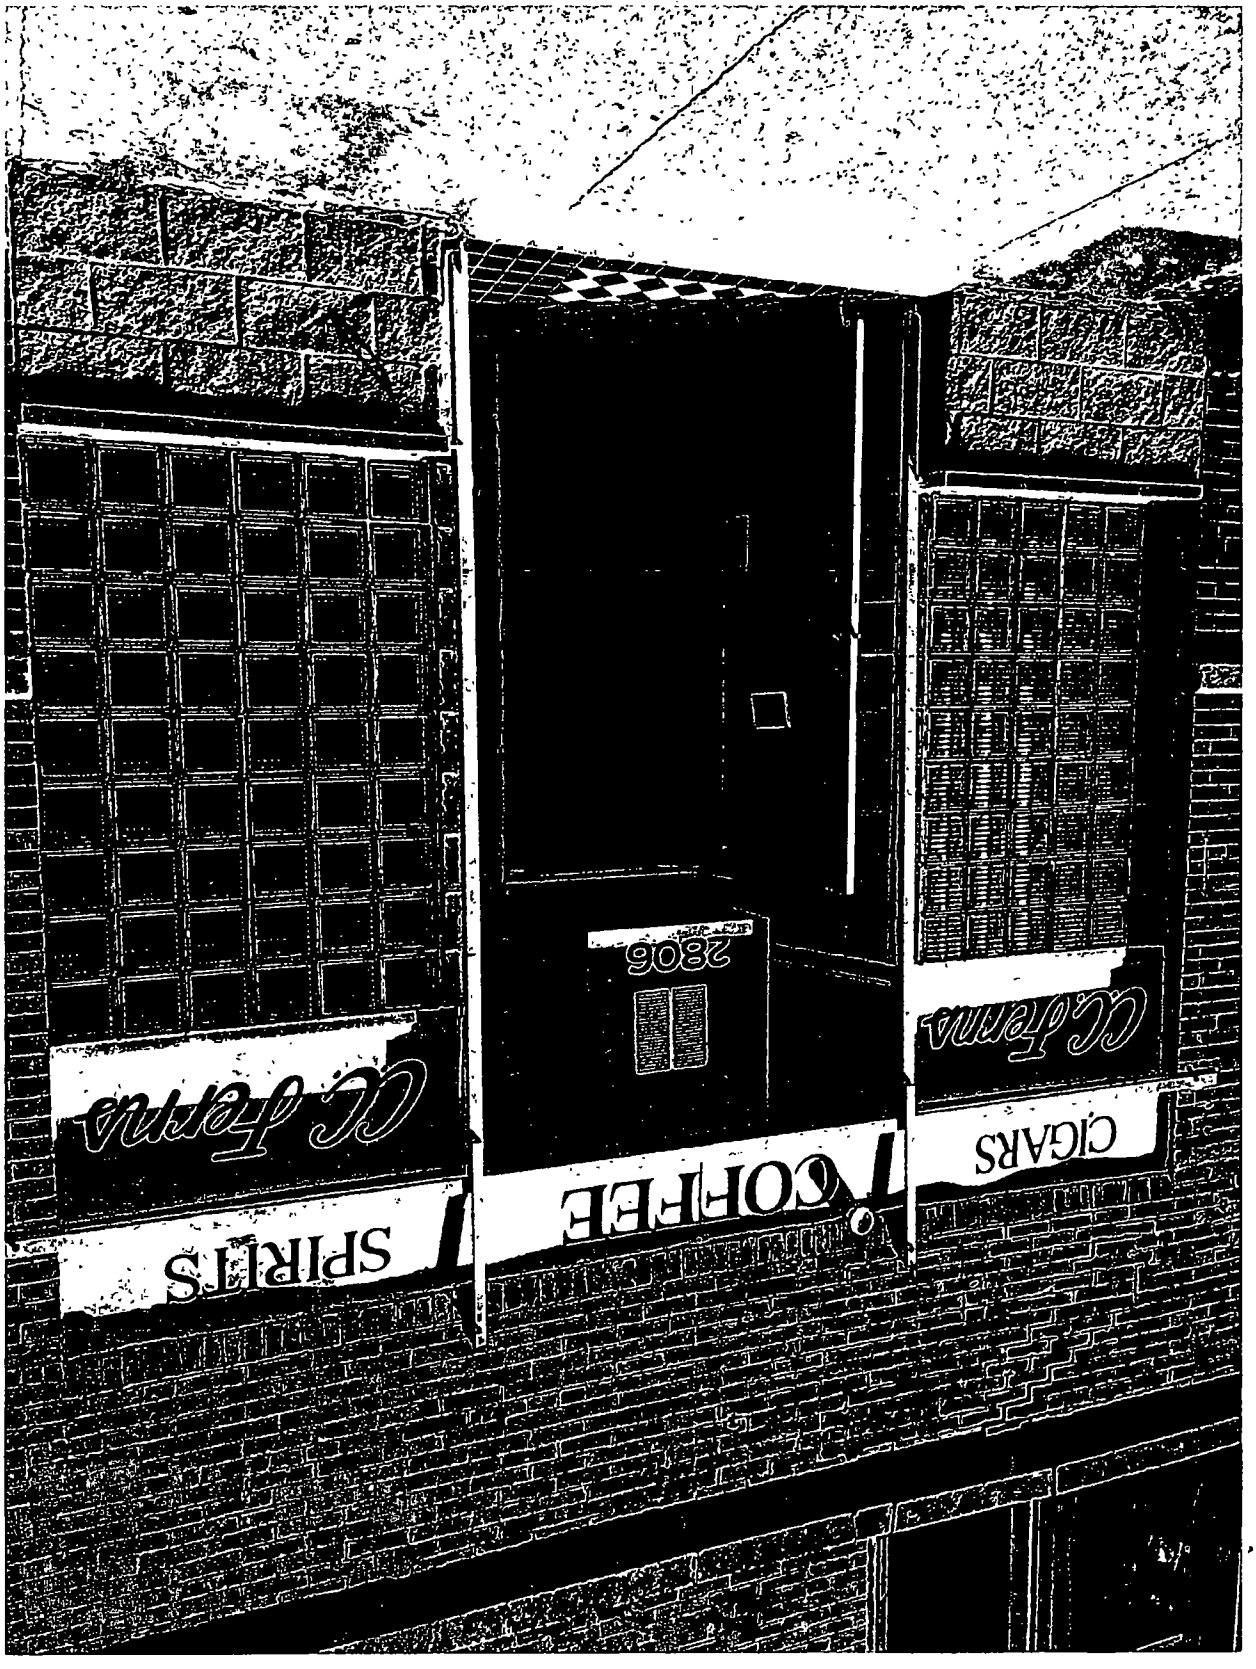
2806
CIGARS
COFFEE
SPIRITS

Department of Business Affairs and Consumer Protection
Small Business Center - Public Way Use Unit
City Hall - 121 N LaSalle Street, Room 800 • Chicago, IL 60602
312-74-GOBIZ / 312-744-6249 • (312) 744-1944 (TTY)
http://www.cityofchicago.org/bacp

2nd ATTEMPT AT INTRODUCTION

02/10/2016

Alderman **Roberto Maldonado**
Ward # **26**
City of Chicago
City Hall, Room **300**
121 North LaSalle Street
Chicago, Illinois 60602

Re: An ordinance to use and maintain a portion of the public right-of-way for **one (1) awning(s)** for **THE CLIPPER/ CC FERNS**, adjacent to the premises known as **1002 N. California Ave.**.

Dear Alderman **Roberto Maldonado**:

The applicant referenced above has requested the use of the public right-of-way for a **awning(s)**. An ordinance has been prepared by the Department of Business Affairs and Consumer Protection – Small Business Center - Public Way Use Unit for presentation to the City Council. Because this request was made for properties located in your ward, as approved by you as per the attached, I respectfully request that you introduce the attached ordinance at the next City Council meeting.

If you have any questions regarding this ordinance, please contact Anthony Bertuca at (312) 744-5506.

Department of Business Affairs and Consumer Protection

City of Chicago

O2016-883

Office of the City Clerk

Document Tracking Sheet

Meeting Date:	2/10/2016
Sponsor(s):	Maldonado (26)
Type:	Ordinance
Title:	Awning(s) for Roeser's Party Palace
Committee(s) Assignment:	Committee on Transportation and Public Way

ORDINANCE
ROESER'S PARTY PALACE
Acct. No. 209533 - 1
Permit No. 1121013

Be It Ordained by the City Council of the City of Chicago:

SECTION 1. Permission and authority are hereby given and granted to ROESER'S PARTY PALACE, upon the terms and subject to the conditions of this ordinance to maintain and use, as now constructed, one (1) Awning(s) projecting over the public right-of-way adjacent to its premises known as 3224 W. North Ave..

Said Awning(s) at W. North measure(s):
One (1) at three point five (3.5) feet in length, and two (2) feet in width for a total of seven (7) square feet.

The location of said privilege shall be as shown on prints kept on file with the Department of Business Affairs and Consumer Protection and the Office of the City Clerk.

Said privilege shall be constructed in accordance with plans and specifications approved by the Zoning Department - Signs.

This grant of privilege in the public way shall be subject to the provisions of Section 10-28-015 and all other required provisions of the Municipal Code of Chicago.

The grantee shall pay to the City of Chicago as compensation for the privilege #1121013 herein granted the sum of fifty ($50.00) per annum in advance.


A 25% penalty will be added for payments received after due date.


The permit holder agrees to hold the City of Chicago harmless for any damage, relocation or replacement costs associated with damage, relocation or removal of private property caused by the City performing work in the public way.

Authority herein given and granted for a period of five (5) years from and after 11/03/2015.

Alderman _____

Roberto Maldonado 26th Ward

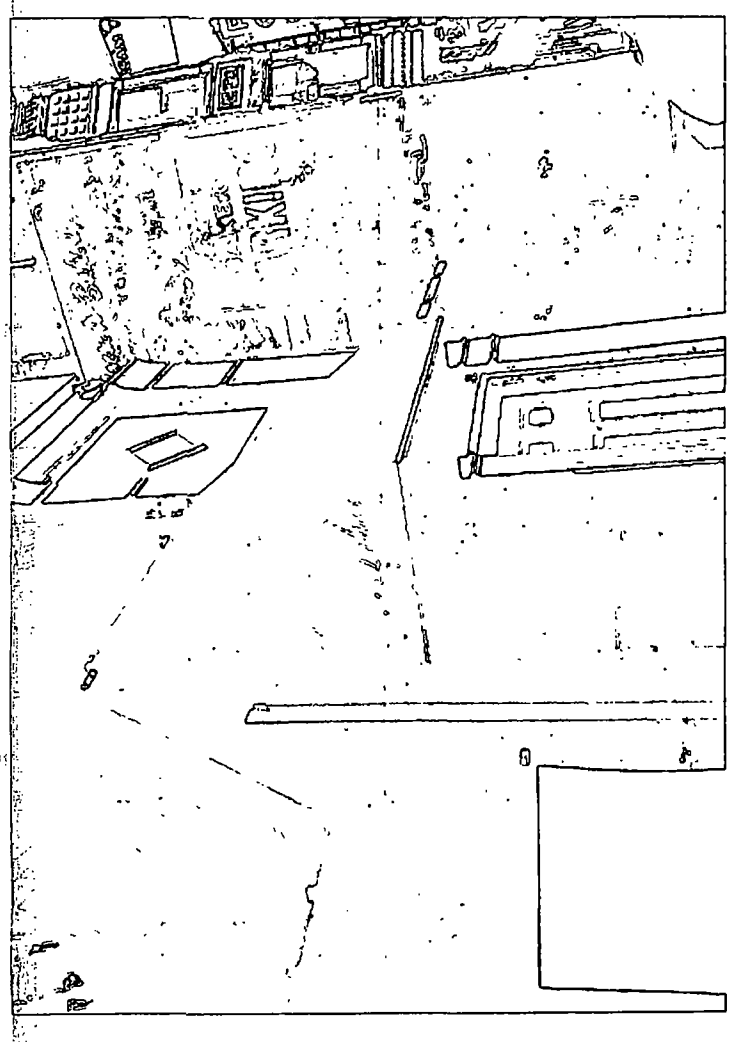

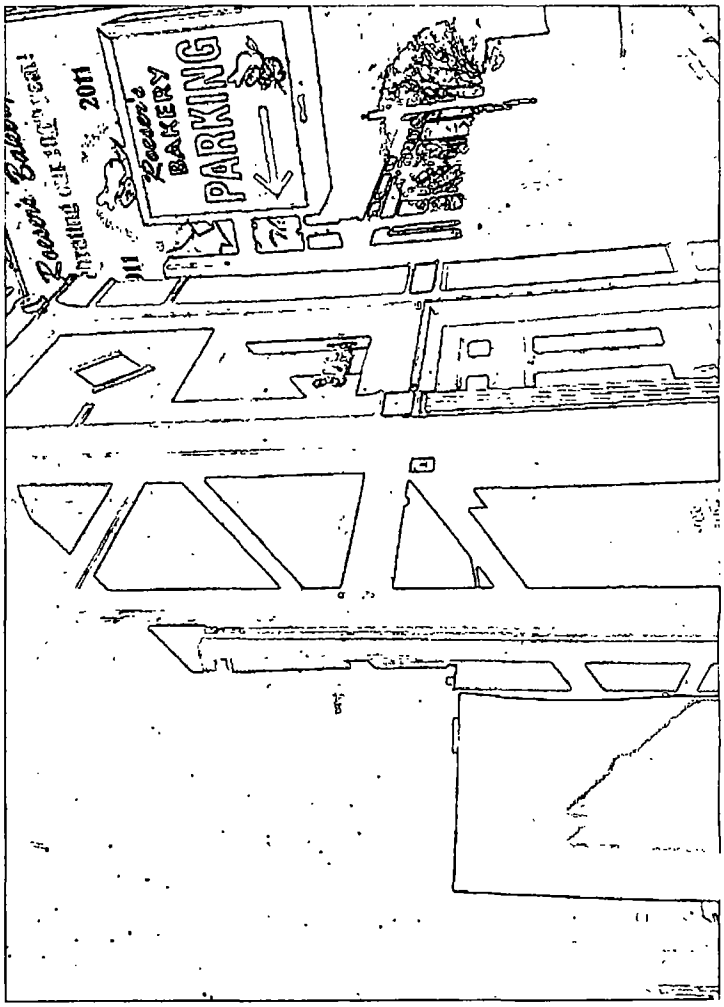
PARKING
BAKERY

Department of Business Affairs and Consumer Protection
Small Business Center - Public Way Use Unit
City Hall - 121 N. LaSalle Street, Room 800 • Chicago, IL 60602
312-74-GOBIZ / 312-744-6249 • (312) 744-1944 (TTY)
http://www.cityofchicago.org/bacp

2nd ATTEMPT AT INTRODUCTION

02/10/2016

Alderman **Roberto Maldonado**
Ward # **26**
City of Chicago
City Hall, Room **300**
121 North LaSalle Street
Chicago, Illinois 60602

Re: An ordinance to use and maintain a portion of the public right-of-way for **one (1) awning(s)** for **ROESER'S PARTY PALACE**, adjacent to the premises known as **3224 W. North Ave.**.

Dear Alderman **Roberto Maldonado**:

The applicant referenced above has requested the use of the public right-of-way for a **awning(s)**. An ordinance has been prepared by the Department of Business Affairs and Consumer Protection – Small Business Center - Public Way Use Unit for presentation to the City Council. Because this request was made for properties located in your ward, as approved by you as per the attached, I respectfully request that you introduce the attached ordinance at the next City Council meeting.

If you have any questions regarding this ordinance, please contact Anthony Bertuca at (312) 744-5506.

Department of Business Affairs and Consumer Protection

City of Chicago

O2016-884

Office of the City Clerk

Document Tracking Sheet

Meeting Date:	2/10/2016
Sponsor(s):	Maldonado (26)
Type:	Ordinance
Title:	Awning(s) for Sammy's Hair Studio
Committee(s) Assignment:	Committee on Transportation and Public Way

ORDINANCE
SAMMY'S HAIR STUDIO
Acct. No. 292911 - 1
Permit No. 1114116

Be It Ordained by the City Council of the City of Chicago:

SECTION 1. Permission and authority are hereby given and granted to SAMMY'S HAIR STUDIO, upon the terms and subject to the conditions of this ordinance to construct, install, maintain and use one (1) Awning(s) projecting over the public right-of-way adjacent to its premises known as 4042 W. Armitage Ave..

Said Awning(s) at W. Armitage Avenue measure(s):
One (1) at seventeen (17) feet in length, and two (2) feet in width for a total of thirty-four (34) square feet.

The location of said privilege shall be as shown on prints kept on file with the Department of Business Affairs and Consumer Protection and the Office of the City Clerk.

Said privilege shall be constructed in accordance with plans and specifications approved by the Zoning Department - Signs.

This grant of privilege in the public way shall be subject to the provisions of Section 10-28-015 and all other required provisions of the Municipal Code of Chicago.

The grantee shall pay to the City of Chicago as compensation for the privilege #1114116 herein granted the sum of fifty ($50.00) per annum in advance.

A 25% penalty will be added for payments received after due date.

The permit holder agrees to hold the City of Chicago harmless for any damage, relocation or replacement costs associated with damage, relocation or removal of private property caused by the City performing work in the public way.


Authority herein given and granted for a period of five (5) years from and after Date of Passage.

Alderman _____

Roberto Maldonado 26th Ward

Frame Ticket

Sammy's
Hair Studio
4042 W. Armitage

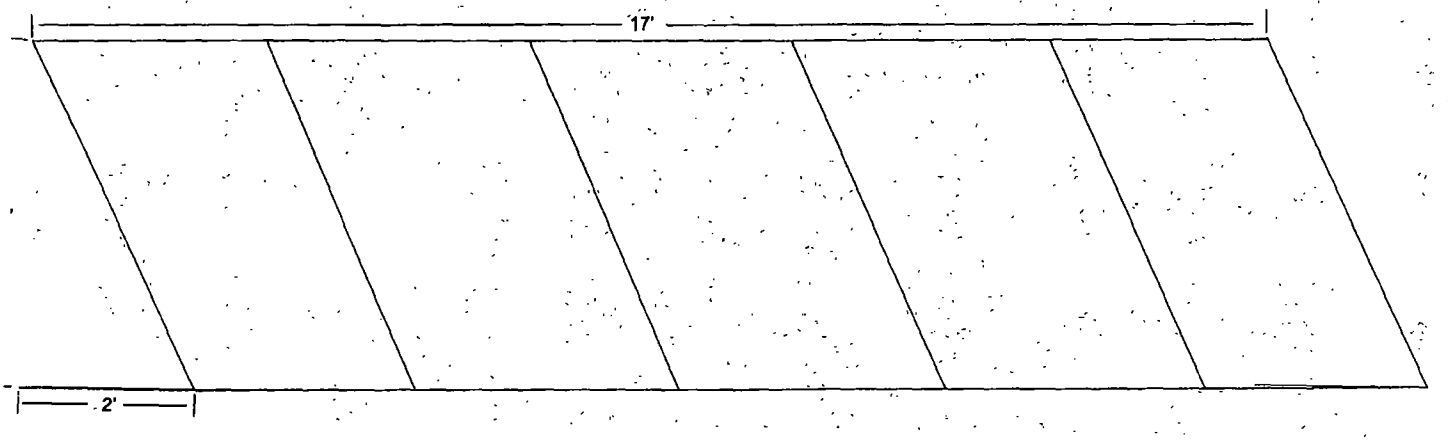

Department of Business Affairs and Consumer Protection
Small Business Center - Public Way Use Unit
City Hall - 121 N. LaSalle Street, Room 800 • Chicago, IL 60602
312-74-GOBIZ / 312-744-6249 • (312) 744-1944 (TTY)
http //www.cityofchicago.org/bacp

2nd ATTEMPT AT INTRODUCTION

02/10/2016

Alderman **Roberto Maldonado**
Ward # **26**
City of Chicago
City Hall, Room **300**
121 North LaSalle Street
Chicago, Illinois 60602

Re: An ordinance to use and maintain a portion of the public right-of-way for **one (1) awning(s)** for **SAMMY'S HAIR STUDIO**, adjacent to the premises known as **4042 W. Armitage Ave.**.

Dear Alderman **Roberto Maldonado**:

The applicant referenced above has requested the use of the public right-of-way for a **awning(s)**. An ordinance has been prepared by the Department of Business Affairs and Consumer Protection – Small Business Center - Public Way Use Unit for presentation to the City Council. Because this request was made for properties located in your ward, as approved by you as per the attached, I respectfully request that you introduce the attached ordinance at the next City Council meeting.

If you have any questions regarding this ordinance, please contact Anthony Bertuca at (312) 744-5506.

Department of Business Affairs and Consumer Protection

City of Chicago

O2016-898

Office of the City Clerk

Document Tracking Sheet

Meeting Date:	2/10/2016
Sponsor(s):	Taliaferro (29)
Type:	Ordinance
Title:	Awning(s) for Rafee Food Mart, Inc.
Committee(s) Assignment:	Committee on Transportation and Public Way

ORDINANCE
RAFEE FOOD MART, INC.
Acct. No. 329664 - 1
Permit No. 1112665

Be It Ordained by the City Council of the City of Chicago:

SECTION 1. Permission and authority are hereby given and granted to RAFEE FOOD MART, INC., upon the terms and subject to the conditions of this ordinance to maintain and use, as now constructed, one (1) Awning(s) projecting over the public right-of-way adjacent to its premises known as 5960 W. Roosevelt Rd..

Said Awning(s) at W. Roosevelt Road & S Austin Ave measure(s):
One (1) at fifty-two (52) feet in length, and three (3) feet in width for a total of one hundred fifty-six (156) square feet.

The location of said privilege shall be as shown on prints kept on file with the Department of Business Affairs and Consumer Protection and the Office of the City Clerk.

Said privilege shall be constructed in accordance with plans and specifications approved by the Zoning Department - Signs.

This grant of privilege in the public way shall be subject to the provisions of Section 10-28-015 and all other required provisions of the Municipal Code of Chicago.

The grantee shall pay to the City of Chicago as compensation for the privilege #1112665 herein granted the sum of seventy-seven ($77.00) per annum in advance.

A 25% penalty will be added for payments received after due date.

The permit holder agrees to hold the City of Chicago harmless for any damage, relocation or replacement costs associated with damage, relocation or removal of private property caused by the City performing work in the public way.

Authority herein given and granted for a period of five (5) years from and after Date of Passage.

Alderman Clt Tee-f.


Chris Taliaferro 29th Ward

APPLICATION TO USE THE PUBLIC RIGHT OF WAY

CANOPY DRAWINGS

PROPERTY LOCATION 5960 W. Roosevelt Rd

ORGANIZATION'S NAME: Rasee food Mart, Inc

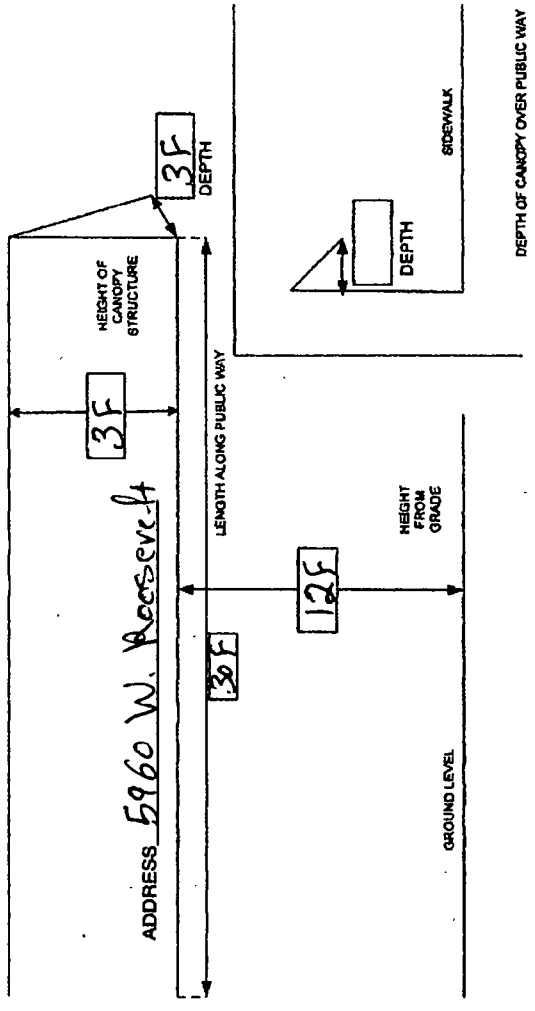

Department of Business Affairs and Consumer Protection
Small Business Center - Public Way Use Unit
City Hall - 121 N. LaSalle Street, Room 800 • Chicago, IL 60602
312-74-GOBIZ / 312-744-6249 • (312) 744-1944 (TTY)
http://www.cityofchicago.org/bacp

02/10/2016

Alderman **Chris Taliaferro**
Ward # **29**
City of Chicago
City Hall, Room **300**
121 North LaSalle Street
Chicago, Illinois 60602

Re: An ordinance to use and maintain a portion of the public right-of-way for **one (1) awning(s)** for **RAFEE FOOD MART, INC.**, adjacent to the premises known as **5960 W. Roosevelt Rd.**.

Dear Alderman **Chris Taliaferro**:

The applicant referenced above has requested the use of the public right-of-way for a **awning(s)**. An ordinance has been prepared by the Department of Business Affairs and Consumer Protection – Small Business Center - Public Way Use Unit for presentation to the City Council. Because this request was made for properties located in your ward, as approved by you as per the attached, I respectfully request that you introduce the attached ordinance at the next City Council meeting.

If you have any questions regarding this ordinance, please contact Anthony Bertuca at (312) 744-5506.

Department of Business Affairs and Consumer Protection

City of Chicago

O2016-905

Office of the City Clerk

Document Tracking Sheet

Meeting Date:	2/10/2016
Sponsor(s):	Reboyras (30)
Type:	Ordinance
Title:	Awning(s) for Chicago National College/Naprapath
Committee(s) Assignment:	Committee on Transportation and Public Way

ORDINANCE
CHGO NAT'L COLLEGE / NAPRAPATH
Acct. No. 32311 - 1
Permit No. 1121281

Be It Ordained by the City Council of the City of Chicago:

SECTION 1. Permission and authority are hereby given and granted to CHGO NAT'L COLLEGE / NAPRAPATH, upon the terms and subject to the conditions of this ordinance to maintain and use, as now constructed, one (1) Awning(s) projecting over the public right-of-way adjacent to its premises known as 3330 N. Milwaukee Ave..

Said Awning(s) at n. milwaukee measure(s):
One (1) at fifty (50) feet in length, and two (2) feet in width for a total of one hundred (100) square feet.

The location of said privilege shall be as shown on prints kept on file with the Department of Business Affairs and Consumer Protection and the Office of the City Clerk.

Said privilege shall be constructed in accordance with plans and specifications approved by the Zoning Department - Signs.

This grant of privilege in the public way shall be subject to the provisions of Section 10-28-015 and all other required provisions of the Municipal Code of Chicago.

The grantee shall pay to the City of Chicago as compensation for the privilege #1121281 herein granted the sum of seventy-five ($75.00) per annum in advance.


A 25% penalty will be added for payments received after due date.

The permit holder agrees to hold the City of Chicago harmless for any damage, relocation or replacement costs associated with damage, relocation or removal of private property caused by the City performing work in the public way.

Authority herein given and granted for a period of five (5) years from and after 01/13/2016.

Alderman _____

Ariel Reboyras 30th Ward

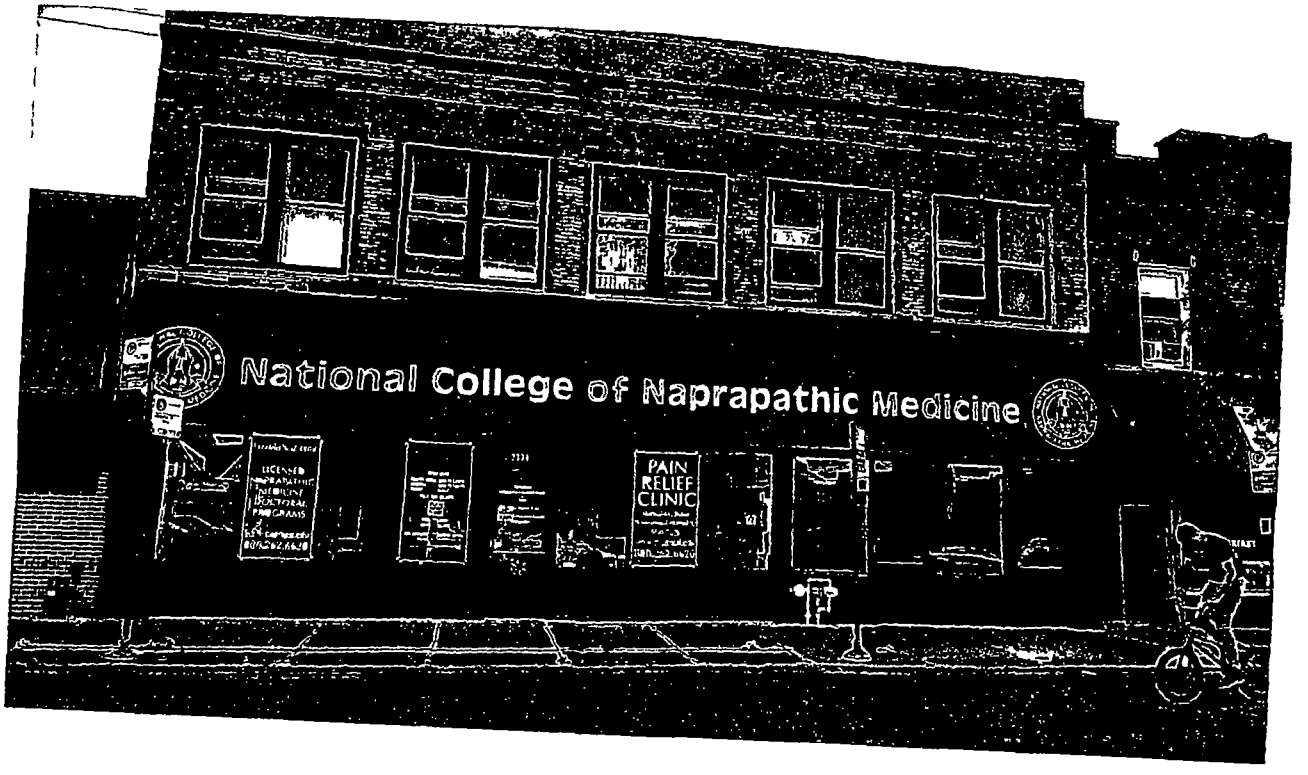
National College of Naprapathic Medicine
PAIN RELIEF CLINIC


50 ft.
2 ft
National College of Naprapathic Medicine
9 ft

Department of Business Affairs and Consumer Protection
Small Business Center - Public Way Use Unit
City Hall - 121 N. LaSalle Street, Room 800 • Chicago, IL 60602
312-74-GOBIZ / 312-744-6249 • (312) 744-1944 (TTY)
http://www.cityofchicago.org/bacp

02/10/2016

Alderman **Ariel Reboyras**
Ward # **30**
City of Chicago
City Hall, Room **300**
121 North LaSalle Street
Chicago, Illinois 60602

Re: An ordinance to use and maintain a portion of the public right-of-way for **one (1) awning(s)** for **CHGO NAT'L COLLEGE / NAPRAPATH**, adjacent to the premises known as **3330 N. Milwaukee Ave.**.

Dear Alderman **Ariel Reboyras**:

The applicant referenced above has requested the use of the public right-of-way for a **awning(s)**. An ordinance has been prepared by the Department of Business Affairs and Consumer Protection – Small Business Center - Public Way Use Unit for presentation to the City Council. Because this request was made for properties located in your ward, as approved by you as per the attached, I respectfully request that you introduce the attached ordinance at the next City Council meeting.

If you have any questions regarding this ordinance, please contact Anthony Bertuca at (312) 744-5506.

Department of Business Affairs and Consumer Protection

City of Chicago

O2016-906

Office of the City Clerk

Document Tracking Sheet

Meeting Date:	2/10/2016
Sponsor(s):	Reboyras (30)
Type:	Ordinance
Title:	Awning(s) for Mather's More Then A Cafe
Committee(s) Assignment:	Committee on Transportation and Public Way

ORDINANCE
MATHER'S MORE THEN A CAFE
Acct. No. 312829 - 2
Permit No. 1121057

Be It Ordained by the City Council of the City of Chicago:

SECTION 1. Permission and authority are hereby given and granted to MATHER'S MORE THEN A CAFE, upon the terms and subject to the conditions of this ordinance to maintain and use, as now constructed, three (3) Awning(s) projecting over the public right-of-way adjacent to its premises known as 3235 N. Central Ave..

Said Awning(s) at N Central measure(s):
Three (3) at fifteen point five (15.5) feet in length, and two (2) feet in width for a total of ninety-three (93) square feet.

The location of said privilege shall be as shown on prints kept on file with the Department of Business Affairs and Consumer Protection and the Office of the City Clerk.

Said privilege shall be constructed in accordance with plans and specifications approved by the Zoning Department - Signs.

This grant of privilege in the public way shall be subject to the provisions of Section 10-28-015 and all other required provisions of the Municipal Code of Chicago.

The grantee shall pay to the City of Chicago as compensation for the privilege #1121057 herein granted the sum of one hundred fifty ($150.00) per annum in advance.


A 25% penalty will be added for payments received after due date.


The permit holder agrees to hold the City of Chicago harmless for any damage, relocation or replacement costs associated with damage, relocation or removal of private property caused by the City performing work in the public way.

Authority herein given and granted for a period of five (5) years from and after 01/13/2016

Alderman _____

Ariel Reboyras 30th Ward

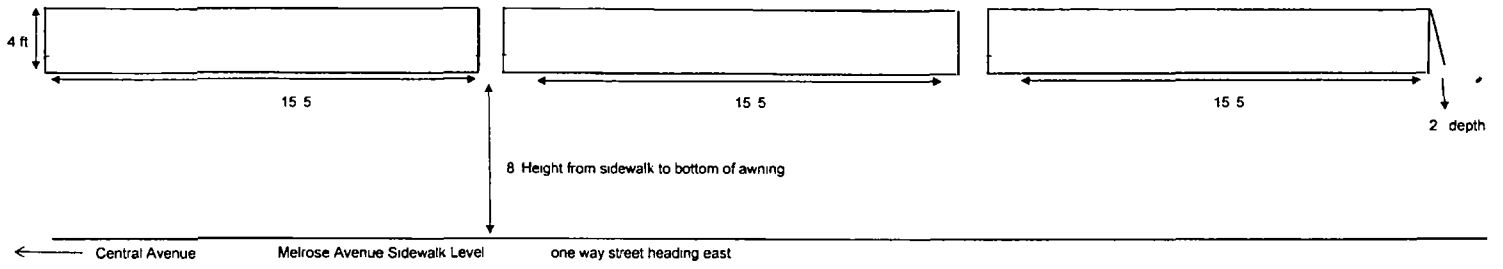

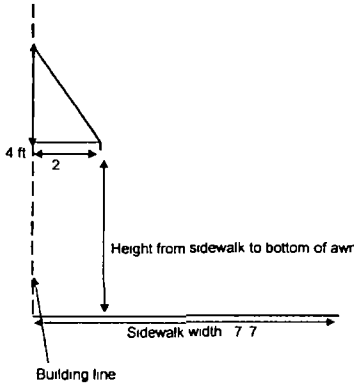

Materials used

Fabric Sunbrella (black)

Frames Welded aluminum tubing

Mather's–More Than a Cafe 3235 N Central Avenue, Chicago, IL 60634

Department of Business Affairs and Consumer Protection
Small Business Center - Public Way Use Unit
City Hall - 121 N LaSalle Street. Room 800 • Chicago, IL 60602
312-74-GOBIZ / 312-744-6249 • (312) 744-1944 (TTY)
http://www.cityofchicago.org/bacp

02/10/2016

Alderman **Ariel Reboyras**
Ward # **30**
City of Chicago
City Hall, Room **300**
121 North LaSalle Street
Chicago, Illinois 60602

Re: An ordinance to use and maintain a portion of the public right-of-way for **three (3) awning(s)** for **MATHER'S MORE THEN A CAFE**, adjacent to the premises known as **3235 N. Central Ave.**.

Dear Alderman **Ariel Reboyras**:

The applicant referenced above has requested the use of the public right-of-way for a **awning(s)**. An ordinance has been prepared by the Department of Business Affairs and Consumer Protection – Small Business Center - Public Way Use Unit for presentation to the City Council. Because this request was made for properties located in your ward, as approved by you as per the attached, I respectfully request that you introduce the attached ordinance at the next City Council meeting.

If you have any questions regarding this ordinance, please contact Anthony Bertuca at (312) 744-5506.

Department of Business Affairs and Consumer Protection

City of Chicago

O2016-908

Office of the City Clerk

Document Tracking Sheet

Meeting Date:	2/10/2016
Sponsor(s):	Waguespack (32)
Type:	Ordinance
Title:	Awning(s) for A&R Estate Buyers
Committee(s) Assignment:	Committee on Transportation and Public Way

ORDINANCE
A & R ESTATE BUYERS
Acct. No. 37434 - 2
Permit No. 1121244

Be It Ordained by the City Council of the City of Chicago:

SECTION 1. Permission and authority are hereby given and granted to A & R ESTATE BUYERS, upon the terms and subject to the conditions of this ordinance to maintain and use, as now constructed, two (2) Awning(s) projecting over the public right-of-way adjacent to its premises known as 1445 W. Belmont Ave..

Said Awning(s) at W. Belmont Avenue measure(s):
One (1) at eight (8) feet in length, and two (2) feet in width for a total of sixteen (16) square feet.
One (1) at three (3) feet in length, and two (2) feet in width for a total of six (6) square feet.

The location of said privilege shall be as shown on prints kept on file with the Department of Business Affairs and Consumer Protection and the Office of the City Clerk.

Said privilege shall be constructed in accordance with plans and specifications approved by the Zoning Department - Signs.

This grant of privilege in the public way shall be subject to the provisions of Section 10-28-015 and all other required provisions of the Municipal Code of Chicago.

The grantee shall pay to the City of Chicago as compensation for the privilege #1121244 herein granted the sum of one hundred ($100.00) per annum in advance.


A 25% penalty will be added for payments received after due date.

The permit holder agrees to hold the City of Chicago harmless for any damage, relocation or replacement costs associated with damage, relocation or removal of private property caused by the City performing work in the public way.

Authority herein given and granted for a period of five (5) years from and after 02/09/2016.

Alderman Scott Waguespack
Scott Waguespack 32nd Ward


8'0"
A&R ESTATE BUYERS
www.ChicagoEstateBuyers.com
3'0"
(20" DEEP)

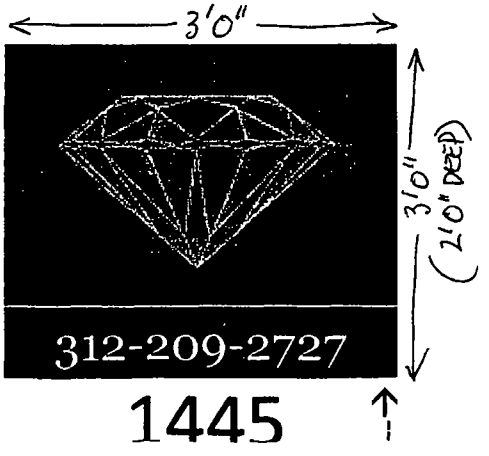
3'0"
312-209-2727
3'0"
(20" DEEP)
1445

Department of Business Affairs and Consumer Protection
Small Business Center - Public Way Use Unit
City Hall - 121 N. LaSalle Street, Room 800 • Chicago, IL 60602
312-74-GOBIZ / 312-744-6249 • (312) 744-1944 (TTY)
http://www.cityofchicago.org/bacp

02/10/2016

Alderman **Scott Waguespack**
Ward # **32**
City of Chicago
City Hall, Room **300**
121 North LaSalle Street
Chicago, Illinois 60602

Re: An ordinance to use and maintain a portion of the public right-of-way for **two (2) awning(s)** for **A & R ESTATE BUYERS**, adjacent to the premises known as **1445 W. Belmont Ave.**.

Dear Alderman **Scott Waguespack**:

The applicant referenced above has requested the use of the public right-of-way for a **awning(s)**. An ordinance has been prepared by the Department of Business Affairs and Consumer Protection – Small Business Center - Public Way Use Unit for presentation to the City Council. Because this request was made for properties located in your ward, as approved by you as per the attached, I respectfully request that you introduce the attached ordinance at the next City Council meeting.

If you have any questions regarding this ordinance, please contact Anthony Bertuca at (312) 744-5506.

Department of Business Affairs and Consumer Protection

City of Chicago

O2016-909

Office of the City Clerk

Document Tracking Sheet

Meeting Date:	2/10/2016
Sponsor(s):	Villegas (36)
Type:	Ordinance
Title:	Awning(s) for Las Delicias De Puerto Rico
Committee(s) Assignment:	Committee on Transportation and Public Way

ORDINANCE
LAS DELICIAS DE PUERTO RICO
Acct. No. 373127 - 1
Permit No. 1120486

Be It Ordained by the City Council of the City of Chicago:

SECTION 1. Permission and authority are hereby given and granted to LAS DELICIAS DE PUERTO RICO, upon the terms and subject to the conditions of this ordinance to maintain and use, as now constructed, one (1) Awning(s) projecting over the public right-of-way adjacent to its premises known as 4821 W. Armitage Ave..

Said Awning(s) at W ARMITAGE AVE measure(s):
One (1) at twenty-six point five (26.5) feet in length, and three point one seven (3.17) feet in width for a total of eighty-four point zero one (84.01) square feet.

The location of said privilege shall be as shown on prints kept on file with the Department of Business Affairs and Consumer Protection and the Office of the City Clerk.

Said privilege shall be constructed in accordance with plans and specifications approved by the Zoning Department - Signs.

This grant of privilege in the public way shall be subject to the provisions of Section 10-28-015 and all other required provisions of the Municipal Code of Chicago.

The grantee shall pay to the City of Chicago as compensation for the privilege #1120486 herein granted the sum of fifty-one dollars and fifty cents ($51.50) per annum in advance.

A 25% penalty will be added for payments received after due date.

The permit holder agrees to hold the City of Chicago harmless for any damage, relocation or replacement costs associated with damage, relocation or removal of private property caused by the City performing work in the public way.


Authority herein given and granted for a period of five (5) years from and after Date of Passage.

Alderman _____

Gilbert Villegas 36th Ward

CANOPY DRAWINGS

LAS DELICIAS DE PUERTO RICO INC
4821 W ARMITAGE AVE
CHICAGO IL 60639

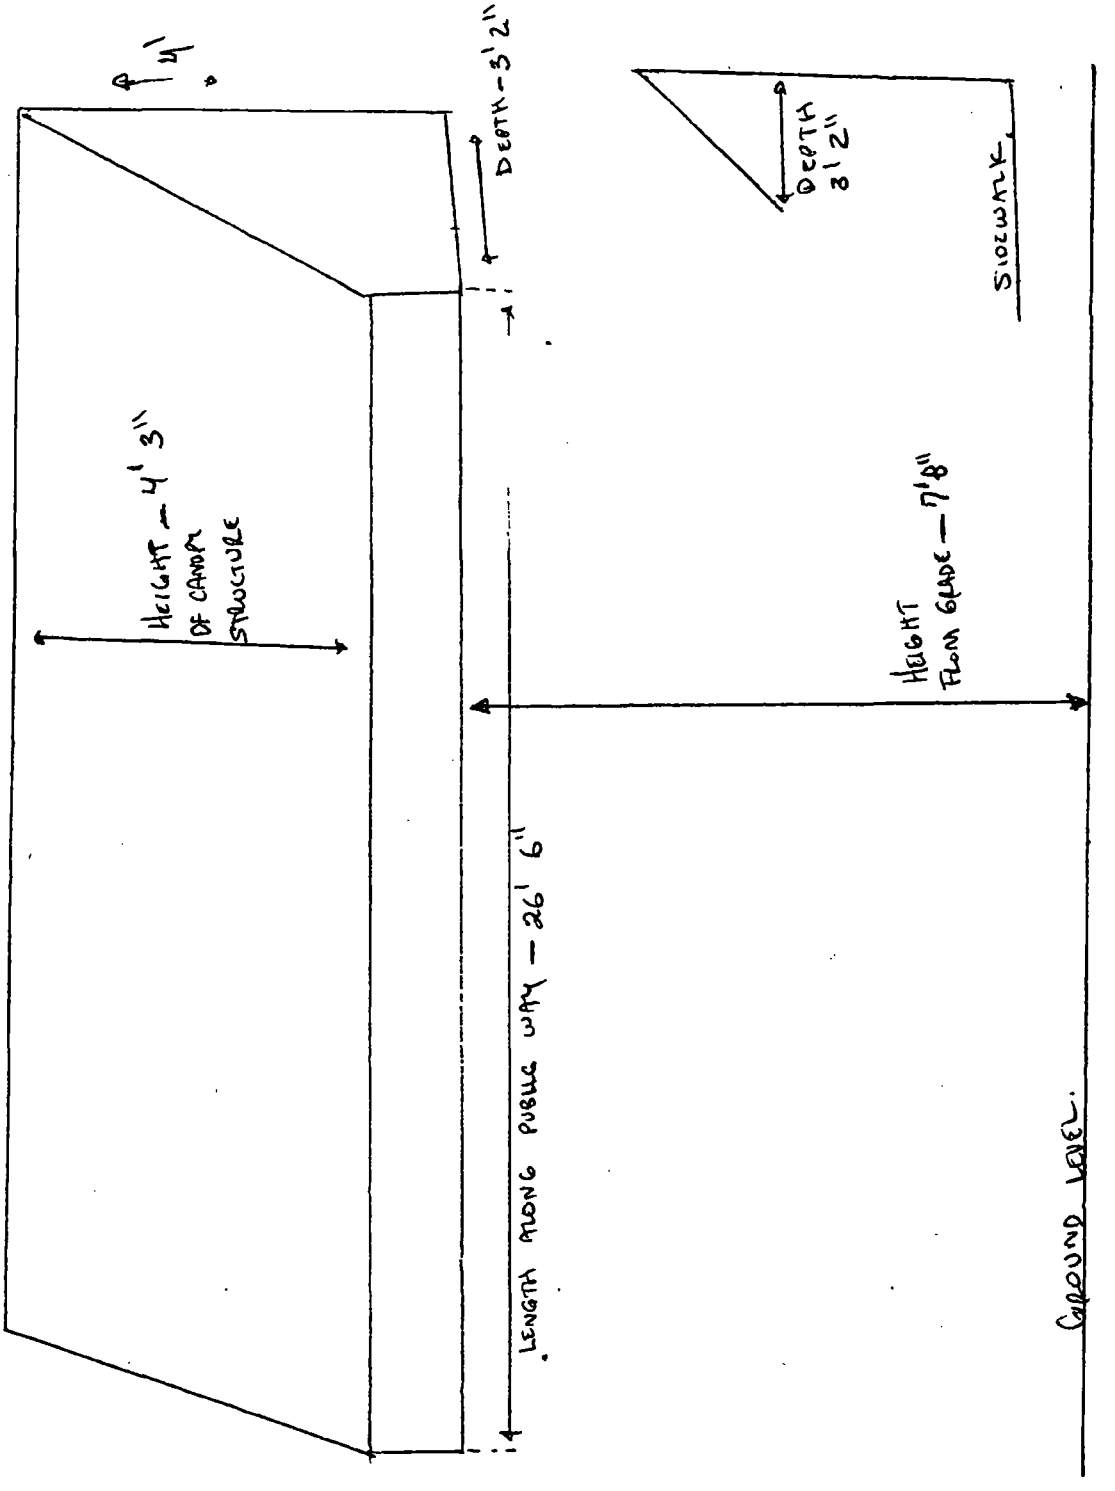

Department of Business Affairs and Consumer Protection
Small Business Center - Public Way Use Unit
City Hall - 121 N. LaSalle Street, Room 800 • Chicago, IL 60602
312-74-GOBIZ / 312-744-6249 • (312) 744-1944 (TTY)
http://www.cityofchicago.org/bacp

02/10/2016

Alderman **Gilbert Villegas**
Ward # **36**
City of Chicago
City Hall, Room **200**
121 North LaSalle Street
Chicago, Illinois 60602

Re: An ordinance to use and maintain a portion of the public right-of-way for **one (1) awning(s)** for **LAS DELICIAS DE PUERTO RICO**, adjacent to the premises known as **4821 W. Armitage Ave.**.

Dear Alderman **Gilbert Villegas**:

The applicant referenced above has requested the use of the public right-of-way for a **awning(s)**. An ordinance has been prepared by the Department of Business Affairs and Consumer Protection – Small Business Center - Public Way Use Unit for presentation to the City Council. Because this request was made for properties located in your ward, as approved by you as per the attached, I respectfully request that you introduce the attached ordinance at the next City Council meeting.

If you have any questions regarding this ordinance, please contact Anthony Bertuca at (312) 744-5506.

Department of Business Affairs and Consumer Protection

City of Chicago

O2016-910

Office of the City Clerk

Document Tracking Sheet

Meeting Date:	2/10/2016
Sponsor(s):	Mitts (37)
Type:	Ordinance
Title:	Awning(s) for Lockwood Food Mart, Inc.
Committee(s) Assignment:	Committee on Transportation and Public Way

ORDINANCE
LOCKWOOD FOOD MART, INC.
Acct. No. 386851 - 1
Permit No. 1121275

Be It Ordained by the City Council of the City of Chicago:

SECTION 1. Permission and authority are hereby given and granted to LOCKWOOD FOOD MART, INC., upon the terms and subject to the conditions of this ordinance to maintain and use, as now constructed, one (1) Awning(s) projecting over the public right-of-way adjacent to its premises known as 5300 W. Division St..

Said Awning(s) at W. DIVISION measure(s):
One (1) at forty-four (44) feet in length, and one point five (1.5) foot in width for a total of sixty-six (66) square feet.

The location of said privilege shall be as shown on prints kept on file with the Department of Business Affairs and Consumer Protection and the Office of the City Clerk.

Said privilege shall be constructed in accordance with plans and specifications approved by the Zoning Department - Signs.

This grant of privilege in the public way shall be subject to the provisions of Section 10-28-015 and all other required provisions of the Municipal Code of Chicago.

The grantee shall pay to the City of Chicago as compensation for the privilege #1121275 herein granted the sum of sixty-nine ($69.00) per annum in advance.

A 25% penalty will be added for payments received after due date.

The permit holder agrees to hold the City of Chicago harmless for any damage, relocation or replacement costs associated with damage, relocation or removal of private property caused by the City performing work in the public way.

Authority herein given and granted for a period of five (5) years from and after 04/11/2015.

Alderman _____

Emma Mitts 37th Ward

Scan jpeg

https //mail google com/_/scs/mail-static/_/js/k=gmail main en 6YeM



Department of Business Affairs and Consumer Protection
Small Business Center - Public Way Use Unit
City Hall - 121 N. LaSalle Street, Room 800 • Chicago, IL 60602
312-74-GOBIZ / 312-744-6249 • (312) 744-1944 (TTY)
http://www.cityofchicago.org/bacp

02/10/2016

Alderman **Emma Mitts**
Ward # **37**
City of Chicago
City Hall, Room **300**
121 North LaSalle Street
Chicago, Illinois 60602

Re: An ordinance to use and maintain a portion of the public right-of-way for **one (1) awning(s)** for **LOCKWOOD FOOD MART, INC.**, adjacent to the premises known as **5300 W. Division St.**.

Dear Alderman **Emma Mitts**:

The applicant referenced above has requested the use of the public right-of-way for a **awning(s)**. An ordinance has been prepared by the Department of Business Affairs and Consumer Protection – Small Business Center - Public Way Use Unit for presentation to the City Council. Because this request was made for properties located in your ward, as approved by you as per the attached, I respectfully request that you introduce the attached ordinance at the next City Council meeting.

If you have any questions regarding this ordinance, please contact Anthony Bertuca at (312) 744-5506.

Department of Business Affairs and Consumer Protection

City of Chicago

O2016-912

Office of the City Clerk

Document Tracking Sheet

Meeting Date:	2/10/2016
Sponsor(s):	O'Connor (40)
Type:	Ordinance
Title:	Awning(s) for Acre/Ombra
Committee(s) Assignment:	Committee on Transportation and Public Way

ORDINANCE
ACRE/ OMBRA
Acct. No. 206806 - 1
Permit No. 1121242

Be It Ordained by the City Council of the City of Chicago:

SECTION 1. Permission and authority are hereby given and granted to ACRE/ OMBRA, upon the terms and subject to the conditions of this ordinance to maintain and use, as now constructed, two (2) Awning(s) projecting over the public right-of-way adjacent to its premises known as 5308 N. Clark St..

Said Awning(s) at N. Clark Street measure(s):
One (1) at sixteen point one seven (16.17) feet in length, and two (2) feet in width for a total of thirty-two point three four (32.34) square feet.
One (1) at fifteen (15) feet in length, and two (2) feet in width for a total of thirty (30) square feet.

The location of said privilege shall be as shown on prints kept on file with the Department of Business Affairs and Consumer Protection and the Office of the City Clerk.

Said privilege shall be constructed in accordance with plans and specifications approved by the Zoning Department - Signs.

This grant of privilege in the public way shall be subject to the provisions of Section 10-28-015 and all other required provisions of the Municipal Code of Chicago.

The grantee shall pay to the City of Chicago as compensation for the privilege #1121242 herein granted the sum of one hundred ($100.00) per annum in advance.

A 25% penalty will be added for payments received after due date.

The permit holder agrees to hold the City of Chicago harmless for any damage, relocation or replacement costs associated with damage, relocation or removal of private property caused by the City performing work in the public way.

Authority herein given and granted for a period of five (5) years from and after 01/13/2016.

Alderman _____

Patrick O'Connor 40th Ward



ACRE / OMBRA

AWNINGS @ 5308-5310 N CLARK
CHICAGO, IL
60640

DRAWING NOT TO SCALE!

Department of Business Affairs and Consumer Protection
Small Business Center - Public Way Use Unit
City Hall - 121 N. LaSalle Street, Room 800 • Chicago, IL 60602
312-74-GOBIZ / 312-744-6249 • (312) 744-1944 (TTY)
http://www.cityofchicago.org/bacp

02/10/2016

Alderman **Patrick O'Connor**
Ward # **40**
City of Chicago
City Hall, Room **300**
121 North LaSalle Street
Chicago, Illinois 60602

Re: An ordinance to use and maintain a portion of the public right-of-way for **two (2) awning(s)** for **ACRE/ OMBRA**, adjacent to the premises known as **5308 N. Clark St.**.

Dear Alderman **Patrick O'Connor**:

The applicant referenced above has requested the use of the public right-of-way for a **awning(s)**. An ordinance has been prepared by the Department of Business Affairs and Consumer Protection – Small Business Center - Public Way Use Unit for presentation to the City Council. Because this request was made for properties located in your ward, as approved by you as per the attached, I respectfully request that you introduce the attached ordinance at the next City Council meeting.

If you have any questions regarding this ordinance, please contact Anthony Bertuca at (312) 744-5506.

Department of Business Affairs and Consumer Protection

City of Chicago

O2016-913

Office of the City Clerk

Document Tracking Sheet

Meeting Date:	2/10/2016
Sponsor(s):	O'Connor (40)
Type:	Ordinance
Title:	Awning(s) for Byline Bank
Committee(s) Assignment:	Committee on Transportation and Public Way

ORDINANCE
BYLINE BANK
Acct. No. 398078 - 11
Permit No. 1120838

Be It Ordained by the City Council of the City of Chicago:

SECTION 1. Permission and authority are hereby given and granted to BYLINE BANK, upon the terms and subject to the conditions of this ordinance to construct, install, maintain and use three (3) Awning(s) projecting over the public right-of-way adjacent to its premises known as 2935 W. Peterson Ave..

Said Awning(s) at N. Richmond Street measure(s):
Two (2) at thirteen point one seven (13.17) feet in length, and two (2) feet in width for a total of fifty-two point six eight (52.68) square feet.
One (1) at seven point eight three (7.83) feet in length, and two (2) feet in width for a total of fifteen point six six (15.66) square feet.

The location of said privilege shall be as shown on prints kept on file with the Department of Business Affairs and Consumer Protection and the Office of the City Clerk.

Said privilege shall be constructed in accordance with plans and specifications approved by the Zoning Department - Signs.

This grant of privilege in the public way shall be subject to the provisions of Section 10-28-015 and all other required provisions of the Municipal Code of Chicago.

The grantee shall pay to the City of Chicago as compensation for the privilege #1120838 herein granted the sum of one hundred fifty ($150.00) per annum in advance.

A 25% penalty will be added for payments received after due date.

The permit holder agrees to hold the City of Chicago harmless for any damage, relocation or replacement costs associated with damage, relocation or removal of private property caused by the City performing work in the public way.

Authority herein given and granted for a period of five (5) years from and after Date of Passage.

Alderman _____

Patrick O'Connor 40th Ward

MLE
The Brandvironment Experts

Site Name: Peterson
Site Number: 40
2935 W Peterson Ave Chicago, IL

INSTALLATION BRAND CONSTRUCTION

Sign #9 - Awning Replacement

Solid Black Awning

LEFT 2 AWNINGS

Okay

13'-2" Length of Structure

Length of Structure along public way

4' Height



4'

overall height above grade 13'-7"

EXISTING




FAR RIGHT AWNING

Okay

2' depth

7'-10"

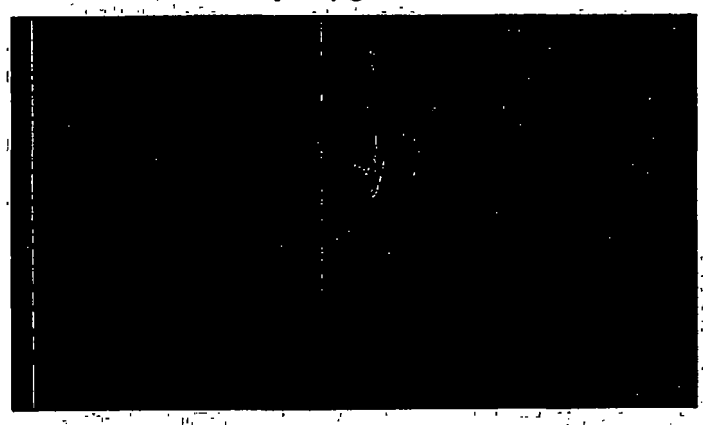

4'



4'

2'

Department of Business Affairs and Consumer Protection
Small Business Center - Public Way Use Unit
City Hall - 121 N. LaSalle Street, Room 800 • Chicago, IL 60602
312-74-GOBIZ / 312-744-6249 • (312) 744-1944 (TTY)
http://www.cityofchicago.org/bacp

02/10/2016

Alderman **Patrick O'Connor**
Ward # **40**
City of Chicago
City Hall, Room **300**
121 North LaSalle Street
Chicago, Illinois 60602

Re: An ordinance to use and maintain a portion of the public right-of-way for **three (3) awning(s)** for **BYLINE BANK**, adjacent to the premises known as **2935 W. Peterson Ave.**.

Dear Alderman **Patrick O'Connor**:

The applicant referenced above has requested the use of the public right-of-way for a **awning(s)**. An ordinance has been prepared by the Department of Business Affairs and Consumer Protection – Small Business Center - Public Way Use Unit for presentation to the City Council. Because this request was made for properties located in your ward, as approved by you as per the attached, I respectfully request that you introduce the attached ordinance at the next City Council meeting.

If you have any questions regarding this ordinance, please contact Anthony Bertuca at (312) 744-5506.

Department of Business Affairs and Consumer Protection

City of Chicago

O2016-915

Office of the City Clerk

Document Tracking Sheet

Meeting Date:	2/10/2016
Sponsor(s):	Reilly (42)
Type:	Ordinance
Title:	Awning(s) for Hooters of Wells St., Inc.
Committee(s) Assignment:	Committee on Transportation and Public Way

ORDINANCE
HOOTERS OF WELLS ST., INC.
Acct. No. 85979 - 1
Permit No. 1121311

Be It Ordained by the City Council of the City of Chicago:

SECTION 1. Permission and authority are hereby given and granted to HOOTERS OF WELLS ST., INC., upon the terms and subject to the conditions of this ordinance to construct, install, maintain and use three (3) Awning(s) projecting over the public right-of-way adjacent to its premises known as 660 N. Wells St..

Said Awning(s) at W. Erie Street measure(s):
Three (3) at four (4) feet in length, and one point five (1.5) foot in width for a total of eighteen (18) square feet.

The location of said privilege shall be as shown on prints kept on file with the Department of Business Affairs and Consumer Protection and the Office of the City Clerk.

Said privilege shall be constructed in accordance with plans and specifications approved by the Zoning Department - Signs.

This grant of privilege in the public way shall be subject to the provisions of Section 10-28-015 and all other required provisions of the Municipal Code of Chicago.

The grantee shall pay to the City of Chicago as compensation for the privilege #1121311 herein granted the sum of one hundred ($100.00) per annum in advance.


A 25% penalty will be added for payments received after due date.

The permit holder agrees to hold the City of Chicago harmless for any damage, relocation or replacement costs associated with damage, relocation or removal of private property caused by the City performing work in the public way.


Authority herein given and granted for a period of five (5) years from and after Date of Passage.

Alderman _____

Brendan Reilly 42nd Ward

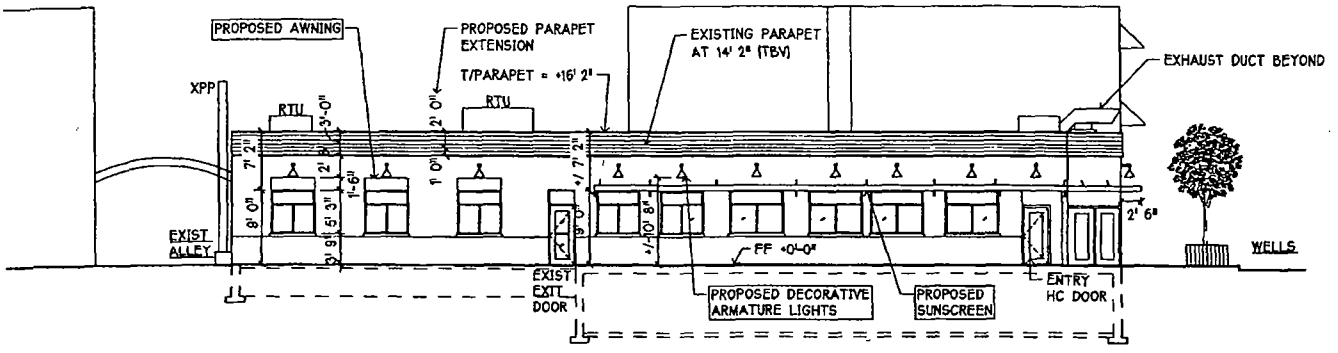

2 SOUTH ELEVATION

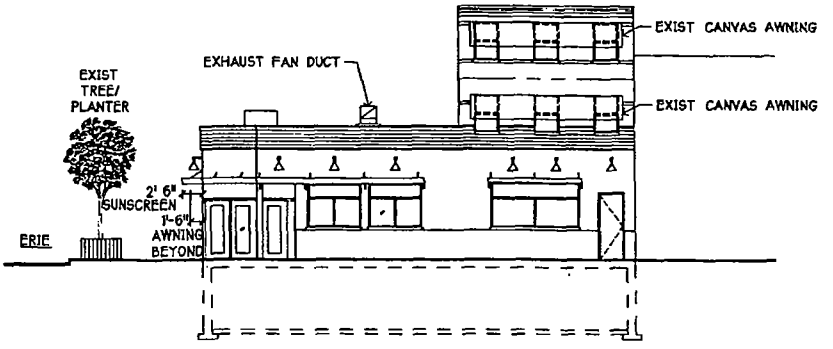

3 EAST ELEVATION

City of Chicago

Office of the City Clerk

Document Tracking Sheet

O2016-917

Meeting Date:	2/10/2016
Sponsor(s):	Reilly (42)
Type:	Ordinance
Title:	Awning(s) for Nicholas Joseph Custom Tailors
Committee(s) Assignment:	Committee on Transportation and Public Way

ORDINANCE
Nicholas Joseph Custom Tailors
Acct. No. 357711 - 1
Permit No. 1094616

Be It Ordained by the City Council of the City of Chicago:

SECTION 1. Permission and authority are hereby given and granted to Nicholas Joseph Custom Tailors, upon the terms and subject to the conditions of this ordinance to maintain and use, as now constructed, one (1) Awning(s) projecting over the public right-of-way adjacent to its premises known as 300 W. Grand Ave..

Said Awning(s) at W. Grand measure(s):
One (1) at seven (7) feet in length, and five (5) feet in width for a total of thirty-five (35) square feet.

The location of said privilege shall be as shown on prints kept on file with the Department of Business Affairs and Consumer Protection and the Office of the City Clerk.

Said privilege shall be constructed in accordance with plans and specifications approved by the Zoning Department - Signs.

This grant of privilege in the public way shall be subject to the provisions of Section 10-28-015 and all other required provisions of the Municipal Code of Chicago.

The grantee shall pay to the City of Chicago as compensation for the privilege #1094616 herein granted the sum of fifty ($50.00) per annum in advance.

A 25% penalty will be added for payments received after due date.

The permit holder agrees to hold the City of Chicago harmless for any damage, relocation or replacement costs associated with damage, relocation or removal of private property caused by the City performing work in the public way.

Authority herein given and granted for a period of five (5) years from and after Date of Passage.

Alderman _____

Brendan Reilly 42nd Ward


APPLICATION TO USE THE PUBLIC RIGHT OF WAY

EXAMPLE OF CANOPY/AWNING DRAWING

CANOPY DRAWINGS

PROPERTY LOCATION 300 W. GRAND Ave, Store 4

ORGANIZATION'S NAME Nicholas Joseph, Inc.

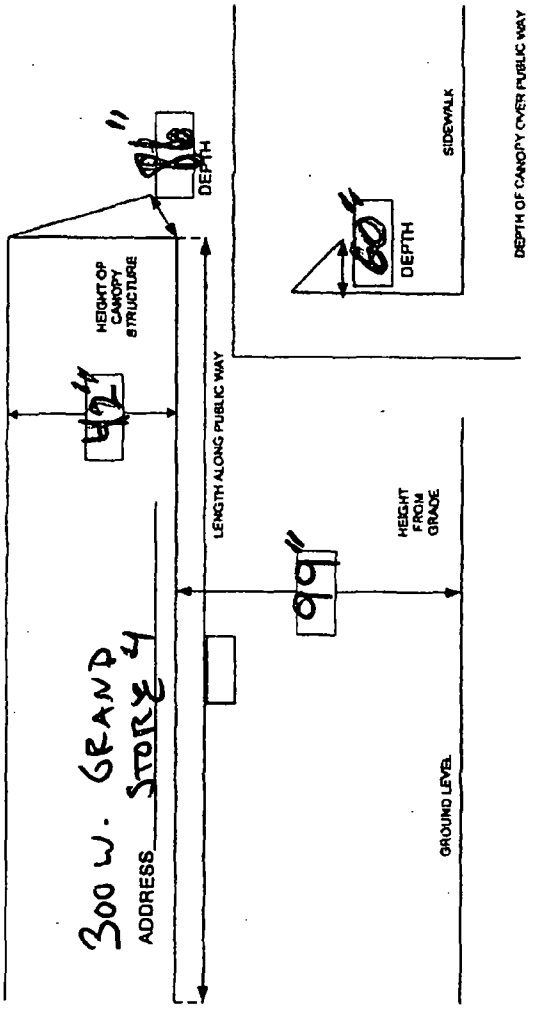

City of Chicago

O2016-918

Office of the City Clerk

Document Tracking Sheet

Meeting Date:	2/10/2016
Sponsor(s):	Reilly (42)
Type:	Ordinance
Title:	Awning(s) for Wintrust Bank
Committee(s) Assignment:	Committee on Transportation and Public Way

ORDINANCE
WINTRUST BANK
Acct. No. 289005 - 6
Permit No. 1120527

Be It Ordained by the City Council of the City of Chicago:

SECTION 1. Permission and authority are hereby given and granted to WINTRUST BANK, upon the terms and subject to the conditions of this ordinance to construct, install, maintain and use three (3) Awning(s) projecting over the public right-of-way adjacent to its premises known as 431 N. Clark St..

Said Awning(s) at N. Clark Street measure(s):
One (1) at eighteen point three three (18.33) feet in length, and three point five (3.5) feet in width for a total of sixty-four point one six (64.16) square feet.
Two (2) at eighteen point nine two (18.92) feet in length, and three point five (3.5) feet in width for a total of one hundred thirty-two point four four (132.44) square feet.

The location of said privilege shall be as shown on prints kept on file with the Department of Business Affairs and Consumer Protection and the Office of the City Clerk.

Said privilege shall be constructed in accordance with plans and specifications approved by the Zoning Department - Signs.


This grant of privilege in the public way shall be subject to the provisions of Section 10-28-015 and all other required provisions of the Municipal Code of Chicago.


The grantee shall pay to the City of Chicago as compensation for the privilege #1120527 herein granted the sum of one hundred fifty ($150.00) per annum in advance.


A 25% penalty will be added for payments received after due date.

The permit holder agrees to hold the City of Chicago harmless for any damage, relocation or replacement costs associated with damage, relocation or removal of private property caused by the City performing work in the public way.

Authority herein given and granted for a period of five (5) years from and after Date of Passage.

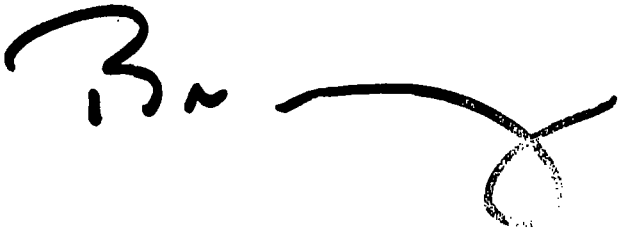

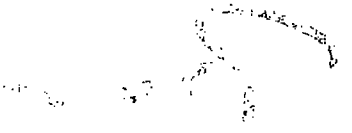

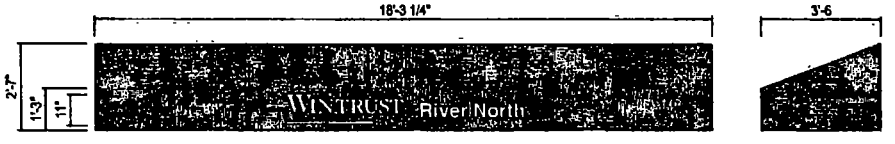

CUSTOM AWNING

QTY: 1 SCALE: 1/4"=1'-0"

NOTE: FIELD VERIFY PRIOR TO FABRICATION



EXISTING



PROPOSED

Drawing prepared by: ICON

SIGN 2

Location	Proj #
431 N Clark St. Chicago, IL.	4312
	Loc #
	431

File Path: Active\BANKS\W\WinTrust Financial\Project 4312\Locations\4312_0431_Chicago_IL_R5

Drawing prepared for: WINTRUST BANK

Rev #:	Req#:	Date	Req. By:	Drawn By:	Revision Description:
Original	211404	05/02/15	JO	TT	Drawing are the exclusive property of ICON. Any unauthorized use or duplication is not permitted.
Rev 1	213470	07/07/15	JO	TT	Revised per request.
Rev 2	215015	07/29/15	JO	TT	Signs 1 & 3 - revised layout.
Rev 3	215861	08/10/15	JO	TT	Remove "River North" from sign 2, 4, 5 & 7
Rev 4	216928	09/03/15	JO	TT	Building dimensions added. Revised signs 1-4 & 6.
Rev 5	220350	10/09/15	JO	TT	Revised per request.
Rev 6	000000	00/00/00	XXX	XXX	

Rev #:	Req#:	Date	Req. By:	Drawn By:
Rev 7	000000	00/00/00	XXX	XXX
Rev 8	000000	00/00/00	XXX	XXX
Rev 9	000000	00/00/00	XXX	XXX
Rev 10	000000	00/00/00	XXX	XXX

City of Chicago

O2016-920

Office of the City Clerk

Document Tracking Sheet

Meeting Date:	2/10/2016
Sponsor(s):	Tunney (44)
Type:	Ordinance
Title:	Awning(s) for Iconic Optical, Inc.
Committee(s) Assignment:	Committee on Transportation and Public Way

ORDINANCE
ICONIC OPTICAL INC.
Acct. No. 397977 - 1
Permit No. 1120524

Be It Ordained by the City Council of the City of Chicago:

SECTION 1. Permission and authority are hereby given and granted to ICONIC OPTICAL INC., upon the terms and subject to the conditions of this ordinance to construct, install, maintain and use one (1) Awning(s) projecting over the public right-of-way adjacent to its premises known as 2915 N. Broadway .

Said Awning(s) at N Broadway measure(s):
One (1) at twelve (12) feet in length, and one point five (1.5) foot in width for a total of eighteen (18) square feet.

The location of said privilege shall be as shown on prints kept on file with the Department of Business Affairs and Consumer Protection and the Office of the City Clerk.

Said privilege shall be constructed in accordance with plans and specifications approved by the Zoning Department - Signs.

This grant of privilege in the public way shall be subject to the provisions of Section 10-28-015 and all other required provisions of the Municipal Code of Chicago.

The grantee shall pay to the City of Chicago as compensation for the privilege #1120524 herein granted the sum of fifty ($50.00) per annum in advance.

A 25% penalty will be added for payments received after due date.

The permit holder agrees to hold the City of Chicago harmless for any damage, relocation or replacement costs associated with damage, relocation or removal of private property caused by the City performing work in the public way.


Authority herein given and granted for a period of five (5) years from and after Date of Passage.


Alderman Thomas Tunney


Thomas Tunney 44th Ward

AWNING SIGN



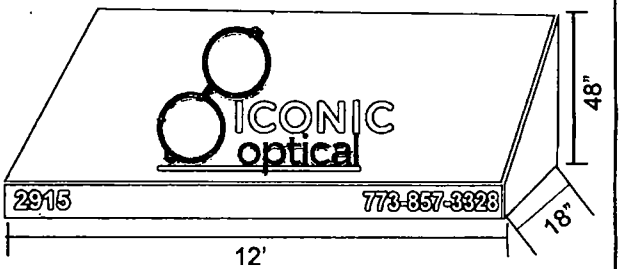


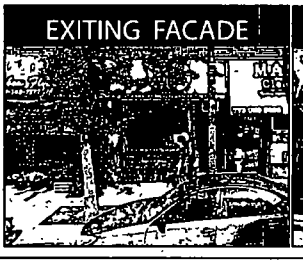


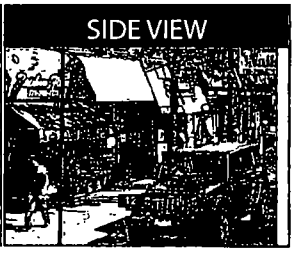

SPECIFICATIONS

1. Awning Fabric Material
2. 1"X 1" SQUARE TUBE FRAME
3. 3/16" GALVANIZED STEEL Z-CLIP ATTACHMENT
4. APPROPRIATE NON-CORROSIVE WALL FASTENER SEE MOUNTING OPTION DETAILS
5. #12 TEK SCREW

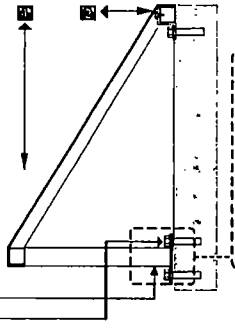

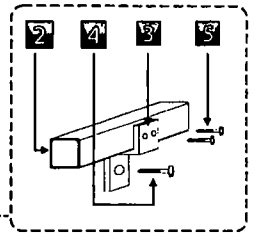


Z-CLIP FOR INSTALLATION EVERY FOUR SIDED

COLOR SCHEDULE

White

Black

MOUNTING DETAIL

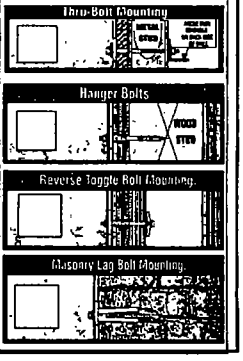

MONSIBIC™ Signs & Graphic

(Bridgeport)
Chicago, IL

3401 S Halsted St.
Chicago, IL 60608
773-847-2828
Fax 773-847-0088

BRIDGEPORT PASTY

SIGN ELEVATION EXHIBIT

Address: 2915 N Broadway
City: Chicago,
State: IL
Account Rep:
Sales Rep: K. WONG

APPROVALS
CLIENT
DESIGN
PROD

Designer: K. WONG
Design No:
DATE: 07-27-13
Rev Date:

The purchaser agrees to hold the seller harmless against any claim for action for damage which may occur as a result of drilling for piers and foundations, including but not limited to sewer gas lines or any underground obstacles which the purchaser or others may deem valuable

THIS DESIGN AND ENGINEERING IS SUBMITTED AS OUR PROPOSAL, AND THE RIGHT TO USE OR EXHIBIT IN ANY FORM, IS NOT AUTHORIZED WITHOUT WRITTEN PERMISSION BY MONSIBIC, INC

City of Chicago

O2016-921

Office of the City Clerk

Document Tracking Sheet

Meeting Date:	2/10/2016
Sponsor(s):	Tunney (44)
Type:	Ordinance
Title:	Awning(s) for J. Crew
Committee(s) Assignment:	Committee on Transportation and Public Way

ORDINANCE
J.Crew
Acct. No. 8673 - 4
Permit No. 1120947

Be It Ordained by the City Council of the City of Chicago:

SECTION 1. Permission and authority are hereby given and granted to J.Crew, upon the terms and subject to the conditions of this ordinance to construct, install, maintain and use two (2) Awning(s) projecting over the public right-of-way adjacent to its premises known as 3423 N. Southport Ave..

Said Awning(s) at N. Southport Avenue measure(s):
One (1) at fifteen point five (15.5) feet in length, and four (4) feet in width for a total of sixty-two (62) square feet.
One (1) at sixteen (16) feet in length, and four (4) feet in width for a total of sixty-four (64) square feet.

The location of said privilege shall be as shown on prints kept on file with the Department of Business Affairs and Consumer Protection and the Office of the City Clerk.

Said privilege shall be constructed in accordance with plans and specifications approved by the Zoning Department - Signs.

This grant of privilege in the public way shall be subject to the provisions of Section 10-28-015 and all other required provisions of the Municipal Code of Chicago.

The grantee shall pay to the City of Chicago as compensation for the privilege #1120947 herein granted the sum of one hundred ($100.00) per annum in advance.

A 25% penalty will be added for payments received after due date.


The permit holder agrees to hold the City of Chicago harmless for any damage, relocation or replacement costs associated with damage, relocation or removal of private property caused by the City performing work in the public way.

Authority herein given and granted for a period of five (5) years from and after Date of Passage.

Alderman Thomas Tunney

Thomas Tunney 44th Ward


B AWNING - ELEVATION
Scale: N.T.S.

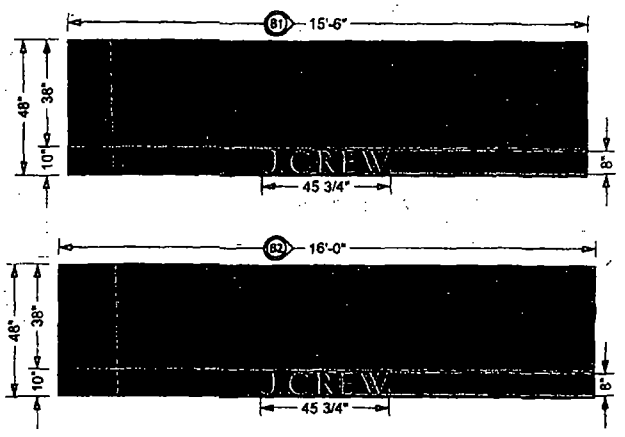

SIGN - DETAILS

1. SUNBRELLA FABRIC AWNING MATERIAL, COLOR . BLACK
2. ALUMINUM CONSTRUCTION AWNING FRAME, ALL CONNECTIONS WELDED FRAME COLOR TO BE: MATTE BLACK
3. MOUNTING PLATE WITH ARM
4. WHITE GRAPHIC HEAT TRANSFER
5. Z-CLIPS AT TOP OF FRAME FOR ATTACHMENT TO SURFACE

AWNING - SECTION
Scale: N.T.S.

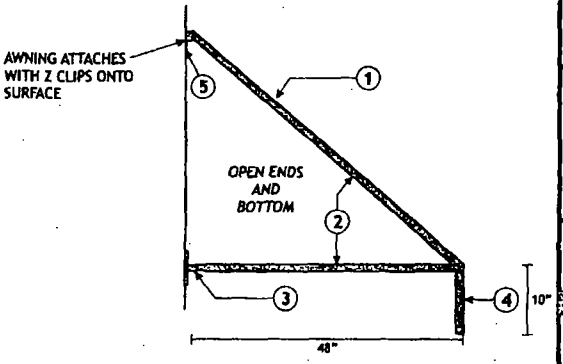

FIELD VERIFY ALL DIMENSIONS

JC AWN

Ruggles SIGN
101 Kuhlman Blvd
PO Box 349
Versailles, KY 40383
859.879 1199

J.CREW

Store 820
Space

3423 N SOUTHPORT AVENUE
CHICAGO, IL 60657

This sign is intended to be installed in accordance with the requirements of article 600 of the National Electrical Code and/or other applicable local codes. This includes proper grounding and bonding of the sign

RUGGLES SIGN DOES NOT PROVIDE PRIMARY ELECTRICAL TO SIGN LOCATION!!

c UL us

Submittal Date 09/01/15
Plan Issue/Rev Date
Acct Rep Kemal Sulejmanagic
Designer: Jaye Williams

REVISIONS

r1	09/14/15	r6	
r2	10/15/15	r7	
r3	11/30/15	r8	
r4		r9	
r5		r10	

PAGE: 8

City of Chicago

O2016-924

Office of the City Clerk

Document Tracking Sheet

Meeting Date:	2/10/2016
Sponsor(s):	Tunney (44)
Type:	Ordinance
Title:	Awning(s) for ShiAwase
Committee(s) Assignment:	Committee on Transportation and Public Way

ORDINANCE
ShiAwase
Acct. No. 395939 - 1
Permit No. 1118300

Be It Ordained by the City Council of the City of Chicago:

SECTION 1. Permission and authority are hereby given and granted to ShiAwase, upon the terms and subject to the conditions of this ordinance to maintain and use, as now constructed, one (1) Awning(s) projecting over the public right-of-way adjacent to its premises known as 3422 N. Broadway .

Said Awning(s) at N. Broadway measure(s):
One (1) at twenty-nine (29) feet in length, and two point four one (2.41) feet in width for a total of sixty-nine point eight nine (69.89) square feet.

The location of said privilege shall be as shown on prints kept on file with the Department of Business Affairs and Consumer Protection and the Office of the City Clerk.

Said privilege shall be constructed in accordance with plans and specifications approved by the Zoning Department - Signs.

This grant of privilege in the public way shall be subject to the provisions of Section 10-28-015 and all other required provisions of the Municipal Code of Chicago.

The grantee shall pay to the City of Chicago as compensation for the privilege #1118300 herein granted the sum of fifty-four ($54.00) per annum in advance.

A 25% penalty will be added for payments received after due date.

The permit holder agrees to hold the City of Chicago harmless for any damage, relocation or replacement costs associated with damage, relocation or removal of private property caused by the City performing work in the public way.


Authority herein given and granted for a period of five (5) years from and after Date of Passage.

Alderman Thomas Tunney

Thomas Tunney 44th Ward

SHIAWASE Japanese Restaurant

3422 N. Broadway St. Chicago, IL 60657

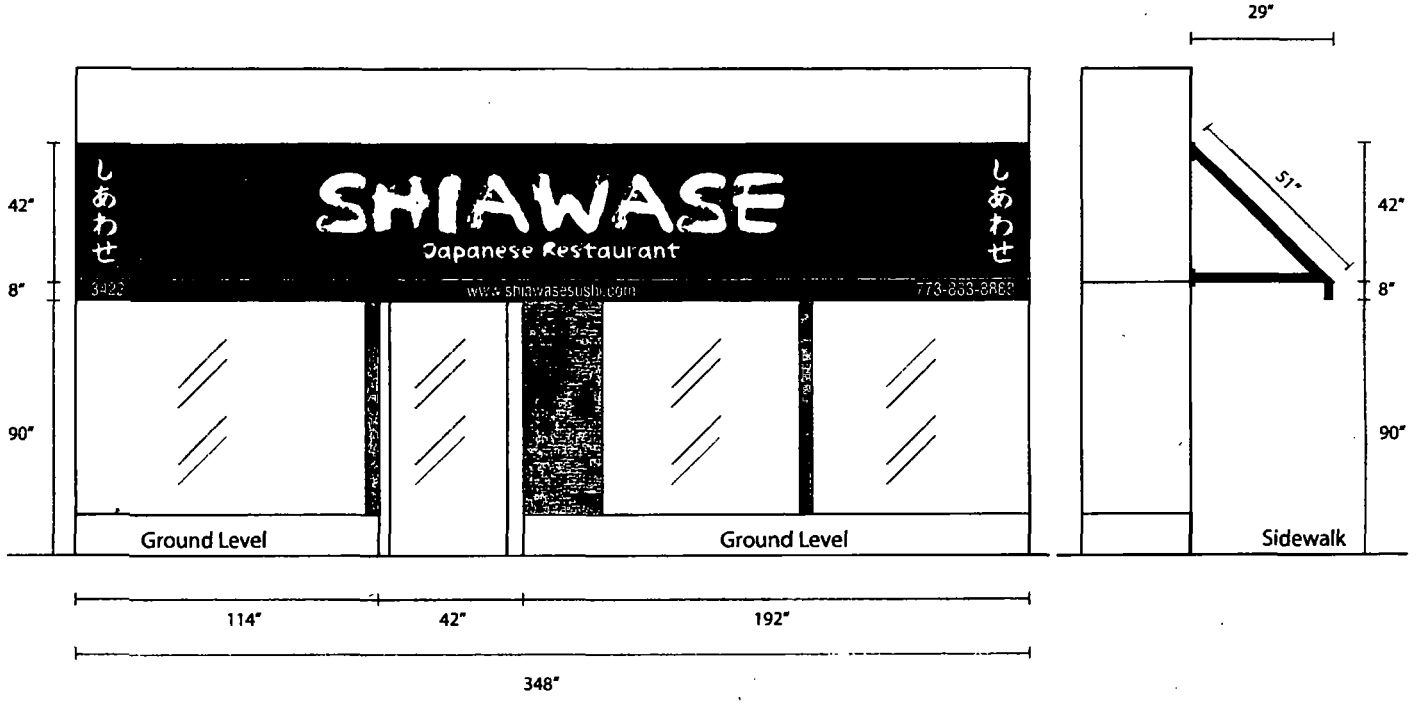

FRONT VIEW

SIDE VIEW

City of Chicago

O2016-929

Office of the City Clerk

Document Tracking Sheet

Meeting Date:	2/10/2016
Sponsor(s):	Tunney (44)
Type:	Ordinance
Title:	Awning(s) for 3300 Lake Shore Drive Condo Assoc.
Committee(s) Assignment:	Committee on Transportation and Public Way

ORDINANCE
3300 LAKE SHORE DRIVE CONDOMINIUM ASSOC.
Acct. No. 68808 - 1
Permit No. 1121199

Be It Ordained by the City Council of the City of Chicago:

SECTION 1. Permission and authority are hereby given and granted to 3300 LAKE SHORE DRIVE CONDOMINIUM ASSOC., upon the terms and subject to the conditions of this ordinance to maintain and use, as now constructed, one (1) Awning(s) projecting over the public right-of-way adjacent to its premises known as 3300 N. Lake Shore Dr..

Said Awning(s) at N. Lake Shore Drive measure(s):
One (1) at seven (7) feet in length, and eighteen (18) feet in width for a total of one hundred twenty-six (126) square feet.

The location of said privilege shall be as shown on prints kept on file with the Department of Business Affairs and Consumer Protection and the Office of the City Clerk.

Said privilege shall be constructed in accordance with plans and specifications approved by the Zoning Department - Signs.

This grant of privilege in the public way shall be subject to the provisions of Section 10-28-015 and all other required provisions of the Municipal Code of Chicago.

The grantee shall pay to the City of Chicago as compensation for the privilege #1121199 herein granted the sum of fifty ($50.00) per annum in advance.


A 25% penalty will be added for payments received after due date.

The permit holder agrees to hold the City of Chicago harmless for any damage, relocation or replacement costs associated with damage, relocation or removal of private property caused by the City performing work in the public way.

Authority herein given and granted for a period of five (5) years from and after 09/11/2015.

Alderman Thomas Tunney

Thomas Tunney 44th Ward

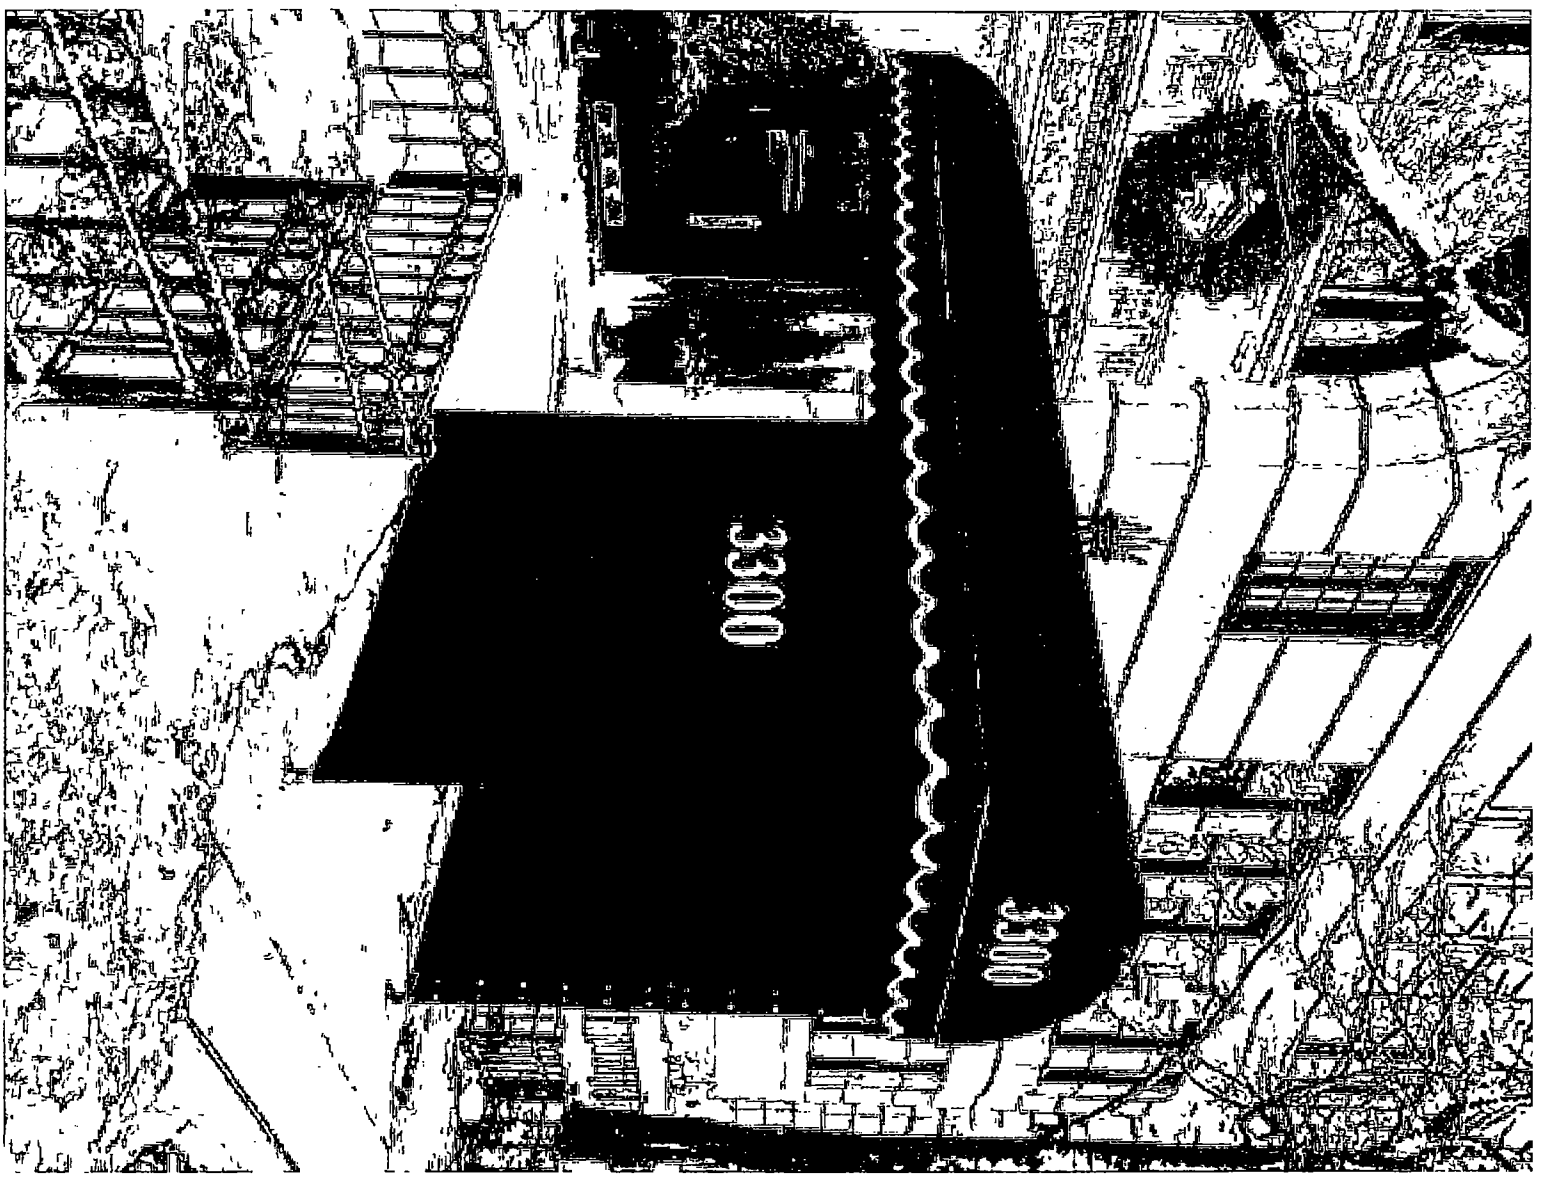
3300
3300

City of Chicago

O2016-930

Office of the City Clerk

Document Tracking Sheet

Meeting Date:	2/10/2016
Sponsor(s):	Arena (45)
Type:	Ordinance
Title:	Awning(s) for Jefferson Park Grill, Inc.
Committee(s) Assignment:	Committee on Transportation and Public Way

ORDINANCE
Jefferson Park Grill, Inc.
Acct. No. 374102 - 1
Permit No. 1120008

Be It Ordained by the City Council of the City of Chicago:

SECTION 1. Permission and authority are hereby given and granted to Jefferson Park Grill, Inc., upon the terms and subject to the conditions of this ordinance to construct, install, maintain and use one (1) Awning(s) projecting over the public right-of-way adjacent to its premises known as 5364 W. Gale St..

Said Awning(s) at Gale measure(s):
One (1) at twenty-seven (27) feet in length, and three point six seven (3.67) feet in width for a total of ninety-nine point zero nine (99.09) square feet.

The location of said privilege shall be as shown on prints kept on file with the Department of Business Affairs and Consumer Protection and the Office of the City Clerk.

Said privilege shall be constructed in accordance with plans and specifications approved by the Zoning Department - Signs.

This grant of privilege in the public way shall be subject to the provisions of Section 10-28-015 and all other required provisions of the Municipal Code of Chicago.


The grantee shall pay to the City of Chicago as compensation for the privilege #1120008 herein granted the sum of fifty-two ($52.00) per annum in advance.


A 25% penalty will be added for payments received after due date.

The permit holder agrees to hold the City of Chicago harmless for any damage, relocation or replacement costs associated with damage, relocation or removal of private property caused by the City performing work in the public way.


Authority herein given and granted for a period of five (5) years from and after Date of Passage.


Alderman _____
John Arena 45th Ward

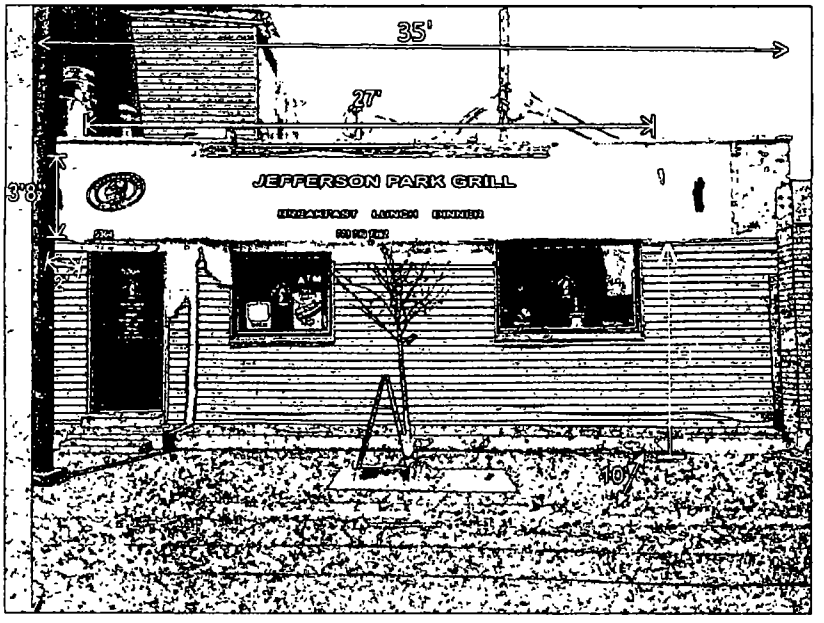

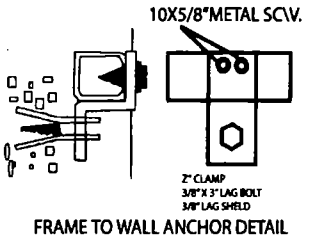

FRAME TO WALL ANCHOR DETAIL

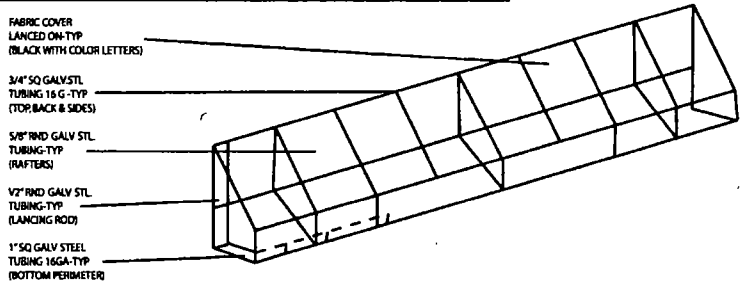

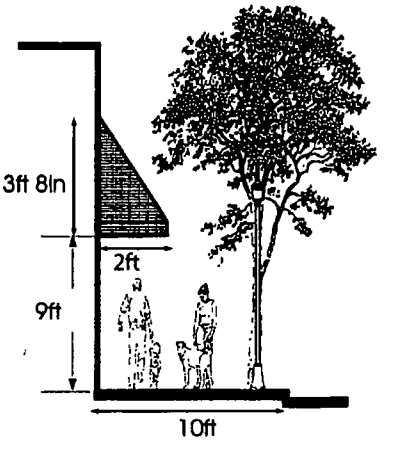

Customer Approval:_____ Date:_____

Client: Jefferson Park Grill		Drawing #: 1	All sign and concepts shown here are confidential and are the property of Magic Sign Co They are not to be distributed, copied or otherwise used without our written permission
Address: 5364 West Gale St., Chicago		Date: 08/10/15	**COMPUTER GENERATED COLORS ARE NOT A TRUE MATCH TO ANY PMS. VINYL OR PAINT.**
Scale:	Drawn By:	Rev Date:	Tel: 773 267 5744, magicsign@sbcglobal.net MagicSign The Sign That Shines

Department of Business Affairs and Consumer Protection
Small Business Center - Public Way Use Unit
City Hall - 121 N. LaSalle Street, Room 800 • Chicago, IL 60602
312-74-GOBIZ / 312-744-6249 • (312) 744-1944 (TTY)
http://www.cityofchicago.org/bacp

02/10/2016

Alderman **John Arena**
Ward # **45**
City of Chicago
City Hall, Room **300**
121 North LaSalle Street
Chicago, Illinois 60602

Re: An ordinance to use and maintain a portion of the public right-of-way for **one (1) awning(s)** for **Jefferson Park Grill, Inc.**, adjacent to the premises known as **5364 W. Gale St.**.

Dear Alderman **John Arena**:

The applicant referenced above has requested the use of the public right-of-way for a **awning(s)**. An ordinance has been prepared by the Department of Business Affairs and Consumer Protection – Small Business Center - Public Way Use Unit for presentation to the City Council. Because this request was made for properties located in your ward, as approved by you as per the attached, I respectfully request that you introduce the attached ordinance at the next City Council meeting.

If you have any questions regarding this ordinance, please contact Anthony Bertuca at (312) 744-5506.

Department of Business Affairs and Consumer Protection

City of Chicago

O2016-932

Office of the City Clerk

Document Tracking Sheet

Meeting Date:	2/10/2016
Sponsor(s):	Cappleman (46)
Type:	Ordinance
Title:	Awning(s) for Real Art
Committee(s) Assignment:	Committee on Transportation and Public Way

ORDINANCE
Real Art
Acct. No. 356537 - 2
Permit No. 1119383

Be It Ordained by the City Council of the City of Chicago:

SECTION 1. Permission and authority are hereby given and granted to Real Art, upon the terms and subject to the conditions of this ordinance to construct, install, maintain and use one (1) Awning(s) projecting over the public right-of-way adjacent to its premises known as 3744 N. Broadway.

Said Awning(s) at N Broadway measure(s):
One (1) at fifteen point four two (15.42) feet in length, and two (2) feet in width for a total of thirty point eight four (30.84) square feet.

The location of said privilege shall be as shown on prints kept on file with the Department of Business Affairs and Consumer Protection and the Office of the City Clerk.

Said privilege shall be constructed in accordance with plans and specifications approved by the Zoning Department - Signs.

This grant of privilege in the public way shall be subject to the provisions of Section 10-28-015 and all other required provisions of the Municipal Code of Chicago.

The grantee shall pay to the City of Chicago as compensation for the privilege #1119383 herein granted the sum of fifty ($50.00) per annum in advance.

A 25% penalty will be added for payments received after due date.


The permit holder agrees to hold the City of Chicago harmless for any damage, relocation or replacement costs associated with damage, relocation or removal of private property caused by the City performing work in the public way.

Authority herein given and granted for a period of five (5) years from and after Date of Passage.

Alderman James Cappleman

James Cappleman 46th Ward

Fixtures shall be structurally adequate and shall be designed and constructed to safely support the loads applied within the limits of the materials used. Awnings shall be designed to withstand a minimum wind load of 30 pounds per square foot (1.44 kPa) applied in any direction perpendicular to the face of the awning.

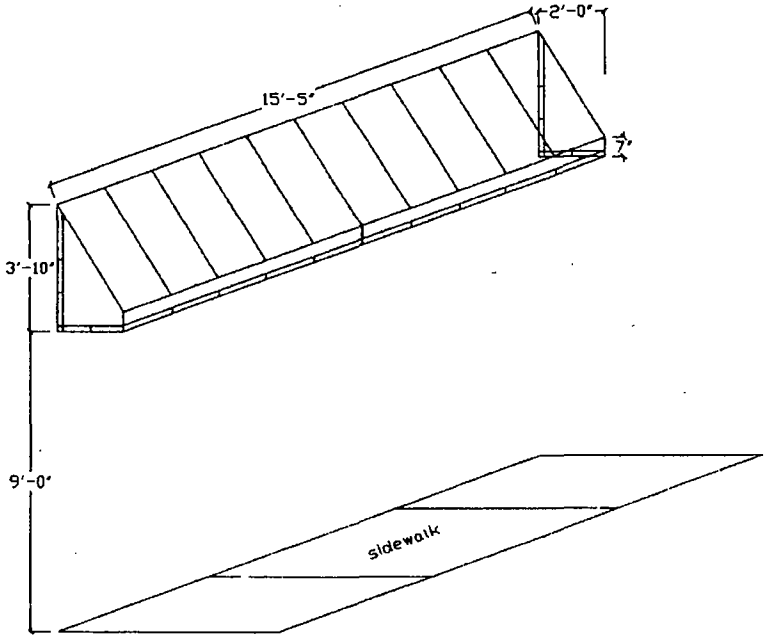

EVANSTON AWNING CO.

2801 Central St Evanston IL 60201
847-864-4420

By signing this drawing you are agreeing with the proportionate shape and sizes indicated, fabric color and pattern and proportionate graphics for the awning you have contracted to purchase from Evanston Awning Co. This image belongs to Evanston Awning Co. and cannot be reproduced or used for alternate purposes

Sign as approved for manufacturing

Date

Job. Real Art
3744 N Broadway
Chicago, IL. 60614
Contact Joe Svec
Scale: 1/4" = 1'-0"
Date 6 - 10 - 2015

Department of Business Affairs and Consumer Protection
Small Business Center - Public Way Use Unit
City Hall - 121 N. LaSalle Street, Room 800 • Chicago, IL 60602
312-74-GOBIZ / 312-744-6249 • (312) 744-1944 (TTY)
http://www.cityofchicago.org/bacp

02/10/2016

Alderman **James Cappleman**
Ward # **46**
City of Chicago
City Hall, Room **200**
121 North LaSalle Street
Chicago, Illinois 60602

Re: An ordinance to use and maintain a portion of the public right-of-way for **one (1) awning(s)** for **Real Art**, adjacent to the premises known as **3744 N. Broadway** .

Dear Alderman **James Cappleman**:

The applicant referenced above has requested the use of the public right-of-way for a **awning(s)**. An ordinance has been prepared by the Department of Business Affairs and Consumer Protection – Small Business Center - Public Way Use Unit for presentation to the City Council. Because this request was made for properties located in your ward, as approved by you as per the attached, I respectfully request that you introduce the attached ordinance at the next City Council meeting.

If you have any questions regarding this ordinance, please contact Anthony Bertuca at (312) 744-5506.

Department of Business Affairs and Consumer Protection

City of Chicago

O2016-974

Office of the City Clerk

Document Tracking Sheet

Meeting Date:	2/10/2016
Sponsor(s):	Pawar (47)
Type:	Ordinance
Title:	Awning(s) for Big Cheese on Lincoln, The
Committee(s) Assignment:	Committee on Transportation and Public Way

ORDINANCE
THE BIG CHEESE ON LINCOLN
Acct. No. 375902 - 1
Permit No. 1113830

Be It Ordained by the City Council of the City of Chicago:

SECTION 1. Permission and authority are hereby given and granted to THE BIG CHEESE ON LINCOLN, upon the terms and subject to the conditions of this ordinance to construct, install, maintain and use one (1) Awning(s) projecting over the public right-of-way adjacent to its premises known as 4229 N. Lincoln Ave..

Said Awning(s) at N. Lincoln Avenue measure(s):
One (1) at sixteen (16) feet in length, and two (2) feet in width for a total of thirty-two (32) square feet.

The location of said privilege shall be as shown on prints kept on file with the Department of Business Affairs and Consumer Protection and the Office of the City Clerk.

Said privilege shall be constructed in accordance with plans and specifications approved by the Zoning Department - Signs.

This grant of privilege in the public way shall be subject to the provisions of Section 10-28-015 and all other required provisions of the Municipal Code of Chicago.

The grantee shall pay to the City of Chicago as compensation for the privilege #1113830 herein granted the sum of fifty ($50.00) per annum in advance.


A 25% penalty will be added for payments received after due date.


The permit holder agrees to hold the City of Chicago harmless for any damage, relocation or replacement costs associated with damage, relocation or removal of private property caused by the City performing work in the public way.


Authority herein given and granted for a period of five (5) years from and after Date of Passage.

Alderman _____

Ameya Pawar 47th Ward

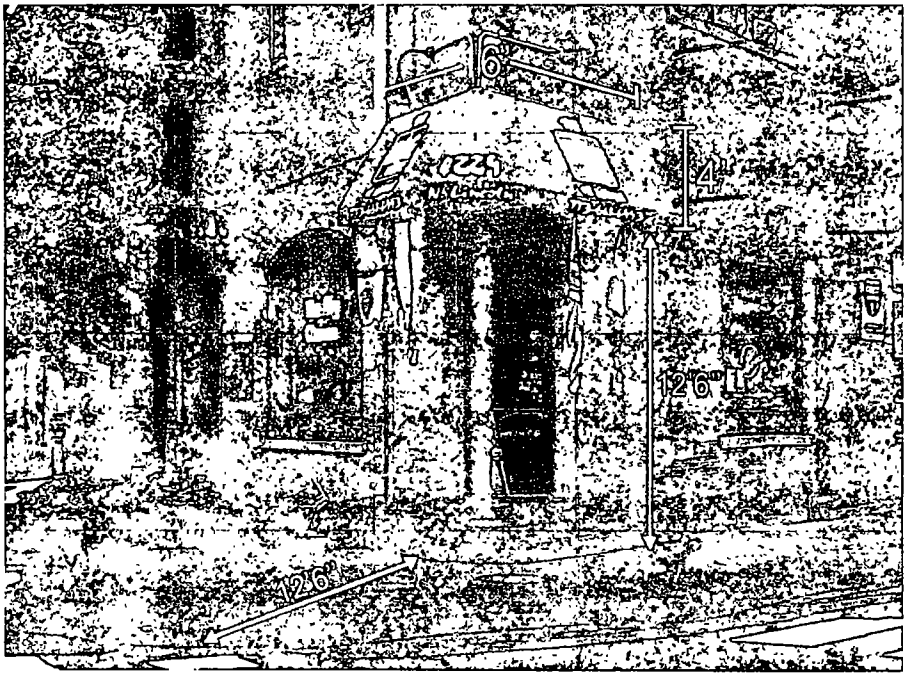

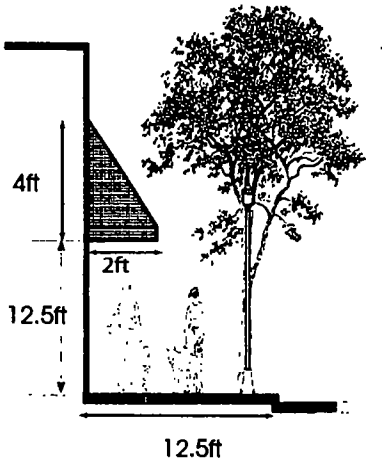

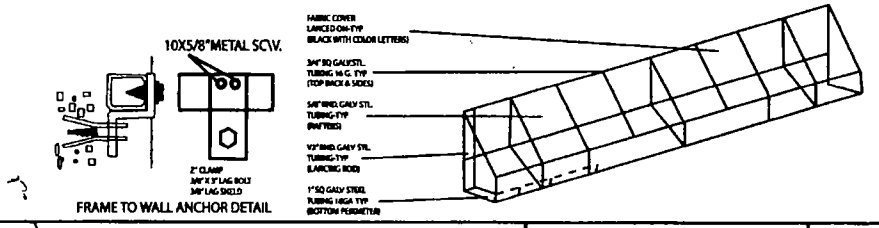

Client: The Big Cheese		Drawing #: 1	All sign and concepts shown here are confidential and are the property of Magic Sign Co They are not to be distributed, copied or otherwise used without our written permission **COMPUTER GENERATED COLORS ARE NOT A TRUE MATCH TO ANY PMS. VINYL OR PAINT.**
Address: 4229 N. Lincoln Ave, Chicago		Date: 06/24/14	
Scale:	Drawn By:	Rev Date:	

Department of Business Affairs and Consumer Protection
Small Business Center - Public Way Use Unit
City Hall - 121 N. LaSalle Street, Room 800 • Chicago, IL 60602
312-74-GOBIZ / 312-744-6249 • (312) 744-1944 (TTY)
http://www.cityofchicago.org/bacp

02/10/2016

Alderman **Ameya Pawar**
Ward # **47**
City of Chicago
City Hall, Room **200**
121 North LaSalle Street
Chicago, Illinois 60602

Re: An ordinance to use and maintain a portion of the public right-of-way for **one (1) awning(s)** for **THE BIG CHEESE ON LINCOLN**, adjacent to the premises known as **4229 N. Lincoln Ave.**.

Dear Alderman **Ameya Pawar**:

The applicant referenced above has requested the use of the public right-of-way for a **awning(s)**. An ordinance has been prepared by the Department of Business Affairs and Consumer Protection – Small Business Center - Public Way Use Unit for presentation to the City Council. Because this request was made for properties located in your ward, as approved by you as per the attached, I respectfully request that you introduce the attached ordinance at the next City Council meeting.

If you have any questions regarding this ordinance, please contact Anthony Bertuca at (312) 744-5506.

Department of Business Affairs and Consumer Protection

City of Chicago

O2016-976

Office of the City Clerk

Document Tracking Sheet

Meeting Date:	2/10/2016
Sponsor(s):	Pawar (47)
Type:	Ordinance
Title:	Awning(s) for Wrigleyville Dental
Committee(s) Assignment:	Committee on Transportation and Public Way

ORDINANCE
WRIGLEYVILLE DENTAL
Acct. No. 396432 - 1
Permit No. 1117090

Be It Ordained by the City Council of the City of Chicago:

SECTION 1. Permission and authority are hereby given and granted to WRIGLEYVILLE DENTAL, upon the terms and subject to the conditions of this ordinance to construct, install, maintain and use two (2) Awning(s) projecting over the public right-of-way adjacent to its premises known as 3256 N. Ashland Ave..

Said Awning(s) at N Ashland Ave measure(s):
One (1) at fourteen point seven five (14.75) feet in length, and two (2) feet in width for a total of twenty-nine point five (29.5) square feet.

Said Awning(s) at School St measure(s):
One (1) at sixteen point five (16.5) feet in length, and two (2) feet in width for a total of thirty-three (33) square feet.

The location of said privilege shall be as shown on prints kept on file with the Department of Business Affairs and Consumer Protection and the Office of the City Clerk.

Said privilege shall be constructed in accordance with plans and specifications approved by the Zoning Department - Signs.

This grant of privilege in the public way shall be subject to the provisions of Section 10-28-015 and all other required provisions of the Municipal Code of Chicago.

The grantee shall pay to the City of Chicago as compensation for the privilege #1117090 herein granted the sum of one hundred ($100.00) per annum in advance.

A 25% penalty will be added for payments received after due date.

The permit holder agrees to hold the City of Chicago harmless for any damage, relocation or replacement costs associated with damage, relocation or removal of private property caused by the City performing work in the public way.

Authority herein given and granted for a period of five (5) years from and after Date of Passage.


Alderman _____

Ameya Pawar 47th Ward

EVANSTON AWNING CO. Established 1931

2801 Central St.
Evanston, IL 60201
Phone: 847-864-4520
Fax: 847-864-5886
awnings@evanstonawnings.com
EVANSTONAWNINGS.COM

Sales: George Schaefer, CPP
Sales Mgr

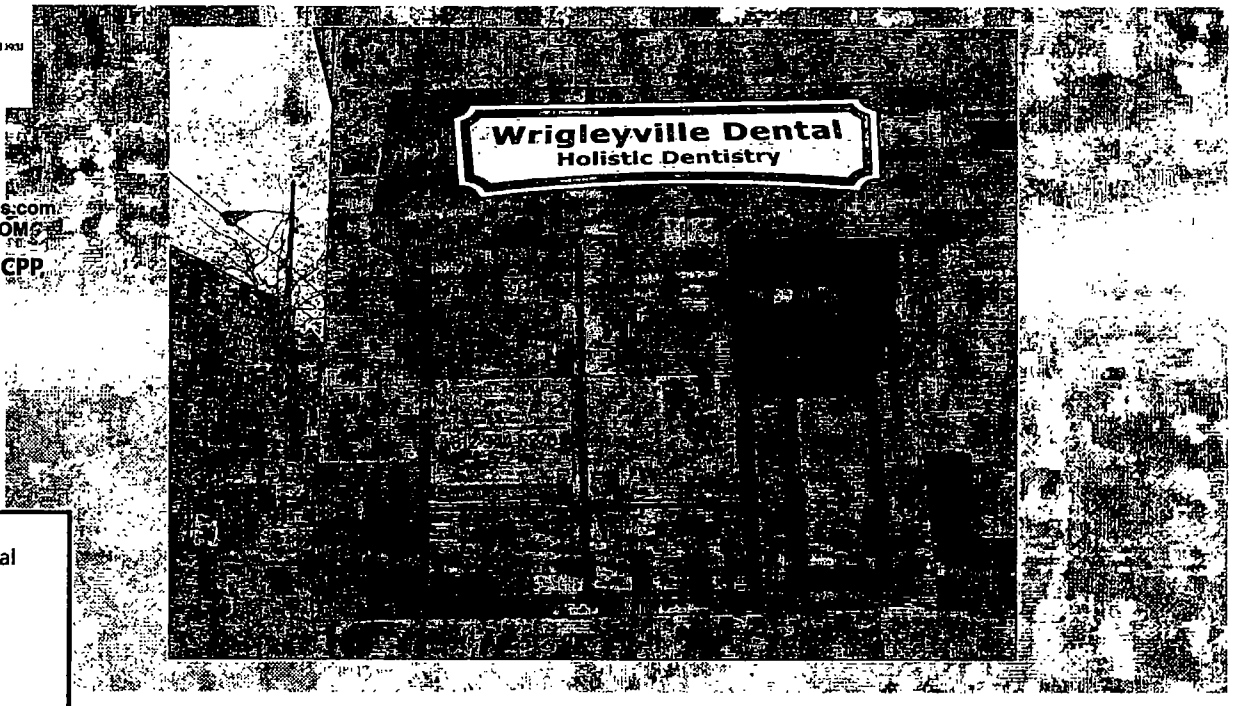

NOTES:
- using Sunbrella material #4601 Pacific Blue

JOB NAME:	Wrigleyville Dental	PHONE:	847-732-7131
CONTACT:	Megan Teplitsky	FAX:	
JOB ADDRESS:	3256 N. Ashland Ave.	EMAIL:	
CITY, STATE, ZIP:	Chicago, IL.	MISC:	

This image belongs to Evanston Awning Co. and was produced to only represent awning design, fabric color and graphic placement, as recommended from discussion with customer. Changes can be made to any feature prior to production. Please indicate your approval of this image with your signature.

IFAI INDUSTRIAL FABRICS Association International

Professional Awning Manufacturers Association

Signature_____ Date____/____/20___

Department of Business Affairs and Consumer Protection
Small Business Center - Public Way Use Unit
City Hall - 121 N. LaSalle Street, Room 800 • Chicago, IL 60602
312-74-GOBIZ / 312-744-6249 • (312) 744-1944 (TTY)
http://www.cityofchicago.org/bacp

02/10/2016

Alderman **Ameya Pawar**
Ward # **47**
City of Chicago
City Hall, Room **200**
121 North LaSalle Street
Chicago, Illinois 60602

Re: An ordinance to use and maintain a portion of the public right-of-way for **two (2) awning(s)** for **WRIGLEYVILLE DENTAL**, adjacent to the premises known as **3256 N. Ashland Ave.**.

Dear Alderman **Ameya Pawar**:

The applicant referenced above has requested the use of the public right-of-way for a **awning(s)**. An ordinance has been prepared by the Department of Business Affairs and Consumer Protection – Small Business Center - Public Way Use Unit for presentation to the City Council. Because this request was made for properties located in your ward, as approved by you as per the attached, I respectfully request that you introduce the attached ordinance at the next City Council meeting.

If you have any questions regarding this ordinance, please contact Anthony Bertuca at (312) 744-5506.

Department of Business Affairs and Consumer Protection

City of Chicago

O2016-979

Office of the City Clerk

Document Tracking Sheet

Meeting Date:	2/10/2016
Sponsor(s):	Osterman (48)
Type:	Ordinance
Title:	Awning(s) for Atmosphere
Committee(s) Assignment:	Committee on Transportation and Public Way

ORDINANCE
ATMOSPHERE
Acct. No. 11120 - 1
Permit No. 1121441

Be It Ordained by the City Council of the City of Chicago:

SECTION 1. Permission and authority are hereby given and granted to ATMOSPHERE, upon the terms and subject to the conditions of this ordinance to maintain and use, as now constructed, one (1) Awning(s) projecting over the public right-of-way adjacent to its premises known as 5355 N. Clark St..

Said Awning(s) at N. Clark measure(s):
One (1) at twenty-six point three three (26.33) feet in length, and two point zero eight (2.08) feet in width for a total of fifty-four point seven seven (54.77) square feet.

The location of said privilege shall be as shown on prints kept on file with the Department of Business Affairs and Consumer Protection and the Office of the City Clerk.

Said privilege shall be constructed in accordance with plans and specifications approved by the Zoning Department - Signs.

This grant of privilege in the public way shall be subject to the provisions of Section 10-28-015 and all other required provisions of the Municipal Code of Chicago.

The grantee shall pay to the City of Chicago as compensation for the privilege #1121441 herein granted the sum of fifty-one dollars and thirty-three cents ($51.33) per annum in advance.

A 25% penalty will be added for payments received after due date.

The permit holder agrees to hold the City of Chicago harmless for any damage, relocation or replacement costs associated with damage, relocation or removal of private property caused by the City performing work in the public way.

Authority herein given and granted for a period of five (5) years from and after 02/09/2016.

Alderman _____

Harry Osterman 48th Ward

Send Insert Save draft Options Cancel

CR B

CR B
brow 1929@h tmail com

Add a subject

D ft sa ed t 4 18 PM


T C Bc

CR B

Add a message or drag a file here

To cbrown1929@hotmail com
From +17739727098@tmomail net
Date Thu 14 Jan 2016 04 23 08 +0000



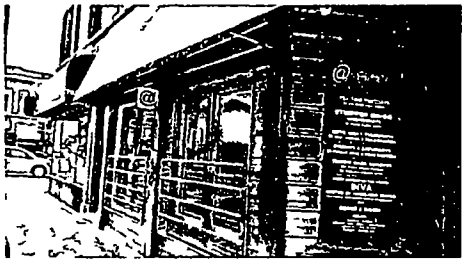







W

© 2016 M cros ft Term Privacy & ook es Develop rs E gl h (U ted St tes)

Department of Business Affairs and Consumer Protection
Small Business Center - Public Way Use Unit
City Hall - 121 N. LaSalle Street, Room 800 • Chicago, IL 60602
312-74-GOBIZ / 312-744-6249 • (312) 744-1944 (TTY)
http://www.cityofchicago.org/bacp

02/10/2016

Alderman **Harry Osterman**
Ward # **48**
City of Chicago
City Hall, Room **300**
121 North LaSalle Street
Chicago, Illinois 60602

Re: An ordinance to use and maintain a portion of the public right-of-way for **one (1) awning(s)** for **ATMOSPHERE**, adjacent to the premises known as **5355 N. Clark St.**.

Dear Alderman **Harry Osterman**:

The applicant referenced above has requested the use of the public right-of-way for a **awning(s)**. An ordinance has been prepared by the Department of Business Affairs and Consumer Protection – Small Business Center - Public Way Use Unit for presentation to the City Council. Because this request was made for properties located in your ward, as approved by you as per the attached, I respectfully request that you introduce the attached ordinance at the next City Council meeting.

If you have any questions regarding this ordinance, please contact Anthony Bertuca at (312) 744-5506.

Department of Business Affairs and Consumer Protection

City of Chicago

O2016-980

Office of the City Clerk

Document Tracking Sheet

Meeting Date:	2/10/2016
Sponsor(s):	Silverstein (50)
Type:	Ordinance
Title:	Awning(s) for Georgian Bakery
Committee(s) Assignment:	Committee on Transportation and Public Way

ORDINANCE
GEORGIAN BAKERY
Acct. No. 17878 - 1
Permit No. 1120793

Be It Ordained by the City Council of the City of Chicago:

SECTION 1. Permission and authority are hereby given and granted to GEORGIAN BAKERY, upon the terms and subject to the conditions of this ordinance to maintain and use, as now constructed, one (1) Awning(s) projecting over the public right-of-way adjacent to its premises known as 2812 W. Devon Ave..

Said Awning(s) at W DEVON AVE measure(s):
One (1) at sixteen (16) feet in length, and four (4) feet in width for a total of sixty-four (64) square feet.

The location of said privilege shall be as shown on prints kept on file with the Department of Business Affairs and Consumer Protection and the Office of the City Clerk.

Said privilege shall be constructed in accordance with plans and specifications approved by the Zoning Department - Signs.

This grant of privilege in the public way shall be subject to the provisions of Section 10-28-015 and all other required provisions of the Municipal Code of Chicago.

The grantee shall pay to the City of Chicago as compensation for the privilege #1120793 herein granted the sum of fifty ($50.00) per annum in advance.


A 25% penalty will be added for payments received after due date.

The permit holder agrees to hold the City of Chicago harmless for any damage, relocation or replacement costs associated with damage, relocation or removal of private property caused by the City performing work in the public way.

Authority herein given and granted for a period of five (5) years from and after 04/22/2014.

Alderman

Debra L. Silverstein 50th Ward

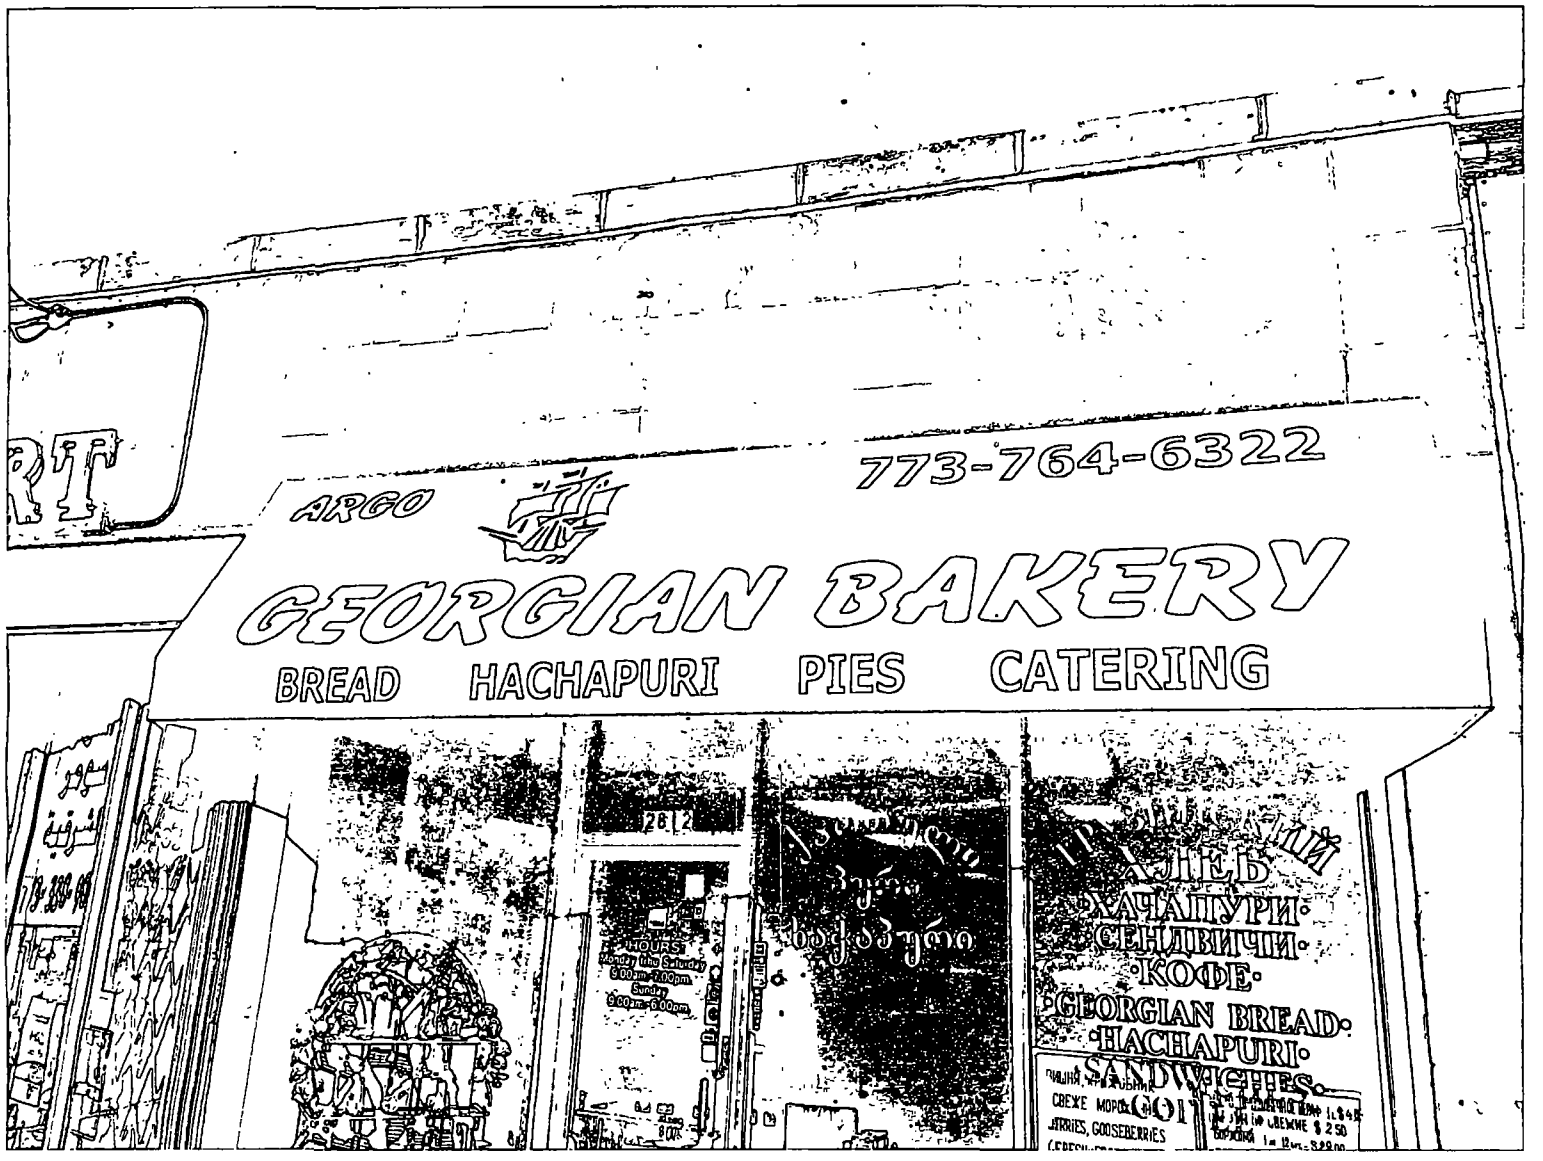
773-764-6322
ARGO
GEORGIAN BAKERY
BREAD HACHAPURI PIES CATERING
HOURS
Monday thru Saturday
6:00am-8:00pm
Sunday
6:00am-5:00pm
ХЛЕБ
ХАЧАПУРИ
СЕНДВИЧИ
КОФЕ
GEORGIAN BREAD
HACHAPURI
SANDWICHES

Department of Business Affairs and Consumer Protection
Small Business Center - Public Way Use Unit
City Hall - 121 N. LaSalle Street, Room 800 • Chicago, IL 60602
312-74-GOBIZ / 312-744-6249 • (312) 744-1944 (TTY)
http://www.cityofchicago.org/bacp

2nd ATTEMPT AT INTRODUCTION

02/10/2016

Alderman **Debra L. Silverstein**
Ward # **50**
City of Chicago
City Hall, Room **300**
121 North LaSalle Street
Chicago, Illinois 60602

Re: An ordinance to use and maintain a portion of the public right-of-way for **one (1) awning(s)** for **GEORGIAN BAKERY**, adjacent to the premises known as **2812 W. Devon Ave.**.

Dear Alderman **Debra L. Silverstein**:

The applicant referenced above has requested the use of the public right-of-way for a **awning(s)**. An ordinance has been prepared by the Department of Business Affairs and Consumer Protection – Small Business Center - Public Way Use Unit for presentation to the City Council. Because this request was made for properties located in your ward, as approved by you as per the attached, I respectfully request that you introduce the attached ordinance at the next City Council meeting.

If you have any questions regarding this ordinance, please contact Anthony Bertuca at (312) 744-5506.

Department of Business Affairs and Consumer Protection

City of Chicago

O2016-982

Office of the City Clerk

Document Tracking Sheet

Meeting Date:	2/10/2016
Sponsor(s):	Silverstein (50)
Type:	Ordinance
Title:	Awning(s) for Salma Fabric & Fashion
Committee(s) Assignment:	Committee on Transportation and Public Way

ORDINANCE
SALMA FABRIC & FASHION
Acct. No. 220288 - 4
Permit No. 1120779

Be It Ordained by the City Council of the City of Chicago:

SECTION 1. Permission and authority are hereby given and granted to SALMA FABRIC & FASHION, upon the terms and subject to the conditions of this ordinance to maintain and use, as now constructed, one (1) Awning(s) projecting over the public right-of-way adjacent to its premises known as 2316 W. Devon Ave..

Said Awning(s) at W. Devon Avenue measure(s):
One (1) at fourteen (14) feet in length, and two (2) feet in width for a total of twenty-eight (28) square feet.

The location of said privilege shall be as shown on prints kept on file with the Department of Business Affairs and Consumer Protection and the Office of the City Clerk.

Said privilege shall be constructed in accordance with plans and specifications approved by the Zoning Department - Signs.

This grant of privilege in the public way shall be subject to the provisions of Section 10-28-015 and all other required provisions of the Municipal Code of Chicago.

The grantee shall pay to the City of Chicago as compensation for the privilege #1120779 herein granted the sum of fifty ($50.00) per annum in advance.

A 25% penalty will be added for payments received after due date.


The permit holder agrees to hold the City of Chicago harmless for any damage, relocation or replacement costs associated with damage, relocation or removal of private property caused by the City performing work in the public way.

Authority herein given and granted for a period of five (5) years from and after 03/14/2015.

Alderman _____

Debra L. Silverstein 50th Ward

SALMA FABRIC & SFASHION
2316W. DEVON
CHICAGO IL 60659

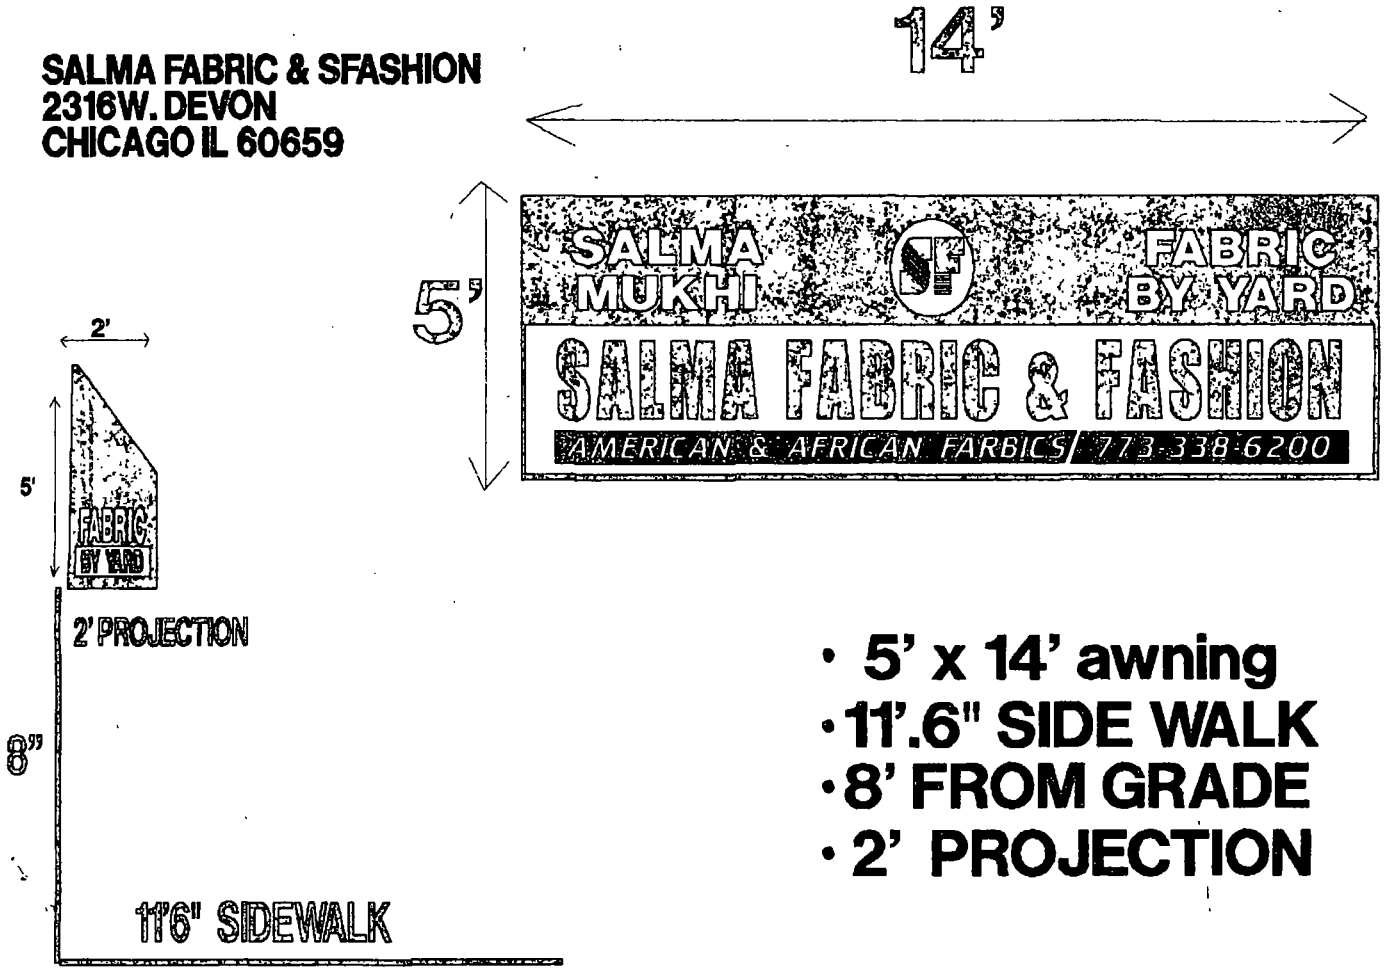

- **5' x 14' awning**
- **11'.6" SIDE WALK**
- **8' FROM GRADE**
- **2' PROJECTION**

Department of Business Affairs and Consumer Protection
Small Business Center - Public Way Use Unit
City Hall - 121 N. LaSalle Street, Room 800 • Chicago, IL 60602
312-74-GOBIZ / 312-744-6249 • (312) 744-1944 (TTY)
http://www.cityofchicago.org/bacp

2nd ATTEMPT AT INTRODUCTION

02/10/2016

Alderman **Debra L. Silverstein**
Ward # **50**
City of Chicago
City Hall, Room **300**
121 North LaSalle Street
Chicago, Illinois 60602

Re: An ordinance to use and maintain a portion of the public right-of-way for **one (1) awning(s)** for **SALMA FABRIC & FASHION**, adjacent to the premises known as **2316 W. Devon Ave.**.

Dear Alderman **Debra L. Silverstein**:

The applicant referenced above has requested the use of the public right-of-way for a **awning(s)**. An ordinance has been prepared by the Department of Business Affairs and Consumer Protection – Small Business Center - Public Way Use Unit for presentation to the City Council. Because this request was made for properties located in your ward, as approved by you as per the attached, I respectfully request that you introduce the attached ordinance at the next City Council meeting.

If you have any questions regarding this ordinance, please contact Anthony Bertuca at (312) 744-5506.

Department of Business Affairs and Consumer Protection

City of Chicago

O2016-965

Office of the City Clerk

Document Tracking Sheet

Meeting Date:	2/10/2016
Sponsor(s):	Hopkins (2)
Type:	Ordinance
Title:	Canopy(s) for Eleven Hundred LLC
Committee(s) Assignment:	Committee on Transportation and Public Way

ORDINANCE
ELEVEN HUNDRED, LLC
Acct. No. 380698 - 1
Permit No. 1116047

Be It Ordained by the City Council of the City of Chicago:

SECTION 1. Permission and authority are hereby given and granted to ELEVEN HUNDRED, LLC, upon the terms and subject to the conditions of this ordinance to construct, install, maintain and use one (1) Canopy(s) projecting over the public right-of-way adjacent to its premises known as 1100 N. State St..

Said Canopy(s) at W. Maple Street measure(s):
One (1) at fifteen point one seven (15.17) feet in length, and eight point five (8.5) feet in width for a total of one hundred twenty-eight point nine five (128.95) square feet.

The location of said privilege shall be as shown on prints kept on file with the Department of Business Affairs and Consumer Protection and the Office of the City Clerk.

Said privilege shall be constructed in accordance with plans and specifications approved by the Zoning Department - Signs.

This grant of privilege in the public way shall be subject to the provisions of Section 10-28-015 and all other required provisions of the Municipal Code of Chicago.

The grantee shall pay to the City of Chicago as compensation for the privilege #1116047 herein granted the sum of fifty ($50.00) per annum in advance.


A 25% penalty will be added for payments received after due date.

The permit holder agrees to hold the City of Chicago harmless for any damage, relocation or replacement costs associated with damage, relocation or removal of private property caused by the City performing work in the public way.

Authority herein given and granted for a period of five (5) years from and after Date of Passage.

Alderman _____

Brian Hopkins 2nd Ward

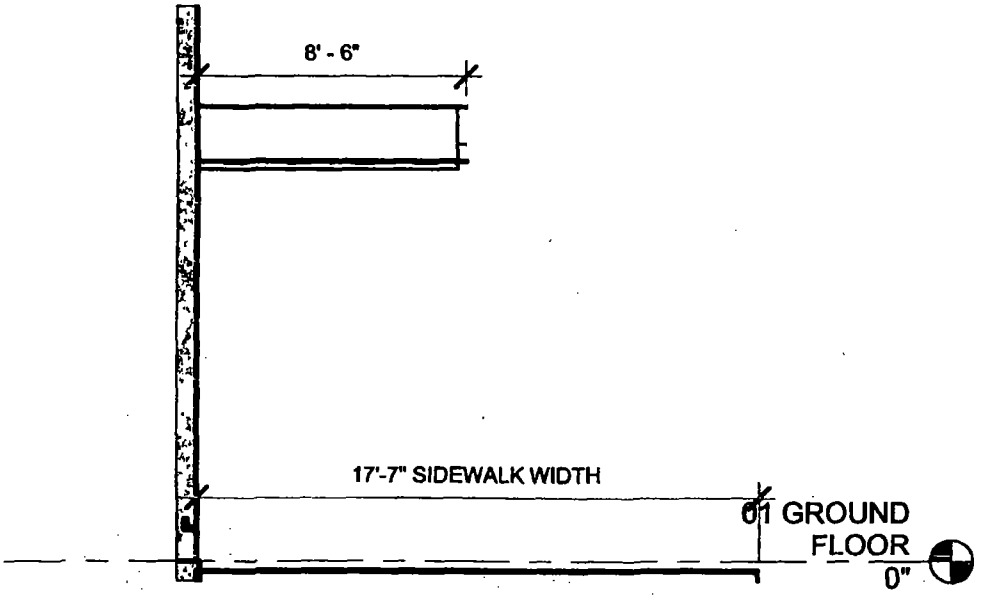

1 CANOPY SIDE ELEVATION

3/16" = 1'-0"

Department of Business Affairs and Consumer Protection
Small Business Center - Public Way Use Unit
City Hall - 121 N. LaSalle Street, Room 800 • Chicago, IL 60602
312-74-GOBIZ / 312-744-6249 • (312) 744-1944 (TTY)
http://www.cityofchicago.org/bacp

02/10/2016

Alderman **Brian Hopkins**
Ward # **02**
City of Chicago
City Hall, Room **200**
121 North LaSalle Street
Chicago, Illinois 60602

Re: An ordinance to use and maintain a portion of the public right-of-way for **one (1) canopy(ies)** for **ELEVEN HUNDRED, LLC**, adjacent to the premises known as **1100 N. State St.**.

Dear Alderman **Brian Hopkins**:

The applicant referenced above has requested the use of the public right-of-way for a **canopy(ies)**. An ordinance has been prepared by the Department of Business Affairs and Consumer Protection – Small Business Center - Public Way Use Unit for presentation to the City Council. Because this request was made for properties located in your ward, as approved by you as per the attached, I respectfully request that you introduce the attached ordinance at the next City Council meeting.

If you have any questions regarding this ordinance, please contact Anthony Bertuca at (312) 744-5506.

Department of Business Affairs and Consumer Protection

City of Chicago

O2016-966

Office of the City Clerk

Document Tracking Sheet

Meeting Date:	2/10/2016
Sponsor(s):	Burns (4)
Type:	Ordinance
Title:	Canopy(s) for University of Chicago, The (File No. 38)
Committee(s) Assignment:	Committee on Transportation and Public Way

ORDINANCE
THE UNIVERSITY OF CHICAGO (FILE #38)
Acct. No. 43697 - 6
Permit No. 1121232

Be It Ordained by the City Council of the City of Chicago:

SECTION 1. Permission and authority are hereby given and granted to THE UNIVERSITY OF CHICAGO (FILE #38), upon the terms and subject to the conditions of this ordinance to maintain and use, as now constructed, one (1) Canopy(s) projecting over the public right-of-way adjacent to its premises known as 5101-11 S. Blackstone Ave..

Said Canopy(s) at S. Blackstone Ave. measure(s):
One (1) at twenty-one point one (21.1) feet in length, and fourteen point eight (14.8) feet in width for a total of three hundred twelve point two eight (312.28) square feet.

The location of said privilege shall be as shown on prints kept on file with the Department of Business Affairs and Consumer Protection and the Office of the City Clerk.

Said privilege shall be constructed in accordance with plans and specifications approved by the Zoning Department - Signs.

This grant of privilege in the public way shall be subject to the provisions of Section 10-28-015 and all other required provisions of the Municipal Code of Chicago.

The grantee shall pay to the City of Chicago as compensation for the privilege #1121232 herein granted the sum of fifty ($50.00) per annum in advance.

A 25% penalty will be added for payments received after due date.

The permit holder agrees to hold the City of Chicago harmless for any damage, relocation or replacement costs associated with damage, relocation or removal of private property caused by the City performing work in the public way.

Authority herein given and granted for a period of five (5) years from and after 12/27/2015.

Alderman _____

William D. Burns 4th Ward

Google
Attention
© Sanborn Map Company, Inc.

Department of Business Affairs and Consumer Protection
Small Business Center - Public Way Use Unit
City Hall - 121 N. LaSalle Street, Room 800 • Chicago, IL 60602
312-74-GOBIZ / 312-744-6249 • (312) 744-1944 (TTY)
http://www.cityofchicago.org/baep

02/10/2016

Alderman **William D. Burns**
Ward # **04**
City of Chicago
City Hall, Room **305**
121 North LaSalle Street
Chicago, Illinois 60602

Re: An ordinance to use and maintain a portion of the public right-of-way for **one (1) canopy(ies)** for **THE UNIVERSITY OF CHICAGO (FILE #38)**, adjacent to the premises known as **5101-11 S. Blackstone Ave.**.

Dear Alderman **William D. Burns**:

The applicant referenced above has requested the use of the public right-of-way for a **canopy(ies)**. An ordinance has been prepared by the Department of Business Affairs and Consumer Protection – Small Business Center - Public Way Use Unit for presentation to the City Council. Because this request was made for properties located in your ward, as approved by you as per the attached, I respectfully request that you introduce the attached ordinance at the next City Council meeting.

If you have any questions regarding this ordinance, please contact Anthony Bertuca at (312) 744-5506.

Department of Business Affairs and Consumer Protection

City of Chicago

O2016-967

Office of the City Clerk

Document Tracking Sheet

Meeting Date:	2/10/2016
Sponsor(s):	Moore (17)
Type:	Ordinance
Title:	Canopy(s) for Inner City Muslim Action Network
Committee(s) Assignment:	Committee on Transportation and Public Way

ORDINANCE
INNER CITY MUSLIM ACTION NETWORK
Acct. No. 323752 - 2
Permit No. 1118971

Be It Ordained by the City Council of the City of Chicago:

SECTION 1. Permission and authority are hereby given and granted to INNER CITY MUSLIM ACTION NETWORK, upon the terms and subject to the conditions of this ordinance to maintain and use, as now constructed, one (1) Canopy(s) projecting over the public right-of-way adjacent to its premises known as 2745-47 W. 63rd St..

Said Canopy(s) at W. 63rd Street measure(s):
One (1) at fifty-four point two five (54.25) feet in length; and one point five (1.5) foot in width for a total of eighty-one point three eight (81.38) square feet.

The location of said privilege shall be as shown on prints kept on file with the Department of Business Affairs and Consumer Protection and the Office of the City Clerk.

Said privilege shall be constructed in accordance with plans and specifications approved by the Zoning Department - Signs.

This grant of privilege in the public way shall be subject to the provisions of Section 10-28-015 and all other required provisions of the Municipal Code of Chicago.

The grantee shall pay to the City of Chicago as compensation for the privilege #1118971 herein granted the sum of seventy-nine dollars and twenty-five cents ($79.25) per annum in advance.

A 25% penalty will be added for payments received after due date.

The permit holder agrees to hold the City of Chicago harmless for any damage, relocation or replacement costs associated with damage, relocation or removal of private property caused by the City performing work in the public way.

Authority herein given and granted for a period of five (5) years from and after Date of Passage.


Alderman _____

David H. Moore 17th Ward

CANOPY DRAWING

2745-47 W 63RD Street Chicago IL 60629

INNER-CITY MUSLIM ACTION NETWORK

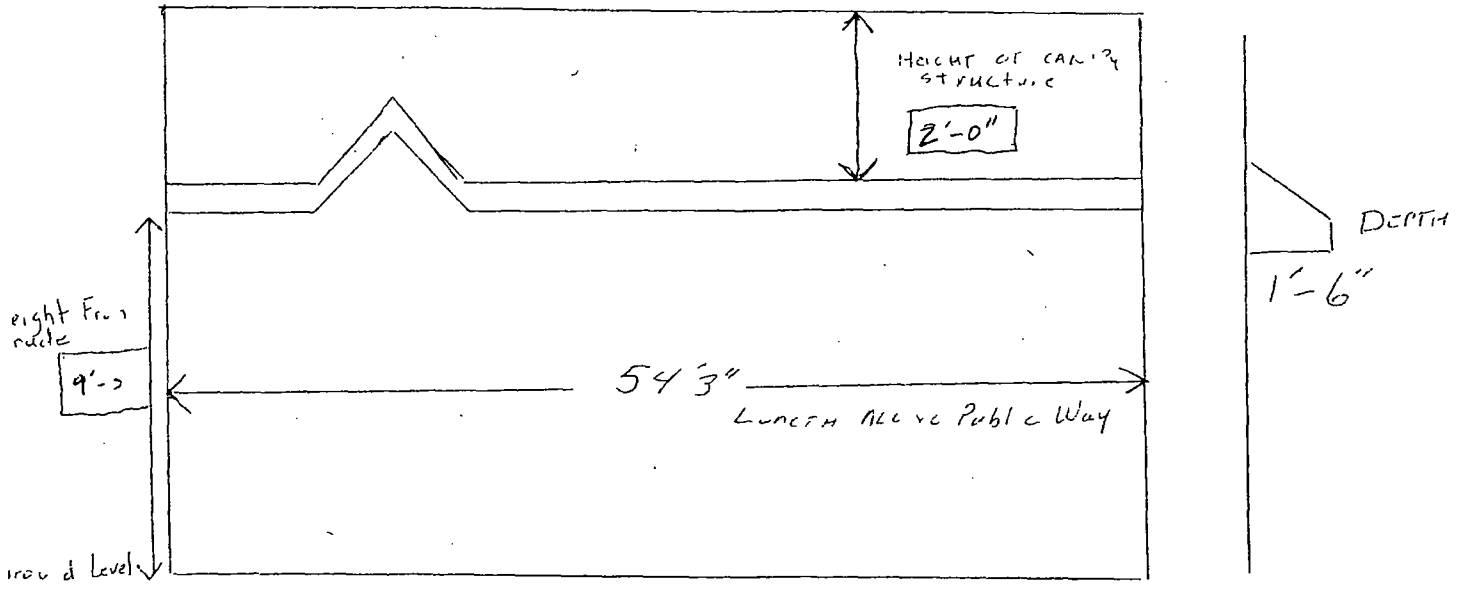

Department of Business Affairs and Consumer Protection
Small Business Center - Public Way Use Unit
City Hall - 121 N LaSalle Street, Room 800 • Chicago, IL 60602
312-74-GOBIZ / 312-744-6249 • (312) 744-1944 (TTY)
http://www.cityofchicago.org/bacp

02/10/2016

Alderman **David H. Moore**
Ward # **17**
City of Chicago
City Hall, Room **300**
121 North LaSalle Street
Chicago, Illinois 60602

Re: An ordinance to use and maintain a portion of the public right-of-way for **one (1) canopy(ies)** for **INNER CITY MUSLIM ACTION NETWORK**, adjacent to the premises known as **2745-47 W. 63rd St.**.

Dear Alderman **David H. Moore**:

The applicant referenced above has requested the use of the public right-of-way for a **canopy(ies)**. An ordinance has been prepared by the Department of Business Affairs and Consumer Protection – Small Business Center - Public Way Use Unit for presentation to the City Council. Because this request was made for properties located in your ward, as approved by you as per the attached, I respectfully request that you introduce the attached ordinance at the next City Council meeting.

If you have any questions regarding this ordinance, please contact Anthony Bertuca at (312) 744-5506.

Department of Business Affairs and Consumer Protection

City of Chicago

O2016-968

Office of the City Clerk

Document Tracking Sheet

Meeting Date:	2/10/2016
Sponsor(s):	Burnett (27)
Type:	Ordinance
Title:	Canopy(s) for Rush University Medical Center
Committee(s) Assignment:	Committee on Transportation and Public Way

ORDINANCE
RUSH UNIVERSITY MEDICAL CENTER
Acct. No. 62954 - 2
Permit No. 1121197

Be It Ordained by the City Council of the City of Chicago:

SECTION 1. Permission and authority are hereby given and granted to RUSH UNIVERSITY MEDICAL CENTER, upon the terms and subject to the conditions of this ordinance to maintain and use, as now constructed, one (1) Canopy(s) projecting over the public right-of-way adjacent to its premises known as 1717 W. Congress Pkwy..

Said Canopy(s) at W. Congress Parkway measure(s):
One (1) at sixty-one (61) feet in length, and ten (10) feet in width for a total of six hundred ten (610) square feet.

The location of said privilege shall be as shown on prints kept on file with the Department of Business Affairs and Consumer Protection and the Office of the City Clerk.

Said privilege shall be constructed in accordance with plans and specifications approved by the Zoning Department - Signs.

This grant of privilege in the public way shall be subject to the provisions of Section 10-28-015 and all other required provisions of the Municipal Code of Chicago.

The grantee shall pay to the City of Chicago as compensation for the privilege #1121197 herein granted the sum of eighty-six ($86.00) per annum in advance.


A 25% penalty will be added for payments received after due date.


The permit holder agrees to hold the City of Chicago harmless for any damage, relocation or replacement costs associated with damage, relocation or removal of private property caused by the City performing work in the public way.

Authority herein given and granted for a period of five (5) years from and after 02/01/2016.

Alderman _____

Walter Burnett Jr. 27th Ward

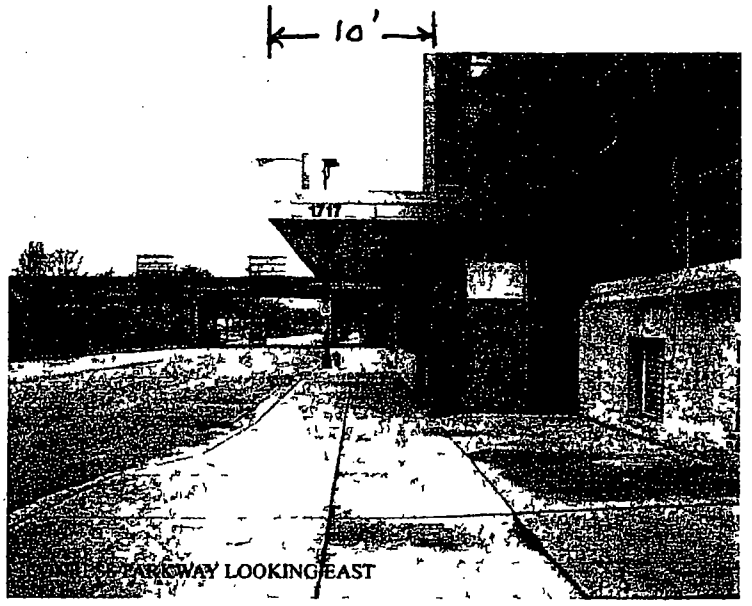
10'
PARKWAY LOOKING EAST

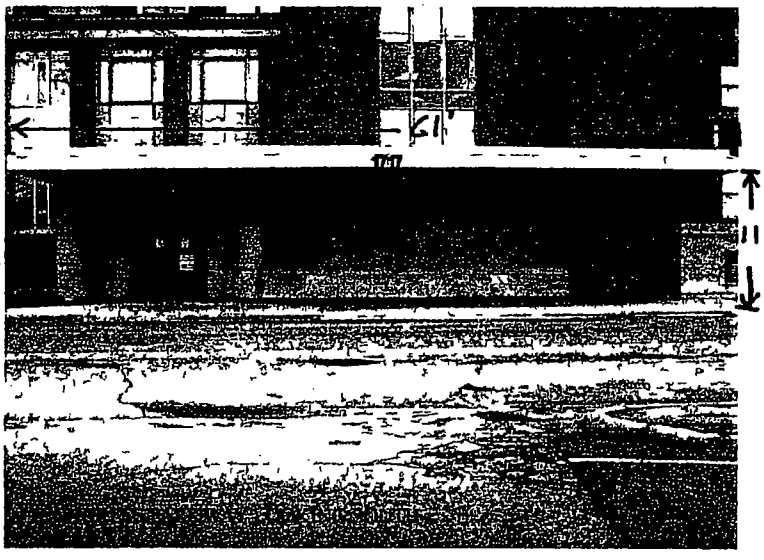
11' 9"



City of Chicago

O2016-969

Office of the City Clerk

Document Tracking Sheet

Meeting Date:	2/10/2016
Sponsor(s):	Burnett (27)
Type:	Ordinance
Title:	Canopy(s) for 836 Hubbard Condo Assn.
Committee(s) Assignment:	Committee on Transportation and Public Way

ORDINANCE
836 HUBBARD CONDOMINIUM ASSOCIATION
Acct. No. 400625 - 1
Permit No. 1121385

Be It Ordained by the City Council of the City of Chicago:

SECTION 1. Permission and authority are hereby given and granted to 836 HUBBARD CONDOMINIUM ASSOCIATION, upon the terms and subject to the conditions of this ordinance to construct, install, maintain and use one (1) Canopy(s) projecting over the public right-of-way adjacent to its premises known as 836 W. Hubbard St..

Said Canopy(s) at W. Hubbard Street measure(s):
One (1) at ten (10) feet in length, and one point three three (1.33) foot in width for a total of thirteen point three (13.3) square feet.

The location of said privilege shall be as shown on prints kept on file with the Department of Business Affairs and Consumer Protection and the Office of the City Clerk.

Said privilege shall be constructed in accordance with plans and specifications approved by the Zoning Department - Signs.

This grant of privilege in the public way shall be subject to the provisions of Section 10-28-015 and all other required provisions of the Municipal Code of Chicago.

The grantee shall pay to the City of Chicago as compensation for the privilege #1121385 herein granted the sum of fifty ($50.00) per annum in advance.

A 25% penalty will be added for payments received after due date.

The permit holder agrees to hold the City of Chicago harmless for any damage, relocation or replacement costs associated with damage, relocation or removal of private property caused by the City performing work in the public way.

Authority herein given and granted for a period of five (5) years from and after Date of Passage.

Alderman _____

Walter Burnett Jr. 27th Ward


APPLICATION TO USE THE PUBLIC RIGHT OF WAY

EXAMPLE OF CANOPY/AWNING DRAWING

CANOPY DRAWINGS

PROPERTY LOCATION 836 W Hubbard St

ORGANIZATION'S NAME 836 Hubbard Condominium Association

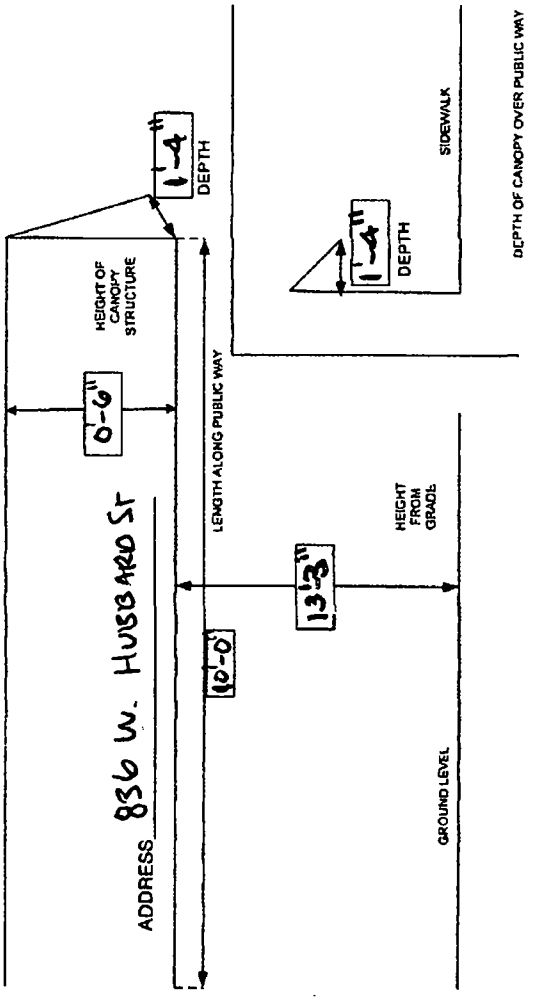

City of Chicago

O2016-970

Office of the City Clerk

Document Tracking Sheet

Meeting Date:	2/10/2016
Sponsor(s):	Burnett (27)
Type:	Ordinance
Title:	Canopy(s) for 1330 W Fulton LLC
Committee(s) Assignment:	Committee on Transportation and Public Way

ORDINANCE
1330 W. FULTON, LLC
Acct. No. 403834 - 1
Permit No. 1121386

Be It Ordained by the City Council of the City of Chicago:

SECTION 1. Permission and authority are hereby given and granted to 1330 W. FULTON, LLC, upon the terms and subject to the conditions of this ordinance to construct, install, maintain and use eight (8) Canopy(s) projecting over the public right-of-way adjacent to its premises known as 1330 W. Fulton St..

Said Canopy(s) at W. Fulton Street measure(s):
Six (6) at twenty-three point nine two (23.92) feet in length, and two point nine two (2.92) feet in width for a total of four hundred nineteen point zero eight (419.08) square feet.

Said Canopy(s) at N. Ada Street measure(s):
Two (2) at twenty-three point nine two (23.92) feet in length, and three point eight three (3.83) feet in width for a total of one hundred eighty-three point two three (183.23) square feet.

The location of said privilege shall be as shown on prints kept on file with the Department of Business Affairs and Consumer Protection and the Office of the City Clerk.

Said privilege shall be constructed in accordance with plans and specifications approved by the Zoning Department - Signs.

This grant of privilege in the public way shall be subject to the provisions of Section 10-28-015 and all other required provisions of the Municipal Code of Chicago.

The grantee shall pay to the City of Chicago as compensation for the privilege #1121386 herein granted the sum of one hundred seventy-five ($175.00) per annum in advance.

A 25% penalty will be added for payments received after due date.

The permit holder agrees to hold the City of Chicago harmless for any damage, relocation or replacement costs associated with damage, relocation or removal of private property caused by the City performing work in the public way.

Authority herein given and granted for a period of five (5) years from and after Date of Passage.


Alderman _____

Walter Burnett Jr. 27th Ward

Sketch Number ASK-20160124

Gensler

Project		Project Number
Office Building and Garage		21 9263 000
Description		Issue/R
EXTENT OF CANOPY		
Prepared by	Drawing Scale	Date
SBJ	1/4" = 1'-0"	01/24/16

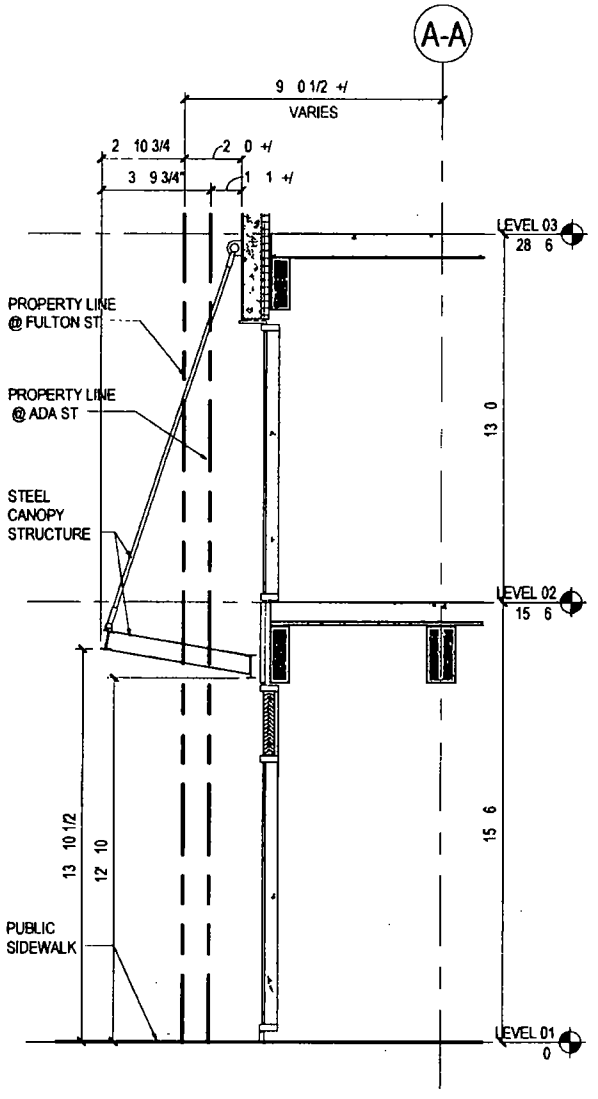

© 2016 Gensler
\\gensler.com\dfs\projects\R_ES_U_S_M_Detroit\14329\Archit_ct_21 9263 000_New Offi_2014_14329.rvt

Chicago
111 East Monroe Street
Suite 300
IL 60602
T 1 312 456 0121
Fax 312 456 0124

City of Chicago

O2016-971

Office of the City Clerk

Document Tracking Sheet

Meeting Date:	2/10/2016
Sponsor(s):	Taliaferro (29)
Type:	Ordinance
Title:	Canopy(s) for Foto Studio Latino
Committee(s) Assignment:	Committee on Transportation and Public Way

ORDINANCE
FOTO STUDIO LATINO
Acct. No. 277016 - 2
Permit No. 1118927

Be It Ordained by the City Council of the City of Chicago:

SECTION 1. Permission and authority are hereby given and granted to FOTO STUDIO LATINO, upon the terms and subject to the conditions of this ordinance to maintain and use, as now constructed, one (1) Canopy(s) projecting over the public right-of-way adjacent to its premises known as 5818 W. Roosevelt Rd..

Said Canopy(s) at W. Roosevelt Road measure(s):
One (1) at twenty-five (25) feet in length, and four (4) feet in width for a total of one hundred (100) square feet.

The location of said privilege shall be as shown on prints kept on file with the Department of Business Affairs and Consumer Protection and the Office of the City Clerk.

Said privilege shall be constructed in accordance with plans and specifications approved by the Zoning Department - Signs.

This grant of privilege in the public way shall be subject to the provisions of Section 10-28-015 and all other required provisions of the Municipal Code of Chicago.

The grantee shall pay to the City of Chicago as compensation for the privilege #1118927 herein granted the sum of fifty ($50.00) per annum in advance.

A 25% penalty will be added for payments received after due date.

The permit holder agrees to hold the City of Chicago harmless for any damage, relocation or replacement costs associated with damage, relocation or removal of private property caused by the City performing work in the public way.

Authority herein given and granted for a period of five (5) years from and after Date of Passage.


Alderman Chris Taliaferro (29)

Chris Taliaferro 29th Ward

CANOPY DRAWINGS

PROPERTY LOCATION 5818 W. Roosevelt Chicago IL. 60644

ORGANIZATION'S NAME Foto studio latino

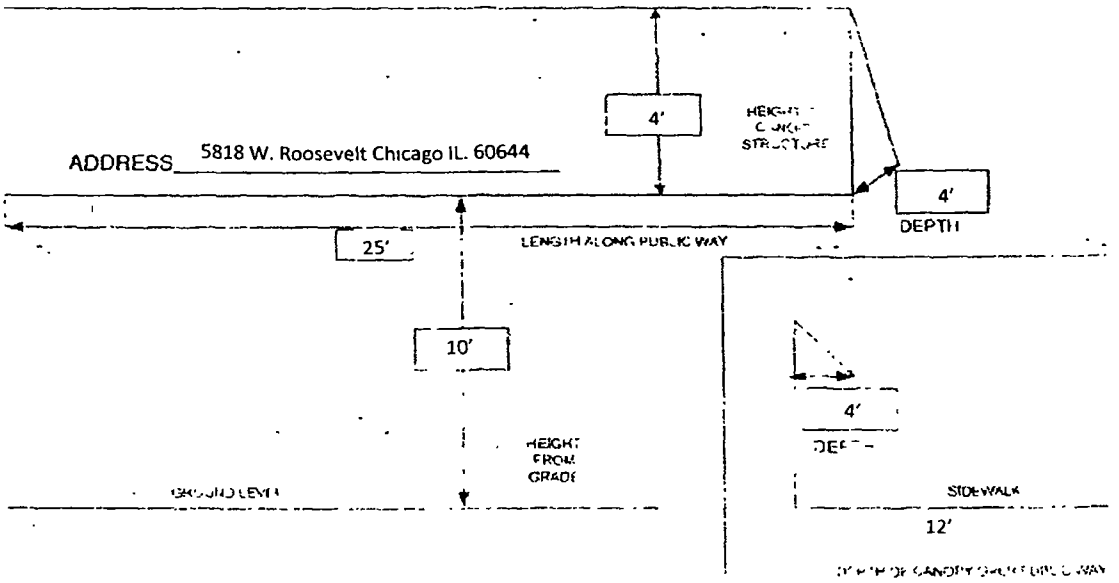

Department of Business Affairs and Consumer Protection
Small Business Center - Public Way Use Unit
City Hall - 121 N. LaSalle Street, Room 800 • Chicago, IL 60602
312-74-GOBIZ / 312-744-6249 • (312) 744-1944 (TTY)
http://www.cityofchicago.org/bacp

02/10/2016

Alderman **Chris Taliaferro**
Ward # **29**
City of Chicago
City Hall, Room **300**
121 North LaSalle Street
Chicago, Illinois 60602

Re: An ordinance to use and maintain a portion of the public right-of-way for **one (1) canopy(ies)** for **FOTO STUDIO LATINO**, adjacent to the premises known as **5818 W. Roosevelt Rd.**.

Dear Alderman **Chris Taliaferro**:

The applicant referenced above has requested the use of the public right-of-way for a **canopy(ies)**. An ordinance has been prepared by the Department of Business Affairs and Consumer Protection – Small Business Center - Public Way Use Unit for presentation to the City Council. Because this request was made for properties located in your ward, as approved by you as per the attached, I respectfully request that you introduce the attached ordinance at the next City Council meeting.

If you have any questions regarding this ordinance, please contact Anthony Bertuca at (312) 744-5506.

Department of Business Affairs and Consumer Protection

City of Chicago

O2016-1009

Office of the City Clerk

Document Tracking Sheet

Meeting Date:	2/10/2016
Sponsor(s):	Austin (34)
Type:	Ordinance
Title:	Canopy(s) for Halsted & 119th Currency Exchange, Inc.
Committee(s) Assignment:	Committee on Transportation and Public Way

ORDINANCE
Halsted & 119th Currency Exchange, Inc.
Acct. No. 369437 - 1
Permit No. 1119829

Be It Ordained by the City Council of the City of Chicago:

SECTION 1. Permission and authority are hereby given and granted to Halsted & 119th Currency Exchange, Inc., upon the terms and subject to the conditions of this ordinance to maintain and use, as now constructed, one (1) Canopy(s) projecting over the public right-of-way adjacent to its premises known as 11932 S. Halsted St..

Said Canopy(s) at S. Halsted measure(s):
One (1) at twenty-five (25) feet in length, and two (2) feet in width for a total of fifty (50) square feet.

The location of said privilege shall be as shown on prints kept on file with the Department of Business Affairs and Consumer Protection and the Office of the City Clerk.

Said privilege shall be constructed in accordance with plans and specifications approved by the Zoning Department - Signs.

This grant of privilege in the public way shall be subject to the provisions of Section 10-28-015 and all other required provisions of the Municipal Code of Chicago.

The grantee shall pay to the City of Chicago as compensation for the privilege #1119829 herein granted the sum of fifty ($50.00) per annum in advance.

A 25% penalty will be added for payments received after due date.

The permit holder agrees to hold the City of Chicago harmless for any damage, relocation or replacement costs associated with damage, relocation or removal of private property caused by the City performing work in the public way.

Authority herein given and granted for a period of five (5) years from and after 03/14/2015.

Alderman Deborah Mell 33 for

Carrie M. Austin 34th Ward


WESTERN UNION
LICENSE SERVICE
FAX
SEND OR RECEIVE
11932 S. Halsted St.

Department of Business Affairs and Consumer Protection
Small Business Center - Public Way Use Unit
City Hall - 121 N. LaSalle Street, Room 800 • Chicago, IL 60602
312-74-GOBIZ / 312-744-6249 • (312) 744-1944 (TTY)
http://www.cityofchicago.org/bacp

2nd ATTEMPT AT INTRODUCTION

02/10/2016

Alderman **Carrie M. Austin**
Ward # **34**
City of Chicago
City Hall, Room **200**
121 North LaSalle Street
Chicago, Illinois 60602

Re: An ordinance to use and maintain a portion of the public right-of-way for **one (1) canopy(ies)** for **Halsted & 119th Currency Exchange, Inc.**, adjacent to the premises known as **11932 S. Halsted St.**.

Dear Alderman **Carrie M. Austin**:

The applicant referenced above has requested the use of the public right-of-way for a **canopy(ies)**. An ordinance has been prepared by the Department of Business Affairs and Consumer Protection – Small Business Center - Public Way Use Unit for presentation to the City Council. Because this request was made for properties located in your ward, as approved by you as per the attached, I respectfully request that you introduce the attached ordinance at the next City Council meeting.

If you have any questions regarding this ordinance, please contact Anthony Bertuca at (312) 744-5506.

Department of Business Affairs and Consumer Protection

City of Chicago

O2016-978

Office of the City Clerk

Document Tracking Sheet

Meeting Date:	2/10/2016
Sponsor(s):	Reilly (42)
Type:	Ordinance
Title:	Canopy(s) for Clark Adams Assoc. LLC
Committee(s) Assignment:	Committee on Transportation and Public Way

ORDINANCE
Clark Adams Associates, LLC
Acct. No. 201733 - 1
Permit No. 1121393

Be It Ordained by the City Council of the City of Chicago:

SECTION 1. Permission and authority are hereby given and granted to Clark Adams Associates, LLC, upon the terms and subject to the conditions of this ordinance to maintain and use, as now constructed, one (1) Canopy(s) projecting over the public right-of-way adjacent to its premises known as 105 W. Adams St..

Said Canopy(s) at W. Adams Street measure(s):
One (1) at fourteen (14) feet in length, and sixteen point six (16.6) feet in width for a total of two hundred thirty-two point four (232.4) square feet.

The location of said privilege shall be as shown on prints kept on file with the Department of Business Affairs and Consumer Protection and the Office of the City Clerk.

Said privilege shall be constructed in accordance with plans and specifications approved by the Zoning Department - Signs.

This grant of privilege in the public way shall be subject to the provisions of Section 10-28-015 and all other required provisions of the Municipal Code of Chicago.

The grantee shall pay to the City of Chicago as compensation for the privilege #1121393 herein granted the sum of fifty ($50.00) per annum in advance.

A 25% penalty will be added for payments received after due date.

The permit holder agrees to hold the City of Chicago harmless for any damage, relocation or replacement costs associated with damage, relocation or removal of private property caused by the City performing work in the public way.


Authority herein given and granted for a period of five (5) years from and after 12/14/2015.

Alderman _____

Brendan Reilly 42nd Ward



← EAST 111 West Adams St. W →

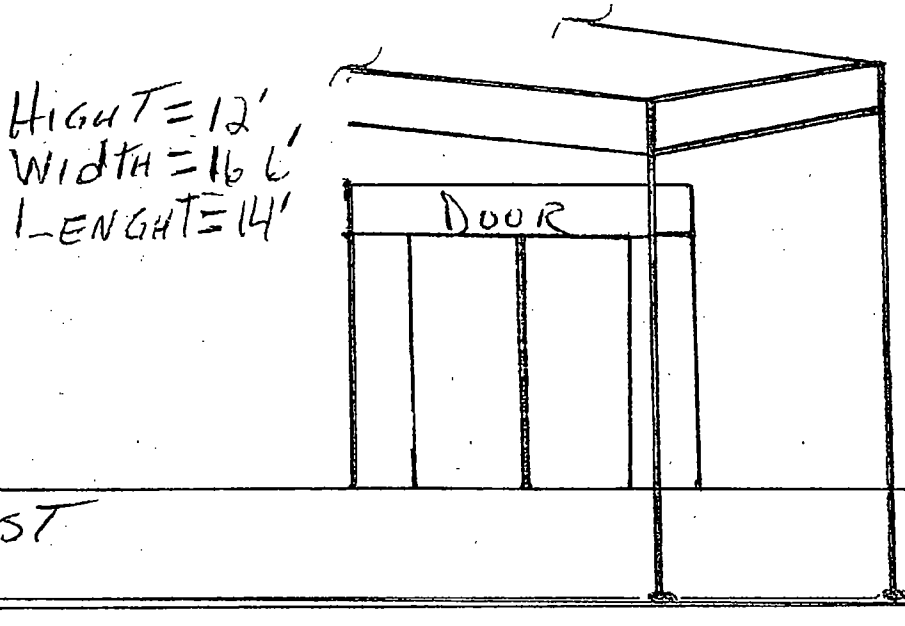

HIGHT = 12'
WIDTH = 16 6'
LENGHT = 14'

← EAST West →

City of Chicago

O2016-981

Office of the City Clerk

Document Tracking Sheet

Meeting Date:	2/10/2016
Sponsor(s):	Reilly (42)
Type:	Ordinance
Title:	Canopy(s) for Northwestern University
Committee(s) Assignment:	Committee on Transportation and Public Way

ORDINANCE
Northwestern University
Acct. No. 69296 - 3
Permit No. 1121355

Be It Ordained by the City Council of the City of Chicago:

SECTION 1. Permission and authority are hereby given and granted to Northwestern University, upon the terms and subject to the conditions of this ordinance to construct, install, maintain and use one (1) Canopy(s) projecting over the public right-of-way adjacent to its premises known as 303 E. Superior St..

Said Canopy(s) at E. Superior Street measure(s):
One (1) at forty-one point six seven (41.67) feet in length, and ten (10) feet in width for a total of four hundred sixteen point seven (416.7) square feet.

The location of said privilege shall be as shown on prints kept on file with the Department of Business Affairs and Consumer Protection and the Office of the City Clerk.

Said privilege shall be constructed in accordance with plans and specifications approved by the Zoning Department - Signs.

This grant of privilege in the public way shall be subject to the provisions of Section 10-28-015 and all other required provisions of the Municipal Code of Chicago.

The grantee shall pay to the City of Chicago as compensation for the privilege #1121355 herein granted the sum of sixty-six dollars and sixty-seven cents ($66.67) per annum in advance.


A 25% penalty will be added for payments received after due date.

The permit holder agrees to hold the City of Chicago harmless for any damage, relocation or replacement costs associated with damage, relocation or removal of private property caused by the City performing work in the public way.

Authority herein given and granted for a period of five (5) years from and after Date of Passage.

Alderman _____

Brendan Reilly 42nd Ward

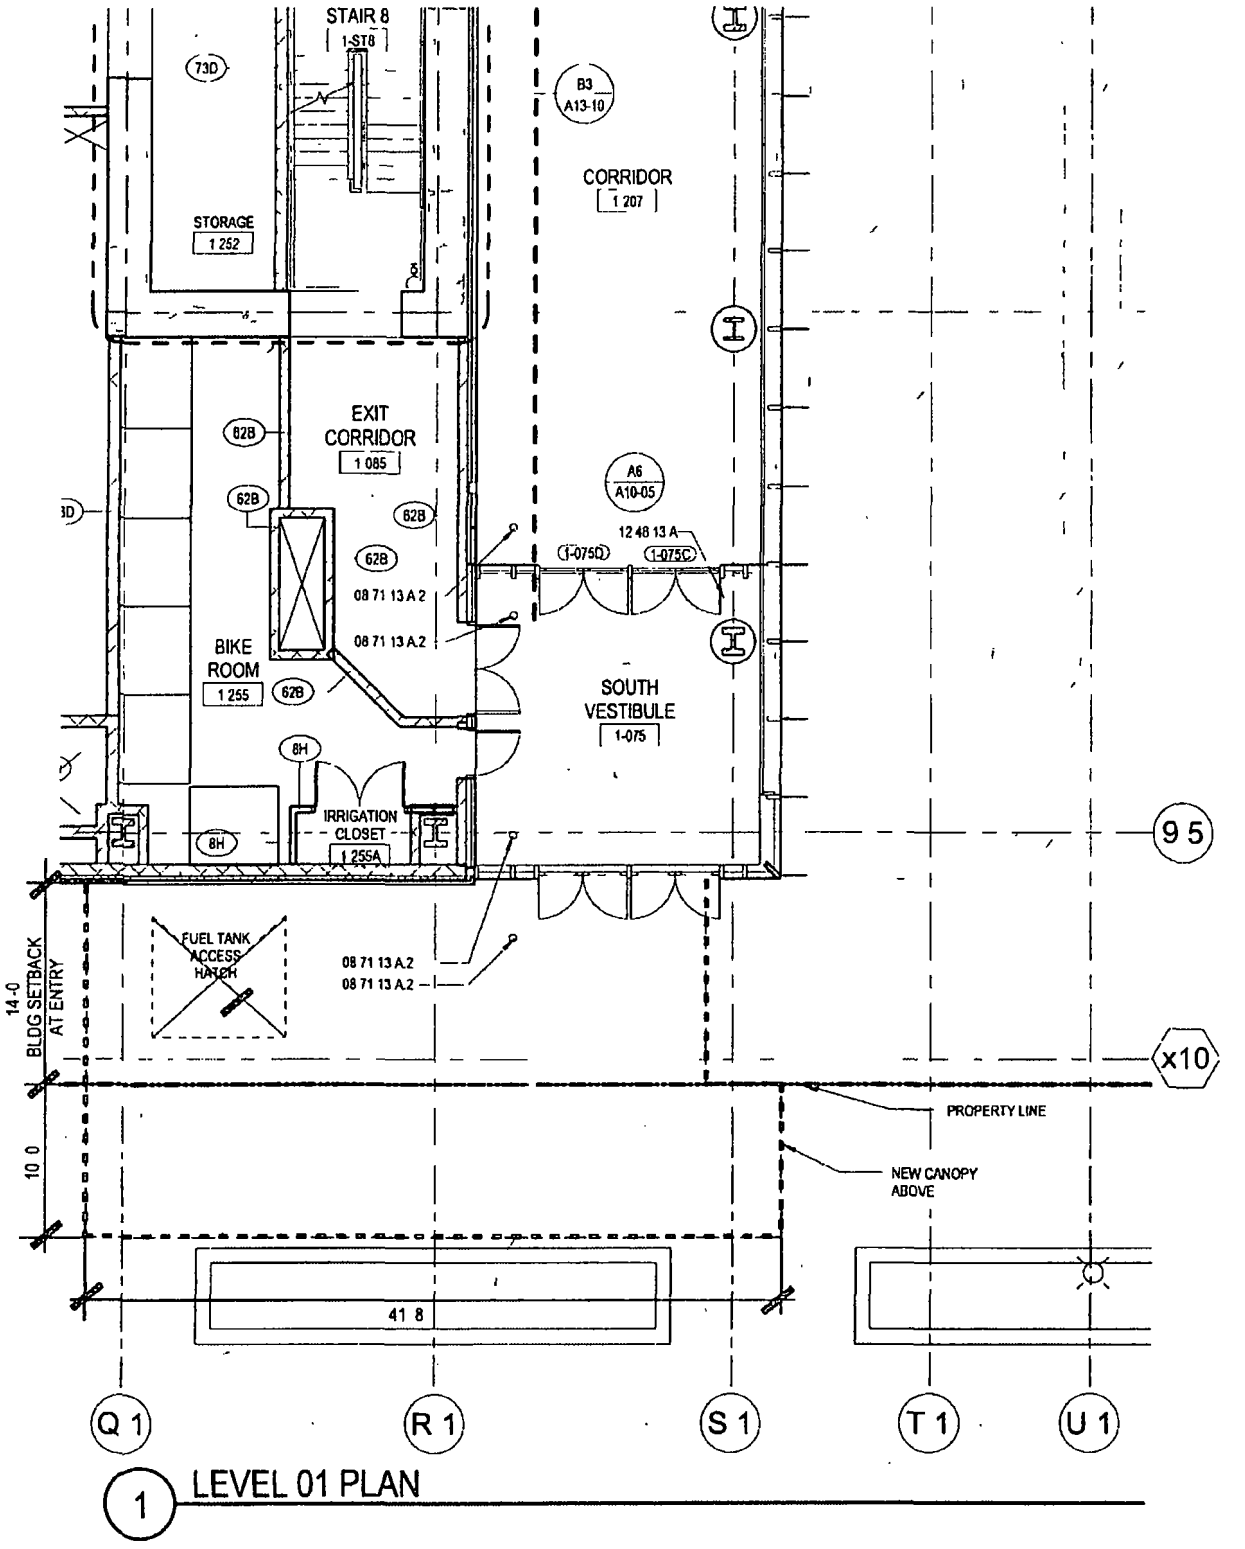

1 LEVEL 01 PLAN

Sheet Title	**CANOPY AT SOUTH ENTRANCE**
Applicant	**Northwestern University**
Address	**303 E Superior Street**
Date	**December 2, 2015**

PERKINS
+ WILL
330 N Wabash Avenue
Chicago IL 60611
perkinswill.com

Copyright © 2014 Perkins Will

City of Chicago

O2016-993

Office of the City Clerk

Document Tracking Sheet

Meeting Date:	2/10/2016
Sponsor(s):	Tunney (44)
Type:	Ordinance
Title:	Canopy(s) for Sherwell Realty Corp., by: Wirtz Realty Corp., agent
Committee(s) Assignment:	Committee on Transportation and Public Way

ORDINANCE
SHERWELL REALTY CORPORATION, BY: WIRTZ REALTY CORP., AGENT
Acct. No. 88027 - 1
Permit No. 1121237

Be It Ordained by the City Council of the City of Chicago:

SECTION 1. Permission and authority are hereby given and granted to SHERWELL REALTY CORPORATION, BY: WIRTZ REALTY CORP., AGENT, upon the terms and subject to the conditions of this ordinance to maintain and use, as now constructed, one (1) Canopy(s) projecting over the public right-of-way adjacent to its premises known as 3000 N. Sheridan Rd..

Said Canopy(s) at W.WELLINGTON measure(s):
One (1) at thirty (30) feet in length, and twelve (12) feet in width for a total of three hundred sixty (360) square feet.

The location of said privilege shall be as shown on prints kept on file with the Department of Business Affairs and Consumer Protection and the Office of the City Clerk.

Said privilege shall be constructed in accordance with plans and specifications approved by the Zoning Department - Signs.

This grant of privilege in the public way shall be subject to the provisions of Section 10-28-015 and all other required provisions of the Municipal Code of Chicago.

The grantee shall pay to the City of Chicago as compensation for the privilege #1121237 herein granted the sum of fifty-five ($55.00) per annum in advance.


A 25% penalty will be added for payments received after due date.

The permit holder agrees to hold the City of Chicago harmless for any damage, relocation or replacement costs associated with damage, relocation or removal of private property caused by the City performing work in the public way.

Authority herein given and granted for a period of five (5) years from and after 10/28/2010.

Alderman Thomas Tunney

Thomas Tunney 44th Ward

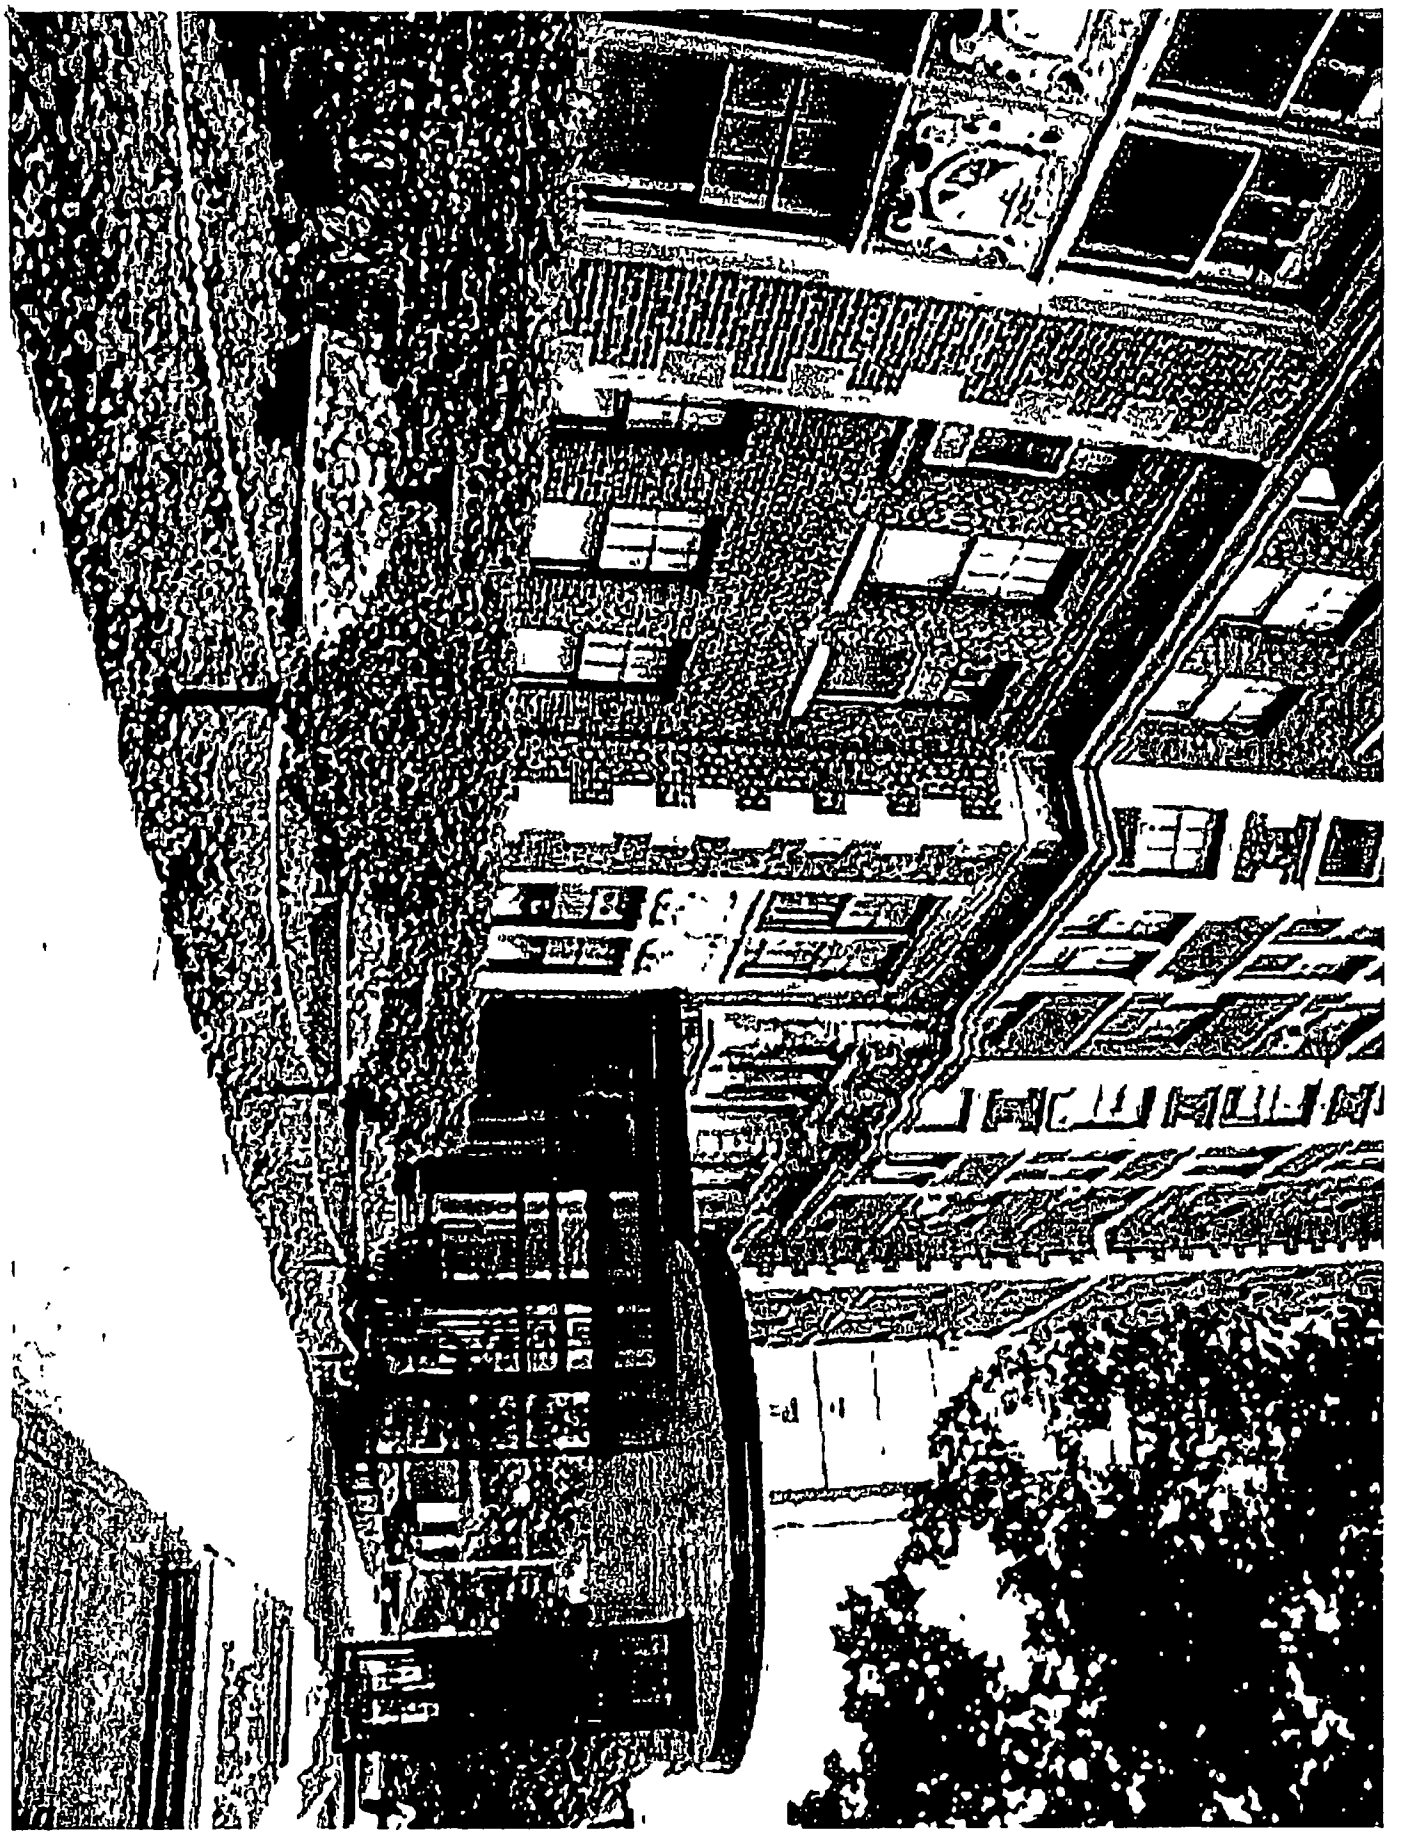

City of Chicago

O2016-997

Office of the City Clerk

Document Tracking Sheet

Meeting Date:	2/10/2016
Sponsor(s):	Tunney (44)
Type:	Ordinance
Title:	Canopy(s) for Belmont by Reside, The
Committee(s) Assignment:	Committee on Transportation and Public Way

ORDINANCE
THE BELMONT BY RESIDE
Acct. No. 346722 - 1
Permit No. 1121392

Be It Ordained by the City Council of the City of Chicago:

SECTION 1. Permission and authority are hereby given and granted to THE BELMONT BY RESIDE, upon the terms and subject to the conditions of this ordinance to maintain and use, as now constructed, one (1) Canopy(s) projecting over the public right-of-way adjacent to its premises known as 3170 N. Sheridan Rd..

Said Canopy(s) at W. Belmont Avenue measure(s):
One (1) at six point eight three (6.83) feet in length, and sixteen (16) feet in width for a total of one hundred nine point two eight (109.28) square feet.

The location of said privilege shall be as shown on prints kept on file with the Department of Business Affairs and Consumer Protection and the Office of the City Clerk.

Said privilege shall be constructed in accordance with plans and specifications approved by the Zoning Department - Signs.

This grant of privilege in the public way shall be subject to the provisions of Section 10-28-015 and all other required provisions of the Municipal Code of Chicago.

The grantee shall pay to the City of Chicago as compensation for the privilege #1121392 herein granted the sum of fifty ($50.00) per annum in advance.

A 25% penalty will be added for payments received after due date.

The permit holder agrees to hold the City of Chicago harmless for any damage, relocation or replacement costs associated with damage, relocation or removal of private property caused by the City performing work in the public way.

Authority herein given and granted for a period of five (5) years from and after 10/07/2014.

Alderman Thomas Tunney

Thomas Tunney 44th Ward



346722

City of Chicago

O2016-999

Office of the City Clerk

Document Tracking Sheet

Meeting Date:	2/10/2016
Sponsor(s):	Tunney (44)
Type:	Ordinance
Title:	Canopy(s) for M&R Development LLC
Committee(s) Assignment:	Committee on Transportation and Public Way

ORDINANCE
M & R DEVELOPMENT, LLC
Acct. No. 335655 - 4
Permit No. 1121143

Be It Ordained by the City Council of the City of Chicago:

SECTION 1. Permission and authority are hereby given and granted to M & R DEVELOPMENT, LLC, upon the terms and subject to the conditions of this ordinance to construct, install, maintain and use three (3) Canopy(s) projecting over the public right-of-way adjacent to its premises known as 1025 W. Addison St..

Said Canopy(s) at W. Addison Street measure(s):
One (1) at seventeen point two five (17.25) feet in length, and six point one seven (6.17) feet in width for a total of one hundred six point four three (106.43) square feet.
One (1) at seventeen (17) feet in length, and six point one seven (6.17) feet in width for a total of one hundred four point eight nine (104.89) square feet.
One (1) at twelve (12) feet in length, and one point one seven (1.17) foot in width for a total of fourteen point zero four (14.04) square feet.

The location of said privilege shall be as shown on prints kept on file with the Department of Business Affairs and Consumer Protection and the Office of the City Clerk.

Said privilege shall be constructed in accordance with plans and specifications approved by the Zoning Department - Signs.

This grant of privilege in the public way shall be subject to the provisions of Section 10-28-015 and all other required provisions of the Municipal Code of Chicago.

The grantee shall pay to the City of Chicago as compensation for the privilege #1121143 herein granted the sum of one hundred fifty ($150.00) per annum in advance.


A 25% penalty will be added for payments received after due date.

The permit holder agrees to hold the City of Chicago harmless for any damage, relocation or replacement costs associated with damage, relocation or removal of private property caused by the City performing work in the public way.

Authority herein given and granted for a period of five (5) years from and after Date of Passage.

Alderman Thomas Tunney

Thomas Tunney 44th Ward

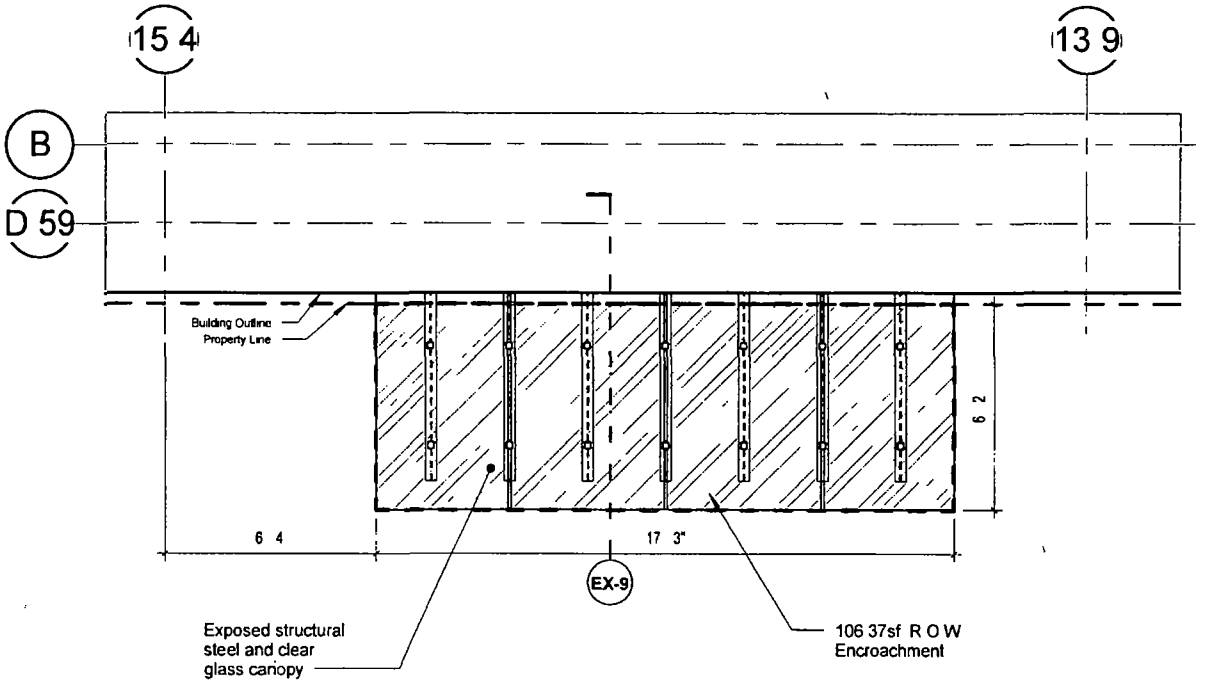

SCB

© 2015 Solomon Cordwell Buenz

DRAWING TITLE Addison Residential Lobby Entry-Canopy 1 DATE 12 30 2015

0 2 4

PROJECT NAME ADDISON PARK ON CLARK PROJECT # 2014034

EX-4

Architecture Planning Interior Design 625 N Michigan Ave Chicago IL 60611 T 312 896 1100 F 312 896 1200

City of Chicago

O2016-1004

Office of the City Clerk

Document Tracking Sheet

Meeting Date:	2/10/2016
Sponsor(s):	Cappleman (46)
Type:	Ordinance
Title:	Canopy(s) for Public Storage
Committee(s) Assignment:	Committee on Transportation and Public Way

ORDINANCE
PUBLIC STORAGE
Acct. No. 211743 - 22
Permit No. 1121537

Be It Ordained by the City Council of the City of Chicago:

SECTION 1. Permission and authority are hereby given and granted to PUBLIC STORAGE, upon the terms and subject to the conditions of this ordinance to maintain and use, as now constructed, one (1) Canopy(s) projecting over the public right-of-way adjacent to its premises known as 4072 N. Broadway .

Said Canopy(s) at N. BROADWAY measure(s):
One (1) at forty-seven (47) feet in length, and two (2) feet in width for a total of ninety-four (94) square feet.

The location of said privilege shall be as shown on prints kept on file with the Department of Business Affairs and Consumer Protection and the Office of the City Clerk.

Said privilege shall be constructed in accordance with plans and specifications approved by the Zoning Department - Signs.

This grant of privilege in the public way shall be subject to the provisions of Section 10-28-015 and all other required provisions of the Municipal Code of Chicago.

The grantee shall pay to the City of Chicago as compensation for the privilege #1121537 herein granted the sum of seventy-two ($72.00) per annum in advance.

A 25% penalty will be added for payments received after due date.

The permit holder agrees to hold the City of Chicago harmless for any damage, relocation or replacement costs associated with damage, relocation or removal of private property caused by the City performing work in the public way.

Authority herein given and granted for a period of five (5) years from and after 01/11/2015.

Alderman James Cappleman

James Cappleman 46th Ward


47'
Storage
RENTAL SPACES

Department of Business Affairs and Consumer Protection
Small Business Center - Public Way Use Unit
City Hall - 121 N LaSalle Street, Room 800 • Chicago, IL 60602
312-74-GOBIZ / 312-744-6249 • (312) 744-1944 (TTY)
http://www.cityofchicago.org/bacp

02/10/2016

Alderman **James Cappleman**
Ward # **46**
City of Chicago
City Hall, Room **200**
121 North LaSalle Street
Chicago, Illinois 60602

Re: An ordinance to use and maintain a portion of the public right-of-way for **one (1) canopy(ies)** for **PUBLIC STORAGE**, adjacent to the premises known as **4072 N. Broadway** .

Dear Alderman **James Cappleman**:

The applicant referenced above has requested the use of the public right-of-way for a **canopy(ies)**. An ordinance has been prepared by the Department of Business Affairs and Consumer Protection – Small Business Center - Public Way Use Unit for presentation to the City Council. Because this request was made for properties located in your ward, as approved by you as per the attached, I respectfully request that you introduce the attached ordinance at the next City Council meeting.

If you have any questions regarding this ordinance, please contact Anthony Bertuca at (312) 744-5506.

Department of Business Affairs and Consumer Protection

City of Chicago

O2016-1007

Office of the City Clerk

Document Tracking Sheet

Meeting Date:	2/10/2016
Sponsor(s):	Osterman (48)
Type:	Ordinance
Title:	Canopy(s) for Edge Theater, The
Committee(s) Assignment:	Committee on Transportation and Public Way

ORDINANCE
THE EDGE THEATER
Acct. No. 396028 - 1
Permit No. 1119749

Be It Ordained by the City Council of the City of Chicago:

SECTION 1. Permission and authority are hereby given and granted to THE EDGE THEATER, upon the terms and subject to the conditions of this ordinance to construct, install, maintain and use one (1) Canopy(s) projecting over the public right-of-way adjacent to its premises known as 5451 N. Broadway .

Said Canopy(s) at N Broadway measure(s):
One (1) at nine point four two (9.42) feet in length, and one point two five (1.25) foot in width for a total of eleven point seven eight (11.78) square feet.

The location of said privilege shall be as shown on prints kept on file with the Department of Business Affairs and Consumer Protection and the Office of the City Clerk.

Said privilege shall be constructed in accordance with plans and specifications approved by the Zoning Department - Signs.

This grant of privilege in the public way shall be subject to the provisions of Section 10-28-015 and all other required provisions of the Municipal Code of Chicago.

The grantee shall pay to the City of Chicago as compensation for the privilege #1119749 herein granted the sum of fifty ($50.00) per annum in advance.


A 25% penalty will be added for payments received after due date.

The permit holder agrees to hold the City of Chicago harmless for any damage, relocation or replacement costs associated with damage, relocation or removal of private property caused by the City performing work in the public way.

Authority herein given and granted for a period of five (5) years from and after Date of Passage.


Alderman _____

Harry Osterman 48th Ward

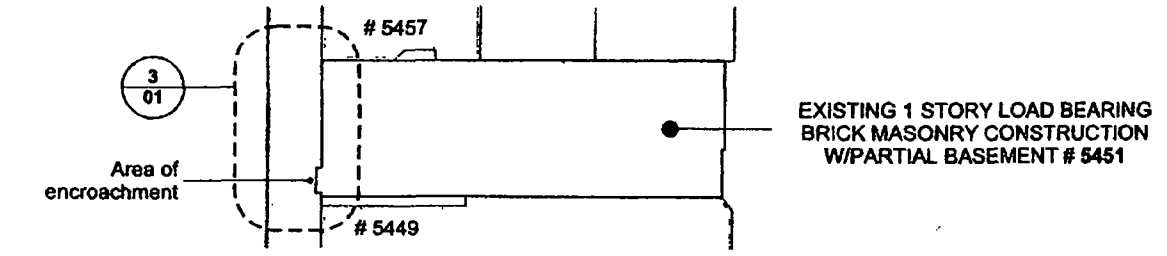


Site Plan

Scale 1" = 60'

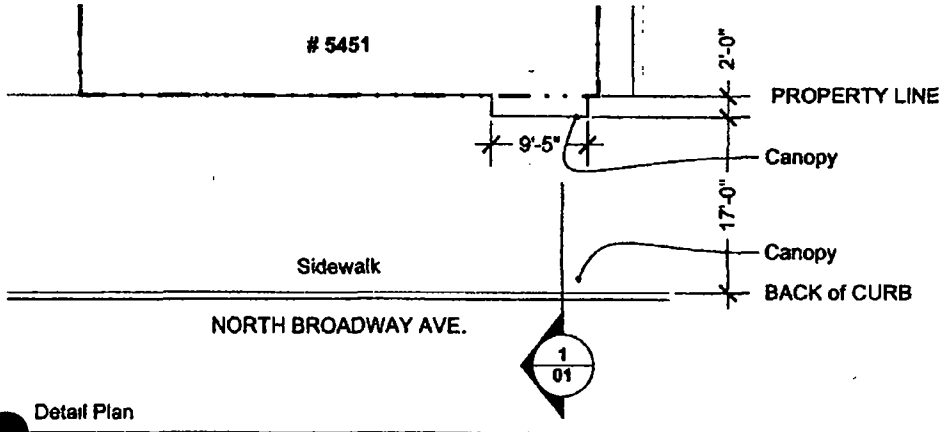

Detail Plan

Scale 1/16" = 1'

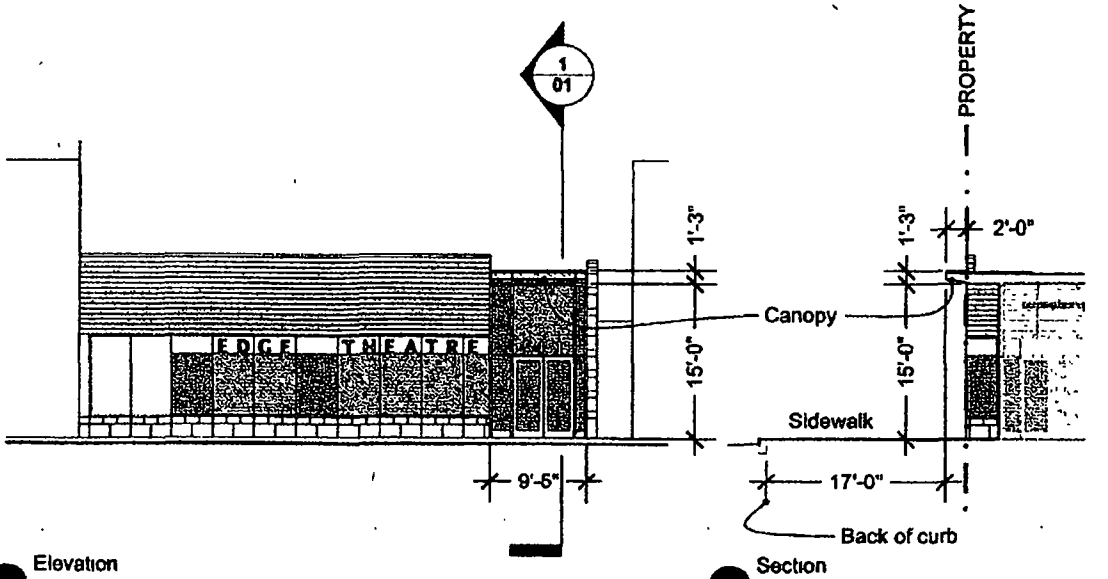

Elevation

Scale 1/16" = 1'

Section

Scale 1/16" = 1'

Edge Theatre
Addivy Properties, LLC - Anne Philips 773-296-4589

PUBLIC WAY USE FOR CANOPY 2015-0716

01

Department of Business Affairs and Consumer Protection
Small Business Center - Public Way Use Unit
City Hall - 121 N LaSalle Street, Room 800 • Chicago, IL 60602
312-74-GOBIZ / 312-744-6249 • (312) 744-1944 (TTY)
http://www cityofchicago.org/bacp

02/10/2016

Alderman **Harry Osterman**
Ward # **48**
City of Chicago
City Hall, Room **300**
121 North LaSalle Street
Chicago, Illinois 60602

Re: An ordinance to use and maintain a portion of the public right-of-way for **one (1) canopy(ies)** for **THE EDGE THEATER**, adjacent to the premises known as **5451 N. Broadway** .

Dear Alderman **Harry Osterman**:

The applicant referenced above has requested the use of the public right-of-way for a **canopy(ies)**. An ordinance has been prepared by the Department of Business Affairs and Consumer Protection – Small Business Center - Public Way Use Unit for presentation to the City Council. Because this request was made for properties located in your ward, as approved by you as per the attached, I respectfully request that you introduce the attached ordinance at the next City Council meeting.

If you have any questions regarding this ordinance, please contact Anthony Bertuca at (312) 744-5506.

Department of Business Affairs and Consumer Protection

City of Chicago

Office of the City Clerk

Document Tracking Sheet

R2016-88

Meeting Date:	2/10/2016
Sponsor(s):	Lopez (15)
Type:	Resolution
Title:	Call for Committee on Health and Environmental Protection to hold hearing(s) on Commission on Animal Care and Control's policy and practices on state-sanctioned euthanasia
Committee(s) Assignment:	Committee on Health and Environmental Protection

Health

Re: Commission on Animal Care and Control (CACC)

RESOLUTION

WHEREAS, the Members of City Council of Chicago approved a 2016 budget request for $5,703,307 for the operation, implementation and execution of the mission and policy of the Commission on Animal Care and Control (CACC), with five Employees dedicated to the administrative duties, twenty-nine Employees dedicated to animal control & requests, thirty-four Employees dedicated to animal care and treatment, and five Employees dedicated to anti-cruelty inspection & compliance; and,

WHEREAS, the testified mission of the CACC, as stated by its former Executive Director is "to ensure humane care of animals through, sheltering, pet placement, education, and animal law enforcement;" and,

WHEREAS, the continued testimony states that the mission is achieved by "responsibly and humanely enforcing animal-related laws; providing a safe environment and medical treatment for unwanted, stray, abused and neglected animals" as well as "returning lost pets to their owners; and finding new owners for the adoptable animals at our shelter;" and,

WHEREAS, based on the first six months of departmental data comparing 2014 to 2015, for the second year in a row, the CACC has experienced a decrease in canine/feline impoundment, with 7333 animals impounded in 2015; and,

WHEREAS, the CACC is defined as an euthanasia agency as defined by the Illinois Humane Euthanasia in Animal Shelters Act (510 ILCS 72/1, et seq.), thereby not regulated by a home rule unit of government; and,

WHEREAS, based on the first six months of 2015, 8.98% of cats were euthanized, 49.31% of "pit bull" breeds were euthanized, 17.36% of other dog breeds were euthanized; and,


WHEREAS, recent new reports and published investigations have shown that the CACC is struggling to achieve its taxpayer-funded mission and directives,



including animals being dragged by their neck across the facility as well as animals being left for days in a CACC van; therefore,

BE IT RESOLVED, that we, the Mayor and Members of the City Council of Chicago, assembled this tenth day of February, 2016, do hereby assert the need for examination of CACC policy and practices based on the notion that the culture of acceptable, state-sanctioned euthanasia has fostered an environment that promotes the inhumane care, treatment and disregard for the animal charges the CACC is mandated to care for; and therefore,

BE IT FURTHER RESOLVED, that the Committee on Health & Environmental Protection immediately convene hearings with representatives from the Commission on Animal Care and Control and other animal welfare organizations for the purpose of identifying and recommending policy changes including but not limited to ending euthanasia in Chicago, increasing animal transfers to no-kill shelters or partner organizations, potentially eliminating the CACC and partnering with current not-for-profits or humane organizations to fulfill the CACC mission.

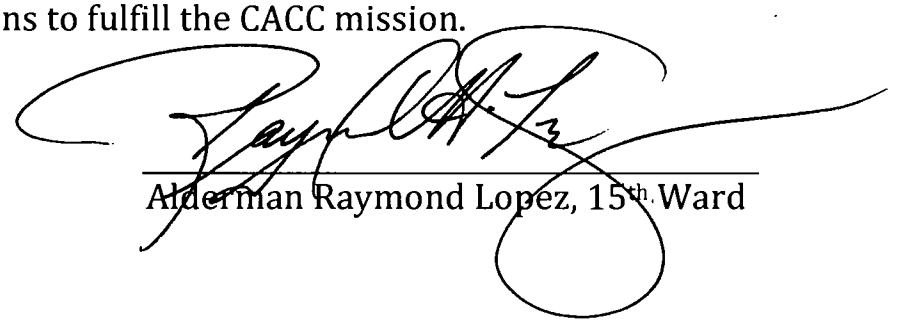

Alderman Raymond Lopez, 15th Ward

City of Chicago

R2016-89

Office of the City Clerk

Document Tracking Sheet

Meeting Date:	2/10/2016
Sponsor(s):	Villegas (36)
Type:	Resolution
Title:	Call for participation in Illinois Department of Transportation's performance-based asphalt paving specification pilot program
Committee(s) Assignment:	Committee on Health and Environmental Protection

Comm. Health and Environment

RESOLUTION CONCERNING THE INCREASED USE OF HIGH PERFORMANCE, HIGH SUSTAINABILITY ASPHALT PAVEMENTS FOR CITY OF CHICAGO CONSTRUCTION PROJECTS

WHEREAS, during the December 2015 United Nations Climate Change Conference a consensus was reached that "climate change represents an urgent and potentially irreversible threat to human societies and the planet and thus requires the widest possible cooperation by all countries, and their participation in an effective and appropriate international response, with a view to accelerating the reduction of global greenhouse gas emissions;" and

WHEREAS, sustainability has become a guiding principal for agencies such as the United States Environmental Protection Agency ("U.S. EPA") and Illinois Environmental Protection Agency, in their efforts to reduce greenhouse gas ("GHG") emissions; and

WHEREAS, a 2013 study on asphalt pavements completed by the U.S. EPA reported that "[t]he greatest GHG emission reductions come from the largest percentage inclusion of both reclaimed asphalt pavement and recycled shingles;" and

WHEREAS, it is the stated policy of the United State Department of Transportation's Federal Highway Administration ("FHWA") that "[r]ecycling and reuse can offer engineering, economic and environmental benefits" and "[r]ecycled materials should get first consideration in materials selection;" and

WHEREAS, it is the public policy of the State of Illinois to provide and maintain a healthful environment for the benefit of this and future generations; and

WHEREAS, the Illinois Department of Transportation is committed to incorporating green solutions for Illinois' multi-modal transportation system, utilizing sustainable design and construction techniques, including recyclable and environmentally friendly materials when possible; and

WHEREAS, pursuant to Public Act 097-0314, "[i]n creating the mix designs used for construction and maintenance of State highways, it shall be the goal of the [Illinois] Department [of Transportation], through its specifications, to maximize the percentage of recycled asphalt roofing shingles and binder replacement and to maximize the use of recycled aggregates and other lowest-cost constituents in the mix so long as there is no detrimental impact on life-cycle costs;" and

WHEREAS, numerous studies conducted by agencies and institutions such as the University of Illinois at Urbana-Champaign's Illinois Center for Transportation have demonstrated that high-recycle asphalt pavement can perform as well or better as traditional asphalt pavement; and

WHEREAS, through projects such as the Green Alley program, the Cermak "Green Mile" and the "Magnificent Green Mile," the City of Chicago and its Department of Transportation ("CDOT") have established themselves as leaders in innovating and demonstrating to the nation the value and viability of building green; and

WHEREAS, the use of high amounts of recycled materials in City of Chicago asphalt paving projects can provide significant cost savings, as demonstrated by the 40% savings over traditional asphalt pavements realized as part of the "Magnificent Green Mile" project; and

WHEREAS, the City of Chicago and CDOT have committed to continue their leadership via their Sustainable Urban Infrastructure Guidelines, which includes among its goals the identification and promotion of projects that not only advance sustainable urban infrastructure, but also benefit the environment, provide costs savings and create jobs; and

WHEREAS, in December 2015 the City of Chicago's Office of Inspector General ("OIG") released an audit report regarding CDOT's pavement management program; and

WHEREAS, among its conclusions, the OIG report found that CDOT's pavement management program did not comport with FHWA guidelines and best practices; and


WHEREAS, in a 2011 report on the state of reclaimed asphalt pavement ("RAP") use in asphalt mixes, the FHWA stated in its recommended best practices that "[e]valuating mixture performance of the designed asphalt mixture containing RAP, especially high RAP, is recommended;" and

WHEREAS, the Illinois Department of Transportation is taking steps to adopt cutting edge specifications for its asphalt paving program via the introduction of a pilot program for a "performance-based" specification designed to produce longer-lasting, higher-performing and more sustainable pavements; and

WHEREAS, as part of its pilot program, the Illinois Department of Transportation issued "Circular Letter 2015-19" on December 28, 2015, which provides local public agencies with an opportunity to participate, now, therefore,

BE IT RESOLVED, that we, the members of the City Council of the City of Chicago do hereby call upon the Chicago Department of Transportation to immediately begin the process of applying to participate in the Illinois Department of Transportation's performance-based asphalt paving specification pilot program.

BE IT FURTHER RESOLVED, we do hereby request that the scope of the Chicago Department of Transportation's participation in the Illinois Department of Transportation's experimental feature pilot program is as broad as possible.

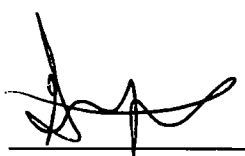

Gilbert Villegas
Alderman, 36th Ward

City of Chicago

R2016-91

Office of the City Clerk

Document Tracking Sheet

Meeting Date:	2/10/2016
Sponsor(s):	O'Connor (40) Munoz (22) Cappleman (46) Foulkes (16) Sadlowski Garza (10) Moore (49) Osterman (48) Curtis (18) Pawar (47) Lopez (15) Arena (45) Silverstein (50)
Type:	Resolution
Title:	Call for hearing(s) on possible elimination of Middle College Programs at City Colleges
Committee(s) Assignment:	Committee on Education and Child Development

Education

City Council
February 10, 2016

RESOLUTION

WHEREAS, the City Colleges of the City of Chicago perform a vital service in educating the youth of Chicago so that they have the skills needed in the workforce of the 21st Century and to be productive members of our great City; and

WHEREAS, over tens of thousands of students have dropped out of Chicago Public Schools and are therefore unprepared to enroll at City Colleges because they lack a High School diploma and the fundamental skills needed to succeed in college; and

WHEREAS, the vision of the Middle College Program at the City Colleges is to provide a unique, comprehensive and quality alternative education program to reclaimed youth who might otherwise be lost to the community and society; and

WHEREAS, there are currently Middle College Programs at Olive-Harvey College and Truman College which provide individuals the opportunity to obtain a High School diploma and the skills needed for college; and

WHEREAS, the City Colleges may eliminate these programs in June of 2016 at both Olive Harvey and Truman College; and

WHEREAS, this decision will dramatically reduce the opportunities so desperately needed by countless students; now, therefore,

BE IT RESOLVED that the City Council, through its Committee on Education and Child Development, conduct hearings to determine if the City Colleges is in fact going to eliminate the Middle College Programs, and if so, obtain from City Colleges a rationale therefore; and

BE IT FURTHER RESOLVED that the Committee invite the Chancellor of the City Colleges of and appropriate representatives of the teachers of the Middle College Programs; and

BE IT FURTHER RESOLVED that invitations to testify be extended to appropriate representatives of the education community, in addition to such other persons as the Committee deems appropriate.

Alderman Patrick J. O'Connor, 40th Ward

City of Chicago

R2016-87

Office of the City Clerk

Document Tracking Sheet

Meeting Date:	2/10/2016
Sponsor(s):	Smith (43) Tunney (44)
Type:	Resolution
Title:	Call for Chicago Cultural Center to be renamed in honor of Lois Weisberg
Committee(s) Assignment:	Joint Committee: Finance; Special Events, Cultural Affairs and Recreation

Finance + Special Events

RESOLUTION

WHEREAS, Lois Weisberg was born Lois Porges in Chicago on May 6, 1925, to Mortimer and Jessie Porges and raised in the Austin neighborhood, having attended Austin High School, the University of Illinois, and graduating from the Northwestern School of Speech; and

WHEREAS, Lois Weisberg founded numerous organizations and publications, including Friends of the Park, South Shore Recreation, the Chicago Lawyer newspaper, The Paper, an alternative weekly newspaper, and the Chicago chapter of the George Bernard Shaw Society; and

WHEREAS, prior to entering government, Lois Weisberg was active in the non-profit arena, having served as Director of Development for the Business and Professional People for the Public Interest, and as Executive Director for the Chicago Council of Lawyers; and

WHEREAS, in 1983, Lois Weisberg was appointed by Mayor Harold Washington to head the City's Office of Event Planning, a position she held for four years; and

WHEREAS, in 1989, upon Mayor Richard M. Daley's creation of the Department of Cultural Affairs, Lois Weisberg was appointed Commissioner, a position she served for over two decades, retiring in 2011; and

WHEREAS, in 1991, as Commissioner of the Department of Cultural Affairs, Lois Weisberg oversaw the transformation of the former central location of the Chicago Public Library into what is now the Chicago Cultural Center; and

WHEREAS, as Commissioner of the Department of Cultural Affairs, Lois Weisberg led the creation of major cultural attractions, many of which still continue today, including the Chicago Blues Festival, the Chicago Gospel Festival, the "Cows on Parade" in 1999, Gallery 37 student art program in 1991, which later became After School Matters, and the Chicago Holiday Sharing It Program; and

WHEREAS, in 1999, Lois Weisberg was profiled by Malcolm Gladwell for a New Yorker article, titled "Six Degrees of Lois Weisberg," where Gladwell stated "Lois knows lots of people because she likes lots of people. And all those people Lois knows and likes invariably like her, too..." And such friends and connections have included Isaac Asimov, Tony Bennett, Lenny Bruce, Arthur C. Clarke, John Coltrane, Ralph Ellison, William Friedkin, Dizzy Gillespie, Allen Ginsberg, Robert Heinlein, Yo-Yo Ma, Thelonious Monk, Nichelle Nichols, and Congressman Sidney Yates; and

WHEREAS, Lois Weisberg was bestowed numerous awards and recognitions, including the League of Women Voters Civic Contribution Award, Governing Magazine's Public Official of the Year Award, the Harold Washington History Maker Award, an honorary doctorate from the Spertus Institute, the Chicago Tribune's Chicagoan of the Year award, was declared the first Legendary Landmark by the Landscape Preservation Council of Illinois, and was the recipient of one of the City's inaugural Fifth Star Award in 2014; and

WHEREAS, on January 13, 2016, Lois Weisberg passed away at the age of 90, and is survived by her three children, Kiki Ellenby, Jacob Weisberg, and Joseph Weisberg, eight grandchildren and three great grandchildren, as well as her sister June Rosner; Weisberg's daughter, Jerilyn Fyffe passed away in 2011; and

WHEREAS, the City of Chicago intends to designate a suitable commemoration to honor Lois Weisberg in order to ensure that her legacy is never forgotten; now, therefore

BE IT RESOLVED, that we would encourage the Chicago Cultural Center, located at 78 East Washington Street, be renamed in Lois Weisberg's honor, in recognition of the achievements of Lois Weisberg, and as a symbol of the esteem in which Lois Weisberg is held by the Mayor, the City Council, and residents of the City of Chicago.

MICHELE SMITH
Alderman, 43rd Ward

City of Chicago

R2016-94

Office of the City Clerk

Document Tracking Sheet

Meeting Date:	2/10/2016
Sponsor(s):	Arena (45) Waguespack (32)
Type:	Resolution
Title:	Call for hearing(s) before Committee on the Budget and Government Operations to examine legal, administrative and financial benefits of control and authority of workers' compensation claims by law department
Committee(s) Assignment:	Committee on Committees, Rules and Ethics

City Council Meeting
February 10, 2016
Committee on Budget on Government Operations

RESOLUTION

WHEREAS, a system providing for the compensation of workers' families after the death of the worker due to a workplace accident was first created in Illinois in 1910; and

WHEREAS, that system was expanded in 1913 to provide for the compensation of workers injured at the workplace; and

WHEREAS, the City Council of the City of Chicago created a Bureau of Workmen's Compensation shortly thereafter to administer workers' compensation claims filed by employees of the City of Chicago; and

WHEREAS, that bureau, ever since, has been housed within the Committee on Finance; and

WHEREAS, the structure of the administration of city programs and services has changed dramatically since then, although the structure of that bureau has changed little; and

WHEREAS, that structure shields the Committee on Finance, which manages $100 million annually, from oversight by the Inspector General of the City of Chicago, placing the bureau at risk for waste and inefficiency, despite best efforts; and

WHEREAS, in 2015 the City of Chicago appropriated $69,512,605 for workers' compensation costs; and

WHEREAS, the municipal code does not require full, independent and transparent audits of programs, processes and instance of claims; and

WHEREAS, without disclosure of data on workers' compensation protocol and practice it is impossible to ascertain if administrators utilize effective and efficient policies and procedures or if specific procedures are in place to prevent, identify and resolve waste, fraud and abuse.

WHEREAS, across the country, the modern legal jurisprudence of workers' compensation law, employment law and labor law at the state and federal level has shifted worker's compensation administration away from the legislative arm of government; and

WHEREAS, that shift has been in direct response to the need for reform of excessive waste and abuse as they relate to workers' compensation claims between inter-governmental agencies; and

WHEREAS, the current fiscal crisis in the City of Chicago continues to harm the overall economy at the city and state level; and

WHEREAS, the lack of oversight and risk of financial waste creates cynicism among the taxpaying public, undermining trust in the government of the City of Chicago and in this body; therefore

NOW THEREFORE, BE IT RESOLVED that the Mayor and the members of City Council call for hearings before the Committee of Budget and Government Operations to examine the legal, administrative and financial benefits of control and authority of workers' compensation claims being under the purview of the Law Department of the City of Chicago, in keeping with the modern legal practice.

John Arena
Alderman, 45th Ward

Scott Waguespack
Alderman, 32nd Ward

City of Chicago

R2016-90

Office of the City Clerk

Document Tracking Sheet

Meeting Date:	2/10/2016
Sponsor(s):	Pawar (47) Reboyras (30)
Type:	Resolution
Title:	Call for hearings on regulating tow companies to prevent illegal tows and other unsavory behavors by towing operators
Committee(s) Assignment:	Committee on Public Safety Joint Committee: License and Consumer Protection; Public Safety

Joint Committee on Public Safety & License and Consumer Protection
City Council Meeting
February 10, 2016

Lincoln Towing **RESOLUTION**

WHEREAS, there are countless private parking lots and spaces in Chicago that utilize towing services to remove unauthorized vehicles from the premises; and

WHEREAS, this service is essential for property owners to manage their parking; and

WHEREAS, there has been a pattern of illegal towing and abuse of customers by Lincoln Towing, documented in media reports, anecdotal stories from citizens, and the iconic Steve Goodman in his song "The Pirates of Lincoln Park"; and

WHEREAS, Resident living nearby the Lincoln Towing location at 4882 N. Clark Street in the 47th Ward have expressed concern about reckless driving and other dangerous conduct; and

WHEREAS, Many Chicagoans are unaware of their rights when their vehicle is towed; and

WHEREAS, The City Council is responsible for ensuring the general welfare and public safety of citizens and visitors to Chicago; and

WHEREAS, The Illinois Commerce Commission is the primary regulator for towing operators in the State of Illinois; and

WHEREAS, The Chicago Police Department and the Department of Business Affairs and Consumer Protection oversee requirements for towing operators set forth in the Municipal Code of the City of Chicago; now, therefore

BE IT RESOLVED, that representatives of the Illinois Commerce Commission, Chicago Police Department, Department of Business Affairs & Consumer Protection, Towing Operators, including Lincoln Towing and Cook County Towing, appear before a joint hearing of the Committees on Public Safety and License & Consumer Protection to discuss regulation of towing companies and to provide an opportunity for the City Council to assess the facts of the regulatory environment and inform an effort to improve regulations in Chicago to prevent illegal tows and other unsavory behaviors by towing operators.

Ameya Pawar
Alderman, 47th Ward

Ariel Reboyras
Alderman, 30th Ward

City of Chicago

R2016-93

Office of the City Clerk

Document Tracking Sheet

Meeting Date: 2/10/2016

Sponsor(s): Pawar (47)
Ramirez-Rosa (35)
O'Connor (40)
Moreno (1)
Dowell (3)
Arena (45)
Tunney (44)
Moore (49)
Waguespack (32)
Mell (33)
Reboyras (30)
Reilly (42)
Osterman (48)
Santiago (31)
Villegas (36)
Munoz (22)
Scott, Jr. (24)
O'Shea (19)
Sadlowski Garza (10)
Hairston (5)
Sawyer (6)
Taliaferro (29)
Ervin (28)
Foulkes (16)
Moore (17)
Quinn (13)
Napolitano (41)
Brookins (21)
Laurino (39)
Zalewski (23)
Solis (25)
Burns (4)
Burnett (27)
Smith (43)

Type: Resolution

Title: Call for Chicago City Council Office of Financial Analysis to negotiate more sustainable revenue streams for Chicago Public School crisis

Committee(s) Assignment: Council Office of Financial Analysis Oversight Committee

City Council Meeting
February 10, 2016
Council Office of Financial Analysis Oversight Committee

RAUNER PREMIUM RESOLUTION

WHEREAS, The State of Illinois, the City of Chicago, the Chicago Public Schools, and units of government across Illinois face unprecedented fiscal challenges caused by Governor Rauner's inability to work with the State Legislature to pass a budget; and

WHEREAS, Governor Rauner delivered his second budget address without passing a 2015 budget and has not presented a plan to pass a 2016 budget because of his obsession over right-to-work and other anti-union policies; and

WHEREAS, there is no end in sight to the Springfield budget stalemate caused by Governor Rauner's failure to recognize that his so-called "Turnaround Agenda" is not supported by the vast majority of working families across Illinois; and

WHEREAS, due to Governor Rauner's callous cuts and dereliction of duty, thousands of low-income families no longer qualify for childcare subsidies, funding for autism programs has been decimated, and countless social service agencies have closed their doors due to unpaid bills; and

WHEREAS, in contrast to Governor Rauner, the Chicago City Council and Mayor Emanuel took collective action to address the City's fiscal issues in the 2016 budget; and

WHEREAS, the City of Chicago raised its property tax levy in 2015 to shore up funding for the Policeman's Annuity & Benefit Fund and the Firemen's Annuity & Benefit Fund; and

WHEREAS, property taxes are the only revenue option available to local governments because of Governor Rauner's unwillingness to sign legislation creating progressive revenue streams at the State level and refusal to allow Chicago and other home rule municipalities to explore local revenue options to properly fund schools, social services, and basic services; and

WHEREAS, in addition to the inequities caused by a broken public education funding formula, Chicago Public Schools is the only school district in the State of Illinois responsible to fund the pension liabilities for Chicago teacher pensions and every teacher pension system across Illinois; and

WHEREAS, the combination of relying on property taxes to fund public education, a broken state education funding formula, and the unequal treatment of CPS on teacher pensions, reduces the amount of dollars available to spend on students and teachers; and

WHEREAS, even Governor Rauner's own State Board of Education Chairman James Meeks decried the funding inequities which shackle Chicago Public Schools. In 2007, Chairman Meeks attempted to register CPS high school students at New Trier High School to highlight per pupil spending disparities. Yet despite these disparities, CPS manages to serve a student population where over 90% of the students live at or below the poverty line; and

WHEREAS, Governor Rauner's recent actions to sabotage CPS bond issues and constant calls for bankruptcy will force draconian cuts to classrooms, programs, and deepen the divide between working families in Chicago and the ultra-wealthy donor class Governor Rauner seems to favor; and

WHEREAS, while Governor Rauner's failures have led to a deadlocked state government, City Council must once again take action and do what it can to prevent cuts to the classroom; and

WHEREAS, in light of the current economic circumstances for our school system, a short-term infusion of funds back into the Chicago Public School operating budget will offset drastic cuts, helping achieve the ultimate goal of preserving essential programs, alleviating potential mass layoffs, and thereby investing in our city's future generations; and

WHEREAS, 65 ILCS 5/11-74.4-7 requires that any monies held by a municipality and not required for the payment and securing of obligations of a tax increment financing district and/or redevelopment project costs shall be deemed to be "Surplus Funds'; and

WHEREAS, Alderman Carlos Ramirez-Rosa has led the effort on an immediate emergency surplus of unallocated Tax Increment Financing (TIF) funds (separate from the annual TIF surplus) back to Chicago Public Schools to prevent classroom cuts; and

WHEREAS, It is clear, given the inaction and continued failure of Governor Rauner, that any emergency surplus of TIF funds and the process to identify surplus dollars should be led by the City Council in partnership with Mayor Emanuel, the Office of Budget and Management, the City Council Office of Financial Analysis, individual aldermen; and

WHEREAS, while any emergency TIF Surplus would generate one-time revenue, solving Governor Rauner's crisis will require more sustainable revenue streams; now, therefore

BE IT RESOLVED, that we, the Members of the City Council, assembled this day on February 10, 2016 direct the Chicago City Council Office of Financial Analysis to:

1. Work cooperatively with the Office of Budget & Management and local aldermen to determine a surplus amount by ward and TIF district, with focus on higher balance TIF districts to ensure citywide equity.
2. Provide an analysis of City Council actions that could aid the Chicago Public Schools in its current fiscal crisis and identify potential revenue options for City Council to consider should Governor Rauner continue to fail to pass a budget with equitable funding for Chicago schools.
3. Quantify the amount of revenue that could be raised for Chicago Public Schools and critical social services should Governor Rauner raise state income taxes, advance a graduate income tax, and/or sign legislation which enables the City of Chicago to enact a Chicago Corporate Income Tax.
4. Present options on how the State of Illinois could better aid the City of Chicago for capital improvement and economic development projects as the City begins the process on an emergency surplus of TIF funds which might have been spent on

schools, parks, libraries, public infrastructure, and other projects to spur economic development.

BE IT FURTHER RESOLVED, that the Council Office of Financial Analysis shall deliver its report to the City Council within 30 days of the adoption of this resolution.

Ameya Pawar
Alderman, 47th Ward

Carlos Ramirez-Rosa
Alderman, 35th Ward

Patrick O'Connor
Alderman, 40th Ward

Proco "Joe" Moreno
Alderman, 1st Ward

Pat Dowell
Alderman, 3rd Ward

John Arena
Alderman, 45th Ward

42

49


48

32

(31)

33

36th

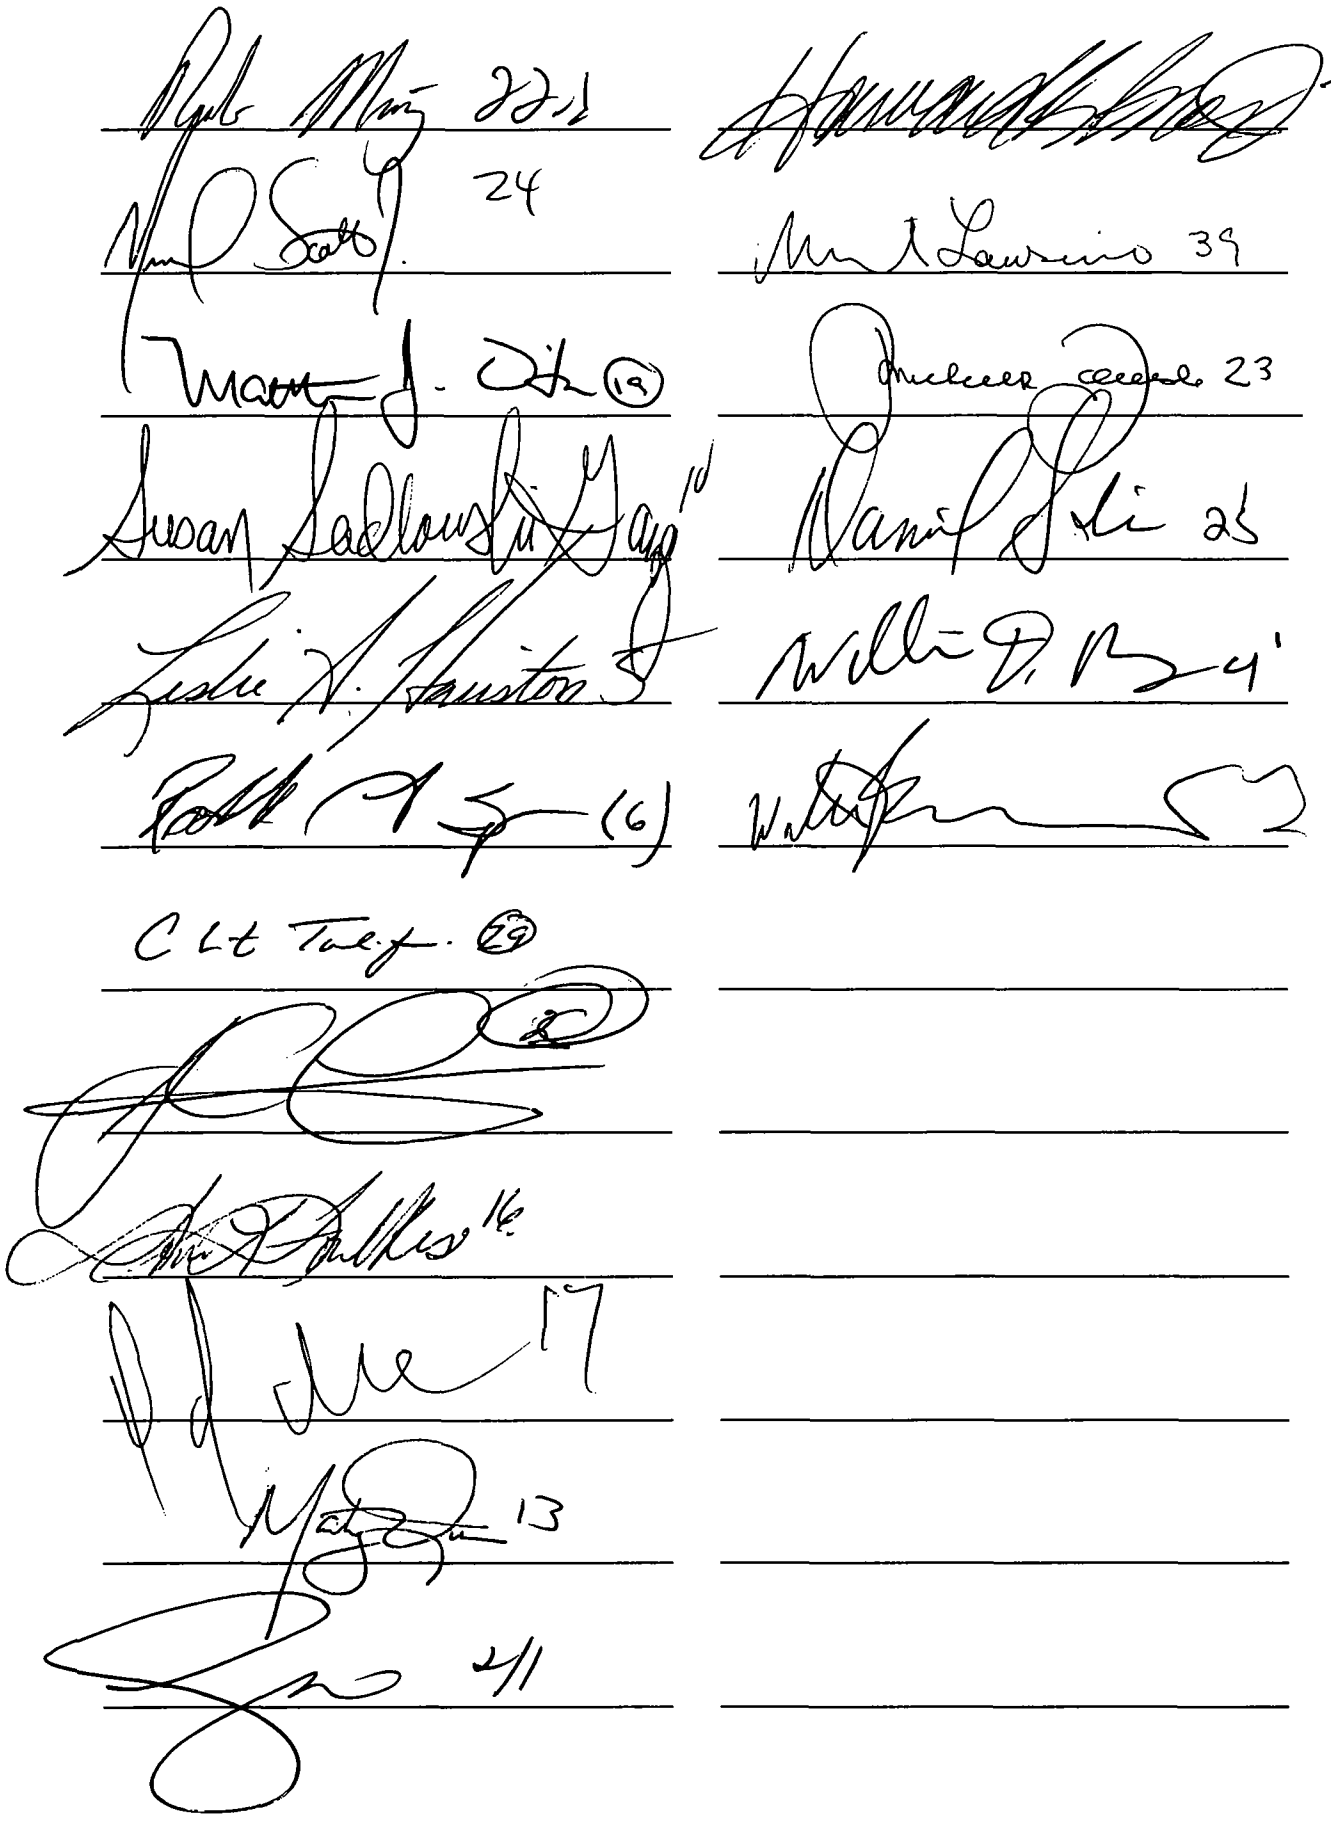

City of Chicago

O2016-1145

Office of the City Clerk

Document Tracking Sheet

Meeting Date:	2/10/2016
Sponsor(s):	Moreno (1)
Type:	Ordinance
Title:	Grant(s) of privilege in public way for Mana Food Bar
Committee(s) Assignment:	Committee on Transportation and Public Way

ORDINANCE
MANA FOOD BAR
Acct. No. 326879 - 1
Permit No. 1121717

Be It Ordained by the City Council of the City of Chicago:

Permission and authority are hereby given and granted to MANA FOOD BAR upon the terms and subject to the conditions of this ordinance, to maintain and use a portion of the public right of way for a sidewalk cafe adjacent to its premises located at 1742 W. Division St.. Said sidewalk cafe area #1 shall be seventeen point one seven (17.17) feet in length and seventeen point five eight (17.58) feet in width, area #2 shall be six point five eight (6.58) feet in length and six point five (6.5) feet in width for a total of three hundred forty-four point six two (344.62) square feet and shall allow six (6) feet of clear space from the face of the curb/building line along W. Division Street. The compensation for said space and the days and hours of operation for the sidewalk cafe shall be as follows:

Monday through Thursday 4:00 p.m. until 10:00 p.m. Friday 4:00 p.m. until 11:00 p.m. Saturday 12:00 p.m. until 11:00 p.m. Sunday 3:00 p.m. to 9:00 p.m.
Compensation: $600.00
SEATING CAPACITY: 28

Sidewalk Cafe Permit and approved plan must be posted at all times.

This grant of privilege #1121717 for a sidewalk cafe shall be subject to the provisions of Section 10-28-800 though 10-28-885 of the Municipal Code of Chicago and the directions of the Commissioner of Department of Business Affairs and Consumer Protection, the Commissioner of Streets and Sanitation, and the Commissioner of Transportation.

The permit holder agrees to hold the City of Chicago harmless for any damage, relocation or replacement costs associated with damage, relocation or removal of private property caused by the City performing work in the public way.

Authority for the above named privilege is herein given and granted from and after March 1, 2016 through and including December 1, 2016.

Alderman _____

Proco Joe Moreno 1st Ward

Department of Business Affairs and Consumer Protection
Small Business Center - Public Way Use Unit
City Hall - 121 N LaSalle Street, Room 800 • Chicago, IL 60602
312-74-GOBIZ / 312-744-6249 • (312) 744-1944 (TTY)
http://www.cityofchicago.org/bacp

02/10/2016

Alderman **Proco Joe Moreno**
Ward # **01**
City of Chicago
City Hall, Room **300**
121 North LaSalle Street
Chicago, Illinois 60602

Re: An ordinance to use and maintain a portion of the public right-of-way for **two (2) sidewalk cafe(s)** for **MANA FOOD BAR**, adjacent to the premises known as **1742 W. Division St.**.

Dear Alderman **Proco Joe Moreno**:

The applicant referenced above has requested the use of the public right-of-way for a **sidewalk cafe(s)**. An ordinance has been prepared by the Department of Business Affairs and Consumer Protection – Small Business Center - Public Way Use Unit for presentation to the City Council. Because this request was made for properties located in your ward, as approved by you as per the attached, I respectfully request that you introduce the attached ordinance at the next City Council meeting.

If you have any questions regarding this ordinance, please contact Anthony Bertuca at (312) 744-5506.

Department of Business Affairs and Consumer Protection

City of Chicago

O2016-925

Office of the City Clerk

Document Tracking Sheet

Meeting Date:	2/10/2016
Sponsor(s):	Moreno (1)
Type:	Ordinance
Title:	Grant(s) of privilege in public way for Asado Coffee Roasters
Committee(s) Assignment:	Committee on Transportation and Public Way

ORDINANCE
Asado Coffee Roasters
Acct. No. 385472 - 1
Permit No. 1116837

Be It Ordained by the City Council of the City of Chicago:

SECTION 1. Permission and authority are hereby given and granted to Asado Coffee Roasters, upon the terms and subject to the conditions of this ordinance to maintain and use one (1) sign(s) projecting over the public right-of-way attached to its premises known as 1651 W. Chicago Ave..

Said sign structure(s) measures as follows; along W Chicago Ave:
One (1) at two point six seven (2.67) feet in length, three (3) feet in height and ten (10) feet above grade level.

The location of said privilege shall be as shown on prints kept on file with the Department of Business Affairs and Consumer Protection and the Office of the City Clerk.

Said privilege shall be constructed in accordance with plans and specifications approved by the Department of Transportation (Division of Project Development) and Zoning Department - Signs.

This grant of privilege in the public way shall be subject to the provisions of Section 10-28-015 and all other required provisions of the Municipal Code of Chicago.

The grantee shall pay to the City of Chicago as compensation for the privilege #1116837 herein granted the sum of one hundred ($100.00) per annum in advance.

A 25% penalty will be added for payments received after due date.

The permit holder agrees to hold the City of Chicago harmless for any damage, relocation or replacement costs associated with damage, relocation or removal of private property caused by the City performing work in the public way.

Authority herein given and granted for a period of five (5) years from and after Date of Passage.

Alderman _____


Proco Joe Moreno 1st Ward

Sign Drawing

1651 W. Chicago Ave, Floor First

Chicago, IL 60622

Asado Coffee Roasters LLC

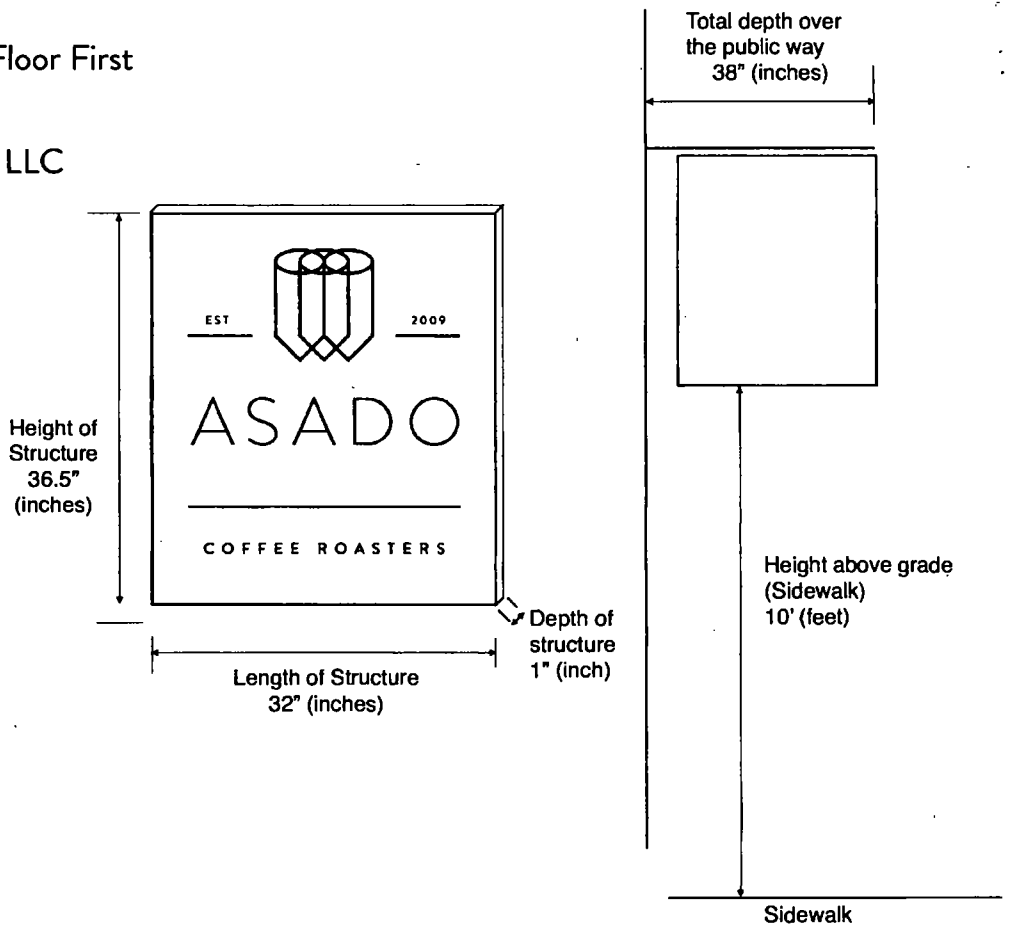

Department of Business Affairs and Consumer Protection
Small Business Center - Public Way Use Unit
City Hall - 121 N. LaSalle Street, Room 800 • Chicago, IL 60602
312-74-GOBIZ / 312-744-6249 • (312) 744-1944 (TTY)
http://www.cityofchicago.org/bacp

02/10/2016

Alderman **Proco Joe Moreno**
Ward # **01**
City of Chicago
City Hall, Room **300**
121 North LaSalle Street
Chicago, Illinois 60602

Re: An ordinance to use and maintain a portion of the public right-of-way for **one (1) sign(s)** for **Asado Coffee Roasters**, adjacent to the premises known as **1651 W. Chicago Ave.**.

Dear Alderman **Proco Joe Moreno**:

The applicant referenced above has requested the use of the public right-of-way for a **sign(s)**. An ordinance has been prepared by the Department of Business Affairs and Consumer Protection – Small Business Center - Public Way Use Unit for presentation to the City Council. Because this request was made for properties located in your ward, as approved by you as per the attached, I respectfully request that you introduce the attached ordinance at the next City Council meeting.

If you have any questions regarding this ordinance, please contact Anthony Bertuca at (312) 744-5506.

Department of Business Affairs and Consumer Protection

City of Chicago

O2016-926

Office of the City Clerk

Document Tracking Sheet

Meeting Date:	2/10/2016
Sponsor(s):	Moreno (1)
Type:	Ordinance
Title:	Grant(s) of privilege in public way for Boulevard Sports Lounge
Committee(s) Assignment:	Committee on Transportation and Public Way

ORDINANCE
BOULEVARD SPORTS LOUNGE
Acct. No. 361378 - 1
Permit No. 1120134

Be It Ordained by the City Council of the City of Chicago:

SECTION 1. Permission and authority are hereby given and granted to BOULEVARD SPORTS LOUNGE, upon the terms and subject to the conditions of this ordinance to maintain and use one (1) sign(s) projecting over the public right-of-way attached to its premises known as 2645 W. North Ave..

Said sign structure(s) measures as follows; along W. North:
One (1) at four point three three (4.33) feet in length, eight (8) feet in height and fourteen (14) feet above grade level.

The location of said privilege shall be as shown on prints kept on file with the Department of Business Affairs and Consumer Protection and the Office of the City Clerk.

Said privilege shall be constructed in accordance with plans and specifications approved by the Department of Transportation (Division of Project Development) and Zoning Department - Signs.

This grant of privilege in the public way shall be subject to the provisions of Section 10-28-015 and all other required provisions of the Municipal Code of Chicago.

The grantee shall pay to the City of Chicago as compensation for the privilege #1120134 herein granted the sum of three hundred ($300.00) per annum in advance.

A 25% penalty will be added for payments received after due date.


The permit holder agrees to hold the City of Chicago harmless for any damage, relocation or replacement costs associated with damage, relocation or removal of private property caused by the City performing work in the public way.

Authority herein given and granted for a period of five (5) years from and after Date of Passage.

Alderman _____

Proco Joe Moreno 1st Ward

Page 9-A

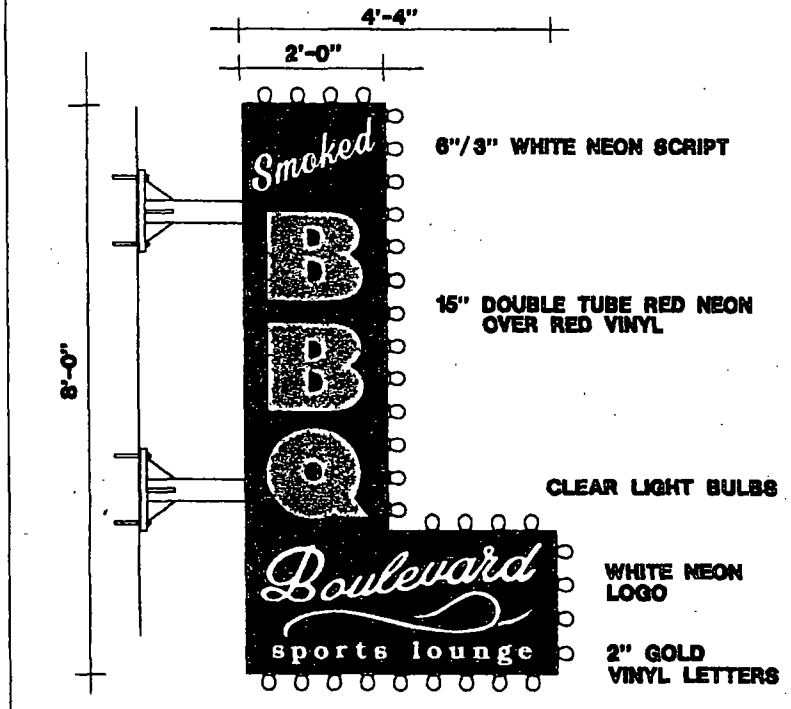



8'x4'-4" PROJECTING SIGN

Best Neon Sign

SCALE 1/2"=1'0" BK NO. BOULEV2
CUSTOMER BOULEVARD
JOB ADDRESS 2346 W. NORTH AVE.
CITY CHICAGO STATE IL.
ARTIST to SALES APPROVE DATE 8/3/15
DATE
CUSTOMER APPROVAL:

PLEASE NOTE: By signing the approval box on this sketch, I understand that I am accepting all aspects of this drawing. This includes artwork, specifications, dimensions, spelling and any other representations herein. I also understand that color representations on this sketch are approximate, and may not match manufactured product exactly.

Department of Business Affairs and Consumer Protection
Small Business Center - Public Way Use Unit
City Hall - 121 N. LaSalle Street, Room 800 • Chicago, IL 60602
312-74-GOBIZ / 312-744-6249 • (312) 744-1944 (TTY)
http://www.cityofchicago.org/bacp

02/10/2016

Alderman **Proco Joe Moreno**
Ward # **01**
City of Chicago
City Hall, Room **300**
121 North LaSalle Street
Chicago, Illinois 60602

Re: An ordinance to use and maintain a portion of the public right-of-way for **one (1) sign(s)** for **BOULEVARD SPORTS LOUNGE**, adjacent to the premises known as **2645 W. North Ave.**.

Dear Alderman **Proco Joe Moreno**:

The applicant referenced above has requested the use of the public right-of-way for a **sign(s)**. An ordinance has been prepared by the Department of Business Affairs and Consumer Protection – Small Business Center - Public Way Use Unit for presentation to the City Council. Because this request was made for properties located in your ward, as approved by you as per the attached, I respectfully request that you introduce the attached ordinance at the next City Council meeting.

If you have any questions regarding this ordinance, please contact Anthony Bertuca at (312) 744-5506.

Department of Business Affairs and Consumer Protection

City of Chicago

O2016-927

Office of the City Clerk

Document Tracking Sheet

Meeting Date:	2/10/2016
Sponsor(s):	Moreno (1)
Type:	Ordinance
Title:	Grant(s) of privilege in public way for Cricket Wireless
Committee(s) Assignment:	Committee on Transportation and Public Way

ORDINANCE
CRICKET WIRELESS
Acct. No. 373467 - 3
Permit No. 1120689

Be It Ordained by the City Council of the City of Chicago:

SECTION 1. Permission and authority are hereby given and granted to CRICKET WIRELESS, upon the terms and subject to the conditions of this ordinance to maintain and use two (2) sign(s) projecting over the public right-of-way attached to its premises known as 2792 W. Armitage Ave..

Said sign structure(s) measures as follows; along W. Armitage Avenue:
One (1) at five point eight three (5.83) feet in length, two point seven five (2.75) feet in height and nine (9) feet above grade level.

Said sign structure(s) measures as follows; along N. California Avenue:
One (1) at five point eight three (5.83) feet in length, two point seven five (2.75) feet in height and nine (9) feet above grade level.

The location of said privilege shall be as shown on prints kept on file with the Department of Business Affairs and Consumer Protection and the Office of the City Clerk.

Said privilege shall be constructed in accordance with plans and specifications approved by the Department of Transportation (Division of Project Development) and Zoning Department - Signs.


This grant of privilege in the public way shall be subject to the provisions of Section 10-28-015 and all other required provisions of the Municipal Code of Chicago.

The grantee shall pay to the City of Chicago as compensation for the privilege #1120689 herein granted the sum of one hundred seventy-five ($175.00) per annum in advance.

A 25% penalty will be added for payments received after due date.

The permit holder agrees to hold the City of Chicago harmless for any damage, relocation or replacement costs associated with damage, relocation or removal of private property caused by the City performing work in the public way.

Authority herein given and granted for a period of five (5) years from and after Date of Passage.

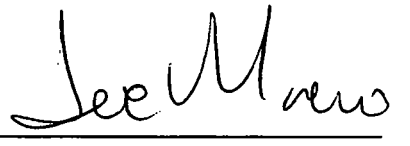Alderman 

Proco Joe Moreno 1st Ward


W. Armitage (W. Armitage (W. Armitage (Elevation)

Exterior Site Plan | Tenant Panel


Double-Sided Blade Sign

SOUTH WATER SIGNS

E-02

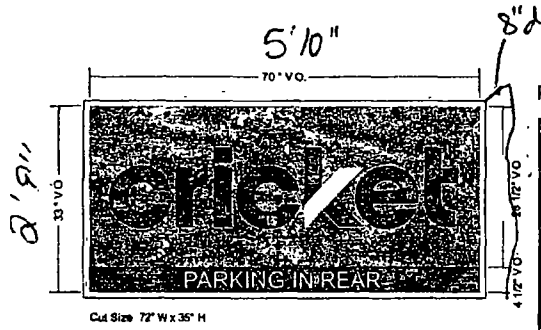

Cut Size 72" W x 35" H

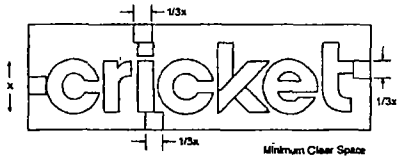

Proposed



Existing



Re-lamp and ballast needed

Repaint sign cabinet to std black

MEMBER SIGN BUILDERS	ALL PLANS PRESENTED ARE THE SOLE PROPERTY OF [illegible] AND MAY NOT BE REPRODUCED WITHOUT WRITTEN PERMISSION FROM [illegible]	Revision notes	cricket

934 N Church Road
Elmhurst, IL 60126'
P 630 333.4900 F 630 333 4915

		Drawn by	FK
Client	Cricket	Checked by	-
SWS Job#	7009927	Scale	NTS
Title	Tenant / Pylon	Revision	-
Date	12/24/14	Page	4

Department of Business Affairs and Consumer Protection
Small Business Center - Public Way Use Unit
City Hall - 121 N. LaSalle Street, Room 800 • Chicago, IL 60602
312-74-GOBIZ / 312-744-6249 • (312) 744-1944 (TTY)
http://www.cityofchicago.org/bacp

02/10/2016

Alderman **Proco Joe Moreno**
Ward # **01**
City of Chicago
City Hall, Room **300**
121 North LaSalle Street
Chicago, Illinois 60602

Re: An ordinance to use and maintain a portion of the public right-of-way for **two (2) sign(s)** for **CRICKET WIRELESS**, adjacent to the premises known as **2792 W. Armitage Ave.**.

Dear Alderman **Proco Joe Moreno**:

The applicant referenced above has requested the use of the public right-of-way for a **sign(s)**. An ordinance has been prepared by the Department of Business Affairs and Consumer Protection – Small Business Center - Public Way Use Unit for presentation to the City Council. Because this request was made for properties located in your ward, as approved by you as per the attached, I respectfully request that you introduce the attached ordinance at the next City Council meeting.

If you have any questions regarding this ordinance, please contact Anthony Bertuca at (312) 744-5506.

Department of Business Affairs and Consumer Protection

City of Chicago

O2016-931

Office of the City Clerk

Document Tracking Sheet

Meeting Date:	2/10/2016
Sponsor(s):	Moreno (1)
Type:	Ordinance
Title:	Grant(s) of privilege in public way for Damen 4 Management of Ilinois LLC
Committee(s) Assignment:	Committee on Transportation and Public Way

ORDINANCE
DAMEN 4 MANAGEMENT OF ILLINOIS, LLC
Acct. No. 357649 - 6
Permit No. 1120308

Be It Ordained by the City Council of the City of Chicago:

SECTION 1. Permission and authority are hereby given and granted to DAMEN 4 MANAGEMENT OF ILLINOIS, LLC, upon the terms and subject to the conditions of this ordinance to maintain and use one (1) sign(s) projecting over the public right-of-way attached to its premises known as 1741 W. Division St..

Said sign structure(s) measures as follows; along W Division St:
One (1) at three (3) feet in length, three point eight three (3.83) feet in height and fourteen point five eight (14.58) feet above grade level.

The location of said privilege shall be as shown on prints kept on file with the Department of Business Affairs and Consumer Protection and the Office of the City Clerk.

Said privilege shall be constructed in accordance with plans and specifications approved by the Department of Transportation (Division of Project Development) and Zoning Department - Signs.

This grant of privilege in the public way shall be subject to the provisions of Section 10-28-015 and all other required provisions of the Municipal Code of Chicago.

The grantee shall pay to the City of Chicago as compensation for the privilege #1120308 herein granted the sum of one hundred ($100.00) per annum in advance.


A 25% penalty will be added for payments received after due date.

The permit holder agrees to hold the City of Chicago harmless for any damage, relocation or replacement costs associated with damage, relocation or removal of private property caused by the City performing work in the public way.

Authority herein given and granted for a period of five (5) years from and after Date of Passage.

Alderman _____

Proco Joe Moreno 1st Ward

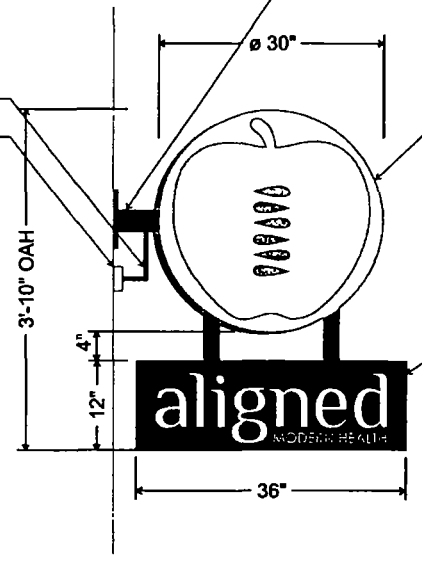

3" Tube support arm with
1/2" x 8" x 8" plate mountedf to building
exterior sleeved into channel letter medallion
Anchored into exterior brick wall with
lag and shields, painted Std. Black

Whip to run electrical

Junction box provided
by others **Exact location TBD**

9"Deep double sided medallion internally
illuminated with white LED lighting, translucent
white plex faces with respective vinyl graphics applied
All returns & trimcap painted to match PMS 382C

5"deep fabricated aluminum angle cabinet
Returns and face painted Std. Black
Face routed with 1/2" push through
translucent white acrylic (1/4" exposed)
with green vinyl graphics applied
"Modern Health" to be first surface applied
Std. White vinyl

Internally illuminated with white LEDs
Cabinet mounted to sign above with
2" x 2" x .125" steel tubing painted Std. Black

Colors to Match

PMS 382C
PMS 368C
Paint - Std. Black
Vinyl - Std. White

D/F Exterior Illuminated Wall ID
1" = 1'

SOUTH WATER
SIGNS
934 N Church
Elmhurst, IL 60126
tel 630 333 4900
fax 630 333 4915

CLIENT	PROJECT NAME	DATE	REV.
Aligned	1741 W Division St Chicago, IL	06 15 15	06 26 15 06 30 15 07 28 15
CUSTOMER APPROVAL	TRACKER NUMBER	DRAWN BY	
	7014103	BV	

THIS DRAWING IS THE PROPERTY OF SOUTH WATER SIGNS, LLC. ALL RIGHTS OF REPRODUCTION ARE RESERVED BY SOUTH WATER SIGNS, INC.

Department of Business Affairs and Consumer Protection
Small Business Center - Public Way Use Unit
City Hall - 121 N. LaSalle Street, Room 800 • Chicago, IL 60602
312-74-GOBIZ / 312-744-6249 • (312) 744-1944 (TTY)
http //www cityofchicago.org/bacp

02/10/2016

Alderman **Proco Joe Moreno**
Ward # **01**
City of Chicago
City Hall, Room **300**
121 North LaSalle Street
Chicago, Illinois 60602

Re: An ordinance to use and maintain a portion of the public right-of-way for **one (1) sign(s)** for **DAMEN 4 MANAGEMENT OF ILLINOIS, LLC**, adjacent to the premises known as **1741 W. Division St.**.

Dear Alderman **Proco Joe Moreno**:

The applicant referenced above has requested the use of the public right-of-way for a **sign(s)**. An ordinance has been prepared by the Department of Business Affairs and Consumer Protection – Small Business Center - Public Way Use Unit for presentation to the City Council. Because this request was made for properties located in your ward, as approved by you as per the attached, I respectfully request that you introduce the attached ordinance at the next City Council meeting.

If you have any questions regarding this ordinance, please contact Anthony Bertuca at (312) 744-5506.

Department of Business Affairs and Consumer Protection

City of Chicago

O2016-934

Office of the City Clerk

Document Tracking Sheet

Meeting Date:	2/10/2016
Sponsor(s):	Moreno (1)
Type:	Ordinance
Title:	Grant(s) of privilege in public way for Tryzub Restaurant
Committee(s) Assignment:	Committee on Transportation and Public Way

ORDINANCE
TRYZUB RESTAURANT
Acct. No. 389334 - 1
Permit No. 1120630

Be It Ordained by the City Council of the City of Chicago:

SECTION 1. Permission and authority are hereby given and granted to TRYZUB RESTAURANT, upon the terms and subject to the conditions of this ordinance to maintain and use one (1) sign(s) projecting over the public right-of-way attached to its premises known as 2201 W. Chicago Ave..

Said sign structure(s) measures as follows; along N. Leavitt Street:
One (1) at four (4) feet in length, six point one seven (6.17) feet in height and nine (9) feet above grade level.

The location of said privilege shall be as shown on prints kept on file with the Department of Business Affairs and Consumer Protection and the Office of the City Clerk.

Said privilege shall be constructed in accordance with plans and specifications approved by the Department of Transportation (Division of Project Development) and Zoning Department - Signs.

This grant of privilege in the public way shall be subject to the provisions of Section 10-28-015 and all other required provisions of the Municipal Code of Chicago.

The grantee shall pay to the City of Chicago as compensation for the privilege #1120630 herein granted the sum of one hundred ($100.00) per annum in advance.

A 25% penalty will be added for payments received after due date.

The permit holder agrees to hold the City of Chicago harmless for any damage, relocation or replacement costs associated with damage, relocation or removal of private property caused by the City performing work in the public way.

Authority herein given and granted for a period of five (5) years from and after Date of Passage.

Alderman _____


Proco Joe Moreno 1st Ward

By signing the Customer Acceptance on this print, I understand that I am accepting all aspects of this drawing. This includes Artwork, Specifications, Dimensions, Spelling, and all other representations herein. I also understand that color reproductions on this print are approximate, and may not match manufacturers samples exactly.


X Customer Acceptance SIGNATURE DATE

IF REQUIRED Landlord Acceptance SIGNATURE DATE


LSG SALES INITIALS DATE

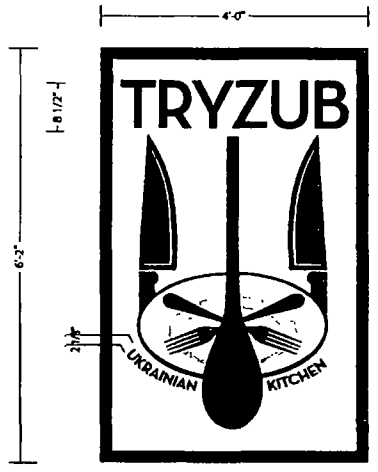

Front View 3/4" = 1'-0"

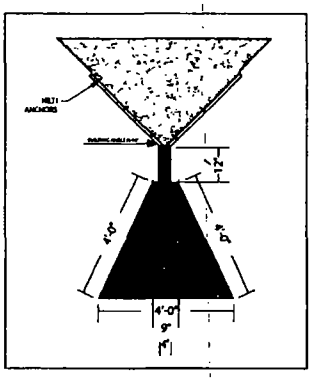

Top View 3/8" = 1'-0"

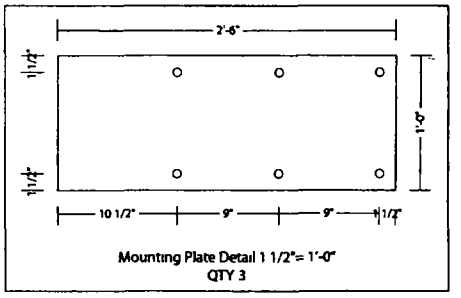

Mounting Plate Detail 1 1/2" = 1'-0"
QTY 3


▶ **ONE TRIPLE FACE SIGN/ INTERNALLY ILLUMINATED/ EXT. PAINTED/ WHITE LEXAN FACES WITH TRANS VINYL & DIGITAL PRINTS/ CUSTOM MOUNTING BRACKET WITH 2'-6" STRAPS TO BRICK BUILDING**

O **SIGNCASE** = MAP TO MATCH 230-157 COBALT BLUE VINYL
FACES = 230-157 COBALT BLUE, 230-015 YELLOW & DIGITAL PRINT "PLATE"
MOUNTING TUBES = MAP TO MATCH 230-157 COBALT BLUE VINYL
STRAPS TO BLDG = MAP WHITE


#69080

Landmark Sign Group

Overall Size	6'-2" x 4'-0"
Approx Weight	725 lbs
Volt/Ampere Load	120v / 16amp
Branch Circuit(s) Required	120v
Lamps	(12) 46"T12 H/O
Ballasts	(3) 2448-46

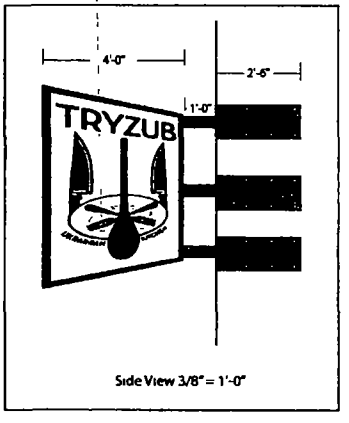

Side View 3/8" = 1'-0"

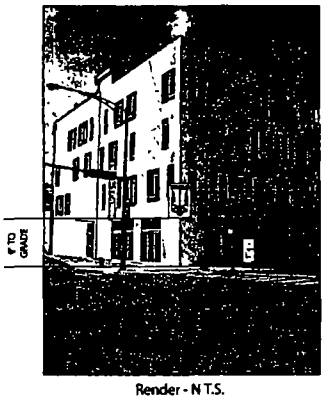

Render - N.T.S.

Landmark Sign group
7424 Industrial Avenue
Chesterton, IN 46304
phone 219 762.9677
fax 219 762 4258
www.landmarksign.com

PRINT #
ST-21884-2
SCOTT TOTH
LSG SALES REPRESENTATIVE

08.27.14
DATE

TRYZUB
CLIENT NAME

2201 CHICAGO AVE.
CHICAGO, IL
JOB LOCATION

JL 3/4" = 1'-0"
DRAWN BY SCALE

REVISIONS
1 ADD MOUNTING PLATE AND CITY SPECS
07.31.15 JL

28052
09.15.14

Designed for 110 Volts
Electrical Connection will be Visible within 6 Ft. at time of Installation.
Permit Trip will be Charged at Time & Material

THIS DRAWING IS THE PROPERTY OF LANDMARK SIGN GROUP, INC. NO REPRODUCTION OR USE WITHOUT THE EXPRESS PERMISSION OF LANDMARK SIGN GROUP, INC. AS PROPERTY OF THE BUILDING WILL BE SHOWN FOR ANY USES OF THIS DRAWING.

Corner of Leavitt + Chicago

Department of Business Affairs and Consumer Protection
Small Business Center - Public Way Use Unit
City Hall - 121 N. LaSalle Street, Room 800 • Chicago, IL 60602
312-74-GOBIZ / 312-744-6249 • (312) 744-1944 (TTY)
http //www.cityofchicago.org/bacp

02/10/2016

Alderman **Proco Joe Moreno**
Ward # **01**
City of Chicago
City Hall, Room **300**
121 North LaSalle Street
Chicago, Illinois 60602

Re: An ordinance to use and maintain a portion of the public right-of-way for **one (1) sign(s)** for **TRYZUB RESTAURANT**, adjacent to the premises known as **2201 W. Chicago Ave.**.

Dear Alderman **Proco Joe Moreno**:

The applicant referenced above has requested the use of the public right-of-way for a **sign(s)**. An ordinance has been prepared by the Department of Business Affairs and Consumer Protection – Small Business Center - Public Way Use Unit for presentation to the City Council. Because this request was made for properties located in your ward, as approved by you as per the attached, I respectfully request that you introduce the attached ordinance at the next City Council meeting.

If you have any questions regarding this ordinance, please contact Anthony Bertuca at (312) 744-5506.

Department of Business Affairs and Consumer Protection

City of Chicago

O2016-935

Office of the City Clerk

Document Tracking Sheet

Meeting Date:	2/10/2016
Sponsor(s):	Hopkins (2)
Type:	Ordinance
Title:	Grant(s) of privilege in public way for Athletico
Committee(s) Assignment:	Committee on Transportation and Public Way

ORDINANCE
ATHLETICO
Acct. No. 69020 - 8
Permit No. 1120695

Be It Ordained by the City Council of the City of Chicago:

SECTION 1. Permission and authority are hereby given and granted to ATHLETICO, upon the terms and subject to the conditions of this ordinance to maintain and use two (2) sign(s) projecting over the public right-of-way attached to its premises known as 1640 N. Wells St..

Said sign structure(s) measures as follows; along N. Wells Street:
Two (2) at three point two five (3.25) feet in length, eight point two five (8.25) feet in height and ten (10) feet above grade level.

The location of said privilege shall be as shown on prints kept on file with the Department of Business Affairs and Consumer Protection and the Office of the City Clerk.

Said privilege shall be constructed in accordance with plans and specifications approved by the Department of Transportation (Division of Project Development) and Zoning Department - Signs.

This grant of privilege in the public way shall be subject to the provisions of Section 10-28-015 and all other required provisions of the Municipal Code of Chicago.

The grantee shall pay to the City of Chicago as compensation for the privilege #1120695 herein granted the sum of six hundred ($600.00) per annum in advance.

A 25% penalty will be added for payments received after due date.

The permit holder agrees to hold the City of Chicago harmless for any damage, relocation or replacement costs associated with damage, relocation or removal of private property caused by the City performing work in the public way.

Authority herein given and granted for a period of five (5) years from and after Date of Passage.

Alderman _____

Brian Hopkins 2nd Ward

S

Pole Pocket Banners

N




Existing Sign - 99"H x 38-1/2" Fabric Pole Pocket Banners
Qty 2





**Athletico always at top of banner

SOUTH WATER SIGNS

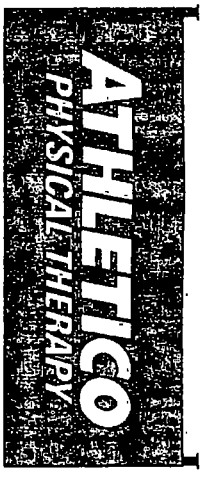

Other Side

Pole-Pocket Banners
Remove existing Fabric pole pocket banners
Move top bracket to new location at 99" OC to accept larger banners, new digitally printed double-sided fabric banners

Qty 2

934 N. Church Road
Elmhurst, IL 60126
P 630 333 4900 F 630 333 4915

Revision notes:
09.10.15 FK
10.10.15 RM
10.20.15 RM
10.26.15 RM

ATHLETICO PHYSICAL THERAPY

Client	Athletico	Drawn by	RM
Unit ID #	062	Checked by	-
SWS Job #	7012473	Scale	NTS
Title	Pole Pocket Banners	Revision	-
Date	01.22.15	Page	5

Department of Business Affairs and Consumer Protection
Small Business Center - Public Way Use Unit
City Hall - 121 N. LaSalle Street, Room 800 • Chicago, IL 60602
312-74-GOBIZ / 312-744-6249 • (312) 744-1944 (TTY)
http //www.cityofchicago.org/bacp

02/10/2016

Alderman **Brian Hopkins**
Ward # **02**
City of Chicago
City Hall, Room **200**
121 North LaSalle Street
Chicago, Illinois 60602

Re: An ordinance to use and maintain a portion of the public right-of-way for **two (2) sign(s)** for **ATHLETICO**, adjacent to the premises known as **1640 N. Wells St.**.

Dear Alderman **Brian Hopkins**:

The applicant referenced above has requested the use of the public right-of-way for a **sign(s)**. An ordinance has been prepared by the Department of Business Affairs and Consumer Protection – Small Business Center - Public Way Use Unit for presentation to the City Council. Because this request was made for properties located in your ward, as approved by you as per the attached, I respectfully request that you introduce the attached ordinance at the next City Council meeting.

If you have any questions regarding this ordinance, please contact Anthony Bertuca at (312) 744-5506.

Department of Business Affairs and Consumer Protection

City of Chicago

O2016-936

Office of the City Clerk

Document Tracking Sheet

Meeting Date:	2/10/2016
Sponsor(s):	Hopkins (2)
Type:	Ordinance
Title:	Grant(s) of privilege in public way for Capital One 360
Committee(s) Assignment:	Committee on Transportation and Public Way

ORDINANCE
CAPITAL ONE 360
Acct. No. 318199 - 1
Permit No. 1121218

Be It Ordained by the City Council of the City of Chicago:

SECTION 1. Permission and authority are hereby given and granted to CAPITAL ONE 360, upon the terms and subject to the conditions of this ordinance to maintain and use one (1) sign(s) projecting over the public right-of-way attached to its premises known as 21 E. Chestnut St..

Said sign structure(s) measures as follows; along E. Chestnut Street:
One (1) at four (4) feet in length, three (3) feet in height and twelve (12) feet above grade level.

The location of said privilege shall be as shown on prints kept on file with the Department of Business Affairs and Consumer Protection and the Office of the City Clerk.

Said privilege shall be constructed in accordance with plans and specifications approved by the Department of Transportation (Division of Project Development) and Zoning Department - Signs.

This grant of privilege in the public way shall be subject to the provisions of Section 10-28-015 and all other required provisions of the Municipal Code of Chicago.

The grantee shall pay to the City of Chicago as compensation for the privilege #1121218 herein granted the sum of one hundred ($100.00) per annum in advance.

A 25% penalty will be added for payments received after due date.

The permit holder agrees to hold the City of Chicago harmless for any damage, relocation or replacement costs associated with damage, relocation or removal of private property caused by the City performing work in the public way.

Authority herein given and granted for a period of five (5) years from and after Date of Passage.

Alderman 


Brian Hopkins 2nd Ward



EXISTING (48" ILLUMINATED BLADE SIGN)



PROPOSED

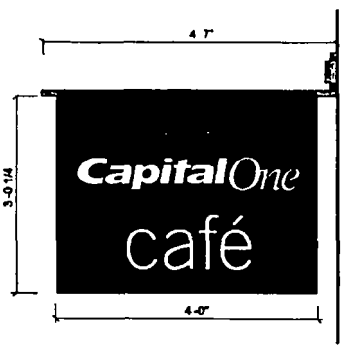

N/I BLADE SIGN

QTY 1 SCALE 1/2"=1'-0"

Drawing prepared by: ICON

SIGN 3

Location: 21 East Chesnut, Chicago IL 60611

Proj #: 4221

Loc #: 1367244

File Path: Active\BANKS\C\CapitalOne\Project 4221\Locations\4221 1367244 Chicago IL.cdr

Drawing prepared for: CapitalOne

Rev #	Rev#	Date	Rev. By	Drawn By	Revision Description:
Ori. "P"	4221	7/22	10/2	JH	
Rev 1	000000	00/00/00	XXX	XXX	Notes
Rev 2	000000	00/00/00	XXX	XXX	
Rev 3	000000	00/00/00	XXX	XXX	
Rev 4	000000	00/00/00	XXX	XXX	
Rev 5	000000	00/00/00	XXX	XXX	
Rev 6	000000	00/00/00	XXX	XXX	

Rev #	Rev#	Date	Rev. By	Drawn By
Rev 7	000000	00/00/00	XXX	XXX
Rev 8	000000	00/00/00	XXX	XXX
Rev 9	000000	00/00/00	XXX	XXX
Rev 10	000000	00/00/00	XXX	XXX

Drawings are the exclusive property of ICON. Any unauthorized use or duplication is not permitted.

Department of Business Affairs and Consumer Protection
Small Business Center - Public Way Use Unit
City Hall - 121 N. LaSalle Street, Room 800 • Chicago, IL 60602
312-74-GOBIZ / 312-744-6249 • (312) 744-1944 (TTY)
http://www.cityofchicago.org/baep

02/10/2016

Alderman **Brian Hopkins**
Ward # **02**
City of Chicago
City Hall, Room **200**
121 North LaSalle Street
Chicago, Illinois 60602

Re: An ordinance to use and maintain a portion of the public right-of-way for **one (1) sign(s)** for **CAPITAL ONE 360**, adjacent to the premises known as **21 E. Chestnut St.**.

Dear Alderman **Brian Hopkins**:

The applicant referenced above has requested the use of the public right-of-way for a **sign(s)**. An ordinance has been prepared by the Department of Business Affairs and Consumer Protection – Small Business Center - Public Way Use Unit for presentation to the City Council. Because this request was made for properties located in your ward, as approved by you as per the attached, I respectfully request that you introduce the attached ordinance at the next City Council meeting.

If you have any questions regarding this ordinance, please contact Anthony Bertuca at (312) 744-5506.

Department of Business Affairs and Consumer Protection

City of Chicago

O2016-937

Office of the City Clerk

Document Tracking Sheet

Meeting Date:	2/10/2016
Sponsor(s):	Hopkins (2)
Type:	Ordinance
Title:	Grant(s) of privilege in public way for Chicago Q
Committee(s) Assignment:	Committee on Transportation and Public Way

ORDINANCE
CHICAGO Q
Acct. No. 351043 - 1
Permit No. 1121396

Be It Ordained by the City Council of the City of Chicago:

SECTION 1. Permission and authority are hereby given and granted to CHICAGO Q, upon the terms and subject to the conditions of this ordinance to maintain and use one (1) sign(s) projecting over the public right-of-way attached to its premises known as 1160 N. Dearborn St..

Said sign structure(s) measures as follows; along N. DEARBORN:
One (1) at two (2) feet in length, three (3) feet in height and eleven (11) feet above grade level.

The location of said privilege shall be as shown on prints kept on file with the Department of Business Affairs and Consumer Protection and the Office of the City Clerk.

Said privilege shall be constructed in accordance with plans and specifications approved by the Department of Transportation (Division of Project Development) and Zoning Department - Signs.

This grant of privilege in the public way shall be subject to the provisions of Section 10-28-015 and all other required provisions of the Municipal Code of Chicago.

The grantee shall pay to the City of Chicago as compensation for the privilege #1121396 herein granted the sum of one hundred ($100.00) per annum in advance.


A 25% penalty will be added for payments received after due date.

The permit holder agrees to hold the City of Chicago harmless for any damage, relocation or replacement costs associated with damage, relocation or removal of private property caused by the City performing work in the public way.

Authority herein given and granted for a period of five (5) years from and after 02/09/2016.

Alderman _____

Brian Hopkins 2nd Ward

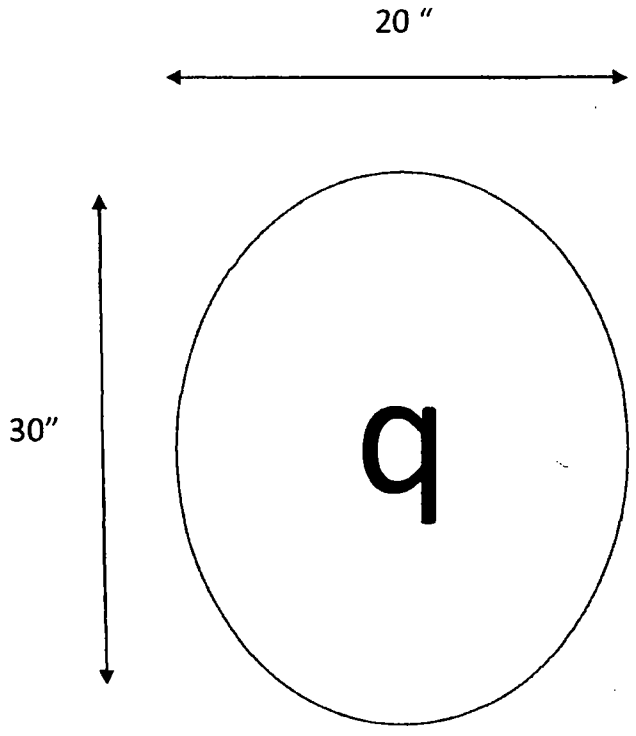
20 "
30"
q

Department of Business Affairs and Consumer Protection
Small Business Center - Public Way Use Unit
City Hall - 121 N. LaSalle Street, Room 800 • Chicago, IL 60602
312-74-GOBIZ / 312-744-6249 • (312) 744-1944 (TTY)
http://www.cityofchicago.org/baep

02/10/2016

Alderman **Brian Hopkins**
Ward # **02**
City of Chicago
City Hall, Room **200**
121 North LaSalle Street
Chicago, Illinois 60602

Re: An ordinance to use and maintain a portion of the public right-of-way for **one (1) sign(s)** for **CHICAGO Q**, adjacent to the premises known as **1160 N. Dearborn St.**.

Dear Alderman **Brian Hopkins**:

The applicant referenced above has requested the use of the public right-of-way for a **sign(s)**. An ordinance has been prepared by the Department of Business Affairs and Consumer Protection – Small Business Center - Public Way Use Unit for presentation to the City Council. Because this request was made for properties located in your ward, as approved by you as per the attached, I respectfully request that you introduce the attached ordinance at the next City Council meeting.

If you have any questions regarding this ordinance, please contact Anthony Bertuca at (312) 744-5506.

Department of Business Affairs and Consumer Protection

City of Chicago

O2016-938

Office of the City Clerk

Document Tracking Sheet

Meeting Date:	2/10/2016
Sponsor(s):	Hopkins (2)
Type:	Ordinance
Title:	Grant(s) of privilege in public way for Drybar Holdings LLC
Committee(s) Assignment:	Committee on Transportation and Public Way

ORDINANCE
DRYBAR HOLDINGS LLC
Acct. No. 384732 - 3
Permit No. 1120912

Be It Ordained by the City Council of the City of Chicago:

SECTION 1. Permission and authority are hereby given and granted to DRYBAR HOLDINGS LLC, upon the terms and subject to the conditions of this ordinance to maintain and use one (1) sign(s) projecting over the public right-of-way attached to its premises known as 755 N. Wells St..

Said sign structure(s) measures as follows; along N. Wells:
One (1) at five point zero eight (5.08) feet in length, two point zero four (2.04) feet in height and twelve (12) feet above grade level.

The location of said privilege shall be as shown on prints kept on file with the Department of Business Affairs and Consumer Protection and the Office of the City Clerk.

Said privilege shall be constructed in accordance with plans and specifications approved by the Department of Transportation (Division of Project Development) and Zoning Department - Signs.

This grant of privilege in the public way shall be subject to the provisions of Section 10-28-015 and all other required provisions of the Municipal Code of Chicago.

The grantee shall pay to the City of Chicago as compensation for the privilege #1120912 herein granted the sum of one hundred ($100.00) per annum in advance.


A 25% penalty will be added for payments received after due date.

The permit holder agrees to hold the City of Chicago harmless for any damage, relocation or replacement costs associated with damage, relocation or removal of private property caused by the City performing work in the public way.

Authority herein given and granted for a period of five (5) years from and after Date of Passage.


Alderman _____

Brian Hopkins 2nd Ward

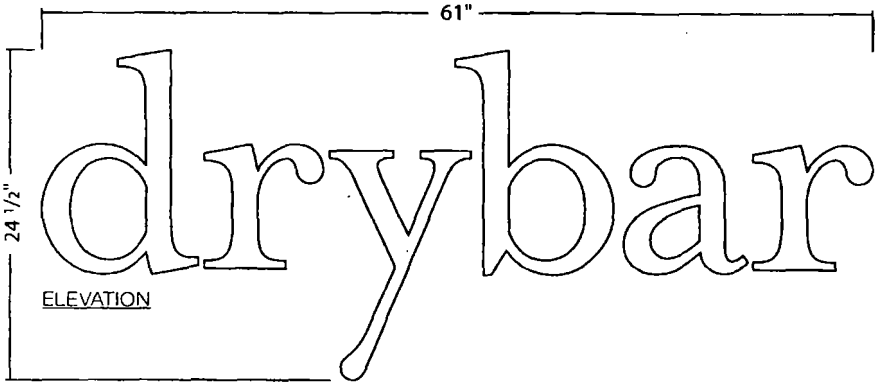

ELEVATION

1/2" FCO ALUMINUM
PAINTED WHITE
STUD MOUNTED W/
1/2" WHITE SPACERS

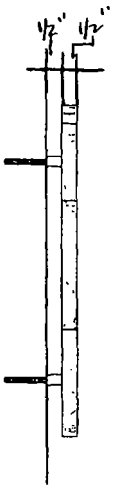

MOUNTING DETAIL TYPICAL
(NTS)

Client Information: **DRYBAR - RIVER NORTH** 755 NORTH WELLS CHICAGO, IL	Notes:	Revisions:	Sheet 2 of 6
approved as is ___ approved w/ noted corrections ___ update & resubmit for approval ___			
Original drawing date: 10.12.2015	Filename: drybar_River North	Drawn By: bw	
680 Fargo Avenue Elk Grove, IL 60007 p: 847.364.8400 f: 847.364.8520			

Department of Business Affairs and Consumer Protection
Small Business Center - Public Way Use Unit
City Hall - 121 N. LaSalle Street, Room 800 • Chicago, IL 60602
312-74-GOBIZ / 312-744-6249 • (312) 744-1944 (TTY)
http://www.cityofchicago.org/bacp

02/10/2016

Alderman **Brian Hopkins**
Ward # **02**
City of Chicago
City Hall, Room **200**
121 North LaSalle Street
Chicago, Illinois 60602

Re: An ordinance to use and maintain a portion of the public right-of-way for **one (1) sign(s)** for **DRYBAR HOLDINGS LLC**, adjacent to the premises known as **755 N. Wells St.**.

Dear Alderman **Brian Hopkins**:

The applicant referenced above has requested the use of the public right-of-way for a **sign(s)**. An ordinance has been prepared by the Department of Business Affairs and Consumer Protection – Small Business Center - Public Way Use Unit for presentation to the City Council. Because this request was made for properties located in your ward, as approved by you as per the attached, I respectfully request that you introduce the attached ordinance at the next City Council meeting.

If you have any questions regarding this ordinance, please contact Anthony Bertuca at (312) 744-5506.

Department of Business Affairs and Consumer Protection

City of Chicago

O2016-940

Office of the City Clerk

Document Tracking Sheet

Meeting Date:	2/10/2016
Sponsor(s):	Hopkins (2)
Type:	Ordinance
Title:	Grant(s) of privilege in public way for Happy Camper
Committee(s) Assignment:	Committee on Transportation and Public Way

ORDINANCE
HAPPY CAMPER
Acct. No. 398059 - 1
Permit No. 1120642

Be It Ordained by the City Council of the City of Chicago:

SECTION 1. Permission and authority are hereby given and granted to HAPPY CAMPER, upon the terms and subject to the conditions of this ordinance to maintain and use one (1) sign(s) projecting over the public right-of-way attached to its premises known as 1209 N. Wells St..

Said sign structure(s) measures as follows; along N. Wells:
One (1) at six (6) feet in length, four (4) feet in height and twelve (12) feet above grade level.

The location of said privilege shall be as shown on prints kept on file with the Department of Business Affairs and Consumer Protection and the Office of the City Clerk.

Said privilege shall be constructed in accordance with plans and specifications approved by the Department of Transportation (Division of Project Development) and Zoning Department - Signs.

This grant of privilege in the public way shall be subject to the provisions of Section 10-28-015 and all other required provisions of the Municipal Code of Chicago.

The grantee shall pay to the City of Chicago as compensation for the privilege #1120642 herein granted the sum of one hundred ($100.00) per annum in advance.


A 25% penalty will be added for payments received after due date.

The permit holder agrees to hold the City of Chicago harmless for any damage, relocation or replacement costs associated with damage, relocation or removal of private property caused by the City performing work in the public way.

Authority herein given and granted for a period of five (5) years from and after Date of Passage.

Alderman _____

Brian Hopkins 2nd Ward

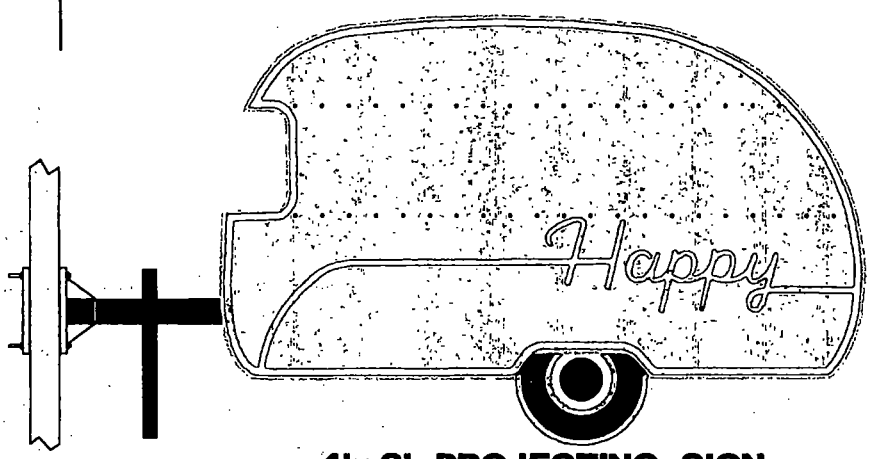

4'x 6' PROJECTING SIGN

END VIEW

NATURAL ALUMINUM FINISH WITH RED NEON OUTLINE
7"/3" SINGLE TUBE RED NEON TEXT, BORDER AND TIRE
ALUMINUM RIVETS ACROSS FACE

APPROVED 10-15-15
X 2' TOTAL over Public WAY

Page 9-A



Best Neon Sign

SCALE 3/4"=1'0" SK NO. HAPPY6
CUSTOMER
JOB ADDRESS 1309 N. WELLS ST.
CITY CHICAGO STATE IL
ARTIST bb DATE 8/31/15
SALES
APPROVED
CUSTOMER APPROVAL:

PLEASE NOTE: By signing the approval box on this sketch, I understand that I am accepting all aspects of this drawing. This includes artwork, specifications, dimensions, spelling and any other representations herein. I also understand that color representations on this sketch are approximate, and may not match manufactured product exactly.

Department of Business Affairs and Consumer Protection
Small Business Center - Public Way Use Unit
City Hall - 121 N. LaSalle Street, Room 800 • Chicago, IL 60602
312-74-GOBIZ / 312-744-6249 • (312) 744-1944 (TTY)
http://www.cityofchicago.org/bacp

02/10/2016

Alderman **Brian Hopkins**
Ward # **02**
City of Chicago
City Hall, Room **200**
121 North LaSalle Street
Chicago, Illinois 60602

Re: An ordinance to use and maintain a portion of the public right-of-way for **one (1) sign(s)** for **HAPPY CAMPER**, adjacent to the premises known as **1209 N. Wells St.**.

Dear Alderman **Brian Hopkins**:

The applicant referenced above has requested the use of the public right-of-way for a **sign(s)**. An ordinance has been prepared by the Department of Business Affairs and Consumer Protection – Small Business Center - Public Way Use Unit for presentation to the City Council. Because this request was made for properties located in your ward, as approved by you as per the attached, I respectfully request that you introduce the attached ordinance at the next City Council meeting.

If you have any questions regarding this ordinance, please contact Anthony Bertuca at (312) 744-5506.

Department of Business Affairs and Consumer Protection

City of Chicago

O2016-941

Office of the City Clerk

Document Tracking Sheet

Meeting Date:	2/10/2016
Sponsor(s):	Hopkins (2)
Type:	Ordinance
Title:	Grant(s) of privilege in public way for Jax and Debb
Committee(s) Assignment:	Committee on Transportation and Public Way

ORDINANCE
Jax and Debb
Acct. No. 401109 - 1
Permit No. 1120520

Be It Ordained by the City Council of the City of Chicago:

SECTION 1. Permission and authority are hereby given and granted to Jax and Debb, upon the terms and subject to the conditions of this ordinance to maintain and use one (1) sign(s) projecting over the public right-of-way attached to its premises known as 1849 W. North Ave..

Said sign structure(s) measures as follows; along W North Ave:
One (1) at six point nine two (6.92) feet in length, two (2) feet in height and nine point five (9.5) feet above grade level.

The location of said privilege shall be as shown on prints kept on file with the Department of Business Affairs and Consumer Protection and the Office of the City Clerk.

Said privilege shall be constructed in accordance with plans and specifications approved by the Department of Transportation (Division of Project Development) and Zoning Department - Signs.

This grant of privilege in the public way shall be subject to the provisions of Section 10-28-015 and all other required provisions of the Municipal Code of Chicago.

The grantee shall pay to the City of Chicago as compensation for the privilege #1120520 herein granted the sum of one hundred ($100.00) per annum in advance.

A 25% penalty will be added for payments received after due date.

The permit holder agrees to hold the City of Chicago harmless for any damage, relocation or replacement costs associated with damage, relocation or removal of private property caused by the City performing work in the public way.

Authority herein given and granted for a period of five (5) years from and after Date of Passage.


Alderman _____


Brian Hopkins 2nd Ward

SIGN 1: INTERNALLY ILLUMINATED CHANNEL LETTER

Front-Lit, Plex-Face Channel Letters w/ LED, • Front View

SCALE 0/0" = 1'-0" • For Production / For Presentation

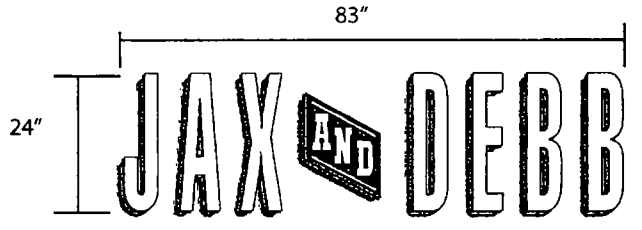

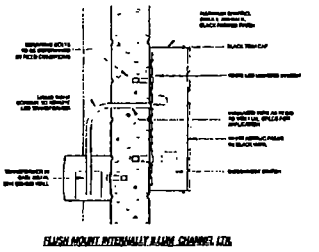

FLUSH MOUNT INTERNALLY ILLUM. CHANNEL LTR.

INDIVIDUAL INT. LED ILLUMINATED LETTER DISPLAY 3/4" = 1'-0"





monsibic Signs & Graphic ™	**Client Name:** JAX AND DEBB **Location:** 1849 w North Ave Chicago, IL 60622	**Start Date:** 09/29/15 **Last Revision:** **Job#:** 0929 **Drawing#:** **Page:** 1 of 1	• Client Approval • Landlord Approval	**Sales Rep:** kw **Designer:** kw

© COPYRIGHT 2013, BY MONSIBIC INC • ALL DESIGNS PRESENTED ARE THE SOLE PROPERTY OF MONSIBIC INC, AND MAY NOT BE REPRODUCED IN PART OR WHOLE WITHOUT WRITTEN PERMISSION FROM MONSIBIC INC

Department of Business Affairs and Consumer Protection
Small Business Center - Public Way Use Unit
City Hall - 121 N. LaSalle Street, Room 800 • Chicago, IL 60602
312-74-GOBIZ / 312-744-6249 • (312) 744-1944 (TTY)
http //www cityofchicago org/baep

02/10/2016

Alderman **Brian Hopkins**
Ward # **02**
City of Chicago
City Hall, Room **200**
121 North LaSalle Street
Chicago, Illinois 60602

Re: An ordinance to use and maintain a portion of the public right-of-way for **one (1) sign(s)** for **Jax and Debb**, adjacent to the premises known as **1849 W. North Ave.**.

Dear Alderman **Brian Hopkins**:

The applicant referenced above has requested the use of the public right-of-way for a **sign(s)**. An ordinance has been prepared by the Department of Business Affairs and Consumer Protection – Small Business Center - Public Way Use Unit for presentation to the City Council. Because this request was made for properties located in your ward, as approved by you as per the attached, I respectfully request that you introduce the attached ordinance at the next City Council meeting.

If you have any questions regarding this ordinance, please contact Anthony Bertuca at (312) 744-5506.

Department of Business Affairs and Consumer Protection

City of Chicago

O2016-942

Office of the City Clerk

Document Tracking Sheet

Meeting Date:	2/10/2016
Sponsor(s):	Hopkins (2)
Type:	Ordinance
Title:	Grant(s) of privilege in public way for Life Storage/LS Property Management Services
Committee(s) Assignment:	Committee on Transportation and Public Way

ORDINANCE
LIFE STORAGE/LS PROPERTY MANAGEMENT SERVICES
Acct. No. 326939 - 12
Permit No. 1120753

Be It Ordained by the City Council of the City of Chicago:

SECTION 1. Permission and authority are hereby given and granted to LIFE STORAGE/LS PROPERTY MANAGEMENT SERVICES, upon the terms and subject to the conditions of this ordinance to maintain and use one (1) sign(s) projecting over the public right-of-way attached to its premises known as 1840 N. Clybourn Ave..

Said sign structure(s) measures as follows; along N. Clybourn Avenue:
One (1) at eighteen (18) feet in length, four (4) feet in height and fourteen (14) feet above grade level.

The location of said privilege shall be as shown on prints kept on file with the Department of Business Affairs and Consumer Protection and the Office of the City Clerk.

Said privilege shall be constructed in accordance with plans and specifications approved by the Department of Transportation (Division of Project Development) and Zoning Department - Signs.

This grant of privilege in the public way shall be subject to the provisions of Section 10-28-015 and all other required provisions of the Municipal Code of Chicago.

The grantee shall pay to the City of Chicago as compensation for the privilege #1120753 herein granted the sum of three hundred ($300.00) per annum in advance.

A 25% penalty will be added for payments received after due date.

The permit holder agrees to hold the City of Chicago harmless for any damage, relocation or replacement costs associated with damage, relocation or removal of private property caused by the City performing work in the public way.

Authority herein given and granted for a period of five (5) years from and after Date of Passage.

Alderman _____

Brian Hopkins 2nd Ward

By signing the Customer Acceptance on this print, I understand that I am accepting all aspects of this drawing. This includes Artwork, Specifications, Dimensions, Spelling, and all other representations herein. I also understand that color reproductions on this print are approximate, and may not match manufacturer's samples exactly.

X Customer Acceptance SIGNATURE DATE

IF REQUIRED Landlord Acceptance SIGNATURE DATE

L.S.G. SALES INITIALS DATE

Landmark Sign group
7434 Industrial Avenue
Chesterton, IN 46304
phone 219.762.8577
Fax 219.762.4239
www.landmarksign.com

SO-22116-10

SHAUN O'BRIEN
LSG SALES REPRESENTATIVE

06.30.15
DATE

LIFE STORAGE
CLIENT NAME

1840 N CLYBORNE
CHICAGO, IL
JOB LOCATION

SCALE: 1/2" = 1'-0"

DRAWN BY

REVISIONS

18'-0"

4'-0"

1'-9 1/2"


LifeStorage

6 1/2"

14' above grade

▶ ONE SET OF EACH/ PLEX FACE CHANNEL LETTERS & LOGO/ INTERNALLY ILLUMINATED WITH LEDs/ REMOTE TRANSFORMERS/ RACEWAY MOUNTED TO BRICK BUILDING FASCIA/

O LOGO FACE = WHITE ACRYLIC with APPLIED 3M 230-106 TRANS APPLE GREEN & 3630-22 BLACK VINYL
LETTER FACES = MILK WHITE PLEX
TRIMCAP = 1" BLACK
RETURNS = MAP BLACK
ILLUMINATION = WHITE LEDs
RACEWAY = MAP BLACK

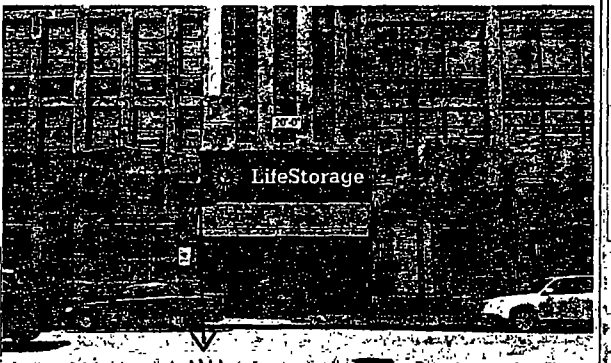


Building = 490' wide x 60' tall

ETL #69080

Landmark Sign Group

Overall Size	4'-0" x 18'-0"
Approx Weight	300 lbs
Volt/Ampere Load	120 volts / 5 amps
Branch Circuit(s) Required	1

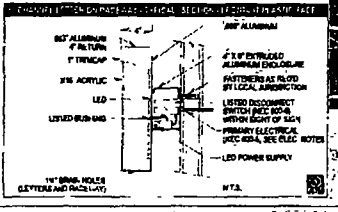

THIS DRAWING IS THE PROPERTY OF LANDMARK SIGN GROUP, INC. & IS NOT TO BE REPRODUCED, COPIED OR EXHIBITED IN ANY FASHION WITHOUT THE WRITTEN PERMISSION OF LSG. ANY VIOLATION OF THIS RESTRICTION WILL BE ENFORCED TO THE FULLEST EXTENT OF THE LAW.

Department of Business Affairs and Consumer Protection
Small Business Center - Public Way Use Unit
City Hall - 121 N. LaSalle Street, Room 800 • Chicago, IL 60602
312-74-GOBIZ / 312-744-6249 • (312) 744-1944 (TTY)
http //www cityofchicago org/bacp

02/10/2016

Alderman **Brian Hopkins**
Ward # **02**
City of Chicago
City Hall, Room **200**
121 North LaSalle Street
Chicago, Illinois 60602

Re: An ordinance to use and maintain a portion of the public right-of-way for **one (1) sign(s)** for **LIFE STORAGE/LS PROPERTY MANAGEMENT SERVICES**, adjacent to the premises known as **1840 N. Clybourn Ave.**.

Dear Alderman **Brian Hopkins**:

The applicant referenced above has requested the use of the public right-of-way for a **sign(s)**. An ordinance has been prepared by the Department of Business Affairs and Consumer Protection – Small Business Center - Public Way Use Unit for presentation to the City Council. Because this request was made for properties located in your ward, as approved by you as per the attached, I respectfully request that you introduce the attached ordinance at the next City Council meeting.

If you have any questions regarding this ordinance, please contact Anthony Bertuca at (312) 744-5506.

Department of Business Affairs and Consumer Protection

City of Chicago

O2016-943

Office of the City Clerk

Document Tracking Sheet

Meeting Date:	2/10/2016
Sponsor(s):	Hopkins (2)
Type:	Ordinance
Title:	Grant(s) of privilege in public way for Sho Studio
Committee(s) Assignment:	Committee on Transportation and Public Way

ORDINANCE
Sho Studio
Acct. No. 279734 - 2
Permit No. 1120760

Be It Ordained by the City Council of the City of Chicago:

SECTION 1. Permission and authority are hereby given and granted to Sho Studio, upon the terms and subject to the conditions of this ordinance to maintain and use one (1) sign(s) projecting over the public right-of-way attached to its premises known as 218 W. Division St..

Said sign structure(s) measures as follows; along W. Division Street:
One (1) at six (6) feet in length, four (4) feet in height and fifteen (15) feet above grade level.

The location of said privilege shall be as shown on prints kept on file with the Department of Business Affairs and Consumer Protection and the Office of the City Clerk.

Said privilege shall be constructed in accordance with plans and specifications approved by the Department of Transportation (Division of Project Development) and Zoning Department - Signs.

This grant of privilege in the public way shall be subject to the provisions of Section 10-28-015 and all other required provisions of the Municipal Code of Chicago.

The grantee shall pay to the City of Chicago as compensation for the privilege #1120760 herein granted the sum of one hundred ($100.00) per annum in advance.


A 25% penalty will be added for payments received after due date.

The permit holder agrees to hold the City of Chicago harmless for any damage, relocation or replacement costs associated with damage, relocation or removal of private property caused by the City performing work in the public way.


Authority herein given and granted for a period of five (5) years from and after Date of Passage.

Alderman _____

Brian Hopkins 2nd Ward

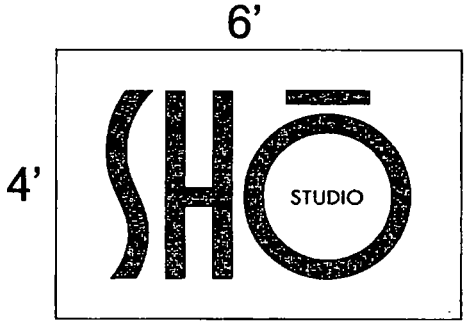
6'
4'
SHŌ
STUDIO


SHŌ
STUDIO

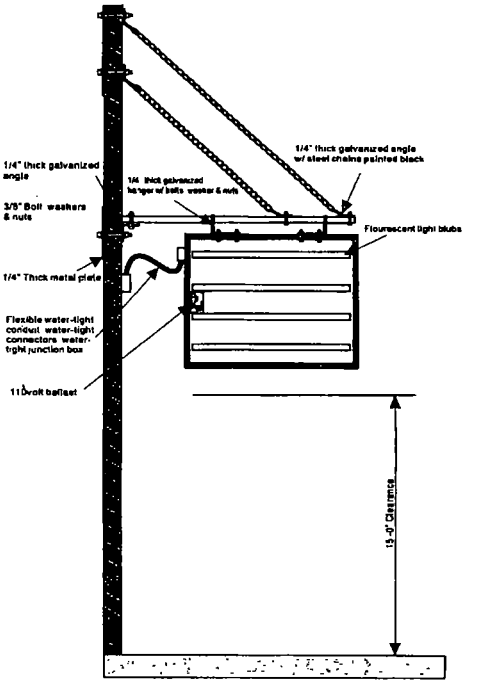
1/4" thick galvanized angle
3/8" Bolt washers & nuts
1/4" Thick metal plate
Flexible water-tight conduit water-tight connectors water-tight junction box
110volt ballast
1/4" thick galvanized angle w/ steel chains painted black
Flourescent light blubs
13'-0" Clearance

Department of Business Affairs and Consumer Protection
Small Business Center - Public Way Use Unit
City Hall - 121 N LaSalle Street, Room 800 • Chicago, IL 60602
312-74-GOBIZ / 312-744-6249 • (312) 744-1944 (TTY)
http://www.cityofchicago.org/bacp

02/10/2016

Alderman **Brian Hopkins**
Ward # **02**
City of Chicago
City Hall, Room **200**
121 North LaSalle Street
Chicago, Illinois 60602

Re: An ordinance to use and maintain a portion of the public right-of-way for **one (1) sign(s)** for **Sho Studio**, adjacent to the premises known as **218 W. Division St.**.

Dear Alderman **Brian Hopkins**:

The applicant referenced above has requested the use of the public right-of-way for a **sign(s)**. An ordinance has been prepared by the Department of Business Affairs and Consumer Protection – Small Business Center - Public Way Use Unit for presentation to the City Council. Because this request was made for properties located in your ward, as approved by you as per the attached, I respectfully request that you introduce the attached ordinance at the next City Council meeting.

If you have any questions regarding this ordinance, please contact Anthony Bertuca at (312) 744-5506.

Department of Business Affairs and Consumer Protection

City of Chicago

O2016-944

Office of the City Clerk

Document Tracking Sheet

Meeting Date:	2/10/2016
Sponsor(s):	Hopkins (2)
Type:	Ordinance
Title:	Grant(s) of privilege in public way for Warehouse Bar & Pizzeria, The
Committee(s) Assignment:	Committee on Transportation and Public Way

ORDINANCE
THE WAREHOUSE BAR & PIZZERIA
Acct. No. 16749 - 1
Permit No. 1120433

Be It Ordained by the City Council of the City of Chicago:

SECTION 1. Permission and authority are hereby given and granted to THE WAREHOUSE BAR & PIZZERIA, upon the terms and subject to the conditions of this ordinance to maintain and use one (1) sign(s) projecting over the public right-of-way attached to its premises known as 1419 W. Fullerton Ave..

Said sign structure(s) measures as follows; along W. Fullerton Avenue:
One (1) at four point five (4.5) feet in length, eleven (11) feet in height and thirteen (13) feet above grade level.

The location of said privilege shall be as shown on prints kept on file with the Department of Business Affairs and Consumer Protection and the Office of the City Clerk.

Said privilege shall be constructed in accordance with plans and specifications approved by the Department of Transportation (Division of Project Development) and Zoning Department - Signs.

This grant of privilege in the public way shall be subject to the provisions of Section 10-28-015 and all other required provisions of the Municipal Code of Chicago.

The grantee shall pay to the City of Chicago as compensation for the privilege #1120433 herein granted the sum of three hundred ($300.00) per annum in advance.


A 25% penalty will be added for payments received after due date.


The permit holder agrees to hold the City of Chicago harmless for any damage, relocation or replacement costs associated with damage, relocation or removal of private property caused by the City performing work in the public way.

Authority herein given and granted for a period of five (5) years from and after Date of Passage.


Alderman _____

Brian Hopkins 2nd Ward

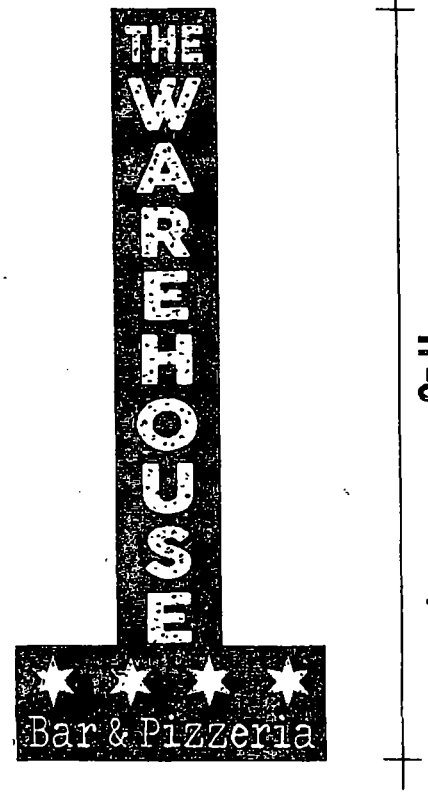


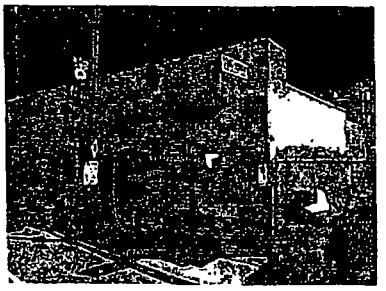

BEFORE

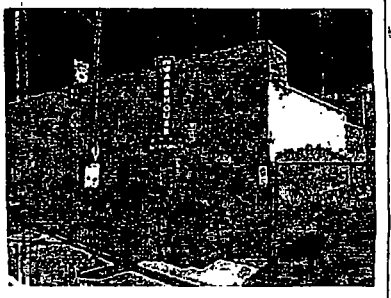

AFTER

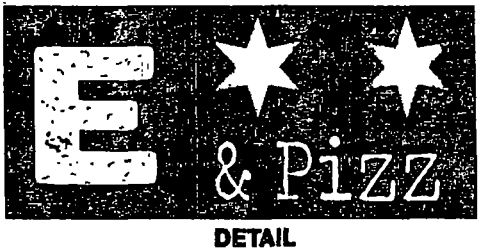

DETAIL

11'x4'6" PROJECTING SIGN

ALL ROUTED COPY BACKED WITH WHITE PLEXIGLAS (UPPER COPY WITH DISTRESSED LOOK)

RED NEON STARS OVER RED VINYL

Best Neon Sign

SCALE 1/2"=1'0" JOB NO. WAREHOUS
CUSTOMER THE WAREHOUSE
JOB ADDRESS 1416 W. FULLERTON
CITY CHICAGO STATE IL.
ARTIST tg DATE 6/20/15
SALES APPROVED DATE
CUSTOMER APPROVAL:

PLEASE NOTE: By signing the approval box on this sketch, I understand that I am accepting all aspects of this drawing. This includes artwork, specifications, dimensions, spelling and any other representations herein. I also understand that color reproductions on this sketch are approximate, and may not match manufactured product exactly.

Department of Business Affairs and Consumer Protection
Small Business Center - Public Way Use Unit
City Hall - 121 N. LaSalle Street, Room 800 • Chicago, IL 60602
312-74-GOBIZ / 312-744-6249 • (312) 744-1944 (TTY)
http://www.cityofchicago.org/bacp

02/10/2016

Alderman **Brian Hopkins**
Ward # **02**
City of Chicago
City Hall, Room **200**
121 North LaSalle Street
Chicago, Illinois 60602

Re: An ordinance to use and maintain a portion of the public right-of-way for **one (1) sign(s)** for **THE WAREHOUSE BAR & PIZZERIA**, adjacent to the premises known as **1419 W. Fullerton Ave.**.

Dear Alderman **Brian Hopkins**:

The applicant referenced above has requested the use of the public right-of-way for a **sign(s)**. An ordinance has been prepared by the Department of Business Affairs and Consumer Protection – Small Business Center - Public Way Use Unit for presentation to the City Council. Because this request was made for properties located in your ward, as approved by you as per the attached, I respectfully request that you introduce the attached ordinance at the next City Council meeting.

If you have any questions regarding this ordinance, please contact Anthony Bertuca at (312) 744-5506.

Department of Business Affairs and Consumer Protection

City of Chicago

O2016-945

Office of the City Clerk

Document Tracking Sheet

Meeting Date:	2/10/2016
Sponsor(s):	Hopkins (2)
Type:	Ordinance
Title:	Grant(s) of privilege in public way for Weil Foot & Ankle
Committee(s) Assignment:	Committee on Transportation and Public Way

ORDINANCE
weil foot & ankle
Acct. No. 356995 - 1
Permit No. 1121322

Be It Ordained by the City Council of the City of Chicago:

SECTION 1. Permission and authority are hereby given and granted to weil foot & ankle, upon the terms and subject to the conditions of this ordinance to maintain and use one (1) sign(s) projecting over the public right-of-way attached to its premises known as 1565 N. La Salle Dr..

Said sign structure(s) measures as follows; along N. La Salle Street:
One (1) at thirty-nine point one (39.1) feet in length, one point five (1.5) feet in height and nine point four (9.4) feet above grade level.

The location of said privilege shall be as shown on prints kept on file with the Department of Business Affairs and Consumer Protection and the Office of the City Clerk.

Said privilege shall be constructed in accordance with plans and specifications approved by the Department of Transportation (Division of Project Development) and Zoning Department - Signs.

This grant of privilege in the public way shall be subject to the provisions of Section 10-28-015 and all other required provisions of the Municipal Code of Chicago.

The grantee shall pay to the City of Chicago as compensation for the privilege #1121322 herein granted the sum of three hundred ($300.00) per annum in advance.

A 25% penalty will be added for payments received after due date.

The permit holder agrees to hold the City of Chicago harmless for any damage, relocation or replacement costs associated with damage, relocation or removal of private property caused by the City performing work in the public way.

Authority herein given and granted for a period of five (5) years from and after 12/08/2015.

Alderman _____

Brian Hopkins 2nd Ward


FOOT - ANKLE & ORTH
NSTITUTE

Department of Business Affairs and Consumer Protection
Small Business Center - Public Way Use Unit
City Hall - 121 N. LaSalle Street, Room 800 • Chicago, IL 60602
312-74-GOBIZ / 312-744-6249 • (312) 744-1944 (TTY)
http://www.cityofchicago.org/bacp

02/10/2016

Alderman **Brian Hopkins**
Ward # **02**
City of Chicago
City Hall, Room **200**
121 North LaSalle Street
Chicago, Illinois 60602

Re: An ordinance to use and maintain a portion of the public right-of-way for **one (1) sign(s)** for **weil foot & ankle**, adjacent to the premises known as **1565 N. La Salle Dr.**.

Dear Alderman **Brian Hopkins**:

The applicant referenced above has requested the use of the public right-of-way for a **sign(s)**. An ordinance has been prepared by the Department of Business Affairs and Consumer Protection – Small Business Center - Public Way Use Unit for presentation to the City Council. Because this request was made for properties located in your ward, as approved by you as per the attached, I respectfully request that you introduce the attached ordinance at the next City Council meeting.

If you have any questions regarding this ordinance, please contact Anthony Bertuca at (312) 744-5506.

Department of Business Affairs and Consumer Protection

City of Chicago

O2016-946

Office of the City Clerk

Document Tracking Sheet

Meeting Date:	2/10/2016
Sponsor(s):	Hopkins (2)
Type:	Ordinance
Title:	Grant(s) of privilege in public way for Westin Hotel Chicago
Committee(s) Assignment:	Committee on Transportation and Public Way

ORDINANCE
WESTIN HOTEL CHICAGO
Acct. No. 64071 - 2
Permit No. 1121273

Be It Ordained by the City Council of the City of Chicago:

SECTION 1. Permission and authority are hereby given and granted to WESTIN HOTEL CHICAGO, upon the terms and subject to the conditions of this ordinance to maintain and use, as now constructed, one (1) Revolving door(s) on the public right-of-way adjacent to its premises known as 909 N. Michigan Ave..

Said Revolving door(s) at Michigan Avenue measure(s):
One (1) at seven point five (7.5) feet in length, and six point five (6.5) feet in width for a total of forty-eight point seven five (48.75) square feet.

The location of said privilege shall be as shown on prints kept on file with the Department of Business Affairs and Consumer Protection and the Office of the City Clerk.

Said privilege shall be constructed in accordance with plans and specifications approved by the Department of Planning and Development and Department of Transportation (Division of Project Development).

This grant of privilege in the public way shall be subject to the provisions of Section 10-28-015 and all other required provisions of the Municipal Code of Chicago.

The grantee shall pay to the City of Chicago as compensation for the privilege #1121273 herein granted the sum of four hundred ($400.00) per annum in advance.

A 25% penalty will be added for payments received after due date.

The permit holder agrees to hold the City of Chicago harmless for any damage, relocation or replacement costs associated with damage, relocation or removal of private property caused by the City performing work in the public way.

Authority herein given and granted for a period of five (5) years from and after 12/23/2015.

Alderman _____

Brian Hopkins 2nd Ward



(Page 3 of 3)

Department of Business Affairs and Consumer Protection
Small Business Center - Public Way Use Unit
City Hall - 121 N. LaSalle Street, Room 800 • Chicago, IL 60602
312-74-GOBIZ / 312-744-6249 • (312) 744-1944 (TTY)
http://www.cityofchicago.org/bacp

02/10/2016

Alderman **Brian Hopkins**
Ward # **02**
City of Chicago
City Hall, Room **200**
121 North LaSalle Street
Chicago, Illinois 60602

Re: An ordinance to use and maintain a portion of the public right-of-way for **one (1) revolving door(s)** for **WESTIN HOTEL CHICAGO**, adjacent to the premises known as **909 N. Michigan Ave.**.

Dear Alderman **Brian Hopkins**:

The applicant referenced above has requested the use of the public right-of-way for a **revolving door(s)**. An ordinance has been prepared by the Department of Business Affairs and Consumer Protection – Small Business Center - Public Way Use Unit for presentation to the City Council. Because this request was made for properties located in your ward, as approved by you as per the attached, I respectfully request that you introduce the attached ordinance at the next City Council meeting.

If you have any questions regarding this ordinance, please contact Anthony Bertuca at (312) 744-5506.

Department of Business Affairs and Consumer Protection

City of Chicago

O2016-948

Office of the City Clerk

Document Tracking Sheet

Meeting Date:	2/10/2016
Sponsor(s):	Dowell (3)
Type:	Ordinance
Title:	Grant(s) of privilege in public way for Guild, The
Committee(s) Assignment:	Committee on Transportation and Public Way

ORDINANCE
THE GUILD
Acct. No. 392640 - 1
Permit No. 1120935

Be It Ordained by the City Council of the City of Chicago:

SECTION 1. Permission and authority are hereby given and granted to THE GUILD, upon the terms and subject to the conditions of this ordinance to maintain and use one (1) sign(s) projecting over the public right-of-way attached to its premises known as 50 E. 16th St..

Said sign structure(s) measures as follows; along E. 16th Street:
One (1) at fourteen point three three (14.33) feet in length, two point five (2.5) feet in height and fourteen point four two (14.42) feet above grade level.

The location of said privilege shall be as shown on prints kept on file with the Department of Business Affairs and Consumer Protection and the Office of the City Clerk.

Said privilege shall be constructed in accordance with plans and specifications approved by the Department of Transportation (Division of Project Development) and Zoning Department - Signs.

This grant of privilege in the public way shall be subject to the provisions of Section 10-28-015 and all other required provisions of the Municipal Code of Chicago.

The grantee shall pay to the City of Chicago as compensation for the privilege #1120935 herein granted the sum of three hundred ($300.00) per annum in advance.

A 25% penalty will be added for payments received after due date.

The permit holder agrees to hold the City of Chicago harmless for any damage, relocation or replacement costs associated with damage, relocation or removal of private property caused by the City performing work in the public way.


Authority herein given and granted for a period of five (5) years from and after Date of Passage.

Alderman Pat Dowell


Pat Dowell 3rd Ward

22.92 Sq. Ft.

Satin Stainless Steel

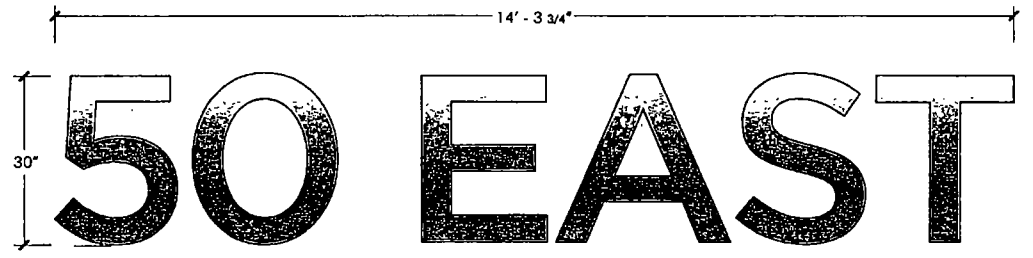

ELEVATION VIEW
Scale - 3/4" = 1'

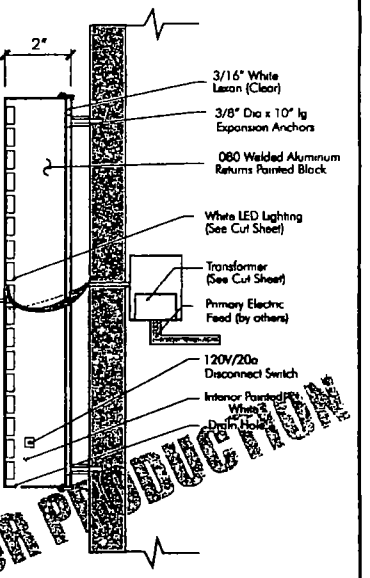

NOT FOR PUBLIC RELEASE

DESCRIPTION

One (1) Set of Reverse (Halo) Lit Channel Letters
- Stainless Steel Faces and Returns
- Font "Gotham Medium"
- White LED Illumination

120 Volts/ 20A

Approved

Date

DeSignGroup Signage Corp.
2135 S Frontage Rd
Des Plaines, IL 60018
847-390-0350 Fax 847-390-9231
sgarrison@designgroupsignage.com

These plans are exclusive property of DeSignGroup Signage Corp. and are the result of the original work of its employees. They are submitted to your company for the sole purpose of your consideration of whether to purchase these plans or to purchase from DeSignGroup Signage Corp. a sign manufactured according to these plans. Distribution or exhibition of these plans to construct a sign similar to the one herein is strictly forbidden. In the event that such exhibition occurs, DeSignGroup Signage Corp. expects to be reimbursed $500.00 in compensation for time and effort extended in creating these plans

Job # 5711
33 Management
50 E 16th St
Chicago

Drawn By SG
Checked By

Page 1 of 4

Name	Date	Notes
SG	September 21, 2015	Sign Presentation Drawing
SG	October 5, 2015	Updated to 30" Set

Department of Business Affairs and Consumer Protection
Small Business Center - Public Way Use Unit
City Hall - 121 N. LaSalle Street, Room 800 • Chicago, IL 60602
312-74-GOBIZ / 312-744-6249 • (312) 744-1944 (TTY)
http://www.cityofchicago.org/bacp

02/10/2016

Alderman **Pat Dowell**
Ward # **03**
City of Chicago
City Hall, Room **200**
121 North LaSalle Street
Chicago, Illinois 60602

Re: An ordinance to use and maintain a portion of the public right-of-way for **one (1) sign(s)** for **THE GUILD**, adjacent to the premises known as **50 E. 16th St.**.

Dear Alderman **Pat Dowell**:

The applicant referenced above has requested the use of the public right-of-way for a **sign(s)**. An ordinance has been prepared by the Department of Business Affairs and Consumer Protection – Small Business Center - Public Way Use Unit for presentation to the City Council. Because this request was made for properties located in your ward, as approved by you as per the attached, I respectfully request that you introduce the attached ordinance at the next City Council meeting.

If you have any questions regarding this ordinance, please contact Anthony Bertuca at (312) 744-5506.

Department of Business Affairs and Consumer Protection

City of Chicago

O2016-950

Office of the City Clerk

Document Tracking Sheet

Meeting Date:	2/10/2016
Sponsor(s):	Burns (4)
Type:	Ordinance
Title:	Grant(s) of privilege in public way for GD Wabash LLC - bicycle racks - 640 S Wabash Ave
Committee(s) Assignment:	Committee on Transportation and Public Way

ORDINANCE
GD WABASH, LLC
Acct. No. 402797 - 2
Permit No. 1121276

Be It Ordained by the City Council of the City of Chicago:

SECTION 1. Permission and authority are hereby given and granted to GD WABASH, LLC, upon the terms and subject to the conditions of this ordinance to construct, install, maintain and use three (3) Bicycle Rack(s) on the public right-of-way adjacent to its premises known as 640 S. Wabash Ave..

Said Bicycle Rack(s) at S WABASH AVE measure(s):
Three (3) at two point three three (2.33) feet in length, and point five (.5) feet in width for a total of three point five (3.5) square feet.

The location of said privilege shall be as shown on prints kept on file with the Department of Business Affairs and Consumer Protection and the Office of the City Clerk.

Said privilege shall be constructed in accordance with plans and specifications approved by the Department of Planning and Development and Department of Transportation (Division of Project Development).

This grant of privilege in the public way shall be subject to the provisions of Section 10-28-015 and all other required provisions of the Municipal Code of Chicago.

The grantee shall pay to the City of Chicago as compensation for the privilege #1121276 herein granted the sum of zero ($.00) per annum in advance.


A 25% penalty will be added for payments received after due date.

The permit holder agrees to hold the City of Chicago harmless for any damage, relocation or replacement costs associated with damage, relocation or removal of private property caused by the City performing work in the public way.

Authority herein given and granted for a period of five (5) years from and after Date of Passage.

Alderman _____

William D. Burns 4th Ward

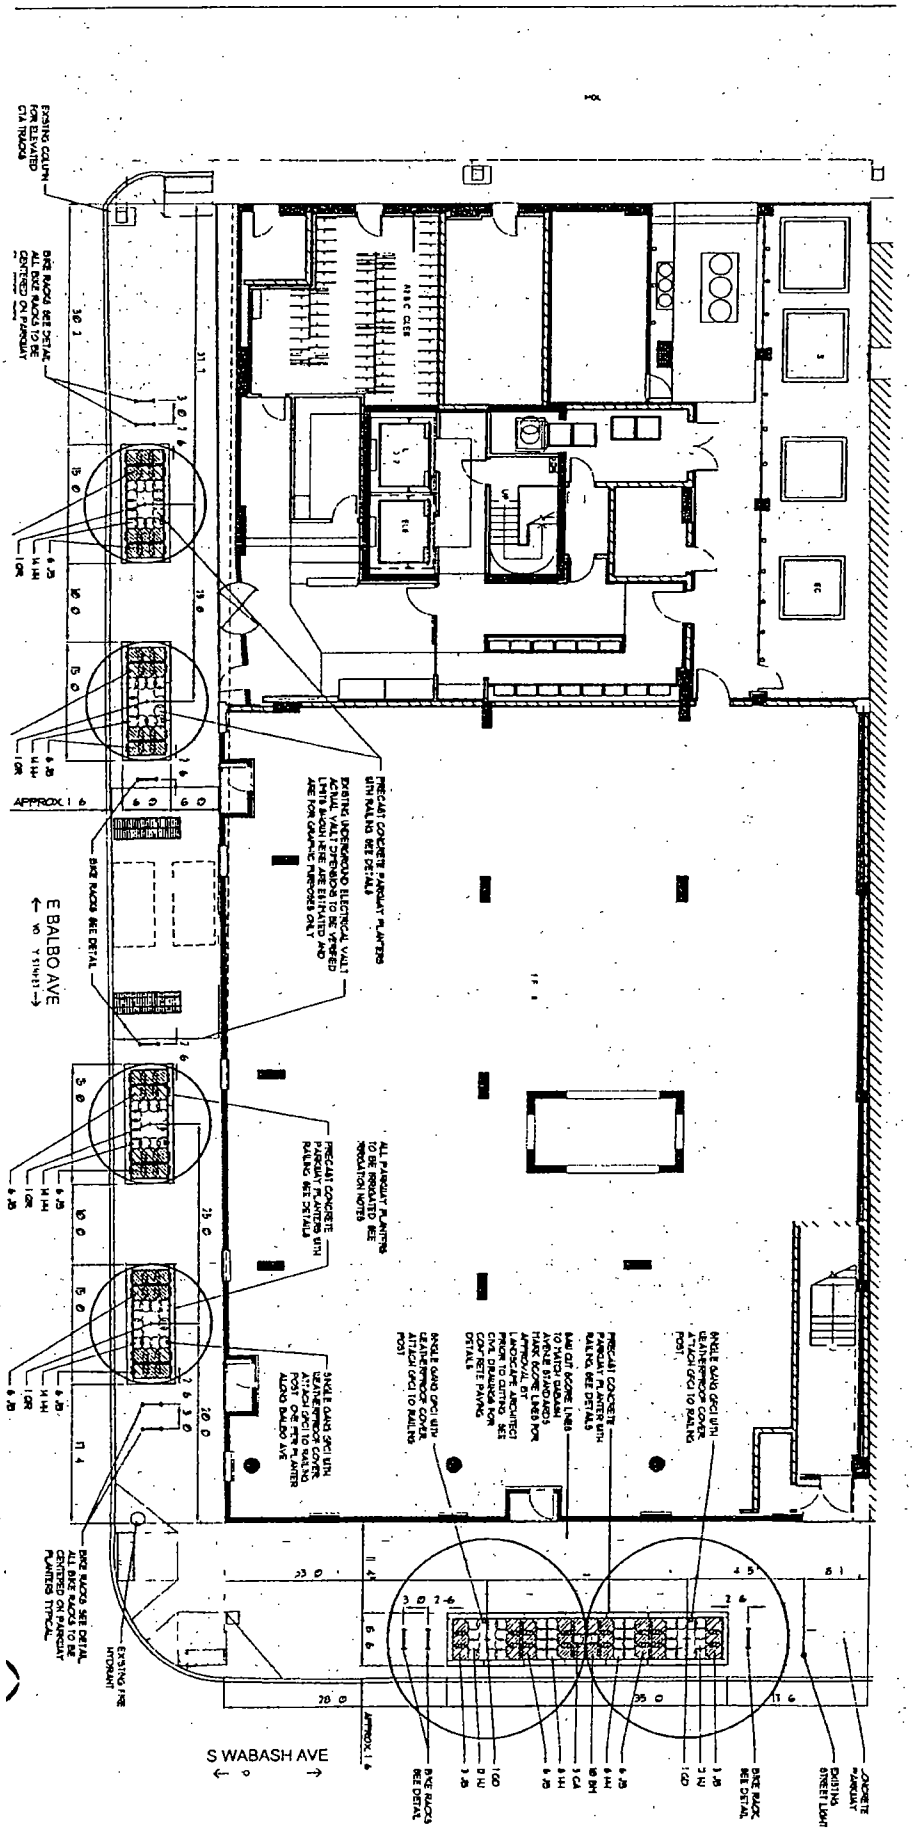
E BALBO AVE
S WABASH AVE
EXISTING COLUMN FOR ELEVATED CTA TRACKS
BIKE RACKS SEE DETAIL ALL BIKE RACKS TO BE CENTERED ON PARKWAY
APPROX. 16'-0"
BIKE RACK SEE DETAIL
PRECAST CONCRETE PARKWAY PLANTERS WITH RAILING SEE DETAILS
EXISTING UNDERGROUND ELECTRICAL VAULT
ALL PARKWAY PLANTERS TO BE IRRIGATED SEE IRRIGATION NOTES
PRECAST CONCRETE PARKWAY PLANTERS WITH RAILING SEE DETAILS
SINGLE GUARD SPECIFIED WITH WEATHERPROOF COVER ATTACH SPECIFIED POST ON TOP OF PLANTER ALONG BALBO AVE
SINGLE GUARD SPECIFIED WITH WEATHERPROOF COVER ATTACH SPECIFIED TO RAILING POST
SAW CUT SCORE LINES TO MATCH ADJACENT PAVING PATTERN AS APPROVED BY LANDSCAPE ARCHITECT REFER TO CIVIL DRAWINGS FOR CONCRETE PAVING DETAILS
PRECAST CONCRETE PARKWAY PLANTERS WITH RAILING SEE DETAILS
SINGLE GUARD SPECIFIED WITH WEATHERPROOF COVER ATTACH SPECIFIED TO RAILING POST
BIKE RACKS SEE DETAIL ALL BIKE RACKS TO BE CENTERED ON PARKWAY PLANTERS TYPICAL
EXISTING FIRE HYDRANT
APPROX. 16'-0"
BIKE RACKS SEE DETAIL
EXISTING STREET LIGHT
CONCRETE PARKWAY

Department of Business Affairs and Consumer Protection
Small Business Center - Public Way Use Unit
City Hall - 121 N. LaSalle Street, Room 800 • Chicago, IL 60602
312-74-GOBIZ / 312-744-6249 • (312) 744-1944 (TTY)
http://www.cityofchicago.org/bacp

02/10/2016

Alderman **William D. Burns**
Ward # **04**
City of Chicago
City Hall, Room **305**
121 North LaSalle Street
Chicago, Illinois 60602

Re: An ordinance to use and maintain a portion of the public right-of-way for **three (3) bicycle rack(s)** for **GD WABASH, LLC**, adjacent to the premises known as **640 S. Wabash Ave.**.

Dear Alderman **William D. Burns**:

The applicant referenced above has requested the use of the public right-of-way for a **bicycle rack(s)**. An ordinance has been prepared by the Department of Business Affairs and Consumer Protection – Small Business Center - Public Way Use Unit for presentation to the City Council. Because this request was made for properties located in your ward, as approved by you as per the attached, I respectfully request that you introduce the attached ordinance at the next City Council meeting.

If you have any questions regarding this ordinance, please contact Anthony Bertuca at (312) 744-5506.

Department of Business Affairs and Consumer Protection

City of Chicago

O2016-951

Office of the City Clerk

Document Tracking Sheet

Meeting Date:	2/10/2016
Sponsor(s):	Burns (4)
Type:	Ordinance
Title:	Grant(s) of privilege in public way for GD Wabash LLC - bicycle racks - 30 E Balbo Ave
Committee(s) Assignment:	Committee on Transportation and Public Way

ORDINANCE
GD WABASH, LLC
Acct. No. 402797 - 3
Permit No. 1121279

Be It Ordained by the City Council of the City of Chicago:

SECTION 1. Permission and authority are hereby given and granted to GD WABASH, LLC, upon the terms and subject to the conditions of this ordinance to construct, install, maintain and use six (6) Bicycle Rack(s) on the public right-of-way adjacent to its premises known as 30 E. Balbo Ave..

Said Bicycle Rack(s) at E BALBO AVE measure(s):
Six (6) at two point three three (2.33) feet in length, and point five (.5) feet in width for a total of six point nine nine (6.99) square feet.

The location of said privilege shall be as shown on prints kept on file with the Department of Business Affairs and Consumer Protection and the Office of the City Clerk.

Said privilege shall be constructed in accordance with plans and specifications approved by the Department of Planning and Development and Department of Transportation (Division of Project Development).

This grant of privilege in the public way shall be subject to the provisions of Section 10-28-015 and all other required provisions of the Municipal Code of Chicago.

The grantee shall pay to the City of Chicago as compensation for the privilege #1121279 herein granted the sum of zero ($.00) per annum in advance.


A 25% penalty will be added for payments received after due date.

The permit holder agrees to hold the City of Chicago harmless for any damage, relocation or replacement costs associated with damage, relocation or removal of private property caused by the City performing work in the public way.

Authority herein given and granted for a period of five (5) years from and after Date of Passage.

Alderman _____

William D. Burns 4th Ward

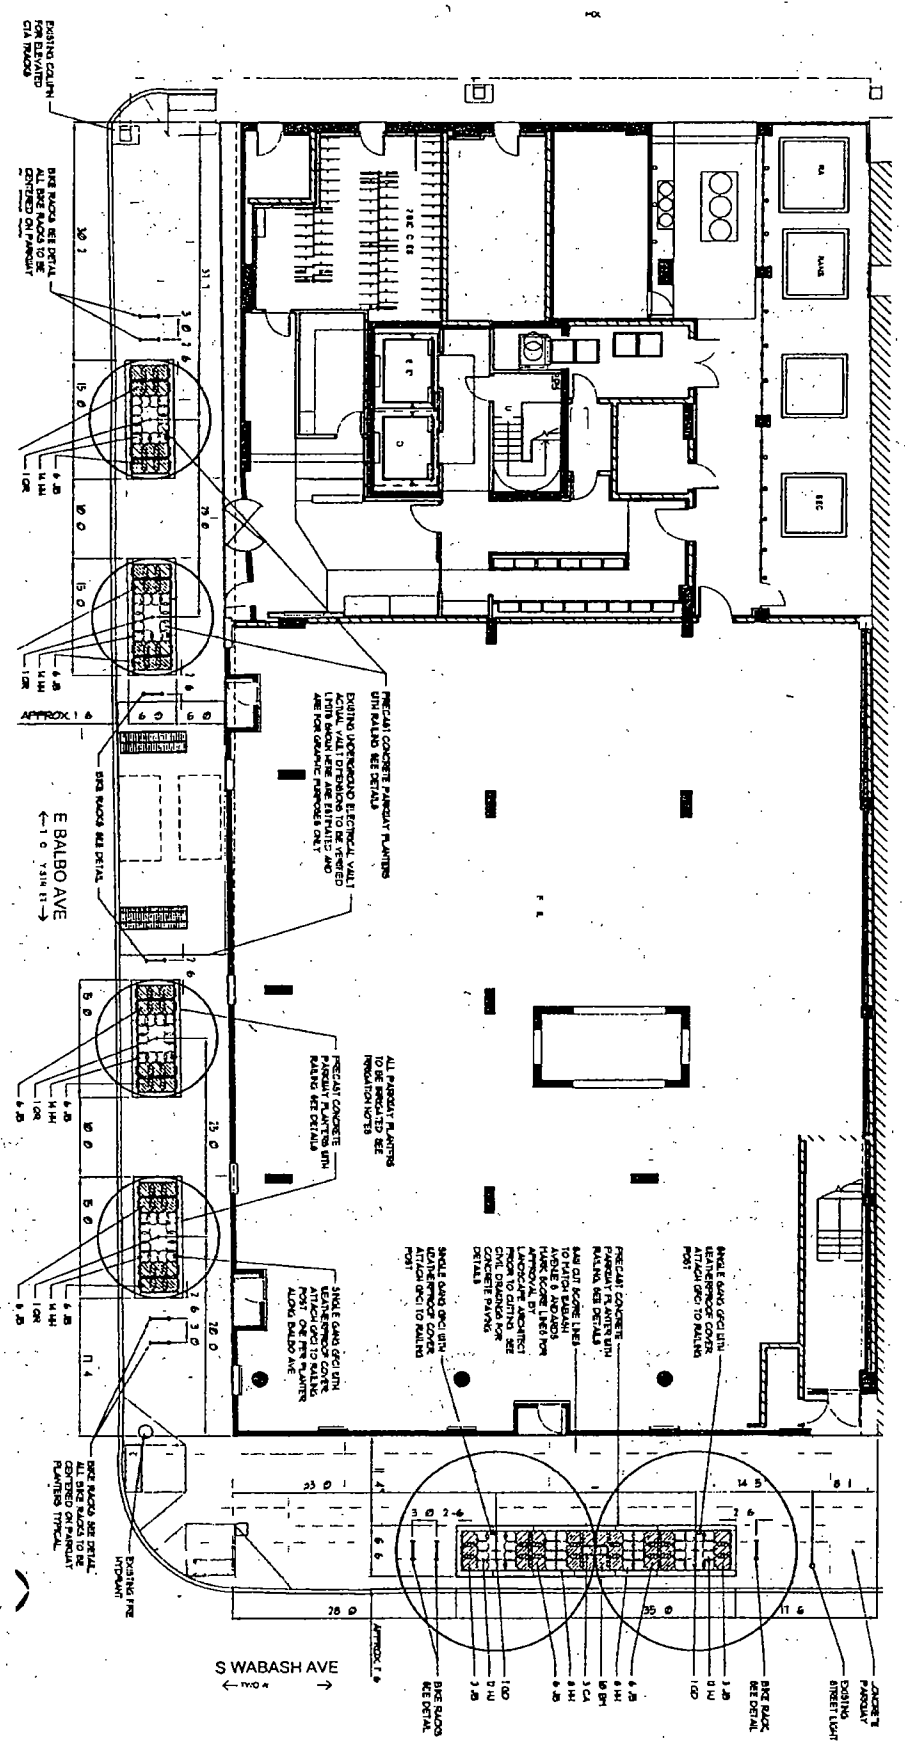
E BALBO AVE
S WABASH AVE
EXISTING COLUMN FOR ELEVATED CTA TRACKS
BIKE RACKS SEE DETAIL ALL BIKE RACKS TO BE CENTERED ON PARKWAY
PRECAST CONCRETE PARKWAY PLANTERS WITH RAILING SEE DETAILS
EXISTING UNDERGROUND ELECTRICAL VAULT ACTUAL VAULT DIMENSIONS TO BE VERIFIED LIGHTS SHOWN HERE ARE ESTIMATED AND ARE FOR GRAPHIC PURPOSES ONLY
ALL PARKWAY PLANTERS TO BE PROTECTED FROM IRRIGATION WATER
SINGLE GANG GFCI WITH WEATHERPROOF COVER ATTACH GFCI TO RAILING POST ONE PER PLANTER ALONG BALBO AVE
SAW CUT SCORE LINES TO MATCH BABCOCK AVENUE STANDARDS MARK SCORE LINES FOR LANDSCAPE ARCHITECT PRIOR TO CUTTING SEE CIVIL DRAWINGS FOR CONCRETE PAVING DETAILS
SINGLE GANG GFCI WITH WEATHERPROOF COVER ATTACH GFCI TO RAILING POST
BIKE RACKS SEE DETAIL ALL BIKE RACKS TO BE CENTERED ON PARKWAY TYPICAL
EXISTING FIRE HYDRANT
EXISTING STREET LIGHT
CONCRETE PARKWAY

Department of Business Affairs and Consumer Protection
Small Business Center - Public Way Use Unit
City Hall - 121 N. LaSalle Street, Room 800 • Chicago, IL 60602
312-74-GOBIZ / 312-744-6249 • (312) 744-1944 (TTY)
http://www.cityofchicago.org/bacp

02/10/2016

Alderman **William D. Burns**
Ward # **04**
City of Chicago
City Hall, Room **305**
121 North LaSalle Street
Chicago, Illinois 60602

Re: An ordinance to use and maintain a portion of the public right-of-way for **six (6) bicycle rack(s)** for **GD WABASH, LLC**, adjacent to the premises known as **30 E. Balbo Ave.**.

Dear Alderman **William D. Burns**:

The applicant referenced above has requested the use of the public right-of-way for a **bicycle rack(s)**. An ordinance has been prepared by the Department of Business Affairs and Consumer Protection – Small Business Center - Public Way Use Unit for presentation to the City Council. Because this request was made for properties located in your ward, as approved by you as per the attached, I respectfully request that you introduce the attached ordinance at the next City Council meeting.

If you have any questions regarding this ordinance, please contact Anthony Bertuca at (312) 744-5506.

Department of Business Affairs and Consumer Protection

City of Chicago

O2016-952

Office of the City Clerk

Document Tracking Sheet

Meeting Date:	2/10/2016
Sponsor(s):	Burns (4)
Type:	Ordinance
Title:	Grant(s) of privilege in public way for GD Wabash LLC - planter
Committee(s) Assignment:	Committee on Transportation and Public Way

ORDINANCE
GD WABASH, LLC
Acct. No. 402797 - 2
Permit No. 1121277

Be It Ordained by the City Council of the City of Chicago:

SECTION 1. Permission and authority are hereby given and granted to GD WABASH, LLC, upon the terms and subject to the conditions of this ordinance to construct, install, maintain and use one (1) Planter(s) on the public right-of-way for beautification purposes adjacent to its premises known as 640 S. Wabash Ave..

Said Planter(s) at S WABASH AVE measure(s):
One (1) at forty (40) feet in length, and six (6) feet in width for a total of two hundred forty (240) square feet.

Grantee must allow the required clear and unobstructed space for pedestrian passage at all times per rules and regulations approved by the Department of Transportation.

The location of said privilege shall be as shown on prints kept on file with the Department of Business Affairs and Consumer Protection and the Office of the City Clerk.

Said privilege shall be constructed in accordance with plans and specifications approved by the Department of Planning and Development and Department of Transportation (Division of Project Development).

This grant of privilege in the public way shall be subject to the provisions of Section 10-28-015 and all other required provisions of the Municipal Code of Chicago.

The grantee shall pay to the City of Chicago as compensation for the privilege #1121277 herein granted the sum of zero ($.00) per annum in advance.


A 25% penalty will be added for payments received after due date.

The permit holder agrees to hold the City of Chicago harmless for any damage, relocation or replacement costs associated with damage, relocation or removal of private property caused by the City performing work in the public way.

Authority herein given and granted for a period of five (5) years from and after Date of Passage.

Alderman _____

William D. Burns 4th Ward

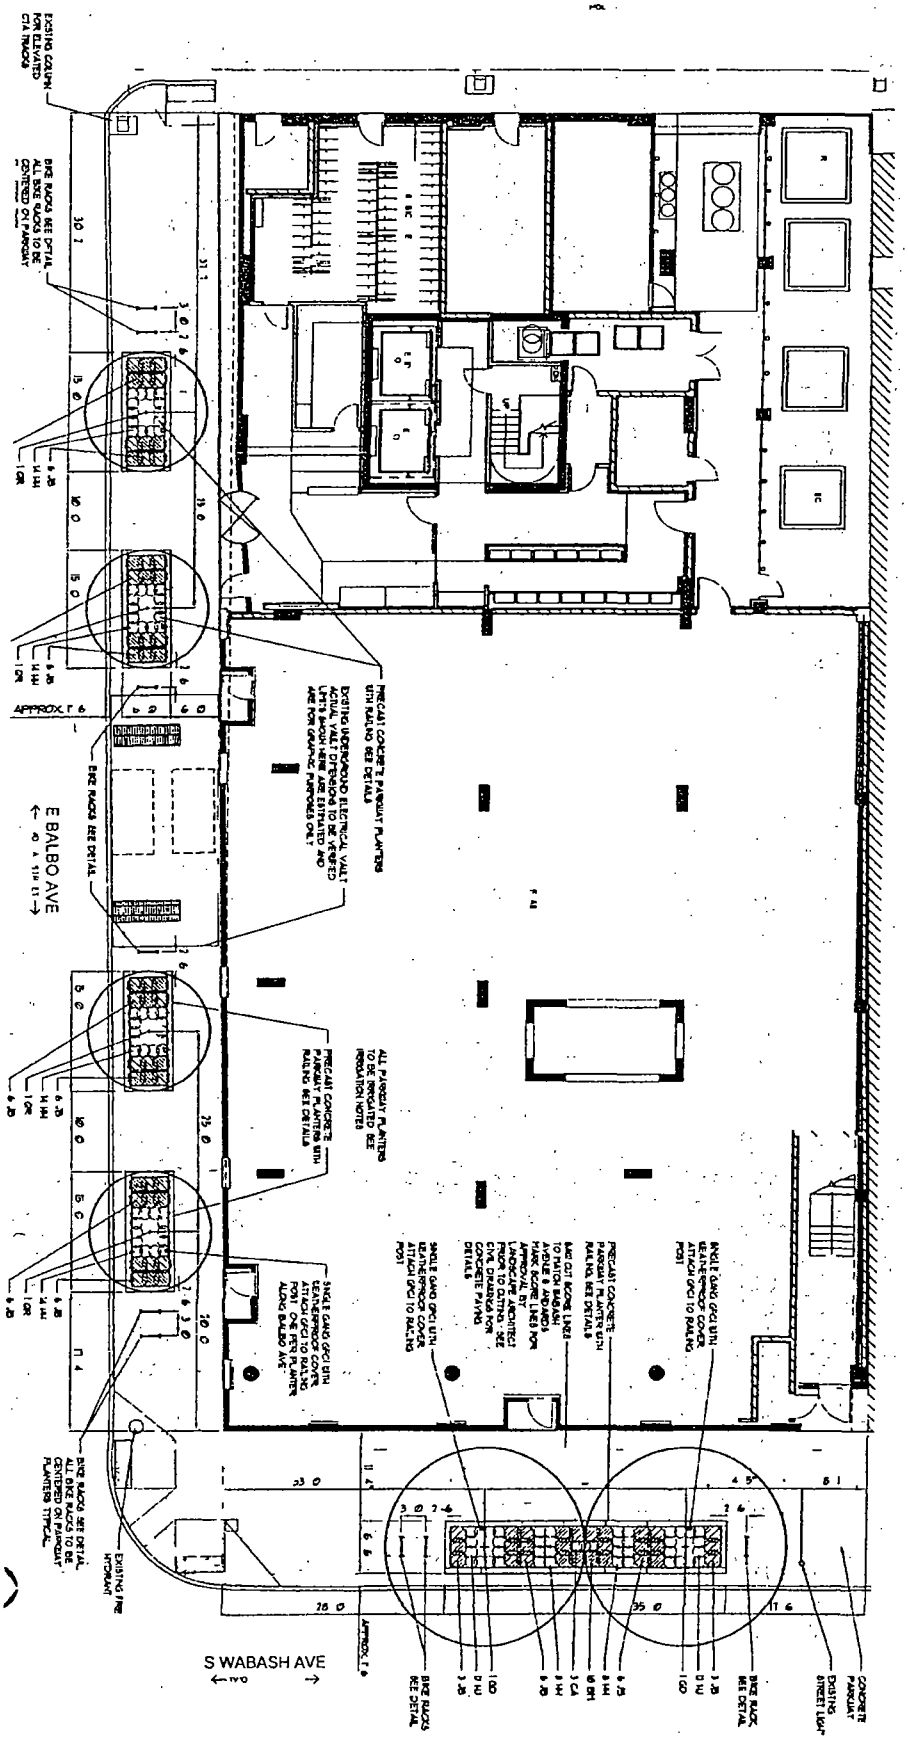
E BALBO AVE
S WABASH AVE
EXISTING COLUMN ENCASED IN ELEVATED CTA TRACKS
BIKE RACKS SEE DETAIL ALL BIKE RACKS TO BE CENTERED ON PARKWAY
PRECAST CONCRETE PARKWAY PLANTERS WITH RAILING SEE DETAILS
EXISTING UNDERGROUND ELECTRICAL VAULT ACTUAL VAULT DIMENSIONS MAY VARY LINES SHOWN HERE ARE ESTIMATED AND ARE FOR GRAPHIC PURPOSES ONLY
ALL PARKWAY PLANTERS TO BE IRRIGATED SEE IRRIGATION NOTES
SINGLE GANG GFCI WITH WEATHERPROOF COVER ATTACH GFCI TO RAILING POST
SINGLE GANG GFCI WITH WEATHERPROOF COVER, ATTACH GFCI TO RAILING POST ONE PER PLANTER ALONG BALBO AVE
SAW CUT SCORE LINES TO MATCH SCORE LINES IN AVENUE B AND AMES MARK SCORE LINES FOR APPROVAL BY ARCHITECT PRIOR TO CONCRETE POUR SEE CIVIL DRAWINGS FOR CONCRETE PAVING DETAILS
EXISTING FIRE HYDRANT
CONCRETE PARKWAY
EXISTING STREET LIGHT

Department of Business Affairs and Consumer Protection
Small Business Center - Public Way Use Unit
City Hall - 121 N. LaSalle Street, Room 800 • Chicago, IL 60602
312-74-GOBIZ / 312-744-6249 • (312) 744-1944 (TTY)
http://www.cityofchicago.org/bacp

02/10/2016

Alderman **William D. Burns**
Ward # **04**
City of Chicago
City Hall, Room **305**
121 North LaSalle Street
Chicago, Illinois 60602

Re: An ordinance to use and maintain a portion of the public right-of-way for **one (1) planter(s)** for **GD WABASH, LLC**, adjacent to the premises known as **640 S. Wabash Ave.**.

Dear Alderman **William D. Burns**:

The applicant referenced above has requested the use of the public right-of-way for a **planter(s)**. An ordinance has been prepared by the Department of Business Affairs and Consumer Protection – Small Business Center - Public Way Use Unit for presentation to the City Council. Because this request was made for properties located in your ward, as approved by you as per the attached, I respectfully request that you introduce the attached ordinance at the next City Council meeting.

If you have any questions regarding this ordinance, please contact Anthony Bertuca at (312) 744-5506.

Department of Business Affairs and Consumer Protection

City of Chicago

O2016-953

Office of the City Clerk

Document Tracking Sheet

Meeting Date:	2/10/2016
Sponsor(s):	Burns (4)
Type:	Ordinance
Title:	Grant(s) of privilege in public way for Meli Cafe
Committee(s) Assignment:	Committee on Transportation and Public Way

ORDINANCE
MELI CAFE
Acct. No. 357836 - 2
Permit No. 1120710

Be It Ordained by the City Council of the City of Chicago:

SECTION 1. Permission and authority are hereby given and granted to MELI CAFE, upon the terms and subject to the conditions of this ordinance to maintain and use one (1) sign(s) projecting over the public right-of-way attached to its premises known as 500 S. Dearborn St..

Said sign structure(s) measures as follows; along S. Dearborn Street:
One (1) at six point six seven (6.67) feet in length, two point nine two (2.92) feet in height and fourteen (14) feet above grade level.

The location of said privilege shall be as shown on prints kept on file with the Department of Business Affairs and Consumer Protection and the Office of the City Clerk.

Said privilege shall be constructed in accordance with plans and specifications approved by the Department of Transportation (Division of Project Development) and Zoning Department - Signs.

This grant of privilege in the public way shall be subject to the provisions of Section 10-28-015 and all other required provisions of the Municipal Code of Chicago.

The grantee shall pay to the City of Chicago as compensation for the privilege #1120710 herein granted the sum of one hundred ($100.00) per annum in advance.


A 25% penalty will be added for payments received after due date.


The permit holder agrees to hold the City of Chicago harmless for any damage, relocation or replacement costs associated with damage, relocation or removal of private property caused by the City performing work in the public way.

Authority herein given and granted for a period of five (5) years from and after Date of Passage.

Alderman _____


William D. Burns 4th Ward

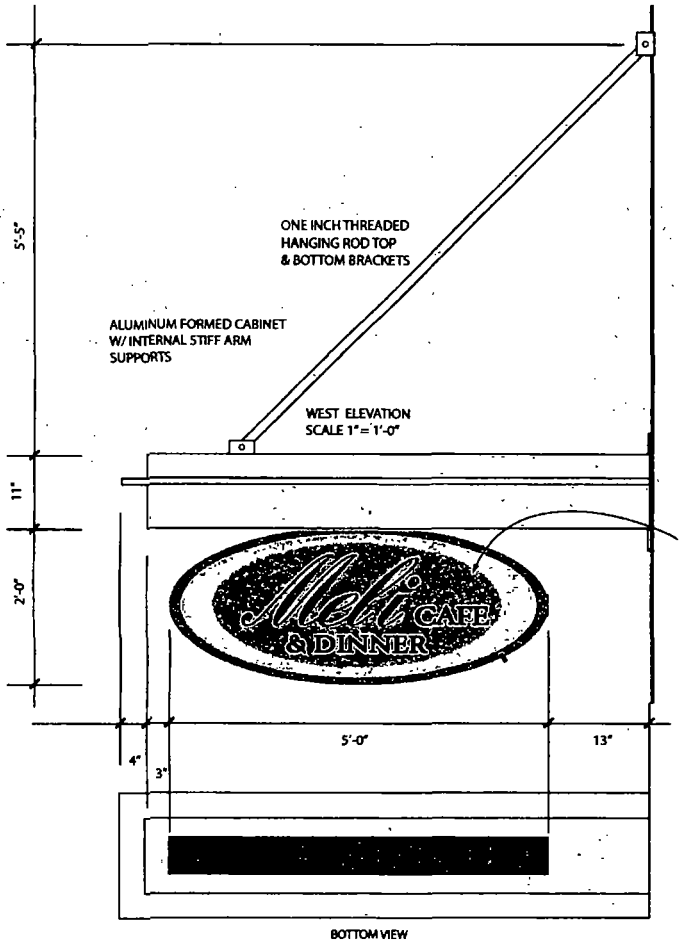

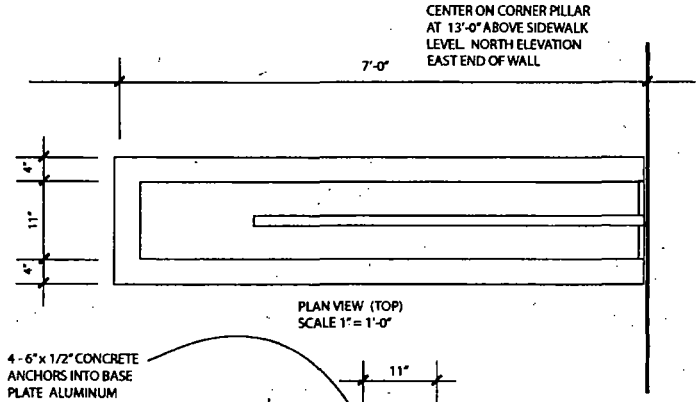

4 - 6"x 1/2" CONCRETE ANCHORS INTO BASE PLATE ALUMINUM 20"x 12"x 1/2" W/ INTERNAL I-BEAM SUPPORT

DOUBLE FACE SIGN CABINET ALUMINUM FABRICATION W/ PLEXIGLAS FACES, DIGITAL PRINT GRAPHICS & COPY LED MODULE ILLUMINATION G E. & POWER TRANSFORMER. 120 VOLT SINGLE PHASE W/ SAFETY SWITCH & U/L LABEL & NUMBER

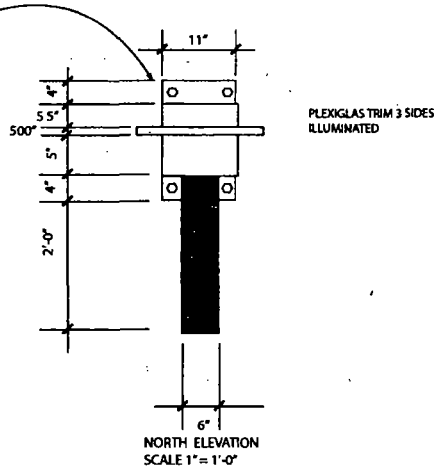

S-1
SHEET NUMBER

SIGN TYPE: DOUBLE FACE INTERNAL ILLUM CANTILEVER WALL SIGN
LOCATION: 200 S DEARBORN CHICAGO, IL.
JOB NO. 04052015

MELI CAFE
200 S DEARBORN
CHICAGO ILL.

DATE 04-05-2015
DRAWN BY ATH
SCALE AS NOTED

The Holland Design Group
1000 BROWN STREET
PHONE 847 [illegible]
FAX 847 [illegible]

Department of Business Affairs and Consumer Protection
Small Business Center - Public Way Use Unit
City Hall - 121 N. LaSalle Street, Room 800 • Chicago, IL 60602
312-74-GOBIZ / 312-744-6249 • (312) 744-1944 (TTY)
http://www.cityofchicago.org/bacp

02/10/2016

Alderman **William D. Burns**
Ward # **04**
City of Chicago
City Hall, Room **305**
121 North LaSalle Street
Chicago, Illinois 60602

Re: An ordinance to use and maintain a portion of the public right-of-way for **one (1) sign(s)** for **MELI CAFE**, adjacent to the premises known as **500 S. Dearborn St.**.

Dear Alderman **William D. Burns**:

The applicant referenced above has requested the use of the public right-of-way for a **sign(s)**. An ordinance has been prepared by the Department of Business Affairs and Consumer Protection – Small Business Center - Public Way Use Unit for presentation to the City Council. Because this request was made for properties located in your ward, as approved by you as per the attached, I respectfully request that you introduce the attached ordinance at the next City Council meeting.

If you have any questions regarding this ordinance, please contact Anthony Bertuca at (312) 744-5506.

Department of Business Affairs and Consumer Protection

City of Chicago

O2016-955

Office of the City Clerk

Document Tracking Sheet

Meeting Date:	2/10/2016
Sponsor(s):	Burns (4)
Type:	Ordinance
Title:	Grant(s) of privilege in public way for 11th Street Wabash LLC - conduits
Committee(s) Assignment:	Committee on Transportation and Public Way

ORDINANCE
11th STREET WABASH, LLC
Acct. No. 403542 - 1
Permit No. 1121187

Be It Ordained by the City Council of the City of Chicago:

SECTION 1. Permission and authority are hereby given and granted to 11th STREET WABASH, LLC, upon the terms and subject to the conditions of this ordinance to construct, install, maintain and use two (2) Conduit(s) under the public right-of-way adjacent to its premises known as 1101 S. Wabash Ave..

Said Conduit(s) at E.11th Street measure(s):
One (1) at one hundred thirty (130) feet in length, and one (1) foot in width for a total of one hundred thirty (130) square feet.

Said Conduit(s) at S. Wabash Avenue measure(s):
One (1) at forty (40) feet in length, and one (1) foot in width for a total of forty (40) square feet.

The location of said privilege shall be as shown on prints kept on file with the Department of Business Affairs and Consumer Protection and the Office of the City Clerk.

Said privilege shall be constructed in accordance with plans and specifications approved by the Department of Transportation (Division of Project Development) and Department of Transportation (Office of Underground Coordination).

This grant of privilege in the public way shall be subject to the provisions of Section 10-28-015 and all other required provisions of the Municipal Code of Chicago.

The grantee shall pay to the City of Chicago as compensation for the privilege #1121187 herein granted the sum of one thousand twenty ($1,020.00) per annum in advance.


A 25% penalty will be added for payments received after due date.

The permit holder agrees to hold the City of Chicago harmless for any damage, relocation or replacement costs associated with damage, relocation or removal of private property caused by the City performing work in the public way.

Authority herein given and granted for a period of five (5) years from and after Date of Passage.

Alderman _____

William D. Burns 4th Ward

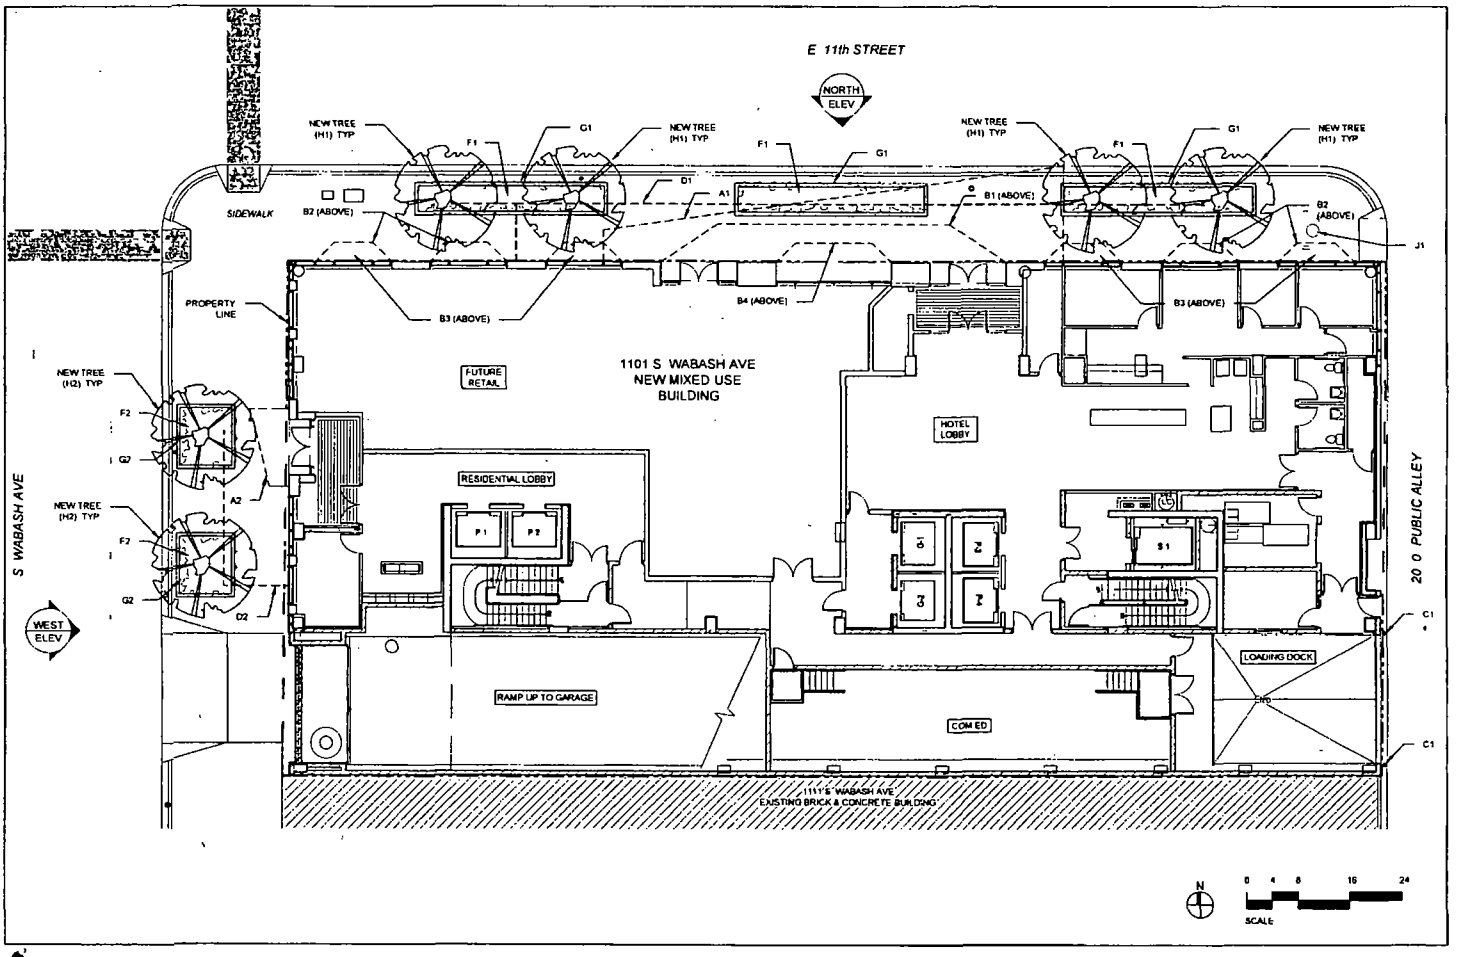

LVDA

Site Plan

lothan van hook destefano
ARCHITECTURE LLC

1101 South Wabash Project

1101 S Wabash Avenue
Chicago Illinois 60605

1/5/2016

Department of Business Affairs and Consumer Protection
Small Business Center - Public Way Use Unit
City Hall - 121 N. LaSalle Street, Room 800 • Chicago, IL 60602
312-74-GOBIZ / 312-744-6249 • (312) 744-1944 (TTY)
http://www.cityofchicago.org/bacp

02/10/2016

Alderman **William D. Burns**
Ward # **04**
City of Chicago
City Hall, Room **305**
121 North LaSalle Street
Chicago, Illinois 60602

Re: An ordinance to use and maintain a portion of the public right-of-way for **two (2) conduit(s)** for **11th STREET WABASH, LLC**, adjacent to the premises known as **1101 S. Wabash Ave.**.

Dear Alderman **William D. Burns**:

The applicant referenced above has requested the use of the public right-of-way for a **conduit(s)**. An ordinance has been prepared by the Department of Business Affairs and Consumer Protection – Small Business Center - Public Way Use Unit for presentation to the City Council. Because this request was made for properties located in your ward, as approved by you as per the attached, I respectfully request that you introduce the attached ordinance at the next City Council meeting.

If you have any questions regarding this ordinance, please contact Anthony Bertuca at (312) 744-5506.

Department of Business Affairs and Consumer Protection

City of Chicago

O2016-956

Office of the City Clerk

Document Tracking Sheet

Meeting Date:	2/10/2016
Sponsor(s):	Burns (4)
Type:	Ordinance
Title:	Grant(s) of privilege in public way for 11th Street Wabash LLC - manhole
Committee(s) Assignment:	Committee on Transportation and Public Way

ORDINANCE
11th STREET WABASH, LLC
Acct. No. 403542 - 1
Permit No. 1121191

Be It Ordained by the City Council of the City of Chicago:

SECTION 1. Permission and authority are hereby given and granted to 11th STREET WABASH, LLC, upon the terms and subject to the conditions of this ordinance to construct, install, maintain and use one (1) Manhole(s) under the public right-of-way adjacent to its premises known as 1101 S. Wabash Ave..

Said Manhole(s) at E. 11th Street measure(s):
One (1) at one (1) foot in length, and six (6) feet in width for a total of six (6) square feet.

The location of said privilege shall be as shown on prints kept on file with the Department of Business Affairs and Consumer Protection and the Office of the City Clerk.

Said privilege shall be constructed in accordance with plans and specifications approved by the Department of Transportation (Office of Underground Coordination) and Department of Water Management.


This grant of privilege in the public way shall be subject to the provisions of Section 10-28-015 and all other required provisions of the Municipal Code of Chicago.

The grantee shall pay to the City of Chicago as compensation for the privilege #1121191 herein granted the sum of four hundred ($400.00) per annum in advance.


A 25% penalty will be added for payments received after due date.

The permit holder agrees to hold the City of Chicago harmless for any damage, relocation or replacement costs associated with damage, relocation or removal of private property caused by the City performing work in the public way.


Authority herein given and granted for a period of five (5) years from and after Date of Passage.

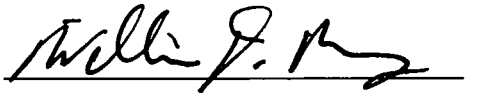Alderman 


William D. Burns 4th Ward

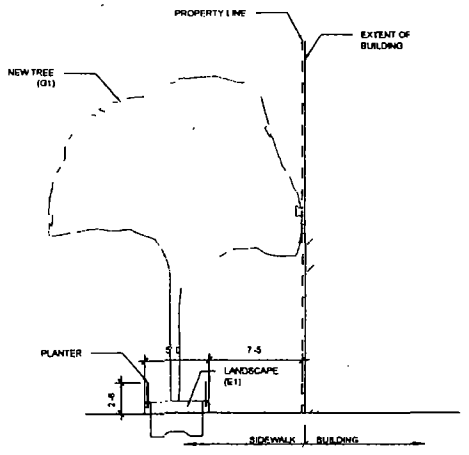

G1 PLANTER

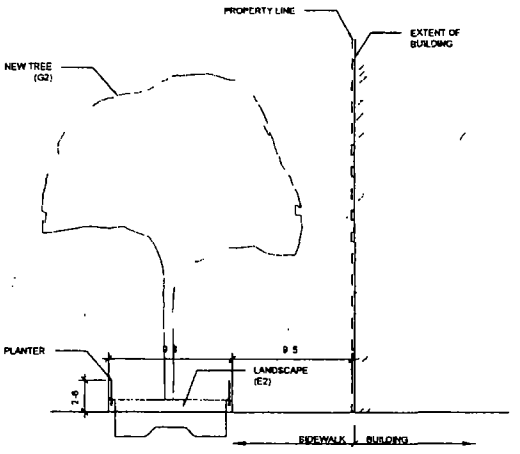

G2 PLANTER

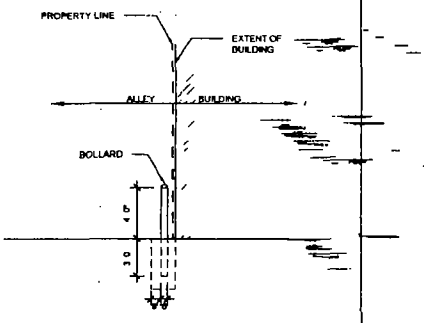


C1 BOLLARD

LANDSCAPE ORDINANCE ANALYSIS *(PROVIDED BY LANDSCAPE ARCHITECT)*


PARKWAY PLANTING

11TH STREET (G1)	
LENGTH (LINEAR FEET)	171-0
NUMBER OF TREES REQUIRED (1 PER 25 LF)	7
NUMBER OF EXISTING TREES TO REMAIN	0
NUMBER OF ADDITIONAL TREES TO BE PROVIDED	5 TREES ARE PROVIDED **
WABASH AVENUE (G2)	
LENGTH (LINEAR FEET)	80-0
NUMBER OF TREES REQUIRED (1 PER 25 LF)	4
NUMBER OF EXISTING TREES TO REMAIN	0
NUMBER OF ADDITIONAL TREES TO BE PROVIDED	2 TREES ARE PROVIDED **

ADDITIONAL TREES BEYOND THIS NUMBER CANNOT BE PROVIDED DUE TO REQUIRED OFFSETS AND CANOPIES

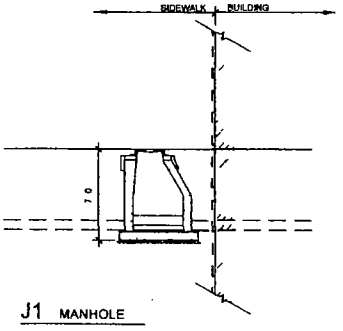

J1 MANHOLE

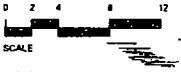

LVDA

Iothan vanhook destefano
ARCHITECTURE LLC

Planter & Bollard Details

1101 South Wabash Project

1101 S Wabash Avenue
Chicago Illinois 60605

1/5/2016

Department of Business Affairs and Consumer Protection
Small Business Center - Public Way Use Unit
City Hall - 121 N. LaSalle Street, Room 800 • Chicago, IL 60602
312-74-GOBIZ / 312-744-6249 • (312) 744-1944 (TTY)
http://www.cityofchicago.org/bacp

02/10/2016

Alderman **William D. Burns**
Ward # **04**
City of Chicago
City Hall, Room **305**
121 North LaSalle Street
Chicago, Illinois 60602

Re: An ordinance to use and maintain a portion of the public right-of-way for **one (1) manhole(s)** for **11th STREET WABASH, LLC**, adjacent to the premises known as **1101 S. Wabash Ave.**.

Dear Alderman **William D. Burns**:

The applicant referenced above has requested the use of the public right-of-way for a **manhole(s)**. An ordinance has been prepared by the Department of Business Affairs and Consumer Protection – Small Business Center - Public Way Use Unit for presentation to the City Council. Because this request was made for properties located in your ward, as approved by you as per the attached, I respectfully request that you introduce the attached ordinance at the next City Council meeting.

If you have any questions regarding this ordinance, please contact Anthony Bertuca at (312) 744-5506.

Department of Business Affairs and Consumer Protection

City of Chicago

O2016-957

Office of the City Clerk

Document Tracking Sheet

Meeting Date:	2/10/2016
Sponsor(s):	Thompson (11)
Type:	Ordinance
Title:	Grant(s) of privilege in public way for Galata
Committee(s) Assignment:	Committee on Transportation and Public Way

ORDINANCE
GALATA
Acct. No. 402681 - 1
Permit No. 1121399

Be It Ordained by the City Council of the City of Chicago:

SECTION 1. Permission and authority are hereby given and granted to GALATA, upon the terms and subject to the conditions of this ordinance to maintain and use, as now constructed, four (4) Light Fixture(s) projecting over the public right-of-way adjacent to its premises known as 717 W. Maxwell St..

Said Light Fixture(s) at W Maxwell St measure(s):
Four (4) at point eight three (.83) feet in length, point five (.5) feet in width and seventeen (17) feet above grade level.

The location of said privilege shall be as shown on prints kept on file with the Department of Business Affairs and Consumer Protection and the Office of the City Clerk.

Said privilege shall be constructed in accordance with plans and specifications approved by the Department of Transportation (Division of Project Development).

This grant of privilege in the public way shall be subject to the provisions of Section 10-28-015 and all other required provisions of the Municipal Code of Chicago.

The grantee shall pay to the City of Chicago as compensation for the privilege #1121399 herein granted the sum of ninety ($90.00) per annum in advance.


A 25% penalty will be added for payments received after due date.

The permit holder agrees to hold the City of Chicago harmless for any damage, relocation or replacement costs associated with damage, relocation or removal of private property caused by the City performing work in the public way.

Authority herein given and granted for a period of five (5) years from and after Date of Passage.

Alderman _____

Patrick D. Thompson 11th Ward

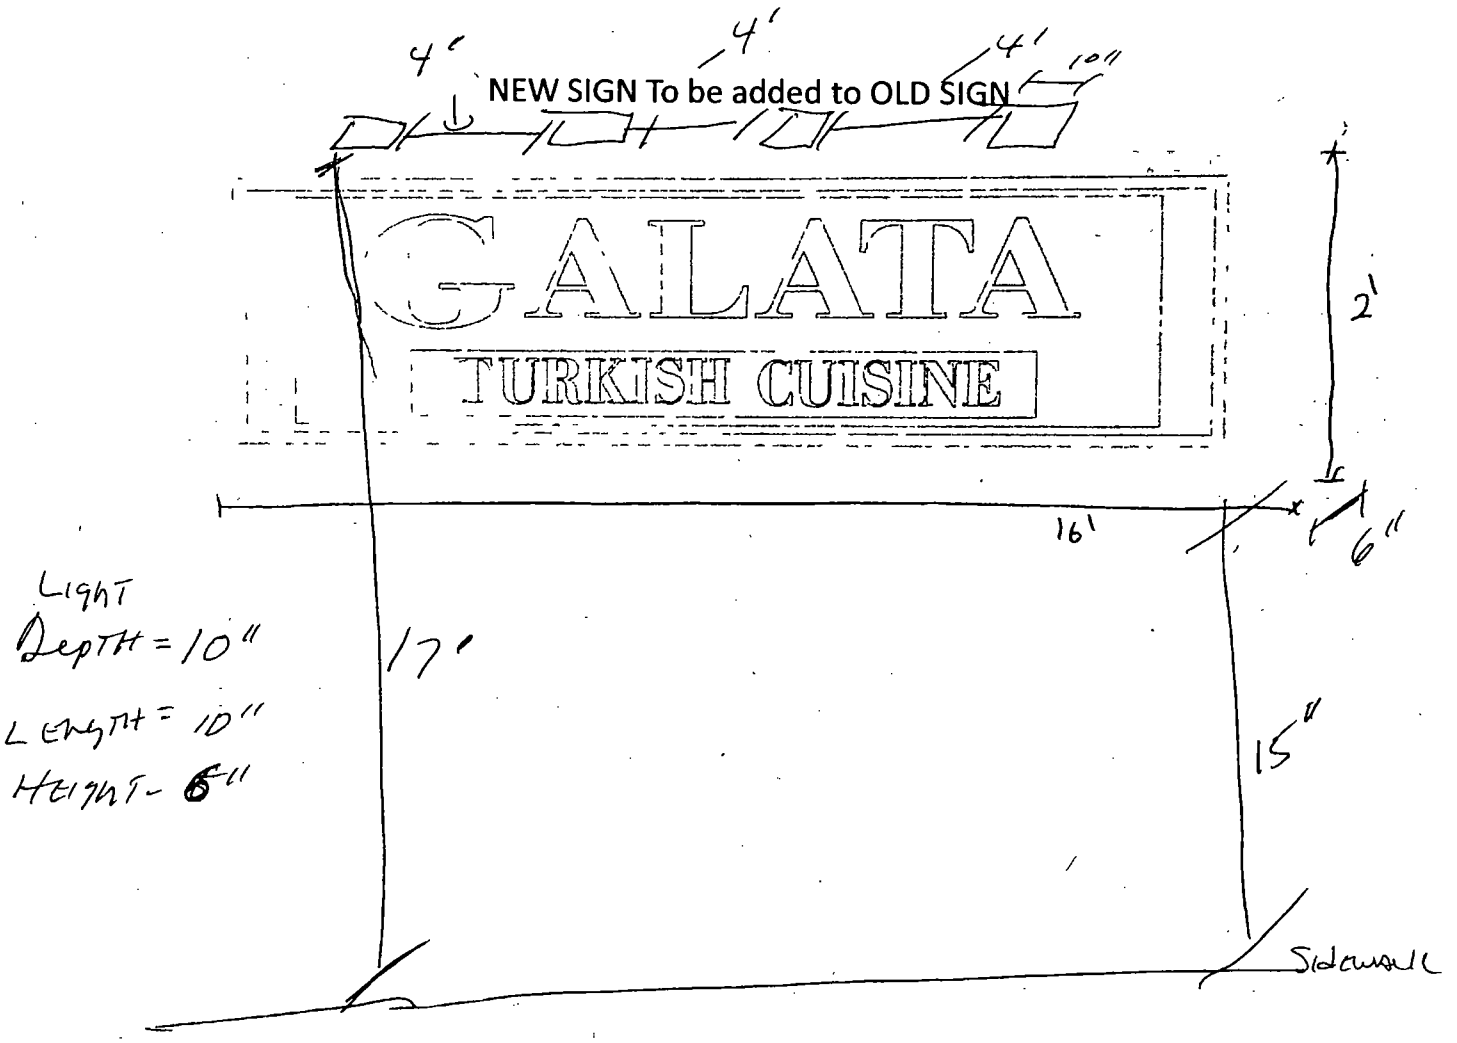
4'
4'
4'
10"
NEW SIGN To be added to OLD SIGN
GALATA
TURKISH CUISINE
2'
16'
6"
Light
Depth = 10"
Length = 10"
Height - 6"
17'
15"
Sidewalk

Department of Business Affairs and Consumer Protection
Small Business Center - Public Way Use Unit
City Hall - 121 N LaSalle Street, Room 800 • Chicago, IL 60602
312-74-GOBIZ / 312-744-6249 • (312) 744-1944 (TTY)
http://www.cityofchicago.org/bacp

02/10/2016

Alderman **Patrick D. Thompson**
Ward # **11**
City of Chicago
City Hall, Room **300**
121 North LaSalle Street
Chicago, Illinois 60602

Re: An ordinance to use and maintain a portion of the public right-of-way for **four (4) light fixture(s)** for **GALATA**, adjacent to the premises known as **717 W. Maxwell St.**.

Dear Alderman **Patrick D. Thompson**:

The applicant referenced above has requested the use of the public right-of-way for a **light fixture(s)**. An ordinance has been prepared by the Department of Business Affairs and Consumer Protection – Small Business Center - Public Way Use Unit for presentation to the City Council. Because this request was made for properties located in your ward, as approved by you as per the attached, I respectfully request that you introduce the attached ordinance at the next City Council meeting.

If you have any questions regarding this ordinance, please contact Anthony Bertuca at (312) 744-5506.

Department of Business Affairs and Consumer Protection

City of Chicago

O2016-959

Office of the City Clerk

Document Tracking Sheet

Meeting Date:	2/10/2016
Sponsor(s):	Thompson (11)
Type:	Ordinance
Title:	Grant(s) of privilege in public way for Joyopos, Inc.
Committee(s) Assignment:	Committee on Transportation and Public Way

ORDINANCE
JOYOPOS INC
Acct. No. 398288 - 1
Permit No. 1120522

Be It Ordained by the City Council of the City of Chicago:

SECTION 1. Permission and authority are hereby given and granted to JOYOPOS INC, upon the terms and subject to the conditions of this ordinance to maintain and use one (1) sign(s) projecting over the public right-of-way attached to its premises known as 2738 S. Wentworth Ave..

Said sign structure(s) measures as follows; along S Wentworth Ave:
One (1) at twenty-two (22) feet in length, two point five (2.5) feet in height and nine (9) feet above grade level.

The location of said privilege shall be as shown on prints kept on file with the Department of Business Affairs and Consumer Protection and the Office of the City Clerk.

Said privilege shall be constructed in accordance with plans and specifications approved by the Department of Transportation (Division of Project Development) and Zoning Department - Signs.

This grant of privilege in the public way shall be subject to the provisions of Section 10-28-015 and all other required provisions of the Municipal Code of Chicago.

The grantee shall pay to the City of Chicago as compensation for the privilege #1120522 herein granted the sum of three hundred ($300.00) per annum in advance.

A 25% penalty will be added for payments received after due date.

The permit holder agrees to hold the City of Chicago harmless for any damage, relocation or replacement costs associated with damage, relocation or removal of private property caused by the City performing work in the public way.

Authority herein given and granted for a period of five (5) years from and after Date of Passage.

Alderman _____

Patrick D. Thompson 11th Ward

JOYOPOS 卓越餐館商業電腦

2738 S Wentworth Ave Unit 1F
Chicago, IL 60616

PRESENTED BY: KEVIN WONG

E365547

Emonsibic™ Signs & Graphic

INTERNATIONAL SIGN ASSOCIATION

Tel: 773-847-2828 Fax 773-847-0088
3401 S. Halsted Street
Chicago, IL 60608
U.S.A

Department of Business Affairs and Consumer Protection
Small Business Center - Public Way Use Unit
City Hall - 121 N. LaSalle Street, Room 800 • Chicago, IL 60602
312-74-GOBIZ / 312-744-6249 • (312) 744-1944 (TTY)
http://www.cityofchicago.org/bacp

02/10/2016

Alderman **Patrick D. Thompson**
Ward # **11**
City of Chicago
City Hall, Room **300**
121 North LaSalle Street
Chicago, Illinois 60602

Re: An ordinance to use and maintain a portion of the public right-of-way for **one (1) sign(s)** for **JOYOPOS INC**, adjacent to the premises known as **2738 S. Wentworth Ave.**.

Dear Alderman **Patrick D. Thompson**:

The applicant referenced above has requested the use of the public right-of-way for a **sign(s)**. An ordinance has been prepared by the Department of Business Affairs and Consumer Protection – Small Business Center - Public Way Use Unit for presentation to the City Council. Because this request was made for properties located in your ward, as approved by you as per the attached, I respectfully request that you introduce the attached ordinance at the next City Council meeting.

If you have any questions regarding this ordinance, please contact Anthony Bertuca at (312) 744-5506.

Department of Business Affairs and Consumer Protection

City of Chicago

O2016-960

Office of the City Clerk

Document Tracking Sheet

Meeting Date:	2/10/2016
Sponsor(s):	Cardenas (12)
Type:	Ordinance
Title:	Grant(s) of privilege in public way for MetroPCS Authorized Dealer
Committee(s) Assignment:	Committee on Transportation and Public Way

ORDINANCE
metroPCS Authorized Dealer
Acct. No. 392606 - 4
Permit No. 1117007

Be It Ordained by the City Council of the City of Chicago:

SECTION 1. Permission and authority are hereby given and granted to metroPCS Authorized Dealer, upon the terms and subject to the conditions of this ordinance to maintain and use two (2) sign(s) projecting over the public right-of-way attached to its premises known as 3871 S. Archer Ave..

Said sign structure(s) measures as follows; along S Archer Ave:
Two (2) at thirteen (13) feet in length, three (3) feet in height and thirteen (13) feet above grade level.

The location of said privilege shall be as shown on prints kept on file with the Department of Business Affairs and Consumer Protection and the Office of the City Clerk.

Said privilege shall be constructed in accordance with plans and specifications approved by the Department of Transportation (Division of Project Development) and Zoning Department - Signs.

This grant of privilege in the public way shall be subject to the provisions of Section 10-28-015 and all other required provisions of the Municipal Code of Chicago.

The grantee shall pay to the City of Chicago as compensation for the privilege #1117007 herein granted the sum of six hundred ($600.00) per annum in advance.

A 25% penalty will be added for payments received after due date.

The permit holder agrees to hold the City of Chicago harmless for any damage, relocation or replacement costs associated with damage, relocation or removal of private property caused by the City performing work in the public way.

Authority herein given and granted for a period of five (5) years from and after Date of Passage.

Alderman _____

George Cardenas 12th Ward

Front-Lit Channel Letters w/ LED Illumination • Raceway Mounted

SIGN B

Proposed Square Footage of this sign:	
Lineal feet of store front	18'-0"ft.
Actual Square Footage Allowed by village:	




9 SQ. FT.

35 SQ. FT. TOTAL

42 SQ. FT. TOTAL (ENVELOPE METHOD)

White Trimcaps / Black returns

CHANNEL LETTER - TYPICAL SECTION - FRONT-LIT PLASTIC FACE

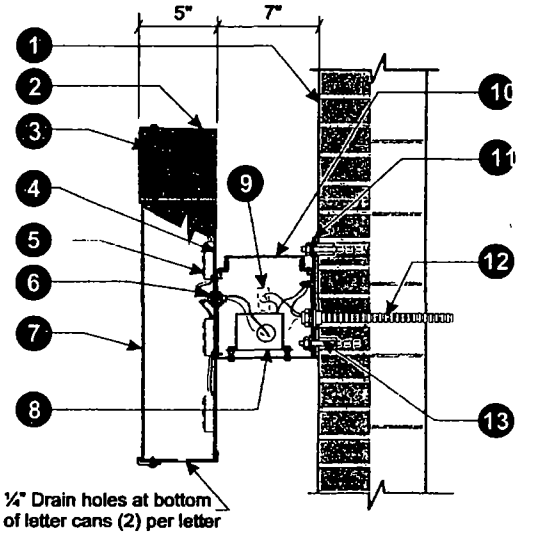

Section @ LED Channel Letter

Raceway mount installation Scale: N.T.S.

Specifications: LED Channel Letters

1. Existing Facade: Concrete Block/ Brick
2. 0.040" Aluminum letter returns painted to match Black
3. 0.125" x 1" Black Jewelite trimcap
4. .040 White Aluminum backing
   (interior of sign can will be white for maximum illumination)
5. Interone UL approved red LED's
6. UL approved flexible conduit connectors
7. 1/8" Red Acrylite #2283
8. UL approved LED transformer (Mean well)
9. UL approved waterproof disconnect switch per NEC 600-6
10. Aluminum Raceway to match fascia color
11. 1/4" x 2" x 11" Aluminum Bracket
12. UL approved Liquid tight metallic conduit
    (All penetration will be caulked w/ high grade silicone)
13. Mounting hardware to suit (Non-Corrosive)

Electrical Detail: Channel Letters

Mean well CLG-60-12
(1) 60w Transformers @ 0.80
Total Amps: 0.80
(1) Minimum of 20 amp 120V Circuit Req.

General Notes:

This sign is to be installed in accordance with the requirements of Article 600 of the National Electrical Code.

1) Grounded and bonded per NEC 600.7/NEC 250
2) Existing branch circuit in compliance with NEC 600.5, not to exceed 20 amps
3) Sign is to be UL listed per NEC 600.3
4) UL disconnect switch per NEC 600 6- required per sign component before leaving manufacturer*
   *For multiple signs, a disconnect is permitted but not required for each section

ELECTRICAL NOTES

Sign Company DOES NOT provide primary electrical to sign.
Power to the sign must be done by a licensed electrical contractor or licensed electrician.
Each sign must have: 1. A minimum of one dedicated 120V 20A circuit
2. Junction box installed within 6 feet of sign
3. Three wires: Line, Ground, Neutral

UL LISTED

tfasigns
5500 N. Kenzie Ave Chicago, IL 60625
773-267-6007 | sales@tfasigns.com

Client: Metro PCS	**Landlord:**	**Start Date:** 00/00/0000		**Sales Rep:** Seung Park
Address: 3871 S. Archer Chicago, IL	**Address:**	**Last Revision:** 00/00/0000		**Designer:** Vernon James
Tel:	**Tel:**	**Job#:** 00000	Client Approval	
Email:	**Email:**	**Drawing#:** 00000a v1 s1 / e1		
		Page: 1 of 2	Landlord Approval	E322758 UL LISTED

COPYRIGHT 2013, BY TFA Signs THIS RENDERING IS THE PROPERTY OF TFA SIGNS, INC AND THE PARTY WHICH REQUESTED THE RENDERING IT IS AN UNPUBLISHED ORIGINAL DRAWING NOT TO BE REPRODUCED OR EXHIBITED WITHOUT THE CONSENT OF TFA SIGNS, INC

Department of Business Affairs and Consumer Protection
Small Business Center - Public Way Use Unit
City Hall - 121 N LaSalle Street, Room 800 • Chicago, IL 60602
312-74-GOBIZ / 312-744-6249 • (312) 744-1944 (TTY)
http://www.cityofchicago.org/bacp

02/10/2016

Alderman **George Cardenas**
Ward # **12**
City of Chicago
City Hall, Room **300**
121 North LaSalle Street
Chicago, Illinois 60602

Re: An ordinance to use and maintain a portion of the public right-of-way for **two (2) sign(s)** for **metroPCS Authorized Dealer**, adjacent to the premises known as **3871 S. Archer Ave.**.

Dear Alderman **George Cardenas**:

The applicant referenced above has requested the use of the public right-of-way for a **sign(s)**. An ordinance has been prepared by the Department of Business Affairs and Consumer Protection – Small Business Center - Public Way Use Unit for presentation to the City Council. Because this request was made for properties located in your ward, as approved by you as per the attached, I respectfully request that you introduce the attached ordinance at the next City Council meeting.

If you have any questions regarding this ordinance, please contact Anthony Bertuca at (312) 744-5506.

Department of Business Affairs and Consumer Protection

City of Chicago

O2016-961

Office of the City Clerk

Document Tracking Sheet

Meeting Date:	2/10/2016
Sponsor(s):	Cardenas (12)
Type:	Ordinance
Title:	Grant(s) of privilege in public way for NWG Investment
Committee(s) Assignment:	Committee on Transportation and Public Way

ORDINANCE
NWG INVESTMENT
Acct. No. 315893 - 1
Permit No. 1103008

Be It Ordained by the City Council of the City of Chicago:

SECTION 1. Permission and authority are hereby given and granted to NWG INVESTMENT, upon the terms and subject to the conditions of this ordinance to maintain and use, as now constructed, one (1) Fire Escape(s) projecting over the public right-of-way adjacent to its premises known as 2743 W. 36th Pl..

Said Fire Escape(s) at W. 36TH PL measure(s):
One (1) at thirty-five (35) feet in length, and four (4) feet in width for a total of one hundred forty (140) square feet.

The location of said privilege shall be as shown on prints kept on file with the Department of Business Affairs and Consumer Protection and the Office of the City Clerk.

Said privilege shall be constructed in accordance with plans and specifications approved by the Department of Transportation (Division of Project Development).

This grant of privilege in the public way shall be subject to the provisions of Section 10-28-015 and all other required provisions of the Municipal Code of Chicago.

The grantee shall pay to the City of Chicago as compensation for the privilege #1103008 herein granted the sum of four hundred ($400.00) per annum in advance.

A 25% penalty will be added for payments received after due date.

The permit holder agrees to hold the City of Chicago harmless for any damage, relocation or replacement costs associated with damage, relocation or removal of private property caused by the City performing work in the public way.

Authority herein given and granted for a period of five (5) years from and after 09/27/2012.

Alderman _____

George Cardenas 12th Ward


NOW OPEN
WHOLESALE CARPET OUTLET
ENTRANCE
OPEN TO THE PUBLIC
REMNANTS

Department of Business Affairs and Consumer Protection
Small Business Center - Public Way Use Unit
City Hall - 121 N. LaSalle Street, Room 800 • Chicago, IL 60602
312-74-GOBIZ / 312-744-6249 • (312) 744-1944 (TTY)
http://www.cityofchicago.org/bacp

2nd ATTEMPT AT INTRODUCTION

02/10/2016

Alderman **George Cardenas**
Ward # **12**
City of Chicago
City Hall, Room **300**
121 North LaSalle Street
Chicago, Illinois 60602

Re: An ordinance to use and maintain a portion of the public right-of-way for **one (1) fire escape(s)** for **NWG INVESTMENT**, adjacent to the premises known as **2743 W. 36th Pl.**.

Dear Alderman **George Cardenas**:

The applicant referenced above has requested the use of the public right-of-way for a **fire escape(s)**. An ordinance has been prepared by the Department of Business Affairs and Consumer Protection – Small Business Center - Public Way Use Unit for presentation to the City Council. Because this request was made for properties located in your ward, as approved by you as per the attached, I respectfully request that you introduce the attached ordinance at the next City Council meeting.

If you have any questions regarding this ordinance, please contact Anthony Bertuca at (312) 744-5506.

Department of Business Affairs and Consumer Protection

City of Chicago

O2016-962

Office of the City Clerk

Document Tracking Sheet

Meeting Date:	2/10/2016
Sponsor(s):	Cardenas (12)
Type:	Ordinance
Title:	Grant(s) of privilege in public way for P&G Tax Service
Committee(s) Assignment:	Committee on Transportation and Public Way

ORDINANCE
P & G TAX SERVICE
Acct. No. 399778 - 1
Permit No. 1119870

Be It Ordained by the City Council of the City of Chicago:

SECTION 1. Permission and authority are hereby given and granted to P & G TAX SERVICE, upon the terms and subject to the conditions of this ordinance to maintain and use one (1) sign(s) projecting over the public right-of-way attached to its premises known as 3991 S. Archer Ave..

Said sign structure(s) measures as follows; along S Archer Ave:
One (1) at four (4) feet in length, six (6) feet in height and eleven (11) feet above grade level.

The location of said privilege shall be as shown on prints kept on file with the Department of Business Affairs and Consumer Protection and the Office of the City Clerk.

Said privilege shall be constructed in accordance with plans and specifications approved by the Department of Transportation (Division of Project Development) and Zoning Department - Signs.

This grant of privilege in the public way shall be subject to the provisions of Section 10-28-015 and all other required provisions of the Municipal Code of Chicago.

The grantee shall pay to the City of Chicago as compensation for the privilege #1119870 herein granted the sum of one hundred ($100.00) per annum in advance.


A 25% penalty will be added for payments received after due date.

The permit holder agrees to hold the City of Chicago harmless for any damage, relocation or replacement costs associated with damage, relocation or removal of private property caused by the City performing work in the public way.

Authority herein given and granted for a period of five (5) years from and after Date of Passage.

Alderman _____

George Cardenas 12th Ward

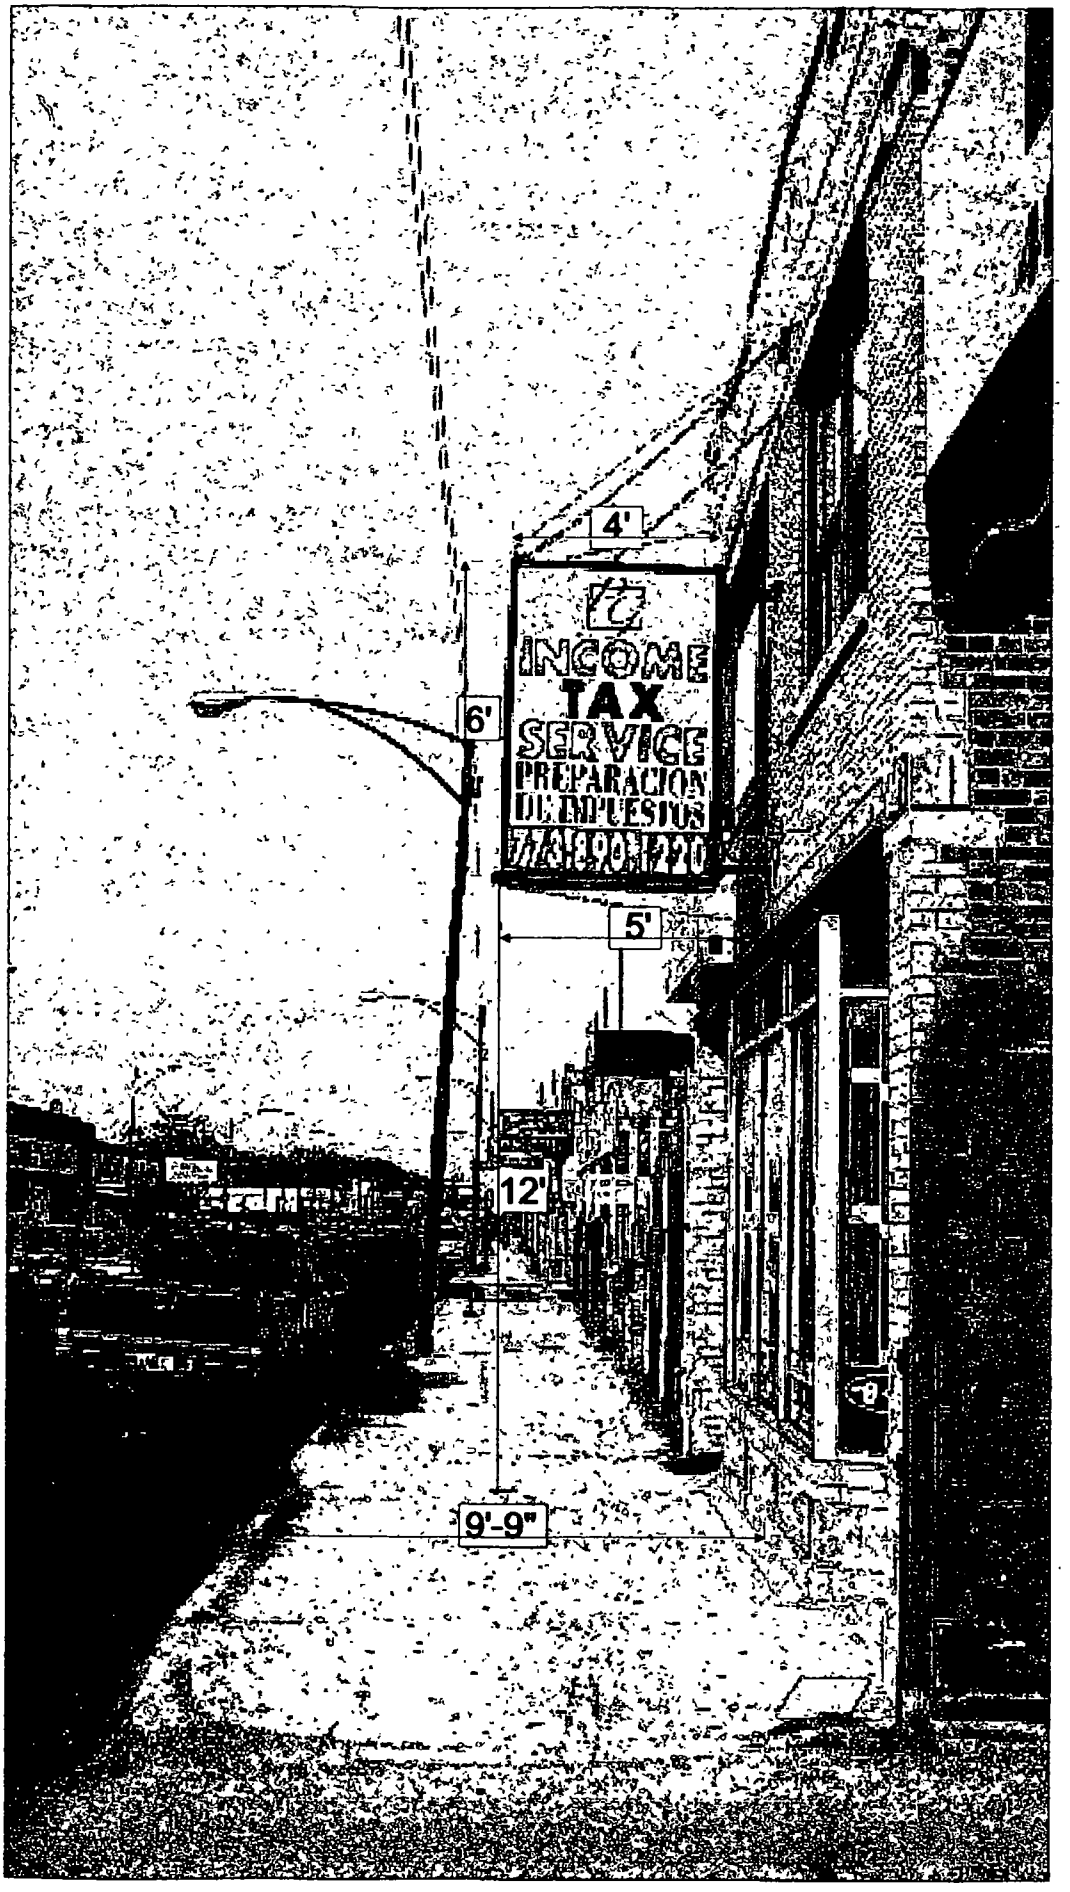
4'
INCOME
TAX
SERVICE
PREPARACION
DE IMPUESTOS
6'
5'
12'
9'-9"

Department of Business Affairs and Consumer Protection
Small Business Center - Public Way Use Unit
City Hall - 121 N LaSalle Street, Room 800 • Chicago, IL 60602
312-74-GOBIZ / 312-744-6249 • (312) 744-1944 (TTY)
http://www.cityofchicago.org/bacp

02/10/2016

Alderman **George Cardenas**
Ward # **12**
City of Chicago
City Hall, Room **300**
121 North LaSalle Street
Chicago, Illinois 60602

Re: An ordinance to use and maintain a portion of the public right-of-way for **one (1) sign(s)** for **P & G TAX SERVICE**, adjacent to the premises known as **3991 S. Archer Ave.**.

Dear Alderman **George Cardenas**:

The applicant referenced above has requested the use of the public right-of-way for a **sign(s)**. An ordinance has been prepared by the Department of Business Affairs and Consumer Protection – Small Business Center - Public Way Use Unit for presentation to the City Council. Because this request was made for properties located in your ward, as approved by you as per the attached, I respectfully request that you introduce the attached ordinance at the next City Council meeting.

If you have any questions regarding this ordinance, please contact Anthony Bertuca at (312) 744-5506.

Department of Business Affairs and Consumer Protection

City of Chicago

O2016-963

Office of the City Clerk

Document Tracking Sheet

Meeting Date:	2/10/2016
Sponsor(s):	Cardenas (12)
Type:	Ordinance
Title:	Grant(s) of privilege in public way for St. Anthony Hospital - kiosks
Committee(s) Assignment:	Committee on Transportation and Public Way

ORDINANCE
SAINT ANTHONY HOSPITAL
Acct. No. 69204 - 1
Permit No. 1119579

Be It Ordained by the City Council of the City of Chicago:

SECTION 1. Permission and authority are hereby given and granted to SAINT ANTHONY HOSPITAL, upon the terms and subject to the conditions of this ordinance to maintain and use, as now constructed, four (4) Kiosk(s) on the public right-of-way adjacent to its premises known as 2875 W. 19th St..

Said Kiosk(s) at W. 19th Street (Parkway) measure(s):
One (1) at four (4) feet in length, and two (2) feet in width for a total of eight (8) square feet.

Said Kiosk(s) at West 19th Street (west side of Marshall Blvd) measure(s):
One (1) at four (4) feet in length, and two (2) feet in width for a total of eight (8) square feet.

Said Kiosk(s) at W. 19th Street & S. California measure(s):
One (1) at seven (7) feet in length, and two (2) feet in width for a total of fourteen (14) square feet.

Said Kiosk(s) at W. 19th Street (corner of parking lot) measure(s):
One (1) at seven (7) feet in length, and two (2) feet in width for a total of fourteen (14) square feet.

The location of said privilege shall be as shown on prints kept on file with the Department of Business Affairs and Consumer Protection and the Office of the City Clerk.

Said privilege shall be constructed in accordance with plans and specifications approved by the Department of Transportation (Division of Project Development) and Zoning Department - Signs.

This grant of privilege in the public way shall be subject to the provisions of Section 10-28-015 and all other required provisions of the Municipal Code of Chicago.

The grantee shall pay to the City of Chicago as compensation for the privilege #1119579 herein granted the sum of one thousand six hundred ($1,600.00) per annum in advance.


A 25% penalty will be added for payments received after due date.

The permit holder agrees to hold the City of Chicago harmless for any damage, relocation or replacement costs associated with damage, relocation or removal of private property caused by the City performing work in the public way.

Authority herein given and granted for a period of five (5) years from and after 05/12/2015.

Alderman _____

George Cardenas 12th Ward

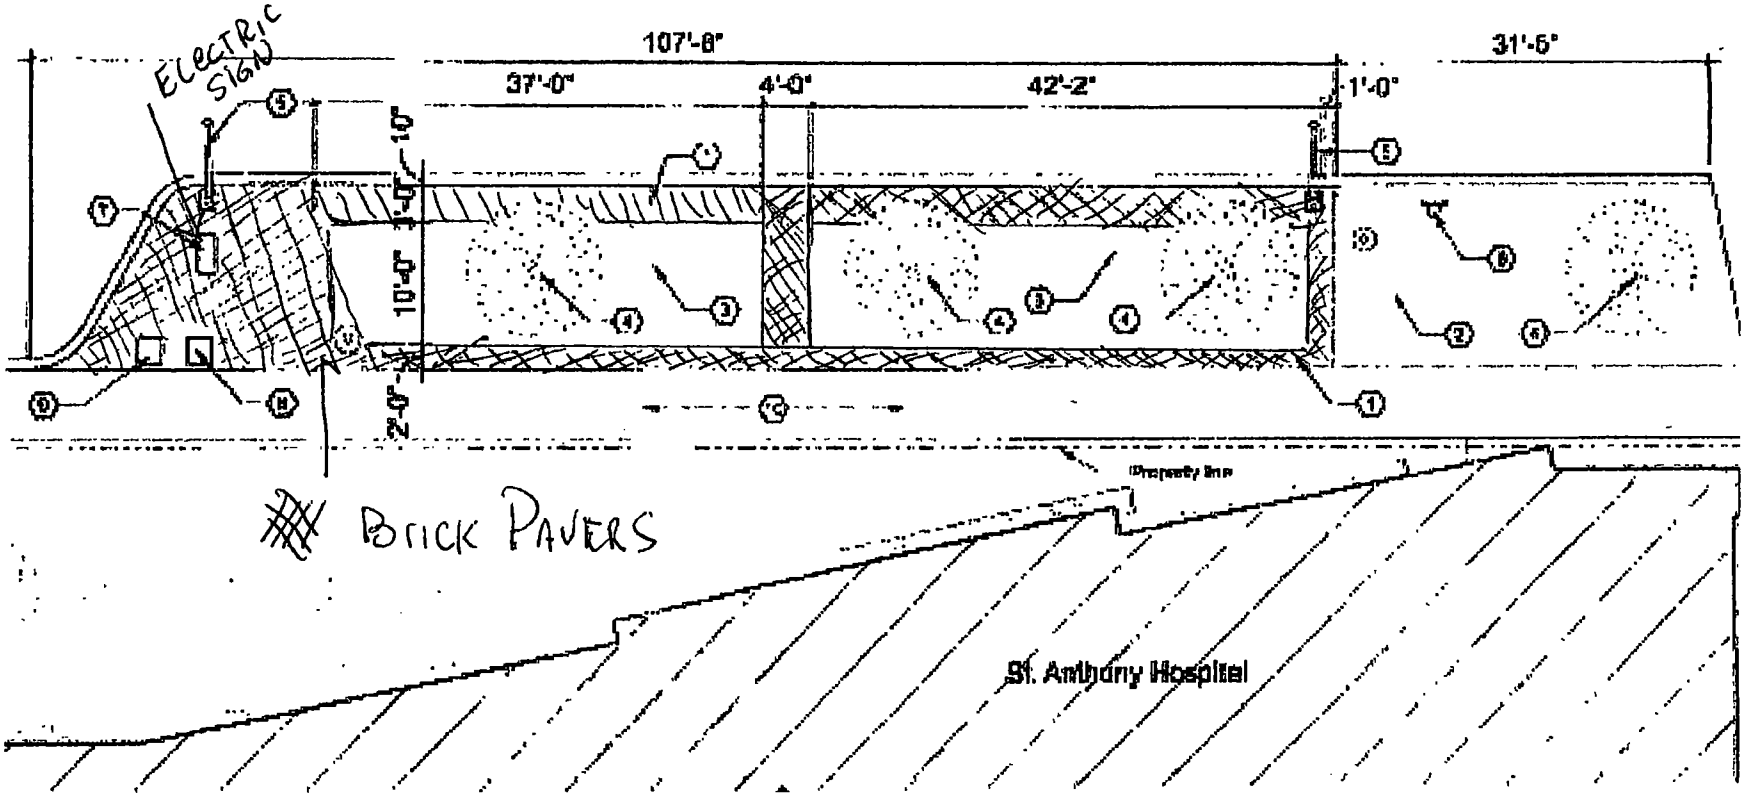

(7) SIGN (PICTURE ATTACHED) 4' WIDE X 6' HIGH

(8) MAILBOX

(9) GARBAGE CAN

Department of Business Affairs and Consumer Protection
Small Business Center - Public Way Use Unit
City Hall - 121 N LaSalle Street, Room 800 • Chicago, IL 60602
312-74-GOBIZ / 312-744-6249 • (312) 744-1944 (TTY)
http //www.cityofchicago.org/bacp

2nd ATTEMPT AT INTRODUCTION

02/10/2016

Alderman **George Cardenas**
Ward # **12**
City of Chicago
City Hall, Room **300**
121 North LaSalle Street
Chicago, Illinois 60602

Re: An ordinance to use and maintain a portion of the public right-of-way for **four (4) kiosk(s)** for **SAINT ANTHONY HOSPITAL**, adjacent to the premises known as **2875 W. 19th St.**.

Dear Alderman **George Cardenas**:

The applicant referenced above has requested the use of the public right-of-way for a **kiosk(s)**. An ordinance has been prepared by the Department of Business Affairs and Consumer Protection – Small Business Center - Public Way Use Unit for presentation to the City Council. Because this request was made for properties located in your ward, as approved by you as per the attached, I respectfully request that you introduce the attached ordinance at the next City Council meeting.

If you have any questions regarding this ordinance, please contact Anthony Bertuca at (312) 744-5506.

Department of Business Affairs and Consumer Protection

City of Chicago

O2016-964

Office of the City Clerk

Document Tracking Sheet

Meeting Date:	2/10/2016
Sponsor(s):	Cardenas (12)
Type:	Ordinance
Title:	Grant(s) of privilege in public way for St. Anthony Hospital - staircases
Committee(s) Assignment:	Committee on Transportation and Public Way

ORDINANCE
SAINT ANTHONY HOSPITAL
Acct. No. 69204 - 1
Permit No. 1119580

Be It Ordained by the City Council of the City of Chicago:

SECTION 1. Permission and authority are hereby given and granted to SAINT ANTHONY HOSPITAL, upon the terms and subject to the conditions of this ordinance to maintain and use, as now constructed, two (2) Stair Case(s) on the public right-of-way adjacent to its premises known as 2875 W. 19th St.. Each existing stair case along West 19th Street measure eight (8) feet eight (8) inches in length, six (6) feet in width and five (5) feet in height

The location of said privilege shall be as shown on prints kept on file with the Department of Business Affairs and Consumer Protection and the Office of the City Clerk.

Said privilege shall be constructed in accordance with plans and specifications approved by the Department of Transportation (Division of Project Development).

This grant of privilege in the public way shall be subject to the provisions of Section 10-28-015 and all other required provisions of the Municipal Code of Chicago.

The grantee shall pay to the City of Chicago as compensation for the privilege #1119580 herein granted the sum of eight hundred ($800.00) per annum in advance.


A 25% penalty will be added for payments received after due date.

The permit holder agrees to hold the City of Chicago harmless for any damage, relocation or replacement costs associated with damage, relocation or removal of private property caused by the City performing work in the public way.

Authority herein given and granted for a period of five (5) years from and after 06/30/2015.

Alderman _____

George Cardenas 12th Ward

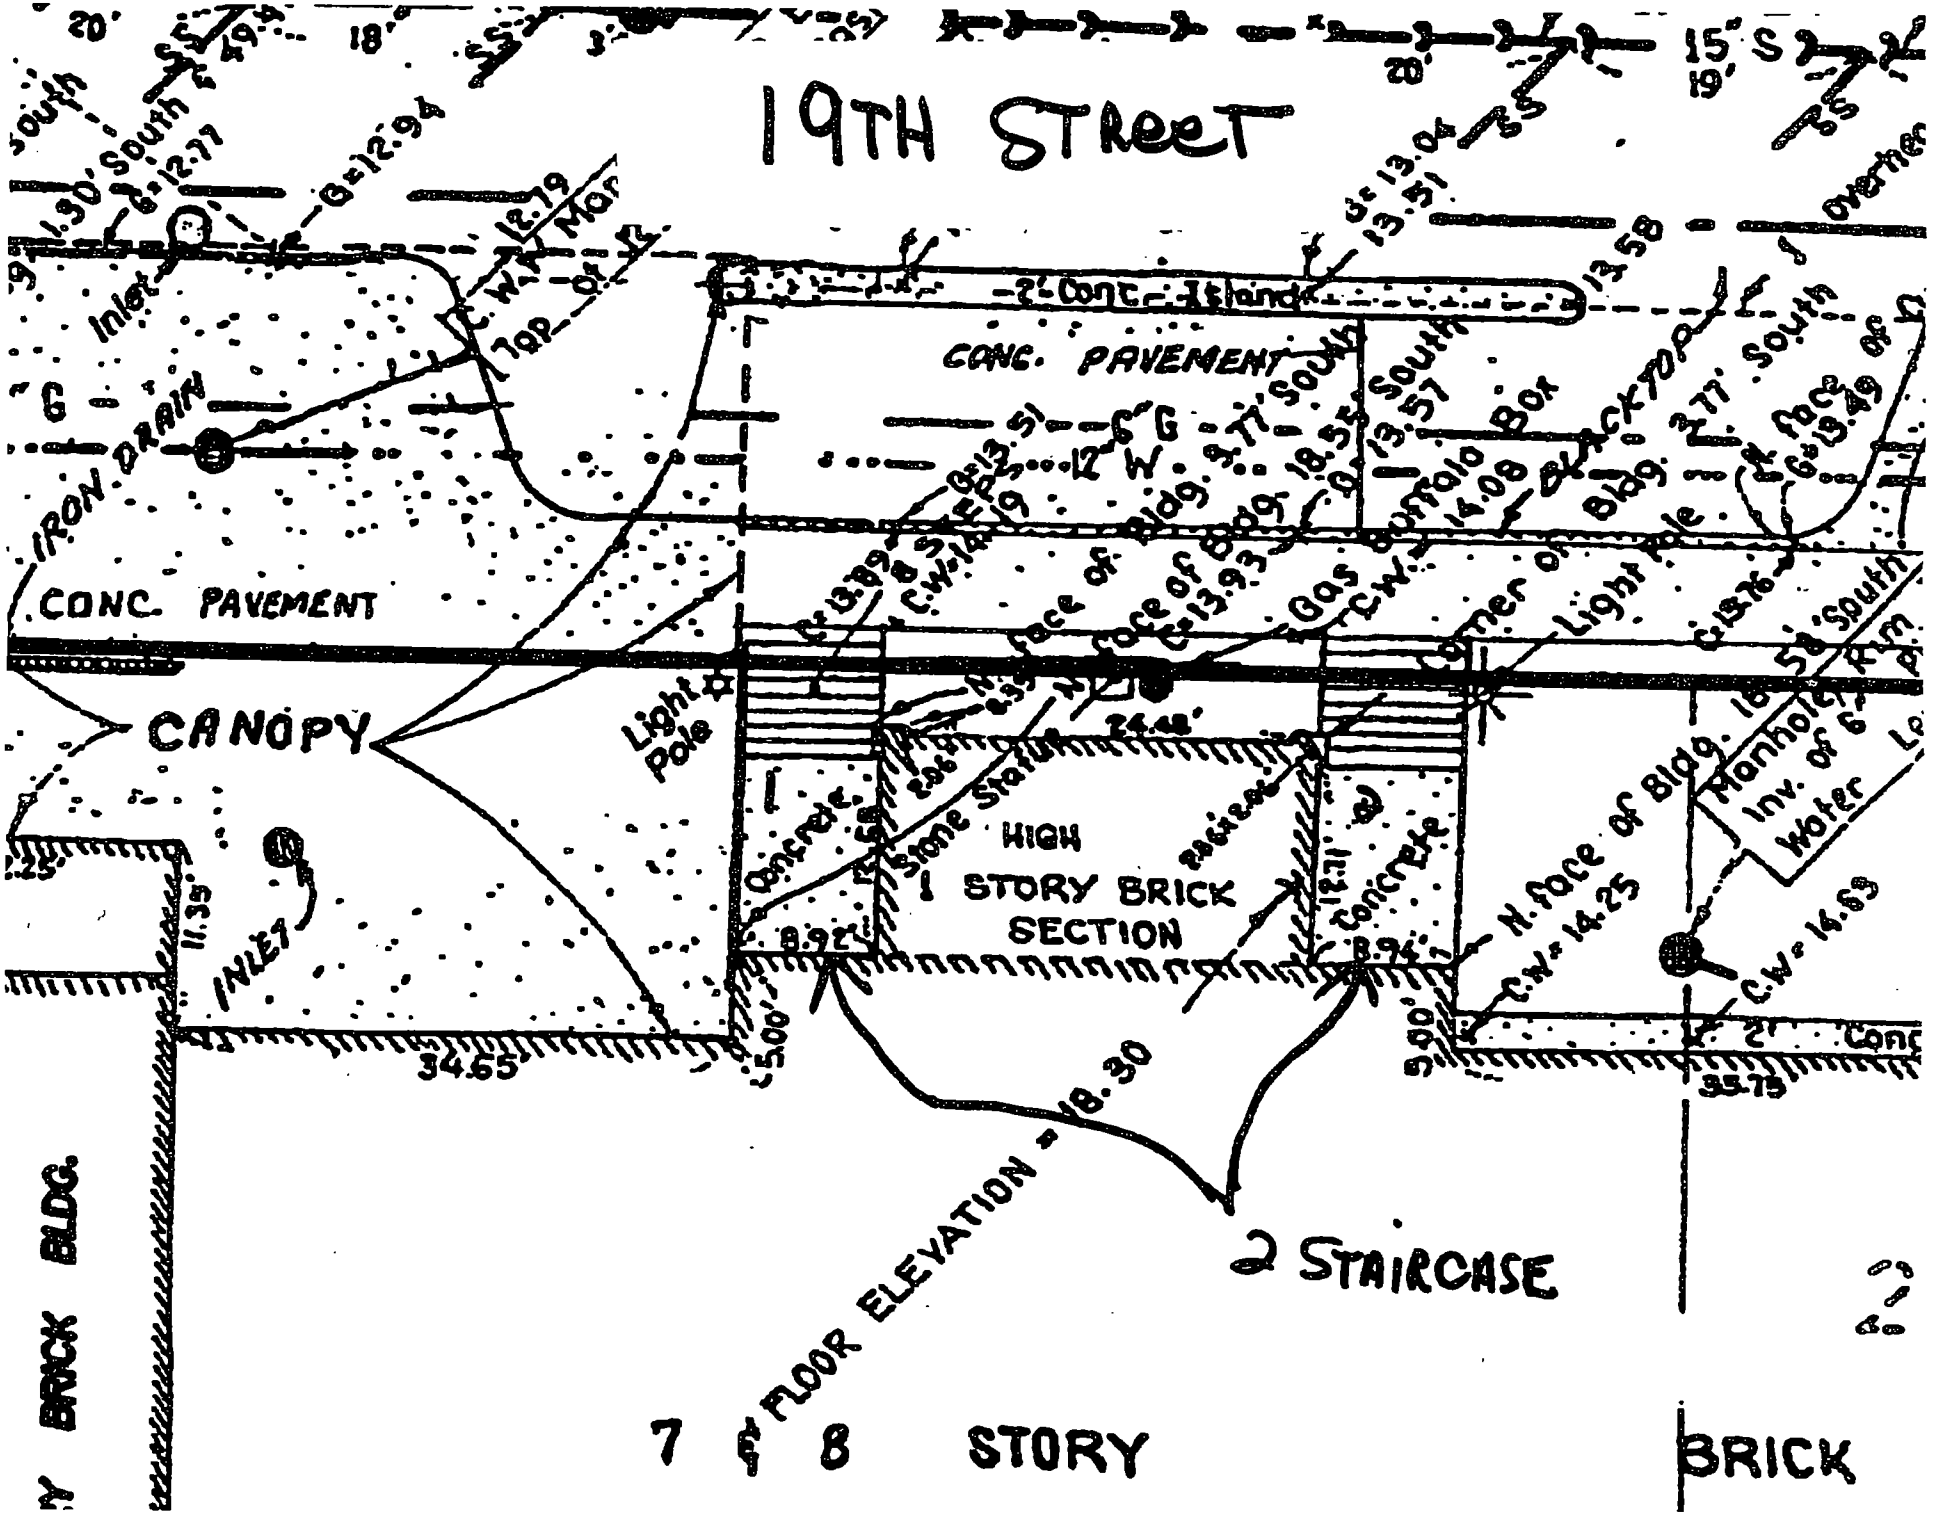
19TH STREET
CONC. PAVEMENT
IRON DRAIN
CANOPY
Light Pole
INLET
HIGH
1 STORY BRICK
SECTION
Concrete
Stone Station
Gas
Buffalo Box
Manhole
Water
N. face of Bldg.
C.W.=14.25
C.W.=14.69
2 STAIRCASE
FLOOR ELEVATION = 18.30
7 & 8 STORY
BRICK
BRICK BLDG.
34.65
35.75

Department of Business Affairs and Consumer Protection
Small Business Center - Public Way Use Unit
City Hall - 121 N. LaSalle Street, Room 800 • Chicago, IL 60602
312-74-GOBIZ / 312-744-6249 • (312) 744-1944 (TTY)
http://www.cityofchicago.org/bacp

2nd ATTEMPT AT INTRODUCTION

02/10/2016

Alderman **George Cardenas**
Ward # **12**
City of Chicago
City Hall, Room **300**
121 North LaSalle Street
Chicago, Illinois 60602

Re: An ordinance to use and maintain a portion of the public right-of-way for **two (2) stair case(s)** for **SAINT ANTHONY HOSPITAL**, adjacent to the premises known as **2875 W. 19th St.**.

Dear Alderman **George Cardenas**:

The applicant referenced above has requested the use of the public right-of-way for a **stair case(s)**. An ordinance has been prepared by the Department of Business Affairs and Consumer Protection – Small Business Center - Public Way Use Unit for presentation to the City Council. Because this request was made for properties located in your ward, as approved by you as per the attached, I respectfully request that you introduce the attached ordinance at the next City Council meeting.

If you have any questions regarding this ordinance, please contact Anthony Bertuca at (312) 744-5506.

Department of Business Affairs and Consumer Protection

City of Chicago

O2016-972

Office of the City Clerk

Document Tracking Sheet

Meeting Date:	2/10/2016
Sponsor(s):	Quinn (13)
Type:	Ordinance
Title:	Grant(s) of privilege in public way for Byline Bank
Committee(s) Assignment:	Committee on Transportation and Public Way

ORDINANCE
BYLINE BANK
Acct. No. 398078 - 4
Permit No. 1120680

Be It Ordained by the City Council of the City of Chicago:

SECTION 1. Permission and authority are hereby given and granted to BYLINE BANK, upon the terms and subject to the conditions of this ordinance to maintain and use one (1) sign(s) projecting over the public right-of-way attached to its premises known as 6257 S. Austin Ave..

Said sign structure(s) measures as follows; along W. 63rd Street:
One (1) at ten point one seven (10.17) feet in length, five point five (5.5) feet in height and twelve point one seven (12.17) feet above grade level.

The location of said privilege shall be as shown on prints kept on file with the Department of Business Affairs and Consumer Protection and the Office of the City Clerk.

Said privilege shall be constructed in accordance with plans and specifications approved by the Department of Transportation (Division of Project Development) and Zoning Department - Signs.

This grant of privilege in the public way shall be subject to the provisions of Section 10-28-015 and all other required provisions of the Municipal Code of Chicago.

The grantee shall pay to the City of Chicago as compensation for the privilege #1120680 herein granted the sum of three hundred ($300.00) per annum in advance.

A 25% penalty will be added for payments received after due date.

The permit holder agrees to hold the City of Chicago harmless for any damage, relocation or replacement costs associated with damage, relocation or removal of private property caused by the City performing work in the public way.

Authority herein given and granted for a period of five (5) years from and after Date of Passage.


Alderman _____

Marty Quinn 13th Ward


GENERAL NOTES:

1. All design, fabrication, installation and construction shall conform to the following specifications, unless specifically noted otherwise on the drawing:
   - The Chicago Building Code
   - American Concrete Institute Building Code Requirements for Reinforced Concrete (318-08).
   - American Institute of Steel Construction, Inc. Manual of Steel Construction (13th Edition).
   - American Welding Society AWS/ANSI D1.1—2008 Structural Welding Code – Steel
2. All steel components shall be as listed below, unless noted otherwise:
   - All rolled shapes, plates and bars shall be ASTM A36, or equal.
   - All pipe shall meet the requirements of ASTM A53, Type S or E, Gr B, or ASTM A500, Gr B.
   - All structural tubing shall be ASTM A500, Grade B, or equal.
   - All bolted connections shall be made with ASTM A325 Bolts and shall be installed as per AISC Specifications.
   - All anchor bolts shall be ASTM A307 Gr C or ASTM F1554 Gr 36 and shall be galvanized and installed as per AISC Specifications.
   - All exposed connectivity shall be properly protected from weathering and/or corrosion.
3. All field welds shall be made by a welder qualified in the specified position.
   - All welds shall be made with E70XX electrode, or equal.
   - All welds shall be made in a sequence that will balance the applied load of welding with the welding progression.
4. All concrete shall have a minimum compressive strength of 28 day psi of 3000 psi.
   - Footings may be installed on the structure after a minimum curing time of 7 days, provided the curing process has been properly maintained in accordance with ACI 318-08.
5. All reinforcement steel shall have a minimum yield strength of 60,000 psi and shall conform to ASTM A615. All reinforcing steel shall be placed in accordance with ACI 318-08.
   - All reinforcement steel shall be provided with a minimum concrete cover of three inches to earth cast against earth.
   - Reinforcement steel shall not be "cold" bolted or welding prohibited.
6. The structure has been designed to withstand a design wind pressure of 30 psf as per CBC.
   - This design is not valid for areas with special wind considerations or exposure of factors listed above.
   - If the proposed structure is located in the proximity of a hill, the top or base of a slope hill, or any other geographical feature that may affect the wind flow around the sign, additional wind impact considerations for potential increase or re-calculation.
7. The foundation has been designed assuming the following average soil conditions:
   - Allowable Lateral Bearing Pressure of 150 psf/ft (This value is used for "auger type footings")
   - The soil allowable is multiplied by two for isolated footings.
   - 150 psf/ft corresponds to sand, silty sand, clayey sand, silty gravel, clayey gravel or equal.
   - Allowable Vertical Bearing Pressure of 2000 psf (This value is used for slab type footings)
   - The foundation design assumes no strength from the top 12" based depth of the soil.
   - If soil conditions other than those assumed are encountered (including but not limited to: groundwater, soils, organic materials, underground utilities, or any other condition of potential concern) cease excavation immediately and contact Contractor so that the foundation design can be re-evaluated.
   - If the structure is to be located in the proximity of a building or any other structure, Owner/Contractor shall be notified prior to installation to evaluate any potential impact on the adjacent structure.
   - If the structure is located on the side or top of a slope in excess of 3:1, this location is not recommended for re-installation. The installation shall not be placed in or near a fill slope without Owner/Contractor's approval.
   - All concrete shall be placed in direct contact with undisturbed soil. Forms shall not be permitted and placed in or around the foundation without written approval from Contractor.
8. Contractor is to be responsible for the safety of the work site during installation. The installer shall take appropriate measures to make sure that the installation of the foundation and the erection of the structure is performed safely worldwide, in compliance with applicable OSHA regulations.
9. If existing and unexpected conditions are not identified in this design, Contractor and Installer shall contact both and notify Contractor immediately. Contractor will not be permitted to modify foundation or portions of foundations. It is the responsibility of the Installer, the Installer's crew, and site property owner to identify the above conditions prior to construct. Consultancy with any discrepancy or omissions. It is the owner's responsibility to locate and mark all underground utilities.
10. Any deviation from these plans or non-compliance with the general notes without written approval from Cornerstone will render the entire design to be void.


COLUMN NOTE:
DETAILS ARE SHOWN WITH PIPE COLUMN OPTIONS. IF TUBE COLUMN OPTIONS ARE USED, THE SAME OR SIMILAR WELDS, GUSSETS, ETC. ARE REQUIRED

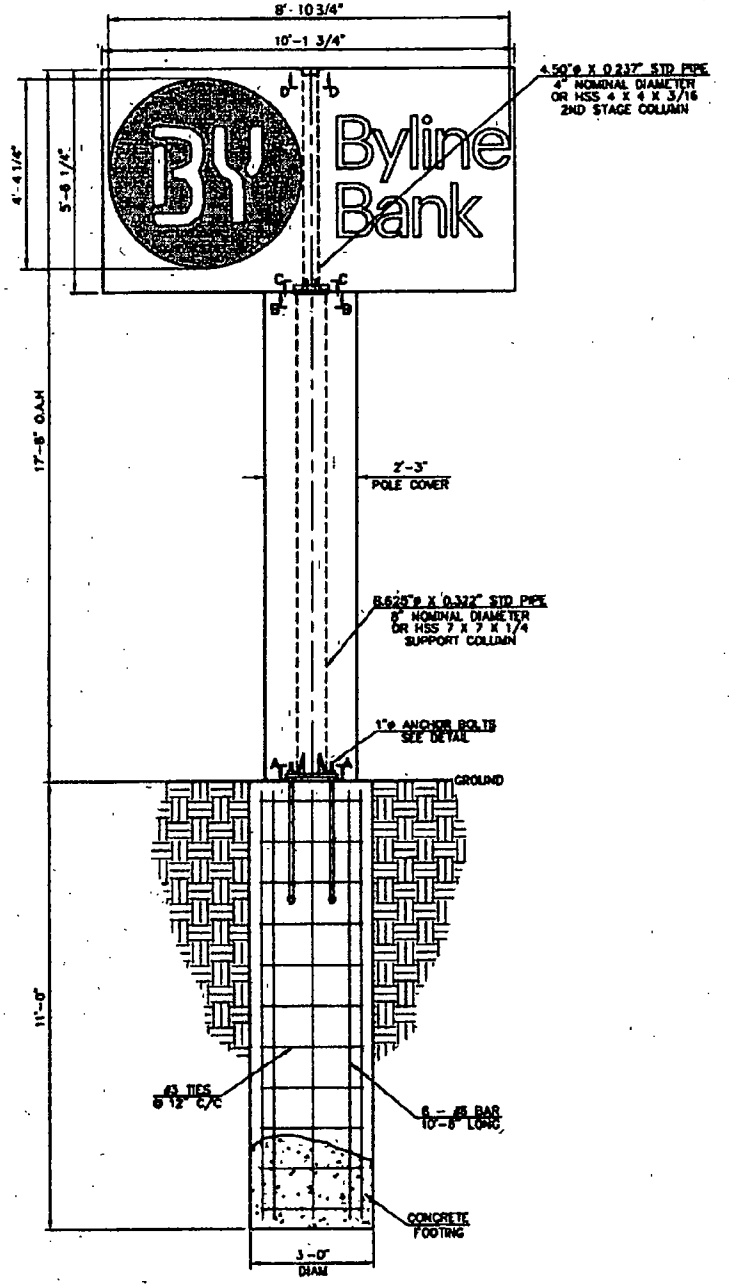


ELEVATION VIEW

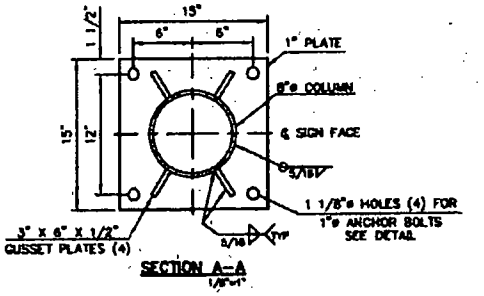

SECTION A—A

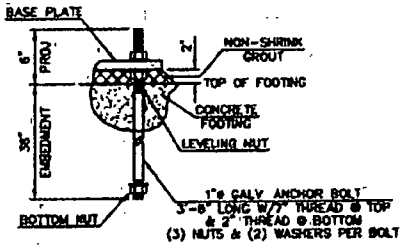

ANCHOR BOLT DETAIL

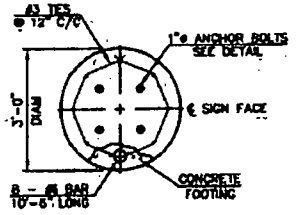

FOUNDATION PLAN VIEW

NOTICE OF RESPONSIBILITY:
CORNERSTONE ENGINEERING, INC. IS RESPONSIBLE ONLY FOR THE STRUCTURAL DESIGN OF COMPONENTS AS SHOWN ON THIS DRAWING. NON-STRUCTURAL COMPONENTS AND SIGN CABINET COMPONENTS NOT SPECIFICALLY DETAILED ARE THE RESPONSIBILITY OF THE MANUFACTURER

STANDARD DESIGN:
THE INFORMATION SHOWN ON THIS DRAWING IS INTENDED FOR GENERAL INFORMATION ONLY CONCERNING THE INSTALLATION OF THIS SIGN IN THE CHICAGO IL AREA. WHEN ENGINEERING DRAWINGS ARE REQUIRED FOR INSTALLATION, SITE SPECIFIC DRAWINGS SHOULD BE OBTAINED.

CORNERSTONE ENGINEERING, INC.
1029 William Blount Drive - Maryville, TN 37801
(865) 273-3588 - www.CornerstoneTN.com

PREPARED FOR:
M.E.I. Inc
1890 Last Avenue - Elk Grove Village IL 60007

Byline Bank Pylon, Sign @ 17'-8" Overall Ht
Chicago, Illinois Area

Project #: 150823	Drawn By: CRS	Sheet: 1 of 2
Dwg. #: CA21255	Date: 07/29/15	
Scale: 1/2"=1'-0"		

JAMES E. WRIGHT JR
LICENSED STRUCTURAL ENGINEER
JAMES E. WRIGHT JR.
STATE OF ILLINOIS

EXPIRES 11-30-16.
ILS E #081-006016

Department of Business Affairs and Consumer Protection
Small Business Center - Public Way Use Unit
City Hall - 121 N. LaSalle Street, Room 800 • Chicago, IL 60602
312-74-GOBIZ / 312-744-6249 • (312) 744-1944 (TTY)
http://www.cityofchicago.org/bacp

02/10/2016

Alderman **Marty Quinn**
Ward # **13**
City of Chicago
City Hall, Room **300**
121 North LaSalle Street
Chicago, Illinois 60602

Re: An ordinance to use and maintain a portion of the public right-of-way for **one (1) sign(s)** for **BYLINE BANK**, adjacent to the premises known as **6257 S. Austin Ave.**.

Dear Alderman **Marty Quinn**:

The applicant referenced above has requested the use of the public right-of-way for a **sign(s)**. An ordinance has been prepared by the Department of Business Affairs and Consumer Protection – Small Business Center - Public Way Use Unit for presentation to the City Council. Because this request was made for properties located in your ward, as approved by you as per the attached, I respectfully request that you introduce the attached ordinance at the next City Council meeting.

If you have any questions regarding this ordinance, please contact Anthony Bertuca at (312) 744-5506.

Department of Business Affairs and Consumer Protection

City of Chicago

O2016-973

Office of the City Clerk

Document Tracking Sheet

Meeting Date:	2/10/2016
Sponsor(s):	Quinn (13)
Type:	Ordinance
Title:	Grant(s) of privilege in public way for La Baguette Bakery
Committee(s) Assignment:	Committee on Transportation and Public Way

ORDINANCE
LA BAGUETTE BAKERY
Acct. No. 16865 - 3
Permit No. 1118136

Be It Ordained by the City Council of the City of Chicago:

SECTION 1. Permission and authority are hereby given and granted to LA BAGUETTE BAKERY, upon the terms and subject to the conditions of this ordinance to maintain and use one (1) sign(s) projecting over the public right-of-way attached to its premises known as 6044 W. 63rd St..

Said sign structure(s) measures as follows; along W 63rd St:
One (1) at twenty (20) feet in length, one (1) foot in height and ten (10) feet above grade level.

The location of said privilege shall be as shown on prints kept on file with the Department of Business Affairs and Consumer Protection and the Office of the City Clerk.

Said privilege shall be constructed in accordance with plans and specifications approved by the Department of Transportation (Division of Project Development) and Zoning Department - Signs.

This grant of privilege in the public way shall be subject to the provisions of Section 10-28-015 and all other required provisions of the Municipal Code of Chicago.

The grantee shall pay to the City of Chicago as compensation for the privilege #1118136 herein granted the sum of one hundred ($100.00) per annum in advance.

A 25% penalty will be added for payments received after due date.

The permit holder agrees to hold the City of Chicago harmless for any damage, relocation or replacement costs associated with damage, relocation or removal of private property caused by the City performing work in the public way.


Authority herein given and granted for a period of five (5) years from and after Date of Passage.

Alderman _____


Marty Quinn 13th Ward

La Baguette Kedzie DBA La Baguette Bakery
6044 W. 63 rd. St.
Chicago, Illinois 60638
Julieta Uribe
312.213.7035

Illuminated Sign Cabinet

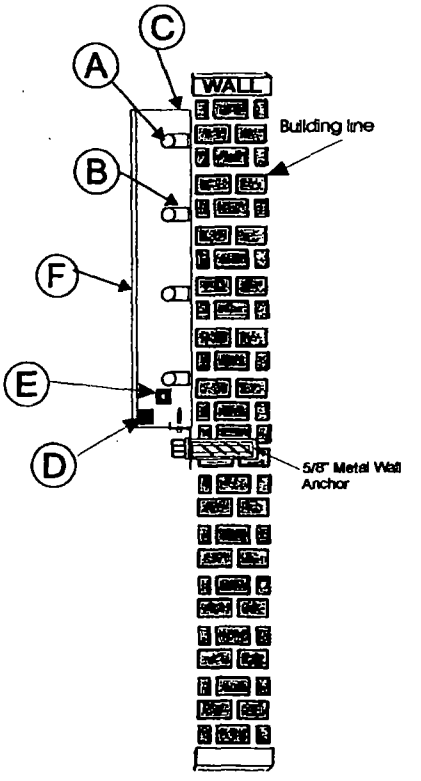

- (A) Fluorescent Lamp
- (B) Lamp Socket
- (C) 0.06 Thickness Aluminum
- (D) Ballast
- (E) Switch
- (F) 3/16" Lexan Plastic

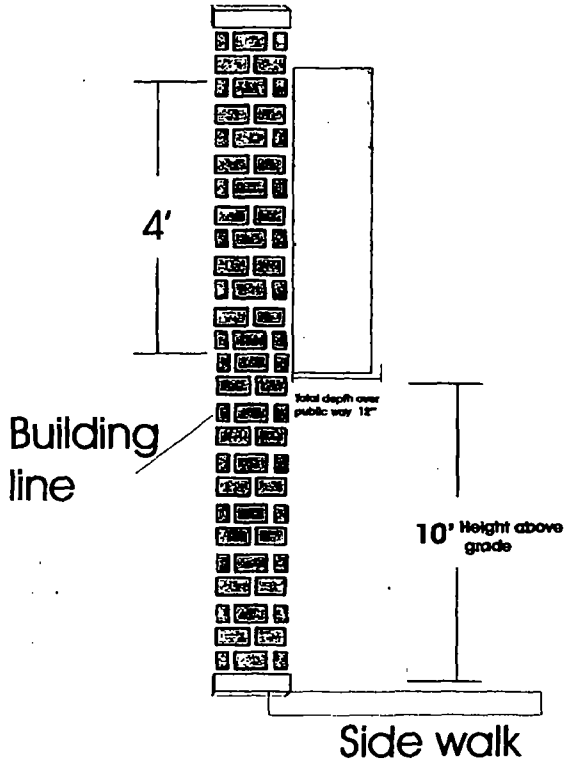

General Specifications

Sign Type:	Illuminated Sign Cabinet
Retainer Size:	12"
Retainer Color:	Black
Retainer Gauge:	0.060 Aluminum
Sign Style:	Single Face
Face color:	White
Face materila:	3/16 Lexan
Vinyl Graphics	Orange and blue
Lamp:	F120T12CW/HO 8 (LAMPS)
Ballast:	ASB-0620 (2 Ba.) 120V
Mounting:	½" X 3" Lag screws w/anchor

Department of Business Affairs and Consumer Protection
Small Business Center - Public Way Use Unit
City Hall - 121 N. LaSalle Street, Room 800 • Chicago, IL 60602
312-74-GOBIZ / 312-744-6249 • (312) 744-1944 (TTY)
http://www.cityofchicago.org/bacp

02/10/2016

Alderman **Marty Quinn**
Ward # **13**
City of Chicago
City Hall, Room **300**
121 North LaSalle Street
Chicago, Illinois 60602

Re: An ordinance to use and maintain a portion of the public right-of-way for **one (1) sign(s)** for **LA BAGUETTE BAKERY**, adjacent to the premises known as **6044 W. 63rd St.**.

Dear Alderman **Marty Quinn**:

The applicant referenced above has requested the use of the public right-of-way for a **sign(s)**. An ordinance has been prepared by the Department of Business Affairs and Consumer Protection – Small Business Center - Public Way Use Unit for presentation to the City Council. Because this request was made for properties located in your ward, as approved by you as per the attached, I respectfully request that you introduce the attached ordinance at the next City Council meeting.

If you have any questions regarding this ordinance, please contact Anthony Bertuca at (312) 744-5506.

Department of Business Affairs and Consumer Protection

City of Chicago

O2016-975

Office of the City Clerk

Document Tracking Sheet

Meeting Date:	2/10/2016
Sponsor(s):	Burke (14)
Type:	Ordinance
Title:	Grant(s) of privilege in public way for Corporate Rent A Car
Committee(s) Assignment:	Committee on Transportation and Public Way

ORDINANCE
CORPORATE RENT A CAR
Acct. No. 399316 - 1
Permit No. 1120159

Be It Ordained by the City Council of the City of Chicago:

SECTION 1. Permission and authority are hereby given and granted to CORPORATE RENT A CAR, upon the terms and subject to the conditions of this ordinance to maintain and use one (1) sign(s) projecting over the public right-of-way attached to its premises known as 4901 S. Cicero Ave..

Said sign structure(s) measures as follows; along S. Cicero Avenue:
One (1) at seventeen (17) feet in length, five point five (5.5) feet in height and eleven (11) feet above grade level.

The location of said privilege shall be as shown on prints kept on file with the Department of Business Affairs and Consumer Protection and the Office of the City Clerk.

Said privilege shall be constructed in accordance with plans and specifications approved by the Department of Transportation (Division of Project Development) and Zoning Department - Signs.

This grant of privilege in the public way shall be subject to the provisions of Section 10-28-015 and all other required provisions of the Municipal Code of Chicago.

The grantee shall pay to the City of Chicago as compensation for the privilege #1120159 herein granted the sum of three hundred ($300.00) per annum in advance.

A 25% penalty will be added for payments received after due date.

The permit holder agrees to hold the City of Chicago harmless for any damage, relocation or replacement costs associated with damage, relocation or removal of private property caused by the City performing work in the public way.

Authority herein given and granted for a period of five (5) years from and after Date of Passage.

Alderman

Edward M. Burke 14th Ward

16'-10"

5'-6"


corporate rent-a-car

LED ILLUMINATED CHANNEL LETTERS ON 50' BUILDING FASCIA LOT FRONTAGE - 150'


11' TO GRADE



BEFORE

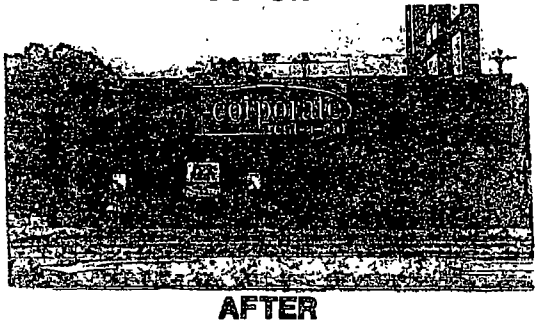

AFTER

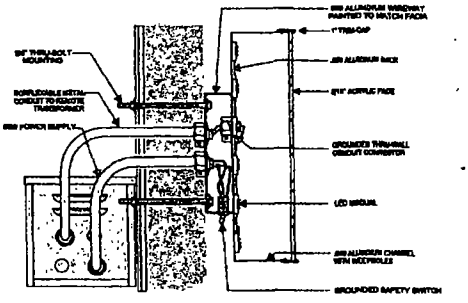

Typical U.L. Channel Letter Set Mounted on Wireway

Not to scale

EXTENDS 7" OVER PUBLIC RIGHT-OF-WAY

Best Neon Sign	
SCALE 1/4"=1'0" BY: CORPFERR	
CUSTOMER: CORPORATE RENT-A-CAR	
ADDRESS: 4601 S. CICERO	
CITY: CHICAGO	STATE: IL
ARTIST: lg	DATE:
SALES:	
APPROVED:	DATE:
CUSTOMER APPROVAL:	

PLEASE NOTE: By signing the approval box on this sketch, I understand that I am accepting all aspects of this drawing. This includes artwork, specifications, dimensions, spelling and any other representations herein. I also understand that color reproductions on this sketch are approximate, and may not match manufactured product exactly.

Page 9-A

Department of Business Affairs and Consumer Protection
Small Business Center - Public Way Use Unit
City Hall - 121 N. LaSalle Street, Room 800 • Chicago, IL 60602
312-74-GOBIZ / 312-744-6249 • (312) 744-1944 (TTY)
http://www.cityofchicago.org/bacp

02/10/2016

Alderman **Edward M. Burke**
Ward # **14**
City of Chicago
City Hall, Room **302**
121 North LaSalle Street
Chicago, Illinois 60602

Re: An ordinance to use and maintain a portion of the public right-of-way for **one (1) sign(s)** for **CORPORATE RENT A CAR**, adjacent to the premises known as **4901 S. Cicero Ave.**.

Dear Alderman **Edward M. Burke**:

The applicant referenced above has requested the use of the public right-of-way for a **sign(s)**. An ordinance has been prepared by the Department of Business Affairs and Consumer Protection – Small Business Center - Public Way Use Unit for presentation to the City Council. Because this request was made for properties located in your ward, as approved by you as per the attached, I respectfully request that you introduce the attached ordinance at the next City Council meeting.

If you have any questions regarding this ordinance, please contact Anthony Bertuca at (312) 744-5506.

Department of Business Affairs and Consumer Protection

City of Chicago

O2016-977

Office of the City Clerk

Document Tracking Sheet

Meeting Date:	2/10/2016
Sponsor(s):	Burke (14)
Type:	Ordinance
Title:	Grant(s) of privilege in public way for Mattress Firm No. 119159
Committee(s) Assignment:	Committee on Transportation and Public Way

ORDINANCE
Mattress Firm #119159
Acct. No. 393595 - 30
Permit No. 1120889

Be It Ordained by the City Council of the City of Chicago:

SECTION 1. Permission and authority are hereby given and granted to Mattress Firm #119159, upon the terms and subject to the conditions of this ordinance to maintain and use one (1) sign(s) projecting over the public right-of-way attached to its premises known as 4116 S. Pulaski Rd..

Said sign structure(s) measures as follows; along S. Pulaski Road:
One (1) at twenty-three point four two (23.42) feet in length, three point four one (3.41) feet in height and eighteen point two five (18.25) feet above grade level.

The location of said privilege shall be as shown on prints kept on file with the Department of Business Affairs and Consumer Protection and the Office of the City Clerk.

Said privilege shall be constructed in accordance with plans and specifications approved by the Department of Transportation (Division of Project Development) and Zoning Department - Signs.

This grant of privilege in the public way shall be subject to the provisions of Section 10-28-015 and all other required provisions of the Municipal Code of Chicago.

The grantee shall pay to the City of Chicago as compensation for the privilege #1120889 herein granted the sum of three hundred ($300.00) per annum in advance.

A 25% penalty will be added for payments received after due date.

The permit holder agrees to hold the City of Chicago harmless for any damage, relocation or replacement costs associated with damage, relocation or removal of private property caused by the City performing work in the public way.

Authority herein given and granted for a period of five (5) years from and after Date of Passage.

Alderman _____

Edward M. Burke 14th Ward


CHANNEL LETTERS W/BACKPLATE - RACEWAY MOUNT
QTY: 1

REAR/EAST ELEVATION
ITEM D

7

SPECS


LETTER FACES	3/16" Acrylic - Red
SWOOSH FACE	3/16" Acrylic - 2016 Yellow w/black vinyl
TRIM CAP	Jewelite - Black
RETURNS	5" Aluminum - Black
BACK	Aluminum
LETTER ILLUM	LED - Red
SWOOSH ILLUM	LED - White
BACKPLATE	Aluminum - Black
RACEWAY	Aluminum - Painted to match screen

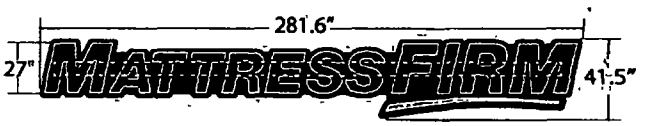

NOTES:
- Any specifications not explicitly listed herein shall be determined at the sole discretion of IDM
- See "Cut Sheet Raceway Mount Led Channel Letters w/ Backplate" for additional details

Site and dimensional info provided by customer. Field survey is required prior to fabrication. Size/Style of signs may be subject to change based on final measurements & code restrictions.

SQ FT AS SHOWN - 81.15 SF this sign
AGGREGATE SF AS SHOWN - ~300 SF
MAX SQ FT ALLOWED - 300.5 SF AGGREGATE
Size constrained by: code

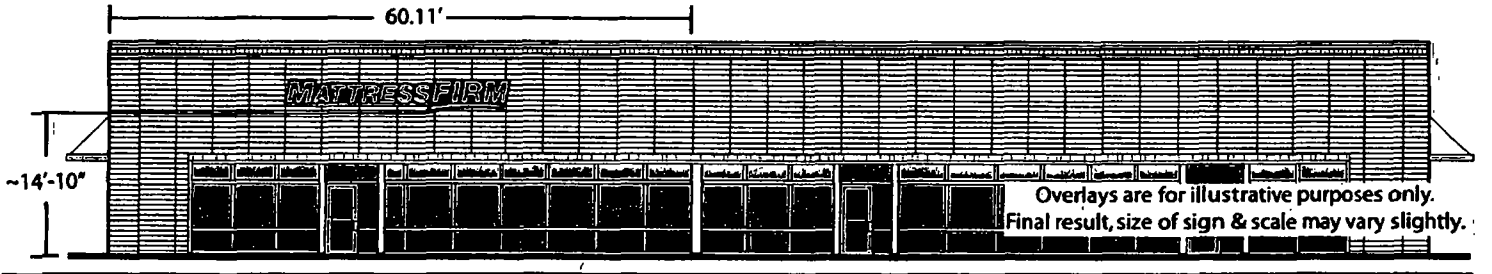

Overlays are for illustrative purposes only.
Final result, size of sign & scale may vary slightly.

© 2014 Identity. All rights reserved.
This is an original drawing created by Identity. It is submitted for your personal use, however, it shall at all times remain the property of Identity. This drawing may be used in connection with the project being planned for you by Identity, but not otherwise. You are not authorized to make these drawings or copies available to any organization, site or to be reproduced, used, copied or exhibited in any fashion.

identity management

CLIENT APPROVAL

LANDLORD APPROVAL

Mattress Firm - Pulaski Promenade
42nd Place & Pulaski
Chicago, IL 60632

VERSION: #8

Department of Business Affairs and Consumer Protection
Small Business Center - Public Way Use Unit
City Hall - 121 N LaSalle Street, Room 800 • Chicago, IL 60602
312-74-GOBIZ / 312-744-6249 • (312) 744-1944 (TTY)
http://www.cityofchicago.org/bacp

02/10/2016

Alderman **Edward M. Burke**
Ward # **14**
City of Chicago
City Hall, Room **302**
121 North LaSalle Street
Chicago, Illinois 60602

Re: An ordinance to use and maintain a portion of the public right-of-way for **one (1) sign(s)** for **Mattress Firm #119159**, adjacent to the premises known as **4116 S. Pulaski Rd.**.

Dear Alderman **Edward M. Burke**:

The applicant referenced above has requested the use of the public right-of-way for a **sign(s)**. An ordinance has been prepared by the Department of Business Affairs and Consumer Protection – Small Business Center - Public Way Use Unit for presentation to the City Council. Because this request was made for properties located in your ward, as approved by you as per the attached, I respectfully request that you introduce the attached ordinance at the next City Council meeting.

If you have any questions regarding this ordinance, please contact Anthony Bertuca at (312) 744-5506.

Department of Business Affairs and Consumer Protection

City of Chicago

O2016-983

Office of the City Clerk

Document Tracking Sheet

Meeting Date:	2/10/2016
Sponsor(s):	Burke (14)
Type:	Ordinance
Title:	Grant(s) of privilege in public way for New 51st & Western Currency
Committee(s) Assignment:	Committee on Transportation and Public Way

ORDINANCE
NEW 51 ST & WESTERN CURRENCY
Acct. No. 57741 - 1
Permit No. 1121241

Be It Ordained by the City Council of the City of Chicago:

SECTION 1. Permission and authority are hereby given and granted to NEW 51 ST & WESTERN CURRENCY, upon the terms and subject to the conditions of this ordinance to maintain and use two (2) sign(s) projecting over the public right-of-way attached to its premises known as 5102 S. Western Ave..

Said sign structure(s) measures as follows; along S Western Ave:
One (1) at twelve (12) feet in length, four (4) feet in height and twelve (12) feet above grade level.
One (1) at thirty-three (33) feet in length, two (2) feet in height and eleven (11) feet above grade level.

The location of said privilege shall be as shown on prints kept on file with the Department of Business Affairs and Consumer Protection and the Office of the City Clerk.

Said privilege shall be constructed in accordance with plans and specifications approved by the Department of Transportation (Division of Project Development) and Zoning Department - Signs.

This grant of privilege in the public way shall be subject to the provisions of Section 10-28-015 and all other required provisions of the Municipal Code of Chicago.

The grantee shall pay to the City of Chicago as compensation for the privilege #1121241 herein granted the sum of six hundred ($600.00) per annum in advance.

A 25% penalty will be added for payments received after due date.


The permit holder agrees to hold the City of Chicago harmless for any damage, relocation or replacement costs associated with damage, relocation or removal of private property caused by the City performing work in the public way.

Authority herein given and granted for a period of five (5) years from and after 02/09/2016.

Alderman _____

Edward M. Burke 14th Ward

P 005/008
(FAX)
01/19/2016 12 55

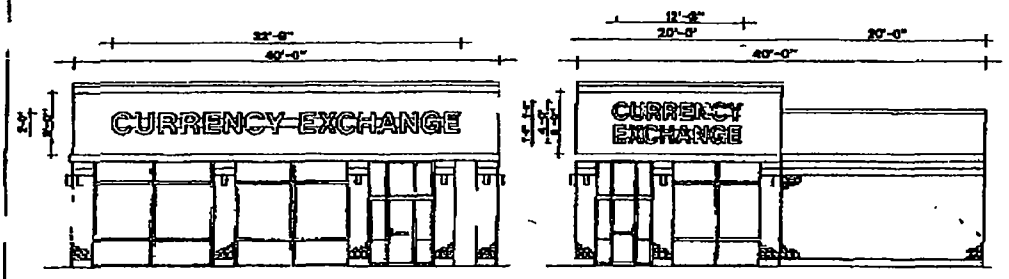

EAST ELEVATION
24" CHANNEL LETTERS
ON A RACEWAY
SCALE 1/8"=1'-0"

NORTH ELEVATION
20" CHANNEL LETTERS
ON A RACEWAY
SCALE 1/8"=1'-0"

CURRENCY EXCHANGE

EAST ELEVATION
SCALE 1/8"=1'-0"
24" CHANNEL LETTERS
ON A RACEWAY

FACE BOX YELLOW
TRIM AGS
RETURNS BLACK

CURRENCY EXCHANGE

NORTH ELEVATION
SCALE 1/8"=1'-0"
20" CHANNEL LETTERS
ON A RACEWAY

BEST NEON SIGN CO.

SCALE AS NOTED	DRAWN
CUSTOMER TRY EXCH	5 Stunda
JOB ADDRESS 5119 S Western	
CITY Chgo	STATE IL
ARTIST APPROVAL	DATE 1/18/16
SALES APPROVAL	DATE
CUSTOMER APPROVAL	DATE

PLEASE READ: By signing the approval box on this sketch, I understand that I am accepting all aspects of this drawing. This includes artwork, specifications, dimensions, spelling and any other representations herein. I also understand that color reproductions on this sketch are approximate, and may not match manufactured product exactly

Department of Business Affairs and Consumer Protection
Small Business Center - Public Way Use Unit
City Hall - 121 N LaSalle Street, Room 800 • Chicago, IL 60602
312-74-GOBIZ / 312-744-6249 • (312) 744-1944 (TTY)
http://www.cityofchicago.org/baep

02/10/2016

Alderman **Edward M. Burke**
Ward # **14**
City of Chicago
City Hall, Room **302**
121 North LaSalle Street
Chicago, Illinois 60602

Re: An ordinance to use and maintain a portion of the public right-of-way for **two (2) sign(s)** for **NEW 51 ST & WESTERN CURRENCY**, adjacent to the premises known as **5102 S. Western Ave.**.

Dear Alderman **Edward M. Burke**:

The applicant referenced above has requested the use of the public right-of-way for a **sign(s)**. An ordinance has been prepared by the Department of Business Affairs and Consumer Protection – Small Business Center - Public Way Use Unit for presentation to the City Council. Because this request was made for properties located in your ward, as approved by you as per the attached, I respectfully request that you introduce the attached ordinance at the next City Council meeting.

If you have any questions regarding this ordinance, please contact Anthony Bertuca at (312) 744-5506.

Department of Business Affairs and Consumer Protection

City of Chicago

O2016-984

Office of the City Clerk

Document Tracking Sheet

Meeting Date:	2/10/2016
Sponsor(s):	Foulkes (16)
Type:	Ordinance
Title:	Grant(s) of privilege in public way for Goldmore Food
Committee(s) Assignment:	Committee on Transportation and Public Way

ORDINANCE
GOLDMORE FOOD
Acct. No. 14804 - 1
Permit No. 1121240

Be It Ordained by the City Council of the City of Chicago:

SECTION 1. Permission and authority are hereby given and granted to GOLDMORE FOOD, upon the terms and subject to the conditions of this ordinance to maintain and use, as now constructed, one (1) Fire Shutter(s) projecting over the public right-of-way adjacent to its premises known as 1949-57 W. 51st St..

Said Fire Shutter(s) at W. 51st Street measure(s):
One (1) at forty-five (45) feet in length, and point two five (.25) feet in width for a total of eleven point two five (11.25) square feet.

The location of said privilege shall be as shown on prints kept on file with the Department of Business Affairs and Consumer Protection and the Office of the City Clerk.

Said privilege shall be constructed in accordance with plans and specifications approved by the Department of Transportation (Division of Project Development).

This grant of privilege in the public way shall be subject to the provisions of Section 10-28-015 and all other required provisions of the Municipal Code of Chicago.

The grantee shall pay to the City of Chicago as compensation for the privilege #1121240 herein granted the sum of four hundred ($400.00) per annum in advance.


A 25% penalty will be added for payments received after due date.


The permit holder agrees to hold the City of Chicago harmless for any damage, relocation or replacement costs associated with damage, relocation or removal of private property caused by the City performing work in the public way.

Authority herein given and granted for a period of five (5) years from and after 01/13/2014.

Alderman _____

Toni L. Foulkes 16th Ward

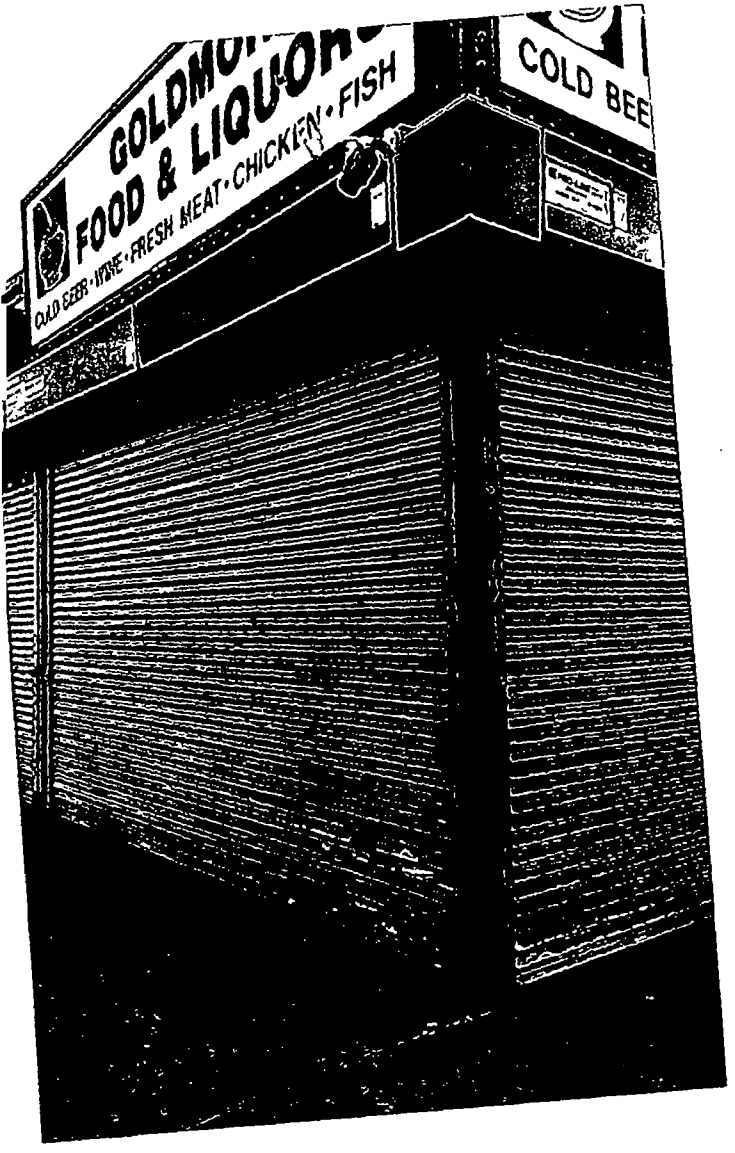
FOOD & LIQUOR
COLD BEER · WINE · FRESH MEAT · CHICKEN · FISH
COLD BEE

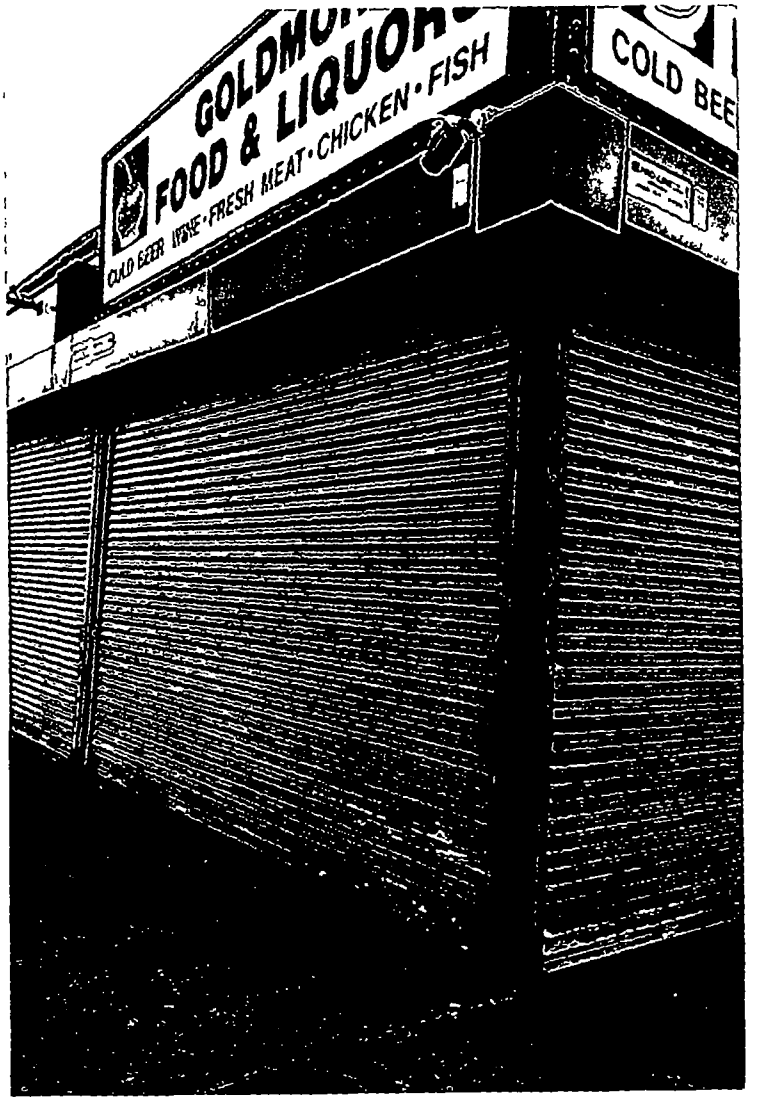
FOOD & LIQUOR
COLD BEER · WINE · FRESH MEAT · CHICKEN · FISH
COLD BEE

City of Chicago

O2016-985

Office of the City Clerk

Document Tracking Sheet

Meeting Date:	2/10/2016
Sponsor(s):	Moore (17)
Type:	Ordinance
Title:	Grant(s) of privilege in public way for Aida Food & Liquor
Committee(s) Assignment:	Committee on Transportation and Public Way

ORDINANCE
AIDA FOOD & LIQUOR
Acct. No. 3601 - 1
Permit No. 1121321

Be It Ordained by the City Council of the City of Chicago:

SECTION 1. Permission and authority are hereby given and granted to AIDA FOOD & LIQUOR, upon the terms and subject to the conditions of this ordinance to maintain and use, as now constructed, one (1) Security Camera(s) projecting over the public right-of-way for security purposes adjacent to its premises known as 7923 S. Halsted St..

Said Security Camera(s) at S. HALSTED measure(s):
One (1) at one (1) foot in length, one (1) foot in width and ten (10) feet above grade level.

The location of said privilege shall be as shown on prints kept on file with the Department of Business Affairs and Consumer Protection and the Office of the City Clerk.

Said privilege shall be constructed in accordance with plans and specifications approved by the Department of Planning and Development and Department of Transportation (Division of Project Development).

This grant of privilege in the public way shall be subject to the provisions of Section 10-28-015 and all other required provisions of the Municipal Code of Chicago.

The grantee shall pay to the City of Chicago as compensation for the privilege #1121321 herein granted the sum of zero ($.00) per annum in advance.

A 25% penalty will be added for payments received after due date.


The permit holder agrees to hold the City of Chicago harmless for any damage, relocation or replacement costs associated with damage, relocation or removal of private property caused by the City performing work in the public way.

Authority herein given and granted for a period of five (5) years from and after 01/13/2016.

Alderman _____

David H. Moore 17th Ward

Aida Food & Liquor
7923 S. Halsted.

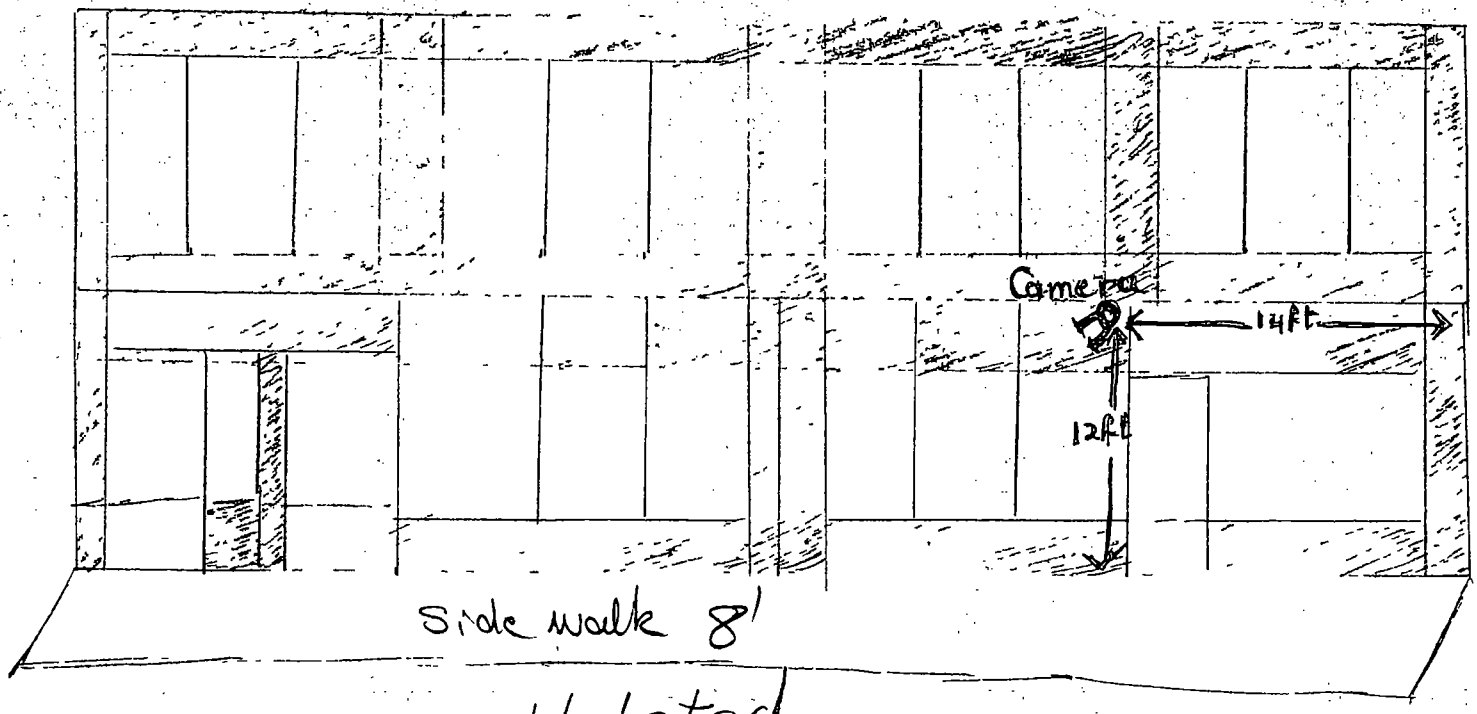

N ← Halsted

Department of Business Affairs and Consumer Protection
Small Business Center - Public Way Use Unit
City Hall - 121 N. LaSalle Street, Room 800 • Chicago, IL 60602
312-74-GOBIZ / 312-744-6249 • (312) 744-1944 (TTY)
http://www.cityofchicago.org/bacp

02/10/2016

Alderman **David H. Moore**
Ward # **17**
City of Chicago
City Hall, Room **300**
121 North LaSalle Street
Chicago, Illinois 60602

Re: An ordinance to use and maintain a portion of the public right-of-way for **one (1) security camera(s)** for **AIDA FOOD & LIQUOR**, adjacent to the premises known as **7923 S. Halsted St.**.

Dear Alderman **David H. Moore**:

The applicant referenced above has requested the use of the public right-of-way for a **security camera(s)**. An ordinance has been prepared by the Department of Business Affairs and Consumer Protection – Small Business Center - Public Way Use Unit for presentation to the City Council. Because this request was made for properties located in your ward, as approved by you as per the attached, I respectfully request that you introduce the attached ordinance at the next City Council meeting.

If you have any questions regarding this ordinance, please contact Anthony Bertuca at (312) 744-5506.

Department of Business Affairs and Consumer Protection

City of Chicago

O2016-986

Office of the City Clerk

Document Tracking Sheet

Meeting Date:	2/10/2016
Sponsor(s):	Moore (17)
Type:	Ordinance
Title:	Grant(s) of privilege in public way for Service King Paint & Body LLC
Committee(s) Assignment:	Committee on Transportation and Public Way

ORDINANCE
SERVICE KING PAINT & BODY LLC
Acct. No. 400436 - 2
Permit No. 1121073

Be It Ordained by the City Council of the City of Chicago:

SECTION 1. Permission and authority are hereby given and granted to SERVICE KING PAINT & BODY LLC, upon the terms and subject to the conditions of this ordinance to maintain and use two (2) sign(s) projecting over the public right-of-way attached to its premises known as 7917 S. Vincennes Ave..

Said sign structure(s) measures as follows; along S. Vincennes Avenue:
One (1) at ten (10) feet in length, four point three three (4.33) feet in height and fourteen (14) feet above grade level.
One (1) at ten (10) feet in length, five point zero eight (5.08) feet in height and nine (9) feet above grade level.

The location of said privilege shall be as shown on prints kept on file with the Department of Business Affairs and Consumer Protection and the Office of the City Clerk.

Said privilege shall be constructed in accordance with plans and specifications approved by the Department of Transportation (Division of Project Development) and Zoning Department - Signs.

This grant of privilege in the public way shall be subject to the provisions of Section 10-28-015 and all other required provisions of the Municipal Code of Chicago.

The grantee shall pay to the City of Chicago as compensation for the privilege #1121073 herein granted the sum of six hundred ($600.00) per annum in advance.


A 25% penalty will be added for payments received after due date.

The permit holder agrees to hold the City of Chicago harmless for any damage, relocation or replacement costs associated with damage, relocation or removal of private property caused by the City performing work in the public way.

Authority herein given and granted for a period of five (5) years from and after Date of Passage.

Alderman _____

David H. Moore 17th Ward

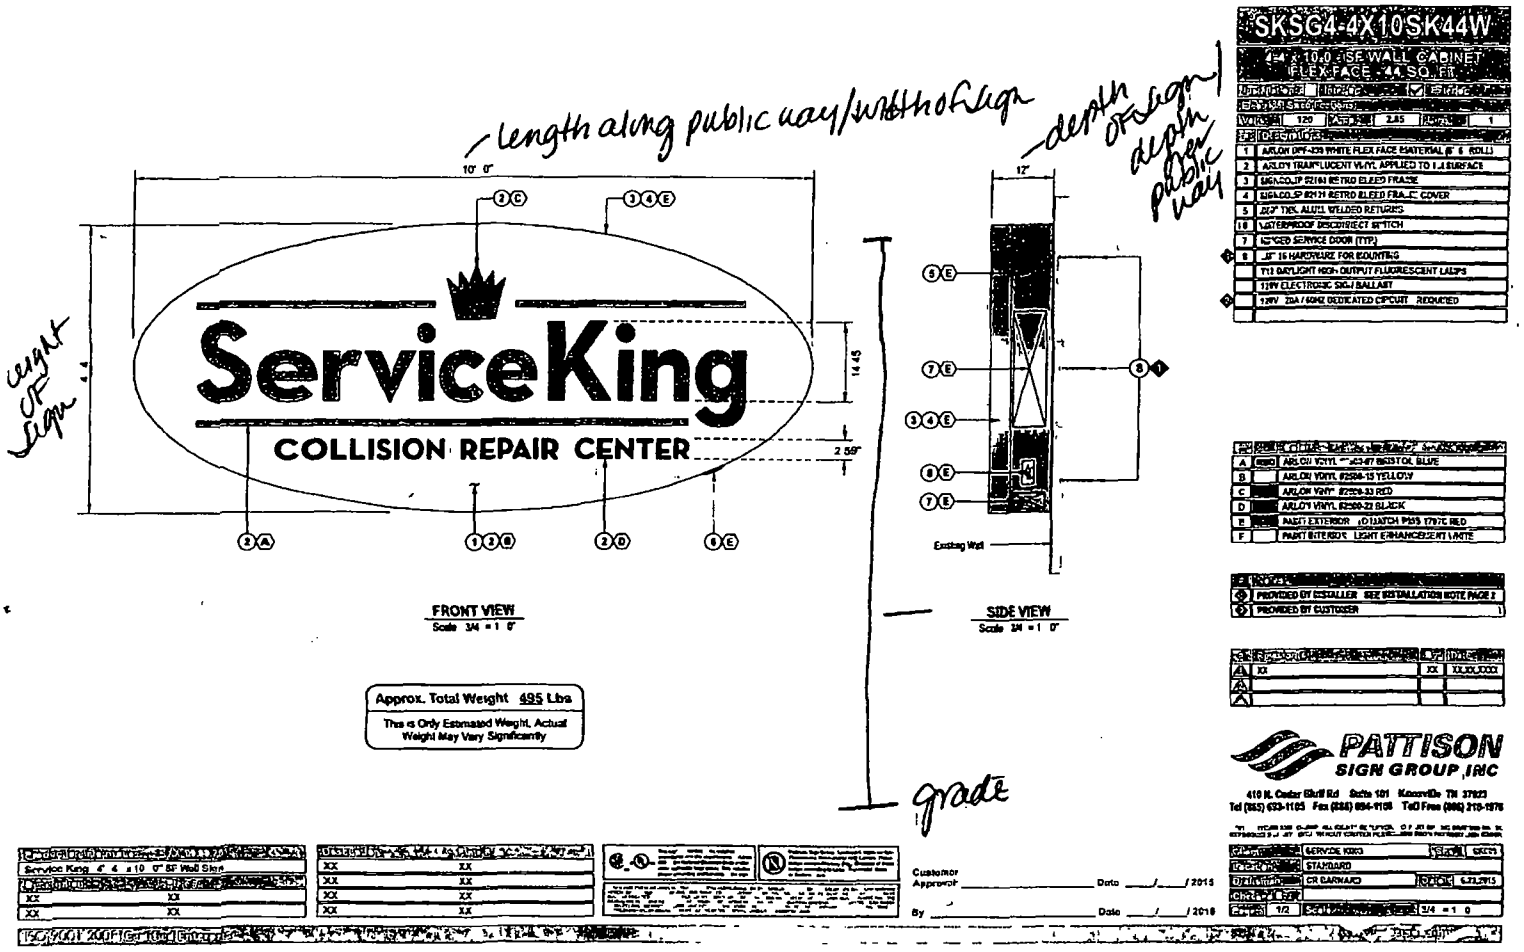
length along public way/width of sign
depth of sign / depth over public way
height of sign
10' 0"
17"
14.45
2.59"
ServiceKing
COLLISION REPAIR CENTER
FRONT VIEW
Scale 3/4 = 1' 0"
SIDE VIEW
Scale 3/4 = 1' 0"
Existing Wall
grade
Approx. Total Weight 495 Lbs
This is Only Estimated Weight, Actual Weight May Vary Significantly
SKSG4-4X10SK44W
4'-4" x 10'-0" SF WALL CABINET
FLEX FACE - 44 SQ. FT.
PATTISON SIGN GROUP, INC
Customer Approval
Date
By
Date

Department of Business Affairs and Consumer Protection
Small Business Center - Public Way Use Unit
City Hall - 121 N. LaSalle Street, Room 800 • Chicago, IL 60602
312-74-GOBIZ / 312-744-6249 • (312) 744-1944 (TTY)
http://www.cityofchicago.org/bacp

02/10/2016

Alderman **David H. Moore**
Ward # **17**
City of Chicago
City Hall, Room **300**
121 North LaSalle Street
Chicago, Illinois 60602

Re: An ordinance to use and maintain a portion of the public right-of-way for **two (2) sign(s)** for **SERVICE KING PAINT & BODY LLC**, adjacent to the premises known as **7917 S. Vincennes Ave.**.

Dear Alderman **David H. Moore**:

The applicant referenced above has requested the use of the public right-of-way for a **sign(s)**. An ordinance has been prepared by the Department of Business Affairs and Consumer Protection – Small Business Center - Public Way Use Unit for presentation to the City Council. Because this request was made for properties located in your ward, as approved by you as per the attached, I respectfully request that you introduce the attached ordinance at the next City Council meeting.

If you have any questions regarding this ordinance, please contact Anthony Bertuca at (312) 744-5506.

Department of Business Affairs and Consumer Protection

City of Chicago

O2016-987

Office of the City Clerk

Document Tracking Sheet

Meeting Date:	2/10/2016
Sponsor(s):	Cochran (20)
Type:	Ordinance
Title:	Grant(s) of privilege in public way for Boost Mobile
Committee(s) Assignment:	Committee on Transportation and Public Way

ORDINANCE
BOOST MOBILE
Acct. No. 402632 - 1
Permit No. 1120770

Be It Ordained by the City Council of the City of Chicago:

SECTION 1. Permission and authority are hereby given and granted to BOOST MOBILE, upon the terms and subject to the conditions of this ordinance to maintain and use one (1) sign(s) projecting over the public right-of-way attached to its premises known as 738 W. Garfield Blvd..

Said sign structure(s) measures as follows; along W Garfield Blvd:
One (1) at twelve (12) feet in length, one point three three (1.33) feet in height and fourteen (14) feet above grade level.

The location of said privilege shall be as shown on prints kept on file with the Department of Business Affairs and Consumer Protection and the Office of the City Clerk.

Said privilege shall be constructed in accordance with plans and specifications approved by the Department of Transportation (Division of Project Development) and Zoning Department - Signs.


This grant of privilege in the public way shall be subject to the provisions of Section 10-28-015 and all other required provisions of the Municipal Code of Chicago.

The grantee shall pay to the City of Chicago as compensation for the privilege #1120770 herein granted the sum of one hundred ($100.00) per annum in advance.

A 25% penalty will be added for payments received after due date.


The permit holder agrees to hold the City of Chicago harmless for any damage, relocation or replacement costs associated with damage, relocation or removal of private property caused by the City performing work in the public way.


Authority herein given and granted for a period of five (5) years from and after Date of Passage.

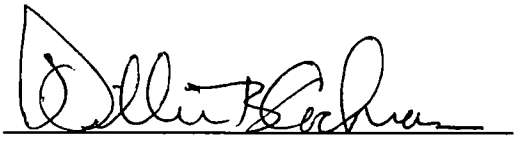
Alderman 

Willie Cochran 20th Ward

* BOOSTMOBILE
* 738 W. GARFIELD BLVD.

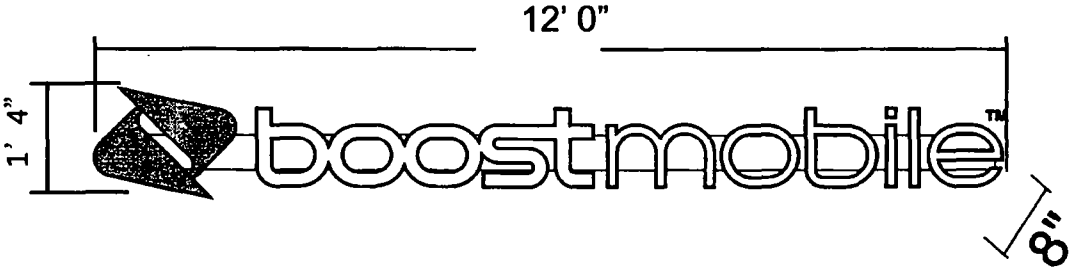

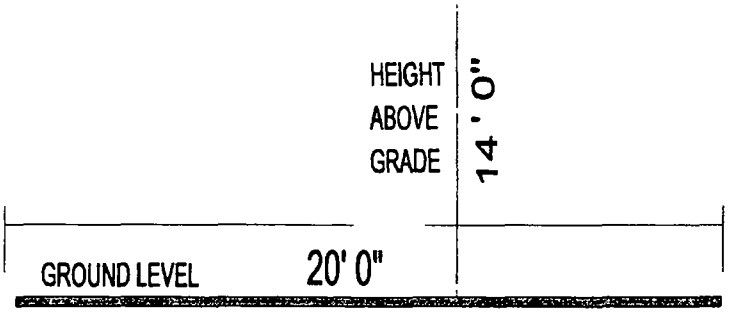

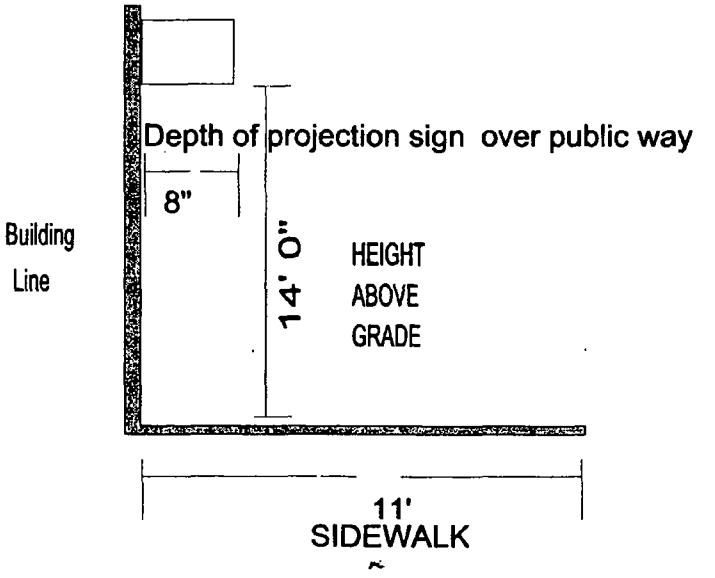

Department of Business Affairs and Consumer Protection
Small Business Center - Public Way Use Unit
City Hall - 121 N LaSalle Street, Room 800 • Chicago, IL 60602
312-74-GOBIZ / 312-744-6249 • (312) 744-1944 (TTY)
http://www.cityofchicago.org/bacp

02/10/2016

Alderman **Willie Cochran**
Ward # **20**
City of Chicago
City Hall, Room **300**
121 North LaSalle Street
Chicago, Illinois 60602

Re: An ordinance to use and maintain a portion of the public right-of-way for **one (1) sign(s)** for **BOOST MOBILE**, adjacent to the premises known as **738 W. Garfield Blvd.**.

Dear Alderman **Willie Cochran**:

The applicant referenced above has requested the use of the public right-of-way for a **sign(s)**. An ordinance has been prepared by the Department of Business Affairs and Consumer Protection – Small Business Center - Public Way Use Unit for presentation to the City Council. Because this request was made for properties located in your ward, as approved by you as per the attached, I respectfully request that you introduce the attached ordinance at the next City Council meeting.

If you have any questions regarding this ordinance, please contact Anthony Bertuca at (312) 744-5506.

Department of Business Affairs and Consumer Protection

City of Chicago

O2016-988

Office of the City Clerk

Document Tracking Sheet

Meeting Date:	2/10/2016
Sponsor(s):	Zalewski (23)
Type:	Ordinance
Title:	Grant(s) of privilege in public way for Athletico
Committee(s) Assignment:	Committee on Transportation and Public Way

ORDINANCE
ATHLETICO
Acct. No. 69020 - 9
Permit No. 1121164

Be It Ordained by the City Council of the City of Chicago:

SECTION 1. Permission and authority are hereby given and granted to ATHLETICO, upon the terms and subject to the conditions of this ordinance to maintain and use one (1) sign(s) projecting over the public right-of-way attached to its premises known as 6255 S. Archer Ave..

Said sign structure(s) measures as follows; along S. Archer Avenue:
One (1) at six (6) feet in length, two point five (2.5) feet in height and nine (9) feet above grade level.

The location of said privilege shall be as shown on prints kept on file with the Department of Business Affairs and Consumer Protection and the Office of the City Clerk.

Said privilege shall be constructed in accordance with plans and specifications approved by the Department of Transportation (Division of Project Development) and Zoning Department - Signs.

This grant of privilege in the public way shall be subject to the provisions of Section 10-28-015 and all other required provisions of the Municipal Code of Chicago.

The grantee shall pay to the City of Chicago as compensation for the privilege #1121164 herein granted the sum of one hundred ($100.00) per annum in advance.


A 25% penalty will be added for payments received after due date.

The permit holder agrees to hold the City of Chicago harmless for any damage, relocation or replacement costs associated with damage, relocation or removal of private property caused by the City performing work in the public way.


Authority herein given and granted for a period of five (5) years from and after Date of Passage.

Alderman _____

Michael R. Zalewski 23rd Ward

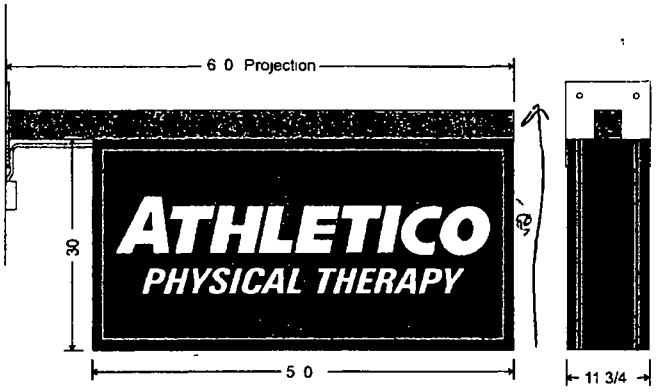

52 W x13 5/16 Logo (V 5-1/2 H)

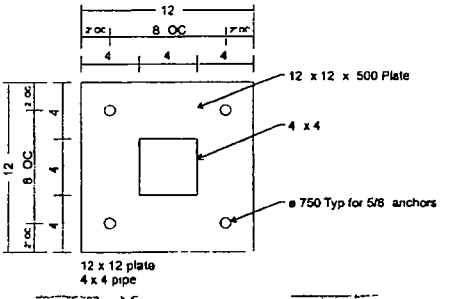


Double Sided Illuminated Blade Signs
1 = 1

11 3/4 Deep double sided fabricated box #2015 Medium body with #2055 1 1/2 Retainers entire cabinet painted std satin black

Internally illuminated with white LED lighting 125 painted blue face routed and backed up with translucent white acrylic

Mounted with 4 x 4 x 6 L tube secured to top of cabinet With 12 x 12 x 500 plate attached to building facade with necessary hardware

Electrical brought to sign location by others ran into side of cabinet with flexible seal tite conduit

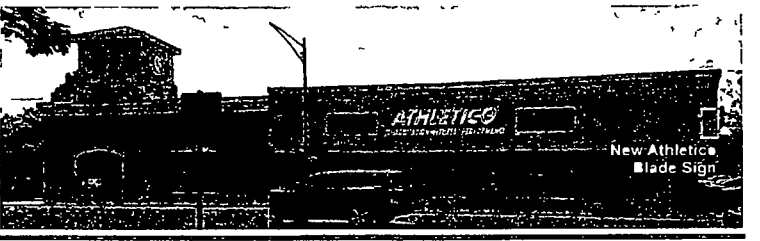

SOUTH WATER SIGNS

9s4 N Chu ch
Elmhurst IL 60126

Athletic	Exterior ID o25o Arche Ave Chi ago IL	08 21 15	09 24 15 10 14 15 11 02 15 11 06 15 11 16 15
	7916167		

THIS DRAWING IS THE PROPERTY OF SOUTH WATER SIGNS LLC. ALL RIGHTS OF REPRODUCTION ARE RESERVED BY SOUTH WATER SIGNS INC

Department of Business Affairs and Consumer Protection
Small Business Center - Public Way Use Unit
City Hall - 121 N. LaSalle Street, Room 800 • Chicago, IL 60602
312-74-GOBIZ / 312-744-6249 • (312) 744-1944 (TTY)
http://www.cityofchicago.org/bacp

02/10/2016

Alderman **Michael R. Zalewski**
Ward # **23**
City of Chicago
City Hall, Room **200**
121 North LaSalle Street
Chicago, Illinois 60602

Re: An ordinance to use and maintain a portion of the public right-of-way for **one (1) sign(s)** for **ATHLETICO**, adjacent to the premises known as **6255 S. Archer Ave.**.

Dear Alderman **Michael R. Zalewski**:

The applicant referenced above has requested the use of the public right-of-way for a **sign(s)**. An ordinance has been prepared by the Department of Business Affairs and Consumer Protection – Small Business Center - Public Way Use Unit for presentation to the City Council. Because this request was made for properties located in your ward, as approved by you as per the attached, I respectfully request that you introduce the attached ordinance at the next City Council meeting.

If you have any questions regarding this ordinance, please contact Anthony Bertuca at (312) 744-5506.

Department of Business Affairs and Consumer Protection

City of Chicago

O2016-990

Office of the City Clerk

Document Tracking Sheet

Meeting Date:	2/10/2016
Sponsor(s):	Zalewski (23)
Type:	Ordinance
Title:	Grant(s) of privilege in public way for MetroPCS Authorized Dealer
Committee(s) Assignment:	Committee on Transportation and Public Way

ORDINANCE
metropcs authorized dealer
Acct. No. 392605 - 1
Permit No. 1117006

Be It Ordained by the City Council of the City of Chicago:

SECTION 1. Permission and authority are hereby given and granted to metropcs authorized dealer, upon the terms and subject to the conditions of this ordinance to maintain and use two (2) sign(s) projecting over the public right-of-way attached to its premises known as 5900 S. Kedzie Ave..

Said sign structure(s) measures as follows; along S Kedzied Ave:
Two (2) at thirteen (13) feet in length, three (3) feet in height and eleven (11) feet above grade level.

The location of said privilege shall be as shown on prints kept on file with the Department of Business Affairs and Consumer Protection and the Office of the City Clerk.

Said privilege shall be constructed in accordance with plans and specifications approved by the Department of Transportation (Division of Project Development) and Zoning Department - Signs.

This grant of privilege in the public way shall be subject to the provisions of Section 10-28-015 and all other required provisions of the Municipal Code of Chicago.

The grantee shall pay to the City of Chicago as compensation for the privilege #1117006 herein granted the sum of six hundred ($600.00) per annum in advance.

A 25% penalty will be added for payments received after due date.


The permit holder agrees to hold the City of Chicago harmless for any damage, relocation or replacement costs associated with damage, relocation or removal of private property caused by the City performing work in the public way.

Authority herein given and granted for a period of five (5) years from and after Date of Passage.

Alderman _____

Michael R. Zalewski 23rd Ward

Front-Lit Channel Letters w/ LED Illumination • Raceway Mounted

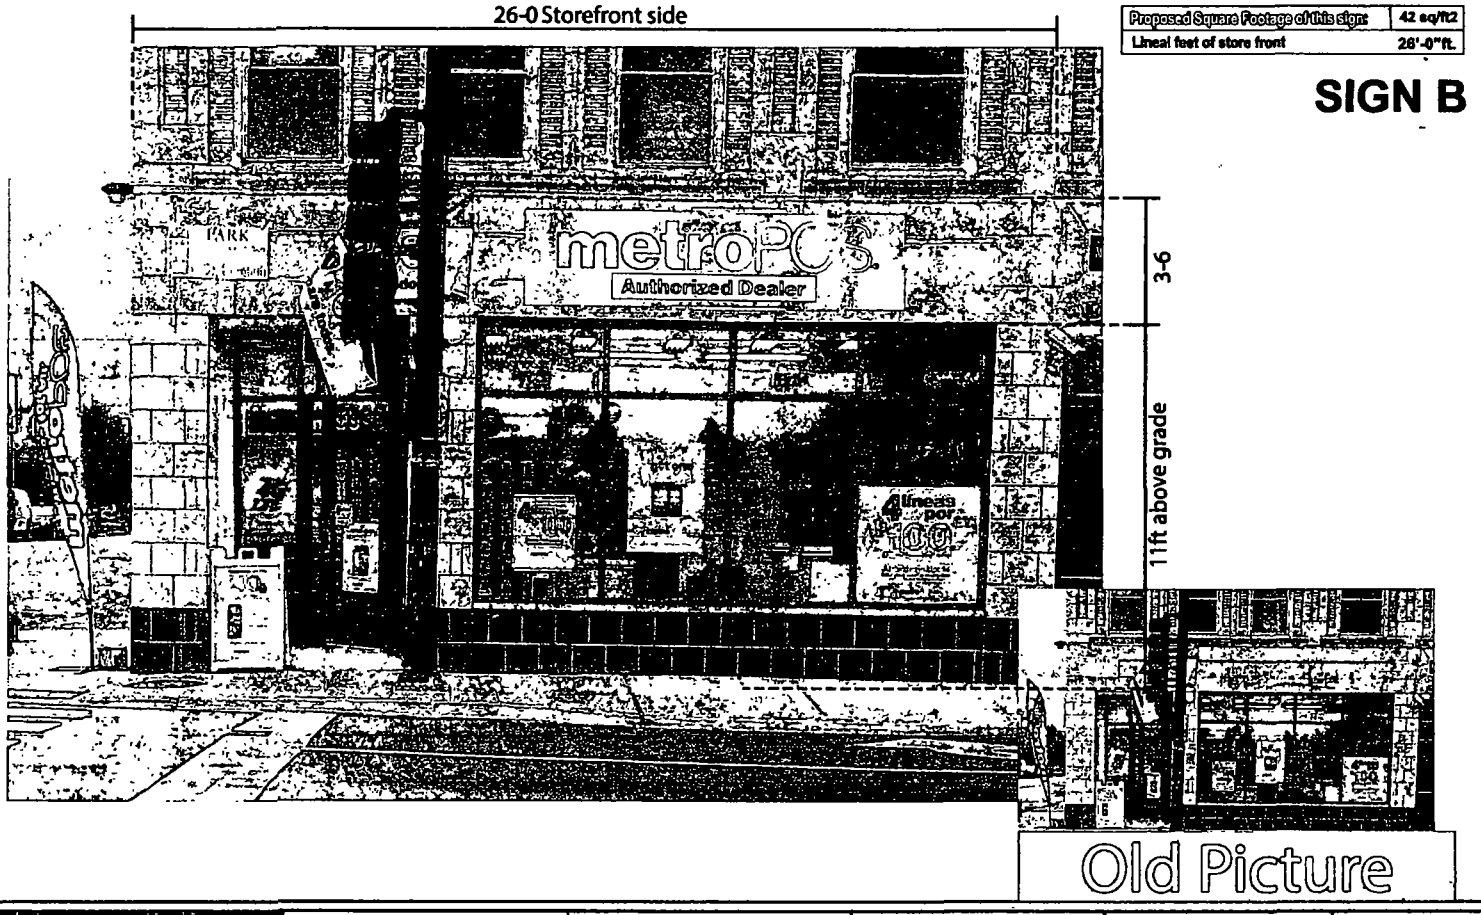

tfasigns 5500 N. Kedzie Ave Chicago, IL 60625 773-267-6007 | sales@tfasigns.com	**Client:** Metro PCS **Address:** 5900 S. Kedzie Chicago, IL **Tel:** **Email:**	**Landlord:** **Address:** **Tel:** **Email:**	**Start Date:** 00/00/0000 **Last Revision:** 00/00/0000 **Job#:** 00000 **Drawing#:** 00000a v1 s1 / e1 **Page:** 1 of 2	Client Approval Landlord Approval	**Sales Rep:** Seung Park **Designer:** Vernon James E322358 UL LISTED

COPYRIGHT 2013, BY TFA Signs • THIS RENDERING IS THE PROPERTY OF TFA SIGNS, INC AND THE PARTY WHICH REQUESTED THE RENDERING IT IS AN UNPUBLISHED ORIGINAL DRAWING NOT TO BE REPRODUCED OR EXHIBITED WITHOUT THE CONSENT OF TFA SIGNS, INC

Department of Business Affairs and Consumer Protection
Small Business Center - Public Way Use Unit
City Hall - 121 N. LaSalle Street, Room 800 • Chicago, IL 60602
312-74-GOBIZ / 312-744-6249 • (312) 744-1944 (TTY)
http://www.cityofchicago.org/bacp

02/10/2016

Alderman **Michael R. Zalewski**
Ward # **23**
City of Chicago
City Hall, Room **200**
121 North LaSalle Street
Chicago, Illinois 60602

Re: An ordinance to use and maintain a portion of the public right-of-way for **two (2) sign(s)** for **metropcs authorized dealer**, adjacent to the premises known as **5900 S. Kedzie Ave.**.

Dear Alderman **Michael R. Zalewski**:

The applicant referenced above has requested the use of the public right-of-way for a **sign(s)**. An ordinance has been prepared by the Department of Business Affairs and Consumer Protection – Small Business Center - Public Way Use Unit for presentation to the City Council. Because this request was made for properties located in your ward, as approved by you as per the attached, I respectfully request that you introduce the attached ordinance at the next City Council meeting.

If you have any questions regarding this ordinance, please contact Anthony Bertuca at (312) 744-5506.

Department of Business Affairs and Consumer Protection

City of Chicago

O2016-1003

Office of the City Clerk

Document Tracking Sheet

Meeting Date:	2/10/2016
Sponsor(s):	Solis (25)
Type:	Ordinance
Title:	Grant(s) of privilege in public way for QTS Investment Properties Chicago LLC - conduits
Committee(s) Assignment:	Committee on Transportation and Public Way

ORDINANCE
QTS INVESTMENT PROPERTIES CHICAGO, LLC
Acct. No. 403596 - 1
Permit No. 1121216

Be It Ordained by the City Council of the City of Chicago:

SECTION 1. Permission and authority are hereby given and granted to QTS INVESTMENT PROPERTIES CHICAGO, LLC, upon the terms and subject to the conditions of this ordinance to construct, install, maintain and use sixteen (16) Conduit(s) under the public right-of-way adjacent to its premises known as 2800 S. Ashland Ave..

Said Conduit(s) at W.31st Street measure(s):
Sixteen (16) at two (2) feet in length conduits within a twenty-six (26) inch drill path. Said conduits shall be used to serve QTS data center.

The location of said privilege shall be as shown on prints kept on file with the Department of Business Affairs and Consumer Protection and the Office of the City Clerk.

Said privilege shall be constructed in accordance with plans and specifications approved by the Department of Transportation (Division of Project Development) and Department of Transportation (Office of Underground Coordination).

This grant of privilege in the public way shall be subject to the provisions of Section 10-28-015 and all other required provisions of the Municipal Code of Chicago.

The grantee shall pay to the City of Chicago as compensation for the privilege #1121216 herein granted the sum of four hundred ($400.00) per annum in advance.

A 25% penalty will be added for payments received after due date.


The permit holder agrees to hold the City of Chicago harmless for any damage, relocation or replacement costs associated with damage, relocation or removal of private property caused by the City performing work in the public way.

Authority herein given and granted for a period of five (5) years from and after Date of Passage.


Alderman _____

Daniel S. Solis 25th Ward


TYPICALS

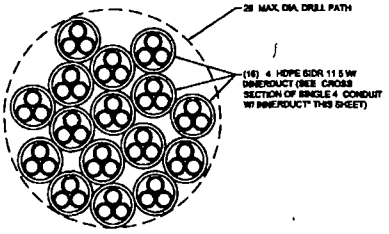


CROSS SECTION OF (16) 4 CONDUIT W/ INNERDUCT

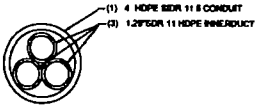

CROSS SECTION OF SINGLE 4 CONDUIT W/ INNERDUCT

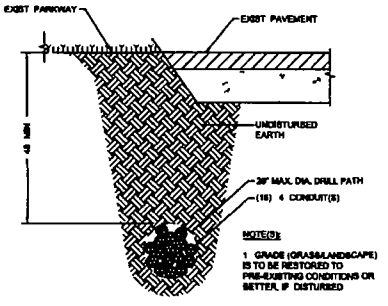

DIRECTIONAL BORE
(16) 4 HDPE IN PARKWAY/ROADWAY

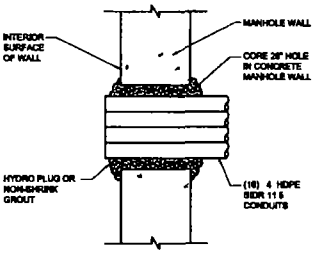

NOTE:
1. CONDUIT TO BE INSTALLED AND IF ROHED PLUMB TO THE INTERIOR WALL
2. PATCH EXTERIOR WALL 100% AROUND CONDUIT CORE AREA

MANHOLE CONDUIT PENETRATION

NOTE:
THE INCLORED REFERENCED UTILITIES & SOURCHERS IN WHICH HAVE BEEN SHOWN ARE SO BY MEANS OF UTILIZING PUBLIC TILABEL BEDRILL AND OTHER REFERENCE MATERIALS. CDS WILL ACCEPT NO LIABILITY OR GUARANTEE AS TO THEIR POSITION/LOCATION AS PRECISE OR EXACT. IT IS THE CONTRACTORS RESPONSIBILITY TO EXPOSE LOCATE & DETERMINE THESE RUNNING LINES IS NO CONFRONTATIONAL TO OTHERS AND IS PLACED WITHIN PUBLIC RIGHT-OF-WAY ESTABLISHED FOR NEW CONSTRUCTION.

SCALE: AS NOTED

OWNER:
QTS
300 Satellite Blvd
Suwanee Georgia 30024
Phone (877) 787-3282

CONTRACTOR:
2383 Palmer Avenue
University Park, Illinois 60484
Phone (708) 235-1408
Fax (708) 235-1410

DESIGN FIRM:
COMDESCO GROUP
801 Warrenville Rd Suite 480
Lisle Illinois 60532
Phone (708) 935-2038
Fax (630) 638-4141

REV	DATE	DESCRIPTION
	11/11/15	CONST DWGS
1	12/03/15	CONTRACTOR CHG.

PROJECT #	1527-001
DUC #	2015-
DESIGNED BY	LK
DRAWN BY	LK
APPROVED BY	AA
DATE	DECEMBER 3 2015
PROJECT	

OUTSIDE PLANT FIBER OPTIC BUILD

QTS DATA CENTER
CDOT RIGHT OF WAY
CHICAGO ILLINOIS 60608

SHEET NO
4
SHEET 4 OF 8

Department of Business Affairs and Consumer Protection
Small Business Center- Public Way Use Unit
City Hall- 121 N LaSalle Street Room 800 • Chicago, IL 60602
312-74-GOBIZ / 312-744-6249 • (312) 744-1944 (TTY)
http://www.cityofchicago.org/bacp

02/10/2016

Alderman **Daniel S. Solis**
Ward # **25**
City of Chicago
City Hall, Room **304**
121 North LaSalle Street
Chicago, Illinois 60602

Re: An ordinance to use and maintain a portion of the public right-of-way for **sixteen (16) conduit(s)** for **QTS INVESTMENT PROPERTIES CHICAGO, LLC**, adjacent to the premises known as **2800 S. Ashland Ave.**.

Dear Alderman **Daniel S. Solis**:

The applicant referenced above has requested the use of the public right-of-way for **conduit(s)**. An ordinance has been prepared by the Department of Business Affairs and Consumer Protection – Small Business Center - Public Way Use Unit for presentation to the City Council. Because this request was made for properties located in your ward, as approved by you as per the attached, I respectfully request that you introduce the attached ordinance at the next City Council meeting.

If you have any questions regarding this ordinance, please contact Anthony Bertuca at (312) 744-5506.

Department of Business Affairs and Consumer Protection

City of Chicago

O2016-1006

Office of the City Clerk

Document Tracking Sheet

Meeting Date:	2/10/2016
Sponsor(s):	Solis (25)
Type:	Ordinance
Title:	Grant(s) of privilege in public way for QTS Investment Properties Chicago LLC - manhole
Committee(s) Assignment:	Committee on Transportation and Public Way

ORDINANCE
QTS INVESTMENT PROPERTIES CHICAGO, LLC
Acct. No. 403596 - 1
Permit No. 1121215

Be It Ordained by the City Council of the City of Chicago:

SECTION 1. Permission and authority are hereby given and granted to QTS INVESTMENT PROPERTIES CHICAGO, LLC, upon the terms and subject to the conditions of this ordinance to construct, install, maintain and use one (1) Manhole(s) under the public right-of-way adjacent to its premises known as 2800 S. Ashland Ave..

Said Manhole(s) at W. 31st Street measure(s):

One (1) at twelve point eight three (12.83) feet in length, and six point eight three (6.83) feet in width for a total of eighty-seven point six three (87.63) square feet. Said manhole is approximately eight (8) feet in depth.

The location of said privilege shall be as shown on prints kept on file with the Department of Business Affairs and Consumer Protection and the Office of the City Clerk.

Said privilege shall be constructed in accordance with plans and specifications approved by the Department of Transportation (Office of Underground Coordination) and Department of Water Management.

This grant of privilege in the public way shall be subject to the provisions of Section 10-28-015 and all other required provisions of the Municipal Code of Chicago.

The grantee shall pay to the City of Chicago as compensation for the privilege #1121215 herein granted the sum of four hundred ($400.00) per annum in advance.

A 25% penalty will be added for payments received after due date.


The permit holder agrees to hold the City of Chicago harmless for any damage, relocation or replacement costs associated with damage, relocation or removal of private property caused by the City performing work in the public way.

Authority herein given and granted for a period of five (5) years from and after Date of Passage.


Alderman _____

Daniel S. Solis 25th Ward


TYPICALS

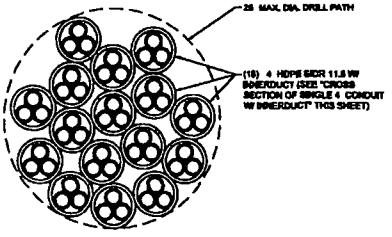


CROSS SECTION OF (16) 4" CONDUIT W/ INNERDUCT

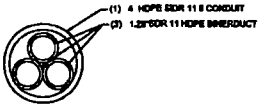

CROSS SECTION OF SINGLE 4" CONDUIT W/ INNERDUCT

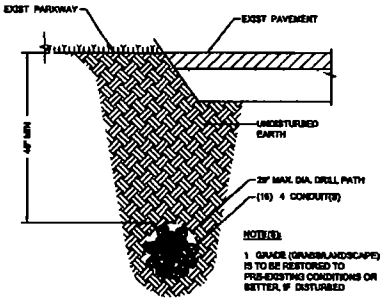

DIRECTIONAL BORE
(16) 4" HDPE IN PARKWAY/ROADWAY

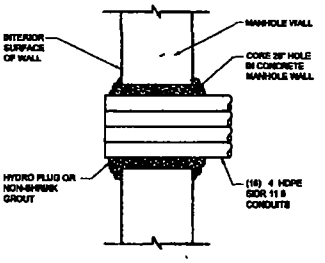

MANHOLE CONDUIT PENETRATION

NOTE:
1. THIS EXCLUDED REPRODUCED UTILITIES & BOUNDARIES IN WHICH WAS BEEN SURVEY ARE DO BY MEANS OF UTILIZED PUBLIC UTILITIES, SURVEY, AND OTHER REFERENCE MATERIALS. QTS WILL ACCEPT NO LIABILITY OR RESPONSIBILITY AS TO THESE INFORMATION/LOCATIONS AS PRICES ON SHEET 7. IS THE CONTRACTORS RESPONSIBILITY TO EXPOSE LOCATE AND DETERMINE WHEN REMOVED LINE IS NOT CONFLICT. YEARS, TO SPACING AND IS PLACED WITHIN PUBLIC RIGHT-OF-WAY ESTABLISHED FOR NEW CONSTRUCTION.

SCALE: AS NOTED

OWNER:
QTS
300 Ashville Blvd
Suwanee, Georgia 30024
Phone (877) 787-6282

CONTRACTOR:
2955 Palmer Avenue
University Park, Illinois 60484
Phone (708) 235-9408
Fax: (708) 235-1418

DESIGN FIRM:
COMDESCO GROUP
801 Warrenville Rd Suite 480
Lisle, Illinois 60532
Phone (708) 966-2000
Fax (630) 639-4141

REV	DATE	DESCRIPTION
	11/11/15	CONST DWGS
1	12/03/15	CONTRACTOR CHG.

PROJECT #: 1527-001
QUC #: 2015-
DESIGNED BY: LK
DRAWN BY: LK
APPROVED BY: AA
DATE: DECEMBER 3, 2015
PROJECT:

OUTSIDE PLANT FIBER OPTIC BUILD
QTS DATA CENTER
CDOT RIGHT OF WAY
CHICAGO, ILLINOIS 60609

SHEET NO:
4
SHEET 4 OF 5

Department of Business Affairs and Consumer Protection
Small Business Center- Public Way Use Unit
City Hall- 121 N. LaSalle Street Room 800 • Chicago, IL 60602
312-74-GOBIZ / 312-744-6249 • (312) 744-1944 (TTY)
http://www.cityofchicago.org/bacp

02/10/2016

Alderman **Daniel S. Solis**
Ward # **25**
City of Chicago
City Hall, Room **304**
121 North LaSalle Street
Chicago, Illinois 60602

Re: An ordinance to use and maintain a portion of the public right-of-way for **one (1) manhole(s)** for **QTS INVESTMENT PROPERTIES CHICAGO, LLC**, adjacent to the premises known as **2800 S. Ashland Ave.**.

Dear Alderman **Daniel S. Solis**:

The applicant referenced above has requested the use of the public right-of-way for a **manhole(s)**. An ordinance has been prepared by the Department of Business Affairs and Consumer Protection – Small Business Center - Public Way Use Unit for presentation to the City Council. Because this request was made for properties located in your ward, as approved by you as per the attached, I respectfully request that you introduce the attached ordinance at the next City Council meeting.

If you have any questions regarding this ordinance, please contact Anthony Bertuca at (312) 744-5506.

Department of Business Affairs and Consumer Protection

City of Chicago

O2016-992

Office of the City Clerk

Document Tracking Sheet

Meeting Date:	2/10/2016
Sponsor(s):	Solis (25)
Type:	Ordinance
Title:	Grant(s) of privilege in public way for AT&T
Committee(s) Assignment:	Committee on Transportation and Public Way

ORDINANCE
AT & T
Acct. No. 400403 - 3
Permit No. 1120891

Be It Ordained by the City Council of the City of Chicago:

SECTION 1. Permission and authority are hereby given and granted to AT & T, upon the terms and subject to the conditions of this ordinance to maintain and use two (2) sign(s) projecting over the public right-of-way attached to its premises known as 1800 S. Ashland Ave..

Said sign structure(s) measures as follows; along S. Ashland Avvenue:
Two (2) at sixteen point zero eight (16.08) feet in length, three point three three (3.33) feet in height and twelve (12) feet above grade level.

The location of said privilege shall be as shown on prints kept on file with the Department of Business Affairs and Consumer Protection and the Office of the City Clerk.

Said privilege shall be constructed in accordance with plans and specifications approved by the Department of Transportation (Division of Project Development) and Zoning Department - Signs.

This grant of privilege in the public way shall be subject to the provisions of Section 10-28-015 and all other required provisions of the Municipal Code of Chicago.

The grantee shall pay to the City of Chicago as compensation for the privilege #1120891 herein granted the sum of six hundred ($600.00) per annum in advance.

A 25% penalty will be added for payments received after due date.

The permit holder agrees to hold the City of Chicago harmless for any damage, relocation or replacement costs associated with damage, relocation or removal of private property caused by the City performing work in the public way.

Authority herein given and granted for a period of five (5) years from and after Date of Passage.


Alderman _____

Daniel S. Solis 25th Ward


S1 Custom Raceway Illuminated Letterset - Black Faces


AT&T globe and AT&T copy are raceway wired illuminated letters "Authorized Retailer" to be non-illuminated plate letters, stud mounted flush to fascia Note electrical must run out of the back bottom of letterset Technical survey required to determine lease line

at&t" Letter Section Detail (typ.)

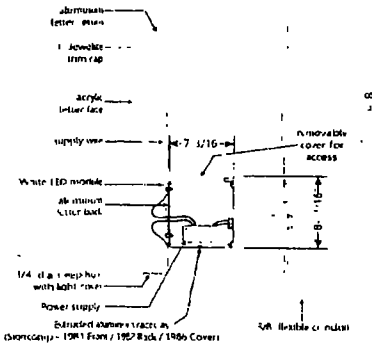


Globe Section Detail (typ.)

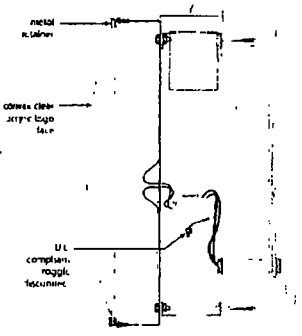

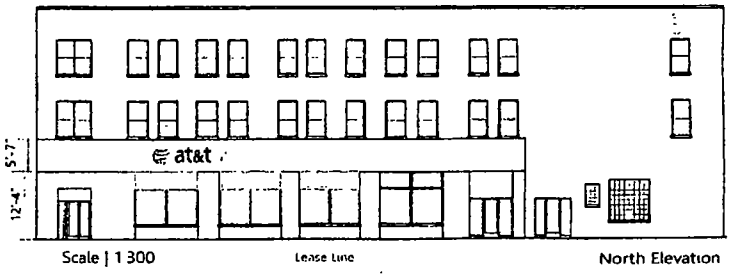


Globe Breakdown

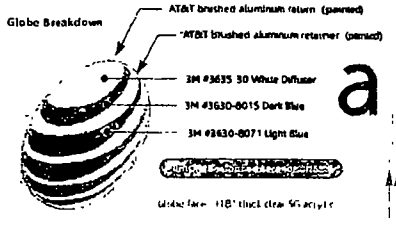

Interior surfaces to be sprayed with Spray-Let White Light enhancement paint


Note: If brushed aluminum returns are desired and the city does not indicate the exact color required, the default replacement is to have the returns match the letter faces

"at&t" Face Decoration Detail

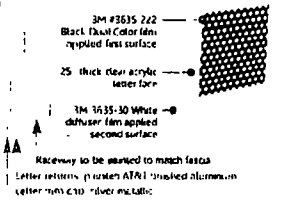

Auth

1/4" thick hydrocal cut aluminum letters painted AT&T black, satin finish on all surfaces and stud mounted flush to wall

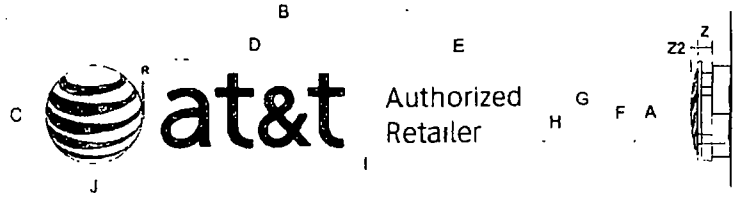

Sign Type	A	B	C	D	E	F	G	H	I	J	R	Z	Z2					Sq. Ft.
Custom-R BLK-30 H	2'-6"	16'-1 3/8"	3'-4 5/16"	6'-2 7/16"	4'-5 3/4"	1'-10 3/4"	8 7/16"	5 13/16"	1'-4 5/8"	3'-5 13/16"	3/4"	5"	2 11/16"	.063	090"	125°	125°	53.50

priority

C44977-S1

Department of Business Affairs and Consumer Protection
Small Business Center - Public Way Use Unit
City Hall - 121 N. LaSalle Street, Room 800 • Chicago, IL 60602
312-74-GOBIZ / 312-744-6249 • (312) 744-1944 (TTY)
http //www cityofchicago.org/baep

02/10/2016

Alderman **Daniel S. Solis**
Ward # **25**
City of Chicago
City Hall, Room **304**
121 North LaSalle Street
Chicago, Illinois 60602

Re: An ordinance to use and maintain a portion of the public right-of-way for **two (2) sign(s)** for **AT & T**, adjacent to the premises known as **1800 S. Ashland Ave.**.

Dear Alderman **Daniel S. Solis**:

The applicant referenced above has requested the use of the public right-of-way for a **sign(s)**. An ordinance has been prepared by the Department of Business Affairs and Consumer Protection – Small Business Center - Public Way Use Unit for presentation to the City Council. Because this request was made for properties located in your ward, as approved by you as per the attached, I respectfully request that you introduce the attached ordinance at the next City Council meeting.

If you have any questions regarding this ordinance, please contact Anthony Bertuca at (312) 744-5506.

Department of Business Affairs and Consumer Protection

City of Chicago

O2016-995

Office of the City Clerk

Document Tracking Sheet

Meeting Date:	2/10/2016
Sponsor(s):	Solis (25)
Type:	Ordinance
Title:	Grant(s) of privilege in public way for Fresenius Medical Care Aberdeen JV
Committee(s) Assignment:	Committee on Transportation and Public Way

ORDINANCE
FRESENIUS MEDICAL CARE ABERDEEN JV
Acct. No. 401105 - 1
Permit No. 1121181

Be It Ordained by the City Council of the City of Chicago:

SECTION 1. Permission and authority are hereby given and granted to FRESENIUS MEDICAL CARE ABERDEEN JV, upon the terms and subject to the conditions of this ordinance to construct, install, maintain and use three (3) Door Swing(s) on the public right-of-way adjacent to its premises known as 215 S. Aberdeen St..

Said Door Swing(s) at S. Aberdeen Street measure(s):
One (1) at three (3) feet in length, and one point seven five (1.75) foot in width for a total of five point two five (5.25) square feet.

Said Door Swing(s) at W. Quincy Street measure(s):
Two (2) at three (3) feet in length, and one point seven five (1.75) foot in width for a total of ten point five (10.5) square feet.

The location of said privilege shall be as shown on prints kept on file with the Department of Business Affairs and Consumer Protection and the Office of the City Clerk.

Said privilege shall be constructed in accordance with plans and specifications approved by the Department of Transportation (Division of Project Development).

This grant of privilege in the public way shall be subject to the provisions of Section 10-28-015 and all other required provisions of the Municipal Code of Chicago.

The grantee shall pay to the City of Chicago as compensation for the privilege #1121181 herein granted the sum of two hundred twenty-five ($225.00) per annum in advance.


A 25% penalty will be added for payments received after due date.

The permit holder agrees to hold the City of Chicago harmless for any damage, relocation or replacement costs associated with damage, relocation or removal of private property caused by the City performing work in the public way.

Authority herein given and granted for a period of five (5) years from and after Date of Passage.

Alderman _____

Daniel S. Solis 25th Ward

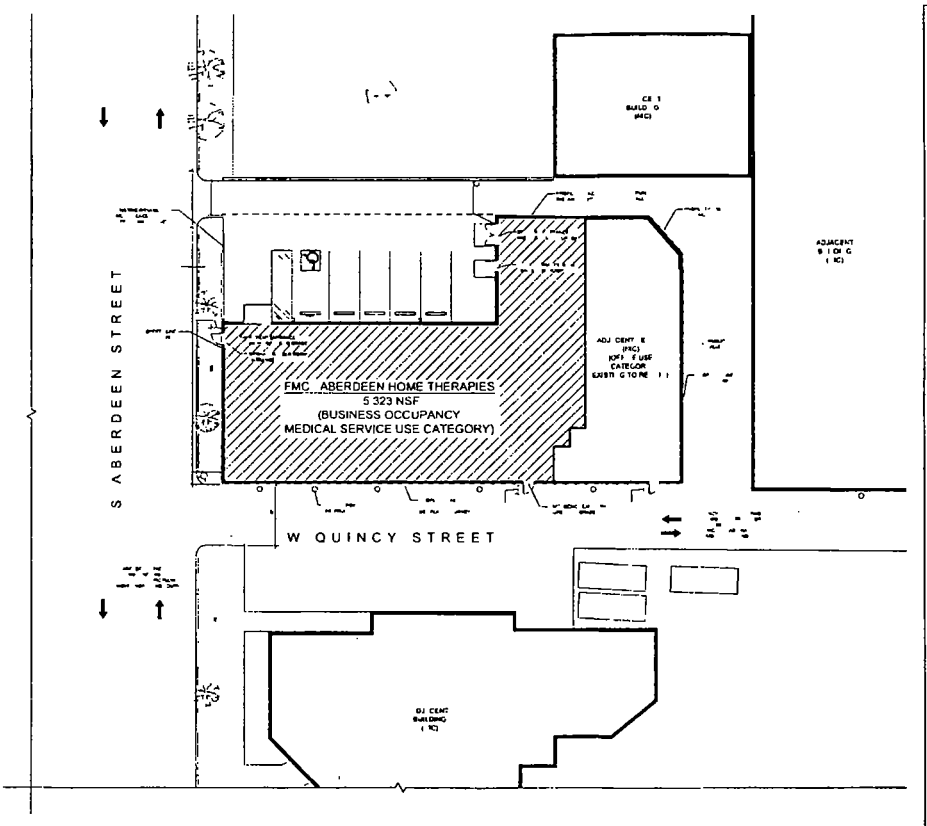

ARCHITECTURAL SITE PLAN CLARIFICATION SKETCH

Proposed Dialysis Clinic for
FMC - Aberdeen Home Therapies
FMC Location #9298.1
215 S Aberdeen Street
Chicago Illinois 60607

FRESENIUS MEDICAL CARE

CSK

Department of Business Affairs and Consumer Protection
Small Business Center - Public Way Use Unit
City Hall - 121 N. LaSalle Street, Room 800 • Chicago, IL 60602
312-74-GOBIZ / 312-744-6249 • (312) 744-1944 (TTY)
http://www.cityofchicago.org/bacp

02/10/2016

Alderman **Daniel S. Solis**
Ward # **25**
City of Chicago
City Hall, Room **304**
121 North LaSalle Street
Chicago, Illinois 60602

Re: An ordinance to use and maintain a portion of the public right-of-way for **three (3) door swing(s)** for **FRESENIUS MEDICAL CARE ABERDEEN JV**, adjacent to the premises known as **215 S. Aberdeen St.**.

Dear Alderman **Daniel S. Solis**:

The applicant referenced above has requested the use of the public right-of-way for a **door swing(s)**. An ordinance has been prepared by the Department of Business Affairs and Consumer Protection – Small Business Center - Public Way Use Unit for presentation to the City Council. Because this request was made for properties located in your ward, as approved by you as per the attached, I respectfully request that you introduce the attached ordinance at the next City Council meeting.

If you have any questions regarding this ordinance, please contact Anthony Bertuca at (312) 744-5506.

Department of Business Affairs and Consumer Protection

City of Chicago

O2016-998

Office of the City Clerk

Document Tracking Sheet

Meeting Date:	2/10/2016
Sponsor(s):	Solis (25)
Type:	Ordinance
Title:	Grant(s) of privilege in public way for Orthodontic Experts Ltd.
Committee(s) Assignment:	Committee on Transportation and Public Way

ORDINANCE
ORTHODONTIC EXPERTS, LTD
Acct. No. 403492 - 1
Permit No. 1121161

Be It Ordained by the City Council of the City of Chicago:

SECTION 1. Permission and authority are hereby given and granted to ORTHODONTIC EXPERTS, LTD, upon the terms and subject to the conditions of this ordinance to maintain and use one (1) sign(s) projecting over the public right-of-way attached to its premises known as 1719 W. 18th St..

Said sign structure(s) measures as follows; along W. 18th Street:
One (1) at eighteen point three three (18.33) feet in length, two (2) feet in height and nine (9) feet above grade level.

The location of said privilege shall be as shown on prints kept on file with the Department of Business Affairs and Consumer Protection and the Office of the City Clerk.

Said privilege shall be constructed in accordance with plans and specifications approved by the Department of Transportation (Division of Project Development) and Zoning Department - Signs.

This grant of privilege in the public way shall be subject to the provisions of Section 10-28-015 and all other required provisions of the Municipal Code of Chicago.

The grantee shall pay to the City of Chicago as compensation for the privilege #1121161 herein granted the sum of three hundred ($300.00) per annum in advance.

A 25% penalty will be added for payments received after due date.

The permit holder agrees to hold the City of Chicago harmless for any damage, relocation or replacement costs associated with damage, relocation or removal of private property caused by the City performing work in the public way.


Authority herein given and granted for a period of five (5) years from and after Date of Passage.


Alderman _____

Daniel S. Solis 25th Ward

ONLY SIGNS inc.
FULL Sign Service
onlysigns@email com 630-670-8369
204 Dearborn crt. unit 119
Geneva IL 60134

Front store 21'

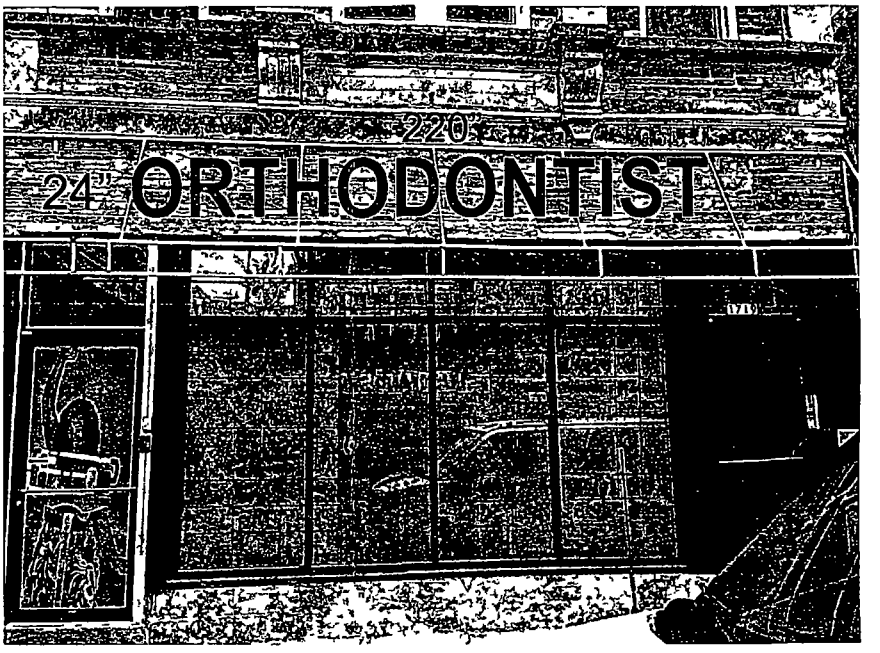

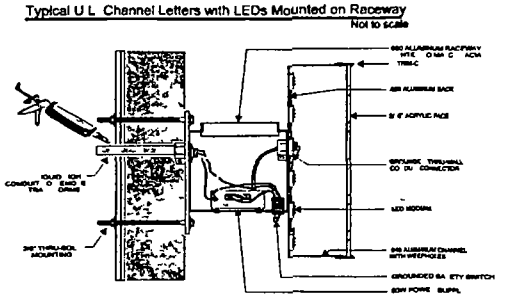

220"

24" ORTHODONTIST

Department of Business Affairs and Consumer Protection
Small Business Center - Public Way Use Unit
City Hall - 121 N. LaSalle Street, Room 800 • Chicago, IL 60602
312-74-GOBIZ / 312-744-6249 • (312) 744-1944 (TTY)
http://www.cityofchicago.org/bacp

02/10/2016

Alderman **Daniel S. Solis**
Ward # **25**
City of Chicago
City Hall, Room **304**
121 North LaSalle Street
Chicago, Illinois 60602

Re: An ordinance to use and maintain a portion of the public right-of-way for **one (1) sign(s)** for **ORTHODONTIC EXPERTS, LTD**, adjacent to the premises known as **1719 W. 18th St.**.

Dear Alderman **Daniel S. Solis**:

The applicant referenced above has requested the use of the public right-of-way for a **sign(s)**. An ordinance has been prepared by the Department of Business Affairs and Consumer Protection – Small Business Center - Public Way Use Unit for presentation to the City Council. Because this request was made for properties located in your ward, as approved by you as per the attached, I respectfully request that you introduce the attached ordinance at the next City Council meeting.

If you have any questions regarding this ordinance, please contact Anthony Bertuca at (312) 744-5506.

Department of Business Affairs and Consumer Protection

City of Chicago

O2016-1018

Office of the City Clerk

Document Tracking Sheet

Meeting Date:	2/10/2016
Sponsor(s):	Maldonado (26)
Type:	Ordinance
Title:	Grant(s) of privilege in public way for Garcia's A/P Supplies
Committee(s) Assignment:	Committee on Transportation and Public Way

ORDINANCE
GARCIA'S A/P SUPPLIES
Acct. No. 338660 - 1
Permit No. 1120472

Be It Ordained by the City Council of the City of Chicago:

SECTION 1. Permission and authority are hereby given and granted to GARCIA'S A/P SUPPLIES, upon the terms and subject to the conditions of this ordinance to maintain and use, as now constructed, one (1) Facade(s) on the public right-of-way adjacent to its premises known as 1211 N. California Ave..

Said Facade(s) at N. California Avenue measure(s):
One (1) at fifty (50) feet in length, and point one seven (.17) feet in width for a total of eight point five (8.5) square feet. Existing façade is approximately fourteen (14) feet above grade level.

The location of said privilege shall be as shown on prints kept on file with the Department of Business Affairs and Consumer Protection and the Office of the City Clerk.

Said privilege shall be constructed in accordance with plans and specifications approved by the Department of Planning and Development and Department of Transportation (Division of Project Development).

This grant of privilege in the public way shall be subject to the provisions of Section 10-28-015 and all other required provisions of the Municipal Code of Chicago.

The grantee shall pay to the City of Chicago as compensation for the privilege #1120472 herein granted the sum of four hundred ($400.00) per annum in advance.


A 25% penalty will be added for payments received after due date.

The permit holder agrees to hold the City of Chicago harmless for any damage, relocation or replacement costs associated with damage, relocation or removal of private property caused by the City performing work in the public way.

Authority herein given and granted for a period of five (5) years from and after Date of Passage.

Alderman _____

Roberto Maldonado 26th Ward

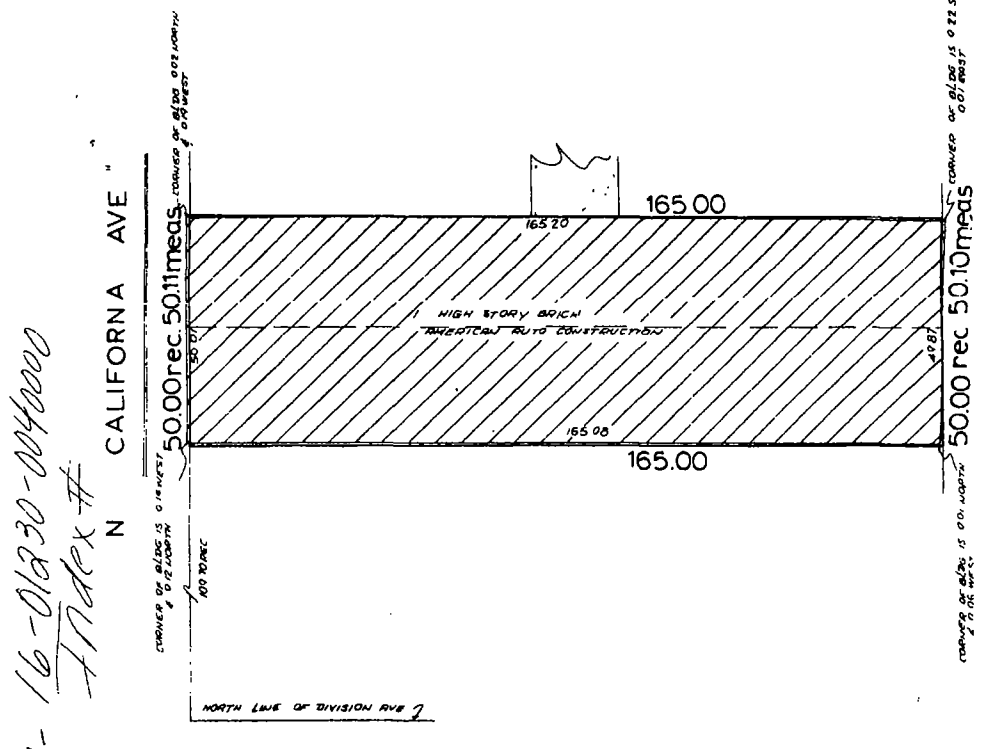

16-01230-004000
Index #

Order No 14812
Scale 1 inch = 20 feet
Date 10 16 1990
Ordered by ANTHONY

State of Illinois } ss
County of Cook }

We, M M Surveying Co., Inc., do hereby certify that we have located the building on the above property

REG ILL Land Surveyor

MIRKO MIRAILOVIC
35 252
REGISTERED
LAND
SURVEYOR
OF
ILL.

COMPARE ALL POINTS BEFORE BUILDING BY SAME AND AT ONCE REPORT ANY DIFFERENCE
REFER TO ABSTRACT OR DEED FOR BUILDING RESTRICTIONS
COMPARE THE DESCRIPTION IN THIS PLAT WITH YOUR DEED ABSTRACT OR CERTIFICATE OF TITLE

State of Illinois } ss
County of Cook }

We, M M Surveying Co., Inc., do hereby certify that we have surveyed the above described property and that the plat hereon drawn is a correct representation of said survey

M. Mikajlovic
REG ILL Land Surveyor

Department of Business Affairs and Consumer Protection
Small Business Center - Public Way Use Unit
City Hall - 121 N. LaSalle Street, Room 800 • Chicago, IL 60602
312-74-GOBIZ / 312-744-6249 • (312) 744-1944 (TTY)
http //www.cityofchicago.org/bacp

2nd ATTEMPT AT INTRODUCTION

02/10/2016

Alderman **Roberto Maldonado**
Ward # **26**
City of Chicago
City Hall, Room **300**
121 North LaSalle Street
Chicago, Illinois 60602

Re: An ordinance to use and maintain a portion of the public right-of-way for **one (1) facade(s)** for **GARCIA'S A/P SUPPLIES**, adjacent to the premises known as **1211 N. California Ave.**.

Dear Alderman **Roberto Maldonado**:

The applicant referenced above has requested the use of the public right-of-way for a **facade(s)**. An ordinance has been prepared by the Department of Business Affairs and Consumer Protection – Small Business Center - Public Way Use Unit for presentation to the City Council. Because this request was made for properties located in your ward, as approved by you as per the attached, I respectfully request that you introduce the attached ordinance at the next City Council meeting.

If you have any questions regarding this ordinance, please contact Anthony Bertuca at (312) 744-5506.

Department of Business Affairs and Consumer Protection

City of Chicago

O2016-1023

Office of the City Clerk

Document Tracking Sheet

Meeting Date:	2/10/2016
Sponsor(s):	Maldonado (26)
Type:	Ordinance
Title:	Grant(s) of privilege in public way for Shop 4 Less
Committee(s) Assignment:	Committee on Transportation and Public Way

ORDINANCE
SHOP 4 LESS
Acct. No. 394486 - 1
Permit No. 1116361

Be It Ordained by the City Council of the City of Chicago:

SECTION 1. Permission and authority are hereby given and granted to SHOP 4 LESS, upon the terms and subject to the conditions of this ordinance to maintain and use one (1) sign(s) projecting over the public right-of-way attached to its premises known as 1532 N. Pulaski Rd..

Said sign structure(s) measures as follows; along Pulaski:
One (1) at twenty-five (25) feet in length, three (3) feet in height and fourteen (14) feet above grade level.

The location of said privilege shall be as shown on prints kept on file with the Department of Business Affairs and Consumer Protection and the Office of the City Clerk.

Said privilege shall be constructed in accordance with plans and specifications approved by the Department of Transportation (Division of Project Development) and Zoning Department - Signs.

This grant of privilege in the public way shall be subject to the provisions of Section 10-28-015 and all other required provisions of the Municipal Code of Chicago.

The grantee shall pay to the City of Chicago as compensation for the privilege #1116361 herein granted the sum of three hundred ($300.00) per annum in advance.

A 25% penalty will be added for payments received after due date.


The permit holder agrees to hold the City of Chicago harmless for any damage, relocation or replacement costs associated with damage, relocation or removal of private property caused by the City performing work in the public way.


Authority herein given and granted for a period of five (5) years from and after Date of Passage.

Alderman _____


Roberto Maldonado 26th Ward

Channel Letters

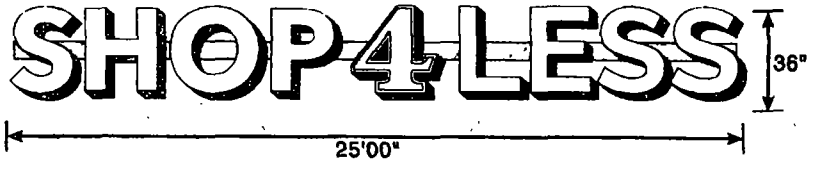


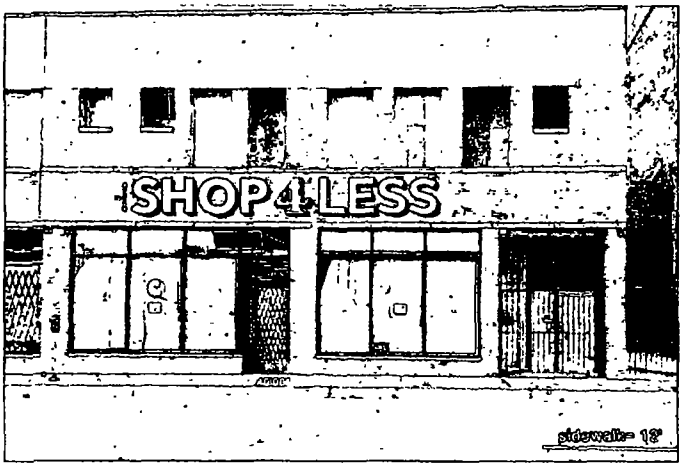


EXISTING

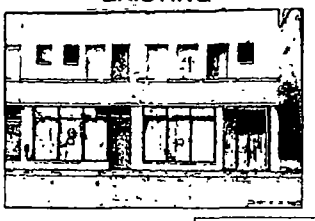

With Raceway

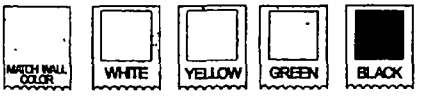

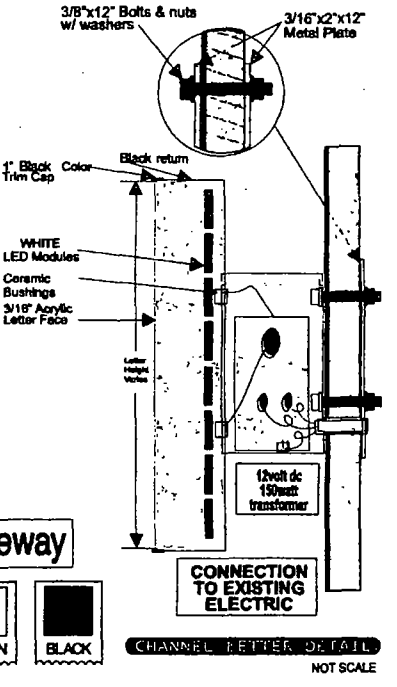

CHANNEL LETTER DETAIL
NOT SCALE

	Store Name: Shop 4 Less **Location:** 1532-1534 N Pulaski Rd floor 1 Chicago, IL 60651	**Client:** Ahmad A Abdel Fattah **Phone:** 773-531-2273 **Landlord:** Abraham Fattah **Phone:** 773-531-2273	• **Client Approval (signature)** Date Ahmad Fattah • **Landlord Approval (signature)** Date A. Fattah	**Sales Rep:** **Designer:**

Department of Business Affairs and Consumer Protection
Small Business Center - Public Way Use Unit
City Hall - 121 N LaSalle Street, Room 800 • Chicago, IL 60602
312-74-GOBIZ / 312-744-6249 • (312) 744-1944 (TTY)
http://www.cityofchicago.org/bacp

2nd ATTEMPT AT INTRODUCTION

02/10/2016

Alderman **Roberto Maldonado**
Ward # **26**
City of Chicago
City Hall, Room **300**
121 North LaSalle Street
Chicago, Illinois 60602

Re: An ordinance to use and maintain a portion of the public right-of-way for **one (1) sign(s)** for **SHOP 4 LESS**, adjacent to the premises known as **1532 N. Pulaski Rd.**.

Dear Alderman **Roberto Maldonado**:

The applicant referenced above has requested the use of the public right-of-way for a **sign(s)**. An ordinance has been prepared by the Department of Business Affairs and Consumer Protection – Small Business Center - Public Way Use Unit for presentation to the City Council. Because this request was made for properties located in your ward, as approved by you as per the attached, I respectfully request that you introduce the attached ordinance at the next City Council meeting.

If you have any questions regarding this ordinance, please contact Anthony Bertuca at (312) 744-5506.

Department of Business Affairs and Consumer Protection

City of Chicago

O2016-1029

Office of the City Clerk

Document Tracking Sheet

Meeting Date:	2/10/2016
Sponsor(s):	Burnett (27)
Type:	Ordinance
Title:	Grant(s) of privilege in public way for Black Iron Tavern - door swings
Committee(s) Assignment:	Committee on Transportation and Public Way

ORDINANCE
BLACK IRON TAVERN
Acct. No. 357506 - 1
Permit No. 1121458

Be It Ordained by the City Council of the City of Chicago:

SECTION 1. Permission and authority are hereby given and granted to BLACK IRON TAVERN, upon the terms and subject to the conditions of this ordinance to maintain and use, as now constructed, three (3) Door Swing(s) on the public right-of-way adjacent to its premises known as 401 N. Milwaukee Ave..

Said Door Swing(s) at N. DESPLAINES measure(s):
One (1) at six point eight (6.8) feet in length, and two point four (2.4) feet in width for a total of sixteen point three two (16.32) square feet.
One (1) at six point eight (6.8) feet in length, and two point nine (2.9) feet in width for a total of nineteen point seven two (19.72) square feet.
One (1) at seven (7) feet in length, and two point one one (2.11) feet in width for a total of fourteen point seven seven (14.77) square feet.

The location of said privilege shall be as shown on prints kept on file with the Department of Business Affairs and Consumer Protection and the Office of the City Clerk.

Said privilege shall be constructed in accordance with plans and specifications approved by the Department of Transportation (Division of Project Development).

This grant of privilege in the public way shall be subject to the provisions of Section 10-28-015 and all other required provisions of the Municipal Code of Chicago.

The grantee shall pay to the City of Chicago as compensation for the privilege #1121458 herein granted the sum of two hundred twenty-five ($225.00) per annum in advance.

A 25% penalty will be added for payments received after due date.


The permit holder agrees to hold the City of Chicago harmless for any damage, relocation or replacement costs associated with damage, relocation or removal of private property caused by the City performing work in the public way.

Authority herein given and granted for a period of five (5) years from and after 01/13/2016.

Alderman 

Walter Burnett Jr. 27th Ward

DOOR SWING

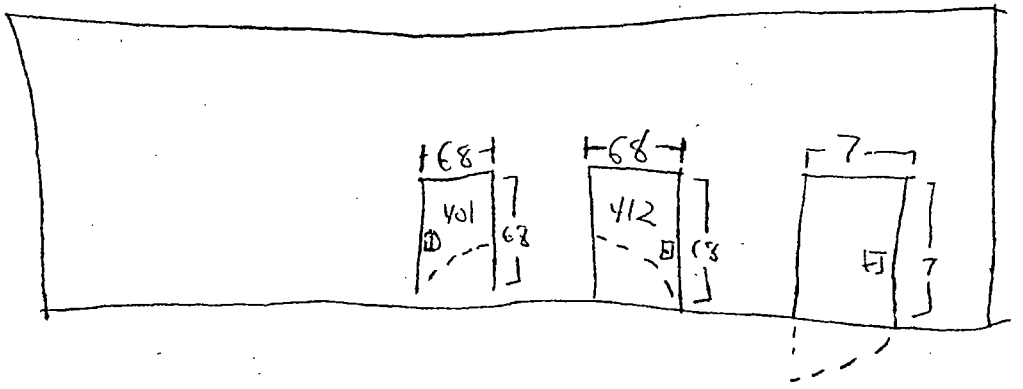

(South) N DESK AISLE (North)

City of Chicago

O2016-1030

Office of the City Clerk

Document Tracking Sheet

Meeting Date:	2/10/2016
Sponsor(s):	Burnett (27)
Type:	Ordinance
Title:	Grant(s) of privilege in public way for Black Iron Tavern - fire escapes
Committee(s) Assignment:	Committee on Transportation and Public Way

ORDINANCE
BLACK IRON TAVERN
Acct. No. 357506 - 1
Permit No. 1121453

Be It Ordained by the City Council of the City of Chicago:

SECTION 1. Permission and authority are hereby given and granted to BLACK IRON TAVERN, upon the terms and subject to the conditions of this ordinance to maintain and use, as now constructed, two (2) Fire Escape(s) projecting over the public right-of-way adjacent to its premises known as 401 N. Milwaukee Ave..

Said Fire Escape(s) at N. MILWAUKEE measure(s):
One (1) at twenty-three point two (23.2) feet in length, and three point one one (3.11) feet in width for a total of seventy-two point one five (72.15) square feet.

Said Fire Escape(s) at N. DES PLAINES measure(s):
One (1) at fifty-three point four (53.4) feet in length, and two (2) feet in width for a total of one hundred six point eight (106.8) square feet.

The location of said privilege shall be as shown on prints kept on file with the Department of Business Affairs and Consumer Protection and the Office of the City Clerk.

Said privilege shall be constructed in accordance with plans and specifications approved by the Department of Transportation (Division of Project Development).

This grant of privilege in the public way shall be subject to the provisions of Section 10-28-015 and all other required provisions of the Municipal Code of Chicago.

The grantee shall pay to the City of Chicago as compensation for the privilege #1121453 herein granted the sum of eight hundred ($800.00) per annum in advance.

A 25% penalty will be added for payments received after due date.

The permit holder agrees to hold the City of Chicago harmless for any damage, relocation or replacement costs associated with damage, relocation or removal of private property caused by the City performing work in the public way.

Authority herein given and granted for a period of five (5) years from and after 12/08/2015.

Alderman _____

Walter Burnett Jr. 27th Ward

FIRE ESCAPE


(1)



(North) ← N MILWAUKEE AVE → (South)

FIRE ESCAPE

(2)

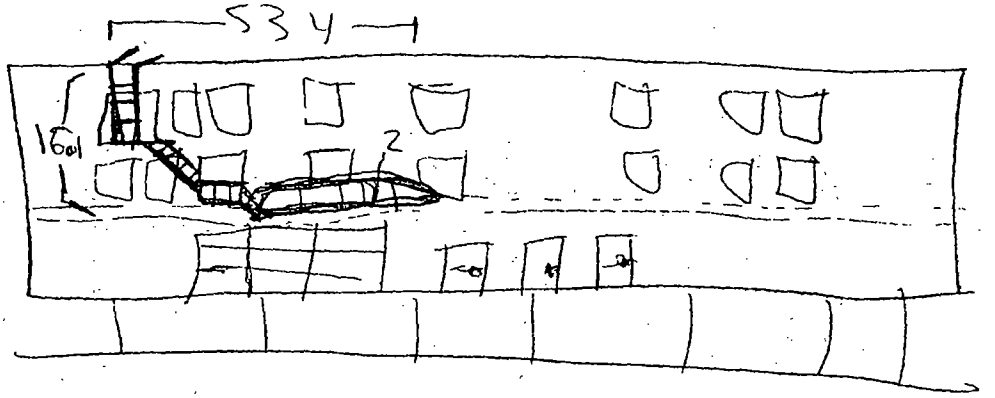

(South) ← N DESPLAINES → (north)

City of Chicago

O2016-1042

Office of the City Clerk

Document Tracking Sheet

Meeting Date:	2/10/2016
Sponsor(s):	Burnett (27)
Type:	Ordinance
Title:	Grant(s) of privilege in public way for Black Iron Tavern - facade
Committee(s) Assignment:	Committee on Transportation and Public Way

ORDINANCE
BLACK IRON TAVERN
Acct. No. 357506 - 1
Permit No. 1121456

Be It Ordained by the City Council of the City of Chicago:

SECTION 1. Permission and authority are hereby given and granted to BLACK IRON TAVERN, upon the terms and subject to the conditions of this ordinance to maintain and use, as now constructed, one (1) Facade(s) on the public right-of-way adjacent to its premises known as 401 N. Milwaukee Ave..

Said Facade(s) at N. Desplaines Street measure(s):
One (1) at seventy-six point five six (76.56) feet in length, and two point one five (2.15) feet in width for a total of one hundred sixty-four point six (164.6) square feet. Existing façade is approximately forty-nine (49) feet in height.

The location of said privilege shall be as shown on prints kept on file with the Department of Business Affairs and Consumer Protection and the Office of the City Clerk.

Said privilege shall be constructed in accordance with plans and specifications approved by the Department of Planning and Development and Department of Transportation (Division of Project Development).

This grant of privilege in the public way shall be subject to the provisions of Section 10-28-015 and all other required provisions of the Municipal Code of Chicago.

The grantee shall pay to the City of Chicago as compensation for the privilege #1121456 herein granted the sum of four hundred ($400.00) per annum in advance.

A 25% penalty will be added for payments received after due date.


The permit holder agrees to hold the City of Chicago harmless for any damage, relocation or replacement costs associated with damage, relocation or removal of private property caused by the City performing work in the public way.

Authority herein given and granted for a period of five (5) years from and after 03/09/2016.

Alderman

Walter Burnett Jr. 27th Ward

FACADE

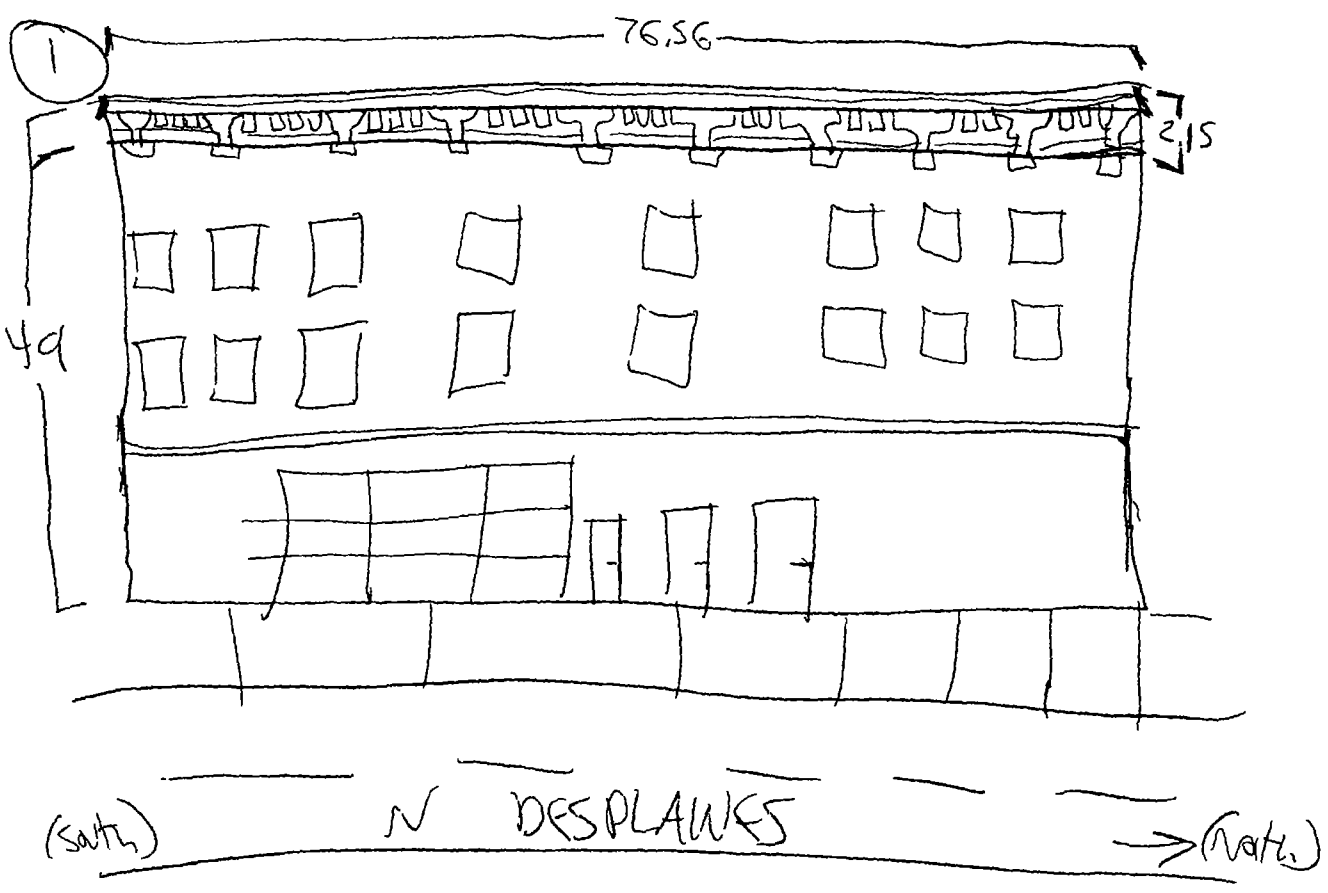

City of Chicago

O2016-1049

Office of the City Clerk

Document Tracking Sheet

Meeting Date:	2/10/2016
Sponsor(s):	Burnett (27)
Type:	Ordinance
Title:	Grant(s) of privilege in public way for Black Iron Tavern - staircases
Committee(s) Assignment:	Committee on Transportation and Public Way

ORDINANCE
BLACK IRON TAVERN
Acct. No. 357506 - 1
Permit No. 1121454

Be It Ordained by the City Council of the City of Chicago:

SECTION 1. Permission and authority are hereby given and granted to BLACK IRON TAVERN, upon the terms and subject to the conditions of this ordinance to maintain and use, as now constructed, two (2) Stair Case(s) on the public right-of-way adjacent to its premises known as 401 N. Milwaukee Ave..

Said Stair Case(s) at N. MILWAUKEE AVENUE measure(s):
One (1) at four point one one (4.11) feet in length, and point five (.5) feet in width for a total of two point zero six (2.06) square feet.
One (1) at nineteen point nine (19.9) feet in length, and point five (.5) feet in width for a total of nine point nine five (9.95) square feet.

The location of said privilege shall be as shown on prints kept on file with the Department of Business Affairs and Consumer Protection and the Office of the City Clerk.

Said privilege shall be constructed in accordance with plans and specifications approved by the Department of Transportation (Division of Project Development).

This grant of privilege in the public way shall be subject to the provisions of Section 10-28-015 and all other required provisions of the Municipal Code of Chicago.

The grantee shall pay to the City of Chicago as compensation for the privilege #1121454 herein granted the sum of eight hundred ($800.00) per annum in advance.


A 25% penalty will be added for payments received after due date.

The permit holder agrees to hold the City of Chicago harmless for any damage, relocation or replacement costs associated with damage, relocation or removal of private property caused by the City performing work in the public way.

Authority herein given and granted for a period of five (5) years from and after 12/08/2015.

Alderman _____

Walter Burnett Jr. 27th Ward

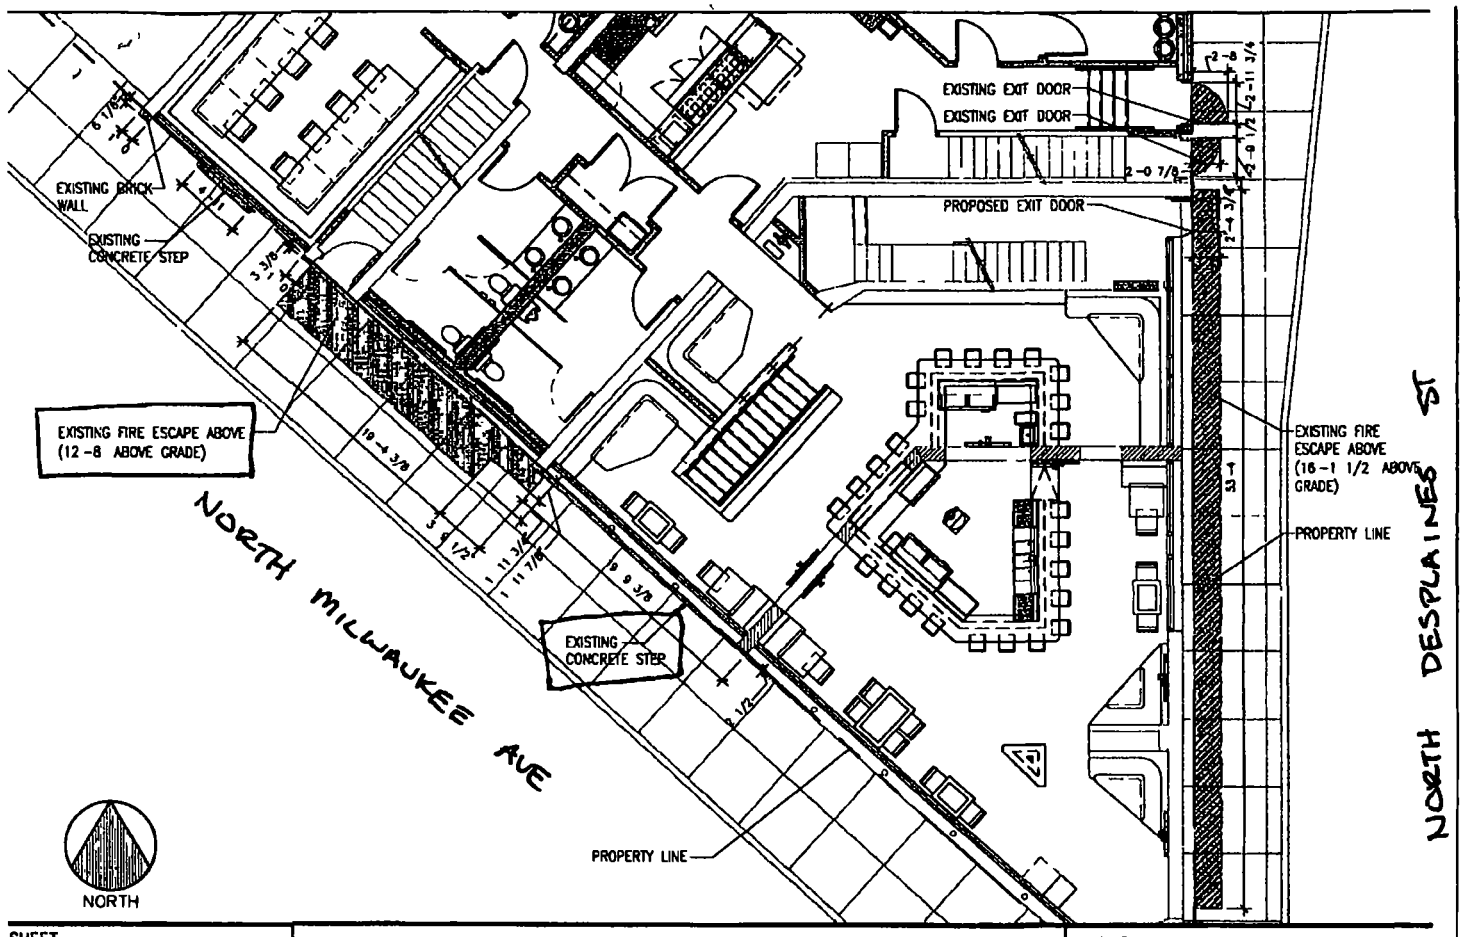

SHEET ENC-2	ENCROACHMENT PLAN	dlk DUNNE + KOZLOWSKI ARCHITECTS
SCALE 1 = 10 0	THE POINT 401 NORTH MILWAUKEE AVENUE CHICAGO, ILLINOIS 60654	445 WEST ERIE STREET SUITE 102 CHICAGO ILLINOIS 60654 PHONE 312 573 2490 FAX 312 573 2491
DATE 09 23 2010		
PROJECT 0818		

City of Chicago

O2016-1051

Office of the City Clerk

Document Tracking Sheet

Meeting Date:	2/10/2016
Sponsor(s):	Burnett (27)
Type:	Ordinance
Title:	Grant(s) of privilege in public way for Cafe 7
Committee(s) Assignment:	Committee on Transportation and Public Way

ORDINANCE
CAFE 7
Acct. No. 62954 - 13
Permit No. 1116240

Be It Ordained by the City Council of the City of Chicago:

SECTION 1. Permission and authority are hereby given and granted to CAFE 7, upon the terms and subject to the conditions of this ordinance to maintain and use, as now constructed, forty-one (41) Planter(s) on the public right-of-way for beautification purposes adjacent to its premises known as 1620 W. Harrison St..

Said Planter(s) at W. Congress Parkway measure(s):
Sixteen (16) at fifteen (15) feet in length, and six point five (6.5) feet in width for a total of one thousand five hundred sixty (1560) square feet.

Said Planter(s) at S. Ashland measure(s):
Eight (8) at fifteen (15) feet in length, and six point five (6.5) feet in width for a total of seven hundred eighty (780) square feet.

Said Planter(s) at W. Harrison measure(s):
Three (3) at fifteen point three three (15.33) feet in length, and six (6) feet in width for a total of two hundred seventy-five point nine four (275.94) square feet.

Said Planter(s) at W. Harrison measure(s):
Fourteen (14) at fifteen (15) feet in length, and six (6) feet in width for a total of one thousand two hundred sixty (1260) square feet.

Grantee must allow the required clear and unobstructed space for pedestrian passage at all times per rules and regulations approved by the Department of Transportation.

The location of said privilege shall be as shown on prints kept on file with the Department of Business Affairs and Consumer Protection and the Office of the City Clerk.

Said privilege shall be constructed in accordance with plans and specifications approved by the Department of Planning and Development and Department of Transportation (Division of Project Development).

This grant of privilege in the public way shall be subject to the provisions of Section 10-28-015 and all other required provisions of the Municipal Code of Chicago.

The grantee shall pay to the City of Chicago as compensation for the privilege #1116240 herein granted the sum of zero ($.00) per annum in advance.


A 25% penalty will be added for payments received after due date.

The permit holder agrees to hold the City of Chicago harmless for any damage, relocation or replacement costs associated with damage, relocation or removal of private property caused by the City performing work in the public way.

Authority herein given and granted for a period of five (5) years from and after 12/16/2014.

Alderman _____

Walter Burnett Jr. 27th Ward

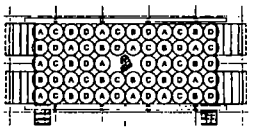


HARRISON PLANTER
PLANT LIST

CODE	BOTANICAL NAME	COMMON NAME	QUANTITY	SIZE	REMARKS
A	Miscanthus sinensis	Maiden Grass	14 (ON CENTER)	1 GALLON	Plant at 1'-6" on center
B	Liriope spicata	Creeping Lily Turf	14 (ON CENTER)	1 GALLON	Plant at 1'-6" on center
C	Acer saccharum	Sugar Maple	14 (ON CENTER)	1 GALLON	Plant at 1'-6" on center
D	Stipa tenuissima	Mexican Feather Grass	18 (ON CENTER)	1 GALLON	Plant at 1'-6" on center

General Notes:
1. Planting soil depth: 3'-0" for all planting areas.
2. Quantities on the plant list are provided for information only. Plant quantities under the contract are indicated on the plans. In the event of any discrepancies, the contract shall be based on the quantities shown on the plans.

3 Enlarged Plan - Harrison Planter
Landscape (17 Total)

SCALE: 1/8"=1'-0"

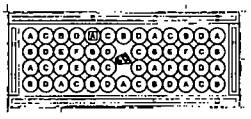

ASHLAND/CONGRESS PLANTER
PLANT LIST

CODE	BOTANICAL NAME	COMMON NAME	QUANTITY	SIZE	REMARKS
A	Acer saccharum 'Bonfire'	Fire Sensory Tupelo	11 (ON CENTER)	1 GALLON	Plant at 1'-6" on center
B	Betula nigra 'Heritage'	Autumn Sun Birch	11 (ON CENTER)	1 GALLON	Plant at 1'-6" on center
C	Nyssa sylvatica 'Forum'	Forum Sylvan Cypress	18 (ON CENTER)	1 GALLON	Plant at 1'-6" on center
D	Acer rubrum 'Franksred' Red Sunset	Red Sunset Maple	18 (ON CENTER)	1 GALLON	Plant at 1'-6" on center
E	Quercus bicolor 'Bur Oak'	Swamp White Oak	4 (ON CENTER)	1 GALLON	Plant at 1'-6" on center
F	Quercus rubra 'Northern Red'	Red Oak	4 (ON CENTER)	1 GALLON	Plant at 1'-6" on center

General Notes:
1. Planting soil depth: 3'-0" for all planting areas.
2. Quantities on the plant list are provided for information only. Plant quantities under the contract are indicated on the plans. In the event of any discrepancies, the contract shall be based on the quantities shown on the plans.


2 Enlarged Plan - Ashland/Congress
Planter Landscape (24 Total)

SCALE: 1/8"=1'-0"

PLANT LIST

NOTE: QUANTITIES ON THE PLANT LIST ARE PROVIDED FOR INFORMATION ONLY. PLANT QUANTITIES UNDER THIS CONTRACT ARE INDICATED ON THE PLANS. IN THE EVENT OF ANY DISCREPANCIES, THE CONTRACT SHALL BE BASED ON THE QUANTITIES SHOWN ON THE PLANS.

	CODE	BOTANICAL NAME	COMMON NAME	QUANTITY	SIZE	REMARKS
Trees	ACE	Acer x freemanii 'Autumn Blaze'	Autumn Blaze Maple	12	3" Caliper	B&B, Matched, Full, Symmetrical, Straight Trunk
	ACR	Acer rubrum 'Franksred' Red Sunset	Red Sunset Maple	4	3" Caliper	B&B, Matched, Full, Symmetrical, Straight Trunk
	QUB	Quercus bicolor 'Bur Oak'	Swamp White Oak	4	3" Caliper	B&B, Matched, Full, Symmetrical, Straight Trunk
	QUR	Quercus rubra 'Northern Red'	Red Oak	4	3" Caliper	B&B, Matched, Full, Symmetrical, Straight Trunk
	TIL	Tilia cordata 'Greenspire'	Greenspire Little Leaf Linden	11	3" Caliper	B&B, Matched, Full, Symmetrical, Straight Trunk
Shrubs Zone 1	BUX	Buxus 'Green Velvet'	Green Velvet Boxwood	661	5 Gallon	12" o/c minimum, staked and fertilized
	CAL	Calamagrostis x acutiflora 'Karl Foerster'	Karl Foerster Feather Reed Grass	165	1 Gallon	18" o/c minimum, staked and fertilized
	ILE	Ilex verticillata 'Red Sprite'	Red Sprite Winterberry	264	5 Gallon	18" o/c minimum, staked and fertilized
	LIR	Liriope spicata 'Silvery Sunproof'	Silvery Sunproof Lily Turf	1,320	1 Gallon	18" o/c minimum, staked and fertilized
	LIM	Liriope muscari 'Monroe White'	Monroe White Lily Turf	264	1 Gallon	18" o/c minimum, staked and fertilized
	PAN	Panicum virgatum 'Heavy Metal'	Heavy Metal Switch Grass	264	1 Gallon	18" o/c minimum, staked and fertilized
	PHY	Physocarpus opulifolius 'Little Devil'	Little Devil Ninebark	264	5 Gallon	18" o/c minimum, staked and fertilized
	SPB	Spiraea x bumalda 'Anthony Waterer'	Anthony Waterer Spirea	264	5 Gallon	18" o/c minimum, staked and fertilized
	STH	Stipa tenuissima 'Pony Tails'	Pony Tails Mexican Feather Grass	264	1 Gallon	18" o/c minimum, staked and fertilized
Shrubs Zone 2	ATH	Athyrium niponicum 'Pictum'	Japanese Painted Fern	264	1 Gallon	18" o/c minimum, staked and fertilized
	BPU	Buddleia x 'Pugster Blue'	Pugster Blue Butterfly Bush	264	5 Gallon	18" o/c minimum, staked and fertilized
	CAC	Carex conica 'Variegata'	Variegated Japanese Sedge	264	1 Gallon	18" o/c minimum, staked and fertilized
	HEM	Hemerocallis 'Stella de Oro'	Stella de Oro Daylily	264	1 Gallon	18" o/c minimum, staked and fertilized
	HOS	Hosta 'Sum and Substance'	Sum and Substance Hosta	264	1 Gallon	18" o/c minimum, staked and fertilized
	LIR	Liriope spicata 'Silvery Sunproof'	Silvery Sunproof Lily Turf	264	1 Gallon	18" o/c minimum, staked and fertilized
	LIM	Liriope muscari 'Monroe White'	Monroe White Lily Turf	264	1 Gallon	18" o/c minimum, staked and fertilized
	PAN	Panicum virgatum 'Heavy Metal'	Heavy Metal Switch Grass	264	1 Gallon	18" o/c minimum, staked and fertilized
	PHY	Physocarpus opulifolius 'Little Devil'	Little Devil Ninebark	264	5 Gallon	18" o/c minimum, staked and fertilized
	SPB	Spiraea x bumalda 'Anthony Waterer'	Anthony Waterer Spirea	264	5 Gallon	18" o/c minimum, staked and fertilized
	STH	Stipa tenuissima 'Pony Tails'	Pony Tails Mexican Feather Grass	264	1 Gallon	18" o/c minimum, staked and fertilized
Shrubs Zone 3	ATH	Athyrium niponicum 'Pictum'	Japanese Painted Fern	111	1 Gallon	18" o/c minimum, staked and fertilized
	BPU	Buddleia x 'Pugster Blue'	Pugster Blue Butterfly Bush	111	5 Gallon	18" o/c minimum, staked and fertilized
	CAC	Carex conica 'Variegata'	Variegated Japanese Sedge	111	1 Gallon	18" o/c minimum, staked and fertilized
	HEM	Hemerocallis 'Stella de Oro'	Stella de Oro Daylily	111	1 Gallon	18" o/c minimum, staked and fertilized
	HOS	Hosta 'Sum and Substance'	Sum and Substance Hosta	111	1 Gallon	18" o/c minimum, staked and fertilized
	LIR	Liriope spicata 'Silvery Sunproof'	Silvery Sunproof Lily Turf	111	1 Gallon	18" o/c minimum, staked and fertilized
	LIM	Liriope muscari 'Monroe White'	Monroe White Lily Turf	111	1 Gallon	18" o/c minimum, staked and fertilized
	PAN	Panicum virgatum 'Heavy Metal'	Heavy Metal Switch Grass	111	1 Gallon	18" o/c minimum, staked and fertilized
	PHY	Physocarpus opulifolius 'Little Devil'	Little Devil Ninebark	111	5 Gallon	18" o/c minimum, staked and fertilized
	SPB	Spiraea x bumalda 'Anthony Waterer'	Anthony Waterer Spirea	111	5 Gallon	18" o/c minimum, staked and fertilized
	STH	Stipa tenuissima 'Pony Tails'	Pony Tails Mexican Feather Grass	111	1 Gallon	18" o/c minimum, staked and fertilized
Shrubs Zone 4	ATH	Athyrium niponicum 'Pictum'	Japanese Painted Fern	265	1 Gallon	18" o/c minimum, staked and fertilized
	BPU	Buddleia x 'Pugster Blue'	Pugster Blue Butterfly Bush	265	5 Gallon	18" o/c minimum, staked and fertilized
	CAC	Carex conica 'Variegata'	Variegated Japanese Sedge	265	1 Gallon	18" o/c minimum, staked and fertilized
	HEM	Hemerocallis 'Stella de Oro'	Stella de Oro Daylily	265	1 Gallon	18" o/c minimum, staked and fertilized
	HOS	Hosta 'Sum and Substance'	Sum and Substance Hosta	265	1 Gallon	18" o/c minimum, staked and fertilized
	LIR	Liriope spicata 'Silvery Sunproof'	Silvery Sunproof Lily Turf	265	1 Gallon	18" o/c minimum, staked and fertilized
	LIM	Liriope muscari 'Monroe White'	Monroe White Lily Turf	265	1 Gallon	18" o/c minimum, staked and fertilized
	PAN	Panicum virgatum 'Heavy Metal'	Heavy Metal Switch Grass	265	1 Gallon	18" o/c minimum, staked and fertilized
	PHY	Physocarpus opulifolius 'Little Devil'	Little Devil Ninebark	265	5 Gallon	18" o/c minimum, staked and fertilized
	SPB	Spiraea x bumalda 'Anthony Waterer'	Anthony Waterer Spirea	265	5 Gallon	18" o/c minimum, staked and fertilized
	STH	Stipa tenuissima 'Pony Tails'	Pony Tails Mexican Feather Grass	265	1 Gallon	18" o/c minimum, staked and fertilized
Grass Zone	CAR	Carex x 'Ice Dance'	Ice Dance Sedge	42	1 Gallon	18" o/c minimum, staked and fertilized
	PAN	Panicum virgatum 'Heavy Metal'	Heavy Metal Switch Grass	42	1 Gallon	18" o/c minimum, staked and fertilized
Vines	PAR	Parthenocissus quinquefolia	Virginia Creeper	8	5 Gallon	Plant at base of wall, staked and fertilized
	PAT	Parthenocissus tricuspidata	Boston Ivy	8	5 Gallon	Plant at base of wall, staked and fertilized
	QUE	Quercus x 'Crimschmidt'	Crimson Spire Oak	16	3" Caliper	B&B, Matched, Full, Symmetrical, Straight Trunk

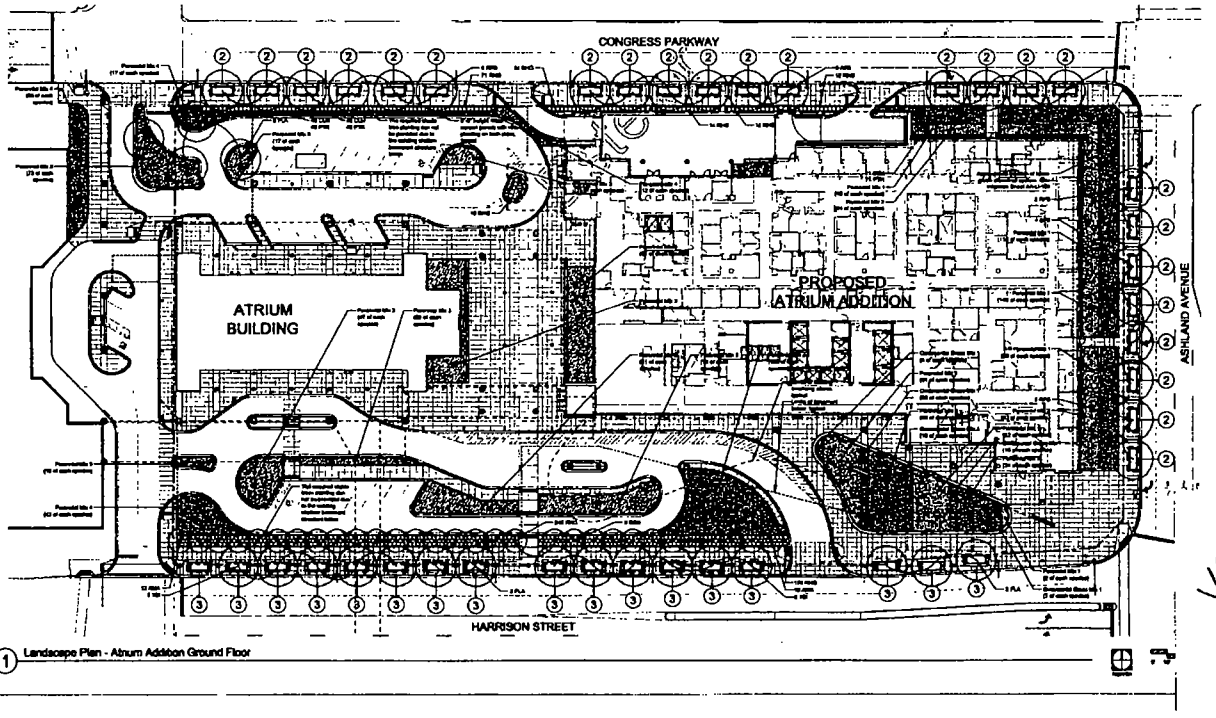

1 Landscape Plan - Atrium Addition Ground Floor

VOID
Per Author

PERKINS + WILL

Technical Design Group

City of Chicago

O2016-1055

Office of the City Clerk

Document Tracking Sheet

Meeting Date:	2/10/2016
Sponsor(s):	Burnett (27)
Type:	Ordinance
Title:	Grant(s) of privilege in public way for Commonwealth Edison Co.
Committee(s) Assignment:	Committee on Transportation and Public Way

ORDINANCE
COMMONWEALTH EDISON CO
Acct. No. 31274 - 19
Permit No. 1120573

Be It Ordained by the City Council of the City of Chicago:

SECTION 1. Permission and authority are hereby given and granted to COMMONWEALTH EDISON CO, upon the terms and subject to the conditions of this ordinance to maintain and use one (1) sign(s) projecting over the public right-of-way attached to its premises known as 200 N. Ogden Ave..

Said sign structure(s) measures as follows; along N. Ogden Avenue:
One (1) at fifteen (15) feet in length, six point five (6.5) feet in height and twenty (20) feet above grade level.

The location of said privilege shall be as shown on prints kept on file with the Department of Business Affairs and Consumer Protection and the Office of the City Clerk.

Said privilege shall be constructed in accordance with plans and specifications approved by the Department of Transportation (Division of Project Development) and Zoning Department - Signs.

This grant of privilege in the public way shall be subject to the provisions of Section 10-28-015 and all other required provisions of the Municipal Code of Chicago.

The grantee shall pay to the City of Chicago as compensation for the privilege #1120573 herein granted the sum of three hundred ($300.00) per annum in advance.

A 25% penalty will be added for payments received after due date.

The permit holder agrees to hold the City of Chicago harmless for any damage, relocation or replacement costs associated with damage, relocation or removal of private property caused by the City performing work in the public way.


Authority herein given and granted for a period of five (5) years from and after Date of Passage.

Alderman _____

Walter Burnett Jr. 27th Ward

Illuminated Cabinet
3/8" = 1'

97.5 SF

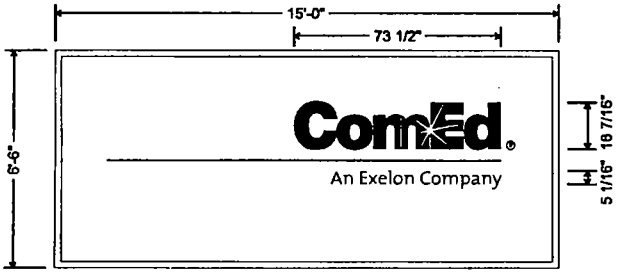


6"deep fabricated aluminum cabinet
#2021 Narrow Single Face Body with
#2045 2-1/4" Retainers, White flex face
with applied vinyl graphics to match
respective colors

Internally illuminated with white LEDs


Entire cabinet and retainers painted Std. White
Mounted flush to building Exterior with required hardware

Qty 2

Cabinet Detail
NTS

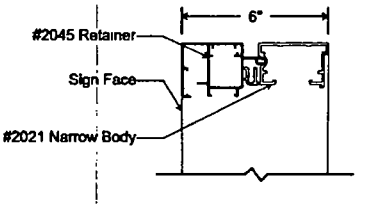

Typical Spacing

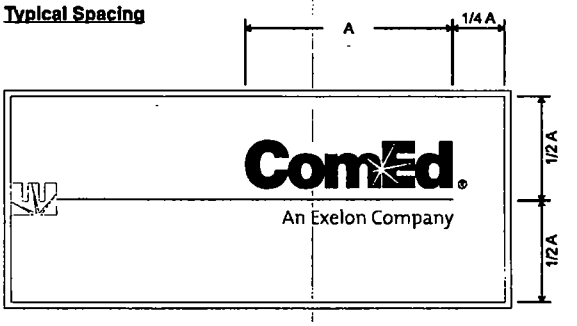

ComEd.
An Exelon Company

200 N. Ogden Ave
Chicago, IL

Job Number #	7014086
File Name	7014086_ComEd_Ogden_Chicago.cdr

Customer Approval

DATE/REVISIONS 06.16.15
06.24.15
07.17.15
09.01.15

Illuminated Cabinet

SOUTH WATER
SIGNS

© COPYRIGHT 2014 BY SOUTH WATER SIGNS, LLC.
ALL DESIGNS AT THE SOLE PROPERTY OF SOUTH WATER, LLC
AND MAY NOT BE REPRODUCED IN PART OR WHOLE WITHOUT
WRITTEN PERMISSION FROM SOUTH WATER SIGNS, LLC

City of Chicago

O2016-1061

Office of the City Clerk

Document Tracking Sheet

Meeting Date:	2/10/2016
Sponsor(s):	Burnett (27)
Type:	Ordinance
Title:	Grant(s) of privilege in public way for Condor 820 Partners LLC
Committee(s) Assignment:	Committee on Transportation and Public Way

ORDINANCE
CONDOR 820 PARTNERS LLC
Acct. No. 403764 - 1
Permit No. 1121316

Be It Ordained by the City Council of the City of Chicago:

SECTION 1. Permission and authority are hereby given and granted to CONDOR 820 PARTNERS LLC, upon the terms and subject to the conditions of this ordinance to construct, install, maintain and use one (1) Fire Escape(s) projecting over the public right-of-way adjacent to its premises known as 820 N. Franklin St..

Said Fire Escape(s) at N. Franklin Street measure(s):
One (1) at eleven point seven five (11.75) feet in length, and five (5) feet in width for a total of fifty-eight point seven five (58.75) square feet.

The location of said privilege shall be as shown on prints kept on file with the Department of Business Affairs and Consumer Protection and the Office of the City Clerk.

Said privilege shall be constructed in accordance with plans and specifications approved by the Department of Transportation (Division of Project Development).

This grant of privilege in the public way shall be subject to the provisions of Section 10-28-015 and all other required provisions of the Municipal Code of Chicago.

The grantee shall pay to the City of Chicago as compensation for the privilege #1121316 herein granted the sum of four hundred ($400.00) per annum in advance.


A 25% penalty will be added for payments received after due date.

The permit holder agrees to hold the City of Chicago harmless for any damage, relocation or replacement costs associated with damage, relocation or removal of private property caused by the City performing work in the public way.


Authority herein given and granted for a period of five (5) years from and after Date of Passage.

Alderman

Walter Burnett Jr. 27th Ward

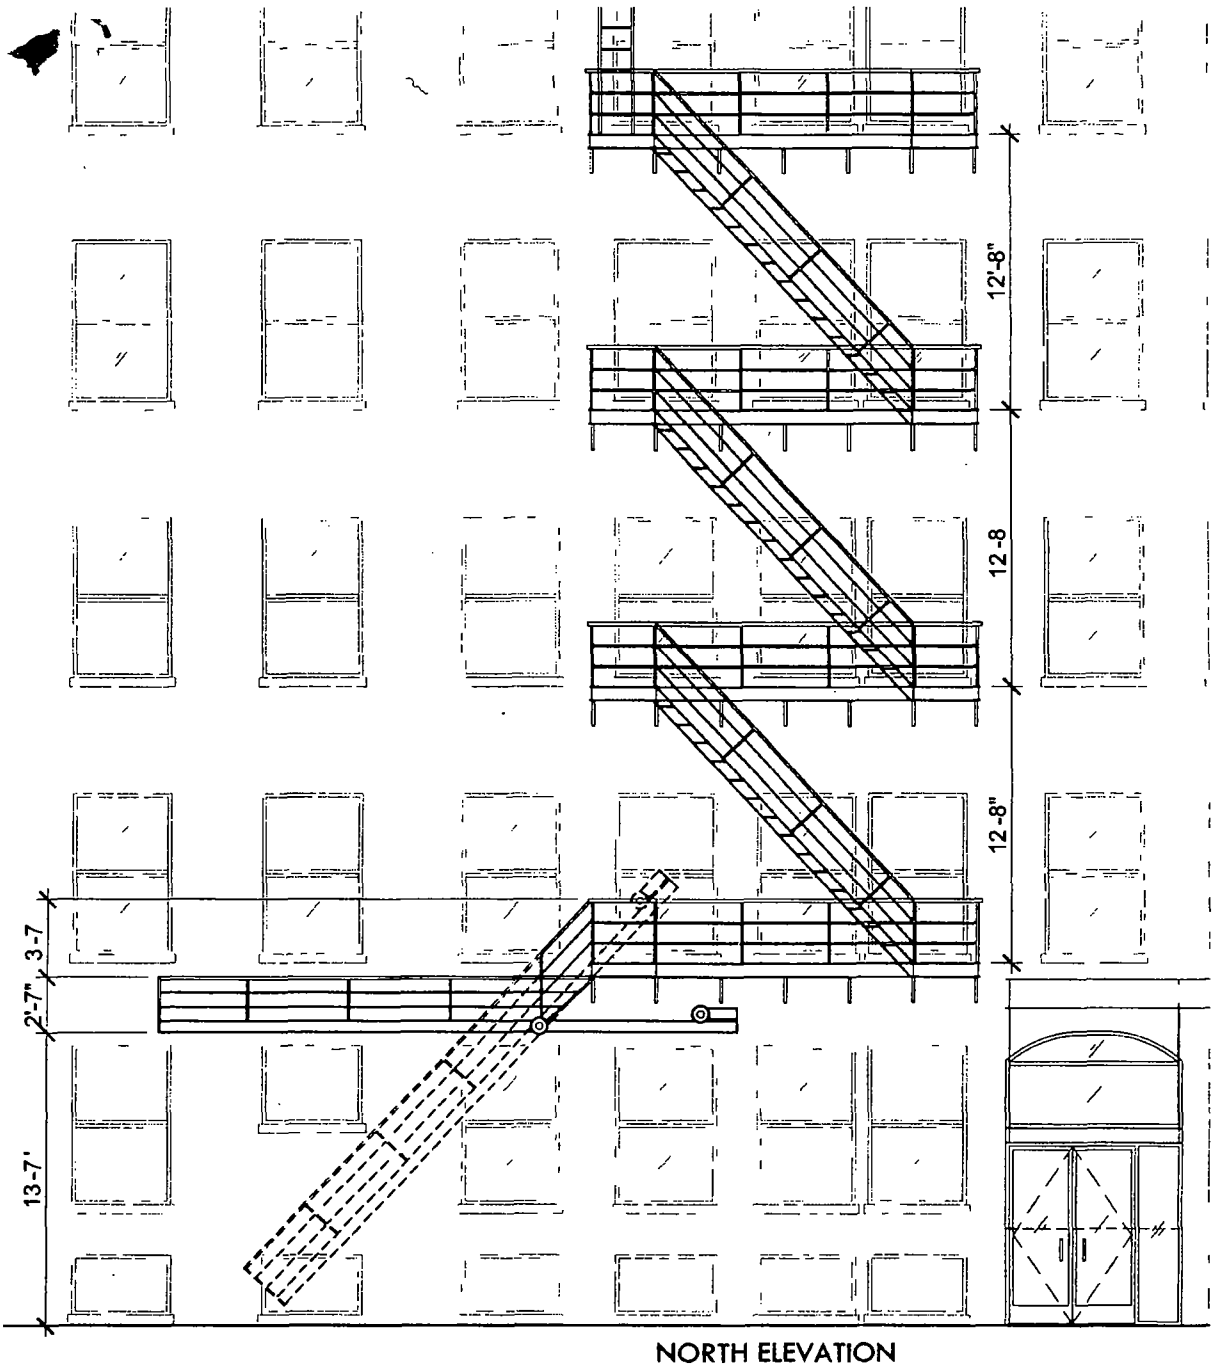

NORTH ELEVATION

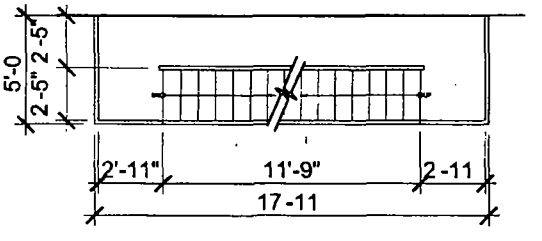

PLAN (TYPICAL FLOOR)

EXISTING FIRE ESCAPE

SCALE: 1"=1'-0"

Condor Partners, LLC

Existing Conditions Documentation
820 N. Franklin Street
Chicago, Illinois

24 November 2015
1504
MGI

Hirsch Associates LLC
Architecture + Planning

City of Chicago

O2016-1063

Office of the City Clerk

Document Tracking Sheet

Meeting Date:	2/10/2016
Sponsor(s):	Burnett (27)
Type:	Ordinance
Title:	Grant(s) of privilege in public way for Duck Duck Goat
Committee(s) Assignment:	Committee on Transportation and Public Way

ORDINANCE
DUCK DUCK GOAT
Acct. No. 398532 - 1
Permit No. 1121308

Be It Ordained by the City Council of the City of Chicago:

SECTION 1. Permission and authority are hereby given and granted to DUCK DUCK GOAT, upon the terms and subject to the conditions of this ordinance to construct, install, maintain and use ten (10) Light Fixture(s) projecting over the public right-of-way adjacent to its premises known as 857 W. Fulton Market .

Said Light Fixture(s) at W. Fulton Market measure(s):
Eight (8) at point five eight (.58) feet in length, point five (.5) feet in width and ten point two five (10.25) feet above grade level.

Said Light Fixture(s) at N. Peoria Street measure(s):
Two (2) at one (1) foot in length, one (1) foot in width and nine point one seven (9.17) feet above grade level.

The location of said privilege shall be as shown on prints kept on file with the Department of Business Affairs and Consumer Protection and the Office of the City Clerk.

Said privilege shall be constructed in accordance with plans and specifications approved by the Department of Transportation (Division of Project Development).

This grant of privilege in the public way shall be subject to the provisions of Section 10-28-015 and all other required provisions of the Municipal Code of Chicago.

The grantee shall pay to the City of Chicago as compensation for the privilege #1121308 herein granted the sum of twenty-five ($25.00) per annum in advance.

A 25% penalty will be added for payments received after due date.

The permit holder agrees to hold the City of Chicago harmless for any damage, relocation or replacement costs associated with damage, relocation or removal of private property caused by the City performing work in the public way.

Authority herein given and granted for a period of five (5) years from and after Date of Passage.

Alderman _____

Walter Burnett Jr. 27th Ward

EXTERIOR FACADE @ EAST PEORIA STREET
One (1) Awning measuring 6'-3" W x 4'-10" H x 24" D, 9'-5 5" above grade
Two (2) Light Fixtures measuring 12" W x 12" H x 23" D
Two (2) Planters measuring 14" W x 24" H x 14" D



LIGHT FIXTURE

MOOD

City of Chicago

O2016-1074

Office of the City Clerk

Document Tracking Sheet

Meeting Date:	2/10/2016
Sponsor(s):	Burnett (27)
Type:	Ordinance
Title:	Grant(s) of privilege in public way for Gus's World Famous Fried Chicken
Committee(s) Assignment:	Committee on Transportation and Public Way

ORDINANCE
GUS'S WORLD FAMOUS FRIED CHICKEN
Acct. No. 400048 - 1
Permit No. 1121315

Be It Ordained by the City Council of the City of Chicago:

SECTION 1. Permission and authority are hereby given and granted to GUS'S WORLD FAMOUS FRIED CHICKEN, upon the terms and subject to the conditions of this ordinance to construct, install, maintain and use one (1) Light Fixture(s) projecting over the public right-of-way adjacent to its premises known as 847 W. Fulton Market .

Said Light Fixture(s) at W. Fulton Market measure(s):
One (1) at one point five (1.5) foot in length, one point five (1.5) foot in width and twelve (12) feet above grade level.

The location of said privilege shall be as shown on prints kept on file with the Department of Business Affairs and Consumer Protection and the Office of the City Clerk.

Said privilege shall be constructed in accordance with plans and specifications approved by the Department of Transportation (Division of Project Development).

This grant of privilege in the public way shall be subject to the provisions of Section 10-28-015 and all other required provisions of the Municipal Code of Chicago.

The grantee shall pay to the City of Chicago as compensation for the privilege #1121315 herein granted the sum of seventy-five ($75.00) per annum in advance.

A 25% penalty will be added for payments received after due date.

The permit holder agrees to hold the City of Chicago harmless for any damage, relocation or replacement costs associated with damage, relocation or removal of private property caused by the City performing work in the public way.


Authority herein given and granted for a period of five (5) years from and after Date of Passage.

Alderman _____

Walter Burnett Jr. 27th Ward


CHICAGO SIGN°
Chicago Sign and Light Company
26w 535 St Charles Road Unit A
Carol Stream IL 60188
630 407 0802 Fax 630 407 0805
ChicagoSigns@aol com


12 18 2015
Gus s World Famous Fried Chicken
847 Fulton Street Market
Chicago, IL

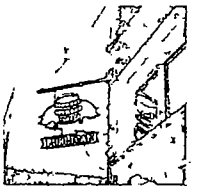

Similar installation


http //www ecologicsavings com/all products/ adjustable wall fixture american hugger independence collection/

http //www ecologicsavings com/ led par30 14w light bulb for our lighting fixtures/

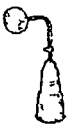
Black
9 projection
18 vertical
incl shade
14w par 30 LED
120v (equiv to
75w incandescent)

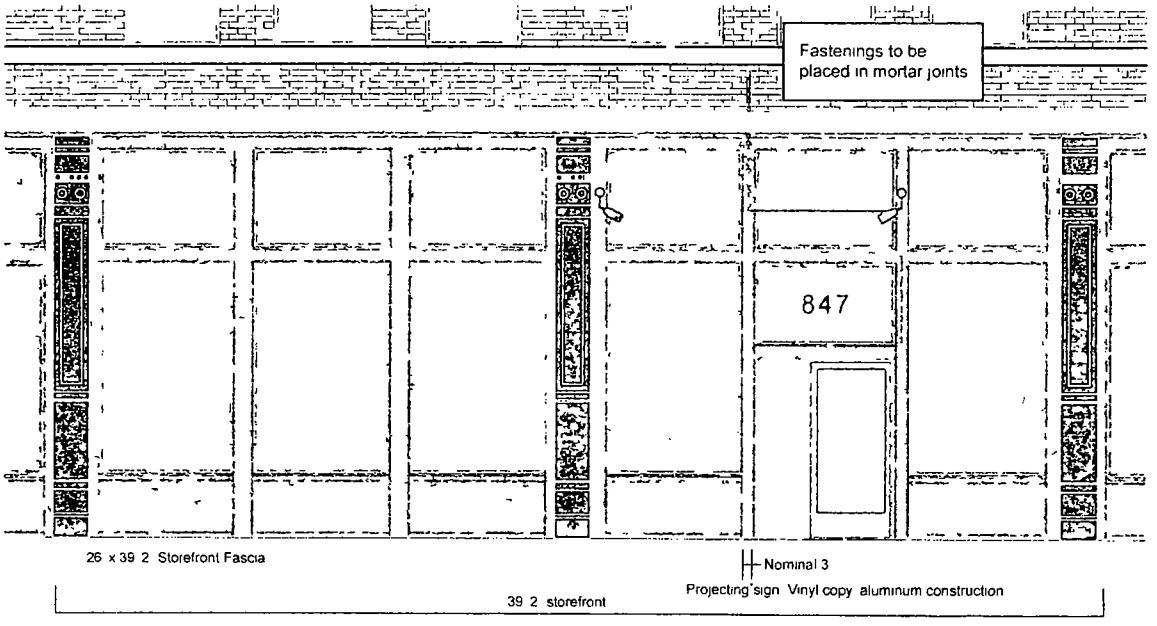

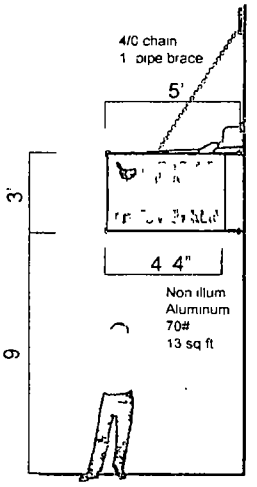

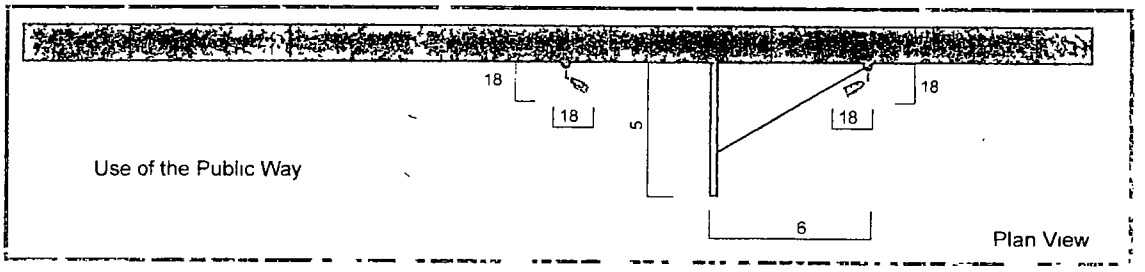

City of Chicago

O2016-1077

Office of the City Clerk

Document Tracking Sheet

Meeting Date:	2/10/2016
Sponsor(s):	Burnett (27)
Type:	Ordinance
Title:	Grant(s) of privilege in public way for Little Brothers Friends of the Elderly
Committee(s) Assignment:	Committee on Transportation and Public Way

ORDINANCE
LITTLE BROTHERS FRIENDS OF THE ELDERLY
Acct. No. 281550 - 1
Permit No. 1121206

Be It Ordained by the City Council of the City of Chicago:

SECTION 1. Permission and authority are hereby given and granted to LITTLE BROTHERS FRIENDS OF THE ELDERLY, upon the terms and subject to the conditions of this ordinance to maintain and use one (1) sign(s) projecting over the public right-of-way attached to its premises known as 355 N. Ashland Ave..

Said sign structure(s) measures as follows; along N. Ashland Avenue:
One (1) at ten (10) feet in length, five (5) feet in height and nine (9) feet above grade level.

The location of said privilege shall be as shown on prints kept on file with the Department of Business Affairs and Consumer Protection and the Office of the City Clerk.

Said privilege shall be constructed in accordance with plans and specifications approved by the Department of Transportation (Division of Project Development) and Zoning Department - Signs.

This grant of privilege in the public way shall be subject to the provisions of Section 10-28-015 and all other required provisions of the Municipal Code of Chicago.

The grantee shall pay to the City of Chicago as compensation for the privilege #1121206 herein granted the sum of three hundred ($300.00) per annum in advance.

A 25% penalty will be added for payments received after due date.

The permit holder agrees to hold the City of Chicago harmless for any damage, relocation or replacement costs associated with damage, relocation or removal of private property caused by the City performing work in the public way.

Authority herein given and granted for a period of five (5) years from and after 01/13/2016.

Alderman _____

Walter Burnett Jr. 27th Ward


APPLICATION TO USE THE PUBLIC RIGHT OF WAY

EXAMPLE OF SIGN DRAWING

SIGN DRAWING

PROPERTY LOCATION: 3551 N Ashland Ave

ORGANIZATION'S NAME: Little Brothers Friends Of The Elderly

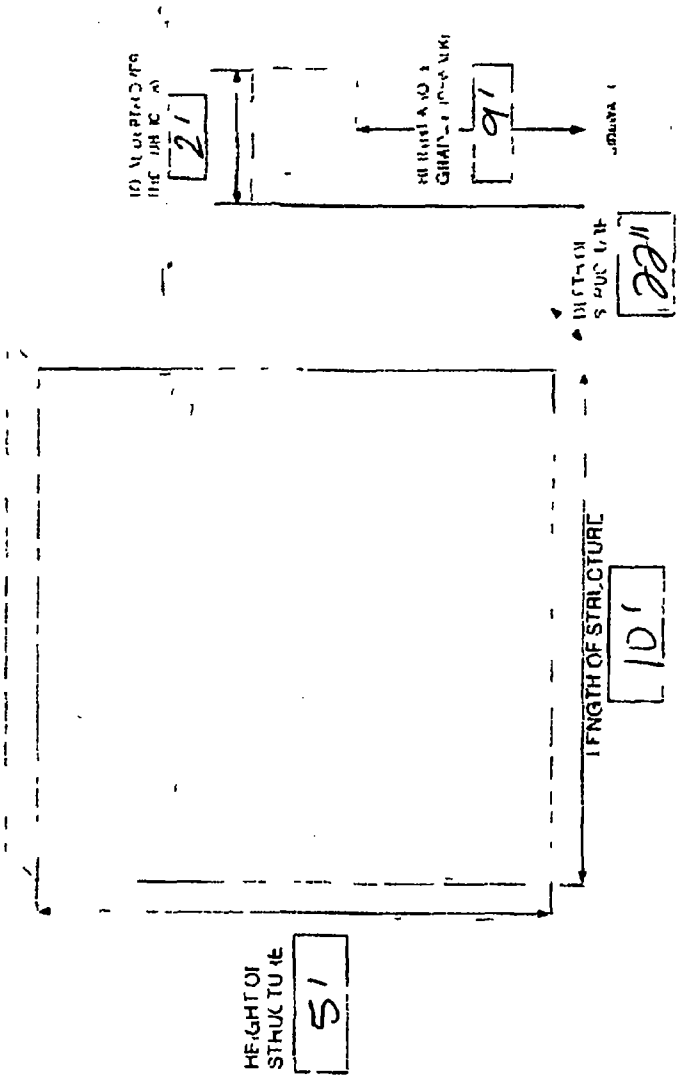

City of Chicago

O2016-1085

Office of the City Clerk

Document Tracking Sheet

Meeting Date:	2/10/2016
Sponsor(s):	Burnett (27)
Type:	Ordinance
Title:	Grant(s) of privilege in public way for Nando's Peri-Peri
Committee(s) Assignment:	Committee on Transportation and Public Way

ORDINANCE
NANDO'S PERI-PERI
Acct. No. 394369 - 1
Permit No. 1118157

Be It Ordained by the City Council of the City of Chicago:

SECTION 1. Permission and authority are hereby given and granted to NANDO'S PERI-PERI, upon the terms and subject to the conditions of this ordinance to maintain and use two (2) sign(s) projecting over the public right-of-way attached to its premises known as 953 W. Randolph St..

Said sign structure(s) measures as follows; along W. Randolph Street:
One (1) at six point eight three (6.83) feet in length, two (2) feet in height and ten (10) feet above grade level.
One (1) at two point eight three (2.83) feet in length, four (4) feet in height and ten (10) feet above grade level.

The location of said privilege shall be as shown on prints kept on file with the Department of Business Affairs and Consumer Protection and the Office of the City Clerk.

Said privilege shall be constructed in accordance with plans and specifications approved by the Department of Transportation (Division of Project Development) and Zoning Department - Signs.

This grant of privilege in the public way shall be subject to the provisions of Section 10-28-015 and all other required provisions of the Municipal Code of Chicago.

The grantee shall pay to the City of Chicago as compensation for the privilege #1118157 herein granted the sum of one hundred seventy-five ($175.00) per annum in advance.

A 25% penalty will be added for payments received after due date.


The permit holder agrees to hold the City of Chicago harmless for any damage, relocation or replacement costs associated with damage, relocation or removal of private property caused by the City performing work in the public way.

Authority herein given and granted for a period of five (5) years from and after Date of Passage.

Alderman

Walter Burnett Jr. 27th Ward

R2 STOREFRONT ELEVATION
SCALED DRAWING
SCALE 3/16" = 1'-0"

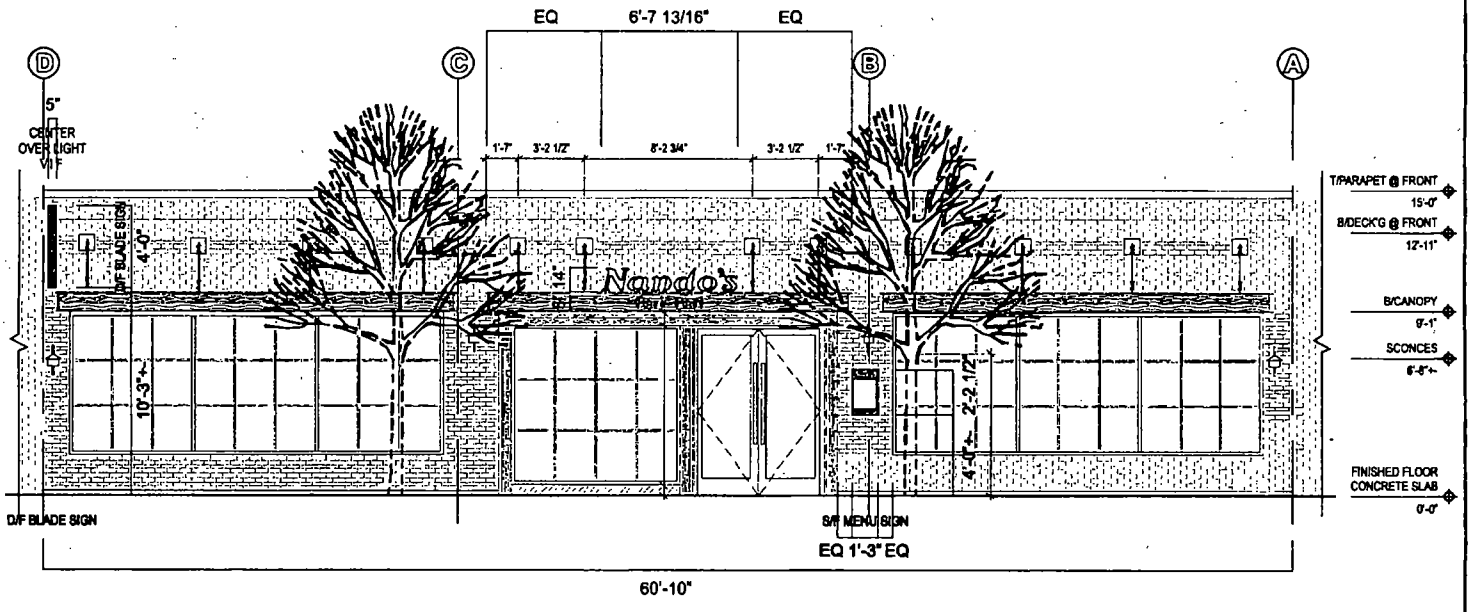

TRIANGLE SIGN & SERVICE	CLIENT & LOCATION: Nando's Peri-Peri — 953 W. RANDOLPH STREET, WEST LOOP, CHICAGO, IL 60607	LEAD NO: 142212R2	DATE: 01-19-2015	REVIEWED BY:	REVISION: R2 - 02-19-15 MENU BOARD WIDTH REDUCED TO 15"	SHEET NO: 3 of 12
		SALESMAN: ZF	DRAWN BY: FH	SEG NO		

1 AZAR COURT • P.O. BOX 24186 • BALTIMORE, MARYLAND 21227 • T 410-247-5300 • F 410-247-5301 • REPRODUCTION IN WHOLE OR PART PROHIBITED WITHOUT EXPRESS PERMISSION OF TRIANGLE S & S • WWW.TRIANGLESIGN.COM

City of Chicago

O2016-1091

Office of the City Clerk

Document Tracking Sheet

Meeting Date:	2/10/2016
Sponsor(s):	Burnett (27)
Type:	Ordinance
Title:	Grant(s) of privilege in public way for Old Town Ale House, Inc.
Committee(s) Assignment:	Committee on Transportation and Public Way

ORDINANCE
OLD TOWN ALE HOUSE INC
Acct. No. 24043 - 1
Permit No. 1121171

Be It Ordained by the City Council of the City of Chicago:

SECTION 1. Permission and authority are hereby given and granted to OLD TOWN ALE HOUSE INC, upon the terms and subject to the conditions of this ordinance to maintain and use one (1) sign(s) projecting over the public right-of-way attached to its premises known as 219 W. North Ave..

Said sign structure(s) measures as follows; along w. north:
One (1) at two point eight (2.8) feet in length, two point eight (2.8) feet in height and twelve (12) feet above grade level.

The location of said privilege shall be as shown on prints kept on file with the Department of Business Affairs and Consumer Protection and the Office of the City Clerk.

Said privilege shall be constructed in accordance with plans and specifications approved by the Department of Transportation (Division of Project Development) and Zoning Department - Signs.

This grant of privilege in the public way shall be subject to the provisions of Section 10-28-015 and all other required provisions of the Municipal Code of Chicago.

The grantee shall pay to the City of Chicago as compensation for the privilege #1121171 herein granted the sum of one hundred ($100.00) per annum in advance.

A 25% penalty will be added for payments received after due date.

The permit holder agrees to hold the City of Chicago harmless for any damage, relocation or replacement costs associated with damage, relocation or removal of private property caused by the City performing work in the public way.

Authority herein given and granted for a period of five (5) years from and after 01/13/2016.


Alderman

Walter Burnett Jr. 27th Ward

APPLICATION TO USE THE PUBLIC RIGHT OF WAY

SIGN DRAWING

PROPERTY LOCATION **219 W NORTH AVENUE**
ORGANIZATION NAME **OLD TOWN ALE HOUSE, INC**

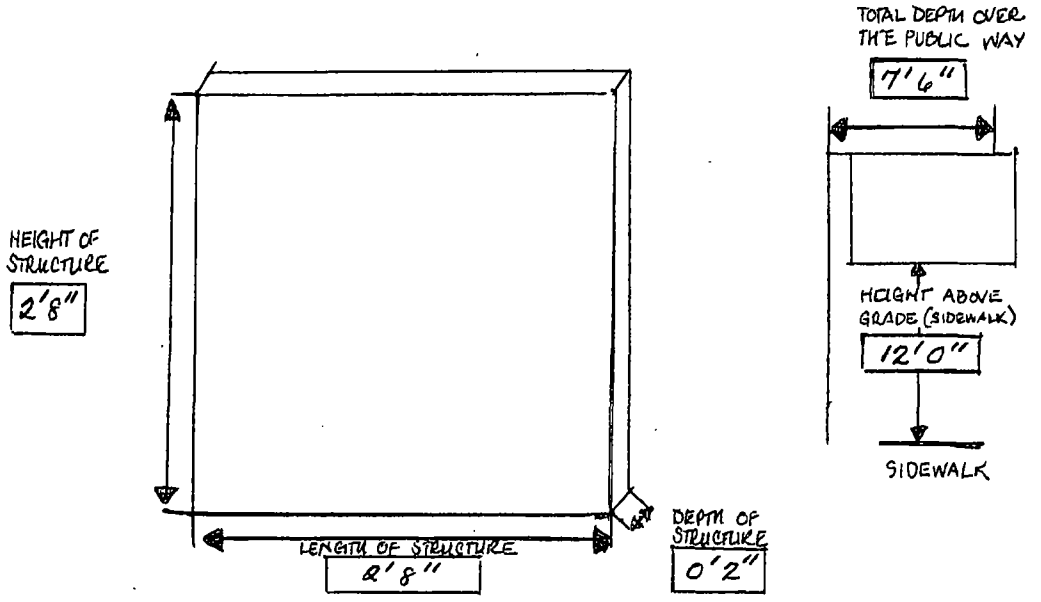

City of Chicago

O2016-1094

Office of the City Clerk

Document Tracking Sheet

Meeting Date:	2/10/2016
Sponsor(s):	Burnett (27)
Type:	Ordinance
Title:	Grant(s) of privilege in public way for Old Town Medspa LLC
Committee(s) Assignment:	Committee on Transportation and Public Way

ORDINANCE
OLD TOWN MEDSPA LLC
Acct. No. 397719 - 1
Permit No. 1120384

Be It Ordained by the City Council of the City of Chicago:

SECTION 1. Permission and authority are hereby given and granted to OLD TOWN MEDSPA LLC, upon the terms and subject to the conditions of this ordinance to maintain and use one (1) sign(s) projecting over the public right-of-way attached to its premises known as 1341 N. Sedgwick St..

Said sign structure(s) measures as follows; along N SEDGWICK ST:
One (1) at eight point one seven (8.17) feet in length, two point five (2.5) feet in height and ten point five (10.5) feet above grade level.

The location of said privilege shall be as shown on prints kept on file with the Department of Business Affairs and Consumer Protection and the Office of the City Clerk.

Said privilege shall be constructed in accordance with plans and specifications approved by the Department of Transportation (Division of Project Development) and Zoning Department - Signs.

This grant of privilege in the public way shall be subject to the provisions of Section 10-28-015 and all other required provisions of the Municipal Code of Chicago.

The grantee shall pay to the City of Chicago as compensation for the privilege #1120384 herein granted the sum of one hundred ($100.00) per annum in advance.


A 25% penalty will be added for payments received after due date.

The permit holder agrees to hold the City of Chicago harmless for any damage, relocation or replacement costs associated with damage, relocation or removal of private property caused by the City performing work in the public way.

Authority herein given and granted for a period of five (5) years from and after Date of Passage.

Alderman _____

Walter Burnett Jr. 27th Ward

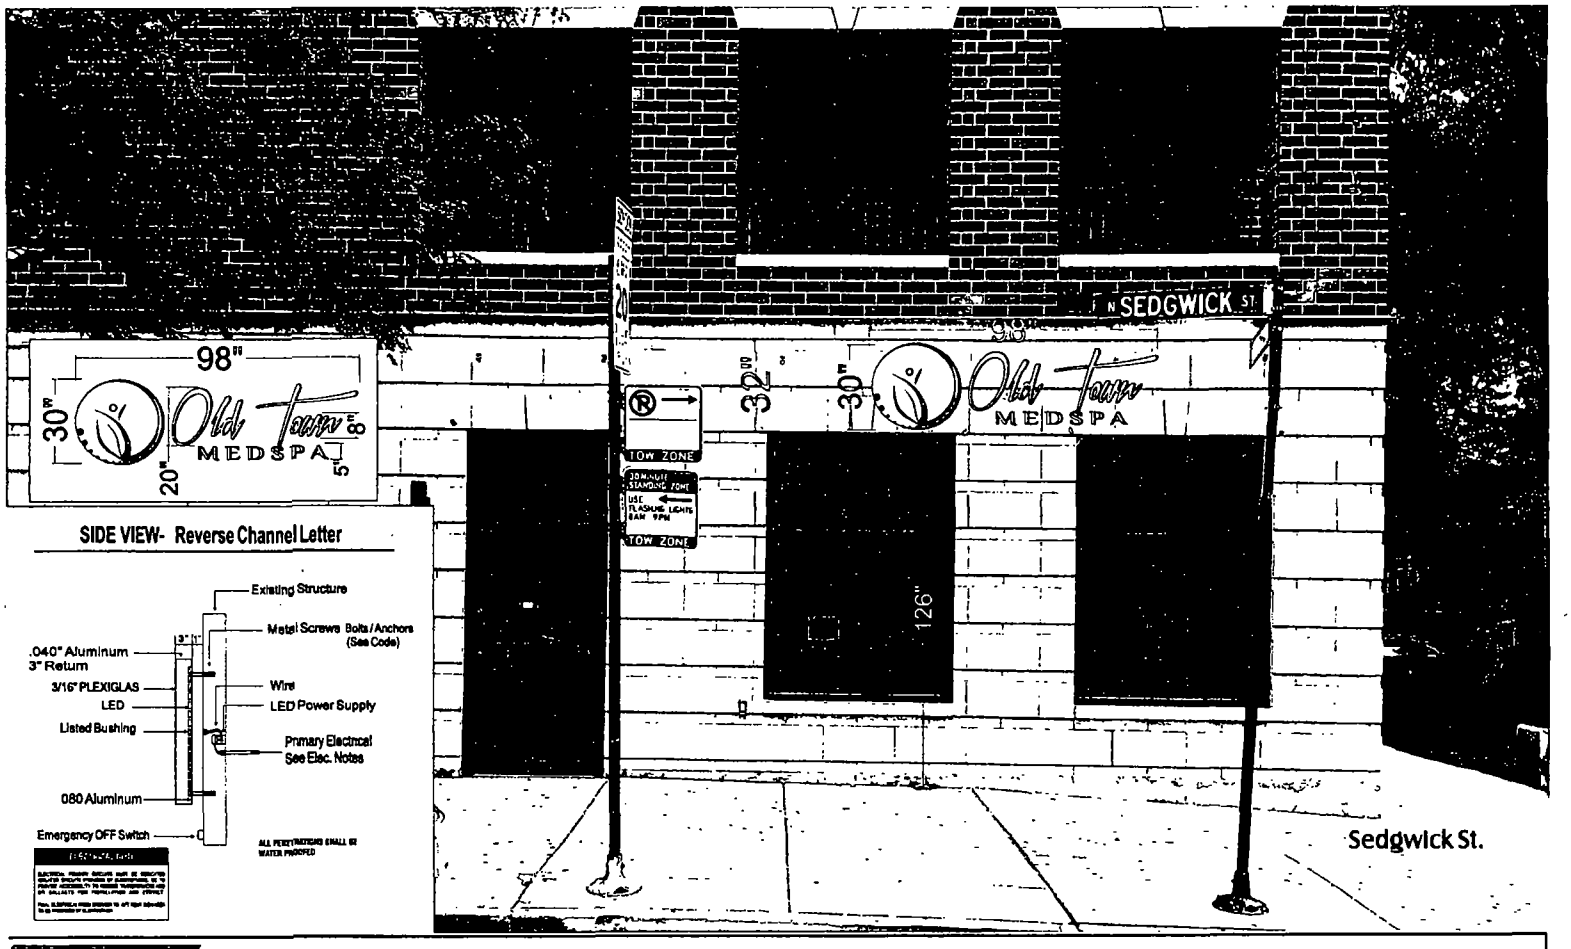

SIDE VIEW- Reverse Channel Letter

TRIANGLE SIGN AND AWNING INC.

888-263-6639
sales@trianglesignandawning.com
1079 Entry Dr. Bensenville, IL 60106

CUSTOMER: Old Twon MedSpa

LOCATION: 1341 N. Sedgwick St.
Chicago, IL 60610

Design by: Aleona S.
Date: 09/21/2015

Customer approval signature

/ /2015
Date

Special Note:

© by Triangle Sign & Awning
Proprietary and Confidential

The design n the original and unpublished work of Triangle Sign & Awning, Inc and may not be reproduced, copied or exhibited in any fashion without the expressed writing from an authorized personnel of the company
The rights to this design may be purchased

Landlord approval signature

/ /2015
Date

City of Chicago

O2016-1096

Office of the City Clerk

Document Tracking Sheet

Meeting Date:	2/10/2016
Sponsor(s):	Burnett (27)
Type:	Ordinance
Title:	Grant(s) of privilege in public way for Paradise Lift Glade LLC
Committee(s) Assignment:	Committee on Transportation and Public Way

ORDINANCE
PARADISE LIFT GLADE LLC
Acct. No. 403250 - 1
Permit No. 1121060

Be It Ordained by the City Council of the City of Chicago:

SECTION 1. Permission and authority are hereby given and granted to PARADISE LIFT GLADE LLC, upon the terms and subject to the conditions of this ordinance to maintain and use, as now constructed, two (2) Vault(s) under the public right-of-way adjacent to its premises known as 951-955 W. Fulton Market .

Said Vault(s) at W. Fulton Market measure(s):
One (1) at sixteen point six seven (16.67) feet in length, and three (3) feet in width for a total of fifty point zero one (50.01) square feet.

Said Vault(s) at W. Fulton Market measure(s):
One (1) at nine point six seven (9.67) feet in length, and four point three three (4.33) feet in width for a total of forty-one point eight seven (41.87) square feet.

The location of said privilege shall be as shown on prints kept on file with the Department of Business Affairs and Consumer Protection and the Office of the City Clerk.

Said privilege shall be constructed in accordance with plans and specifications approved by the Department of Transportation (Office of Underground Coordination).

This grant of privilege in the public way shall be subject to the provisions of Section 10-28-015 and all other required provisions of the Municipal Code of Chicago.

The grantee shall pay to the City of Chicago as compensation for the privilege #1121060 herein granted the sum of eight hundred ($800.00) per annum in advance.

A 25% penalty will be added for payments received after due date.

The permit holder agrees to hold the City of Chicago harmless for any damage, relocation or replacement costs associated with damage, relocation or removal of private property caused by the City performing work in the public way.

Authority herein given and granted for a period of five (5) years from and after Date of Passage.


Alderman _____

Walter Burnett Jr. 27th Ward

PARADISE LIFT GLADE LLC

945-55 FULTON

Property Wall
Area under sidewalk
PROW area requested

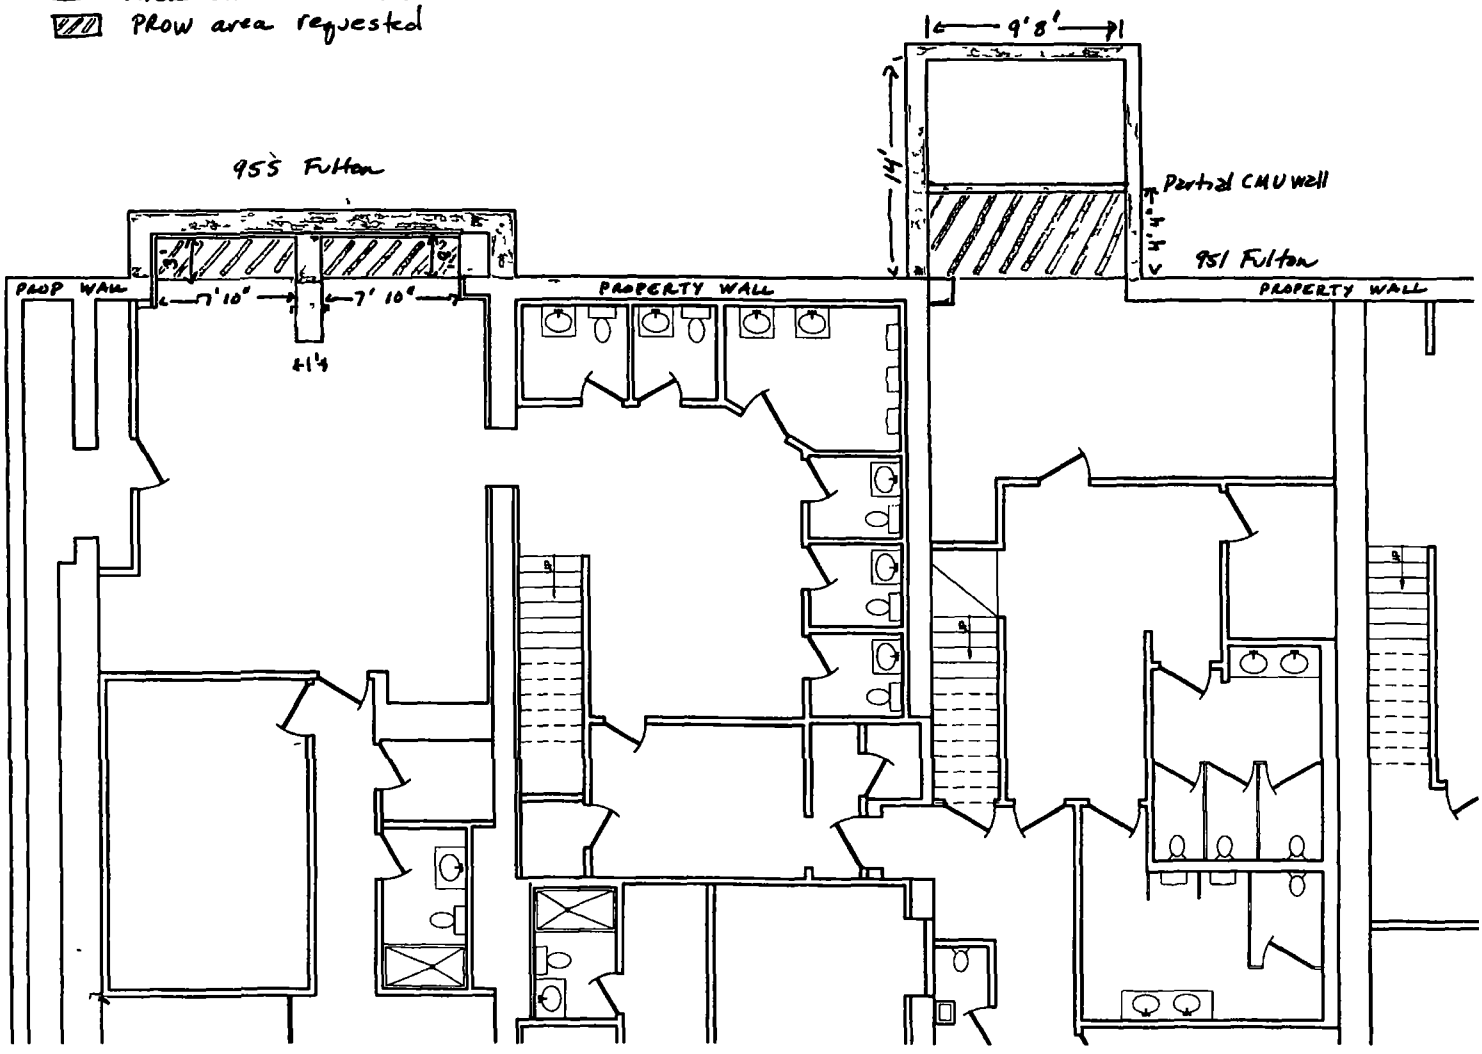

City of Chicago

O2016-1099

Office of the City Clerk

Document Tracking Sheet

Meeting Date:	2/10/2016
Sponsor(s):	Burnett (27)
Type:	Ordinance
Title:	Grant(s) of privilege in public way for Project
Committee(s) Assignment:	Committee on Transportation and Public Way

ORDINANCE
PROJECT
Acct. No. 388293 - 2
Permit No. 1120866

Be It Ordained by the City Council of the City of Chicago:

SECTION 1. Permission and authority are hereby given and granted to PROJECT, upon the terms and subject to the conditions of this ordinance to maintain and use one (1) sign(s) projecting over the public right-of-way attached to its premises known as 825 W. Evergreen Ave..

Said sign structure(s) measures as follows; along W. Evergreen Avenue:
One (1) at forty (40) feet in length, fourteen (14) feet in height and sixty-nine (69) feet above grade level.

The location of said privilege shall be as shown on prints kept on file with the Department of Business Affairs and Consumer Protection and the Office of the City Clerk.

Said privilege shall be constructed in accordance with plans and specifications approved by the Department of Transportation (Division of Project Development) and Zoning Department - Signs.

This grant of privilege in the public way shall be subject to the provisions of Section 10-28-015 and all other required provisions of the Municipal Code of Chicago.

The grantee shall pay to the City of Chicago as compensation for the privilege #1120866 herein granted the sum of three hundred ($300.00) per annum in advance.

A 25% penalty will be added for payments received after due date.

The permit holder agrees to hold the City of Chicago harmless for any damage, relocation or replacement costs associated with damage, relocation or removal of private property caused by the City performing work in the public way.


Authority herein given and granted for a period of five (5) years from and after Date of Passage.

Alderman _____

Walter Burnett Jr. 27th Ward

APPLICATION TO USE THE PUBLIC RIGHT OF WAY

EXAMPLE OF SIGN DRAWING

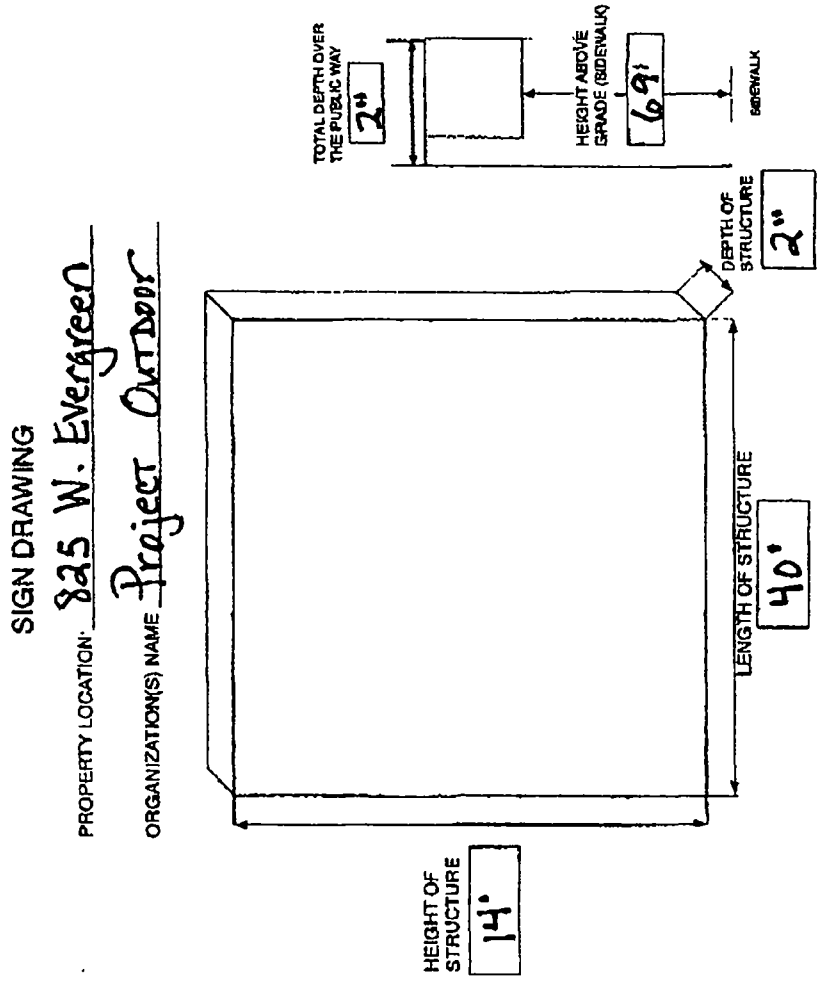

City of Chicago

O2016-1102

Office of the City Clerk

Document Tracking Sheet

Meeting Date:	2/10/2016
Sponsor(s):	Burnett (27)
Type:	Ordinance
Title:	Grant(s) of privilege in public way for 770 Partners LLC
Committee(s) Assignment:	Committee on Transportation and Public Way

ORDINANCE
770 Partners, LLC
Acct. No. 402819 - 1
Permit No. 1120850

Be It Ordained by the City Council of the City of Chicago:

SECTION 1. Permission and authority are hereby given and granted to 770 Partners, LLC, upon the terms and subject to the conditions of this ordinance to construct, install, maintain and use two (2) Vault(s) under the public right-of-way adjacent to its premises known as 770 N. Halsted St..

Said Vault(s) at W. Superior Street measure(s):
One (1) at forty-four point four two (44.42) feet in length, and six point seven five (6.75) feet in width for a total of two hundred ninety-nine point eight four (299.84) square feet. Existing vault will be used for a swimming pool.

Said Vault(s) at N. Halsted Street measure(s):
One (1) at one hundred (100) feet in length, and seven (7) feet in width for a total of seven hundred (700) square feet. Existing vault will be used for a swimming pool.

The location of said privilege shall be as shown on prints kept on file with the Department of Business Affairs and Consumer Protection and the Office of the City Clerk.

Said privilege shall be constructed in accordance with plans and specifications approved by the Department of Transportation (Office of Underground Coordination).

This grant of privilege in the public way shall be subject to the provisions of Section 10-28-015 and all other required provisions of the Municipal Code of Chicago.

The grantee shall pay to the City of Chicago as compensation for the privilege #1120850 herein granted the sum of eight hundred ($800.00) per annum in advance.


A 25% penalty will be added for payments received after due date.

The permit holder agrees to hold the City of Chicago harmless for any damage, relocation or replacement costs associated with damage, relocation or removal of private property caused by the City performing work in the public way.


Authority herein given and granted for a period of five (5) years from and after Date of Passage.

Alderman _____

Walter Burnett Jr. 27th Ward

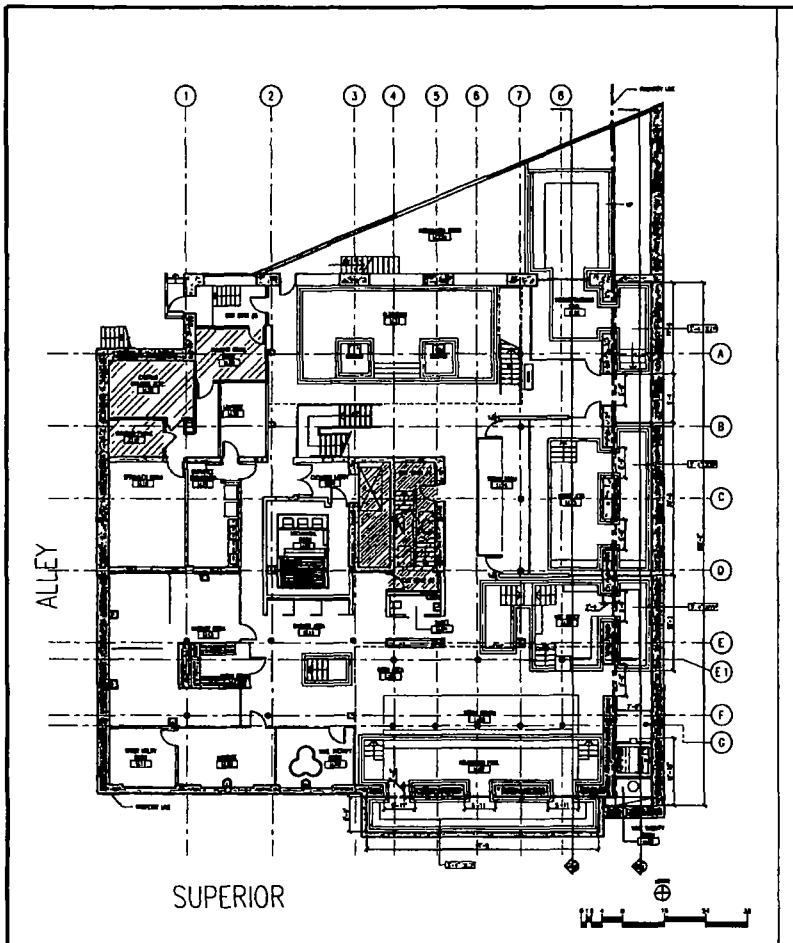

01 PARTITION PLAN - LOWER LEVEL

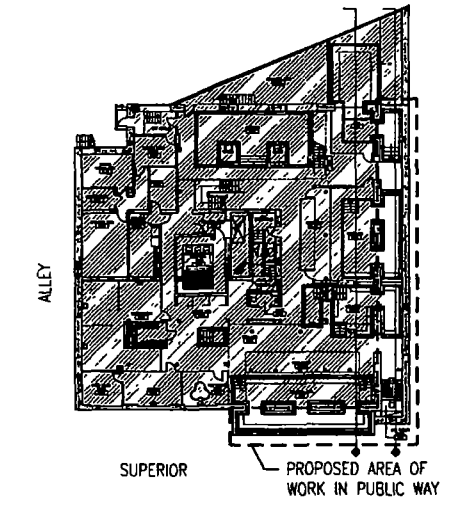

KEY PLAN

GENERAL NOTES

BOX

ARE ANCIENT BATHS
770 N HALSTED ST
CHICAGO IL 60642

LOWER LEVEL
PARTITION PLAN

A1.LL

City of Chicago

O2016-1024

Office of the City Clerk

Document Tracking Sheet

Meeting Date:	2/10/2016
Sponsor(s):	Ervin (28)
Type:	Ordinance
Title:	Grant(s) of privilege in public way for Christ The King
Committee(s) Assignment:	Committee on Transportation and Public Way

ORDINANCE
CHRIST THE KING
Acct. No. 354630 - 1
Permit No. 1121201

Be It Ordained by the City Council of the City of Chicago:

SECTION 1. Permission and authority are hereby given and granted to CHRIST THE KING, upon the terms and subject to the conditions of this ordinance to maintain and use, as now constructed, seventy-one (71) Irrigation System(s) under the public right-of-way adjacent to its premises known as 5088 W. Jackson Blvd..

Said Irrigation System(s) at W. Quincy measure(s):
Twenty-nine (29) at three hundred (300) feet in length, and twelve (12) feet in width for a total of one hundred four thousand four hundred (104400) square feet.

Said Irrigation System(s) at W. JAckson Blvd measure(s):
Thirty-four (34) at three hundred fifty (350) feet in length, and eight (8) feet in width for a total of ninety-five thousand two hundred (95200) square feet.

Said Irrigation System(s) at W. JAckson Blvd measure(s):
Eight (8) at sixty-five (65) feet in length, and ten (10) feet in width for a total of five thousand two hundred (5200) square feet.

The location of said privilege shall be as shown on prints kept on file with the Department of Business Affairs and Consumer Protection and the Office of the City Clerk.

Said privilege shall be constructed in accordance with plans and specifications approved by the Department of Transportation (Office of Underground Coordination) and Department of Water Management.

This grant of privilege in the public way shall be subject to the provisions of Section 10-28-015 and all other required provisions of the Municipal Code of Chicago.

The grantee shall pay to the City of Chicago as compensation for the privilege #1121201 herein granted the sum of four hundred ($400.00) per annum in advance.


A 25% penalty will be added for payments received after due date.

The permit holder agrees to hold the City of Chicago harmless for any damage, relocation or replacement costs associated with damage, relocation or removal of private property caused by the City performing work in the public way.

Authority herein given and granted for a period of five (5) years from and after 09/08/2015.

Alderman

Jason Ervin 28th Ward

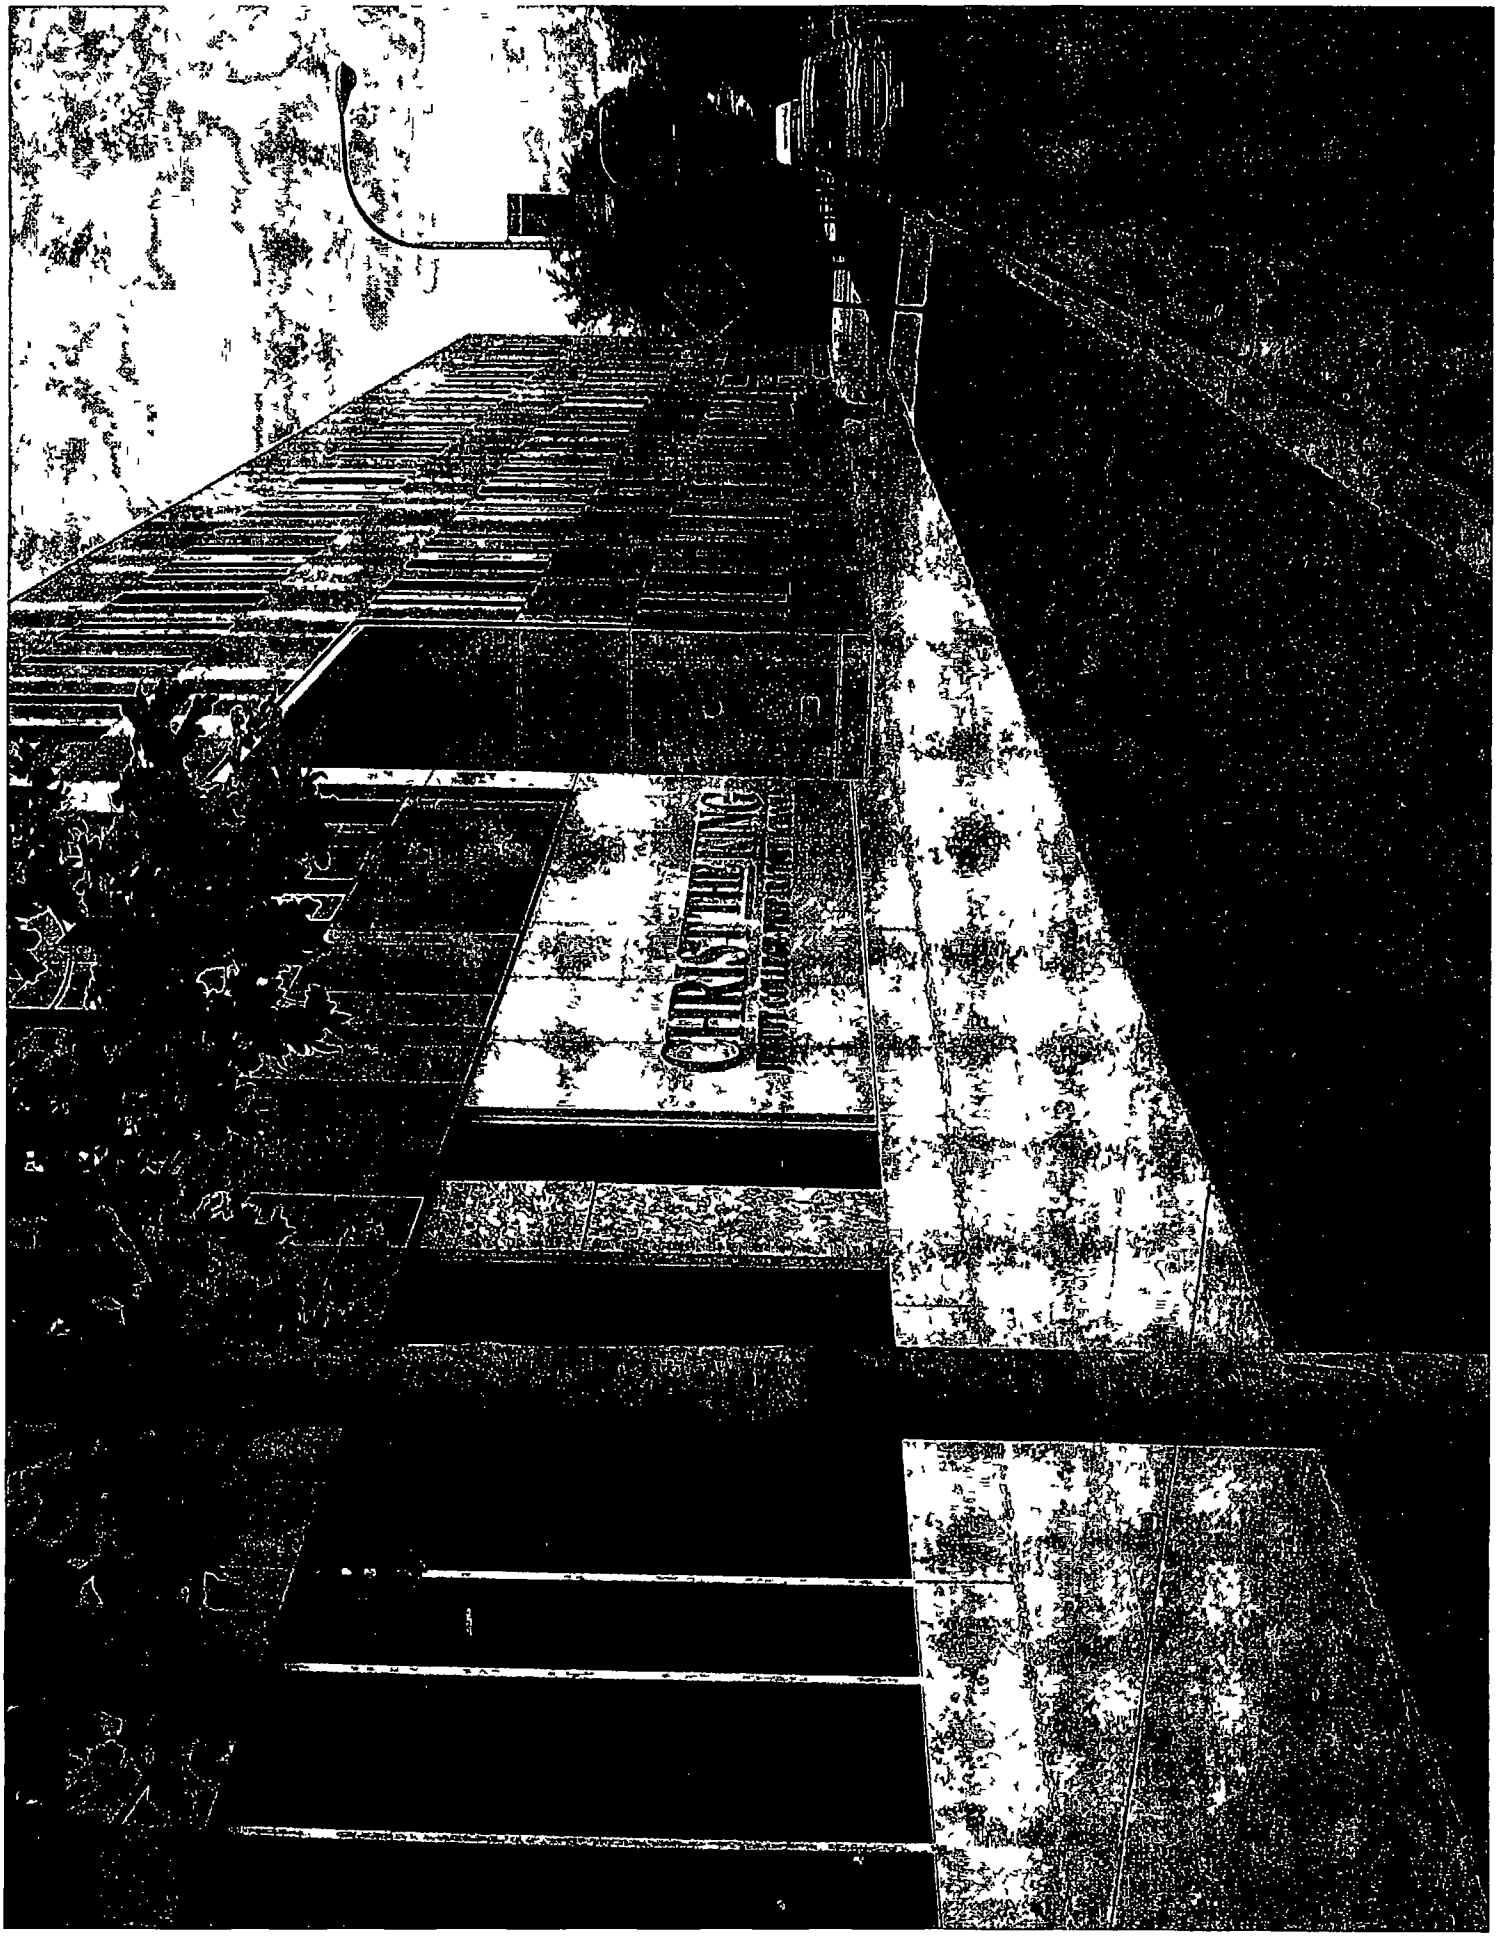
CHRISTMAS

City of Chicago

O2016-1028

Office of the City Clerk

Document Tracking Sheet

Meeting Date:	2/10/2016
Sponsor(s):	Ervin (28)
Type:	Ordinance
Title:	Grant(s) of privilege in public way for Starbucks # 2483
Committee(s) Assignment:	Committee on Transportation and Public Way

ORDINANCE
STARBUCKS # 2483
Acct. No. 63414 - 75
Permit No. 1121518

Be It Ordained by the City Council of the City of Chicago:

SECTION 1. Permission and authority are hereby given and granted to STARBUCKS # 2483, upon the terms and subject to the conditions of this ordinance to maintain and use, as now constructed, one (1) Ramp(s) on the public right-of-way adjacent to its premises known as 1430 W. Taylor St..

Said Ramp(s) at W. TAYLOR STREET measure(s):
One (1) at twenty-four (24) feet in length, and three (3) feet in width for a total of seventy-two (72) square feet.

The location of said privilege shall be as shown on prints kept on file with the Department of Business Affairs and Consumer Protection and the Office of the City Clerk.

Said privilege shall be constructed in accordance with plans and specifications approved by the Department of Transportation (Division of Project Development) and Mayor's Office for People with Disabilities.

This grant of privilege in the public way shall be subject to the provisions of Section 10-28-015 and all other required provisions of the Municipal Code of Chicago.

The grantee shall pay to the City of Chicago as compensation for the privilege #1121518 herein granted the sum of four hundred ($400.00) per annum in advance.


A 25% penalty will be added for payments received after due date.


The permit holder agrees to hold the City of Chicago harmless for any damage, relocation or replacement costs associated with damage, relocation or removal of private property caused by the City performing work in the public way.

Authority herein given and granted for a period of five (5) years from and after 12/21/2015.

Alderman _____

Jason Ervin 28th Ward

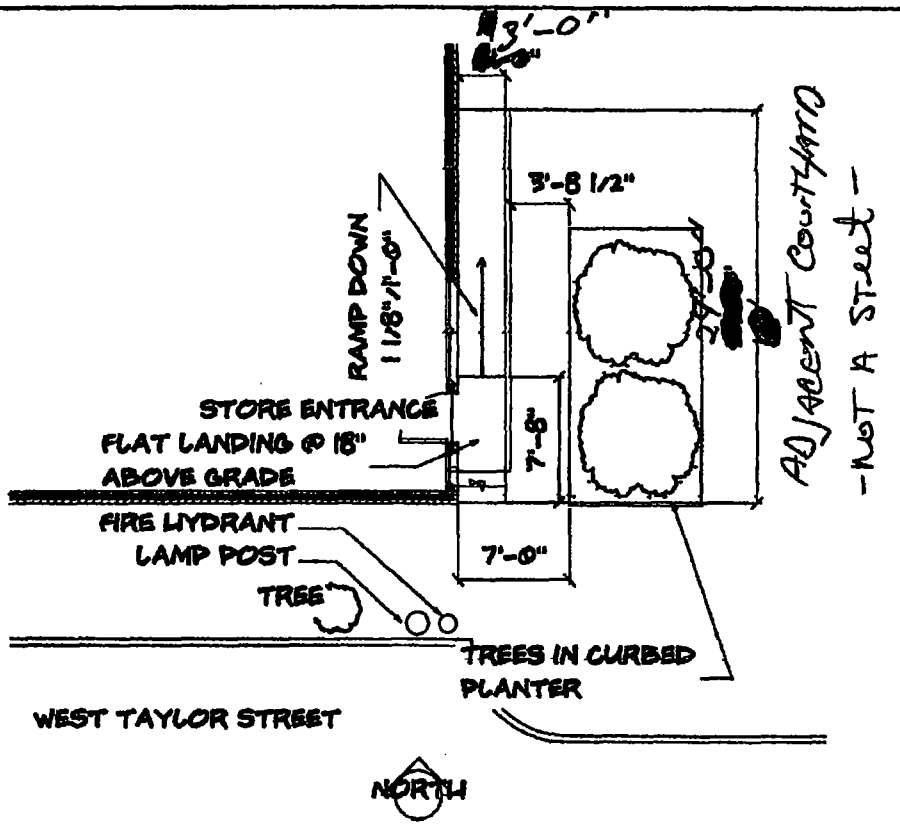

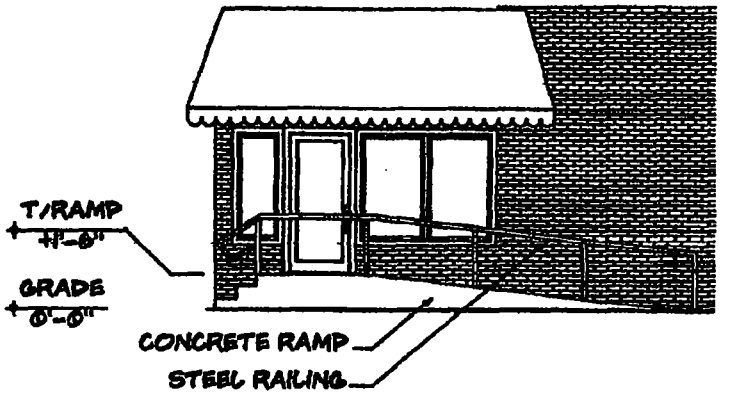

EAST ELEVATION

STARBUCKS COFFEE CO.
OUTDOOR SIDEWALK CAFÉ
1430 WEST TAYLOR STREET, CHICAGO, IL 60607
STARBUCK'S STORE NO
CHICAGO SITE NO 03414-

ROBERT N. FRIEDMAN
ARCHITECT
8720 N EAST PRAIRIE ROAD
SKOKIE, IL 60076
PHONE/FAX (847) 673-0083

04-27-06

SHEET NO
1 OF 1

City of Chicago

O2016-1044

Office of the City Clerk

Document Tracking Sheet

Meeting Date:	2/10/2016
Sponsor(s):	Ervin (28)
Type:	Ordinance
Title:	Grant(s) of privilege in public way for University Village Owner LLC - i beams
Committee(s) Assignment:	Committee on Transportation and Public Way

ORDINANCE
UNIVERSITY VILLAGE OWNER, LLC
Acct. No. 403392 - 1
Permit No. 1121131

Be It Ordained by the City Council of the City of Chicago:

SECTION 1. Permission and authority are hereby given and granted to UNIVERSITY VILLAGE OWNER, LLC, upon the terms and subject to the conditions of this ordinance to maintain and use, as now constructed, seven (7) I Beam(s) projecting over the public right-of-way adjacent to its premises known as 1435 W. 15th St..

Said I Beam(s) at Public Alley/Corner of S Laflin & W 15th St measure(s):
Seven (7) at twelve (12) feet in length, and four (4) feet in width for a total of three hundred thirty-six (336) square feet.

The location of said privilege shall be as shown on prints kept on file with the Department of Business Affairs and Consumer Protection and the Office of the City Clerk.

Said privilege shall be constructed in accordance with plans and specifications approved by the Department of Transportation (Office of Underground Coordination).

This grant of privilege in the public way shall be subject to the provisions of Section 10-28-015 and all other required provisions of the Municipal Code of Chicago.

The grantee shall pay to the City of Chicago as compensation for the privilege #1121131 herein granted the sum of two thousand eight hundred ($2,800.00) per annum in advance.


A 25% penalty will be added for payments received after due date.

The permit holder agrees to hold the City of Chicago harmless for any damage, relocation or replacement costs associated with damage, relocation or removal of private property caused by the City performing work in the public way.

Authority herein given and granted for a period of five (5) years from and after Date of Passage.

Alderman

Jason Ervin 28th Ward

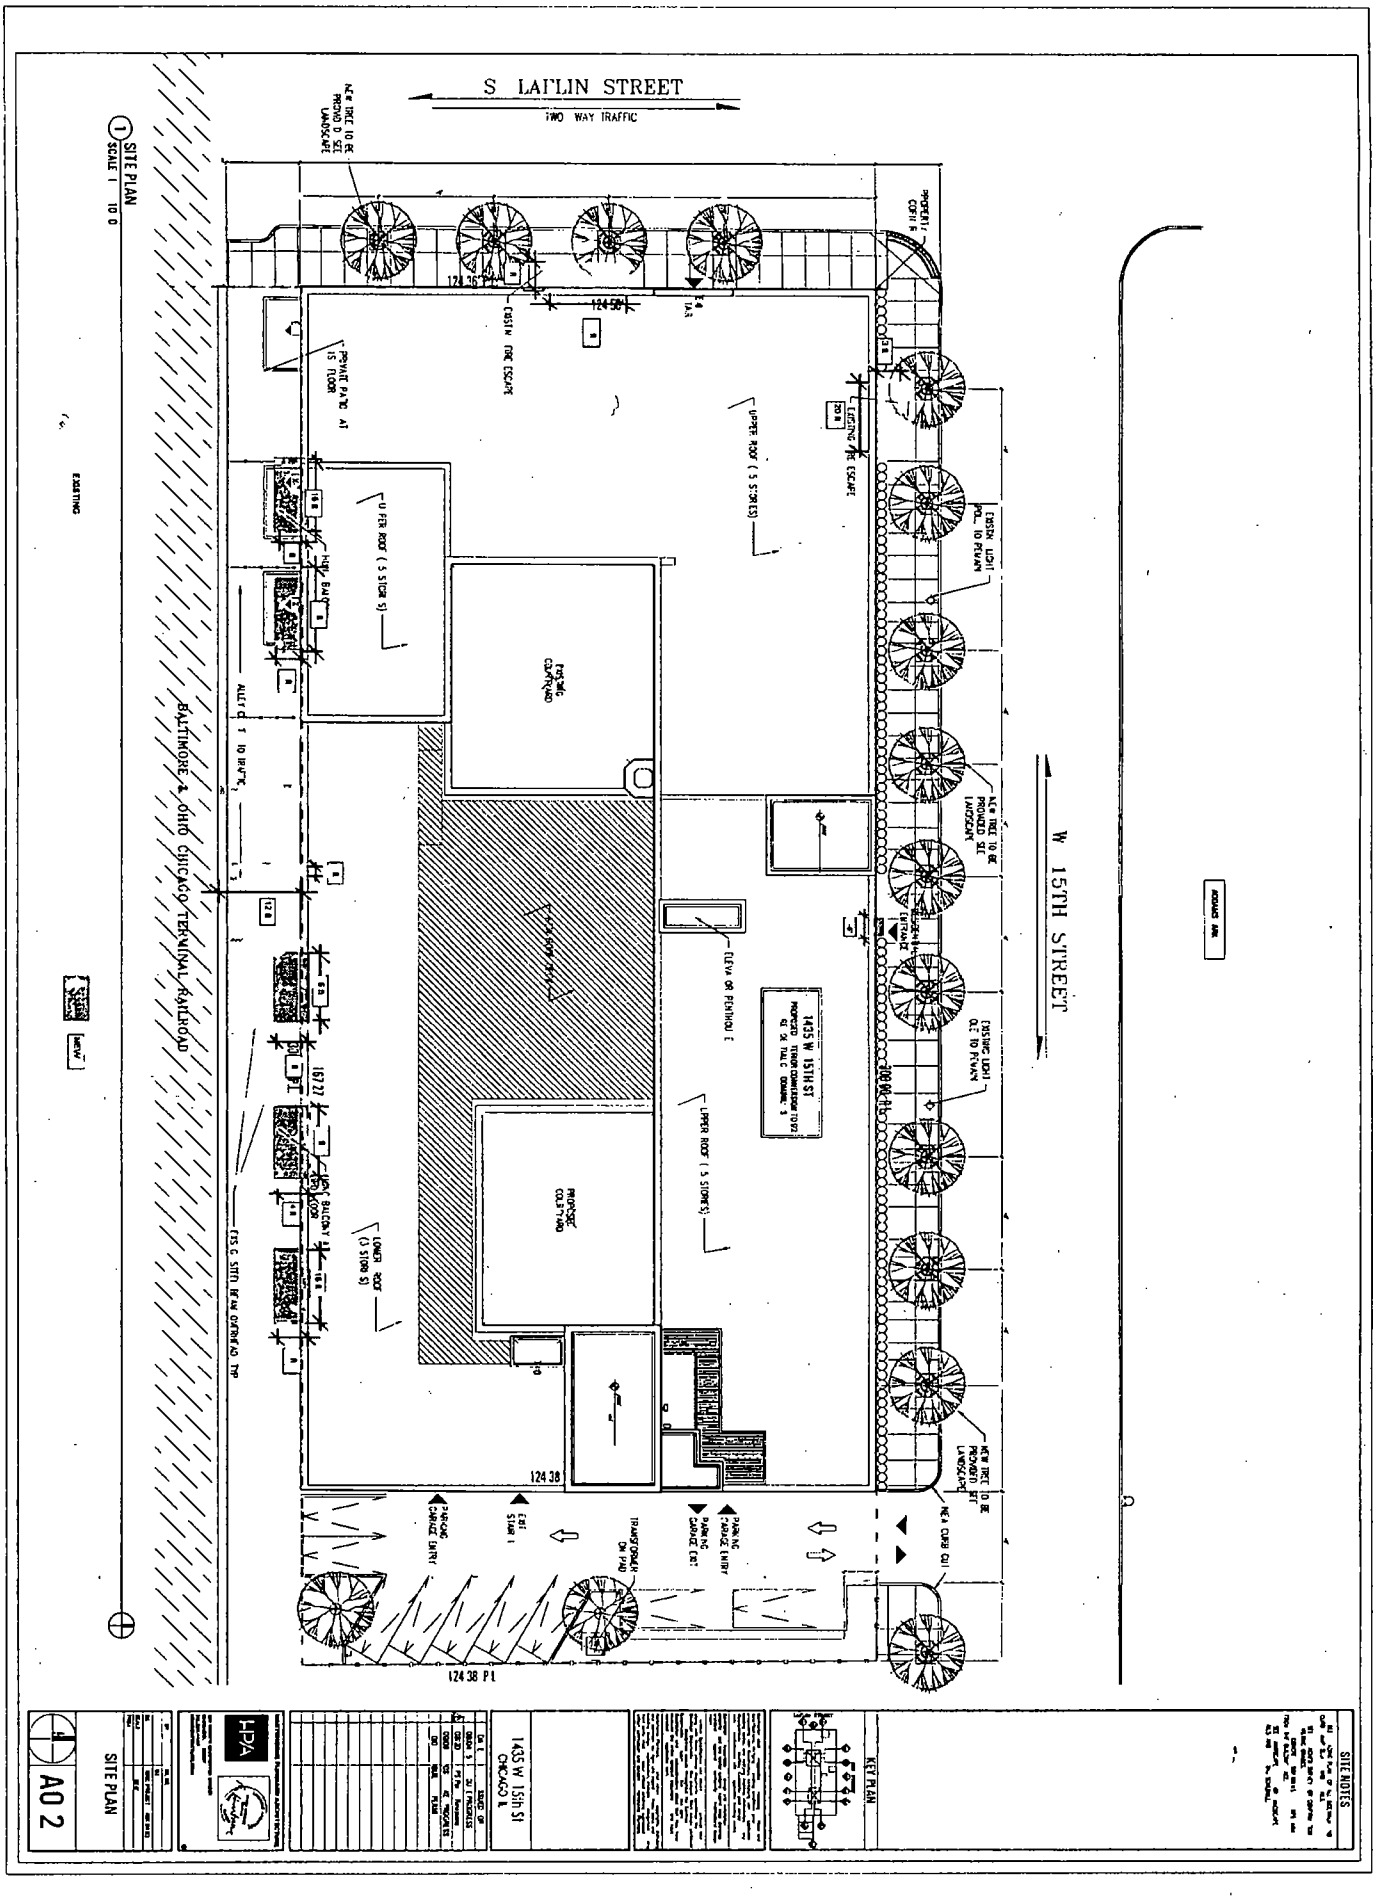
S LAFLIN STREET
TWO WAY TRAFFIC
W 15TH STREET
BALTIMORE & OHIO CHICAGO TERMINAL RAILROAD
1435 W 15TH ST
1435 W 15th St
CHICAGO IL
SITE PLAN
A0 2
KEY PLAN
SITE NOTES

City of Chicago

O2016-1054

Office of the City Clerk

Document Tracking Sheet

Meeting Date:	2/10/2016
Sponsor(s):	Ervin (28)
Type:	Ordinance
Title:	Grant(s) of privilege in public way for University Village Owner LLC - Concrete Pads/Slabs
Committee(s) Assignment:	Committee on Transportation and Public Way

ORDINANCE
UNIVERSITY VILLAGE OWNER, LLC
Acct. No. 403392 - 1
Permit No. 1121126

Be It Ordained by the City Council of the City of Chicago:

SECTION 1. Permission and authority are hereby given and granted to UNIVERSITY VILLAGE OWNER, LLC, upon the terms and subject to the conditions of this ordinance to construct, install, maintain and use three (3) Concrete Pad(s)/Slabs on the public right-of-way adjacent to its premises known as 1435 W. 15th St..

Said Concrete Pad(s)/Slabs at Public Alley/Corner of S Laflin & W 15th St measure(s):
Three (3) at sixteen point two five (16.25) feet in length, and six point zero eight (6.08) feet in width for a total of two hundred ninety-six point four (296.4) square feet. Said concrete pads/slabs shall be approximately twenty-five (25) inches in height.

The location of said privilege shall be as shown on prints kept on file with the Department of Business Affairs and Consumer Protection and the Office of the City Clerk.

Said privilege shall be constructed in accordance with plans and specifications approved by the Department of Planning and Development and Department of Transportation (Division of Project Development).

This grant of privilege in the public way shall be subject to the provisions of Section 10-28-015 and all other required provisions of the Municipal Code of Chicago.

The grantee shall pay to the City of Chicago as compensation for the privilege #1121126 herein granted the sum of one thousand two hundred ($1,200.00) per annum in advance.


A 25% penalty will be added for payments received after due date.

The permit holder agrees to hold the City of Chicago harmless for any damage, relocation or replacement costs associated with damage, relocation or removal of private property caused by the City performing work in the public way.

Authority herein given and granted for a period of five (5) years from and after Date of Passage.

Alderman _____

Jason Ervin 28th Ward

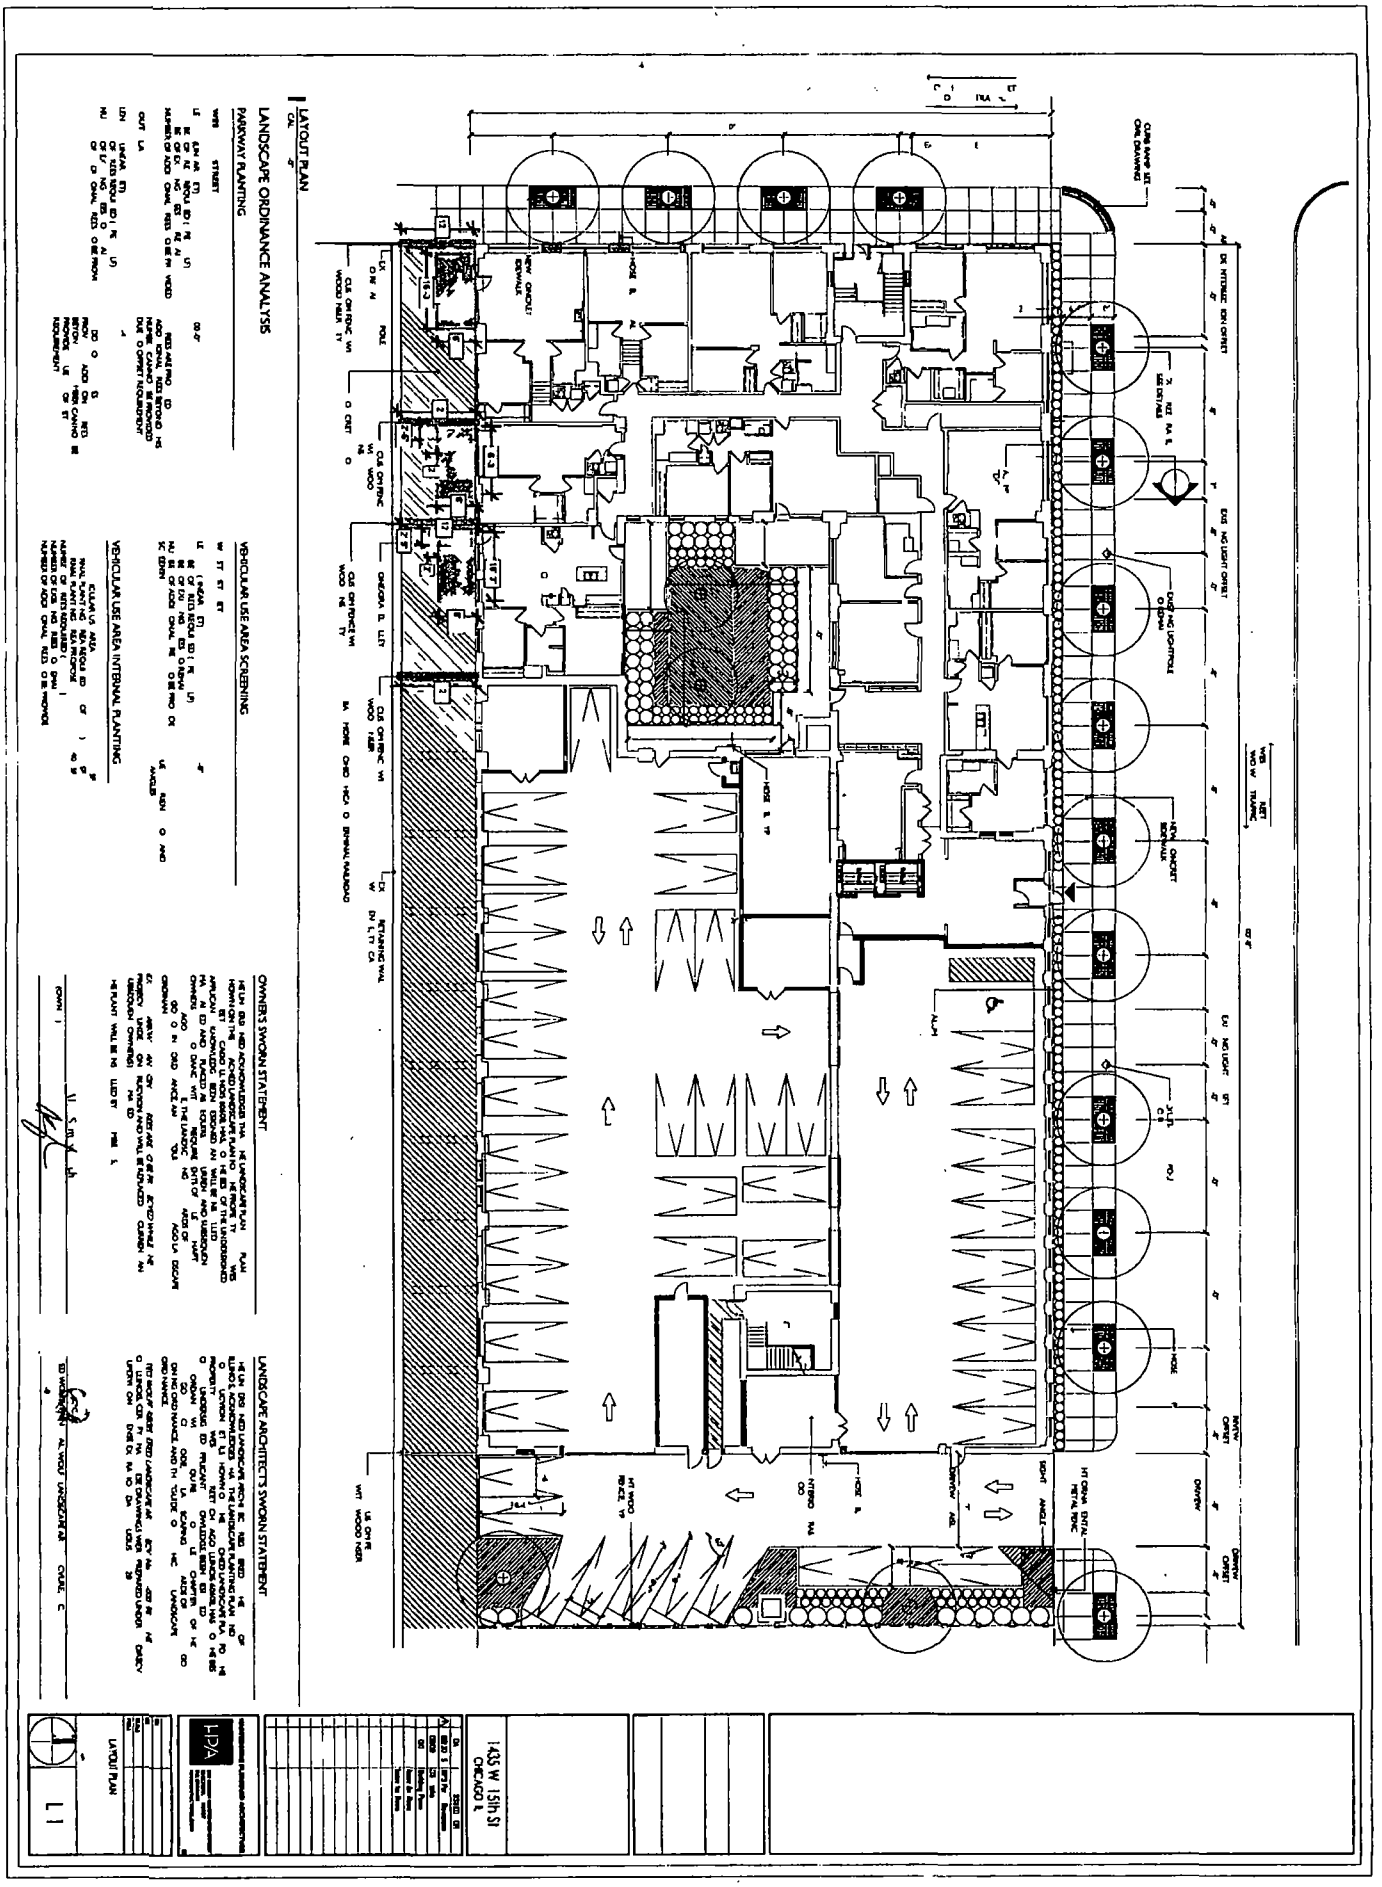
LAYOUT PLAN
LANDSCAPE ORDINANCE ANALYSIS
PARKWAY PLANTING
VEHICULAR USE AREA SCREENING
VEHICULAR USE AREA INTERNAL PLANTING
OWNER'S SWORN STATEMENT
LANDSCAPE ARCHITECT'S SWORN STATEMENT
1435 W. 15th St.
CHICAGO, IL
LAYOUT PLAN
L1

City of Chicago

O2016-1059

Office of the City Clerk

Document Tracking Sheet

Meeting Date:	2/10/2016
Sponsor(s):	Ervin (28)
Type:	Ordinance
Title:	Grant(s) of privilege in public way for University Village Owner LLC - Fences
Committee(s) Assignment:	Committee on Transportation and Public Way

ORDINANCE
UNIVERSITY VILLAGE OWNER, LLC
Acct. No. 403392 - 1
Permit No. 1121128

Be It Ordained by the City Council of the City of Chicago:

SECTION 1. Permission and authority are hereby given and granted to UNIVERSITY VILLAGE OWNER, LLC, upon the terms and subject to the conditions of this ordinance to construct, install, maintain and use five (5) Fence(s) on the public right-of-way adjacent to its premises known as 1435 W. 15th St..

Said Fence(s) at Public Alley/Corner of S Laflin & W 15th St measure(s):
Five (5) at fifteen point seven five (15.75) feet in length, and point five (.5) feet in width for a total of thirty-nine point three eight (39.38) square feet. Each fence shall be approximately eight (8) feet in height

The location of said privilege shall be as shown on prints kept on file with the Department of Business Affairs and Consumer Protection and the Office of the City Clerk.

Said privilege shall be constructed in accordance with plans and specifications approved by the Department of Transportation (Division of Project Development).

This grant of privilege in the public way shall be subject to the provisions of Section 10-28-015 and all other required provisions of the Municipal Code of Chicago.

The grantee shall pay to the City of Chicago as compensation for the privilege #1121128 herein granted the sum of two thousand ($2,000.00) per annum in advance.

A 25% penalty will be added for payments received after due date.

The permit holder agrees to hold the City of Chicago harmless for any damage, relocation or replacement costs associated with damage, relocation or removal of private property caused by the City performing work in the public way.

Authority herein given and granted for a period of five (5) years from and after Date of ~~Passage~~

Alderman _____

Jason Ervin 28th Ward



FENCE INBETWEEN PROPERTY AND RAIL-LINE, OFF OF S LAFLIN ST

City of Chicago

O2016-1019

Office of the City Clerk

Document Tracking Sheet

Meeting Date:	2/10/2016
Sponsor(s):	Reboyras (30)
Type:	Ordinance
Title:	Grant(s) of privilege in public way for Progressive Driving School, Inc.
Committee(s) Assignment:	Committee on Transportation and Public Way

ORDINANCE
PROGRESSIVE DRIVING SCHOOL INC
Acct. No. 30335 - 1
Permit No. 1121320

Be It Ordained by the City Council of the City of Chicago:

SECTION 1. Permission and authority are hereby given and granted to PROGRESSIVE DRIVING SCHOOL INC, upon the terms and subject to the conditions of this ordinance to maintain and use one (1) sign(s) projecting over the public right-of-way attached to its premises known as 5538 W. Belmont Ave..

Said sign structure(s) measures as follows; along W. Belmont Avenue:
One (1) at six (6) feet in length, twelve (12) feet in height and eight (8) feet above grade level.

The location of said privilege shall be as shown on prints kept on file with the Department of Business Affairs and Consumer Protection and the Office of the City Clerk.

Said privilege shall be constructed in accordance with plans and specifications approved by the Department of Transportation (Division of Project Development) and Zoning Department - Signs.


This grant of privilege in the public way shall be subject to the provisions of Section 10-28-015 and all other required provisions of the Municipal Code of Chicago.

The grantee shall pay to the City of Chicago as compensation for the privilege #1121320 herein granted the sum of three hundred ($300.00) per annum in advance.


A 25% penalty will be added for payments received after due date.

The permit holder agrees to hold the City of Chicago harmless for any damage, relocation or replacement costs associated with damage, relocation or removal of private property caused by the City performing work in the public way.

Authority herein given and granted for a period of five (5) years from and after 11/03/2015.

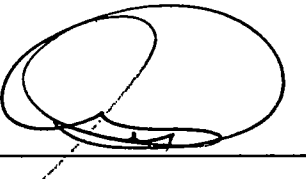Alderman 

Ariel Reboyras 30th Ward

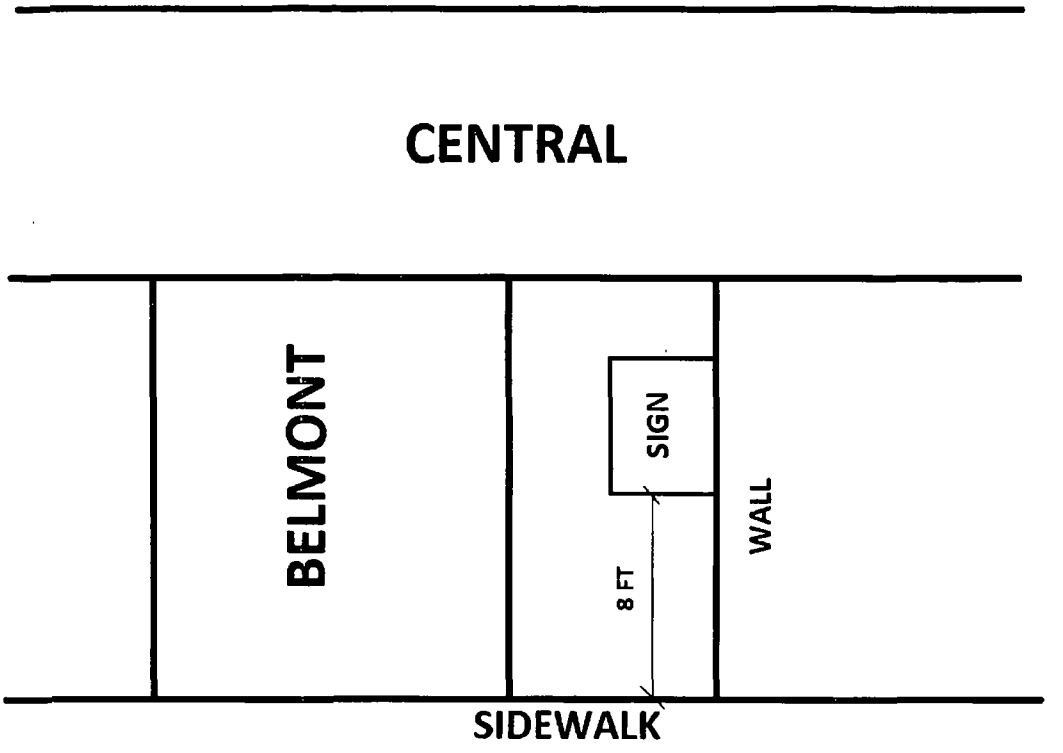
CENTRAL
BELMONT
SIGN
WALL
8 FT
SIDEWALK

Department of Business Affairs and Consumer Protection
Small Business Center - Public Way Use Unit
City Hall - 121 N. LaSalle Street, Room 800 • Chicago, IL 60602
312-74-GOBIZ / 312-744-6249 • (312) 744-1944 (TTY)
http://www.cityofchicago.org/bacp

02/10/2016

Alderman **Ariel Reboyras**
Ward # **30**
City of Chicago
City Hall, Room **300**
121 North LaSalle Street
Chicago, Illinois 60602

Re: An ordinance to use and maintain a portion of the public right-of-way for **one (1) sign(s)** for **PROGRESSIVE DRIVING SCHOOL INC**, adjacent to the premises known as **5538 W. Belmont Ave.**.

Dear Alderman **Ariel Reboyras**:

The applicant referenced above has requested the use of the public right-of-way for a **sign(s)**. An ordinance has been prepared by the Department of Business Affairs and Consumer Protection – Small Business Center - Public Way Use Unit for presentation to the City Council. Because this request was made for properties located in your ward, as approved by you as per the attached, I respectfully request that you introduce the attached ordinance at the next City Council meeting.

If you have any questions regarding this ordinance, please contact Anthony Bertuca at (312) 744-5506.

Department of Business Affairs and Consumer Protection

City of Chicago

O2016-1022

Office of the City Clerk

Document Tracking Sheet

Meeting Date:	2/10/2016
Sponsor(s):	Waguespack (32)
Type:	Ordinance
Title:	Grant(s) of privilege in public way for Byline Bank
Committee(s) Assignment:	Committee on Transportation and Public Way

ORDINANCE
BYLINE BANK
Acct. No. 398078 - 12
Permit No. 1120803

Be It Ordained by the City Council of the City of Chicago:

SECTION 1. Permission and authority are hereby given and granted to BYLINE BANK, upon the terms and subject to the conditions of this ordinance to maintain and use two (2) sign(s) projecting over the public right-of-way attached to its premises known as 3401 N. Western Ave..

Said sign structure(s) measures as follows; along N. Western Avenue:
One (1) at eleven point one seven (11.17) feet in length, point five (.5) feet in height and fourteen point five eight (14.58) feet above grade level.

Said sign structure(s) measures as follows; along N. Western Avenue:
One (1) at nine (9) feet in length, four point eight three (4.83) feet in height and fifteen point six seven (15.67) feet above grade level.

The location of said privilege shall be as shown on prints kept on file with the Department of Business Affairs and Consumer Protection and the Office of the City Clerk.

Said privilege shall be constructed in accordance with plans and specifications approved by the Department of Transportation (Division of Project Development) and Zoning Department - Signs.

This grant of privilege in the public way shall be subject to the provisions of Section 10-28-015 and all other required provisions of the Municipal Code of Chicago.

The grantee shall pay to the City of Chicago as compensation for the privilege #1120803 herein granted the sum of four hundred ($400.00) per annum in advance.


A 25% penalty will be added for payments received after due date.

The permit holder agrees to hold the City of Chicago harmless for any damage, relocation or replacement costs associated with damage, relocation or removal of private property caused by the City performing work in the public way.

Authority herein given and granted for a period of five (5) years from and after Date of Passage.

Alderman Scott Waguespack

Scott Waguespack 32nd Ward

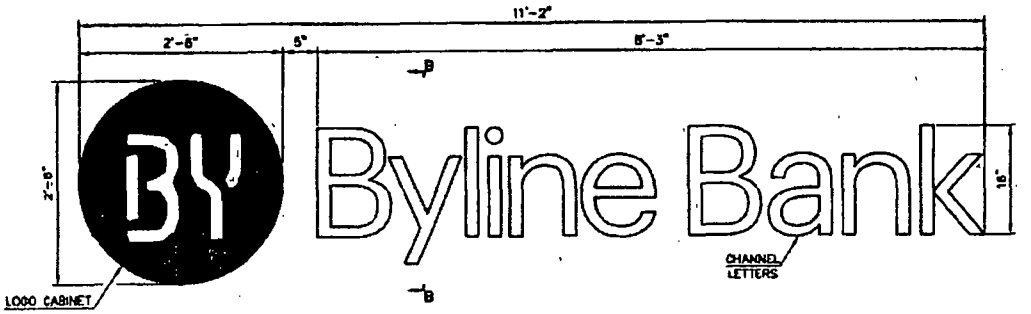


OPTIONAL FLUSH MOUNTED SIGNAGE


ELEVATION VIEW

SEE SHEET 1 FOR RACEWAY MOUNTED SIGNAGE ATTACH OPTIONS


SEE SHEET 1 FOR NOTES

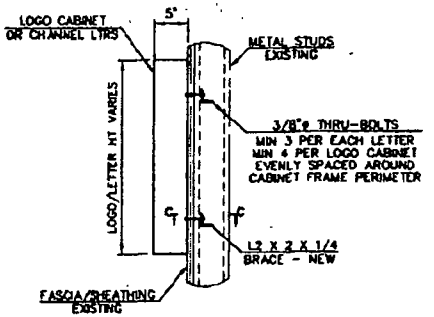

SECTION B-B

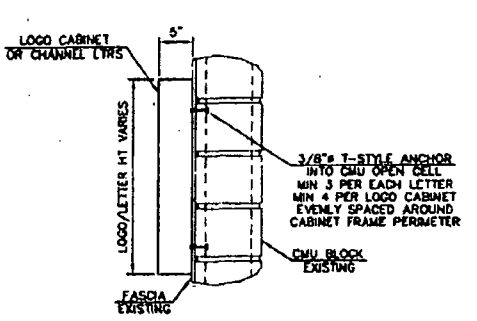

SECTION B-B

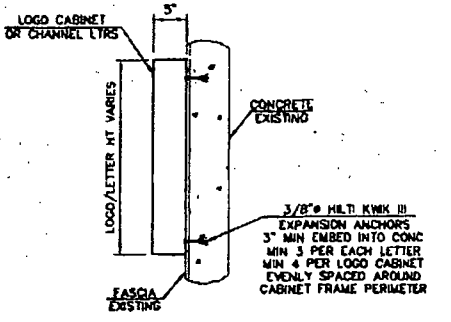

SECTION B-B

METAL STUD WALL NOTE


THE INSTALLER SHALL BE RESPONSIBLE FOR FOR SECURELY FASTENING THIS ANGLE BRACING TO THE BUILDING FRAME USING STANDARD CONSTRUCTION PRACTICES. EXISTING WALL STUDS SHALL BE CONFIRMED TO BE SPACED AT NO MORE THAN 24" ON CENTER. IF THE WALL CONSTRUCTION IS WOOD FRAME INSTEAD OF METAL, 2X4 WOOD BLOCKING MAY USED INSTEAD OF THE ANGLE BRACING.

CMU WALL ANCHORAGE NOTE

T-STYLE ANCHORS SHALL BE 3/8"ø McMASTER CARR, STANDARD DUTY ANCHORS, OR AN APPROVED ALTERNATE ANCHOR. THE INSTALLER SHALL CONFIRM THAT THE T-END IS FULLY ENGAGED AND THE ANCHOR IS FIRMLY SEATED IN THE CMU OPEN CELL.
WHERE UNABLE TO USE T-STYLE TYPE ANCHORS DUE TO FILLED BLOCK, USE 3/8" HILTI KWIK III ANCHORS, WITH A 5" MINIMUM EMBEDMENT INTO THE FILLED CMU CELL OR AN APPROVED ALTERNATE.

CONCRETE WALL ANCHORAGE NOTE

EXPANSION ANCHORS INTO CONCRETE SHALL BE 3/8"ø HILTI KWIK III EXPANSION ANCHORS OR AN APPROVED ALTERNATE ANCHOR. THE ANCHOR SHALL HAVE A MINIMUM EMBED OF 3" INTO THE CONCRETE. ANCHORS SHALL BE INSTALLED FOLLOWING MANUFACTURER'S SPECIFICATIONS. ALTERNATE ANCHOR TYPES SHALL BE APPROVED PRIOR TO USE.

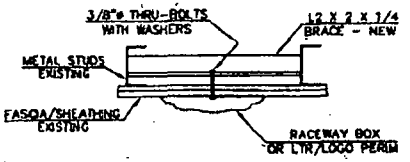

SECTION C-C

CORNERSTONE ENGINEERING, INC.
11120 Wilcox Blvd Drive - Maryville, TN 37801
(865) 777-5668 - www.CornerstoneTN.com

PREPARED FOR:
M.L.E. Inc
1930 Lee Avenue - Fox Grove Village IL 60007

Byline Bank Sign 2'6 X 11'-2" Mounted Logo/Letters
Chicago, Illinois Area

Drawn By CRS	Date: 07/28/15	Sheet: 2 of 2
Project # 150523	Dwg # C4212A6	Scale: 1"=1'-0"

JAMES E. WRIGHT JR

James E. Wright Jr. P.E.

EXPIRES 11-30-16
ILS.E. # 081-006016


MLE
The Brandvironment Experts

Site Name: Roscoe
Site Number: 14
3401 North Western Ave Chicago, IL

INSTALLATION BRAND CONSTRUCTION

Sign #1 - Double-Faced Pylon - 15'8" OAH - Qty 1

Fabricated aluminum cabinet with bullnosed top and bottom as shown in drawing. Logo applied on both sides.

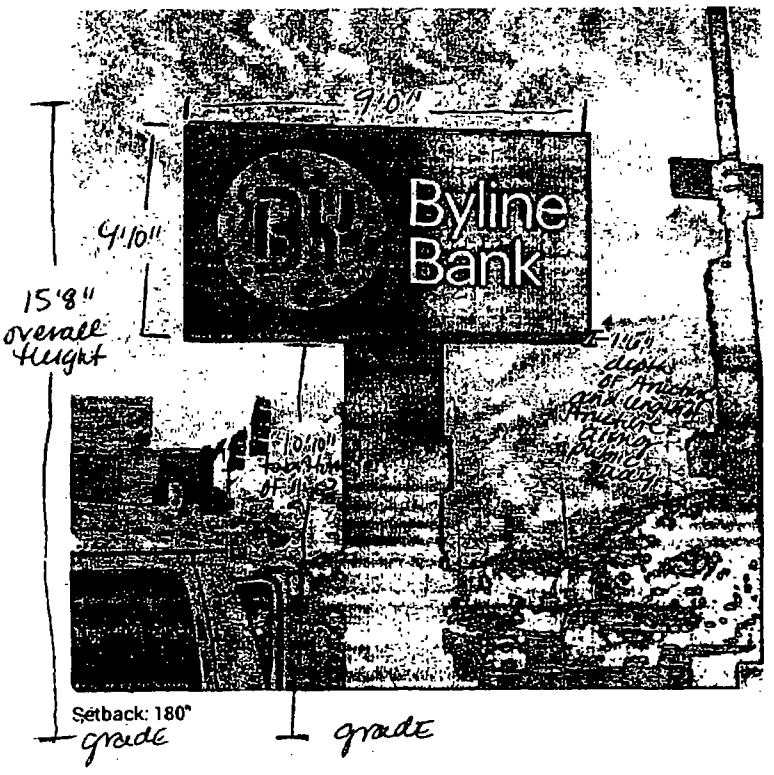



Department of Business Affairs and Consumer Protection
Small Business Center - Public Way Use Unit
City Hall - 121 N. LaSalle Street, Room 800 • Chicago, IL 60602
312-74-GOBIZ / 312-744-6249 • (312) 744-1944 (TTY)
http://www.cityofchicago.org/bacp

02/10/2016

Alderman **Scott Waguespack**
Ward # **32**
City of Chicago
City Hall, Room **300**
121 North LaSalle Street
Chicago, Illinois 60602

Re: An ordinance to use and maintain a portion of the public right-of-way for **two (2) sign(s)** for **BYLINE BANK**, adjacent to the premises known as **3401 N. Western Ave.**.

Dear Alderman **Scott Waguespack**:

The applicant referenced above has requested the use of the public right-of-way for a **sign(s)**. An ordinance has been prepared by the Department of Business Affairs and Consumer Protection – Small Business Center - Public Way Use Unit for presentation to the City Council. Because this request was made for properties located in your ward, as approved by you as per the attached, I respectfully request that you introduce the attached ordinance at the next City Council meeting.

If you have any questions regarding this ordinance, please contact Anthony Bertuca at (312) 744-5506.

Department of Business Affairs and Consumer Protection

City of Chicago

O2016-1025

Office of the City Clerk

Document Tracking Sheet

Meeting Date:	2/10/2016
Sponsor(s):	Waguespack (32)
Type:	Ordinance
Title:	Grant(s) of privilege in public way for Gateway Commons Condo Assn.
Committee(s) Assignment:	Committee on Transportation and Public Way

ORDINANCE
GATEWAY COMMONS CONDOMINIUM ASSOCIATION
Acct. No. 358241 - 1
Permit No. 1121196

Be It Ordained by the City Council of the City of Chicago:

SECTION 1. Permission and authority are hereby given and granted to GATEWAY COMMONS CONDOMINIUM ASSOCIATION, upon the terms and subject to the conditions of this ordinance to maintain and use, as now constructed, six (6) Bay Window(s) projecting over the public right-of-way adjacent to its premises known as 2301-2303 W. Belmont Ave..

Said Bay Window(s) at NE Corner of W. Belmont measure(s):
Three (3) at eight (8) feet in length, and seven (7) feet in width for a total of one hundred sixty-eight (168) square feet.

Said Bay Window(s) at SE Corner of W. Belmont measure(s):
Three (3) at six (6) feet in length, and three (3) feet in width for a total of fifty-four (54) square feet.

The location of said privilege shall be as shown on prints kept on file with the Department of Business Affairs and Consumer Protection and the Office of the City Clerk.

Said privilege shall be constructed in accordance with plans and specifications approved by the Department of Transportation (Division of Project Development).

This grant of privilege in the public way shall be subject to the provisions of Section 10-28-015 and all other required provisions of the Municipal Code of Chicago.

The grantee shall pay to the City of Chicago as compensation for the privilege #1121196 herein granted the sum of four hundred fifty ($450.00) per annum in advance.


A 25% penalty will be added for payments received after due date.

The permit holder agrees to hold the City of Chicago harmless for any damage, relocation or replacement costs associated with damage, relocation or removal of private property caused by the City performing work in the public way.

Authority herein given and granted for a period of five (5) years from and after 01/13/2016.

Alderman _____

Scott Waguespack 32nd Ward

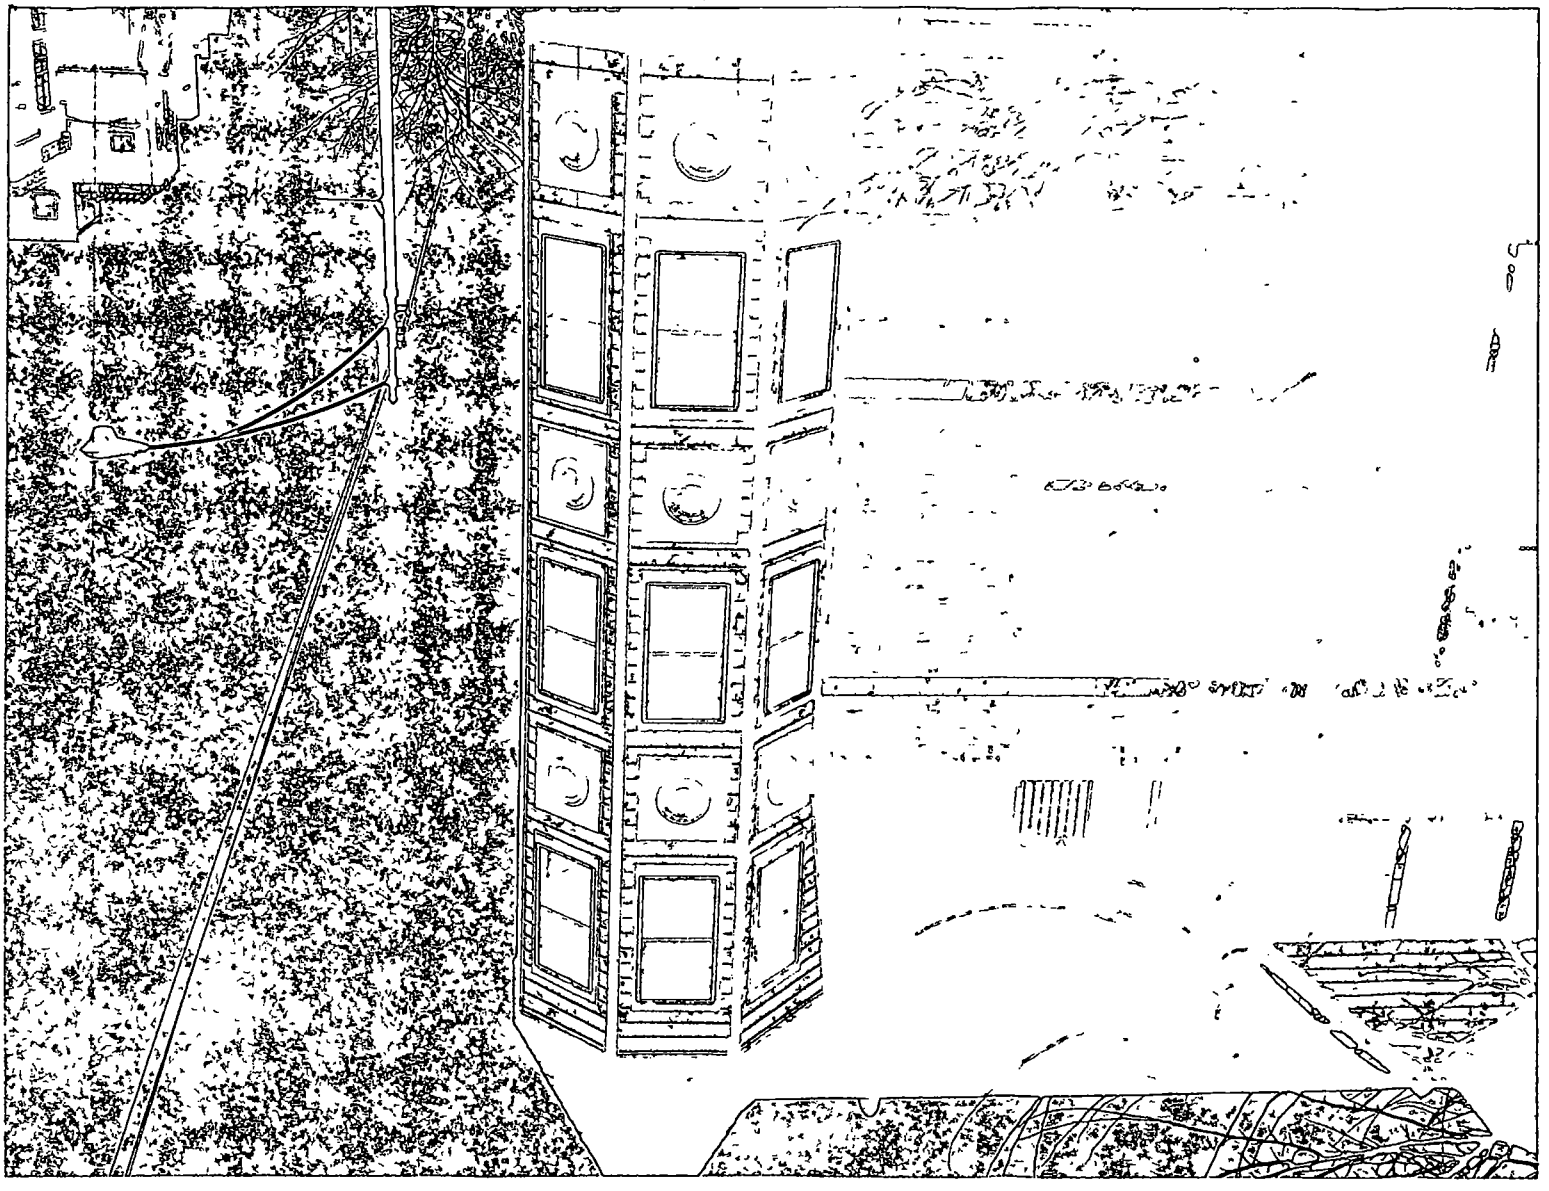

Department of Business Affairs and Consumer Protection
Small Business Center - Public Way Use Unit
City Hall - 121 N. LaSalle Street, Room 800 • Chicago, IL 60602
312-74-GOBIZ / 312-744-6249 • (312) 744-1944 (TTY)
http://www.cityofchicago.org/bacp

02/10/2016

Alderman **Scott Waguespack**
Ward # **32**
City of Chicago
City Hall, Room **300**
121 North LaSalle Street
Chicago, Illinois 60602

Re: An ordinance to use and maintain a portion of the public right-of-way for **six (6) bay window(s)** for **GATEWAY COMMONS CONDOMINIUM ASSOCIATION**, adjacent to the premises known as **2301-2303 W. Belmont Ave.**.

Dear Alderman **Scott Waguespack**:

The applicant referenced above has requested the use of the public right-of-way for a **bay window(s)**. An ordinance has been prepared by the Department of Business Affairs and Consumer Protection – Small Business Center - Public Way Use Unit for presentation to the City Council. Because this request was made for properties located in your ward, as approved by you as per the attached, I respectfully request that you introduce the attached ordinance at the next City Council meeting.

If you have any questions regarding this ordinance, please contact Anthony Bertuca at (312) 744-5506.

Department of Business Affairs and Consumer Protection

City of Chicago

O2016-1027

Office of the City Clerk

Document Tracking Sheet

Meeting Date:	2/10/2016
Sponsor(s):	Waguespack (32)
Type:	Ordinance
Title:	Grant(s) of privilege in public way for Yellowkorner
Committee(s) Assignment:	Committee on Transportation and Public Way

ORDINANCE
YELLOWKORNER
Acct. No. 401386 - 1
Permit No. 1120302

Be It Ordained by the City Council of the City of Chicago:

SECTION 1. Permission and authority are hereby given and granted to YELLOWKORNER, upon the terms and subject to the conditions of this ordinance to maintain and use one (1) sign(s) projecting over the public right-of-way attached to its premises known as 1721 N. Damen Ave..

Said sign structure(s) measures as follows; along 1721 N. Damen Ave.:
One (1) at ten (10) feet in length, one point zero eight (1.08) feet in height and twelve point five (12.5) feet above grade level.

The location of said privilege shall be as shown on prints kept on file with the Department of Business Affairs and Consumer Protection and the Office of the City Clerk.

Said privilege shall be constructed in accordance with plans and specifications approved by the Department of Transportation (Division of Project Development) and Zoning Department - Signs.

This grant of privilege in the public way shall be subject to the provisions of Section 10-28-015 and all other required provisions of the Municipal Code of Chicago.

The grantee shall pay to the City of Chicago as compensation for the privilege #1120302 herein granted the sum of one hundred ($100.00) per annum in advance.

A 25% penalty will be added for payments received after due date.

The permit holder agrees to hold the City of Chicago harmless for any damage, relocation or replacement costs associated with damage, relocation or removal of private property caused by the City performing work in the public way.

Authority herein given and granted for a period of five (5) years from and after Date of Passage.

Alderman Scott Waguespack


Scott Waguespack 32nd Ward


10'-0"

12 3/4"

YELLOWKORNER

ONE (1) SET OF REVERSE LED LIT LETTERS **3/4" = 1'-0"**

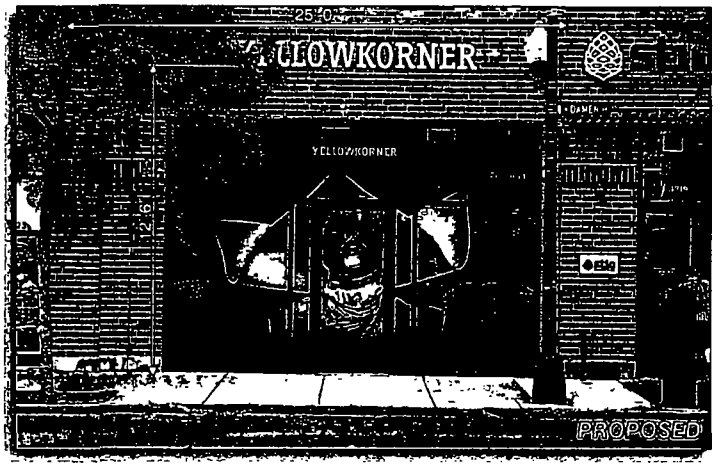

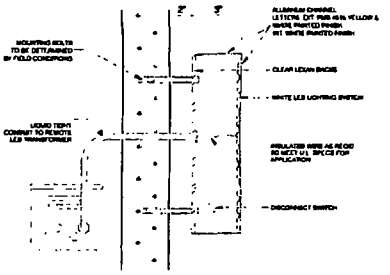

SILHOUETTE MOUNT INTERNALLY ILLUM. CHANNEL LTR.

U.L. #E136187	
SIGN WEIGHT	69 LBS
VOLT AMP LOAD	120-277V
BRANCH CIRCUIT(S)	1 EXISTING
TOTAL WATTAGE	80 WATTS
POWER SUPPLY(S)	2 SUPPLIES

OLYMPIC SIGNS
1130 N. Garfield
Lombard, IL 60148
Ph.# 630.424.6100 Fx.# 630.424.6120 WWW.OLYSIGNS.COM

account representative: BPJR / client: YELLOWKORNER / drawn by: Dan S

1721 N. DAMEN, CHICAGO IL

- job# 15-6111
- 8-03-15
- rev 9-21-15

THIS IS AN ORIGINAL UNPUBLISHED DRAWING CREATED IN CONNECTION WITH A PROJECT WE ARE PLANNING FOR YOU. USE IT NOT TO BE COPIED, REPRODUCED, SUBMITTED OR SHOWN TO ANYONE OUTSIDE OF YOUR ORGANIZATION WITHOUT THE WRITTEN PERMISSION OF OLYMPIC SIGNS, INC. ANYTHING IS EXCLUSIVE PROPERTY OF OLYMPIC SIGN INC.

Customer's Signature _____ Date _____

Comments:

Department of Business Affairs and Consumer Protection
Small Business Center - Public Way Use Unit
City Hall - 121 N. LaSalle Street, Room 800 • Chicago, IL 60602
312-74-GOBIZ / 312-744-6249 • (312) 744-1944 (TTY)
http://www.cityofchicago.org/bacp

02/10/2016

Alderman **Scott Waguespack**
Ward # **32**
City of Chicago
City Hall, Room **300**
121 North LaSalle Street
Chicago, Illinois 60602

Re: An ordinance to use and maintain a portion of the public right-of-way for **one (1) sign(s)** for **YELLOWKORNER**, adjacent to the premises known as **1721 N. Damen Ave.**.

Dear Alderman **Scott Waguespack**:

The applicant referenced above has requested the use of the public right-of-way for a **sign(s)**. An ordinance has been prepared by the Department of Business Affairs and Consumer Protection – Small Business Center - Public Way Use Unit for presentation to the City Council. Because this request was made for properties located in your ward, as approved by you as per the attached, I respectfully request that you introduce the attached ordinance at the next City Council meeting.

If you have any questions regarding this ordinance, please contact Anthony Bertuca at (312) 744-5506.

Department of Business Affairs and Consumer Protection

City of Chicago

O2016-1033

Office of the City Clerk

Document Tracking Sheet

Meeting Date:	2/10/2016
Sponsor(s):	Mell (33)
Type:	Ordinance
Title:	Grant(s) of privilege in public way for LD Pho
Committee(s) Assignment:	Committee on Transportation and Public Way

ORDINANCE
LD PHO
Acct. No. 387059 - 2
Permit No. 1120798

Be It Ordained by the City Council of the City of Chicago:

SECTION 1. Permission and authority are hereby given and granted to LD PHO, upon the terms and subject to the conditions of this ordinance to maintain and use one (1) sign(s) projecting over the public right-of-way attached to its premises known as 4722 N. Kedzie Ave..

Said sign structure(s) measures as follows; along N. Kedzie Avenue:
One (1) at four (4) feet in length, two (2) feet in height and fourteen (14) feet above grade level.

The location of said privilege shall be as shown on prints kept on file with the Department of Business Affairs and Consumer Protection and the Office of the City Clerk.

Said privilege shall be constructed in accordance with plans and specifications approved by the Department of Transportation (Division of Project Development) and Zoning Department - Signs.

This grant of privilege in the public way shall be subject to the provisions of Section 10-28-015 and all other required provisions of the Municipal Code of Chicago.

The grantee shall pay to the City of Chicago as compensation for the privilege #1120798 herein granted the sum of one hundred ($100.00) per annum in advance.

A 25% penalty will be added for payments received after due date.


The permit holder agrees to hold the City of Chicago harmless for any damage, relocation or replacement costs associated with damage, relocation or removal of private property caused by the City performing work in the public way.

Authority herein given and granted for a period of five (5) years from and after Date of Passage.

Alderman _____

Deborah Mell 33rd Ward



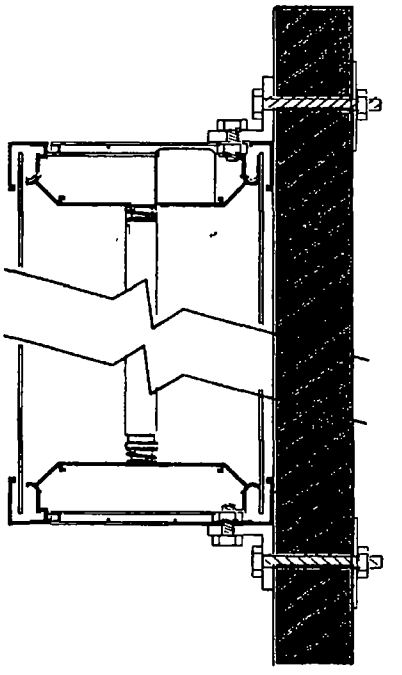



GREEN BLACK

	Store Name: *L.D. Pho* Location: *4722 N. Kedzie Ave.*	Client: *Liu Dang* Phone: *773-961-8551* Landlord: *Mira Pavlovic* Phone: *773-334-2232*	• Client Approval (signature) Date ☑ *Liu Dang* • Landlord Approval (signature) Date ☑ *11-19-15*	Sales Rep: TOM LE Designer: AARON LISTED

Department of Business Affairs and Consumer Protection
Small Business Center - Public Way Use Unit
City Hall - 121 N LaSalle Street, Room 800 • Chicago, IL 60602
312-74-GOBIZ / 312-744-6249 • (312) 744-1944 (TTY)
http://www.cityofchicago.org/bacp

02/10/2016

Alderman **Deborah Mell**
Ward # **33**
City of Chicago
City Hall, Room **200**
121 North LaSalle Street
Chicago, Illinois 60602

Re: An ordinance to use and maintain a portion of the public right-of-way for **one (1) sign(s)** for **LD PHO**, adjacent to the premises known as **4722 N. Kedzie Ave.**.

Dear Alderman **Deborah Mell**:

The applicant referenced above has requested the use of the public right-of-way for a **sign(s)**. An ordinance has been prepared by the Department of Business Affairs and Consumer Protection – Small Business Center - Public Way Use Unit for presentation to the City Council. Because this request was made for properties located in your ward, as approved by you as per the attached, I respectfully request that you introduce the attached ordinance at the next City Council meeting.

If you have any questions regarding this ordinance, please contact Anthony Bertuca at (312) 744-5506.

Department of Business Affairs and Consumer Protection

City of Chicago

O2016-1034

Office of the City Clerk

Document Tracking Sheet

Meeting Date:	2/10/2016
Sponsor(s):	Mell (33)
Type:	Ordinance
Title:	Grant(s) of privilege in public way for Simply Prepaid
Committee(s) Assignment:	Committee on Transportation and Public Way

ORDINANCE
SIMPLY PREPAID
Acct. No. 382892 - 1
Permit No. 1120672

Be It Ordained by the City Council of the City of Chicago:

SECTION 1. Permission and authority are hereby given and granted to SIMPLY PREPAID, upon the terms and subject to the conditions of this ordinance to maintain and use one (1) sign(s) projecting over the public right-of-way attached to its premises known as 3105 W. Lawrence Ave..

Said sign structure(s) measures as follows; along Lawrence:
One (1) at nine (9) feet in length, three (3) feet in height and ten point seven five (10.75) feet above grade level.

The location of said privilege shall be as shown on prints kept on file with the Department of Business Affairs and Consumer Protection and the Office of the City Clerk.

Said privilege shall be constructed in accordance with plans and specifications approved by the Department of Transportation (Division of Project Development) and Zoning Department - Signs.

This grant of privilege in the public way shall be subject to the provisions of Section 10-28-015 and all other required provisions of the Municipal Code of Chicago.

The grantee shall pay to the City of Chicago as compensation for the privilege #1120672 herein granted the sum of three hundred ($300.00) per annum in advance.

A 25% penalty will be added for payments received after due date.

The permit holder agrees to hold the City of Chicago harmless for any damage, relocation or replacement costs associated with damage, relocation or removal of private property caused by the City performing work in the public way.

Authority herein given and granted for a period of five (5) years from and after Date of Passage.

Alderman _____

Deborah Mell 33rd Ward

S/F ILLUMINATED CABINET

C36

9'-0" Cabinet Size

3'-0" Cabinet Size

simply prepaid RETAILER

CABINET. 4" deep fabricated aluminum w/ 1-1/2" retainers all to be painted Matte Black as required

BACK .050 alum pre painted white

FACE .150 Flat White polycarbonate


GRAPHICS Surface applied vinyl overlay w/ reverse weeded copy as shown

ILLUM White LED s as required by manufacturer Power supplies to be housed within cabinet


MOUNTING Cabinet to be flush mounted using appropriate fasteners as required

COLOR MATCHING


EXISTING CONDITIONS

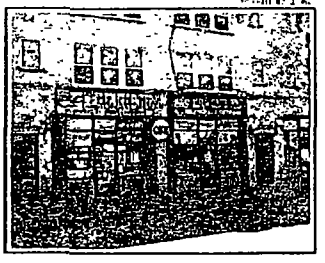

PROPOSED SIGNAGE

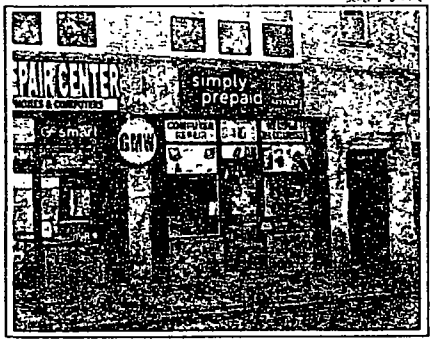

9'-0" ILLUMINATED CABINET FLAT FACES

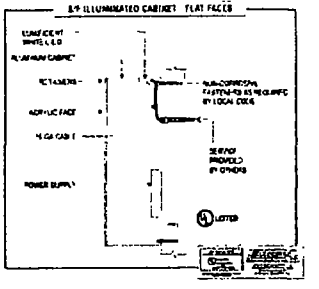

MC SIGN COMPANY
8959 TYLER BLVD.
MENTOR, OHIO 44060
PH. 440-209-6200
FAX 440-209-6277
www.mcsign.com

simply prepaid

Sign On.
Partner with the best.

Department of Business Affairs and Consumer Protection
Small Business Center - Public Way Use Unit
City Hall - 121 N. LaSalle Street, Room 800 • Chicago, IL 60602
312-74-GOBIZ / 312-744-6249 • (312) 744-1944 (TTY)
http://www.cityofchicago.org/bacp

02/10/2016

Alderman **Deborah Mell**
Ward # **33**
City of Chicago
City Hall, Room **200**
121 North LaSalle Street
Chicago, Illinois 60602

Re: An ordinance to use and maintain a portion of the public right-of-way for **one (1) sign(s)** for **SIMPLY PREPAID**, adjacent to the premises known as **3105 W. Lawrence Ave.**.

Dear Alderman **Deborah Mell**:

The applicant referenced above has requested the use of the public right-of-way for a **sign(s)**. An ordinance has been prepared by the Department of Business Affairs and Consumer Protection – Small Business Center - Public Way Use Unit for presentation to the City Council. Because this request was made for properties located in your ward, as approved by you as per the attached, I respectfully request that you introduce the attached ordinance at the next City Council meeting.

If you have any questions regarding this ordinance, please contact Anthony Bertuca at (312) 744-5506.

Department of Business Affairs and Consumer Protection

City of Chicago

O2016-1037

Office of the City Clerk

Document Tracking Sheet

Meeting Date:	2/10/2016
Sponsor(s):	Mell (33)
Type:	Ordinance
Title:	Grant(s) of privilege in public way for WMS Gaming, Inc.
Committee(s) Assignment:	Committee on Transportation and Public Way

ORDINANCE
WMS GAMING, INC
Acct. No. 230301 - 3
Permit No. 1121016

Be It Ordained by the City Council of the City of Chicago:

SECTION 1. Permission and authority are hereby given and granted to WMS GAMING, INC, upon the terms and subject to the conditions of this ordinance to maintain and use, as now constructed, one (1) Landscaping(s) on the public right-of-way for beautification purposes adjacent to its premises known as 2704-18 W. Roscoe St..

Said Landscaping(s) at W. Roscoe measure(s):
One (1) at three hundred thirty-five (335) feet in length, and forty-six (46) feet in width for a total of fifteen thousand four hundred ten (15410) square feet.

The location of said privilege shall be as shown on prints kept on file with the Department of Business Affairs and Consumer Protection and the Office of the City Clerk.

Said privilege shall be constructed in accordance with plans and specifications approved by the Department of Planning and Development and Department of Transportation (Division of Project Development).


This grant of privilege in the public way shall be subject to the provisions of Section 10-28-015 and all other required provisions of the Municipal Code of Chicago.

The grantee shall pay to the City of Chicago as compensation for the privilege #1121016 herein granted the sum of zero ($.00) per annum in advance.

A 25% penalty will be added for payments received after due date.

The permit holder agrees to hold the City of Chicago harmless for any damage, relocation or replacement costs associated with damage, relocation or removal of private property caused by the City performing work in the public way.

Authority herein given and granted for a period of five (5) years from and after 12/08/2015.

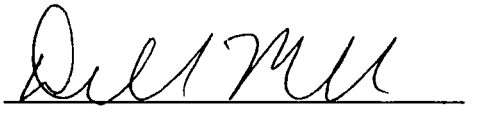Alderman 

Deborah Mell 33rd Ward

SCHEDULE. START MAY 2010 WITH AN APPROXIMATE 16 MONTH DURATION

LOGISTICS NOTES


1 CLOSE W ROSCOE STREET AND THE NORTH SIDEWALK, 331 FEET EAST OF THE EAST RIGHT OF WAY LINE OF CALIFORNIA AVENUE EAST TO THE RIVER


2. THE SOUTH SIDEWALK ALONG ROSCOE STREET WILL REMAIN OPEN

3 THE TEMPORARY FENCE BARRICADE WILL NOT PENETRATE THE SURFACE. FENCE WILL BE ERECTED AND MAINTAINED FOR THE DURATION OF THE PROJECT


EXISTING PARKWAY TREES

NO.	SIZE	SPECIES	CONDITION	REMARKS
1	12"	SILVER MAPLE	GOOD	TO REMAIN
2	10"	GREEN ASH	GOOD	TO REMAIN
3	16"	SILVER MAPLE	GOOD	TO REMAIN
4	24"	SILVER MAPLE	GOOD	TO REMAIN

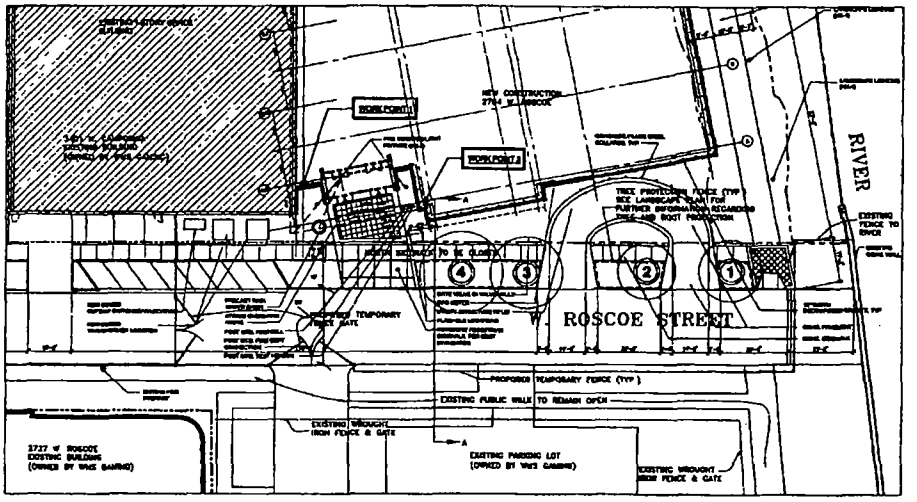

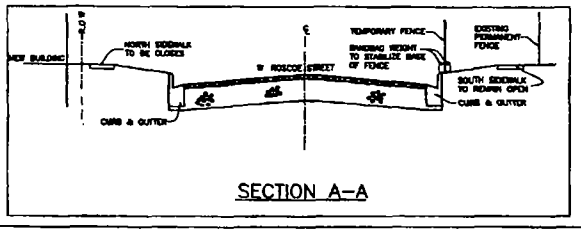

SECTION A–A

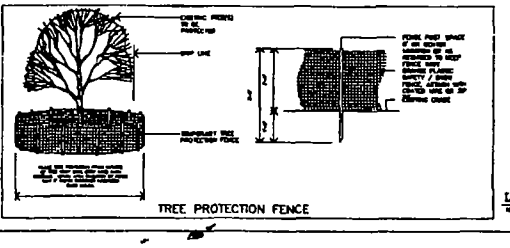

TREE PROTECTION FENCE

LOGISTICS PLAN

City of Chicago

O2016-1038

Office of the City Clerk

Document Tracking Sheet

Meeting Date:	2/10/2016
Sponsor(s):	Ramirez-Rosa (35)
Type:	Ordinance
Title:	Grant(s) of privilege in public way for Red Star Liquor
Committee(s) Assignment:	Committee on Transportation and Public Way

ORDINANCE
RED STAR LIQUOR
Acct. No. 289616 - 1
Permit No. 1109965

Be It Ordained by the City Council of the City of Chicago:

SECTION 1. Permission and authority are hereby given and granted to RED STAR LIQUOR, upon the terms and subject to the conditions of this ordinance to maintain and use one (1) sign(s) projecting over the public right-of-way attached to its premises known as 2719 N. Milwaukee Ave..

Said sign structure(s) measures as follows; along N Milwaukee Ave:
One (1) at seven (7) feet in length, five (5) feet in height and eleven (11) feet above grade level.

The location of said privilege shall be as shown on prints kept on file with the Department of Business Affairs and Consumer Protection and the Office of the City Clerk.

Said privilege shall be constructed in accordance with plans and specifications approved by the Department of Transportation (Division of Project Development) and Zoning Department - Signs.

This grant of privilege in the public way shall be subject to the provisions of Section 10-28-015 and all other required provisions of the Municipal Code of Chicago.

The grantee shall pay to the City of Chicago as compensation for the privilege #1109965 herein granted the sum of three hundred ($300.00) per annum in advance.

A 25% penalty will be added for payments received after due date.

The permit holder agrees to hold the City of Chicago harmless for any damage, relocation or replacement costs associated with damage, relocation or removal of private property caused by the City performing work in the public way.


Authority herein given and granted for a period of five (5) years from and after Date of Passage.

Alderman 

Carlos Ramirez-Rosa 35th Ward

APPLICATION TO USE THE PUBLIC RIGHT OF WAY

EXAMPLE OF SIGN DRAWING

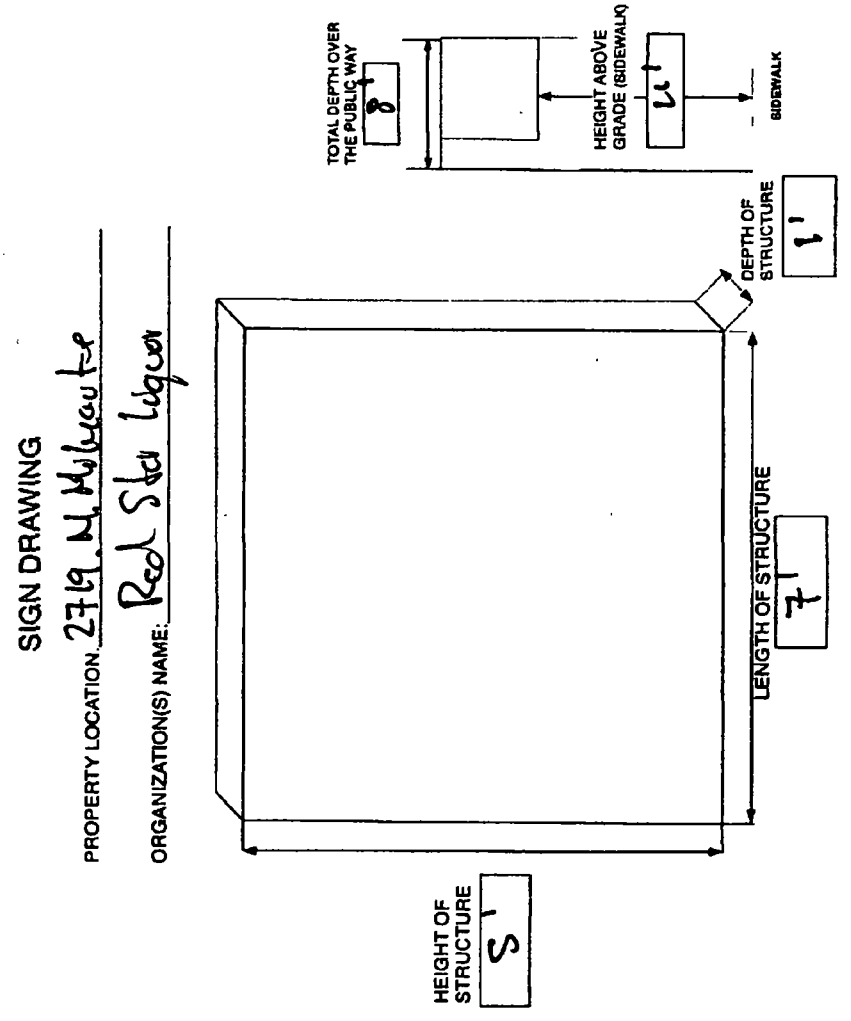

City of Chicago

O2016-1039

Office of the City Clerk

Document Tracking Sheet

Meeting Date:	2/10/2016
Sponsor(s):	Villegas (36)
Type:	Ordinance
Title:	Grant(s) of privilege in public way for Friendly Wash Laundromat Lavanderia, The
Committee(s) Assignment:	Committee on Transportation and Public Way

ORDINANCE
THE FRIENDLY WASH LAUNDROMAT LAVANDERIA
Acct. No. 392239 - 1
Permit No. 1114774

Be It Ordained by the City Council of the City of Chicago:

SECTION 1. Permission and authority are hereby given and granted to THE FRIENDLY WASH LAUNDROMAT LAVANDERIA, upon the terms and subject to the conditions of this ordinance to maintain and use two (2) sign(s) projecting over the public right-of-way attached to its premises known as 5027 W. Fullerton Ave..

Said sign structure(s) measures as follows; along W FULLERTON AVE:
One (1) at nineteen (19) feet in length, two (2) feet in height and fourteen (14) feet above grade level.
One (1) at five point eight three (5.83) feet in length, nine point three three (9.33) feet in height and eleven (11) feet above grade level.

The location of said privilege shall be as shown on prints kept on file with the Department of Business Affairs and Consumer Protection and the Office of the City Clerk.

Said privilege shall be constructed in accordance with plans and specifications approved by the Department of Transportation (Division of Project Development) and Zoning Department - Signs.

This grant of privilege in the public way shall be subject to the provisions of Section 10-28-015 and all other required provisions of the Municipal Code of Chicago.

The grantee shall pay to the City of Chicago as compensation for the privilege #1114774 herein granted the sum of six hundred ($600.00) per annum in advance.

A 25% penalty will be added for payments received after due date.


The permit holder agrees to hold the City of Chicago harmless for any damage, relocation or replacement costs associated with damage, relocation or removal of private property caused by the City performing work in the public way.


Authority herein given and granted for a period of five (5) years from and after Date of Passage.


Alderman _____

Gilbert Villegas 36th Ward

Channel Letters

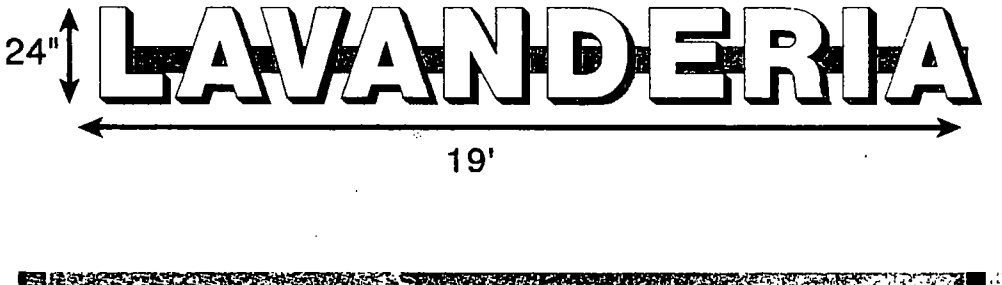

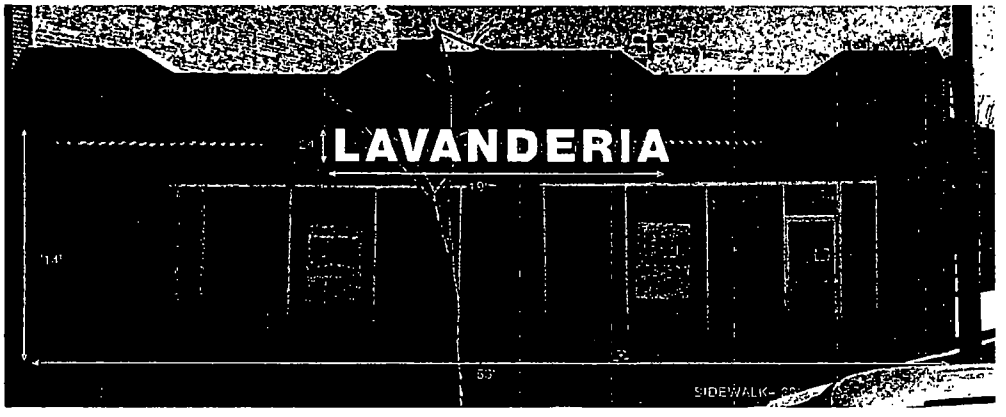

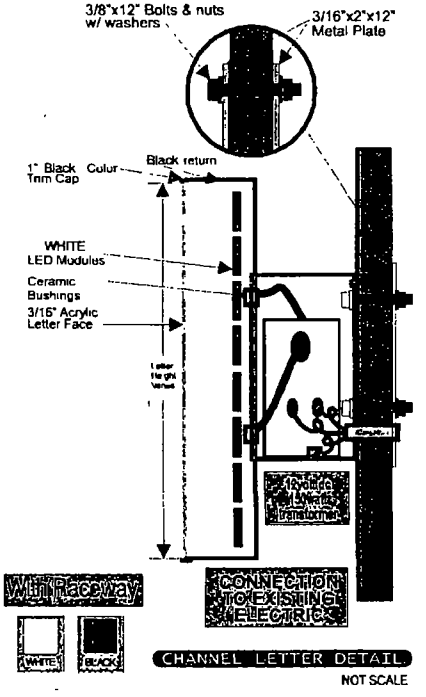

	Store Name: Friendly Wash **Location:** 5033 W Fullerton Ave Chicago, IL 60639	**Client:** Tim Daugherty **Phone:** 219-201-4923 **Landlord:** **Phone:**	• **Client Approval (signature)** **Date** • **Landlord Approval (signature)** **Date**	**Sales Rep:** **Designer:** LISTED

Department of Business Affairs and Consumer Protection
Small Business Center - Public Way Use Unit
City Hall - 121 N. LaSalle Street, Room 800 • Chicago, IL 60602
312-74-GOBIZ / 312-744-6249 • (312) 744-1944 (TTY)
http://www.cityofchicago.org/bacp

02/10/2016

Alderman **Gilbert Villegas**
Ward # **36**
City of Chicago
City Hall, Room **200**
121 North LaSalle Street
Chicago, Illinois 60602

Re: An ordinance to use and maintain a portion of the public right-of-way for **two (2) sign(s)** for **THE FRIENDLY WASH LAUNDROMAT LAVANDERIA**, adjacent to the premises known as **5027 W. Fullerton Ave.**.

Dear Alderman **Gilbert Villegas**:

The applicant referenced above has requested the use of the public right-of-way for a **sign(s)**. An ordinance has been prepared by the Department of Business Affairs and Consumer Protection – Small Business Center - Public Way Use Unit for presentation to the City Council. Because this request was made for properties located in your ward, as approved by you as per the attached, I respectfully request that you introduce the attached ordinance at the next City Council meeting.

If you have any questions regarding this ordinance, please contact Anthony Bertuca at (312) 744-5506.

Department of Business Affairs and Consumer Protection

City of Chicago

O2016-1040

Office of the City Clerk

Document Tracking Sheet

Meeting Date:	2/10/2016
Sponsor(s):	Mitts (37)
Type:	Ordinance
Title:	Grant(s) of privilege in public way for Skild Plating Corp.
Committee(s) Assignment:	Committee on Transportation and Public Way

ORDINANCE
SKILD Plating Corporation
Acct. No. 33095 - 2
Permit No. 1120930

Be It Ordained by the City Council of the City of Chicago:

SECTION 1. Permission and authority are hereby given and granted to SKILD Plating Corporation, upon the terms and subject to the conditions of this ordinance to maintain and use, as now constructed, one (1) Catch Basin(s) under the public right-of-way adjacent to its premises known as 1516 N. Kilpatrick Ave..

Said Catch Basin(s) at N. Kilpatrick Ave measure(s):
One (1) at two (2) feet in length, and one (1) foot in width for a total of two (2) square feet.

The location of said privilege shall be as shown on prints kept on file with the Department of Business Affairs and Consumer Protection and the Office of the City Clerk.

Said privilege shall be constructed in accordance with plans and specifications approved by the Department of Transportation (Office of Underground Coordination) and Department of Water Management.

This grant of privilege in the public way shall be subject to the provisions of Section 10-28-015 and all other required provisions of the Municipal Code of Chicago.

The grantee shall pay to the City of Chicago as compensation for the privilege #1120930 herein granted the sum of four hundred ($400.00) per annum in advance.

A 25% penalty will be added for payments received after due date.

The permit holder agrees to hold the City of Chicago harmless for any damage, relocation or replacement costs associated with damage, relocation or removal of private property caused by the City performing work in the public way.

Authority herein given and granted for a period of five (5) years from and after 11/30/2014.


Alderman

Emma Mitts 37th Ward

FACILITY SCHEMATIC OF:

Skild Plating Corp.
1516-18 N. Kilpatrick
Chicago IL. 60651

Drawing by:
Christopher Maggard
Revised: 11-9-10

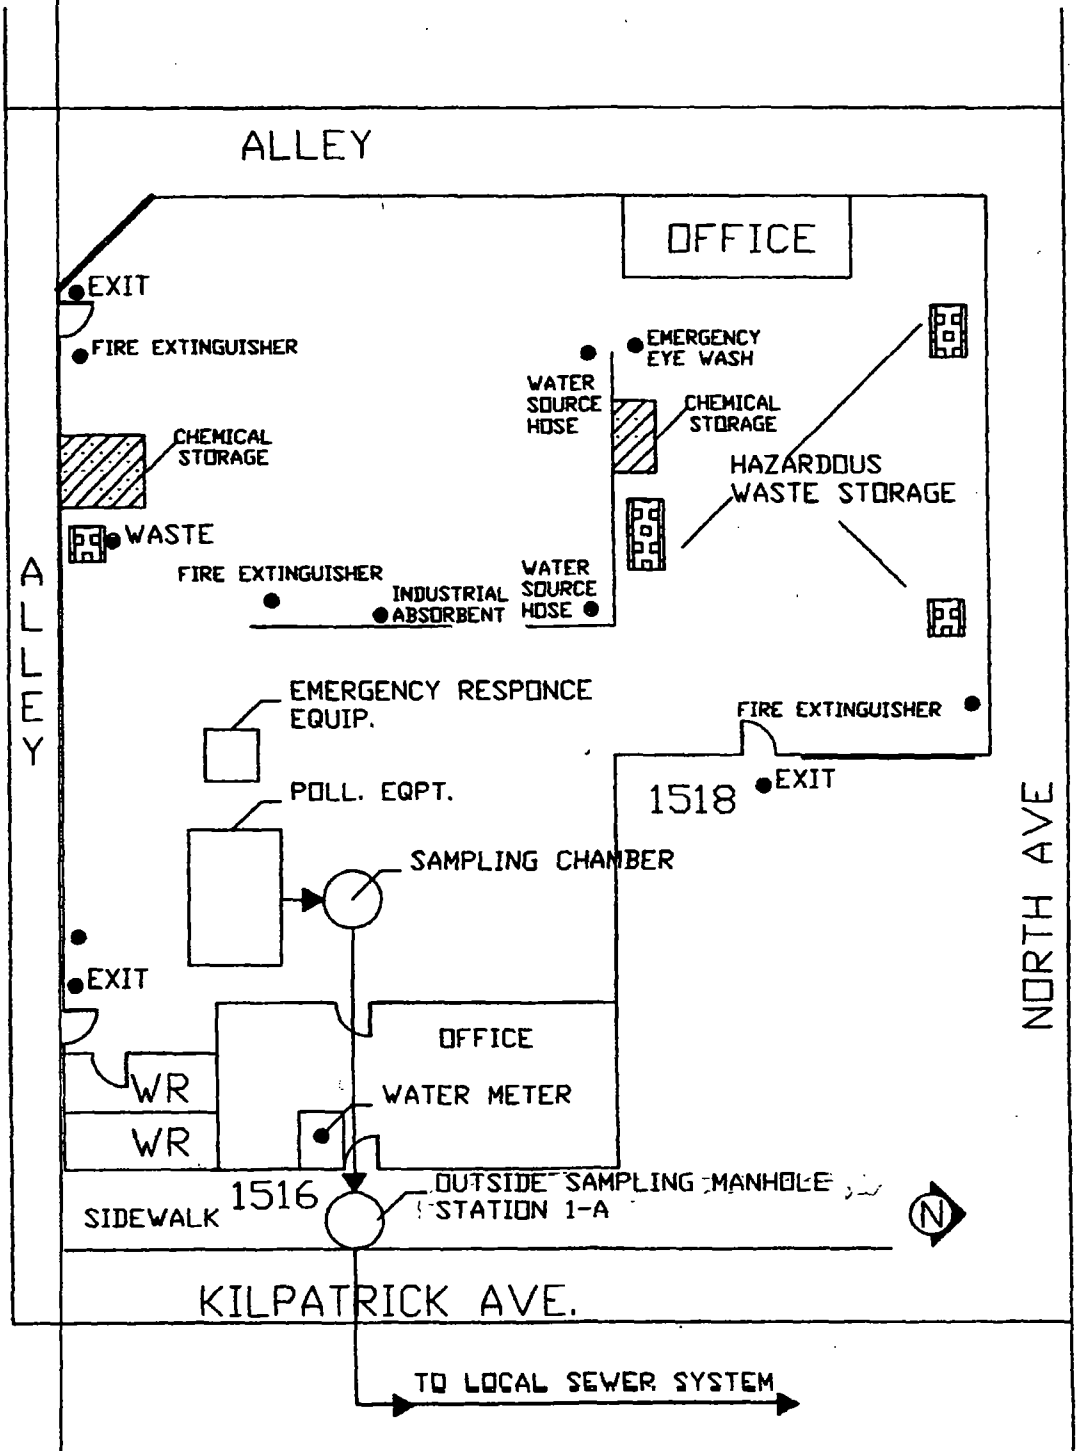

Department of Business Affairs and Consumer Protection
Small Business Center - Public Way Use Unit
City Hall - 121 N LaSalle Street, Room 800 • Chicago, IL 60602
312-74-GOBIZ / 312-744-6249 • (312) 744-1944 (TTY)
http://www.cityofchicago.org/bacp

02/10/2016

Alderman **Emma Mitts**
Ward # **37**
City of Chicago
City Hall, Room **300**
121 North LaSalle Street
Chicago, Illinois 60602

Re: An ordinance to use and maintain a portion of the public right-of-way for **one (1) catch basin(s)** for **SKILD Plating Corporation**, adjacent to the premises known as **1516 N. Kilpatrick Ave.**.

Dear Alderman **Emma Mitts**:

The applicant referenced above has requested the use of the public right-of-way for a **catch basin(s)**. An ordinance has been prepared by the Department of Business Affairs and Consumer Protection – Small Business Center - Public Way Use Unit for presentation to the City Council. Because this request was made for properties located in your ward, as approved by you as per the attached, I respectfully request that you introduce the attached ordinance at the next City Council meeting.

If you have any questions regarding this ordinance, please contact Anthony Bertuca at (312) 744-5506.

Department of Business Affairs and Consumer Protection

City of Chicago

O2016-1053

Office of the City Clerk

Document Tracking Sheet

Meeting Date:	2/10/2016
Sponsor(s):	Sposato (38)
Type:	Ordinance
Title:	Grant(s) of privilege in public way for Psychic Readings
Committee(s) Assignment:	Committee on Transportation and Public Way

ORDINANCE
PSYCHIC READINGS
Acct. No. 397217 - 2
Permit No. 1119462

Be It Ordained by the City Council of the City of Chicago:

SECTION 1. Permission and authority are hereby given and granted to PSYCHIC READINGS, upon the terms and subject to the conditions of this ordinance to maintain and use one (1) sign(s) projecting over the public right-of-way attached to its premises known as 3912 N. Harlem Ave..

Said sign structure(s) measures as follows; along Harlem:
One (1) at ten (10) feet in length, eight (8) feet in height and ten (10) feet above grade level.

The location of said privilege shall be as shown on prints kept on file with the Department of Business Affairs and Consumer Protection and the Office of the City Clerk.

Said privilege shall be constructed in accordance with plans and specifications approved by the Department of Transportation (Division of Project Development) and Zoning Department - Signs.


This grant of privilege in the public way shall be subject to the provisions of Section 10-28-015 and all other required provisions of the Municipal Code of Chicago.

The grantee shall pay to the City of Chicago as compensation for the privilege #1119462 herein granted the sum of three hundred ($300.00) per annum in advance.

A 25% penalty will be added for payments received after due date.

The permit holder agrees to hold the City of Chicago harmless for any damage, relocation or replacement costs associated with damage, relocation or removal of private property caused by the City performing work in the public way.

Authority herein given and granted for a period of five (5) years from and after Date of Passage.

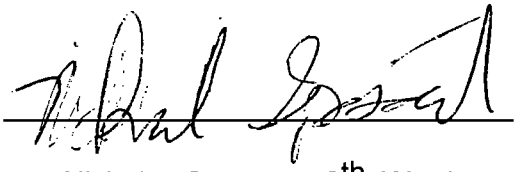Alderman 

Nicholas Sposato 38th Ward


APPLICATION TO USE THE PUBLIC RIGHT OF WAY

EXAMPLE OF SIGN DRAWING

SIGN DRAWING

PROPERTY LOCATION: 3912 N. Harlem Ave

ORGANIZATION(S) NAME: Psychic Readings

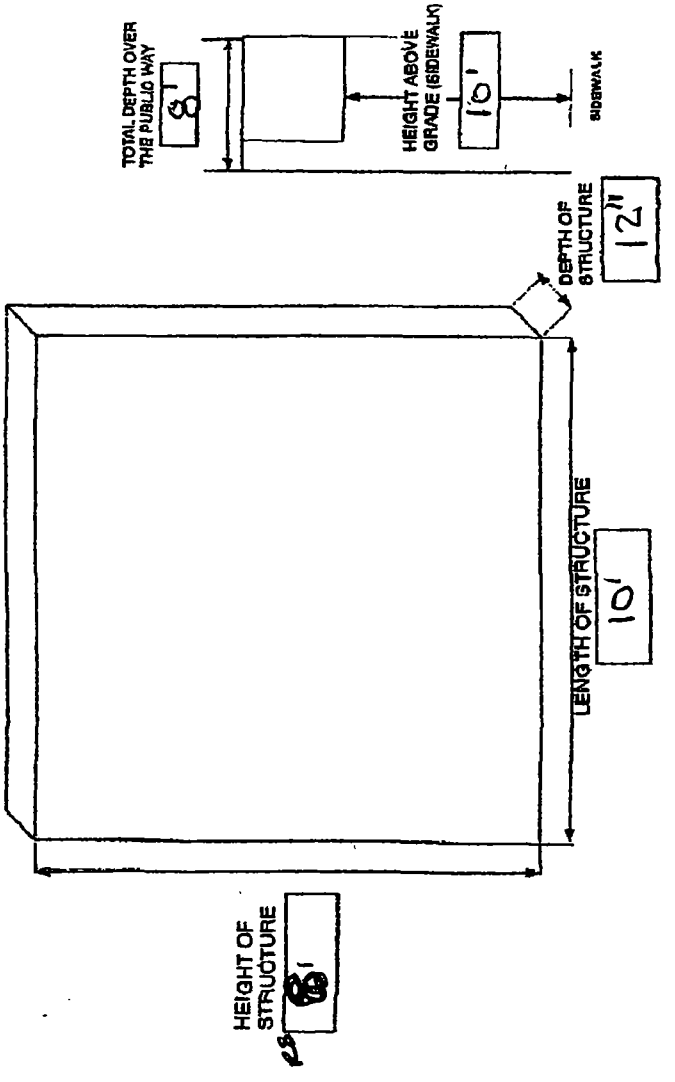

Department of Business Affairs and Consumer Protection
Small Business Center - Public Way Use Unit
City Hall - 121 N. LaSalle Street, Room 800 • Chicago, IL 60602
312-74-GOBIZ / 312-744-6249 • (312) 744-1944 (TTY)
http //www.cityofchicago.org/bacp

02/10/2016

Alderman **Nicholas Sposato**
Ward # **38**
City of Chicago
City Hall, Room **200**
121 North LaSalle Street
Chicago, Illinois 60602

Re: An ordinance to use and maintain a portion of the public right-of-way for **one (1) sign(s)** for **PSYCHIC READINGS**, adjacent to the premises known as **3912 N. Harlem Ave.**.

Dear Alderman **Nicholas Sposato**:

The applicant referenced above has requested the use of the public right-of-way for a **sign(s)**. An ordinance has been prepared by the Department of Business Affairs and Consumer Protection – Small Business Center - Public Way Use Unit for presentation to the City Council. Because this request was made for properties located in your ward, as approved by you as per the attached, I respectfully request that you introduce the attached ordinance at the next City Council meeting.

If you have any questions regarding this ordinance, please contact Anthony Bertuca at (312) 744-5506.

Department of Business Affairs and Consumer Protection

City of Chicago

O2016-1056

Office of the City Clerk

Document Tracking Sheet

Meeting Date:	2/10/2016
Sponsor(s):	O'Connor (40)
Type:	Ordinance
Title:	Grant(s) of privilege in public way for Byline Bank
Committee(s) Assignment:	Committee on Transportation and Public Way

ORDINANCE
BYLINE BANK
Acct. No. 398078 - 11
Permit No. 1120839

Be It Ordained by the City Council of the City of Chicago:

SECTION 1. Permission and authority are hereby given and granted to BYLINE BANK, upon the terms and subject to the conditions of this ordinance to maintain and use one (1) sign(s) projecting over the public right-of-way attached to its premises known as 2935 W. Peterson Ave..

Said sign structure(s) measures as follows; along W. Peterson Avenue:
One (1) at nine (9) feet in length, four point eight three (4.83) feet in height and fifteen point six seven (15.67) feet above grade level.

The location of said privilege shall be as shown on prints kept on file with the Department of Business Affairs and Consumer Protection and the Office of the City Clerk.

Said privilege shall be constructed in accordance with plans and specifications approved by the Department of Transportation (Division of Project Development) and Zoning Department - Signs.

This grant of privilege in the public way shall be subject to the provisions of Section 10-28-015 and all other required provisions of the Municipal Code of Chicago.

The grantee shall pay to the City of Chicago as compensation for the privilege #1120839 herein granted the sum of three hundred ($300.00) per annum in advance.

A 25% penalty will be added for payments received after due date.

The permit holder agrees to hold the City of Chicago harmless for any damage, relocation or replacement costs associated with damage, relocation or removal of private property caused by the City performing work in the public way.

Authority herein given and granted for a period of five (5) years from and after Date of Passage.

Alderman _____

Patrick O'Connor 40th Ward


The Brandvironment Experts


Site Name: Peterson
Site Number: 40
2935 W Peterson Ave Chicago, IL

INSTALLATION BRAND CONSTRUCTION

Sign #2 - Double-Faced Pylon - 15'8" OAH - Qty 1

Fabricated aluminum cabinet with bullnosed top and bottom as shown in drawing. Logo applied on both sides.

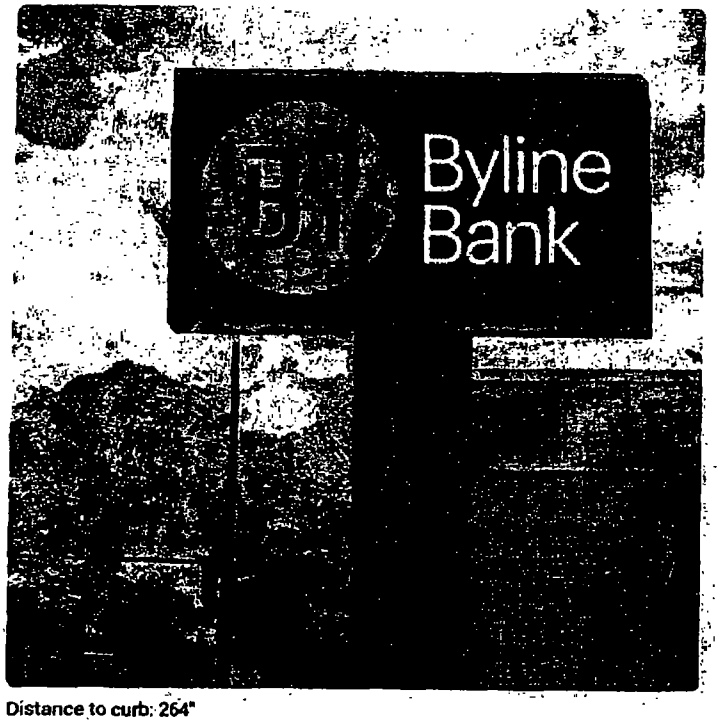

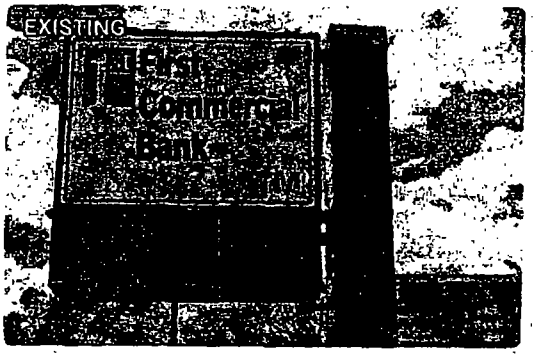

Distance to curb: 264"

Department of Business Affairs and Consumer Protection
Small Business Center - Public Way Use Unit
City Hall - 121 N. LaSalle Street, Room 800 • Chicago, IL 60602
312-74-GOBIZ / 312-744-6249 • (312) 744-1944 (TTY)
http //www.cityofchicago.org/bacp

02/10/2016

Alderman **Patrick O'Connor**
Ward # **40**
City of Chicago
City Hall, Room **300**
121 North LaSalle Street
Chicago, Illinois 60602

Re: An ordinance to use and maintain a portion of the public right-of-way for **one (1) sign(s)** for **BYLINE BANK**, adjacent to the premises known as **2935 W. Peterson Ave.**.

Dear Alderman **Patrick O'Connor**:

The applicant referenced above has requested the use of the public right-of-way for a **sign(s)**. An ordinance has been prepared by the Department of Business Affairs and Consumer Protection – Small Business Center - Public Way Use Unit for presentation to the City Council. Because this request was made for properties located in your ward, as approved by you as per the attached, I respectfully request that you introduce the attached ordinance at the next City Council meeting.

If you have any questions regarding this ordinance, please contact Anthony Bertuca at (312) 744-5506.

Department of Business Affairs and Consumer Protection

City of Chicago

O2016-1058

Office of the City Clerk

Document Tracking Sheet

Meeting Date:	2/10/2016
Sponsor(s):	O'Connor (40)
Type:	Ordinance
Title:	Grant(s) of privilege in public way for MB Financial Bank N.A.
Committee(s) Assignment:	Committee on Transportation and Public Way

ORDINANCE
MB FINANCIAL BANK N.A.
Acct. No. 248808 - 39
Permit No. 1121224

Be It Ordained by the City Council of the City of Chicago:

SECTION 1. Permission and authority are hereby given and granted to MB FINANCIAL BANK N.A., upon the terms and subject to the conditions of this ordinance to maintain and use, as now constructed, one (1) Pipe trench under the public right-of-way adjacent to its premises known as 4800 N. Western Ave..

Said Pipe trench at N. Western Avenue measure(s):
One (1) at sixteen (16) feet in length, and point three three (.33) feet in width for a total of five point two eight (5.28) square feet. Existing pipe trench is used to for the purpose of housing computer cables for internal use. Pipe trench is approximately three (3) feet in depth under and across the public alley.

The location of said privilege shall be as shown on prints kept on file with the Department of Business Affairs and Consumer Protection and the Office of the City Clerk.

Said privilege shall be constructed in accordance with plans and specifications approved by the Department of Transportation (Office of Underground Coordination) and Department of Water Management.

This grant of privilege in the public way shall be subject to the provisions of Section 10-28-015 and all other required provisions of the Municipal Code of Chicago.

The grantee shall pay to the City of Chicago as compensation for the privilege #1121224 herein granted the sum of four hundred ($400.00) per annum in advance.


A 25% penalty will be added for payments received after due date.

The permit holder agrees to hold the City of Chicago harmless for any damage, relocation or replacement costs associated with damage, relocation or removal of private property caused by the City performing work in the public way.

Authority herein given and granted for a period of five (5) years from and after 02/11/2016.

Alderman _____

Patrick O'Connor 40th Ward

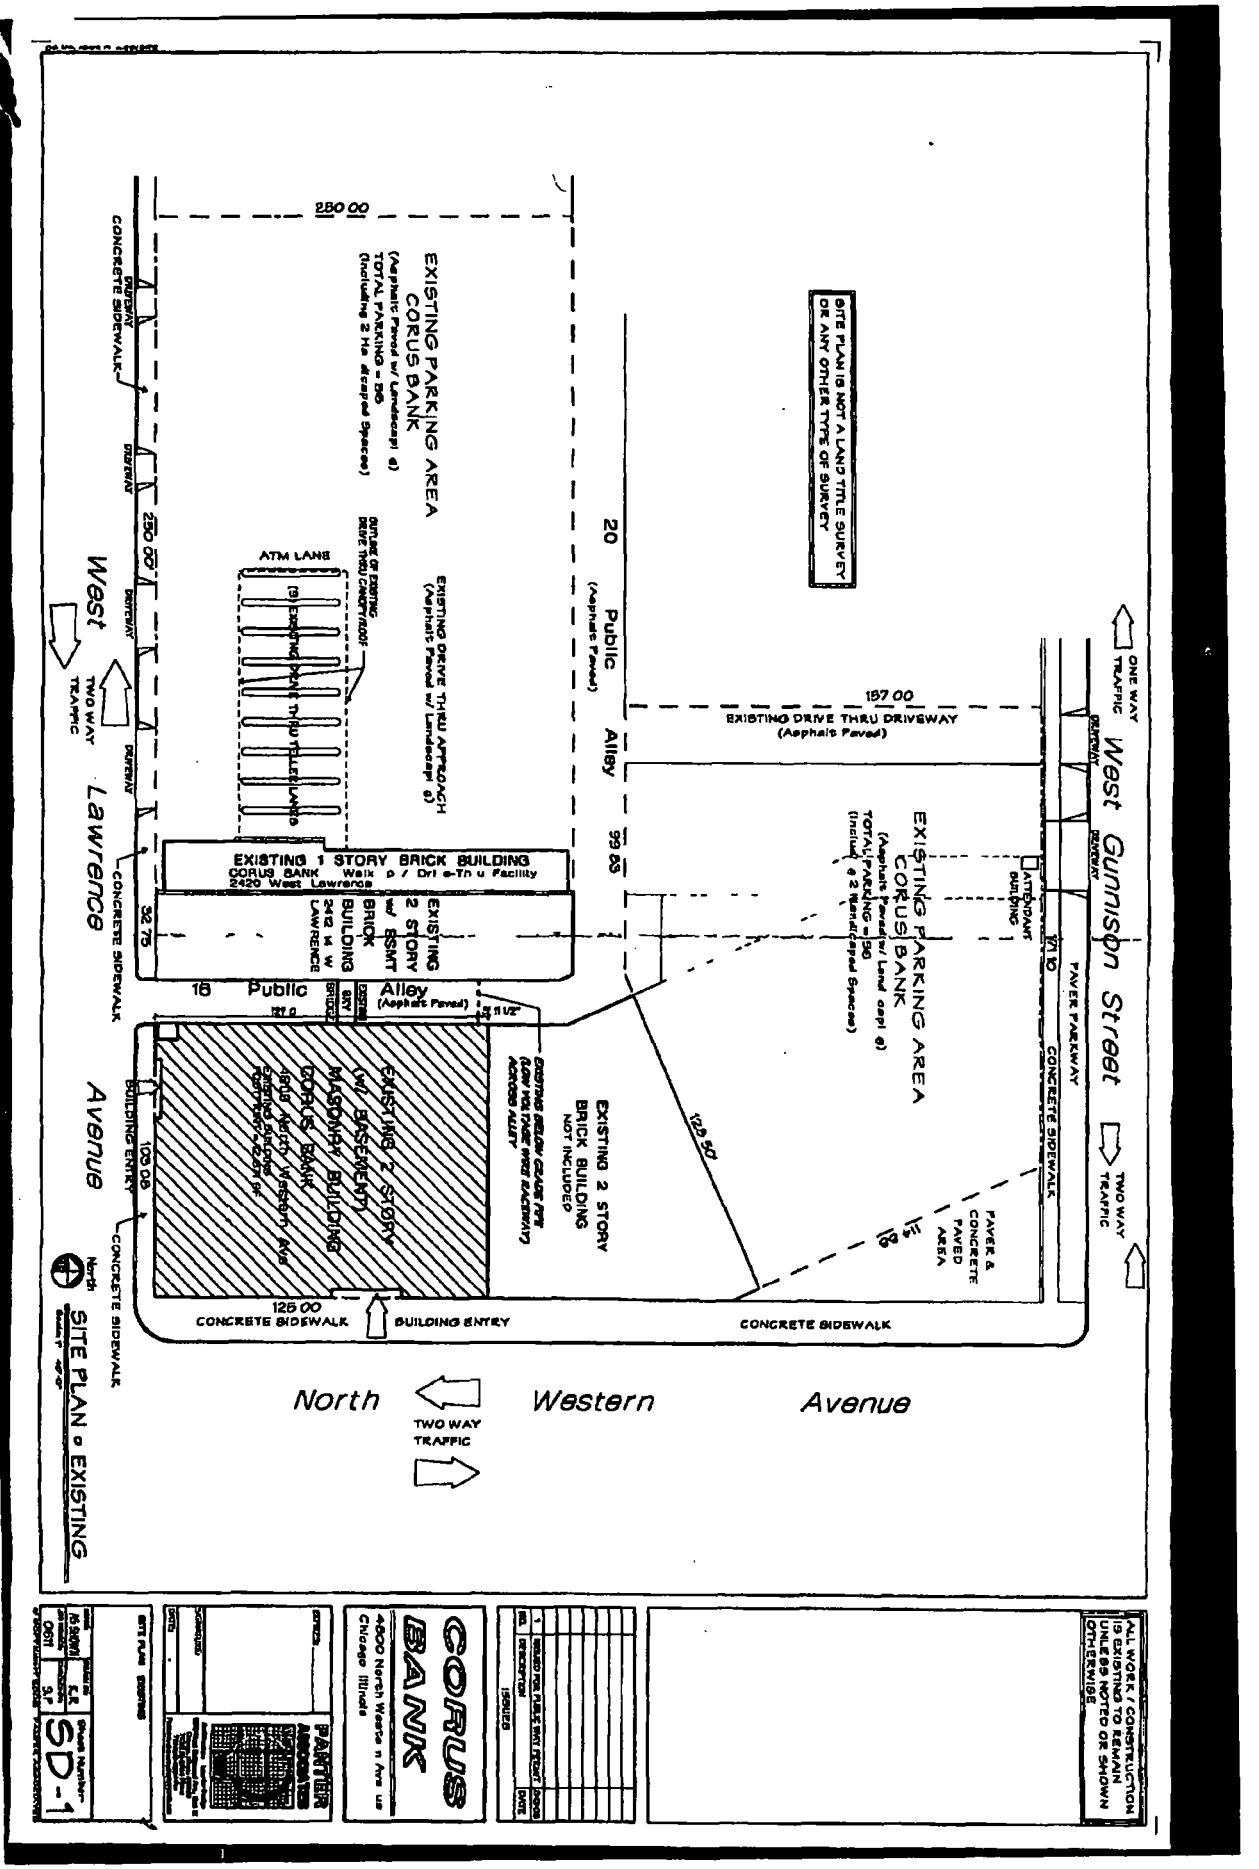
SITE PLAN IS NOT A LAND TITLE SURVEY OR ANY OTHER TYPE OF SURVEY
EXISTING PARKING AREA CORUS BANK
(Asphalt Paved w/ Landscaping)
TOTAL PARKING = 195
(Including 2 Handicapped Spaces)
250.00
250.00
DRIVEWAY
CONCRETE SIDEWALK
ATM LANE
(3) EXISTING DRIVE THRU TELLER LANES
OUTLINE OF EXISTING DRIVE THRU CANOPY ROOF
EXISTING DRIVE THRU APPROACH
(Asphalt Paved w/ Landscaping)
20
Public
(Asphalt Paved)
Alley
99.83
157.00
EXISTING DRIVE THRU DRIVEWAY
(Asphalt Paved)
ONE WAY TRAFFIC
West Gunnison Street
TWO WAY TRAFFIC
PAVER PARKWAY
CONCRETE SIDEWALK
ATTENDANT BUILDING
EXISTING PARKING AREA
CORUS BANK
(Asphalt Paved w/ Landscaping)
TOTAL PARKING = 150
(Including 2 Handicapped Spaces)
EXISTING 1 STORY BRICK BUILDING
CORUS BANK Walk-Up / Drive-Thru Facility
2420 West Lawrence
EXISTING 2 STORY w/ BSMT BRICK BUILDING
2412 W LAWRENCE
32.75
18
Public
Alley
(Asphalt Paved)
DRIVE-UP BRIDGE
EXISTING 2 STORY (w/ BASEMENT) MASONRY BUILDING
CORUS BANK
4800 North Western Ave
EXISTING BUILDING COVERAGE = 2,451 SF
EXISTING BELOW GRADE PIT (LOW VOLTAGE VAULT BACKWAY) ACROSS ALLEY
EXISTING 2 STORY BRICK BUILDING NOT INCLUDED
122.50
PAVER & CONCRETE PAVED AREA
BUILDING ENTRY
105.08
CONCRETE SIDEWALK
125.00
CONCRETE SIDEWALK
BUILDING ENTRY
CONCRETE SIDEWALK
North
SITE PLAN o EXISTING
North
Western
Avenue
TWO WAY TRAFFIC
West
Lawrence
Avenue
TWO WAY TRAFFIC
ALL WORK / CONSTRUCTION SHALL BE LIMITED TO AREAS NOTED TO REMAIN UNLESS NOTED OTHERWISE
CORUS BANK
4800 North Western Avenue
Chicago Illinois
PARTNER ARCHITECTS
SITE PLAN EXISTING
SD-1

Department of Business Affairs and Consumer Protection
Small Business Center- Public Way Use Unit
City Hall- 121 N. LaSalle Street Room 800 • Chicago, IL 60602
312-74-GOBIZ / 312-744-6249 • (312) 744-1944 (TTY)
http://www.cityofchicago.org/bacp

02/10/2016

Alderman **Patrick O'Connor**
Ward # **40**
City of Chicago
City Hall, Room **300**
121 North LaSalle Street
Chicago, Illinois 60602

Re: An ordinance to use and maintain a portion of the public right-of-way for **one (1) pipe(s)** for **MB FINANCIAL BANK N.A.**, adjacent to the premises known as **4800 N. Western Ave.**.

Dear Alderman **Patrick O'Connor**:

The applicant referenced above has requested the use of the public right-of-way for a **pipe(s)**. An ordinance has been prepared by the Department of Business Affairs and Consumer Protection – Small Business Center - Public Way Use Unit for presentation to the City Council. Because this request was made for properties located in your ward, as approved by you as per the attached, I respectfully request that you introduce the attached ordinance at the next City Council meeting.

If you have any questions regarding this ordinance, please contact Anthony Bertuca at (312) 744-5506.

Department of Business Affairs and Consumer Protection

City of Chicago

O2016-1060

Office of the City Clerk

Document Tracking Sheet

Meeting Date:	2/10/2016
Sponsor(s):	O'Connor (40)
Type:	Ordinance
Title:	Grant(s) of privilege in public way for Replay/Elixir
Committee(s) Assignment:	Committee on Transportation and Public Way

ORDINANCE
REPLAY / ELIXIR
Acct. No. 396554 - 1
Permit No. 1119089

Be It Ordained by the City Council of the City of Chicago:

SECTION 1. Permission and authority are hereby given and granted to REPLAY / ELIXIR, upon the terms and subject to the conditions of this ordinance to maintain and use two (2) sign(s) projecting over the public right-of-way attached to its premises known as 5356-58 N. Clark St..

Said sign structure(s) measures as follows; along N. Clark Street:
Two (2) at seven point two five (7.25) feet in length, two point three three (2.33) feet in height and thirteen point five (13.5) feet above grade level.

The location of said privilege shall be as shown on prints kept on file with the Department of Business Affairs and Consumer Protection and the Office of the City Clerk.

Said privilege shall be constructed in accordance with plans and specifications approved by the Department of Transportation (Division of Project Development) and Zoning Department - Signs.

This grant of privilege in the public way shall be subject to the provisions of Section 10-28-015 and all other required provisions of the Municipal Code of Chicago.

The grantee shall pay to the City of Chicago as compensation for the privilege #1119089 herein granted the sum of one hundred seventy-five ($175.00) per annum in advance.


A 25% penalty will be added for payments received after due date.

The permit holder agrees to hold the City of Chicago harmless for any damage, relocation or replacement costs associated with damage, relocation or removal of private property caused by the City performing work in the public way.

Authority herein given and granted for a period of five (5) years from and after Date of Passage.

Alderman _____

Patrick O'Connor 40th Ward

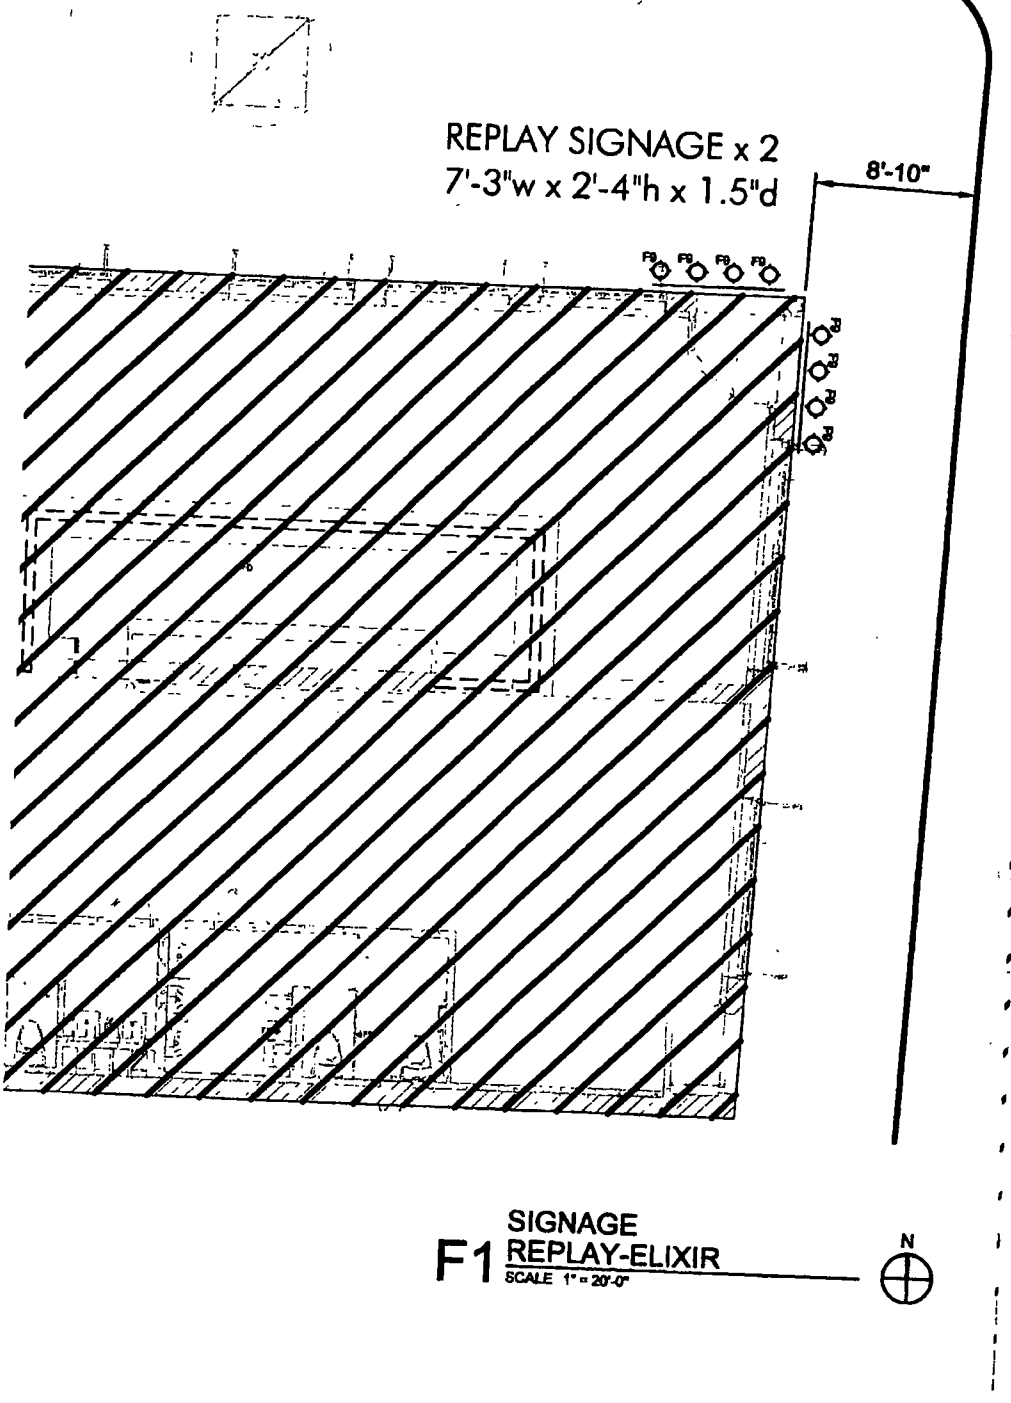

F1 SIGNAGE
REPLAY-ELIXIR
SCALE 1" = 20'-0"

N

EXTERIOR LIGHTING
10" WIDE, 14" DEPTH



Replay Andersonville INC
5356-58 N. Clark

Chicago IL. 60640

Department of Business Affairs and Consumer Protection
Small Business Center - Public Way Use Unit
City Hall - 121 N. LaSalle Street, Room 800 • Chicago, IL 60602
312-74-GOBIZ / 312-744-6249 • (312) 744-1944 (TTY)
http://www.cityofchicago.org/bacp

02/10/2016

Alderman **Patrick O'Connor**
Ward # **40**
City of Chicago
City Hall, Room **300**
121 North LaSalle Street
Chicago, Illinois 60602

Re: An ordinance to use and maintain a portion of the public right-of-way for **two (2) sign(s)** for **REPLAY / ELIXIR**, adjacent to the premises known as **5356-58 N. Clark St.**.

Dear Alderman **Patrick O'Connor**:

The applicant referenced above has requested the use of the public right-of-way for a **sign(s)**. An ordinance has been prepared by the Department of Business Affairs and Consumer Protection – Small Business Center - Public Way Use Unit for presentation to the City Council. Because this request was made for properties located in your ward, as approved by you as per the attached, I respectfully request that you introduce the attached ordinance at the next City Council meeting.

If you have any questions regarding this ordinance, please contact Anthony Bertuca at (312) 744-5506.

Department of Business Affairs and Consumer Protection

City of Chicago

O2016-1064

Office of the City Clerk

Document Tracking Sheet

Meeting Date:	2/10/2016
Sponsor(s):	O'Connor (40)
Type:	Ordinance
Title:	Grant(s) of privilege in public way for Terraces of Anersonville Condo Assn.
Committee(s) Assignment:	Committee on Transportation and Public Way

ORDINANCE
TERRACES OF ANERSONVILLE CONDOMINIUM ASSOCIATION
Acct. No. 280500 - 2
Permit No. 1121239

Be It Ordained by the City Council of the City of Chicago:

SECTION 1. Permission and authority are hereby given and granted to TERRACES OF ANERSONVILLE CONDOMINIUM ASSOCIATION, upon the terms and subject to the conditions of this ordinance to maintain and use, as now constructed, six (6) Balcony(s) projecting over the public right-of-way adjacent to its premises known as 1828-30 W. Foster Ave..

Said Balcony(s) at W. Foster measure(s):
Six (6) at eighteen point two five (18.25) feet in length, and four (4) feet in width for a total of four hundred thirty-eight (438) square feet.

The location of said privilege shall be as shown on prints kept on file with the Department of Business Affairs and Consumer Protection and the Office of the City Clerk.

Said privilege shall be constructed in accordance with plans and specifications approved by the Department of Planning and Development and Department of Transportation (Division of Project Development).

This grant of privilege in the public way shall be subject to the provisions of Section 10-28-015 and all other required provisions of the Municipal Code of Chicago.

The grantee shall pay to the City of Chicago as compensation for the privilege #1121239 herein granted the sum of four hundred fifty ($450.00) per annum in advance.


A 25% penalty will be added for payments received after due date.

The permit holder agrees to hold the City of Chicago harmless for any damage, relocation or replacement costs associated with damage, relocation or removal of private property caused by the City performing work in the public way.

Authority herein given and granted for a period of five (5) years from and after 11/03/2015.

Alderman _____

Patrick O'Connor 40th Ward

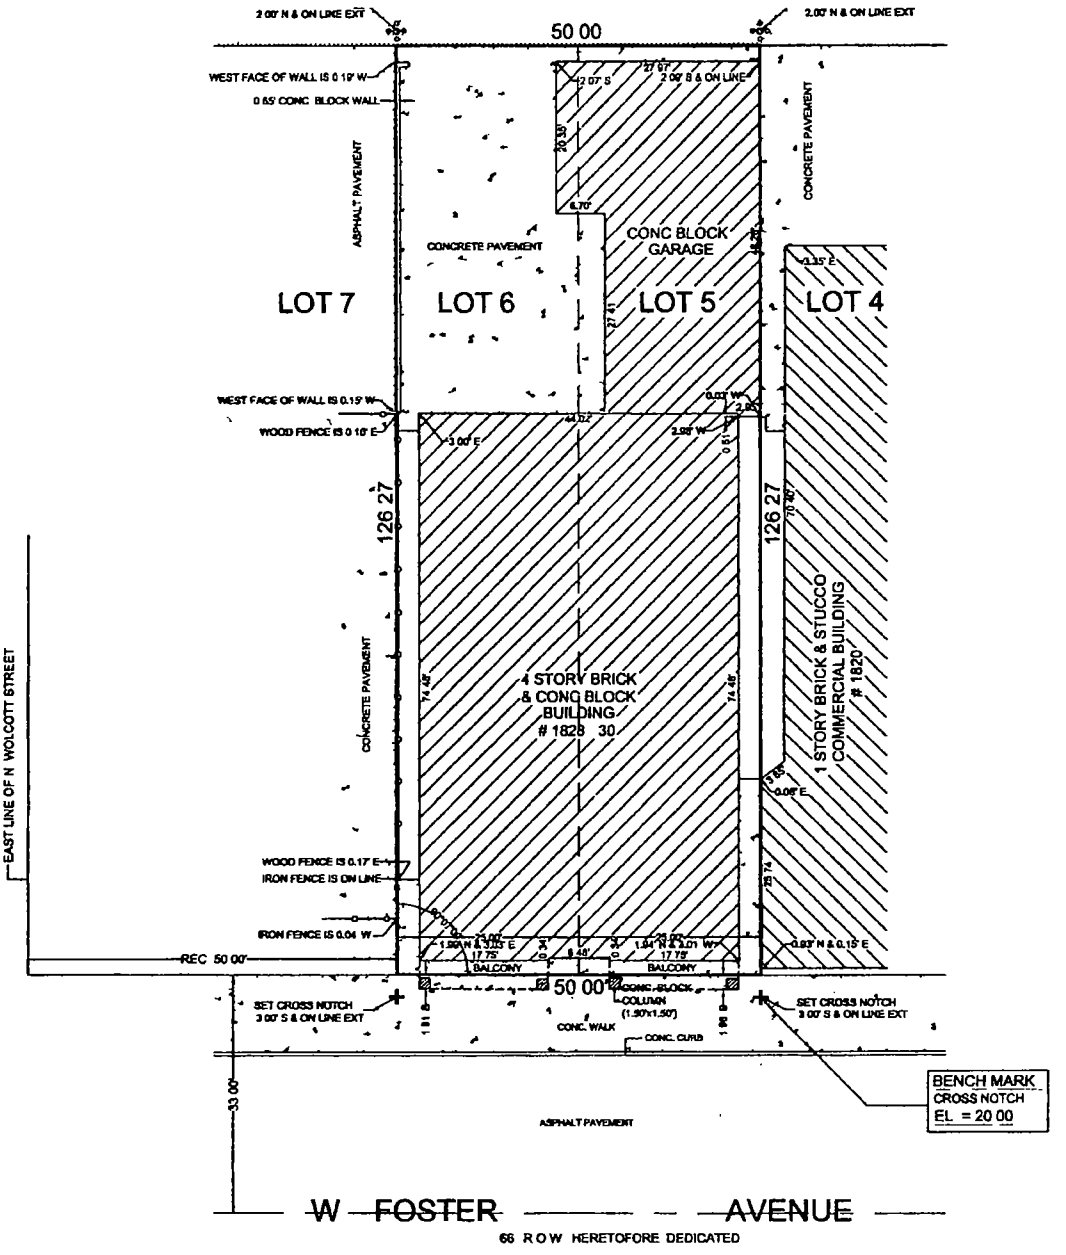

ORDERED BY LAW OFFICE OF MITCHELL C CHAPMAN		
SCALE 1 = 10		
DATE FEBRUARY 3 2005		
FILE No 2005 - 13165	DATE	REVISION

SHEET 1 OF 2

MAIL TO
LAW OFFICE OF
MITCHELL C CHAPMAN
4343 N CLARENDON AVENUE
CHICAGO ILLINOIS 60613

STATE OF ILLINOIS }
} S S
COUNTY OF COOK }

I ROY G LAWNICZAK DO HERE
DESCRIBED PROPERTY HAS BEE
SUPERVISION IN THE MANNER
HEREON DRAWN

THIS PROFESSIONAL SERVICE C
ILLINOIS MINIMUM STANDARDS

DIMENSIONS ARE SHOWN IN FE
CORRECTED TO A TEMPERATUR

DES PLAINES ILLINOIS FEBRUA

BY _____
ROY G LAWNICZAK, ILL REG

Department of Business Affairs and Consumer Protection
Small Business Center - Public Way Use Unit
City Hall - 121 N. LaSalle Street, Room 800 • Chicago, IL 60602
312-74-GOBIZ / 312-744-6249 • (312) 744-1944 (TTY)
http://www.cityofchicago.org/bacp

02/10/2016

Alderman **Patrick O'Connor**
Ward # **40**
City of Chicago
City Hall, Room **300**
121 North LaSalle Street
Chicago, Illinois 60602

Re: An ordinance to use and maintain a portion of the public right-of-way for **six (6) balcony(ies)** for **TERRACES OF ANERSONVILLE CONDOMINIUM ASSOCIATION**, adjacent to the premises known as **1828-30 W. Foster Ave.**.

Dear Alderman **Patrick O'Connor**:

The applicant referenced above has requested the use of the public right-of-way for a **balcony(ies)**. An ordinance has been prepared by the Department of Business Affairs and Consumer Protection – Small Business Center - Public Way Use Unit for presentation to the City Council. Because this request was made for properties located in your ward, as approved by you as per the attached, I respectfully request that you introduce the attached ordinance at the next City Council meeting.

If you have any questions regarding this ordinance, please contact Anthony Bertuca at (312) 744-5506.

Department of Business Affairs and Consumer Protection

City of Chicago

O2016-1000

Office of the City Clerk

Document Tracking Sheet

Meeting Date:	2/10/2016
Sponsor(s):	Reilly (42)
Type:	Ordinance
Title:	Grant(s) of privilege in public way for Community Tax LLC
Committee(s) Assignment:	Committee on Transportation and Public Way

ORDINANCE
COMMUNITY TAX, LLC
Acct. No. 360184 - 2
Permit No. 1120225

Be It Ordained by the City Council of the City of Chicago:

SECTION 1. Permission and authority are hereby given and granted to COMMUNITY TAX, LLC, upon the terms and subject to the conditions of this ordinance to maintain and use one (1) sign(s) projecting over the public right-of-way attached to its premises known as 17 N. State St..

Said sign structure(s) measures as follows; along N State St:
One (1) at seventeen (17) feet in length, three (3) feet in height and thirty-four (34) feet above grade level.

The location of said privilege shall be as shown on prints kept on file with the Department of Business Affairs and Consumer Protection and the Office of the City Clerk.

Said privilege shall be constructed in accordance with plans and specifications approved by the Department of Transportation (Division of Project Development) and Zoning Department - Signs.

This grant of privilege in the public way shall be subject to the provisions of Section 10-28-015 and all other required provisions of the Municipal Code of Chicago.

The grantee shall pay to the City of Chicago as compensation for the privilege #1120225 herein granted the sum of three hundred ($300.00) per annum in advance.

A 25% penalty will be added for payments received after due date.

The permit holder agrees to hold the City of Chicago harmless for any damage, relocation or replacement costs associated with damage, relocation or removal of private property caused by the City performing work in the public way.

Authority herein given and granted for a period of five (5) years from and after Date of Passage.


Alderman _____


Brendan Reilly 42nd Ward

Reverse Lit Channel Letters • Community Tax • Chicago • Illinois

PROPERTY LOCATION: *17 N. State St., Chicago, IL 60602*

ORGANIZATION: *Community Tax*

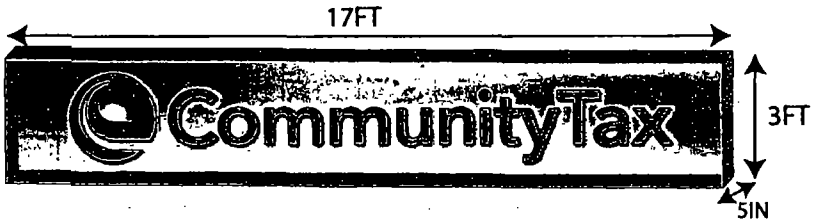

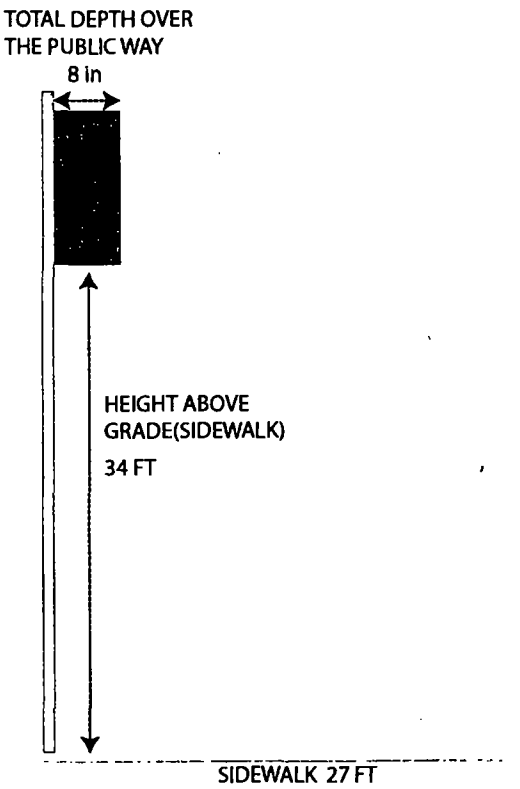

City of Chicago

O2016-1001

Office of the City Clerk

Document Tracking Sheet

Meeting Date:	2/10/2016
Sponsor(s):	Reilly (42)
Type:	Ordinance
Title:	Grant(s) of privilege in public way for Foot Locker Specialty, Inc.
Committee(s) Assignment:	Committee on Transportation and Public Way

ORDINANCE
FOOT LOCKER SPECIALTY, INC
Acct. No. 4535 - 72
Permit No. 1120001

Be It Ordained by the City Council of the City of Chicago:

SECTION 1. Permission and authority are hereby given and granted to FOOT LOCKER SPECIALTY, INC, upon the terms and subject to the conditions of this ordinance to construct, install, maintain and use two (2) Banner(s) projecting over the public right-of-way adjacent to its premises known as 213 S. State St..

Said Banner(s) at S. Stste Street measure(s):
Two (2) at one point five (1.5) foot in length, and eight (8) feet in width for a total of twenty-four (24) square feet.

The location of said privilege shall be as shown on prints kept on file with the Department of Business Affairs and Consumer Protection and the Office of the City Clerk.

Said privilege shall be constructed in accordance with plans and specifications approved by the Zoning Department - Signs.

This grant of privilege in the public way shall be subject to the provisions of Section 10-28-015 and all other required provisions of the Municipal Code of Chicago.

The grantee shall pay to the City of Chicago as compensation for the privilege #1120001 herein granted the sum of one hundred fifty ($150.00) per annum in advance.

A 25% penalty will be added for payments received after due date.

The permit holder agrees to hold the City of Chicago harmless for any damage, relocation or replacement costs associated with damage, relocation or removal of private property caused by the City performing work in the public way.

Authority herein given and granted for a period of five (5) years from and after Date of Passage.

Alderman _____

Brendan Reilly 42nd Ward


SYNTHESIS
AUDIO VIDEO
HOME THEATERS
OPEN

City of Chicago

O2016-1005

Office of the City Clerk

Document Tracking Sheet

Meeting Date:	2/10/2016
Sponsor(s):	Reilly (42)
Type:	Ordinance
Title:	Grant(s) of privilege in public way for Hard Pressed
Committee(s) Assignment:	Committee on Transportation and Public Way

ORDINANCE
Hard Pressed
Acct. No. 389083 - 1
Permit No. 1115964

Be It Ordained by the City Council of the City of Chicago:

SECTION 1. Permission and authority are hereby given and granted to Hard Pressed, upon the terms and subject to the conditions of this ordinance to construct, install, maintain and use two (2) Banner(s) projecting over the public right-of-way adjacent to its premises known as 219 W. Chicago Ave..

Said Banner(s) at W Chicago Ave measure(s):
One (1) at two point five (2.5) feet in length, and seven point five (7.5) feet in width for a total of eighteen point seven five (18.75) square feet.
One (1) at two point five (2.5) feet in length, and seven point five (7.5) feet in width for a total of eighteen point seven five (18.75) square feet.

The location of said privilege shall be as shown on prints kept on file with the Department of Business Affairs and Consumer Protection and the Office of the City Clerk.

Said privilege shall be constructed in accordance with plans and specifications approved by the Zoning Department - Signs.

This grant of privilege in the public way shall be subject to the provisions of Section 10-28-015 and all other required provisions of the Municipal Code of Chicago.

The grantee shall pay to the City of Chicago as compensation for the privilege #1115964 herein granted the sum of one hundred fifty ($150.00) per annum in advance.


A 25% penalty will be added for payments received after due date.

The permit holder agrees to hold the City of Chicago harmless for any damage, relocation or replacement costs associated with damage, relocation or removal of private property caused by the City performing work in the public way.

Authority herein given and granted for a period of five (5) years from and after Date of Passage.

Alderman _____

Brendan Reilly 42nd Ward

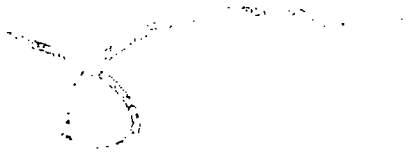

RIGHT WAY Signs

4651 N Milwaukee Ave
Chicago, IL 60630

Phone 773.930 4361
artwork@rightwaysigns.com

PRINT #
RWS-215-28

ALEX PERRY
REPRESENTATIVE

2-5-2015
DATE

HARDPRESSED
CLIENT NAME


219 W. CHICAGO AVE
42ND WARD - ALD BRENDAN REILEY
JOB LOCATION

ALEX PERRY
DRAWN BY SCALE


REVISIONS:
1.

THIS DRAWING IS THE PROPERTY OF RIGHT WAY SIGNS, LLC
NO REPRODUCTIONS OR EXHIBITIONS ARE PERMITTED WITHOUT THE EXPRESS WRITTEN CONSENT OF RIGHT WAY SIGNS, LLC. AN ASSESSMENT OF UP TO $2,500.00 WILL BE CHARGED FOR ANY MISUSE OF THIS DRAWING.

CURRENT PHOTO OF BUILDING/UNIT

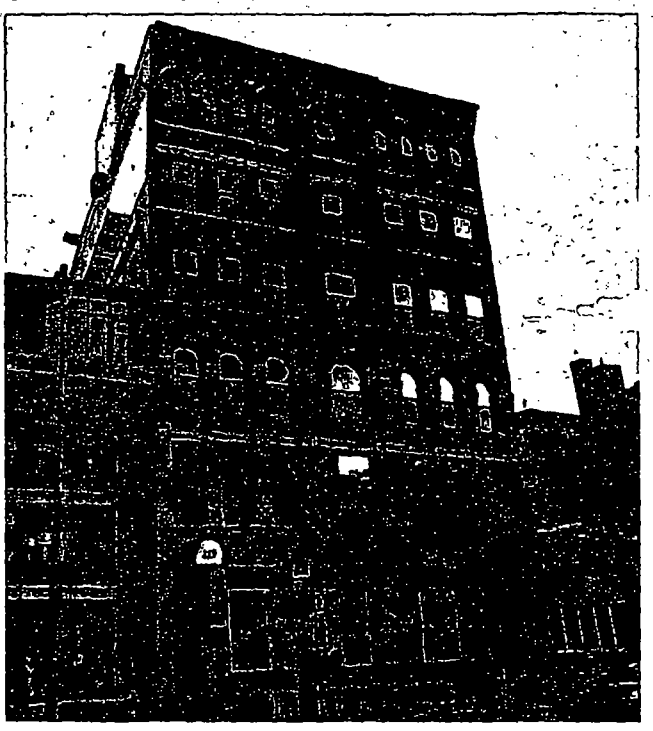

PROPOSED SIGN

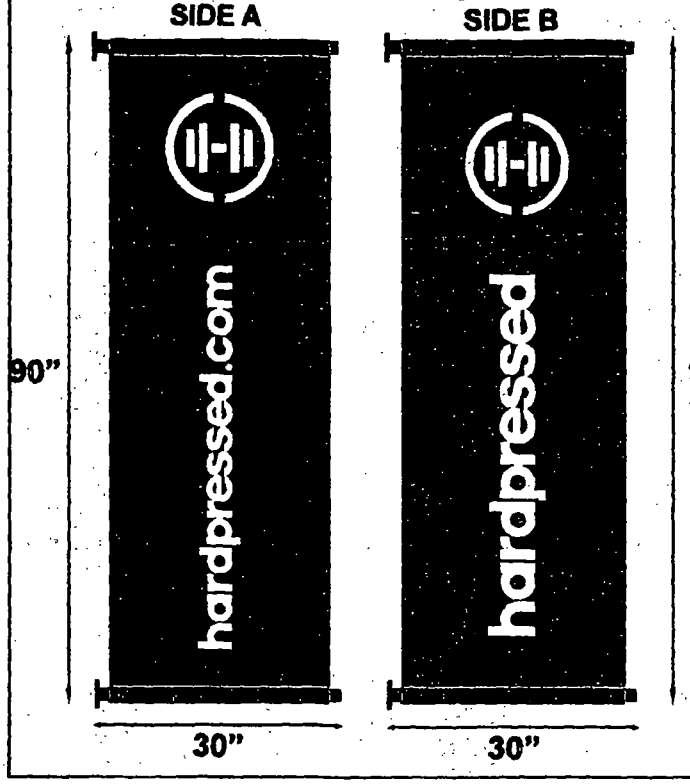

SIGN NOTES:
- DOUBLE SIDED 19oz BLACK
- 2" REENFORCED POLE POC
- QTY 2

By signing the Customer Acceptance on this print, I understand that I am accepting all aspects of this drawing. This includes Artwork, Specifications, Dimensions, Spelling, and all other representations herein.
I also understand that color reproductions on this print are approximate, and may not match manufactures samples exactly

X _____
Custo

City of Chicago

O2016-1008

Office of the City Clerk

Document Tracking Sheet

Meeting Date:	2/10/2016
Sponsor(s):	Reilly (42)
Type:	Ordinance
Title:	Grant(s) of privilege in public way for Hooters of Wells St., Inc. - light fixtures
Committee(s) Assignment:	Committee on Transportation and Public Way

ORDINANCE
HOOTERS OF WELLS ST., INC.
Acct. No. 85979 - 1
Permit No. 1121310

Be It Ordained by the City Council of the City of Chicago:

SECTION 1. Permission and authority are hereby given and granted to HOOTERS OF WELLS ST., INC., upon the terms and subject to the conditions of this ordinance to construct, install, maintain and use fifteen (15) Light Fixture(s) projecting over the public right-of-way adjacent to its premises known as 660 N. Wells St..

Said Light Fixture(s) at W. Erie Street measure(s):
Ten (10) at two (2) feet in length, two (2) feet in width and ten point six seven (10.67) feet above grade level.

Said Light Fixture(s) at N. Wells Street measure(s):
Five (5) at two (2) feet in length, two (2) feet in width and ten point six seven (10.67) feet above grade level.

The location of said privilege shall be as shown on prints kept on file with the Department of Business Affairs and Consumer Protection and the Office of the City Clerk.

Said privilege shall be constructed in accordance with plans and specifications approved by the Department of Transportation (Division of Project Development).

This grant of privilege in the public way shall be subject to the provisions of Section 10-28-015 and all other required provisions of the Municipal Code of Chicago.

The grantee shall pay to the City of Chicago as compensation for the privilege #1121310 herein granted the sum of seventy-five ($75.00) per annum in advance.


A 25% penalty will be added for payments received after due date.

The permit holder agrees to hold the City of Chicago harmless for any damage, relocation or replacement costs associated with damage, relocation or removal of private property caused by the City performing work in the public way.

Authority herein given and granted for a period of five (5) years from and after Date of Passage.

Alderman _____

Brendan Reilly 42nd Ward

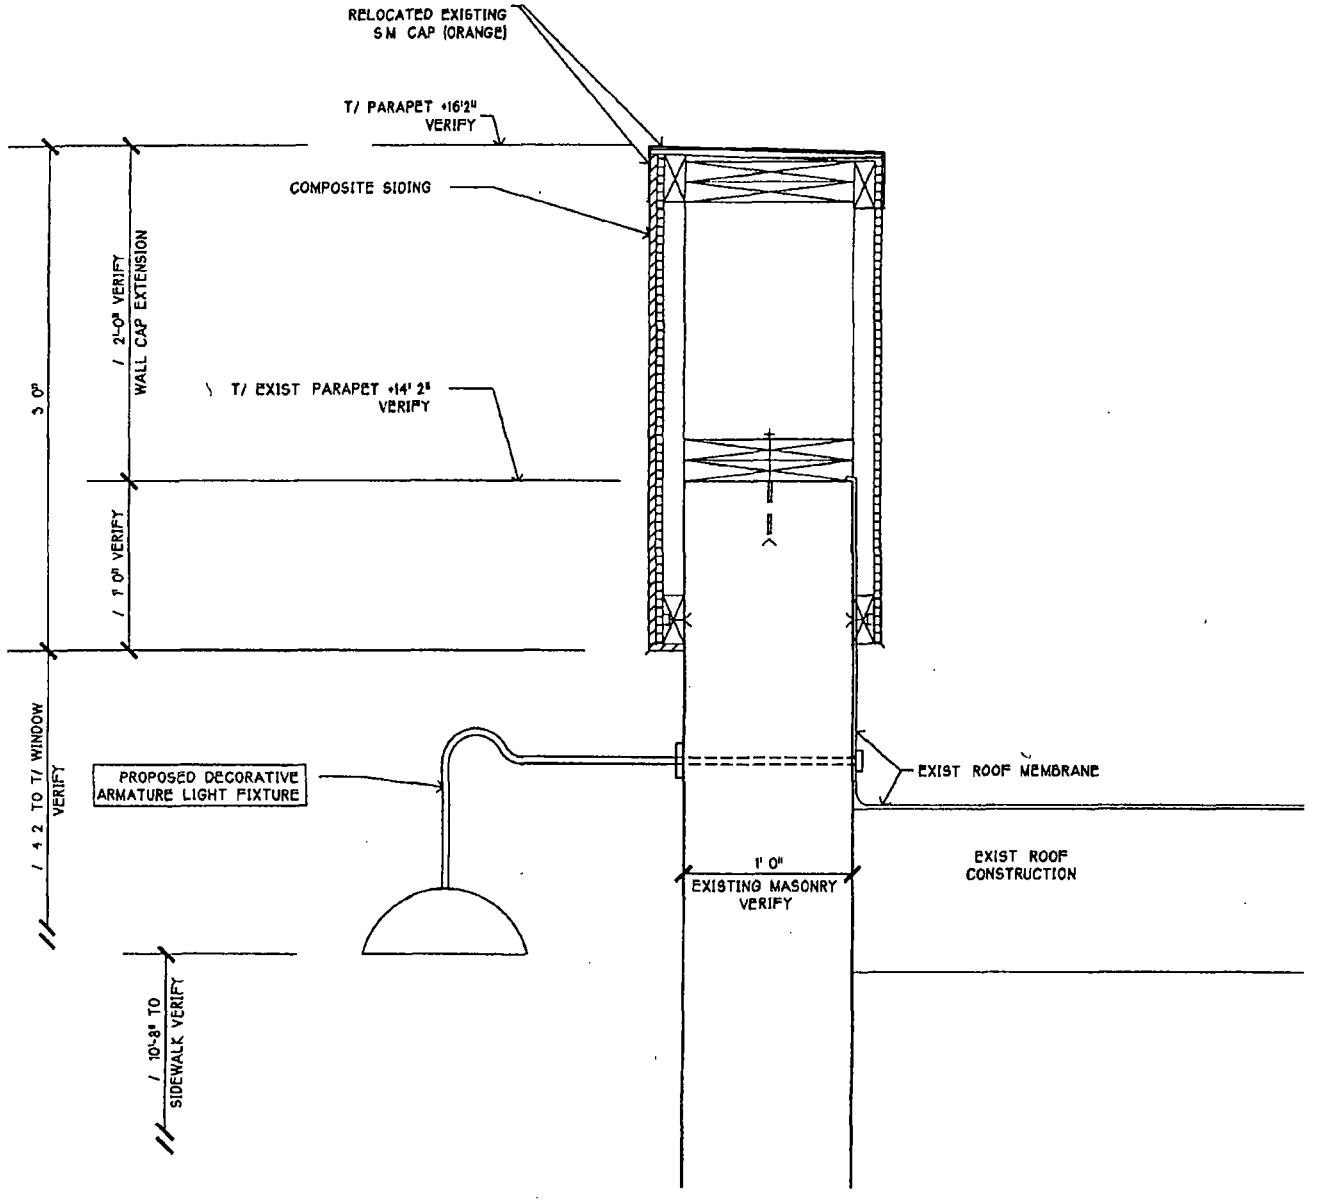

6 ROOF PARAPET EXTENSION

City of Chicago

O2016-1010

Office of the City Clerk

Document Tracking Sheet

Meeting Date:	2/10/2016
Sponsor(s):	Reilly (42)
Type:	Ordinance
Title:	Grant(s) of privilege in public way for Hooters of Wells St., Inc. - sunscreen
Committee(s) Assignment:	Committee on Transportation and Public Way

ORDINANCE
HOOTERS OF WELLS ST., INC.
Acct. No. 85979 - 1
Permit No. 1121312

Be It Ordained by the City Council of the City of Chicago:

SECTION 1. Permission and authority are hereby given and granted to HOOTERS OF WELLS ST., INC., upon the terms and subject to the conditions of this ordinance to construct, install, maintain and use one (1) Sunscreen(s) projecting over the public right-of-way adjacent to its premises known as 660 N. Wells St..

Said Sunscreen(s) at N. Wells Street & W. Erie Street measure(s):
One (1) at sixty-four (64) feet in length, and two point five (2.5) feet in width for a total of one hundred sixty (160) square feet. Said sunscreen shall be nine (9) feet above grade level.

The location of said privilege shall be as shown on prints kept on file with the Department of Business Affairs and Consumer Protection and the Office of the City Clerk.

Said privilege shall be constructed in accordance with plans and specifications approved by the Department of Transportation (Division of Project Development).

This grant of privilege in the public way shall be subject to the provisions of Section 10-28-015 and all other required provisions of the Municipal Code of Chicago.

The grantee shall pay to the City of Chicago as compensation for the privilege #1121312 herein granted the sum of four hundred ($400.00) per annum in advance.


A 25% penalty will be added for payments received after due date.

The permit holder agrees to hold the City of Chicago harmless for any damage, relocation or replacement costs associated with damage, relocation or removal of private property caused by the City performing work in the public way.


Authority herein given and granted for a period of five (5) years from and after Date of Passage.

Alderman _____

Brendan Reilly 42nd Ward

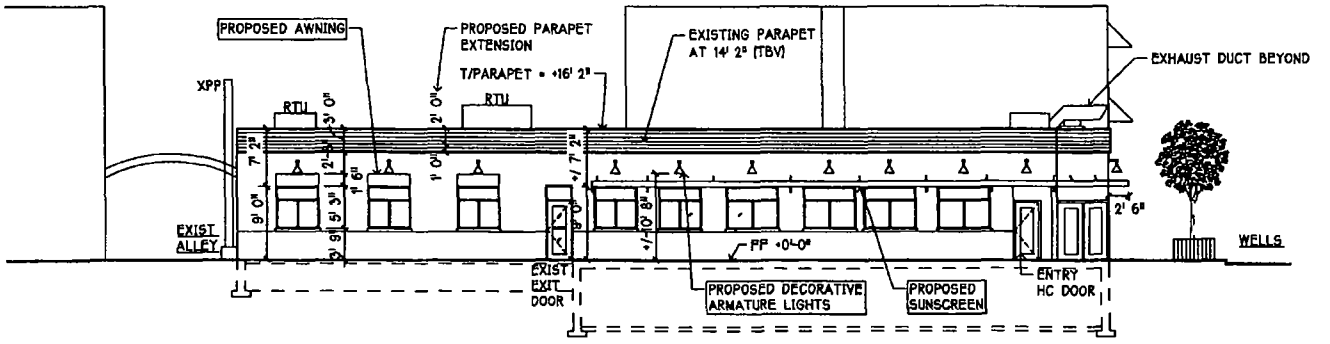

(2) SOUTH ELEVATION

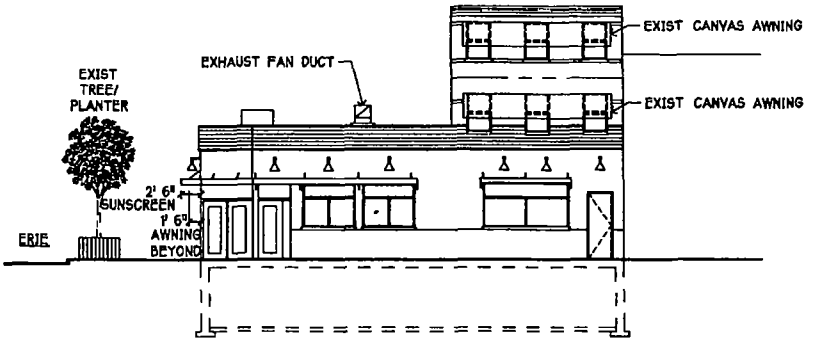

(3) EAST ELEVATION

City of Chicago

O2016-1012

Office of the City Clerk

Document Tracking Sheet

Meeting Date:	2/10/2016
Sponsor(s):	Reilly (42)
Type:	Ordinance
Title:	Grant(s) of privilege in public way for House of Hoops No. 7387
Committee(s) Assignment:	Committee on Transportation and Public Way

ORDINANCE
HOUSE OF HOOPS #7387
Acct. No. 64971 - 7
Permit No. 1120003

Be It Ordained by the City Council of the City of Chicago:

SECTION 1. Permission and authority are hereby given and granted to HOUSE OF HOOPS #7387, upon the terms and subject to the conditions of this ordinance to construct, install, maintain and use one (1) Banner(s) projecting over the public right-of-way adjacent to its premises known as 219 S. State St..

Said Banner(s) at S. State Street measure(s):
One (1) at one point five (1.5) foot in length, and eight (8) feet in width for a total of twelve (12) square feet.

The location of said privilege shall be as shown on prints kept on file with the Department of Business Affairs and Consumer Protection and the Office of the City Clerk.

Said privilege shall be constructed in accordance with plans and specifications approved by the Zoning Department - Signs.

This grant of privilege in the public way shall be subject to the provisions of Section 10-28-015 and all other required provisions of the Municipal Code of Chicago.

The grantee shall pay to the City of Chicago as compensation for the privilege #1120003 herein granted the sum of seventy-five ($75.00) per annum in advance.

A 25% penalty will be added for payments received after due date.


The permit holder agrees to hold the City of Chicago harmless for any damage, relocation or replacement costs associated with damage, relocation or removal of private property caused by the City performing work in the public way.

Authority herein given and granted for a period of five (5) years from and after Date of Passage.

Alderman _____

Brendan Reilly 42nd Ward

219 S. State Street

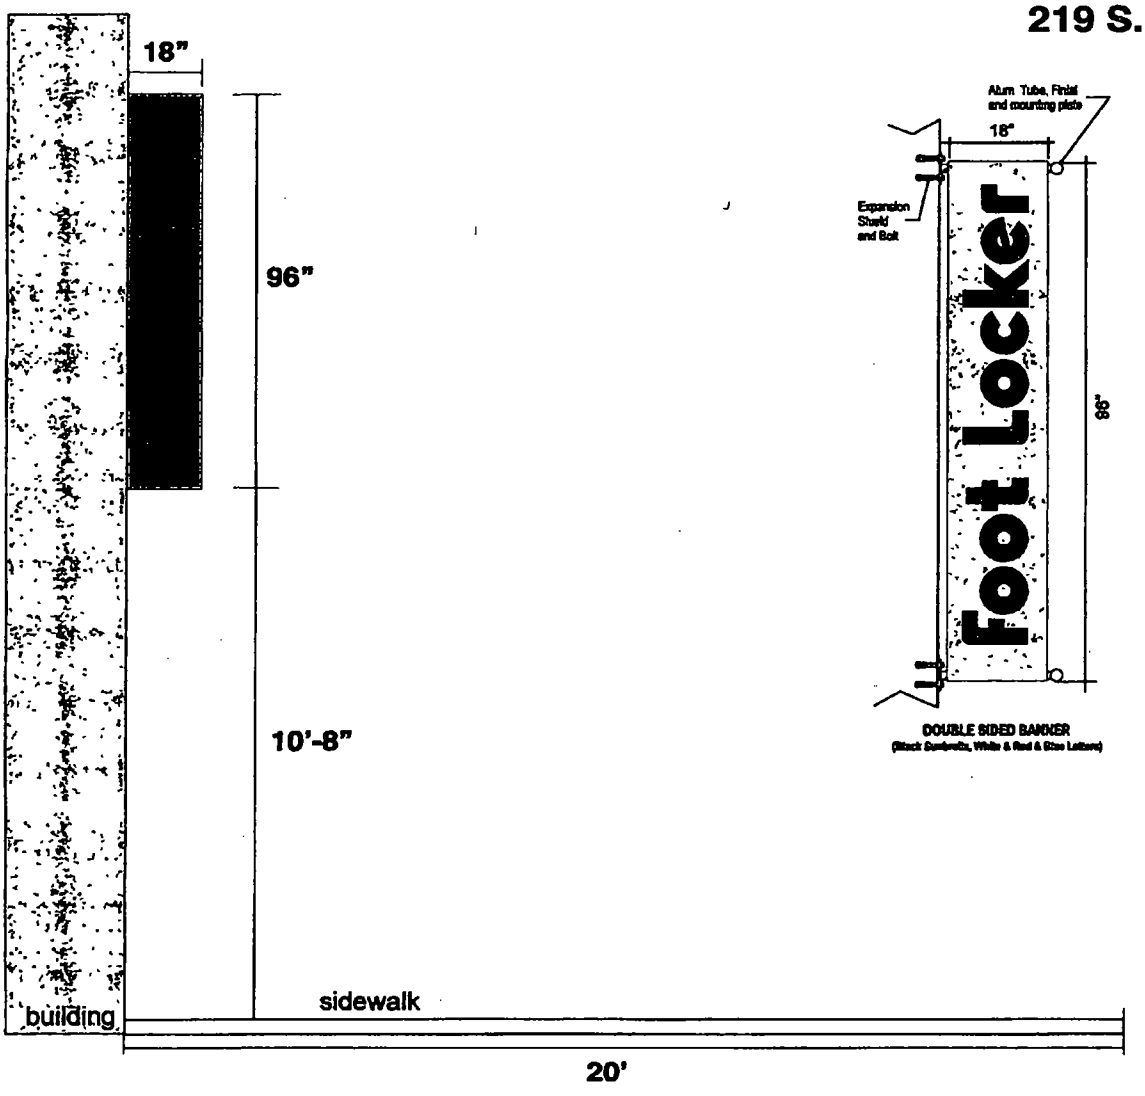

City of Chicago

O2016-1013

Office of the City Clerk

Document Tracking Sheet

Meeting Date:	2/10/2016
Sponsor(s):	Reilly (42)
Type:	Ordinance
Title:	Grant(s) of privilege in public way for Hyatt Centric the Loop Chicago
Committee(s) Assignment:	Committee on Transportation and Public Way

ORDINANCE
HYATT CENTRIC THE LOOP CHICAGO
Acct. No. 389327 - 1
Permit No. 1121291

Be It Ordained by the City Council of the City of Chicago:

SECTION 1. Permission and authority are hereby given and granted to HYATT CENTRIC THE LOOP CHICAGO, upon the terms and subject to the conditions of this ordinance to maintain and use, as now constructed, two (2) Vault(s) under the public right-of-way adjacent to its premises known as 100 W. Monroe St..

Said Vault(s) at West Monroe Street measure(s):
One (1) at one hundred two (102) feet in length, and fourteen point zero two (14.02) feet in width for a total of one thousand four hundred thirty point zero four (1430.04) square feet.

Said Vault(s) at South Clark Street measure(s):
One (1) at ninety-eight (98) feet in length, and fifteen point eight eight (15.88) feet in width for a total of one thousand five hundred fifty-six point two four (1556.24) square feet.

The location of said privilege shall be as shown on prints kept on file with the Department of Business Affairs and Consumer Protection and the Office of the City Clerk.

Said privilege shall be constructed in accordance with plans and specifications approved by the Department of Transportation (Office of Underground Coordination).

This grant of privilege in the public way shall be subject to the provisions of Section 10-28-015 and all other required provisions of the Municipal Code of Chicago.

The grantee shall pay to the City of Chicago as compensation for the privilege #1121291 herein granted the sum of twenty-five thousand four hundred sixty-seven ($25,467.00) per annum in advance.


A 25% penalty will be added for payments received after due date.

The permit holder agrees to hold the City of Chicago harmless for any damage, relocation or replacement costs associated with damage, relocation or removal of private property caused by the City performing work in the public way.

Authority herein given and granted for a period of five (5) years from and after Date of Passage.

Alderman _____

Brendan Reilly 42nd Ward

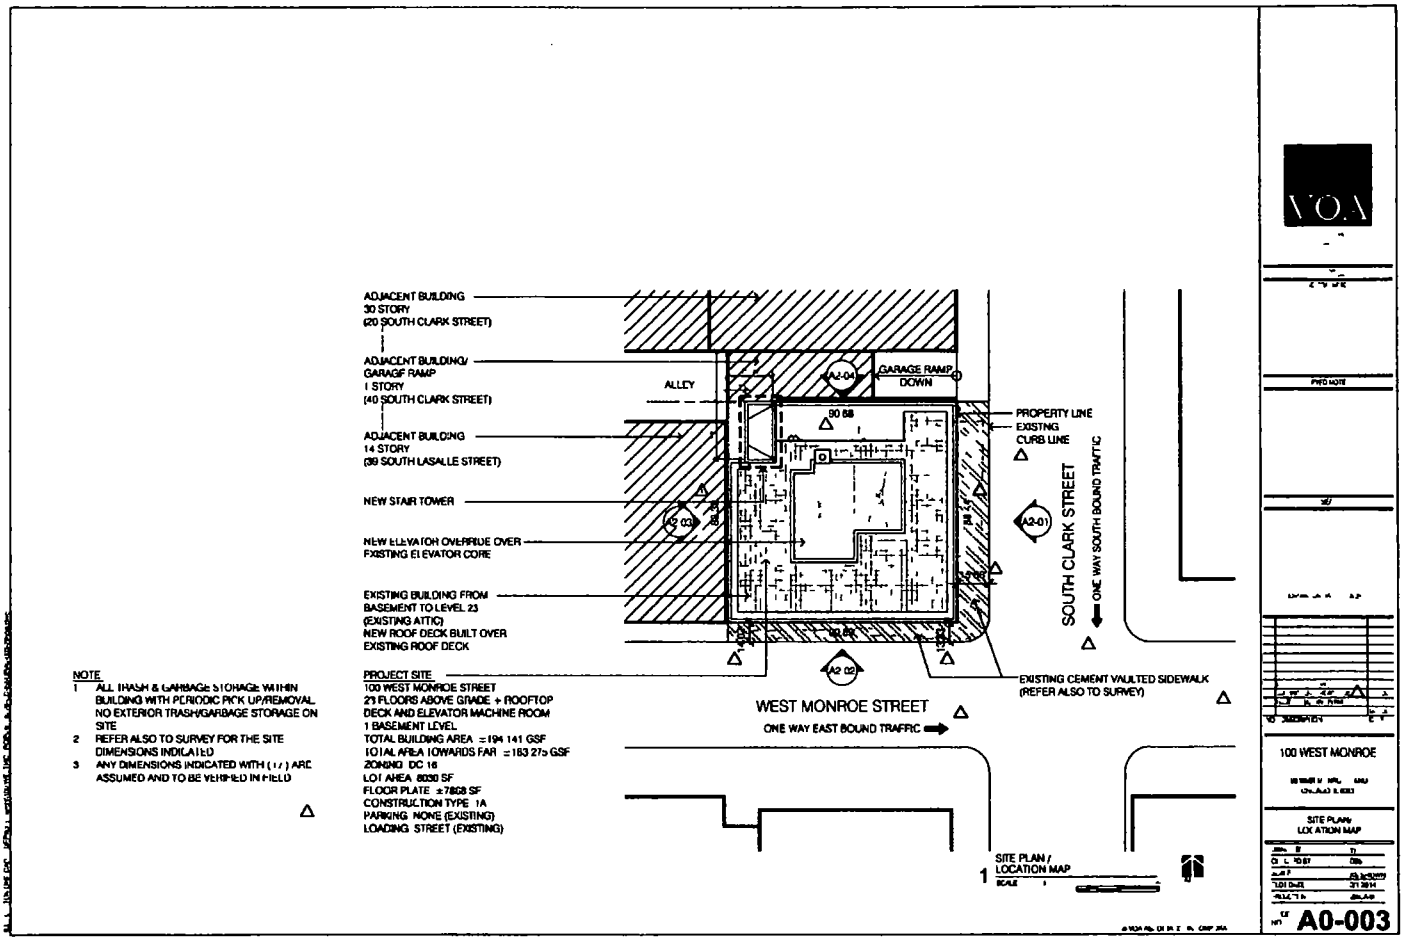
ADJACENT BUILDING
30 STORY
(20 SOUTH CLARK STREET)
ADJACENT BUILDING/
GARAGE RAMP
1 STORY
(40 SOUTH CLARK STREET)
ADJACENT BUILDING
14 STORY
(39 SOUTH LASALLE STREET)
NEW STAIR TOWER
NEW ELEVATOR OVERRIDE OVER
EXISTING ELEVATOR CORE
EXISTING BUILDING FROM
BASEMENT TO LEVEL 23
(EXISTING ATTIC)
NEW ROOF DECK BUILT OVER
EXISTING ROOF DECK
PROJECT SITE
100 WEST MONROE STREET
23 FLOORS ABOVE GRADE + ROOFTOP
DECK AND ELEVATOR MACHINE ROOM
1 BASEMENT LEVEL
TOTAL BUILDING AREA = 194 141 GSF
TOTAL AREA TOWARDS FAR = 183 275 GSF
ZONING DC 16
LOT AREA 8030 SF
FLOOR PLATE ±7868 SF
CONSTRUCTION TYPE 1A
PARKING NONE (EXISTING)
LOADING STREET (EXISTING)
ALLEY
A2-04
GARAGE RAMP
DOWN
90 68
PROPERTY LINE
EXISTING
CURB LINE
A2-01
SOUTH CLARK STREET
ONE WAY SOUTH BOUND TRAFFIC
A2 03
A2 02
EXISTING CEMENT VAULTED SIDEWALK
(REFER ALSO TO SURVEY)
WEST MONROE STREET
ONE WAY EAST BOUND TRAFFIC
1 SITE PLAN /
LOCATION MAP
SCALE 1" = 30'-0"
NOTE
1 ALL TRASH & GARBAGE STORAGE WITHIN BUILDING WITH PERIODIC PICK UP/REMOVAL NO EXTERIOR TRASH/GARBAGE STORAGE ON SITE
2 REFER ALSO TO SURVEY FOR THE SITE DIMENSIONS INDICATED
3 ANY DIMENSIONS INDICATED WITH (/ /) ARE ASSUMED AND TO BE VERIFIED IN FIELD
100 WEST MONROE
SITE PLAN/
LOCATION MAP
A0-003

City of Chicago

O2016-1014

Office of the City Clerk

Document Tracking Sheet

Meeting Date:	2/10/2016
Sponsor(s):	Reilly (42)
Type:	Ordinance
Title:	Grant(s) of privilege in public way for Indian Garden Restaurant, The
Committee(s) Assignment:	Committee on Transportation and Public Way

ORDINANCE
The Indian Garden Restaurant
Acct. No. 296938 - 1
Permit No. 1119886

Be It Ordained by the City Council of the City of Chicago:

SECTION 1. Permission and authority are hereby given and granted to The Indian Garden Restaurant, upon the terms and subject to the conditions of this ordinance to maintain and use one (1) sign(s) projecting over the public right-of-way attached to its premises known as 247 E. Ontario St..

Said sign structure(s) measures as follows; along E. Ontario Street:
One (1) at one point eight three (1.83) feet in length, three point five (3.5) feet in height and seven point eight three (7.83) feet above grade level.

The location of said privilege shall be as shown on prints kept on file with the Department of Business Affairs and Consumer Protection and the Office of the City Clerk.

Said privilege shall be constructed in accordance with plans and specifications approved by the Department of Transportation (Division of Project Development) and Zoning Department - Signs.

This grant of privilege in the public way shall be subject to the provisions of Section 10-28-015 and all other required provisions of the Municipal Code of Chicago.

The grantee shall pay to the City of Chicago as compensation for the privilege #1119886 herein granted the sum of one hundred ($100.00) per annum in advance.

A 25% penalty will be added for payments received after due date.

The permit holder agrees to hold the City of Chicago harmless for any damage, relocation or replacement costs associated with damage, relocation or removal of private property caused by the City performing work in the public way.


Authority herein given and granted for a period of five (5) years from and after Date of Passage.

Alderman _____

Brendan Reilly 42nd Ward

APPLICATION TO USE THE PUBLIC RIGHT OF WAY

EXAMPLE OF SIGN DRAWING

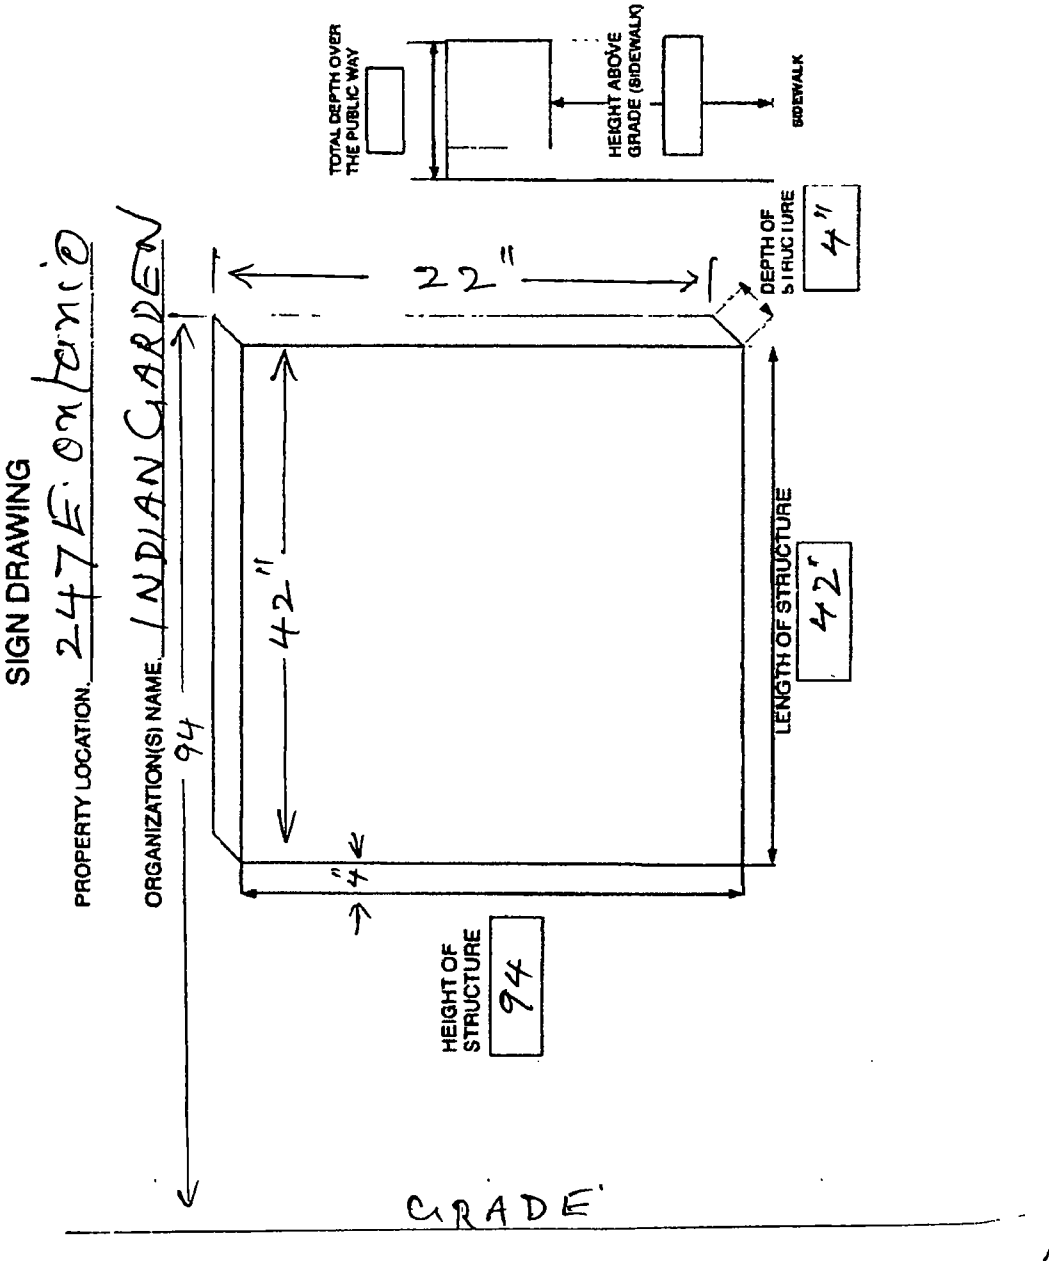

City of Chicago

O2016-1015

Office of the City Clerk

Document Tracking Sheet

Meeting Date:	2/10/2016
Sponsor(s):	Reilly (42)
Type:	Ordinance
Title:	Grant(s) of privilege in public way for Lamadia - Art of Pizza
Committee(s) Assignment:	Committee on Transportation and Public Way

ORDINANCE
LAMADIA - ART OF PIZZA, LOVE OF WINE
Acct. No. 317551 - 1
Permit No. 1117808

Be It Ordained by the City Council of the City of Chicago:

SECTION 1. Permission and authority are hereby given and granted to LAMADIA - ART OF PIZZA, LOVE OF WINE, upon the terms and subject to the conditions of this ordinance to maintain and use one (1) sign(s) projecting over the public right-of-way attached to its premises known as 59 W. Grand Ave..

Said sign structure(s) measures as follows; along W. Grand Avenue:
One (1) at four point three three (4.33) feet in length, four (4) feet in height and nine (9) feet above grade level.

The location of said privilege shall be as shown on prints kept on file with the Department of Business Affairs and Consumer Protection and the Office of the City Clerk.

Said privilege shall be constructed in accordance with plans and specifications approved by the Department of Transportation (Division of Project Development) and Zoning Department - Signs.

This grant of privilege in the public way shall be subject to the provisions of Section 10-28-015 and all other required provisions of the Municipal Code of Chicago.

The grantee shall pay to the City of Chicago as compensation for the privilege #1117808 herein granted the sum of one hundred ($100.00) per annum in advance.

A 25% penalty will be added for payments received after due date.

The permit holder agrees to hold the City of Chicago harmless for any damage, relocation or replacement costs associated with damage, relocation or removal of private property caused by the City performing work in the public way.

Authority herein given and granted for a period of five (5) years from and after Date of Passage.

Alderman _____

Brendan Reilly 42nd Ward

Red dots denot where to install lighting
Sign will install in similar position to orignal mock up





City of Chicago

O2016-1016

Office of the City Clerk

Document Tracking Sheet

Meeting Date:	2/10/2016
Sponsor(s):	Reilly (42)
Type:	Ordinance
Title:	Grant(s) of privilege in public way for Noodles & Company
Committee(s) Assignment:	Committee on Transportation and Public Way

ORDINANCE
NOODLES & COMPANY
Acct. No. 287445 - 2
Permit No. 1120934

Be It Ordained by the City Council of the City of Chicago:

SECTION 1. Permission and authority are hereby given and granted to NOODLES & COMPANY, upon the terms and subject to the conditions of this ordinance to maintain and use one (1) sign(s) projecting over the public right-of-way attached to its premises known as 180 N. Michigan Ave..

Said sign structure(s) measures as follows; along N. Michigan Avenue:
One (1) at seven (7) feet in length, two point seven five (2.75) feet in height and eleven (11) feet above grade level.

The location of said privilege shall be as shown on prints kept on file with the Department of Business Affairs and Consumer Protection and the Office of the City Clerk.

Said privilege shall be constructed in accordance with plans and specifications approved by the Department of Transportation (Division of Project Development) and Zoning Department - Signs.

This grant of privilege in the public way shall be subject to the provisions of Section 10-28-015 and all other required provisions of the Municipal Code of Chicago.

The grantee shall pay to the City of Chicago as compensation for the privilege #1120934 herein granted the sum of one hundred ($100.00) per annum in advance.

A 25% penalty will be added for payments received after due date.


The permit holder agrees to hold the City of Chicago harmless for any damage, relocation or replacement costs associated with damage, relocation or removal of private property caused by the City performing work in the public way.


Authority herein given and granted for a period of five (5) years from and after Date of Passage.

Alderman _____

Brendan Reilly 42nd Ward

7' OVAL / RPT

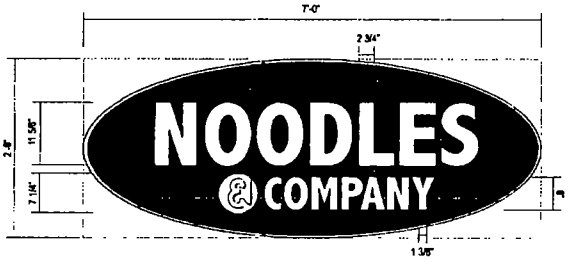

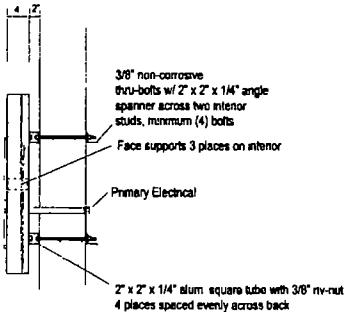

A CABINET WITH BACK-LIGHTING W/ ROUTED PUSH-THRU LETTERS
Scale 3/4" = 1'-0"

Square Footage
19 25


Internally Illuminated
4" Deep alum cabinet
Stand off wall 2" - back-lit illuminated White
Back 3/8" Clear polycarbonate w/ diffuser
Face 1/8" Alum paint Red with Yellow border
Return Paint Yellow
Illuminated with White GE LEDs

Noodles, Ampersand circle bkgd , Company
Routed backed with 3/4" (7/16" protrudes from face) clear push-thru w/ 1st surface White vinyl
Background of circle, Yellow vinyl with Brown vinyl drop shadow

LOGO OVAL TO BE CENTERED HORIZONTALLY AND VERTICALLY ON FASCIA

UL LISTED

SIDE VIEW

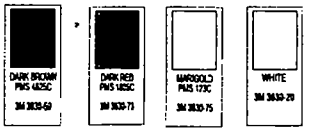

MOUNTING PATTERN WILL BE SENT WITH OVALS

WALTON SIGNAGE

Client NOODLES & COMPANY 629
Address 180 NORTH MICHIGAN AVE
Location CHICAGO, IL 60601
Sales HOUSE Designer GD
Date 03/18/15 PM JG

This is an original drawing created by Walton. It is submitted for your personal use, however it shall at all times remain the property of Walton. It may be used in connection with the project being planned for you by Walton but not otherwise. You are not authorized to show these drawings to anyone outside your organization, nor is it to be reproduced, used, copied or exhibited in any fashion.

Revision
R1) 3/24/15 added top line & option 2 - MSR
R2) 3/5/15 deleted option 1 (changed to RGPT bolts in both) - MSR
R3) 3/18/15 removed logline - MSR

H:\Noodles & Company_Locations\IL\IL Chicago #629 (remodel)\2015\Designs

Signs will be manufactured with 120 Volts A/C All Primary electrical service to the sign and final connection thereof is the responsibility of the buyer. All work is to be done in accordance with the purchase agreement attached hereto. In case of variances between the specifications of the purchase agreement and this drawing, this drawing shall prevail.

This sign is intended to be installed in accordance with the requirements of Article 600 of the National Electrical Code and/or other applicable local codes. This includes proper grounding and bonding of the sign.

Approvals
Sales Date
PM Date
Design Date
Client Date

CID143557

City of Chicago

O2016-1017

Office of the City Clerk

Document Tracking Sheet

Meeting Date:	2/10/2016
Sponsor(s):	Reilly (42)
Type:	Ordinance
Title:	Grant(s) of privilege in public way for Old St. Patrick's Church
Committee(s) Assignment:	Committee on Transportation and Public Way

ORDINANCE
OLD ST. PATRICK'S CHURCH
Acct. No. 401011 - 1
Permit No. 1120127

Be It Ordained by the City Council of the City of Chicago:

SECTION 1. Permission and authority are hereby given and granted to OLD ST. PATRICK'S CHURCH, upon the terms and subject to the conditions of this ordinance to construct, install, maintain and use one (1) Sign(s) on the public right-of-way adjacent to its premises known as 700 W. Adams St..

Said Sign(s) at S. Desplaines Street measure(s):
One (1) at three (3) feet in length, and six (6) feet in width for a total of eighteen (18) square feet.

The location of said privilege shall be as shown on prints kept on file with the Department of Business Affairs and Consumer Protection and the Office of the City Clerk.

Said privilege shall be constructed in accordance with plans and specifications approved by the Department of Transportation (Division of Project Development) and Zoning Department - Signs.

This grant of privilege in the public way shall be subject to the provisions of Section 10-28-015 and all other required provisions of the Municipal Code of Chicago.

The grantee shall pay to the City of Chicago as compensation for the privilege #1120127 herein granted the sum of one hundred ($100.00) per annum in advance.

A 25% penalty will be added for payments received after due date.

The permit holder agrees to hold the City of Chicago harmless for any damage, relocation or replacement costs associated with damage, relocation or removal of private property caused by the City performing work in the public way.

Authority herein given and granted for a period of five (5) years from and after Date of Passage.


Alderman _____

Brendan Reilly 42nd Ward


ECKENHOFF SAUNDERS ARCHITECTS
architecture | planning | interior design

One Prudential Plaza
130 East Randolph Suite 1850
Chicago, IL 60601
312 786 1204p esadesign com

PROJECT	Old St. Pats
SHEET TITLE	Sign Elevations
DATE	06/15/15
REVISED	
PROJECT NO	09009
SHEET NO	01

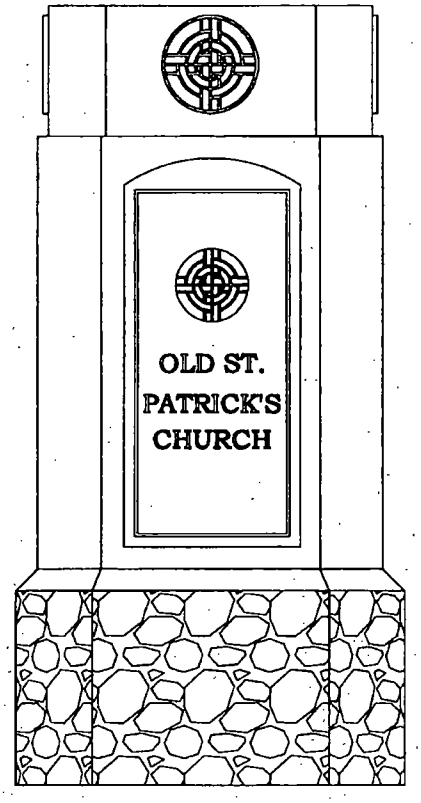

1 Elevation- Street
3/4" = 1'-0"

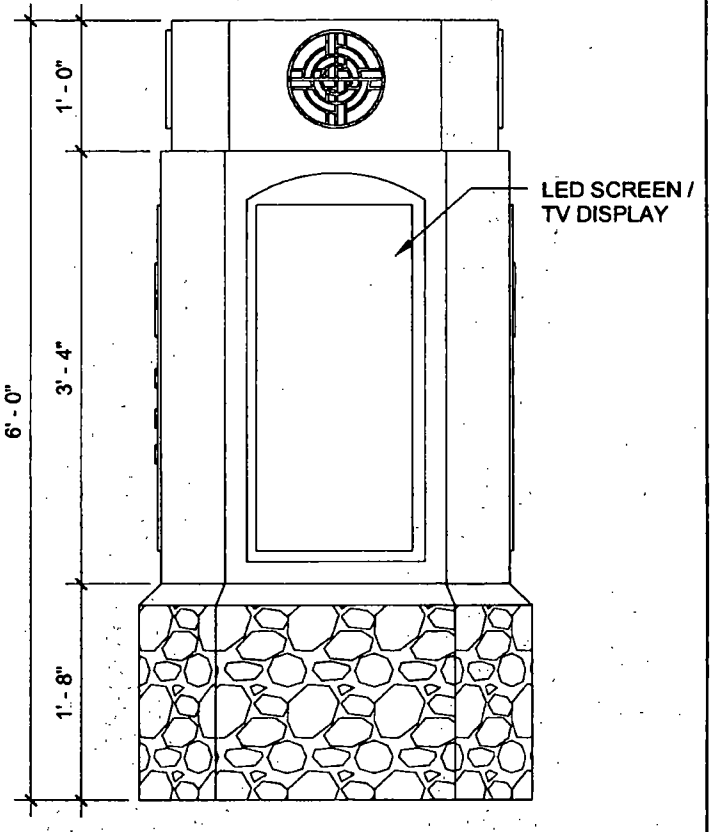

2 Elevation- Sidewalk
3/4" = 1'-0"

© Eckenhoff Saunders Architects, Inc

City of Chicago

O2016-1020

Office of the City Clerk

Document Tracking Sheet

Meeting Date:	2/10/2016
Sponsor(s):	Reilly (42)
Type:	Ordinance
Title:	Grant(s) of privilege in public way for Ponte Gader Chicago LLC - grease trap
Committee(s) Assignment:	Committee on Transportation and Public Way

ORDINANCE
PONTE GADER CHICAGO, LLC
Acct. No. 403287 - 1
Permit No. 1121081

Be It Ordained by the City Council of the City of Chicago:

SECTION 1. Permission and authority are hereby given and granted to PONTE GADER CHICAGO, LLC, upon the terms and subject to the conditions of this ordinance to maintain and use, as now constructed, one (1) Grease Trap(s) under the public right-of-way adjacent to its premises known as 58 E. Oak St..

Said Grease Trap(s) at E. Oak Street measure(s):
One (1) at ten (10) feet in length, and five (5) feet in width for a total of fifty (50) square feet.

The location of said privilege shall be as shown on prints kept on file with the Department of Business Affairs and Consumer Protection and the Office of the City Clerk.

Said privilege shall be constructed in accordance with plans and specifications approved by the Department of Transportation (Office of Underground Coordination) and Department of Water Management.

This grant of privilege in the public way shall be subject to the provisions of Section 10-28-015 and all other required provisions of the Municipal Code of Chicago.


The grantee shall pay to the City of Chicago as compensation for the privilege #1121081 herein granted the sum of four hundred ($400.00) per annum in advance.

A 25% penalty will be added for payments received after due date.

The permit holder agrees to hold the City of Chicago harmless for any damage, relocation or replacement costs associated with damage, relocation or removal of private property caused by the City performing work in the public way.

Authority herein given and granted for a period of five (5) years from and after Date of Passage.

Alderman _____
Brendan Reilly 42nd Ward

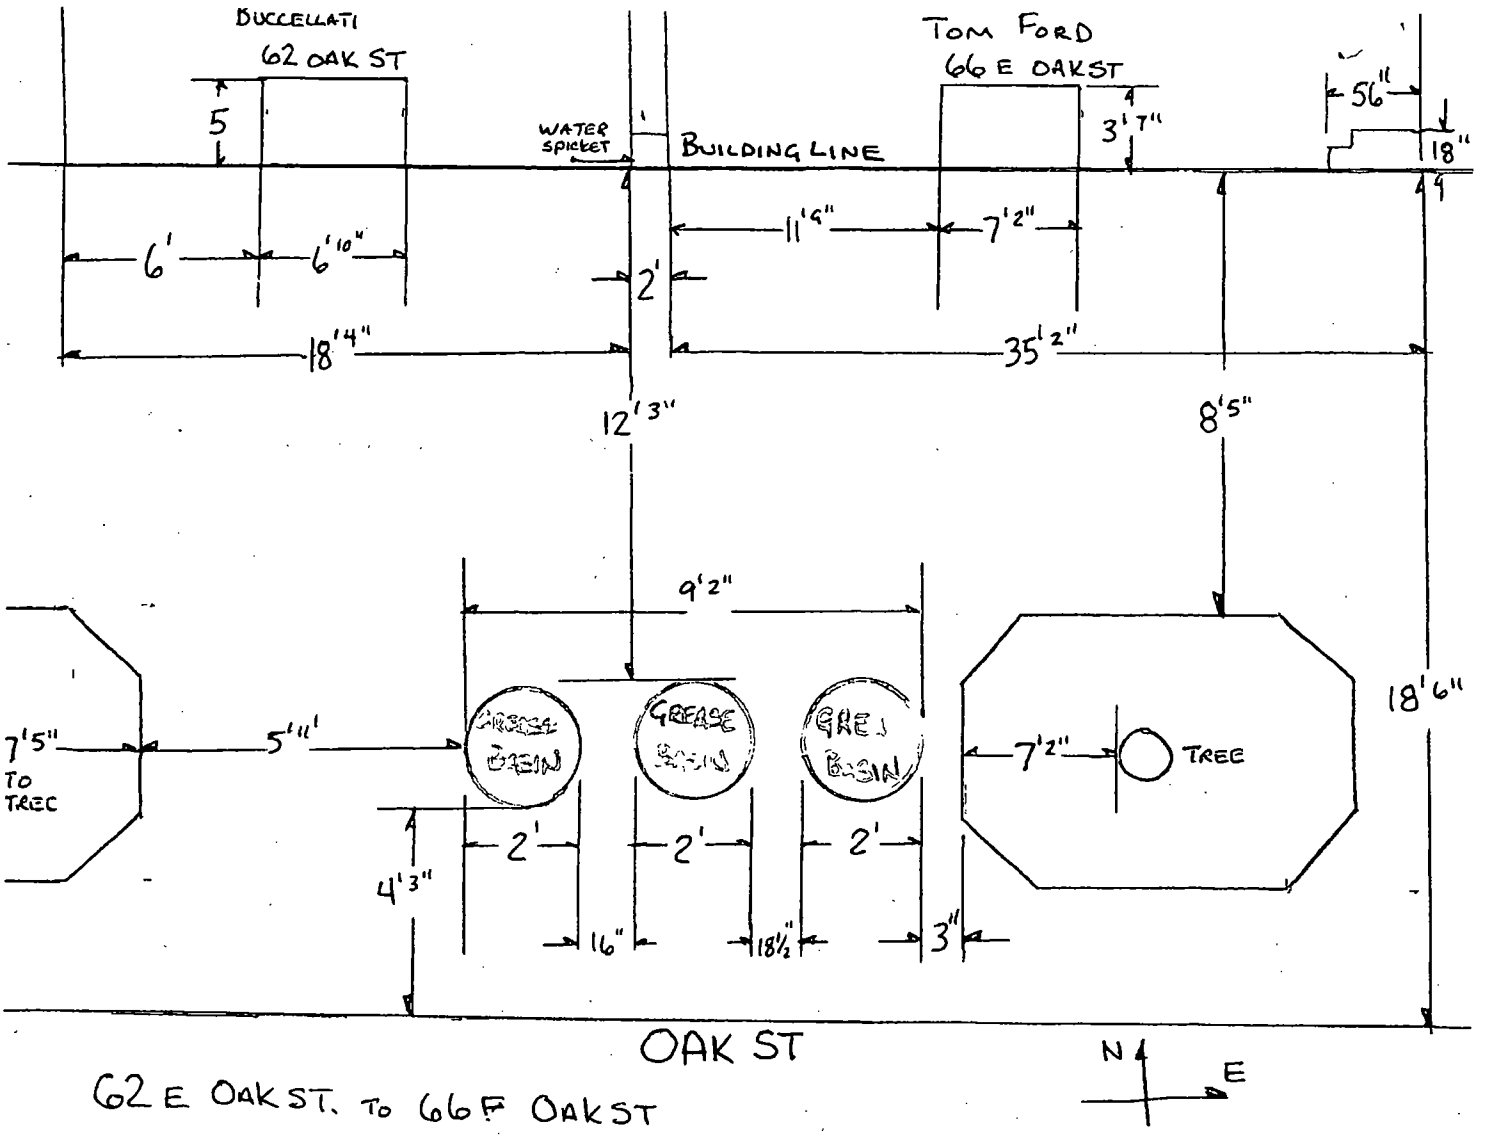

62 E OAK ST. TO 66 E OAK ST

City of Chicago

O2016-1021

Office of the City Clerk

Document Tracking Sheet

Meeting Date:	2/10/2016
Sponsor(s):	Reilly (42)
Type:	Ordinance
Title:	Grant(s) of privilege in public way for Ponte Gader Chicago LLC - manholes
Committee(s) Assignment:	Committee on Transportation and Public Way

ORDINANCE
PONTE GADER CHICAGO, LLC
Acct. No. 403287 - 1
Permit No. 1121082

Be It Ordained by the City Council of the City of Chicago:

SECTION 1. Permission and authority are hereby given and granted to PONTE GADER CHICAGO, LLC, upon the terms and subject to the conditions of this ordinance to maintain and use, as now constructed, three (3) Manhole(s) under the public right-of-way adjacent to its premises known as 58 E. Oak St..

Said Manhole(s) at E. Oak Street measure(s):
Three (3) at two (2) feet in length, and two (2) feet in width for a total of twelve (12) square feet.

The location of said privilege shall be as shown on prints kept on file with the Department of Business Affairs and Consumer Protection and the Office of the City Clerk.

Said privilege shall be constructed in accordance with plans and specifications approved by the Department of Transportation (Office of Underground Coordination) and Department of Water Management.

This grant of privilege in the public way shall be subject to the provisions of Section 10-28-015 and all other required provisions of the Municipal Code of Chicago.

The grantee shall pay to the City of Chicago as compensation for the privilege #1121082 herein granted the sum of one thousand two hundred ($1,200.00) per annum in advance.


A 25% penalty will be added for payments received after due date.

The permit holder agrees to hold the City of Chicago harmless for any damage, relocation or replacement costs associated with damage, relocation or removal of private property caused by the City performing work in the public way.

Authority herein given and granted for a period of five (5) years from and after Date of Passage.

Alderman _____

Brendan Reilly 42nd Ward

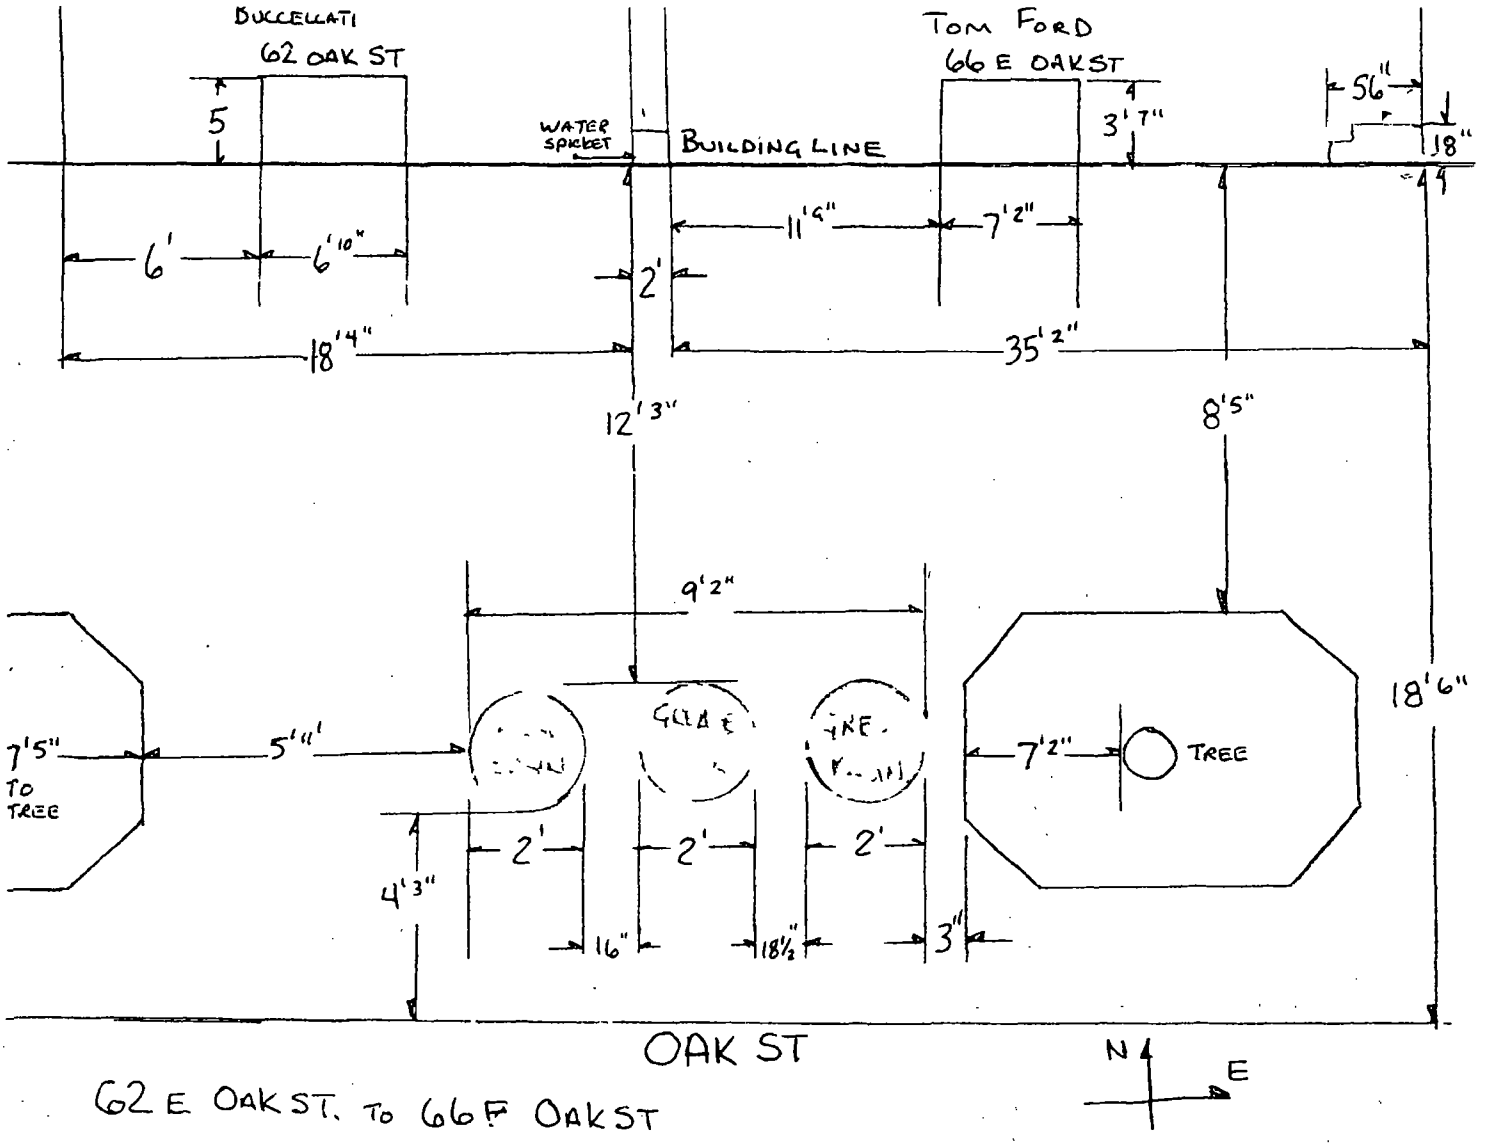

62 E OAK ST. TO 66 E OAK ST

City of Chicago

O2016-1026

Office of the City Clerk

Document Tracking Sheet

Meeting Date:	2/10/2016
Sponsor(s):	Reilly (42)
Type:	Ordinance
Title:	Grant(s) of privilege in public way for Residences Condo on the Magnificent Mile Condo Assn., The - cornices
Committee(s) Assignment:	Committee on Transportation and Public Way

ORDINANCE
THE RESIDENCES CONDOMINIUM ON THE MAGNIFICENT MILE CONDOMINIUM ASSOCIATION
Acct. No. 389577 - 1
Permit No. 1121178

Be It Ordained by the City Council of the City of Chicago:

SECTION 1. Permission and authority are hereby given and granted to THE RESIDENCES CONDOMINIUM ON THE MAGNIFICENT MILE CONDOMINIUM ASSOCIATION, upon the terms and subject to the conditions of this ordinance to maintain and use, as now constructed, six (6) Cornice(s) projecting over the public right-of-way adjacent to its premises known as 118 E. Erie St..

Said Cornice(s) at E. Erie (Historic decorative lime stone relief at water table measure(s):
One (1) at forty-five point eight four (45.84) feet in length, and one point five (1.5) foot in width for a total of sixty-eight point seven six (68.76) square feet. Existing cornice is approximately twenty-seven (27) feet above grade level.

Said Cornice(s) at N. Michigan measure(s):
One (1) at thirty-two point three five (32.35) feet in length, and one point five (1.5) foot in width for a total of forty-eight point five three (48.53) square feet. Existing cornice is approximately twenty-seven (27) feet above grade level.

Said Cornice(s) at E. Erie (Historic decorative cast iron over display windows) measure(s):
Three (3) at eleven point three four (11.34) feet in length, and one (1) foot in width for a total of thirty-four point zero two (34.02) square feet. Existing cornices is approximately twenty-two (22) feet above grade level.

Said Cornice(s) at N. Michigan measure(s):
One (1) at thirty-one point five nine (31.59) feet in length, and one (1) foot in width for a total of thirty-one point five nine (31.59) square feet. Existing cornice is approximately twenty-two (22) feet above grade level.

The location of said privilege shall be as shown on prints kept on file with the Department of Business Affairs and Consumer Protection and the Office of the City Clerk.

Said privilege shall be constructed in accordance with plans and specifications approved by the Department of Transportation (Division of Project Development).

This grant of privilege in the public way shall be subject to the provisions of Section 10-28-015 and all other required provisions of the Municipal Code of Chicago.

The grantee shall pay to the City of Chicago as compensation for the privilege #1121178 herein granted the sum of zero ($.00) per annum in advance.

A 25% penalty will be added for payments received after due date.

The permit holder agrees to hold the City of Chicago harmless for any damage, relocation or replacement costs associated with damage, relocation or removal of private property caused by the City performing work in the public way.

Authority herein given and granted for a period of five (5) years from and after 01/13/2016.

Alderman _____

Brendan Reilly 42nd Ward

SOUTH ELEVATION
SCALE: 1/8" = 1'-0"
138 ft

City of Chicago

O2016-1035

Office of the City Clerk

Document Tracking Sheet

Meeting Date:	2/10/2016
Sponsor(s):	Reilly (42)
Type:	Ordinance
Title:	Grant(s) of privilege in public way for Residences Condo on the Magnificent Mile Condo Assn., The - exterior mounts
Committee(s) Assignment:	Committee on Transportation and Public Way

ORDINANCE
THE RESIDENCES CONDOMINIUM ON THE MAGNIFICENT MILE CONDOMINIUM ASSOCIATION
Acct. No. 389577 - 1
Permit No. 1121177

Be It Ordained by the City Council of the City of Chicago:

SECTION 1. Permission and authority are hereby given and granted to THE RESIDENCES CONDOMINIUM ON THE MAGNIFICENT MILE CONDOMINIUM ASSOCIATION, upon the terms and subject to the conditions of this ordinance to maintain and use, as now constructed, twelve (12) Exterior mount(s) projecting over the public right-of-way adjacent to its premises known as 118 E. Erie St..

Said Exterior mount(s) at E. Erie measure(s):
Two (2) at two (2) feet in length, and four point eight four (4.84) feet in width for a total of nineteen point three six (19.36) square feet. Existing exterior mount is approximately sixteen (16) inches above grade level.

Said Exterior mount(s) at E. Erie measure(s):
Two (2) at two (2) feet in length, and point six (.6) feet in width for a total of two point four (2.4) square feet. Existing exterior mount is approximately seventy-four (74) inches above grade level.

Said Exterior mount(s) at N. Michigan measure(s):
Four (4) at two (2) feet in length, and two point five (2.5) feet in width for a total of twenty (20) square feet. Existing exterior mount is approximately sixteen (16) inches above grade level.

Said Exterior mount(s) at N. Michigan measure(s):
Four (4) at two (2) feet in length, and point five (.5) feet in width for a total of four (4) square feet. Existing exterior mount is approximately seventy-four (74) inches above grade level.

The location of said privilege shall be as shown on prints kept on file with the Department of Business Affairs and Consumer Protection and the Office of the City Clerk.

Said privilege shall be constructed in accordance with plans and specifications approved by the Department of Transportation (Division of Project Development).

This grant of privilege in the public way shall be subject to the provisions of Section 10-28-015 and all other required provisions of the Municipal Code of Chicago.

The grantee shall pay to the City of Chicago as compensation for the privilege #1121177 herein granted the sum of zero ($.00) per annum in advance.

A 25% penalty will be added for payments received after due date.

The permit holder agrees to hold the City of Chicago harmless for any damage, relocation or replacement costs associated with damage, relocation or removal of private property caused by the City performing work in the public way.

Authority herein given and granted for a period of five (5) years from and after 01/13/2016.

Alderman _____

Brendan Reilly 42nd Ward

Photo Exhibit East Elevation Exterior Mount
118 E Erie St



City of Chicago

O2016-1036

Office of the City Clerk

Document Tracking Sheet

Meeting Date:	2/10/2016
Sponsor(s):	Reilly (42)
Type:	Ordinance
Title:	Grant(s) of privilege in public way for Residences Condo on the Magnificent Mile Condo Assn., The - siamese connections
Committee(s) Assignment:	Committee on Transportation and Public Way

ORDINANCE
THE RESIDENCES CONDOMINIUM ON THE MAGNIFICENT MILE CONDOMINIUM ASSOCIATION
Acct. No. 389577 - 1
Permit No. 1121175

Be It Ordained by the City Council of the City of Chicago:

SECTION 1. Permission and authority are hereby given and granted to THE RESIDENCES CONDOMINIUM ON THE MAGNIFICENT MILE CONDOMINIUM ASSOCIATION, upon the terms and subject to the conditions of this ordinance to maintain and use, as now constructed, two (2) Siamese Connection(s) projecting over the public right-of-way adjacent to its premises known as 118 E. Erie St..

Said Siamese Connection(s) at E. Erie measure(s):
Two (2) at point eight three (.83) feet in length, and one point five (1.5) foot in width for a total of two point four nine (2.49) square feet.

The location of said privilege shall be as shown on prints kept on file with the Department of Business Affairs and Consumer Protection and the Office of the City Clerk.

Said privilege shall be constructed in accordance with plans and specifications approved by the Department of Transportation (Division of Project Development).

This grant of privilege in the public way shall be subject to the provisions of Section 10-28-015 and all other required provisions of the Municipal Code of Chicago.

The grantee shall pay to the City of Chicago as compensation for the privilege #1121175 herein granted the sum of eight hundred ($800.00) per annum in advance.


A 25% penalty will be added for payments received after due date.

The permit holder agrees to hold the City of Chicago harmless for any damage, relocation or replacement costs associated with damage, relocation or removal of private property caused by the City performing work in the public way.

Authority herein given and granted for a period of five (5) years from and after 01/13/2016.

Alderman _____

Brendan Reilly 42nd Ward

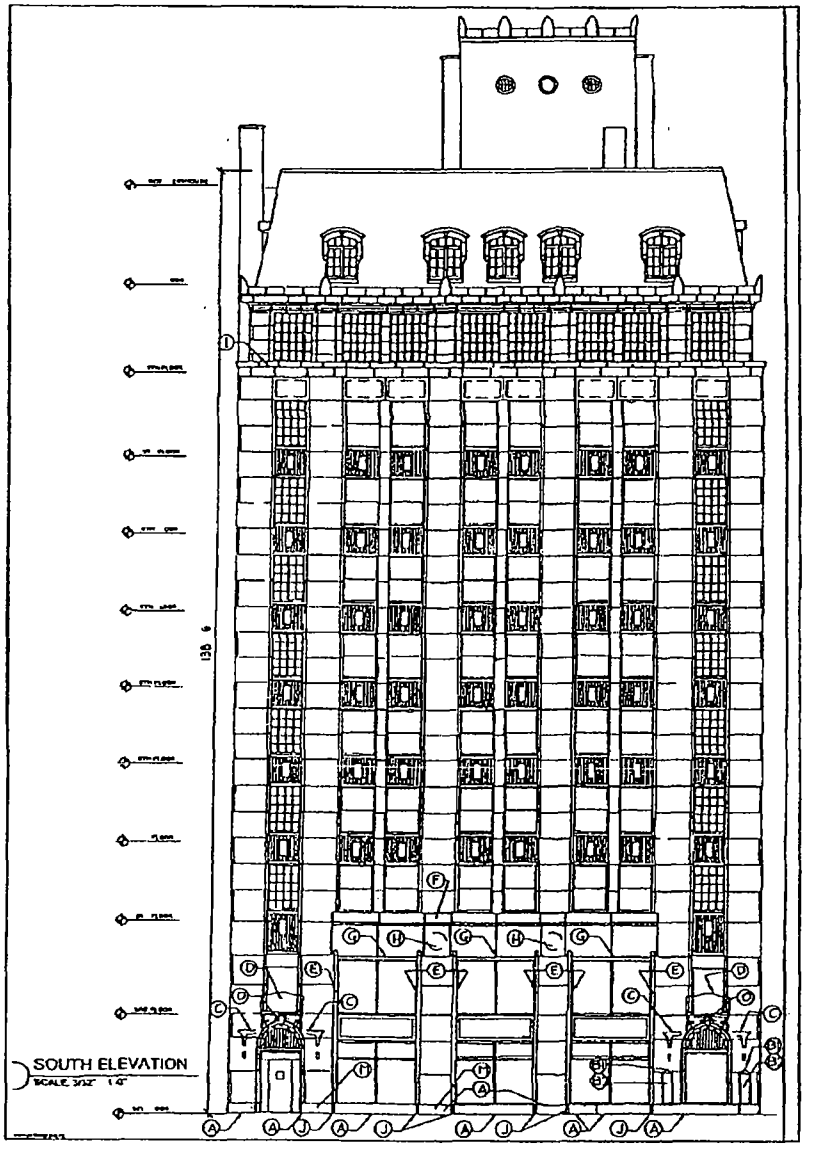
SOUTH ELEVATION

City of Chicago

O2016-1043

Office of the City Clerk

Document Tracking Sheet

Meeting Date:	2/10/2016
Sponsor(s):	Reilly (42)
Type:	Ordinance
Title:	Grant(s) of privilege in public way for Shake Shack
Committee(s) Assignment:	Committee on Transportation and Public Way

ORDINANCE
SHAKE SHACK
Acct. No. 394000 - 1
Permit No. 1118725

Be It Ordained by the City Council of the City of Chicago:

SECTION 1. Permission and authority are hereby given and granted to SHAKE SHACK, upon the terms and subject to the conditions of this ordinance to maintain and use one (1) sign(s) projecting over the public right-of-way attached to its premises known as 12 S. Michigan Ave..

Said sign structure(s) measures as follows; along S. Michigan:
One (1) at ten point seven five (10.75) feet in length, one point two five (1.25) feet in height and ten point five eight (10.58) feet above grade level.

The location of said privilege shall be as shown on prints kept on file with the Department of Business Affairs and Consumer Protection and the Office of the City Clerk.

Said privilege shall be constructed in accordance with plans and specifications approved by the Department of Transportation (Division of Project Development) and Zoning Department - Signs.

This grant of privilege in the public way shall be subject to the provisions of Section 10-28-015 and all other required provisions of the Municipal Code of Chicago.

The grantee shall pay to the City of Chicago as compensation for the privilege #1118725 herein granted the sum of one hundred ($100.00) per annum in advance.

A 25% penalty will be added for payments received after due date.

The permit holder agrees to hold the City of Chicago harmless for any damage, relocation or replacement costs associated with damage, relocation or removal of private property caused by the City performing work in the public way.


Authority herein given and granted for a period of five (5) years from and after Date of Passage.

Alderman _____

Brendan Reilly 42nd Ward

CHICAGO IL IS MICHIGAN AVE

PRELIMINARY DRAWING
ALL CONDITIONS MUST BE FIELD VERIFIED

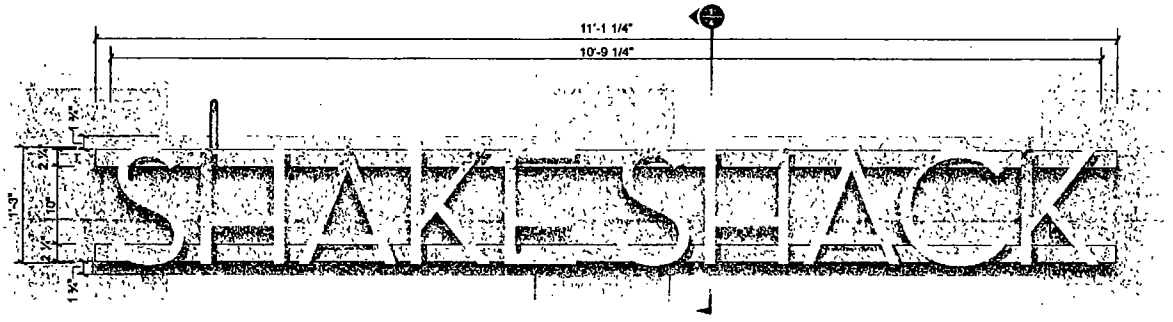


1 15"H CHANNEL LETTERS - Internally Illuminated
Scale 1"=1'-0"
13.47 Sq Ft

CHANNEL LETTERS INTERNALLY ILLUMINATED BY MARQUEE LED BULBS
3-FORM ACRYLIC FACE WITH FIRST AND SECOND SURFACE "SANDSTONE" FINISH TO CREATE SUBTLE LED EFFECT. CHANNEL LETTERS WITH MP 18140 SMOKEY SILVER METALLIC MATTE FINISH MOUNTED TO TWO U-CHANNELS WITH PAINTED TO MATCH PMS 406 C. END CAPS PAINTED TO MATCH PMS 406 C

NOTE: The power feed for sign has been routed through the lower vault corner of the lower panel directly above the sign mounting position. Power painted to match PMS 406 C

COLOR / MATERIAL SPECS

- 3-FORM ACRYLIC (Tonic w/ sandstone finish on first and second surface)
- MP 18140 SMOKY SILVER METALLIC MATTE FINISH
- PAINTED TO MATCH PMS 406 C

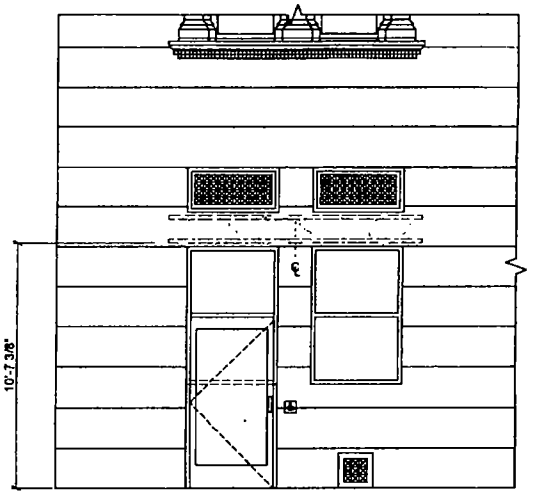

S1 ELEVATION
Scale 1/4"=1'-0"

CHANNEL LETTERS SHALL BE

JONES SIGN
Your Vision Accomplished
[illegible] MACK DRIVE [illegible]
PH 215 788 3898 FX 215 788 7888

SS# 56183-R12
SHAKE SHACK
12 S Michigan Ave
Chicago, IL 60603
CAA

Channel Letters
AW 14450
MB 12-16-14

SHOW MTG. LOCATION DETAIL / LENGTHEN CHANNEL
REMOVE CHANNEL / SHOW MTG. RAILS / SHRINK LTRS
REVISE FINISHES
REVISE PER MARK-UPS
UPDATE FINISHES PER MARK-UP
UPDATE FINISHES / ADD POWER NOTE

SHAKE SHACK

City of Chicago

O2016-1045

Office of the City Clerk

Document Tracking Sheet

Meeting Date:	2/10/2016
Sponsor(s):	Reilly (42)
Type:	Ordinance
Title:	Grant(s) of privilege in public way for Snap Kitchen
Committee(s) Assignment:	Committee on Transportation and Public Way

ORDINANCE
Snap Kitchen
Acct. No. 396173 - 6
Permit No. 1120640

Be It Ordained by the City Council of the City of Chicago:

SECTION 1. Permission and authority are hereby given and granted to Snap Kitchen, upon the terms and subject to the conditions of this ordinance to maintain and use one (1) sign(s) projecting over the public right-of-way attached to its premises known as 125 S. Clinton St..

Said sign structure(s) measures as follows; along Clinton:
One (1) at thirteen point five (13.5) feet in length, three point six seven (3.67) feet in height and twelve (12) feet above grade level.

The location of said privilege shall be as shown on prints kept on file with the Department of Business Affairs and Consumer Protection and the Office of the City Clerk.

Said privilege shall be constructed in accordance with plans and specifications approved by the Department of Transportation (Division of Project Development) and Zoning Department - Signs.

This grant of privilege in the public way shall be subject to the provisions of Section 10-28-015 and all other required provisions of the Municipal Code of Chicago.

The grantee shall pay to the City of Chicago as compensation for the privilege #1120640 herein granted the sum of three hundred ($300.00) per annum in advance.


A 25% penalty will be added for payments received after due date.

The permit holder agrees to hold the City of Chicago harmless for any damage, relocation or replacement costs associated with damage, relocation or removal of private property caused by the City performing work in the public way.

Authority herein given and granted for a period of five (5) years from and after Date of Passage.

Alderman _____

Brendan Reilly 42nd Ward

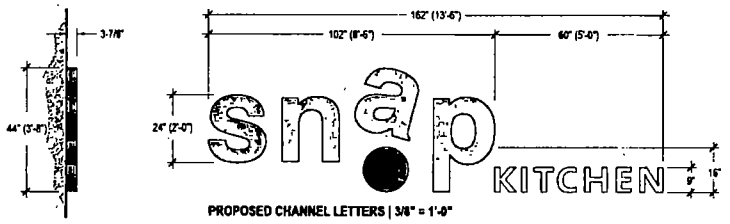


PROPOSED CHANNEL LETTERS | 3/8" = 1'-0"

SCOPE OF WORK
1 Manufacture internally illuminated channel letters
2 Install sign on building fascia as shown

SQUARE FOOTAGE
Allowable | TBD
Proposed | 3 67' x 13 5' = 49 5 Sq Ft

DESCRIPTION
1 Channel letter returns of pre-finished formed aluminum
2 Faces are 2447 LD white acrylic with first surface applied vinyl
3 Faces to attach to returns with 1" Jewelite trim cap
4 Internal illumination to be GE white LED modules
5 Letters mount flush to fascia

COLOR SCHEDULE
- 3M 3630-136 Translucent Lime Green Vinyl
- 3M 3630-44 Translucent Orange Vinyl
- Kitchen Letters 2447 LD White Acrylic
- Jewelite Standard Black
- Pre-Finished Black Exterior/White Interior

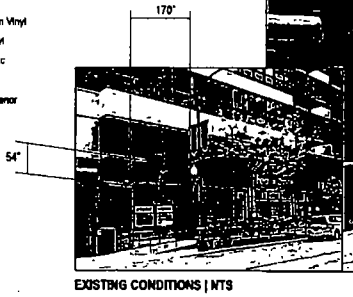

EXISTING CONDITIONS | NTS



PROPOSED COMPOSITE (STOREFRONT ELEVATION) | 1/8" = 1'-0"

1255 Clinton Street, Chicago, Illinois

Proposed Channel Letters (1)

atlas sign industries

CORPORATE HEADQUARTERS

NORTHEAST DIVISION

www.atlassignindustries.com

This design / engineering is a concept Atlas Sign Industries exclusive property until approved and accepted then continues by client contract on drawing, the part of design and or specifications may be duplicated without written authorization of Atlas Sign Industries
© Copyright 2015

S O No	57756
Sheet No	2
Date	6 | 22 | 2015
Path	Snap Kitchen | IL | Chicago
PM	S Hunt
Drawn By	D Perez
Scale	As Shown
Revision 1	
Revision 2	
Revision 3	
Revision 4	
Revision 5	
Revision 6	

snap KITCHEN
West Loop

UNDERWRITERS LABORATORIES INC.

Approved by

Date

APPROVED AS SHOWN
APPROVED AS NOTED
CORRECT & RESUBMIT

City of Chicago

O2016-1046

Office of the City Clerk

Document Tracking Sheet

Meeting Date:	2/10/2016
Sponsor(s):	Reilly (42)
Type:	Ordinance
Title:	Grant(s) of privilege in public way for T-Mobile
Committee(s) Assignment:	Committee on Transportation and Public Way

ORDINANCE
T-MOBILE
Acct. No. 308614 - 32
Permit No. 1121332

Be It Ordained by the City Council of the City of Chicago:

SECTION 1. Permission and authority are hereby given and granted to T-MOBILE, upon the terms and subject to the conditions of this ordinance to maintain and use two (2) sign(s) projecting over the public right-of-way attached to its premises known as 50 E. Randolph St..

Said sign structure(s) measures as follows; along E. Randolph:
One (1) at two point four one (2.41) feet in length, point seven five (.75) feet in height and nine (9) feet above grade level.

Said sign structure(s) measures as follows; along N. Wabash:
One (1) at two point four one (2.41) feet in length, point seven five (.75) feet in height and nine (9) feet above grade level.

The location of said privilege shall be as shown on prints kept on file with the Department of Business Affairs and Consumer Protection and the Office of the City Clerk.

Said privilege shall be constructed in accordance with plans and specifications approved by the Department of Transportation (Division of Project Development) and Zoning Department - Signs.

This grant of privilege in the public way shall be subject to the provisions of Section 10-28-015 and all other required provisions of the Municipal Code of Chicago.

The grantee shall pay to the City of Chicago as compensation for the privilege #1121332 herein granted the sum of one hundred seventy-five ($175.00) per annum in advance.


A 25% penalty will be added for payments received after due date.

The permit holder agrees to hold the City of Chicago harmless for any damage, relocation or replacement costs associated with damage, relocation or removal of private property caused by the City performing work in the public way.

Authority herein given and granted for a period of five (5) years from and after 11/10/2015.

Alderman _____


Brendan Reilly 42nd Ward

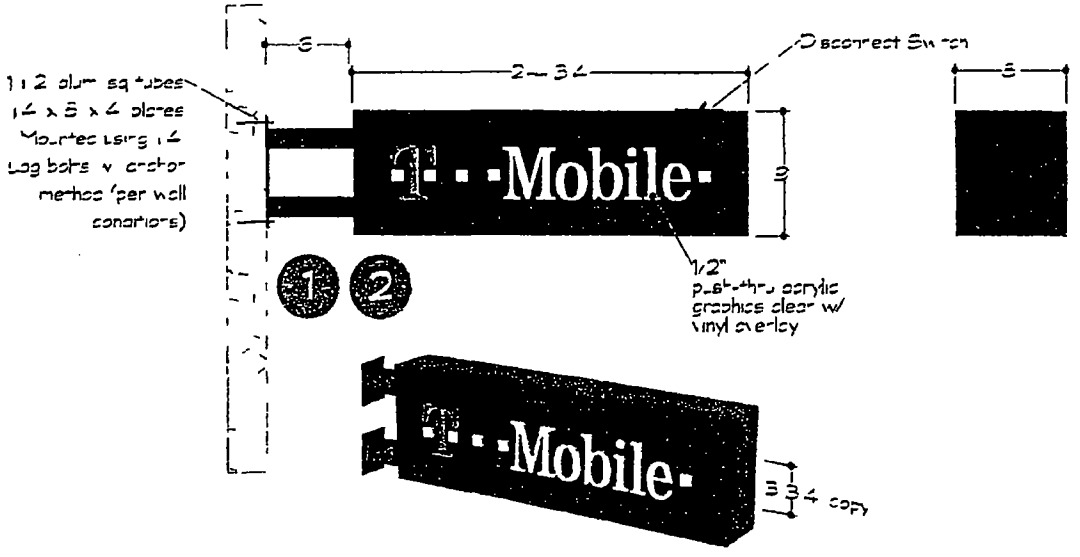

INTERNALLY ILLUMINATED
DOUBLE-FACED BLADE SIGNS

Scale
1" = 1'-0

Fabricate & install two (2) double faced internally illuminated aluminum blade signs as shown

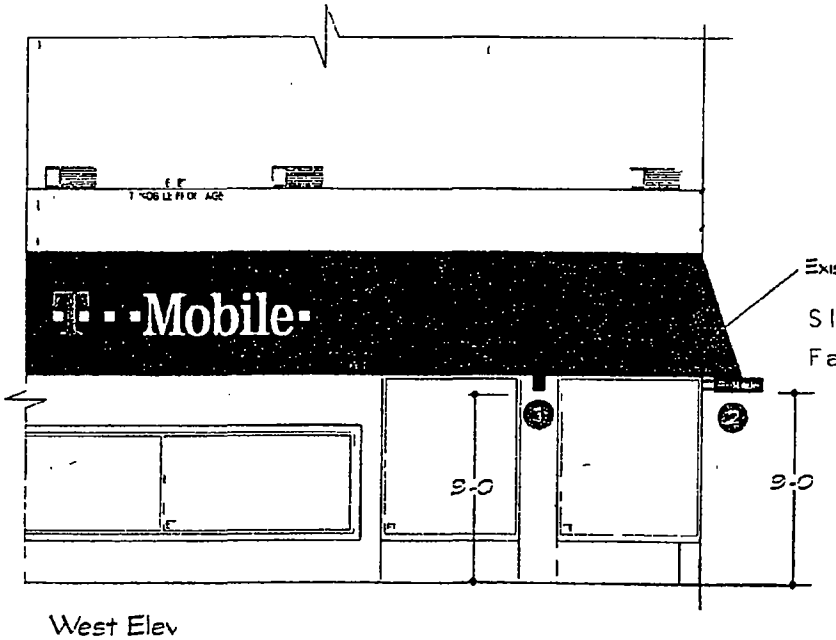

SIGN # 1
Faces North / South
10035868ª

West Elev
1/8" = 1'-0"

City of Chicago

O2016-1048

Office of the City Clerk

Document Tracking Sheet

Meeting Date:	2/10/2016
Sponsor(s):	Reilly (42)
Type:	Ordinance
Title:	Grant(s) of privilege in public way for Tavern at the Park
Committee(s) Assignment:	Committee on Transportation and Public Way

ORDINANCE
TAVERN AT THE PARK
Acct. No. 300130 - 2
Permit No. 1121209

Be It Ordained by the City Council of the City of Chicago:

SECTION 1. Permission and authority are hereby given and granted to TAVERN AT THE PARK, upon the terms and subject to the conditions of this ordinance to maintain and use two (2) sign(s) projecting over the public right-of-way attached to its premises known as 130 E. Randolph St..

Said sign structure(s) measures as follows; along EAST RANDOLPH:
One (1) at four point five (4.5) feet in length, fifteen point five (15.5) feet in height and eight point seven five (8.75) feet above grade level.
One (1) at four (4) feet in length, seven (7) feet in height and twenty-one (21) feet above grade level.

The location of said privilege shall be as shown on prints kept on file with the Department of Business Affairs and Consumer Protection and the Office of the City Clerk.

Said privilege shall be constructed in accordance with plans and specifications approved by the Department of Transportation (Division of Project Development) and Zoning Department - Signs.

This grant of privilege in the public way shall be subject to the provisions of Section 10-28-015 and all other required provisions of the Municipal Code of Chicago.

The grantee shall pay to the City of Chicago as compensation for the privilege #1121209 herein granted the sum of six hundred ($600.00) per annum in advance.


A 25% penalty will be added for payments received after due date.

The permit holder agrees to hold the City of Chicago harmless for any damage, relocation or replacement costs associated with damage, relocation or removal of private property caused by the City performing work in the public way.

Authority herein given and granted for a period of five (5) years from and after 02/09/2016.

Alderman _____

Brendan Reilly 42nd Ward

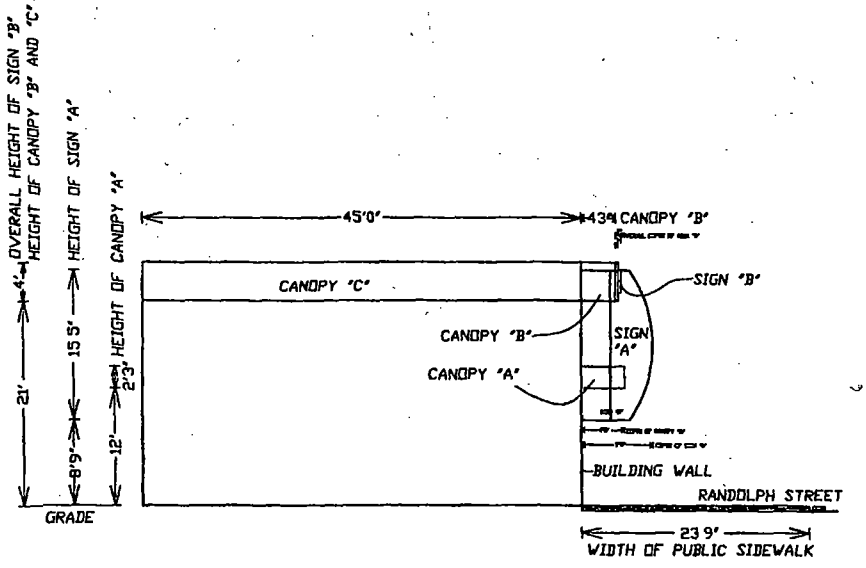

WEST ELEVATION

NO SCALE

TAVERN AT THE PARK
(PRUDENTIAL BUILDING)
130 E RANDOLPH
CHICAGO IL

1 - 6 - 2016

OLYMPIC SIGNS, INC
ATT: CHUCK ZENN
1130 N GARFIELD
LOMBARD IL 60148
FX 630 424 6120
czenn@olysigns.com

City of Chicago

O2016-1050

Office of the City Clerk

Document Tracking Sheet

Meeting Date:	2/10/2016
Sponsor(s):	Reilly (42)
Type:	Ordinance
Title:	Grant(s) of privilege in public way for Walgreens No. 3072
Committee(s) Assignment:	Committee on Transportation and Public Way

ORDINANCE
WALGREENS #3072
Acct. No. 7551 - 41
Permit No. 1121262

Be It Ordained by the City Council of the City of Chicago:

SECTION 1. Permission and authority are hereby given and granted to WALGREENS #3072, upon the terms and subject to the conditions of this ordinance to maintain and use three (3) sign(s) projecting over the public right-of-way attached to its premises known as 641 N. Clark St..

Said sign structure(s) measures as follows; along W. Erie:
One (1) at twenty-one point one six (21.16) feet in length, two point one six (2.16) feet in height and eighteen (18) feet above grade level.

Said sign structure(s) measures as follows; along N. Clark:
One (1) at thirty-eight point six six (38.66) feet in length, four (4) feet in height and twenty (20) feet above grade level.

Said sign structure(s) measures as follows; along N. Clark:
One (1) at twelve point eight three (12.83) feet in length, one point five (1.5) feet in height and twenty-one (21) feet above grade level.

The location of said privilege shall be as shown on prints kept on file with the Department of Business Affairs and Consumer Protection and the Office of the City Clerk.

Said privilege shall be constructed in accordance with plans and specifications approved by the Department of Transportation (Division of Project Development) and Zoning Department - Signs.

This grant of privilege in the public way shall be subject to the provisions of Section 10-28-015 and all other required provisions of the Municipal Code of Chicago.

The grantee shall pay to the City of Chicago as compensation for the privilege #1121262 herein granted the sum of seven hundred ($700.00) per annum in advance.

A 25% penalty will be added for payments received after due date.

The permit holder agrees to hold the City of Chicago harmless for any damage, relocation or replacement costs associated with damage, relocation or removal of private property caused by the City performing work in the public way.

Authority herein given and granted for a period of five (5) years from and after 09/09/2014.

Alderman _____

Brendan Reilly 42nd Ward





City of Chicago

O2016-1052

Office of the City Clerk

Document Tracking Sheet

Meeting Date:	2/10/2016
Sponsor(s):	Reilly (42)
Type:	Ordinance
Title:	Grant(s) of privilege in public way for William Hach & Associates, Inc.
Committee(s) Assignment:	Committee on Transportation and Public Way

ORDINANCE
WILLIAM HACH & ASSOCIATES, INC.
Acct. No. 20272 - 4
Permit No. 1121268

Be It Ordained by the City Council of the City of Chicago:

SECTION 1. Permission and authority are hereby given and granted to WILLIAM HACH & ASSOCIATES, INC., upon the terms and subject to the conditions of this ordinance to construct, install, maintain and use two (2) Planter(s) on the public right-of-way for beautification purposes adjacent to its premises known as 77 W. Huron St..

Said Planter(s) at W HURON measure(s):
Two (2) at fifteen (15) feet in length, and five (5) feet in width for a total of one hundred fifty (150) square feet.

Grantee must allow the required clear and unobstructed space for pedestrian passage at all times per rules and regulations approved by the Department of Transportation.

The location of said privilege shall be as shown on prints kept on file with the Department of Business Affairs and Consumer Protection and the Office of the City Clerk.

Said privilege shall be constructed in accordance with plans and specifications approved by the Department of Planning and Development and Department of Transportation (Division of Project Development).

This grant of privilege in the public way shall be subject to the provisions of Section 10-28-015 and all other required provisions of the Municipal Code of Chicago.

The grantee shall pay to the City of Chicago as compensation for the privilege #1121268 herein granted the sum of zero ($.00) per annum in advance.


A 25% penalty will be added for payments received after due date.

The permit holder agrees to hold the City of Chicago harmless for any damage, relocation or replacement costs associated with damage, relocation or removal of private property caused by the City performing work in the public way.

Authority herein given and granted for a period of five (5) years from and after Date of Passage.

Alderman _____

Brendan Reilly 42nd Ward

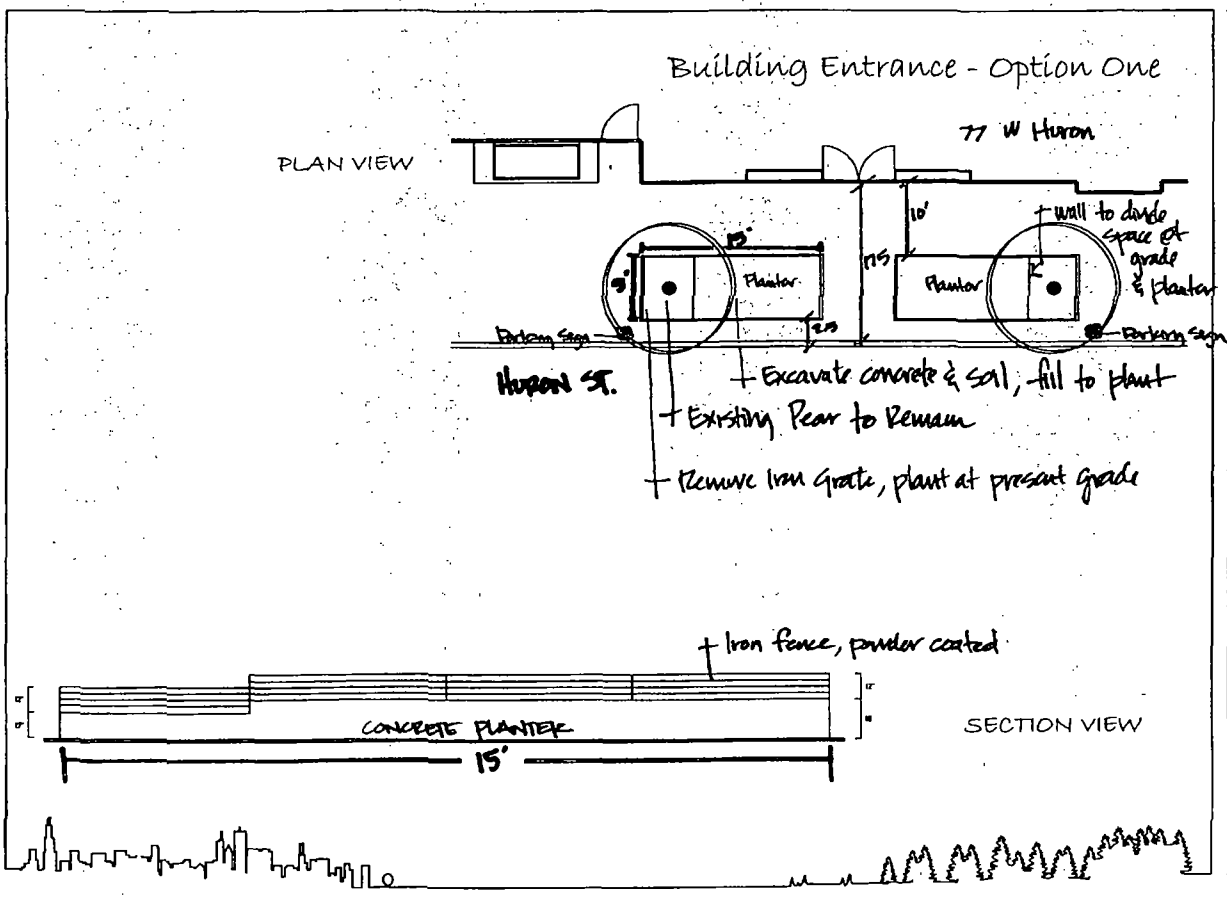

LANDSCAPE CONCEPTS MANAGEMENT

Chicago Branch Location
3700 S Kolin Ave
Chicago, IL 60623
(773) 376-2456

William Hach & Associates Inc

Lincoln Property Residential
77 W HURON ST
Planting Bed Design

Plant Palette
To Be Determined

Account Manager: Glenn Brookfield
Property Manager: Brandon Winter

Planting Bed Design

City of Chicago

O2016-1057

Office of the City Clerk

Document Tracking Sheet

Meeting Date:	2/10/2016
Sponsor(s):	Reilly (42)
Type:	Ordinance
Title:	Grant(s) of privilege in public way for 227 Monroe Street LLC
Committee(s) Assignment:	Committee on Transportation and Public Way

ORDINANCE
227 MONROE STREET LLC
Acct. No. 287092 - 2
Permit No. 1121272

Be It Ordained by the City Council of the City of Chicago:

SECTION 1. Permission and authority are hereby given and granted to 227 MONROE STREET LLC, upon the terms and subject to the conditions of this ordinance to construct, install, maintain and use one (1) Ice Melt System(s) under the public right-of-way adjacent to its premises known as 222 W. Adams St..

Said Snow Ice Melt System(s) at W. ADAMS ST measure(s):
One (1) at twenty-two point seven five (22.75) feet in length, and thirteen point five eight (13.58) feet in width for a total of three hundred eight point nine five (308.95) square feet. Said snow ice melt system shall be approximately four (4) inches below the sidewalk.

The location of said privilege shall be as shown on prints kept on file with the Department of Business Affairs and Consumer Protection and the Office of the City Clerk.

Said privilege shall be constructed in accordance with plans and specifications approved by the Department of Planning and Development and Department of Transportation (Office of Underground Coordination).

This grant of privilege in the public way shall be subject to the provisions of Section 10-28-015 and all other required provisions of the Municipal Code of Chicago.

The grantee shall pay to the City of Chicago as compensation for the privilege #1121272 herein granted the sum of two thousand twenty-six ($2,026.00) per annum in advance.


A 25% penalty will be added for payments received after due date.

The permit holder agrees to hold the City of Chicago harmless for any damage, relocation or replacement costs associated with damage, relocation or removal of private property caused by the City performing work in the public way.

Authority herein given and granted for a period of five (5) years from and after Date of Passage.

Alderman _____

Brendan Reilly 42nd Ward

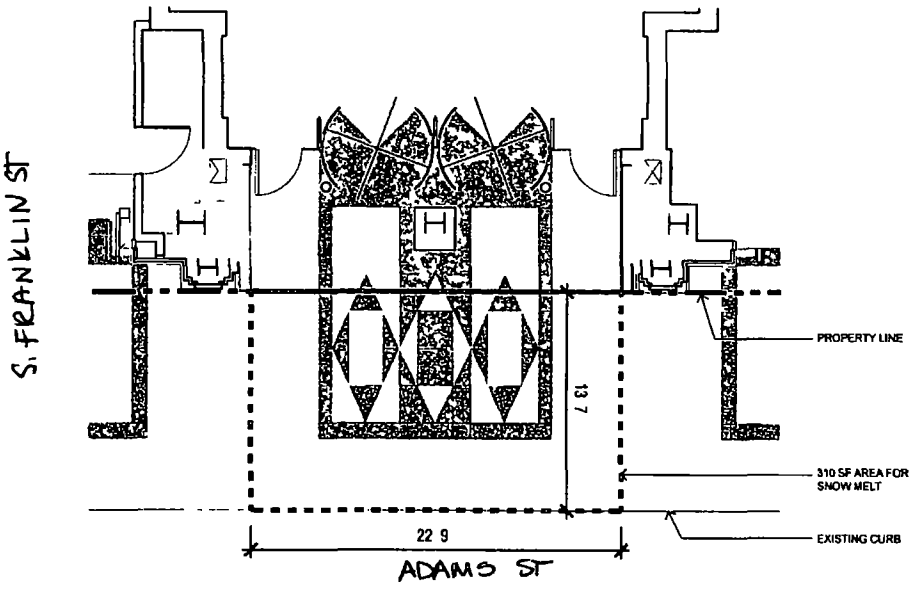

1 ADAMS STREET ENTRY PLAN
1 -0" = 1/8"

N

THE FRANKLIN LOBBY RENOVATION

OWNER	227 MONROE LLC C/O TISHMAN SPEYER 525 W MONROE CHICAGO IL 60661
ARCHITECT	KRUECK+SECTON ARCHITECTS 221 W ERIE ST CHICAGO IL 60654

DATE	TITLE	SHEET NO
11/2015	222 ADAMS STREET ENTRY	3

City of Chicago

O2016-1062

Office of the City Clerk

Document Tracking Sheet

Meeting Date:	2/10/2016
Sponsor(s):	Reilly (42)
Type:	Ordinance
Title:	Grant(s) of privilege in public way for 227 Monroe Street, Inc.
Committee(s) Assignment:	Committee on Transportation and Public Way

ORDINANCE
227 MONROE STREET, INC
Acct. No. 287092 - 1
Permit No. 1121270

Be It Ordained by the City Council of the City of Chicago:

SECTION 1. Permission and authority are hereby given and granted to 227 MONROE STREET, INC, upon the terms and subject to the conditions of this ordinance to construct, install, maintain and use one (1) Ice Melt System(s) under the public right-of-way adjacent to its premises known as 227 W. Monroe St..

Said Snow Ice Melt System(s) at W. MONROE ST measure(s):
One (1) at thirty point one seven (30.17) feet in length, and thirteen point six seven (13.67) feet in width for a total of four hundred twelve point four two (412.42) square feet. Said snow ice melt system shall be approximately four (4) inches below the sidewalk.

The location of said privilege shall be as shown on prints kept on file with the Department of Business Affairs and Consumer Protection and the Office of the City Clerk.

Said privilege shall be constructed in accordance with plans and specifications approved by the Department of Planning and Development and Department of Transportation (Office of Underground Coordination).

This grant of privilege in the public way shall be subject to the provisions of Section 10-28-015 and all other required provisions of the Municipal Code of Chicago.

The grantee shall pay to the City of Chicago as compensation for the privilege #1121270 herein granted the sum of two thousand seven hundred five ($2,705.00) per annum in advance.


A 25% penalty will be added for payments received after due date.

The permit holder agrees to hold the City of Chicago harmless for any damage, relocation or replacement costs associated with damage, relocation or removal of private property caused by the City performing work in the public way.

Authority herein given and granted for a period of five (5) years from and after Date of Passage.

Alderman _____

Brendan Reilly 42nd Ward

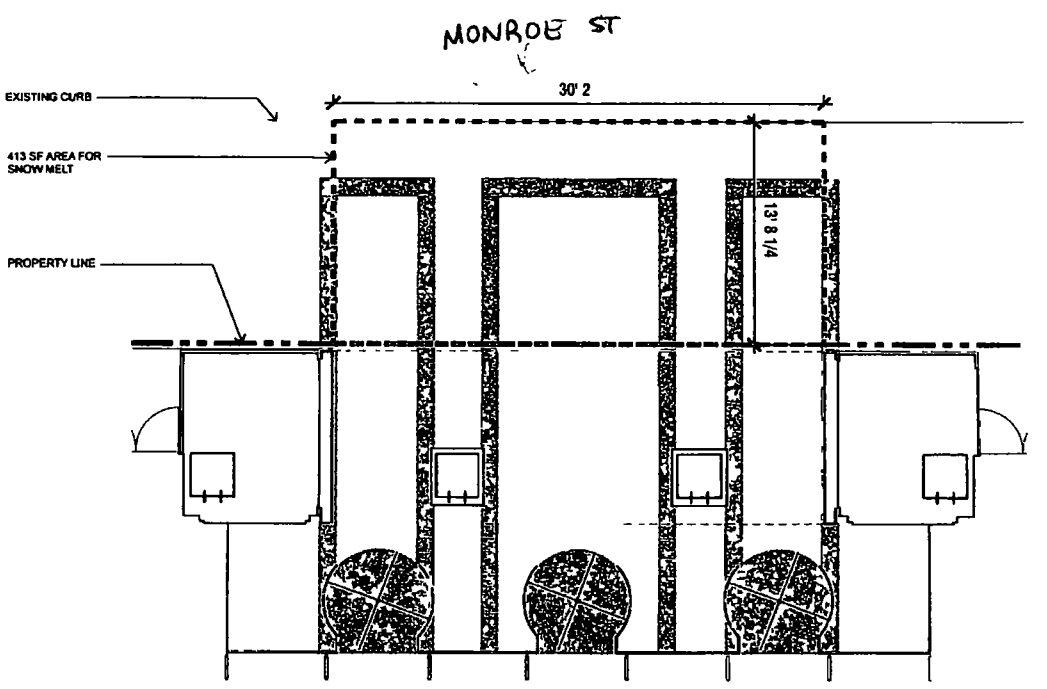

1 MONROE STREET ENTRY PLAN
1 -0" = 1/8

N

THE FRANKLIN LOBBY RENOVATION

OWNER	227 MONROE LLC C/O TISHMAN SPEYER 525 W MONROE CHICAGO IL 60661
ARCHITECT	KRUECK+SECTON ARCHITECTS 221 W ERIE ST CHICAGO IL 60654

DATE	TITLE	SHEET NO
11/2015	227 MONROE STREET ENTRY	2

City of Chicago

O2016-989

Office of the City Clerk

Document Tracking Sheet

Meeting Date:	2/10/2016
Sponsor(s):	Reilly (42)
Type:	Ordinance
Title:	Grant(s) of privilege in public way for Chicago Theater
Committee(s) Assignment:	Committee on Transportation and Public Way

ORDINANCE
CHICAGO THEATER
Acct. No. 322760 - 1
Permit No. 1121195

Be It Ordained by the City Council of the City of Chicago:

SECTION 1. Permission and authority are hereby given and granted to CHICAGO THEATER, upon the terms and subject to the conditions of this ordinance to maintain and use one (1) sign(s) projecting over the public right-of-way attached to its premises known as 175 N. State St..

Said sign structure(s) measures as follows; along N. State:
One (1) at seventy-five point eight (75.8) feet in length, eighteen (18) feet in height and thirty-four (34) feet above grade level.

The location of said privilege shall be as shown on prints kept on file with the Department of Business Affairs and Consumer Protection and the Office of the City Clerk.

Said privilege shall be constructed in accordance with plans and specifications approved by the Department of Transportation (Division of Project Development) and Zoning Department - Signs.

This grant of privilege in the public way shall be subject to the provisions of Section 10-28-015 and all other required provisions of the Municipal Code of Chicago.

The grantee shall pay to the City of Chicago as compensation for the privilege #1121195 herein granted the sum of three hundred ($300.00) per annum in advance.

A 25% penalty will be added for payments received after due date.

The permit holder agrees to hold the City of Chicago harmless for any damage, relocation or replacement costs associated with damage, relocation or removal of private property caused by the City performing work in the public way.

Authority herein given and granted for a period of five (5) years from and after 01/11/2016.


Alderman _____

Brendan Reilly 42nd Ward

Vertical sign was installed on the building when it opened in October 1921

Height from Grade	34
Overall height of sign	75 7 ½
Width over Grade	12 – 18
Depth over Grade	3 3

Sign extends 22 over Grade from Building line

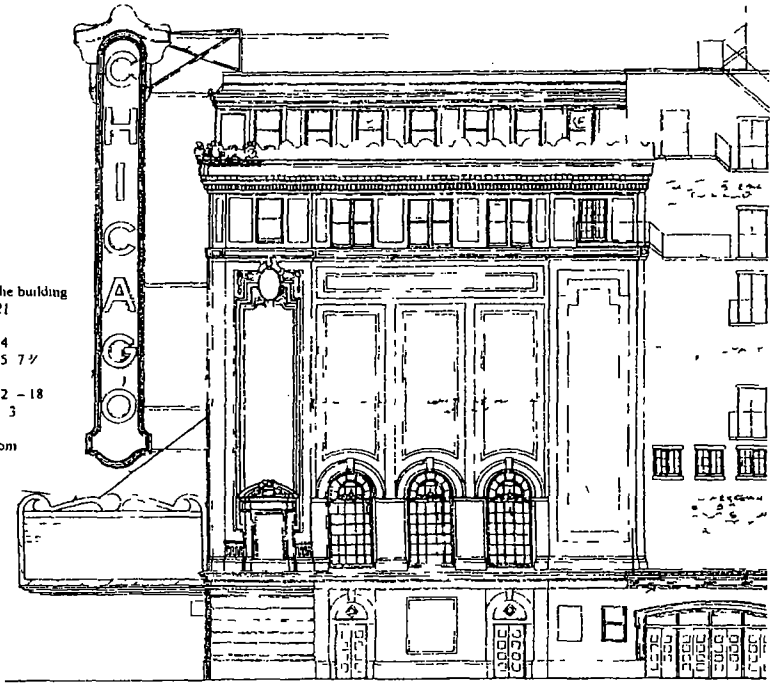

City of Chicago

O2016-991

Office of the City Clerk

Document Tracking Sheet

Meeting Date:	2/10/2016
Sponsor(s):	Reilly (42)
Type:	Ordinance
Title:	Grant(s) of privilege in public way for Clark Adams Associaties LLC
Committee(s) Assignment:	Committee on Transportation and Public Way

ORDINANCE
Clark Adams Associates, LLC
Acct. No. 201733 - 1
Permit No. 1121438

Be It Ordained by the City Council of the City of Chicago:

SECTION 1. Permission and authority are hereby given and granted to Clark Adams Associates, LLC, upon the terms and subject to the conditions of this ordinance to maintain and use, as now constructed, two (2) Flag Pole(s) projecting over the public right-of-way adjacent to its premises known as 105 W. Adams St..

Said Flag Pole(s) at W. Adams St. measure(s):
Two (2) at nine (9) feet in length, and seven (7) feet in width for a total of one hundred twenty-six (126) square feet.

The location of said privilege shall be as shown on prints kept on file with the Department of Business Affairs and Consumer Protection and the Office of the City Clerk.

Said privilege shall be constructed in accordance with plans and specifications approved by the Department of Transportation (Division of Project Development).

This grant of privilege in the public way shall be subject to the provisions of Section 10-28-015 and all other required provisions of the Municipal Code of Chicago.

The grantee shall pay to the City of Chicago as compensation for the privilege #1121438 herein granted the sum of one hundred fifty ($150.00) per annum in advance.

A 25% penalty will be added for payments received after due date.

The permit holder agrees to hold the City of Chicago harmless for any damage, relocation or replacement costs associated with damage, relocation or removal of private property caused by the City performing work in the public way.


Authority herein given and granted for a period of five (5) years from and after 06/07/2015.

Alderman _____

Brendan Reilly 42nd Ward



← EAST 111 WEST ADAMS ST. W →

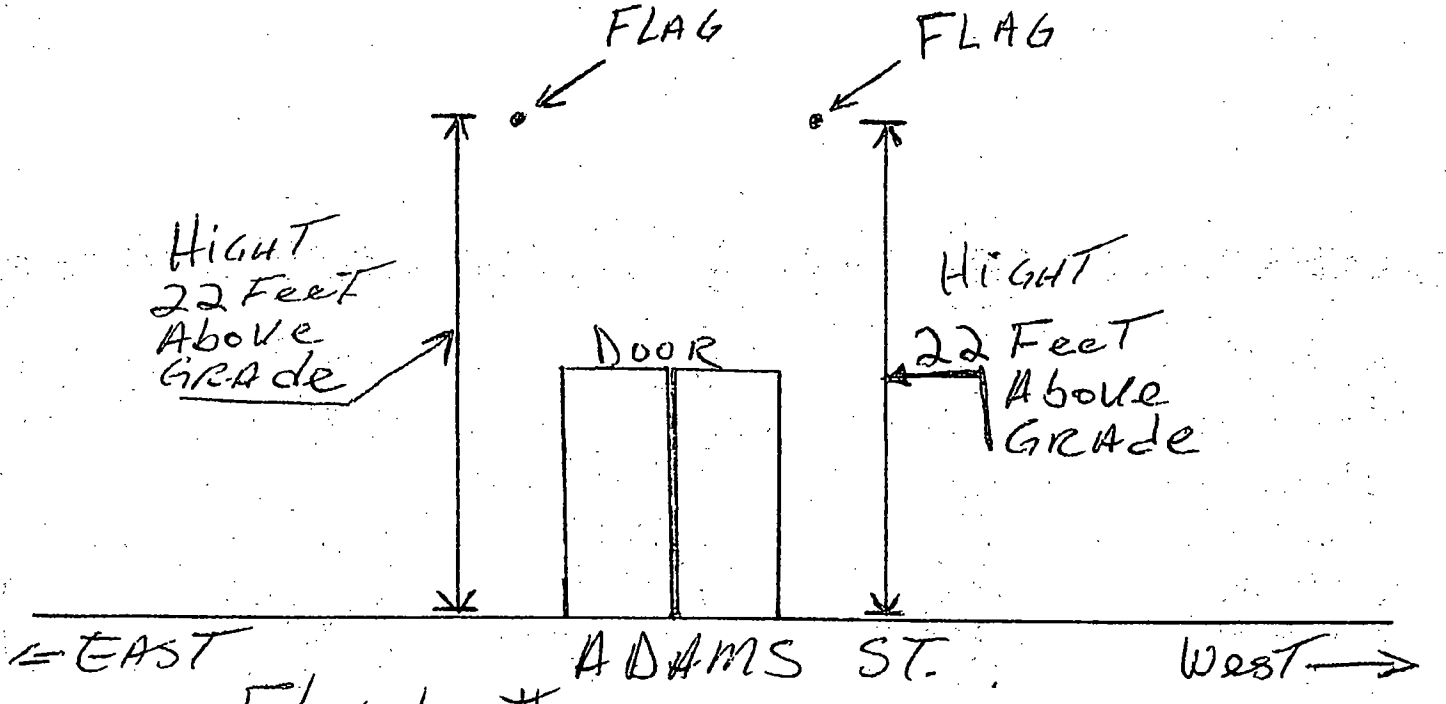

Flag length = 9'
Flag width = 7'

City of Chicago

O2016-994

Office of the City Clerk

Document Tracking Sheet

Meeting Date:	2/10/2016
Sponsor(s):	Reilly (42)
Type:	Ordinance
Title:	Grant(s) of privilege in public way for Clare, The
Committee(s) Assignment:	Committee on Transportation and Public Way

ORDINANCE
THE CLARE
Acct. No. 372915 - 1
Permit No. 1121151

Be It Ordained by the City Council of the City of Chicago:

SECTION 1. Permission and authority are hereby given and granted to THE CLARE, upon the terms and subject to the conditions of this ordinance to maintain and use, as now constructed, one (1) Grease Separator(s) under the public right-of-way adjacent to its premises known as 55 E. Pearson St..

Said Grease Separator(s) at N. Rush St. measure(s):
One (1) at ten (10) feet in length, and five (5) feet in width for a total of fifty (50) square feet.

The location of said privilege shall be as shown on prints kept on file with the Department of Business Affairs and Consumer Protection and the Office of the City Clerk.

Said privilege shall be constructed in accordance with plans and specifications approved by the Department of Transportation (Division of Project Development), Department of Transportation (Office of Underground Coordination), and Department of Water Management.

This grant of privilege in the public way shall be subject to the provisions of Section 10-28-015 and all other required provisions of the Municipal Code of Chicago.

The grantee shall pay to the City of Chicago as compensation for the privilege #1121151 herein granted the sum of four hundred ($400.00) per annum in advance.


A 25% penalty will be added for payments received after due date.

The permit holder agrees to hold the City of Chicago harmless for any damage, relocation or replacement costs associated with damage, relocation or removal of private property caused by the City performing work in the public way.

Authority herein given and granted for a period of five (5) years from and after 01/11/2016.

Alderman _____

Brendan Reilly 42nd Ward

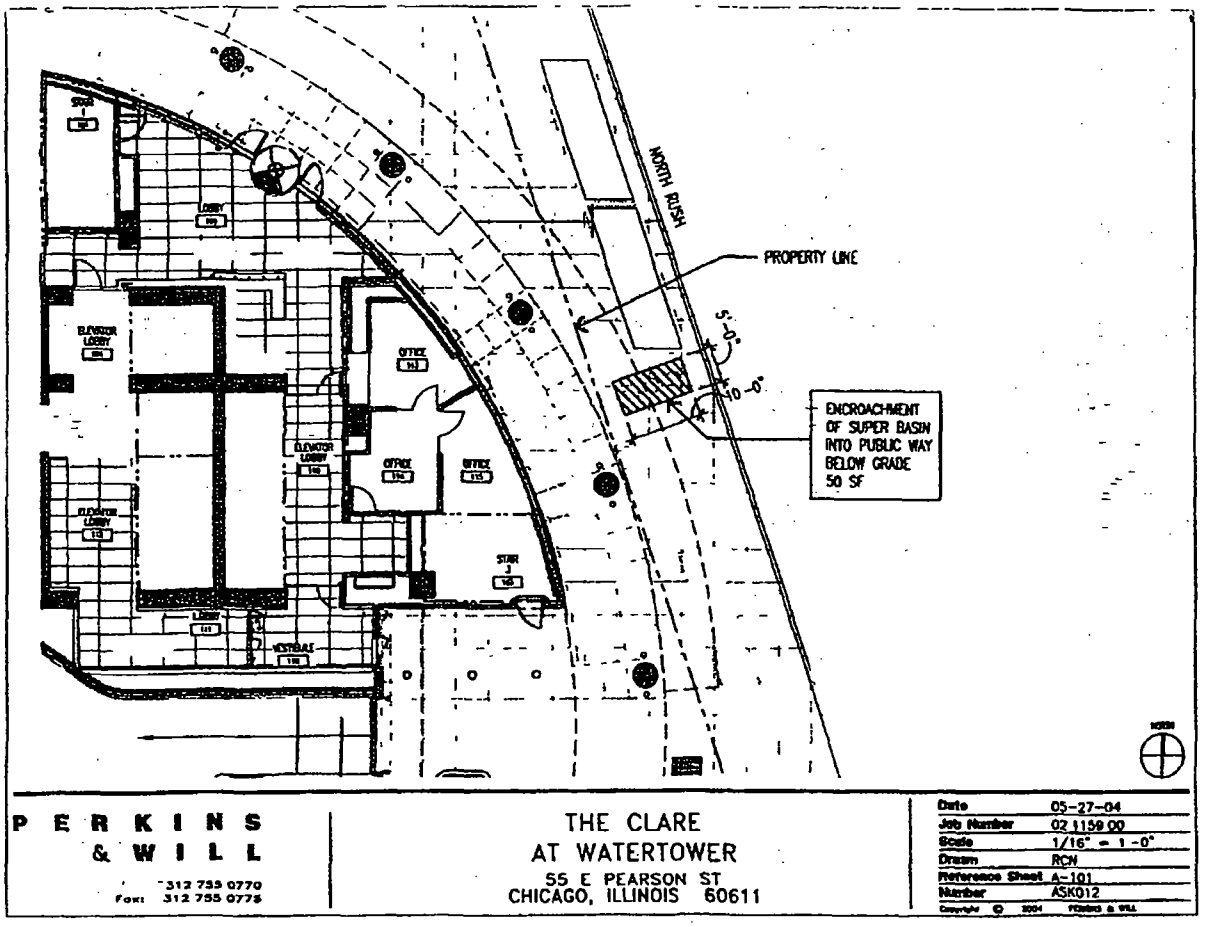

PERKINS & WILL

312 755 0770
Fax: 312 755 0776

THE CLARE
AT WATERTOWER
55 E PEARSON ST
CHICAGO, ILLINOIS 60611

Date	05-27-04
Job Number	02.1159.00
Scale	1/16" = 1'-0"
Drawn	RCN
Reference Sheet	A-101
Number	ASK012

Copyright © 2004 PERKINS & WILL

City of Chicago

O2016-1065

Office of the City Clerk

Document Tracking Sheet

Meeting Date:	2/10/2016
Sponsor(s):	Smith (43)
Type:	Ordinance
Title:	Grant(s) of privilege in public way for Barn & Co.
Committee(s) Assignment:	Committee on Transportation and Public Way

ORDINANCE
BARN & COMPANY
Acct. No. 387738 - 1
Permit No. 1120491

Be It Ordained by the City Council of the City of Chicago:

SECTION 1. Permission and authority are hereby given and granted to BARN & COMPANY, upon the terms and subject to the conditions of this ordinance to maintain and use, as now constructed, five (5) Light Fixture(s) projecting over the public right-of-way adjacent to its premises known as 950-952 W. Wrightwood Ave..

Said Light Fixture(s) at W Wrightwood measure(s):
Five (5) at two (2) feet in length, one (1) foot in width and twenty-eight (28) feet above grade level.

The location of said privilege shall be as shown on prints kept on file with the Department of Business Affairs and Consumer Protection and the Office of the City Clerk.

Said privilege shall be constructed in accordance with plans and specifications approved by the Department of Transportation (Division of Project Development).

This grant of privilege in the public way shall be subject to the provisions of Section 10-28-015 and all other required provisions of the Municipal Code of Chicago.

The grantee shall pay to the City of Chicago as compensation for the privilege #1120491 herein granted the sum of ninety-five ($95.00) per annum in advance.

A 25% penalty will be added for payments received after due date.

The permit holder agrees to hold the City of Chicago harmless for any damage, relocation or replacement costs associated with damage, relocation or removal of private property caused by the City performing work in the public way.


Authority herein given and granted for a period of five (5) years from and after Date of Passage.

Alderman _____

Michele Smith 43rd Ward

APPLICATION TO USE THE PUBLIC RIGHT OF WAY

EXAMPLE OF LIGHT(S) DRAWING

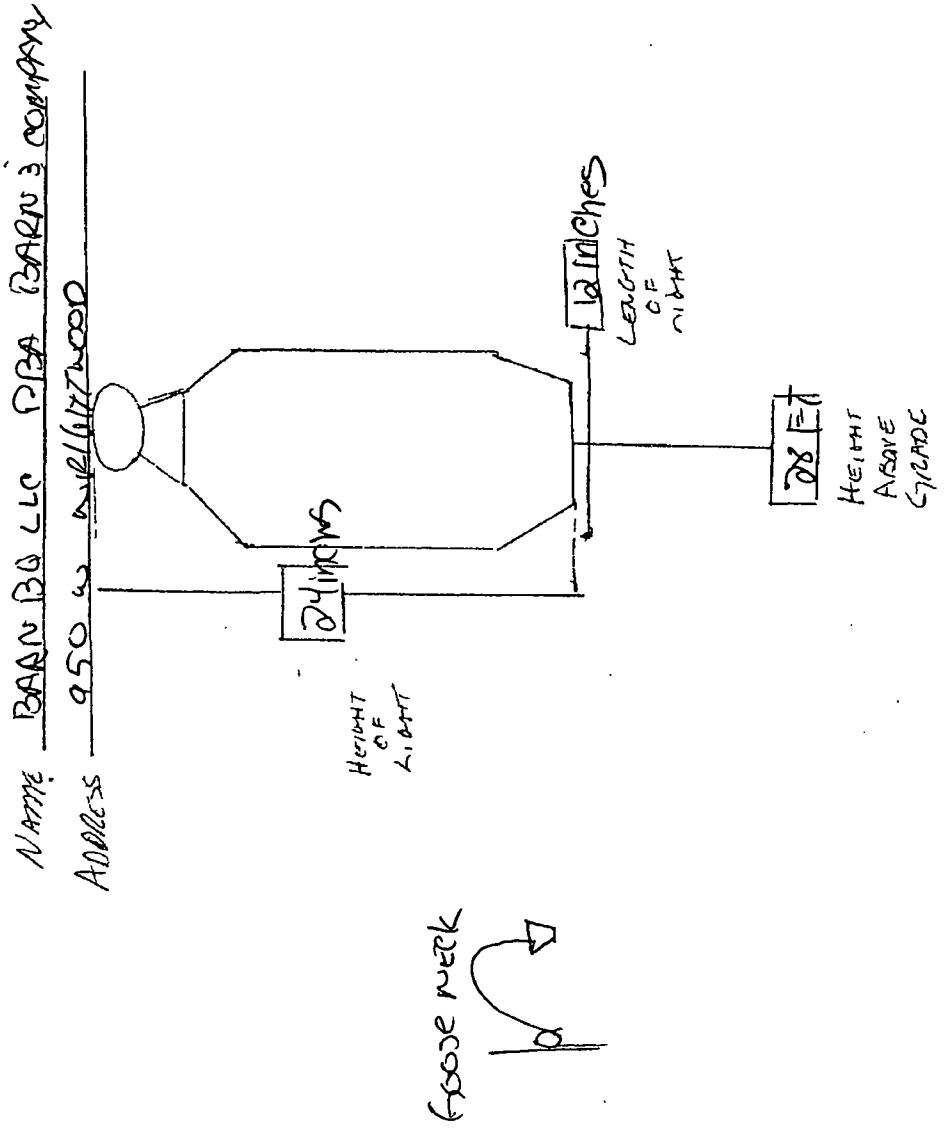

City of Chicago

O2016-1066

Office of the City Clerk

Document Tracking Sheet

Meeting Date:	2/10/2016
Sponsor(s):	Smith (43)
Type:	Ordinance
Title:	Grant(s) of privilege in public way for Blu Dot
Committee(s) Assignment:	Committee on Transportation and Public Way

ORDINANCE
BLU DOT
Acct. No. 403103 - 1
Permit No. 1121010

Be It Ordained by the City Council of the City of Chicago:

SECTION 1. Permission and authority are hereby given and granted to BLU DOT, upon the terms and subject to the conditions of this ordinance to maintain and use one (1) sign(s) projecting over the public right-of-way attached to its premises known as 1953 N. Clybourn Ave..

Said sign structure(s) measures as follows; along N. Racine Avenue:
One (1) at sixteen (16) feet in length, three point five (3.5) feet in height and twelve point zero eight (12.08) feet above grade level.

The location of said privilege shall be as shown on prints kept on file with the Department of Business Affairs and Consumer Protection and the Office of the City Clerk.

Said privilege shall be constructed in accordance with plans and specifications approved by the Department of Transportation (Division of Project Development) and Zoning Department - Signs.

This grant of privilege in the public way shall be subject to the provisions of Section 10-28-015 and all other required provisions of the Municipal Code of Chicago.

The grantee shall pay to the City of Chicago as compensation for the privilege #1121010 herein granted the sum of three hundred ($300.00) per annum in advance.

A 25% penalty will be added for payments received after due date.


The permit holder agrees to hold the City of Chicago harmless for any damage, relocation or replacement costs associated with damage, relocation or removal of private property caused by the City performing work in the public way.

Authority herein given and granted for a period of five (5) years from and after Date of Passage.

Alderman _____


Michele Smith 43rd Ward

185 square feet of screen over property line

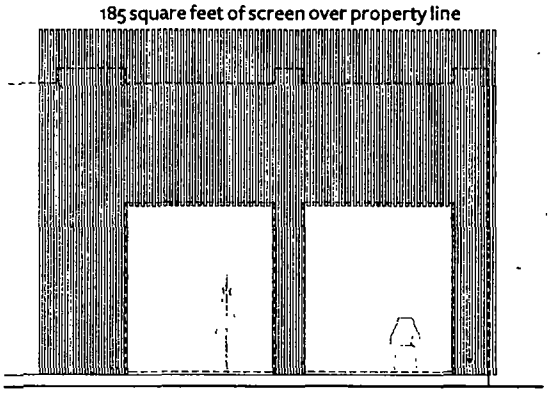

partial north elevation


Sign

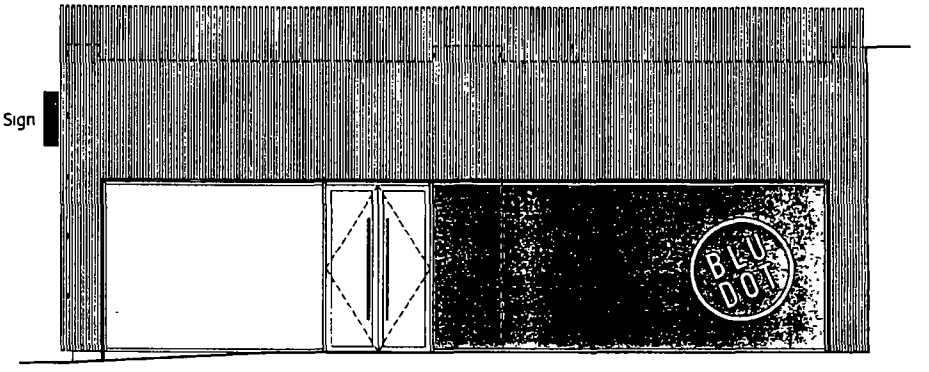

south elevation

Sign

512 square feet of screen over property line

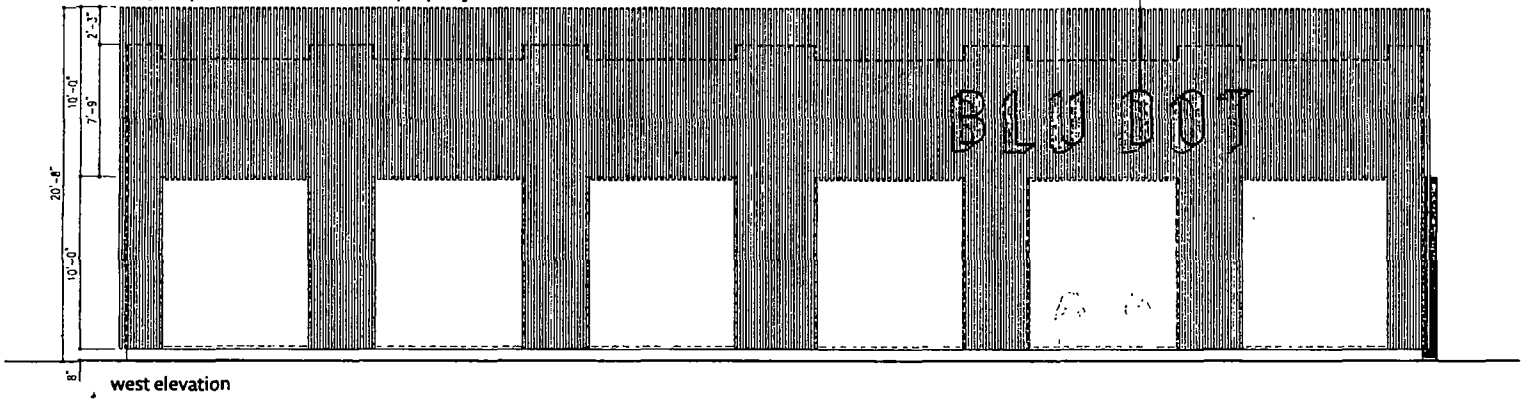

west elevation

01 Oct 15 **Proposed Screen and Sign** Elevations

Blu Dot Chicago **John Ronan Architects**

City of Chicago

O2016-1069

Office of the City Clerk

Document Tracking Sheet

Meeting Date:	2/10/2016
Sponsor(s):	Smith (43)
Type:	Ordinance
Title:	Grant(s) of privilege in public way for Land Trust 310011 - landscapings
Committee(s) Assignment:	Committee on Transportation and Public Way

ORDINANCE
LAND TRUST 310011
Acct. No. 343640 - 1
Permit No. 1121214

Be It Ordained by the City Council of the City of Chicago:

SECTION 1. Permission and authority are hereby given and granted to LAND TRUST 310011, upon the terms and subject to the conditions of this ordinance to maintain and use, as now constructed, seven (7) Landscaping(s) on the public right-of-way for beautification purposes adjacent to its premises known as 43 E. Burton Pl..

Said Landscaping(s) at E. Burton Place measure(s):
One (1) at eighty point six four (80.64) feet in length, and one (1) foot in width for a total of eighty point six four (80.64) square feet.

Said Landscaping(s) at E. Burton Place measure(s):
One (1) at one hundred forty-three point six four (143.64) feet in length, and one (1) foot in width for a total of one hundred forty-three point six four (143.64) square feet.

Said Landscaping(s) at E. Burton Place measure(s):
One (1) at forty-two point eight two (42.82) feet in length, and one (1) foot in width for a total of forty-two point eight two (42.82) square feet.

Said Landscaping(s) at E. Burton Place measure(s):
One (1) at sixty-four point eight two (64.82) feet in length, and one (1) foot in width for a total of sixty-four point eight two (64.82) square feet.

Said Landscaping(s) at E. Burton Place measure(s):
One (1) at one hundred nine point one six (109.16) feet in length, and one (1) foot in width for a total of one hundred nine point one six (109.16) square feet.

Said Landscaping(s) at E. Burton Place measure(s):
One (1) at sixty-six point one six (66.16) feet in length, and one (1) foot in width for a total of sixty-six point one six (66.16) square feet.

Said Landscaping(s) at N. Astor measure(s):
One (1) at eighty-one point four eight (81.48) feet in length, and one (1) foot in width for a total of eighty-one point four eight (81.48) square feet.

The location of said privilege shall be as shown on prints kept on file with the Department of Business Affairs and Consumer Protection and the Office of the City Clerk.

Said privilege shall be constructed in accordance with plans and specifications approved by the Department of Planning and Development and Department of Transportation (Division of Project Development).


This grant of privilege in the public way shall be subject to the provisions of Section 10-28-015 and all other required provisions of the Municipal Code of Chicago.

The grantee shall pay to the City of Chicago as compensation for the privilege #1121214 herein granted the sum of zero ($.00) per annum in advance.

A 25% penalty will be added for payments received after due date.

The permit holder agrees to hold the City of Chicago harmless for any damage, relocation or replacement costs associated with damage, relocation or removal of private property caused by the City performing work in the public way.

Authority herein given and granted for a period of five (5) years from and after 12/16/2014.

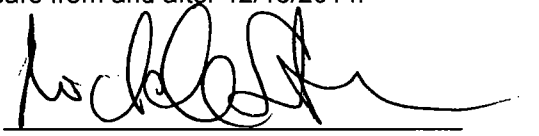
Alderman 

Michele Smith 43rd Ward

LEGAL DESCRIPTION

THE NORTH 26 1/2 FEET OF LOT 44 IN BLOCK 4 IN CATHOLIC BISHOP OF CHICAGO LAKE SHORE ADDITION A SUBDIVISION IN THE NORTH FRACTIONAL SECTION 3 TOWNSHIP 39 NORTH RNAGE 14 EAST OF THE THIRD PRINCIPAL MERIDIAN IN COOK COUNTY ILLINOIS

TOTAL LAND AREA 3 219 SQUARE FEET OF LAND MORE OR LESS

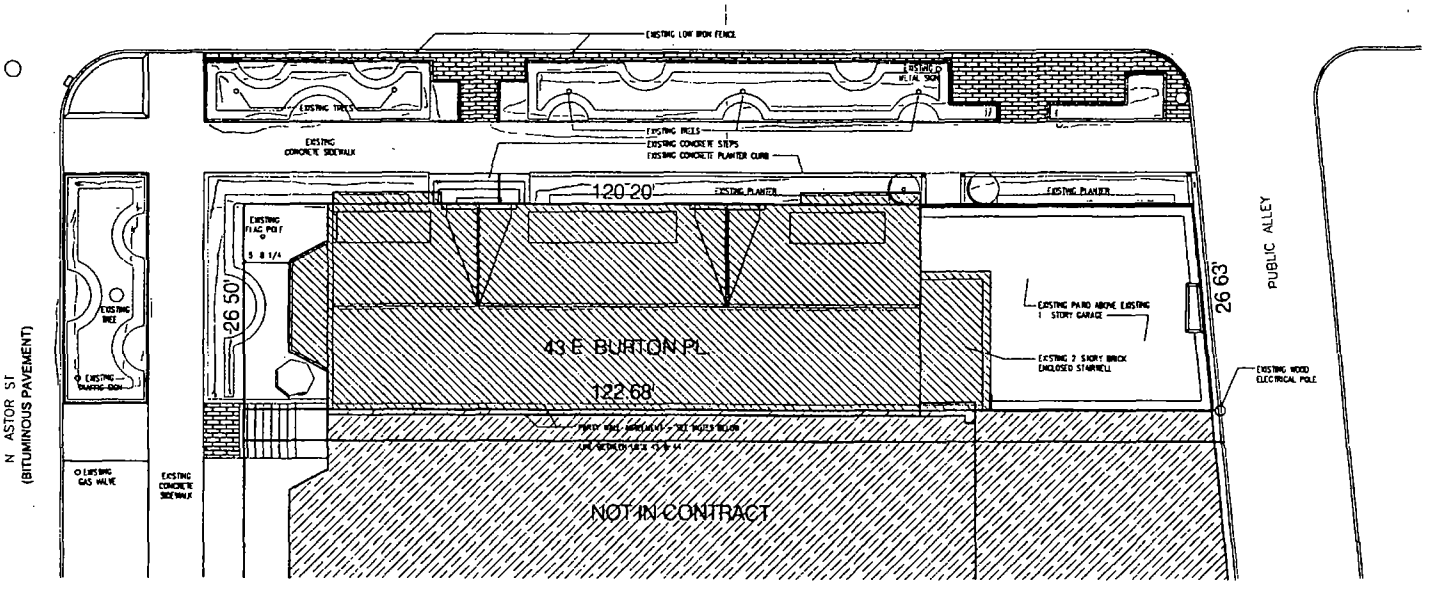

PROJECT N

1 SITE PLAN

1/8 = 1-0

NOTES

PARTY WALL AGREEMENT ON SOUTH LINE OF SURVEY RECORDED AUGUST 2, 1919 AS DOCUMENT NUMBER 6508855

LICENSE AGREEMENT RECORDED MARCH 25 1929 RELATING TO ENCROACHMENT OF STONE STEPS ON PROPERTY TO THE SOUTH OF THE LAND ONTO THE LAND RECORDED MARCH 25 1929 AS DOCUMENT #10771283

SUBJECT TO "ASTOR STREET DISTRICT" A CHICAGO LANDMARK, RECORDED MAY 19 1975 AS DOCUMENT #23490991 & OCTOBER 19 1998 AS DOCUMENT #98836831

City of Chicago

O2016-1070

Office of the City Clerk

Document Tracking Sheet

Meeting Date:	2/10/2016
Sponsor(s):	Smith (43)
Type:	Ordinance
Title:	Grant(s) of privilege in public way for Land Trust 310011 - planters
Committee(s) Assignment:	Committee on Transportation and Public Way

ORDINANCE
LAND TRUST 310011
Acct. No. 343640 - 1
Permit No. 1121210

Be It Ordained by the City Council of the City of Chicago:

SECTION 1. Permission and authority are hereby given and granted to LAND TRUST 310011, upon the terms and subject to the conditions of this ordinance to maintain and use, as now constructed, seven (7) Planter(s) on the public right-of-way for beautification purposes adjacent to its premises known as 43 E. Burton Pl..

Said Planter(s) at E. Burton measure(s):
One (1) at thirty-two point four one (32.41) feet in length, and seven point nine one (7.91) feet in width for a total of two hundred fifty-six point three six (256.36) square feet.

Said Planter(s) at E. Burton measure(s):
One (1) at sixty-three point nine one (63.91) feet in length, and seven point nine one (7.91) feet in width for a total of five hundred five point five three (505.53) square feet.

Said Planter(s) at E. Burton measure(s):
One (1) at fifteen point zero eight (15.08) feet in length, and six point three three (6.33) feet in width for a total of ninety-five point four six (95.46) square feet.

Said Planter(s) at E. Burton measure(s):
One (1) at twenty-eight point four one (28.41) feet in length, and four (4) feet in width for a total of one hundred thirteen point six four (113.64) square feet.

Said Planter(s) at E. Burton measure(s):
One (1) at fifty point five eight (50.58) feet in length, and four (4) feet in width for a total of two hundred two point three two (202.32) square feet.

Said Planter(s) at E. Burton measure(s):
One (1) at twenty-nine point zero eight (29.08) feet in length, and four (4) feet in width for a total of one hundred sixteen point three two (116.32) square feet.

Said Planter(s) at N. Astor measure(s):
One (1) at twenty-nine point eight three (29.83) feet in length, and ten point nine one (10.91) feet in width for a total of three hundred twenty-five point four five (325.45) square feet.

Grantee must allow the required clear and unobstructed space for pedestrian passage at all times per rules and regulations approved by the Department of Transportation.

The location of said privilege shall be as shown on prints kept on file with the Department of Business Affairs and Consumer Protection and the Office of the City Clerk.

Said privilege shall be constructed in accordance with plans and specifications approved by the Department of Planning and Development and Department of Transportation (Division of Project Development).


This grant of privilege in the public way shall be subject to the provisions of Section 10-28-015 and all other required provisions of the Municipal Code of Chicago.

The grantee shall pay to the City of Chicago as compensation for the privilege #1121210 herein granted the sum of zero ($.00) per annum in advance.

A 25% penalty will be added for payments received after due date.

The permit holder agrees to hold the City of Chicago harmless for any damage, relocation or replacement costs associated with damage, relocation or removal of private property caused by the City performing work in the public way.

Authority herein given and granted for a period of five (5) years from and after 12/16/2014.

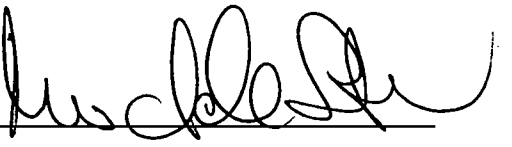Alderman 


Michele Smith 43rd Ward

LEGAL DESCRIPTION

THE NORTH 26 1/2 FEET OF LOT 44 IN BLOCK 4 IN CATHOLIC BISHOP OF CHICAGO LAKE SHORE ADDITION A SUBDIVISION IN THE NORTH FRACTIONAL SECTION 3 TOWNSHIP 39 NORTH RNAGE 14 EAST OF THE THIRD PRINCIPAL MERIDIAN IN COOK COUNTY ILLINOIS

TOTAL LAND AREA 3 219 SQUARE FEET OF LAND MORE OR LESS

E BURTON PL
(BITUMINOUS PAVEMENT)

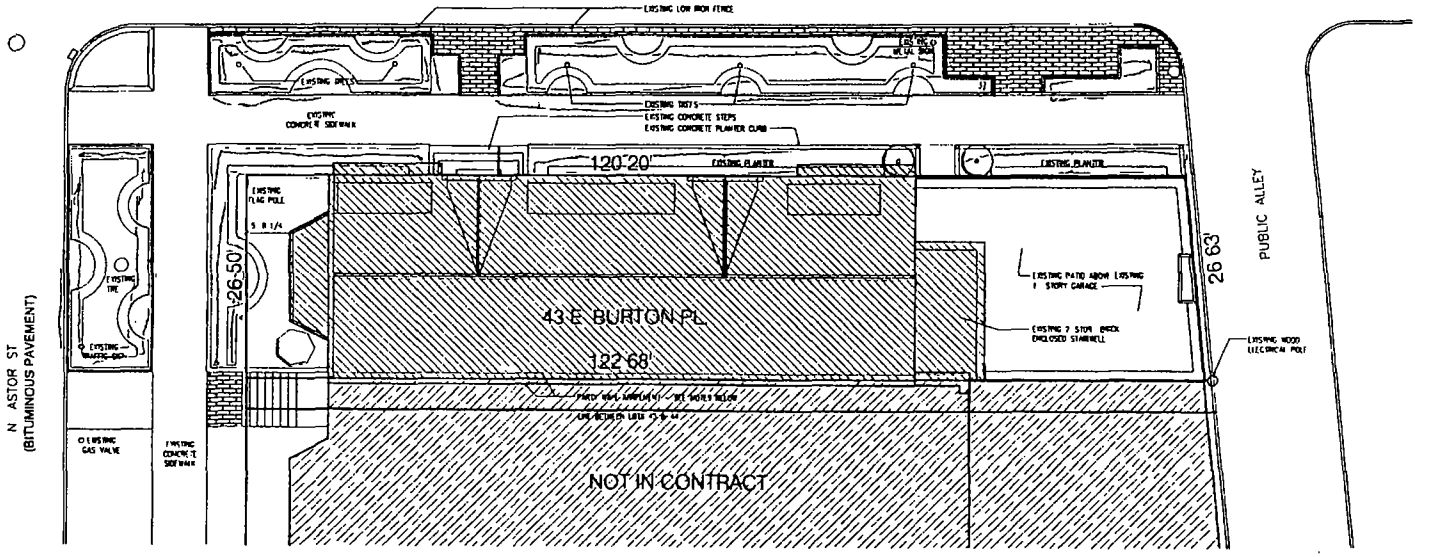

PROJECT N

1 SITE PLAN
1/8 1-0

NOTES

PARTY WALL AGREEMENT ON SOUTH LINE OF SURVEY RECORDED AUGUST 2, 1919 AS DOCUMENT NUMBER 6588855

LICENSE AGREEMENT RECORDED MARCH 25 1920 RELATING TO ENCROACHMENT OF STONE STEPS ON PROPERTY TO THE SOUTH OF THE LAND ONTO THE LAND RECORDED MARCH 25 1920 AS DOCUMENT #6771283

SUBJECT TO ASTOR STREET DISTRICT A CHICAGO LANDMARK RECORDED MAY 19 1976 AS DOCUMENT #23490191 & OCTOBER 19 1998 AS DOCUMENT #98836931

City of Chicago

O2016-1072

Office of the City Clerk

Document Tracking Sheet

Meeting Date:	2/10/2016
Sponsor(s):	Smith (43)
Type:	Ordinance
Title:	Grant(s) of privilege in public way for Land Trust 310011 - roof eaves
Committee(s) Assignment:	Committee on Transportation and Public Way

ORDINANCE
LAND TRUST 310011
Acct. No. 343640 - 1
Permit No. 1121212

Be It Ordained by the City Council of the City of Chicago:

SECTION 1. Permission and authority are hereby given and granted to LAND TRUST 310011, upon the terms and subject to the conditions of this ordinance to maintain and use, as now constructed, two (2) Roof Eave(s) projecting over the public right-of-way adjacent to its premises known as 43 E. Burton Pl..

Said Roof Eave(s) at E. Burton Place measure(s):
One (1) at thirteen point eight three (13.83) feet in length, and one point five (1.5) foot in width for a total of twenty point seven five (20.75) square feet. Existing roof eave is approximately twen5ty-six (26) feet above grade level.

One (1) at fifteen point one six (15.16) feet in length, and one point five (1.5) foot in width for a total of twenty-two point seven four (22.74) square feet. Existing roof eave is approximately twenty-six (26) feet above grade level.

The location of said privilege shall be as shown on prints kept on file with the Department of Business Affairs and Consumer Protection and the Office of the City Clerk.

Said privilege shall be constructed in accordance with plans and specifications approved by the Department of Transportation (Division of Project Development).

This grant of privilege in the public way shall be subject to the provisions of Section 10-28-015 and all other required provisions of the Municipal Code of Chicago.

The grantee shall pay to the City of Chicago as compensation for the privilege #1121212 herein granted the sum of one hundred ($100.00) per annum in advance.

A 25% penalty will be added for payments received after due date.

The permit holder agrees to hold the City of Chicago harmless for any damage, relocation or replacement costs associated with damage, relocation or removal of private property caused by the City performing work in the public way.

Authority herein given and granted for a period of five (5) years from and after 07/29/2014.

Alderman _____

Michele Smith 43rd Ward



EXISTING ROOF EAVES

IMAGE FOR REFERENCE (NOT TO SCALE)

DePree Bickford Associates LLC
T 312.440.9850
F 312.440.9851

43 E. BURTON
CHICAGO, IL 60610

USE OF PUBLIC WAY PERMIT
REFERENCE PHOTOGRAPHS

PROJECT NO.	0810
DRAWN BY	JZ
CHECKED BY	EAD
SCALE	NTS
DATE	05.04.2009

UPW-Photo2

City of Chicago

O2016-1073

Office of the City Clerk

Document Tracking Sheet

Meeting Date:	2/10/2016
Sponsor(s):	Smith (43)
Type:	Ordinance
Title:	Grant(s) of privilege in public way for Land Trust 310011 - staircase
Committee(s) Assignment:	Committee on Transportation and Public Way

ORDINANCE
LAND TRUST 310011
Acct. No. 343640 - 1
Permit No. 1121211

Be It Ordained by the City Council of the City of Chicago:

SECTION 1. Permission and authority are hereby given and granted to LAND TRUST 310011, upon the terms and subject to the conditions of this ordinance to maintain and use, as now constructed, one (1) Stair Case(s) on the public right-of-way adjacent to its premises known as 43 E. Burton Pl..

Said Stair Case(s) at E. Burton measure(s):
One (1) at twelve point nine one (12.91) feet in length, and three point eight three (3.83) feet in width for a total of forty-nine point four five (49.45) square feet.

The location of said privilege shall be as shown on prints kept on file with the Department of Business Affairs and Consumer Protection and the Office of the City Clerk.

Said privilege shall be constructed in accordance with plans and specifications approved by the Department of Transportation (Division of Project Development).

This grant of privilege in the public way shall be subject to the provisions of Section 10-28-015 and all other required provisions of the Municipal Code of Chicago.

The grantee shall pay to the City of Chicago as compensation for the privilege #1121211 herein granted the sum of four hundred ($400.00) per annum in advance.


A 25% penalty will be added for payments received after due date.


The permit holder agrees to hold the City of Chicago harmless for any damage, relocation or replacement costs associated with damage, relocation or removal of private property caused by the City performing work in the public way.

Authority herein given and granted for a period of five (5) years from and after 12/16/2014.

Alderman _____

Michele Smith 43rd Ward

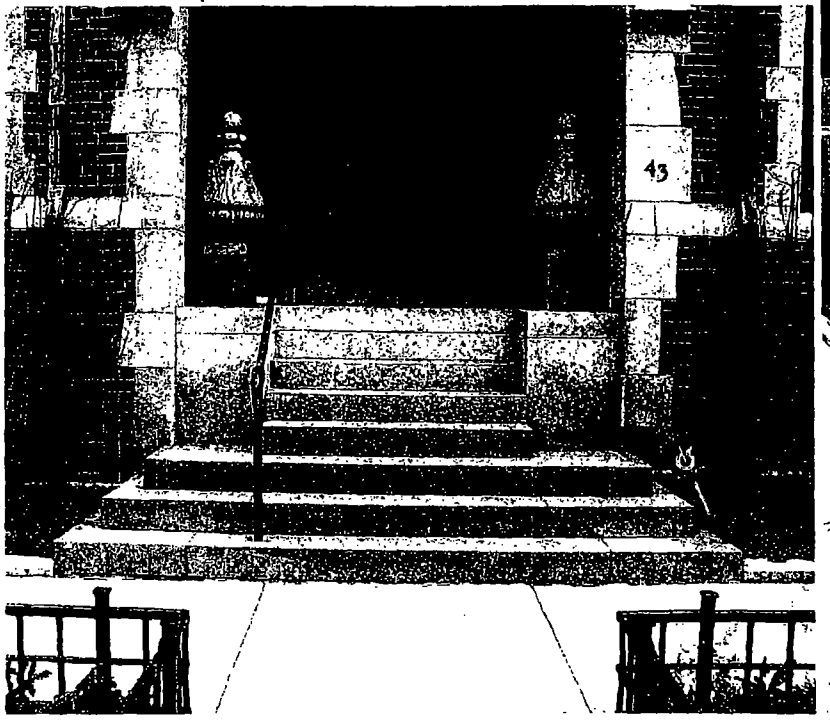

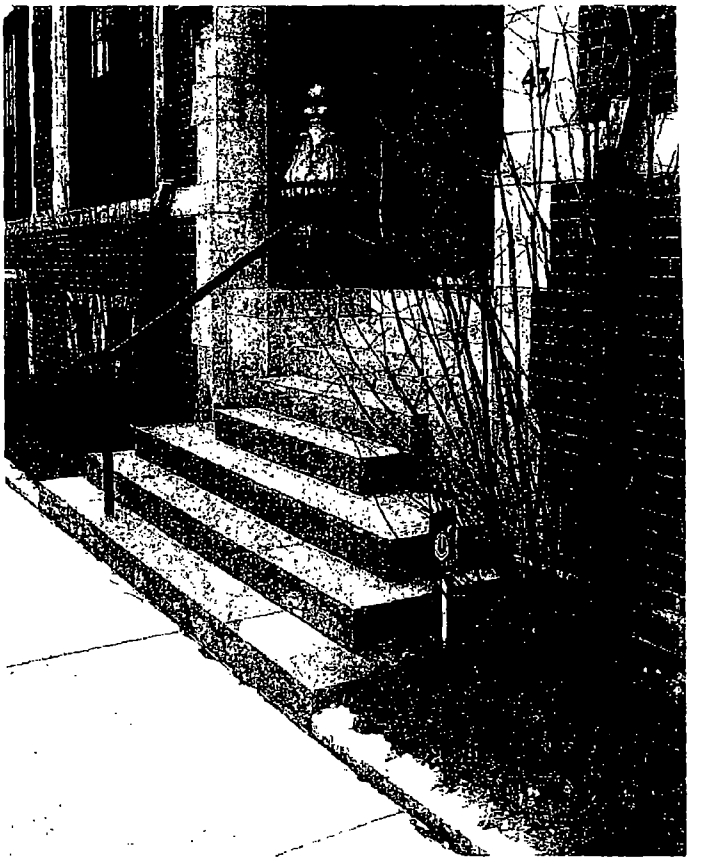

EXISTING CONCRETE STAIRCASE
IMAGE FOR REFERENCE (NOT TO SCALE)

DePree Bickford Associates LLC
T 312 440 9850
F 312 440 9851

43 E. BURTON
CHICAGO, IL 60610

USE OF PUBLIC WAY PERMIT
REFERENCE PHOTOGRAPHS

PROJECT NO.	0810
DRAWN BY	JZ
CHECKED BY	EAD
SCALE	NTS
DATE	05.04.2009

UPW-Photo1

City of Chicago

O2016-1075

Office of the City Clerk

Document Tracking Sheet

Meeting Date:	2/10/2016
Sponsor(s):	Smith (43)
Type:	Ordinance
Title:	Grant(s) of privilege in public way for Moosejaw - banners
Committee(s) Assignment:	Committee on Transportation and Public Way

ORDINANCE
Moosejaw
Acct. No. 362823 - 3
Permit No. 1120915

Be It Ordained by the City Council of the City of Chicago:

SECTION 1. Permission and authority are hereby given and granted to Moosejaw, upon the terms and subject to the conditions of this ordinance to construct, install, maintain and use two (2) Banner(s) projecting over the public right-of-way adjacent to its premises known as 1901 N. Clybourn Ave..

Said Banner(s) at N. Clybourn measure(s):
One (1) at one (1) foot in length, and four (4) feet in width for a total of four (4) square feet.
One (1) at one (1) foot in length, and four (4) feet in width for a total of four (4) square feet.

The location of said privilege shall be as shown on prints kept on file with the Department of Business Affairs and Consumer Protection and the Office of the City Clerk.

Said privilege shall be constructed in accordance with plans and specifications approved by the Zoning Department - Signs.


This grant of privilege in the public way shall be subject to the provisions of Section 10-28-015 and all other required provisions of the Municipal Code of Chicago.

The grantee shall pay to the City of Chicago as compensation for the privilege #1120915 herein granted the sum of one hundred fifty ($150.00) per annum in advance.


A 25% penalty will be added for payments received after due date.

The permit holder agrees to hold the City of Chicago harmless for any damage, relocation or replacement costs associated with damage, relocation or removal of private property caused by the City performing work in the public way.

Authority herein given and granted for a period of five (5) years from and after Date of Passage.

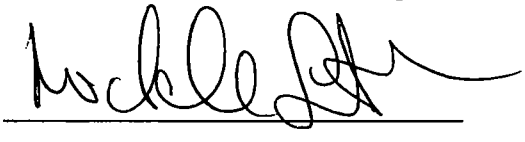
Alderman 

Michele Smith 43rd Ward

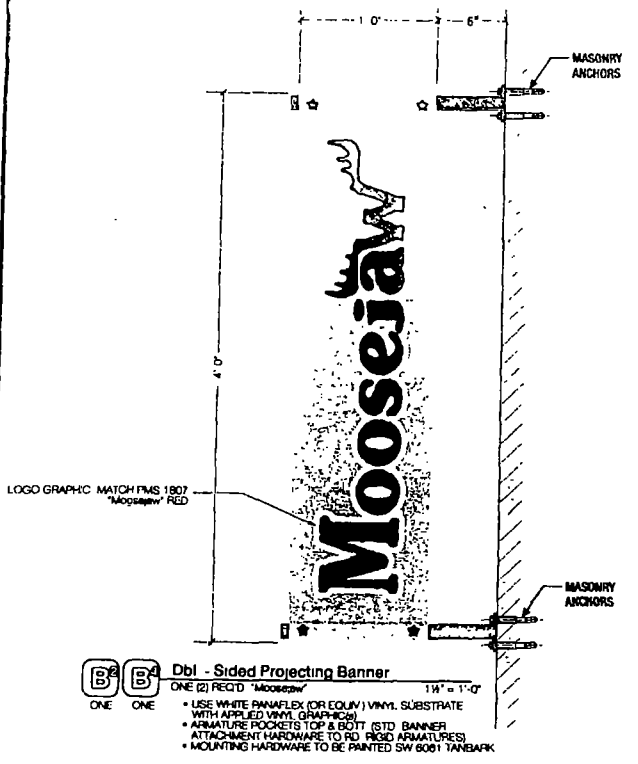

B² ONE B³ ONE **Dbl - Sided Projecting Banner**
ONE (2) REQ'D "Moosejaw" 1½" = 1'-0"

- USE WHITE PANAFLEX (OR EQUIV.) VINYL SUBSTRATE WITH APPLIED VINYL GRAPHICS
- ARMATURE POCKETS TOP & BOTT (STD. BANNER ATTACHMENT HARDWARE TO RD. RIGID ARMATURES)
- MOUNTING HARDWARE TO BE PAINTED SW 6061 TANBARK

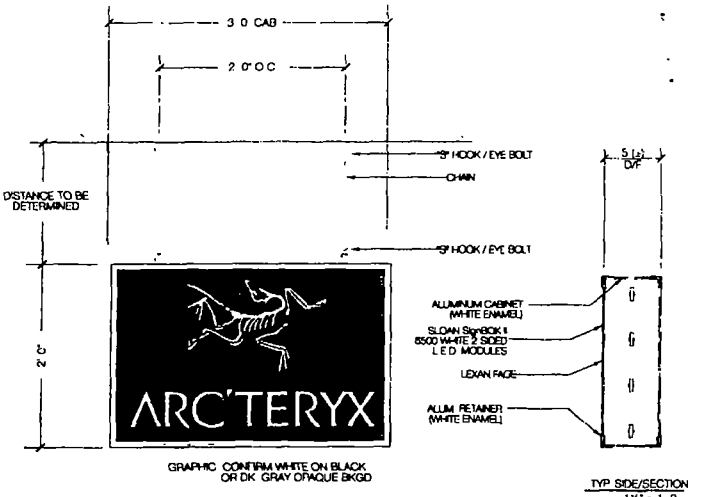

© **D/F L E D Int-Illum'd Susp Window Sign**
ONE (1) REQ'D 1" = 1'-0"

- FACES: USE FLAT WHITE LEXAN w/ FIRST SURF. APPLIED VINYL GRAPHICS (REQUEST VECTOR ART FOR PRODUCTION) USE WHITE "SLOAN" L.E.D. 2 SIDED MODULE ILLUMINATION. SELF CONTAINED POWER SUPPLY, 60W
- SUSPEND FROM WINDOW FRAME ABOVE WITH CHAIN (LENGTH TO BE DETERMINED AT TIME OF INSTALL)
- PROVIDE ELEC. PLUG & CORD FOR NEARBY OUTLET

DOYLE
GENERAL SIGN CONTRACTORS
733 INTERSTATE RD P.O. BOX 1068 ADDISON, IL. 60101
630-543-3498 FAX 630-543-9493

DATE	REVISION
8-20-15	PER JST NOTATIONS
8-21-15	PER JST NOTATIONS / SURVEY
8-4-15	ADD PROJ. ADDRESS NUMBERS & DIRECTORY
8-25-15	REVISE DIRECTORY PER JST
11-6-15	ADD DETAILS FOR PERMITS PER JST

CUSTOMER APPROVAL DATE

This design is the original and unpublished work of DOYLE SIGNS, INC. and may not be reproduced, copied or exhibited in any fashion without the expressed written consent from an authorized officer of The Company. The rights to this design may be purchased

CLIENT MOOSEJAW
ADDRESS 1901 N. CLYBOURN CHICAGO, IL

DESIGNER DF SALES JS
SCALE NOTED DATE 8-19-15
DRWG No. #14777 SHEET No. 2 of 5
Z:\Design\MW\MOOSE_MW\Moosejaw_Chicago_IL.cdr

City of Chicago

O2016-1078

Office of the City Clerk

Document Tracking Sheet

Meeting Date:	2/10/2016
Sponsor(s):	Smith (43)
Type:	Ordinance
Title:	Grant(s) of privilege in public way for Moosejaw - signs
Committee(s) Assignment:	Committee on Transportation and Public Way

ORDINANCE
Moosejaw
Acct. No. 362823 - 3
Permit No. 1120914

Be It Ordained by the City Council of the City of Chicago:

SECTION 1. Permission and authority are hereby given and granted to Moosejaw, upon the terms and subject to the conditions of this ordinance to maintain and use two (2) sign(s) projecting over the public right-of-way attached to its premises known as 1901 N. Clybourn Ave..

Said sign structure(s) measures as follows; along N. Clybourn:
One (1) at seventeen (17) feet in length, three (3) feet in height and fifteen point eight three (15.83) feet above grade level.
One (1) at three (3) feet in length, seventeen (17) feet in height and nine (9) feet above grade level.

The location of said privilege shall be as shown on prints kept on file with the Department of Business Affairs and Consumer Protection and the Office of the City Clerk.

Said privilege shall be constructed in accordance with plans and specifications approved by the Department of Transportation (Division of Project Development) and Zoning Department - Signs.

This grant of privilege in the public way shall be subject to the provisions of Section 10-28-015 and all other required provisions of the Municipal Code of Chicago.

The grantee shall pay to the City of Chicago as compensation for the privilege #1120914 herein granted the sum of six hundred ($600.00) per annum in advance.


A 25% penalty will be added for payments received after due date.

The permit holder agrees to hold the City of Chicago harmless for any damage, relocation or replacement costs associated with damage, relocation or removal of private property caused by the City performing work in the public way.

Authority herein given and granted for a period of five (5) years from and after Date of Passage.

Alderman _____

Michele Smith 43rd Ward

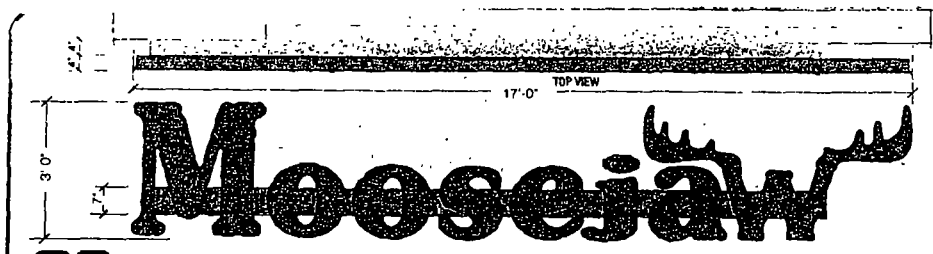


(MASONRY RECESS DEPTH TO BE VERIFIED)

LEGEND

1	1" TRIM CAP
2	ACRYLIC FACE
3	.040 ALUMINUM RETURN (20" & UNDER) .063 ALUMINUM RETURN (20" & OVER)
5	TRANSFORMER, CLASS II 12V
6	SAFETY SWITCH
7	.090 ALUMINUM BACK
8	120V PRIMARY, NO. 12 THW STRANDED WIRE 1-20 AMP CIRCUIT
9	FLEXIBLE WEATHERPROOF CONDUIT PER LOCAL CODE SILICONE SEAL ALL PENETRATIONS
10	UL APPROVED STANDARD BUSHING
11	ALUM. RWY'D. RACEWAY w/ ACCESS LID
12	L.E.D. MODULE
13	1/4" DRAIN HOLE

RACEWAY FINISH TO MATCH BUILDING COLOR

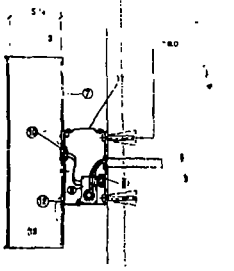


A1 ONE A2 ONE — Individual Face-Lit Channel Letters on Race
TWO (2) REQ'D — ½" = 1'-0"


- ALUM. FAB'D. LETTERS WITH TRIM-CAPPED RED PLEX #2793 FACES, LETTER RETURNS PAINTED SATIN BLACK - RED TRIM CAP
- USE RED L.E.D. MODULE ILLUMINATION, POWER SOURCES LOCATED IN RACEWAY (RACE TO BE 8" MAX. HT. x 3" DEEP)
- PAINT EACH RACEWAY TO MATCH EA. BLDG. ELEV. BKGD. SW6061 TAN BARK

EXIST. METAL FAB'D FILLER-BOX TO BE REMOVED BY OTHERS

B — 2 SIDED PROJECTING "MOOSEJAW" BANNER

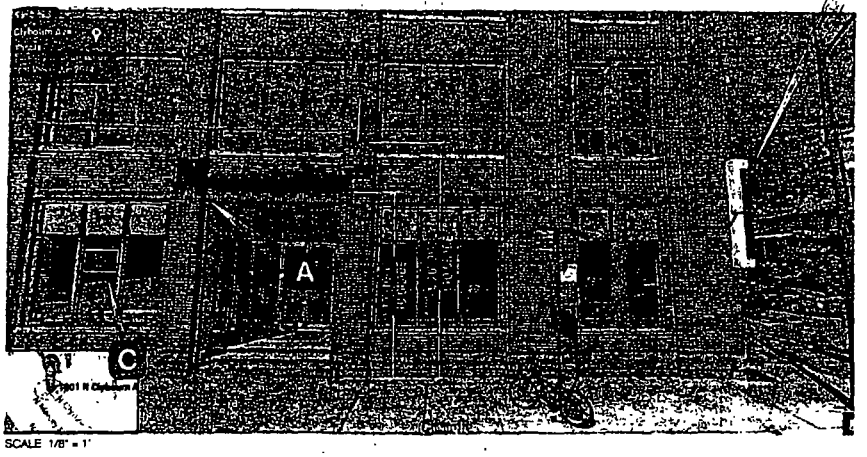

SCALE 1/8" = 1'

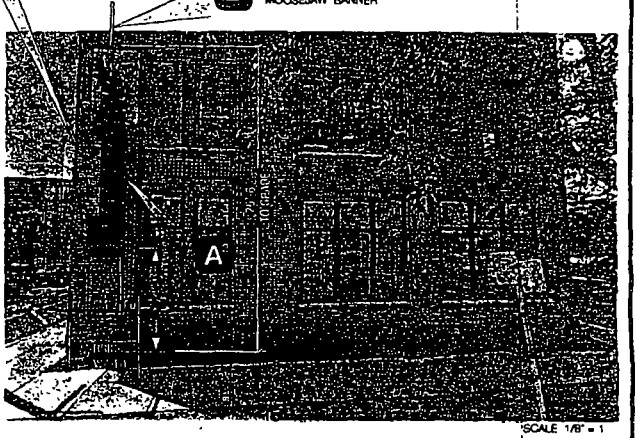

SCALE 1/8" = 1

DOYLE
GENERAL SIGN CONTRACTORS
532 INTERSTATE RD. PO BOX 1000 630-543-6400
ADDISON, IL 60101 FAX 630-543-6493

DATE	REVISION
8-20-15	PER JST NOTATIONS
8-21-15	PER JST NOTATIONS / SURVEY
8-4-15	ADD PROJ. ADDRESS# NUMBERS & DIRECTORY
8-23-15	REVISE DIRECTORY PER JST
11-6-15	ADD DETAILS FOR PERMITS PER JST

CUSTOMER APPROVAL — DATE

This design is the original and unpublished work of DOYLE SIGNS, INC. and may not be reproduced, copied or exhibited in any fashion without the expressed written consent from an authorized officer of The Company. The rights to this design may be purchased.

CLIENT: MOOSEJAW
ADDRESS: 1901 N. CLYBOURN CHICAGO, IL

DESIGNER: DF — SALES: JS
SCALE: NOTED — DATE: 8-19-15
DWG No. #14777 — SHEET No. 1 of 5
Z:\Design\All\MOOSEJAW\Moosejaw_Chicago_IL.cdr

City of Chicago

O2016-1079

Office of the City Clerk

Document Tracking Sheet

Meeting Date:	2/10/2016
Sponsor(s):	Smith (43)
Type:	Ordinance
Title:	Grant(s) of privilege in public way for Public Chicago - planter curbs
Committee(s) Assignment:	Committee on Transportation and Public Way

ORDINANCE
PUBLIC CHICAGO
Acct. No. 351514 - 1
Permit No. 1121360

Be It Ordained by the City Council of the City of Chicago:

SECTION 1. Permission and authority are hereby given and granted to PUBLIC CHICAGO, upon the terms and subject to the conditions of this ordinance to maintain and use, as now constructed, two (2) Planter Curb(s) on the public right-of-way for beautification purposes adjacent to its premises known as 1301 N. State Pkwy..

Said Planter Curb(s) at E Goethe measure(s):
One (1) at fifty-five point five (55.5) feet in length, and four point four two (4.42) feet in width for a total of two hundred forty-five point three one (245.31) square feet.
One (1) at thirty point nine two (30.92) feet in length, and four point four two (4.42) feet in width for a total of one hundred thirty-six point six seven (136.67) square feet.

Grantee must allow the required clear and unobstructed space for pedestrian passage at all times per rules and regulations approved by the Department of Transportation.

The location of said privilege shall be as shown on prints kept on file with the Department of Business Affairs and Consumer Protection and the Office of the City Clerk.

Said privilege shall be constructed in accordance with plans and specifications approved by the Department of Planning and Development and Department of Transportation (Division of Project Development).

This grant of privilege in the public way shall be subject to the provisions of Section 10-28-015 and all other required provisions of the Municipal Code of Chicago.

The grantee shall pay to the City of Chicago as compensation for the privilege #1121360 herein granted the sum of zero ($.00) per annum in advance.


A 25% penalty will be added for payments received after due date.

The permit holder agrees to hold the City of Chicago harmless for any damage, relocation or replacement costs associated with damage, relocation or removal of private property caused by the City performing work in the public way.

Authority herein given and granted for a period of five (5) years from and after 02/09/2016.

Alderman _____

Michele Smith 43rd Ward

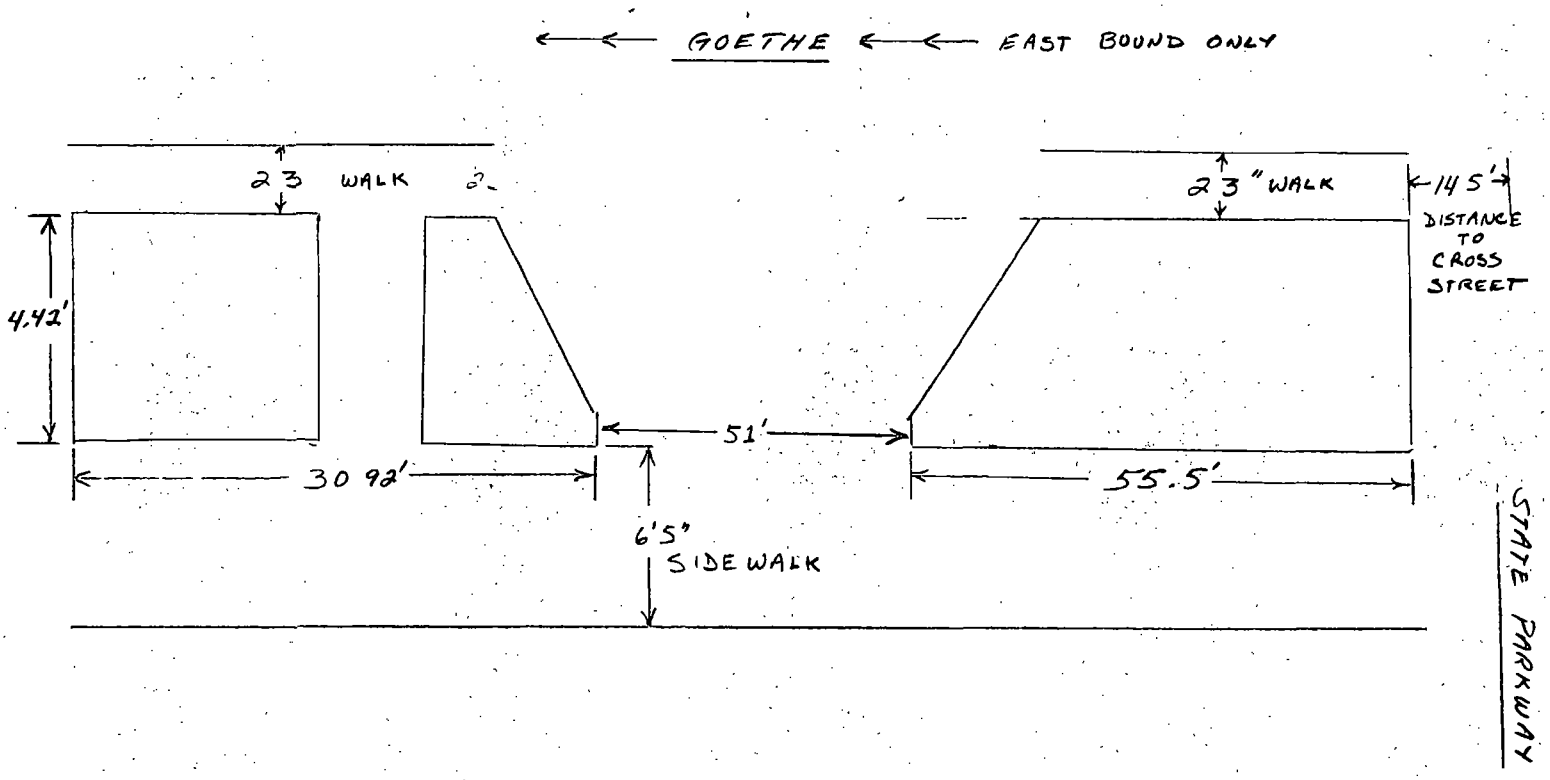
GOETHE
EAST BOUND ONLY
23 WALK
23 "WALK
1.45'
DISTANCE TO CROSS STREET
4.42'
51'
30.92'
55.5'
6'5"
SIDE WALK
STATE PARKWAY

City of Chicago

O2016-1081

Office of the City Clerk

Document Tracking Sheet

Meeting Date:	2/10/2016
Sponsor(s):	Smith (43)
Type:	Ordinance
Title:	Grant(s) of privilege in public way for Public Chicago - step
Committee(s) Assignment:	Committee on Transportation and Public Way

ORDINANCE
PUBLIC CHICAGO
Acct. No. 351514 - 1
Permit No. 1121369

Be It Ordained by the City Council of the City of Chicago:

SECTION 1. Permission and authority are hereby given and granted to PUBLIC CHICAGO, upon the terms and subject to the conditions of this ordinance to maintain and use, as now constructed, one (1) Step(s) on the public right-of-way adjacent to its premises known as 1301 N. State Pkwy..

Said Step(s) at E Goethe measure(s):
One (1) at seven (7) feet in length, and two point one seven (2.17) feet in width for a total of fifteen point one nine (15.19) square feet.

The location of said privilege shall be as shown on prints kept on file with the Department of Business Affairs and Consumer Protection and the Office of the City Clerk.

Said privilege shall be constructed in accordance with plans and specifications approved by the Department of Transportation (Division of Project Development).


This grant of privilege in the public way shall be subject to the provisions of Section 10-28-015 and all other required provisions of the Municipal Code of Chicago.

The grantee shall pay to the City of Chicago as compensation for the privilege #1121369 herein granted the sum of four hundred ($400.00) per annum in advance.

A 25% penalty will be added for payments received after due date.

The permit holder agrees to hold the City of Chicago harmless for any damage, relocation or replacement costs associated with damage, relocation or removal of private property caused by the City performing work in the public way.

Authority herein given and granted for a period of five (5) years from and after 02/09/2016.

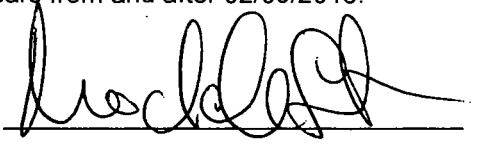Alderman 

Michele Smith 43rd Ward

DISTANCE TO STREET
16'3"
7'
2'17'

8"92
2'17

City of Chicago

O2016-1082

Office of the City Clerk

Document Tracking Sheet

Meeting Date:	2/10/2016
Sponsor(s):	Tunney (44)
Type:	Ordinance
Title:	Grant(s) of privilege in public way for Beef Shack
Committee(s) Assignment:	Committee on Transportation and Public Way

ORDINANCE
BEEF SHACK
Acct. No. 397872 - 1
Permit No. 1120275

Be It Ordained by the City Council of the City of Chicago:

SECTION 1. Permission and authority are hereby given and granted to BEEF SHACK, upon the terms and subject to the conditions of this ordinance to maintain and use one (1) sign(s) projecting over the public right-of-way attached to its premises known as 1056 W. Belmont Ave..

Said sign structure(s) measures as follows; along Belmont:
One (1) at thirteen (13) feet in length, two point six seven (2.67) feet in height and twelve (12) feet above grade level.

The location of said privilege shall be as shown on prints kept on file with the Department of Business Affairs and Consumer Protection and the Office of the City Clerk.

Said privilege shall be constructed in accordance with plans and specifications approved by the Department of Transportation (Division of Project Development) and Zoning Department - Signs.

This grant of privilege in the public way shall be subject to the provisions of Section 10-28-015 and all other required provisions of the Municipal Code of Chicago.

The grantee shall pay to the City of Chicago as compensation for the privilege #1120275 herein granted the sum of three hundred ($300.00) per annum in advance.

A 25% penalty will be added for payments received after due date.

The permit holder agrees to hold the City of Chicago harmless for any damage, relocation or replacement costs associated with damage, relocation or removal of private property caused by the City performing work in the public way.


Authority herein given and granted for a period of five (5) years from and after Date of Passage.

Alderman Thomas Tunney

Thomas Tunney 44th Ward

13'-0"

21'-2.5" STOREFRONT

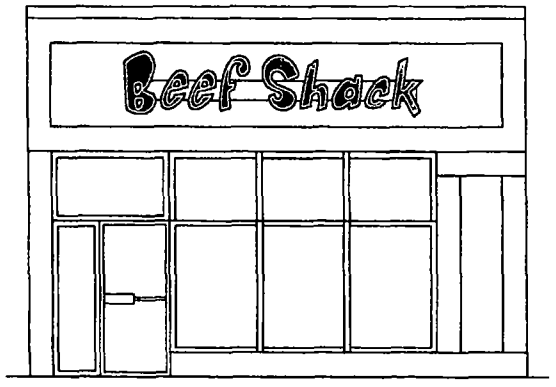


32"/20" OPEN FACE LETTERS
ILLUMINATED WITH DOUBLE TUBE RED NEON
RACEWAY/PAINTED TO MATCH WOOD SAMPLE

NEON RED

INTERIOR RED

EXTERIOR BLACK

RACEWAY PAINTED TO MATCH FASCIA

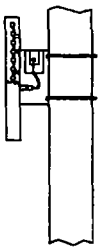


SECONDARY GROUND FAULT TRANSFORMER IN RACEWAY


MECHANICAL ATTACHMENT AS NEEDED

DISCONNECT SWITCH ON RACEWAY


CHANNEL LETTER CROSS-SECTION

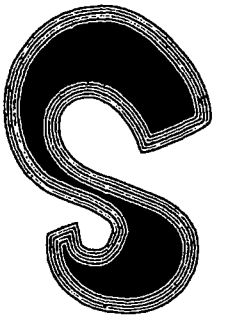

DETAIL OF NEON IN LETTER

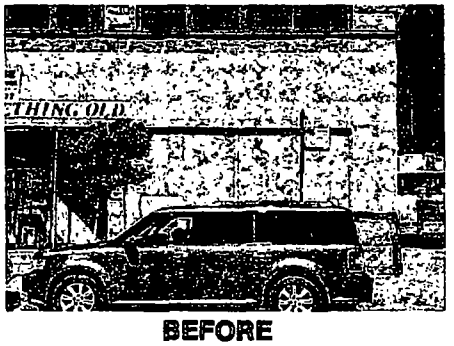

BEFORE

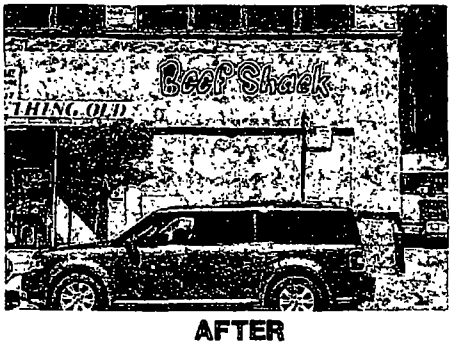

AFTER

Page 2-A

By signing the approval box on this sketch, I understand that I am accepting all aspects of this drawing. This includes artwork, specifications, dimensions, spelling and any other representations herein. I also understand that color reproductions on this sketch are approximate, and may not match manufactured product exactly.

Best Neon Sign	
SCALE NO SCALE	DESIGNER
CUSTOMER BEEF SHACK	
JOB ADDRESS 1063 W. BELMONT	
CITY CHICAGO	STATE IL
ARTIST Ya	DATE 9/1/15
SALES ACCEPTED	DATE
CUSTOMER APPROVAL:	

City of Chicago

O2016-1088

Office of the City Clerk

Document Tracking Sheet

Meeting Date:	2/10/2016
Sponsor(s):	Tunney (44)
Type:	Ordinance
Title:	Grant(s) of privilege in public way for Cooper's
Committee(s) Assignment:	Committee on Transportation and Public Way

ORDINANCE
COOPER'S
Acct. No. 254997 - 1
Permit No. 1120587

Be It Ordained by the City Council of the City of Chicago:

SECTION 1. Permission and authority are hereby given and granted to COOPER'S, upon the terms and subject to the conditions of this ordinance to maintain and use one (1) sign(s) projecting over the public right-of-way attached to its premises known as 1232 W. Belmont Ave..

Said sign structure(s) measures as follows; along W. Belmont Avenue:
One (1) at four (4) feet in length, two point eight three (2.83) feet in height and eleven (11) feet above grade level.

The location of said privilege shall be as shown on prints kept on file with the Department of Business Affairs and Consumer Protection and the Office of the City Clerk.

Said privilege shall be constructed in accordance with plans and specifications approved by the Department of Transportation (Division of Project Development) and Zoning Department - Signs.

This grant of privilege in the public way shall be subject to the provisions of Section 10-28-015 and all other required provisions of the Municipal Code of Chicago.

The grantee shall pay to the City of Chicago as compensation for the privilege #1120587 herein granted the sum of one hundred ($100.00) per annum in advance.


A 25% penalty will be added for payments received after due date.


The permit holder agrees to hold the City of Chicago harmless for any damage, relocation or replacement costs associated with damage, relocation or removal of private property caused by the City performing work in the public way.

Authority herein given and granted for a period of five (5) years from and after Date of Passage.

Alderman Thomas Tunney

Thomas Tunney 44th Ward

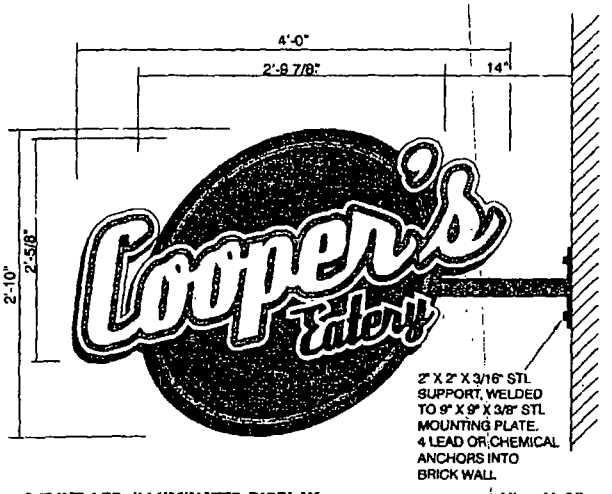

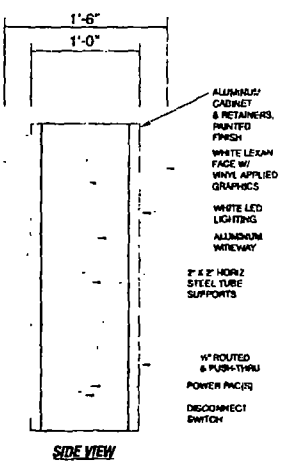

SIDE VIEW

U.L. #E136187	
SIGN WEIGHT	100 LBS
VOLT AMP LOAD	120-277V
BRANCH CIRCUIT(S)	1 EXISTING
TOTAL WATTAGE	60 WATTS
POWER SUPPLY(S)	2 SUPPLIES



D/F INT. LED. ILLUMINATED DISPLAY 1" = 1'-0"

ALUMINUM CABINET & FACES PAINTED BLK W/ ROUTED & PUSH-THRU RED STRIPE.
GRAPHICS TO HAVE WHITE PLEX FACES W/ RED & BLACK VINYL
STL SUPPORT & MOUNTING PLATE, BLACK PAINTED FINISH



Customers Signature _____ Date: _____

Comments

OLYMPIC SIGNS

account representative: ROB W. JR / client: Cooper's Eatery / drawn by: Dan S

1232 BELMONT AVE. CHICAGO IL

• job# 14-5736
• 8-06-14
• rev # 10-26-15

1 BURNS COURT Carol Stream, IL 60188 ph: 630.424.6100 fx: 630.424.6120 WWW.OLYSIGNS.COM

THIS IS AN ORIGINAL, ARTWORK/DRAWING CREATED FOR USE IN CONNECTION WITH A PROJECT BY OLYMPIC SIGNS, INC. AND IS NOT TO BE COPIED, REPRODUCED, CONCEIVED OR USED IN WHOLE OR IN PART WITHOUT THE WRITTEN PERMISSION OF OLYMPIC SIGNS, INC.

City of Chicago

O2016-1092

Office of the City Clerk

Document Tracking Sheet

Meeting Date:	2/10/2016
Sponsor(s):	Tunney (44)
Type:	Ordinance
Title:	Grant(s) of privilege in public way for J. Crew
Committee(s) Assignment:	Committee on Transportation and Public Way

ORDINANCE
J.Crew
Acct. No. 8673 - 4
Permit No. 1120950

Be It Ordained by the City Council of the City of Chicago:

SECTION 1. Permission and authority are hereby given and granted to J.Crew, upon the terms and subject to the conditions of this ordinance to maintain and use one (1) sign(s) projecting over the public right-of-way attached to its premises known as 3423 N. Southport Ave..

Said sign structure(s) measures as follows; along W. Newport Avenue:
One (1) at two point five (2.5) feet in length, one point two five (1.25) feet in height and nine point five eight (9.58) feet above grade level.

The location of said privilege shall be as shown on prints kept on file with the Department of Business Affairs and Consumer Protection and the Office of the City Clerk.

Said privilege shall be constructed in accordance with plans and specifications approved by the Department of Transportation (Division of Project Development) and Zoning Department - Signs.

This grant of privilege in the public way shall be subject to the provisions of Section 10-28-015 and all other required provisions of the Municipal Code of Chicago.

The grantee shall pay to the City of Chicago as compensation for the privilege #1120950 herein granted the sum of one hundred ($100.00) per annum in advance.

A 25% penalty will be added for payments received after due date.

The permit holder agrees to hold the City of Chicago harmless for any damage, relocation or replacement costs associated with damage, relocation or removal of private property caused by the City performing work in the public way.

Authority herein given and granted for a period of five (5) years from and after Date of Passage.

Alderman Thomas Tunney


Thomas Tunney 44th Ward

D BLADE SIGN - ELEVATION
Scale: 1" = 1' - 0"




SIGN WEIGHT: 35lbs

BLADE SIGN - MOUNTING FRAME DETAIL
Scale: N.T.S.

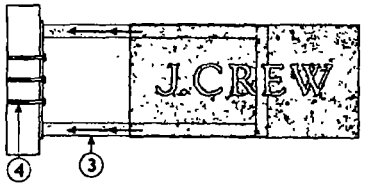

BLADE SIGN - MOUNTING FRAME DETAIL
Scale: N.T.S.

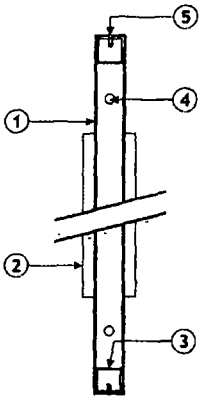

SIGN DETAILS

1. 15" x 30" x 3" DEEP, FABRICATED ALUMINUM SIGN BOX PAINTED MATTE BLACK BOX WILL SLIDE OVER MOUNTING FRAME
2. 1/2" THICK, ROUTED ACRYLIC LETTERS PAINTED WHITE AND SECURED TO BOTH SIDES OF BOX WITH TAPE AND SILICONE
3. 1 3/4" SQUARE ALUMINUM FRAMING WITH MOUNTING PLATE WELDED TO END
4. FRAME MOUNTS FLUSH TO BRICK STOREFRONT WITH TAPCON SCREWS IN MOUNTING PLATE
5. BOX TO SLIDE OVER FRAMING AND SECURE ON TOP AND BOTTOM RETURNS WITH COUNTERSUNK SCREWS PAINTED TO MATCH BOX

Ruggles SIGN
101 Kuhlman Blvd
PO Box 349
Versailles, KY 40383
859 879 1199

J.CREW

Store 820
Space

3423 N SOUTHPORT AVENUE
CHICAGO, IL 60657

This sign is intended to be installed in accordance with the requirements of Article 600 of the National Electrical Code and/or other applicable local codes. This includes proper grounding and bonding of the sign

RUGGLES SIGN DOES NOT PROVIDE PRIMARY ELECTRICAL TO SIGN LOCATION!

c UL us

Submittal Date 09/01/15
Plan Issue/Rev Date:
Acct Rep Kemal Suleimanagic
Designer: Jeye Williams

REVISIONS

r1 09/14/15 r6:
r2 10/15/15 r7
r3 11/20/15 r8
r4 r9
r5 r10

JC BLD30

PAGE: 10

3

City of Chicago

O2016-1097

Office of the City Clerk

Document Tracking Sheet

Meeting Date:	2/10/2016
Sponsor(s):	Tunney (44)
Type:	Ordinance
Title:	Grant(s) of privilege in public way for Century, The
Committee(s) Assignment:	Committee on Transportation and Public Way

ORDINANCE
THE CENTURY
Acct. No. 396798 - 1
Permit No. 1120834

Be It Ordained by the City Council of the City of Chicago:

SECTION 1. Permission and authority are hereby given and granted to THE CENTURY, upon the terms and subject to the conditions of this ordinance to maintain and use two (2) sign(s) projecting over the public right-of-way attached to its premises known as 2828 N. Clark St..

Said sign structure(s) measures as follows; along N. Clark:
One (1) at eight point six seven (8.67) feet in length, seventeen point one seven (17.17) feet in height and forty-four (44) feet above grade level.
One (1) at eight point six seven (8.67) feet in length, twelve point five (12.5) feet in height and sixteen (16) feet above grade level.

The location of said privilege shall be as shown on prints kept on file with the Department of Business Affairs and Consumer Protection and the Office of the City Clerk.

Said privilege shall be constructed in accordance with plans and specifications approved by the Department of Transportation (Division of Project Development) and Zoning Department - Signs.

This grant of privilege in the public way shall be subject to the provisions of Section 10-28-015 and all other required provisions of the Municipal Code of Chicago.

The grantee shall pay to the City of Chicago as compensation for the privilege #1120834 herein granted the sum of six hundred ($600.00) per annum in advance.

A 25% penalty will be added for payments received after due date.


The permit holder agrees to hold the City of Chicago harmless for any damage, relocation or replacement costs associated with damage, relocation or removal of private property caused by the City performing work in the public way.

Authority herein given and granted for a period of five (5) years from and after Date of Passage.

Alderman Thomas Tunney


Thomas Tunney 44th Ward

PAGE 2

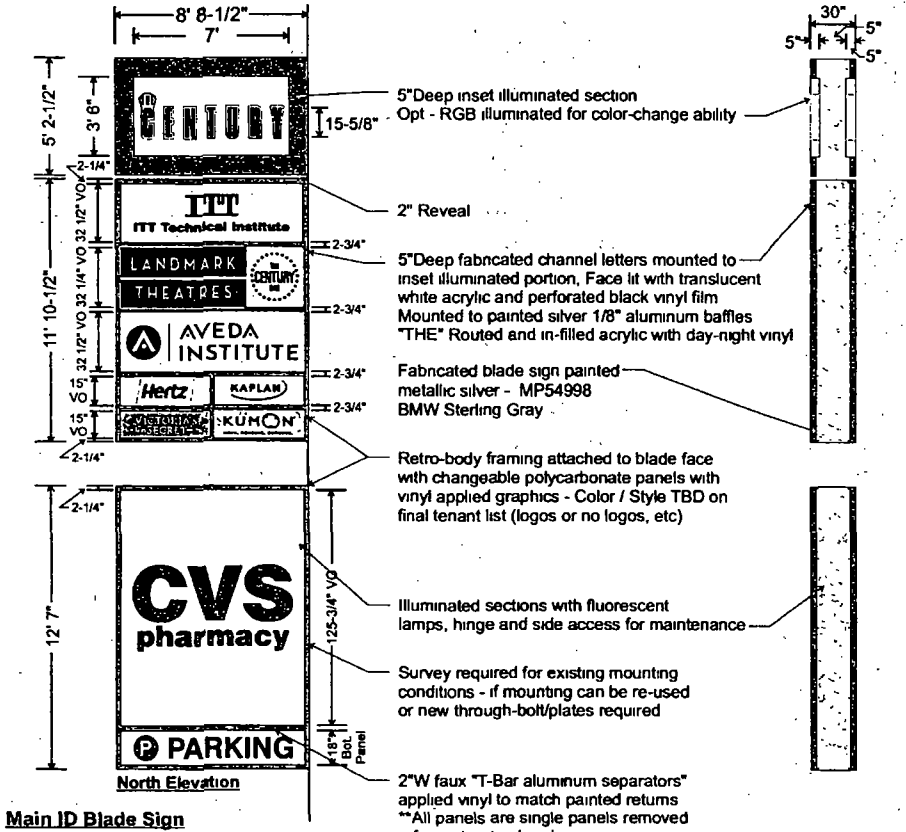

North Elevation

Main ID Blade Sign
1/4" = 1'

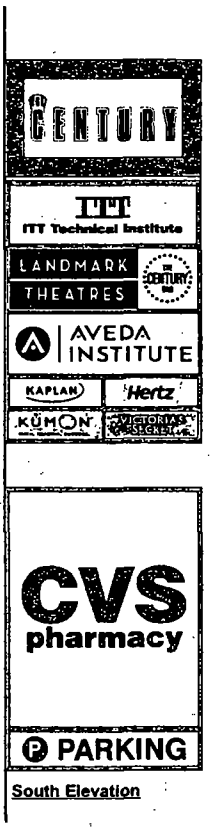

South Elevation

Fabricated
Feb 2015

2828 N Clark
Chicago, IL

Sign Type	Exterior Signs
Job #	7008979
Drawing Name	7008979

Qty	Sign Type

DATE/REVISIONS 01 28 14
02 19 14 03 19 14 07 15 14 11 13 14
03 11 14 05 16 14 11 05 14 12 12 14
02 26 15 03 18 15 03 23 15 08 31 15

Main ID Blade Sign

SOUTH WATER SIGNS

© COPYRIGHT 2013, BY SOUTH WATER SIGNS, LLC.
ALL DESIGNS AT THE SOLE PROPERTY OF SOUTH WATER, LLC
AND MAY NOT BE REPRODUCED IN PART OR WHOLE WITHOUT
WRITTEN PERMISSION FROM SOUTH WATER SIGNS, LLC

City of Chicago

O2016-1105

Office of the City Clerk

Document Tracking Sheet

Meeting Date:	2/10/2016
Sponsor(s):	Tunney (44)
Type:	Ordinance
Title:	Grant(s) of privilege in public way for Oberweis Dairy, Inc.
Committee(s) Assignment:	Committee on Transportation and Public Way

ORDINANCE
OBERWEIS DAIRY, INC
Acct. No. 20334 - 6
Permit No. 1121243

Be It Ordained by the City Council of the City of Chicago:

SECTION 1. Permission and authority are hereby given and granted to OBERWEIS DAIRY, INC, upon the terms and subject to the conditions of this ordinance to maintain and use, as now constructed, two (2) Park bench(s) on the public right-of-way adjacent to its premises known as 3055 N. Sheffield Ave..

Said Park bench(s) at W. Barry Avenue measure(s):
One (1) at six (6) feet in length, and two (2) feet in width for a total of twelve (12) square feet.

Said Park bench(s) at N. Sheiffeld Avenue measure(s):
One (1) at six (6) feet in length, and two (2) feet in width for a total of twelve (12) square feet.

The location of said privilege shall be as shown on prints kept on file with the Department of Business Affairs and Consumer Protection and the Office of the City Clerk.

Said privilege shall be constructed in accordance with plans and specifications approved by the Department of Transportation (Division of Project Development).

This grant of privilege in the public way shall be subject to the provisions of Section 10-28-015 and all other required provisions of the Municipal Code of Chicago.

The grantee shall pay to the City of Chicago as compensation for the privilege #1121243 herein granted the sum of one hundred fifty ($150.00) per annum in advance.

A 25% penalty will be added for payments received after due date.


The permit holder agrees to hold the City of Chicago harmless for any damage, relocation or replacement costs associated with damage, relocation or removal of private property caused by the City performing work in the public way.

Authority herein given and granted for a period of five (5) years from and after Date of Passage.

Alderman Thomas Tunney


Thomas Tunney 44th Ward

product dimensions

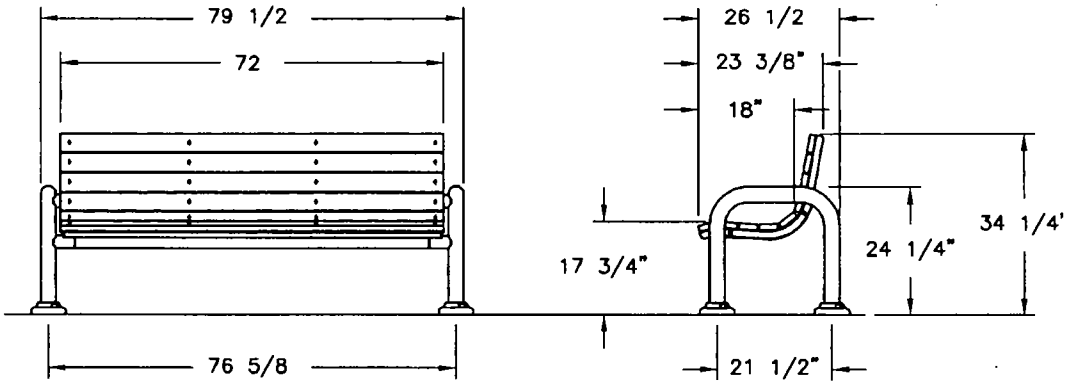

15% OFF SITE-WIDE

Promo Code EY15

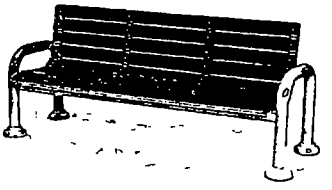

Share *Zoom*

GREEN VALLEY - 6' BENCH WITH BACK - PORTABLE/SURFACE MOUNT

GV420G

Our Green Valley contemporary style bench with back is offered here with our portable/surface mount leg options The planks on the seat come fully assembled with our Poly-Tuf recycled material which cuts down on installation costs The legs are constructed from 2 7/8 OD steel tubing and coated in our AAMA 2604-05 compliant powder-coating

SELECT COLOR

SPECS & ASSEMBLY CAD DRAWINGS COLORS PHOTOS

City of Chicago

O2016-1112

Office of the City Clerk

Document Tracking Sheet

Meeting Date:	2/10/2016
Sponsor(s):	Tunney (44)
Type:	Ordinance
Title:	Grant(s) of privilege in public way for Salons by JC
Committee(s) Assignment:	Committee on Transportation and Public Way

ORDINANCE
SALONS BY JC
Acct. No. 390727 - 2
Permit No. 1120540

Be It Ordained by the City Council of the City of Chicago:

SECTION 1. Permission and authority are hereby given and granted to SALONS BY JC, upon the terms and subject to the conditions of this ordinance to maintain and use two (2) sign(s) projecting over the public right-of-way attached to its premises known as 2838 N. Broadway .

Said sign structure(s) measures as follows; along N. Broadway:
One (1) at eighteen (18) feet in length, five point four two (5.42) feet in height and eighteen (18) feet above grade level.
One (1) at twelve point seven five (12.75) feet in length, four (4) feet in height and nine (9) feet above grade level.

The location of said privilege shall be as shown on prints kept on file with the Department of Business Affairs and Consumer Protection and the Office of the City Clerk.

Said privilege shall be constructed in accordance with plans and specifications approved by the Department of Transportation (Division of Project Development) and Zoning Department - Signs.

This grant of privilege in the public way shall be subject to the provisions of Section 10-28-015 and all other required provisions of the Municipal Code of Chicago.

The grantee shall pay to the City of Chicago as compensation for the privilege #1120540 herein granted the sum of six hundred ($600.00) per annum in advance.


A 25% penalty will be added for payments received after due date.

The permit holder agrees to hold the City of Chicago harmless for any damage, relocation or replacement costs associated with damage, relocation or removal of private property caused by the City performing work in the public way.

Authority herein given and granted for a period of five (5) years from and after Date of Passage.


Alderman Thomas Tunney

Thomas Tunney 44th Ward

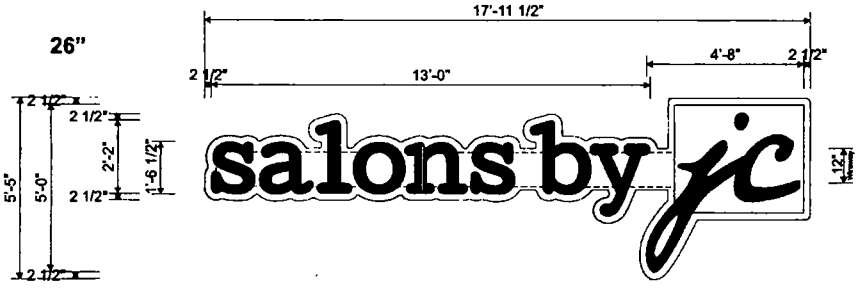

PLEX FACE CHANNEL LETTERS ON BACKGROUND PANEL & WIREWAY — 97.3 SQ FT

(1) REQUIRED — Scale 3/8" = 1'-0"

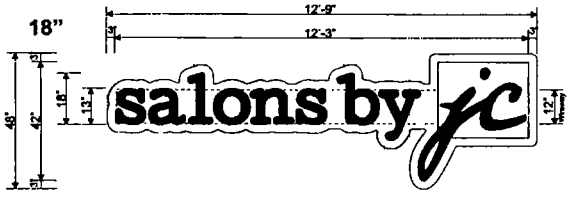

PLEX FACE CHANNEL LETTERS ON BACKGROUND PANEL & WIREWAY — 51 SQ FT

(1) REQUIRED — Scale 3/8" = 1'-0"

DATE	REVISIONS		NAME
3-31-14	ADD 18" & 10½" CHANNEL LETTER SIGNS	3½	KN
4-1-14	INCREASE SIZE OF STOREFRONT CHAN LTRS FROM 26 TO 32"	2¼	KN
10-6-14	REMOVE 10½" CHAN LTR SIGN & ORIGINAL PAGE 4	⅞	KN
9-3-15	ADD SQ FT		AB
9-10-15	REVISE SQ FT		AB

AUTHORIZATION

CLIENT DATE

ACCOUNT EXECUTIVE DATE

DESIGNER DATE

ALL CHANGES MUST BE INITIALED BY CLIENT AND ACCOUNT EXECUTIVE ON FINAL APPROVED PRINT

This drawing is the exclusive property of Accent Graphics, Inc and is the result of the original work of its employees. The plans are provided to your company for the sole purpose of considering the purchase of a sign manufactured by Accent Graphics, Inc. based on these plans OR, the purchase of the plans and design are solely contained therein for manufacture elsewhere. Distribution or exhibition of the plans to anyone outside of your company or the use of the plans by others to reproduce, or design a similar sign as displayed in the plans is expressly forbidden. In the event that such exhibition occurs, Accent Graphics will expect payment of a minimum $2500 design fee in consideration for the time and effort entailed to produce the plans.

CLIENT SALONS BY JC STORE #

INSTALLATION ADDRESS THE BROADWAY AT SURF
2838 N BROADWAY, Ste 2860 CHICAGO, IL

DESIGNER KN ACCOUNT EXECUTIVE KEVIN KENDALL

DATE 3-15-14 SHEET 1 OF 4 DESIGN # 14-161 R3 2¼

Gerber FILE = 1-2014-Jobs\S\SalonsByJC\IL-Chicago\Production\Jobs\SALONJC20
Corel FILE = 1-2014-Jobs\S\SalonsByJC\IL-Chicago\Drawings\14-161

accent graphics
COMPLETE SIGN SERVICE & FABRICATION
523 E. ROCK ISLAND GRAND PRAIRIE, TX 75050
TOLL FREE (800) 616-3644
METRO (972) 988-8333
EMAIL k.kendall@accentgraphicsinc.com FAX (972) 988-4886
WEBSITE www.accentgraphicsinc.com FAX (866) 616-3645

City of Chicago

O2016-1118

Office of the City Clerk

Document Tracking Sheet

Meeting Date:	2/10/2016
Sponsor(s):	Tunney (44)
Type:	Ordinance
Title:	Grant(s) of privilege in public way for Seminary Commons Condo Assn.
Committee(s) Assignment:	Committee on Transportation and Public Way

ORDINANCE
SEMINARY COMMONS CONDOMINIUM ASSOCIATION
Acct. No. 350261 - 1
Permit No. 1121202

Be It Ordained by the City Council of the City of Chicago:

SECTION 1. Permission and authority are hereby given and granted to SEMINARY COMMONS CONDOMINIUM ASSOCIATION, upon the terms and subject to the conditions of this ordinance to maintain and use, as now constructed, one (1) Fire Escape(s) projecting over the public right-of-way adjacent to its premises known as 2801 N. Seminary Ave..

Said Fire Escape(s) at N Seminary Ave measure(s):
One (1) at eleven point seven five (11.75) feet in length, and two point five (2.5) feet in width for a total of twenty-nine point three eight (29.38) square feet.

The location of said privilege shall be as shown on prints kept on file with the Department of Business Affairs and Consumer Protection and the Office of the City Clerk.

Said privilege shall be constructed in accordance with plans and specifications approved by the Department of Transportation (Division of Project Development).

This grant of privilege in the public way shall be subject to the provisions of Section 10-28-015 and all other required provisions of the Municipal Code of Chicago.

The grantee shall pay to the City of Chicago as compensation for the privilege #1121202 herein granted the sum of four hundred ($400.00) per annum in advance.


A 25% penalty will be added for payments received after due date.

The permit holder agrees to hold the City of Chicago harmless for any damage, relocation or replacement costs associated with damage, relocation or removal of private property caused by the City performing work in the public way.

Authority herein given and granted for a period of five (5) years from and after 01/13/2016.

Alderman Thomas Tunney

Thomas Tunney 44th Ward

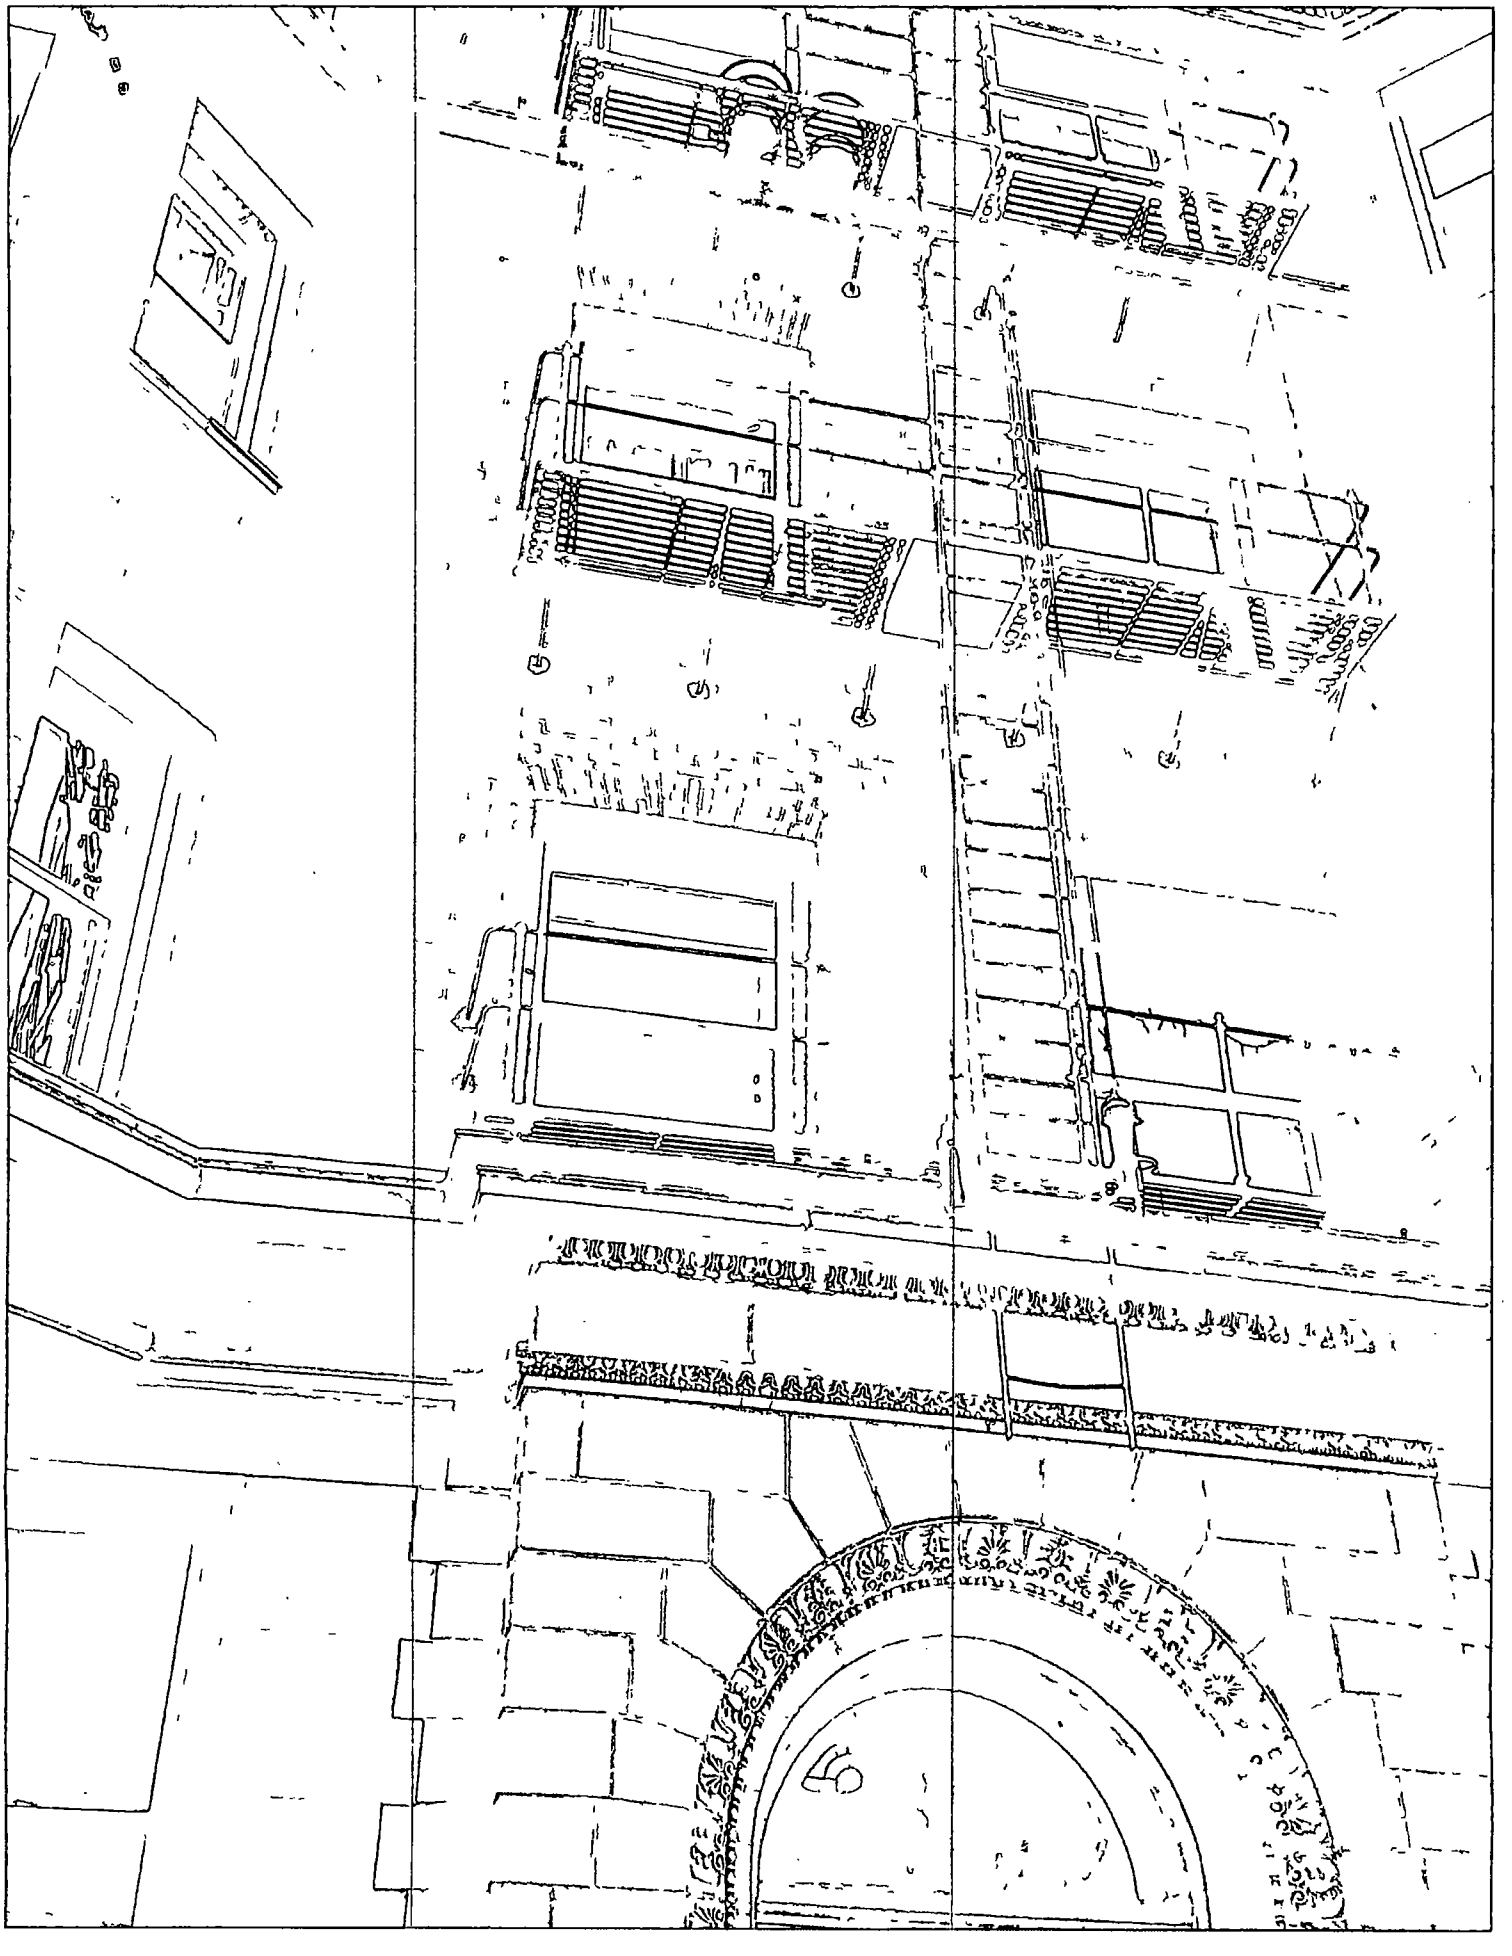

City of Chicago

O2016-1123

Office of the City Clerk

Document Tracking Sheet

Meeting Date:	2/10/2016
Sponsor(s):	Tunney (44)
Type:	Ordinance
Title:	Grant(s) of privilege in public way for 3300 Lake Shore Drive Condo Assn.
Committee(s) Assignment:	Committee on Transportation and Public Way

ORDINANCE
3300 LAKE SHORE DRIVE CONDOMINIUM ASSOC.
Acct. No. 68808 - 1
Permit No. 1121200

Be It Ordained by the City Council of the City of Chicago:

SECTION 1. Permission and authority are hereby given and granted to 3300 LAKE SHORE DRIVE CONDOMINIUM ASSOC., upon the terms and subject to the conditions of this ordinance to maintain and use, as now constructed, five (5) Planter Railling(s) on the public right-of-way for beautification purposes adjacent to its premises known as 3300 N. Lake Shore Dr..

Said Planter Railling(s) at N. Lake Shore Dr. measure(s):
Two (2) at one hundred eleven (111) feet in length, and one (1) foot in width for a total of two hundred twenty-two (222) square feet.

Said Planter Railling(s) at W. Aldine measure(s):
One (1) at eighty-two point eight two (82.82) feet in length, and one (1) foot in width for a total of eighty-two point eight two (82.82) square feet.

Said Planter Railling(s) at W. Aldine measure(s):
One (1) at one hundred sixty-eight point eight two (168.82) feet in length, and one (1) foot in width for a total of one hundred sixty-eight point eight two (168.82) square feet.

Said Planter Railling(s) at W. Aldine measure(s):
One (1) at seventy-two point eight two (72.82) feet in length, and one (1) foot in width for a total of seventy-two point eight two (72.82) square feet.

Grantee must allow the required clear and unobstructed space for pedestrian passage at all times per rules and regulations approved by the Department of Transportation.

The location of said privilege shall be as shown on prints kept on file with the Department of Business Affairs and Consumer Protection and the Office of the City Clerk.

Said privilege shall be constructed in accordance with plans and specifications approved by the Department of Planning and Development and Department of Transportation (Division of Project Development).

This grant of privilege in the public way shall be subject to the provisions of Section 10-28-015 and all other required provisions of the Municipal Code of Chicago.

The grantee shall pay to the City of Chicago as compensation for the privilege #1121200 herein granted the sum of zero ($.00) per annum in advance.

A 25% penalty will be added for payments received after due date.

The permit holder agrees to hold the City of Chicago harmless for any damage, relocation or replacement costs associated with damage, relocation or removal of private property caused by the City performing work in the public way.

Authority herein given and granted for a period of five (5) years from and after 12/11/2011.

Alderman Thomas Tunney

Thomas Tunney 44th Ward



City of Chicago

O2016-1084

Office of the City Clerk

Document Tracking Sheet

Meeting Date:	2/10/2016
Sponsor(s):	Cappleman (46)
Type:	Ordinance
Title:	Grant(s) of privilege in public way for Central Lake View Merchants Assn.
Committee(s) Assignment:	Committee on Transportation and Public Way

ORDINANCE
CENTRAL LAKE VIEW MERCHANTS ASSOCIATION
Acct. No. 314738 - 61
Permit No. 1120766

Bus Specific Station @ Sheridan el stop

Be It Ordained by the City Council of the City of Chicago:

SECTION 1. Permission and authority are hereby given and granted to CENTRAL LAKE VIEW MERCHANTS ASSOCIATION, upon the terms and subject to the conditions of this ordinance to construct, install, maintain and use one (1) Security Phone(s) on the public right-of-way for security purposes adjacent to its premises known as 3955 N. Clark St..

Said Security Phone(s) at N. Sheridan Road measure(s):
One (1) at one (1) foot in length, point eight three (.83) feet in width and ten point six six (10.66) feet in height.

The location of said privilege shall be as shown on prints kept on file with the Department of Business Affairs and Consumer Protection and the Office of the City Clerk.

Said privilege shall be constructed in accordance with plans and specifications approved by the Department of Planning and Development and Department of Transportation (Division of Project Development).

This grant of privilege in the public way shall be subject to the provisions of Section 10-28-015 and all other required provisions of the Municipal Code of Chicago.

The grantee shall pay to the City of Chicago as compensation for the privilege #1120766 herein granted the sum of zero ($.00) per annum in advance.

A 25% penalty will be added for payments received after due date.

The permit holder agrees to hold the City of Chicago harmless for any damage, relocation or replacement costs associated with damage, relocation or removal of private property caused by the City performing work in the public way.

Authority herein given and granted for a period of five (5) years from and after Date of Passage.

Alderman _____


Thomas Tunney 44th Ward

James Cappleman 44

3940 N. Sheridan

ETP-400 – Single Button Outdoor Emergency Phone

Dimensions

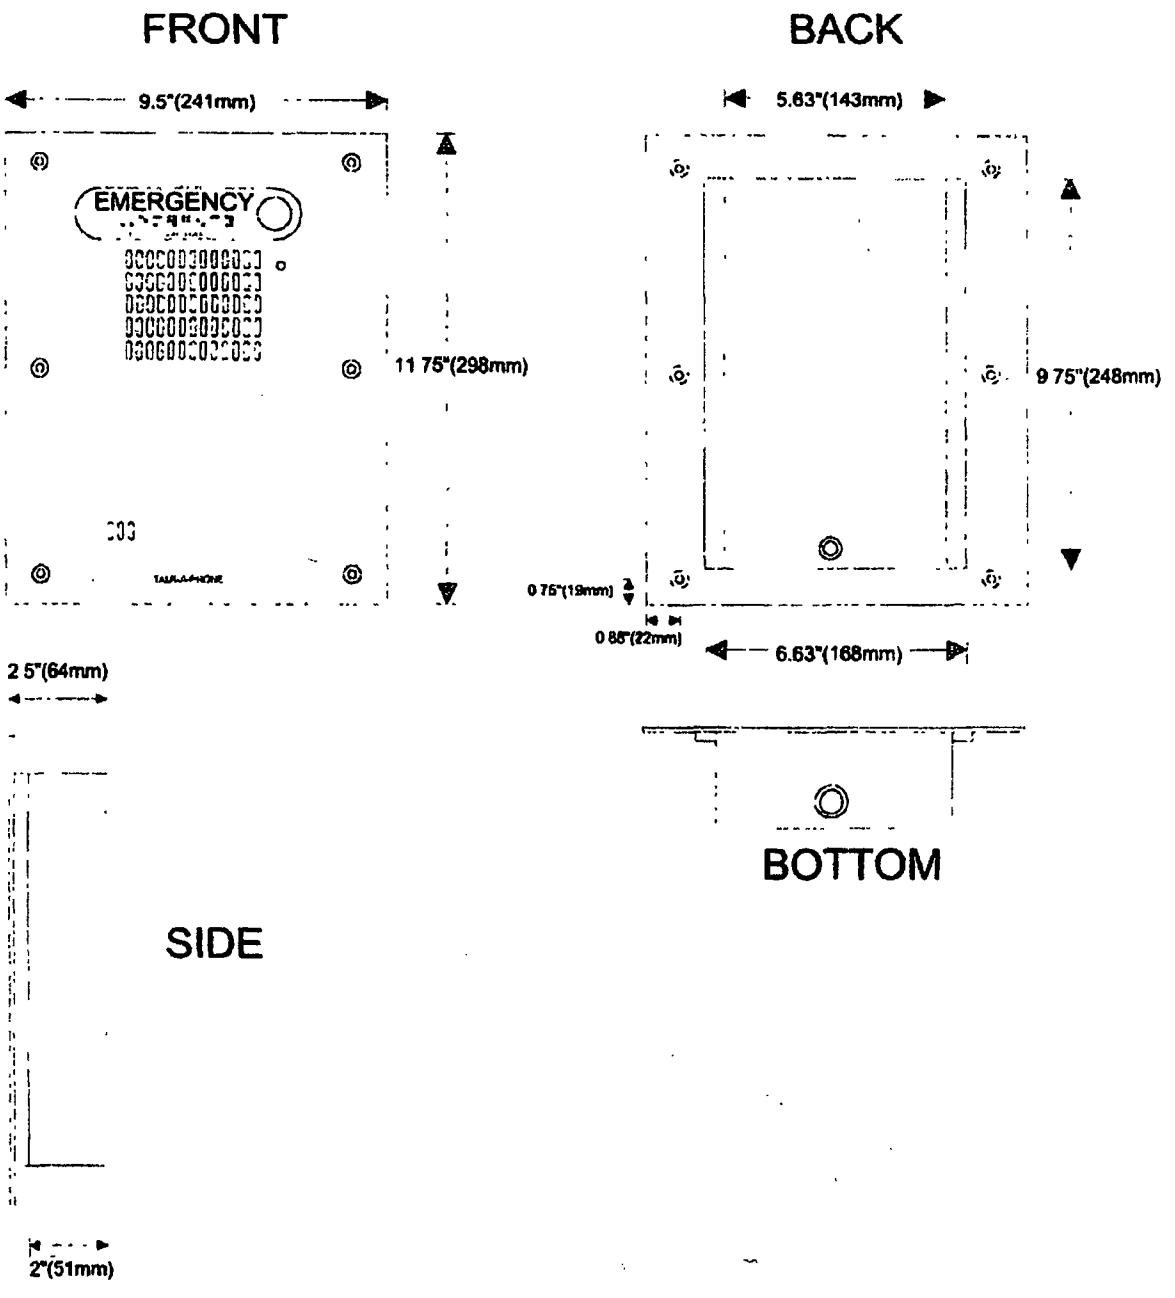

Copyright 2009 Talk-A-Phone Co. All rights reserved.

Talk-A-Phone Co. • 7530 North Natchez Avenue • Niles, Illinois 60714-3804
Phone 773.539.1100 • Fax 773.539.1241 • info@talkaphone.com • www.talkaphone.com
All prices and specifications are subject to change without notice.

City of Chicago

O2016-1089

Office of the City Clerk

Document Tracking Sheet

Meeting Date:	2/10/2016
Sponsor(s):	Cappleman (46)
Type:	Ordinance
Title:	Grant(s) of privilege in public way for Christopher House-Uptown
Committee(s) Assignment:	Committee on Transportation and Public Way

ORDINANCE
CHRISTOPHER HOUSE-UPTOWN
Acct. No. 82684 - 6
Permit No. 1120544

Be It Ordained by the City Council of the City of Chicago:

SECTION 1. Permission and authority are hereby given and granted to CHRISTOPHER HOUSE-UPTOWN, upon the terms and subject to the conditions of this ordinance to maintain and use, as now constructed, twelve (12) Bollard(s) on the public right-of-way adjacent to its premises known as 4701 N. Winthrop Ave..

Said Bollard(s) at North Winthrop measure(s):
Twelve (12) at point four two (.42) feet in length, and point four two (.42) feet in width for a total of two point one two (2.12) square feet.

The location of said privilege shall be as shown on prints kept on file with the Department of Business Affairs and Consumer Protection and the Office of the City Clerk.

Said privilege shall be constructed in accordance with plans and specifications approved by the Department of Planning and Development and Department of Transportation (Division of Project Development).

This grant of privilege in the public way shall be subject to the provisions of Section 10-28-015 and all other required provisions of the Municipal Code of Chicago.

The grantee shall pay to the City of Chicago as compensation for the privilege #1120544 herein granted the sum of nine hundred ($900.00) per annum in advance.


A 25% penalty will be added for payments received after due date.

The permit holder agrees to hold the City of Chicago harmless for any damage, relocation or replacement costs associated with damage, relocation or removal of private property caused by the City performing work in the public way.

Authority herein given and granted for a period of five (5) years from and after Date of Passage.

Alderman James Cappleman

James Cappleman 46th Ward

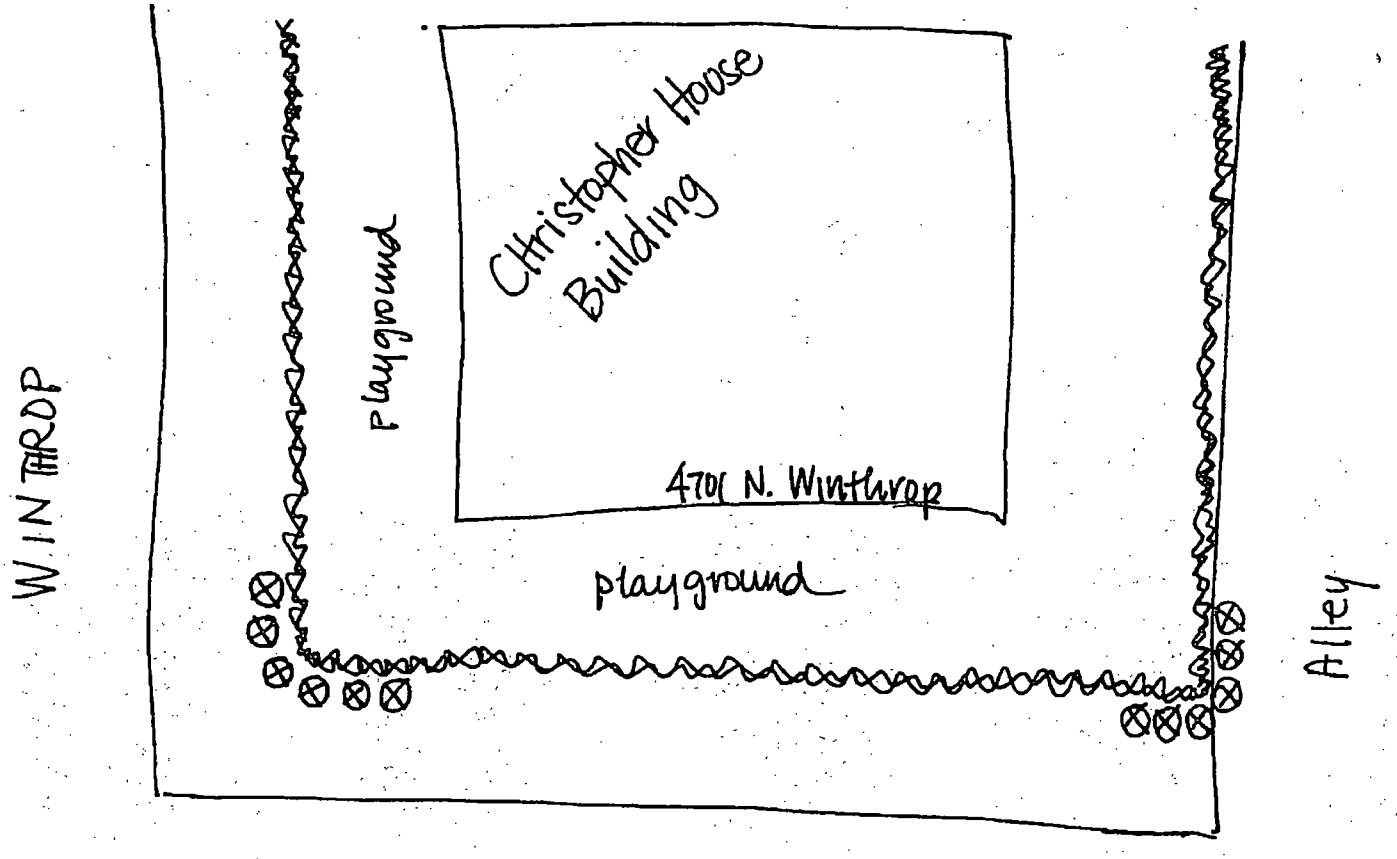
Christopher House Building
4701 N. Winthrop
Playground
playground
WINTHROP
Alley
Leland
Fence
Bollard

Department of Business Affairs and Consumer Protection
Small Business Center - Public Way Use Unit
City Hall - 121 N. LaSalle Street, Room 800 • Chicago, IL 60602
312-74-GOBIZ / 312-744-6249 • (312) 744-1944 (TTY)
http://www.cityofchicago.org/baep

02/10/2016

Alderman **James Cappleman**
Ward # **46**
City of Chicago
City Hall, Room **200**
121 North LaSalle Street
Chicago, Illinois 60602

Re: An ordinance to use and maintain a portion of the public right-of-way for **twelve (12) bollard(s)** for **CHRISTOPHER HOUSE-UPTOWN**, adjacent to the premises known as **4701 N. Winthrop Ave.**.

Dear Alderman **James Cappleman**:

The applicant referenced above has requested the use of the public right-of-way for a **bollard(s)**. An ordinance has been prepared by the Department of Business Affairs and Consumer Protection – Small Business Center - Public Way Use Unit for presentation to the City Council. Because this request was made for properties located in your ward, as approved by you as per the attached, I respectfully request that you introduce the attached ordinance at the next City Council meeting.

If you have any questions regarding this ordinance, please contact Anthony Bertuca at (312) 744-5506.

Department of Business Affairs and Consumer Protection

City of Chicago

O2016-1095

Office of the City Clerk

Document Tracking Sheet

Meeting Date:	2/10/2016
Sponsor(s):	Cappleman (46)
Type:	Ordinance
Title:	Grant(s) of privilege in public way for US Nails & Spa
Committee(s) Assignment:	Committee on Transportation and Public Way

ORDINANCE
US NAILS & SPA
Acct. No. 321118 - 3
Permit No. 1121349

Be It Ordained by the City Council of the City of Chicago:

SECTION 1. Permission and authority are hereby given and granted to US NAILS & SPA, upon the terms and subject to the conditions of this ordinance to maintain and use one (1) sign(s) projecting over the public right-of-way attached to its premises known as 4420 N. Broadway .

Said sign structure(s) measures as follows; along N. Broadway:
One (1) at eleven (11) feet in length, two (2) feet in height and thirteen (13) feet above grade level.

The location of said privilege shall be as shown on prints kept on file with the Department of Business Affairs and Consumer Protection and the Office of the City Clerk.

Said privilege shall be constructed in accordance with plans and specifications approved by the Department of Transportation (Division of Project Development) and Zoning Department - Signs.

This grant of privilege in the public way shall be subject to the provisions of Section 10-28-015 and all other required provisions of the Municipal Code of Chicago.

The grantee shall pay to the City of Chicago as compensation for the privilege #1121349 herein granted the sum of one hundred ($100.00) per annum in advance.


A 25% penalty will be added for payments received after due date.

The permit holder agrees to hold the City of Chicago harmless for any damage, relocation or replacement costs associated with damage, relocation or removal of private property caused by the City performing work in the public way.

Authority herein given and granted for a period of five (5) years from and after 02/09/2016.

Alderman James Cappleman

James Cappleman 46th Ward

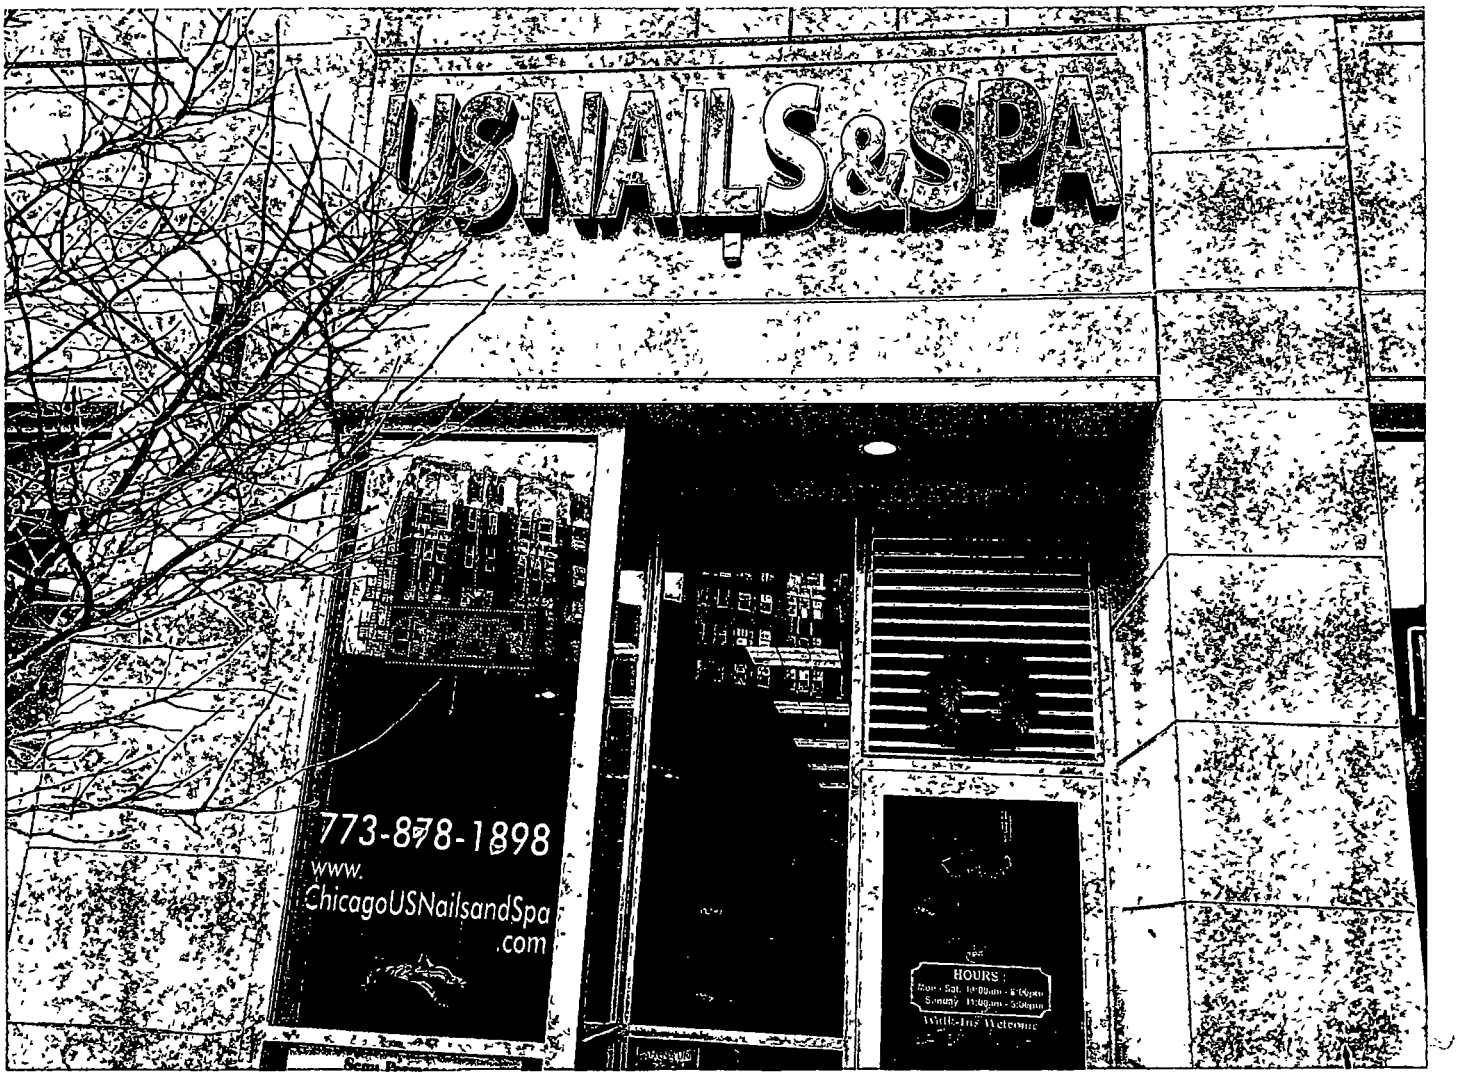
US NAILS & SPA
773-878-1898
www.
ChicagoUSNailsandSpa
.com
HOURS :

Department of Business Affairs and Consumer Protection
Small Business Center - Public Way Use Unit
City Hall - 121 N. LaSalle Street, Room 800 • Chicago, IL 60602
312-74-GOBIZ / 312-744-6249 • (312) 744-1944 (TTY)
http://www.cityofchicago.org/bacp

02/10/2016

Alderman **James Cappleman**
Ward # **46**
City of Chicago
City Hall, Room **200**
121 North LaSalle Street
Chicago, Illinois 60602

Re: An ordinance to use and maintain a portion of the public right-of-way for **one (1) sign(s)** for **US NAILS & SPA**, adjacent to the premises known as **4420 N. Broadway** .

Dear Alderman **James Cappleman**:

The applicant referenced above has requested the use of the public right-of-way for a **sign(s)**. An ordinance has been prepared by the Department of Business Affairs and Consumer Protection – Small Business Center - Public Way Use Unit for presentation to the City Council. Because this request was made for properties located in your ward, as approved by you as per the attached, I respectfully request that you introduce the attached ordinance at the next City Council meeting.

If you have any questions regarding this ordinance, please contact Anthony Bertuca at (312) 744-5506.

Department of Business Affairs and Consumer Protection

City of Chicago

O2016-1101

Office of the City Clerk

Document Tracking Sheet

Meeting Date:	2/10/2016
Sponsor(s):	Pawar (47)
Type:	Ordinance
Title:	Grant(s) of privilege in public way for Boogies Beer and Wine LLC
Committee(s) Assignment:	Committee on Transportation and Public Way

ORDINANCE
BOOGIES BEER AND WINE LLC
Acct. No. 385009 - 1
Permit No. 1121039

Be It Ordained by the City Council of the City of Chicago:

SECTION 1. Permission and authority are hereby given and granted to BOOGIES BEER AND WINE LLC, upon the terms and subject to the conditions of this ordinance to maintain and use one (1) sign(s) projecting over the public right-of-way attached to its premises known as 1636 W. Belmont Ave..

Said sign structure(s) measures as follows; along W. Belmont:
One (1) at six (6) feet in length, three (3) feet in height and nine (9) feet above grade level.

The location of said privilege shall be as shown on prints kept on file with the Department of Business Affairs and Consumer Protection and the Office of the City Clerk.

Said privilege shall be constructed in accordance with plans and specifications approved by the Department of Transportation (Division of Project Development) and Zoning Department - Signs.

This grant of privilege in the public way shall be subject to the provisions of Section 10-28-015 and all other required provisions of the Municipal Code of Chicago.

The grantee shall pay to the City of Chicago as compensation for the privilege #1121039 herein granted the sum of one hundred ($100.00) per annum in advance.

A 25% penalty will be added for payments received after due date.


The permit holder agrees to hold the City of Chicago harmless for any damage, relocation or replacement costs associated with damage, relocation or removal of private property caused by the City performing work in the public way.

Authority herein given and granted for a period of five (5) years from and after Date of Passage.

Alderman _____

Ameya Pawar 47th Ward

Hops & Grapes
1636 W Belmont Ave, Chicago, IL 60657

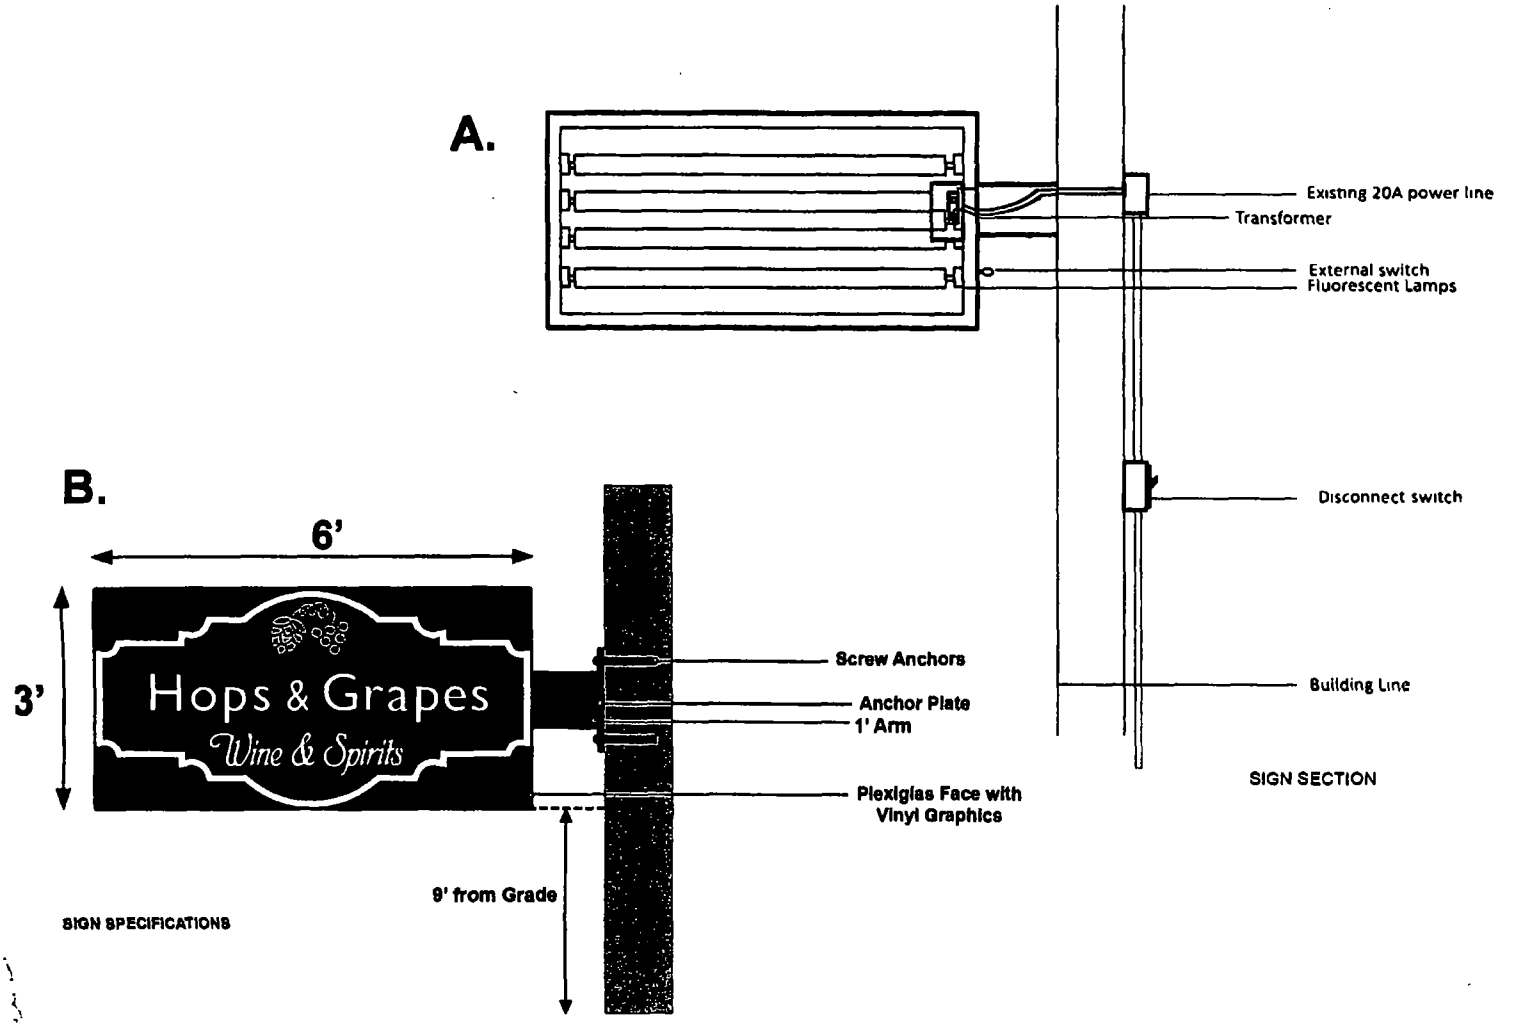

Department of Business Affairs and Consumer Protection
Small Business Center - Public Way Use Unit
City Hall - 121 N. LaSalle Street, Room 800 • Chicago, IL 60602
312-74-GOBIZ / 312-744-6249 • (312) 744-1944 (TTY)
http://www.cityofchicago.org/bacp

02/10/2016

Alderman **Ameya Pawar**
Ward # **47**
City of Chicago
City Hall, Room **200**
121 North LaSalle Street
Chicago, Illinois 60602

Re: An ordinance to use and maintain a portion of the public right-of-way for **one (1) sign(s)** for **BOOGIES BEER AND WINE LLC**, adjacent to the premises known as **1636 W. Belmont Ave.**.

Dear Alderman **Ameya Pawar**:

The applicant referenced above has requested the use of the public right-of-way for a **sign(s)**. An ordinance has been prepared by the Department of Business Affairs and Consumer Protection – Small Business Center - Public Way Use Unit for presentation to the City Council. Because this request was made for properties located in your ward, as approved by you as per the attached, I respectfully request that you introduce the attached ordinance at the next City Council meeting.

If you have any questions regarding this ordinance, please contact Anthony Bertuca at (312) 744-5506.

Department of Business Affairs and Consumer Protection

City of Chicago

O2016-1103

Office of the City Clerk

Document Tracking Sheet

Meeting Date:	2/10/2016
Sponsor(s):	Pawar (47)
Type:	Ordinance
Title:	Grant(s) of privilege in public way for Brownstone Tavern & Grill
Committee(s) Assignment:	Committee on Transportation and Public Way

ORDINANCE
BROWNSTONE TAVERN & GRILL
Acct. No. 15867 - 1
Permit No. 1121457

Be It Ordained by the City Council of the City of Chicago:

SECTION 1. Permission and authority are hereby given and granted to BROWNSTONE TAVERN & GRILL, upon the terms and subject to the conditions of this ordinance to maintain and use, as now constructed, one (1) Wind Screen(s) on the public right-of-way adjacent to its premises known as 3937 N. Lincoln Ave..

Said Wind Screen(s) at corner of Larchmont St. & N. Lincoln Ave. measure(s):
One (1) at nineteen (19) feet in length, and four (4) feet in width for a total of seventy-six (76) square feet.

The location of said privilege shall be as shown on prints kept on file with the Department of Business Affairs and Consumer Protection and the Office of the City Clerk.

Said privilege shall be constructed in accordance with plans and specifications approved by the Department of Transportation (Division of Project Development).

This grant of privilege in the public way shall be subject to the provisions of Section 10-28-015 and all other required provisions of the Municipal Code of Chicago.

The grantee shall pay to the City of Chicago as compensation for the privilege #1121457 herein granted the sum of four hundred ($400.00) per annum in advance.


A 25% penalty will be added for payments received after due date.

The permit holder agrees to hold the City of Chicago harmless for any damage, relocation or replacement costs associated with damage, relocation or removal of private property caused by the City performing work in the public way.

Authority herein given and granted for a period of five (5) years from and after 12/14/2015.

Alderman _____

Ameya Pawar 47th Ward

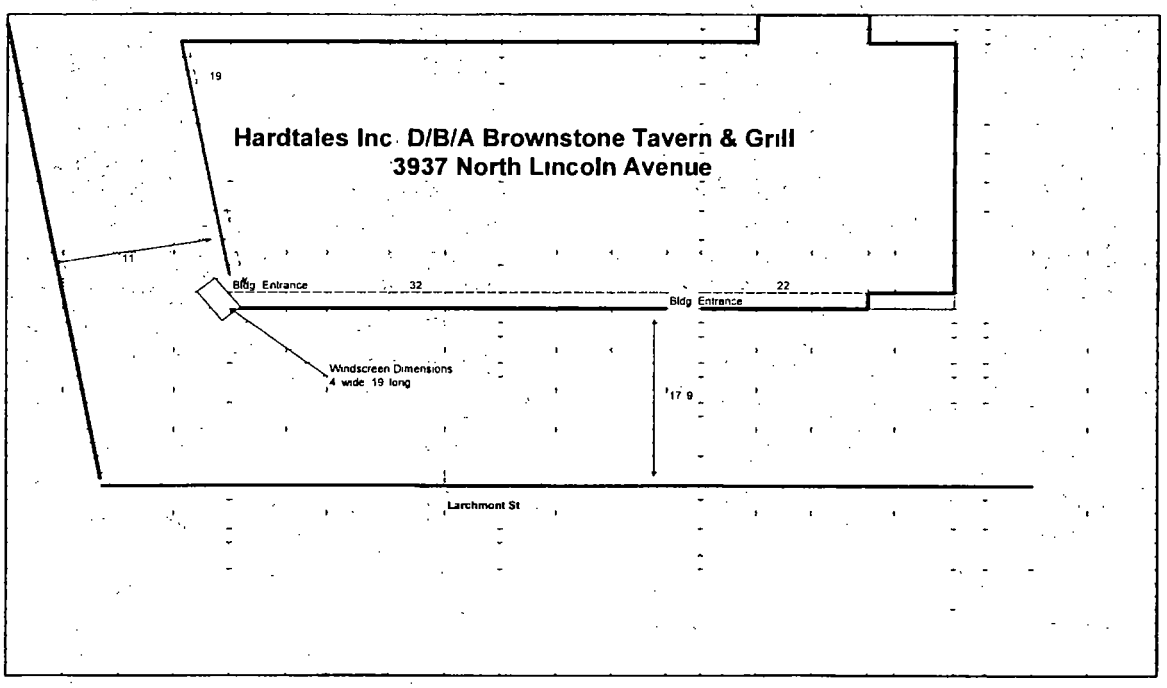
Hardtales Inc D/B/A Brownstone Tavern & Grill
3937 North Lincoln Avenue
19
11
Bldg Entrance
32
22
Bldg Entrance
Windscreen Dimensions
4 wide 19 long
17 9
Larchmont St

Department of Business Affairs and Consumer Protection
Small Business Center - Public Way Use Unit
City Hall - 121 N. LaSalle Street, Room 800 • Chicago, IL 60602
312-74-GOBIZ / 312-744-6249 • (312) 744-1944 (TTY)
http://www.cityofchicago.org/bacp

02/10/2016

Alderman **Ameya Pawar**
Ward # **47**
City of Chicago
City Hall, Room **200**
121 North LaSalle Street
Chicago, Illinois 60602

Re: An ordinance to use and maintain a portion of the public right-of-way for **one (1) wind screen(s)** for **BROWNSTONE TAVERN & GRILL**, adjacent to the premises known as **3937 N. Lincoln Ave.**.

Dear Alderman **Ameya Pawar**:

The applicant referenced above has requested the use of the public right-of-way for a **wind screen(s)**. An ordinance has been prepared by the Department of Business Affairs and Consumer Protection – Small Business Center - Public Way Use Unit for presentation to the City Council. Because this request was made for properties located in your ward, as approved by you as per the attached, I respectfully request that you introduce the attached ordinance at the next City Council meeting.

If you have any questions regarding this ordinance, please contact Anthony Bertuca at (312) 744-5506.

Department of Business Affairs and Consumer Protection

City of Chicago

O2016-1107

Office of the City Clerk

Document Tracking Sheet

Meeting Date:	2/10/2016
Sponsor(s):	Pawar (47)
Type:	Ordinance
Title:	Grant(s) of privilege in public way for Duelire Vino & Cucina
Committee(s) Assignment:	Committee on Transportation and Public Way

ORDINANCE
DUELIRE VINO & CUCINA
Acct. No. 355567 - 1
Permit No. 1121155

Be It Ordained by the City Council of the City of Chicago:

SECTION 1. Permission and authority are hereby given and granted to DUELIRE VINO & CUCINA, upon the terms and subject to the conditions of this ordinance to maintain and use one (1) sign(s) projecting over the public right-of-way attached to its premises known as 4520 N. Lincoln Ave..

Said sign structure(s) measures as follows; along n. lincoln:
One (1) at eight (8) feet in length, two (2) feet in height and nine point five (9.5) feet above grade level.

The location of said privilege shall be as shown on prints kept on file with the Department of Business Affairs and Consumer Protection and the Office of the City Clerk.

Said privilege shall be constructed in accordance with plans and specifications approved by the Department of Transportation (Division of Project Development) and Zoning Department - Signs.

This grant of privilege in the public way shall be subject to the provisions of Section 10-28-015 and all other required provisions of the Municipal Code of Chicago.

The grantee shall pay to the City of Chicago as compensation for the privilege #1121155 herein granted the sum of one hundred ($100.00) per annum in advance.

A 25% penalty will be added for payments received after due date.

The permit holder agrees to hold the City of Chicago harmless for any damage, relocation or replacement costs associated with damage, relocation or removal of private property caused by the City performing work in the public way.

Authority herein given and granted for a period of five (5) years from and after 02/09/2016.

Alderman _____

Ameya Pawar 47th Ward

City of Chicago Public Way Use Permit Renewal Application
DueLire Vino & Cucina LLC
PWU Permit # 1093886
PWU Type Sign
PWU Location 4520 N Lincoln Ave

Current Photo(s) of the Permitted Use

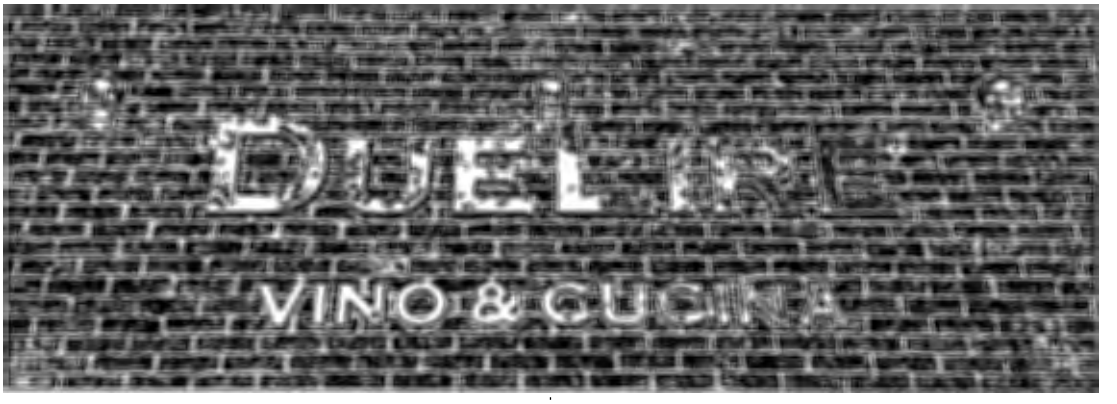


Figure 1 detail of existing signage and (3) existing exterior light fixtures

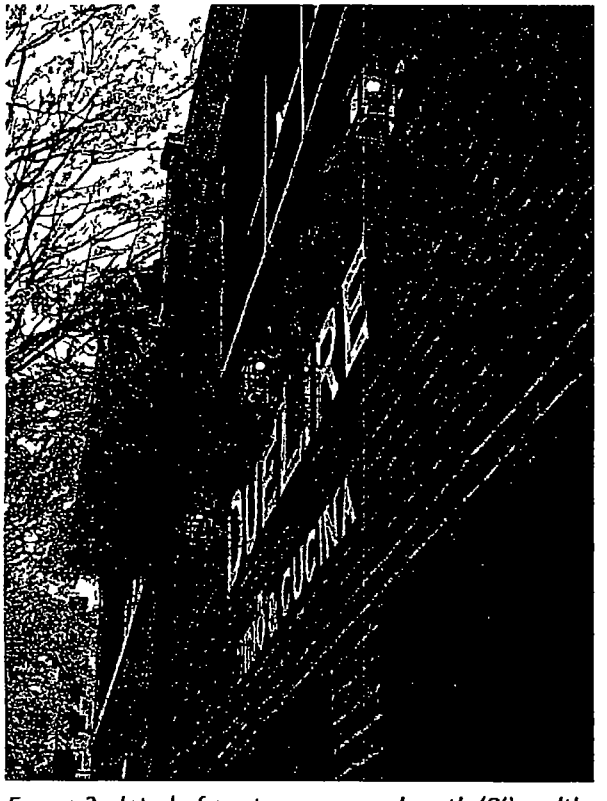


Figure 2 detail of existing signage length (8') width (2') and depth (1") over public way

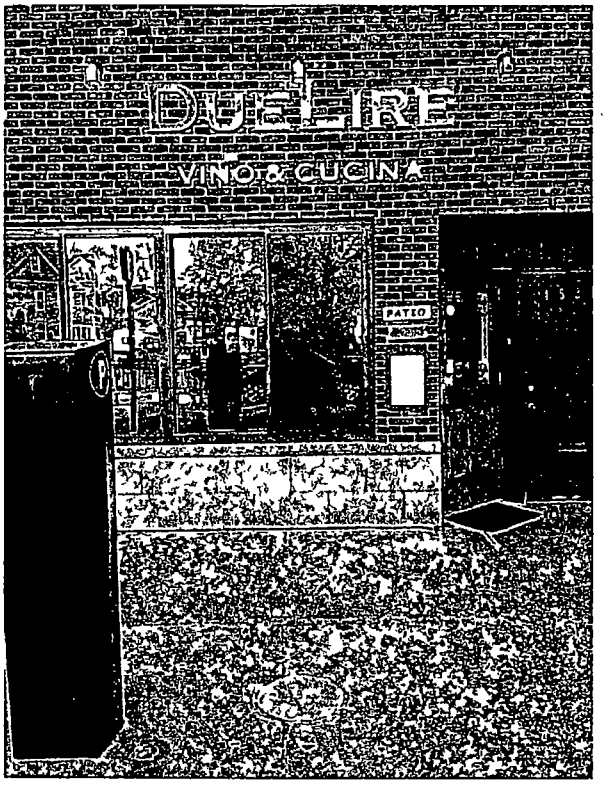


Figure 3 detail of existing signage height (9'5") over public way

Department of Business Affairs and Consumer Protection
Small Business Center - Public Way Use Unit
City Hall - 121 N. LaSalle Street, Room 800 • Chicago, IL 60602
312-74-GOBIZ / 312-744-6249 • (312) 744-1944 (TTY)
http://www.cityofchicago.org/bacp

02/10/2016

Alderman **Ameya Pawar**
Ward # **47**
City of Chicago
City Hall, Room **200**
121 North LaSalle Street
Chicago, Illinois 60602

Re: An ordinance to use and maintain a portion of the public right-of-way for **one (1) sign(s)** for **DUELIRE VINO & CUCINA**, adjacent to the premises known as **4520 N. Lincoln Ave.**.

Dear Alderman **Ameya Pawar**:

The applicant referenced above has requested the use of the public right-of-way for a **sign(s)**. An ordinance has been prepared by the Department of Business Affairs and Consumer Protection – Small Business Center - Public Way Use Unit for presentation to the City Council. Because this request was made for properties located in your ward, as approved by you as per the attached, I respectfully request that you introduce the attached ordinance at the next City Council meeting.

If you have any questions regarding this ordinance, please contact Anthony Bertuca at (312) 744-5506.

Department of Business Affairs and Consumer Protection

City of Chicago

O2016-1108

Office of the City Clerk

Document Tracking Sheet

Meeting Date:	2/10/2016
Sponsor(s):	Pawar (47)
Type:	Ordinance
Title:	Grant(s) of privilege in public way for Uncle Dan's
Committee(s) Assignment:	Committee on Transportation and Public Way

ORDINANCE
Uncle Dan's
Acct. No. 7279 - 3
Permit No. 1120645

Be It Ordained by the City Council of the City of Chicago:

SECTION 1. Permission and authority are hereby given and granted to Uncle Dan's, upon the terms and subject to the conditions of this ordinance to maintain and use one (1) sign(s) projecting over the public right-of-way attached to its premises known as 4724 N. Lincoln Ave..

Said sign structure(s) measures as follows; along Lincoln:
One (1) at fourteen (14) feet in length, two point five (2.5) feet in height and twelve (12) feet above grade level.

The location of said privilege shall be as shown on prints kept on file with the Department of Business Affairs and Consumer Protection and the Office of the City Clerk.

Said privilege shall be constructed in accordance with plans and specifications approved by the Department of Transportation (Division of Project Development) and Zoning Department - Signs.

This grant of privilege in the public way shall be subject to the provisions of Section 10-28-015 and all other required provisions of the Municipal Code of Chicago.

The grantee shall pay to the City of Chicago as compensation for the privilege #1120645 herein granted the sum of three hundred ($300.00) per annum in advance.

A 25% penalty will be added for payments received after due date.

The permit holder agrees to hold the City of Chicago harmless for any damage, relocation or replacement costs associated with damage, relocation or removal of private property caused by the City performing work in the public way.


Authority herein given and granted for a period of five (5) years from and after Date of Passage.

Alderman _____

Ameya Pawar 47th Ward

22

3- Goose Neck Fixture

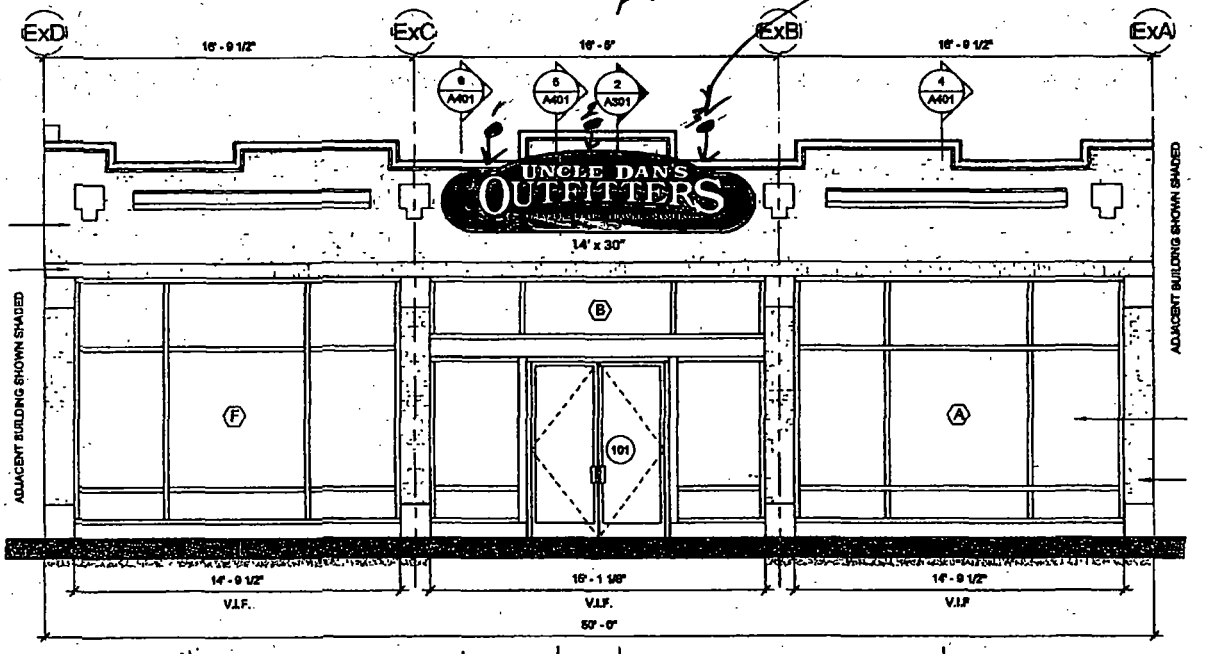

4/201 EAST ELEVATION
Scale: 1/4" = 1'-0"

* Sintra Panel sign panel 30" x 14'

Department of Business Affairs and Consumer Protection
Small Business Center - Public Way Use Unit
City Hall - 121 N. LaSalle Street, Room 800 • Chicago, IL 60602
312-74-GOBIZ / 312-744-6249 • (312) 744-1944 (TTY)
http://www.cityofchicago.org/bacp

02/10/2016

Alderman **Ameya Pawar**
Ward # **47**
City of Chicago
City Hall, Room **200**
121 North LaSalle Street
Chicago, Illinois 60602

Re: An ordinance to use and maintain a portion of the public right-of-way for **one (1) sign(s)** for **Uncle Dan's**, adjacent to the premises known as **4724 N. Lincoln Ave.**.

Dear Alderman **Ameya Pawar**:

The applicant referenced above has requested the use of the public right-of-way for a **sign(s)**. An ordinance has been prepared by the Department of Business Affairs and Consumer Protection – Small Business Center - Public Way Use Unit for presentation to the City Council. Because this request was made for properties located in your ward, as approved by you as per the attached, I respectfully request that you introduce the attached ordinance at the next City Council meeting.

If you have any questions regarding this ordinance, please contact Anthony Bertuca at (312) 744-5506.

Department of Business Affairs and Consumer Protection

City of Chicago

O2016-1113

Office of the City Clerk

Document Tracking Sheet

Meeting Date:	2/10/2016
Sponsor(s):	Pawar (47)
Type:	Ordinance
Title:	Grant(s) of privilege in public way for Verizon Wireless Premium Retailer
Committee(s) Assignment:	Committee on Transportation and Public Way

ORDINANCE
VERIZON WIRELESS PREMIUM RETAILER
Acct. No. 402182 - 1
Permit No. 1120727

Be It Ordained by the City Council of the City of Chicago:

SECTION 1. Permission and authority are hereby given and granted to VERIZON WIRELESS PREMIUM RETAILER, upon the terms and subject to the conditions of this ordinance to maintain and use two (2) sign(s) projecting over the public right-of-way attached to its premises known as 1654 W. Roscoe St..

Said sign structure(s) measures as follows; along W. Roscoe Street:
One (1) at twenty-four (24) feet in length, two point two five (2.25) feet in height and eleven point six seven (11.67) feet above grade level.

Said sign structure(s) measures as follows; along N. Paulina Street:
One (1) at twenty-four (24) feet in length, two point two five (2.25) feet in height and eleven point six seven (11.67) feet above grade level.

The location of said privilege shall be as shown on prints kept on file with the Department of Business Affairs and Consumer Protection and the Office of the City Clerk.

Said privilege shall be constructed in accordance with plans and specifications approved by the Department of Transportation (Division of Project Development) and Zoning Department - Signs.

This grant of privilege in the public way shall be subject to the provisions of Section 10-28-015 and all other required provisions of the Municipal Code of Chicago.

The grantee shall pay to the City of Chicago as compensation for the privilege #1120727 herein granted the sum of six hundred ($600.00) per annum in advance.

A 25% penalty will be added for payments received after due date.

The permit holder agrees to hold the City of Chicago harmless for any damage, relocation or replacement costs associated with damage, relocation or removal of private property caused by the City performing work in the public way.

Authority herein given and granted for a period of five (5) years from and after Date of Passage.

Alderman _____

Ameya Pawar 47th Ward

APPLICATION TO USE THE PUBLIC RIGHT OF WAY


-RACEWAY-MOUNTED, INTERNALLY-ILLUMINATED CHANNEL LETTERS



SOUTH ELEVATION PROPOSED:




EXISTING:

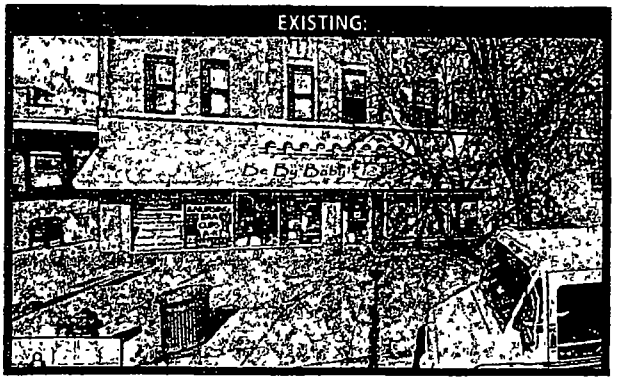

UL Listed Electric Sign- Comet Neon, Inc. Manufacturer's # UL-240395

Typical Raceway Mount channel Letters with LED's

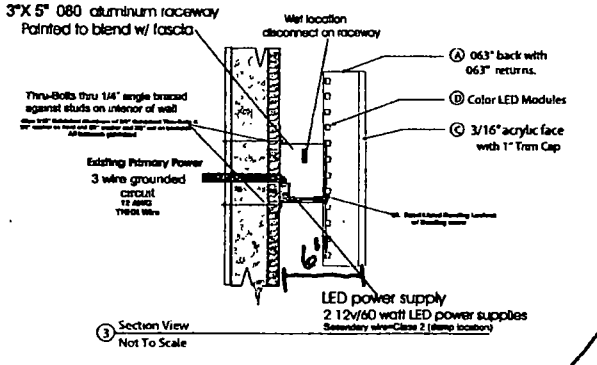

1654 W. ROSCOE CHICAGO, IL 60657

Department of Business Affairs and Consumer Protection
Small Business Center - Public Way Use Unit
City Hall - 121 N. LaSalle Street, Room 800 • Chicago, IL 60602
312-74-GOBIZ / 312-744-6249 • (312) 744-1944 (TTY)
http://www.cityofchicago.org/bacp

02/10/2016

Alderman **Ameya Pawar**
Ward # **47**
City of Chicago
City Hall, Room **200**
121 North LaSalle Street
Chicago, Illinois 60602

Re: An ordinance to use and maintain a portion of the public right-of-way for **two (2) sign(s)** for **VERIZON WIRELESS PREMIUM RETAILER**, adjacent to the premises known as **1654 W. Roscoe St.**.

Dear Alderman **Ameya Pawar**:

The applicant referenced above has requested the use of the public right-of-way for a **sign(s)**. An ordinance has been prepared by the Department of Business Affairs and Consumer Protection – Small Business Center - Public Way Use Unit for presentation to the City Council. Because this request was made for properties located in your ward, as approved by you as per the attached, I respectfully request that you introduce the attached ordinance at the next City Council meeting.

If you have any questions regarding this ordinance, please contact Anthony Bertuca at (312) 744-5506.

Department of Business Affairs and Consumer Protection

City of Chicago

O2016-1116

Office of the City Clerk

Document Tracking Sheet

Meeting Date:	2/10/2016
Sponsor(s):	Osterman (48)
Type:	Ordinance
Title:	Grant(s) of privilege in public way for Chicago Health Medical Group
Committee(s) Assignment:	Committee on Transportation and Public Way

ORDINANCE
CHICAGO HEALTH MEDICAL GROUP
Acct. No. 402410 - 1
Permit No. 1120682

Be It Ordained by the City Council of the City of Chicago:

SECTION 1. Permission and authority are hereby given and granted to CHICAGO HEALTH MEDICAL GROUP, upon the terms and subject to the conditions of this ordinance to maintain and use one (1) sign(s) projecting over the public right-of-way attached to its premises known as 6201 N. Broadway .

Said sign structure(s) measures as follows; along N. Broadway:
One (1) at twenty-three (23) feet in length, four (4) feet in height and fifteen (15) feet above grade level.

The location of said privilege shall be as shown on prints kept on file with the Department of Business Affairs and Consumer Protection and the Office of the City Clerk.

Said privilege shall be constructed in accordance with plans and specifications approved by the Department of Transportation (Division of Project Development) and Zoning Department - Signs.


This grant of privilege in the public way shall be subject to the provisions of Section 10-28-015 and all other required provisions of the Municipal Code of Chicago.

The grantee shall pay to the City of Chicago as compensation for the privilege #1120682 herein granted the sum of three hundred ($300.00) per annum in advance.

A 25% penalty will be added for payments received after due date.

The permit holder agrees to hold the City of Chicago harmless for any damage, relocation or replacement costs associated with damage, relocation or removal of private property caused by the City performing work in the public way.


Authority herein given and granted for a period of five (5) years from and after Date of Passage.

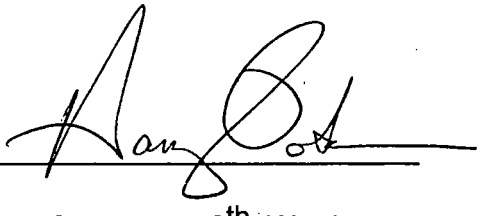Alderman 

Harry Osterman 48th Ward

INNERFACE

3848 Peachtree Road · Atlanta, GA 30341 770-971-8888 Fax 770-864-0252

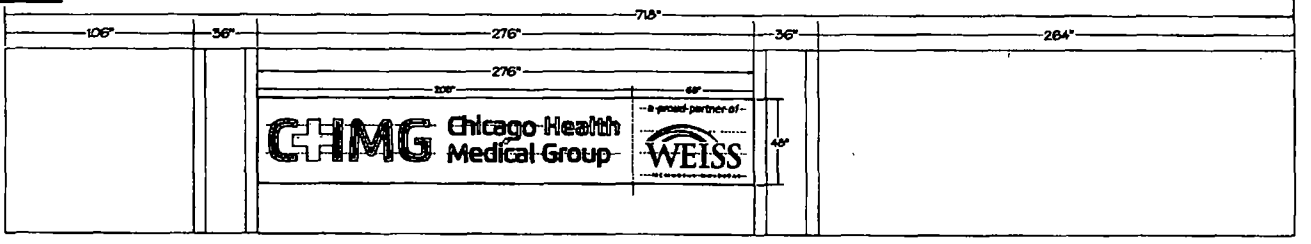

SERIES 7 WALLMOUNTS - Single Sided - LED illuminated
- (1) 48" x 208" x 6" SC series 7 single face wall mount cabinet w/ hinged face - CHMG cabinet
- (1) 48" x 68" x 6" SC series 7 single face wall mount cabinet w/ hinged face - WEISS cabinet
- Blood retainers
- Routed aluminum faces backed w/ 1/8" White trans. acrylic
- Acrylic to have surface applied, and digitally printed vinyl in (3) colors:
  - PMS 638 Blue (digital)
  - PMS 7542 Gray (digital)
  - 3M Smoke Gray trans.
- Cabinets are painted MAP 11477 Natural White
- All electrical service to be 120v
- CHMB cabinet illumination by (4) 96" White Qwik Stik LED arrays w/ internal power supply
- WEISS cabinet illumination by (4) 60" White Qwik Stik LED arrays w/ internal power supply
- Estimated service load is 2.83A @ 120v
- Cabinet is mounted to brick fascia w/ concealed fasteners



☑ 120v
☐ 277v
☑ LED

☐

☑ Ext.
☐ Int.

Project #: R15246A Order #:
Date In: Need By:
Substrate: White trans. w/ UV lamination
Color: PMS 638, PMS 7542
Qty: TBD
☒ Contour Cut ☐ Reverse print

PROJECT	LOCATION	QTY	SHELL/SIDE/DATE	APPROVAL
R15246A Chicago Health Med Grp 2		1	5-12-15 5-19-15 5-15-15	X Date:

TYPEFACE	COLORS	SCALE	DRAWN BY
Logotype	- PMS 7545 Dark Gray; - PMS 7542 Gray; - 3M Smoke Gray trans; - PMS 638 Blue; - MAP 11477 Natural White	1/4" = 1'	swh

This drawing and the ideas expressed herein are exclusive property of INNERFACE. This drawing and the ideas contained in it are protected by copyright, applied, or pending in any other jurisdiction. It may not be reproduced, copied, or exhibited in any manner or in any medium without the express written consent of a representative of an officer of INNERFACE Sign Systems, Inc. Any unauthorized use of this drawing will be subject to legal action.

Department of Business Affairs and Consumer Protection
Small Business Center - Public Way Use Unit
City Hall - 121 N. LaSalle Street, Room 800 • Chicago, IL 60602
312-74-GOBIZ / 312-744-6249 • (312) 744-1944 (TTY)
http://www.cityofchicago.org/bacp

02/10/2016

Alderman **Harry Osterman**
Ward # **48**
City of Chicago
City Hall, Room **300**
121 North LaSalle Street
Chicago, Illinois 60602

Re: An ordinance to use and maintain a portion of the public right-of-way for **one (1) sign(s)** for **CHICAGO HEALTH MEDICAL GROUP**, adjacent to the premises known as **6201 N. Broadway**

Dear Alderman **Harry Osterman**:

The applicant referenced above has requested the use of the public right-of-way for a **sign(s)**. An ordinance has been prepared by the Department of Business Affairs and Consumer Protection – Small Business Center - Public Way Use Unit for presentation to the City Council. Because this request was made for properties located in your ward, as approved by you as per the attached, I respectfully request that you introduce the attached ordinance at the next City Council meeting.

If you have any questions regarding this ordinance, please contact Anthony Bertuca at (312) 744-5506.

Department of Business Affairs and Consumer Protection

City of Chicago

O2016-1119

Office of the City Clerk

Document Tracking Sheet

Meeting Date:	2/10/2016
Sponsor(s):	Osterman (48)
Type:	Ordinance
Title:	Grant(s) of privilege in public way for Francesca's Bryn Mawr
Committee(s) Assignment:	Committee on Transportation and Public Way

ORDINANCE
FRANCESCA'S BRYN MAWR
Acct. No. 203385 - 1
Permit No. 1121394

Be It Ordained by the City Council of the City of Chicago:

SECTION 1. Permission and authority are hereby given and granted to FRANCESCA'S BRYN MAWR, upon the terms and subject to the conditions of this ordinance to maintain and use one (1) sign(s) projecting over the public right-of-way attached to its premises known as 1039 W. Bryn Mawr Ave..

Said sign structure(s) measures as follows; along CORNER OF W. BRYN MAWR AVE. AND N. KENMORE AVE.:
One (1) at fifteen (15) feet in length, four point two five (4.25) feet in height and eighteen (18) feet above grade level.

The location of said privilege shall be as shown on prints kept on file with the Department of Business Affairs and Consumer Protection and the Office of the City Clerk.

Said privilege shall be constructed in accordance with plans and specifications approved by the Department of Transportation (Division of Project Development) and Zoning Department - Signs.


This grant of privilege in the public way shall be subject to the provisions of Section 10-28-015 and all other required provisions of the Municipal Code of Chicago.

The grantee shall pay to the City of Chicago as compensation for the privilege #1121394 herein granted the sum of three hundred ($300.00) per annum in advance.


A 25% penalty will be added for payments received after due date.

The permit holder agrees to hold the City of Chicago harmless for any damage, relocation or replacement costs associated with damage, relocation or removal of private property caused by the City performing work in the public way.

Authority herein given and granted for a period of five (5) years from and after 02/09/2016.

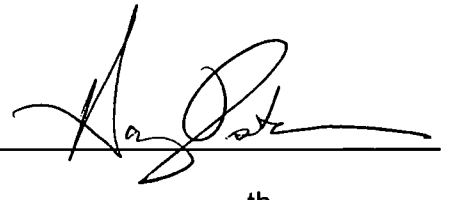Alderman 

Harry Osterman 48th Ward

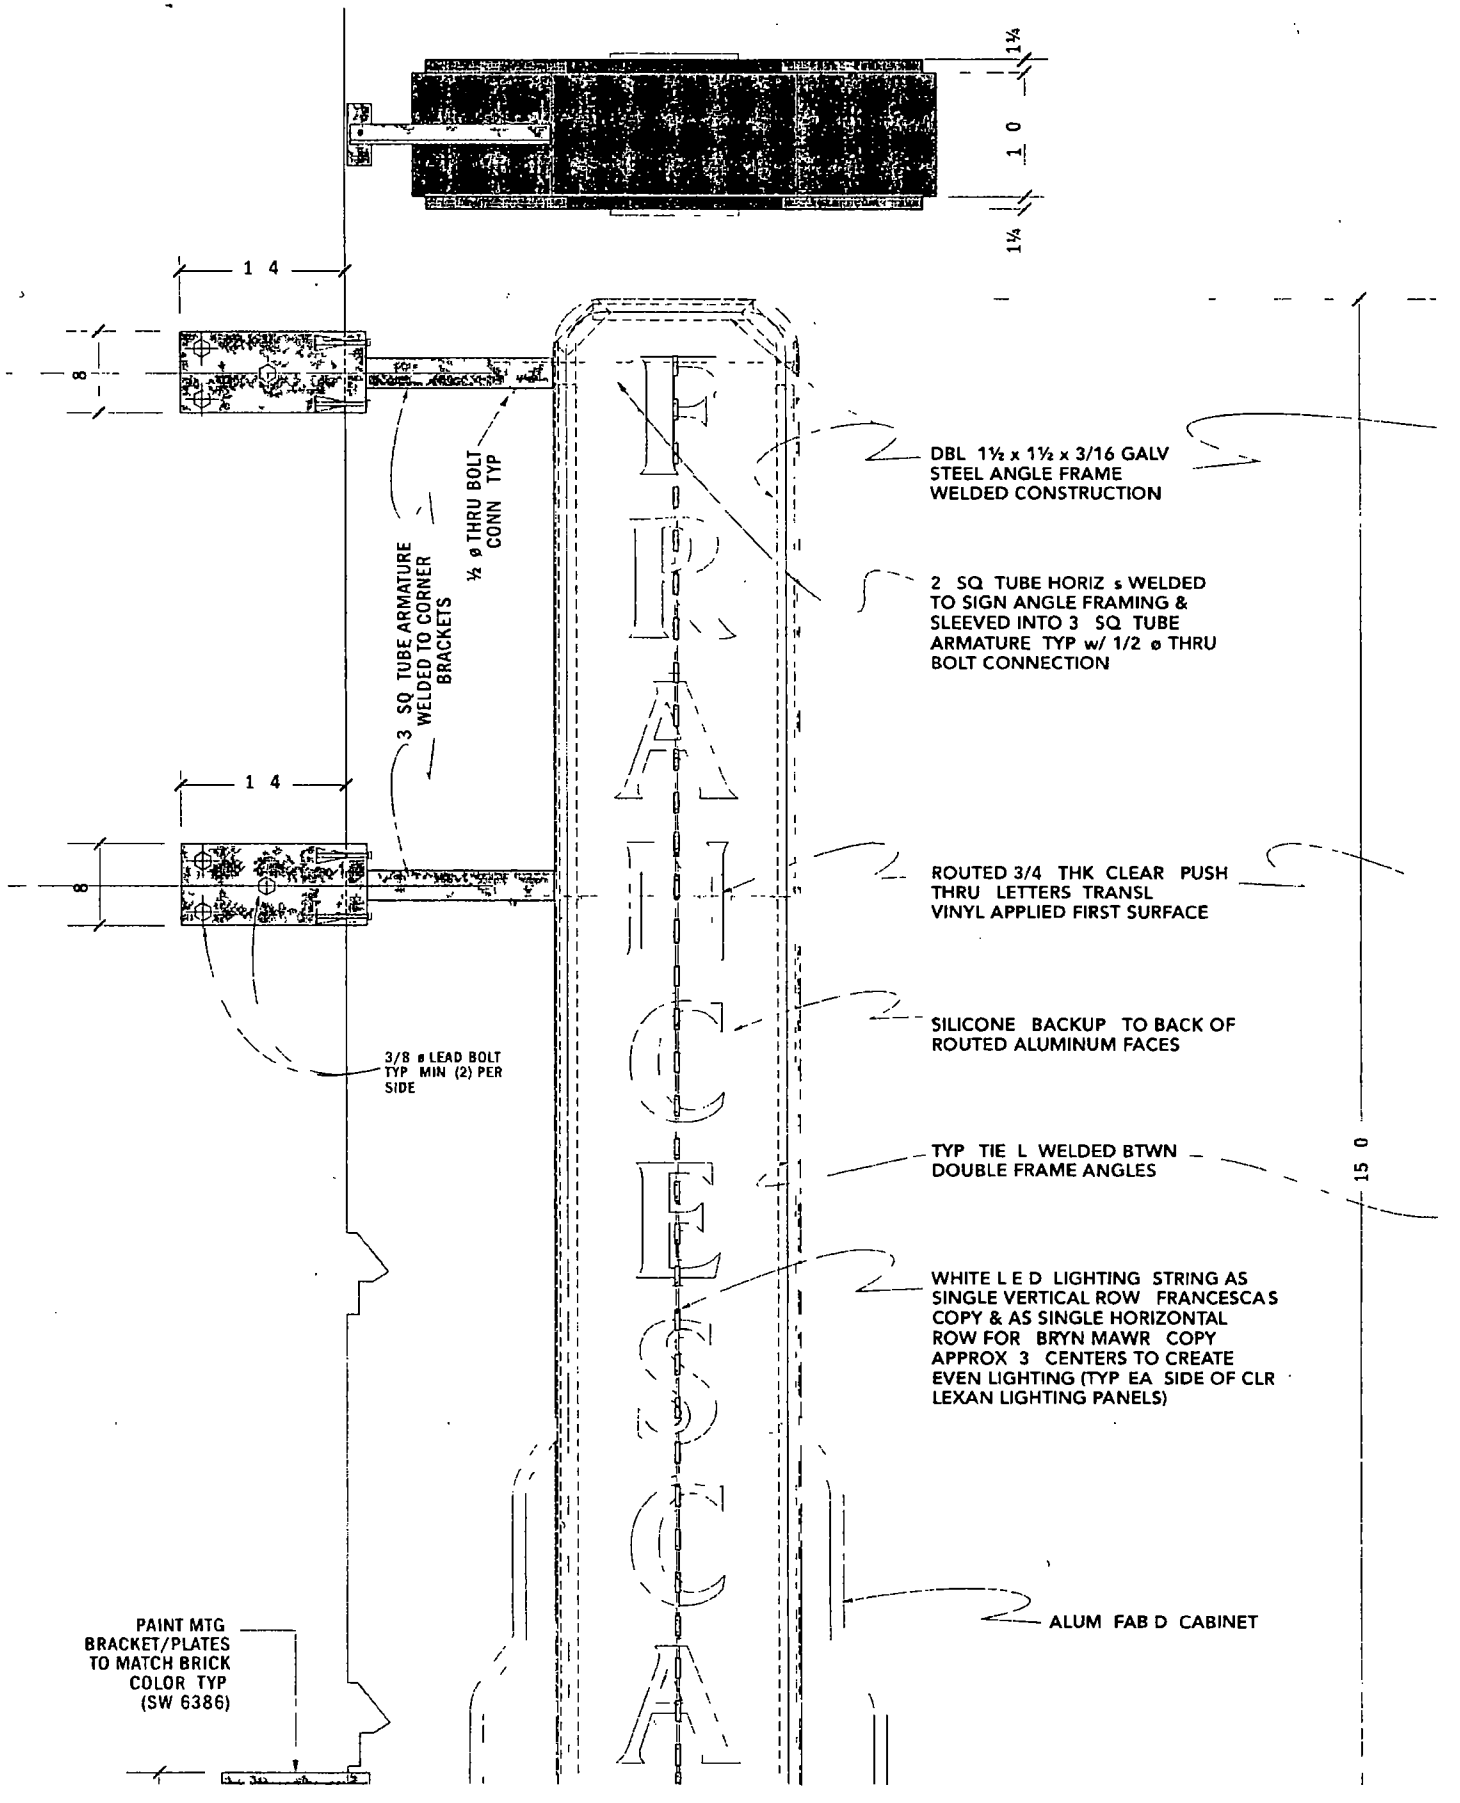
1¼
1 0
1¼
1 4
8
½ ø THRU BOLT CONN TYP
3 SQ TUBE ARMATURE WELDED TO CORNER BRACKETS
1 4
8
3/8 ø LEAD BOLT TYP MIN (2) PER SIDE
PAINT MTG BRACKET/PLATES TO MATCH BRICK COLOR TYP (SW 6386)
DBL 1½ x 1½ x 3/16 GALV STEEL ANGLE FRAME WELDED CONSTRUCTION
2 SQ TUBE HORIZ s WELDED TO SIGN ANGLE FRAMING & SLEEVED INTO 3 SQ TUBE ARMATURE TYP w/ 1/2 ø THRU BOLT CONNECTION
ROUTED 3/4 THK CLEAR PUSH THRU LETTERS TRANSL VINYL APPLIED FIRST SURFACE
SILICONE BACKUP TO BACK OF ROUTED ALUMINUM FACES
TYP TIE L WELDED BTWN DOUBLE FRAME ANGLES
WHITE L E D LIGHTING STRING AS SINGLE VERTICAL ROW FRANCESCAS COPY & AS SINGLE HORIZONTAL ROW FOR BRYN MAWR COPY APPROX 3 CENTERS TO CREATE EVEN LIGHTING (TYP EA SIDE OF CLR LEXAN LIGHTING PANELS)
ALUM FAB D CABINET
15 0

Department of Business Affairs and Consumer Protection
Small Business Center - Public Way Use Unit
City Hall - 121 N. LaSalle Street, Room 800 • Chicago, IL 60602
312-74-GOBIZ / 312-744-6249 • (312) 744-1944 (TTY)
http://www.cityofchicago.org/bacp

02/10/2016

Alderman **Harry Osterman**
Ward # **48**
City of Chicago
City Hall, Room **300**
121 North LaSalle Street
Chicago, Illinois 60602

Re: An ordinance to use and maintain a portion of the public right-of-way for **one (1) sign(s)** for **FRANCESCA'S BRYN MAWR**, adjacent to the premises known as **1039 W. Bryn Mawr Ave.**.

Dear Alderman **Harry Osterman**:

The applicant referenced above has requested the use of the public right-of-way for a **sign(s)**. An ordinance has been prepared by the Department of Business Affairs and Consumer Protection – Small Business Center - Public Way Use Unit for presentation to the City Council. Because this request was made for properties located in your ward, as approved by you as per the attached, I respectfully request that you introduce the attached ordinance at the next City Council meeting.

If you have any questions regarding this ordinance, please contact Anthony Bertuca at (312) 744-5506.

Department of Business Affairs and Consumer Protection

City of Chicago

O2016-1121

Office of the City Clerk

Document Tracking Sheet

Meeting Date:	2/10/2016
Sponsor(s):	Osterman (48)
Type:	Ordinance
Title:	Grant(s) of privilege in public way for Truenorth
Committee(s) Assignment:	Committee on Transportation and Public Way

ORDINANCE
TRUENORTH
Acct. No. 394729 - 2
Permit No. 1120909

Be It Ordained by the City Council of the City of Chicago:

SECTION 1. Permission and authority are hereby given and granted to TRUENORTH, upon the terms and subject to the conditions of this ordinance to maintain and use one (1) sign(s) projecting over the public right-of-way attached to its premises known as 5507 N. Clark St..

Said sign structure(s) measures as follows; along N. Clark Street:
One (1) at seventeen (17) feet in length, two point six six (2.66) feet in height and thirteen point three three (13.33) feet above grade level.

The location of said privilege shall be as shown on prints kept on file with the Department of Business Affairs and Consumer Protection and the Office of the City Clerk.

Said privilege shall be constructed in accordance with plans and specifications approved by the Department of Transportation (Division of Project Development) and Zoning Department - Signs.

This grant of privilege in the public way shall be subject to the provisions of Section 10-28-015 and all other required provisions of the Municipal Code of Chicago.

The grantee shall pay to the City of Chicago as compensation for the privilege #1120909 herein granted the sum of three hundred ($300.00) per annum in advance.

A 25% penalty will be added for payments received after due date.

The permit holder agrees to hold the City of Chicago harmless for any damage, relocation or replacement costs associated with damage, relocation or removal of private property caused by the City performing work in the public way.

Authority herein given and granted for a period of five (5) years from and after Date of Passage.

Alderman _____

Harry Osterman 48th Ward


17'-0"
16'-0"

2'-7 3/4"
23 3/4"
21 5/8"




DISCONNECT SWITCH


ONE (1) SET OF REVERSE LED LIT LETTERS & OUTLINED NEON ARROW **3/8" = 1'-0"**

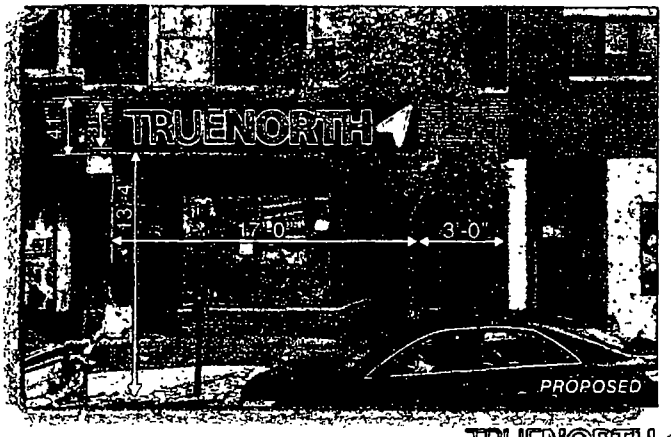

U.L. #E136187	
SIGN WEIGHT	100 LBS
VOLT AMP LOAD	120-277V
BRANCH CIRCUIT(S)	1 EXISTING
TOTAL WATTAGE	50 WATTS
POWER SUPPLY(S)	2 SUPPLIES

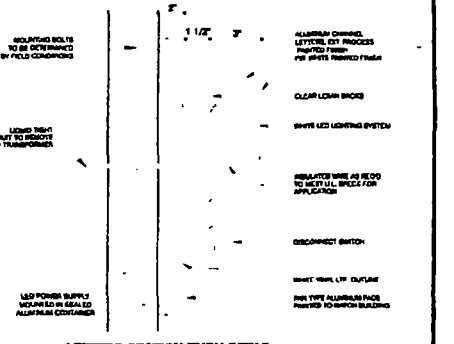

LETTERS SECTION THRU DETAIL

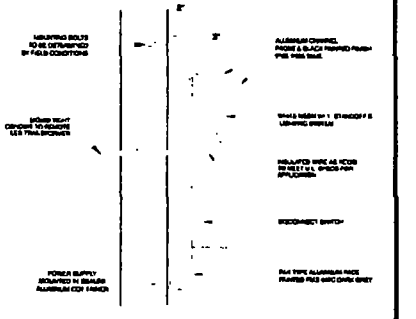

"ARROW" SECTION THRU DETAIL

Customer's Signature _____ Date _____

Comments:

OLYMPIC SIGNS
150 N Garfield
Northlake, IL 60164
Ph.#630.424.6100 Fx.#630.424.6120 WWW.OLYSIGNS.COM

account representative: RWJR / client: TRUENORTH 5507 N CLARK ST CHICAGO, IL / drawn by: Dan S / job# 15-8230 · 10-27-15 · rev 12-8-15

THIS IS AN ORIGINAL, COPYRIGHTED GRAPHIC CREATION OR COMPOSITION WHICH A PROJECT MAY BE PURCHASED FOR USE. THIS IS NOT TO BE COPIED, REPRODUCED, DISPLAYED OR SHARED TO ANYONE OUTSIDE OF YOUR ORGANIZATION WITHOUT ANY WRITTEN PERMISSION OF OLYMPIC SIGNS, INC. ARTWORK IS EXCLUSIVE PROPERTY OF OLYMPIC SIGNS INC.

Department of Business Affairs and Consumer Protection
Small Business Center - Public Way Use Unit
City Hall - 121 N. LaSalle Street, Room 800 • Chicago, IL 60602
312-74-GOBIZ / 312-744-6249 • (312) 744-1944 (TTY)
http //www.cityofchicago.org/bacp

02/10/2016

Alderman **Harry Osterman**
Ward # **48**
City of Chicago
City Hall, Room **300**
121 North LaSalle Street
Chicago, Illinois 60602

Re: An ordinance to use and maintain a portion of the public right-of-way for **one (1) sign(s)** for **TRUENORTH**, adjacent to the premises known as **5507 N. Clark St.**.

Dear Alderman **Harry Osterman**:

The applicant referenced above has requested the use of the public right-of-way for a **sign(s)**. An ordinance has been prepared by the Department of Business Affairs and Consumer Protection – Small Business Center - Public Way Use Unit for presentation to the City Council. Because this request was made for properties located in your ward, as approved by you as per the attached, I respectfully request that you introduce the attached ordinance at the next City Council meeting.

If you have any questions regarding this ordinance, please contact Anthony Bertuca at (312) 744-5506.

Department of Business Affairs and Consumer Protection

City of Chicago

O2016-1127

Office of the City Clerk

Document Tracking Sheet

Meeting Date:	2/10/2016
Sponsor(s):	Silverstein (50)
Type:	Ordinance
Title:	Grant(s) of privilege in public way for Shifa Cardiology Consultants
Committee(s) Assignment:	Committee on Transportation and Public Way

ORDINANCE
SHIFA CARDIOLOGY CONSULTANTS'
Acct. No. 344630 - 1
Permit No. 1119576

Be It Ordained by the City Council of the City of Chicago:

SECTION 1. Permission and authority are hereby given and granted to SHIFA CARDIOLOGY CONSULTANTS, upon the terms and subject to the conditions of this ordinance to maintain and use one (1) sign(s) projecting over the public right-of-way attached to its premises known as 6300 N. Lincoln Ave..

Said sign structure(s) measures as follows; along N. Lincoln:
One (1) at fourteen (14) feet in length, six (6) feet in height and twenty (20) feet above grade level.

The location of said privilege shall be as shown on prints kept on file with the Department of Business Affairs and Consumer Protection and the Office of the City Clerk.

Said privilege shall be constructed in accordance with plans and specifications approved by the Department of Transportation (Division of Project Development) and Zoning Department - Signs.

This grant of privilege in the public way shall be subject to the provisions of Section 10-28-015 and all other required provisions of the Municipal Code of Chicago.

The grantee shall pay to the City of Chicago as compensation for the privilege #1119576 herein granted the sum of three hundred ($300.00) per annum in advance.


A 25% penalty will be added for payments received after due date.

The permit holder agrees to hold the City of Chicago harmless for any damage, relocation or replacement costs associated with damage, relocation or removal of private property caused by the City performing work in the public way.

Authority herein given and granted for a period of five (5) years from and after 05/12/2015.

Alderman _____

Debra L. Silverstein 50th Ward

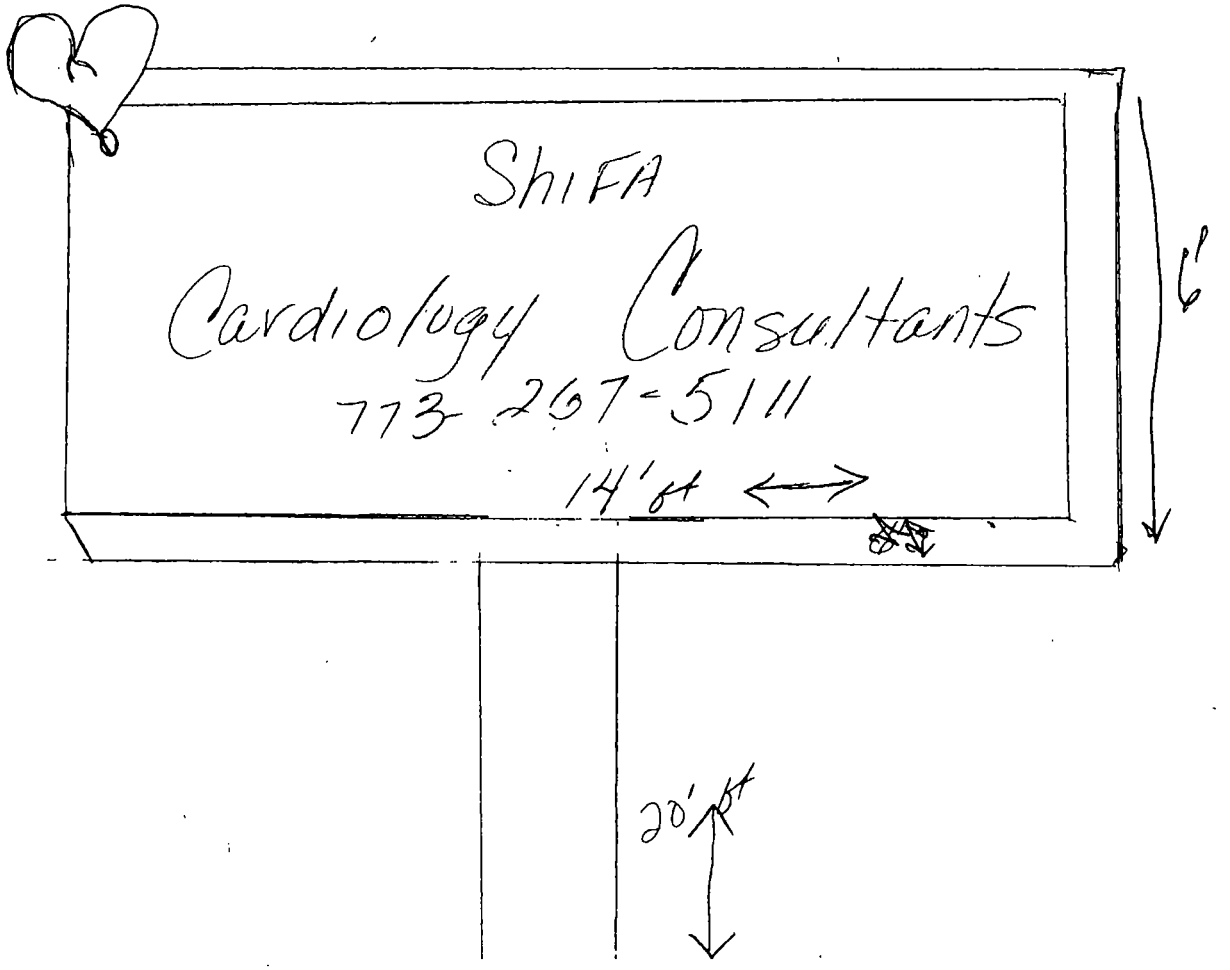
SHIFA
Cardiology Consultants
773-267-5111
14'ft
6'
20'ft

Department of Business Affairs and Consumer Protection
Small Business Center - Public Way Use Unit
City Hall - 121 N. LaSalle Street, Room 800 • Chicago, IL 60602
312-74-GOBIZ / 312-744-6249 • (312) 744-1944 (TTY)
http://www.cityofchicago.org/bacp

2nd ATTEMPT AT INTRODUCTION

02/10/2016

Alderman **Debra L. Silverstein**
Ward # **50**
City of Chicago
City Hall, Room **300**
121 North LaSalle Street
Chicago, Illinois 60602

Re: An ordinance to use and maintain a portion of the public right-of-way for **one (1) sign(s)** for **SHIFA CARDIOLOGY CONSULTANTS**, adjacent to the premises known as **6300 N. Lincoln Ave.**.

Dear Alderman **Debra L. Silverstein**:

The applicant referenced above has requested the use of the public right-of-way for a **sign(s)**. An ordinance has been prepared by the Department of Business Affairs and Consumer Protection – Small Business Center - Public Way Use Unit for presentation to the City Council. Because this request was made for properties located in your ward, as approved by you as per the attached, I respectfully request that you introduce the attached ordinance at the next City Council meeting.

If you have any questions regarding this ordinance, please contact Anthony Bertuca at (312) 744-5506.

Department of Business Affairs and Consumer Protection

City of Chicago

O2016-1135

Office of the City Clerk

Document Tracking Sheet

Meeting Date:	2/10/2016
Sponsor(s):	Silverstein (50)
Type:	Ordinance
Title:	Grant(s) of privilege in public way for VIP Liquors & Deli
Committee(s) Assignment:	Committee on Transportation and Public Way

ORDINANCE
VIP LIQUORS & DELI
Acct. No. 314996 - 1
Permit No. 1120047

Be It Ordained by the City Council of the City of Chicago:

SECTION 1. Permission and authority are hereby given and granted to VIP LIQUORS & DELI, upon the terms and subject to the conditions of this ordinance to maintain and use one (1) sign(s) projecting over the public right-of-way attached to its premises known as 6963 N. Western Ave..

Said sign structure(s) measures as follows; along N. Western Avenue:
One (1) at eight (8) feet in length, four (4) feet in height and ten (10) feet above grade level.

The location of said privilege shall be as shown on prints kept on file with the Department of Business Affairs and Consumer Protection and the Office of the City Clerk.

Said privilege shall be constructed in accordance with plans and specifications approved by the Department of Transportation (Division of Project Development) and Zoning Department - Signs.

This grant of privilege in the public way shall be subject to the provisions of Section 10-28-015 and all other required provisions of the Municipal Code of Chicago.

The grantee shall pay to the City of Chicago as compensation for the privilege #1120047 herein granted the sum of three hundred ($300.00) per annum in advance.

A 25% penalty will be added for payments received after due date.

The permit holder agrees to hold the City of Chicago harmless for any damage, relocation or replacement costs associated with damage, relocation or removal of private property caused by the City performing work in the public way.


Authority herein given and granted for a period of five (5) years from and after Date of Passage.

Alderman

Debra L. Silverstein 50th Ward

APPLICATION TO USE THE PUBLIC RIGHT OF WAY

EXAMPLE OF SIGN DRAWING

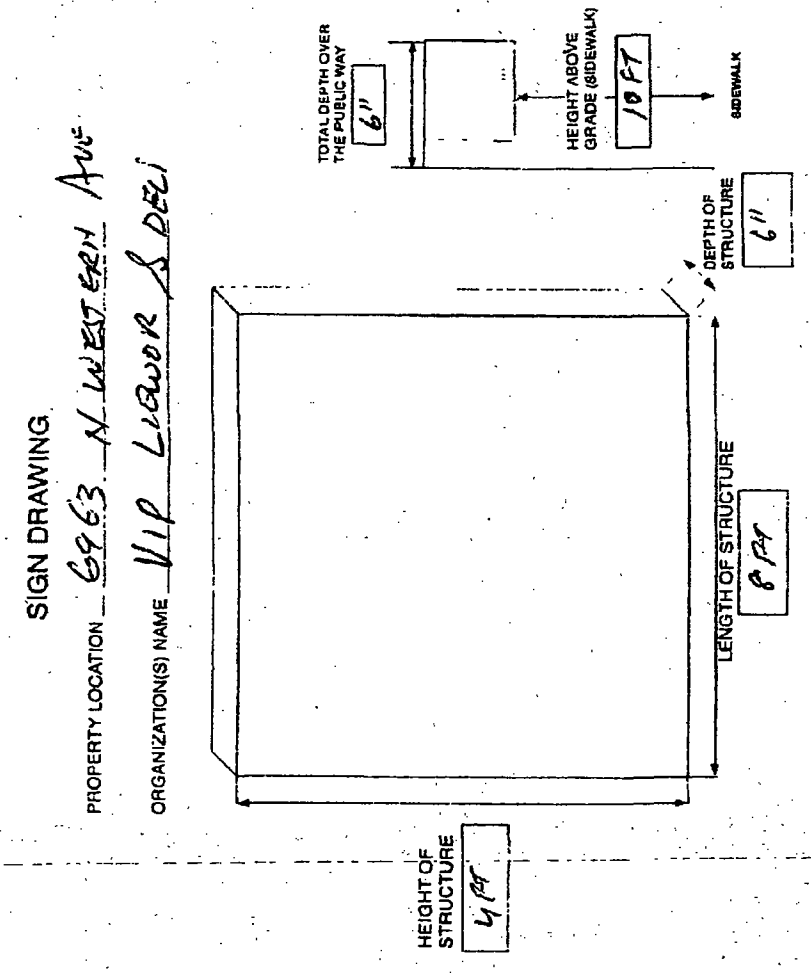

Department of Business Affairs and Consumer Protection
Small Business Center - Public Way Use Unit
City Hall - 121 N. LaSalle Street, Room 800 • Chicago, IL 60602
312-74-GOBIZ / 312-744-6249 • (312) 744-1944 (TTY)
http://www.cityofchicago.org/bacp

02/10/2016

Alderman **Debra L. Silverstein**
Ward # **50**
City of Chicago
City Hall, Room **300**
121 North LaSalle Street
Chicago, Illinois 60602

Re: An ordinance to use and maintain a portion of the public right-of-way for **one (1) sign(s)** for **VIP LIQUORS & DELI**, adjacent to the premises known as **6963 N. Western Ave.**.

Dear Alderman **Debra L. Silverstein**:

The applicant referenced above has requested the use of the public right-of-way for a **sign(s)**. An ordinance has been prepared by the Department of Business Affairs and Consumer Protection – Small Business Center - Public Way Use Unit for presentation to the City Council. Because this request was made for properties located in your ward, as approved by you as per the attached, I respectfully request that you introduce the attached ordinance at the next City Council meeting.

If you have any questions regarding this ordinance, please contact Anthony Bertuca at (312) 744-5506.

Department of Business Affairs and Consumer Protection

City of Chicago

O2016-900

Office of the City Clerk

Document Tracking Sheet

Meeting Date:	2/10/2016
Sponsor(s):	Solis (25)
Type:	Ordinance
Title:	Amendment of grant(s) of privilege in public way for Uni Wire Corp. II
Committee(s) Assignment:	Committee on Transportation and Public Way

ORDINANCE AMENDMENT
Acct. No. 373405 - 2
Permit No. 1110025

BE IT ORDAINED BY THE CITY COUNCIL OF THE CITY OF CHICAGO:

Section 1:

The ordinance passed by the City Council of the City of Chicago for **UNI WIRE CORP. II** on **07/30/2014**, and printed upon page **85981** of the Journal of Proceedings of the City of Chicago is here by Amended by deleting the words

"two (2) sign(s)

One (1) at twenty (20) feet in length, three (3) feet in height and twenty (20) feet above grade level.

six hundred ($600.00)"

and inserting in their place the words

"one (1) sign

three hundred ($300.00)"

Section 2:

This ordinance Amendment shall be in effect upon its passage.

ALDERMAN: _____

Daniel S. Solis **Ward: 25** **Date:**

Department of Business Affairs and Consumer Protection
Small Business Center - Public Way Use Unit
City Hall - 121 N. LaSalle Street, Room 800 • Chicago, IL 60602
312-74-GOBIZ / 312-744-6249 • (312) 744-1944 (TTY)
http://www.cityofchicago.org/bacp

02/10/2016

Alderman **Daniel S. Solis**
Ward # **25**
City of Chicago
City Hall, Room **304**
121 North LaSalle Street
Chicago, Illinois 60602

Re: An amended ordinance to use and maintain a portion of the public right-of-way for **one (1) sign(s)** for **UNI WIRE CORP. II**, adjacent to the premises known as **1540 W. 18th St.**.

Dear Alderman **Daniel S. Solis**:

The applicant referenced above has requested the use of the public right-of-way for a **sign(s)**. An ordinance has been prepared by the Department of Business Affairs and Consumer Protection – Small Business Center - Public Way Use Unit for presentation to the City Council. Because this request was made for properties located in your ward, as approved by you as per the attached, I respectfully request that you introduce the attached ordinance at the next City Council meeting.

If you have any questions regarding this ordinance, please contact Anthony Bertuca at (312) 744-5506.

Department of Business Affairs and Consumer Protection

City of Chicago

O2016-896

Office of the City Clerk

Document Tracking Sheet

Meeting Date:	2/10/2016
Sponsor(s):	Ervin (28)
Type:	Ordinance
Title:	Amendment of grant(s) of privilege in public way for Dream, Inc.
Committee(s) Assignment:	Committee on Transportation and Public Way

ORDINANCE AMENDMENT
Acct. No. 40689 - 2
Permit No. 1115736

BE IT ORDAINED BY THE CITY COUNCIL OF THE CITY OF CHICAGO:

Section 1:

The ordinance passed by the City Council of the City of Chicago for **DREAM INC** on **03/18/2015**, and printed upon page **104077** of the Journal of Proceedings of the City of Chicago is here by Amended by deleting the words "4032 W Madison St" and inserting in their place the words "4042 W Madison St"

Section 2:

This ordinance Amendment shall be in effect upon its passage.

ALDERMAN: _____ 2/10/16

Jason Ervin **Ward: 28** **Date:**

City of Chicago

O2016-901

Office of the City Clerk

Document Tracking Sheet

Meeting Date:	2/10/2016
Sponsor(s):	Waguespack (32)
Type:	Ordinance
Title:	Amendment of grant(s) of privilege in public way for Power Sculpt Fitness
Committee(s) Assignment:	Committee on Transportation and Public Way

ORDINANCE AMENDMENT
Acct. No. 372568 - 2
Permit No. 1116191

BE IT ORDAINED BY THE CITY COUNCIL OF THE CITY OF CHICAGO:

Section 1:

The ordinance passed by the City Council of the City of Chicago for **POWER SCULPT FITNESS** on **11/18/2015**, and printed upon page **14169** of the Journal of Proceedings of the City of Chicago is here by Amended by deleting the words

"3229 North Lincoln Avenue"

and inserting in their place the words

"3119 North Lincoln Avenue"

Section 2:

This ordinance Amendment shall be in effect upon its passage.

ALDERMAN: Scott Waguespack 2/16/16

Scott Waguespack **Ward: 32** **Date:**

Department of Business Affairs and Consumer Protection
Small Business Center - Public Way Use Unit
City Hall - 121 N. LaSalle Street, Room 800 • Chicago, IL 60602
312-74-GOBIZ / 312-744-6249 • (312) 744-1944 (TTY)
http://www.cityofchicago.org/bacp

02/10/2016

Alderman **Scott Waguespack**
Ward # **32**
City of Chicago
City Hall, Room **300**
121 North LaSalle Street
Chicago, Illinois 60602

Re: An amended ordinance to use and maintain a portion of the public right-of-way for **one (1) sign(s)** for **POWER SCULPT FITNESS**, adjacent to the premises known as **3119 N. Lincoln Ave.**.

Dear Alderman **Scott Waguespack**:

The applicant referenced above has requested the use of the public right-of-way for a **sign(s)**. An ordinance has been prepared by the Department of Business Affairs and Consumer Protection – Small Business Center - Public Way Use Unit for presentation to the City Council. Because this request was made for properties located in your ward, as approved by you as per the attached, I respectfully request that you introduce the attached ordinance at the next City Council meeting.

If you have any questions regarding this ordinance, please contact Anthony Bertuca at (312) 744-5506.

Department of Business Affairs and Consumer Protection

City of Chicago

O2016-903

Office of the City Clerk

Document Tracking Sheet

Meeting Date:	2/10/2016
Sponsor(s):	Mell (33)
Type:	Ordinance
Title:	Amendment of grant(s) of privilege in public way for We Idea LLC
Committee(s) Assignment:	Committee on Transportation and Public Way

ORDINANCE AMENDMENT
Acct. No. 379491 - 1
Permit No. 1105392

BE IT ORDAINED BY THE CITY COUNCIL OF THE CITY OF CHICAGO:

Section 1:

The ordinance passed by the City Council of the City of Chicago for WE IDEA LLC on **10/16/2013**, and printed upon page **62632** of the Journal of Proceedings of the City of Chicago is here by Amended by deleting the words "WE IDEA LLC" and inserting in their place the words "3361 N. Elston"

Section 2:

This ordinance Amendment shall be in effect upon its passage.

ALDERMAN: Deborah Mell

Deborah Mell **Ward: 33** **Date:** 2/10/16

Department of Business Affairs and Consumer Protection
Small Business Center - Public Way Use Unit
City Hall - 121 N LaSalle Street, Room 800 • Chicago, IL 60602
312-74-GOBIZ / 312-744-6249 • (312) 744-1944 (TTY)
http://www.cityofchicago.org/bacp

02/10/2016

Alderman **Deborah Mell**
Ward # **33**
City of Chicago
City Hall, Room **200**
121 North LaSalle Street
Chicago, Illinois 60602

Re: An amended ordinance to use and maintain a portion of the public right-of-way for **two (2) canopy(ies)** for **3361 N. Elston**, adjacent to the premises known as **3361 N. Elston Ave.**.

Dear Alderman **Deborah Mell**:

The applicant referenced above has requested the use of the public right-of-way for a **canopy(ies)**. An ordinance has been prepared by the Department of Business Affairs and Consumer Protection – Small Business Center - Public Way Use Unit for presentation to the City Council. Because this request was made for properties located in your ward, as approved by you as per the attached, I respectfully request that you introduce the attached ordinance at the next City Council meeting.

If you have any questions regarding this ordinance, please contact Anthony Bertuca at (312) 744-5506.

Department of Business Affairs and Consumer Protection

City of Chicago

O2016-688

Office of the City Clerk


Document Tracking Sheet

Meeting Date:	2/10/2016
Sponsor(s):	Lopez (15)
Type:	Ordinance
Title:	Honorary street designation as "Honorary Julian D. King Way"
Committee(s) Assignment:	Committee on Transportation and Public Way

BE IT ORDAINED BY THE CITY COUNCIL OF THE CITY OF CHICAGO:

SECTION 1. Pursuant to an ordinance heretofore passed by the City Council which allows erection of honorary street-name signs, the Commissioner of Transportation shall take the necessary action for standardization of the **4400th Block of South Sacramento Avenue** as the **Honorary Julian D. King Way.**

SECTION 2. This ordinance shall take effect upon its passage and publication.

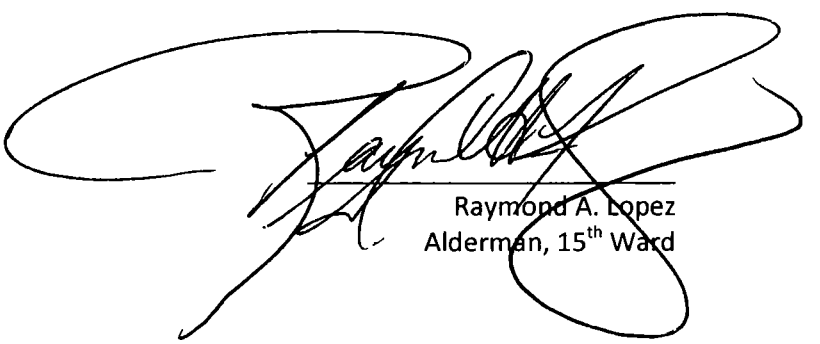

Raymond A. Lopez
Alderman, 15th Ward

City of Chicago

O2016-676

Office of the City Clerk

Document Tracking Sheet

Meeting Date:	2/10/2016
Sponsor(s):	Scott, Jr. (24)
Type:	Ordinance
Title:	Honorary street designation as "President Bobbie Steele Way"
Committee(s) Assignment:	Committee on Transportation and Public Way

BE IT ORDAINED BY THE CITY COUNCIL OF THE CITY OF CHICAGO;

SECTION 1. Pursuant to an ordinance heretofore passed by the City Council which allows erection of honorary street-name signs, the Commissioner of Transportation shall take the necessary action for standardization of the 1900-2100 blocks of South Springfield Avenue, on both sides of the street, as "President Bobbie Steele Way."

SECTION 2. This ordinance shall take effect upon its passage and publication.

MICHAEL SCOTT, JR.
Alderman, 24th Ward

City of Chicago

O2016-691

Office of the City Clerk


Document Tracking Sheet

Meeting Date:	2/10/2016
Sponsor(s):	Napolitano (41)
Type:	Ordinance
Title:	Honorary street designation as "Mary G. Sykes Way"
Committee(s) Assignment:	Committee on Transportation and Public Way

BE IT ORDAINED BY THE CITY COUNCIL OF THE CITY OF CHICAGO;

SECTION 1. Pursuant to an ordinance heretofore passed by the City Council which allows erection of honorary street-name signs, the Commissioner of Transportation shall take the necessary action for standardization of 6000 - 6040 block of North Avondale Avenue as "Mary G. Sykes Way"

SECTION 2. This ordinance shall take effect upon its passage and publication.

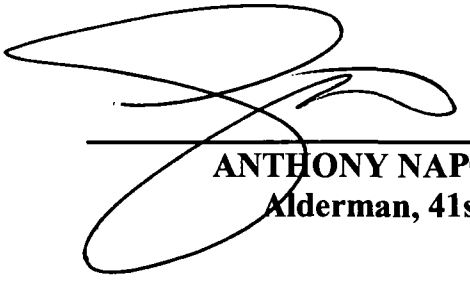

ANTHONY NAPOLITANO
Alderman, 41st Ward

City of Chicago

Office of the City Clerk

Document Tracking Sheet

O2016-692

Meeting Date:	2/10/2016
Sponsor(s):	Napolitano (41)
Type:	Ordinance
Title:	Honorary street designation as "Mildred 'Millie' Borrero Way"
Committee(s) Assignment:	Committee on Transportation and Public Way

BE IT ORDAINED BY THE CITY COUNCIL OF THE CITY OF CHICAGO;

SECTION 1. Pursuant to an ordinance heretofore passed by the City Council which allows erection of honorary street-name signs, the Commissioner of Transportation shall take the necessary action for standardization of 5400- 5445 block of North Oketo Avenue as "Mildred "Millie" Borrero Way"

SECTION 2. This ordinance shall take effect upon its passage and publication.

ANTHONY NAPOLITANO
Alderman, 41st Ward

City of Chicago

O2016-693

Office of the City Clerk


Document Tracking Sheet

Meeting Date:	2/10/2016
Sponsor(s):	Napolitano (41)
Type:	Ordinance
Title:	Honorary street designation as "Ralph Larson Way"
Committee(s) Assignment:	Committee on Transportation and Public Way

BE IT ORDAINED BY THE CITY COUNCIL OF THE CITY OF CHICAGO;

SECTION 1. Pursuant to an ordinance heretofore passed by the City Council which allows erection of honorary street-name signs, the Commissioner of Transportation shall take the necessary action for standardization of 6977 - 6969 block of West Imlay Avenue as "Ralph Larson Way"

SECTION 2. This ordinance shall take effect upon its passage and publication.

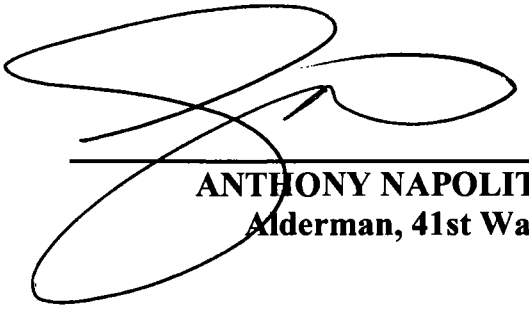

ANTHONY NAPOLITANO
Alderman, 41st Ward

City of Chicago

O2016-694

Office of the City Clerk

Document Tracking Sheet

Meeting Date:	2/10/2016
Sponsor(s):	Napolitano (41)
Type:	Ordinance
Title:	Honorary street designation as "Alderman Brian G. Doherty Way"
Committee(s) Assignment:	Committee on Transportation and Public Way

BE IT ORDAINED BY THE CITY COUNCIL OF THE CITY OF CHICAGO;

SECTION 1. Pursuant to an ordinance heretofore passed by the City Council which allows erection of honorary street-name signs, the Commissioner of Transportation shall take the necessary action for standardization of 7800-7899 block of West Catalpa Ave. as "Alderman Brian G. Doherty Way"

SECTION 2. This ordinance shall take effect upon its passage and publication.

4/15T

ANTHONY NAPOLITANO
Alderman, 41st Ward

City of Chicago

Or2016-102

Office of the City Clerk

Document Tracking Sheet

Meeting Date:	2/10/2016
Sponsor(s):	Osterman (48)
Type:	Order
Title:	Honorary street designation as "Betty & Leroy Steinke Way"
Committee(s) Assignment:	Committee on Transportation and Public Way

February 10, 2016

ORDERED, That the Commissioner of Transportation is hearby authorized and directed to give consideration to honorarily designate the 5700 block of North Ridge Avenue, from West Victoria Avenue to North Glenwood Avenue as Honorary " Betty & Leroy Steinke" Way.

Harry Osterman
Alderman, 48th Ward

City of Chicago

O2016-670

Office of the City Clerk

Document Tracking Sheet

Meeting Date:	2/10/2016
Sponsor(s):	Hopkins (2) Dowell (3) Moreno (1) Burnett (27) Mitts (37) Zalewski (23) Silverstein (50) Laurino (39) Ervin (28) Sposato (38)
Type:	Ordinance
Title:	Amendment of Municipal Code Titles 4 and 5 by establishing Legacy Business Program and by modifying various license fees
Committee(s) Assignment:	Committee on Finance

ORDINANCE ESTABLISHING LEGACY BUSINESS PROGRAM

SECTION 1. The Municipal Code of the City of Chicago is hereby amended by inserting Chapter 5-28, by adding the language underscored, as follows:

SECTION 5-28. LEGACY BUSINESS PROGRAM.

5-28-010. Legacy Business Registry.

(a) The Department of Department of Planning and Development ("DPD") shall establish and maintain a registry of Legacy Businesses in Chicago ("Registry"). The purpose of the Registry is to recognize that longstanding, community-serving businesses can be valuable cultural assets of the City. In addition, the City intends that the Registry be a tool for providing educational and promotional assistance to Legacy Businesses to aid their continued viability and success.

(b) For purposes of this Chapter 5-28, "Legacy Business" means a business that has been nominated by an Alderman or the Mayor in accordance with subsection (c) below, and that DPD determines meets each of the following criteria:

1. The business has operated in Chicago for at least 30 years, with no break in Chicago operations exceeding 2 years. The business may have operated in more than one location or jurisdiction, but must have been founded or currently headquartered in Chicago; provided, however, that If the business has operated in Chicago for more than 20 years but less than 30 years, it will be deemed to have satisfied this requirement if DPD

concludes the business has contributed significantly to the history or identity of a particular neighborhood or community and if not included in the Registry the business would face a significant risk of displacement.

2. The business has contributed to the neighborhood's history and/or the identity of a particular neighborhood or community.

3. The business is committed to maintaining the physical features or traditions that define the business.

(c) Nominations for the Registry are limited to a total of 300 businesses per calendar year. The nominations for any year will be the first 300 received in that year. There is no limit on the number of nominations that may be made by the Mayor or an Alderman.

(d) Businesses nominated for inclusion in the Registry and that wish to be included in the Registry will have to pay a one-time fee to DPD to defray administrative costs. This fee will be $50 per applicant business.

5-28-020. Grants to Legacy Businesses.

(a) Qualifications for Grant. DPD will award a Legacy Business an annual grant, provided that the Legacy Business: (1) annually files an application for the grant with DPD between January 1st and March 30th; (2) has no amounts owing to the City as a result of fines, penalties, interest, assessments, taxes, fees, or any other financial obligations to the City that were delinquent as of the date of application; and (3) meets all other requirements for the grant, including but not limited to a letter of support from

the Alderman for the ward in which the Legacy Business operates. A Legacy Business qualifying under this subsection will be referred to as a "Qualified Legacy Business".

(b) Grant Application. A Legacy Business seeking a grant must submit an application on a form prepared by DPD and certify: (1) the number of full-time equivalent employees employed in Chicago by the Legacy Business as of the immediately preceding December 31st; and (2) that the Legacy Business meets all of the requirements for the grant. For purposes of this subsection the number of full-time equivalent employees employed in Chicago by a Legacy Business in the preceding year is determined by adding for each employee employed as of that date, the employee's average weekly hours over the preceding year, dividing the result by 40, and rounding to the nearest whole number.

(c) Amount of Grant. After the March 30th application deadline, DPD will award a Qualified Legacy Business a grant equal to $500 per full-time equivalent employee employed in Chicago by the Qualified Legacy Business as of the immediately preceding December 31st, up to a maximum of l00 full-time equivalent employees. The total combined grants paid to all Qualified Legacy Businesses in a calendar cannot exceed the appropriations into the Legacy Business Historic Preservation Fund. If in a calendar year the total grants requested by Qualified Legacy Businesses exceed the amount of the appropriations in the Legacy Business Historic Preservation Fund for grants to Qualified Legacy Businesses, DPD will allocate the grants to be paid to all Qualified Legacy Businesses proportionately based on the number of full-time equivalent employees employed in Chicago by each Qualified Legacy Business as of the immediately preceding December 31st.

5-28-030 Grants To Landlords.

(a) Qualifications for Grant. DPD will award an annual grant to a landlord that, on or after January 1, 2017, enters into a lease agreement with a Legacy Business which leases real property in Chicago for a term of at least 10 years or extends the term of the Legacy Business's existing lease at least an additional 10 years ("Landlord"), provided that: (1) the Landlord files an initial application for the grant with DPD after execution of the qualifying lease, and annually files an application for the grant prior to the anniversary date of the Landlord's first grant payment; (2) the lease meets all other criteria required by rules and regulations of DPD, including criteria tied to the amount of rent and other lease provisions that may impact the long-term stability of the Legacy Business; (3) the Landlord has no amounts owing to the City as a result of fines, penalties, interest, assessments, taxes, fees, or any other financial obligations to the City that were delinquent as of the date of application; (4) the Landlord is not related by ownership, either directly or indirectly, to the Legacy Business to which the Landlord leases the property; and (5) the Landlord meets all other requirements for the grant. A lease or lease extension between a Landlord and a Legacy Business will not be disqualified if there is a provision in the lease making it contingent on the Landlord receiving a grant from the City under this subsection. The amount of the grant will be equal to $4.50 per square foot, up to a maximum of 5,000 square feet per location, of the real property in Chicago leased to the Legacy Business from which the Legacy Business operates its business. A Landlord qualifying under this subsection will be referred to as a "Qualified Landlord".

(b) Grant Application. A Landlord seeking a grant must submit an application on a form prepared by DPD and: (1) certify the total square footage of the real property in Chicago leased to the Legacy Business from which the Legacy Business operates its

business; (2) provide a copy of the lease with the Legacy Business; and (3) certify that the Landlord meets all requirements for the grant. The Landlord must submit any subsequent annual applications for grants by the anniversary date of their first payment on a form prepared by DPD which includes a certification that the Landlord continues to meet all of the requirements for the grant. Lease provisions will be kept confidential to the extent allowable by law.

(c) Amount of Grant. Following a Landlord's initial application and on the anniversary date of a Qualified Landlord's first grant payment thereafter, DPD will pay to a Qualified Landlord a grant equal to $4.50 per square foot, up to a maximum of 5,000 square feet per location, of the real property in Chicago leased to the Legacy Business from which the Legacy Business operates its business, except that the total grants paid to all Qualified Landlords in a year cannot not exceed the appropriations into the Legacy Business Rent Stabilization Fund. DPD will allocate funds among Qualified Landlords as follows: (1) DPD will cover all grants made to Qualified Landlords from prior years that have years remaining on their leases for which the Qualified Landlords are entitled to grants. If sufficient funds do not exist for all these grants, DPD will allocate the money proportionately based on the square footage of the real property in Chicago leased to the Legacy Businesses from which the Legacy Businesses operate their businesses; and (2) If there are sufficient funds to pay all grants during the year to Qualified Landlords from prior years, grants to new Qualified Landlords will be made out of any amount remaining.

5-28-0450. Funding.

The fee provided for in § 5-28-020 shall be used to help fund the Legacy Business Program. In addition, there will be an increase in license fees imposed by Chapter 4 of the Municipal Code as set forth in this ordinance. This increase in the initial and subsequent years will be used to fund the Program. The City may appropriate additional money to the Legacy Business Program to the extent deemed appropriate.

5-28-050. Reports.

By the first business day of February of each year beginning with 2017, the Commissioner of DPD ("Commissioner") must file a written report with the City Council Committee on Finance on the implementation of this Chapter 5-28. The report must include a list of: (A) each Qualified Legacy Business and the amount of the grant paid to each Qualified Legacy Business for the prior year; and (B) each Qualified Landlord, the Legacy Business to which the Qualified Landlord leased the real property, and the amount of the grant paid to each Qualified Landlord for the prior year. The report should include recommendations for improving the program may include other relevant information at the discretion of the Commissioner.

Beginning in 2021, the Commissioner will perform an assessment and review of the effect of this Chapter 5-28 on the stability of Legacy Businesses for the prior five years. Based on this assessment and review, the Commissioner will file a written analysis with the City Council Committee on Finance no later than the first business day of March and at five-year intervals thereafter.

5-28-060. Dollar Amount Adjustments.

For calendar 2019 and every other year thereafter, DPD will increase the amount per full-time equivalent employee (rounded to the nearest dollar) and the amount per square foot (rounded to the nearest cent) in Sections 5-28-020 and 5-28-030, respectively, to reflect increases in the Consumer Price Index: All Urban Consumers for the Chicago Metropolitan Area for All Items as reported by the United States Bureau of Labor Statistics, or any other index that, in the discretion of the Commissioner, better reflects increases in commercial rents. These revised figures will be used prospectively to calculate grants under Chapter 5-28.

5-28-070. Rules and Regulations.

The Commissioner is authorized to issue rules and regulations regarding the Legacy Business Program.

SECTION 2. Section 4-5-010 of the Municipal Code of the City of Chicago is hereby amended by inserting the language underscored and deleting the language struck through, as follows:

4-5-010 Establishment of license fees.

This chapter shall establish fees for various licenses created by this title unless otherwise provided. The following fees shall apply for the specified licenses.

*****

(Omitted text is not affected by this ordinance)

*****

(1)	Limited business (4-4)	~~$250.00~~ $255.00
(2)	Regulated Business License (4-6) – Other than Hotels	~~$250.00~~ $255.00
(3)	Regulated Business License (4-6) – Hotels	~~$250.00~~ $255.00 plus ~~$2.20~~ $2.25 per room
(4)	Ambulance (4-68) per year	~~$600.00~~ $610.00
(5)	Drain layers (4-28)	~~$125.00~~ $130.00
(6)	Public places of amusement (4-156)	
	Public place of amusement license	
	The fee for each public place of amusement license shall be graded according to the licensed establishment's capacity in accordance with the following schedule:	
	Maximum Capacity	*Fee*
	1 - 350	~~$770.00~~ $785.00
	351 – 500	~~$1,000.00~~ $1,020.00
	501– 750	~~$1,650.00~~ $1,680.00
	751– 1000	~~$2,200.00~~ $2,250.00
	1,001 – 2,000	~~$3,300.00~~ $3,400.00
	2,001 – 3,000	~~$4,400.00~~ $4,500.00
	3.001 – 4,000	~~$6,600.00~~ $6,700.00
	Over 4,000	~~$13,200.00~~ $13,400.00
	When computing the capacity of a public place of amusement, other than a	

	performing arts venue, the total occupancy of all rooms or other occupancy areas of the premises of the business operating the amusement shall be calculated.	
	Performing Arts Venue	
	01 – 499 person capacity	~~$110.00~~ $115.00
	500 plus person capacity	~~$2.00/~~ $2.05 person
(7)	Animal care (4-384)	~~$275.00~~ $280.00

(8)	Animal Exhibition Permit (30 days or less)	~~$275.00~~ $280.00
(9)	Bicycle messenger (4-168) per year	~~$70.00~~ $75.00
(10)	Children's Services Facility (4-75)	~~$165.00~~ $170.00
(11)	Emerging Business Permit (Section 4-4-022)	$250.00 $255.00
(12)	Excavator (Chapter 4-196)	~~$250.00~~ $255.00
(13)	General contractor (4-36)	
	Class A	~~$2,000.00~~ $2,050.00
	Class B	~~$1,000.00~~ $1,025.00
	Class C	~~$750.00~~ $765.00
	Class D	~~$500.00~~ $510.00
	Class E	~~$300.00~~ $305.00
(14)	Filling Station (4-108)	

	Per establishment	~~$220.00~~ $225.00
	Per portable tank	~~$110.00~~ $115.00
	Per gallon of capacity for containers or tanks	$0.12
	In determining the total capacity of containers or tanks under this section, any container or tank used exclusively for the storage of kerosene but not exceeding a total capacity of 100 gallons shall be excluded.	

(15)	Food – Retail Food Establishment (4-8)	
	0 – 4,500 square feet	~~$660.00~~ $670.00
	4,500 – 10,000 square feet	~~$880.00~~ $900.00
	10,000 plus square feet	~~$1,100.00~~ $1,125.00
	Food – Seasonal Lakefront Food Establishment	$125.00/ season
	Food – Special Event Food Licenses	
	5-day single special event food license	$75.00
	10-day multiple special events food license	$125.00
	180-day multiple special events food license	~~$250.00~~ $255.00
	1-year multiple special events food license	~~$500.00~~ $510.00
	Food – Wholesale Food Establishment (4-8)	~~$660.00~~ $675.00
	Food – Shared Kitchen	~~$660.00~~ $675.00
	Food – Shared Kitchen-Supplemental	~~$330.00~~ $335.00
	Food – Shared Kitchen Long-Term User	~~$330.00~~ $335.00
	Food – Shared Kitchen Short-Term User	$75.00

	Food – Mobile Food Vendor – Produce Merchant (4-8)	~~$275.00~~ $280.00
	Food – Mobile Food Vendor – Mobile Desserts Vendor	~~$275.00~~ $280.00
	Food – Mobile Food Vendor – Mobile Food Dispenser	~~$700.00~~ $710.00
	Food – Mobile Food Vendor – Mobile Food Preparer	~~$1,000.00~~ $1,020.00
	Food – Mobile Food Vendor – Mobile Prepared Food Vendor	~~$350.00~~ $355.00
(16)	Explosives	~~$500.00~~ $510.00
(17)	Certificate of Fitness – Explosives	$100.00/ per person

(18)	Garage – Public (4-232)	$19.80/ 300 sq. ft.
(19)	Garage – Accessory (4-232)	$19.80/ 300 sq. ft.
(20)	Itinerant merchant (4-212)	
	Per participating merchant, payable at the time of application:	
	For a 14-day license	$25.00
	For a 30-day license	$50.00
	For a 90-day license	$150.00
(21)	Indoor special event (4-156):	
	Class A license	~~$6,000.00~~ $6,100.00
	Class B license	$100.00/ day

(22)	Liquor – Retail (4-60)	

	Fees for the whole or any portion of the license period for which the application is made shall be as set forth below:	
	Expanded Establishment Amended Liquor License: additional fee for the remaining portion of the license period to be charged during the first year of operation only	~~$1,000.00~~ $1,020.00
	Liquor – Tavern	~~$4,400.00~~ $4,500.00
	Liquor – Special	$150.00
	Liquor – Music and Dancing	~~$1,100.00~~ $1,125.00
	Liquor – Package Goods	~~$4,400.00~~ $4,500.00
	Liquor – Consumption on premises – incidental activity	~~$4,400.00~~ $4,500.00
	Liquor – Caterer's Liquor License	~~$4,400.00~~ $4,500.00
	Liquor – Caterer's Liquor License, with incidental activity	~~$2,200.00~~ $2,225.00
	Liquor – Caterer's Registration	~~$6,600.00~~ $6,700.00
	Liquor – Not-for-Profit Club	~~$1,100.00~~ $1,125.00
	Liquor – Outdoor Patio	~~$1,760.00~~ $1,850.00
	Liquor – Late Hour	~~$6,000.00~~ $6,100.00
	Liquor – Special Event	$150.00/ event
	Liquor – Navy Pier Mobile	~~$4,400.00~~ $4,500.00
	Liquor – Wrigley Field	~~$600.00~~ $610.00
	Airport Pushcart License	~~$600.00~~ $610.00
(23)	Manufacturing establishment (4-224)	~~$275.00~~ $280.00

(24)	Massage establishment (4-92)	~~$550.00~~ $560.00
(25)	Motor vehicle repair shop (4-228)	~~$240.00~~ $245.00

(26)	Pawnbroker (4-240) per year	~~$5,280.00~~ $5,400.00
	Per year	~~$5,280.00~~ $5,400.00
(27)	Street Peddler and Street Performers	$100.00
	Provided, however, that the fee shall be $50.00 if the licensee is: 65 or more years of age at the time of application; or a veteran of the armed forces of the United States, whose discharge from military or naval service was other than dishonorable; or a person with a physical or mental disability, as certified by a medical doctor.	
(28)	Raffles (4-156) per year	$100.00
(29)	Secondhand dealer (4-264)	~~$1,100.00~~ $1,125.00

(30)	Tobacco dealer – Retail	
	Per location	~~$500.00~~ $510.00
	Plus, per cash register	~~$330.00~~ $335.00
	Tobacco Product Sampler	~~$660.00~~ $675.00
(31)	Weapons dealer (4-144) (unless otherwise specified)	~~$1,100.00~~ $1,125.00
	Firearms Dealers	~~$3,800.00~~ $3,900.00
	Professional Theatrical Armorers	~~$2,350.00~~ $2,400.00
	Professional Firearm Curators	~~$2,350.00~~

		$2,400.00
(32)	Shooting range facility (4-151)	~~$2.000.00~~ 2,050.00
(33)	Valet Parking Operator (4-232)	~~$600.00~~ $610.00
(34)	Heliport (4-83)	~~$400.00~~ $405.00
(35)	Navy Pier Kiosk (4-360) per year	$125.00

SECTION 3. SEVERABILITY. If any section, subsection, sentence, clause, phrase, or word of this ordinance, or any application thereof to any person or circumstance, is held to be invalid or unconstitutional by a decision of a court of competent jurisdiction, such decision shall not affect the validity of the remaining portions or applications of the ordinance.

SECTION 4. NO CONFLICT WITH FEDERAL OR STATE LAW. Nothing in this ordinance shall be interpreted or applied so as to create any requirement, power, or duty in conflict with any federal or state law.

SECTION 5. EFFECTIVE DATE. The effective date of this ordinance shall be ninety days after passage and publication.

Brian Hopkins

Alderman, 2nd Ward

City of Chicago

O2016-700

Office of the City Clerk

Document Tracking Sheet

Meeting Date:	2/10/2016
Sponsor(s):	Hopkins (2) Moreno (1)
Type:	Ordinance
Title:	Amendment of Municipal Code Section 5-8-035 concerning renter's obligations duirng pending retaliation claim
Committee(s) Assignment:	Committee on Human Relations

human relations

ORDINANCE ADDING SECTION 5-8-035 REGARDING RENTER OBLIGATIONS WHILE RETALIATION CLAIM IS PENDING

BE IT ORDAINED BY THE CITY COUNCIL OF THE CITY OF CHICAGO:

SECTION 1. The Municipal Code of the City of Chicago is hereby amended by inserting Section 5-8-035, by adding the language underscored, as follows:

Section 5-8-035 Rental Agreement Obligation.

During a pending retaliation claim by a tenant, the tenant is still required to pay rent to the landlord and responsible for all obligations pursuant to the lease.

SECTION 2. EFFECTIVE DATE. This ordinance is effective upon passage and publication.

BRIAN HOPKINS

Alderman, 2nd Ward

City of Chicago

O2016-720

Office of the City Clerk

Document Tracking Sheet

Meeting Date:	2/10/2016
Sponsor(s):	Burns (4)
Type:	Ordinance
Title:	Amendment of Municipal Code Section 9-64-205 concerning parking meter hours of operation on portion(s) of S. LaSalle St
Committee(s) Assignment:	Committee on Pedestrian and Traffic Safety

City Council
February 10, 2016

Pedestrian

ORDINANCE

BE IT ORDAINED BY THE CITY COUNCIL OF THE CITY OF CHICAGO:

SECTION 1. Section 9-64-206 of the Municipal Code is hereby amended by adding the language underscored and by deleting the language struck through as follows:

9-64-205 Parking meters—hours of operation

Notwithstanding any prior ordinance establishing different hours of operation, the hours of operation for a parking meter shall be as follows:

(Omitted text is unaffected by this ordinance)

(e) Notwithstanding the days and hours of operation in subsections (a), (b), (c), and (d) of this section, parking meters shall operate:

(1) From 8 a.m. to 5 p.m., Monday through Friday:

4.1) The 600 and 700 blocks of South LaSalle Street

(f) ~~(e)~~ The time limits set forth above shall not replace any other more restrictive parking or standing restrictions and do not relieve a person from the duty to observe other and more restrictive provisions prohibiting or limiting the standing or parking of vehicles in specified places or at specified times.

SECTION 2. This ordinance shall be in full force and effect from and after the date of its passage and approval.

William D. Burns
Alderman, 4th Ward

City of Chicago

O2016-723

Office of the City Clerk

Document Tracking Sheet

Meeting Date:	2/10/2016
Sponsor(s):	Burns (4)
Type:	Ordinance
Title:	Amendment of Municipal Code Section 9-64-170 to allow parking of taxicabs on residential streets within 4th Ward and regulating hours on business streets
Committee(s) Assignment:	Committee on Pedestrian and Traffic Safety

ORDINANCE

BE IT ORDAINED BY THE CITY COUNCIL OF THE CITY OF CHICAGO:

SECTION 1. Section 9-64-170 of the Municipal Code of Chicago is hereby amended by deleting the language stricken through and by inserting the language underscored, as follows:

9-64-170 Parking restrictions – Special types of vehicles – Exceptions.

(a) (1) *Residential streets – Restrictions.* Except as otherwise provided in this subsection (a) or in subsection (f)(2) of this section, it shall be unlawful for any person to park at any time, including overnight, any truck, van, tractor, truck tractor, semi-trailer, trailer, recreational vehicle more than 22 feet in length, self-contained motor home, bus, taxicab, commercial vehicle, limousine (whether for hire or not for hire) or livery vehicle on any residential street within the city.

(Omitted text is unaffected by this ordinance)

(6) *Residential streets – Exception for taxicabs – When authorized.* In the 4th, 5th, 7th, 8th, 10th, 15th, 23rd, 25th, 35th, 46th and 50th wards, and on that portion of 108th Place from South Wentworth Avenue on the east to the perpendicular railway line on the west, the prohibition set forth in paragraph (1) of this subsection (a) shall not apply to the owner of a taxicab if all of the following requirements are met: (i) the owner of the taxicab has no outstanding debt to the city for parking violations or has satisfied or otherwise resolved any such debt within the meaning of Section 2-32-094, and (ii) the taxicab is not in service, and (iii) the taxicab is lawfully parked at the curb adjacent to the taxicab owner's place of residence in accordance with the general parking requirements of this Code, and (iv) the taxicab bears a valid and current city wheel tax license emblem, and (v) the taxicab bears a valid and current special parking permit issued by the alderman of the ward in which the taxicab owner resides, and (vi) the taxicab is in apparent compliance with this subsection and other applicable requirements of this Code.

(Omitted text is unaffected by this ordinance)

(b) (1) *Business streets – Restrictions.* Except as otherwise provided in this subsection (b) or in subsection (f)(2) of this section, it shall be unlawful for any person to park at any time, including overnight, any truck, truck tractor, semi-trailer, trailer, self-contained motor home, commercial vehicle, limousine (whether for hire or not for hire) or bus on any business street in the city.

(Omitted text is unaffected by this ordinance)

(5) *Business streets – Taxicabs.* It shall be lawful to park a taxicab on any business street in the city between the hours of 7:00 a.m. and 2:00 a.m. It shall be unlawful for any person to park any taxicab on any business street in the city for a period longer than two hours ~~between the hours of~~ after 2:00 A.M. and before 7 :00 A.M.; provided, however, that this prohibition shall not apply to taxicabs parked on business streets in the 4th ward only on East 47th Street, from St. Lawrence to Lake Park (both sides), on South Indiana, from 26th Street to 31st Street (both sides), and on South Michigan Avenue, from 25th Street to 31st Street (east side) ; 23rd ward; 40th ward only on the (north side) of North Lincoln Avenue, from North California Avenue to West Peterson Avenue, (south side) of North Lincoln Avenue, from North California Avenue to West Foster Avenue, (both sides) of North Western Avenue, from West Glenlake Avenue to West Peterson Avenue, (east side) of North Western Avenue, from West Balmoral Avenue to West Peterson Avenue and (south side) of West Peterson Avenue, from North Lincoln Avenue to North California Avenue; 46th ward; 49th ward; and in the 50th ward on Devon Avenue between Ridge Boulevard and Hoyne Avenue, and on Western Avenue from Granville Avenue to Pratt Boulevard.

(Omitted text is unaffected by this ordinance)

SECTION 2. This ordinance shall take full force and effect upon its passage and publication.

William D. Burns

Alderman William D. Burns, 4th Ward

City of Chicago

O2016-698

Office of the City Clerk

Document Tracking Sheet

Meeting Date:	2/10/2016
Sponsor(s):	Beale (9)
Type:	Ordinance
Title:	Amendment of Municipal Code Chapter 2-120 concerning establishment, composition, powers and duties of Chicago Pullman Committee
Committee(s) Assignment:	Committee on Zoning, Landmarks and Building Standards

2019

ORDINANCE

BE IT ORDAINED BY THE CITY COUNCIL OF THE CITY OF CHICAGO:

SECTION 1. The header of Article XV of Chapter 2-120 of the Municipal Code of Chicago is hereby amended by deleting the language stricken through and by inserting the language underscored, as follows:

ARTICLE XV. CHICAGO PULLMAN ~~NATIONAL MONUMENT ADVISORY COMMISSION~~ COMMITTEE.

SECTION 2. Section 2-120-525 of the Municipal Code of Chicago is hereby amended by deleting the language stricken through and by inserting the language underscored, as follows:

2-120-525 Establishment and composition.

There is hereby established a ~~commission~~ committee to be known as the "Chicago Pullman ~~National Monument Advisory Commission~~ Committee". The ~~commission~~ committee shall consist of a chairperson and at least six additional members, who shall be selected and appointed by the mayor, with input from Pullman community leaders, business owners, and residents. The chairperson shall serve a two-year term. Two of the initial appointees shall be appointed for terms expiring on July 1st of the year following their appointment, two shall be appointed for terms expiring July 1st of the second year following their appointment, and ~~two~~ the remaining initial appointees shall be appointed for terms ending on July 1st of the third year following their appointment. Thereafter, members shall be appointed for three-year terms, which may be renewed at the discretion of the mayor. A vacancy shall be filled for the remainder of any unexpired term in the same manner as the original appointment.The ~~commission~~ committee shall meet at least twice per year. At least ~~two days'~~ forty-eight (48) hours' notice of the time and place of each committee meeting shall be given by the chairman. A majority of the members of the ~~commission~~ committee shall constitute a quorum for the purpose of transacting business.

SECTION 3. Section 2-120-530 of the Municipal Code of Chicago is hereby amended by deleting the language stricken through and by inserting the language underscored, as follows:

2-120-530 Powers and duties.

The Chicago Pullman ~~National Monument Advisory Commission~~ Committee shall have and may exercise the following duties, powers, and responsibilities:

(Omitted text is unaffected by this ordinance)

(f) To solicit input from members of the public, community groups, and businesses to assist and advise the ~~commission~~ committee on matters relating to the ~~commission's~~ committee's duties.

(g) To adopt, publish, and make available rules of procedure and other regulations for the conduct of ~~commission~~ committee meetings and other business.

(Omitted text is unaffected by this ordinance)

SECTION 4. This ordinance shall take full force and effect upon its passage and approval.

_____

Alderman Anthony Beale, 9th Ward

Filename: AldermanBealePullmanTaskForceOrdVer2.doc
Directory: C:\Users\56447\Documents
Template: C:\Users\56447\AppData\Roaming\Microsoft\Templates\Normal.dotm
Title:
Subject:
Author: Administrator
Keywords:
Comments:
Creation Date: 1/20/2016 2:40:00 PM
Change Number: 6
Last Saved On: 1/26/2016 11:57:00 AM
Last Saved By: Administrator
Total Editing Time: 41 Minutes
Last Printed On: 2/10/2016 10:47:00 AM
As of Last Complete Printing
Number of Pages: 2
Number of Words: 426 (approx.)
Number of Characters: 2,432 (approx.)

City of Chicago

O2016-708

Office of the City Clerk

Document Tracking Sheet

Meeting Date:	2/10/2016
Sponsor(s):	Beale (9)
Type:	Ordinance
Title:	Amendment of Municipal Code Section 9-112-600 concerning taxicab rates of fare
Committee(s) Assignment:	Committee on Transportation and Public Way

ORDINANCE

BE IT ORDAINED BY THE CITY COUNCIL OF THE CITY OF CHICAGO:

SECTION 1. Section 9-112-600 of the Municipal Code of Chicago is hereby amended by inserting the language underscored, as follows:

9-112-600 Taxicab rates of fare – Revision.

(Omitted text is not affected by this ordinance)

(b) It is unlawful for any person to demand or collect any fare for taxicab service which is more than the rates established by the ordinance, or for any passenger to refuse payment of the fare so registered.

(b-1) Nothing provided in this section shall prohibit a chauffeur from charging a customer a convenience fee on non-cash payments for taxi service not to exceed 50 cents per transaction, subject to applicable laws and applicable contractual provisions addressing such transactions.

(Omitted text is not affected by this ordinance)

SECTION 2. This ordinance shall take effect upon passage and approval.

Anthony Beale
Alderman, 9th Ward

City of Chicago

O2016-705

Office of the City Clerk

Document Tracking Sheet

Meeting Date:	2/10/2016
Sponsor(s):	Burke (14) Hairston (5) Mendoza (Clerk)
Type:	Ordinance
Title:	Amendment of Municipal Code Section 3-40-010 concerning certain female products catagorized as "medical appliances" in previous court case and exemption from sales tax to be included as feminine hygiene products
Committee(s) Assignment:	Committee on Finance

Finance

ORDINANCE

WHEREAS, The City of Chicago is a home rule unit government pursuant to the 1970 Illinois Constitution, Article VII, Section 6(a); and

WHEREAS, Pursuant to its home rule power, the City of Chicago may exercise any power and perform any function relating to its government and affairs including the power to regulate for the protection of the public health, safety, morals, and welfare and including the power to tax; and

WHEREAS, Tampons and sanitary napkins are medical necessities which merit exemption from the city's Home Rule Municipal Retailer's Occupation Tax; and

WHEREAS, In 1989, in *Geary v. Dominick's Finer Foods, Inc.*, the Illinois Supreme Court held that tampons and sanitary napkins were "medical appliances" and therefore exempt from a sales tax then imposed by the City of Chicago; and

WHEREAS, At that time, the Illinois Department of Revenue determined that the term "medical appliances" included tampons and sanitary napkins and thus exempted those products from the state's sales tax; and

WHEREAS, The Illinois Department of Revenue currently classifies tampons and sanitary napkins as "grooming and hygiene" products which are subject to the city's current sales tax; and

WHEREAS, Feminine hygiene products such as tampons and sanitary napkins are currently taxed at the rate of 10.25%, which includes a 6.25% state tax; a 1.75% county tax; a 1.25% city tax; and a 1% Regional Transportation Authority tax; and

WHEREAS, Qualifying food, drugs and medical appliances are exempt from Chicago's sales tax and qualify for the state sales tax rate of 1%; and

WHEREAS, Legislation is currently pending in the California State Assembly which would exempt tampons and sanitary pads from state sales tax; and

WHEREAS, Bills to exempt feminine hygiene products from sales taxes have also been introduced in New York, Ohio, Utah and Virginia; and

WHEREAS, Feminine hygiene products are already exempt from sales taxes in Minnesota, Pennsylvania, New Jersey, Maryland and Massachusetts; and

WHEREAS, The City of Chicago desires to exempt tampons and sanitary napkins from its Home Rule Municipal Retailer's Occupation Tax; now therefore

Finance

BE IT ORDAINED BY THE CITY COUNCIL OF THE CITY OF CHICAGO:

SECTION 1. The above recitals are expressly incorporated herein and made part hereof as though fully set forth herein.

SECTION 2. Section 3-40-010 of the Municipal Code of Chicago is hereby amended by adding the language underscored, as follows:

3-40-010 Tax – Imposed.

(a) A tax is hereby imposed upon all persons engaged in the business of selling tangible personal property, other than tangible personal property titled or registered with an agency of Illinois government, at retail in the City of Chicago, pursuant to the Home Rule Municipal Retailer's Occupation Tax Act, at the rate of one and one-quarter percent of the gross receipts from such sales made in the course of such business.

(b) The tax imposed by this section shall not be applicable to or imposed upon sales of the following items:

(i) Food for human consumption which is to be consumed off the premises where it is sold, except that alcoholic beverages, soft drinks and food which has been prepared for immediate consumption shall be subject to the tax imposed hereunder; and

(ii) Prescription and nonprescription medicines, drugs, medical appliances, <u>including, but not limited to, tampons and sanitary napkins,</u> and insulin, urine testing materials, syringes and needles used by diabetics.

(c) Nothing in this section shall be construed to impose a tax upon the privilege of engaging in any business which under the Constitution of the United States may not be made the subject of taxation by the State of Illinois or any political subdivision thereof.

SECTION 3. This ordinance shall be in full force and effect upon its passage and publication.

Leslie A. Hairston, Alderman, 5th Ward

Edward M. Burke, Alderman, 14th Ward

Susana A. Mendoza, City Clerk

City of Chicago

O2016-775

Office of the City Clerk

Document Tracking Sheet

Meeting Date:	2/10/2016
Sponsor(s):	Burke (14)
Type:	Ordinance
Title:	Amendment of Municipal Code Chapter 13-12 concerning polycarbonate clear boarding in residential buildings
Committee(s) Assignment:	Committee on Zoning, Landmarks and Building Standards

Zoning

ORDINANCE

BE IT ORDAINED BY THE CITY COUNCIL OF THE CITY OF CHICAGO:

SECTION 1. Chapter 13-12 of the Municipal Code of Chicago is hereby amended by adding the language underscored as follows:

13-12-126 Vacant buildings – Mortgagee required to act – Enforcement authority.

(*Omitted text is unaffected by this ordinance*)

(b) The mortgagee of any residential building that has become vacant and which is not registered pursuant to Section 13-12-125(a) of this Code shall, within the later of 30 days after the building becomes vacant and unregistered or 60 days after a default:

(1) secure the building's doors and windows so that all such building openings are closed and secured, using secure doors, windows without broken or cracked panes, commercial-quality metal security panels, filled with like-kind material as the surrounding wall, polycarbonate clear boarding, or boarded with plywood installed and secured in accordance with rules and regulations issued by the commissioner of buildings. At least one building entrance shall be accessible from the exterior and secured with a door that is locked to allow access only to authorized persons. If two or more exit doors exist, a minimum of two exit doors shall be available to exit from the interior of the building, with at least one exit door available per 150 linear feet of horizontal travel at ground-floor level;

13-12-135 Minimum requirements for vacant buildings.

For purposes of this section the terms "vacant" and "owner" shall be defined as provided in section 13-12-125. In addition to any other applicable code requirements each vacant building must be kept in compliance with the following requirements for as long as the building remains vacant:

(*Omitted text is unaffected by this ordinance*)

(d) *Building security standards* – The following standards apply to the securing of vacant buildings:

(1) all building openings shall be closed and secured, using secure doors, glazed windows, polycarbonate clear boarding or commercial-quality steel security panels, or filled with like-kind material as the surrounding wall, as applicable to prevent entry by unauthorized persons. Except as specifically authorized in this subsection (d), use of plywood is prohibited;

(*Omitted text is unaffected by this ordinance*)

(5) if a building has been vacant for six months or longer, or upon any renewal of the registration statement required in Section 13-12-125, the building owner must implement and provide proof satisfactory to the department of buildings that, in addition to complying with the

security standards set forth elsewhere in this subsection (d), said building either: (i) contains all of the security features set forth in subparagraph (A), or (ii) is unviolated, as described in subparagraph (B):

(A) every opening larger than one (1) square foot in area that is located less than eight feet above the ground or that is accessible from ground level or within eight feet in any direction of an exterior stairway, fire escape, or other means of access shall be closed and secured with a polycarbonate clear boarding or commercial-quality, 14-gauge, rust-proof steel security panel or door:

(i) security panels and doors shall have an exterior finish that allows for easy graffiti removal; and

(ii) security panels and doors shall be secured from the interior of the building to prevent unauthorized removal.

(B) For purposes of this paragraph (5), the term "unviolated" shall refer to a building: (i) that has a permanent door or window, as applicable, in each appropriate building opening; (ii) that has each such door or window secured to prevent unauthorized entry; and (iii) that has all of its door and window components, including without limitation, frames, jambs, rails, stiles, muntins, mullions, panels, sashes, lights and panes, intact and unbroken. A building that does not meet the definition of "unviolated" shall be deemed "violated".

(*Omitted text is unaffected by this ordinance*)

SECTION 2. This ordinance shall be in full force and effect upon its passage and publication.

Alderman Edward M. Burke, 14th Ward

City of Chicago

O2016-701

Office of the City Clerk

Document Tracking Sheet

Meeting Date:	2/10/2016
Sponsor(s):	O'Shea (19) Laurino (39)
Type:	Ordinance
Title:	Amendment of Municipal Code Titles 4 and 8 concerning adjustments to business licensing
Committee(s) Assignment:	Committee on Public Safety

PUB. SAF.

ORDINANCE

BE IT ORDAINED BY THE CITY COUNCIL OF THE CITY OF CHICAGO:

SECTION 1. Chapter 4-4 of the Municipal Code of Chicago is hereby amended by deleting the language stricken, as follows:

(Omitted text is not affected by this ordinance)

~~**4-4-312 Businesses – Chronic illegal activities premises.**~~

~~The commissioner shall deny an application for a license when the premises identified in the application was found to be a chronic illegal activities premises under Section 8-4-087 within a three-year period prior to the date of the application: provided that the commissioner may approve the application if the applicant agrees to enter into and comply with a plan of corrective action, subjected to the approval of the commissioner, that will abate the conditions that gave rise to the finding of a chronic illegal activities premises. The plan may include conditions upon the licensee's operation of the premises, including, but not limited to: providing security personnel, restricted hours of operation, providing outdoor lighting, the display of signs, providing trash pickup services or any other reasonable restrictions on the licensee's business practices.~~

~~Any licensee who fails to comply with all requirements of the approved plan of corrective action shall be fined not less than $200.00 nor more than $1,000.00 or have his license suspended or revoked for the first violation. For any subsequent violation, the license shall be revoked. Each day that such violation exists shall constitute a separate and distinct offense.~~

4-4-313 Businesses that are or cause a nuisance.

(Omitted text is not affected by this ordinance)

(e) The commissioner shall deny an application for a license when the premises identified in the application was subject to a license suspension, revocation or a plan of corrective action pursuant to this section ~~or Section 4-4-312~~ within the three-year period prior to the date of the application; provided that the commissioner may approve an application if the applicant agrees to enter into and comply with the plan of action approved by the commissioner to abate any of the conditions which gave rise to undertaking a plan of corrective action, or the finding of a violation of this section; provided further for any premises which is ineligible for a license due to a license being revoked for cause at that location, no license shall be issued during of the term ineligibility provided in the code.

(Omitted text is not affected by this ordinance)

SECTION 2. Chapter 8-4 of the Municipal Code of Chicago is hereby amended by deleting the language stricken and inserting the language underscored, as follows:

(Omitted text is not affected by this ordinance)

~~**8-4-087 Chronic illegal activity premises.**~~

~~(a) Definitions. As used in this section, unless the context indicates otherwise:~~

~~"Chronic illegal activity premises" means any premises that is the subject matter of three or more calls for police service on three different days within any 90-day period resulting in (1) a case report documenting an investigation of illegal activity within the premises; or (2) enforcement action against any tenant or person associated with the premises for illegal activity occurring within the premises or within one block or one thousand feet of the premises. Provided, however, that any illegal activity reported to the police department by the building owner or the building owner's agent via the city's 9-1-1 emergency telephone system and incidents of domestic violence, as defined in the Illinois Domestic Violence Act of 1986, as amended, shall not be counted when determining whether a premises meets the definition of a chronic illegal activity premises.~~

~~"Corporation counsel" means the corporation counsel of the City of Chicago or the corporation counsel's designee.~~

~~"Enforcement action" means (1) the physical arrest of an individual; or (2) the issuance of a citation for a violation of law; or (3) a referral of charges by the police to the corporation counsel or other appropriate authority for prosecution.~~

~~"Executive director" means the executive director of emergency management and communications or the executive director's designee.~~

~~"Illegal activity" means any of the following activities, behaviors or conduct:~~

~~1. Disorderly conduct within the meaning of Section 8-4-010 or any comparable federal, state or local law;~~

~~2. Gang loitering within the meaning of Section 8-4-015 or any comparable federal, state or local law;~~

~~3. Narcotics-related loitering within the meaning of Section 8-4-017 or any comparable federal, state or local law;~~

~~4. Aggressive panhandling within the meaning of Section 8-4-025 or any comparable federal, state or local law;~~

~~5. Drinking in the public way within the meaning of Section 8-4-030 or any comparable federal, state or local law;~~

~~6. Trespassing within the meaning of Section 8-4-050 or any comparable federal, state or local law;~~

~~7. Vandalism within the meaning of Section 8-4-060 or any comparable federal, state or local law;~~

~~8. Public urination or defecation within the meaning of Section 8-4-081 or any comparable federal, state or local law;~~

~~9. Prostitution within the meaning of the Illinois Criminal Code, as amended, or any comparable federal, state or local law;~~

10. Street solicitation for prostitution in violation of Section 8-8-060 or any comparable federal, state or local law;

11. Illegal gambling within the meaning of Chapter 8-12 of the Municipal Code of Chicago or any comparable federal, state or local law;

12. Illegal possession, delivery of or trafficking in controlled substances in violation of the Controlled Substances Act, as amended, or any comparable federal, state or local law;

13. Any violation of the Cannabis Control Act, as amended, or any comparable federal, state or local law;

14. Firearms, weapons or related offenses in violation of any provision of Chapter 8-20 or Chapter 8-24 of the Municipal Code of Chicago or any comparable federal, state or local law;

15. Excessive noise or vibration in violation of any provision of the Chicago Noise Ordinance, Chapter 8-32 of the Municipal Code of Chicago or any comparable federal, state or local law;

16. Any activity, behavior or conduct that constitutes a public nuisance under any provision of the Municipal Code of Chicago or any federal, state or local law;

17. Any offense set forth in the Illinois Criminal Code of 1961, as amended, or in Chapter 720 of the Illinois Compiled Statutes, as amended; and

18. The presence of debris, litter, garbage, rubble, abandoned or junk vehicles or junk appliances in violation of the applicable provisions of the Municipal Code of Chicago or any comparable federal, state or local law.

"Owner" has the meaning ascribed to the term in Section 13-4-010. The term "owner" includes the owner's agent and any person managing, operating or in control of the premises.

"Person associated with the premises" means any person who engages in any illegal activity while on the premises or within a reasonable period of time before or after entering, attempting to enter, intending to enter or leaving the premises.

"Premises" means any building, real estate or real property. The term "premises" includes all facilities and appurtenances within a building and all grounds, areas and facilities held out for use by the occupants of a building.

"Resolution agreement" means an agreement between the owner of a chronic illegal activity premises and the city setting forth specific measures that the owner or manager of the premises shall be required to take by a date certain to abate a nuisance under this section.

"Superintendent" means the superintendent of the department of police or the superintendent's designee.

"Tenant" means any person entitled, by written or oral agreement or by a subtenancy approved by a landlord or by sufferance, to occupy a dwelling unit or other space within a building to the exclusion of others.

(b) Chronic illegal activity – Public nuisance declared. Any premises that is a chronic illegal activity premises is hereby declared to be a public nuisance. Such public nuisance shall be subject to abatement in accordance with the requirements of this section. It shall be unlawful for any person (1) to maintain a public nuisance under this section or to cause such a public nuisance to be maintained on any premises under such person's ownership or control; or (2) to fail to comply with the terms of any resolution agreement or order of abatement issued under this section.

(c) (1) Procedures. If the executive director or superintendent determines that a premises meets the definition of a chronic illegal activity premises and is a nuisance under this section, the executive director or superintendent, as applicable, shall notify the owner of the premises and the corporation counsel in writing of such determination, and shall provide the owner with an opportunity to meet with appropriate city officials, which may include the corporation counsel, (a) to discuss the allegations contained in the notice and the need for nuisance abatement at the premises; and (b) to enter into a possible resolution agreement with the city to abate the nuisance activity at the premises identified in the notice. In addition, a courtesy copy of such notice shall be provided to the alderman of the ward in which the premises is located. The notice required under this subsection (c)(1) shall be served upon such owner (i) by first class mail or express mail or by overnight carrier at the owner's last known residence address or, if the owner is a business entity, at any address identified for its registered agent or at its principal place of business; or (ii) by personal service to the owner, including personal service upon an employee or agent of the owner at the premises identified in the notice or otherwise if such service is reasonably calculated to give the owner actual notice; or (iii) if such service cannot be made by either of (i) or (ii) above, by posting a copy of the notice on the front entrance of the building or other structure meeting the definition of a chronic illegal activity premises or, if there is no front entrance, in any other conspicuous place on the premises. Such notice shall contain the following information:

(A) a statement that the premises identified in the notice has been determined to be a chronic illegal activity premises and nuisance under this section;
(B) a street address, parcel number or legal description sufficient to identify the premises;
(C) a description of the illegal activities supporting the determination that the premises is a nuisance under this section, and the date on which the illegal activities comprising the nuisance occurred;
(D) the owner's opportunity to request in writing, by the date certain set forth in such notice or by any other agreed upon date, a meeting with appropriate city officials, which may include the corporation counsel, to discuss the allegations contained in the notice and the need for abatement measures at the premises. At such meeting(s), the owner may enter into a possible resolution agreement with the city to abate the nuisance activity at the premises identified in the notice;
(E) the owner's attorney is allowed to attend such meeting(s);
(F) the name and address of the city official to whom a written request for such meeting should be sent and the date certain by which such written request must be received by such city official;
(G) if the owner fails to meet with appropriate city officials in a timely manner or fails to enter into a resolution agreement with the city or otherwise fails to abate the

~~nuisance under this section, the corporation counsel or other appropriate city official may institute an appropriate action in the department of administrative hearings or in a court of competent jurisdiction to abate such nuisance; and~~

~~(H) upon a finding of liability in the department of administrative hearings or in a court of competent jurisdiction, the penalties which shall attach for a violation of this ordinance, including, but not limited to, fines and liability to the city for any and all costs incurred by the city or its agents for police service, emergency service or any other city service reasonably related to such violation of this ordinance.~~

~~(2) If, after the requirements set forth in paragraph (1) of this subsection (c) have been met, the corporation counsel or any other appropriate city official determines that it is necessary or desirable to bring an action in the department of administrative hearings or in a court of competent jurisdiction to abate a nuisance under this section, written notice of such action shall be provided to the owner as required by law. If such action is brought in the department of administrative hearings, any evidence on which a reasonably prudent person would rely may be considered without regard to the formal or technical rules of evidence, and the presiding authority may rely on written official reports, affidavits and other business records submitted by police officers or other authorized city officials or city employees to determine whether a public nuisance under this section occurred. Upon a finding of liability under this section, the presiding authority shall issue an order of abatement directing the owner to implement a nuisance abatement plan at the premises. Such nuisance abatement plan shall be in writing; shall provide reasonable assurance that if the plan is implemented at the premises, the nuisance at such premises will be substantially abated or eliminated in its entirety; shall include an implementation schedule for each element of the plan; and shall contain the following elements, unless the executive director or superintendent, as applicable, or the presiding authority determines that such element is not required to substantially abate or eliminate in its entirety the nuisance at the premises: (i) installing and maintaining sufficient lighting at each point of entry to and exit from the premises and in designated common areas; (ii) installing and maintaining sufficient surveillance cameras at each point of entry to and exit from the premises and in designated common areas, illuminated in such a manner so as to identify persons entering or exiting the premises; (iii) maintaining the recordings from surveillance cameras for not less than 30 days after such recording occurs; and (iv) hiring sufficient licensed and insured security personnel to patrol the premises. In addition, such nuisance abatement plan may be required to include the following elements: installing metal detectors to screen persons visiting the premises; requiring persons to produce identification upon entering the premises; maintaining a registry of all persons entering the premises; maintaining an internal log or incident reporting system documenting the owner's response to specific incidents of illegal activity on the premises; displaying appropriate signage; providing trash pick-up services; installing soundproofing insulation or taking other steps to control noise; requiring the building owner, operator or a designated representative thereof to attend monthly CAPS meetings; and other reasonable and warranted measures to abate the nuisance at the premises.~~

~~(d) Penalties for violation -- Cost recovery authorized. Upon a finding of liability in the department of administrative hearings or in a court of competent jurisdiction any person who violates subsection (b) of this section shall be fined not less than $500.00 nor more than $1,000.00 for each offense. Any person who violates any provision of this section other than subsection (b), including, but not limited to, any violation of any provision of a resolution agreement or order of abatement, shall be fined not less than $200.00 nor more than $500.00 for each offense. Each day that a violation continues shall constitute a separate and distinct offense to which a separate fine shall apply. In addition to any fine or other penalty provided by law, and pursuant to the requirements of Chapter 1-20 of this Code, any person who violates~~

~~any provision of this section, including, but not limited to, any violation of any provision of a resolution agreement or order of abatement, shall be liable to the city for any and all costs incurred by the city or its agents for police service, emergency service or any other city service reasonably related to such person's violation of any provision of this section.~~

~~(e) Construction of section. Nothing in this section shall be construed (1) to constitute an act of possession, ownership or control by the city over the applicable premises; or (2) to deny common law right to anyone to abate a nuisance at such premises; or (3) to affect the status of any ongoing city prosecution or other action related to such premises; or (4) to prevent the issuance of a citation to or arrest or prosecution of any person for any violation of the Municipal Code of Chicago or other applicable law at such premises; or (5) to permit at such premises any activity prohibited by law.~~

~~(f) Regulations. The executive director and superintendent shall have joint authority to promulgate rules and regulations necessary to implement the requirements of this section.~~

8-4-090 Drug and gang houses, houses of prostitution, and other disorderly houses.

(a) Any premises used for prostitution, illegal gambling, illegal possession, or delivery of or trafficking in controlled substances, or any other activity that constitutes a felony, misdemeanor, business offense, or petty offense under federal, state, or municipal law, is hereby declared to be a public nuisance; provided that no public nuisance or violation of this section shall be deemed to exist unless: ~~(i)~~(1) the property is used for more than one such offense within any six-month period; or ~~(ii)~~(2) the offense for which the property is used is punishable by imprisonment for one year or more.

(a-5) The following shall not provide, in whole or in part, a basis for a declaration under this section that a property is a public nuisance:

(1) any contact made to police or other emergency services with the intent of preventing domestic or sexual violence, or seeking an emergency response to domestic or sexual violence;

(2) any contact made to police or other emergency services by, on behalf of, or otherwise concerning an individual with a disability, where the purpose of the contact is related to that individual's disability;

(3) any incident of actual or threatened domestic or sexual violence against a tenant, a household member, a guest, or any other party that occurs in or on the premises of a dwelling unit; or

(4) criminal activity or a local ordinance violation occurring in or on the premises of a dwelling unit that is directly relating to domestic violence or sexual violence.

(b) Any person who owns, manages or controls any premises and who ~~(i)~~: (1) encourages or permits an illegal activity described in subsection (a) that is not subject to an exception described in subsection (a-5) to occur or continue on such premises; or ~~(ii)~~ (2) fails to implement reasonable and warranted abatement measures identified in the notice issued pursuant to subsection (e), or subsequently agreed to, or other abatement measures which successfully abate the nuisance within the 30-day period following the notice, or within any other agreed upon period, shall be subject to a fine according to the schedule set forth in subsection

(c). Each day that a violation of this section continues shall be considered a separate and distinct offense. No person shall be found in violation of (b)~~(ii)~~(2) of this section unless the city proves by a preponderance of the evidence that the abatement measures were reasonable and warranted, and that the defendant knowingly failed to implement them. A person may be found in violation of (b)~~(i)~~(1) or (b)~~(ii)~~(2) of this section regardless of whether an order of abatement is issued under subsection (d), or in violation of (b)~~(i)~~(1) regardless of whether a notice has been given under subsection (e). A fine in accordance with subsection (c) may be assessed in a court of competent jurisdiction or in the buildings hearings division of the department of administrative hearings.

(c) Upon a finding of liability under this ordinance, the defendant shall be fined ~~(i)~~: (1) not less than $3,000.00 ~~and not~~ nor more than $6,000.00 for any offense defined as a Class X felony by the Criminal Code of 1961, 720 ILCS 5, as amended (for purposes of this section, "Criminal Code"); ~~(ii)~~(2) not less than $1,500.00 ~~and not~~ nor more than $3,000.00 for any offense defined as a Class 1 felony by the Criminal Code; ~~(iii)~~(3) not less than $700.00 ~~and not~~ nor more than $1,400.00 for any offense defined as a Class 2 felony by the Criminal Code; ~~(iv)~~(4) not less than $500.00 ~~and not~~ nor more than $1,000.00 for any offense defined as a Class 3 felony by the Criminal Code; ~~(v)~~(5) not less than $300.00 ~~and not~~ nor more than $1,000.00 for any offense defined as a Class 4 felony by the Criminal Code; and ~~(vi)~~(6) not less than $200.00 ~~and not~~ nor more than $1,000.00 for all offenses not otherwise specified.

(d) The commissioner of buildings or other authorized representative of the city may bring an action to abate a public nuisance described by this section in a court of competent jurisdiction or in the buildings hearings division of the department of administrative hearings. The presiding authority shall issue an order of abatement upon a finding of liability under this section. The order of abatement shall require the defendant to take measures reasonably calculated to prevent the recurrence of the illegal activity. In ordering these measures, the presiding authority shall consider the magnitude of the harm caused by the nuisance, the value of the property, and the extent to which the defendant has failed to take effective measures to abate the nuisance. Those measures may include, but are not limited to, making improvements to real estate and installing lighting to enhance security, the hiring of licensed and insured security personnel, the hiring of a receiver, the initiation and execution of eviction proceedings against tenants engaged in illegal activity, or, at the request of the corporation counsel, the assignment or forfeiture to the city of all of the defendant's rights, title and interest in the real estate. Assignment or forfeiture of the defendant's rights, title and interest in the real estate shall be considered as an abatement measure only when the defendant has failed to abate a nuisance following an order issued pursuant to this paragraph, or has failed to abate a nuisance within 30 days of a notice issued pursuant to paragraph (e) of this section, and: ~~(i)~~(1) a forcible felony as defined in Section 2-8 of the Criminal Code (720 ILCS 5/2-8) is committed on the premises~~,~~; or ~~(ii)~~(2) two or more violations of the Illinois Controlled Substances Act or the Cannabis Control Act occur on the property on separate days within a one year period. The order of abatement may also authorize the issuance of ex parte administrative search warrants reasonably calculated to determine whether the nuisance has been abated or whether the order of the court or hearing officer has been obeyed. Any order of abatement issued by an administrative law officer under this ordinance is subject to enforcement pursuant to Section 2-14-100 of this Code. Actions brought pursuant to this section in the Circuit Court of Cook County may also be accompanied by the recording of a lis pendens notice against the property.

(e) Whenever the commissioner of buildings, the superintendent of police, or other authorized representative of the city reasonably believes that any premises constitutes a public nuisance as described in this section, he or she shall give written notice to the person who owns

or controls the premises. Such notice shall include, but not be limited to, stating that a nuisance exists and identifying reasonable abatement measures that must be taken within 30 days of the notice. The notice shall be in writing and may be served in person or sent by certified mail, return receipt requested. The notice shall provide the recipient a reasonable opportunity to meet with a representative of the city to discuss the allegations in the notice and the need for abatement measures. Failure to implement the abatement measures requested in the notice, or those subsequently agreed to, within the 30-day period following the notice, or within any period subsequently agreed upon, comprises a violation of subsection (b)~~(ii)~~(2) of this section.

(f) For purposes of this section, "premises" includes any parcel of property and the building or structure, if any, which is situated on the property, and any portion of the public way that abuts the parcel of property when it is used in conjunction with the abutting property for the commission of illegal activity.

(g) Any property assigned or forfeited to the city under this section may be disposed of as authorized by the city council.

(Omitted text is not affected by this ordinance)

SECTION 3. This ordinance shall take effect upon passage and approval.

Matthew J. O'Shea
Alderman, 19th Ward

Margaret Laurino
Alderman, 39th Ward

City of Chicago

O2016-717

Office of the City Clerk

Document Tracking Sheet

Meeting Date:	2/10/2016
Sponsor(s):	O'Shea (19)
Type:	Ordinance
Title:	Amendment of Municipal Code Chapter 7-24 by adding new Section 7-24-228 concerning burned motor vehicle report
Committee(s) Assignment:	Committee on Public Safety

Public Safety

ORDINANCE

BE IT ORDAINED BY THE CITY COUNCIL OF THE CITY OF CHICAGO:

SECTION 1. Chapter 7-24 of the Municipal Code of Chicago is hereby amended by adding a new section 7-24-228, as follows:

7-24-228 Burned motor vehicle-report to fire commissioner.

(a) Whenever any motor vehicle, as term is defined in section 9-4-010, is burned within the city, and the burning rendered the motor vehicle permanently inoperable, the owner of record of such vehicle shall submit to the fire commissioner a signed statement, in a form and manner and containing such information relating to the burned vehicle incident as prescribed by the fire commissioner in rules, attesting to the accuracy of such required information. Any person who knowingly makes any false, misleading or fraudulent statement of material fact in such statement shall be subject to chapter 1-21.

The fire commissioner is authorized to promulgate rules for the administration of this section, including the time when such statement shall be filed.

(b) In addition to any other penalty provided, any person who violates this section or any rule promulgated thereunder shall be fined not less than $200.00 nor more than $1,000.00 for each offense. Each day that a violation continues shall constitute a separate and distinct offense.

SECTION 2. This ordinance shall be effective 90 days after its passage and publication.

Matthew J. O'Shea

Matthew O'Shea
Alderman, 19th Ward

City of Chicago

O2016-713

Office of the City Clerk

Document Tracking Sheet

Meeting Date:	2/10/2016
Sponsor(s):	Mitts (37)
Type:	Ordinance
Title:	Amendment of Municipal Code Titles 4, 16 and 17 to further regulate adult establishments
Committee(s) Assignment:	Committee on Zoning, Landmarks and Building Standards

Zoning

SUBSTITUTE ORDINANCE

BE IT ORDAINED BY THE CITY COUNCIL OF THE CITY OF CHICAGO:

SECTION 1: Section 4-60-140 of the Municipal Code of the City of Chicago is hereby amended by deleting the language stricken through and by inserting the language underscored, as follows:

4-60-140 Prohibited activities.

(Omitted text is unaffected by this ordinance)

(d) Unless subsection (dd) applies, no ~~No~~ person licensed under this chapter shall permit any employee, entertainer or patron to engage in any live act, demonstration, dance or exhibition on the licensed premises which exposes to public view specified anatomical areas, as that term is defined in Section 17-17-0104-A, or any device, costume or covering which gives the appearance of or simulates specified anatomical areas.

~~(1) His or her genitals, pubic hair, buttocks, perineum and anal region or pubic hair region; or~~

~~(2) Any device, costume or covering which gives the appearance of or simulates the genitals, pubic hair, buttocks, perineum, anal region or pubic hair region; or~~

~~(3) Any portion of the female breast at or below the areola thereof.~~

(dd) A person licensed under this chapter, if the pertinent premises is a live adult sub-use pursuant to Section 17-17-0104-A and is registered as an adult use pursuant to Chapter 16-16, may permit employees or entertainers, but not patrons, to engage in live acts, demonstrations, dances or exhibitions which expose to public view buttocks and/or female breasts, genitals, anus, perineum and pubic region, at that premises.

For purposes of this section, any of the items described in subsections (d) and (dd) ~~(1) through (d)(3)~~ shall be considered exposed to public view if it is uncovered or is less than completely and opaquely covered.

(Omitted text is unaffected by this ordinance)

SECTION 3. Section 16-16-030 of the Municipal Code of the City of Chicago is hereby amended by inserting the language underscored and deleting the language stricken through, as follows:

16-16-030 Definitions.

The terms "Adult bookstore," "Adult motion picture theater," "Adult mini motion picture theater," "Adult entertainment cabaret," "Specified anatomical areas," and "Specified sexual activities" shall be defined as set forth in Section 17-17-0104-A of the code.

~~"Adult bookstore" means an establishment having as a substantial or significant portion of its sales or stock in trade, books, magazines, films for sale or viewing on premises by use of motion picture devices or any other coin operated means, and other periodicals which are distinguished or characterized by their emphasis on matter depicting, describing or relating to "specified sexual activities", or "specified anatomical areas", or an establishment with a segment or section devoted to the sale or display of such material, or an establishment that holds itself out to the public as a purveyor of such materials based upon its signage, advertising, displays, actual sales, presence of video preview or coin operated booths, the exclusion of minors from the establishment's premises, or any other factors showing that the establishment's primary purpose is to purvey such material.~~

~~"Adult motion picture theater" means an enclosed building with a capacity of 50 or more persons used regularly and routinely for presenting material having as a dominant theme material distinguished or characterized by an emphasis on matter depicting, describing or relating to "specified sexual activities" or "specified anatomical areas", for observation by patrons therein.~~

~~"Adult mini motion picture theater" means an enclosed building with a capacity for less than 50 persons used for presenting material distinguished or characterized by an emphasis on matter depicting, describing or relating to "specified sexual activities" or "specified anatomical areas", for observation by patrons therein.~~

~~"Adult entertainment cabaret" means a public or private establishment which : (I) features topless dancers, strippers, male or female impersonators; (ii) not infrequently, features entertainers who display "specified anatomical areas;" or (iii) features entertainers who by reason of their appearance or conduct perform in a manner which is designed primarily to appeal to the prurient interest of the patron or entertainers who engage in, or engage in explicit simulation of, "specified sexual activities".~~

~~"Specified sexual activities" means and is defined as:~~

~~1. Human genitals in a state of sexual stimulation or arousal;~~

~~2. Acts of human masturbation, sexual intercourse or sodomy;~~

~~3. Fondling or other erotic touching of human genitals, pubic region, buttock or female breast.~~

~~"Specified anatomical areas" means and is defined as:~~

~~1. Less than completely and opaquely covered: (a) human genitals, pubic region, (b) buttock and (c) female breast below a point immediately above the top of the areola: and~~

~~2. Human male genitals in a discernably turgid state, even if completely and opaquely covered.~~

SECTION 4. Section 16-16-110 of the Municipal Code of the City of Chicago is hereby amended by deleting the language stricken through and by inserting the language underscored, as follows:

16-16-110 Consumption of alcoholic liquor prohibited.

~~The consumption of alcoholic liquor on the premises of any adult use where nude dancing is permitted is strictly prohibited.~~ No owner, operator, or employee or agent thereof, of a live

adult sub-use that permits the consumption of alcoholic liquor on its premises shall allow exposure of specified anatomical areas or devices, costumes or coverings in a manner inconsistent with Section 4-60-140(d) and (dd). For purposes of this section, the terms "specified anatomical areas" and "live adult sub-use" shall be defined as provided in Section 17-17-0104-A.

SECTION 5. Section 17-15-0300 of the Municipal Code of the City of Chicago is hereby amended by deleting the language stricken through and by inserting the language underscored, as follows:

17-15-0300 Nonconforming uses.

17-15-0301 Definition. A nonconforming use is a land use that was lawfully established in accordance with zoning regulations in effect at the time of its establishment but that is no longer allowed by the use regulations of the zoning district in which it is now located.

17-15-0302 Change of Use.

17-15-0302-A A nonconforming use may be changed to any other use allowed by the subject zoning classification.

17-15-0302-B ~~TThe~~ The Zoning Administrator is authorized to approve an administrative adjustment allowing a nonconforming use to be changed to another use that is classified in the same use category (See description of "Use Groups and Categories", Sec. 17-17-0100) or to another functionally similar use, provided that the Zoning Administrator determines that the substituted use will create no greater adverse impacts on the surrounding area than the previous use. In making such a determination, the Zoning Administrator must consider all of the following factors:

1. hours of operation,
2. vehicular traffic;
3. the number of employees and other people expected to be attracted to the use; and
4. other factors likely to affect the neighborhood in which it is located.

17-15-0302-C The Alderman of the ward in which such nonconforming use is located must be notified at the time of filing of a use substitution application with the Zoning Administrator.

17-15-0302-D A nonconforming use of open land may not be changed to any other nonconforming use of open land.

17-15-0302-E A nonconforming non-live adult sub-use may not be changed, either in whole or in part, to a nonconforming live adult sub-use.

SECTION 6. Section 17-17-0100 of the Municipal Code of the City of Chicago is hereby amended by deleting the language stricken through and by inserting the language underscored, as follows:

"specified anatomical areas"; or (iii) features entertainers who by reason of their appearance or conduct perform in a manner which is designed primarily to appeal to the prurient interest of the patron or entertainers who engage in, or engage in explicit simulation of, "specified sexual activities".

5. The phrase "specified sexual activities" in connection with adult uses means:

(a) Human genitals in the state of sexual stimulation or arousal;
(b) Acts of human masturbation, sexual intercourse or sodomy;
(c) Fondling or other erotic touching of human genitals, pubic region, buttock or female breast.

6. The phrase "specified anatomical areas" in connection with adult uses means:

(a) Less than completely and opaquely covered: ~~(a)~~ (i) human genitals, anus, perineum and pubic region, ~~(b)~~ (ii) buttock and ~~(c)~~ (iii) female breast below a point, immediately above the top of the areola; and

(b) Human male genitals in a discernibly turgid state, even if completely and opaquely covered.

(Omitted text is unaffected by this ordinance)

SECTION 7. This ordinance shall be effective upon passage and publication.



City of Chicago

O2016-709

Office of the City Clerk

Document Tracking Sheet

Meeting Date:	2/10/2016
Sponsor(s):	O'Connor (40) Laurino (39) Napolitano (41)
Type:	Ordinance
Title:	Amendment of Municipal Code Titles 3, 4 and 17 concerning requirements for shared housing units
Committee(s) Assignment:	Committee on License and Consumer Protection

License

City Council
February 10, 2016

ORDINANCE

BE IT ORDAINED BY THE CITY COUNCIL OF THE CITY OF CHICAGO:

SECTION 1. Chapter 3-24 of the Municipal Code of Chicago is hereby amended by adding a new section 3-4-035, by deleting the language stricken through and by inserting the language underscored, as follows:

3-24-020 Definitions – Construction.

A. For the purpose of this chapter, whenever any of the following words, terms or definitions are used herein, they shall have the meaning ascribed in this section:

(Omitted text is unaffected by this ordinance)

4. "Hotel accommodations" means~~, except as otherwise provided in this paragraph,~~ a room or rooms in any building or structure kept, used or maintained as or advertised or held out to the public to be an inn, motel, hotel, apartment hotel, lodging house, bed-and-breakfast establishment, vacation rental~~,~~ as defined in Section 4-6-300, shared housing unit as defined in Section 4-9-010, dormitory or similar place, where sleeping, rooming, office, conference or exhibition accommodations are furnished for lease or rent, whether with or without meals. ~~The term "hotel accommodations" shall not include (i) an accommodation which a person occupies, or has the right to occupy, as his domicile and permanent residence; (ii) any temporary accommodation provided in any building or structure owned or operated, directly or indirectly, by or on behalf of a not-for-profit medical institution, hospital, or allied educational institution; or (iii) an accommodation in a bed-and-breakfast establishment that is licensed under Section 4-6-290.~~

(Omitted text is unaffected by this ordinance)

3-24-030 Tax imposed.

A. There is hereby imposed and shall immediately accrue and be collected a tax, as herein provided, upon the rental or leasing of any hotel accommodations in the City of Chicago, at the rate of four and one-half percent of the gross rental or leasing charge.

B. In addition to the tax imposed under subsection A of this section, there is hereby imposed and shall immediately accrue and be collected a surcharge, as herein provided, upon the rental or leasing of any hotel accommodations at any vacation rental, shared housing unit or bed-and-breakfast establishment in the City of Chicago, at the rate of two percent of the gross rental or leasing charge. The purpose of this surcharge is to help fund initiatives intended to increase access to affordable housing and alleviate homelessness in Chicago. The surcharge is a part of the tax imposed by this Chapter, and all references to the tax shall be deemed to include the surcharge.

(Omitted text is unaffected by this ordinance)

3-24-035 Exemptions.

The tax imposed by this Chapter shall not apply to:

A. an accommodation which the lessee or tenant (as the term "lessee or tenant" is used in Sections 3-24-040 and 3-24-050) occupies, or has the right to occupy, as his domicile and permanent residence;

B. any temporary accommodation provided in any building or structure owned or operated, directly or indirectly, by or on behalf of a not-for-profit medical institution, hospital, or allied educational institution; or

C. an accommodation in a bed-and-breakfast establishment that, as of January 1, 2016, was licensed under Section 4-6-290.

(Omitted text is unaffected by this ordinance)

SECTION 2. Section 4-5-010 of the Municipal Code of Chicago is hereby amended by deleting the language stricken through and by inserting the language underscored, as follows:

4-5-010 Establishment of license fees.

(Omitted text is unaffected by this ordinance)

(1)	Limited business (4-4)	$250.00
(2)	Regulated Business License (4-6) ~~– Other Than Hotels. . . . .~~	~~$250.00~~
	Hotels (4-6).	$250.00 plus $2.20 per room
	Short Term Residential Rental Intermediary (4-6).	$10,000.00, if the intermediary has 1,000 or more short term residential rentals listed on its platform; or $5,000.00, if the intermediary has 999 or fewer short term residential rentals listed on its platform
	All Other Regulated Businesses (4-6).	$250.00
(3)	[*Reserved*]. ~~Regulated Business License (4-6) Hotels. . . .~~	~~$250.00~~

(Omitted text is unaffected by this ordinance)

SECTION 3. Section 4-6-010 of the Municipal Code of Chicago is hereby amended by deleting the language stricken through and by inserting the language underscored, as follows:

4-6-010 Regulated business license.

(Omitted text is unaffected by this ordinance)

(c) Business activities requiring a regulated business license under this chapter shall include the following: (1) health club; (2) clothing alteration; (3) laundry service; (4) residential real estate developer; (5) tattooing, body piercing or tanning facility; (6) day labor agency; (7) adult family care center; (8) assisted living establishment; (9) long-term care facility; (10) adult family care home; (11) automatic amusement operator; (12) private scavenger; (13) secondhand dealer in children's clothing and children's products only; (14) junk peddler; (15) debt collectors; (16) hospital; (17) hotel; (18) board-up company; (19) dry cleaner; (20) hazardous materials; (21) single-room occupancy buildings; (22) booting of motor vehicles; (23) immigration assistance; (24) expediter company: (25) expediter/natural person; (26) home occupation; (27) home repair; (28) bed-and-breakfast establishment; ~~and~~ (29) vacation rentals; and (30) short term residential rental intermediary.

SECTION 4. Section 4-6-180 of the Municipal Code of Chicago is hereby amended by deleting the language stricken through and by inserting the language underscored, as follows:

4-6-180 Hotel.

(a) *Definitions.* As used in this section:

"Hotel" means any building or structure kept, used, maintained as, advertised or held out to the public to be an inn, hotel, motel, family hotel, apartment hotel, lodging house, dormitory or other place, where sleeping or rooming accommodations are furnished for hire or rent, and in which seven or more sleeping rooms are used or maintained for the accommodation of guests, lodgers or roomers. The term "hotel" shall not include "single-room occupancy buildings," ~~or~~ "bed-and-breakfast establishments," "vacation rentals;" or "shared housing units" licensed or registered, or required to be licensed or registered, by the city ~~as defined in Section 13-4-010~~.

(Omitted text is unaffected by this ordinance)

SECTION 5. Section 4-6-290 of the Municipal Code of Chicago is hereby amended by inserting the language underscored, as follows:

4-6-290 Bed-and-breakfast establishment.

(a) *Definitions.* As used in this section:

(Omitted text is unaffected by this ordinance)

"Bed-and-breakfast establishment" or "establishment" means an owner-occupied single-family residential building, an owner-occupied, multiple-family dwelling building, or an owner-occupied condominium, townhouse or cooperative, in which 11 or fewer sleeping rooms are available for rent or for hire for transient occupancy by registered guests. The term "bed-and-breakfast establishment" does not include single-room occupancy buildings as that term is defined in Section 13-4-010; shared housing units registered pursuant to Chapter 4-9 of this Code; or vacation rentals licensed pursuant to Section 4-6-300. If the bed-and-breakfast establishment is a single-family residential building located on a lot that includes a principal house and an accessory building that was being used for residential purposes as of January 16, 2003, the accessory building shall be considered to be part of the establishment. The term "guests" does not include members of the owner's family within the meaning of the Chicago Zoning Ordinance; nor does it include persons who have signed a lease to use and occupy

residential property unless the leased residential property is held out by its owner, or by any person acting on the owner's behalf, to be a bed-and-breakfast establishment.

(Omitted text is unaffected by this ordinance)

SECTION 6. Section 4-6-300 of the Municipal Code of Chicago is hereby amended by deleting the language stricken through and by inserting the language underscored, as follows:

4-6-300 Vacation rentals.

(a) *Definitions.* As used in this section:

(Omitted text is unaffected by this ordinance)

"Dwelling unit" has the meaning ascribed to that term in section 17-17-0248.

"Guest" means any person who rents a vacation rental for transient occupancy by such person. The term "guest" does not include members of the owner's household, as that term is defined in section 17-17-0270.

"Homeowners association" means the association of all the unit owners, acting pursuant to bylaws through its duly elected board of managers. For purposes of this definition "unit owner" means the person or persons whose estates or interest, individually or collectively, aggregate fee simple absolute ownership of a unit, or in the case of a leasehold condominium, the lessee or lessees of a unit whose leasehold of the unit expires simultaneously with the lease.

(Omitted text is unaffected by this ordinance)

"Transient occupancy" has the same meaning ascribed to that term in section 4-6-290 ~~means any occupancy on a daily or nightly basis, or any part thereof, for a period of 30 or fewer consecutive days~~.

"Vacation rental" means a dwelling unit that is not an owner-occupied dwelling unit and contains 6 or fewer sleeping rooms that are available for rent or for hire for transient occupancy by guests. ~~The term "guests" does not include members of the owner's household, as that term is defined in section 17-17-0270.~~ The term "vacation rental" shall not include: (i) single-room occupancy buildings or bed-and-breakfast establishments, as those terms are defined in Section 13-4-010; (ii) hotels, as that term is defined in Section 4-6-180; (iii) a dwelling unit for which a tenant has a month-to-month rental agreement and the rental payments are paid on a monthly basis; (iv) a shared housing unit registered pursuant to Chapter 4-9 of this Code; or (~~iv~~v) corporate housing. For purposes of this definition:

(Omitted text is unaffected by this ordinance)

(g) *Prohibited acts.* It shall be unlawful for any licensee engaged in the business of vacation rental to~~:~~;

(Omitted text is unaffected by this ordinance)

(6) serve or otherwise provide alcohol to any guest~~.~~;

(7) rent less than the whole vacation rental to guests during a single transaction;

(8) rent the vacation rental in multiple transactions for the same or overlapping time periods.

(Omitted text is unaffected by this ordinance)

SECTION 7. Chapter 4-6 of the Municipal Code of Chicago is hereby amended by inserting a new Article XXXI and Section 4-6-400, as follows:

ARTICLE XXXI. SHORT TERM RESIDENTIAL RENTAL INTERMEDIARY.

4-6-400 Short term residential rental intermediary.

(a) *Definitions.* As used in this section, the following definitions shall apply:

"Bed-and-breakfast establishment" has the meaning ascribed to that term in Section 4-6-290.

"Cooperative building" has the meaning ascribed to that term in Section 4-6-300.

"Dwelling unit" has the meaning ascribed to that term in Section 17-17-0248.

"Guest" has the meaning ascribed to that term in Sections 4-6-290, 4-6-300 or 4-9-010, whichever is applicable.

"Homeowners association" has the meaning ascribed to that term in Section 4-6-300.

"Local contact person" means any person authorized as an agent of the short term residential rental intermediary who: (1) is designated for service of process; (2) is authorized by the short term residential rental intermediary to take remedial action and to respond to any violation of this Code; and (3) maintains a residence or office located in the city.

"Platform" means an internet-enabled application, mobile application, or any other digital platform used by a short term residential rental intermediary to connect guests with a short term residential rental provider.

"Short term residential rental" means a dwelling unit located within the city that is rented as, or held out as being used as, a shared housing unit, vacation rental or bed-and-breakfast establishment.

"Short term residential rental intermediary" means any person, who for compensation or a fee, uses a platform to connect guests with a short term residential rental provider for the purpose of renting a short term residential rental.

"Short term residential rental provider" or "provider" means any person who offers for rent a short term residential rental unit.

"Shared housing host" has the meaning ascribed to that term in Section 4-9-010.

"Shared housing unit" has the meaning ascribed to that term in Section 4-9-010.

"Transient occupancy" has the meaning ascribed to that term in Section 4-6-290.

"Vacation rental" has the meaning ascribed to that term in Section 4-6-300.

(b) *License – Required.* No person shall engage in the business of short term residential rental intermediary without first having obtained a license under this section.

(c) *Application – Additional information required.* In addition to the requirements set forth in Section 4-4-050, an application for, and, if requested, renewal of, a regulated business license to engage in the business of short term residential rental intermediary shall be accompanied by the following information:

(1) the name, address and contact information of a local contact person;

(2) an affidavit from the local contact person identified in the license application attesting that such local contact person: (i) is designated for service of process; (ii) is authorized by the applicant or licensee to take remedial action and to respond to any violation of this Code; and (iii) maintains a residence or office located in the city;

(3) proof of all insurance required by this section;

(4) a written plan, subject to the approval of the commissioner, describing the applicant's procedures, processes and policies that will ensure that the applicant and any short term residential rental provider that utilizes the platform are, or will remain, in compliance with this section; and

(5) any other information that the commissioner may reasonably require in connection with issuance or renewal of the license.

(d) *Legal duties.* Each licensee shall have the following duties:

(1) obtain commercial general liability insurance, with limits of not less than $1,000,000 per occurrence, for bodily injury, personal injury and property damage arising in any way from the issuance of the short term residential rental intermediary license or activities conducted pursuant to that license. Each policy of insurance shall: (i) be issued by an insurer authorized to insure in the State of Illinois; (ii) name the City of Chicago as an additional insured on a primary, noncontributory basis for any liability arising directly or indirectly from the issuance of the license; (iii) be maintained in full force and effect for the duration of the license period; and (iv) include a provision requiring 30 days' advance notice to the commissioner prior to cancellation or lapse of the policy;

(2) provide commercial general liability insurance, with limits of not less than $1,000,000 per occurrence for bodily injury, personal injury and property damage arising in any way from activities conducted pursuant to a registration or issuance of license for a short term residential rental. Such insurance shall cover any bodily injury, personal injury or property damage sustained by any guest arising in any way from activities related to the rental of the short term residential rental. Each policy of insurance provided shall have policy limits as set forth in this subsection that apply separately for each short term residential rental, and if the policy has an aggregate limit, the aggregate limit shall apply separately to each short term

residential rental. Each policy of insurance shall: (i) be issued by an insurer authorized to insure in the State of Illinois; (ii) be maintained in full force and effect for as long as the short term residential rental is registered or licensed, whichever is applicable; and (iii) include a provision requiring 30 days' advance notice to the commissioner and the short term rental provider prior to cancellation or lapse of the policy;

(3) include on its platform the name of, and contact information for, the licensee's local contact person;

(4) comply with all applicable federal, state and local laws and regulations regarding collection and payment of taxes, including hotel accommodation taxes; and

(5) do not list, or permit any person to list, any short term residential rental on its platform, unless the licensee has:

(A) ascertained whether a short term residential rental provider is licensed under Section 4-6-290 or Section 4-6-300, or registered under Section 4-9-020, whichever is applicable. All listings for short term residential rentals shall include the short term residential rental provider's city license or registration number, as applicable. The licensee and short term residential rental provider shall be jointly and severally liable for any rental of a short term residential rental listed on the licensee's platform which is not properly licensed or registered with the City;

(B) advised the provider that the provider must comply with all existing applicable rental agreements, or homeowners association or cooperative building rules or restrictions, regarding the rental for transient occupancy of the short term residential rental;

(C) advised the short term residential rental provider that every listing shall include the following information:

(i) the short term residential rental provider's cancellation and check-in and check-out policies;

(ii) a statement on: (1) on whether the short term residential rental is wheelchair or ADA accessible; (2) whether the short term residential rental has any parking availability or restrictions; and (3) the availability of, or restrictions on, the use of any recreational facilities or other amenities applicable to guests;

(iii) a description of the short term residential rental, including the address, the number of sleeping rooms and bathrooms, and whether the entire dwelling unit, or only a portion thereof, is available for rent; and

(iv) the short term residential rental provider's city license or registration number.

(e) *Monitoring complaints.* The licensee shall monitor complaints from guests or local residents regarding nuisance activity in, or sanitary, health or life safety conditions of, a

short term residential rental. Such complaints shall be made available to the commissioner upon request.

The licensee shall immediately notify and cooperate with the police department if the licensee knows or suspects that any criminal activity or public nuisance is taking place in the short term residential rental.

(f) *Records and Reports.* The licensee shall keep accurate books and records and maintain such books and records for a period of three years.

Each licensee shall provide reports and data to the City as provided by the commissioner in rules.

(g) *Registration information.* All registration information for a shared housing unit registration under chapter 4-9 of this code made on a licensee's platform shall be forwarded to the commissioner as prescribed in rules. Prior to forwarding such information to the commissioner, the licensee shall ensure that all registration information required to be submitted by a shared housing host is complete.

(h) *Prohibited Acts.* It shall be unlawful for any person engaged in the business of short term residential rental intermediary to list on its platform any shared housing unit:

(1) when the data on its platform indicate that the number of nights that the shared housing unit has been rented by guests exceeds 90 nights in a calendar year;

(2) that: (i) rents, or offers to rent, any shared housing unit, or any portion thereof, by the hour or for any period of fewer than ten consecutive hours; (ii) rents, or offers to rent, any shared housing unit, or any portion thereof, more than once within any consecutive ten hour period measured from the commencement of one rental to the commencement of the next; (iii) advertises an hourly rate or any other rate for any shared housing unit, or any portion thereof, based on a rental period of fewer than ten consecutive hours; or (iv) rents, or offers for rent, a shared housing unit for multiple bookings or rentals for the same or overlapping time periods.

(i) *Ineligibility for listing.* A short term residential rental shall be ineligible for listing on a licensee's platform under the following conditions:

(1) (A) when, in the determination of the commissioner, the rental of the short term residential rental creates a nuisance because, within any consecutive 12-month period, at least three separate incidents involving illegal acts, as that term is defined in Section 4-4-313(h), occurred: (i) in the short term residential rental; (ii) in or on the premises in which the short term residential rental is located; (iii) in the short term residential rental's parking facility, or (iv) on adjacent property. For purposes of determining whether three or more illegal acts occurred during a 12-month period, illegal acts occurring shall be limited to acts of the guests, or of

invitees of the guests, or to acts otherwise involving circumstances having a nexus to the operation of the short term residential rental while rented to a guest;

(B) a short term residential rental is listed on, or located in a building that is listed on, the city's Building Code Scofflaw List or Problem Landlord List pursuant to Section 2-92-416;

(C) a shared housing unit has been rented in excess of 90 nights in a calendar year; or

(D) a short term residential rental was found to be in violation of any applicable licensing or registration chapter of this Code, and the condition that gave rise to the violation has not been corrected.

(2) The commissioner shall prepare and maintain a list of all short term residential rentals that are ineligible to be listed on a short term residential rental intermediary's platform. The list shall be made available by the commissioner to all licensed short term residential rental intermediaries in a form and manner prescribed by the commissioner.

(3) Upon determining that a short term residential rental is ineligible under this subsection to be listed, the commissioner shall notify the short term residential rental provider, in writing, of such fact and of the basis for the determination of ineligibility. Such notice shall include a statement informing the short term residential rental provider that such provider may, within 10 days of the date on which the notice was sent, request, in a form and manner prescribed by the commissioner in rules, a hearing before the commissioner to contest the determination of ineligibility for listing. The notice shall also advise the short term residential rental provider that the provider is entitled to present to the commissioner any document, including affidavits, related to the commissioner's determination. If requested, a hearing before the commissioner shall be held within 10 business days of receipt of such request. Within 60 days of the hearing the commissioner shall either affirm or reverse such determination based upon the evidence presented. The commissioner's decision shall be final and may be appealed in the manner provided by law. If a short term rental provider fails to request a hearing within the prescribed time, the short term residential rental shall be deemed to be ineligible to be listed on the platform.

(4) It shall be a violation of this subsection for any licensee to list, or permit to be listed, on its platform any short term residential rental that has been determined to be ineligible to be listed on such platform pursuant to this subsection.

(j) *Departmental duties.* The commissioner shall maintain a list, by address, of all short term residential rentals currently licensed or registered under the applicable provisions of this Code.

(k) *Rules.* The commissioner is authorized to promulgate rules necessary to implement this section.

(l) *Penalty.* In addition to any other penalty provided by law, any person who violates this section or any rule promulgated thereunder shall be subject to a fine of not less than $1,500.00 nor more than $3,000.00 for each offense, or incarceration for a period not to

exceed six months, or both. Each day that a violation continues shall constitute a separate and distinct offense.

SECTION 8. Title 4 of the Municipal Code of Chicago is hereby amended by adding a new chapter 4-9, sections 4-9-010 through and including 4-9-090, as follows:

Chapter 4-9 SHARED HOUSING UNITS.

4-9-010 Shared housing host.

For purposes of this chapter, the following definitions shall apply:

"Board of directors" has the meaning ascribed to the term in Section 4-6-300.

"Homeowners association" has the meaning ascribed to that term in Section 4-6-300.

"Guest" means a person who rents a shared housing unit for transient occupancy. The term "guest" does not include members of the owner's or tenant's household, as that term is defined in Section 17-17-0270.

"Local contact person" means a person authorized as an agent of the shared housing host who: (1) is designated for service of process; (2) is authorized by the short term residential rental host to take remedial action and to respond to any violation of this Code; and (3) maintains a residence or office located in the city.

"Permanent Occupancy" has the meaning ascribed to that term in Section 4-6-290.

"Rental Agreement" has the meaning ascribed to that term in Section 5-4-030.

"Shared housing unit" means a dwelling unit containing 6 or fewer sleeping rooms and that is, or any portion therein is, rented for 90 nights or less within a calendar year for transient occupancy by guests. The term "shared housing unit" shall not include: (1) single-room occupancy buildings; (2) hotels, as that term is defined in Section 4-6-180; (3) corporate housing; or (4) bed-and-breakfast establishments or vacation rentals licensed or required to be licensed by the city. For purposes of this definition, (i) "corporate housing" means a dwelling unit owned or leased by a business entity that is available for rent for transient occupancy solely by the business entity's officers, employees, family members of the officers or employees, consultants, vendors or contractors; and (ii) "family members" means an officer's or employee's (i) mother, father, spouse, brother or sister (including blood, step or half), son or daughter (including blood, step or half), father-in- law, mother-in-law, daughter-in-law, son-in-law, brother-in-law, sister-in-law, grandparents or grandchildren; (ii) court-appointed legal guardian or person for whom the employee or officer is a court- appointed legal guardian; or (iii) domestic partner or the domestic partner's mother, father, brother or sister (including blood, step, or half), or son or daughter (including blood, step or half).

"Shared housing host" means an owner or tenant of a shared housing unit who rents such unit to guests.

"Tenant" means a person who has a rental agreement for a dwelling unit in which the rental payments are paid on a monthly basis for permanent occupancy of the dwelling unit.

"Transient Occupancy" has the meaning ascribed to that term in Section 4-6-290.

4-9-020 Shared housing unit registration-required.

(a) No dwelling unit shall be rented as a shared housing unit until the owner or tenant of the dwelling unit registers such unit with the department, in a form and manner prescribed by the commissioner. The registration shall include such pertinent information reasonably required by the commissioner, as provided in rules.

(b) In addition to the information required by subsection (a), the registration shall include an attestation by the shared housing host that:

(1) the shared housing host has a local contact person who: (i) is designated for service of process; (ii) is authorized by the shared housing host to take remedial action and to respond to any violation of this Code; and (iii) maintains a residence or office located in the city;

(2) if the shared housing unit is subject to restrictions imposed by a homeowners association or board of directors, the homeowners association or board of directors has approved the dwelling unit for use as a shared housing unit;

(3) if the shared housing unit is subject to a rental agreement, the owner has approved the dwelling unit for use as a shared housing unit; and

(4) the shared housing unit will not be rented for more than 90 nights in any calendar year, unless the host obtains a vacation rental or bed and breakfast license, whichever is applicable.

(c) The registration application shall include a zoning review, as provided by the commissioner in rules, to ensure that the location of the shared housing unit is in compliance with the Zoning Code.

(d) The commissioner shall assign a unique registration number to each registered shared housing unit.

(e) After the initial registration, the shared housing unit's registration shall be renewed annually thereafter in a manner prescribed by the commissioner in rules. The registration for a shared housing unit transferred to a new shared housing host shall be reviewed in a manner prescribed by the commissioner in rules.

(f) When in the determination of the commissioner, a shared housing unit fails to meet eligibility requirements for registration or renewal of registration, the commissioner shall notify the shared housing host, in writing, of such fact and of the basis for such indication of ineligibility. Such notice shall include a statement informing the shared housing host that the shared housing host may, within 10 days of the date on which the notice was sent, request, in a form and manner prescribed by the commissioner in rules, a hearing before the commissioner to review the determination of ineligibility for registration under Chapter 4-9 of this Code. The notice shall also advise that such shared housing host is entitled to present to the commissioner any document, including affidavits, related to the shared housing unit's eligibility. If requested, a hearing before the commissioner shall be held within 10 business days of receipt of such request. Within 60 days of the hearing the commissioner shall make a determination of the shared housing unit's eligibility based upon the evidence presented. The commissioner's

decision shall be final and may be appealed in the manner provided by law. If a shared housing host fails to request a hearing within the prescribed time, the shared housing unit shall be deemed ineligible for registration.

4-9-030 Registration – Eligibility.

Any shared housing unit that is listed on, or is located in a building that is listed on, the city's Building Code Scofflaw List or Problem Landlord List pursuant to Section 2-92-416 shall not be eligible to be registered with the department.

4-9-040 Limitation on the number of nights a shared housing unit can be rented.

(a) No shared housing unit shall be rented to guests for a total of more than 90 nights within a calendar year. The 90-night restriction shall apply to the shared housing unit, regardless of whether the shared housing unit is transferred to a new shared housing host during the calendar year.

(b) For purposes of determining the number of nights that a shared housing unit has been rented in a calendar year, the following requirements shall apply:

(1) every night a guest stays overnight shall be counted as one night; and

(2) if a guest checks-in and checks-out on the same day, such day shall be counted as one night.

4-9-050 Operating requirements.

(a) Each shared housing host shall:

(1) provide guests with soap, clean individual bath cloths and towels, and clean linen. All linens, bath cloths and towels shall be kept in good repair and changed between guests;

(2) clean and sanitize the shared housing unit and all dishes, utensils, pots, pans and other cooking utensils between guests, and dispose of all food, beverages and alcohol left by the previous guests;

(3) immediately notify and cooperate with the police department if a shared housing host knows or suspects that any criminal activity or public nuisance is taking place in the shared housing unit. If the local contact person is a person other than the licensee, the local contact person shall also immediately notify and cooperate with the police department if the local contact person knows or suspects that any criminal activity or public nuisance is taking place in the shared housing unit;

(4) ensure that the shared housing unit's registration number is conspicuously displayed in every advertisement of any type in connection with the rental of the shared housing unit. Failure to comply with this requirement shall create a rebuttable presumption that the shared housing unit is being operated without the proper registration;

(5) ensure that the shared housing unit is in compliance with applicable laws regarding the installation and maintenance of functioning smoke and carbon monoxide detectors; and

(6) post in a conspicuous place near the entrance of the shared housing unit: (i) the name and telephone number of the local contact person; and (ii) an evacuation diagram

identifying all means of egress from the shared housing unit and the building in which it is located.

(b) All bookings for the rental of a shared housing unit by a guest shall be made using a platform provided by a short term residential rental intermediary licensed under section 4-6-400.

4-9-060 Unlawful acts.

It shall be unlawful for any shared housing host to:

(a) permit any criminal activity or public nuisance to take place within the shared housing unit;

(b) exceed the maximum occupancy limit of no more than one person per 125 feet of floor area of the shared housing unit. The occupancy limitation set forth in this subsection is the absolute maximum limitation. The actual allowed capacity shall be based on the applicable provisions of the building code;

(c) misrepresent any material fact regarding the shared housing on any listing;

(d) serve or otherwise provide alcohol to any guest, or invitees of a guest, under the age of 21 years; or

(e) (1) rent any shared housing unit, or any portion thereof, by the hour or for any period of fewer than ten consecutive hours; or

(2) rent any shared housing unit, or any portion thereof, more than once within any consecutive ten hour period measured from the commencement of one rental to the commencement of the next; or

(3) advertise an hourly rate or any other rate for any shared housing unit, or any portion thereof, based on a rental period of fewer than ten consecutive hours; or

(4) allow multiple bookings or rentals of any shared housing unit for the same or overlapping time periods.

4-9-070 Rules.

The commissioner is authorized to promulgate rules necessary to implement this chapter.

4-9-080 Registration- suspension or revocation.

(a) In addition to any other fine or penalty provided, a registration under this chapter may be suspended or revoked by the commissioner for a violation of this chapter. No registration shall be revoked or suspended except in accordance with subsection (c); provided, however, that if the commissioner has good cause to believe that continued rental of a shared housing unit causes an imminent threat to public health, safety or welfare, the commissioner may, upon issuance of a written order stating the reason for such conclusion and without notice or hearing, suspend or revoke the shared housing unit's registration and prohibit the shared housing host from renting the shared housing unit to guests for a period of time not to exceed ten calendar days; provided, however, that the shared housing host shall be afforded an

opportunity to be heard during such period. If the shared housing host fails to request a hearing with the prescribed time, the shared housing unit's registration shall be deemed revoked.

(b) In addition to any other applicable reason, a shared housing unit registration may be revoked or suspended in accordance with this section when:

(1) in the determination of the commissioner, the rental of the shared housing unit creates a nuisance because, within any consecutive 12-month period, at least three separate incidents involving illegal acts, as that term is defined in Section 4-4-313(h), occurred: (i) in the shared housing unit; (ii) in or on the premises in which the shared housing unit is located; (iii) in the shared housing unit's parking facility, or (iv) on adjacent property. For purposes of determining whether three or more illegal acts occurred during a 12-month period, illegal acts occurring shall be limited to acts of the guests, or of invitees of the guests, or to acts otherwise involving circumstances having a nexus to the operation of the shared housing unit while rented to a guest;

(2) a shared housing unit is listed on, or located in a building that is listed on, the city's Building Code Scofflaw List or Problem Landlord List pursuant to Section 2-92-416;

(3) a shared housing unit has been rented in excess of 90 nights in a calendar year; or

(4) the commissioner determines that the continued rental of a shared housing unit poses a threat to the public health, safety or welfare.

(c) Upon determining that a shared housing unit's registration is subject to suspension or revocation under this section, the commissioner shall notify the shared housing host, in writing, of such fact and of the basis for the suspension or revocation of the registration. Such notice shall include a statement informing the shared housing host that the shared housing host may, within 10 days of the date on which the notice was sent, request, in a form and manner prescribed by the commissioner in rules, a hearing before the commissioner to contest the suspension or revocation. The notice shall also advise the shared housing host that the shared housing host is entitled to present to the commissioner any document, including affidavits, related to the commissioner's determination for suspension or revocation. If requested, a hearing before the commissioner shall be held within 10 business days of receipt of such request. Within 60 days of the hearing the commissioner shall either affirm or reverse such determination based upon the evidence presented. The commissioner's decision shall be final and may be appealed in the manner provided by law. If a shared housing host fails to request a hearing within the prescribed time, the shared housing unit registration shall be deemed suspended or revoked.

4-9-090 Violations-Penalties.

In addition to any other penalty provided by law, any person who violates any provision of this chapter or any rule promulgated thereunder shall be subject to a fine of not less than $1,500.00 nor more than $3,000.00 for each offense, or incarceration for a period not to exceed six months, or both. Each day that a violation continues shall constitute a separate and distinct offense.

SECTION 9. Section 17-2-0207 of the Municipal Code of Chicago is hereby amended by inserting the language underscored, as follows:

17-2-0207 Use Table and Standards.

USE GROUP		Zoning Districts								Use Standard	Parking Standard
Use Category		RS	RS	RS	RT	RT	RM	RM	RM		
	Specific Use Type	1	2	3	3.5	4	4.5	5-5.5	6-6.5		
P= permitted by-right S = special use approval req'd PD = planned development approval req'd - = Not allowed											

(Omitted text is unaffected by this ordinance)

P. Lodging											
1.	Bed and Breakfast	-	-	-	-	P	P	P	P	§ 17-9-0103	§ 17-10-0207-S
2.	Vacation Rental	-	-	-	-	-	S	S	S		
3.	Shared Housing Unit				P	P	P	P	P		

SECTION 10. Section 17-3-0207 of the Municipal Code of Chicago is hereby amended by adding the language underscored, as follows:

17-3-0207 Use Table and Standards.

USE GROUP		Zoning Districts						Use Standard	Parking Standard
Use Category		B1	B2	B3	C1	C2	C3		
	Specific Use Type								
P= permitted by-right S = special use approval required PD = planned development approval required - = Not allowed									

(Omitted text is unaffected by this ordinance)

II. Lodging									
1.	Bed and Breakfast	P	P	P	P	P	-	§ 17-9-0103	§ 17-10-0207-S
2.	Hotel/Motel	-	-	S	S	S	S		§ 17-10-0207-S
3.	Vacation Rental	P	P	P	P	P	-		
4.	Shared Housing Unit	P	P	P	P	P	-		

SECTION 11. Section 17-4-0207 of the Municipal Code of Chicago is hereby amended by inserting the language underscored, as follows:

17-4-0207 Use Table and Standards.

USE GROUP		Zoning Districts				Use Standard	Parking Standard
Use Category		DC	DX	DR	DS		
	Specific Use Type						
P= permitted by-right S = special use approval required PD = planned development approval required - = Not allowed							

(Omitted text is unaffected by this ordinance)

II. Lodging							
1.	Bed and Breakfast	P	P	P	P	§ 17-9-0103	§ 17-10-0208
2.	Hotel/Motel	P	P	-	P		§ 17-10-0208
3.	Vacation Rental	S	S	S	S		
4.	Shared Housing Unit	P	P	P	-		

SECTION 12. Section 17-17-0104-S of the Municipal Code of Chicago is hereby amended by inserting the language underscored, as follows:

17-17-0104-S Lodging. Provision of lodging services on a temporary basis with incidental food, drink, and other sales and services intended for the convenience of guests. The following are lodging use types:

(Omitted text is unaffected by this ordinance)

4. "Shared housing unit" means a dwelling unit located within the city that contains 6 or fewer sleeping rooms and is, or any portion therein is, rented for 90 nights or less within a calendar year for transient occupancy by guests. The 90-night restriction applies to the shared housing unit, regardless of whether the shared housing unit is transferred to a new shared housing host. The calculation of the number of allowable nights shall be as set forth section 4-9-040. The term "shared housing unit" shall not include: (1) single-room occupancy buildings; (2) hotels, as that term is defined in Section 4-6-180; (3) corporate housing; or (4) bed-and-breakfast establishments or vacation rentals licensed or required to be licensed by the city. For purposes of this definition:

(i) "Corporate housing" means a dwelling unit owned or leased by a business entity that is available for rent for transient occupancy solely by the business entity's officers, employees, family members of the officers or employees, consultants, vendors or contractors;

(ii) "Family members" means an officer's or employee's (i) mother, father, spouse, brother or sister (including blood, step or half), son or daughter (including blood, step or half), father-in- law, mother-in-law, daughter-in-law, son-in-law, brother-in-law, sister-in-law, grandparents or grandchildren; (ii) court-appointed legal guardian or a person for whom the employee or officer is a court- appointed legal guardian; or (iii) domestic partner or the domestic partner's mother, father, brother or sister (including blood, step, or half), or son or daughter (including blood, step or half);

(iii) "Guest," "shared housing host," and "transient occupancy" have the meaning ascribed to those words in section 4-9-010.

SECTION 13. Section 3-24-030 of Section 1 of this ordinance shall take effect on July 1, 2016, the remainder of this ordinance shall be in full force and effect 120 days after its passage and publication.

Margaret Laurino 39
41ST

Alderman Patrick J. O'Connor, 40th Ward

City of Chicago

O2016-736

Office of the City Clerk

Document Tracking Sheet

Meeting Date:	2/10/2016
Sponsor(s):	Reilly (42)
Type:	Ordinance
Title:	Amendment of Municipal Code Sections 4-156-320 and 4-156-355 concerning approval conditions for original license applications
Committee(s) Assignment:	Committee on License and Consumer Protection

LICENSING

ORDINANCE

BE IT ORDAINED BY THE CITY COUNCIL OF THE CITY OF CHICAGO:

SECTION 1. Section 4-156-320 of the Municipal Code of Chicago is hereby amended by deleting the language stricken through and by inserting the language underscored, as follows:

4-156-320 License – Application – Approval conditions.

(Omitted text is unaffected by this ordinance)

(b) (1) *Original license application.* After receiving zoning approval, an applicant for a public place of amusement license shall pay the license fee at the time of filing the application. No later than 30 days after payment of the license fee, the applicant shall submit to the department all required documentation, as prescribed in the department's rules ~~and regulations~~, necessary to complete the application. If the applicant submits all ~~the~~ required documentation within the 30-day period, the commissioner shall review the application and documentation and any written objections to granting the license filed pursuant to Section 4-156-311 and, ~~shall approve or deny the application~~ within 60 days after all required documentation has been submitted to the department, shall either: (i) deny the application, or (ii) except as otherwise provided in subsection (b)(4), provide the application to the alderman of the applicable ward, together with a recommendation for introduction of an ordinance approving the application. Such approval shall not be unreasonably withheld. Once an ordinance approving the application is effective, the commissioner shall issue the license to the applicant. If the applicant fails to submit all the required documentation within the 30-day period, the application shall be deemed to be incomplete and the commissioner shall suspend all further action on the application unless the applicant reactivates the application within six months after the original application was filed by: (1) submitting all required documentation necessary to complete the application, and (2) ~~payment of~~ paying a reactivation fee of $500.00.

(2) *Reactivation of original application within six months.* If the applicant reactivates the license application in accordance with ~~this~~ subsection (b)(1), the commissioner shall review the application and documentation and any written objections to granting the license filed pursuant to Section 4-156-311 and, ~~shall approve or deny the application~~ within 60 days after all required documentation has been submitted to the department and the license application reactivation fee is paid, shall either: (i) deny the application, or (ii) provide the application to the alderman of the applicable ward, together with a recommendation for introduction of an ordinance approving the application. Such approval shall not be unreasonably withheld. Once

an ordinance approving the application is effective, the commissioner shall issue the license to the applicant.

(3) *Incomplete applications that are not reactivated in a timely manner – Withdrawn applications.* If the commissioner determines that the application for a public place of amusement license ~~to be~~ is incomplete and the applicant fails to reactivate the application in accordance with ~~this~~ subsection (b)(2), or if the applicant withdraws the application, the application shall expire and the applicant shall forfeit the license fee and any license application reactivation fee paid by the applicant.

If the license application expires or is withdrawn, a new application for a public place of amusement license, accompanied by the appropriate license fee, and all required documentation, shall be required to obtain a license.

(4) *Renewal applications.* If the commissioner finds that a renewal application for a public place of amusement license meets the requirements of Article III of this Chapter and the rules promulgated thereunder, the commissioner shall, within 60 days after all required documentation has been submitted to the department, prepare an ordinance for approval by the city council, which ordinance may include a group of renewal applications submitted within the applicable 60-day period. Approval of such an ordinance shall not be unreasonably withheld or unreasonably delayed by the city council. Once the ordinance approving the renewal application is effective, the commissioner shall issue the license to the applicant.

(c) The procedures for the denial of a license set forth in Chapter 4-4 shall apply to the denial of an application for a public place of amusement license.

SECTION 2. Section 4-156-355 of the Municipal Code of Chicago is hereby amended by inserting the language underscored, as follows:

License – Issuance prohibited.

No public place of amusement license shall be issued to:

(Omitted text is unaffected by this ordinance)

(9) Any person unless an ordinance approving the issuance of such license is enacted by the city council in accordance with subsection (b) of Section 4-156-320.

SECTION 3. This ordinance shall take full force and effect upon its passage and publication.

Alderman Brendan Reilly, 42nd Ward

City of Chicago

O2016-695

Office of the City Clerk

Document Tracking Sheet

Meeting Date:	2/10/2016
Sponsor(s):	Tunney (44)
Type:	Ordinance
Title:	Amendment of Municipal Code Title 9 concerning Wrigley Field Area Zone 383 residential parking permits
Committee(s) Assignment:	Committee on Pedestrian and Traffic Safety

Traffic

ORDINANCE

BE IT ORDAINED BY THE CITY COUNCIL OF THE CITY OF CHICAGO:

SECTION 1. Section 9-64-090 of the Municipal Code of Chicago is hereby amended by adding the language underscored, as follows:

9-64-090 Residential parking permit.

(Omitted text is unaffected by this ordinance)

(d) When official signs are erected indicating resident permit parking only, parking shall be restricted to service and delivery vehicles, and home health care provider vehicles whose operators are doing business with residents of the residential parking permit zone and to vehicles displaying resident or visitor parking permits or other permits issued pursuant to Section 9-68-020 or Section 9-68-022(d) herein. In addition, a vehicle not in these categories may park legally for up to 15 minutes in a 24 hour period in a residential parking permit zone if its hazard indicator lights are flashing.

(e) It shall be unlawful to park any unauthorized vehicle in violation of signs erected or maintained pursuant to this section or any other ordinance or city council order which establishes and defines a residential parking permit zone for which permits are issued pursuant to Section 9-68-020 or other ordinance.

SECTION 2. Chapter 9-68 of the Municipal Code of Chicago is hereby amended by adding the language underscored and by deleting the language stricken through, as follows:

9-68-022 Wrigley Field area parking permits – Zone 383.

(a) The purpose of this section is to effectively regulate parking in the area immediately surrounding Wrigley Field in light of the special nature of the parking problems caused by night games at Wrigley Field.

(b) Those portions of Residential Permit Parking Zone 383 that are within the ~~following bounded area: the~~ area bounded by and including both sides of Ashland Avenue on the west; Irving Park Road on the north, Broadway on the east, and Belmont Avenue on the south; shall for purposes of this section be known as the "Zone 383 night game tow area." Upon the posting of appropriate signs within the Zone 383 night game tow area, that area shall be deemed, during the days and times specified in subsection (c) of this section, an officially designated and marked "tow zone" for purposes of Section 9-92-030(f).

(c) In addition to the parking restrictions and requirements contained in Section 9-64-090 and other applicable code provisions, any vehicle parked within the Zone 383 night game tow area between the hours of 5:00 P.M. and 10:00 P.M. on days in which night baseball games are played at Wrigley Field, and which does not bear a "Zone 383" resident or visitor permit, or Zone 383 business parking permit shall be subject to an immediate tow.

(d) (1) For purposes of this section, the following definitions apply:

"Zone 383 business parking permit" or "business parking permit" means a parking permit issued pursuant to this section.

"Employee" means an employee of a program area business.

"Night game" means any baseball game played at Wrigley Field that is authorized by Section 4-156-430(B)(2).

"Program area" means that area within Residential Permit Parking Zone 383 set forth in subsection (b).

"Program area business" means a business located within the program area.

(2) A business parking permit allows an employee to park within the program area between the hours 5 p.m. to 10 p.m. when a night game is played at Wrigley Field. A business parking permit shall be issued only to an employee of a program area business and shall be used by such employee only in the course of his employment. No business parking permit shall be issued to an employee owning a vehicle eligible for immobilization pursuant to Section 9-100-120 or other applicable provision of the Code.

(3) (A) It shall be unlawful for any person to affix, cause to be affixed, or otherwise display any business parking permit not in compliance with this section.

(B) It shall be unlawful for any person other than the city or an agent of the city to knowingly sell, offer for sale, expose for sale, or acquire for the purpose of sale any business parking permit.

(C) It shall be unlawful for any person to purchase a business parking permit from any person other than the city or an agent of the city.

(D) It shall be unlawful for any employee to transfer a business parking permit to another person.

(E) In addition to any other fine provided, any person who violates this subsection for the first violation shall be subject to a fine of not less than $200.00 nor more than $500.00 for each offense, the second such violation punishable by a fine of not less than $500 nor more than $750, the third such violation punishable by a fine of not less than $750 nor more than $1,000, and revocation of the employee's business parking permit.

(4) The offices of the Aldermen located within Residential Permit Parking Zone 383 shall distribute the business parking permits, without charge, to employees of program area businesses in accordance with this section.

(5) Any employee's vehicle parked in violationof subsection (d)(2) shall be subject to immediate tow.

SECTION 3. This ordinance shall be in full force and effect 10 days after its passage and publication.

Thomas M. Tunney
Alderman, 44th Ward

City of Chicago

O2016-710

Office of the City Clerk

Document Tracking Sheet

Meeting Date:	2/10/2016
Sponsor(s):	Tunney (44)
Type:	Ordinance
Title:	Amendment of Municipal Code Section 17-3-0503-D by reclassifying segment of N Clark St as pedestrian street
Committee(s) Assignment:	Committee on Zoning, Landmarks and Building Standards

City Council Meeting
February 10, 2016

Whereas, Pedestrian Streets (P-Streets) are segments of street created in Chicago intended to preserve and enhance the character of streets and intersections that are widely recognized as Chicago's best examples of pedestrian-oriented shopping districts; now therefore

BE IT ORDAINED BY THE CITY COUNCIL OF THE CITY OF CHICAGO:

SECTION 1. Title 17 of the Municipal Code of Chicago, the Chicago Zoning Ordinance, is hereby amended by Inserting 17-3-0503-D:

17-3-0503-D [Pedestrian Streets and Pedestrian Retail Streets.]

Street	Segment		Coordinates	
	From	To	From	To
Clark	Diversey	Wellington	2800N	3000N

Thomas M. Tunney
Alderman, 44th Ward

City of Chicago

O2016-697

Office of the City Clerk

Document Tracking Sheet

Meeting Date:	2/10/2016
Sponsor(s):	Silverstein (50)
Type:	Ordinance
Title:	Amendment of Municipal Code Chapter 4-384 by adding new Section 4-384-170 concerning Animal Shelter Cafe permit
Committee(s) Assignment:	Committee on License and Consumer Protection

ORDINANCE

BE IT ORDAINED BY THE CITY COUNCIL OF THE CITY OF CHICAGO:

SECTION 1. Chapter 4-384 of the Municipal Code of Chicago is hereby amended by adding a new section 4-384-170, as follows:

4-384-170 Animal Shelter Café permit.

(a) Definitions.

For purposes of this section the following definitions apply:

"Beverages" means non-alcoholic beverages, including but not limited to coffee, tea, and water.

"Café" means that enclosed portion of the licensed humane society premises reserved solely for the sale of beverages.

"Permittee" means a person issued an animal shelter café permit under this section.

(b) Notwithstanding any provision of this code to the contrary, a humane society may sell beverages in its licensed facility in compliance with this section; provided that no more than 20% of the total floor area, or the amount of floor area permitted in the applicable zoning district, whichever is less, shall be used for the sale of beverages. The animal shelter café permit authorizes only the sale of non-alcoholic beverages. The permit shall be for a term of two years and the fee shall be $250.

The permit granted under this section does not authorize the licensee to engage in the business of a retail food establishment, except as authorized in this section.

(c) Qualifications and application.

(1) A permit or renewal of a permit issued under this section shall be denied or revoked for any of the following:

(A) the applicant or permittee does not have a valid animal care license issued under this chapter;

(B) the applicant or permittee is not a humane society whose mission and practice is, in whole or in significant part, the rescue and placement of dogs or cats; or

(C) the enclosed area or operation of the café is not in compliance with this section or applicable rules.

(2) An application for, or a renewal of, an animal shelter café permit shall be made to the commissioner in a form and manner provided by the commissioner. The application shall include:

(A) proof that the applicant holds a valid animal care license;

(B) proof that the applicant is a humane society whose mission and practice is, in whole or in significant part, the rescue and placement of dogs or cats;

(C) a detailed drawing of the licensed animal care premises which clearly shows: (i) the location of the café in the licensed premises; and (ii) the walls and doors separating the café from the remaining licensed premises; and
(D) any other pertinent information reasonably required by the commissioner.

(d) Operating requirements.
(1) The café shall be separated by walls and doors from the remaining area of the licensed premises;
(2) No animals, other than service animals, shall be permitted to be in, or travel through, the café;
(3) Beverages shall be sold only:
(i) in the café; and
(ii) to prospective adopters currently in the licensed premises for the purpose of adopting a cat or dog.

(e) This section shall be enforced by the department and the department of health.

The commissioner shall promulgate rules for the administration and enforcement of this section. The department of health shall promulgate rules regarding the sanitation and health requirements of the café, which rules shall include but not be limited to adequate controls to ensure compliance with the Illinois Food, Drug and Cosmetic Act, the Illinois Food Handing Regulation Enforcement Act, the Illinois Sanitary Food Preparation Act, and any other applicable law or regulation.

(f) Any person who violates this section, or any rule promulgated hereunder, shall be fined not less than $200.00 nor more than $1000.00 for each offense. Each day that a violation continues shall constitute a separate and distinct offense.

SECTION 2. This ordinance shall be effective 90 days after its passage and publication.

Debra Silverstein
Alderman, 50th Ward

City of Chicago

O2016-679

Office of the City Clerk

Document Tracking Sheet

Meeting Date:	2/10/2016
Sponsor(s):	Villegas (36)
Type:	Ordinance
Title:	Approval of Bricktown Square Subdivision
Committee(s) Assignment:	Committee on Transportation and Public Way

SUBDIVISION ORDINANCE

Be it Ordained by the City Council of the City of Chicago:

SECTION 1. Chicago Department of Transportation, the Commissioner or any of her designees, are hereby authorized and directed to approve a proposed Bricktown Square Subdivision being a resubdivision of certain lots owned by Bricktown Square LLC in the block bounded by W. Fullerton Avenue, N. Narragansett Avenue and W. Diversey Avenue, and legally described in the attached plat (Exhibit A, CDOT File: 30-36-15-3702) which, for greater certainty, is hereby made a part of this ordinance.

SECTION 2. The subdivision herein provided for is made upon the express condition that within one hundred eighty (180) days after the passage of this ordinance, the applicant shall file or cause to be filed for record in the Office of the Recorder of Deeds of Cook County, Illinois a certified copy of this ordinance, together with the full sized corresponding Plat approved by the Department of Transportation / Superintendent of Maps

SECTION 3. This ordinance and exhibit subdivision plat shall take effect and be in force from and after its recording.

Honorable Gilbert Villegas
Alderman, 36th Ward


EXHIBIT "A"

Plat of Subdivision
Bricktown Square Subdivision

BEING A SUBDIVISION OF PART OF THE EAST 1/2 OF THE SOUTHEAST 1/4 OF SECTION 30, TOWNSHIP 40 NORTH, RANGE 13 EAST OF THE THIRD PRINCIPAL MERIDIAN, IN COOK COUNTY, ILLINOIS.

INDEX OF SHEETS

Page 1: Boundary Lines and Dimensions
Page 2: Legal Description & Certifications

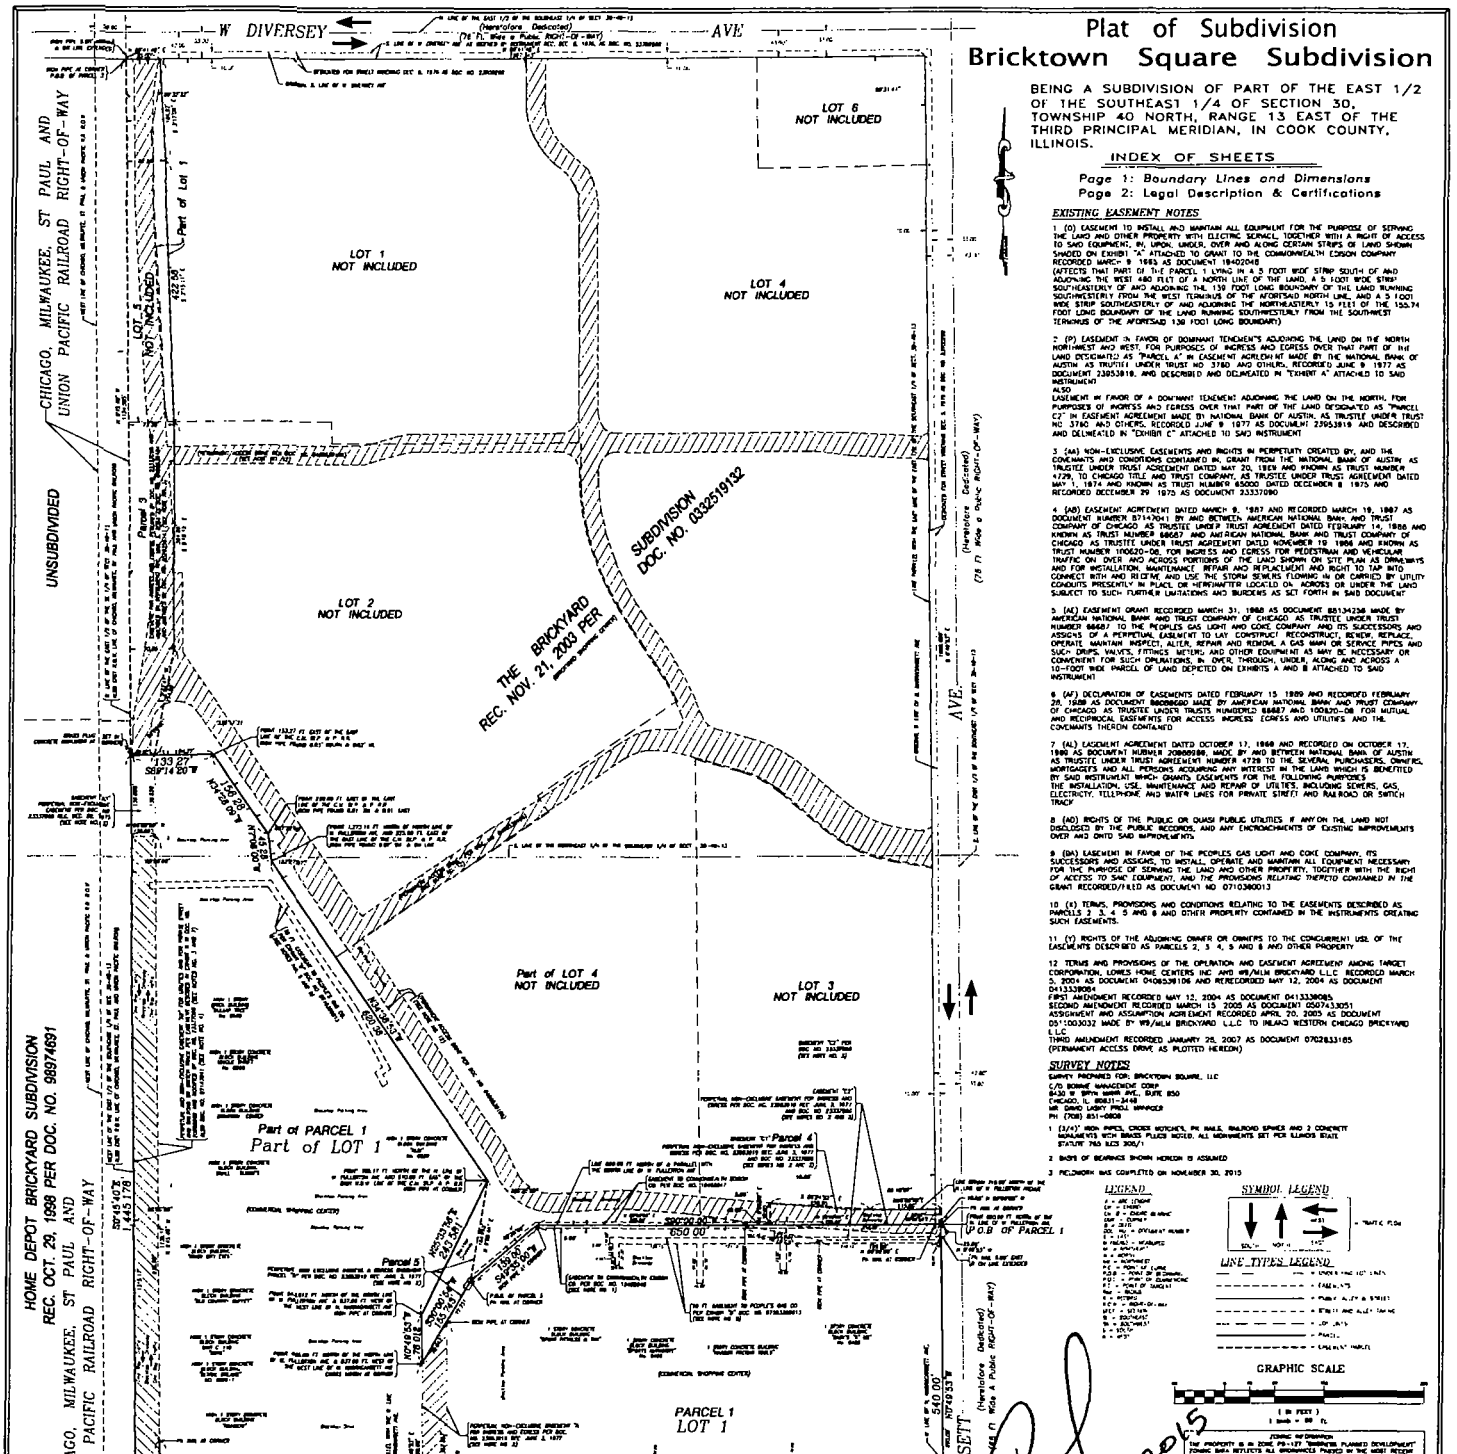

EXISTING EASEMENT NOTES

1. (D) EASEMENT TO INSTALL AND MAINTAIN ALL EQUIPMENT FOR THE PURPOSE OF SERVING THE LAND AND OTHER PROPERTY WITH ELECTRIC SERVICE, TOGETHER WITH A RIGHT OF ACCESS TO SAID EQUIPMENT, IN, UPON, UNDER, OVER AND ALONG CERTAIN STRIPS OF LAND SHOWN SHADED ON EXHIBIT "A" ATTACHED TO GRANT TO THE COMMONWEALTH EDISON COMPANY RECORDED MARCH 9 1983 AS DOCUMENT 1140204B
(AFFECTS THAT PART OF THE PARCEL 1 LYING IN A 5 FOOT WIDE STRIP SOUTH OF AND ADJOINING THE WEST 480 FEET OF A NORTH LINE OF THE LAND, A 5 FOOT WIDE STRIP SOUTHEASTERLY OF AND ADJOINING THE 139 FOOT LONG BOUNDARY OF THE LAND RUNNING SOUTHWESTERLY FROM THE WEST TERMINUS OF THE AFORESAID NORTH LINE, AND A 3 FOOT WIDE STRIP SOUTHEASTERLY OF AND ADJOINING THE NORTHEASTERLY 19 FEET OF THE 155.74 FOOT LONG BOUNDARY OF THE LAND RUNNING SOUTHWESTERLY FROM THE SOUTHWEST TERMINUS OF THE AFORESAID 139 FOOT LONG BOUNDARY)

2. (P) EASEMENT IN FAVOR OF DOMINANT TENEMENTS ADJOINING THE LAND ON THE NORTH NORTHWEST AND WEST, FOR PURPOSES OF INGRESS AND EGRESS OVER THAT PART OF THE LAND DESIGNATED AS "PARCEL A" IN EASEMENT AGREEMENT MADE BY THE NATIONAL BANK OF AUSTIN AS TRUSTEE UNDER TRUST NO 3780 AND OTHERS, RECORDED JUNE 9 1977 AS DOCUMENT 23853818, AND DESCRIBED AND DELINEATED IN "EXHIBIT A" ATTACHED TO SAID INSTRUMENT
ALSO
EASEMENT IN FAVOR OF A DOMINANT TENEMENT ADJOINING THE LAND ON THE NORTH, FOR PURPOSES OF INGRESS AND EGRESS OVER THAT PART OF THE LAND DESIGNATED AS "PARCEL C" IN EASEMENT AGREEMENT MADE BY NATIONAL BANK OF AUSTIN, AS TRUSTEE UNDER TRUST NO 3780 AND OTHERS, RECORDED JUNE 9 1977 AS DOCUMENT 23953819 AND DESCRIBED AND DELINEATED IN "EXHIBIT C" ATTACHED TO SAID INSTRUMENT

3. (AA) NON-EXCLUSIVE EASEMENTS AND RIGHTS IN PERPETUITY CREATED BY, AND THE COVENANTS AND CONDITIONS CONTAINED IN, GRANT FROM THE NATIONAL BANK OF AUSTIN, AS TRUSTEE UNDER TRUST AGREEMENT DATED MAY 20, 1926 AND KNOWN AS TRUST NUMBER 4729, TO CHICAGO TITLE AND TRUST COMPANY, AS TRUSTEE UNDER TRUST AGREEMENT DATED MAY 1, 1974 AND KNOWN AS TRUST NUMBER 63000 DATED DECEMBER 6 1975 AND RECORDED DECEMBER 29 1975 AS DOCUMENT 23337090

4. (AB) EASEMENT AGREEMENT DATED MARCH 9, 1987 AND RECORDED MARCH 10, 1987 AS DOCUMENT NUMBER 87147041 BY AND BETWEEN AMERICAN NATIONAL BANK AND TRUST COMPANY OF CHICAGO AS TRUSTEE UNDER TRUST AGREEMENT DATED FEBRUARY 14, 1986 AND KNOWN AS TRUST NUMBER 68687 AND AMERICAN NATIONAL BANK AND TRUST COMPANY OF CHICAGO AS TRUSTEE UNDER TRUST AGREEMENT DATED NOVEMBER 19 1986 AND KNOWN AS TRUST NUMBER 1100620-08, FOR INGRESS AND EGRESS FOR PEDESTRIAN AND VEHICULAR TRAFFIC ON OVER AND ACROSS PORTIONS OF THE LAND SHOWN ON SITE PLAN AS DRIVEWAYS AND FOR INSTALLATION, MAINTENANCE REPAIR AND REPLACEMENT AND RIGHT TO TAP INTO, CONNECT WITH AND RELEASE AND USE THE STORM SEWERS FLOWING IN OR CARRIED BY UTILITY CONDUITS PRESENTLY IN PLACE, OR HEREINAFTER LOCATED ON, ACROSS OR UNDER THE LAND SUBJECT TO SUCH FURTHER LIMITATIONS AND BURDENS AS SET FORTH IN SAID DOCUMENT

5. (AC) EASEMENT GRANT RECORDED MARCH 31, 1988 AS DOCUMENT 88134238 MADE BY AMERICAN NATIONAL BANK AND TRUST COMPANY OF CHICAGO AS TRUSTEE UNDER TRUST NUMBER 68687 TO THE PEOPLES GAS LIGHT AND COKE COMPANY AND ITS SUCCESSORS AND ASSIGNS OF A PERPETUAL EASEMENT TO LAY CONSTRUCT RECONSTRUCT, RENEW, REPLACE, OPERATE MAINTAIN INSPECT, ALTER, REPAIR AND REMOVE A GAS MAIN OR SERVICE PIPES AND SUCH DROPS, VALVES, FITTINGS METERS AND OTHER EQUIPMENT AS MAY BE NECESSARY OR CONVENIENT FOR SUCH OPERATIONS, IN, OVER, THROUGH, UNDER, ALONG AND ACROSS A 10-FOOT WIDE PARCEL OF LAND DEPICTED ON EXHIBITS A AND B ATTACHED TO SAID INSTRUMENT

6. (AF) DECLARATION OF EASEMENTS DATED FEBRUARY 15 1989 AND RECORDED FEBRUARY 28, 1989 AS DOCUMENT 89089660 MADE BY AMERICAN NATIONAL BANK AND TRUST COMPANY OF CHICAGO AS TRUSTEE UNDER TRUSTS NUMBERED 68687 AND 1100620-08 FOR MUTUAL AND RECIPROCAL EASEMENTS FOR ACCESS INGRESS EGRESS AND UTILITIES AND THE COVENANTS THEREIN CONTAINED

7. (AL) EASEMENT AGREEMENT DATED OCTOBER 17, 1990 AND RECORDED ON OCTOBER 17, 1990 AS DOCUMENT NUMBER 90589188, MADE BY AND BETWEEN NATIONAL BANK OF AUSTIN AS TRUSTEE UNDER TRUST AGREEMENT NUMBER 4729 TO THE SEVERAL PURCHASERS, OWNERS, MORTGAGEES AND ALL PERSONS ACQUIRING ANY INTEREST IN THE LAND WHICH IS BENEFITED BY SAID INSTRUMENT WHICH GRANTS EASEMENTS FOR THE FOLLOWING PURPOSES THE INSTALLATION, USE, MAINTENANCE AND REPAIR OF UTILITIES, INCLUDING SEWERS, GAS, ELECTRICITY, TELEPHONE AND WATER LINES FOR PRIVATE STREET AND RAILROAD OR SWITCH TRACK

8. (AO) RIGHTS OF THE PUBLIC OR QUASI PUBLIC UTILITIES IF ANY ON THE LAND NOT DISCLOSED BY THE PUBLIC RECORDS, AND ANY ENCROACHMENTS OF EXISTING IMPROVEMENTS OVER AND ONTO SAID IMPROVEMENTS

9. (AI) EASEMENT IN FAVOR OF THE PEOPLES GAS LIGHT AND COKE COMPANY, ITS SUCCESSORS AND ASSIGNS, TO INSTALL, OPERATE AND MAINTAIN ALL EQUIPMENT NECESSARY FOR THE PURPOSE OF SERVING THE LAND AND OTHER PROPERTY, TOGETHER WITH THE RIGHT OF ACCESS TO SAID EQUIPMENT, AND THE PROVISIONS RELATING THERETO CONTAINED IN THE GRANT RECORDED/FILED AS DOCUMENT NO 0710380013

10. (E) TERMS, PROVISIONS AND CONDITIONS RELATING TO THE EASEMENTS DESCRIBED AS PARCELS 2, 3, 4, 5 AND 6 AND OTHER PROPERTY CONTAINED IN THE INSTRUMENTS CREATING SUCH EASEMENTS.

11. (Y) RIGHTS OF THE ADJOINING OWNER OR OWNERS TO THE CONCURRENT USE OF THE EASEMENTS DESCRIBED AS PARCELS 2, 3, 4, 5 AND 6 AND OTHER PROPERTY

12. TERMS AND PROVISIONS OF THE OPERATION AND EASEMENT AGREEMENT AMONG TARGET CORPORATION, LOWES HOME CENTERS INC AND WB/MLW BRICKYARD L.L.C. RECORDED MARCH 5, 2004 AS DOCUMENT 0408539106 AND RERECORDED MAY 12, 2004 AS DOCUMENT 0413339084
FIRST AMENDMENT RECORDED MAY 12, 2004 AS DOCUMENT 0413339085
SECOND AMENDMENT RECORDED MARCH 15 2005 AS DOCUMENT 0507433051
ASSIGNMENT AND ASSUMPTION AGREEMENT RECORDED APRIL 20, 2005 AS DOCUMENT 0511003032 MADE BY WB/MLW BRICKYARD L.L.C TO INLAND WESTERN CHICAGO BRICKYARD L.L.C
THIRD AMENDMENT RECORDED JANUARY 25, 2007 AS DOCUMENT 0702633185
(PERMANENT ACCESS DRIVE AS PLOTTED HEREON)

SURVEY NOTES

SURVEY PREPARED FOR: BRICKTOWN SQUARE, LLC
C/O BOMMIT MANAGEMENT CORP
8430 W BRYN MAWR AVE., SUITE 850
CHICAGO, IL 60631-3448
ATTN: DAVID LEROY PROLL MANAGER
PH: (708) 857-0808

1. (3/4") IRON PIPES, CROSS NOTCHES, PK NAILS, RAILROAD SPIKES AND 3 CONCRETE MONUMENTS WITH BRASS PLUGS SET, ALL MONUMENTS SET PER ILLINOIS STATE STATUTE 765 ILCS 205/1

2. BASIS OF BEARINGS SHOWN HEREON IS ASSUMED

3. FIELDWORK WAS COMPLETED ON NOVEMBER 30, 2015

LEGEND

SYMBOL LEGEND

LINE TYPES LEGEND

GRAPHIC SCALE

AREA TABLE

LOT	AREA (SQ. FT.) (ACRES)	AREA (SQ. FT.) (ACRES)
1	1,846,533	94,8293
2	37,788	0.8677
3	41,740	0.9582
TOTAL	1,926,066	95,6514

THIS PLAT AFFECTS THE FOLLOWING REAL ESTATE TAX IDENTIFICATION (PIN) NUMBERS.
13-30-410-006 — LOT 1
13-30-410-013
13-30-410-012 — LOT 2
PART OF PIN 13-30-410-013 — LOT 3

SEND FUTURE REAL ESTATE TAX BILLS TO:
BRICKTOWN SQUARE, LLC
C/O BOMMIT MANAGEMENT CORP
8430 W BRYN MAWR AVE., SUITE 850
CHICAGO, IL 60631-3448
ATTN: DAVID LEROY PROLL MANAGER
PH: (708) 857-0808

AFTER RECORDING PLEASE RETURN THIS PLAT BY MAIL TO:

C/O BOMMIT MANAGEMENT CORP
8430 W BRYN MAWR AVE., SUITE 850
CHICAGO, IL 60631-3448
ATTN: DAVID LEROY PROLL MANAGER
PH: (708) 857-0808

REVISED DEC 28 2015
REVISED DEC 15 2015
REVISED NOV 3 2015
DATE NOV 3 2015

SURVEY NO. ---129480 SUBDIVISION ---
THIS INSTRUMENT PREPARED BY:

NATIONAL SURVEY SERVICE, INC.
PROFESSIONAL LAND SURVEYORS
2C S. MICHIGAN AVENUE, SUITE 1300 CHICAGO, ILLINOIS 60603
TEL. 312-630-9100 FAX. 312-630-9101

EXHIBIT "A"

Plat of Subdivision
Bricktown Square Subdivision

BEING A SUBDIVISION OF PART OF THE EAST 1/2 OF THE SOUTHEAST 1/4 OF SECTION 30, TOWNSHIP 40 NORTH, RANGE 13 EAST OF THE THIRD PRINCIPAL MERIDIAN, IN COOK COUNTY, ILLINOIS.

STATE OF)
COUNTY OF) SS

BRICKTOWN SQUARE, LLC

LIMITED LIABILITY COMPANY, HEREBY CERTIFIES THAT IT IS THE OWNER OF PART OF THE PROPERTY DESCRIBED HEREON AND THAT WE HAVE CAUSED THE SAID PROPERTY TO BE SURVEYED AND SUBDIVIDED AS SHOWN ON THE PLAT HEREON DRAWN.

DATED AT _____, ILLINOIS, THIS _____ DAY OF _____, A.D. 20___.

_____
MANAGER/PRESIDENT

ATTEST: _____
SECRETARY

STATE OF)
COUNTY OF) SS

I, HEREBY CERTIFY THAT ON THIS DAY BEFORE ME _____, AN OFFICER DULY AUTHORIZED IN THE STATE AFORESAID TO TAKE ACKNOWLEDGMENTS, PERSONALLY APPEARED _____ AND _____ TO ME KNOWN AND KNOWN TO BE THE _____ MANAGER/PRESIDENT AND _____ SECRETARY OF BRICKTOWN SQUARE, LLC, LIMITED LIABILITY COMPANY, AND TO BE KNOWN TO BE THE PERSONS WHO EXECUTED THE WITHIN INSTRUMENT AND ACKNOWLEDGED THE EXECUTION THEREOF AS SUCH OFFICERS, IN THAT, THEIR FREE AND VOLUNTARY ACT OF SAID CORPORATION FREELY AND VOLUNTARILY FOR THE USES AND PURPOSES THEREIN EXPRESSED AND WITH FULL AUTHORITY TO DO SO ON BEHALF OF AND TO BIND SAID CORPORATION AND ON BEHALF OF SAID PARTNERSHIP

IN WITNESS WHEREOF I HAVE HEREUNTO SET MY HAND AND SEAL THIS _____ DAY OF _____, A.D. 20___.

_____
NOTARY PUBLIC

MY COMMISSION EXPIRES _____, A.D. 20___.

STATE OF)
COUNTY OF) SS

BRIP-BRICKTOWN, LLC

LIMITED LIABILITY COMPANY, HEREBY CERTIFIES THAT IT IS THE OWNER OF PART OF THE PROPERTY DESCRIBED HEREON AND THAT WE HAVE CAUSED THE SAID PROPERTY TO BE SURVEYED AND SUBDIVIDED AS SHOWN ON THE PLAT HEREON DRAWN.

DATED AT _____, ILLINOIS, THIS _____ DAY OF _____, A.D. 20___.

_____
MANAGER/PRESIDENT

ATTEST: _____
SECRETARY

STATE OF)
COUNTY OF) SS

I, HEREBY CERTIFY THAT ON THIS DAY BEFORE ME _____, AN OFFICER DULY AUTHORIZED IN THE STATE AFORESAID TO TAKE ACKNOWLEDGMENTS, PERSONALLY APPEARED _____ AND _____ TO ME KNOWN AND KNOWN TO BE THE _____ MANAGER/PRESIDENT AND _____ SECRETARY OF BRIP-BRICKTOWN, LLC, LIMITED LIABILITY COMPANY, AND TO BE KNOWN TO BE THE PERSONS WHO EXECUTED THE WITHIN INSTRUMENT AND ACKNOWLEDGED THE EXECUTION THEREOF AS SUCH OFFICERS, IN THAT, THEIR FREE AND VOLUNTARY ACT OF SAID CORPORATION FREELY AND VOLUNTARILY FOR THE USES AND PURPOSES THEREIN EXPRESSED AND WITH FULL AUTHORITY TO DO SO ON BEHALF OF AND TO BIND SAID CORPORATION AND ON BEHALF OF SAID PARTNERSHIP

IN WITNESS WHEREOF I HAVE HEREUNTO SET MY HAND AND SEAL THIS _____ DAY OF _____, A.D. 20___.

_____
NOTARY PUBLIC

MY COMMISSION EXPIRES _____, A.D. 20___.

STATE OF)
COUNTY OF) SS

BRICKTOWN RETAIL ASSOCIATES, LLC

LIMITED LIABILITY COMPANY, HEREBY CERTIFIES THAT IT IS THE OWNER OF PART OF THE PROPERTY DESCRIBED HEREON AND THAT WE HAVE CAUSED THE SAID PROPERTY TO BE SURVEYED AND SUBDIVIDED AS SHOWN ON THE PLAT HEREON DRAWN.

DATED AT _____, ILLINOIS, THIS _____ DAY OF _____, A.D. 20___.

_____
MANAGER/PRESIDENT

ATTEST: _____
SECRETARY

STATE OF)
COUNTY OF) SS

I, HEREBY CERTIFY THAT ON THIS DAY BEFORE ME _____, AN OFFICER DULY AUTHORIZED IN THE STATE AFORESAID TO TAKE ACKNOWLEDGMENTS, PERSONALLY APPEARED _____ AND _____ TO ME KNOWN AND KNOWN TO BE THE _____ MANAGER/PRESIDENT AND _____ SECRETARY OF BRICKTOWN RETAIL ASSOCIATES, LLC, LIMITED LIABILITY COMPANY, AND TO BE KNOWN TO BE THE PERSONS WHO EXECUTED THE WITHIN INSTRUMENT AND ACKNOWLEDGED THE EXECUTION THEREOF AS SUCH OFFICERS, IN THAT, THEIR FREE AND VOLUNTARY ACT OF SAID CORPORATION FREELY AND VOLUNTARILY FOR THE USES AND PURPOSES THEREIN EXPRESSED AND WITH FULL AUTHORITY TO DO SO ON BEHALF OF AND TO BIND SAID CORPORATION AND ON BEHALF OF SAID PARTNERSHIP

IN WITNESS WHEREOF I HAVE HEREUNTO SET MY HAND AND SEAL THIS _____ DAY OF _____, A.D. 20___.

_____
NOTARY PUBLIC

MY COMMISSION EXPIRES _____, A.D. 20___.

STATE OF ILLINOIS)
COUNTY OF) SS

THE BANK OF BOOKLAND, PLC, A PUBLIC LIMITED COMPANY OF THE STATE OF _____, HEREBY CERTIFIES THAT IT IS THE OWNER OF THE PROPERTY DESCRIBED HEREON AND THAT HE SAID OWNER IT HAS CAUSED THE SAID PROPERTY TO BE SURVEYED AND SUBDIVIDED AS SHOWN ON THE PLAT HEREON DRAWN.

DATED AT _____, ILLINOIS, THIS _____ DAY OF _____, A.D. 20___.

_____
PRESIDENT

ATTEST: _____
SECRETARY

NOTARY PUBLIC

STATE OF)
COUNTY OF) SS

I, A NOTARY PUBLIC IN AND FOR SAID COUNTY AND STATE AFORESAID, DOES HEREBY CERTIFY THAT _____, PERSONALLY KNOWN TO ME TO BE THE _____ OF THE BANK OF BOOKLAND, PLC, A PUBLIC LIMITED COMPANY AND _____, SECRETARY OF SAID BANK, PERSONALLY KNOWN TO ME TO BE THE SAME PERSONS WHOSE NAMES ARE SUBSCRIBED TO THE FOREGOING INSTRUMENT, APPEARED BEFORE ME THIS DAY IN PERSON AND ACKNOWLEDGED THAT THEY SIGNED AND DELIVERED THE SAID INSTRUMENTS AS THEIR OWN FREE AND VOLUNTARY ACT AND AS THE FREE AND VOLUNTARY ACT AND DEED OF SAID BANK AS MORTGAGEE FOR THE USES AND PURPOSES THEREIN SET FORTH AND THAT THE _____ SECRETARY DID ALSO THEN AND THERE ACKNOWLEDGE THAT HE, AS CUSTODIAN OF THE CORPORATE SEAL OF SAID BANK, DID AFFIX THE SAID CORPORATE SEAL OF SAID BANK TO SAID INSTRUMENT AS HIS FREE AND VOLUNTARY ACT AND DEED OF SAID BANK AS MORTGAGEE FOR THE USES AND PURPOSES THEREIN SET FORTH.

GIVEN UNDER MY HAND AND NOTARIAL SEAL THIS _____ DAY OF _____, A.D. 20___.

_____
NOTARY PUBLIC

MY COMMISSION EXPIRES _____, A.D. 20___.

EASEMENT PARCELS FOR THE BENEFIT OF PARCEL 1

PARCEL 2
EASEMENT FOR THE BENEFIT OF PARCEL 1 AS CREATED BY EASEMENT AGREEMENT RECORDED JUNE 17 1977 AS DOCUMENT NUMBER 23873440 AS AMENDED BY DOCUMENT 0528255141 FOR INGRESS AND EGRESS TO AND FROM WEST FULLERTON AVENUE AND THE RIGHT TO USE ROADS AND STREETS OVER, ON AND THROUGH THE FOLLOWING DESCRIBED PROPERTY A STRIP OF LAND IN THE EAST 1/2 OF THE SOUTHEAST 1/4 OF SECTION 30 TOWNSHIP 40 NORTH, RANGE 13 BEING EAST OF THE THIRD PRINCIPAL MERIDIAN, BOUNDED AND DESCRIBED AS FOLLOWS
BEGINNING AT THE POINT OF INTERSECTION OF THE NORTH LINE OF WEST FULLERTON AVENUE AS SAID NORTH LINE IS SHOWN ON INSTRUMENT RECORDED AS DOCUMENT NO 10441983 WITH THE EAST LINE OF AN EASEMENT DESCRIBED IN EXHIBIT B IN THE INSTRUMENT RECORDED AS DOCUMENT NUMBER 20888690 SAID LINE BEING 50.00 FEET EAST OF AND PARALLEL WITH THE WEST LINE OF THE EAST 1/2 OF THE SOUTHEAST 1/4 OF SAID SECTION AND SAID LINE BEING ALSO THE EAST LINE OF THE CHICAGO MILWAUKEE ST PAUL AND PACIFIC RAILROAD RIGHT-OF-WAY; THENCE ALONG THE FOLLOWING THIRTEEN COURSES BEING THE EAST LINE OF THE AFORESAID EASEMENT AS DESCRIBED IN SAID EXHIBIT B NORTH 0 DEGREES 45 MINUTES 40 SECONDS WEST 180.00 FEET THENCE WEST 11.00 FEET THENCE NORTH 0 DEGREES 45 MINUTES 40 SECONDS WEST 159.273 THENCE SOUTHEASTERLY 208.85 FEET ALONG THE ARC OF A CIRCLE, 565.00 FEET RADIUS CONVEX SOUTHWESTERLY AND WHOSE CHORD BEARS SOUTH 11 DEGREES 21 MINUTES 2.5 SECONDS EAST THENCE SOUTH 21 DEGREES 36 MINUTES 25 SECONDS EAST ALONG A LINE TANGENT TO SAID ARC 146.23 FEET TO THE POINT OF INTERSECTION WITH THE AFORESAID NORTH LINE OF WEST FULLERTON AVENUE; THENCE WEST ALONG SAID NORTH LINE 82.00 FEET TO THE POINT OF BEGINNING ALL IN COOK COUNTY ILLINOIS

PARCEL 3
EASEMENT FOR THE BENEFIT OF PARCEL 1 AS CREATED BY AGREEMENT RECORDED DECEMBER 28 1970 AS DOCUMENT 23337080 AND AN AMENDED BY INSTRUMENT RECORDED MARCH 6, 2004 AS DOCUMENT NUMBER 0406539104 AS AMENDED BY DOCUMENT 0528255141 FOR INGRESS AND EGRESS OVER, UNDER ON AND THROUGH THE FOLLOWING DESCRIBED PREMISES A STRIP OF LAND IN THE EAST 1/2 OF THE SOUTHEAST 1/4 OF SECTION 30, TOWNSHIP 40 NORTH, RANGE 13, BEING EAST OF THE THIRD PRINCIPAL MERIDIAN DESCRIBED AS FOLLOWS BEGINNING AT THE POINT OF INTERSECTION OF THE EAST 1/2 OF THE SOUTHEAST 1/4 OF SECTION 30 AFORESAID BEING ALSO THE EAST LINE OF THE CHICAGO MILWAUKEE AND ST PAUL RAILROAD AND A LINE DRAWN 50.00 FEET SOUTH OF AND PARALLEL WITH THE SOUTH LINE OF WEST DICKENSEY AVENUE; BEING A LINE DRAWN 43.00 FEET AS MEASURED PERPENDICULARLY SOUTH OF AND PARALLEL WITH THE NORTH LINE OF THE EAST 1/2 OF THE SOUTHEAST 1/4 OF SECTION 30 AFORESAID; THENCE NORTH 88 DEGREES 41 MINUTES 48 SECONDS EAST ALONG SAID PARALLEL LINE 85.00 FEET THENCE SOUTH 3 DEGREES 17 MINUTES 08 SECONDS EAST 184.83 FEET TO A POINT SAID POINT BEING MEASURED PERPENDICULARLY EAST OF THE EAST LINE OF SAID RAILROAD RIGHT-OF-WAY; THENCE SOUTH 2 DEGREES 15 MINUTES 11 SECONDS EAST 423.5 FEET TO A POINT SAID POINT BEING 73.26 FEET (AS MEASURED PERPENDICULARLY) EAST OF THE EAST LINE OF SAID RAILROAD RIGHT-OF-WAY; THENCE SOUTH 0 DEGREES 18 MINUTES 12 SECONDS EAST 364.88 FEET TO A POINT, SAID POINT BEING 70.35 FEET (AS MEASURED PERPENDICULARLY) EAST OF THE EAST LINE OF SAID RAILROAD RIGHT -OF-WAY; THENCE SOUTH 8 DEGREES 33 MINUTES 47 SECONDS WEST 174.80 FEET TO A POINT, SAID POINT BEING 38 FEET (AS MEASURED PERPENDICULARLY) EAST OF THE EAST LINE OF SAID RAILROAD RIGHT-OF-WAY; THENCE SOUTH 69 DEGREES 14 MINUTES 20 SECONDS WEST ALONG A LINE DRAWN PERPENDICULAR TO THE EAST LINE OF THE AFORESAID RAILROAD RIGHT-OF-WAY 38.00 FEET TO A POINT ON SAID EAST LINE, THENCE NORTH 0 DEGREES 49 MINUTES 40 SECONDS WEST, ALONG SAID EAST RIGHT-OF-WAY LINE, 1,124.585 FEET TO THE HEREINABOVE DESIGNATED POINT OF BEGINNING

PARCEL 4
EASEMENT FOR THE BENEFIT OF PARCEL 1 AS CREATED BY EASEMENT AGREEMENT BETWEEN THE NATIONAL BANK OF AUSTIN, AS TRUSTEE UNDER TRUST AGREEMENT DATED MAY 20, 1988 AND KNOWN AS TRUST NUMBER 4729, AND CHICAGO TITLE AND TRUST COMPANY, AS TRUSTEE UNDER TRUST AGREEMENT DATED MAY 1, 1974 AND KNOWN AS TRUST NUMBER 65000 DATED DECEMBER 8, 1975 AND RECORDED DECEMBER 29 1975 AS DOCUMENT 23337090 FOR INGRESS AND EGRESS OVER, UNDER, ON AND THROUGH THE FOLLOWING DESCRIBED PREMISES A STRIP OF LAND IN THE EAST 1/2 OF THE SOUTH EAST 1/4 OF SECTION 30 TOWNSHIP 40 NORTH RANGE 13, EAST OF THE THIRD PRINCIPAL MERIDIAN, BOUNDED AND DESCRIBED AS FOLLOWS
BEGINNING AT THE POINT OF INTERSECTION OF THE WEST LINE OF NORTH NARRAGANSETT AVENUE, BEING A LINE 33.00 FEET WEST OF AND PARALLEL WITH THE EAST LINE OF THE SOUTH EAST 1/4 OF SAID SECTION WITH A LINE 600.00 FEET NORTH OF AND PARALLEL WITH THE NORTH LINE OF WEST FULLERTON AVENUE, AS SAID NORTH LINE IS SHOWN IN INSTRUMENT RECORDED AS DOCUMENT NUMBER 10441983 THENCE WEST ALONG THE LAST DESCRIBED PARALLEL LINE, 275.00 FEET THENCE NORTH, ALONG A LINE DRAWN PERPENDICULARLY TO THE LAST DESCRIBED COURSE, 35.00 FEET, THENCE NORTH 88 DEGREES 41 MINUTES 52 SECONDS EAST, 198.95 FEET TO A LINE DRAWN 715.00 FEET NORTH OF AND PARALLEL WITH THE AFORESAID NORTH LINE OF WEST FULLERTON AVENUE, THENCE EAST ALONG SAID PARALLEL LINE, 115.00 FEET TO THE AFORESAID WEST LINE OF NORTH NARRAGANSETT AVENUE, THENCE SOUTH 0 DEGREES 49 MINUTES 40 SECONDS EAST ALONG SAID WEST LINE, 75.00 FEET TO THE POINT OF BEGINNING, ALL IN COOK COUNTY, ILLINOIS

PARCEL 5
PERPETUAL, NON-EXCLUSIVE EASEMENT FOR INGRESS AND EGRESS (BUT NOT FOR PARKING), FOR THE BENEFIT OF PARCEL 1 AS CREATED BY EASEMENT AGREEMENT EXECUTED BY THE NATIONAL BANK OF AUSTIN, A NATIONAL BANKING ASSOCIATION, AS TRUSTEE UNDER TRUST AGREEMENT DATED MAY 20 1988 AND KNOWN AS TRUST NUMBER 4729, THE NATIONAL BANK OF AUSTIN AS TRUSTEE UNDER TRUST AGREEMENT DATED APRIL 28 1964 AND KNOWN AS TRUST NUMBER 3780 CERTAIN OTHER PARTIES, AND CHICAGO TITLE AND TRUST COMPANY A CORPORATION OF ILLINOIS, AS TRUSTEE UNDER TRUST AGREEMENT DATED MAY 1, 1974 AND KNOWN AS TRUST NUMBER 65000, AND ALSO AS TRUSTEE UNDER TRUST AGREEMENT DATED JANUARY 2 1976 AND KNOWN AS TRUST NUMBER 10850, DATED DECEMBER 29 1976 AND RECORDED JUNE 3 1977 AS DOCUMENT 23873819, OVER, ON AND THROUGH THE FOLLOWING DESCRIBED PREMISES A STRIP OF LAND IN THE EAST 1/2 OF THE SOUTH EAST 1/4 OF SECTION 30 TOWNSHIP 40 NORTH, RANGE 13 EAST OF THE THIRD PRINCIPAL MERIDIAN, AND DESCRIBED AS FOLLOWS
COMMENCING AT THE POINT OF INTERSECTION OF THE WEST LINE OF NORTH NARRAGANSETT AVENUE, BEING A LINE 33.00 FEET WEST OF AND PARALLEL WITH THE EAST LINE OF SAID SOUTH EAST 1/4 WITH A LINE 600.00 FEET NORTH OF AND PARALLEL WITH THE NORTH LINE OF WEST FULLERTON AVENUE AS SAID NORTH LINE IS SHOWN IN INSTRUMENT RECORDED AS DOCUMENT NUMBER 10441983 THENCE WEST ALONG THE LAST DESCRIBED PARALLEL LINE, 275.00 FEET, THENCE SOUTH 88 DEGREES 35 MINUTES 00 SECONDS WEST ALONG A LINE FORMING AN ANGLE OF 90 DEGREES 22 MINUTES 00 SECONDS WITH THE PROLONGATION OF THE LAST DESCRIBED LINE (AS MEASURED FROM WEST TO SOUTHWEST) A DISTANCE OF 134.00 FEET TO THE POINT OF BEGINNING OF THE HEREIN DESCRIBED STRIP OF LAND THENCE NORTH 0 DEGREES 03 MINUTES 44 SECONDS EAST 570.88 FEET TO A POINT 570.88 FEET (AS MEASURED AT RIGHT ANGLES TO SAID LAST DESCRIBED COURSE) NORTH OF THE POINT OF BEGINNING, SAID POINT BEING ON THE EAST LINE OF THE CHICAGO MILWAUKEE AND ST PAUL RAILROAD AT A POINT 755.17 FEET NORTHERLY OF THE AFORESAID NORTH LINE OF WEST FULLERTON AVENUE) OF THE EAST LINE OF THE CHICAGO MILWAUKEE AND ST PAUL RAILROAD THENCE SOUTH 25 DEGREES 23 MINUTES 56 SECONDS WEST, 243.561 FEET TO A POINT WHICH IS 837.00 FEET (AS MEASURED ALONG A LINE DRAWN PARALLEL WITH THE AFORESAID NORTH LINE OF WEST FULLERTON AVENUE) WEST OF THE AFORESAID WEST LINE OF NORTH NARRAGANSETT AVENUE AND 543.012 FEET (AS MEASURED ALONG A LINE DRAWN PARALLEL WITH THE AFORESAID WEST LINE OF NORTH NARRAGANSETT AVENUE) NORTH OF THE AFORESAID NORTH LINE OF WEST FULLERTON AVENUE, THENCE SOUTH 0 DEGREES 49 MINUTES 53 SECONDS EAST ALONG A LINE DRAWN PARALLEL WITH SAID WEST LINE OF NORTH NARRAGANSETT AVENUE, 78.017 FEET, THENCE NORTH 90 DEGREES 00 MINUTES 54 SECONDS EAST, 155.743 FEET TO THE HEREINABOVE DESIGNATED POINT OF BEGINNING ALL IN COOK COUNTY, ILLINOIS

PARCEL 6
NON-EXCLUSIVE EASEMENTS CREATED BY DECLARATION OF EASEMENTS DATED FEBRUARY 15 1988 AND RECORDED FEBRUARY 28, 1989 AS DOCUMENT NUMBER 89088690, TO USE THE DRIVEWAYS AND ROADWAYS EXISTING OR TO BE CONSTRUCTED FROM TIME TO TIME FOR THE PURPOSE OF ACCESS, INGRESS AND EGRESS, FOR THE INSTALLATION, MAINTENANCE, REPAIR AND REPLACEMENT OF UTILITY FACILITIES, AND TO USE THE PARKING AREAS FROM TIME TO TIME ON THE FOLLOWING DESCRIBED PREMISES A STRIP OF LAND IN THE EAST 1/2 OF THE SOUTHEAST 1/4 OF SECTION 30 TOWNSHIP 40 NORTH RANGE 13 EAST OF THE THIRD PRINCIPAL MERIDIAN, DESCRIBED AS FOLLOWS BEGINNING AT THE INTERSECTION OF THE WESTERLY EXTENSION NORTH WEST TO SOUTHWEST) OF THE NORTH LINE OF SAID SOUTHEAST 1/4 WITH THE WEST LINE OF NORTH NARRAGANSETT AVENUE (BEING 33 FEET WEST OF THE EAST LINE OF SAID SOUTHEAST 1/4) THENCE WEST 170.00 FEET ALONG SAID NORTH LINE THENCE NORTH 00 DEGREES 49 MINUTES 53 SECONDS WEST ALONG A LINE PARALLEL WITH THE WEST LINE OF NORTH NARRAGANSETT AVENUE A DISTANCE OF 150.00 FEET THENCE EAST ALONG A LINE PARALLEL WITH THE NORTH LINE OF WEST FULLERTON AVENUE A DISTANCE OF 170.00 FEET THENCE SOUTH 00 DEGREES 49 MINUTES 53 SECONDS EAST ALONG THE WEST LINE OF NORTH NARRAGANSETT AVENUE A DISTANCE OF 150.00 FEET TO THE POINT OF BEGINNING IN COOK COUNTY, ILLINOIS

STATE OF ILLINOIS)
COUNTY OF COOK) SS

THE UNDERSIGNED, AN ILLINOIS PROFESSIONAL LAND SURVEYOR, HEREBY CERTIFIES THAT THE FINAL PLAT OF SUBDIVISION FOR BRICKTOWN SQUARE SUBDIVISION — WAS PREPARED BY THE UNDERSIGNED, WHICH WAS DELIVERED TO THE CITY OF CHICAGO ON THIS DATE IS IDENTICAL TO THIS FINAL PLAT OF SUBDIVISION APPROVED BY THE CITY OF CHICAGO ON _____. THE UNDERSIGNED HEREBY ACKNOWLEDGES THE CITY OF CHICAGO AND/OR ITS DESIGNATES AGENTS TO RECORD SAID FINAL PLAT OF SUBDIVISION WITH THE OFFICE OF THE COOK COUNTY RECORDER OF DEEDS ON BEHALF OF THE UNDERSIGNED PURSUANT TO PARAGRAPH 3 OF THE PLAT ACT ILLINOIS COMPILED STATUTES 765 ILCS 205/2, AS AMENDED.

DATED: _____

_____
ILLINOIS PROFESSIONAL LAND SURVEYOR NO. 3080

STATE OF ILLINOIS)
COUNTY OF COOK) SS

THE UNDERSIGNED, A NOTARY PUBLIC IN AND FOR SAID COUNTY AND STATE AFORESAID, DOES HEREBY CERTIFY THAT JOSEPH A. LIMA PERSONALLY KNOWN TO ME TO BE THE SAME PERSON WHOSE NAME IS SUBSCRIBED TO THE FOREGOING INSTRUMENT, APPEARED BEFORE ME THIS DAY AND ACKNOWLEDGED THAT HE SIGNED, SEALED AND DELIVERED THE SAID INSTRUMENT AS HIS FREE AND VOLUNTARY ACT FOR THE USES AND PURPOSES THEREIN SET FORTH.

GIVEN UNDER MY HAND AND NOTARIAL SEAL THIS _____ DAY OF _____, 201__.

_____
NOTARY PUBLIC

SCHOOL DISTRICT CERTIFICATE

THIS IS TO CERTIFY THAT

BRICKTOWN SQUARE, LLC — BRP-BRICKTOWN, LLC

BRICKTOWN RETAIL ASSOCIATES, LLC

THE BANK OF BOOKLAND, PLC

ARE OWNERS OF THE PROPERTY TO BE KNOWN AS BRICKTOWN SQUARE SUBDIVISION AND LEGALLY DESCRIBED ON THE PLAT OF THE SAME HAVE, HAVE DETERMINED TO THE BEST OF THEIR KNOWLEDGE THE SCHOOL DISTRICT IN WHICH EACH OF THE FOLLOWING LOTS LIES

LOT NUMBER(S)	SCHOOL DISTRICT(S) ELEMENTARY	HIGH SCHOOL
1, 2 AND 3		

BY: _____

DEPT OF FINANCE

COOK CO

CDOT

Dec 30, 2015

CDOT# 30-36-15-3702

STATE OF ILLINOIS)
COUNTY OF COOK) SS

NATIONAL SURVEY SERVICE, INC., A CORPORATION OF THE STATE OF ILLINOIS, DOES HEREBY CERTIFY THAT A SURVEY WAS MADE AT AND UNDER MY DIRECTION BY AN ILLINOIS PROFESSIONAL LAND SURVEYOR OF THE PROPERTY DESCRIBED IN THE CAPTION BELOW.

PARCEL 1 (SHOPPING CENTER PARCEL)
THAT PART OF THE EAST 1/2 OF THE SOUTHEAST 1/4 OF SECTION 30 TOWNSHIP 40 NORTH RANGE 13 EAST OF THE THIRD PRINCIPAL MERIDIAN DESCRIBED AS FOLLOWS BEGINNING AT THE INTERSECTION OF THE WEST LINE OF NORTH NARRAGANSETT AVENUE (SAID WEST LINE BEING 33.00 FEET WEST OF AND PARALLEL WITH THE EAST LINE OF SAID SOUTHEAST 1/4) AND A LINE 600.00 FEET NORTH OF AND PARALLEL WITH THE NORTH LINE OF WEST FULLERTON AVENUE (AS SAID NORTH LINE IS SHOWN IN INSTRUMENT RECORDED AS DOCUMENT NUMBER 10441983) THENCE SOUTH 90 DEGREES 00 MINUTES 00 SECONDS WEST ALONG SAID PARALLEL LINE 850.00 FEET THENCE SOUTH 49 DEGREES 35 MINUTES 00 SECONDS WEST 138.00 FEET, THENCE SOUTH 30 DEGREES 00 MINUTES 54 SECONDS WEST 150.743 FEET TO A POINT WHICH IS 837.00 FEET (AS MEASURED ALONG A LINE DRAWN PARALLEL WITH THE NORTH LINE OF WEST FULLERTON AVENUE) WEST OF THE AFORESAID WEST LINE OF NORTH NARRAGANSETT AVENUE AND 685.00 FEET (AS MEASURED ALONG A LINE DRAWN PARALLEL WITH THE WEST LINE OF NORTH NARRAGANSETT AVENUE) NORTH OF THE AFORESAID NORTH LINE OF WEST FULLERTON AVENUE THENCE NORTH 0 DEGREES 49 MINUTES 53 SECONDS WEST ALONG A LINE PARALLEL WITH THE WEST LINE OF NORTH NARRAGANSETT AVENUE 78.012 FEET TO A POINT WHICH IS 837.00 FEET (AS MEASURED ALONG A LINE DRAWN PARALLEL WITH THE NORTH LINE OF WEST FULLERTON AVENUE) WEST OF THE AFORESAID WEST LINE OF NORTH NARRAGANSETT AVENUE AND 543.012 FEET (AS MEASURED ALONG A LINE DRAWN PARALLEL WITH THE WEST LINE OF NORTH NARRAGANSETT AVENUE) NORTH OF THE AFORESAID NORTH LINE OF WEST FULLERTON AVENUE; THENCE NORTH 25 DEGREES 23 MINUTES 56 SECONDS EAST 243.561 FEET TO THE POINT OF INTERSECTION WITH A LINE DRAWN PERPENDICULARLY TO THE EAST RIGHT-OF-WAY LINE OF THE CHICAGO MILWAUKEE AND ST. PAUL RAILROAD AND PASSING THROUGH A POINT ON SAID EAST LINE WHICH IS 755.17 FEET (AS MEASURED ALONG SAID EAST LINE OF THE RAILROAD) NORTH OF THE AFORESAID NORTH LINE OF WEST FULLERTON AVENUE, THENCE NORTH 34 DEGREES 36 MINUTES 53 SECONDS WEST 820.38 FEET TO A POINT WHICH IS 225.00 FEET (AS MEASURED PERPENDICULARLY) EAST OF THE EAST LINE OF SAID RAILROAD AND 1273.16 FEET (AS MEASURED ALONG A LINE DRAWN PARALLEL WITH SAID EAST LINE OF THE RAILROAD) NORTH OF THE AFORESAID NORTH LINE OF WEST FULLERTON AVENUE, THENCE NORTH 7 DEGREES 06 MINUTES 00 SECONDS WEST 45.26 FEET TO A POINT 220.00 FEET (AS MEASURED PERPENDICULARLY) EAST OF THE EAST LINE OF SAID RAILROAD RIGHT-OF-WAY THENCE NORTH 34 DEGREES 28 MINUTES 00 SECONDS WEST 156.28 FEET TO A POINT 133.27 FEET (AS MEASURED PERPENDICULARLY) EAST OF THE EAST LINE OF SAID RAILROAD RIGHT-OF-WAY THENCE SOUTH 89 DEGREES 14 MINUTES 20 SECONDS WEST ALONG A LINE DRAWN PERPENDICULAR TO SAID RIGHT-OF-WAY LINE, 133.27 FEET TO THE EAST LINE OF SAID RIGHT-OF-WAY THENCE SOUTH 0 DEGREES 45 MINUTES 40 SECONDS EAST 1449.786 FEET ALONG SAID EAST RIGHT-OF-WAY LINE TO THE AFORESAID NORTH LINE OF WEST FULLERTON AVENUE, THENCE NORTH 90 DEGREES 00 MINUTES 00 SECONDS EAST ALONG THE NORTH LINE OF WEST FULLERTON AVENUE AFORESAID 1300.572 FEET TO THE WEST LINE OF NORTH NARRAGANSETT AVENUE AFORESAID THENCE NORTH 0 DEGREES 49 MINUTES 53 SECONDS WEST ALONG SAID WEST LINE 680.00 FEET TO THE HEREINABOVE DESIGNATED POINT OF BEGINNING IN COOK COUNTY ILLINOIS.

EXCEPTING FROM SAID TRACT A STRIP OF LAND IN THE EAST 1/2 OF THE SOUTHEAST 1/4 OF SECTION 30 TOWNSHIP 40 NORTH, RANGE 13 EAST OF THE THIRD PRINCIPAL MERIDIAN, BOUNDED AND DESCRIBED AS FOLLOWS
(PARCEL 2)
BEGINNING AT THE POINT OF INTERSECTION OF THE SAID NORTH LINE OF WEST FULLERTON AVENUE WITH THE EAST LINE OF AN EASEMENT AS DESCRIBED IN EXHIBIT B IN THE INSTRUMENT RECORDED AS DOCUMENT NUMBER 20888690, SAID LINE BLING 50.0 FEET EAST OF AND PARALLEL WITH THE WEST LINE OF THE EAST 1/2 OF THE SOUTH EAST 1/4 OF SAID SECTION AND SAID LINE BEING ALSO THE EAST LINE OF THE CHICAGO, MILWAUKEE ST PAUL AND PACIFIC RAILROAD RIGHT-OF-WAY; THENCE ALONG THE FOLLOWING THREE COURSES BEING THE EAST LINE OF THE AFRESAID EASEMENT AS DESCRIBED IN SAID EXHIBIT B NORTH 0 DEGREES 45 MINUTES 40 SECONDS WEST, 180.00 FEET THENCE WEST 11.00 FEET, THENCE NORTH 0 DEGREES 45 MINUTES 40 SECONDS WEST 159.273 FEET THENCE SOUTHEASTERLY 208.85 FEET ALONG THE ARC OF A CIRCLE, 565.00 FEET RADIUS CONVEX SOUTHWESTERLY AND WHOSE CHORD BEARS SOUTH 11 DEGREES 21 MINUTES 02.5 SECOND EAST THENCE SOUTH 21 DEGREES 36 MINUTES 25 SECONDS EAST ALONG A LINE TANGENT TO SAID ARC 146.23 FEET TO THE POINT OF INTERSECTION WITH THE AFORESAID NORTH LINE OF WEST FULLERTON AVENUE; THENCE WEST ALONG SAID NORTH LINE 82.00 FEET TO THE POINT OF BEGINNING OF THIS EXCEPTED TRACT OF LAND

AND ALSO EXCEPTING FROM SAID TRACT THAT PART OF THE EAST 1/2 OF THE SOUTHEAST 1/4 OF SECTION 30 TOWNSHIP 40 NORTH, RANGE 13 EAST OF THE THIRD PRINCIPAL MERIDIAN, DESCRIBED AS FOLLOWS
(PARCEL 6)
BEGINNING AT THE INTERSECTION OF THE NORTH LINE OF WEST FULLERTON AVENUE (BEING A LINE 50 FEET NORTH OF THE SOUTH LINE OF SAID SOUTH EAST 1/4) WITH THE WESTERLY LINE OF NORTH NARRAGANSETT AVENUE (BEING 2 LINE 33 FEET WEST OF THE EAST LINE OF SAID SOUTH EAST 1/4) THENCE WEST 170.00 FEET ALONG THE NORTH LINE OF SAID WEST FULLERTON AVENUE, THENCE NORTH 00 DEGREES 49 MINUTES 53 SECONDS WEST ALONG A LINE PARALLEL WITH THE WEST LINE OF NORTH NARRAGANSETT AVENUE A DISTANCE OF 150.00 FEET THENCE EAST ALONG A LINE PARALLEL WITH THE NORTH LINE OF WEST FULLERTON AVENUE A DISTANCE OF 170.00 FEET THENCE SOUTH 0 DEGREES 49 MINUTES 53 SECONDS EAST ALONG THE WEST LINE OF NORTH NARRAGANSETT AVENUE A DISTANCE OF 150.00 FEET TO THE POINT OF BEGINNING OF THIS EXCEPTED, IN COOK COUNTY, ILLINOIS

AREA = 1,126,088 SQUARE FEET OR 25.8514 ACRES MORE OR LESS.

CHICAGO, DECEMBER 29, 2015 A.D. 2015.

NATIONAL SURVEY SERVICE, INC.
BY: _____
VICE-PRESIDENT

ATTEST: _____
ASSISTANT SECRETARY

DESIGN FIRM LICENSE NUMBER: 184.007780
LICENSE EXPIRES APRIL 30, 2017

STATE OF ILLINOIS)
COUNTY OF COOK) SS

I, JOSEPH A. LIMA, A ILLINOIS PROFESSIONAL LAND SURVEYOR, DO HEREBY CERTIFY THAT I HAVE SURVEYED AND SUBDIVIDED THE PROPERTY AS HEREON DESCRIBED, AND THAT THE PLAT HEREON DRAWN IS A CORRECT REPRESENTATION OF SAID SURVEY AND SUBDIVISION. THIS PROFESSIONAL SERVICE CONFORMS TO CURRENT ILLINOIS MINIMUM STANDARDS APPLICABLE FOR A BOUNDARY SURVEY.

THE SUBJECT PROPERTY IS DETERMINED AS "NO SPECIAL FLOOD HAZARD AREAS" AS SHOWN IN THE FLOOD INSURANCE RATE MAP (FIRM) FOR COOK COUNTY, ILLINOIS, COMMUNITY PANEL NO. 17031C0395 J, EFFECTIVE DATE AUGUST 19 2008. SAID RATE MAP WAS PREPARED FOR FLOOD INSURANCE PURPOSES.
PANEL NOT PRINTED AND SPECIAL FLOOD HAZARD AREAS

DATE: 12/29/2015 BY: _____
ILLINOIS PROFESSIONAL LAND SURVEYOR NO. 3080

JOSEPH A. LIMA 3080 CHICAGO, IL

MY LICENSE EXPIRES NOVEMBER

THIS PLAT AFFECTS THE FOLLOWING REAL ESTATE TAX IDENTIFICATION (PIN) NUMBERS

13-30-410-006 — LOT 1
13-30-410-010
13-30-410-013

13-30-410-012 — LOT 2
PART OF PIN 13-30-410-013 — LOT 3

SEND FUTURE REAL ESTATE TAX BILLS TO

BRICKTOWN SQUARE, LLC
C/O BURNHAM MANAGEMENT CORP
64.20 E 69TH RIVER AVE., SUITE 600
CHICAGO, IL 60611-3

CITY OF CHICAGO
ECONOMIC DISCLOSURE STATEMENT
AND AFFIDAVIT

SECTION I -- GENERAL INFORMATION

A. Legal name of the Disclosing Party submitting this EDS. Include d/b/a/ if applicable:

Bricktown Square, LLC

Check ONE of the following three boxes:

Indicate whether the Disclosing Party submitting this EDS is:

1. [X] the Applicant
   OR
2. [ ] a legal entity holding a direct or indirect interest in the Applicant. State the legal name of the Applicant in which the Disclosing Party holds an interest: _____
   OR
3. [ ] a legal entity with a right of control (see Section II.B.1.) State the legal name of the entity in which the Disclosing Party holds a right of control: _____

B. Business address of the Disclosing Party: Bonnie Investment Group
c/o Scott Inbinder
8430 West Bryn Mawr Avenue, Suite 850
Chicago, Illinois 60631-3448

C. Telephone: (708) 851-0808 Fax: _____ Email: scott@bonniemgmt.com

D. Name of contact person: Scott Inbinder

E. Federal Employer Identification No. (if you have one): _____

F. Brief description of contract, transaction or other undertaking (referred to below as the "Matter") to which this EDS pertains. (Include project number and location of property, if applicable):

Subdivision of property located at 6400-6560 W. Fullerton Avenue, Chicago, Illinois

G. Which City agency or department is requesting this EDS? Chicago Department of Transportation

If the Matter is a contract being handled by the City's Department of Procurement Services, please complete the following:

Specification # N/A and Contract # N/A

SECTION II -- DISCLOSURE OF OWNERSHIP INTERESTS

A. NATURE OF THE DISCLOSING PARTY

1. Indicate the nature of the Disclosing Party:

[ ] Person
[ ] Publicly registered business corporation
[ ] Privately held business corporation
[ ] Sole proprietorship
[ ] General partnership
[ ] Limited partnership
[ ] Trust
[X] Limited liability company
[ ] Limited liability partnership
[ ] Joint venture
[ ] Not-for-profit corporation
(Is the not-for-profit corporation also a 501(c)(3))?
[ ] Yes [ ] No
[ ] Other (please specify)

2. For legal entities, the state (or foreign country) of incorporation or organization, if applicable:

Delaware

3. For legal entities not organized in the State of Illinois: Has the organization registered to do business in the State of Illinois as a foreign entity?

[X] Yes [ ] No [ ] N/A

B. IF THE DISCLOSING PARTY IS A LEGAL ENTITY:

1. List below the full names and titles of all executive officers and all directors of the entity. **NOTE:** For not-for-profit corporations, also list below all members, if any, which are legal entities. If there are no such members, write "no members." For trusts, estates or other similar entities, list below the legal titleholder(s).

If the entity is a general partnership, limited partnership, limited liability company, limited liability partnership or joint venture, list below the name and title of each general partner, managing member, manager or any other person or entity that controls the day-to-day management of the Disclosing Party. **NOTE**: Each legal entity listed below must submit an EDS on its own behalf.

Name	Title
GRP-Bricktown, LLC	Manager

2. Please provide the following information concerning each person or entity having a direct or indirect beneficial interest (including ownership) in excess of 7.5% of the Disclosing Party. Examples of such an interest include shares in a corporation, partnership interest in a partnership or joint venture,

interest of a member or manager in a limited liability company, or interest of a beneficiary of a trust, estate or other similar entity. If none, state "None." **NOTE**: Pursuant to Section 2-154-030 of the Municipal Code of Chicago ("Municipal Code"), the City may require any such additional information from any applicant which is reasonably intended to achieve full disclosure.

Name	Business Address	Percentage Interest in the Disclosing Party
GRP-Bricktown, LLC	Bonnie Investment Group c/o Scott Inbinder 8430 West Bryn Mawr Avenue Suite 850 Chicago, IL 60631	100%

SECTION III -- BUSINESS RELATIONSHIPS WITH CITY ELECTED OFFICIALS

Has the Disclosing Party had a "business relationship," as defined in Chapter 2-156 of the Municipal Code, with any City elected official in the 12 months before the date this EDS is signed?

[ ] Yes [X] No

If yes, please identify below the name(s) of such City elected official(s) and describe such relationship(s):

SECTION IV -- DISCLOSURE OF SUBCONTRACTORS AND OTHER RETAINED PARTIES

The Disclosing Party must disclose the name and business address of each subcontractor, attorney, lobbyist, accountant, consultant and any other person or entity whom the Disclosing Party has retained or expects to retain in connection with the Matter, as well as the nature of the relationship, and the total amount of the fees paid or estimated to be paid. The Disclosing Party is not required to disclose employees who are paid solely through the Disclosing Party's regular payroll.

"Lobbyist" means any person or entity who undertakes to influence any legislative or administrative action on behalf of any person or entity other than: (1) a not-for-profit entity, on an unpaid basis, or (2) himself. "Lobbyist" also means any person or entity any part of whose duties as an employee of another includes undertaking to influence any legislative or administrative action.

If the Disclosing Party is uncertain whether a disclosure is required under this Section, the Disclosing Party must either ask the City whether disclosure is required or make the disclosure.

Name (indicate whether retained or anticipated to be retained)	Business Address	Relationship to Disclosing Party (subcontractor, attorney, lobbyist, etc.)	Fees (indicate whether paid or estimated.) **NOTE:** "hourly rate" or "t.b.d." is not an acceptable response.
DLA Piper LLP (US)	203 N. LaSalle Street	Attorney - Retained	$5,000 (estimated)

(Add sheets if necessary)

[ ] Check here if the Disclosing Party has not retained, nor expects to retain, any such persons or entities.

SECTION V -- CERTIFICATIONS

A. COURT-ORDERED CHILD SUPPORT COMPLIANCE

Under Municipal Code Section 2-92-415, substantial owners of business entities that contract with the City must remain in compliance with their child support obligations throughout the contract's term.

Has any person who directly or indirectly owns 10% or more of the Disclosing Party been declared in arrearage on any child support obligations by any Illinois court of competent jurisdiction?

[ ] Yes [X] No [ ] No person directly or indirectly owns 10% or more of the Disclosing Party.

If "Yes," has the person entered into a court-approved agreement for payment of all support owed and is the person in compliance with that agreement?

[ ] Yes [ ] No

B. FURTHER CERTIFICATIONS

1. Pursuant to Municipal Code Chapter 1-23, Article I ("Article I")(which the Applicant should consult for defined terms (e.g., "doing business") and legal requirements), if the Disclosing Party submitting this EDS is the Applicant and is doing business with the City, then the Disclosing Party certifies as follows: (i) neither the Applicant nor any controlling person is currently indicted or charged with, or has admitted guilt of, or has ever been convicted of, or placed under supervision for, any criminal offense involving actual, attempted, or conspiracy to commit bribery, theft, fraud, forgery, perjury, dishonesty or deceit against an officer or employee of the City or any sister agency; and (ii) the Applicant understands and acknowledges that compliance with Article I is a continuing requirement for doing business with the City. NOTE: If Article I applies to the Applicant, the permanent compliance timeframe in Article I supersedes some five-year compliance timeframes in certifications 2 and 3 below.

2. The Disclosing Party and, if the Disclosing Party is a legal entity, all of those persons or entities identified in Section II.B.1. of this EDS:

a. are not presently debarred, suspended, proposed for debarment, declared ineligible or voluntarily excluded from any transactions by any federal, state or local unit of government;

b. have not, within a five-year period preceding the date of this EDS, been convicted of a criminal offense, adjudged guilty, or had a civil judgment rendered against them in connection with: obtaining, attempting to obtain, or performing a public (federal, state or local) transaction or contract under a public transaction; a violation of federal or state antitrust statutes; fraud; embezzlement; theft; forgery; bribery; falsification or destruction of records; making false statements; or receiving stolen property;

c. are not presently indicted for, or criminally or civilly charged by, a governmental entity (federal, state or local) with committing any of the offenses set forth in clause B.2.b. of this Section V;

d. have not, within a five-year period preceding the date of this EDS, had one or more public transactions (federal, state or local) terminated for cause or default; and

e. have not, within a five-year period preceding the date of this EDS, been convicted, adjudged guilty, or found liable in a civil proceeding, or in any criminal or civil action, including actions concerning environmental violations, instituted by the City or by the federal government, any state, or any other unit of local government.

3. The certifications in subparts 3, 4 and 5 concern:

• the Disclosing Party;
• any "Contractor" (meaning any contractor or subcontractor used by the Disclosing Party in connection with the Matter, including but not limited to all persons or legal entities disclosed under Section IV, "Disclosure of Subcontractors and Other Retained Parties");
• any "Affiliated Entity" (meaning a person or entity that, directly or indirectly: controls the Disclosing Party, is controlled by the Disclosing Party, or is, with the Disclosing Party, under common control of another person or entity. Indicia of control include, without limitation: interlocking management or ownership; identity of interests among family members, shared facilities and equipment; common use of employees; or organization of a business entity following the ineligibility of a business entity to do business with federal or state or local government, including the City, using substantially the same management, ownership, or principals as the ineligible entity); with respect to Contractors, the term Affiliated Entity means a person or entity that directly or indirectly controls the Contractor, is controlled by it, or, with the Contractor, is under common control of another person or entity;
• any responsible official of the Disclosing Party, any Contractor or any Affiliated Entity or any other official, agent or employee of the Disclosing Party, any Contractor or any Affiliated Entity, acting pursuant to the direction or authorization of a responsible official of the Disclosing Party, any Contractor or any Affiliated Entity (collectively "Agents").

Neither the Disclosing Party, nor any Contractor, nor any Affiliated Entity of either the Disclosing Party or any Contractor nor any Agents have, during the five years before the date this EDS is signed, or, with respect to a Contractor, an Affiliated Entity, or an Affiliated Entity of a Contractor during the five years before the date of such Contractor's or Affiliated Entity's contract or engagement in connection with the Matter:

a. bribed or attempted to bribe, or been convicted or adjudged guilty of bribery or attempting to bribe, a public officer or employee of the City, the State of Illinois, or any agency of the federal government or of any state or local government in the United States of America, in that officer's or employee's official capacity;

b. agreed or colluded with other bidders or prospective bidders, or been a party to any such agreement, or been convicted or adjudged guilty of agreement or collusion among bidders or prospective bidders, in restraint of freedom of competition by agreement to bid a fixed price or otherwise; or

c. made an admission of such conduct described in a. or b. above that is a matter of record, but have not been prosecuted for such conduct; or

d. violated the provisions of Municipal Code Section 2-92-610 (Living Wage Ordinance).

4. Neither the Disclosing Party, Affiliated Entity or Contractor, or any of their employees, officials, agents or partners, is barred from contracting with any unit of state or local government as a result of engaging in or being convicted of (1) bid-rigging in violation of 720 ILCS 5/33E-3; (2) bid-rotating in violation of 720 ILCS 5/33E-4; or (3) any similar offense of any state or of the United States of America that contains the same elements as the offense of bid-rigging or bid-rotating.

5. Neither the Disclosing Party nor any Affiliated Entity is listed on any of the following lists maintained by the Office of Foreign Assets Control of the U.S. Department of the Treasury or the Bureau of Industry and Security of the U.S. Department of Commerce or their successors: the Specially Designated Nationals List, the Denied Persons List, the Unverified List, the Entity List and the Debarred List.

6. The Disclosing Party understands and shall comply with the applicable requirements of Chapters 2-55 (Legislative Inspector General), 2-56 (Inspector General) and 2-156 (Governmental Ethics) of the Municipal Code.

7. If the Disclosing Party is unable to certify to any of the above statements in this Part B (Further Certifications), the Disclosing Party must explain below:

N/A

If the letters "NA," the word "None," or no response appears on the lines above, it will be conclusively presumed that the Disclosing Party certified to the above statements.

8. To the best of the Disclosing Party's knowledge after reasonable inquiry, the following is a complete list of all current employees of the Disclosing Party who were, at any time during the 12-month period preceding the execution date of this EDS, an employee, or elected or appointed official, of the City of Chicago (if none, indicate with "N/A" or "none").

N/A

9. To the best of the Disclosing Party's knowledge after reasonable inquiry, the following is a complete list of all gifts that the Disclosing Party has given or caused to be given, at any time during the 12-month period preceding the execution date of this EDS, to an employee, or elected or appointed official, of the City of Chicago. For purposes of this statement, a "gift" does not include: (i) anything made generally available to City employees or to the general public, or (ii) food or drink provided in the course of official City business and having a retail value of less than $20 per recipient (if none, indicate with "N/A" or "none"). As to any gift listed below, please also list the name of the City recipient.

N/A

C. CERTIFICATION OF STATUS AS FINANCIAL INSTITUTION

1. The Disclosing Party certifies that the Disclosing Party (check one)

[ ] is [X] is not

a "financial institution" as defined in Section 2-32-455(b) of the Municipal Code.

2. If the Disclosing Party IS a financial institution, then the Disclosing Party pledges:

"We are not and will not become a predatory lender as defined in Chapter 2-32 of the Municipal Code. We further pledge that none of our affiliates is, and none of them will become, a predatory lender as defined in Chapter 2-32 of the Municipal Code. We understand that becoming a predatory lender or becoming an affiliate of a predatory lender may result in the loss of the privilege of doing business with the City."

If the Disclosing Party is unable to make this pledge because it or any of its affiliates (as defined in Section 2-32-455(b) of the Municipal Code) is a predatory lender within the meaning of Chapter 2-32 of the Municipal Code, explain here (attach additional pages if necessary):

N/A

If the letters "NA," the word "None," or no response appears on the lines above, it will be conclusively presumed that the Disclosing Party certified to the above statements.

D. CERTIFICATION REGARDING INTEREST IN CITY BUSINESS

Any words or terms that are defined in Chapter 2-156 of the Municipal Code have the same meanings when used in this Part D.

1. In accordance with Section 2-156-110 of the Municipal Code: Does any official or employee of the City have a financial interest in his or her own name or in the name of any other person or entity in the Matter?

[ ] Yes [X] No

NOTE: If you checked "Yes" to Item D.1., proceed to Items D.2. and D.3. If you checked "No" to Item D.1., proceed to Part E.

2. Unless sold pursuant to a process of competitive bidding, or otherwise permitted, no City elected official or employee shall have a financial interest in his or her own name or in the name of any other person or entity in the purchase of any property that (i) belongs to the City, or (ii) is sold for taxes or assessments, or (iii) is sold by virtue of legal process at the suit of the City (collectively, "City Property Sale"). Compensation for property taken pursuant to the City's eminent domain power does not constitute a financial interest within the meaning of this Part D.

Does the Matter involve a City Property Sale?

[ ] Yes [ ] No

3. If you checked "Yes" to Item D.1., provide the names and business addresses of the City officials or employees having such interest and identify the nature of such interest:

Name	Business Address	Nature of Interest

4. The Disclosing Party further certifies that no prohibited financial interest in the Matter will be acquired by any City official or employee.

E. CERTIFICATION REGARDING SLAVERY ERA BUSINESS

Please check either 1. or 2. below. If the Disclosing Party checks 2., the Disclosing Party must disclose below or in an attachment to this EDS all information required by paragraph 2. Failure to

comply with these disclosure requirements may make any contract entered into with the City in connection with the Matter voidable by the City.

_X__1. The Disclosing Party verifies that the Disclosing Party has searched any and all records of the Disclosing Party and any and all predecessor entities regarding records of investments or profits from slavery or slaveholder insurance policies during the slavery era (including insurance policies issued to slaveholders that provided coverage for damage to or injury or death of their slaves), and the Disclosing Party has found no such records.

____2. The Disclosing Party verifies that, as a result of conducting the search in step 1 above, the Disclosing Party has found records of investments or profits from slavery or slaveholder insurance policies. The Disclosing Party verifies that the following constitutes full disclosure of all such records, including the names of any and all slaves or slaveholders described in those records:

_____

_____

_____

_____

SECTION VI -- CERTIFICATIONS FOR FEDERALLY FUNDED MATTERS

NOTE: If the Matter is federally funded, complete this Section VI. **If the Matter is not federally funded**, proceed to Section VII. For purposes of this Section VI, tax credits allocated by the City and proceeds of debt obligations of the City are not federal funding.

A. CERTIFICATION REGARDING LOBBYING

1. List below the names of all persons or entities registered under the federal Lobbying Disclosure Act of 1995 who have made lobbying contacts on behalf of the Disclosing Party with respect to the Matter: (Add sheets if necessary):

N/A

_____

_____

(If no explanation appears or begins on the lines above, or if the letters "NA" or if the word "None" appear, it will be conclusively presumed that the Disclosing Party means that NO persons or entities registered under the Lobbying Disclosure Act of 1995 have made lobbying contacts on behalf of the Disclosing Party with respect to the Matter.)

2. The Disclosing Party has not spent and will not expend any federally appropriated funds to pay any person or entity listed in Paragraph A.1. above for his or her lobbying activities or to pay any person or entity to influence or attempt to influence an officer or employee of any agency, as defined by applicable federal law, a member of Congress, an officer or employee of Congress, or an employee of a member of Congress, in connection with the award of any federally funded contract, making any federally funded grant or loan, entering into any cooperative agreement, or to extend, continue, renew, amend, or modify any federally funded contract, grant, loan, or cooperative agreement.

3. The Disclosing Party will submit an updated certification at the end of each calendar quarter in which there occurs any event that materially affects the accuracy of the statements and information set forth in paragraphs A.1. and A.2. above.

4. The Disclosing Party certifies that either: (i) it is not an organization described in section 501(c)(4) of the Internal Revenue Code of 1986; or (ii) it is an organization described in section 501(c)(4) of the Internal Revenue Code of 1986 but has not engaged and will not engage in "Lobbying Activities".

5. If the Disclosing Party is the Applicant, the Disclosing Party must obtain certifications equal in form and substance to paragraphs A.1. through A.4. above from all subcontractors before it awards any subcontract and the Disclosing Party must maintain all such subcontractors' certifications for the duration of the Matter and must make such certifications promptly available to the City upon request.

B. CERTIFICATION REGARDING EQUAL EMPLOYMENT OPPORTUNITY

If the Matter is federally funded, federal regulations require the Applicant and all proposed subcontractors to submit the following information with their bids or in writing at the outset of negotiations.

Is the Disclosing Party the Applicant?

[ ] Yes [ ] No

If "Yes," answer the three questions below:

1. Have you developed and do you have on file affirmative action programs pursuant to applicable federal regulations? (See 41 CFR Part 60-2.)
[ ] Yes [ ] No

2. Have you filed with the Joint Reporting Committee, the Director of the Office of Federal Contract Compliance Programs, or the Equal Employment Opportunity Commission all reports due under the applicable filing requirements?
[ ] Yes [ ] No

3. Have you participated in any previous contracts or subcontracts subject to the equal opportunity clause?
[ ] Yes [ ] No

If you checked "No" to question 1. or 2. above, please provide an explanation:

_____

_____

SECTION VII -- ACKNOWLEDGMENTS, CONTRACT INCORPORATION, COMPLIANCE, PENALTIES, DISCLOSURE

The Disclosing Party understands and agrees that:

A. The certifications, disclosures, and acknowledgments contained in this EDS will become part of any contract or other agreement between the Applicant and the City in connection with the Matter, whether procurement, City assistance, or other City action, and are material inducements to the City's execution of any contract or taking other action with respect to the Matter. The Disclosing Party understands that it must comply with all statutes, ordinances, and regulations on which this EDS is based.

B. The City's Governmental Ethics and Campaign Financing Ordinances, Chapters 2-156 and 2-164 of the Municipal Code, impose certain duties and obligations on persons or entities seeking City contracts, work, business, or transactions. The full text of these ordinances and a training program is available on line at www.cityofchicago.org/Ethics, and may also be obtained from the City's Board of Ethics, 740 N.

Sedgwick St., Suite 500, Chicago, IL 60610, (312) 744-9660. The Disclosing Party must comply fully with the applicable ordinances.

C. If the City determines that any information provided in this EDS is false, incomplete or inaccurate, any contract or other agreement in connection with which it is submitted may be rescinded or be void or voidable, and the City may pursue any remedies under the contract or agreement (if not rescinded or void), at law, or in equity, including terminating the Disclosing Party's participation in the Matter and/or declining to allow the Disclosing Party to participate in other transactions with the City. Remedies at law for a false statement of material fact may include incarceration and an award to the City of treble damages.

D. It is the City's policy to make this document available to the public on its Internet site and/or upon request. Some or all of the information provided on this EDS and any attachments to this EDS may be made available to the public on the Internet, in response to a Freedom of Information Act request, or otherwise. By completing and signing this EDS, the Disclosing Party waives and releases any possible rights or claims which it may have against the City in connection with the public release of information contained in this EDS and also authorizes the City to verify the accuracy of any information submitted in this EDS.

E. The information provided in this EDS must be kept current. In the event of changes, the Disclosing Party must supplement this EDS up to the time the City takes action on the Matter. If the Matter is a contract being handled by the City's Department of Procurement Services, the Disclosing Party must update this EDS as the contract requires. **NOTE:** With respect to Matters subject to Article I of Chapter 1-23 of the Municipal Code (imposing **PERMANENT INELIGIBILITY** for certain specified offenses), the information provided herein regarding eligibility must be kept current for a longer period, as required by Chapter 1-23 and Section 2-154-020 of the Municipal Code.

The Disclosing Party represents and warrants that:

F.1. The Disclosing Party is not delinquent in the payment of any tax administered by the Illinois Department of Revenue, nor are the Disclosing Party or its Affiliated Entities delinquent in paying any fine, fee, tax or other charge owed to the City. This includes, but is not limited to, all water charges, sewer charges, license fees, parking tickets, property taxes or sales taxes.

F.2 If the Disclosing Party is the Applicant, the Disclosing Party and its Affiliated Entities will not use, nor permit their subcontractors to use, any facility listed by the U.S. E.P.A. on the federal Excluded Parties List System ("EPLS") maintained by the U. S. General Services Administration.

F.3 If the Disclosing Party is the Applicant, the Disclosing Party will obtain from any contractors/subcontractors hired or to be hired in connection with the Matter certifications equal in form and substance to those in F.1. and F.2. above and will not, without the prior written consent of the City, use any such contractor/subcontractor that does not provide such certifications or that the Disclosing Party has reason to believe has not provided or cannot provide truthful certifications.

NOTE: If the Disclosing Party cannot certify as to any of the items in F.1., F.2. or F.3. above, an explanatory statement must be attached to this EDS.

CERTIFICATION

Under penalty of perjury, the person signing below: (1) warrants that he/she is authorized to execute this EDS and Appendix A (if applicable) on behalf of the Disclosing Party, and (2) warrants that all certifications and statements contained in this EDS and Appendix A (if applicable) are true, accurate and complete as of the date furnished to the City.

Bricktown Square, LLC
(Print or type name of Disclosing Party)

By: GRP-Bricktown, LLC, its sole member
By: PIL Management, INC., its manager
By: Scott Inbinder, President

By: _____
(Sign here)

Scott Inbinder
(Print or type name of person signing)

President
(Print or type title of person signing)

Signed and sworn to before me on (date) 4/1/15,
at Cook County, Illinois (state).

Jean M Klippstein Notary Public.

OFFICIAL SEAL
JEAN M KLIPPSTEIN
NOTARY PUBLIC - STATE OF ILLINOIS
MY COMMISSION EXPIRES:01/25/19

Commission expires: 1/25/19.

CITY OF CHICAGO
ECONOMIC DISCLOSURE STATEMENT AND AFFIDAVIT
APPENDIX A

FAMILIAL RELATIONSHIPS WITH ELECTED CITY OFFICIALS AND DEPARTMENT HEADS

This Appendix is to be completed only by (a) the Applicant, and (b) any legal entity which has a direct ownership interest in the Applicant exceeding 7.5 percent. It is not to be completed by any legal entity which has only an indirect ownership interest in the Applicant.

Under Municipal Code Section 2-154-015, the Disclosing Party must disclose whether such Disclosing Party or any "Applicable Party" or any Spouse or Domestic Partner thereof currently has a "familial relationship" with any elected city official or department head. A "familial relationship" exists if, as of the date this EDS is signed, the Disclosing Party or any "Applicable Party" or any Spouse or Domestic Partner thereof is related to the mayor, any alderman, the city clerk, the city treasurer or any city department head as spouse or domestic partner or as any of the following, whether by blood or adoption: parent, child, brother or sister, aunt or uncle, niece or nephew, grandparent, grandchild, father-in-law, mother-in-law, son-in-law, daughter-in-law, stepfather or stepmother, stepson or stepdaughter, stepbrother or stepsister or half-brother or half-sister.

"Applicable Party" means (1) all executive officers of the Disclosing Party listed in Section II.B.1.a., if the Disclosing Party is a corporation; all partners of the Disclosing Party, if the Disclosing Party is a general partnership; all general partners and limited partners of the Disclosing Party, if the Disclosing Party is a limited partnership; all managers, managing members and members of the Disclosing Party, if the Disclosing Party is a limited liability company; (2) all principal officers of the Disclosing Party; and (3) any person having more than a 7.5 percent ownership interest in the Disclosing Party. "Principal officers" means the president, chief operating officer, executive director, chief financial officer, treasurer or secretary of a legal entity or any person exercising similar authority.

Does the Disclosing Party or any "Applicable Party" or any Spouse or Domestic Partner thereof currently have a "familial relationship" with an elected city official or department head?

[ ] Yes [X] No

If yes, please identify below (1) the name and title of such person, (2) the name of the legal entity to which such person is connected; (3) the name and title of the elected city official or department head to whom such person has a familial relationship, and (4) the precise nature of such familial relationship.

_____

_____

_____

CITY OF CHICAGO
ECONOMIC DISCLOSURE STATEMENT AND AFFIDAVIT
APPENDIX B

BUILDING CODE SCOFFLAW/PROBLEM LANDLORD CERTIFICATION

This Appendix is to be completed only by (a) the Applicant, and (b) any legal entity which has a direct ownership interest in the Applicant exceeding 7.5 percent (an "Owner"). It is not to be completed by any legal entity which has only an indirect ownership interest in the Applicant.

1. Pursuant to Municipal Code Section 2-154-010, is the Applicant or any Owner identified as a building code scofflaw or problem landlord pursuant to Section 2-92-416 of the Municipal Code?

   [ ] Yes [X] No

2. If the Applicant is a legal entity publicly traded on any exchange, is any officer or director of the Applicant identified as a building code scofflaw or problem landlord pursuant to Section 2-92-416 of the Municipal Code?

   [ ] Yes [ ] No [X] Not Applicable

3. If yes to (1) or (2) above, please identify below the name of the person or legal entity identified as a building code scofflaw or problem landlord and the address of the building or buildings to which the pertinent code violations apply.

_____

_____

_____

FILLING OUT THIS APPENDIX B CONSTITUTES ACKNOWLEDGMENT AND AGREEMENT THAT THIS APPENDIX B IS INCORPORATED BY REFERENCE INTO, AND MADE A PART OF, THE ASSOCIATED EDS, AND THAT THE REPRESENTATIONS MADE IN THIS APPENDIX B ARE SUBJECT TO THE CERTIFICATION MADE UNDER PENALTY OF PERJURY ON PAGE 12 OF THE ASSOCIATED EDS.

(DO NOT SUBMIT THIS PAGE WITH YOUR EDS. The purpose of this page is for you to recertify your EDS prior to submission to City Council or on the date of closing. If unable to recertify truthfully, the Disclosing Party must complete a new EDS with correct or corrected information)

RECERTIFICATION

Generally, for use with City Council matters. Not for City procurements unless requested.

This recertification is being submitted in connection with Subdivision of property located at 6400-6560 W. Fullerton Avenue, Chicago, Illinois [identify the Matter]. Under penalty of perjury, the person signing below: (1) warrants that he/she is authorized to execute this EDS recertification on behalf of the Disclosing Party, (2) warrants that all certifications and statements contained in the Disclosing Party's original EDS are true, accurate and complete as of the date furnished to the City and continue to be true, accurate and complete as of the date of this recertification, and (3) reaffirms its acknowledgments.

Bricktown Square, LLC
(Print or type legal name of Disclosing Party)

Date: 1/8/16

By: GRP-Bricktown, LLC, its Sole Member
By: PIL Management, Inc., its Manager
By: Scott Inbinder, President

By: _____
(sign here)

Print or type name of signatory:

Scott Inbinder

Title of signatory:

President

Signed and sworn to before me on [date] 1/8/16, by Scott Inbinder, at Cook County, Illinois [state].

_____ Notary Public.

Commission expires: 1/25/19.

OFFICIAL SEAL
JEAN M KLIPPSTEIN
NOTARY PUBLIC - STATE OF ILLINOIS
MY COMMISSION EXPIRES:01/25/19

Ver. 11-01-05

CITY OF CHICAGO
ECONOMIC DISCLOSURE STATEMENT
AND AFFIDAVIT

SECTION I -- GENERAL INFORMATION

A. Legal name of the Disclosing Party submitting this EDS. Include d/b/a/ if applicable:

GRP-Bricktown, LLC

Check ONE of the following three boxes:

Indicate whether the Disclosing Party submitting this EDS is:

1. [ ] the Applicant
   OR
2. [X] a legal entity holding a direct or indirect interest in the Applicant. State the legal name of the Applicant in which the Disclosing Party holds an interest: Bricktown Square, LLC
   OR
3. [ ] a legal entity with a right of control (see Section II.B.1.) State the legal name of the entity in which the Disclosing Party holds a right of control: _____

B. Business address of the Disclosing Party: Bonnie Investment Group
c/o Scott Inbinder
8430 West Bryn Mawr Avenue, Suite 850
Chicago, Illinois 60631-3448

C. Telephone: (708) 851-0808 Fax: _____ Email: scott@bonniemgmt.com

D. Name of contact person: Scott Inbinder

E. Federal Employer Identification No. (if you have one): _____

F. Brief description of contract, transaction or other undertaking (referred to below as the "Matter") to which this EDS pertains. (Include project number and location of property, if applicable):

Subdivision of property located at 6400-6560 W. Fullerton Avenue, Chicago, Illinois

G. Which City agency or department is requesting this EDS? Chicago Department of Transportation

If the Matter is a contract being handled by the City's Department of Procurement Services, please complete the following:

Specification # N/A and Contract # N/A

SECTION II -- DISCLOSURE OF OWNERSHIP INTERESTS

A. NATURE OF THE DISCLOSING PARTY

1. Indicate the nature of the Disclosing Party:

[ ] Person
[ ] Publicly registered business corporation
[ ] Privately held business corporation
[ ] Sole proprietorship
[ ] General partnership
[ ] Limited partnership
[ ] Trust
[X] Limited liability company
[ ] Limited liability partnership
[ ] Joint venture
[ ] Not-for-profit corporation
(Is the not-for-profit corporation also a 501(c)(3))?
[ ] Yes [ ] No
[ ] Other (please specify)

2. For legal entities, the state (or foreign country) of incorporation or organization, if applicable:

Illinois

3. For legal entities not organized in the State of Illinois: Has the organization registered to do business in the State of Illinois as a foreign entity?

[ ] Yes [ ] No [X] N/A

B. IF THE DISCLOSING PARTY IS A LEGAL ENTITY:

1. List below the full names and titles of all executive officers and all directors of the entity. **NOTE:** For not-for-profit corporations, also list below all members, if any, which are legal entities. If there are no such members, write "no members." For trusts, estates or other similar entities, list below the legal titleholder(s).

If the entity is a general partnership, limited partnership, limited liability company, limited liability partnership or joint venture, list below the name and title of each general partner, managing member, manager or any other person or entity that controls the day-to-day management of the Disclosing Party. **NOTE**: Each legal entity listed below must submit an EDS on its own behalf.

Name	Title
PIL Managment, INC.	Manager

2. Please provide the following information concerning each person or entity having a direct or indirect beneficial interest (including ownership) in excess of 7.5% of the Disclosing Party. Examples of such an interest include shares in a corporation, partnership interest in a partnership or joint venture,

interest of a member or manager in a limited liability company, or interest of a beneficiary of a trust, estate or other similar entity. If none, state "None." **NOTE**: Pursuant to Section 2-154-030 of the Municipal Code of Chicago ("Municipal Code"), the City may require any such additional information from any applicant which is reasonably intended to achieve full disclosure.

Name	Business Address	Percentage Interest in the Disclosing Party
GRP Investments, LLC	Bonnie Investment Group c/o Scott Inbinder 8430 West Bryn Mawr Avenue Suite 850	82.54%

*Other individuals and entities own less than 7.5% each of GRP-Bricktown, LLC

SECTION III -- BUSINESS RELATIONSHIPS WITH CITY ELECTED OFFICIALS

Has the Disclosing Party had a "business relationship," as defined in Chapter 2-156 of the Municipal Code, with any City elected official in the 12 months before the date this EDS is signed?

[ ] Yes [X] No

If yes, please identify below the name(s) of such City elected official(s) and describe such relationship(s):

SECTION IV -- DISCLOSURE OF SUBCONTRACTORS AND OTHER RETAINED PARTIES

The Disclosing Party must disclose the name and business address of each subcontractor, attorney, lobbyist, accountant, consultant and any other person or entity whom the Disclosing Party has retained or expects to retain in connection with the Matter, as well as the nature of the relationship, and the total amount of the fees paid or estimated to be paid. The Disclosing Party is not required to disclose employees who are paid solely through the Disclosing Party's regular payroll.

"Lobbyist" means any person or entity who undertakes to influence any legislative or administrative action on behalf of any person or entity other than: (1) a not-for-profit entity, on an unpaid basis, or (2) himself. "Lobbyist" also means any person or entity any part of whose duties as an employee of another includes undertaking to influence any legislative or administrative action.

If the Disclosing Party is uncertain whether a disclosure is required under this Section, the Disclosing Party must either ask the City whether disclosure is required or make the disclosure.

Name (indicate whether retained or anticipated to be retained)	Business Address	Relationship to Disclosing Party (subcontractor, attorney, lobbyist, etc.)	Fees (indicate whether paid or estimated.) **NOTE:** "hourly rate" or "t.b.d." is not an acceptable response.

(Add sheets if necessary)

[X] Check here if the Disclosing Party has not retained, nor expects to retain, any such persons or entities.

SECTION V -- CERTIFICATIONS

A. COURT-ORDERED CHILD SUPPORT COMPLIANCE

Under Municipal Code Section 2-92-415, substantial owners of business entities that contract with the City must remain in compliance with their child support obligations throughout the contract's term.

Has any person who directly or indirectly owns 10% or more of the Disclosing Party been declared in arrearage on any child support obligations by any Illinois court of competent jurisdiction?

[ ] Yes [X] No [ ] No person directly or indirectly owns 10% or more of the Disclosing Party.

If "Yes," has the person entered into a court-approved agreement for payment of all support owed and is the person in compliance with that agreement?

[ ] Yes [ ] No

B. FURTHER CERTIFICATIONS

1. Pursuant to Municipal Code Chapter 1-23, Article I ("Article I")(which the Applicant should consult for defined terms (e.g., "doing business") and legal requirements), if the Disclosing Party submitting this EDS is the Applicant and is doing business with the City, then the Disclosing Party certifies as follows: (i) neither the Applicant nor any controlling person is currently indicted or charged with, or has admitted guilt of, or has ever been convicted of, or placed under supervision for, any criminal offense involving actual, attempted, or conspiracy to commit bribery, theft, fraud, forgery, perjury, dishonesty or deceit against an officer or employee of the City or any sister agency; and (ii) the Applicant understands and acknowledges that compliance with Article I is a continuing requirement for doing business with the City. NOTE: If Article I applies to the Applicant, the permanent compliance timeframe in Article I supersedes some five-year compliance timeframes in certifications 2 and 3 below.

2. The Disclosing Party and, if the Disclosing Party is a legal entity, all of those persons or entities identified in Section II.B.1. of this EDS:

a. are not presently debarred, suspended, proposed for debarment, declared ineligible or voluntarily excluded from any transactions by any federal, state or local unit of government;

b. have not, within a five-year period preceding the date of this EDS, been convicted of a criminal offense, adjudged guilty, or had a civil judgment rendered against them in connection with: obtaining, attempting to obtain, or performing a public (federal, state or local) transaction or contract under a public transaction; a violation of federal or state antitrust statutes; fraud; embezzlement; theft; forgery; bribery; falsification or destruction of records; making false statements; or receiving stolen property;

c. are not presently indicted for, or criminally or civilly charged by, a governmental entity (federal, state or local) with committing any of the offenses set forth in clause B.2.b. of this Section V;

d. have not, within a five-year period preceding the date of this EDS, had one or more public transactions (federal, state or local) terminated for cause or default; and

e. have not, within a five-year period preceding the date of this EDS, been convicted, adjudged guilty, or found liable in a civil proceeding, or in any criminal or civil action, including actions concerning environmental violations, instituted by the City or by the federal government, any state, or any other unit of local government.

3. The certifications in subparts 3, 4 and 5 concern:

• the Disclosing Party;
• any "Contractor" (meaning any contractor or subcontractor used by the Disclosing Party in connection with the Matter, including but not limited to all persons or legal entities disclosed under Section IV, "Disclosure of Subcontractors and Other Retained Parties");
• any "Affiliated Entity" (meaning a person or entity that, directly or indirectly: controls the Disclosing Party, is controlled by the Disclosing Party, or is, with the Disclosing Party, under common control of another person or entity. Indicia of control include, without limitation: interlocking management or ownership; identity of interests among family members, shared facilities and equipment; common use of employees; or organization of a business entity following the ineligibility of a business entity to do business with federal or state or local government, including the City, using substantially the same management, ownership, or principals as the ineligible entity); with respect to Contractors, the term Affiliated Entity means a person or entity that directly or indirectly controls the Contractor, is controlled by it, or, with the Contractor, is under common control of another person or entity;
• any responsible official of the Disclosing Party, any Contractor or any Affiliated Entity or any other official, agent or employee of the Disclosing Party, any Contractor or any Affiliated Entity, acting pursuant to the direction or authorization of a responsible official of the Disclosing Party, any Contractor or any Affiliated Entity (collectively "Agents").

Neither the Disclosing Party, nor any Contractor, nor any Affiliated Entity of either the Disclosing Party or any Contractor nor any Agents have, during the five years before the date this EDS is signed, or, with respect to a Contractor, an Affiliated Entity, or an Affiliated Entity of a Contractor during the five years before the date of such Contractor's or Affiliated Entity's contract or engagement in connection with the Matter:

a. bribed or attempted to bribe, or been convicted or adjudged guilty of bribery or attempting to bribe, a public officer or employee of the City, the State of Illinois, or any agency of the federal government or of any state or local government in the United States of America, in that officer's or employee's official capacity;

b. agreed or colluded with other bidders or prospective bidders, or been a party to any such agreement, or been convicted or adjudged guilty of agreement or collusion among bidders or prospective bidders, in restraint of freedom of competition by agreement to bid a fixed price or otherwise; or

c. made an admission of such conduct described in a. or b. above that is a matter of record, but have not been prosecuted for such conduct; or

d. violated the provisions of Municipal Code Section 2-92-610 (Living Wage Ordinance).

4. Neither the Disclosing Party, Affiliated Entity or Contractor, or any of their employees, officials, agents or partners, is barred from contracting with any unit of state or local government as a result of engaging in or being convicted of (1) bid-rigging in violation of 720 ILCS 5/33E-3; (2) bid-rotating in violation of 720 ILCS 5/33E-4; or (3) any similar offense of any state or of the United States of America that contains the same elements as the offense of bid-rigging or bid-rotating.

5. Neither the Disclosing Party nor any Affiliated Entity is listed on any of the following lists maintained by the Office of Foreign Assets Control of the U.S. Department of the Treasury or the Bureau of Industry and Security of the U.S. Department of Commerce or their successors: the Specially Designated Nationals List, the Denied Persons List, the Unverified List, the Entity List and the Debarred List.

6. The Disclosing Party understands and shall comply with the applicable requirements of Chapters 2-55 (Legislative Inspector General), 2-56 (Inspector General) and 2-156 (Governmental Ethics) of the Municipal Code.

7. If the Disclosing Party is unable to certify to any of the above statements in this Part B (Further Certifications), the Disclosing Party must explain below:

N/A

If the letters "NA," the word "None," or no response appears on the lines above, it will be conclusively presumed that the Disclosing Party certified to the above statements.

8. To the best of the Disclosing Party's knowledge after reasonable inquiry, the following is a complete list of all current employees of the Disclosing Party who were, at any time during the 12-month period preceding the execution date of this EDS, an employee, or elected or appointed official, of the City of Chicago (if none, indicate with "N/A" or "none").

N/A

9. To the best of the Disclosing Party's knowledge after reasonable inquiry, the following is a complete list of all gifts that the Disclosing Party has given or caused to be given, at any time during the 12-month period preceding the execution date of this EDS, to an employee, or elected or appointed official, of the City of Chicago. For purposes of this statement, a "gift" does not include: (i) anything made generally available to City employees or to the general public, or (ii) food or drink provided in the course of official City business and having a retail value of less than $20 per recipient (if none, indicate with "N/A" or "none"). As to any gift listed below, please also list the name of the City recipient.

N/A

C. CERTIFICATION OF STATUS AS FINANCIAL INSTITUTION

1. The Disclosing Party certifies that the Disclosing Party (check one)

[ ] is [X] is not

a "financial institution" as defined in Section 2-32-455(b) of the Municipal Code.

2. If the Disclosing Party IS a financial institution, then the Disclosing Party pledges:

"We are not and will not become a predatory lender as defined in Chapter 2-32 of the Municipal Code. We further pledge that none of our affiliates is, and none of them will become, a predatory lender as defined in Chapter 2-32 of the Municipal Code. We understand that becoming a predatory lender or becoming an affiliate of a predatory lender may result in the loss of the privilege of doing business with the City."

If the Disclosing Party is unable to make this pledge because it or any of its affiliates (as defined in Section 2-32-455(b) of the Municipal Code) is a predatory lender within the meaning of Chapter 2-32 of the Municipal Code, explain here (attach additional pages if necessary):

N/A

If the letters "NA," the word "None," or no response appears on the lines above, it will be conclusively presumed that the Disclosing Party certified to the above statements.

D. CERTIFICATION REGARDING INTEREST IN CITY BUSINESS

Any words or terms that are defined in Chapter 2-156 of the Municipal Code have the same meanings when used in this Part D.

1. In accordance with Section 2-156-110 of the Municipal Code: Does any official or employee of the City have a financial interest in his or her own name or in the name of any other person or entity in the Matter?

[ ] Yes [X] No

NOTE: If you checked "Yes" to Item D.1., proceed to Items D.2. and D.3. If you checked "No" to Item D.1., proceed to Part E.

2. Unless sold pursuant to a process of competitive bidding, or otherwise permitted, no City elected official or employee shall have a financial interest in his or her own name or in the name of any other person or entity in the purchase of any property that (i) belongs to the City, or (ii) is sold for taxes or assessments, or (iii) is sold by virtue of legal process at the suit of the City (collectively, "City Property Sale"). Compensation for property taken pursuant to the City's eminent domain power does not constitute a financial interest within the meaning of this Part D.

Does the Matter involve a City Property Sale?

[ ] Yes [ ] No

3. If you checked "Yes" to Item D.1., provide the names and business addresses of the City officials or employees having such interest and identify the nature of such interest:

Name	Business Address	Nature of Interest

4. The Disclosing Party further certifies that no prohibited financial interest in the Matter will be acquired by any City official or employee.

E. CERTIFICATION REGARDING SLAVERY ERA BUSINESS

Please check either 1. or 2. below. If the Disclosing Party checks 2., the Disclosing Party must disclose below or in an attachment to this EDS all information required by paragraph 2. Failure to

comply with these disclosure requirements may make any contract entered into with the City in connection with the Matter voidable by the City.

X 1. The Disclosing Party verifies that the Disclosing Party has searched any and all records of the Disclosing Party and any and all predecessor entities regarding records of investments or profits from slavery or slaveholder insurance policies during the slavery era (including insurance policies issued to slaveholders that provided coverage for damage to or injury or death of their slaves), and the Disclosing Party has found no such records.

____2. The Disclosing Party verifies that, as a result of conducting the search in step 1 above, the Disclosing Party has found records of investments or profits from slavery or slaveholder insurance policies. The Disclosing Party verifies that the following constitutes full disclosure of all such records, including the names of any and all slaves or slaveholders described in those records:

_____

_____

_____

_____

SECTION VI -- CERTIFICATIONS FOR FEDERALLY FUNDED MATTERS

NOTE: If the Matter is federally funded, complete this Section VI. **If the Matter is not federally funded**, proceed to Section VII. For purposes of this Section VI, tax credits allocated by the City and proceeds of debt obligations of the City are not federal funding.

A. CERTIFICATION REGARDING LOBBYING

1. List below the names of all persons or entities registered under the federal Lobbying Disclosure Act of 1995 who have made lobbying contacts on behalf of the Disclosing Party with respect to the Matter: (Add sheets if necessary):

N/A

_____

_____

(If no explanation appears or begins on the lines above, or if the letters "NA" or if the word "None" appear, it will be conclusively presumed that the Disclosing Party means that NO persons or entities registered under the Lobbying Disclosure Act of 1995 have made lobbying contacts on behalf of the Disclosing Party with respect to the Matter.)

2. The Disclosing Party has not spent and will not expend any federally appropriated funds to pay any person or entity listed in Paragraph A.1. above for his or her lobbying activities or to pay any person or entity to influence or attempt to influence an officer or employee of any agency, as defined by applicable federal law, a member of Congress, an officer or employee of Congress, or an employee of a member of Congress, in connection with the award of any federally funded contract, making any federally funded grant or loan, entering into any cooperative agreement, or to extend, continue, renew, amend, or modify any federally funded contract, grant, loan, or cooperative agreement.

3. The Disclosing Party will submit an updated certification at the end of each calendar quarter in which there occurs any event that materially affects the accuracy of the statements and information set forth in paragraphs A.1. and A.2. above.

4. The Disclosing Party certifies that either: (i) it is not an organization described in section 501(c)(4) of the Internal Revenue Code of 1986; or (ii) it is an organization described in section 501(c)(4) of the Internal Revenue Code of 1986 but has not engaged and will not engage in "Lobbying Activities".

5. If the Disclosing Party is the Applicant, the Disclosing Party must obtain certifications equal in form and substance to paragraphs A.1. through A.4. above from all subcontractors before it awards any subcontract and the Disclosing Party must maintain all such subcontractors' certifications for the duration of the Matter and must make such certifications promptly available to the City upon request.

B. CERTIFICATION REGARDING EQUAL EMPLOYMENT OPPORTUNITY

If the Matter is federally funded, federal regulations require the Applicant and all proposed subcontractors to submit the following information with their bids or in writing at the outset of negotiations.

Is the Disclosing Party the Applicant?

[ ] Yes [ ] No

If "Yes," answer the three questions below:

1. Have you developed and do you have on file affirmative action programs pursuant to applicable federal regulations? (See 41 CFR Part 60-2.)
[ ] Yes [ ] No

2. Have you filed with the Joint Reporting Committee, the Director of the Office of Federal Contract Compliance Programs, or the Equal Employment Opportunity Commission all reports due under the applicable filing requirements?
[ ] Yes [ ] No

3. Have you participated in any previous contracts or subcontracts subject to the equal opportunity clause?
[ ] Yes [ ] No

If you checked "No" to question 1. or 2. above, please provide an explanation:

_____

_____

SECTION VII -- ACKNOWLEDGMENTS, CONTRACT INCORPORATION, COMPLIANCE, PENALTIES, DISCLOSURE

The Disclosing Party understands and agrees that:

A. The certifications, disclosures, and acknowledgments contained in this EDS will become part of any contract or other agreement between the Applicant and the City in connection with the Matter, whether procurement, City assistance, or other City action, and are material inducements to the City's execution of any contract or taking other action with respect to the Matter. The Disclosing Party understands that it must comply with all statutes, ordinances, and regulations on which this EDS is based.

B. The City's Governmental Ethics and Campaign Financing Ordinances, Chapters 2-156 and 2-164 of the Municipal Code, impose certain duties and obligations on persons or entities seeking City contracts, work, business, or transactions. The full text of these ordinances and a training program is available on line at www.cityofchicago.org/Ethics, and may also be obtained from the City's Board of Ethics, 740 N.

Sedgwick St., Suite 500, Chicago, IL 60610, (312) 744-9660. The Disclosing Party must comply fully with the applicable ordinances.

C. If the City determines that any information provided in this EDS is false, incomplete or inaccurate, any contract or other agreement in connection with which it is submitted may be rescinded or be void or voidable, and the City may pursue any remedies under the contract or agreement (if not rescinded or void), at law, or in equity, including terminating the Disclosing Party's participation in the Matter and/or declining to allow the Disclosing Party to participate in other transactions with the City. Remedies at law for a false statement of material fact may include incarceration and an award to the City of treble damages.

D. It is the City's policy to make this document available to the public on its Internet site and/or upon request. Some or all of the information provided on this EDS and any attachments to this EDS may be made available to the public on the Internet, in response to a Freedom of Information Act request, or otherwise. By completing and signing this EDS, the Disclosing Party waives and releases any possible rights or claims which it may have against the City in connection with the public release of information contained in this EDS and also authorizes the City to verify the accuracy of any information submitted in this EDS.

E. The information provided in this EDS must be kept current. In the event of changes, the Disclosing Party must supplement this EDS up to the time the City takes action on the Matter. If the Matter is a contract being handled by the City's Department of Procurement Services, the Disclosing Party must update this EDS as the contract requires. **NOTE:** With respect to Matters subject to Article I of Chapter 1-23 of the Municipal Code (imposing **PERMANENT INELIGIBILITY** for certain specified offenses), the information provided herein regarding eligibility must be kept current for a longer period, as required by Chapter 1-23 and Section 2-154-020 of the Municipal Code.

The Disclosing Party represents and warrants that:

F.1. The Disclosing Party is not delinquent in the payment of any tax administered by the Illinois Department of Revenue, nor are the Disclosing Party or its Affiliated Entities delinquent in paying any fine, fee, tax or other charge owed to the City. This includes, but is not limited to, all water charges, sewer charges, license fees, parking tickets, property taxes or sales taxes.

F.2 If the Disclosing Party is the Applicant, the Disclosing Party and its Affiliated Entities will not use, nor permit their subcontractors to use, any facility listed by the U.S. E.P.A. on the federal Excluded Parties List System ("EPLS") maintained by the U. S. General Services Administration.

F.3 If the Disclosing Party is the Applicant, the Disclosing Party will obtain from any contractors/subcontractors hired or to be hired in connection with the Matter certifications equal in form and substance to those in F.1. and F.2. above and will not, without the prior written consent of the City, use any such contractor/subcontractor that does not provide such certifications or that the Disclosing Party has reason to believe has not provided or cannot provide truthful certifications.

NOTE: If the Disclosing Party cannot certify as to any of the items in F.1., F.2. or F.3. above, an explanatory statement must be attached to this EDS.

CERTIFICATION

Under penalty of perjury, the person signing below: (1) warrants that he/she is authorized to execute this EDS and Appendix A (if applicable) on behalf of the Disclosing Party, and (2) warrants that all certifications and statements contained in this EDS and Appendix A (if applicable) are true, accurate and complete as of the date furnished to the City.

GRP-Bricktown, LLC
(Print or type name of Disclosing Party)

By: GRP Investments, LLC, its member
By: PIL Management, INC., its manager
By: Scott Inbinder, President

By: _____
(Sign here)

Scott Inbinder
(Print or type name of person signing)

President
(Print or type title of person signing)

Signed and sworn to before me on (date) 4/1/15,
at Cook County, Illinois (state).

Jean M Klippstein Notary Public.

OFFICIAL SEAL
JEAN M KLIPPSTEIN
NOTARY PUBLIC - STATE OF ILLINOIS
MY COMMISSION EXPIRES:01/25/19

Commission expires: 1/25/19.

OFFICIAL SEAL
JEAN M KLIMPSTEIN
NOTARY PUBLIC - STATE OF ILLINOIS
MY COMMISSION EXPIRES:01/25/10

CITY OF CHICAGO
ECONOMIC DISCLOSURE STATEMENT AND AFFIDAVIT
APPENDIX A

FAMILIAL RELATIONSHIPS WITH ELECTED CITY OFFICIALS AND DEPARTMENT HEADS

This Appendix is to be completed only by (a) the Applicant, and (b) any legal entity which has a direct ownership interest in the Applicant exceeding 7.5 percent. It is not to be completed by any legal entity which has only an indirect ownership interest in the Applicant.

Under Municipal Code Section 2-154-015, the Disclosing Party must disclose whether such Disclosing Party or any "Applicable Party" or any Spouse or Domestic Partner thereof currently has a "familial relationship" with any elected city official or department head. A "familial relationship" exists if, as of the date this EDS is signed, the Disclosing Party or any "Applicable Party" or any Spouse or Domestic Partner thereof is related to the mayor, any alderman, the city clerk, the city treasurer or any city department head as spouse or domestic partner or as any of the following, whether by blood or adoption: parent, child, brother or sister, aunt or uncle, niece or nephew, grandparent, grandchild, father-in-law, mother-in-law, son-in-law, daughter-in-law, stepfather or stepmother, stepson or stepdaughter, stepbrother or stepsister or half-brother or half-sister.

"Applicable Party" means (1) all executive officers of the Disclosing Party listed in Section II.B.1.a., if the Disclosing Party is a corporation; all partners of the Disclosing Party, if the Disclosing Party is a general partnership; all general partners and limited partners of the Disclosing Party, if the Disclosing Party is a limited partnership; all managers, managing members and members of the Disclosing Party, if the Disclosing Party is a limited liability company; (2) all principal officers of the Disclosing Party; and (3) any person having more than a 7.5 percent ownership interest in the Disclosing Party. "Principal officers" means the president, chief operating officer, executive director, chief financial officer, treasurer or secretary of a legal entity or any person exercising similar authority.

Does the Disclosing Party or any "Applicable Party" or any Spouse or Domestic Partner thereof currently have a "familial relationship" with an elected city official or department head?

[ ] Yes [X] No

If yes, please identify below (1) the name and title of such person, (2) the name of the legal entity to which such person is connected; (3) the name and title of the elected city official or department head to whom such person has a familial relationship, and (4) the precise nature of such familial relationship.

_____

_____

_____

CITY OF CHICAGO
ECONOMIC DISCLOSURE STATEMENT AND AFFIDAVIT
APPENDIX B

BUILDING CODE SCOFFLAW/PROBLEM LANDLORD CERTIFICATION

This Appendix is to be completed only by (a) the Applicant, and (b) any legal entity which has a direct ownership interest in the Applicant exceeding 7.5 percent (an "Owner"). It is not to be completed by any legal entity which has only an indirect ownership interest in the Applicant.

1. Pursuant to Municipal Code Section 2-154-010, is the Applicant or any Owner identified as a building code scofflaw or problem landlord pursuant to Section 2-92-416 of the Municipal Code?

   [ ] Yes [X] No

2. If the Applicant is a legal entity publicly traded on any exchange, is any officer or director of the Applicant identified as a building code scofflaw or problem landlord pursuant to Section 2-92-416 of the Municipal Code?

   [ ] Yes [ ] No [X] Not Applicable

3. If yes to (1) or (2) above, please identify below the name of the person or legal entity identified as a building code scofflaw or problem landlord and the address of the building or buildings to which the pertinent code violations apply.

_____

_____

_____

FILLING OUT THIS APPENDIX B CONSTITUTES ACKNOWLEDGMENT AND AGREEMENT THAT THIS APPENDIX B IS INCORPORATED BY REFERENCE INTO, AND MADE A PART OF, THE ASSOCIATED EDS, AND THAT THE REPRESENTATIONS MADE IN THIS APPENDIX B ARE SUBJECT TO THE CERTIFICATION MADE UNDER PENALTY OF PERJURY ON PAGE 12 OF THE ASSOCIATED EDS.

(DO NOT SUBMIT THIS PAGE WITH YOUR EDS. The purpose of this page is for you to recertify your EDS prior to submission to City Council or on the date of closing. If unable to recertify truthfully, the Disclosing Party must complete a new EDS with correct or corrected information)

RECERTIFICATION

Generally, for use with City Council matters. Not for City procurements unless requested.

This recertification is being submitted in connection with Subdivision of property located at 6400-6560 W. Fullerton Avenue, Chicago, Illinois [identify the Matter]. Under penalty of perjury, the person signing below: (1) warrants that he/she is authorized to execute this EDS recertification on behalf of the Disclosing Party, (2) warrants that all certifications and statements contained in the Disclosing Party's original EDS are true, accurate and complete as of the date furnished to the City and continue to be true, accurate and complete as of the date of this recertification, and (3) reaffirms its acknowledgments.

GRP-Bricktown, LLC

(Print or type legal name of Disclosing Party)

Date: 1/8/18

By: GRP Investments, LLC, its member
By: PIL Management, INC., its manager
By: Scott Inbinder, President

By: _____
(sign here)

Print or type name of signatory:

Scott Inbinder

Title of signatory:

President

Signed and sworn to before me on [date] 1/8/18, by Scott DNbinder, at COOK County, ILLINOIS [state].

_____ Notary Public.

Commission expires: 1/25/19.

Ver. 11-01-05

OFFICIAL SEAL
JEAN M KLIPPSTEIN
NOTARY PUBLIC - STATE OF ILLINOIS
MY COMMISSION EXPIRES 01/25/19

CITY OF CHICAGO
ECONOMIC DISCLOSURE STATEMENT
AND AFFIDAVIT

SECTION I -- GENERAL INFORMATION

A. Legal name of the Disclosing Party submitting this EDS. Include d/b/a/ if applicable:

GRP Investments, LLC

Check ONE of the following three boxes:

Indicate whether the Disclosing Party submitting this EDS is:

1. [ ] the Applicant
   OR
2. [X] a legal entity holding a direct or indirect interest in the Applicant. State the legal name of the Applicant in which the Disclosing Party holds an interest: Bricktown Square, LLC
   OR
3. [ ] a legal entity with a right of control (see Section II.B.1.) State the legal name of the entity in which the Disclosing Party holds a right of control: _____

B. Business address of the Disclosing Party: Bonnie Investment Group
c/o Scott Inbinder
8430 West Bryn Mawr Avenue, Suite 850
Chicago, Illinois 60631-3448

C. Telephone: (708) 851-0808 Fax: _____ Email: scott@bonniemgmt.com

D. Name of contact person: Scott Inbinder

E. Federal Employer Identification No. (if you have one): _____

F. Brief description of contract, transaction or other undertaking (referred to below as the "Matter") to which this EDS pertains. (Include project number and location of property, if applicable):

Subdivision of property located at 6400-6560 W. Fullerton Avenue, Chicago, Illinois

G. Which City agency or department is requesting this EDS? Chicago Department of Transportation

If the Matter is a contract being handled by the City's Department of Procurement Services, please complete the following:

Specification # N/A and Contract # N/A

SECTION II -- DISCLOSURE OF OWNERSHIP INTERESTS

A. NATURE OF THE DISCLOSING PARTY

1. Indicate the nature of the Disclosing Party:

[ ] Person
[ ] Publicly registered business corporation
[ ] Privately held business corporation
[ ] Sole proprietorship
[ ] General partnership
[ ] Limited partnership
[ ] Trust
[X] Limited liability company
[ ] Limited liability partnership
[ ] Joint venture
[ ] Not-for-profit corporation
(Is the not-for-profit corporation also a 501(c)(3))?
[ ] Yes [ ] No
[ ] Other (please specify)

2. For legal entities, the state (or foreign country) of incorporation or organization, if applicable:

Illinois

3. For legal entities not organized in the State of Illinois: Has the organization registered to do business in the State of Illinois as a foreign entity?

[ ] Yes [ ] No [X] N/A

B. IF THE DISCLOSING PARTY IS A LEGAL ENTITY:

1. List below the full names and titles of all executive officers and all directors of the entity. **NOTE:** For not-for-profit corporations, also list below all members, if any, which are legal entities. If there are no such members, write "no members." For trusts, estates or other similar entities, list below the legal titleholder(s).

If the entity is a general partnership, limited partnership, limited liability company, limited liability partnership or joint venture, list below the name and title of each general partner, managing member, manager or any other person or entity that controls the day-to-day management of the Disclosing Party. **NOTE**: Each legal entity listed below must submit an EDS on its own behalf.

Name	Title
PIL Managment, INC.	Manager

2. Please provide the following information concerning each person or entity having a direct or indirect beneficial interest (including ownership) in excess of 7.5% of the Disclosing Party. Examples of such an interest include shares in a corporation, partnership interest in a partnership or joint venture,

interest of a member or manager in a limited liability company, or interest of a beneficiary of a trust, estate or other similar entity. If none, state "None." **NOTE**: Pursuant to Section 2-154-030 of the Municipal Code of Chicago ("Municipal Code"), the City may require any such additional information from any applicant which is reasonably intended to achieve full disclosure.

Name	Business Address	Percentage Interest in the Disclosing Party
David J. Lasky Trust		32.36%
Scott Inbinder Trust		30.36%
Cheryl Lipton Trust		30.36%

*Other individuals and entities owning less than 7.5% each of GRP Investments, LLC

SECTION III -- BUSINESS RELATIONSHIPS WITH CITY ELECTED OFFICIALS

Has the Disclosing Party had a "business relationship," as defined in Chapter 2-156 of the Municipal Code, with any City elected official in the 12 months before the date this EDS is signed?

[ ] Yes [X] No

If yes, please identify below the name(s) of such City elected official(s) and describe such relationship(s):

SECTION IV -- DISCLOSURE OF SUBCONTRACTORS AND OTHER RETAINED PARTIES

The Disclosing Party must disclose the name and business address of each subcontractor, attorney, lobbyist, accountant, consultant and any other person or entity whom the Disclosing Party has retained or expects to retain in connection with the Matter, as well as the nature of the relationship, and the total amount of the fees paid or estimated to be paid. The Disclosing Party is not required to disclose employees who are paid solely through the Disclosing Party's regular payroll.

"Lobbyist" means any person or entity who undertakes to influence any legislative or administrative action on behalf of any person or entity other than: (1) a not-for-profit entity, on an unpaid basis, or (2) himself. "Lobbyist" also means any person or entity any part of whose duties as an employee of another includes undertaking to influence any legislative or administrative action.

If the Disclosing Party is uncertain whether a disclosure is required under this Section, the Disclosing Party must either ask the City whether disclosure is required or make the disclosure.

Name (indicate whether retained or anticipated to be retained)	Business Address	Relationship to Disclosing Party (subcontractor, attorney, lobbyist, etc.)	Fees (indicate whether paid or estimated.) **NOTE:** "hourly rate" or "t.b.d." is not an acceptable response.

(Add sheets if necessary)

[X] Check here if the Disclosing Party has not retained, nor expects to retain, any such persons or entities.

SECTION V -- CERTIFICATIONS

A. COURT-ORDERED CHILD SUPPORT COMPLIANCE

Under Municipal Code Section 2-92-415, substantial owners of business entities that contract with the City must remain in compliance with their child support obligations throughout the contract's term.

Has any person who directly or indirectly owns 10% or more of the Disclosing Party been declared in arrearage on any child support obligations by any Illinois court of competent jurisdiction?

[ ] Yes [X] No [ ] No person directly or indirectly owns 10% or more of the Disclosing Party.

If "Yes," has the person entered into a court-approved agreement for payment of all support owed and is the person in compliance with that agreement?

[ ] Yes [ ] No

B. FURTHER CERTIFICATIONS

1. Pursuant to Municipal Code Chapter 1-23, Article I ("Article I")(which the Applicant should consult for defined terms (e.g., "doing business") and legal requirements), if the Disclosing Party submitting this EDS is the Applicant and is doing business with the City, then the Disclosing Party certifies as follows: (i) neither the Applicant nor any controlling person is currently indicted or charged with, or has admitted guilt of, or has ever been convicted of, or placed under supervision for, any criminal offense involving actual, attempted, or conspiracy to commit bribery, theft, fraud, forgery, perjury, dishonesty or deceit against an officer or employee of the City or any sister agency; and (ii) the Applicant understands and acknowledges that compliance with Article I is a continuing requirement for doing business with the City. NOTE: If Article I applies to the Applicant, the permanent compliance timeframe in Article I supersedes some five-year compliance timeframes in certifications 2 and 3 below.

2. The Disclosing Party and, if the Disclosing Party is a legal entity, all of those persons or entities identified in Section II.B.1. of this EDS:

a. are not presently debarred, suspended, proposed for debarment, declared ineligible or voluntarily excluded from any transactions by any federal, state or local unit of government;

b. have not, within a five-year period preceding the date of this EDS, been convicted of a criminal offense, adjudged guilty, or had a civil judgment rendered against them in connection with: obtaining, attempting to obtain, or performing a public (federal, state or local) transaction or contract under a public transaction; a violation of federal or state antitrust statutes; fraud; embezzlement; theft; forgery; bribery; falsification or destruction of records; making false statements; or receiving stolen property;

c. are not presently indicted for, or criminally or civilly charged by, a governmental entity (federal, state or local) with committing any of the offenses set forth in clause B.2.b. of this Section V;

d. have not, within a five-year period preceding the date of this EDS, had one or more public transactions (federal, state or local) terminated for cause or default; and

e. have not, within a five-year period preceding the date of this EDS, been convicted, adjudged guilty, or found liable in a civil proceeding, or in any criminal or civil action, including actions concerning environmental violations, instituted by the City or by the federal government, any state, or any other unit of local government.

3. The certifications in subparts 3, 4 and 5 concern:

• the Disclosing Party;
• any "Contractor" (meaning any contractor or subcontractor used by the Disclosing Party in connection with the Matter, including but not limited to all persons or legal entities disclosed under Section IV, "Disclosure of Subcontractors and Other Retained Parties");
• any "Affiliated Entity" (meaning a person or entity that, directly or indirectly: controls the Disclosing Party, is controlled by the Disclosing Party, or is, with the Disclosing Party, under common control of another person or entity. Indicia of control include, without limitation: interlocking management or ownership; identity of interests among family members, shared facilities and equipment; common use of employees; or organization of a business entity following the ineligibility of a business entity to do business with federal or state or local government, including the City, using substantially the same management, ownership, or principals as the ineligible entity); with respect to Contractors, the term Affiliated Entity means a person or entity that directly or indirectly controls the Contractor, is controlled by it, or, with the Contractor, is under common control of another person or entity;
• any responsible official of the Disclosing Party, any Contractor or any Affiliated Entity or any other official, agent or employee of the Disclosing Party, any Contractor or any Affiliated Entity, acting pursuant to the direction or authorization of a responsible official of the Disclosing Party, any Contractor or any Affiliated Entity (collectively "Agents").

Neither the Disclosing Party, nor any Contractor, nor any Affiliated Entity of either the Disclosing Party or any Contractor nor any Agents have, during the five years before the date this EDS is signed, or, with respect to a Contractor, an Affiliated Entity, or an Affiliated Entity of a Contractor during the five years before the date of such Contractor's or Affiliated Entity's contract or engagement in connection with the Matter:

a. bribed or attempted to bribe, or been convicted or adjudged guilty of bribery or attempting to bribe, a public officer or employee of the City, the State of Illinois, or any agency of the federal government or of any state or local government in the United States of America, in that officer's or employee's official capacity;

b. agreed or colluded with other bidders or prospective bidders, or been a party to any such agreement, or been convicted or adjudged guilty of agreement or collusion among bidders or prospective bidders, in restraint of freedom of competition by agreement to bid a fixed price or otherwise; or

c. made an admission of such conduct described in a. or b. above that is a matter of record, but have not been prosecuted for such conduct; or

d. violated the provisions of Municipal Code Section 2-92-610 (Living Wage Ordinance).

4. Neither the Disclosing Party, Affiliated Entity or Contractor, or any of their employees, officials, agents or partners, is barred from contracting with any unit of state or local government as a result of engaging in or being convicted of (1) bid-rigging in violation of 720 ILCS 5/33E-3; (2) bid-rotating in violation of 720 ILCS 5/33E-4; or (3) any similar offense of any state or of the United States of America that contains the same elements as the offense of bid-rigging or bid-rotating.

5. Neither the Disclosing Party nor any Affiliated Entity is listed on any of the following lists maintained by the Office of Foreign Assets Control of the U.S. Department of the Treasury or the Bureau of Industry and Security of the U.S. Department of Commerce or their successors: the Specially Designated Nationals List, the Denied Persons List, the Unverified List, the Entity List and the Debarred List.

6. The Disclosing Party understands and shall comply with the applicable requirements of Chapters 2-55 (Legislative Inspector General), 2-56 (Inspector General) and 2-156 (Governmental Ethics) of the Municipal Code.

7. If the Disclosing Party is unable to certify to any of the above statements in this Part B (Further Certifications), the Disclosing Party must explain below:

N/A

If the letters "NA," the word "None," or no response appears on the lines above, it will be conclusively presumed that the Disclosing Party certified to the above statements.

8. To the best of the Disclosing Party's knowledge after reasonable inquiry, the following is a complete list of all current employees of the Disclosing Party who were, at any time during the 12-month period preceding the execution date of this EDS, an employee, or elected or appointed official, of the City of Chicago (if none, indicate with "N/A" or "none").

N/A

9. To the best of the Disclosing Party's knowledge after reasonable inquiry, the following is a complete list of all gifts that the Disclosing Party has given or caused to be given, at any time during the 12-month period preceding the execution date of this EDS, to an employee, or elected or appointed official, of the City of Chicago. For purposes of this statement, a "gift" does not include: (i) anything made generally available to City employees or to the general public, or (ii) food or drink provided in the course of official City business and having a retail value of less than $20 per recipient (if none, indicate with "N/A" or "none"). As to any gift listed below, please also list the name of the City recipient.

N/A

C. CERTIFICATION OF STATUS AS FINANCIAL INSTITUTION

1. The Disclosing Party certifies that the Disclosing Party (check one)

[ ] is [X] is not

a "financial institution" as defined in Section 2-32-455(b) of the Municipal Code.

2. If the Disclosing Party IS a financial institution, then the Disclosing Party pledges:

"We are not and will not become a predatory lender as defined in Chapter 2-32 of the Municipal Code. We further pledge that none of our affiliates is, and none of them will become, a predatory lender as defined in Chapter 2-32 of the Municipal Code. We understand that becoming a predatory lender or becoming an affiliate of a predatory lender may result in the loss of the privilege of doing business with the City."

If the Disclosing Party is unable to make this pledge because it or any of its affiliates (as defined in Section 2-32-455(b) of the Municipal Code) is a predatory lender within the meaning of Chapter 2-32 of the Municipal Code, explain here (attach additional pages if necessary):

N/A

If the letters "NA," the word "None," or no response appears on the lines above, it will be conclusively presumed that the Disclosing Party certified to the above statements.

D. CERTIFICATION REGARDING INTEREST IN CITY BUSINESS

Any words or terms that are defined in Chapter 2-156 of the Municipal Code have the same meanings when used in this Part D.

1. In accordance with Section 2-156-110 of the Municipal Code: Does any official or employee of the City have a financial interest in his or her own name or in the name of any other person or entity in the Matter?

[ ] Yes [X] No

NOTE: If you checked "Yes" to Item D.1., proceed to Items D.2. and D.3. If you checked "No" to Item D.1., proceed to Part E.

2. Unless sold pursuant to a process of competitive bidding, or otherwise permitted, no City elected official or employee shall have a financial interest in his or her own name or in the name of any other person or entity in the purchase of any property that (i) belongs to the City, or (ii) is sold for taxes or assessments, or (iii) is sold by virtue of legal process at the suit of the City (collectively, "City Property Sale"). Compensation for property taken pursuant to the City's eminent domain power does not constitute a financial interest within the meaning of this Part D.

Does the Matter involve a City Property Sale?

[ ] Yes [ ] No

3. If you checked "Yes" to Item D.1., provide the names and business addresses of the City officials or employees having such interest and identify the nature of such interest:

Name	Business Address	Nature of Interest

4. The Disclosing Party further certifies that no prohibited financial interest in the Matter will be acquired by any City official or employee.

E. CERTIFICATION REGARDING SLAVERY ERA BUSINESS

Please check either 1. or 2. below. If the Disclosing Party checks 2., the Disclosing Party must disclose below or in an attachment to this EDS all information required by paragraph 2. Failure to

comply with these disclosure requirements may make any contract entered into with the City in connection with the Matter voidable by the City.

X 1. The Disclosing Party verifies that the Disclosing Party has searched any and all records of the Disclosing Party and any and all predecessor entities regarding records of investments or profits from slavery or slaveholder insurance policies during the slavery era (including insurance policies issued to slaveholders that provided coverage for damage to or injury or death of their slaves), and the Disclosing Party has found no such records.

____2. The Disclosing Party verifies that, as a result of conducting the search in step 1 above, the Disclosing Party has found records of investments or profits from slavery or slaveholder insurance policies. The Disclosing Party verifies that the following constitutes full disclosure of all such records, including the names of any and all slaves or slaveholders described in those records:

_____

_____

_____

_____

SECTION VI -- CERTIFICATIONS FOR FEDERALLY FUNDED MATTERS

NOTE: If the Matter is federally funded, complete this Section VI. **If the Matter is not federally funded**, proceed to Section VII. For purposes of this Section VI, tax credits allocated by the City and proceeds of debt obligations of the City are not federal funding.

A. CERTIFICATION REGARDING LOBBYING

1. List below the names of all persons or entities registered under the federal Lobbying Disclosure Act of 1995 who have made lobbying contacts on behalf of the Disclosing Party with respect to the Matter: (Add sheets if necessary):

N/A

_____

_____

(If no explanation appears or begins on the lines above, or if the letters "NA" or if the word "None" appear, it will be conclusively presumed that the Disclosing Party means that NO persons or entities registered under the Lobbying Disclosure Act of 1995 have made lobbying contacts on behalf of the Disclosing Party with respect to the Matter.)

2. The Disclosing Party has not spent and will not expend any federally appropriated funds to pay any person or entity listed in Paragraph A.1. above for his or her lobbying activities or to pay any person or entity to influence or attempt to influence an officer or employee of any agency, as defined by applicable federal law, a member of Congress, an officer or employee of Congress, or an employee of a member of Congress, in connection with the award of any federally funded contract, making any federally funded grant or loan, entering into any cooperative agreement, or to extend, continue, renew, amend, or modify any federally funded contract, grant, loan, or cooperative agreement.

3. The Disclosing Party will submit an updated certification at the end of each calendar quarter in which there occurs any event that materially affects the accuracy of the statements and information set forth in paragraphs A.1. and A.2. above.

4. The Disclosing Party certifies that either: (i) it is not an organization described in section 501(c)(4) of the Internal Revenue Code of 1986; or (ii) it is an organization described in section 501(c)(4) of the Internal Revenue Code of 1986 but has not engaged and will not engage in "Lobbying Activities".

5. If the Disclosing Party is the Applicant, the Disclosing Party must obtain certifications equal in form and substance to paragraphs A.1. through A.4. above from all subcontractors before it awards any subcontract and the Disclosing Party must maintain all such subcontractors' certifications for the duration of the Matter and must make such certifications promptly available to the City upon request.

B. CERTIFICATION REGARDING EQUAL EMPLOYMENT OPPORTUNITY

If the Matter is federally funded, federal regulations require the Applicant and all proposed subcontractors to submit the following information with their bids or in writing at the outset of negotiations.

Is the Disclosing Party the Applicant?

[ ] Yes [ ] No

If "Yes," answer the three questions below:

1. Have you developed and do you have on file affirmative action programs pursuant to applicable federal regulations? (See 41 CFR Part 60-2.)
[ ] Yes [ ] No

2. Have you filed with the Joint Reporting Committee, the Director of the Office of Federal Contract Compliance Programs, or the Equal Employment Opportunity Commission all reports due under the applicable filing requirements?
[ ] Yes [ ] No

3. Have you participated in any previous contracts or subcontracts subject to the equal opportunity clause?
[ ] Yes [ ] No

If you checked "No" to question 1. or 2. above, please provide an explanation:

_____

_____

SECTION VII -- ACKNOWLEDGMENTS, CONTRACT INCORPORATION, COMPLIANCE, PENALTIES, DISCLOSURE

The Disclosing Party understands and agrees that:

A. The certifications, disclosures, and acknowledgments contained in this EDS will become part of any contract or other agreement between the Applicant and the City in connection with the Matter, whether procurement, City assistance, or other City action, and are material inducements to the City's execution of any contract or taking other action with respect to the Matter. The Disclosing Party understands that it must comply with all statutes, ordinances, and regulations on which this EDS is based.

B. The City's Governmental Ethics and Campaign Financing Ordinances, Chapters 2-156 and 2-164 of the Municipal Code, impose certain duties and obligations on persons or entities seeking City contracts, work, business, or transactions. The full text of these ordinances and a training program is available on line at www.cityofchicago.org/Ethics, and may also be obtained from the City's Board of Ethics, 740 N.

Sedgwick St., Suite 500, Chicago, IL 60610, (312) 744-9660. The Disclosing Party must comply fully with the applicable ordinances.

C. If the City determines that any information provided in this EDS is false, incomplete or inaccurate, any contract or other agreement in connection with which it is submitted may be rescinded or be void or voidable, and the City may pursue any remedies under the contract or agreement (if not rescinded or void), at law, or in equity, including terminating the Disclosing Party's participation in the Matter and/or declining to allow the Disclosing Party to participate in other transactions with the City. Remedies at law for a false statement of material fact may include incarceration and an award to the City of treble damages.

D. It is the City's policy to make this document available to the public on its Internet site and/or upon request. Some or all of the information provided on this EDS and any attachments to this EDS may be made available to the public on the Internet, in response to a Freedom of Information Act request, or otherwise. By completing and signing this EDS, the Disclosing Party waives and releases any possible rights or claims which it may have against the City in connection with the public release of information contained in this EDS and also authorizes the City to verify the accuracy of any information submitted in this EDS.

E. The information provided in this EDS must be kept current. In the event of changes, the Disclosing Party must supplement this EDS up to the time the City takes action on the Matter. If the Matter is a contract being handled by the City's Department of Procurement Services, the Disclosing Party must update this EDS as the contract requires. **NOTE:** With respect to Matters subject to Article 1 of Chapter 1-23 of the Municipal Code (imposing **PERMANENT INELIGIBILITY** for certain specified offenses), the information provided herein regarding eligibility must be kept current for a longer period, as required by Chapter 1-23 and Section 2-154-020 of the Municipal Code.

The Disclosing Party represents and warrants that:

F.1. The Disclosing Party is not delinquent in the payment of any tax administered by the Illinois Department of Revenue, nor are the Disclosing Party or its Affiliated Entities delinquent in paying any fine, fee, tax or other charge owed to the City. This includes, but is not limited to, all water charges, sewer charges, license fees, parking tickets, property taxes or sales taxes.

F.2 If the Disclosing Party is the Applicant, the Disclosing Party and its Affiliated Entities will not use, nor permit their subcontractors to use, any facility listed by the U.S. E.P.A. on the federal Excluded Parties List System ("EPLS") maintained by the U. S. General Services Administration.

F.3 If the Disclosing Party is the Applicant, the Disclosing Party will obtain from any contractors/subcontractors hired or to be hired in connection with the Matter certifications equal in form and substance to those in F.1. and F.2. above and will not, without the prior written consent of the City, use any such contractor/subcontractor that does not provide such certifications or that the Disclosing Party has reason to believe has not provided or cannot provide truthful certifications.

NOTE: If the Disclosing Party cannot certify as to any of the items in F.1., F.2. or F.3. above, an explanatory statement must be attached to this EDS.

CERTIFICATION

Under penalty of perjury, the person signing below: (1) warrants that he/she is authorized to execute this EDS and Appendix A (if applicable) on behalf of the Disclosing Party, and (2) warrants that all certifications and statements contained in this EDS and Appendix A (if applicable) are true, accurate and complete as of the date furnished to the City.

GRP Investments, LLC
(Print or type name of Disclosing Party)

By: PIL Management, INC., its manager
By: Scott Inbinder, President

By: _____
(Sign here)

Scott Inbinder
(Print or type name of person signing)

President
(Print or type title of person signing)

OFFICIAL SEAL
JEAN M KLIPPSTEIN
NOTARY PUBLIC - STATE OF ILLINOIS
MY COMMISSION EXPIRES:01/25/19

Signed and sworn to before me on (date) 4/1/15,
at COOK County, Illinois (state).

_____ Notary Public.

Commission expires: 1/25/19.

OFFICIAL SEAL
JEAN M KLIPPSTEIN
NOTARY PUBLIC - STATE OF ILLINOIS
MY COMMISSION EXPIRES 01/25/19

CITY OF CHICAGO
ECONOMIC DISCLOSURE STATEMENT AND AFFIDAVIT
APPENDIX A

FAMILIAL RELATIONSHIPS WITH ELECTED CITY OFFICIALS AND DEPARTMENT HEADS

This Appendix is to be completed only by (a) the Applicant, and (b) any legal entity which has a direct ownership interest in the Applicant exceeding 7.5 percent. It is not to be completed by any legal entity which has only an indirect ownership interest in the Applicant.

Under Municipal Code Section 2-154-015, the Disclosing Party must disclose whether such Disclosing Party or any "Applicable Party" or any Spouse or Domestic Partner thereof currently has a "familial relationship" with any elected city official or department head. A "familial relationship" exists if, as of the date this EDS is signed, the Disclosing Party or any "Applicable Party" or any Spouse or Domestic Partner thereof is related to the mayor, any alderman, the city clerk, the city treasurer or any city department head as spouse or domestic partner or as any of the following, whether by blood or adoption: parent, child, brother or sister, aunt or uncle, niece or nephew, grandparent, grandchild, father-in-law, mother-in-law, son-in-law, daughter-in-law, stepfather or stepmother, stepson or stepdaughter, stepbrother or stepsister or half-brother or half-sister.

"Applicable Party" means (1) all executive officers of the Disclosing Party listed in Section II.B.1.a., if the Disclosing Party is a corporation; all partners of the Disclosing Party, if the Disclosing Party is a general partnership; all general partners and limited partners of the Disclosing Party, if the Disclosing Party is a limited partnership; all managers, managing members and members of the Disclosing Party, if the Disclosing Party is a limited liability company; (2) all principal officers of the Disclosing Party; and (3) any person having more than a 7.5 percent ownership interest in the Disclosing Party. "Principal officers" means the president, chief operating officer, executive director, chief financial officer, treasurer or secretary of a legal entity or any person exercising similar authority.

Does the Disclosing Party or any "Applicable Party" or any Spouse or Domestic Partner thereof currently have a "familial relationship" with an elected city official or department head?

[ ] Yes [X] No

If yes, please identify below (1) the name and title of such person, (2) the name of the legal entity to which such person is connected; (3) the name and title of the elected city official or department head to whom such person has a familial relationship, and (4) the precise nature of such familial relationship.

_____

_____

_____

CITY OF CHICAGO
ECONOMIC DISCLOSURE STATEMENT AND AFFIDAVIT
APPENDIX B

BUILDING CODE SCOFFLAW/PROBLEM LANDLORD CERTIFICATION

This Appendix is to be completed only by (a) the Applicant, and (b) any legal entity which has a direct ownership interest in the Applicant exceeding 7.5 percent (an "Owner"). It is not to be completed by any legal entity which has only an indirect ownership interest in the Applicant.

1. Pursuant to Municipal Code Section 2-154-010, is the Applicant or any Owner identified as a building code scofflaw or problem landlord pursuant to Section 2-92-416 of the Municipal Code?

   [ ] Yes [X] No

2. If the Applicant is a legal entity publicly traded on any exchange, is any officer or director of the Applicant identified as a building code scofflaw or problem landlord pursuant to Section 2-92-416 of the Municipal Code?

   [ ] Yes [ ] No [X] Not Applicable

3. If yes to (1) or (2) above, please identify below the name of the person or legal entity identified as a building code scofflaw or problem landlord and the address of the building or buildings to which the pertinent code violations apply.

_____

_____

_____

FILLING OUT THIS APPENDIX B CONSTITUTES ACKNOWLEDGMENT AND AGREEMENT THAT THIS APPENDIX B IS INCORPORATED BY REFERENCE INTO, AND MADE A PART OF, THE ASSOCIATED EDS, AND THAT THE REPRESENTATIONS MADE IN THIS APPENDIX B ARE SUBJECT TO THE CERTIFICATION MADE UNDER PENALTY OF PERJURY ON PAGE 12 OF THE ASSOCIATED EDS.

(DO NOT SUBMIT THIS PAGE WITH YOUR EDS. The purpose of this page is for you to recertify your EDS prior to submission to City Council or on the date of closing. If unable to recertify truthfully, the Disclosing Party must complete a new EDS with correct or corrected information)

RECERTIFICATION

Generally, for use with City Council matters. Not for City procurements unless requested.

This recertification is being submitted in connection with Subdivision of property located at 6400-6560 W. Fullerton Avenue, Chicago, Illinois [identify the Matter]. Under penalty of perjury, the person signing below: (1) warrants that he/she is authorized to execute this EDS recertification on behalf of the Disclosing Party, (2) warrants that all certifications and statements contained in the Disclosing Party's original EDS are true, accurate and complete as of the date furnished to the City and continue to be true, accurate and complete as of the date of this recertification, and (3) reaffirms its acknowledgments.

GRP Investments, LLC
(Print or type legal name of Disclosing Party)

Date: 1/8/16

By: PIL Management, INC., its manager
By: Scott Inbinder, President

By: _____
(sign here)

Print or type name of signatory:

Scott Inbinder

Title of signatory:

President

Signed and sworn to before me on [date] 1/8/19, by Scott Inbinder, at Cook County, Illinois [state].

_____ Notary Public.

Commission expires: 1/25/19.

OFFICIAL SEAL
JEAN M KLIPPSTEIN
NOTARY PUBLIC - STATE OF ILLINOIS
MY COMMISSION EXPIRES:01/25/19

Ver. 11-01-05

CITY OF CHICAGO
ECONOMIC DISCLOSURE STATEMENT
AND AFFIDAVIT

SECTION I -- GENERAL INFORMATION

A. Legal name of the Disclosing Party submitting this EDS. Include d/b/a/ if applicable:

PIL Management, Inc.

Check ONE of the following three boxes:

Indicate whether the Disclosing Party submitting this EDS is:

1. [ ] the Applicant
   OR
2. [ ] a legal entity holding a direct or indirect interest in the Applicant. State the legal name of the Applicant in which the Disclosing Party holds an interest: _____
   OR
3. [X] a legal entity with a right of control (see Section II.B.1.) State the legal name of the entity in which the Disclosing Party holds a right of control: GRP-Bricktown, LLC and GRP Investments, LLC

B. Business address of the Disclosing Party: Bonnie Investment Group
c/o Scott Inbinder
8430 West Bryn Mawr Avenue, Suite 850
Chicago, Illinois 60631-3448

C. Telephone: (708) 851-0808 Fax: _____ Email: scott@bonniemgmt.com

D. Name of contact person: Scott Inbinder

E. Federal Employer Identification No. (if you have one): N/A

F. Brief description of contract, transaction or other undertaking (referred to below as the "Matter") to which this EDS pertains. (Include project number and location of property, if applicable):

Subdivision of property located at 6400-6560 W. Fullerton, Chicago, Illinois

G. Which City agency or department is requesting this EDS? Chicago Department of Transportation

If the Matter is a contract being handled by the City's Department of Procurement Services, please complete the following:

Specification # N/A and Contract # N/A

SECTION II -- DISCLOSURE OF OWNERSHIP INTERESTS

A. NATURE OF THE DISCLOSING PARTY

1. Indicate the nature of the Disclosing Party:

[ ] Person
[ ] Publicly registered business corporation
[X] Privately held business corporation
[ ] Sole proprietorship
[ ] General partnership
[ ] Limited partnership
[ ] Trust
[ ] Limited liability company
[ ] Limited liability partnership
[ ] Joint venture
[ ] Not-for-profit corporation
(Is the not-for-profit corporation also a 501(c)(3))?
[ ] Yes [ ] No
[ ] Other (please specify)

2. For legal entities, the state (or foreign country) of incorporation or organization, if applicable:

Illinois

3. For legal entities not organized in the State of Illinois: Has the organization registered to do business in the State of Illinois as a foreign entity?

[ ] Yes [ ] No [X] N/A

B. IF THE DISCLOSING PARTY IS A LEGAL ENTITY:

1. List below the full names and titles of all executive officers and all directors of the entity. **NOTE:** For not-for-profit corporations, also list below all members, if any, which are legal entities. If there are no such members, write "no members." For trusts, estates or other similar entities, list below the legal titleholder(s).

If the entity is a general partnership, limited partnership, limited liability company, limited liability partnership or joint venture, list below the name and title of each general partner, managing member, manager or any other person or entity that controls the day-to-day management of the Disclosing Party. **NOTE**: Each legal entity listed below must submit an EDS on its own behalf.

Name	Title
Scott Inbinder	President and Director
David J. Lasky	Vice President and Director
Robert L. Palley	Director

2. Please provide the following information concerning each person or entity having a direct or indirect beneficial interest (including ownership) in excess of 7.5% of the Disclosing Party. Examples of such an interest include shares in a corporation, partnership interest in a partnership or joint venture,

interest of a member or manager in a limited liability company, or interest of a beneficiary of a trust, estate or other similar entity. If none, state "None." **NOTE**: Pursuant to Section 2-154-030 of the Municipal Code of Chicago ("Municipal Code"), the City may require any such additional information from any applicant which is reasonably intended to achieve full disclosure.

Name	Business Address	Percentage Interest in the Disclosing Party
David J. Lasky Trust		33.33%
Scott Inbinder Trust		33.33%
Robert L. Palley Trust		33.33%

SECTION III -- BUSINESS RELATIONSHIPS WITH CITY ELECTED OFFICIALS

Has the Disclosing Party had a "business relationship," as defined in Chapter 2-156 of the Municipal Code, with any City elected official in the 12 months before the date this EDS is signed?

[ ] Yes [X] No

If yes, please identify below the name(s) of such City elected official(s) and describe such relationship(s):

SECTION IV -- DISCLOSURE OF SUBCONTRACTORS AND OTHER RETAINED PARTIES

The Disclosing Party must disclose the name and business address of each subcontractor, attorney, lobbyist, accountant, consultant and any other person or entity whom the Disclosing Party has retained or expects to retain in connection with the Matter, as well as the nature of the relationship, and the total amount of the fees paid or estimated to be paid. The Disclosing Party is not required to disclose employees who are paid solely through the Disclosing Party's regular payroll.

"Lobbyist" means any person or entity who undertakes to influence any legislative or administrative action on behalf of any person or entity other than: (1) a not-for-profit entity, on an unpaid basis, or (2) himself. "Lobbyist" also means any person or entity any part of whose duties as an employee of another includes undertaking to influence any legislative or administrative action.

If the Disclosing Party is uncertain whether a disclosure is required under this Section, the Disclosing Party must either ask the City whether disclosure is required or make the disclosure.

Name (indicate whether retained or anticipated to be retained)	Business Address	Relationship to Disclosing Party (subcontractor, attorney, lobbyist, etc.)	Fees (indicate whether paid or estimated.) **NOTE:** "hourly rate" or "t.b.d." is not an acceptable response.

(Add sheets if necessary)

[X] Check here if the Disclosing Party has not retained, nor expects to retain, any such persons or entities.

SECTION V -- CERTIFICATIONS

A. COURT-ORDERED CHILD SUPPORT COMPLIANCE

Under Municipal Code Section 2-92-415, substantial owners of business entities that contract with the City must remain in compliance with their child support obligations throughout the contract's term.

Has any person who directly or indirectly owns 10% or more of the Disclosing Party been declared in arrearage on any child support obligations by any Illinois court of competent jurisdiction?

[ ] Yes [X] No [ ] No person directly or indirectly owns 10% or more of the Disclosing Party.

If "Yes," has the person entered into a court-approved agreement for payment of all support owed and is the person in compliance with that agreement?

[ ] Yes [ ] No

B. FURTHER CERTIFICATIONS

1. Pursuant to Municipal Code Chapter 1-23, Article I ("Article I")(which the Applicant should consult for defined terms (e.g., "doing business") and legal requirements), if the Disclosing Party submitting this EDS is the Applicant and is doing business with the City, then the Disclosing Party certifies as follows: (i) neither the Applicant nor any controlling person is currently indicted or charged with, or has admitted guilt of, or has ever been convicted of, or placed under supervision for, any criminal offense involving actual, attempted, or conspiracy to commit bribery, theft, fraud, forgery, perjury, dishonesty or deceit against an officer or employee of the City or any sister agency; and (ii) the Applicant understands and acknowledges that compliance with Article I is a continuing requirement for doing business with the City. NOTE: If Article I applies to the Applicant, the permanent compliance timeframe in Article I supersedes some five-year compliance timeframes in certifications 2 and 3 below.

2. The Disclosing Party and, if the Disclosing Party is a legal entity, all of those persons or entities identified in Section II.B.1. of this EDS:

a. are not presently debarred, suspended, proposed for debarment, declared ineligible or voluntarily excluded from any transactions by any federal, state or local unit of government;

b. have not, within a five-year period preceding the date of this EDS, been convicted of a criminal offense, adjudged guilty, or had a civil judgment rendered against them in connection with: obtaining, attempting to obtain, or performing a public (federal, state or local) transaction or contract under a public transaction; a violation of federal or state antitrust statutes; fraud; embezzlement; theft; forgery; bribery; falsification or destruction of records; making false statements; or receiving stolen property;

c. are not presently indicted for, or criminally or civilly charged by, a governmental entity (federal, state or local) with committing any of the offenses set forth in clause B.2.b. of this Section V;

d. have not, within a five-year period preceding the date of this EDS, had one or more public transactions (federal, state or local) terminated for cause or default; and

e. have not, within a five-year period preceding the date of this EDS, been convicted, adjudged guilty, or found liable in a civil proceeding, or in any criminal or civil action, including actions concerning environmental violations, instituted by the City or by the federal government, any state, or any other unit of local government.

3. The certifications in subparts 3, 4 and 5 concern:

• the Disclosing Party;
• any "Contractor" (meaning any contractor or subcontractor used by the Disclosing Party in connection with the Matter, including but not limited to all persons or legal entities disclosed under Section IV, "Disclosure of Subcontractors and Other Retained Parties");
• any "Affiliated Entity" (meaning a person or entity that, directly or indirectly: controls the Disclosing Party, is controlled by the Disclosing Party, or is, with the Disclosing Party, under common control of another person or entity. Indicia of control include, without limitation: interlocking management or ownership; identity of interests among family members, shared facilities and equipment; common use of employees; or organization of a business entity following the ineligibility of a business entity to do business with federal or state or local government, including the City, using substantially the same management, ownership, or principals as the ineligible entity); with respect to Contractors, the term Affiliated Entity means a person or entity that directly or indirectly controls the Contractor, is controlled by it, or, with the Contractor, is under common control of another person or entity;
• any responsible official of the Disclosing Party, any Contractor or any Affiliated Entity or any other official, agent or employee of the Disclosing Party, any Contractor or any Affiliated Entity, acting pursuant to the direction or authorization of a responsible official of the Disclosing Party, any Contractor or any Affiliated Entity (collectively "Agents").

Neither the Disclosing Party, nor any Contractor, nor any Affiliated Entity of either the Disclosing Party or any Contractor nor any Agents have, during the five years before the date this EDS is signed, or, with respect to a Contractor, an Affiliated Entity, or an Affiliated Entity of a Contractor during the five years before the date of such Contractor's or Affiliated Entity's contract or engagement in connection with the Matter:

a. bribed or attempted to bribe, or been convicted or adjudged guilty of bribery or attempting to bribe, a public officer or employee of the City, the State of Illinois, or any agency of the federal government or of any state or local government in the United States of America, in that officer's or employee's official capacity;

b. agreed or colluded with other bidders or prospective bidders, or been a party to any such agreement, or been convicted or adjudged guilty of agreement or collusion among bidders or prospective bidders, in restraint of freedom of competition by agreement to bid a fixed price or otherwise; or

c. made an admission of such conduct described in a. or b. above that is a matter of record, but have not been prosecuted for such conduct; or

d. violated the provisions of Municipal Code Section 2-92-610 (Living Wage Ordinance).

4. Neither the Disclosing Party, Affiliated Entity or Contractor, or any of their employees, officials, agents or partners, is barred from contracting with any unit of state or local government as a result of engaging in or being convicted of (1) bid-rigging in violation of 720 ILCS 5/33E-3; (2) bid-rotating in violation of 720 ILCS 5/33E-4; or (3) any similar offense of any state or of the United States of America that contains the same elements as the offense of bid-rigging or bid-rotating.

5. Neither the Disclosing Party nor any Affiliated Entity is listed on any of the following lists maintained by the Office of Foreign Assets Control of the U.S. Department of the Treasury or the Bureau of Industry and Security of the U.S. Department of Commerce or their successors: the Specially Designated Nationals List, the Denied Persons List, the Unverified List, the Entity List and the Debarred List.

6. The Disclosing Party understands and shall comply with the applicable requirements of Chapters 2-55 (Legislative Inspector General), 2-56 (Inspector General) and 2-156 (Governmental Ethics) of the Municipal Code.

7. If the Disclosing Party is unable to certify to any of the above statements in this Part B (Further Certifications), the Disclosing Party must explain below:

N/A

If the letters "NA," the word "None," or no response appears on the lines above, it will be conclusively presumed that the Disclosing Party certified to the above statements.

8. To the best of the Disclosing Party's knowledge after reasonable inquiry, the following is a complete list of all current employees of the Disclosing Party who were, at any time during the 12-month period preceding the execution date of this EDS, an employee, or elected or appointed official, of the City of Chicago (if none, indicate with "N/A" or "none").

N/A

9. To the best of the Disclosing Party's knowledge after reasonable inquiry, the following is a complete list of all gifts that the Disclosing Party has given or caused to be given, at any time during the 12-month period preceding the execution date of this EDS, to an employee, or elected or appointed official, of the City of Chicago. For purposes of this statement, a "gift" does not include: (i) anything made generally available to City employees or to the general public, or (ii) food or drink provided in the course of official City business and having a retail value of less than $20 per recipient (if none, indicate with "N/A" or "none"). As to any gift listed below, please also list the name of the City recipient.

N/A

C. CERTIFICATION OF STATUS AS FINANCIAL INSTITUTION

1. The Disclosing Party certifies that the Disclosing Party (check one)

[ ] is [X] is not

a "financial institution" as defined in Section 2-32-455(b) of the Municipal Code.

2. If the Disclosing Party IS a financial institution, then the Disclosing Party pledges:

"We are not and will not become a predatory lender as defined in Chapter 2-32 of the Municipal Code. We further pledge that none of our affiliates is, and none of them will become, a predatory lender as defined in Chapter 2-32 of the Municipal Code. We understand that becoming a predatory lender or becoming an affiliate of a predatory lender may result in the loss of the privilege of doing business with the City."

If the Disclosing Party is unable to make this pledge because it or any of its affiliates (as defined in Section 2-32-455(b) of the Municipal Code) is a predatory lender within the meaning of Chapter 2-32 of the Municipal Code, explain here (attach additional pages if necessary):

N/A

If the letters "NA," the word "None," or no response appears on the lines above, it will be conclusively presumed that the Disclosing Party certified to the above statements.

D. CERTIFICATION REGARDING INTEREST IN CITY BUSINESS

Any words or terms that are defined in Chapter 2-156 of the Municipal Code have the same meanings when used in this Part D.

1. In accordance with Section 2-156-110 of the Municipal Code: Does any official or employee of the City have a financial interest in his or her own name or in the name of any other person or entity in the Matter?

[ ] Yes [X] No

NOTE: If you checked "Yes" to Item D.1., proceed to Items D.2. and D.3. If you checked "No" to Item D.1., proceed to Part E.

2. Unless sold pursuant to a process of competitive bidding, or otherwise permitted, no City elected official or employee shall have a financial interest in his or her own name or in the name of any other person or entity in the purchase of any property that (i) belongs to the City, or (ii) is sold for taxes or assessments, or (iii) is sold by virtue of legal process at the suit of the City (collectively, "City Property Sale"). Compensation for property taken pursuant to the City's eminent domain power does not constitute a financial interest within the meaning of this Part D.

Does the Matter involve a City Property Sale?

[ ] Yes [ ] No

3. If you checked "Yes" to Item D.1., provide the names and business addresses of the City officials or employees having such interest and identify the nature of such interest:

Name	Business Address	Nature of Interest

4. The Disclosing Party further certifies that no prohibited financial interest in the Matter will be acquired by any City official or employee.

E. CERTIFICATION REGARDING SLAVERY ERA BUSINESS

Please check either 1. or 2. below. If the Disclosing Party checks 2., the Disclosing Party must disclose below or in an attachment to this EDS all information required by paragraph 2. Failure to

comply with these disclosure requirements may make any contract entered into with the City in connection with the Matter voidable by the City.

X 1. The Disclosing Party verifies that the Disclosing Party has searched any and all records of the Disclosing Party and any and all predecessor entities regarding records of investments or profits from slavery or slaveholder insurance policies during the slavery era (including insurance policies issued to slaveholders that provided coverage for damage to or injury or death of their slaves), and the Disclosing Party has found no such records.

____2. The Disclosing Party verifies that, as a result of conducting the search in step 1 above, the Disclosing Party has found records of investments or profits from slavery or slaveholder insurance policies. The Disclosing Party verifies that the following constitutes full disclosure of all such records, including the names of any and all slaves or slaveholders described in those records:

_____

_____

_____

_____

SECTION VI -- CERTIFICATIONS FOR FEDERALLY FUNDED MATTERS

NOTE: If the Matter is federally funded, complete this Section VI. **If the Matter is not federally funded**, proceed to Section VII. For purposes of this Section VI, tax credits allocated by the City and proceeds of debt obligations of the City are not federal funding.

A. CERTIFICATION REGARDING LOBBYING

1. List below the names of all persons or entities registered under the federal Lobbying Disclosure Act of 1995 who have made lobbying contacts on behalf of the Disclosing Party with respect to the Matter: (Add sheets if necessary):

N/A

_____

_____

(If no explanation appears or begins on the lines above, or if the letters "NA" or if the word "None" appear, it will be conclusively presumed that the Disclosing Party means that NO persons or entities registered under the Lobbying Disclosure Act of 1995 have made lobbying contacts on behalf of the Disclosing Party with respect to the Matter.)

2. The Disclosing Party has not spent and will not expend any federally appropriated funds to pay any person or entity listed in Paragraph A.1. above for his or her lobbying activities or to pay any person or entity to influence or attempt to influence an officer or employee of any agency, as defined by applicable federal law, a member of Congress, an officer or employee of Congress, or an employee of a member of Congress, in connection with the award of any federally funded contract, making any federally funded grant or loan, entering into any cooperative agreement, or to extend, continue, renew, amend, or modify any federally funded contract, grant, loan, or cooperative agreement.

3. The Disclosing Party will submit an updated certification at the end of each calendar quarter in which there occurs any event that materially affects the accuracy of the statements and information set forth in paragraphs A.1. and A.2. above.

4. The Disclosing Party certifies that either: (i) it is not an organization described in section 501(c)(4) of the Internal Revenue Code of 1986; or (ii) it is an organization described in section 501(c)(4) of the Internal Revenue Code of 1986 but has not engaged and will not engage in "Lobbying Activities".

5. If the Disclosing Party is the Applicant, the Disclosing Party must obtain certifications equal in form and substance to paragraphs A.1. through A.4. above from all subcontractors before it awards any subcontract and the Disclosing Party must maintain all such subcontractors' certifications for the duration of the Matter and must make such certifications promptly available to the City upon request.

B. CERTIFICATION REGARDING EQUAL EMPLOYMENT OPPORTUNITY

If the Matter is federally funded, federal regulations require the Applicant and all proposed subcontractors to submit the following information with their bids or in writing at the outset of negotiations.

Is the Disclosing Party the Applicant?

[ ] Yes [ ] No

If "Yes," answer the three questions below:

1. Have you developed and do you have on file affirmative action programs pursuant to applicable federal regulations? (See 41 CFR Part 60-2.)
[ ] Yes [ ] No

2. Have you filed with the Joint Reporting Committee, the Director of the Office of Federal Contract Compliance Programs, or the Equal Employment Opportunity Commission all reports due under the applicable filing requirements?
[ ] Yes [ ] No

3. Have you participated in any previous contracts or subcontracts subject to the equal opportunity clause?
[ ] Yes [ ] No

If you checked "No" to question 1. or 2. above, please provide an explanation:

_____

_____

SECTION VII -- ACKNOWLEDGMENTS, CONTRACT INCORPORATION, COMPLIANCE, PENALTIES, DISCLOSURE

The Disclosing Party understands and agrees that:

A. The certifications, disclosures, and acknowledgments contained in this EDS will become part of any contract or other agreement between the Applicant and the City in connection with the Matter, whether procurement, City assistance, or other City action, and are material inducements to the City's execution of any contract or taking other action with respect to the Matter. The Disclosing Party understands that it must comply with all statutes, ordinances, and regulations on which this EDS is based.

B. The City's Governmental Ethics and Campaign Financing Ordinances, Chapters 2-156 and 2-164 of the Municipal Code, impose certain duties and obligations on persons or entities seeking City contracts, work, business, or transactions. The full text of these ordinances and a training program is available on line at www.cityofchicago.org/Ethics, and may also be obtained from the City's Board of Ethics, 740 N.

Sedgwick St., Suite 500, Chicago, IL 60610, (312) 744-9660. The Disclosing Party must comply fully with the applicable ordinances.

C. If the City determines that any information provided in this EDS is false, incomplete or inaccurate, any contract or other agreement in connection with which it is submitted may be rescinded or be void or voidable, and the City may pursue any remedies under the contract or agreement (if not rescinded or void), at law, or in equity, including terminating the Disclosing Party's participation in the Matter and/or declining to allow the Disclosing Party to participate in other transactions with the City. Remedies at law for a false statement of material fact may include incarceration and an award to the City of treble damages.

D. It is the City's policy to make this document available to the public on its Internet site and/or upon request. Some or all of the information provided on this EDS and any attachments to this EDS may be made available to the public on the Internet, in response to a Freedom of Information Act request, or otherwise. By completing and signing this EDS, the Disclosing Party waives and releases any possible rights or claims which it may have against the City in connection with the public release of information contained in this EDS and also authorizes the City to verify the accuracy of any information submitted in this EDS.

E. The information provided in this EDS must be kept current. In the event of changes, the Disclosing Party must supplement this EDS up to the time the City takes action on the Matter. If the Matter is a contract being handled by the City's Department of Procurement Services, the Disclosing Party must update this EDS as the contract requires. **NOTE:** With respect to Matters subject to Article I of Chapter 1-23 of the Municipal Code (imposing **PERMANENT INELIGIBILITY** for certain specified offenses), the information provided herein regarding eligibility must be kept current for a longer period, as required by Chapter 1-23 and Section 2-154-020 of the Municipal Code.

The Disclosing Party represents and warrants that:

F.1. The Disclosing Party is not delinquent in the payment of any tax administered by the Illinois Department of Revenue, nor are the Disclosing Party or its Affiliated Entities delinquent in paying any fine, fee, tax or other charge owed to the City. This includes, but is not limited to, all water charges, sewer charges, license fees, parking tickets, property taxes or sales taxes.

F.2 If the Disclosing Party is the Applicant, the Disclosing Party and its Affiliated Entities will not use, nor permit their subcontractors to use, any facility listed by the U.S. E.P.A. on the federal Excluded Parties List System ("EPLS") maintained by the U. S. General Services Administration.

F.3 If the Disclosing Party is the Applicant, the Disclosing Party will obtain from any contractors/subcontractors hired or to be hired in connection with the Matter certifications equal in form and substance to those in F.1. and F.2. above and will not, without the prior written consent of the City, use any such contractor/subcontractor that does not provide such certifications or that the Disclosing Party has reason to believe has not provided or cannot provide truthful certifications.

NOTE: If the Disclosing Party cannot certify as to any of the items in F.1., F.2. or F.3. above, an explanatory statement must be attached to this EDS.

CERTIFICATION

Under penalty of perjury, the person signing below: (1) warrants that he/she is authorized to execute this EDS and Appendix A (if applicable) on behalf of the Disclosing Party, and (2) warrants that all certifications and statements contained in this EDS and Appendix A (if applicable) are true, accurate and complete as of the date furnished to the City.

PIL Management, INC.
(Print or type name of Disclosing Party)

By: _____
(Sign here)

Scott Inbinder
(Print or type name of person signing)

President
(Print or type title of person signing)

Signed and sworn to before me on (date) 4/1/15,
at Cook County, Illinois (state).

Jean M Klippstein Notary Public.

OFFICIAL SEAL
JEAN M KLIPPSTEIN
NOTARY PUBLIC - STATE OF ILLINOIS
MY COMMISSION EXPIRES:01/25/19

Commission expires: 1/25/19.

OFFICIAL SEAL
JEAN M KLIPPSTEIN
NOTARY PUBLIC - STATE OF ILLINOIS
MY COMMISSION EXPIRES:07/25/19

CITY OF CHICAGO
ECONOMIC DISCLOSURE STATEMENT AND AFFIDAVIT
APPENDIX A

FAMILIAL RELATIONSHIPS WITH ELECTED CITY OFFICIALS AND DEPARTMENT HEADS

This Appendix is to be completed only by (a) the Applicant, and (b) any legal entity which has a direct ownership interest in the Applicant exceeding 7.5 percent. It is not to be completed by any legal entity which has only an indirect ownership interest in the Applicant.

Under Municipal Code Section 2-154-015, the Disclosing Party must disclose whether such Disclosing Party or any "Applicable Party" or any Spouse or Domestic Partner thereof currently has a "familial relationship" with any elected city official or department head. A "familial relationship" exists if, as of the date this EDS is signed, the Disclosing Party or any "Applicable Party" or any Spouse or Domestic Partner thereof is related to the mayor, any alderman, the city clerk, the city treasurer or any city department head as spouse or domestic partner or as any of the following, whether by blood or adoption: parent, child, brother or sister, aunt or uncle, niece or nephew, grandparent, grandchild, father-in-law, mother-in-law, son-in-law, daughter-in-law, stepfather or stepmother, stepson or stepdaughter, stepbrother or stepsister or half-brother or half-sister.

"Applicable Party" means (1) all executive officers of the Disclosing Party listed in Section II.B.1.a., if the Disclosing Party is a corporation; all partners of the Disclosing Party, if the Disclosing Party is a general partnership; all general partners and limited partners of the Disclosing Party, if the Disclosing Party is a limited partnership; all managers, managing members and members of the Disclosing Party, if the Disclosing Party is a limited liability company; (2) all principal officers of the Disclosing Party; and (3) any person having more than a 7.5 percent ownership interest in the Disclosing Party. "Principal officers" means the president, chief operating officer, executive director, chief financial officer, treasurer or secretary of a legal entity or any person exercising similar authority.

Does the Disclosing Party or any "Applicable Party" or any Spouse or Domestic Partner thereof currently have a "familial relationship" with an elected city official or department head?

[ ] Yes [X] No

If yes, please identify below (1) the name and title of such person, (2) the name of the legal entity to which such person is connected; (3) the name and title of the elected city official or department head to whom such person has a familial relationship, and (4) the precise nature of such familial relationship.

_____

_____

_____

CITY OF CHICAGO
ECONOMIC DISCLOSURE STATEMENT AND AFFIDAVIT
APPENDIX B

BUILDING CODE SCOFFLAW/PROBLEM LANDLORD CERTIFICATION

This Appendix is to be completed only by (a) the Applicant, and (b) any legal entity which has a direct ownership interest in the Applicant exceeding 7.5 percent (an "Owner"). It is not to be completed by any legal entity which has only an indirect ownership interest in the Applicant.

1. Pursuant to Municipal Code Section 2-154-010, is the Applicant or any Owner identified as a building code scofflaw or problem landlord pursuant to Section 2-92-416 of the Municipal Code?

   [ ] Yes [X] No

2. If the Applicant is a legal entity publicly traded on any exchange, is any officer or director of the Applicant identified as a building code scofflaw or problem landlord pursuant to Section 2-92-416 of the Municipal Code?

   [ ] Yes [ ] No [X] Not Applicable

3. If yes to (1) or (2) above, please identify below the name of the person or legal entity identified as a building code scofflaw or problem landlord and the address of the building or buildings to which the pertinent code violations apply.

_____

_____

_____

FILLING OUT THIS APPENDIX B CONSTITUTES ACKNOWLEDGMENT AND AGREEMENT THAT THIS APPENDIX B IS INCORPORATED BY REFERENCE INTO, AND MADE A PART OF, THE ASSOCIATED EDS, AND THAT THE REPRESENTATIONS MADE IN THIS APPENDIX B ARE SUBJECT TO THE CERTIFICATION MADE UNDER PENALTY OF PERJURY ON PAGE 12 OF THE ASSOCIATED EDS.

(DO NOT SUBMIT THIS PAGE WITH YOUR EDS. The purpose of this page is for you to recertify your EDS prior to submission to City Council or on the date of closing. If unable to recertify truthfully, the Disclosing Party must complete a new EDS with correct or corrected information)

RECERTIFICATION

Generally, for use with City Council matters. Not for City procurements unless requested.

This recertification is being submitted in connection with Subdivision of property located at 6400-6560 W. Fullerton Avenue, Chicago, Illinois [identify the Matter]. Under penalty of perjury, the person signing below: (1) warrants that he/she is authorized to execute this EDS recertification on behalf of the Disclosing Party, (2) warrants that all certifications and statements contained in the Disclosing Party's original EDS are true, accurate and complete as of the date furnished to the City and continue to be true, accurate and complete as of the date of this recertification, and (3) reaffirms its acknowledgments.

PIL Management, Inc.
(Print or type legal name of Disclosing Party)

Date: 1/8/16

By: _____
(sign here)

Print or type name of signatory:

Scott Inbinder

Title of signatory:

President

Signed and sworn to before me on [date] 1/8/16, by Scott Inbinder, at Cook County, Illinois [state].

_____ Notary Public.

Commission expires: 1/25/19.

OFFICIAL SEAL
JEAN M KLIPPSTEIN
NOTARY PUBLIC - STATE OF ILLINOIS
MY COMMISSION EXPIRES:01/25/19

Ver. 11-01-05

CITY OF CHICAGO
ECONOMIC DISCLOSURE STATEMENT
AND AFFIDAVIT

SECTION I -- GENERAL INFORMATION

A. Legal name of the Disclosing Party submitting this EDS. Include d/b/a/ if applicable:

Scott Inbinder Trust

Check ONE *of the following three boxes*:

Indicate whether the Disclosing Party submitting this EDS is:

1. [ ] the Applicant
   OR
2. [X] a legal entity holding a direct or indirect interest in the Applicant. State the legal name of the Applicant in which the Disclosing Party holds an interest: Bricktown Square, LLC
   OR
3. [ ] a legal entity with a right of control (see Section II.B.1.) State the legal name of the entity in which the Disclosing Party holds a right of control: _____

B. Business address of the Disclosing Party: Bonnie Investment Group
c/o Scott Inbinder
8430 West Bryn Mawr Avenue, Suite 850
Chicago, Illinois 60631-3448

C. Telephone: (708) 851-0808 Fax: _____ Email: scott@bonniemgmt.com

D. Name of contact person: Scott Inbinder

E. Federal Employer Identification No. (if you have one): N/A

F. Brief description of contract, transaction or other undertaking (referred to below as the "Matter") to which this EDS pertains. (Include project number and location of property, if applicable):

Subdivision of property located at 6400-6560 W. Fullerton Avenue, Chicago, Illinois

G. Which City agency or department is requesting this EDS? Chicago Department of Transportation

If the Matter is a contract being handled by the City's Department of Procurement Services, please complete the following:

Specification # N/A and Contract # N/A

SECTION II -- DISCLOSURE OF OWNERSHIP INTERESTS

A. NATURE OF THE DISCLOSING PARTY

1. Indicate the nature of the Disclosing Party:

[ ] Person
[ ] Publicly registered business corporation
[ ] Privately held business corporation
[ ] Sole proprietorship
[ ] General partnership
[ ] Limited partnership
[X] Trust
[ ] Limited liability company
[ ] Limited liability partnership
[ ] Joint venture
[ ] Not-for-profit corporation
(Is the not-for-profit corporation also a 501(c)(3))?
[ ] Yes [ ] No
[ ] Other (please specify)

2. For legal entities, the state (or foreign country) of incorporation or organization, if applicable:

Illinois

3. For legal entities not organized in the State of Illinois: Has the organization registered to do business in the State of Illinois as a foreign entity?

[ ] Yes [ ] No [X] N/A

B. IF THE DISCLOSING PARTY IS A LEGAL ENTITY:

1. List below the full names and titles of all executive officers and all directors of the entity. **NOTE:** For not-for-profit corporations, also list below all members, if any, which are legal entities. If there are no such members, write "no members." For trusts, estates or other similar entities, list below the legal titleholder(s).

If the entity is a general partnership, limited partnership, limited liability company, limited liability partnership or joint venture, list below the name and title of each general partner, managing member, manager or any other person or entity that controls the day-to-day management of the Disclosing Party. **NOTE**: Each legal entity listed below must submit an EDS on its own behalf.

Name	Title
Scott Inbinder	Beneficiary and Trustee

2. Please provide the following information concerning each person or entity having a direct or indirect beneficial interest (including ownership) in excess of 7.5% of the Disclosing Party. Examples of such an interest include shares in a corporation, partnership interest in a partnership or joint venture,

interest of a member or manager in a limited liability company, or interest of a beneficiary of a trust, estate or other similar entity. If none, state "None." **NOTE**: Pursuant to Section 2-154-030 of the Municipal Code of Chicago ("Municipal Code"), the City may require any such additional information from any applicant which is reasonably intended to achieve full disclosure.

Name	Business Address	Percentage Interest in the Disclosing Party
Scott Inbinder	Bonnie Investment Group c/o Scott Inbinder 8430 West Bryn Mawr Avenue Suite 850 Chicago, IL 60631	100%

SECTION III -- BUSINESS RELATIONSHIPS WITH CITY ELECTED OFFICIALS

Has the Disclosing Party had a "business relationship," as defined in Chapter 2-156 of the Municipal Code, with any City elected official in the 12 months before the date this EDS is signed?

[ ] Yes [X] No

If yes, please identify below the name(s) of such City elected official(s) and describe such relationship(s):

SECTION IV -- DISCLOSURE OF SUBCONTRACTORS AND OTHER RETAINED PARTIES

The Disclosing Party must disclose the name and business address of each subcontractor, attorney, lobbyist, accountant, consultant and any other person or entity whom the Disclosing Party has retained or expects to retain in connection with the Matter, as well as the nature of the relationship, and the total amount of the fees paid or estimated to be paid. The Disclosing Party is not required to disclose employees who are paid solely through the Disclosing Party's regular payroll.

"Lobbyist" means any person or entity who undertakes to influence any legislative or administrative action on behalf of any person or entity other than: (1) a not-for-profit entity, on an unpaid basis, or (2) himself. "Lobbyist" also means any person or entity any part of whose duties as an employee of another includes undertaking to influence any legislative or administrative action.

If the Disclosing Party is uncertain whether a disclosure is required under this Section, the Disclosing Party must either ask the City whether disclosure is required or make the disclosure.

Name (indicate whether retained or anticipated to be retained)	Business Address	Relationship to Disclosing Party (subcontractor, attorney, lobbyist, etc.)	Fees (indicate whether paid or estimated.) **NOTE:** "hourly rate" or "t.b.d." is not an acceptable response.

(Add sheets if necessary)

[X] Check here if the Disclosing Party has not retained, nor expects to retain, any such persons or entities.

SECTION V -- CERTIFICATIONS

A. COURT-ORDERED CHILD SUPPORT COMPLIANCE

Under Municipal Code Section 2-92-415, substantial owners of business entities that contract with the City must remain in compliance with their child support obligations throughout the contract's term.

Has any person who directly or indirectly owns 10% or more of the Disclosing Party been declared in arrearage on any child support obligations by any Illinois court of competent jurisdiction?

[ ] Yes [X] No [ ] No person directly or indirectly owns 10% or more of the Disclosing Party.

If "Yes," has the person entered into a court-approved agreement for payment of all support owed and is the person in compliance with that agreement?

[ ] Yes [ ] No

B. FURTHER CERTIFICATIONS

1. Pursuant to Municipal Code Chapter 1-23, Article I ("Article I")(which the Applicant should consult for defined terms (e.g., "doing business") and legal requirements), if the Disclosing Party submitting this EDS is the Applicant and is doing business with the City, then the Disclosing Party certifies as follows: (i) neither the Applicant nor any controlling person is currently indicted or charged with, or has admitted guilt of, or has ever been convicted of, or placed under supervision for, any criminal offense involving actual, attempted, or conspiracy to commit bribery, theft, fraud, forgery, perjury, dishonesty or deceit against an officer or employee of the City or any sister agency; and (ii) the Applicant understands and acknowledges that compliance with Article I is a continuing requirement for doing business with the City. NOTE: If Article I applies to the Applicant, the permanent compliance timeframe in Article I supersedes some five-year compliance timeframes in certifications 2 and 3 below.

2. The Disclosing Party and, if the Disclosing Party is a legal entity, all of those persons or entities identified in Section II.B.1. of this EDS:

a. are not presently debarred, suspended, proposed for debarment, declared ineligible or voluntarily excluded from any transactions by any federal, state or local unit of government;

b. have not, within a five-year period preceding the date of this EDS, been convicted of a criminal offense, adjudged guilty, or had a civil judgment rendered against them in connection with: obtaining, attempting to obtain, or performing a public (federal, state or local) transaction or contract under a public transaction; a violation of federal or state antitrust statutes; fraud; embezzlement; theft; forgery; bribery; falsification or destruction of records; making false statements; or receiving stolen property;

c. are not presently indicted for, or criminally or civilly charged by, a governmental entity (federal, state or local) with committing any of the offenses set forth in clause B.2.b. of this Section V;

d. have not, within a five-year period preceding the date of this EDS, had one or more public transactions (federal, state or local) terminated for cause or default; and

e. have not, within a five-year period preceding the date of this EDS, been convicted, adjudged guilty, or found liable in a civil proceeding, or in any criminal or civil action, including actions concerning environmental violations, instituted by the City or by the federal government, any state, or any other unit of local government.

3. The certifications in subparts 3, 4 and 5 concern:

• the Disclosing Party;
• any "Contractor" (meaning any contractor or subcontractor used by the Disclosing Party in connection with the Matter, including but not limited to all persons or legal entities disclosed under Section IV, "Disclosure of Subcontractors and Other Retained Parties");
• any "Affiliated Entity" (meaning a person or entity that, directly or indirectly: controls the Disclosing Party, is controlled by the Disclosing Party, or is, with the Disclosing Party, under common control of another person or entity. Indicia of control include, without limitation: interlocking management or ownership; identity of interests among family members, shared facilities and equipment; common use of employees; or organization of a business entity following the ineligibility of a business entity to do business with federal or state or local government, including the City, using substantially the same management, ownership, or principals as the ineligible entity); with respect to Contractors, the term Affiliated Entity means a person or entity that directly or indirectly controls the Contractor, is controlled by it, or, with the Contractor, is under common control of another person or entity;
• any responsible official of the Disclosing Party, any Contractor or any Affiliated Entity or any other official, agent or employee of the Disclosing Party, any Contractor or any Affiliated Entity, acting pursuant to the direction or authorization of a responsible official of the Disclosing Party, any Contractor or any Affiliated Entity (collectively "Agents").

Neither the Disclosing Party, nor any Contractor, nor any Affiliated Entity of either the Disclosing Party or any Contractor nor any Agents have, during the five years before the date this EDS is signed, or, with respect to a Contractor, an Affiliated Entity, or an Affiliated Entity of a Contractor during the five years before the date of such Contractor's or Affiliated Entity's contract or engagement in connection with the Matter:

a. bribed or attempted to bribe, or been convicted or adjudged guilty of bribery or attempting to bribe, a public officer or employee of the City, the State of Illinois, or any agency of the federal government or of any state or local government in the United States of America, in that officer's or employee's official capacity;

b. agreed or colluded with other bidders or prospective bidders, or been a party to any such agreement, or been convicted or adjudged guilty of agreement or collusion among bidders or prospective bidders, in restraint of freedom of competition by agreement to bid a fixed price or otherwise; or

c. made an admission of such conduct described in a. or b. above that is a matter of record, but have not been prosecuted for such conduct; or

d. violated the provisions of Municipal Code Section 2-92-610 (Living Wage Ordinance).

4. Neither the Disclosing Party, Affiliated Entity or Contractor, or any of their employees, officials, agents or partners, is barred from contracting with any unit of state or local government as a result of engaging in or being convicted of (1) bid-rigging in violation of 720 ILCS 5/33E-3; (2) bid-rotating in violation of 720 ILCS 5/33E-4; or (3) any similar offense of any state or of the United States of America that contains the same elements as the offense of bid-rigging or bid-rotating.

5. Neither the Disclosing Party nor any Affiliated Entity is listed on any of the following lists maintained by the Office of Foreign Assets Control of the U.S. Department of the Treasury or the Bureau of Industry and Security of the U.S. Department of Commerce or their successors: the Specially Designated Nationals List, the Denied Persons List, the Unverified List, the Entity List and the Debarred List.

6. The Disclosing Party understands and shall comply with the applicable requirements of Chapters 2-55 (Legislative Inspector General), 2-56 (Inspector General) and 2-156 (Governmental Ethics) of the Municipal Code.

7. If the Disclosing Party is unable to certify to any of the above statements in this Part B (Further Certifications), the Disclosing Party must explain below:

N/A

If the letters "NA," the word "None," or no response appears on the lines above, it will be conclusively presumed that the Disclosing Party certified to the above statements.

8. To the best of the Disclosing Party's knowledge after reasonable inquiry, the following is a complete list of all current employees of the Disclosing Party who were, at any time during the 12-month period preceding the execution date of this EDS, an employee, or elected or appointed official, of the City of Chicago (if none, indicate with "N/A" or "none").

N/A

9. To the best of the Disclosing Party's knowledge after reasonable inquiry, the following is a complete list of all gifts that the Disclosing Party has given or caused to be given, at any time during the 12-month period preceding the execution date of this EDS, to an employee, or elected or appointed official, of the City of Chicago. For purposes of this statement, a "gift" does not include: (i) anything made generally available to City employees or to the general public, or (ii) food or drink provided in the course of official City business and having a retail value of less than $20 per recipient (if none, indicate with "N/A" or "none"). As to any gift listed below, please also list the name of the City recipient.

N/A

C. CERTIFICATION OF STATUS AS FINANCIAL INSTITUTION

1. The Disclosing Party certifies that the Disclosing Party (check one)

[ ] is [X] is not

a "financial institution" as defined in Section 2-32-455(b) of the Municipal Code.

2. If the Disclosing Party IS a financial institution, then the Disclosing Party pledges:

"We are not and will not become a predatory lender as defined in Chapter 2-32 of the Municipal Code. We further pledge that none of our affiliates is, and none of them will become, a predatory lender as defined in Chapter 2-32 of the Municipal Code. We understand that becoming a predatory lender or becoming an affiliate of a predatory lender may result in the loss of the privilege of doing business with the City."

If the Disclosing Party is unable to make this pledge because it or any of its affiliates (as defined in Section 2-32-455(b) of the Municipal Code) is a predatory lender within the meaning of Chapter 2-32 of the Municipal Code, explain here (attach additional pages if necessary):

N/A

If the letters "NA," the word "None," or no response appears on the lines above, it will be conclusively presumed that the Disclosing Party certified to the above statements.

D. CERTIFICATION REGARDING INTEREST IN CITY BUSINESS

Any words or terms that are defined in Chapter 2-156 of the Municipal Code have the same meanings when used in this Part D.

1. In accordance with Section 2-156-110 of the Municipal Code: Does any official or employee of the City have a financial interest in his or her own name or in the name of any other person or entity in the Matter?

[ ] Yes [X] No

NOTE: If you checked "Yes" to Item D.1., proceed to Items D.2. and D.3. If you checked "No" to Item D.1., proceed to Part E.

2. Unless sold pursuant to a process of competitive bidding, or otherwise permitted, no City elected official or employee shall have a financial interest in his or her own name or in the name of any other person or entity in the purchase of any property that (i) belongs to the City, or (ii) is sold for taxes or assessments, or (iii) is sold by virtue of legal process at the suit of the City (collectively, "City Property Sale"). Compensation for property taken pursuant to the City's eminent domain power does not constitute a financial interest within the meaning of this Part D.

Does the Matter involve a City Property Sale?

[ ] Yes [ ] No

3. If you checked "Yes" to Item D.1., provide the names and business addresses of the City officials or employees having such interest and identify the nature of such interest:

Name	Business Address	Nature of Interest

4. The Disclosing Party further certifies that no prohibited financial interest in the Matter will be acquired by any City official or employee.

E. CERTIFICATION REGARDING SLAVERY ERA BUSINESS

Please check either 1. or 2. below. If the Disclosing Party checks 2., the Disclosing Party must disclose below or in an attachment to this EDS all information required by paragraph 2. Failure to

comply with these disclosure requirements may make any contract entered into with the City in connection with the Matter voidable by the City.

X 1. The Disclosing Party verifies that the Disclosing Party has searched any and all records of the Disclosing Party and any and all predecessor entities regarding records of investments or profits from slavery or slaveholder insurance policies during the slavery era (including insurance policies issued to slaveholders that provided coverage for damage to or injury or death of their slaves), and the Disclosing Party has found no such records.

____2. The Disclosing Party verifies that, as a result of conducting the search in step 1 above, the Disclosing Party has found records of investments or profits from slavery or slaveholder insurance policies. The Disclosing Party verifies that the following constitutes full disclosure of all such records, including the names of any and all slaves or slaveholders described in those records:

_____

_____

_____

_____

SECTION VI -- CERTIFICATIONS FOR FEDERALLY FUNDED MATTERS

NOTE: If the Matter is federally funded, complete this Section VI. **If the Matter is not federally funded**, proceed to Section VII. For purposes of this Section VI, tax credits allocated by the City and proceeds of debt obligations of the City are not federal funding.

A. CERTIFICATION REGARDING LOBBYING

1. List below the names of all persons or entities registered under the federal Lobbying Disclosure Act of 1995 who have made lobbying contacts on behalf of the Disclosing Party with respect to the Matter: (Add sheets if necessary):

N/A

_____

_____

(If no explanation appears or begins on the lines above, or if the letters "NA" or if the word "None" appear, it will be conclusively presumed that the Disclosing Party means that NO persons or entities registered under the Lobbying Disclosure Act of 1995 have made lobbying contacts on behalf of the Disclosing Party with respect to the Matter.)

2. The Disclosing Party has not spent and will not expend any federally appropriated funds to pay any person or entity listed in Paragraph A.1. above for his or her lobbying activities or to pay any person or entity to influence or attempt to influence an officer or employee of any agency, as defined by applicable federal law, a member of Congress, an officer or employee of Congress, or an employee of a member of Congress, in connection with the award of any federally funded contract, making any federally funded grant or loan, entering into any cooperative agreement, or to extend, continue, renew, amend, or modify any federally funded contract, grant, loan, or cooperative agreement.

3. The Disclosing Party will submit an updated certification at the end of each calendar quarter in which there occurs any event that materially affects the accuracy of the statements and information set forth in paragraphs A.1. and A.2. above.

4. The Disclosing Party certifies that either: (i) it is not an organization described in section 501(c)(4) of the Internal Revenue Code of 1986; or (ii) it is an organization described in section 501(c)(4) of the Internal Revenue Code of 1986 but has not engaged and will not engage in "Lobbying Activities".

5. If the Disclosing Party is the Applicant, the Disclosing Party must obtain certifications equal in form and substance to paragraphs A.1. through A.4. above from all subcontractors before it awards any subcontract and the Disclosing Party must maintain all such subcontractors' certifications for the duration of the Matter and must make such certifications promptly available to the City upon request.

B. CERTIFICATION REGARDING EQUAL EMPLOYMENT OPPORTUNITY

If the Matter is federally funded, federal regulations require the Applicant and all proposed subcontractors to submit the following information with their bids or in writing at the outset of negotiations.

Is the Disclosing Party the Applicant?

[ ] Yes [ ] No

If "Yes," answer the three questions below:

1. Have you developed and do you have on file affirmative action programs pursuant to applicable federal regulations? (See 41 CFR Part 60-2.)
[ ] Yes [ ] No

2. Have you filed with the Joint Reporting Committee, the Director of the Office of Federal Contract Compliance Programs, or the Equal Employment Opportunity Commission all reports due under the applicable filing requirements?
[ ] Yes [ ] No

3. Have you participated in any previous contracts or subcontracts subject to the equal opportunity clause?
[ ] Yes [ ] No

If you checked "No" to question 1. or 2. above, please provide an explanation:

_____

_____

SECTION VII -- ACKNOWLEDGMENTS, CONTRACT INCORPORATION, COMPLIANCE, PENALTIES, DISCLOSURE

The Disclosing Party understands and agrees that:

A. The certifications, disclosures, and acknowledgments contained in this EDS will become part of any contract or other agreement between the Applicant and the City in connection with the Matter, whether procurement, City assistance, or other City action, and are material inducements to the City's execution of any contract or taking other action with respect to the Matter. The Disclosing Party understands that it must comply with all statutes, ordinances, and regulations on which this EDS is based.

B. The City's Governmental Ethics and Campaign Financing Ordinances, Chapters 2-156 and 2-164 of the Municipal Code, impose certain duties and obligations on persons or entities seeking City contracts, work, business, or transactions. The full text of these ordinances and a training program is available on line at www.cityofchicago.org/Ethics, and may also be obtained from the City's Board of Ethics, 740 N.

Sedgwick St., Suite 500, Chicago, IL 60610, (312) 744-9660. The Disclosing Party must comply fully with the applicable ordinances.

C. If the City determines that any information provided in this EDS is false, incomplete or inaccurate, any contract or other agreement in connection with which it is submitted may be rescinded or be void or voidable, and the City may pursue any remedies under the contract or agreement (if not rescinded or void), at law, or in equity, including terminating the Disclosing Party's participation in the Matter and/or declining to allow the Disclosing Party to participate in other transactions with the City. Remedies at law for a false statement of material fact may include incarceration and an award to the City of treble damages.

D. It is the City's policy to make this document available to the public on its Internet site and/or upon request. Some or all of the information provided on this EDS and any attachments to this EDS may be made available to the public on the Internet, in response to a Freedom of Information Act request, or otherwise. By completing and signing this EDS, the Disclosing Party waives and releases any possible rights or claims which it may have against the City in connection with the public release of information contained in this EDS and also authorizes the City to verify the accuracy of any information submitted in this EDS.

E. The information provided in this EDS must be kept current. In the event of changes, the Disclosing Party must supplement this EDS up to the time the City takes action on the Matter. If the Matter is a contract being handled by the City's Department of Procurement Services, the Disclosing Party must update this EDS as the contract requires. **NOTE:** With respect to Matters subject to Article 1 of Chapter 1-23 of the Municipal Code (imposing **PERMANENT INELIGIBILITY** for certain specified offenses), the information provided herein regarding eligibility must be kept current for a longer period, as required by Chapter 1-23 and Section 2-154-020 of the Municipal Code.

The Disclosing Party represents and warrants that:

F.1. The Disclosing Party is not delinquent in the payment of any tax administered by the Illinois Department of Revenue, nor are the Disclosing Party or its Affiliated Entities delinquent in paying any fine, fee, tax or other charge owed to the City. This includes, but is not limited to, all water charges, sewer charges, license fees, parking tickets, property taxes or sales taxes.

F.2 If the Disclosing Party is the Applicant, the Disclosing Party and its Affiliated Entities will not use, nor permit their subcontractors to use, any facility listed by the U.S. E.P.A. on the federal Excluded Parties List System ("EPLS") maintained by the U. S. General Services Administration.

F.3 If the Disclosing Party is the Applicant, the Disclosing Party will obtain from any contractors/subcontractors hired or to be hired in connection with the Matter certifications equal in form and substance to those in F.1. and F.2. above and will not, without the prior written consent of the City, use any such contractor/subcontractor that does not provide such certifications or that the Disclosing Party has reason to believe has not provided or cannot provide truthful certifications.

NOTE: If the Disclosing Party cannot certify as to any of the items in F.1., F.2. or F.3. above, an explanatory statement must be attached to this EDS.

CERTIFICATION

Under penalty of perjury, the person signing below: (1) warrants that he/she is authorized to execute this EDS and Appendix A (if applicable) on behalf of the Disclosing Party, and (2) warrants that all certifications and statements contained in this EDS and Appendix A (if applicable) are true, accurate and complete as of the date furnished to the City.

Scott Inbinder Trust
(Print or type name of Disclosing Party)

By: _____
(Sign here)

Scott Inbinder
(Print or type name of person signing)

Beneficiary
(Print or type title of person signing)

Signed and sworn to before me on (date) 4/1/15,
at Cook County, Illinois (state).

Jean M Klippstein Notary Public.

Commission expires: 1/25/19.

OFFICIAL SEAL
JEAN M KLIPPSTEIN
NOTARY PUBLIC - STATE OF ILLINOIS
MY COMMISSION EXPIRES:01/25/19

OFFICIAL SEAL
JEAN M KLIPPSTEIN
NOTARY PUBLIC - STATE OF ILLINOIS
MY COMMISSION EXPIRES 01/28/19

CITY OF CHICAGO
ECONOMIC DISCLOSURE STATEMENT AND AFFIDAVIT
APPENDIX A

FAMILIAL RELATIONSHIPS WITH ELECTED CITY OFFICIALS AND DEPARTMENT HEADS

This Appendix is to be completed only by (a) the Applicant, and (b) any legal entity which has a direct ownership interest in the Applicant exceeding 7.5 percent. It is not to be completed by any legal entity which has only an indirect ownership interest in the Applicant.

Under Municipal Code Section 2-154-015, the Disclosing Party must disclose whether such Disclosing Party or any "Applicable Party" or any Spouse or Domestic Partner thereof currently has a "familial relationship" with any elected city official or department head. A "familial relationship" exists if, as of the date this EDS is signed, the Disclosing Party or any "Applicable Party" or any Spouse or Domestic Partner thereof is related to the mayor, any alderman, the city clerk, the city treasurer or any city department head as spouse or domestic partner or as any of the following, whether by blood or adoption: parent, child, brother or sister, aunt or uncle, niece or nephew, grandparent, grandchild, father-in-law, mother-in-law, son-in-law, daughter-in-law, stepfather or stepmother, stepson or stepdaughter, stepbrother or stepsister or half-brother or half-sister.

"Applicable Party" means (1) all executive officers of the Disclosing Party listed in Section II.B.1.a., if the Disclosing Party is a corporation; all partners of the Disclosing Party, if the Disclosing Party is a general partnership; all general partners and limited partners of the Disclosing Party, if the Disclosing Party is a limited partnership; all managers, managing members and members of the Disclosing Party, if the Disclosing Party is a limited liability company; (2) all principal officers of the Disclosing Party; and (3) any person having more than a 7.5 percent ownership interest in the Disclosing Party. "Principal officers" means the president, chief operating officer, executive director, chief financial officer, treasurer or secretary of a legal entity or any person exercising similar authority.

Does the Disclosing Party or any "Applicable Party" or any Spouse or Domestic Partner thereof currently have a "familial relationship" with an elected city official or department head?

[ ] Yes [X] No

If yes, please identify below (1) the name and title of such person, (2) the name of the legal entity to which such person is connected; (3) the name and title of the elected city official or department head to whom such person has a familial relationship, and (4) the precise nature of such familial relationship.

_____

_____

_____

CITY OF CHICAGO
ECONOMIC DISCLOSURE STATEMENT AND AFFIDAVIT
APPENDIX B

BUILDING CODE SCOFFLAW/PROBLEM LANDLORD CERTIFICATION

This Appendix is to be completed only by (a) the Applicant, and (b) any legal entity which has a direct ownership interest in the Applicant exceeding 7.5 percent (an "Owner"). It is not to be completed by any legal entity which has only an indirect ownership interest in the Applicant.

1. Pursuant to Municipal Code Section 2-154-010, is the Applicant or any Owner identified as a building code scofflaw or problem landlord pursuant to Section 2-92-416 of the Municipal Code?

   [ ] Yes [X] No

2. If the Applicant is a legal entity publicly traded on any exchange, is any officer or director of the Applicant identified as a building code scofflaw or problem landlord pursuant to Section 2-92-416 of the Municipal Code?

   [ ] Yes [ ] No [X] Not Applicable

3. If yes to (1) or (2) above, please identify below the name of the person or legal entity identified as a building code scofflaw or problem landlord and the address of the building or buildings to which the pertinent code violations apply.

_____

_____

_____

FILLING OUT THIS APPENDIX B CONSTITUTES ACKNOWLEDGMENT AND AGREEMENT THAT THIS APPENDIX B IS INCORPORATED BY REFERENCE INTO, AND MADE A PART OF, THE ASSOCIATED EDS, AND THAT THE REPRESENTATIONS MADE IN THIS APPENDIX B ARE SUBJECT TO THE CERTIFICATION MADE UNDER PENALTY OF PERJURY ON PAGE 12 OF THE ASSOCIATED EDS.

(DO NOT SUBMIT THIS PAGE WITH YOUR EDS. The purpose of this page is for you to recertify your EDS prior to submission to City Council or on the date of closing. If unable to recertify truthfully, the Disclosing Party must complete a new EDS with correct or corrected information)

RECERTIFICATION

Generally, for use with City Council matters. Not for City procurements unless requested.

This recertification is being submitted in connection with Subdivision of property located at 6400-6560 W. Fullerton Avenue, Chicago, Illinois [identify the Matter]. Under penalty of perjury, the person signing below: (1) warrants that he/she is authorized to execute this EDS recertification on behalf of the Disclosing Party, (2) warrants that all certifications and statements contained in the Disclosing Party's original EDS are true, accurate and complete as of the date furnished to the City and continue to be true, accurate and complete as of the date of this recertification, and (3) reaffirms its acknowledgments.

Scott Inbinder Trust
(Print or type legal name of Disclosing Party)

Date: 1/8/16

By: _____
(sign here)

Print or type name of signatory:

Scott Inbinder

Title of signatory:

Beneficiary and trustee

Signed and sworn to before me on [date] 1/8/16, by Scott Inbinder, at Cook County, Illinois [state].

_____ Notary Public.

Commission expires: 1/25/19.

OFFICIAL SEAL
JEAN M KLIPPSTEIN
NOTARY PUBLIC - STATE OF ILLINOIS
MY COMMISSION EXPIRES:01/25/19

Ver. 11-01-05

CITY OF CHICAGO
ECONOMIC DISCLOSURE STATEMENT
AND AFFIDAVIT

SECTION I -- GENERAL INFORMATION

A. Legal name of the Disclosing Party submitting this EDS. Include d/b/a/ if applicable:

David J. Lasky Trust

Check ONE of the following three boxes:

Indicate whether the Disclosing Party submitting this EDS is:

1. [ ] the Applicant
   OR
2. [X] a legal entity holding a direct or indirect interest in the Applicant. State the legal name of the Applicant in which the Disclosing Party holds an interest: Bricktown Square, LLC
   OR
3. [ ] a legal entity with a right of control (see Section II.B.1.) State the legal name of the entity in which the Disclosing Party holds a right of control: _____

B. Business address of the Disclosing Party: 8430 W. Bryn Mawr #850
Chicago, IL 60631

C. Telephone: 708-851-0808 Fax: _____ Email: David@Bonniemgmt.com

D. Name of contact person: David Lasky

E. Federal Employer Identification No. (if you have one): N/A

F. Brief description of contract, transaction or other undertaking (referred to below as the "Matter") to which this EDS pertains. (Include project number and location of property, if applicable):

Subdivision of property located at 6400-6560 W. Fullerton Avenue, Chicago, Illinois

G. Which City agency or department is requesting this EDS? Chicago Department of Transportation

If the Matter is a contract being handled by the City's Department of Procurement Services, please complete the following:

Specification # N/A and Contract # N/A

SECTION II -- DISCLOSURE OF OWNERSHIP INTERESTS

A. NATURE OF THE DISCLOSING PARTY

1. Indicate the nature of the Disclosing Party:

[ ] Person
[ ] Publicly registered business corporation
[ ] Privately held business corporation
[ ] Sole proprietorship
[ ] General partnership
[ ] Limited partnership
[X] Trust
[ ] Limited liability company
[ ] Limited liability partnership
[ ] Joint venture
[ ] Not-for-profit corporation
(Is the not-for-profit corporation also a 501(c)(3))?
[ ] Yes [ ] No
[ ] Other (please specify)

2. For legal entities, the state (or foreign country) of incorporation or organization, if applicable:

Illinois

3. For legal entities not organized in the State of Illinois: Has the organization registered to do business in the State of Illinois as a foreign entity?

[ ] Yes [ ] No [X] N/A

B. IF THE DISCLOSING PARTY IS A LEGAL ENTITY:

1. List below the full names and titles of all executive officers and all directors of the entity. **NOTE:** For not-for-profit corporations, also list below all members, if any, which are legal entities. If there are no such members, write "no members." For trusts, estates or other similar entities, list below the legal titleholder(s).

If the entity is a general partnership, limited partnership, limited liability company, limited liability partnership or joint venture, list below the name and title of each general partner, managing member, manager or any other person or entity that controls the day-to-day management of the Disclosing Party. **NOTE**: Each legal entity listed below must submit an EDS on its own behalf.

Name	Title
David J. Lasky	Beneficiary and Trustee

2. Please provide the following information concerning each person or entity having a direct or indirect beneficial interest (including ownership) in excess of 7.5% of the Disclosing Party. Examples of such an interest include shares in a corporation, partnership interest in a partnership or joint venture,

interest of a member or manager in a limited liability company, or interest of a beneficiary of a trust, estate or other similar entity. If none, state "None." **NOTE**: Pursuant to Section 2-154-030 of the Municipal Code of Chicago ("Municipal Code"), the City may require any such additional information from any applicant which is reasonably intended to achieve full disclosure.

Name	Business Address	Percentage Interest in the Disclosing Party
David J. Lasky		100%

SECTION III -- BUSINESS RELATIONSHIPS WITH CITY ELECTED OFFICIALS

Has the Disclosing Party had a "business relationship," as defined in Chapter 2-156 of the Municipal Code, with any City elected official in the 12 months before the date this EDS is signed?

[ ] Yes [X] No

If yes, please identify below the name(s) of such City elected official(s) and describe such relationship(s):

SECTION IV -- DISCLOSURE OF SUBCONTRACTORS AND OTHER RETAINED PARTIES

The Disclosing Party must disclose the name and business address of each subcontractor, attorney, lobbyist, accountant, consultant and any other person or entity whom the Disclosing Party has retained or expects to retain in connection with the Matter, as well as the nature of the relationship, and the total amount of the fees paid or estimated to be paid. The Disclosing Party is not required to disclose employees who are paid solely through the Disclosing Party's regular payroll.

"Lobbyist" means any person or entity who undertakes to influence any legislative or administrative action on behalf of any person or entity other than: (1) a not-for-profit entity, on an unpaid basis, or (2) himself. "Lobbyist" also means any person or entity any part of whose duties as an employee of another includes undertaking to influence any legislative or administrative action.

If the Disclosing Party is uncertain whether a disclosure is required under this Section, the Disclosing Party must either ask the City whether disclosure is required or make the disclosure.

Name (indicate whether retained or anticipated to be retained)	Business Address	Relationship to Disclosing Party (subcontractor, attorney, lobbyist, etc.)	Fees (indicate whether paid or estimated.) **NOTE:** "hourly rate" or "t.b.d." is not an acceptable response.

(Add sheets if necessary)

[X] Check here if the Disclosing Party has not retained, nor expects to retain, any such persons or entities.

SECTION V -- CERTIFICATIONS

A. COURT-ORDERED CHILD SUPPORT COMPLIANCE

Under Municipal Code Section 2-92-415, substantial owners of business entities that contract with the City must remain in compliance with their child support obligations throughout the contract's term.

Has any person who directly or indirectly owns 10% or more of the Disclosing Party been declared in arrearage on any child support obligations by any Illinois court of competent jurisdiction?

[ ] Yes [X] No [ ] No person directly or indirectly owns 10% or more of the Disclosing Party.

If "Yes," has the person entered into a court-approved agreement for payment of all support owed and is the person in compliance with that agreement?

[ ] Yes [ ] No

B. FURTHER CERTIFICATIONS

1. Pursuant to Municipal Code Chapter 1-23, Article I ("Article I")(which the Applicant should consult for defined terms (e.g., "doing business") and legal requirements), if the Disclosing Party submitting this EDS is the Applicant and is doing business with the City, then the Disclosing Party certifies as follows: (i) neither the Applicant nor any controlling person is currently indicted or charged with, or has admitted guilt of, or has ever been convicted of, or placed under supervision for, any criminal offense involving actual, attempted, or conspiracy to commit bribery, theft, fraud, forgery, perjury, dishonesty or deceit against an officer or employee of the City or any sister agency; and (ii) the Applicant understands and acknowledges that compliance with Article I is a continuing requirement for doing business with the City. NOTE: If Article I applies to the Applicant, the permanent compliance timeframe in Article I supersedes some five-year compliance timeframes in certifications 2 and 3 below.

2. The Disclosing Party and, if the Disclosing Party is a legal entity, all of those persons or entities identified in Section II.B.1. of this EDS:

a. are not presently debarred, suspended, proposed for debarment, declared ineligible or voluntarily excluded from any transactions by any federal, state or local unit of government;

b. have not, within a five-year period preceding the date of this EDS, been convicted of a criminal offense, adjudged guilty, or had a civil judgment rendered against them in connection with: obtaining, attempting to obtain, or performing a public (federal, state or local) transaction or contract under a public transaction; a violation of federal or state antitrust statutes; fraud; embezzlement; theft; forgery; bribery; falsification or destruction of records; making false statements; or receiving stolen property;

c. are not presently indicted for, or criminally or civilly charged by, a governmental entity (federal, state or local) with committing any of the offenses set forth in clause B.2.b. of this Section V;

d. have not, within a five-year period preceding the date of this EDS, had one or more public transactions (federal, state or local) terminated for cause or default; and

e. have not, within a five-year period preceding the date of this EDS, been convicted, adjudged guilty, or found liable in a civil proceeding, or in any criminal or civil action, including actions concerning environmental violations, instituted by the City or by the federal government, any state, or any other unit of local government.

3. The certifications in subparts 3, 4 and 5 concern:

• the Disclosing Party;
• any "Contractor" (meaning any contractor or subcontractor used by the Disclosing Party in connection with the Matter, including but not limited to all persons or legal entities disclosed under Section IV, "Disclosure of Subcontractors and Other Retained Parties");
• any "Affiliated Entity" (meaning a person or entity that, directly or indirectly: controls the Disclosing Party, is controlled by the Disclosing Party, or is, with the Disclosing Party, under common control of another person or entity. Indicia of control include, without limitation: interlocking management or ownership; identity of interests among family members, shared facilities and equipment; common use of employees; or organization of a business entity following the ineligibility of a business entity to do business with federal or state or local government, including the City, using substantially the same management, ownership, or principals as the ineligible entity); with respect to Contractors, the term Affiliated Entity means a person or entity that directly or indirectly controls the Contractor, is controlled by it, or, with the Contractor, is under common control of another person or entity;
• any responsible official of the Disclosing Party, any Contractor or any Affiliated Entity or any other official, agent or employee of the Disclosing Party, any Contractor or any Affiliated Entity, acting pursuant to the direction or authorization of a responsible official of the Disclosing Party, any Contractor or any Affiliated Entity (collectively "Agents").

Neither the Disclosing Party, nor any Contractor, nor any Affiliated Entity of either the Disclosing Party or any Contractor nor any Agents have, during the five years before the date this EDS is signed, or, with respect to a Contractor, an Affiliated Entity, or an Affiliated Entity of a Contractor during the five years before the date of such Contractor's or Affiliated Entity's contract or engagement in connection with the Matter:

a. bribed or attempted to bribe, or been convicted or adjudged guilty of bribery or attempting to bribe, a public officer or employee of the City, the State of Illinois, or any agency of the federal government or of any state or local government in the United States of America, in that officer's or employee's official capacity;

b. agreed or colluded with other bidders or prospective bidders, or been a party to any such agreement, or been convicted or adjudged guilty of agreement or collusion among bidders or prospective bidders, in restraint of freedom of competition by agreement to bid a fixed price or otherwise; or

c. made an admission of such conduct described in a. or b. above that is a matter of record, but have not been prosecuted for such conduct; or

d. violated the provisions of Municipal Code Section 2-92-610 (Living Wage Ordinance).

4. Neither the Disclosing Party, Affiliated Entity or Contractor, or any of their employees, officials, agents or partners, is barred from contracting with any unit of state or local government as a result of engaging in or being convicted of (1) bid-rigging in violation of 720 ILCS 5/33E-3; (2) bid-rotating in violation of 720 ILCS 5/33E-4; or (3) any similar offense of any state or of the United States of America that contains the same elements as the offense of bid-rigging or bid-rotating.

5. Neither the Disclosing Party nor any Affiliated Entity is listed on any of the following lists maintained by the Office of Foreign Assets Control of the U.S. Department of the Treasury or the Bureau of Industry and Security of the U.S. Department of Commerce or their successors: the Specially Designated Nationals List, the Denied Persons List, the Unverified List, the Entity List and the Debarred List.

6. The Disclosing Party understands and shall comply with the applicable requirements of Chapters 2-55 (Legislative Inspector General), 2-56 (Inspector General) and 2-156 (Governmental Ethics) of the Municipal Code.

7. If the Disclosing Party is unable to certify to any of the above statements in this Part B (Further Certifications), the Disclosing Party must explain below:

N/A

If the letters "NA," the word "None," or no response appears on the lines above, it will be conclusively presumed that the Disclosing Party certified to the above statements.

8. To the best of the Disclosing Party's knowledge after reasonable inquiry, the following is a complete list of all current employees of the Disclosing Party who were, at any time during the 12-month period preceding the execution date of this EDS, an employee, or elected or appointed official, of the City of Chicago (if none, indicate with "N/A" or "none").

N/A

9. To the best of the Disclosing Party's knowledge after reasonable inquiry, the following is a complete list of all gifts that the Disclosing Party has given or caused to be given, at any time during the 12-month period preceding the execution date of this EDS, to an employee, or elected or appointed official, of the City of Chicago. For purposes of this statement, a "gift" does not include: (i) anything made generally available to City employees or to the general public, or (ii) food or drink provided in the course of official City business and having a retail value of less than $20 per recipient (if none, indicate with "N/A" or "none"). As to any gift listed below, please also list the name of the City recipient.

N/A

C. CERTIFICATION OF STATUS AS FINANCIAL INSTITUTION

1. The Disclosing Party certifies that the Disclosing Party (check one)

[ ] is [X] is not

a "financial institution" as defined in Section 2-32-455(b) of the Municipal Code.

2. If the Disclosing Party IS a financial institution, then the Disclosing Party pledges:

"We are not and will not become a predatory lender as defined in Chapter 2-32 of the Municipal Code. We further pledge that none of our affiliates is, and none of them will become, a predatory lender as defined in Chapter 2-32 of the Municipal Code. We understand that becoming a predatory lender or becoming an affiliate of a predatory lender may result in the loss of the privilege of doing business with the City."

If the Disclosing Party is unable to make this pledge because it or any of its affiliates (as defined in Section 2-32-455(b) of the Municipal Code) is a predatory lender within the meaning of Chapter 2-32 of the Municipal Code, explain here (attach additional pages if necessary):

N/A

If the letters "NA," the word "None," or no response appears on the lines above, it will be conclusively presumed that the Disclosing Party certified to the above statements.

D. CERTIFICATION REGARDING INTEREST IN CITY BUSINESS

Any words or terms that are defined in Chapter 2-156 of the Municipal Code have the same meanings when used in this Part D.

1. In accordance with Section 2-156-110 of the Municipal Code: Does any official or employee of the City have a financial interest in his or her own name or in the name of any other person or entity in the Matter?

[ ] Yes [X] No

NOTE: If you checked "Yes" to Item D.1., proceed to Items D.2. and D.3. If you checked "No" to Item D.1., proceed to Part E.

2. Unless sold pursuant to a process of competitive bidding, or otherwise permitted, no City elected official or employee shall have a financial interest in his or her own name or in the name of any other person or entity in the purchase of any property that (i) belongs to the City, or (ii) is sold for taxes or assessments, or (iii) is sold by virtue of legal process at the suit of the City (collectively, "City Property Sale"). Compensation for property taken pursuant to the City's eminent domain power does not constitute a financial interest within the meaning of this Part D.

Does the Matter involve a City Property Sale?

[ ] Yes [ ] No

3. If you checked "Yes" to Item D.1., provide the names and business addresses of the City officials or employees having such interest and identify the nature of such interest:

Name	Business Address	Nature of Interest

4. The Disclosing Party further certifies that no prohibited financial interest in the Matter will be acquired by any City official or employee.

E. CERTIFICATION REGARDING SLAVERY ERA BUSINESS

Please check either 1. or 2. below. If the Disclosing Party checks 2., the Disclosing Party must disclose below or in an attachment to this EDS all information required by paragraph 2. Failure to

comply with these disclosure requirements may make any contract entered into with the City in connection with the Matter voidable by the City.

X 1. The Disclosing Party verifies that the Disclosing Party has searched any and all records of the Disclosing Party and any and all predecessor entities regarding records of investments or profits from slavery or slaveholder insurance policies during the slavery era (including insurance policies issued to slaveholders that provided coverage for damage to or injury or death of their slaves), and the Disclosing Party has found no such records.

____2. The Disclosing Party verifies that, as a result of conducting the search in step 1 above, the Disclosing Party has found records of investments or profits from slavery or slaveholder insurance policies. The Disclosing Party verifies that the following constitutes full disclosure of all such records, including the names of any and all slaves or slaveholders described in those records:

_____

_____

_____

_____

SECTION VI -- CERTIFICATIONS FOR FEDERALLY FUNDED MATTERS

NOTE: If the Matter is federally funded, complete this Section VI. **If the Matter is not federally funded**, proceed to Section VII. For purposes of this Section VI, tax credits allocated by the City and proceeds of debt obligations of the City are not federal funding.

A. CERTIFICATION REGARDING LOBBYING

1. List below the names of all persons or entities registered under the federal Lobbying Disclosure Act of 1995 who have made lobbying contacts on behalf of the Disclosing Party with respect to the Matter: (Add sheets if necessary):

N/A

_____

_____

(If no explanation appears or begins on the lines above, or if the letters "NA" or if the word "None" appear, it will be conclusively presumed that the Disclosing Party means that NO persons or entities registered under the Lobbying Disclosure Act of 1995 have made lobbying contacts on behalf of the Disclosing Party with respect to the Matter.)

2. The Disclosing Party has not spent and will not expend any federally appropriated funds to pay any person or entity listed in Paragraph A.1. above for his or her lobbying activities or to pay any person or entity to influence or attempt to influence an officer or employee of any agency, as defined by applicable federal law, a member of Congress, an officer or employee of Congress, or an employee of a member of Congress, in connection with the award of any federally funded contract, making any federally funded grant or loan, entering into any cooperative agreement, or to extend, continue, renew, amend, or modify any federally funded contract, grant, loan, or cooperative agreement.

3. The Disclosing Party will submit an updated certification at the end of each calendar quarter in which there occurs any event that materially affects the accuracy of the statements and information set forth in paragraphs A.1. and A.2. above.

4. The Disclosing Party certifies that either: (i) it is not an organization described in section 501(c)(4) of the Internal Revenue Code of 1986; or (ii) it is an organization described in section 501(c)(4) of the Internal Revenue Code of 1986 but has not engaged and will not engage in "Lobbying Activities".

5. If the Disclosing Party is the Applicant, the Disclosing Party must obtain certifications equal in form and substance to paragraphs A.1. through A.4. above from all subcontractors before it awards any subcontract and the Disclosing Party must maintain all such subcontractors' certifications for the duration of the Matter and must make such certifications promptly available to the City upon request.

B. CERTIFICATION REGARDING EQUAL EMPLOYMENT OPPORTUNITY

If the Matter is federally funded, federal regulations require the Applicant and all proposed subcontractors to submit the following information with their bids or in writing at the outset of negotiations.

Is the Disclosing Party the Applicant?

[ ] Yes [ ] No

If "Yes," answer the three questions below:

1. Have you developed and do you have on file affirmative action programs pursuant to applicable federal regulations? (See 41 CFR Part 60-2.)
[ ] Yes [ ] No

2. Have you filed with the Joint Reporting Committee, the Director of the Office of Federal Contract Compliance Programs, or the Equal Employment Opportunity Commission all reports due under the applicable filing requirements?
[ ] Yes [ ] No

3. Have you participated in any previous contracts or subcontracts subject to the equal opportunity clause?
[ ] Yes [ ] No

If you checked "No" to question 1. or 2. above, please provide an explanation:

_____

_____

SECTION VII -- ACKNOWLEDGMENTS, CONTRACT INCORPORATION, COMPLIANCE, PENALTIES, DISCLOSURE

The Disclosing Party understands and agrees that:

A. The certifications, disclosures, and acknowledgments contained in this EDS will become part of any contract or other agreement between the Applicant and the City in connection with the Matter, whether procurement, City assistance, or other City action, and are material inducements to the City's execution of any contract or taking other action with respect to the Matter. The Disclosing Party understands that it must comply with all statutes, ordinances, and regulations on which this EDS is based.

B. The City's Governmental Ethics and Campaign Financing Ordinances, Chapters 2-156 and 2-164 of the Municipal Code, impose certain duties and obligations on persons or entities seeking City contracts, work, business, or transactions. The full text of these ordinances and a training program is available on line at www.cityofchicago.org/Ethics, and may also be obtained from the City's Board of Ethics, 740 N.

Sedgwick St., Suite 500, Chicago, IL 60610, (312) 744-9660. The Disclosing Party must comply fully with the applicable ordinances.

C. If the City determines that any information provided in this EDS is false, incomplete or inaccurate, any contract or other agreement in connection with which it is submitted may be rescinded or be void or voidable, and the City may pursue any remedies under the contract or agreement (if not rescinded or void), at law, or in equity, including terminating the Disclosing Party's participation in the Matter and/or declining to allow the Disclosing Party to participate in other transactions with the City. Remedies at law for a false statement of material fact may include incarceration and an award to the City of treble damages.

D. It is the City's policy to make this document available to the public on its Internet site and/or upon request. Some or all of the information provided on this EDS and any attachments to this EDS may be made available to the public on the Internet, in response to a Freedom of Information Act request, or otherwise. By completing and signing this EDS, the Disclosing Party waives and releases any possible rights or claims which it may have against the City in connection with the public release of information contained in this EDS and also authorizes the City to verify the accuracy of any information submitted in this EDS.

E. The information provided in this EDS must be kept current. In the event of changes, the Disclosing Party must supplement this EDS up to the time the City takes action on the Matter. If the Matter is a contract being handled by the City's Department of Procurement Services, the Disclosing Party must update this EDS as the contract requires. **NOTE:** With respect to Matters subject to Article I of Chapter 1-23 of the Municipal Code (imposing **PERMANENT INELIGIBILITY** for certain specified offenses), the information provided herein regarding eligibility must be kept current for a longer period, as required by Chapter 1-23 and Section 2-154-020 of the Municipal Code.

The Disclosing Party represents and warrants that:

F.1. The Disclosing Party is not delinquent in the payment of any tax administered by the Illinois Department of Revenue, nor are the Disclosing Party or its Affiliated Entities delinquent in paying any fine, fee, tax or other charge owed to the City. This includes, but is not limited to, all water charges, sewer charges, license fees, parking tickets, property taxes or sales taxes.

F.2 If the Disclosing Party is the Applicant, the Disclosing Party and its Affiliated Entities will not use, nor permit their subcontractors to use, any facility listed by the U.S. E.P.A. on the federal Excluded Parties List System ("EPLS") maintained by the U. S. General Services Administration.

F.3 If the Disclosing Party is the Applicant, the Disclosing Party will obtain from any contractors/subcontractors hired or to be hired in connection with the Matter certifications equal in form and substance to those in F.1. and F.2. above and will not, without the prior written consent of the City, use any such contractor/subcontractor that does not provide such certifications or that the Disclosing Party has reason to believe has not provided or cannot provide truthful certifications.

NOTE: If the Disclosing Party cannot certify as to any of the items in F.1., F.2. or F.3. above, an explanatory statement must be attached to this EDS.

CERTIFICATION

Under penalty of perjury, the person signing below: (1) warrants that he/she is authorized to execute this EDS and Appendix A (if applicable) on behalf of the Disclosing Party, and (2) warrants that all certifications and statements contained in this EDS and Appendix A (if applicable) are true, accurate and complete as of the date furnished to the City.

David J. Lasky Trust
(Print or type name of Disclosing Party)

By: _____
(Sign here)

David J. Lasky
(Print or type name of person signing)

Beneficiary
(Print or type title of person signing)

Signed and sworn to before me on (date) 4/1/15,
at Cook County, Illinois (state).

Jean M Klippstein Notary Public.

Commission expires: 1/25/19.

OFFICIAL SEAL
JEAN M KLIPPSTEIN
NOTARY PUBLIC - STATE OF ILLINOIS
MY COMMISSION EXPIRES:01/25/19


OFFICIAL SEAL
JEAN M KLIPPSTEIN
NOTARY PUBLIC - STATE OF ILLINOIS
MY COMMISSION EXPIRES 01/25/19

CITY OF CHICAGO
ECONOMIC DISCLOSURE STATEMENT AND AFFIDAVIT
APPENDIX A

FAMILIAL RELATIONSHIPS WITH ELECTED CITY OFFICIALS AND DEPARTMENT HEADS

This Appendix is to be completed only by (a) the Applicant, and (b) any legal entity which has a direct ownership interest in the Applicant exceeding 7.5 percent. It is not to be completed by any legal entity which has only an indirect ownership interest in the Applicant.

Under Municipal Code Section 2-154-015, the Disclosing Party must disclose whether such Disclosing Party or any "Applicable Party" or any Spouse or Domestic Partner thereof currently has a "familial relationship" with any elected city official or department head. A "familial relationship" exists if, as of the date this EDS is signed, the Disclosing Party or any "Applicable Party" or any Spouse or Domestic Partner thereof is related to the mayor, any alderman, the city clerk, the city treasurer or any city department head as spouse or domestic partner or as any of the following, whether by blood or adoption: parent, child, brother or sister, aunt or uncle, niece or nephew, grandparent, grandchild, father-in-law, mother-in-law, son-in-law, daughter-in-law, stepfather or stepmother, stepson or stepdaughter, stepbrother or stepsister or half-brother or half-sister.

"Applicable Party" means (1) all executive officers of the Disclosing Party listed in Section II.B.1.a., if the Disclosing Party is a corporation; all partners of the Disclosing Party, if the Disclosing Party is a general partnership; all general partners and limited partners of the Disclosing Party, if the Disclosing Party is a limited partnership; all managers, managing members and members of the Disclosing Party, if the Disclosing Party is a limited liability company; (2) all principal officers of the Disclosing Party; and (3) any person having more than a 7.5 percent ownership interest in the Disclosing Party. "Principal officers" means the president, chief operating officer, executive director, chief financial officer, treasurer or secretary of a legal entity or any person exercising similar authority.

Does the Disclosing Party or any "Applicable Party" or any Spouse or Domestic Partner thereof currently have a "familial relationship" with an elected city official or department head?

[ ] Yes [X] No

If yes, please identify below (1) the name and title of such person, (2) the name of the legal entity to which such person is connected; (3) the name and title of the elected city official or department head to whom such person has a familial relationship, and (4) the precise nature of such familial relationship.

_____

_____

_____

CITY OF CHICAGO
ECONOMIC DISCLOSURE STATEMENT AND AFFIDAVIT
APPENDIX B

BUILDING CODE SCOFFLAW/PROBLEM LANDLORD CERTIFICATION

This Appendix is to be completed only by (a) the Applicant, and (b) any legal entity which has a direct ownership interest in the Applicant exceeding 7.5 percent (an "Owner"). It is not to be completed by any legal entity which has only an indirect ownership interest in the Applicant.

1. Pursuant to Municipal Code Section 2-154-010, is the Applicant or any Owner identified as a building code scofflaw or problem landlord pursuant to Section 2-92-416 of the Municipal Code?

   [ ] Yes [X] No

2. If the Applicant is a legal entity publicly traded on any exchange, is any officer or director of the Applicant identified as a building code scofflaw or problem landlord pursuant to Section 2-92-416 of the Municipal Code?

   [ ] Yes [ ] No [X] Not Applicable

3. If yes to (1) or (2) above, please identify below the name of the person or legal entity identified as a building code scofflaw or problem landlord and the address of the building or buildings to which the pertinent code violations apply.

_____

_____

_____

FILLING OUT THIS APPENDIX B CONSTITUTES ACKNOWLEDGMENT AND AGREEMENT THAT THIS APPENDIX B IS INCORPORATED BY REFERENCE INTO, AND MADE A PART OF, THE ASSOCIATED EDS, AND THAT THE REPRESENTATIONS MADE IN THIS APPENDIX B ARE SUBJECT TO THE CERTIFICATION MADE UNDER PENALTY OF PERJURY ON PAGE 12 OF THE ASSOCIATED EDS.

(DO NOT SUBMIT THIS PAGE WITH YOUR EDS. The purpose of this page is for you to recertify your EDS prior to submission to City Council or on the date of closing. If unable to recertify truthfully, the Disclosing Party must complete a new EDS with correct or corrected information)

RECERTIFICATION

Generally, for use with City Council matters. Not for City procurements unless requested.

This recertification is being submitted in connection with Subdivision of property located at 6400-6560 W. Fullerton Avenue, Chicago, Illinois [identify the Matter]. Under penalty of perjury, the person signing below: (1) warrants that he/she is authorized to execute this EDS recertification on behalf of the Disclosing Party, (2) warrants that all certifications and statements contained in the Disclosing Party's original EDS are true, accurate and complete as of the date furnished to the City and continue to be true, accurate and complete as of the date of this recertification, and (3) reaffirms its acknowledgments.

David J. Lasky Trust

(Print or type legal name of Disclosing Party)

Date: 1/18/16

By: _____

(sign here)

Print or type name of signatory:

David J. Lasky

Title of signatory:

Beneficiary and trustee

Signed and sworn to before me on [date] 1/18/16, by David J. Lasky, at Cook County, Illinois [state].

Jean M Klippstein Notary Public.

Commission expires: 1/25/19.

OFFICIAL SEAL
JEAN M KLIPPSTEIN
NOTARY PUBLIC - STATE OF ILLINOIS
MY COMMISSION EXPIRES:01/25/19

Ver. 11-01-05

CITY OF CHICAGO
ECONOMIC DISCLOSURE STATEMENT
AND AFFIDAVIT

SECTION I -- GENERAL INFORMATION

A. Legal name of the Disclosing Party submitting this EDS. Include d/b/a/ if applicable:

Robert L. Palley Trust

Check ONE of the following three boxes:

Indicate whether the Disclosing Party submitting this EDS is:

1. [ ] the Applicant
   OR
2. [X] a legal entity holding a direct or indirect interest in the Applicant. State the legal name of the Applicant in which the Disclosing Party holds an interest: Bricktown Square, LLC
   OR
3. [ ] a legal entity with a right of control (see Section II.B.1.) State the legal name of the entity in which the Disclosing Party holds a right of control: _____

B. Business address of the Disclosing Party: ~~1000 Lake Street #200~~ 400 Ashland Avenue
~~Oak Park, IL 60301~~ River Forest, IL 60305

C. Telephone: 708-383-9100 Fax: 708-383-9101 Email: palley@granitepartners.com

D. Name of contact person: Robert L. Palley

E. Federal Employer Identification No. (if you have one): N/A

F. Brief description of contract, transaction or other undertaking (referred to below as the "Matter") to which this EDS pertains. (Include project number and location of property, if applicable):

Subdivision of property located at 6400-6560 W. Fullerton Avenue, Chicago, Illinois

G. Which City agency or department is requesting this EDS? Chicago Department of Transportation

If the Matter is a contract being handled by the City's Department of Procurement Services, please complete the following:

Specification # N/A and Contract # N/A

SECTION II -- DISCLOSURE OF OWNERSHIP INTERESTS

A. NATURE OF THE DISCLOSING PARTY

1. Indicate the nature of the Disclosing Party:

[ ] Person
[ ] Publicly registered business corporation
[ ] Privately held business corporation
[ ] Sole proprietorship
[ ] General partnership
[ ] Limited partnership
[X] Trust
[ ] Limited liability company
[ ] Limited liability partnership
[ ] Joint venture
[ ] Not-for-profit corporation
(Is the not-for-profit corporation also a 501(c)(3))?
[ ] Yes [ ] No
[ ] Other (please specify)

2. For legal entities, the state (or foreign country) of incorporation or organization, if applicable:

Illinois

3. For legal entities not organized in the State of Illinois: Has the organization registered to do business in the State of Illinois as a foreign entity?

[ ] Yes [ ] No [X] N/A

B. IF THE DISCLOSING PARTY IS A LEGAL ENTITY:

1. List below the full names and titles of all executive officers and all directors of the entity. **NOTE:** For not-for-profit corporations, also list below all members, if any, which are legal entities. If there are no such members, write "no members." For trusts, estates or other similar entities, list below the legal titleholder(s).

If the entity is a general partnership, limited partnership, limited liability company, limited liability partnership or joint venture, list below the name and title of each general partner, managing member, manager or any other person or entity that controls the day-to-day management of the Disclosing Party. **NOTE**: Each legal entity listed below must submit an EDS on its own behalf.

Name	Title
Robert L. Palley	Beneficiary and Trustee

2. Please provide the following information concerning each person or entity having a direct or indirect beneficial interest (including ownership) in excess of 7.5% of the Disclosing Party. Examples of such an interest include shares in a corporation, partnership interest in a partnership or joint venture,

interest of a member or manager in a limited liability company, or interest of a beneficiary of a trust, estate or other similar entity. If none, state "None." **NOTE**: Pursuant to Section 2-154-030 of the Municipal Code of Chicago ("Municipal Code"), the City may require any such additional information from any applicant which is reasonably intended to achieve full disclosure.

Name	Business Address	Percentage Interest in the Disclosing Party
Robert L. Palley	400 Ashland Avenue River Forest, IL 60305	100%

SECTION III -- BUSINESS RELATIONSHIPS WITH CITY ELECTED OFFICIALS

Has the Disclosing Party had a "business relationship," as defined in Chapter 2-156 of the Municipal Code, with any City elected official in the 12 months before the date this EDS is signed?

[ ] Yes [X] No

If yes, please identify below the name(s) of such City elected official(s) and describe such relationship(s):

SECTION IV -- DISCLOSURE OF SUBCONTRACTORS AND OTHER RETAINED PARTIES

The Disclosing Party must disclose the name and business address of each subcontractor, attorney, lobbyist, accountant, consultant and any other person or entity whom the Disclosing Party has retained or expects to retain in connection with the Matter, as well as the nature of the relationship, and the total amount of the fees paid or estimated to be paid. The Disclosing Party is not required to disclose employees who are paid solely through the Disclosing Party's regular payroll.

"Lobbyist" means any person or entity who undertakes to influence any legislative or administrative action on behalf of any person or entity other than: (1) a not-for-profit entity, on an unpaid basis, or (2) himself. "Lobbyist" also means any person or entity any part of whose duties as an employee of another includes undertaking to influence any legislative or administrative action.

If the Disclosing Party is uncertain whether a disclosure is required under this Section, the Disclosing Party must either ask the City whether disclosure is required or make the disclosure.

Name (indicate whether retained or anticipated to be retained)	Business Address	Relationship to Disclosing Party (subcontractor, attorney, lobbyist, etc.)	Fees (indicate whether paid or estimated.) **NOTE:** "hourly rate" or "t.b.d." is not an acceptable response.

(Add sheets if necessary)

[X] Check here if the Disclosing Party has not retained, nor expects to retain, any such persons or entities.

SECTION V -- CERTIFICATIONS

A. COURT-ORDERED CHILD SUPPORT COMPLIANCE

Under Municipal Code Section 2-92-415, substantial owners of business entities that contract with the City must remain in compliance with their child support obligations throughout the contract's term.

Has any person who directly or indirectly owns 10% or more of the Disclosing Party been declared in arrearage on any child support obligations by any Illinois court of competent jurisdiction?

[ ] Yes [X] No [ ] No person directly or indirectly owns 10% or more of the Disclosing Party.

If "Yes," has the person entered into a court-approved agreement for payment of all support owed and is the person in compliance with that agreement?

[ ] Yes [ ] No

B. FURTHER CERTIFICATIONS

1. Pursuant to Municipal Code Chapter 1-23, Article I ("Article I")(which the Applicant should consult for defined terms (e.g., "doing business") and legal requirements), if the Disclosing Party submitting this EDS is the Applicant and is doing business with the City, then the Disclosing Party certifies as follows: (i) neither the Applicant nor any controlling person is currently indicted or charged with, or has admitted guilt of, or has ever been convicted of, or placed under supervision for, any criminal offense involving actual, attempted, or conspiracy to commit bribery, theft, fraud, forgery, perjury, dishonesty or deceit against an officer or employee of the City or any sister agency; and (ii) the Applicant understands and acknowledges that compliance with Article I is a continuing requirement for doing business with the City. NOTE: If Article I applies to the Applicant, the permanent compliance timeframe in Article I supersedes some five-year compliance timeframes in certifications 2 and 3 below.

2. The Disclosing Party and, if the Disclosing Party is a legal entity, all of those persons or entities identified in Section II.B.1. of this EDS:

a. are not presently debarred, suspended, proposed for debarment, declared ineligible or voluntarily excluded from any transactions by any federal, state or local unit of government;

b. have not, within a five-year period preceding the date of this EDS, been convicted of a criminal offense, adjudged guilty, or had a civil judgment rendered against them in connection with: obtaining, attempting to obtain, or performing a public (federal, state or local) transaction or contract under a public transaction; a violation of federal or state antitrust statutes; fraud; embezzlement; theft; forgery; bribery; falsification or destruction of records; making false statements; or receiving stolen property;

c. are not presently indicted for, or criminally or civilly charged by, a governmental entity (federal, state or local) with committing any of the offenses set forth in clause B.2.b. of this Section V;

d. have not, within a five-year period preceding the date of this EDS, had one or more public transactions (federal, state or local) terminated for cause or default; and

e. have not, within a five-year period preceding the date of this EDS, been convicted, adjudged guilty, or found liable in a civil proceeding, or in any criminal or civil action, including actions concerning environmental violations, instituted by the City or by the federal government, any state, or any other unit of local government.

3. The certifications in subparts 3, 4 and 5 concern:

• the Disclosing Party;
• any "Contractor" (meaning any contractor or subcontractor used by the Disclosing Party in connection with the Matter, including but not limited to all persons or legal entities disclosed under Section IV, "Disclosure of Subcontractors and Other Retained Parties");
• any "Affiliated Entity" (meaning a person or entity that, directly or indirectly: controls the Disclosing Party, is controlled by the Disclosing Party, or is, with the Disclosing Party, under common control of another person or entity. Indicia of control include, without limitation: interlocking management or ownership; identity of interests among family members, shared facilities and equipment; common use of employees; or organization of a business entity following the ineligibility of a business entity to do business with federal or state or local government, including the City, using substantially the same management, ownership, or principals as the ineligible entity); with respect to Contractors, the term Affiliated Entity means a person or entity that directly or indirectly controls the Contractor, is controlled by it, or, with the Contractor, is under common control of another person or entity;
• any responsible official of the Disclosing Party, any Contractor or any Affiliated Entity or any other official, agent or employee of the Disclosing Party, any Contractor or any Affiliated Entity, acting pursuant to the direction or authorization of a responsible official of the Disclosing Party, any Contractor or any Affiliated Entity (collectively "Agents").

Neither the Disclosing Party, nor any Contractor, nor any Affiliated Entity of either the Disclosing Party or any Contractor nor any Agents have, during the five years before the date this EDS is signed, or, with respect to a Contractor, an Affiliated Entity, or an Affiliated Entity of a Contractor during the five years before the date of such Contractor's or Affiliated Entity's contract or engagement in connection with the Matter:

a. bribed or attempted to bribe, or been convicted or adjudged guilty of bribery or attempting to bribe, a public officer or employee of the City, the State of Illinois, or any agency of the federal government or of any state or local government in the United States of America, in that officer's or employee's official capacity;

b. agreed or colluded with other bidders or prospective bidders, or been a party to any such agreement, or been convicted or adjudged guilty of agreement or collusion among bidders or prospective bidders, in restraint of freedom of competition by agreement to bid a fixed price or otherwise; or

c. made an admission of such conduct described in a. or b. above that is a matter of record, but have not been prosecuted for such conduct; or

d. violated the provisions of Municipal Code Section 2-92-610 (Living Wage Ordinance).

4. Neither the Disclosing Party, Affiliated Entity or Contractor, or any of their employees, officials, agents or partners, is barred from contracting with any unit of state or local government as a result of engaging in or being convicted of (1) bid-rigging in violation of 720 ILCS 5/33E-3; (2) bid-rotating in violation of 720 ILCS 5/33E-4; or (3) any similar offense of any state or of the United States of America that contains the same elements as the offense of bid-rigging or bid-rotating.

5. Neither the Disclosing Party nor any Affiliated Entity is listed on any of the following lists maintained by the Office of Foreign Assets Control of the U.S. Department of the Treasury or the Bureau of Industry and Security of the U.S. Department of Commerce or their successors: the Specially Designated Nationals List, the Denied Persons List, the Unverified List, the Entity List and the Debarred List.

6. The Disclosing Party understands and shall comply with the applicable requirements of Chapters 2-55 (Legislative Inspector General), 2-56 (Inspector General) and 2-156 (Governmental Ethics) of the Municipal Code.

7. If the Disclosing Party is unable to certify to any of the above statements in this Part B (Further Certifications), the Disclosing Party must explain below:

N/A

If the letters "NA," the word "None," or no response appears on the lines above, it will be conclusively presumed that the Disclosing Party certified to the above statements.

8. To the best of the Disclosing Party's knowledge after reasonable inquiry, the following is a complete list of all current employees of the Disclosing Party who were, at any time during the 12-month period preceding the execution date of this EDS, an employee, or elected or appointed official, of the City of Chicago (if none, indicate with "N/A" or "none").

N/A

9. To the best of the Disclosing Party's knowledge after reasonable inquiry, the following is a complete list of all gifts that the Disclosing Party has given or caused to be given, at any time during the 12-month period preceding the execution date of this EDS, to an employee, or elected or appointed official, of the City of Chicago. For purposes of this statement, a "gift" does not include: (i) anything made generally available to City employees or to the general public, or (ii) food or drink provided in the course of official City business and having a retail value of less than $20 per recipient (if none, indicate with "N/A" or "none"). As to any gift listed below, please also list the name of the City recipient.

N/A

C. CERTIFICATION OF STATUS AS FINANCIAL INSTITUTION

1. The Disclosing Party certifies that the Disclosing Party (check one)

[ ] is [X] is not

a "financial institution" as defined in Section 2-32-455(b) of the Municipal Code.

2. If the Disclosing Party IS a financial institution, then the Disclosing Party pledges:

"We are not and will not become a predatory lender as defined in Chapter 2-32 of the Municipal Code. We further pledge that none of our affiliates is, and none of them will become, a predatory lender as defined in Chapter 2-32 of the Municipal Code. We understand that becoming a predatory lender or becoming an affiliate of a predatory lender may result in the loss of the privilege of doing business with the City."

If the Disclosing Party is unable to make this pledge because it or any of its affiliates (as defined in Section 2-32-455(b) of the Municipal Code) is a predatory lender within the meaning of Chapter 2-32 of the Municipal Code, explain here (attach additional pages if necessary):

N/A

If the letters "NA," the word "None," or no response appears on the lines above, it will be conclusively presumed that the Disclosing Party certified to the above statements.

D. CERTIFICATION REGARDING INTEREST IN CITY BUSINESS

Any words or terms that are defined in Chapter 2-156 of the Municipal Code have the same meanings when used in this Part D.

1. In accordance with Section 2-156-110 of the Municipal Code: Does any official or employee of the City have a financial interest in his or her own name or in the name of any other person or entity in the Matter?

[ ] Yes [X] No

NOTE: If you checked "Yes" to Item D.1., proceed to Items D.2. and D.3. If you checked "No" to Item D.1., proceed to Part E.

2. Unless sold pursuant to a process of competitive bidding, or otherwise permitted, no City elected official or employee shall have a financial interest in his or her own name or in the name of any other person or entity in the purchase of any property that (i) belongs to the City, or (ii) is sold for taxes or assessments, or (iii) is sold by virtue of legal process at the suit of the City (collectively, "City Property Sale"). Compensation for property taken pursuant to the City's eminent domain power does not constitute a financial interest within the meaning of this Part D.

Does the Matter involve a City Property Sale?

[ ] Yes [ ] No

3. If you checked "Yes" to Item D.1., provide the names and business addresses of the City officials or employees having such interest and identify the nature of such interest:

Name	Business Address	Nature of Interest

4. The Disclosing Party further certifies that no prohibited financial interest in the Matter will be acquired by any City official or employee.

E. CERTIFICATION REGARDING SLAVERY ERA BUSINESS

Please check either 1. or 2. below. If the Disclosing Party checks 2., the Disclosing Party must disclose below or in an attachment to this EDS all information required by paragraph 2. Failure to

comply with these disclosure requirements may make any contract entered into with the City in connection with the Matter voidable by the City.

X 1. The Disclosing Party verifies that the Disclosing Party has searched any and all records of the Disclosing Party and any and all predecessor entities regarding records of investments or profits from slavery or slaveholder insurance policies during the slavery era (including insurance policies issued to slaveholders that provided coverage for damage to or injury or death of their slaves), and the Disclosing Party has found no such records.

____2. The Disclosing Party verifies that, as a result of conducting the search in step 1 above, the Disclosing Party has found records of investments or profits from slavery or slaveholder insurance policies. The Disclosing Party verifies that the following constitutes full disclosure of all such records, including the names of any and all slaves or slaveholders described in those records:

SECTION VI -- CERTIFICATIONS FOR FEDERALLY FUNDED MATTERS

NOTE: If the Matter is federally funded, complete this Section VI. **If the Matter is not federally funded**, proceed to Section VII. For purposes of this Section VI, tax credits allocated by the City and proceeds of debt obligations of the City are not federal funding.

A. CERTIFICATION REGARDING LOBBYING

1. List below the names of all persons or entities registered under the federal Lobbying Disclosure Act of 1995 who have made lobbying contacts on behalf of the Disclosing Party with respect to the Matter: (Add sheets if necessary):

N/A

(If no explanation appears or begins on the lines above, or if the letters "NA" or if the word "None" appear, it will be conclusively presumed that the Disclosing Party means that NO persons or entities registered under the Lobbying Disclosure Act of 1995 have made lobbying contacts on behalf of the Disclosing Party with respect to the Matter.)

2. The Disclosing Party has not spent and will not expend any federally appropriated funds to pay any person or entity listed in Paragraph A.1. above for his or her lobbying activities or to pay any person or entity to influence or attempt to influence an officer or employee of any agency, as defined by applicable federal law, a member of Congress, an officer or employee of Congress, or an employee of a member of Congress, in connection with the award of any federally funded contract, making any federally funded grant or loan, entering into any cooperative agreement, or to extend, continue, renew, amend, or modify any federally funded contract, grant, loan, or cooperative agreement.

3. The Disclosing Party will submit an updated certification at the end of each calendar quarter in which there occurs any event that materially affects the accuracy of the statements and information set forth in paragraphs A.1. and A.2. above.

4. The Disclosing Party certifies that either: (i) it is not an organization described in section 501(c)(4) of the Internal Revenue Code of 1986; or (ii) it is an organization described in section 501(c)(4) of the Internal Revenue Code of 1986 but has not engaged and will not engage in "Lobbying Activities".

5. If the Disclosing Party is the Applicant, the Disclosing Party must obtain certifications equal in form and substance to paragraphs A.1. through A.4. above from all subcontractors before it awards any subcontract and the Disclosing Party must maintain all such subcontractors' certifications for the duration of the Matter and must make such certifications promptly available to the City upon request.

B. CERTIFICATION REGARDING EQUAL EMPLOYMENT OPPORTUNITY

If the Matter is federally funded, federal regulations require the Applicant and all proposed subcontractors to submit the following information with their bids or in writing at the outset of negotiations.

Is the Disclosing Party the Applicant?

[ ] Yes [ ] No

If "Yes," answer the three questions below:

1. Have you developed and do you have on file affirmative action programs pursuant to applicable federal regulations? (See 41 CFR Part 60-2.)
[ ] Yes [ ] No

2. Have you filed with the Joint Reporting Committee, the Director of the Office of Federal Contract Compliance Programs, or the Equal Employment Opportunity Commission all reports due under the applicable filing requirements?
[ ] Yes [ ] No

3. Have you participated in any previous contracts or subcontracts subject to the equal opportunity clause?
[ ] Yes [ ] No

If you checked "No" to question 1. or 2. above, please provide an explanation:

_____

_____

SECTION VII -- ACKNOWLEDGMENTS, CONTRACT INCORPORATION, COMPLIANCE, PENALTIES, DISCLOSURE

The Disclosing Party understands and agrees that:

A. The certifications, disclosures, and acknowledgments contained in this EDS will become part of any contract or other agreement between the Applicant and the City in connection with the Matter, whether procurement, City assistance, or other City action, and are material inducements to the City's execution of any contract or taking other action with respect to the Matter. The Disclosing Party understands that it must comply with all statutes, ordinances, and regulations on which this EDS is based.

B. The City's Governmental Ethics and Campaign Financing Ordinances, Chapters 2-156 and 2-164 of the Municipal Code, impose certain duties and obligations on persons or entities seeking City contracts, work, business, or transactions. The full text of these ordinances and a training program is available on line at www.cityofchicago.org/Ethics, and may also be obtained from the City's Board of Ethics, 740 N.

Sedgwick St., Suite 500, Chicago, IL 60610, (312) 744-9660. The Disclosing Party must comply fully with the applicable ordinances.

C. If the City determines that any information provided in this EDS is false, incomplete or inaccurate, any contract or other agreement in connection with which it is submitted may be rescinded or be void or voidable, and the City may pursue any remedies under the contract or agreement (if not rescinded or void), at law, or in equity, including terminating the Disclosing Party's participation in the Matter and/or declining to allow the Disclosing Party to participate in other transactions with the City. Remedies at law for a false statement of material fact may include incarceration and an award to the City of treble damages.

D. It is the City's policy to make this document available to the public on its Internet site and/or upon request. Some or all of the information provided on this EDS and any attachments to this EDS may be made available to the public on the Internet, in response to a Freedom of Information Act request, or otherwise. By completing and signing this EDS, the Disclosing Party waives and releases any possible rights or claims which it may have against the City in connection with the public release of information contained in this EDS and also authorizes the City to verify the accuracy of any information submitted in this EDS.

E. The information provided in this EDS must be kept current. In the event of changes, the Disclosing Party must supplement this EDS up to the time the City takes action on the Matter. If the Matter is a contract being handled by the City's Department of Procurement Services, the Disclosing Party must update this EDS as the contract requires. **NOTE:** With respect to Matters subject to Article I of Chapter 1-23 of the Municipal Code (imposing **PERMANENT INELIGIBILITY** for certain specified offenses), the information provided herein regarding eligibility must be kept current for a longer period, as required by Chapter 1-23 and Section 2-154-020 of the Municipal Code.

The Disclosing Party represents and warrants that:

F.1. The Disclosing Party is not delinquent in the payment of any tax administered by the Illinois Department of Revenue, nor are the Disclosing Party or its Affiliated Entities delinquent in paying any fine, fee, tax or other charge owed to the City. This includes, but is not limited to, all water charges, sewer charges, license fees, parking tickets, property taxes or sales taxes.

F.2 If the Disclosing Party is the Applicant, the Disclosing Party and its Affiliated Entities will not use, nor permit their subcontractors to use, any facility listed by the U.S. E.P.A. on the federal Excluded Parties List System ("EPLS") maintained by the U. S. General Services Administration.

F.3 If the Disclosing Party is the Applicant, the Disclosing Party will obtain from any contractors/subcontractors hired or to be hired in connection with the Matter certifications equal in form and substance to those in F.1. and F.2. above and will not, without the prior written consent of the City, use any such contractor/subcontractor that does not provide such certifications or that the Disclosing Party has reason to believe has not provided or cannot provide truthful certifications.

NOTE: If the Disclosing Party cannot certify as to any of the items in F.1., F.2. or F.3. above, an explanatory statement must be attached to this EDS.

CERTIFICATION

Under penalty of perjury, the person signing below: (1) warrants that he/she is authorized to execute this EDS and Appendix A (if applicable) on behalf of the Disclosing Party, and (2) warrants that all certifications and statements contained in this EDS and Appendix A (if applicable) are true, accurate and complete as of the date furnished to the City.

Robert L. Palley Trust
(Print or type name of Disclosing Party)

By: _____
(Sign here)

Robert L. Palley
(Print or type name of person signing)


Beneficiary
(Print or type title of person signing)

Signed and sworn to before me on (date) 13 May 2015,
at Cook County, Illinois (state).

_____ Notary Public.

Commission expires: 1/8/2019.

"OFFICIAL SEAL"
Cheryl K Lipton
Notary Public, State of Illinois
My Commission Expires 1/8/2019

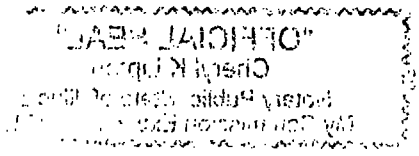

CITY OF CHICAGO
ECONOMIC DISCLOSURE STATEMENT AND AFFIDAVIT
APPENDIX A

FAMILIAL RELATIONSHIPS WITH ELECTED CITY OFFICIALS AND DEPARTMENT HEADS

This Appendix is to be completed only by (a) the Applicant, and (b) any legal entity which has a direct ownership interest in the Applicant exceeding 7.5 percent. It is not to be completed by any legal entity which has only an indirect ownership interest in the Applicant.

Under Municipal Code Section 2-154-015, the Disclosing Party must disclose whether such Disclosing Party or any "Applicable Party" or any Spouse or Domestic Partner thereof currently has a "familial relationship" with any elected city official or department head. A "familial relationship" exists if, as of the date this EDS is signed, the Disclosing Party or any "Applicable Party" or any Spouse or Domestic Partner thereof is related to the mayor, any alderman, the city clerk, the city treasurer or any city department head as spouse or domestic partner or as any of the following, whether by blood or adoption: parent, child, brother or sister, aunt or uncle, niece or nephew, grandparent, grandchild, father-in-law, mother-in-law, son-in-law, daughter-in-law, stepfather or stepmother, stepson or stepdaughter, stepbrother or stepsister or half-brother or half-sister.

"Applicable Party" means (1) all executive officers of the Disclosing Party listed in Section II.B.1.a., if the Disclosing Party is a corporation; all partners of the Disclosing Party, if the Disclosing Party is a general partnership; all general partners and limited partners of the Disclosing Party, if the Disclosing Party is a limited partnership; all managers, managing members and members of the Disclosing Party, if the Disclosing Party is a limited liability company; (2) all principal officers of the Disclosing Party; and (3) any person having more than a 7.5 percent ownership interest in the Disclosing Party. "Principal officers" means the president, chief operating officer, executive director, chief financial officer, treasurer or secretary of a legal entity or any person exercising similar authority.

Does the Disclosing Party or any "Applicable Party" or any Spouse or Domestic Partner thereof currently have a "familial relationship" with an elected city official or department head?

[ ] Yes [X] No

If yes, please identify below (1) the name and title of such person, (2) the name of the legal entity to which such person is connected; (3) the name and title of the elected city official or department head to whom such person has a familial relationship, and (4) the precise nature of such familial relationship.

_____

_____

_____

CITY OF CHICAGO
ECONOMIC DISCLOSURE STATEMENT AND AFFIDAVIT
APPENDIX B

BUILDING CODE SCOFFLAW/PROBLEM LANDLORD CERTIFICATION

This Appendix is to be completed only by (a) the Applicant, and (b) any legal entity which has a direct ownership interest in the Applicant exceeding 7.5 percent (an "Owner"). It is not to be completed by any legal entity which has only an indirect ownership interest in the Applicant.

1. Pursuant to Municipal Code Section 2-154-010, is the Applicant or any Owner identified as a building code scofflaw or problem landlord pursuant to Section 2-92-416 of the Municipal Code?

   [ ] Yes [X] No

2. If the Applicant is a legal entity publicly traded on any exchange, is any officer or director of the Applicant identified as a building code scofflaw or problem landlord pursuant to Section 2-92-416 of the Municipal Code?

   [ ] Yes [ ] No [X] Not Applicable

3. If yes to (1) or (2) above, please identify below the name of the person or legal entity identified as a building code scofflaw or problem landlord and the address of the building or buildings to which the pertinent code violations apply.

_____

_____

_____

FILLING OUT THIS APPENDIX B CONSTITUTES ACKNOWLEDGMENT AND AGREEMENT THAT THIS APPENDIX B IS INCORPORATED BY REFERENCE INTO, AND MADE A PART OF, THE ASSOCIATED EDS, AND THAT THE REPRESENTATIONS MADE IN THIS APPENDIX B ARE SUBJECT TO THE CERTIFICATION MADE UNDER PENALTY OF PERJURY ON PAGE 12 OF THE ASSOCIATED EDS.

(DO NOT SUBMIT THIS PAGE WITH YOUR EDS. The purpose of this page is for you to recertify your EDS prior to submission to City Council or on the date of closing. If unable to recertify truthfully, the Disclosing Party must complete a new EDS with correct or corrected information)

RECERTIFICATION

Generally, for use with City Council matters. Not for City procurements unless requested.

This recertification is being submitted in connection with Subdivision of property located at 6400-6560 W. Fullerton Avenue, Chicago, Illinois [identify the Matter]. Under penalty of perjury, the person signing below: (1) warrants that he/she is authorized to execute this EDS recertification on behalf of the Disclosing Party, (2) warrants that all certifications and statements contained in the Disclosing Party's original EDS are true, accurate and complete as of the date furnished to the City and continue to be true, accurate and complete as of the date of this recertification, and (3) reaffirms its acknowledgments.

Robert L. Palley Trust
(Print or type legal name of Disclosing Party)

Date: JANUARY 11, 2016

By:
(sign here)

Print or type name of signatory:

Robert L. Palley

Title of signatory:

Beneficiary and trustee

Signed and sworn to before me on [date] 01-11-2016, by River Forest, at Illinois County, Cook [state].

Rosemary F. Conway Notary Public.

Commission expires: 05/05/2018.

"OFFICIAL SEAL"
ROSEMARY F. CONWAY
NOTARY PUBLIC, STATE OF ILLINOIS
My Commission Expires 05/05/2018

Ver. 11-01-05

CITY OF CHICAGO
ECONOMIC DISCLOSURE STATEMENT
AND AFFIDAVIT

SECTION I -- GENERAL INFORMATION

A. Legal name of the Disclosing Party submitting this EDS. Include d/b/a/ if applicable:

Cheryl K. Lipton Trust

Check ONE of the following three boxes:

Indicate whether the Disclosing Party submitting this EDS is:

1. [ ] the Applicant
   OR
2. [X] a legal entity holding a direct or indirect interest in the Applicant. State the legal name of the Applicant in which the Disclosing Party holds an interest: Bricktown Square, LLC
   OR
3. [ ] a legal entity with a right of control (see Section II.B.1.) State the legal name of the entity in which the Disclosing Party holds a right of control: _____

B. Business address of the Disclosing Party: 1000 Lake Street #200
Oak Park, IL 60301

C. Telephone: 708-383-9100 Fax: _____ Email: palley@granitepartners.com

D. Name of contact person: Cheryl Lipton

E. Federal Employer Identification No. (if you have one): N/A

F. Brief description of contract, transaction or other undertaking (referred to below as the "Matter") to which this EDS pertains. (Include project number and location of property, if applicable):

Subdivision of property located at 6400-6560 W. Fullerton Avenue, Chicago, Illinois

G. Which City agency or department is requesting this EDS? Chicago Department of Transportation

If the Matter is a contract being handled by the City's Department of Procurement Services, please complete the following:

Specification # N/A and Contract # N/A

SECTION II -- DISCLOSURE OF OWNERSHIP INTERESTS

A. NATURE OF THE DISCLOSING PARTY

1. Indicate the nature of the Disclosing Party:

[ ] Person
[ ] Publicly registered business corporation
[ ] Privately held business corporation
[ ] Sole proprietorship
[ ] General partnership
[ ] Limited partnership
[X] Trust
[ ] Limited liability company
[ ] Limited liability partnership
[ ] Joint venture
[ ] Not-for-profit corporation
(Is the not-for-profit corporation also a 501(c)(3))?
[ ] Yes [ ] No
[ ] Other (please specify)

2. For legal entities, the state (or foreign country) of incorporation or organization, if applicable:

Illinois

3. For legal entities not organized in the State of Illinois: Has the organization registered to do business in the State of Illinois as a foreign entity?

[ ] Yes [ ] No [X] N/A

B. IF THE DISCLOSING PARTY IS A LEGAL ENTITY:

1. List below the full names and titles of all executive officers and all directors of the entity. **NOTE:** For not-for-profit corporations, also list below all members, if any, which are legal entities. If there are no such members, write "no members." For trusts, estates or other similar entities, list below the legal titleholder(s).

If the entity is a general partnership, limited partnership, limited liability company, limited liability partnership or joint venture, list below the name and title of each general partner, managing member, manager or any other person or entity that controls the day-to-day management of the Disclosing Party. **NOTE:** Each legal entity listed below must submit an EDS on its own behalf.

Name	Title
Cheryl K. Lipton	Beneficiary and Trustee

2. Please provide the following information concerning each person or entity having a direct or indirect beneficial interest (including ownership) in excess of 7.5% of the Disclosing Party. Examples of such an interest include shares in a corporation, partnership interest in a partnership or joint venture,

interest of a member or manager in a limited liability company, or interest of a beneficiary of a trust, estate or other similar entity. If none, state "None." **NOTE**: Pursuant to Section 2-154-030 of the Municipal Code of Chicago ("Municipal Code"), the City may require any such additional information from any applicant which is reasonably intended to achieve full disclosure.

Name	Business Address	Percentage Interest in the Disclosing Party
Cheryl K. Lipton		100%

SECTION III -- BUSINESS RELATIONSHIPS WITH CITY ELECTED OFFICIALS

Has the Disclosing Party had a "business relationship," as defined in Chapter 2-156 of the Municipal Code, with any City elected official in the 12 months before the date this EDS is signed?

[ ] Yes [X] No

If yes, please identify below the name(s) of such City elected official(s) and describe such relationship(s):

SECTION IV -- DISCLOSURE OF SUBCONTRACTORS AND OTHER RETAINED PARTIES

The Disclosing Party must disclose the name and business address of each subcontractor, attorney, lobbyist, accountant, consultant and any other person or entity whom the Disclosing Party has retained or expects to retain in connection with the Matter, as well as the nature of the relationship, and the total amount of the fees paid or estimated to be paid. The Disclosing Party is not required to disclose employees who are paid solely through the Disclosing Party's regular payroll.

"Lobbyist" means any person or entity who undertakes to influence any legislative or administrative action on behalf of any person or entity other than: (1) a not-for-profit entity, on an unpaid basis, or (2) himself. "Lobbyist" also means any person or entity any part of whose duties as an employee of another includes undertaking to influence any legislative or administrative action.

If the Disclosing Party is uncertain whether a disclosure is required under this Section, the Disclosing Party must either ask the City whether disclosure is required or make the disclosure.

Name (indicate whether retained or anticipated to be retained)	Business Address	Relationship to Disclosing Party (subcontractor, attorney, lobbyist, etc.)	Fees (indicate whether paid or estimated.) **NOTE:** "hourly rate" or "t.b.d." is not an acceptable response.

(Add sheets if necessary)

[X] Check here if the Disclosing Party has not retained, nor expects to retain, any such persons or entities.

SECTION V -- CERTIFICATIONS

A. COURT-ORDERED CHILD SUPPORT COMPLIANCE

Under Municipal Code Section 2-92-415, substantial owners of business entities that contract with the City must remain in compliance with their child support obligations throughout the contract's term.

Has any person who directly or indirectly owns 10% or more of the Disclosing Party been declared in arrearage on any child support obligations by any Illinois court of competent jurisdiction?

[ ] Yes [X] No [ ] No person directly or indirectly owns 10% or more of the Disclosing Party.

If "Yes," has the person entered into a court-approved agreement for payment of all support owed and is the person in compliance with that agreement?

[ ] Yes [ ] No

B. FURTHER CERTIFICATIONS

1. Pursuant to Municipal Code Chapter 1-23, Article I ("Article I")(which the Applicant should consult for defined terms (e.g., "doing business") and legal requirements), if the Disclosing Party submitting this EDS is the Applicant and is doing business with the City, then the Disclosing Party certifies as follows: (i) neither the Applicant nor any controlling person is currently indicted or charged with, or has admitted guilt of, or has ever been convicted of, or placed under supervision for, any criminal offense involving actual, attempted, or conspiracy to commit bribery, theft, fraud, forgery, perjury, dishonesty or deceit against an officer or employee of the City or any sister agency; and (ii) the Applicant understands and acknowledges that compliance with Article I is a continuing requirement for doing business with the City. NOTE: If Article I applies to the Applicant, the permanent compliance timeframe in Article I supersedes some five-year compliance timeframes in certifications 2 and 3 below.

2. The Disclosing Party and, if the Disclosing Party is a legal entity, all of those persons or entities identified in Section II.B.1. of this EDS:

a. are not presently debarred, suspended, proposed for debarment, declared ineligible or voluntarily excluded from any transactions by any federal, state or local unit of government;

b. have not, within a five-year period preceding the date of this EDS, been convicted of a criminal offense, adjudged guilty, or had a civil judgment rendered against them in connection with: obtaining, attempting to obtain, or performing a public (federal, state or local) transaction or contract under a public transaction; a violation of federal or state antitrust statutes; fraud; embezzlement; theft; forgery; bribery; falsification or destruction of records; making false statements; or receiving stolen property;

c. are not presently indicted for, or criminally or civilly charged by, a governmental entity (federal, state or local) with committing any of the offenses set forth in clause B.2.b. of this Section V;

d. have not, within a five-year period preceding the date of this EDS, had one or more public transactions (federal, state or local) terminated for cause or default; and

e. have not, within a five-year period preceding the date of this EDS, been convicted, adjudged guilty, or found liable in a civil proceeding, or in any criminal or civil action, including actions concerning environmental violations, instituted by the City or by the federal government, any state, or any other unit of local government.

3. The certifications in subparts 3, 4 and 5 concern:

• the Disclosing Party;
• any "Contractor" (meaning any contractor or subcontractor used by the Disclosing Party in connection with the Matter, including but not limited to all persons or legal entities disclosed under Section IV, "Disclosure of Subcontractors and Other Retained Parties");
• any "Affiliated Entity" (meaning a person or entity that, directly or indirectly: controls the Disclosing Party, is controlled by the Disclosing Party, or is, with the Disclosing Party, under common control of another person or entity. Indicia of control include, without limitation: interlocking management or ownership; identity of interests among family members, shared facilities and equipment; common use of employees; or organization of a business entity following the ineligibility of a business entity to do business with federal or state or local government, including the City, using substantially the same management, ownership, or principals as the ineligible entity); with respect to Contractors, the term Affiliated Entity means a person or entity that directly or indirectly controls the Contractor, is controlled by it, or, with the Contractor, is under common control of another person or entity;
• any responsible official of the Disclosing Party, any Contractor or any Affiliated Entity or any other official, agent or employee of the Disclosing Party, any Contractor or any Affiliated Entity, acting pursuant to the direction or authorization of a responsible official of the Disclosing Party, any Contractor or any Affiliated Entity (collectively "Agents").

Neither the Disclosing Party, nor any Contractor, nor any Affiliated Entity of either the Disclosing Party or any Contractor nor any Agents have, during the five years before the date this EDS is signed, or, with respect to a Contractor, an Affiliated Entity, or an Affiliated Entity of a Contractor during the five years before the date of such Contractor's or Affiliated Entity's contract or engagement in connection with the Matter:

a. bribed or attempted to bribe, or been convicted or adjudged guilty of bribery or attempting to bribe, a public officer or employee of the City, the State of Illinois, or any agency of the federal government or of any state or local government in the United States of America, in that officer's or employee's official capacity;

b. agreed or colluded with other bidders or prospective bidders, or been a party to any such agreement, or been convicted or adjudged guilty of agreement or collusion among bidders or prospective bidders, in restraint of freedom of competition by agreement to bid a fixed price or otherwise; or

c. made an admission of such conduct described in a. or b. above that is a matter of record, but have not been prosecuted for such conduct; or

d. violated the provisions of Municipal Code Section 2-92-610 (Living Wage Ordinance).

4. Neither the Disclosing Party, Affiliated Entity or Contractor, or any of their employees, officials, agents or partners, is barred from contracting with any unit of state or local government as a result of engaging in or being convicted of (1) bid-rigging in violation of 720 ILCS 5/33E-3; (2) bid-rotating in violation of 720 ILCS 5/33E-4; or (3) any similar offense of any state or of the United States of America that contains the same elements as the offense of bid-rigging or bid-rotating.

5. Neither the Disclosing Party nor any Affiliated Entity is listed on any of the following lists maintained by the Office of Foreign Assets Control of the U.S. Department of the Treasury or the Bureau of Industry and Security of the U.S. Department of Commerce or their successors: the Specially Designated Nationals List, the Denied Persons List, the Unverified List, the Entity List and the Debarred List.

6. The Disclosing Party understands and shall comply with the applicable requirements of Chapters 2-55 (Legislative Inspector General), 2-56 (Inspector General) and 2-156 (Governmental Ethics) of the Municipal Code.

7. If the Disclosing Party is unable to certify to any of the above statements in this Part B (Further Certifications), the Disclosing Party must explain below:

N/A

If the letters "NA," the word "None," or no response appears on the lines above, it will be conclusively presumed that the Disclosing Party certified to the above statements.

8. To the best of the Disclosing Party's knowledge after reasonable inquiry, the following is a complete list of all current employees of the Disclosing Party who were, at any time during the 12-month period preceding the execution date of this EDS, an employee, or elected or appointed official, of the City of Chicago (if none, indicate with "N/A" or "none").

N/A

9. To the best of the Disclosing Party's knowledge after reasonable inquiry, the following is a complete list of all gifts that the Disclosing Party has given or caused to be given, at any time during the 12-month period preceding the execution date of this EDS, to an employee, or elected or appointed official, of the City of Chicago. For purposes of this statement, a "gift" does not include: (i) anything made generally available to City employees or to the general public, or (ii) food or drink provided in the course of official City business and having a retail value of less than $20 per recipient (if none, indicate with "N/A" or "none"). As to any gift listed below, please also list the name of the City recipient.

N/A

C. CERTIFICATION OF STATUS AS FINANCIAL INSTITUTION

1. The Disclosing Party certifies that the Disclosing Party (check one)

[ ] is [X] is not

a "financial institution" as defined in Section 2-32-455(b) of the Municipal Code.

2. If the Disclosing Party IS a financial institution, then the Disclosing Party pledges:

"We are not and will not become a predatory lender as defined in Chapter 2-32 of the Municipal Code. We further pledge that none of our affiliates is, and none of them will become, a predatory lender as defined in Chapter 2-32 of the Municipal Code. We understand that becoming a predatory lender or becoming an affiliate of a predatory lender may result in the loss of the privilege of doing business with the City."

If the Disclosing Party is unable to make this pledge because it or any of its affiliates (as defined in Section 2-32-455(b) of the Municipal Code) is a predatory lender within the meaning of Chapter 2-32 of the Municipal Code, explain here (attach additional pages if necessary):

N/A

If the letters "NA," the word "None," or no response appears on the lines above, it will be conclusively presumed that the Disclosing Party certified to the above statements.

D. CERTIFICATION REGARDING INTEREST IN CITY BUSINESS

Any words or terms that are defined in Chapter 2-156 of the Municipal Code have the same meanings when used in this Part D.

1. In accordance with Section 2-156-110 of the Municipal Code: Does any official or employee of the City have a financial interest in his or her own name or in the name of any other person or entity in the Matter?

[ ] Yes [X] No

NOTE: If you checked "Yes" to Item D.1., proceed to Items D.2. and D.3. If you checked "No" to Item D.1., proceed to Part E.

2. Unless sold pursuant to a process of competitive bidding, or otherwise permitted, no City elected official or employee shall have a financial interest in his or her own name or in the name of any other person or entity in the purchase of any property that (i) belongs to the City, or (ii) is sold for taxes or assessments, or (iii) is sold by virtue of legal process at the suit of the City (collectively, "City Property Sale"). Compensation for property taken pursuant to the City's eminent domain power does not constitute a financial interest within the meaning of this Part D.

Does the Matter involve a City Property Sale?

[ ] Yes [ ] No

3. If you checked "Yes" to Item D.1., provide the names and business addresses of the City officials or employees having such interest and identify the nature of such interest:

Name	Business Address	Nature of Interest

4. The Disclosing Party further certifies that no prohibited financial interest in the Matter will be acquired by any City official or employee.

E. CERTIFICATION REGARDING SLAVERY ERA BUSINESS

Please check either 1. or 2. below. If the Disclosing Party checks 2., the Disclosing Party must disclose below or in an attachment to this EDS all information required by paragraph 2. Failure to

comply with these disclosure requirements may make any contract entered into with the City in connection with the Matter voidable by the City.

X 1. The Disclosing Party verifies that the Disclosing Party has searched any and all records of the Disclosing Party and any and all predecessor entities regarding records of investments or profits from slavery or slaveholder insurance policies during the slavery era (including insurance policies issued to slaveholders that provided coverage for damage to or injury or death of their slaves), and the Disclosing Party has found no such records.

____2. The Disclosing Party verifies that, as a result of conducting the search in step 1 above, the Disclosing Party has found records of investments or profits from slavery or slaveholder insurance policies. The Disclosing Party verifies that the following constitutes full disclosure of all such records, including the names of any and all slaves or slaveholders described in those records:

SECTION VI -- CERTIFICATIONS FOR FEDERALLY FUNDED MATTERS

NOTE: If the Matter is federally funded, complete this Section VI. **If the Matter is not federally funded**, proceed to Section VII. For purposes of this Section VI, tax credits allocated by the City and proceeds of debt obligations of the City are not federal funding.

A. CERTIFICATION REGARDING LOBBYING

1. List below the names of all persons or entities registered under the federal Lobbying Disclosure Act of 1995 who have made lobbying contacts on behalf of the Disclosing Party with respect to the Matter: (Add sheets if necessary):

N/A

(If no explanation appears or begins on the lines above, or if the letters "NA" or if the word "None" appear, it will be conclusively presumed that the Disclosing Party means that NO persons or entities registered under the Lobbying Disclosure Act of 1995 have made lobbying contacts on behalf of the Disclosing Party with respect to the Matter.)

2. The Disclosing Party has not spent and will not expend any federally appropriated funds to pay any person or entity listed in Paragraph A.1. above for his or her lobbying activities or to pay any person or entity to influence or attempt to influence an officer or employee of any agency, as defined by applicable federal law, a member of Congress, an officer or employee of Congress, or an employee of a member of Congress, in connection with the award of any federally funded contract, making any federally funded grant or loan, entering into any cooperative agreement, or to extend, continue, renew, amend, or modify any federally funded contract, grant, loan, or cooperative agreement.

3. The Disclosing Party will submit an updated certification at the end of each calendar quarter in which there occurs any event that materially affects the accuracy of the statements and information set forth in paragraphs A.1. and A.2. above.

4. The Disclosing Party certifies that either: (i) it is not an organization described in section 501(c)(4) of the Internal Revenue Code of 1986; or (ii) it is an organization described in section 501(c)(4) of the Internal Revenue Code of 1986 but has not engaged and will not engage in "Lobbying Activities".

5. If the Disclosing Party is the Applicant, the Disclosing Party must obtain certifications equal in form and substance to paragraphs A.1. through A.4. above from all subcontractors before it awards any subcontract and the Disclosing Party must maintain all such subcontractors' certifications for the duration of the Matter and must make such certifications promptly available to the City upon request.

B. CERTIFICATION REGARDING EQUAL EMPLOYMENT OPPORTUNITY

If the Matter is federally funded, federal regulations require the Applicant and all proposed subcontractors to submit the following information with their bids or in writing at the outset of negotiations.

Is the Disclosing Party the Applicant?

[ ] Yes [ ] No

If "Yes," answer the three questions below:

1. Have you developed and do you have on file affirmative action programs pursuant to applicable federal regulations? (See 41 CFR Part 60-2.)
[ ] Yes [ ] No

2. Have you filed with the Joint Reporting Committee, the Director of the Office of Federal Contract Compliance Programs, or the Equal Employment Opportunity Commission all reports due under the applicable filing requirements?
[ ] Yes [ ] No

3. Have you participated in any previous contracts or subcontracts subject to the equal opportunity clause?
[ ] Yes [ ] No

If you checked "No" to question 1. or 2. above, please provide an explanation:

_____

_____

SECTION VII -- ACKNOWLEDGMENTS, CONTRACT INCORPORATION, COMPLIANCE, PENALTIES, DISCLOSURE

The Disclosing Party understands and agrees that:

A. The certifications, disclosures, and acknowledgments contained in this EDS will become part of any contract or other agreement between the Applicant and the City in connection with the Matter, whether procurement, City assistance, or other City action, and are material inducements to the City's execution of any contract or taking other action with respect to the Matter. The Disclosing Party understands that it must comply with all statutes, ordinances, and regulations on which this EDS is based.

B. The City's Governmental Ethics and Campaign Financing Ordinances, Chapters 2-156 and 2-164 of the Municipal Code, impose certain duties and obligations on persons or entities seeking City contracts, work, business, or transactions. The full text of these ordinances and a training program is available on line at www.cityofchicago.org/Ethics, and may also be obtained from the City's Board of Ethics, 740 N.

Sedgwick St., Suite 500, Chicago, IL 60610, (312) 744-9660. The Disclosing Party must comply fully with the applicable ordinances.

C. If the City determines that any information provided in this EDS is false, incomplete or inaccurate, any contract or other agreement in connection with which it is submitted may be rescinded or be void or voidable, and the City may pursue any remedies under the contract or agreement (if not rescinded or void), at law, or in equity, including terminating the Disclosing Party's participation in the Matter and/or declining to allow the Disclosing Party to participate in other transactions with the City. Remedies at law for a false statement of material fact may include incarceration and an award to the City of treble damages.

D. It is the City's policy to make this document available to the public on its Internet site and/or upon request. Some or all of the information provided on this EDS and any attachments to this EDS may be made available to the public on the Internet, in response to a Freedom of Information Act request, or otherwise. By completing and signing this EDS, the Disclosing Party waives and releases any possible rights or claims which it may have against the City in connection with the public release of information contained in this EDS and also authorizes the City to verify the accuracy of any information submitted in this EDS.

E. The information provided in this EDS must be kept current. In the event of changes, the Disclosing Party must supplement this EDS up to the time the City takes action on the Matter. If the Matter is a contract being handled by the City's Department of Procurement Services, the Disclosing Party must update this EDS as the contract requires. **NOTE:** With respect to Matters subject to Article I of Chapter 1-23 of the Municipal Code (imposing **PERMANENT INELIGIBILITY** for certain specified offenses), the information provided herein regarding eligibility must be kept current for a longer period, as required by Chapter 1-23 and Section 2-154-020 of the Municipal Code.

The Disclosing Party represents and warrants that:

F.1. The Disclosing Party is not delinquent in the payment of any tax administered by the Illinois Department of Revenue, nor are the Disclosing Party or its Affiliated Entities delinquent in paying any fine, fee, tax or other charge owed to the City. This includes, but is not limited to, all water charges, sewer charges, license fees, parking tickets, property taxes or sales taxes.

F.2 If the Disclosing Party is the Applicant, the Disclosing Party and its Affiliated Entities will not use, nor permit their subcontractors to use, any facility listed by the U.S. E.P.A. on the federal Excluded Parties List System ("EPLS") maintained by the U. S. General Services Administration.

F.3 If the Disclosing Party is the Applicant, the Disclosing Party will obtain from any contractors/subcontractors hired or to be hired in connection with the Matter certifications equal in form and substance to those in F.1. and F.2. above and will not, without the prior written consent of the City, use any such contractor/subcontractor that does not provide such certifications or that the Disclosing Party has reason to believe has not provided or cannot provide truthful certifications.

NOTE: If the Disclosing Party cannot certify as to any of the items in F.1., F.2. or F.3. above, an explanatory statement must be attached to this EDS.

CERTIFICATION

Under penalty of perjury, the person signing below: (1) warrants that he/she is authorized to execute this EDS and Appendix A (if applicable) on behalf of the Disclosing Party, and (2) warrants that all certifications and statements contained in this EDS and Appendix A (if applicable) are true, accurate and complete as of the date furnished to the City.

Cheryl K. Lipton Trust
(Print or type name of Disclosing Party)

By: Cheryl K. Lipton
(Sign here)

OFFICIAL SEAL
SANDRA M REMIS
NOTARY PUBLIC, STATE OF ILLINOIS
My Commission Expires 10/17/2018


Cheryl K. Lipton
(Print or type name of person signing)

Beneficiary
(Print or type title of person signing)

Signed and sworn to before me on (date) April 2, 2015,
at Cook County, IL (state).

Sandra M. Remis Notary Public.

Commission expires: 10-17-2018.

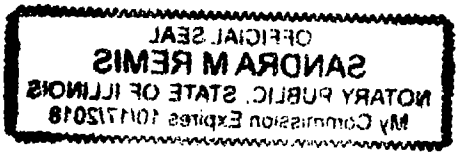
OFFICIAL SEAL
SANDRA M REMIS
NOTARY PUBLIC, STATE OF ILLINOIS
My Commission Expires 10/17/2019

CITY OF CHICAGO
ECONOMIC DISCLOSURE STATEMENT AND AFFIDAVIT
APPENDIX A

FAMILIAL RELATIONSHIPS WITH ELECTED CITY OFFICIALS AND DEPARTMENT HEADS

This Appendix is to be completed only by (a) the Applicant, and (b) any legal entity which has a direct ownership interest in the Applicant exceeding 7.5 percent. It is not to be completed by any legal entity which has only an indirect ownership interest in the Applicant.

Under Municipal Code Section 2-154-015, the Disclosing Party must disclose whether such Disclosing Party or any "Applicable Party" or any Spouse or Domestic Partner thereof currently has a "familial relationship" with any elected city official or department head. A "familial relationship" exists if, as of the date this EDS is signed, the Disclosing Party or any "Applicable Party" or any Spouse or Domestic Partner thereof is related to the mayor, any alderman, the city clerk, the city treasurer or any city department head as spouse or domestic partner or as any of the following, whether by blood or adoption: parent, child, brother or sister, aunt or uncle, niece or nephew, grandparent, grandchild, father-in-law, mother-in-law, son-in-law, daughter-in-law, stepfather or stepmother, stepson or stepdaughter, stepbrother or stepsister or half-brother or half-sister.

"Applicable Party" means (1) all executive officers of the Disclosing Party listed in Section II.B.1.a., if the Disclosing Party is a corporation; all partners of the Disclosing Party, if the Disclosing Party is a general partnership; all general partners and limited partners of the Disclosing Party, if the Disclosing Party is a limited partnership; all managers, managing members and members of the Disclosing Party, if the Disclosing Party is a limited liability company; (2) all principal officers of the Disclosing Party; and (3) any person having more than a 7.5 percent ownership interest in the Disclosing Party. "Principal officers" means the president, chief operating officer, executive director, chief financial officer, treasurer or secretary of a legal entity or any person exercising similar authority.

Does the Disclosing Party or any "Applicable Party" or any Spouse or Domestic Partner thereof currently have a "familial relationship" with an elected city official or department head?

[ ] Yes [X] No

If yes, please identify below (1) the name and title of such person, (2) the name of the legal entity to which such person is connected; (3) the name and title of the elected city official or department head to whom such person has a familial relationship, and (4) the precise nature of such familial relationship.

_____

_____

_____

CITY OF CHICAGO
ECONOMIC DISCLOSURE STATEMENT AND AFFIDAVIT
APPENDIX B

BUILDING CODE SCOFFLAW/PROBLEM LANDLORD CERTIFICATION

This Appendix is to be completed only by (a) the Applicant, and (b) any legal entity which has a direct ownership interest in the Applicant exceeding 7.5 percent (an "Owner"). It is not to be completed by any legal entity which has only an indirect ownership interest in the Applicant.

1. Pursuant to Municipal Code Section 2-154-010, is the Applicant or any Owner identified as a building code scofflaw or problem landlord pursuant to Section 2-92-416 of the Municipal Code?

   [ ] Yes [X] No

2. If the Applicant is a legal entity publicly traded on any exchange, is any officer or director of the Applicant identified as a building code scofflaw or problem landlord pursuant to Section 2-92-416 of the Municipal Code?

   [ ] Yes [ ] No [X] Not Applicable

3. If yes to (1) or (2) above, please identify below the name of the person or legal entity identified as a building code scofflaw or problem landlord and the address of the building or buildings to which the pertinent code violations apply.

_____

_____

_____

FILLING OUT THIS APPENDIX B CONSTITUTES ACKNOWLEDGMENT AND AGREEMENT THAT THIS APPENDIX B IS INCORPORATED BY REFERENCE INTO, AND MADE A PART OF, THE ASSOCIATED EDS, AND THAT THE REPRESENTATIONS MADE IN THIS APPENDIX B ARE SUBJECT TO THE CERTIFICATION MADE UNDER PENALTY OF PERJURY ON PAGE 12 OF THE ASSOCIATED EDS.

(DO NOT SUBMIT THIS PAGE WITH YOUR EDS. The purpose of this page is for you to recertify your EDS prior to submission to City Council or on the date of closing. If unable to recertify truthfully, the Disclosing Party must complete a new EDS with correct or corrected information)

RECERTIFICATION

Generally, for use with City Council matters. Not for City procurements unless requested.

This recertification is being submitted in connection with Subdivision of property located at 6400-6560 W. Fullerton Avenue, Chicago, Illinois [identify the Matter]. Under penalty of perjury, the person signing below: (1) warrants that he/she is authorized to execute this EDS recertification on behalf of the Disclosing Party, (2) warrants that all certifications and statements contained in the Disclosing Party's original EDS are true, accurate and complete as of the date furnished to the City and continue to be true, accurate and complete as of the date of this recertification, and (3) reaffirms its acknowledgments.

Cheryl K. Lipton Trust
(Print or type legal name of Disclosing Party)

Date: 12 Jan 2016

By: Cheryl Lipton
(sign here)

Print or type name of signatory:

Cheryl K. Lipton

Title of signatory:

Beneficiary and trustee

Signed and sworn to before me on [date] 1-12-2016, by Cheryl Lipton, at Cook County, IL [state].

Sandra M. Remis Notary Public.

Commission expires: 10-17-2018.

Ver. 11-01-05

OFFICIAL SEAL
SANDRA M REMIS
NOTARY PUBLIC, STATE OF ILLINOIS
My Commission Expires 10/17/2018

OFFICIAL SEAL
SANDRA M REMIS
NOTARY PUBLIC STATE OF ILLINOIS
My C... E... 2018

City of Chicago

O2016-1106

Office of the City Clerk

Document Tracking Sheet

Meeting Date:	2/10/2016
Sponsor(s):	Moreno (1)
Type:	Ordinance
Title:	Sidewalk cafe(s) for Alliance Bakery
Committee(s) Assignment:	Committee on Transportation and Public Way

ORDINANCE
ALLIANCE BAKERY
Acct. No. 316315 - 1
Permit No. 1121588

Be It Ordained by the City Council of the City of Chicago:

Permission and authority are hereby given and granted to ALLIANCE BAKERY upon the terms and subject to the conditions of this ordinance, to maintain and use a portion of the public right of way for a sidewalk cafe adjacent to its premises located at 1736 W. Division St.. Said sidewalk cafe area #1 shall be twenty-eight point seven five (28.75) feet in length and sixteen point six seven (16.67) feet in width for a total of four hundred seventy-nine point two six (479.26) square feet and shall allow eight (8) feet of clear space from the face of the curb/building line along W. Division St.. The compensation for said space and the days and hours of operation for the sidewalk cafe shall be as follows:

Monday through Sunday 8:00 a.m. to 10:00 p.m.
Compensation: $600.00
SEATING CAPACITY: 32

Sidewalk Cafe Permit and approved plan must be posted at all times.

This grant of privilege #1121588 for a sidewalk cafe shall be subject to the provisions of Section 10-28-800 though 10-28-885 of the Municipal Code of Chicago and the directions of the Commissioner of Department of Business Affairs and Consumer Protection, the Commissioner of Streets and Sanitation, and the Commissioner of Transportation.

The permit holder agrees to hold the City of Chicago harmless for any damage, relocation or replacement costs associated with damage, relocation or removal of private property caused by the City performing work in the public way.

Authority for the above named privilege is herein given and granted from and after March 1, 2016 through and including December 1, 2016.

Alderman _____

Proco Joe Moreno 1st Ward

Department of Business Affairs and Consumer Protection
Small Business Center - Public Way Use Unit
City Hall - 121 N. LaSalle Street, Room 800 • Chicago, IL 60602
312-74-GOBIZ / 312-744-6249 • (312) 744-1944 (TTY)
http://www.cityofchicago.org/bacp

02/10/2016

Alderman **Proco Joe Moreno**
Ward # **01**
City of Chicago
City Hall, Room **300**
121 North LaSalle Street
Chicago, Illinois 60602

Re: An ordinance to use and maintain a portion of the public right-of-way for **one (1) sidewalk cafe(s)** for **ALLIANCE BAKERY**, adjacent to the premises known as **1736 W. Division St.**.

Dear Alderman **Proco Joe Moreno**:

The applicant referenced above has requested the use of the public right-of-way for a **sidewalk cafe(s)**. An ordinance has been prepared by the Department of Business Affairs and Consumer Protection – Small Business Center - Public Way Use Unit for presentation to the City Council. Because this request was made for properties located in your ward, as approved by you as per the attached, I respectfully request that you introduce the attached ordinance at the next City Council meeting.

If you have any questions regarding this ordinance, please contact Anthony Bertuca at (312) 744-5506.

Department of Business Affairs and Consumer Protection

City of Chicago

O2016-1111

Office of the City Clerk

Document Tracking Sheet

Meeting Date:	2/10/2016
Sponsor(s):	Moreno (1)
Type:	Ordinance
Title:	Sidewalk cafe(s) for Anthem, The
Committee(s) Assignment:	Committee on Transportation and Public Way

ORDINANCE
THE ANTHEM
Acct. No. 333028 - 1
Permit No. 1121424

Be It Ordained by the City Council of the City of Chicago:

Permission and authority are hereby given and granted to THE ANTHEM upon the terms and subject to the conditions of this ordinance, to maintain and use a portion of the public right of way for a sidewalk cafe adjacent to its premises located at 1725 W. Division St.. Said sidewalk cafe area #1 shall be fifty point two five (50.25) feet in length and eighteen (18) feet in width, area #2 shall be forty-two (42) feet in length and seven (7) feet in width for a total of one thousand one hundred ninety-eight point five (1198.5) square feet and shall allow six (6) feet of clear space from the face of the curb/building line along Division St, Hermitage Ave. The compensation for said space and the days and hours of operation for the sidewalk cafe shall be as follows:

Sunday through Saturday 11:00am until 12:00am
Compensation: $1,318.35
SEATING CAPACITY: 80

Sidewalk Cafe Permit and approved plan must be posted at all times.

This grant of privilege #1121424 for a sidewalk cafe shall be subject to the provisions of Section 10-28-800 though 10-28-885 of the Municipal Code of Chicago and the directions of the Commissioner of Department of Business Affairs and Consumer Protection, the Commissioner of Streets and Sanitation, and the Commissioner of Transportation.

The permit holder agrees to hold the City of Chicago harmless for any damage, relocation or replacement costs associated with damage, relocation or removal of private property caused by the City performing work in the public way.

Authority for the above named privilege is herein given and granted from and after March 1, 2016 through and including December 1, 2016.

Alderman _____

Proco Joe Moreno 1st Ward

Department of Business Affairs and Consumer Protection
Small Business Center - Public Way Use Unit
City Hall - 121 N LaSalle Street, Room 800 • Chicago, IL 60602
312-74-GOBIZ / 312-744-6249 • (312) 744-1944 (TTY)
http://www.cityofchicago.org/bacp

02/10/2016

Alderman **Proco Joe Moreno**
Ward # **01**
City of Chicago
City Hall, Room **300**
121 North LaSalle Street
Chicago, Illinois 60602

Re: An ordinance to use and maintain a portion of the public right-of-way for **two (2) sidewalk cafe(s)** for **THE ANTHEM**, adjacent to the premises known as **1725 W. Division St.**.

Dear Alderman **Proco Joe Moreno**:

The applicant referenced above has requested the use of the public right-of-way for a **sidewalk cafe(s)**. An ordinance has been prepared by the Department of Business Affairs and Consumer Protection – Small Business Center - Public Way Use Unit for presentation to the City Council. Because this request was made for properties located in your ward, as approved by you as per the attached, I respectfully request that you introduce the attached ordinance at the next City Council meeting.

If you have any questions regarding this ordinance, please contact Anthony Bertuca at (312) 744-5506.

Department of Business Affairs and Consumer Protection

City of Chicago

O2016-1115

Office of the City Clerk

Document Tracking Sheet

Meeting Date:	2/10/2016
Sponsor(s):	Moreno (1)
Type:	Ordinance
Title:	Sidewalk cafe(s) for Bangers & Lace
Committee(s) Assignment:	Committee on Transportation and Public Way

ORDINANCE
BANGERS & LACE
Acct. No. 351660 - 1
Permit No. 1121839

Be It Ordained by the City Council of the City of Chicago:

Permission and authority are hereby given and granted to BANGERS & LACE upon the terms and subject to the conditions of this ordinance, to maintain and use a portion of the public right of way for a sidewalk cafe adjacent to its premises located at 1670 W. Division St.. Said sidewalk cafe area #1 shall be sixteen point five eight (16.58) feet in length and ten (10) feet in width, area #2 shall be fifteen point four two (15.42) feet in length and five (5) feet in width, area #3 shall be seventeen point five eight (17.58) feet in length and five (5) feet in width, area #4 shall be thirty-four point seven five (34.75) feet in length and five (5) feet in width for a total of five hundred four point five five (504.55) square feet and shall allow six (6) feet of clear space from the face of the curb/building line along W. Division, N. Paulina, N. Paulina, N. Paulina. The compensation for said space and the days and hours of operation for the sidewalk cafe shall be as follows:

Sunday through Saturday 11:00am until 12:00am Midnight
Compensation: $600.00
SEATING CAPACITY: 39

Sidewalk Cafe Permit and approved plan must be posted at all times.

This grant of privilege #1121839 for a sidewalk cafe shall be subject to the provisions of Section 10-28-800 though 10-28-885 of the Municipal Code of Chicago and the directions of the Commissioner of Department of Business Affairs and Consumer Protection, the Commissioner of Streets and Sanitation, and the Commissioner of Transportation.

The permit holder agrees to hold the City of Chicago harmless for any damage, relocation or replacement costs associated with damage, relocation or removal of private property caused by the City performing work in the public way.

Authority for the above named privilege is herein given and granted from and after March 1, 2016 through and including December 1, 2016.

Alderman _____

Proco Joe Moreno 1st Ward

Department of Business Affairs and Consumer Protection
Small Business Center - Public Way Use Unit
City Hall - 121 N. LaSalle Street, Room 800 • Chicago, IL 60602
312-74-GOBIZ / 312-744-6249 • (312) 744-1944 (TTY)
http://www.cityofchicago.org/bacp

02/10/2016

Alderman **Proco Joe Moreno**
Ward # **01**
City of Chicago
City Hall, Room **300**
121 North LaSalle Street
Chicago, Illinois 60602

Re: An ordinance to use and maintain a portion of the public right-of-way for **four (4) sidewalk cafe(s)** for **BANGERS & LACE**, adjacent to the premises known as **1670 W. Division St.**.

Dear Alderman **Proco Joe Moreno**:

The applicant referenced above has requested the use of the public right-of-way for a **sidewalk cafe(s)**. An ordinance has been prepared by the Department of Business Affairs and Consumer Protection – Small Business Center - Public Way Use Unit for presentation to the City Council. Because this request was made for properties located in your ward, as approved by you as per the attached, I respectfully request that you introduce the attached ordinance at the next City Council meeting.

If you have any questions regarding this ordinance, please contact Anthony Bertuca at (312) 744-5506.

Department of Business Affairs and Consumer Protection

City of Chicago

O2016-1117

Office of the City Clerk

Document Tracking Sheet

Meeting Date:	2/10/2016
Sponsor(s):	Moreno (1)
Type:	Ordinance
Title:	Sidewalk cafe(s) for Boundary, The
Committee(s) Assignment:	Committee on Transportation and Public Way

ORDINANCE
THE BOUNDARY
Acct. No. 314041 - 1
Permit No. 1121668

Be It Ordained by the City Council of the City of Chicago:

Permission and authority are hereby given and granted to THE BOUNDARY upon the terms and subject to the conditions of this ordinance, to maintain and use a portion of the public right of way for a sidewalk cafe adjacent to its premises located at 1932 W. Division St.. Said sidewalk cafe area #1 shall be fifty (50) feet in length and seventeen (17) feet in width for a total of eight hundred fifty (850) square feet and shall allow six (6) feet of clear space from the face of the curb/building line along W. Division Street. The compensation for said space and the days and hours of operation for the sidewalk cafe shall be as follows:

Monday through Sunday 10:00 a.m. to 12:00 midnight
Compensation: $935.00
SEATING CAPACITY: 58

Sidewalk Cafe Permit and approved plan must be posted at all times.

This grant of privilege #1121668 for a sidewalk cafe shall be subject to the provisions of Section 10-28-800 though 10-28-885 of the Municipal Code of Chicago and the directions of the Commissioner of Department of Business Affairs and Consumer Protection, the Commissioner of Streets and Sanitation, and the Commissioner of Transportation.

The permit holder agrees to hold the City of Chicago harmless for any damage, relocation or replacement costs associated with damage, relocation or removal of private property caused by the City performing work in the public way.

Authority for the above named privilege is herein given and granted from and after March 1, 2016 through and including December 1, 2016.

Alderman _____

Proco Joe Moreno 1st Ward

Department of Business Affairs and Consumer Protection
Small Business Center - Public Way Use Unit
City Hall - 121 N. LaSalle Street, Room 800 • Chicago, IL 60602
312-74-GOBIZ / 312-744-6249 • (312) 744-1944 (TTY)
http://www.cityofchicago.org/bacp

02/10/2016

Alderman **Proco Joe Moreno**
Ward # **01**
City of Chicago
City Hall, Room **300**
121 North LaSalle Street
Chicago, Illinois 60602

Re: An ordinance to use and maintain a portion of the public right-of-way for **one (1) sidewalk cafe(s)** for **THE BOUNDARY**, adjacent to the premises known as **1932 W. Division St.**.

Dear Alderman **Proco Joe Moreno**:

The applicant referenced above has requested the use of the public right-of-way for a **sidewalk cafe(s)**. An ordinance has been prepared by the Department of Business Affairs and Consumer Protection – Small Business Center - Public Way Use Unit for presentation to the City Council. Because this request was made for properties located in your ward, as approved by you as per the attached, I respectfully request that you introduce the attached ordinance at the next City Council meeting.

If you have any questions regarding this ordinance, please contact Anthony Bertuca at (312) 744-5506.

Department of Business Affairs and Consumer Protection

City of Chicago

O2016-1120

Office of the City Clerk

Document Tracking Sheet

Meeting Date:	2/10/2016
Sponsor(s):	Moreno (1)
Type:	Ordinance
Title:	Sidewalk cafe(s) for Craft Pizza
Committee(s) Assignment:	Committee on Transportation and Public Way

ORDINANCE
Craft Pizza
Acct. No. 390040 - 1
Permit No. 1121520

Be It Ordained by the City Council of the City of Chicago:

Permission and authority are hereby given and granted to Craft Pizza upon the terms and subject to the conditions of this ordinance, to maintain and use a portion of the public right of way for a sidewalk cafe adjacent to its premises located at 1252 N. Damen Ave.. Said sidewalk cafe area #1 shall be thirty-seven (37) feet in length and eleven (11) feet in width for a total of four hundred seven (407) square feet and shall allow six (6) feet of clear space from the face of the curb/building line along W. Potomac. The compensation for said space and the days and hours of operation for the sidewalk cafe shall be as follows:

Sunday through Thursday 8:00 a.m. to 10:00 p.m. Friday and Saturday 8:00 a.m. to 11:00 p.m.
Compensation: $600.00
SEATING CAPACITY: 36

Sidewalk Cafe Permit and approved plan must be posted at all times.

This grant of privilege #1121520 for a sidewalk cafe shall be subject to the provisions of Section 10-28-800 though 10-28-885 of the Municipal Code of Chicago and the directions of the Commissioner of Department of Business Affairs and Consumer Protection, the Commissioner of Streets and Sanitation, and the Commissioner of Transportation.

The permit holder agrees to hold the City of Chicago harmless for any damage, relocation or replacement costs associated with damage, relocation or removal of private property caused by the City performing work in the public way.

Authority for the above named privilege is herein given and granted from and after March 1, 2016 through and including December 1, 2016.

Alderman _____

Proco Joe Moreno 1st Ward

Department of Business Affairs and Consumer Protection
Small Business Center - Public Way Use Unit
City Hall - 121 N. LaSalle Street, Room 800 • Chicago, IL 60602
312-74-GOBIZ / 312-744-6249 • (312) 744-1944 (TTY)
http://www.cityofchicago.org/bacp

02/10/2016

Alderman **Proco Joe Moreno**
Ward # **01**
City of Chicago
City Hall, Room **300**
121 North LaSalle Street
Chicago, Illinois 60602

Re: An ordinance to use and maintain a portion of the public right-of-way for **one (1) sidewalk cafe(s)** for **Craft Pizza**, adjacent to the premises known as **1252 N. Damen Ave.**.

Dear Alderman **Proco Joe Moreno**:

The applicant referenced above has requested the use of the public right-of-way for a **sidewalk cafe(s)**. An ordinance has been prepared by the Department of Business Affairs and Consumer Protection – Small Business Center - Public Way Use Unit for presentation to the City Council. Because this request was made for properties located in your ward, as approved by you as per the attached, I respectfully request that you introduce the attached ordinance at the next City Council meeting.

If you have any questions regarding this ordinance, please contact Anthony Bertuca at (312) 744-5506.

Department of Business Affairs and Consumer Protection

City of Chicago

O2016-1122

Office of the City Clerk

Document Tracking Sheet

Meeting Date:	2/10/2016
Sponsor(s):	Moreno (1)
Type:	Ordinance
Title:	Sidewalk cafe(s) for Division Ale House
Committee(s) Assignment:	Committee on Transportation and Public Way

ORDINANCE
DIVISION ALE HOUSE
Acct. No. 340503 - 1
Permit No. 1121285

Be It Ordained by the City Council of the City of Chicago:

Permission and authority are hereby given and granted to DIVISION ALE HOUSE upon the terms and subject to the conditions of this ordinance, to maintain and use a portion of the public right of way for a sidewalk cafe adjacent to its premises located at 1942 W. Division St.. Said sidewalk cafe area #1 shall be twenty-five (25) feet in length and eight (8) feet in width for a total of two hundred (200) square feet and shall allow six (6) feet of clear space from the face of the curb/building line along W. Division Street. The compensation for said space and the days and hours of operation for the sidewalk cafe shall be as follows:

Monday through Sunday 8:00 a.m. to 12:00 midnight
Compensation: $600.00
SEATING CAPACITY: 46

Sidewalk Cafe Permit and approved plan must be posted at all times.

This grant of privilege #1121285 for a sidewalk cafe shall be subject to the provisions of Section 10-28-800 though 10-28-885 of the Municipal Code of Chicago and the directions of the Commissioner of Department of Business Affairs and Consumer Protection, the Commissioner of Streets and Sanitation, and the Commissioner of Transportation.

The permit holder agrees to hold the City of Chicago harmless for any damage, relocation or replacement costs associated with damage, relocation or removal of private property caused by the City performing work in the public way.

Authority for the above named privilege is herein given and granted from and after March 1, 2016 through and including December 1, 2016.

Alderman _____

Proco Joe Moreno 1st Ward

Department of Business Affairs and Consumer Protection
Small Business Center - Public Way Use Unit
City Hall - 121 N. LaSalle Street, Room 800 • Chicago, IL 60602
312-74-GOBIZ / 312-744-6249 • (312) 744-1944 (TTY)
http://www.cityofchicago.org/bacp

02/10/2016

Alderman **Proco Joe Moreno**
Ward # **01**
City of Chicago
City Hall, Room **300**
121 North LaSalle Street
Chicago, Illinois 60602

Re: An ordinance to use and maintain a portion of the public right-of-way for **one (1) sidewalk cafe(s)** for **DIVISION ALE HOUSE**, adjacent to the premises known as **1942 W. Division St.**.

Dear Alderman **Proco Joe Moreno**:

The applicant referenced above has requested the use of the public right-of-way for a **sidewalk cafe(s)**. An ordinance has been prepared by the Department of Business Affairs and Consumer Protection – Small Business Center - Public Way Use Unit for presentation to the City Council. Because this request was made for properties located in your ward, as approved by you as per the attached, I respectfully request that you introduce the attached ordinance at the next City Council meeting.

If you have any questions regarding this ordinance, please contact Anthony Bertuca at (312) 744-5506.

Department of Business Affairs and Consumer Protection

City of Chicago

O2016-1129

Office of the City Clerk

Document Tracking Sheet

Meeting Date:	2/10/2016
Sponsor(s):	Moreno (1)
Type:	Ordinance
Title:	Sidewalk cafe(s) for Fat Pour
Committee(s) Assignment:	Committee on Transportation and Public Way

ORDINANCE
FAT POUR
Acct. No. 365841 - 1
Permit No. 1121236

Be It Ordained by the City Council of the City of Chicago:

Permission and authority are hereby given and granted to FAT POUR upon the terms and subject to the conditions of this ordinance, to maintain and use a portion of the public right of way for a sidewalk cafe adjacent to its premises located at 2005-2007 W. Division St.. Said sidewalk cafe area #1 shall be forty-two (42) feet in length and fourteen point five (14.5) feet in width for a total of six hundred nine (609) square feet and shall allow six (6) feet of clear space from the face of the curb/building line along W. Division. The compensation for said space and the days and hours of operation for the sidewalk cafe shall be as follows:

Monday - Thursday 4:00 pm to 11:00 pm Friday 11:00 am to 11:00 pm; Saturday 11:00 am to 12:00 am; Sunday
Compensation: $669.90
SEATING CAPACITY: 64

Sidewalk Cafe Permit and approved plan must be posted at all times.

This grant of privilege #1121236 for a sidewalk cafe shall be subject to the provisions of Section 10-28-800 though 10-28-885 of the Municipal Code of Chicago and the directions of the Commissioner of Department of Business Affairs and Consumer Protection, the Commissioner of Streets and Sanitation, and the Commissioner of Transportation.

The permit holder agrees to hold the City of Chicago harmless for any damage, relocation or replacement costs associated with damage, relocation or removal of private property caused by the City performing work in the public way.

Authority for the above named privilege is herein given and granted from and after March 1, 2016 through and including December 1, 2016.

Alderman _____

Proco Joe Moreno 1st Ward

Department of Business Affairs and Consumer Protection
Small Business Center - Public Way Use Unit
City Hall - 121 N. LaSalle Street, Room 800 • Chicago, IL 60602
312-74-GOBIZ / 312-744-6249 • (312) 744-1944 (TTY)
http://www.cityofchicago.org/bacp

02/10/2016

Alderman **Proco Joe Moreno**
Ward # **01**
City of Chicago
City Hall, Room **300**
121 North LaSalle Street
Chicago, Illinois 60602

Re: An ordinance to use and maintain a portion of the public right-of-way for **one (1) sidewalk cafe(s)** for **FAT POUR**, adjacent to the premises known as **2005-2007 W. Division St.**.

Dear Alderman **Proco Joe Moreno**:

The applicant referenced above has requested the use of the public right-of-way for a **sidewalk cafe(s)**. An ordinance has been prepared by the Department of Business Affairs and Consumer Protection – Small Business Center - Public Way Use Unit for presentation to the City Council. Because this request was made for properties located in your ward, as approved by you as per the attached, I respectfully request that you introduce the attached ordinance at the next City Council meeting.

If you have any questions regarding this ordinance, please contact Anthony Bertuca at (312) 744-5506.

Department of Business Affairs and Consumer Protection

City of Chicago

O2016-1133

Office of the City Clerk

Document Tracking Sheet

Meeting Date:	2/10/2016
Sponsor(s):	Moreno (1)
Type:	Ordinance
Title:	Sidewalk cafe(s) for Fifty/50, The
Committee(s) Assignment:	Committee on Transportation and Public Way

ORDINANCE
THE FIFTY / 50
Acct. No. 299661 - 1
Permit No. 1121619

Be It Ordained by the City Council of the City of Chicago:

Permission and authority are hereby given and granted to THE FIFTY / 50 upon the terms and subject to the conditions of this ordinance, to maintain and use a portion of the public right of way for a sidewalk cafe adjacent to its premises located at 2047 W. Division St.. Said sidewalk cafe area #1 shall be twenty-three point five eight (23.58) feet in length and seventeen (17) feet in width for a total of four hundred point eight six (400.86) square feet and shall allow six (6) feet of clear space from the face of the curb/building line along W. Division St.. The compensation for said space and the days and hours of operation for the sidewalk cafe shall be as follows:

Monday through Thursday 11:00 am to 12:00 midnight. Friday through Sunday 10:00 am. to 12:00 midnight.
Compensation: $600.00
SEATING CAPACITY: 54

Sidewalk Cafe Permit and approved plan must be posted at all times.

This grant of privilege #1121619 for a sidewalk cafe shall be subject to the provisions of Section 10-28-800 though 10-28-885 of the Municipal Code of Chicago and the directions of the Commissioner of Department of Business Affairs and Consumer Protection, the Commissioner of Streets and Sanitation, and the Commissioner of Transportation.

The permit holder agrees to hold the City of Chicago harmless for any damage, relocation or replacement costs associated with damage, relocation or removal of private property caused by the City performing work in the public way.

Authority for the above named privilege is herein given and granted from and after March 1, 2016 through and including December 1, 2016.

Alderman _____

Proco Joe Moreno 1st Ward

Department of Business Affairs and Consumer Protection
Small Business Center - Public Way Use Unit
City Hall - 121 N. LaSalle Street, Room 800 • Chicago, IL 60602
312-74-GOBIZ / 312-744-6249 • (312) 744-1944 (TTY)
http://www.cityofchicago.org/bacp

02/10/2016

Alderman **Proco Joe Moreno**
Ward # **01**
City of Chicago
City Hall, Room **300**
121 North LaSalle Street
Chicago, Illinois 60602

Re: An ordinance to use and maintain a portion of the public right-of-way for **one (1) sidewalk cafe(s)** for **THE FIFTY / 50**, adjacent to the premises known as **2047 W. Division St.**.

Dear Alderman **Proco Joe Moreno**:

The applicant referenced above has requested the use of the public right-of-way for a **sidewalk cafe(s)**. An ordinance has been prepared by the Department of Business Affairs and Consumer Protection – Small Business Center - Public Way Use Unit for presentation to the City Council. Because this request was made for properties located in your ward, as approved by you as per the attached, I respectfully request that you introduce the attached ordinance at the next City Council meeting.

If you have any questions regarding this ordinance, please contact Anthony Bertuca at (312) 744-5506.

Department of Business Affairs and Consumer Protection

City of Chicago

O2016-1136

Office of the City Clerk

Document Tracking Sheet

Meeting Date:	2/10/2016
Sponsor(s):	Moreno (1)
Type:	Ordinance
Title:	Sidewalk cafe(s) for General, The
Committee(s) Assignment:	Committee on Transportation and Public Way

ORDINANCE
THE GENERAL
Acct. No. 392635 - 1
Permit No. 1121829

Be It Ordained by the City Council of the City of Chicago:

Permission and authority are hereby given and granted to THE GENERAL upon the terms and subject to the conditions of this ordinance, to maintain and use a portion of the public right of way for a sidewalk cafe adjacent to its premises located at 2528 N. California Ave.. Said sidewalk cafe area #1 shall be thirteen (13) feet in length and six (6) feet in width for a total of seventy-eight (78) square feet and shall allow six (6) feet of clear space from the face of the curb/building line along North California Avenue. The compensation for said space and the days and hours of operation for the sidewalk cafe shall be as follows:

Monday through Sunday 11:00 a.m. to 12:00 midnight
Compensation: $600.00
SEATING CAPACITY: 15

Sidewalk Cafe Permit and approved plan must be posted at all times.

This grant of privilege #1121829 for a sidewalk cafe shall be subject to the provisions of Section 10-28-800 though 10-28-885 of the Municipal Code of Chicago and the directions of the Commissioner of Department of Business Affairs and Consumer Protection, the Commissioner of Streets and Sanitation, and the Commissioner of Transportation.

The permit holder agrees to hold the City of Chicago harmless for any damage, relocation or replacement costs associated with damage, relocation or removal of private property caused by the City performing work in the public way.

Authority for the above named privilege is herein given and granted from and after March 1, 2016 through and including December 1, 2016.

Alderman _____

Proco Joe Moreno 1st Ward

Department of Business Affairs and Consumer Protection
Small Business Center - Public Way Use Unit
City Hall - 121 N. LaSalle Street, Room 800 • Chicago, IL 60602
312-74-GOBIZ / 312-744-6249 • (312) 744-1944 (TTY)
http://www.cityofchicago.org/bacp

02/10/2016

Alderman **Proco Joe Moreno**
Ward # **01**
City of Chicago
City Hall, Room **300**
121 North LaSalle Street
Chicago, Illinois 60602

Re: An ordinance to use and maintain a portion of the public right-of-way for **one (1) sidewalk cafe(s)** for **THE GENERAL**, adjacent to the premises known as **2528 N. California Ave.**.

Dear Alderman **Proco Joe Moreno**:

The applicant referenced above has requested the use of the public right-of-way for a **sidewalk cafe(s)**. An ordinance has been prepared by the Department of Business Affairs and Consumer Protection – Small Business Center - Public Way Use Unit for presentation to the City Council. Because this request was made for properties located in your ward, as approved by you as per the attached, I respectfully request that you introduce the attached ordinance at the next City Council meeting.

If you have any questions regarding this ordinance, please contact Anthony Bertuca at (312) 744-5506.

Department of Business Affairs and Consumer Protection

City of Chicago

O2016-1137

Office of the City Clerk

Document Tracking Sheet

Meeting Date:	2/10/2016
Sponsor(s):	Moreno (1)
Type:	Ordinance
Title:	Sidewalk cafe(s) for High Noon Saloon
Committee(s) Assignment:	Committee on Transportation and Public Way

ORDINANCE
HIGH NOON SALOON
Acct. No. 294504 - 1
Permit No. 1121286

Be It Ordained by the City Council of the City of Chicago:

Permission and authority are hereby given and granted to HIGH NOON SALOON upon the terms and subject to the conditions of this ordinance, to maintain and use a portion of the public right of way for a sidewalk cafe adjacent to its premises located at 1560 N. Milwaukee Ave.. Said sidewalk cafe area #1 shall be twenty-four (24) feet in length and five (5) feet in width for a total of one hundred twenty (120) square feet and shall allow six (6) feet of clear space from the face of the curb/building line along N. Milwaukee Avenue. The compensation for said space and the days and hours of operation for the sidewalk cafe shall be as follows:

Monday through Sunday 8:00am until 12:00 midnight
Compensation: $600.00
SEATING CAPACITY: 20

Sidewalk Cafe Permit and approved plan must be posted at all times.

This grant of privilege #1121286 for a sidewalk cafe shall be subject to the provisions of Section 10-28-800 though 10-28-885 of the Municipal Code of Chicago and the directions of the Commissioner of Department of Business Affairs and Consumer Protection, the Commissioner of Streets and Sanitation, and the Commissioner of Transportation.

The permit holder agrees to hold the City of Chicago harmless for any damage, relocation or replacement costs associated with damage, relocation or removal of private property caused by the City performing work in the public way.

Authority for the above named privilege is herein given and granted from and after March 1, 2016 through and including December 1, 2016.

Alderman _____

Proco Joe Moreno 1st Ward

Department of Business Affairs and Consumer Protection
Small Business Center - Public Way Use Unit
City Hall - 121 N. LaSalle Street, Room 800 • Chicago, IL 60602
312-74-GOBIZ / 312-744-6249 • (312) 744-1944 (TTY)
http://www.cityofchicago.org/bacp

02/10/2016

Alderman **Proco Joe Moreno**
Ward # **01**
City of Chicago
City Hall, Room **300**
121 North LaSalle Street
Chicago, Illinois 60602

Re: An ordinance to use and maintain a portion of the public right-of-way for **one (1) sidewalk cafe(s)** for **HIGH NOON SALOON**, adjacent to the premises known as **1560 N. Milwaukee Ave.**.

Dear Alderman **Proco Joe Moreno**:

The applicant referenced above has requested the use of the public right-of-way for a **sidewalk cafe(s)**. An ordinance has been prepared by the Department of Business Affairs and Consumer Protection – Small Business Center - Public Way Use Unit for presentation to the City Council. Because this request was made for properties located in your ward, as approved by you as per the attached, I respectfully request that you introduce the attached ordinance at the next City Council meeting.

If you have any questions regarding this ordinance, please contact Anthony Bertuca at (312) 744-5506.

Department of Business Affairs and Consumer Protection

City of Chicago

O2016-1140

Office of the City Clerk

Document Tracking Sheet

Meeting Date:	2/10/2016
Sponsor(s):	Moreno (1)
Type:	Ordinance
Title:	Sidewalk cafe(s) for Janik's Cafe
Committee(s) Assignment:	Committee on Transportation and Public Way

ORDINANCE
JANIK'S CAFE
Acct. No. 263712 - 1
Permit No. 1121448

Be It Ordained by the City Council of the City of Chicago:

Permission and authority are hereby given and granted to JANIK'S CAFE upon the terms and subject to the conditions of this ordinance, to maintain and use a portion of the public right of way for a sidewalk cafe adjacent to its premises located at 2011 W. Division St.. Said sidewalk cafe area #1 shall be twenty-four point four two (24.42) feet in length and seventeen point four two (17.42) feet in width for a total of four hundred twenty-five point four (425.4) square feet and shall allow six (6) feet of clear space from the face of the curb/building line along W. Division Street. The compensation for said space and the days and hours of operation for the sidewalk cafe shall be as follows:

Monday through Sunday 8:00 a.m. to 12:00 Midnight
Compensation: $600.00
SEATING CAPACITY: 36

Sidewalk Cafe Permit and approved plan must be posted at all times.

This grant of privilege #1121448 for a sidewalk cafe shall be subject to the provisions of Section 10-28-800 though 10-28-885 of the Municipal Code of Chicago and the directions of the Commissioner of Department of Business Affairs and Consumer Protection, the Commissioner of Streets and Sanitation, and the Commissioner of Transportation.

The permit holder agrees to hold the City of Chicago harmless for any damage, relocation or replacement costs associated with damage, relocation or removal of private property caused by the City performing work in the public way.

Authority for the above named privilege is herein given and granted from and after March 1, 2016 through and including December 1, 2016.

Alderman _____

Proco Joe Moreno 1st Ward

Department of Business Affairs and Consumer Protection
Small Business Center - Public Way Use Unit
City Hall - 121 N. LaSalle Street, Room 800 • Chicago, IL 60602
312-74-GOBIZ / 312-744-6249 • (312) 744-1944 (TTY)
http://www.cityofchicago.org/bacp

02/10/2016

Alderman **Proco Joe Moreno**
Ward # **01**
City of Chicago
City Hall, Room **300**
121 North LaSalle Street
Chicago, Illinois 60602

Re: An ordinance to use and maintain a portion of the public right-of-way for **one (1) sidewalk cafe(s)** for **JANIK'S CAFE**, adjacent to the premises known as **2011 W. Division St.**.

Dear Alderman **Proco Joe Moreno**:

The applicant referenced above has requested the use of the public right-of-way for a **sidewalk cafe(s)**. An ordinance has been prepared by the Department of Business Affairs and Consumer Protection – Small Business Center - Public Way Use Unit for presentation to the City Council. Because this request was made for properties located in your ward, as approved by you as per the attached, I respectfully request that you introduce the attached ordinance at the next City Council meeting.

If you have any questions regarding this ordinance, please contact Anthony Bertuca at (312) 744-5506.

Department of Business Affairs and Consumer Protection

City of Chicago

O2016-1142

Office of the City Clerk

Document Tracking Sheet

Meeting Date:	2/10/2016
Sponsor(s):	Moreno (1)
Type:	Ordinance
Title:	Sidewalk cafe(s) for Jerry's Sandwiches
Committee(s) Assignment:	Committee on Transportation and Public Way

ORDINANCE
JERRY'S SANDWICHES
Acct. No. 312664 - 2
Permit No. 1121656

Be It Ordained by the City Council of the City of Chicago:

Permission and authority are hereby given and granted to JERRY'S SANDWICHES upon the terms and subject to the conditions of this ordinance, to maintain and use a portion of the public right of way for a sidewalk cafe adjacent to its premises located at 1938-1940 W. Division St.. Said sidewalk cafe area #1 shall be forty-nine point five (49.5) feet in length and eighteen (18) feet in width for a total of eight hundred ninety-one (891) square feet and shall allow six (6) feet of clear space from the face of the curb/building line along W. Division. The compensation for said space and the days and hours of operation for the sidewalk cafe shall be as follows:

Monday through Friday 11:00am until 12:00am midnight Saturday & Sunday 11:00am until 12:00am midnight.
Compensation: $1,336.50
SEATING CAPACITY: 77

Sidewalk Cafe Permit and approved plan must be posted at all times.

This grant of privilege #1121656 for a sidewalk cafe shall be subject to the provisions of Section 10-28-800 though 10-28-885 of the Municipal Code of Chicago and the directions of the Commissioner of Department of Business Affairs and Consumer Protection, the Commissioner of Streets and Sanitation, and the Commissioner of Transportation.

The permit holder agrees to hold the City of Chicago harmless for any damage, relocation or replacement costs associated with damage, relocation or removal of private property caused by the City performing work in the public way.

Authority for the above named privilege is herein given and granted from and after March 1, 2016 through and including December 1, 2016.

Alderman _____

Proco Joe Moreno 1st Ward

Department of Business Affairs and Consumer Protection
Small Business Center - Public Way Use Unit
City Hall - 121 N. LaSalle Street, Room 800 • Chicago, IL 60602
312-74-GOBIZ / 312-744-6249 • (312) 744-1944 (TTY)
http://www.cityofchicago.org/bacp

02/10/2016

Alderman **Proco Joe Moreno**
Ward # **01**
City of Chicago
City Hall, Room **300**
121 North LaSalle Street
Chicago, Illinois 60602

Re: An ordinance to use and maintain a portion of the public right-of-way for **one (1) sidewalk cafe(s)** for **JERRY'S SANDWICHES**, adjacent to the premises known as **1938-1940 W. Division St.**.

Dear Alderman **Proco Joe Moreno**:

The applicant referenced above has requested the use of the public right-of-way for a **sidewalk cafe(s)**. An ordinance has been prepared by the Department of Business Affairs and Consumer Protection – Small Business Center - Public Way Use Unit for presentation to the City Council. Because this request was made for properties located in your ward, as approved by you as per the attached, I respectfully request that you introduce the attached ordinance at the next City Council meeting.

If you have any questions regarding this ordinance, please contact Anthony Bertuca at (312) 744-5506.

Department of Business Affairs and Consumer Protection

City of Chicago

O2016-1144

Office of the City Clerk

Document Tracking Sheet

Meeting Date:	2/10/2016
Sponsor(s):	Moreno (1)
Type:	Ordinance
Title:	Sidewalk cafe(s) for Logan's Bar and Grill
Committee(s) Assignment:	Committee on Transportation and Public Way

ORDINANCE
LOGAN'S BAR AND GRILL
Acct. No. 278702 - 2
Permit No. 1121340

Be It Ordained by the City Council of the City of Chicago:

Permission and authority are hereby given and granted to LOGAN'S BAR AND GRILL upon the terms and subject to the conditions of this ordinance, to maintain and use a portion of the public right of way for a sidewalk cafe adjacent to its premises located at 2230-32 N. California Ave.. Said sidewalk cafe area #1 shall be eighteen (18) feet in length and five point five (5.5) feet in width, area #2 shall be twenty (20) feet in length and five point five (5.5) feet in width for a total of two hundred nine (209) square feet and shall allow six (6) feet of clear space from the face of the curb/building line along N. California Ave.. The compensation for said space and the days and hours of operation for the sidewalk cafe shall be as follows:

Monday through Sunday 11:00 a.m. until 12:00 Midnight
Compensation: $600.00
SEATING CAPACITY: 24

Sidewalk Cafe Permit and approved plan must be posted at all times.

This grant of privilege #1121340 for a sidewalk cafe shall be subject to the provisions of Section 10-28-800 though 10-28-885 of the Municipal Code of Chicago and the directions of the Commissioner of Department of Business Affairs and Consumer Protection, the Commissioner of Streets and Sanitation, and the Commissioner of Transportation.

The permit holder agrees to hold the City of Chicago harmless for any damage, relocation or replacement costs associated with damage, relocation or removal of private property caused by the City performing work in the public way.

Authority for the above named privilege is herein given and granted from and after March 1, 2016 through and including December 1, 2016.

Alderman _____

Proco Joe Moreno 1st Ward

Department of Business Affairs and Consumer Protection
Small Business Center - Public Way Use Unit
City Hall - 121 N. LaSalle Street, Room 800 • Chicago, IL 60602
312-74-GOBIZ / 312-744-6249 • (312) 744-1944 (TTY)
http://www.cityofchicago.org/bacp

02/10/2016

Alderman **Proco Joe Moreno**
Ward # **01**
City of Chicago
City Hall, Room **300**
121 North LaSalle Street
Chicago, Illinois 60602

Re: An ordinance to use and maintain a portion of the public right-of-way for **two (2) sidewalk cafe(s)** for **LOGAN'S BAR AND GRILL**, adjacent to the premises known as **2230-32 N. California Ave.**.

Dear Alderman **Proco Joe Moreno**:

The applicant referenced above has requested the use of the public right-of-way for a **sidewalk cafe(s)**. An ordinance has been prepared by the Department of Business Affairs and Consumer Protection – Small Business Center - Public Way Use Unit for presentation to the City Council. Because this request was made for properties located in your ward, as approved by you as per the attached, I respectfully request that you introduce the attached ordinance at the next City Council meeting.

If you have any questions regarding this ordinance, please contact Anthony Bertuca at (312) 744-5506.

Department of Business Affairs and Consumer Protection

City of Chicago

O2016-1149

Office of the City Clerk

Document Tracking Sheet

Meeting Date:	2/10/2016
Sponsor(s):	Moreno (1)
Type:	Ordinance
Title:	Sidewalk cafe(s) for Milk & Honey Cafe
Committee(s) Assignment:	Committee on Transportation and Public Way

ORDINANCE
MILK & HONEY CAFE
Acct. No. 222564 - 1
Permit No. 1121450

Be It Ordained by the City Council of the City of Chicago:

Permission and authority are hereby given and granted to MILK & HONEY CAFE upon the terms and subject to the conditions of this ordinance, to maintain and use a portion of the public right of way for a sidewalk cafe adjacent to its premises located at 1920 W. Division St.. Said sidewalk cafe area #1 shall be thirty point four two (30.42) feet in length and sixteen (16) feet in width for a total of four hundred eighty-six point seven two (486.72) square feet and shall allow six (6) feet of clear space from the face of the curb/building line along W. Division Street. The compensation for said space and the days and hours of operation for the sidewalk cafe shall be as follows:

Monday through Sunday 8:00 a.m. to 9:00 p.m.
Compensation: $600.00
SEATING CAPACITY: 27

Sidewalk Cafe Permit and approved plan must be posted at all times.

This grant of privilege #1121450 for a sidewalk cafe shall be subject to the provisions of Section 10-28-800 though 10-28-885 of the Municipal Code of Chicago and the directions of the Commissioner of Department of Business Affairs and Consumer Protection, the Commissioner of Streets and Sanitation, and the Commissioner of Transportation.

The permit holder agrees to hold the City of Chicago harmless for any damage, relocation or replacement costs associated with damage, relocation or removal of private property caused by the City performing work in the public way.

Authority for the above named privilege is herein given and granted from and after March 1, 2016 through and including December 1, 2016.

Alderman _____

Proco Joe Moreno 1st Ward

Department of Business Affairs and Consumer Protection
Small Business Center - Public Way Use Unit
City Hall - 121 N. LaSalle Street, Room 800 • Chicago, IL 60602
312-74-GOBIZ / 312-744-6249 • (312) 744-1944 (TTY)
http://www.cityofchicago.org/bacp

02/10/2016

Alderman **Proco Joe Moreno**
Ward # **01**
City of Chicago
City Hall, Room **300**
121 North LaSalle Street
Chicago, Illinois 60602

Re: An ordinance to use and maintain a portion of the public right-of-way for **one (1) sidewalk cafe(s)** for **MILK & HONEY CAFE**, adjacent to the premises known as **1920 W. Division St.**.

Dear Alderman **Proco Joe Moreno**:

The applicant referenced above has requested the use of the public right-of-way for a **sidewalk cafe(s)**. An ordinance has been prepared by the Department of Business Affairs and Consumer Protection – Small Business Center - Public Way Use Unit for presentation to the City Council. Because this request was made for properties located in your ward, as approved by you as per the attached, I respectfully request that you introduce the attached ordinance at the next City Council meeting.

If you have any questions regarding this ordinance, please contact Anthony Bertuca at (312) 744-5506.

Department of Business Affairs and Consumer Protection

City of Chicago

O2016-1152

Office of the City Clerk

Document Tracking Sheet

Meeting Date:	2/10/2016
Sponsor(s):	Moreno (1)
Type:	Ordinance
Title:	Sidewalk cafe(s) for Nini's Groceries
Committee(s) Assignment:	Committee on Transportation and Public Way

ORDINANCE
NINI'S GROCERIES
Acct. No. 366839 - 1
Permit No. 1121326

Be It Ordained by the City Council of the City of Chicago:

Permission and authority are hereby given and granted to NINI'S GROCERIES upon the terms and subject to the conditions of this ordinance, to maintain and use a portion of the public right of way for a sidewalk cafe adjacent to its premises located at 543 N. Noble St.. Said sidewalk cafe area #1 shall be twenty-two (22) feet in length and six (6) feet in width for a total of one hundred thirty-two (132) square feet and shall allow six (6) feet of clear space from the face of the curb/building line along W. Ohio Street. The compensation for said space and the days and hours of operation for the sidewalk cafe shall be as follows:

Sunday through Saturday 8:00 AM to 10PM
Compensation: $600.00
SEATING CAPACITY: 15

Sidewalk Cafe Permit and approved plan must be posted at all times.

This grant of privilege #1121326 for a sidewalk cafe shall be subject to the provisions of Section 10-28-800 though 10-28-885 of the Municipal Code of Chicago and the directions of the Commissioner of Department of Business Affairs and Consumer Protection, the Commissioner of Streets and Sanitation, and the Commissioner of Transportation.

The permit holder agrees to hold the City of Chicago harmless for any damage, relocation or replacement costs associated with damage, relocation or removal of private property caused by the City performing work in the public way.

Authority for the above named privilege is herein given and granted from and after March 1, 2016 through and including December 1, 2016.

Alderman _____

Proco Joe Moreno 1st Ward

Department of Business Affairs and Consumer Protection
Small Business Center - Public Way Use Unit
City Hall - 121 N. LaSalle Street, Room 800 • Chicago, IL 60602
312-74-GOBIZ / 312-744-6249 • (312) 744-1944 (TTY)
http://www.cityofchicago.org/bacp

02/10/2016

Alderman **Proco Joe Moreno**
Ward # **01**
City of Chicago
City Hall, Room **300**
121 North LaSalle Street
Chicago, Illinois 60602

Re: An ordinance to use and maintain a portion of the public right-of-way for **one (1) sidewalk cafe(s)** for **NINI'S GROCERIES**, adjacent to the premises known as **543 N. Noble St.**.

Dear Alderman **Proco Joe Moreno**:

The applicant referenced above has requested the use of the public right-of-way for a **sidewalk cafe(s)**. An ordinance has been prepared by the Department of Business Affairs and Consumer Protection – Small Business Center - Public Way Use Unit for presentation to the City Council. Because this request was made for properties located in your ward, as approved by you as per the attached, I respectfully request that you introduce the attached ordinance at the next City Council meeting.

If you have any questions regarding this ordinance, please contact Anthony Bertuca at (312) 744-5506.

Department of Business Affairs and Consumer Protection

City of Chicago

O2016-1153

Office of the City Clerk

Document Tracking Sheet

Meeting Date:	2/10/2016
Sponsor(s):	Moreno (1)
Type:	Ordinance
Title:	Sidewalk cafe(s) for Pint
Committee(s) Assignment:	Committee on Transportation and Public Way

ORDINANCE
PINT
Acct. No. 250735 - 2
Permit No. 1121402

Be It Ordained by the City Council of the City of Chicago:

Permission and authority are hereby given and granted to PINT upon the terms and subject to the conditions of this ordinance, to maintain and use a portion of the public right of way for a sidewalk cafe adjacent to its premises located at 1547-49 N. Milwaukee Ave.. Said sidewalk cafe area #1 shall be fifty (50) feet in length and five (5) feet in width for a total of two hundred fifty (250) square feet and shall allow six (6) feet of clear space from the face of the curb/building line along N. Milwaukee Avenue. The compensation for said space and the days and hours of operation for the sidewalk cafe shall be as follows:

Monday through Friday 11:00 a.m. to 12:00 midnight Saturday and Sunday 8:00 a.m. to 12:00 midnight
Compensation: $600.00
SEATING CAPACITY: 32

Sidewalk Cafe Permit and approved plan must be posted at all times.

This grant of privilege #1121402 for a sidewalk cafe shall be subject to the provisions of Section 10-28-800 though 10-28-885 of the Municipal Code of Chicago and the directions of the Commissioner of Department of Business Affairs and Consumer Protection, the Commissioner of Streets and Sanitation, and the Commissioner of Transportation.

The permit holder agrees to hold the City of Chicago harmless for any damage, relocation or replacement costs associated with damage, relocation or removal of private property caused by the City performing work in the public way.

Authority for the above named privilege is herein given and granted from and after March 1, 2016 through and including December 1, 2016.

Alderman Joe Moreno

Proco Joe Moreno 1st Ward

Department of Business Affairs and Consumer Protection
Small Business Center - Public Way Use Unit
City Hall - 121 N. LaSalle Street, Room 800 • Chicago, IL 60602
312-74-GOBIZ / 312-744-6249 • (312) 744-1944 (TTY)
http://www.cityofchicago.org/bacp

02/10/2016

Alderman **Proco Joe Moreno**
Ward # **01**
City of Chicago
City Hall, Room **300**
121 North LaSalle Street
Chicago, Illinois 60602

Re: An ordinance to use and maintain a portion of the public right-of-way for **one (1) sidewalk cafe(s)** for **PINT**, adjacent to the premises known as **1547-49 N. Milwaukee Ave.**.

Dear Alderman **Proco Joe Moreno**:

The applicant referenced above has requested the use of the public right-of-way for a **sidewalk cafe(s)**. An ordinance has been prepared by the Department of Business Affairs and Consumer Protection – Small Business Center - Public Way Use Unit for presentation to the City Council. Because this request was made for properties located in your ward, as approved by you as per the attached, I respectfully request that you introduce the attached ordinance at the next City Council meeting.

If you have any questions regarding this ordinance, please contact Anthony Bertuca at (312) 744-5506.

Department of Business Affairs and Consumer Protection

City of Chicago

O2016-1165

Office of the City Clerk

Document Tracking Sheet

Meeting Date:	2/10/2016
Sponsor(s):	Moreno (1)
Type:	Ordinance
Title:	Sidewalk cafe(s) for Restaurant, Veneno De Nayarit
Committee(s) Assignment:	Committee on Transportation and Public Way

ORDINANCE
RESTAURANT, VENENO DE NAYARIT
Acct. No. 375950 - 1
Permit No. 1121297

Be It Ordained by the City Council of the City of Chicago:

Permission and authority are hereby given and granted to RESTAURANT, VENENO DE NAYARIT upon the terms and subject to the conditions of this ordinance, to maintain and use a portion of the public right of way for a sidewalk cafe adjacent to its premises located at 1024 N. Ashland Ave.. Said sidewalk cafe area #1 shall be twenty-four (24) feet in length and six point three three (6.33) feet in width for a total of one hundred fifty-one point nine two (151.92) square feet and shall allow six (6) feet of clear space from the face of the curb/building line along N. Ashland Avenue. The compensation for said space and the days and hours of operation for the sidewalk cafe shall be as follows:

Sunday through Thursday 10:30 a.m. to 10:30 p.m. Friday and Saturday 10:30 a.m. to 11:00 p.m.
Compensation: $600.00
SEATING CAPACITY: 24

Sidewalk Cafe Permit and approved plan must be posted at all times.

This grant of privilege #1121297 for a sidewalk cafe shall be subject to the provisions of Section 10-28-800 though 10-28-885 of the Municipal Code of Chicago and the directions of the Commissioner of Department of Business Affairs and Consumer Protection, the Commissioner of Streets and Sanitation, and the Commissioner of Transportation.

The permit holder agrees to hold the City of Chicago harmless for any damage, relocation or replacement costs associated with damage, relocation or removal of private property caused by the City performing work in the public way.

Authority for the above named privilege is herein given and granted from and after March 1, 2016 through and including December 1, 2016.

Alderman _____

Proco Joe Moreno 1st Ward

Department of Business Affairs and Consumer Protection
Small Business Center - Public Way Use Unit
City Hall - 121 N. LaSalle Street, Room 800 • Chicago, IL 60602
312-74-GOBIZ / 312-744-6249 • (312) 744-1944 (TTY)
http://www.cityofchicago.org/bacp

02/10/2016

Alderman **Proco Joe Moreno**
Ward # **01**
City of Chicago
City Hall, Room **300**
121 North LaSalle Street
Chicago, Illinois 60602

Re: An ordinance to use and maintain a portion of the public right-of-way for **one (1) sidewalk cafe(s)** for **RESTAURANT, VENENO DE NAYARIT**, adjacent to the premises known as **1024 N. Ashland Ave.**.

Dear Alderman **Proco Joe Moreno**:

The applicant referenced above has requested the use of the public right-of-way for a **sidewalk cafe(s)**. An ordinance has been prepared by the Department of Business Affairs and Consumer Protection – Small Business Center - Public Way Use Unit for presentation to the City Council. Because this request was made for properties located in your ward, as approved by you as per the attached, I respectfully request that you introduce the attached ordinance at the next City Council meeting.

If you have any questions regarding this ordinance, please contact Anthony Bertuca at (312) 744-5506.

Department of Business Affairs and Consumer Protection

City of Chicago

O2016-1169

Office of the City Clerk

Document Tracking Sheet

Meeting Date:	2/10/2016
Sponsor(s):	Moreno (1)
Type:	Ordinance
Title:	Sidewalk cafe(s) for Roots Handmade Pizza
Committee(s) Assignment:	Committee on Transportation and Public Way

ORDINANCE
ROOTS HANDMADE PIZZA
Acct. No. 359681 - 1
Permit No. 1121621

Be It Ordained by the City Council of the City of Chicago:

Permission and authority are hereby given and granted to ROOTS HANDMADE PIZZA upon the terms and subject to the conditions of this ordinance, to maintain and use a portion of the public right of way for a sidewalk cafe adjacent to its premises located at 1922-24 W. Chicago Ave.. Said sidewalk cafe area #1 shall be forty-eight (48) feet in length and ten point eight three (10.83) feet in width, area #2 shall be thirty-eight (38) feet in length and ten point eight three (10.83) feet in width for a total of nine hundred thirty-one point three eight (931.38) square feet and shall allow six (6) feet of clear space from the face of the curb/building line along N Winchester Ave. The compensation for said space and the days and hours of operation for the sidewalk cafe shall be as follows:

Monday through Friday 10:00 a.m. until 12:00 Midnight Saturday and Sunday 9:00 a.m. until 12:00 Midnight
Compensation: $1,024.52
SEATING CAPACITY: 92

Sidewalk Cafe Permit and approved plan must be posted at all times.

This grant of privilege #1121621 for a sidewalk cafe shall be subject to the provisions of Section 10-28-800 though 10-28-885 of the Municipal Code of Chicago and the directions of the Commissioner of Department of Business Affairs and Consumer Protection, the Commissioner of Streets and Sanitation, and the Commissioner of Transportation.

The permit holder agrees to hold the City of Chicago harmless for any damage, relocation or replacement costs associated with damage, relocation or removal of private property caused by the City performing work in the public way.

Authority for the above named privilege is herein given and granted from and after March 1, 2016 through and including December 1, 2016.

Alderman _____

Proco Joe Moreno 1st Ward

Department of Business Affairs and Consumer Protection
Small Business Center - Public Way Use Unit
City Hall - 121 N LaSalle Street, Room 800 • Chicago, IL 60602
312-74-GOBIZ / 312-744-6249 • (312) 744-1944 (TTY)
http://www.cityofchicago.org/bacp

02/10/2016

Alderman **Proco Joe Moreno**
Ward # **01**
City of Chicago
City Hall, Room **300**
121 North LaSalle Street
Chicago, Illinois 60602

Re: An ordinance to use and maintain a portion of the public right-of-way for **two (2) sidewalk cafe(s)** for **ROOTS HANDMADE PIZZA**, adjacent to the premises known as **1922-24 W. Chicago Ave.**.

Dear Alderman **Proco Joe Moreno**:

The applicant referenced above has requested the use of the public right-of-way for a **sidewalk cafe(s)**. An ordinance has been prepared by the Department of Business Affairs and Consumer Protection – Small Business Center - Public Way Use Unit for presentation to the City Council. Because this request was made for properties located in your ward, as approved by you as per the attached, I respectfully request that you introduce the attached ordinance at the next City Council meeting.

If you have any questions regarding this ordinance, please contact Anthony Bertuca at (312) 744-5506.

Department of Business Affairs and Consumer Protection

City of Chicago

O2016-1171

Office of the City Clerk

Document Tracking Sheet

Meeting Date:	2/10/2016
Sponsor(s):	Moreno (1)
Type:	Ordinance
Title:	Sidewalk cafe(s) for Smoke Daddy
Committee(s) Assignment:	Committee on Transportation and Public Way

ORDINANCE
SMOKE DADDY
Acct. No. 247121 - 28
Permit No. 1121651

Be It Ordained by the City Council of the City of Chicago:

Permission and authority are hereby given and granted to SMOKE DADDY upon the terms and subject to the conditions of this ordinance, to maintain and use a portion of the public right of way for a sidewalk cafe adjacent to its premises located at 1804-1806 W. Division St.. Said sidewalk cafe area #1 shall be forty-five (45) feet in length and fourteen (14) feet in width for a total of six hundred thirty (630) square feet and shall allow six (6) feet of clear space from the face of the curb/building line along W. Division Street. The compensation for said space and the days and hours of operation for the sidewalk cafe shall be as follows:

Monday through Friday 11:00 a.m. to 12:00 midnight Saturday and Sunday 10:00a.m. to 12:00 midnight
Compensation: $693.00
SEATING CAPACITY: 65

Sidewalk Cafe Permit and approved plan must be posted at all times.

This grant of privilege #1121651 for a sidewalk cafe shall be subject to the provisions of Section 10-28-800 though 10-28-885 of the Municipal Code of Chicago and the directions of the Commissioner of Department of Business Affairs and Consumer Protection, the Commissioner of Streets and Sanitation, and the Commissioner of Transportation.

The permit holder agrees to hold the City of Chicago harmless for any damage, relocation or replacement costs associated with damage, relocation or removal of private property caused by the City performing work in the public way.

Authority for the above named privilege is herein given and granted from and after March 1, 2016 through and including December 1, 2016.

Alderman _____

Proco Joe Moreno 1st Ward

Department of Business Affairs and Consumer Protection
Small Business Center - Public Way Use Unit
City Hall - 121 N. LaSalle Street, Room 800 • Chicago, IL 60602
312-74-GOBIZ / 312-744-6249 • (312) 744-1944 (TTY)
http://www.cityofchicago.org/bacp

02/10/2016

Alderman **Proco Joe Moreno**
Ward # **01**
City of Chicago
City Hall, Room **300**
121 North LaSalle Street
Chicago, Illinois 60602

Re: An ordinance to use and maintain a portion of the public right-of-way for **one (1) sidewalk cafe(s)** for **SMOKE DADDY**, adjacent to the premises known as **1804-1806 W. Division St.**.

Dear Alderman **Proco Joe Moreno**:

The applicant referenced above has requested the use of the public right-of-way for a **sidewalk cafe(s)**. An ordinance has been prepared by the Department of Business Affairs and Consumer Protection – Small Business Center - Public Way Use Unit for presentation to the City Council. Because this request was made for properties located in your ward, as approved by you as per the attached, I respectfully request that you introduce the attached ordinance at the next City Council meeting.

If you have any questions regarding this ordinance, please contact Anthony Bertuca at (312) 744-5506.

Department of Business Affairs and Consumer Protection

City of Chicago

O2016-1175

Office of the City Clerk

Document Tracking Sheet

Meeting Date:	2/10/2016
Sponsor(s):	Moreno (1)
Type:	Ordinance
Title:	Sidewalk cafe(s) for Standard Bar & Grill
Committee(s) Assignment:	Committee on Transportation and Public Way

ORDINANCE
STANDARD BAR & GRILL
Acct. No. 314194 - 1
Permit No. 1121609

Be It Ordained by the City Council of the City of Chicago:

Permission and authority are hereby given and granted to STANDARD BAR & GRILL upon the terms and subject to the conditions of this ordinance, to maintain and use a portion of the public right of way for a sidewalk cafe adjacent to its premises located at 1332 N. Milwaukee Ave.. Said sidewalk cafe area #1 shall be sixty-seven point five (67.5) feet in length and eight point one seven (8.17) feet in width, area #2 shall be twenty (20) feet in length and six (6) feet in width for a total of six hundred seventy-one point four eight (671.48) square feet and shall allow six (6) feet of clear space from the face of the curb/building line along N. Hermitage Avenue, N. Milwaukee. The compensation for said space and the days and hours of operation for the sidewalk cafe shall be as follows:

Monday through Friday 4:00 p.m. to 12:00 midnight Saturday and Sunday 11:00 a.m. to 12:00 midnight
Compensation: $738.62
SEATING CAPACITY: 66

Sidewalk Cafe Permit and approved plan must be posted at all times.

This grant of privilege #1121609 for a sidewalk cafe shall be subject to the provisions of Section 10-28-800 though 10-28-885 of the Municipal Code of Chicago and the directions of the Commissioner of Department of Business Affairs and Consumer Protection, the Commissioner of Streets and Sanitation, and the Commissioner of Transportation.

The permit holder agrees to hold the City of Chicago harmless for any damage, relocation or replacement costs associated with damage, relocation or removal of private property caused by the City performing work in the public way.

Authority for the above named privilege is herein given and granted from and after March 1, 2016 through and including December 1, 2016.

Alderman _____

Proco Joe Moreno 1st Ward

Department of Business Affairs and Consumer Protection
Small Business Center - Public Way Use Unit
City Hall - 121 N. LaSalle Street, Room 800 • Chicago, IL 60602
312-74-GOBIZ / 312-744-6249 • (312) 744-1944 (TTY)
http://www.cityofchicago.org/bacp

02/10/2016

Alderman **Proco Joe Moreno**
Ward # **01**
City of Chicago
City Hall, Room **300**
121 North LaSalle Street
Chicago, Illinois 60602

Re: An ordinance to use and maintain a portion of the public right-of-way for **two (2) sidewalk cafe(s)** for **STANDARD BAR & GRILL**, adjacent to the premises known as **1332 N. Milwaukee Ave.**.

Dear Alderman **Proco Joe Moreno**:

The applicant referenced above has requested the use of the public right-of-way for a **sidewalk cafe(s)**. An ordinance has been prepared by the Department of Business Affairs and Consumer Protection – Small Business Center - Public Way Use Unit for presentation to the City Council. Because this request was made for properties located in your ward, as approved by you as per the attached, I respectfully request that you introduce the attached ordinance at the next City Council meeting.

If you have any questions regarding this ordinance, please contact Anthony Bertuca at (312) 744-5506.

Department of Business Affairs and Consumer Protection

City of Chicago

O2016-1178

Office of the City Clerk

Document Tracking Sheet

Meeting Date:	2/10/2016
Sponsor(s):	Moreno (1)
Type:	Ordinance
Title:	Sidewalk cafe(s) for Starbuck's Coffee No. 2636
Committee(s) Assignment:	Committee on Transportation and Public Way

ORDINANCE
STARBUCK'S COFFEE #2636
Acct. No. 63414 - 92
Permit No. 1121570

Be It Ordained by the City Council of the City of Chicago:

Permission and authority are hereby given and granted to STARBUCK'S COFFEE #2636 upon the terms and subject to the conditions of this ordinance, to maintain and use a portion of the public right of way for a sidewalk cafe adjacent to its premises located at 1701 W. Division St.. Said sidewalk cafe area #1 shall be seventeen (17) feet in length and seventeen (17) feet in width for a total of two hundred eighty-nine (289) square feet and shall allow six (6) feet of clear space from the face of the curb/building line along W. Division Street. The compensation for said space and the days and hours of operation for the sidewalk cafe shall be as follows:

Monday through Thursday 8:00 a.m. to 8:00 p.m. Friday & Saturday 8:00 a.m. to 9:00 p.m. Sunday 8:00 a.m. to 7:00 p.m.
Compensation: $600.00
SEATING CAPACITY: 18

Sidewalk Cafe Permit and approved plan must be posted at all times.

This grant of privilege #1121570 for a sidewalk cafe shall be subject to the provisions of Section 10-28-800 though 10-28-885 of the Municipal Code of Chicago and the directions of the Commissioner of Department of Business Affairs and Consumer Protection, the Commissioner of Streets and Sanitation, and the Commissioner of Transportation.

The permit holder agrees to hold the City of Chicago harmless for any damage, relocation or replacement costs associated with damage, relocation or removal of private property caused by the City performing work in the public way.

Authority for the above named privilege is herein given and granted from and after March 1, 2016 through and including December 1, 2016.

Alderman _____

Proco Joe Moreno 1st Ward

Department of Business Affairs and Consumer Protection
Small Business Center - Public Way Use Unit
City Hall - 121 N LaSalle Street, Room 800 • Chicago, IL 60602
312-74-GOBIZ / 312-744-6249 • (312) 744-1944 (TTY)
http://www.cityofchicago.org/bacp

02/10/2016

Alderman **Proco Joe Moreno**
Ward # **01**
City of Chicago
City Hall, Room **300**
121 North LaSalle Street
Chicago, Illinois 60602

Re: An ordinance to use and maintain a portion of the public right-of-way for **one (1) sidewalk cafe(s)** for **STARBUCK'S COFFEE #2636**, adjacent to the premises known as **1701 W. Division St.**.

Dear Alderman **Proco Joe Moreno**:

The applicant referenced above has requested the use of the public right-of-way for a **sidewalk cafe(s)**. An ordinance has been prepared by the Department of Business Affairs and Consumer Protection – Small Business Center - Public Way Use Unit for presentation to the City Council. Because this request was made for properties located in your ward, as approved by you as per the attached, I respectfully request that you introduce the attached ordinance at the next City Council meeting.

If you have any questions regarding this ordinance, please contact Anthony Bertuca at (312) 744-5506.

Department of Business Affairs and Consumer Protection

City of Chicago

O2016-1185

Office of the City Clerk

Document Tracking Sheet

Meeting Date:	2/10/2016
Sponsor(s):	Moreno (1)
Type:	Ordinance
Title:	Sidewalk cafe(s) for Sultan's Market
Committee(s) Assignment:	Committee on Transportation and Public Way

ORDINANCE
SULTAN'S MARKET
Acct. No. 352740 - 1
Permit No. 1121550

Be It Ordained by the City Council of the City of Chicago:

Permission and authority are hereby given and granted to SULTAN'S MARKET upon the terms and subject to the conditions of this ordinance, to maintain and use a portion of the public right of way for a sidewalk cafe adjacent to its premises located at 2057 W. North Ave.. Said sidewalk cafe area #1 shall be forty-five point four two (45.42) feet in length and eighteen point five (18.5) feet in width for a total of eight hundred forty point two seven (840.27) square feet and shall allow six (6) feet of clear space from the face of the curb/building line along N. HOYNE. The compensation for said space and the days and hours of operation for the sidewalk cafe shall be as follows:

MONDAY THROUGH SUNDAY 10:00AM UNTIL 11:30PM
Compensation: $924.30
SEATING CAPACITY: 46

Sidewalk Cafe Permit and approved plan must be posted at all times.

This grant of privilege #1121550 for a sidewalk cafe shall be subject to the provisions of Section 10-28-800 though 10-28-885 of the Municipal Code of Chicago and the directions of the Commissioner of Department of Business Affairs and Consumer Protection, the Commissioner of Streets and Sanitation, and the Commissioner of Transportation.

The permit holder agrees to hold the City of Chicago harmless for any damage, relocation or replacement costs associated with damage, relocation or removal of private property caused by the City performing work in the public way.

Authority for the above named privilege is herein given and granted from and after March 1, 2016 through and including December 1, 2016.

Alderman _____

Proco Joe Moreno 1st Ward

Department of Business Affairs and Consumer Protection
Small Business Center - Public Way Use Unit
City Hall - 121 N LaSalle Street, Room 800 • Chicago, IL 60602
312-74-GOBIZ / 312-744-6249 • (312) 744-1944 (TTY)
http://www.cityofchicago.org/bacp

02/10/2016

Alderman **Proco Joe Moreno**
Ward # **01**
City of Chicago
City Hall, Room **300**
121 North LaSalle Street
Chicago, Illinois 60602

Re: An ordinance to use and maintain a portion of the public right-of-way for **one (1) sidewalk cafe(s)** for **SULTAN'S MARKET**, adjacent to the premises known as **2057 W. North Ave.**.

Dear Alderman **Proco Joe Moreno**:

The applicant referenced above has requested the use of the public right-of-way for a **sidewalk cafe(s)**. An ordinance has been prepared by the Department of Business Affairs and Consumer Protection – Small Business Center - Public Way Use Unit for presentation to the City Council. Because this request was made for properties located in your ward, as approved by you as per the attached, I respectfully request that you introduce the attached ordinance at the next City Council meeting.

If you have any questions regarding this ordinance, please contact Anthony Bertuca at (312) 744-5506.

Department of Business Affairs and Consumer Protection

City of Chicago

O2016-1191

Office of the City Clerk

Document Tracking Sheet

Meeting Date:	2/10/2016
Sponsor(s):	Moreno (1)
Type:	Ordinance
Title:	Sidewalk cafe(s) for Trattoria Ultimo
Committee(s) Assignment:	Committee on Transportation and Public Way

ORDINANCE
TRATTORIA ULTIMO
Acct. No. 358505 - 1
Permit No. 1121512

Be It Ordained by the City Council of the City of Chicago:

Permission and authority are hereby given and granted to TRATTORIA ULTIMO upon the terms and subject to the conditions of this ordinance, to maintain and use a portion of the public right of way for a sidewalk cafe adjacent to its premises located at 1953 W. Chicago Ave.. Said sidewalk cafe area #1 shall be twenty-one (21) feet in length and three point five (3.5) feet in width for a total of seventy-three point five (73.5) square feet and shall allow six (6) feet of clear space from the face of the curb/building line along W. Chicago Avenue. The compensation for said space and the days and hours of operation for the sidewalk cafe shall be as follows:

Monday through Saturday 5:00 p.m. to 10:00 p.m.
Compensation: $600.00
SEATING CAPACITY: 8

Sidewalk Cafe Permit and approved plan must be posted at all times.

This grant of privilege #1121512 for a sidewalk cafe shall be subject to the provisions of Section 10-28-800 though 10-28-885 of the Municipal Code of Chicago and the directions of the Commissioner of Department of Business Affairs and Consumer Protection, the Commissioner of Streets and Sanitation, and the Commissioner of Transportation.

The permit holder agrees to hold the City of Chicago harmless for any damage, relocation or replacement costs associated with damage, relocation or removal of private property caused by the City performing work in the public way.

Authority for the above named privilege is herein given and granted from and after March 1, 2016 through and including December 1, 2016.

Alderman _____

Proco Joe Moreno 1st Ward

Department of Business Affairs and Consumer Protection
Small Business Center - Public Way Use Unit
City Hall - 121 N. LaSalle Street, Room 800 • Chicago, IL 60602
312-74-GOBIZ / 312-744-6249 • (312) 744-1944 (TTY)
http://www.cityofchicago.org/bacp

02/10/2016

Alderman **Proco Joe Moreno**
Ward # **01**
City of Chicago
City Hall, Room **300**
121 North LaSalle Street
Chicago, Illinois 60602

Re: An ordinance to use and maintain a portion of the public right-of-way for **one (1) sidewalk cafe(s)** for **TRATTORIA ULTIMO**, adjacent to the premises known as **1953 W. Chicago Ave.**.

Dear Alderman **Proco Joe Moreno**:

The applicant referenced above has requested the use of the public right-of-way for a **sidewalk cafe(s)**. An ordinance has been prepared by the Department of Business Affairs and Consumer Protection – Small Business Center - Public Way Use Unit for presentation to the City Council. Because this request was made for properties located in your ward, as approved by you as per the attached, I respectfully request that you introduce the attached ordinance at the next City Council meeting.

If you have any questions regarding this ordinance, please contact Anthony Bertuca at (312) 744-5506.

Department of Business Affairs and Consumer Protection

City of Chicago

O2016-1194

Office of the City Clerk

Document Tracking Sheet

Meeting Date:	2/10/2016
Sponsor(s):	Moreno (1)
Type:	Ordinance
Title:	Sidewalk cafe(s) for Via Carducci La Sorella
Committee(s) Assignment:	Committee on Transportation and Public Way

ORDINANCE
VIA CARDUCCI LA SORELLA
Acct. No. 313297 - 1
Permit No. 1121653

Be It Ordained by the City Council of the City of Chicago:

Permission and authority are hereby given and granted to VIA CARDUCCI LA SORELLA upon the terms and subject to the conditions of this ordinance, to maintain and use a portion of the public right of way for a sidewalk cafe adjacent to its premises located at 1928 W. Division St.. Said sidewalk cafe area #1 shall be thirty (30) feet in length and fourteen (14) feet in width for a total of four hundred twenty (420) square feet and shall allow six (6) feet of clear space from the face of the curb/building line along W. Division Street. The compensation for said space and the days and hours of operation for the sidewalk cafe shall be as follows:

Sunday through Saturday 11:00 a.m. to 12:00
Compensation: $600.00
SEATING CAPACITY: 40

Sidewalk Cafe Permit and approved plan must be posted at all times.

This grant of privilege #1121653 for a sidewalk cafe shall be subject to the provisions of Section 10-28-800 though 10-28-885 of the Municipal Code of Chicago and the directions of the Commissioner of Department of Business Affairs and Consumer Protection, the Commissioner of Streets and Sanitation, and the Commissioner of Transportation.

The permit holder agrees to hold the City of Chicago harmless for any damage, relocation or replacement costs associated with damage, relocation or removal of private property caused by the City performing work in the public way.

Authority for the above named privilege is herein given and granted from and after March 1, 2016 through and including December 1, 2016.

Alderman _____

Proco Joe Moreno 1st Ward

Department of Business Affairs and Consumer Protection
Small Business Center - Public Way Use Unit
City Hall - 121 N. LaSalle Street, Room 800 • Chicago, IL 60602
312-74-GOBIZ / 312-744-6249 • (312) 744-1944 (TTY)
http://www.cityofchicago.org/bacp

02/10/2016

Alderman **Proco Joe Moreno**
Ward # **01**
City of Chicago
City Hall, Room **300**
121 North LaSalle Street
Chicago, Illinois 60602

Re: An ordinance to use and maintain a portion of the public right-of-way for **one (1) sidewalk cafe(s)** for **VIA CARDUCCI LA SORELLA**, adjacent to the premises known as **1928 W. Division St.**.

Dear Alderman **Proco Joe Moreno**:

The applicant referenced above has requested the use of the public right-of-way for a **sidewalk cafe(s)**. An ordinance has been prepared by the Department of Business Affairs and Consumer Protection – Small Business Center - Public Way Use Unit for presentation to the City Council. Because this request was made for properties located in your ward, as approved by you as per the attached, I respectfully request that you introduce the attached ordinance at the next City Council meeting.

If you have any questions regarding this ordinance, please contact Anthony Bertuca at (312) 744-5506.

Department of Business Affairs and Consumer Protection

City of Chicago

O2016-1198

Office of the City Clerk

Document Tracking Sheet

Meeting Date:	2/10/2016
Sponsor(s):	Moreno (1)
Type:	Ordinance
Title:	Sidewalk cafe(s) for West Town Bakery & Diner
Committee(s) Assignment:	Committee on Transportation and Public Way

ORDINANCE
WEST TOWN BAKERY & DINER
Acct. No. 359684 - 1
Permit No. 1121620

Be It Ordained by the City Council of the City of Chicago:

Permission and authority are hereby given and granted to WEST TOWN BAKERY & DINER upon the terms and subject to the conditions of this ordinance, to maintain and use a portion of the public right of way for a sidewalk cafe adjacent to its premises located at 1916-1920 W. Chicago Ave.. Said sidewalk cafe area #1 shall be thirty-nine point zero eight (39.08) feet in length and five point one seven (5.17) feet in width for a total of two hundred two point zero four (202.04) square feet and shall allow six (6) feet of clear space from the face of the curb/building line along West Chicago Avenue. The compensation for said space and the days and hours of operation for the sidewalk cafe shall be as follows:

Sunday through Thursday 8:00 a.m. to 9:00 p.m. Friday and Saturday 8:00 a.m. to 10:00 p.m.
Compensation: $600.00
SEATING CAPACITY: 22

Sidewalk Cafe Permit and approved plan must be posted at all times.

This grant of privilege #1121620 for a sidewalk cafe shall be subject to the provisions of Section 10-28-800 though 10-28-885 of the Municipal Code of Chicago and the directions of the Commissioner of Department of Business Affairs and Consumer Protection, the Commissioner of Streets and Sanitation, and the Commissioner of Transportation.

The permit holder agrees to hold the City of Chicago harmless for any damage, relocation or replacement costs associated with damage, relocation or removal of private property caused by the City performing work in the public way.

Authority for the above named privilege is herein given and granted from and after March 1, 2016 through and including December 1, 2016.

Alderman _____

Proco Joe Moreno 1st Ward

Department of Business Affairs and Consumer Protection
Small Business Center - Public Way Use Unit
City Hall - 121 N. LaSalle Street, Room 800 • Chicago, IL 60602
312-74-GOBIZ / 312-744-6249 • (312) 744-1944 (TTY)
http://www.cityofchicago.org/bacp

02/10/2016

Alderman **Proco Joe Moreno**
Ward # **01**
City of Chicago
City Hall, Room **300**
121 North LaSalle Street
Chicago, Illinois 60602

Re: An ordinance to use and maintain a portion of the public right-of-way for **one (1) sidewalk cafe(s)** for **WEST TOWN BAKERY & DINER**, adjacent to the premises known as **1916-1920 W. Chicago Ave.**.

Dear Alderman **Proco Joe Moreno**:

The applicant referenced above has requested the use of the public right-of-way for a **sidewalk cafe(s)**. An ordinance has been prepared by the Department of Business Affairs and Consumer Protection – Small Business Center - Public Way Use Unit for presentation to the City Council. Because this request was made for properties located in your ward, as approved by you as per the attached, I respectfully request that you introduce the attached ordinance at the next City Council meeting.

If you have any questions regarding this ordinance, please contact Anthony Bertuca at (312) 744-5506.

Department of Business Affairs and Consumer Protection

City of Chicago

O2016-1150

Office of the City Clerk

Document Tracking Sheet

Meeting Date:	2/10/2016
Sponsor(s):	Hopkins (2)
Type:	Ordinance
Title:	Sidewalk cafe(s) for Brehon Pub
Committee(s) Assignment:	Committee on Transportation and Public Way

ORDINANCE
BREHON PUB
Acct. No. 242 - 1
Permit No. 1121837

Be It Ordained by the City Council of the City of Chicago:

Permission and authority are hereby given and granted to BREHON PUB upon the terms and subject to the conditions of this ordinance, to maintain and use a portion of the public right of way for a sidewalk cafe adjacent to its premises located at 731-33 N. Wells St.. Said sidewalk cafe area #1 shall be forty-four (44) feet in length and nine point eight three (9.83) feet in width for a total of four hundred thirty-two point five two (432.52) square feet and shall allow six (6) feet of clear space from the face of the curb/building line along W. SUPERIOR ST.. The compensation for said space and the days and hours of operation for the sidewalk cafe shall be as follows:


Monday thru Friday 11:00 a.m. to 11:00 p.m.Saturday & Sunday 12:00 noon to 11:00 p.m.
Compensation: $994.80
SEATING CAPACITY: 42

Sidewalk Cafe Permit and approved plan must be posted at all times.

This grant of privilege #1121837 for a sidewalk cafe shall be subject to the provisions of Section 10-28-800 though 10-28-885 of the Municipal Code of Chicago and the directions of the Commissioner of Department of Business Affairs and Consumer Protection, the Commissioner of Streets and Sanitation, and the Commissioner of Transportation.

The permit holder agrees to hold the City of Chicago harmless for any damage, relocation or replacement costs associated with damage, relocation or removal of private property caused by the City performing work in the public way.

Authority for the above named privilege is herein given and granted from and after March 1, 2016 through and including December 1, 2016.

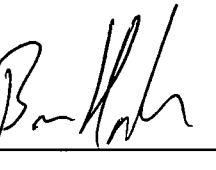Alderman 

Brian Hopkins 2nd Ward

Department of Business Affairs and Consumer Protection
Small Business Center - Public Way Use Unit
City Hall - 121 N LaSalle Street, Room 800 • Chicago, IL 60602
312-74-GOBIZ / 312-744-6249 • (312) 744-1944 (TTY)
http://www.cityofchicago.org/bacp

02/10/2016

Alderman **Brian Hopkins**
Ward # **02**
City of Chicago
City Hall, Room **200**
121 North LaSalle Street
Chicago, Illinois 60602

Re: An ordinance to use and maintain a portion of the public right-of-way for **one (1) sidewalk cafe(s)** for **BREHON PUB**, adjacent to the premises known as **731-33 N. Wells St.**.

Dear Alderman **Brian Hopkins**:

The applicant referenced above has requested the use of the public right-of-way for a **sidewalk cafe(s)**. An ordinance has been prepared by the Department of Business Affairs and Consumer Protection – Small Business Center - Public Way Use Unit for presentation to the City Council. Because this request was made for properties located in your ward, as approved by you as per the attached, I respectfully request that you introduce the attached ordinance at the next City Council meeting.

If you have any questions regarding this ordinance, please contact Anthony Bertuca at (312) 744-5506.

Department of Business Affairs and Consumer Protection

City of Chicago

O2016-1155

Office of the City Clerk

Document Tracking Sheet

Meeting Date:	2/10/2016
Sponsor(s):	Hopkins (2)
Type:	Ordinance
Title:	Sidewalk cafe(s) for Butch Mc Guire's, Inc.
Committee(s) Assignment:	Committee on Transportation and Public Way

ORDINANCE
BUTCH MC GUIRE'S, INC.
Acct. No. 46 - 1
Permit No. 1121743

Be It Ordained by the City Council of the City of Chicago:

Permission and authority are hereby given and granted to BUTCH MC GUIRE'S, INC. upon the terms and subject to the conditions of this ordinance, to maintain and use a portion of the public right of way for a sidewalk cafe adjacent to its premises located at 20 W. Division St.. Said sidewalk cafe area #1 shall be fifteen (15) feet in length and four (4) feet in width, area #2 shall be nine (9) feet in length and four (4) feet in width for a total of ninety-six (96) square feet and shall allow six (6) feet of clear space from the face of the curb/building line along W. Division Street. The compensation for said space and the days and hours of operation for the sidewalk cafe shall be as follows:

Sunday through Friday 11:00 a.m. to 11:00 p.m. Saturday 8:00 a.m. to 11:00 p.m.
Compensation: $600.00
SEATING CAPACITY: 13

Sidewalk Cafe Permit and approved plan must be posted at all times.

This grant of privilege #1121743 for a sidewalk cafe shall be subject to the provisions of Section 10-28-800 though 10-28-885 of the Municipal Code of Chicago and the directions of the Commissioner of Department of Business Affairs and Consumer Protection, the Commissioner of Streets and Sanitation, and the Commissioner of Transportation.

The permit holder agrees to hold the City of Chicago harmless for any damage, relocation or replacement costs associated with damage, relocation or removal of private property caused by the City performing work in the public way.

Authority for the above named privilege is herein given and granted from and after March 1, 2016 through and including December 1, 2016.

Alderman _____

Brian Hopkins 2nd Ward

Department of Business Affairs and Consumer Protection
Small Business Center - Public Way Use Unit
City Hall - 121 N. LaSalle Street, Room 800 • Chicago, IL 60602
312-74-GOBIZ / 312-744-6249 • (312) 744-1944 (TTY)
http://www.cityofchicago.org/bacp

02/10/2016

Alderman **Brian Hopkins**
Ward # **02**
City of Chicago
City Hall, Room **200**
121 North LaSalle Street
Chicago, Illinois 60602

Re: An ordinance to use and maintain a portion of the public right-of-way for **two (2) sidewalk cafe(s)** for **BUTCH MC GUIRE'S, INC.**, adjacent to the premises known as **20 W. Division St.**.

Dear Alderman **Brian Hopkins**:

The applicant referenced above has requested the use of the public right-of-way for a **sidewalk cafe(s)**. An ordinance has been prepared by the Department of Business Affairs and Consumer Protection – Small Business Center - Public Way Use Unit for presentation to the City Council. Because this request was made for properties located in your ward, as approved by you as per the attached, I respectfully request that you introduce the attached ordinance at the next City Council meeting.

If you have any questions regarding this ordinance, please contact Anthony Bertuca at (312) 744-5506.

Department of Business Affairs and Consumer Protection

City of Chicago

O2016-1157

Office of the City Clerk

Document Tracking Sheet

Meeting Date:	2/10/2016
Sponsor(s):	Hopkins (2)
Type:	Ordinance
Title:	Sidewalk cafe(s) for Chicago Q
Committee(s) Assignment:	Committee on Transportation and Public Way

ORDINANCE
CHICAGO Q
Acct. No. 351043 - 1
Permit No. 1121409

Be It Ordained by the City Council of the City of Chicago:

Permission and authority are hereby given and granted to CHICAGO Q upon the terms and subject to the conditions of this ordinance, to maintain and use a portion of the public right of way for a sidewalk cafe adjacent to its premises located at 1160 N. Dearborn St.. Said sidewalk cafe area #1 shall be forty-one (41) feet in length and ten point five (10.5) feet in width for a total of four hundred thirty point five (430.5) square feet and shall allow six (6) feet of clear space from the face of the curb/building line along N. Dearborn. The compensation for said space and the days and hours of operation for the sidewalk cafe shall be as follows:

Monday to Friday 11:00am until Midnight Saturday to Sunday 10:00 am until Midnight
Compensation: $990.15
SEATING CAPACITY: 35

Sidewalk Cafe Permit and approved plan must be posted at all times.

This grant of privilege #1121409 for a sidewalk cafe shall be subject to the provisions of Section 10-28-800 though 10-28-885 of the Municipal Code of Chicago and the directions of the Commissioner of Department of Business Affairs and Consumer Protection, the Commissioner of Streets and Sanitation, and the Commissioner of Transportation.

The permit holder agrees to hold the City of Chicago harmless for any damage, relocation or replacement costs associated with damage, relocation or removal of private property caused by the City performing work in the public way.

Authority for the above named privilege is herein given and granted from and after March 1, 2016 through and including December 1, 2016.

Alderman _____

Brian Hopkins 2nd Ward

Department of Business Affairs and Consumer Protection
Small Business Center - Public Way Use Unit
City Hall - 121 N. LaSalle Street, Room 800 • Chicago, IL 60602
312-74-GOBIZ / 312-744-6249 • (312) 744-1944 (TTY)
http://www.cityofchicago.org/bacp

02/10/2016

Alderman **Brian Hopkins**
Ward # **02**
City of Chicago
City Hall, Room **200**
121 North LaSalle Street
Chicago, Illinois 60602

Re: An ordinance to use and maintain a portion of the public right-of-way for **one (1) sidewalk cafe(s)** for **CHICAGO Q**, adjacent to the premises known as **1160 N. Dearborn St.**.

Dear Alderman **Brian Hopkins**:

The applicant referenced above has requested the use of the public right-of-way for a **sidewalk cafe(s)**. An ordinance has been prepared by the Department of Business Affairs and Consumer Protection – Small Business Center - Public Way Use Unit for presentation to the City Council. Because this request was made for properties located in your ward, as approved by you as per the attached, I respectfully request that you introduce the attached ordinance at the next City Council meeting.

If you have any questions regarding this ordinance, please contact Anthony Bertuca at (312) 744-5506.

Department of Business Affairs and Consumer Protection

City of Chicago

O2016-1161

Office of the City Clerk

Document Tracking Sheet

Meeting Date:	2/10/2016
Sponsor(s):	Hopkins (2)
Type:	Ordinance
Title:	Sidewalk cafe(s) for Corcoran's Grill & Pub
Committee(s) Assignment:	Committee on Transportation and Public Way

ORDINANCE
CORCORAN'S GRILL & PUB
Acct. No. 11391 - 1
Permit No. 1121746

Be It Ordained by the City Council of the City of Chicago:

Permission and authority are hereby given and granted to CORCORAN'S GRILL & PUB upon the terms and subject to the conditions of this ordinance, to maintain and use a portion of the public right of way for a sidewalk cafe adjacent to its premises located at 1615 N. Wells St.. Said sidewalk cafe area #1 shall be thirty (30) feet in length and eight point five (8.5) feet in width for a total of two hundred fifty-five (255) square feet and shall allow six (6) feet of clear space from the face of the curb/building line along N. Wells Street. The compensation for said space and the days and hours of operation for the sidewalk cafe shall be as follows:

Monday thru Sunday 10:00 a.m. to 12:00 midnight
Compensation: $600.00
SEATING CAPACITY: 28

Sidewalk Cafe Permit and approved plan must be posted at all times.

This grant of privilege #1121746 for a sidewalk cafe shall be subject to the provisions of Section 10-28-800 though 10-28-885 of the Municipal Code of Chicago and the directions of the Commissioner of Department of Business Affairs and Consumer Protection, the Commissioner of Streets and Sanitation, and the Commissioner of Transportation.

The permit holder agrees to hold the City of Chicago harmless for any damage, relocation or replacement costs associated with damage, relocation or removal of private property caused by the City performing work in the public way.

Authority for the above named privilege is herein given and granted from and after March 1, 2016 through and including December 1, 2016.

Alderman _____

Brian Hopkins 2nd Ward

Department of Business Affairs and Consumer Protection
Small Business Center - Public Way Use Unit
City Hall - 121 N. LaSalle Street, Room 800 • Chicago, IL 60602
312-74-GOBIZ / 312-744-6249 • (312) 744-1944 (TTY)
http //www.cityofchicago.org/bacp

02/10/2016

Alderman **Brian Hopkins**
Ward # **02**
City of Chicago
City Hall, Room **200**
121 North LaSalle Street
Chicago, Illinois 60602

Re: An ordinance to use and maintain a portion of the public right-of-way for **one (1) sidewalk cafe(s)** for **CORCORAN'S GRILL & PUB**, adjacent to the premises known as **1615 N. Wells St.**.

Dear Alderman **Brian Hopkins**:

The applicant referenced above has requested the use of the public right-of-way for a **sidewalk cafe(s)**. An ordinance has been prepared by the Department of Business Affairs and Consumer Protection – Small Business Center - Public Way Use Unit for presentation to the City Council. Because this request was made for properties located in your ward, as approved by you as per the attached, I respectfully request that you introduce the attached ordinance at the next City Council meeting.

If you have any questions regarding this ordinance, please contact Anthony Bertuca at (312) 744-5506.

Department of Business Affairs and Consumer Protection

City of Chicago

O2016-1163

Office of the City Clerk

Document Tracking Sheet

Meeting Date:	2/10/2016
Sponsor(s):	Hopkins (2)
Type:	Ordinance
Title:	Sidewalk cafe(s) for Declan's Irish Pub
Committee(s) Assignment:	Committee on Transportation and Public Way

ORDINANCE
DECLAN'S IRISH PUB
Acct. No. 18220 - 1
Permit No. 1121491

Be It Ordained by the City Council of the City of Chicago:

Permission and authority are hereby given and granted to DECLAN'S IRISH PUB upon the terms and subject to the conditions of this ordinance, to maintain and use a portion of the public right of way for a sidewalk cafe adjacent to its premises located at 1240 N. Wells St.. Said sidewalk cafe area #1 shall be twenty-four (24) feet in length and seven (7) feet in width, area #2 shall be seventy-five (75) feet in length and twelve (12) feet in width for a total of one thousand sixty-eight (1068) square feet and shall allow six (6) feet of clear space from the face of the curb/building line along N Wells St, W Scott St. The compensation for said space and the days and hours of operation for the sidewalk cafe shall be as follows:

Sunday through Thursday 11:00 a.m. to 11:00 p.m. Friday and Saturday 11:00 a.m. to 12:00 midnight for N. Wells St. portion of Cafe. Close 1 hour earlier for W. Scott Street portion
Compensation: $1,376.40
SEATING CAPACITY: 88

Sidewalk Cafe Permit and approved plan must be posted at all times.

This grant of privilege #1121491 for a sidewalk cafe shall be subject to the provisions of Section 10-28-800 though 10-28-885 of the Municipal Code of Chicago and the directions of the Commissioner of Department of Business Affairs and Consumer Protection, the Commissioner of Streets and Sanitation, and the Commissioner of Transportation.

The permit holder agrees to hold the City of Chicago harmless for any damage, relocation or replacement costs associated with damage, relocation or removal of private property caused by the City performing work in the public way.

Authority for the above named privilege is herein given and granted from and after March 1, 2016 through and including December 1, 2016.

Alderman _____

Brian Hopkins 2nd Ward

Department of Business Affairs and Consumer Protection
Small Business Center - Public Way Use Unit
City Hall - 121 N. LaSalle Street, Room 800 • Chicago, IL 60602
312-74-GOBIZ / 312-744-6249 • (312) 744-1944 (TTY)
http://www.cityofchicago.org/bacp

02/10/2016

Alderman **Brian Hopkins**
Ward # **02**
City of Chicago
City Hall, Room **200**
121 North LaSalle Street
Chicago, Illinois 60602

Re: An ordinance to use and maintain a portion of the public right-of-way for **two (2) sidewalk cafe(s)** for **DECLAN'S IRISH PUB**, adjacent to the premises known as **1240 N. Wells St.**.

Dear Alderman **Brian Hopkins**:

The applicant referenced above has requested the use of the public right-of-way for a **sidewalk cafe(s)**. An ordinance has been prepared by the Department of Business Affairs and Consumer Protection – Small Business Center - Public Way Use Unit for presentation to the City Council. Because this request was made for properties located in your ward, as approved by you as per the attached, I respectfully request that you introduce the attached ordinance at the next City Council meeting.

If you have any questions regarding this ordinance, please contact Anthony Bertuca at (312) 744-5506.

Department of Business Affairs and Consumer Protection

City of Chicago

O2016-1166

Office of the City Clerk

Document Tracking Sheet

Meeting Date:	2/10/2016
Sponsor(s):	Hopkins (2)
Type:	Ordinance
Title:	Sidewalk cafe(s) for Dublin Bar & Grill
Committee(s) Assignment:	Committee on Transportation and Public Way

ORDINANCE
DUBLIN BAR & GRILL
Acct. No. 11110 - 1
Permit No. 1121367

Be It Ordained by the City Council of the City of Chicago:

Permission and authority are hereby given and granted to DUBLIN BAR & GRILL upon the terms and subject to the conditions of this ordinance, to maintain and use a portion of the public right of way for a sidewalk cafe adjacent to its premises located at 1050 N. State St.. Said sidewalk cafe area #1 shall be forty-one (41) feet in length and eleven (11) feet in width, area #2 shall be sixteen (16) feet in length and two (2) feet in width for a total of four hundred eighty-three (483) square feet and shall allow six (6) feet of clear space from the face of the curb/building line along W. MAPLE ST., N. STATE ST.. The compensation for said space and the days and hours of operation for the sidewalk cafe shall be as follows:


Monday thru Sunday 11:00 a.m. to 12:00 Midnight
Compensation: $1,110.90
SEATING CAPACITY: 52

Sidewalk Cafe Permit and approved plan must be posted at all times.

This grant of privilege #1121367 for a sidewalk cafe shall be subject to the provisions of Section 10-28-800 though 10-28-885 of the Municipal Code of Chicago and the directions of the Commissioner of Department of Business Affairs and Consumer Protection, the Commissioner of Streets and Sanitation, and the Commissioner of Transportation.

The permit holder agrees to hold the City of Chicago harmless for any damage, relocation or replacement costs associated with damage, relocation or removal of private property caused by the City performing work in the public way.

Authority for the above named privilege is herein given and granted from and after March 1, 2016 through and including December 1, 2016.

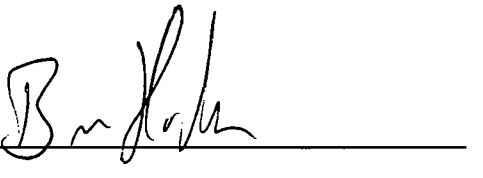Alderman 

Brian Hopkins 2nd Ward

Department of Business Affairs and Consumer Protection
Small Business Center - Public Way Use Unit
City Hall - 121 N. LaSalle Street, Room 800 • Chicago, IL 60602
312-74-GOBIZ / 312-744-6249 • (312) 744-1944 (TTY)
http://www.cityofchicago.org/bacp

02/10/2016

Alderman **Brian Hopkins**
Ward # **02**
City of Chicago
City Hall, Room **200**
121 North LaSalle Street
Chicago, Illinois 60602

Re: An ordinance to use and maintain a portion of the public right-of-way for **two (2) sidewalk cafe(s)** for **DUBLIN BAR & GRILL**, adjacent to the premises known as **1050 N. State St.**.

Dear Alderman **Brian Hopkins**:

The applicant referenced above has requested the use of the public right-of-way for a **sidewalk cafe(s)**. An ordinance has been prepared by the Department of Business Affairs and Consumer Protection – Small Business Center - Public Way Use Unit for presentation to the City Council. Because this request was made for properties located in your ward, as approved by you as per the attached, I respectfully request that you introduce the attached ordinance at the next City Council meeting.

If you have any questions regarding this ordinance, please contact Anthony Bertuca at (312) 744-5506.

Department of Business Affairs and Consumer Protection

City of Chicago

O2016-1187

Office of the City Clerk

Document Tracking Sheet

Meeting Date:	2/10/2016
Sponsor(s):	Hopkins (2)
Type:	Ordinance
Title:	Sidewalk cafe(s) for Edwardo's Pizza
Committee(s) Assignment:	Committee on Transportation and Public Way

ORDINANCE
EDWARDO'S PIZZA
Acct. No. 10229 - 1
Permit No. 1121776

Be It Ordained by the City Council of the City of Chicago:

Permission and authority are hereby given and granted to EDWARDO'S PIZZA upon the terms and subject to the conditions of this ordinance, to maintain and use a portion of the public right of way for a sidewalk cafe adjacent to its premises located at 1212 N. Dearborn St.. Said sidewalk cafe area #1 shall be thirty-six (36) feet in length and eleven (11) feet in width for a total of three hundred ninety-six (396) square feet and shall allow six (6) feet of clear space from the face of the curb/building line along N. Dearborn. The compensation for said space and the days and hours of operation for the sidewalk cafe shall be as follows:

Sunday 12:00pm until 9:00pm Monday through Thursday 11:00am until 10:00pm Friday & Saturday 11:00am until 12:00am
Compensation: $910.80
SEATING CAPACITY: 35

Sidewalk Cafe Permit and approved plan must be posted at all times.

This grant of privilege #1121776 for a sidewalk cafe shall be subject to the provisions of Section 10-28-800 though 10-28-885 of the Municipal Code of Chicago and the directions of the Commissioner of Department of Business Affairs and Consumer Protection, the Commissioner of Streets and Sanitation, and the Commissioner of Transportation.

The permit holder agrees to hold the City of Chicago harmless for any damage, relocation or replacement costs associated with damage, relocation or removal of private property caused by the City performing work in the public way.

Authority for the above named privilege is herein given and granted from and after March 1, 2016 through and including December 1, 2016.

Alderman _____

Brian Hopkins 2nd Ward

Department of Business Affairs and Consumer Protection
Small Business Center - Public Way Use Unit
City Hall - 121 N. LaSalle Street, Room 800 • Chicago, IL 60602
312-74-GOBIZ / 312-744-6249 • (312) 744-1944 (TTY)
http://www.cityofchicago.org/bacp

02/10/2016

Alderman **Brian Hopkins**
Ward # **02**
City of Chicago
City Hall, Room **200**
121 North LaSalle Street
Chicago, Illinois 60602

Re: An ordinance to use and maintain a portion of the public right-of-way for **one (1) sidewalk cafe(s)** for **EDWARDO'S PIZZA**, adjacent to the premises known as **1212 N. Dearborn St.**.

Dear Alderman **Brian Hopkins**:

The applicant referenced above has requested the use of the public right-of-way for a **sidewalk cafe(s)**. An ordinance has been prepared by the Department of Business Affairs and Consumer Protection – Small Business Center - Public Way Use Unit for presentation to the City Council. Because this request was made for properties located in your ward, as approved by you as per the attached, I respectfully request that you introduce the attached ordinance at the next City Council meeting.

If you have any questions regarding this ordinance, please contact Anthony Bertuca at (312) 744-5506.

Department of Business Affairs and Consumer Protection

City of Chicago

O2016-1190

Office of the City Clerk

Document Tracking Sheet

Meeting Date:	2/10/2016
Sponsor(s):	Hopkins (2)
Type:	Ordinance
Title:	Sidewalk cafe(s) for Folklore
Committee(s) Assignment:	Committee on Transportation and Public Way

ORDINANCE
FOLKLORE
Acct. No. 217946 - 1
Permit No. 1121840

Be It Ordained by the City Council of the City of Chicago:

Permission and authority are hereby given and granted to FOLKLORE upon the terms and subject to the conditions of this ordinance, to maintain and use a portion of the public right of way for a sidewalk cafe adjacent to its premises located at 2100-2102 W. Division St.. Said sidewalk cafe area #1 shall be twenty-three point one seven (23.17) feet in length and sixteen point three three (16.33) feet in width, area #2 shall be twenty point six seven (20.67) feet in length and sixteen point three three (16.33) feet in width for a total of seven hundred fifteen point nine one (715.91) square feet and shall allow six (6) feet of clear space from the face of the curb/building line along W. Division. The compensation for said space and the days and hours of operation for the sidewalk cafe shall be as follows:

Monnday through Friday 5:00pm until 12:00am Saturday 3:00pm until 12:00am Sunday 12:00pm until 12:00am
Compensation: $787.50
SEATING CAPACITY: 62

Sidewalk Cafe Permit and approved plan must be posted at all times.

This grant of privilege #1121840 for a sidewalk cafe shall be subject to the provisions of Section 10-28-800 though 10-28-885 of the Municipal Code of Chicago and the directions of the Commissioner of Department of Business Affairs and Consumer Protection, the Commissioner of Streets and Sanitation, and the Commissioner of Transportation.

The permit holder agrees to hold the City of Chicago harmless for any damage, relocation or replacement costs associated with damage, relocation or removal of private property caused by the City performing work in the public way.

Authority for the above named privilege is herein given and granted from and after March 1, 2016 through and including December 1, 2016.

Alderman _____

Brian Hopkins 2nd Ward

Department of Business Affairs and Consumer Protection
Small Business Center - Public Way Use Unit
City Hall - 121 N. LaSalle Street, Room 800 • Chicago, IL 60602
312-74-GOBIZ / 312-744-6249 • (312) 744-1944 (TTY)
http //www.cityofchicago.org/bacp

02/10/2016

Alderman **Brian Hopkins**
Ward # **02**
City of Chicago
City Hall, Room **200**
121 North LaSalle Street
Chicago, Illinois 60602

Re: An ordinance to use and maintain a portion of the public right-of-way for **two (2) sidewalk cafe(s)** for **FOLKLORE**, adjacent to the premises known as **2100-2102 W. Division St.**.

Dear Alderman **Brian Hopkins**:

The applicant referenced above has requested the use of the public right-of-way for a **sidewalk cafe(s)**. An ordinance has been prepared by the Department of Business Affairs and Consumer Protection – Small Business Center - Public Way Use Unit for presentation to the City Council. Because this request was made for properties located in your ward, as approved by you as per the attached, I respectfully request that you introduce the attached ordinance at the next City Council meeting.

If you have any questions regarding this ordinance, please contact Anthony Bertuca at (312) 744-5506.

Department of Business Affairs and Consumer Protection

City of Chicago

O2016-1197

Office of the City Clerk

Document Tracking Sheet

Meeting Date:	2/10/2016
Sponsor(s):	Hopkins (2)
Type:	Ordinance
Title:	Sidewalk cafe(s) for Joe's Wine Cellar
Committee(s) Assignment:	Committee on Transportation and Public Way

ORDINANCE
JOE'S WINE CELLAR
Acct. No. 365590 - 1
Permit No. 1121447

Be It Ordained by the City Council of the City of Chicago:

Permission and authority are hereby given and granted to JOE'S WINE CELLAR upon the terms and subject to the conditions of this ordinance, to maintain and use a portion of the public right of way for a sidewalk cafe adjacent to its premises located at 2108 W. Division St.. Said sidewalk cafe area #1 shall be twenty-five (25) feet in length and sixteen (16) feet in width for a total of four hundred (400) square feet and shall allow six (6) feet of clear space from the face of the curb/building line along W Division St. The compensation for said space and the days and hours of operation for the sidewalk cafe shall be as follows:

Tuesday thru Saturday 11:00 a.m. until 12:00 Midnight Sunday 11:00 a.m. until 10:00 p.m.
Compensation: $600.00
SEATING CAPACITY: 22

Sidewalk Cafe Permit and approved plan must be posted at all times.

This grant of privilege #1121447 for a sidewalk cafe shall be subject to the provisions of Section 10-28-800 though 10-28-885 of the Municipal Code of Chicago and the directions of the Commissioner of Department of Business Affairs and Consumer Protection, the Commissioner of Streets and Sanitation, and the Commissioner of Transportation.

The permit holder agrees to hold the City of Chicago harmless for any damage, relocation or replacement costs associated with damage, relocation or removal of private property caused by the City performing work in the public way.

Authority for the above named privilege is herein given and granted from and after March 1, 2016 through and including December 1, 2016.

Alderman _____

Brian Hopkins 2nd Ward

Department of Business Affairs and Consumer Protection
Small Business Center - Public Way Use Unit
City Hall - 121 N. LaSalle Street, Room 800 • Chicago, IL 60602
312-74-GOBIZ / 312-744-6249 • (312) 744-1944 (TTY)
http://www.cityofchicago.org/bacp

02/10/2016

Alderman **Brian Hopkins**
Ward # **02**
City of Chicago
City Hall, Room **200**
121 North LaSalle Strect
Chicago, Illinois 60602

Re: An ordinance to use and maintain a portion of the public right-of-way for **one (1) sidewalk cafe(s)** for **JOE'S WINE CELLAR**, adjacent to the premises known as **2108 W. Division St.**.

Dear Alderman **Brian Hopkins**:

The applicant referenced above has requested the use of the public right-of-way for a **sidewalk cafe(s)**. An ordinance has been prepared by the Department of Business Affairs and Consumer Protection – Small Business Center - Public Way Use Unit for presentation to the City Council. Because this request was made for properties located in your ward, as approved by you as per the attached, I respectfully request that you introduce the attached ordinance at the next City Council meeting.

If you have any questions regarding this ordinance, please contact Anthony Bertuca at (312) 744-5506.

Department of Business Affairs and Consumer Protection

City of Chicago

O2016-1199

Office of the City Clerk

Document Tracking Sheet

Meeting Date:	2/10/2016
Sponsor(s):	Hopkins (2)
Type:	Ordinance
Title:	Sidewalk cafe(s) for Mr. Kite's Chocolate
Committee(s) Assignment:	Committee on Transportation and Public Way

ORDINANCE
MR. KITE'S CHOCOLATE
Acct. No. 7134 - 3
Permit No. 1121634

Be It Ordained by the City Council of the City of Chicago:

Permission and authority are hereby given and granted to MR. KITE'S CHOCOLATE upon the terms and subject to the conditions of this ordinance, to maintain and use a portion of the public right of way for a sidewalk cafe adjacent to its premises located at 2120 W. Division St.. Said sidewalk cafe area #1 shall be fifteen (15) feet in length and eighteen (18) feet in width for a total of two hundred seventy (270) square feet and shall allow six (6) feet of clear space from the face of the curb/building line along West Division Street. The compensation for said space and the days and hours of operation for the sidewalk cafe shall be as follows:

Monday through Wednesday 10:00 a.m. to 10:00 p.m. Thursday through Saturday 10:00 a.m. to 11:00 p.m. Sunday 11:00 a.m. to 9:00 p.m.
Compensation: $600.00
SEATING CAPACITY: 17

Sidewalk Cafe Permit and approved plan must be posted at all times.

This grant of privilege #1121634 for a sidewalk cafe shall be subject to the provisions of Section 10-28-800 though 10-28-885 of the Municipal Code of Chicago and the directions of the Commissioner of Department of Business Affairs and Consumer Protection, the Commissioner of Streets and Sanitation, and the Commissioner of Transportation.

The permit holder agrees to hold the City of Chicago harmless for any damage, relocation or replacement costs associated with damage, relocation or removal of private property caused by the City performing work in the public way.

Authority for the above named privilege is herein given and granted from and after March 1, 2016 through and including December 1, 2016.

Alderman _____

Brian Hopkins 2nd Ward

Department of Business Affairs and Consumer Protection
Small Business Center - Public Way Use Unit
City Hall - 121 N. LaSalle Street, Room 800 • Chicago, IL 60602
312-74-GOBIZ / 312-744-6249 • (312) 744-1944 (TTY)
http://www.cityofchicago.org/bacp

02/10/2016

Alderman **Brian Hopkins**
Ward # **02**
City of Chicago
City Hall, Room **200**
121 North LaSalle Street
Chicago, Illinois 60602

Re: An ordinance to use and maintain a portion of the public right-of-way for **one (1) sidewalk cafe(s)** for **MR. KITE'S CHOCOLATE**, adjacent to the premises known as **2120 W. Division St.**.

Dear Alderman **Brian Hopkins**:

The applicant referenced above has requested the use of the public right-of-way for a **sidewalk cafe(s)**. An ordinance has been prepared by the Department of Business Affairs and Consumer Protection – Small Business Center - Public Way Use Unit for presentation to the City Council. Because this request was made for properties located in your ward, as approved by you as per the attached, I respectfully request that you introduce the attached ordinance at the next City Council meeting.

If you have any questions regarding this ordinance, please contact Anthony Bertuca at (312) 744-5506.

Department of Business Affairs and Consumer Protection

City of Chicago

O2016-1201

Office of the City Clerk

Document Tracking Sheet

Meeting Date:	2/10/2016
Sponsor(s):	Hopkins (2)
Type:	Ordinance
Title:	Sidewalk cafe(s) for Northside Bar & Grill
Committee(s) Assignment:	Committee on Transportation and Public Way

ORDINANCE
NORTHSIDE BAR & GRILL
Acct. No. 8632 - 1
Permit No. 1121425

Be It Ordained by the City Council of the City of Chicago:

Permission and authority are hereby given and granted to NORTHSIDE BAR & GRILL upon the terms and subject to the conditions of this ordinance, to maintain and use a portion of the public right of way for a sidewalk cafe adjacent to its premises located at 1635 N. Damen Ave.. Said sidewalk cafe area #1 shall be forty-four (44) feet in length and five (5) feet in width for a total of two hundred twenty (220) square feet and shall allow six (6) feet of clear space from the face of the curb/building line along N. Damen Avenue. The compensation for said space and the days and hours of operation for the sidewalk cafe shall be as follows:

Monday thru Sunday 11:00 a.m. to 12:00 midnight
Compensation: $600.00
SEATING CAPACITY: 24

Sidewalk Cafe Permit and approved plan must be posted at all times.

This grant of privilege #1121425 for a sidewalk cafe shall be subject to the provisions of Section 10-28-800 though 10-28-885 of the Municipal Code of Chicago and the directions of the Commissioner of Department of Business Affairs and Consumer Protection, the Commissioner of Streets and Sanitation, and the Commissioner of Transportation.

The permit holder agrees to hold the City of Chicago harmless for any damage, relocation or replacement costs associated with damage, relocation or removal of private property caused by the City performing work in the public way.

Authority for the above named privilege is herein given and granted from and after March 1, 2016 through and including December 1, 2016.

Alderman _____

Brian Hopkins 2nd Ward

Department of Business Affairs and Consumer Protection
Small Business Center - Public Way Use Unit
City Hall - 121 N. LaSalle Street, Room 800 • Chicago, IL 60602
312-74-GOBIZ / 312-744-6249 • (312) 744-1944 (TTY)
http://www.cityofchicago.org/bacp

02/10/2016

Alderman **Brian Hopkins**
Ward # **02**
City of Chicago
City Hall, Room **200**
121 North LaSalle Street
Chicago, Illinois 60602

Re: An ordinance to use and maintain a portion of the public right-of-way for **one (1) sidewalk cafe(s)** for **NORTHSIDE BAR & GRILL**, adjacent to the premises known as **1635 N. Damen Ave.**.

Dear Alderman **Brian Hopkins**:

The applicant referenced above has requested the use of the public right-of-way for a **sidewalk cafe(s)**. An ordinance has been prepared by the Department of Business Affairs and Consumer Protection – Small Business Center - Public Way Use Unit for presentation to the City Council. Because this request was made for properties located in your ward, as approved by you as per the attached, I respectfully request that you introduce the attached ordinance at the next City Council meeting.

If you have any questions regarding this ordinance, please contact Anthony Bertuca at (312) 744-5506.

Department of Business Affairs and Consumer Protection

City of Chicago

O2016-1204

Office of the City Clerk

Document Tracking Sheet

Meeting Date:	2/10/2016
Sponsor(s):	Hopkins (2)
Type:	Ordinance
Title:	Sidewalk cafe(s) for Old Town Social
Committee(s) Assignment:	Committee on Transportation and Public Way

ORDINANCE
OLD TOWN SOCIAL
Acct. No. 338752 - 1
Permit No. 1121828

Be It Ordained by the City Council of the City of Chicago:

Permission and authority are hereby given and granted to OLD TOWN SOCIAL upon the terms and subject to the conditions of this ordinance, to maintain and use a portion of the public right of way for a sidewalk cafe adjacent to its premises located at 455 W. North Ave.. Said sidewalk cafe area #1 shall be eighty-seven point five eight (87.58) feet in length and nine (9) feet in width for a total of seven hundred eighty-eight point two two (788.22) square feet and shall allow six (6) feet of clear space from the face of the curb/building line along N Cleveland Ave. The compensation for said space and the days and hours of operation for the sidewalk cafe shall be as follows:

Sunday through Thursday 10:00 a.m. until 10:00 p.m. Friday and Saturday 10:00 a.m. until 11:00 p.m.
Compensation: $867.04
SEATING CAPACITY: 78

Sidewalk Cafe Permit and approved plan must be posted at all times.

This grant of privilege #1121828 for a sidewalk cafe shall be subject to the provisions of Section 10-28-800 though 10-28-885 of the Municipal Code of Chicago and the directions of the Commissioner of Department of Business Affairs and Consumer Protection, the Commissioner of Streets and Sanitation, and the Commissioner of Transportation.

The permit holder agrees to hold the City of Chicago harmless for any damage, relocation or replacement costs associated with damage, relocation or removal of private property caused by the City performing work in the public way.

Authority for the above named privilege is herein given and granted from and after March 1, 2016 through and including December 1, 2016.

Alderman _____

Brian Hopkins 2nd Ward

Department of Business Affairs and Consumer Protection
Small Business Center - Public Way Use Unit
City Hall - 121 N. LaSalle Street, Room 800 • Chicago, IL 60602
312-74-GOBIZ / 312-744-6249 • (312) 744-1944 (TTY)
http //www cityofchicago.org/bacp

02/10/2016

Alderman **Brian Hopkins**
Ward # **02**
City of Chicago
City Hall, Room **200**
121 North LaSalle Street
Chicago, Illinois 60602

Re: An ordinance to use and maintain a portion of the public right-of-way for **one (1) sidewalk cafe(s)** for **OLD TOWN SOCIAL**, adjacent to the premises known as **455 W. North Ave.**.

Dear Alderman **Brian Hopkins**:

The applicant referenced above has requested the use of the public right-of-way for a **sidewalk cafe(s)**. An ordinance has been prepared by the Department of Business Affairs and Consumer Protection – Small Business Center - Public Way Use Unit for presentation to the City Council. Because this request was made for properties located in your ward, as approved by you as per the attached, I respectfully request that you introduce the attached ordinance at the next City Council meeting.

If you have any questions regarding this ordinance, please contact Anthony Bertuca at (312) 744-5506.

Department of Business Affairs and Consumer Protection

City of Chicago

O2016-1205

Office of the City Clerk

Document Tracking Sheet

Meeting Date:	2/10/2016
Sponsor(s):	Hopkins (2)
Type:	Ordinance
Title:	Sidewalk cafe(s) for Rosebud Steakhouse
Committee(s) Assignment:	Committee on Transportation and Public Way

ORDINANCE
Rosebud Steakhouse
Acct. No. 202047 - 1
Permit No. 1121427

Be It Ordained by the City Council of the City of Chicago:

Permission and authority are hereby given and granted to Rosebud Steakhouse upon the terms and subject to the conditions of this ordinance, to maintain and use a portion of the public right of way for a sidewalk cafe adjacent to its premises located at 192 E. Walton Pl.. Said sidewalk cafe area #1 shall be twenty-three point zero eight (23.08) feet in length and six point nine two (6.92) feet in width for a total of one hundred fifty-nine point seven one (159.71) square feet and shall allow six (6) feet of clear space from the face of the curb/building line along E. Walton Place. The compensation for said space and the days and hours of operation for the sidewalk cafe shall be as follows:

Monday through Saturday 11:30 a.m. to 12:00 Midnight and Sunday 3:00 p.m. to 12:00 Midnight.
Compensation: $600.00
SEATING CAPACITY: 20

Sidewalk Cafe Permit and approved plan must be posted at all times.

This grant of privilege #1121427 for a sidewalk cafe shall be subject to the provisions of Section 10-28-800 though 10-28-885 of the Municipal Code of Chicago and the directions of the Commissioner of Department of Business Affairs and Consumer Protection, the Commissioner of Streets and Sanitation, and the Commissioner of Transportation.

The permit holder agrees to hold the City of Chicago harmless for any damage, relocation or replacement costs associated with damage, relocation or removal of private property caused by the City performing work in the public way.

Authority for the above named privilege is herein given and granted from and after March 1, 2016 through and including December 1, 2016.

Alderman _____

Brian Hopkins 2nd Ward

Department of Business Affairs and Consumer Protection
Small Business Center - Public Way Use Unit
City Hall - 121 N. LaSalle Street, Room 800 • Chicago, IL 60602
312-74-GOBIZ / 312-744-6249 • (312) 744-1944 (TTY)
http://www.cityofchicago.org/bacp

02/10/2016

Alderman **Brian Hopkins**
Ward # **02**
City of Chicago
City Hall, Room **200**
121 North LaSalle Street
Chicago, Illinois 60602

Re: An ordinance to use and maintain a portion of the public right-of-way for **one (1) sidewalk cafe(s)** for **Rosebud Steakhouse**, adjacent to the premises known as **192 E. Walton Pl.**.

Dear Alderman **Brian Hopkins**:

The applicant referenced above has requested the use of the public right-of-way for a **sidewalk cafe(s)**. An ordinance has been prepared by the Department of Business Affairs and Consumer Protection – Small Business Center - Public Way Use Unit for presentation to the City Council. Because this request was made for properties located in your ward, as approved by you as per the attached, I respectfully request that you introduce the attached ordinance at the next City Council meeting.

If you have any questions regarding this ordinance, please contact Anthony Bertuca at (312) 744-5506.

Department of Business Affairs and Consumer Protection

City of Chicago

O2016-1218

Office of the City Clerk

Document Tracking Sheet

Meeting Date:	2/10/2016
Sponsor(s):	Hopkins (2)
Type:	Ordinance
Title:	Sidewalk cafe(s) for Starbucks Coffee No. 13468
Committee(s) Assignment:	Committee on Transportation and Public Way

ORDINANCE
STARBUCKS COFFEE #13468
Acct. No. 63414 - 130
Permit No. 1121737

Be It Ordained by the City Council of the City of Chicago:

Permission and authority are hereby given and granted to STARBUCKS COFFEE #13468 upon the terms and subject to the conditions of this ordinance, to maintain and use a portion of the public right of way for a sidewalk cafe adjacent to its premises located at 1 E. Delaware Pl.. Said sidewalk cafe area #1 shall be seventeen point six seven (17.67) feet in length and thirteen point zero eight (13.08) feet in width for a total of two hundred thirty-one point one two (231.12) square feet and shall allow six (6) feet of clear space from the face of the curb/building line along E. Delaware Pl.. The compensation for said space and the days and hours of operation for the sidewalk cafe shall be as follows:

Monday through Sunday 8:00 a.m. until 10:00 p.m.
Compensation: $600.00
SEATING CAPACITY: 13

Sidewalk Cafe Permit and approved plan must be posted at all times.

This grant of privilege #1121737 for a sidewalk cafe shall be subject to the provisions of Section 10-28-800 though 10-28-885 of the Municipal Code of Chicago and the directions of the Commissioner of Department of Business Affairs and Consumer Protection, the Commissioner of Streets and Sanitation, and the Commissioner of Transportation.

The permit holder agrees to hold the City of Chicago harmless for any damage, relocation or replacement costs associated with damage, relocation or removal of private property caused by the City performing work in the public way.

Authority for the above named privilege is herein given and granted from and after March 1, 2016 through and including December 1, 2016.

Alderman _____

Brian Hopkins 2nd Ward

Department of Business Affairs and Consumer Protection
Small Business Center - Public Way Use Unit
City Hall - 121 N LaSalle Street, Room 800 • Chicago, IL 60602
312-74-GOBIZ / 312-744-6249 • (312) 744-1944 (TTY)
http://www.cityofchicago.org/bacp

02/10/2016

Alderman **Brian Hopkins**
Ward # **02**
City of Chicago
City Hall, Room **200**
121 North LaSalle Street
Chicago, Illinois 60602

Re: An ordinance to use and maintain a portion of the public right-of-way for **one (1) sidewalk cafe(s)** for **STARBUCKS COFFEE #13468**, adjacent to the premises known as **1 E. Delaware Pl.**.

Dear Alderman **Brian Hopkins**:

The applicant referenced above has requested the use of the public right-of-way for a **sidewalk cafe(s)**. An ordinance has been prepared by the Department of Business Affairs and Consumer Protection – Small Business Center - Public Way Use Unit for presentation to the City Council. Because this request was made for properties located in your ward, as approved by you as per the attached, I respectfully request that you introduce the attached ordinance at the next City Council meeting.

If you have any questions regarding this ordinance, please contact Anthony Bertuca at (312) 744-5506.

Department of Business Affairs and Consumer Protection

City of Chicago

O2016-1221

Office of the City Clerk

Document Tracking Sheet

Meeting Date:	2/10/2016
Sponsor(s):	Hopkins (2)
Type:	Ordinance
Title:	Sidewalk cafe(s) for Starbucks Coffee No. 2215
Committee(s) Assignment:	Committee on Transportation and Public Way

ORDINANCE
STARBUCKS COFFEE #2215
Acct. No. 63414 - 21
Permit No. 1121734

Be It Ordained by the City Council of the City of Chicago:

Permission and authority are hereby given and granted to STARBUCKS COFFEE #2215 upon the terms and subject to the conditions of this ordinance, to maintain and use a portion of the public right of way for a sidewalk cafe adjacent to its premises located at 828 N. State St.. Said sidewalk cafe area #1 shall be twenty-six (26) feet in length and twelve (12) feet in width for a total of three hundred twelve (312) square feet and shall allow six (6) feet of clear space from the face of the curb/building line along W. Pearson Street. The compensation for said space and the days and hours of operation for the sidewalk cafe shall be as follows:

Sunday through Thursday 8:00 a.m. to 10:00 p.m. Friday & Saturday 8:00 a.m. to 12:00 MIdnight
Compensation: $717.60
SEATING CAPACITY: 22

Sidewalk Cafe Permit and approved plan must be posted at all times.

This grant of privilege #1121734 for a sidewalk cafe shall be subject to the provisions of Section 10-28-800 though 10-28-885 of the Municipal Code of Chicago and the directions of the Commissioner of Department of Business Affairs and Consumer Protection, the Commissioner of Streets and Sanitation, and the Commissioner of Transportation.

The permit holder agrees to hold the City of Chicago harmless for any damage, relocation or replacement costs associated with damage, relocation or removal of private property caused by the City performing work in the public way.

Authority for the above named privilege is herein given and granted from and after March 1, 2016 through and including December 1, 2016.

Alderman _____

Brian Hopkins 2nd Ward

Department of Business Affairs and Consumer Protection
Small Business Center - Public Way Use Unit
City Hall - 121 N. LaSalle Street, Room 800 • Chicago, IL 60602
312-74-GOBIZ / 312-744-6249 • (312) 744-1944 (TTY)
http://www.cityofchicago.org/bacp

02/10/2016

Alderman **Brian Hopkins**
Ward # **02**
City of Chicago
City Hall, Room **200**
121 North LaSalle Street
Chicago, Illinois 60602

Re: An ordinance to use and maintain a portion of the public right-of-way for **one (1) sidewalk cafe(s)** for **STARBUCKS COFFEE #2215**, adjacent to the premises known as **828 N. State St.**.

Dear Alderman **Brian Hopkins**:

The applicant referenced above has requested the use of the public right-of-way for a **sidewalk cafe(s)**. An ordinance has been prepared by the Department of Business Affairs and Consumer Protection – Small Business Center - Public Way Use Unit for presentation to the City Council. Because this request was made for properties located in your ward, as approved by you as per the attached, I respectfully request that you introduce the attached ordinance at the next City Council meeting.

If you have any questions regarding this ordinance, please contact Anthony Bertuca at (312) 744-5506.

Department of Business Affairs and Consumer Protection

City of Chicago

O2016-1262

Office of the City Clerk

Document Tracking Sheet

Meeting Date:	2/10/2016
Sponsor(s):	Hopkins (2)
Type:	Ordinance
Title:	Sidewalk cafe(s) for Starbucks Coffee No. 22423
Committee(s) Assignment:	Committee on Transportation and Public Way

ORDINANCE
Starbucks Coffee #22423
Acct. No. 63414 - 167
Permit No. 1121739

Be It Ordained by the City Council of the City of Chicago:

Permission and authority are hereby given and granted to Starbucks Coffee #22423 upon the terms and subject to the conditions of this ordinance, to maintain and use a portion of the public right of way for a sidewalk cafe adjacent to its premises located at 1230 N. Wells St.. Said sidewalk cafe area #1 shall be eighteen point five (18.5) feet in length and eight point five (8.5) feet in width, area #2 shall be nineteen point zero eight (19.08) feet in length and ten (10) feet in width for a total of three hundred forty-eight point zero five (348.05) square feet and shall allow six (6) feet of clear space from the face of the curb/building line along North Wells Street, West Scott Street. The compensation for said space and the days and hours of operation for the sidewalk cafe shall be as follows:

Sunday through Thursday 8:00 a.m. to 10:00 p.m. Friday and Saturday 8:00 a.m. to 11:00 p.m.
Compensation: $600.00
SEATING CAPACITY: 46

Sidewalk Cafe Permit and approved plan must be posted at all times.

This grant of privilege #1121739 for a sidewalk cafe shall be subject to the provisions of Section 10-28-800 though 10-28-885 of the Municipal Code of Chicago and the directions of the Commissioner of Department of Business Affairs and Consumer Protection, the Commissioner of Streets and Sanitation, and the Commissioner of Transportation.

The permit holder agrees to hold the City of Chicago harmless for any damage, relocation or replacement costs associated with damage, relocation or removal of private property caused by the City performing work in the public way.

Authority for the above named privilege is herein given and granted from and after March 1, 2016 through and including December 1, 2016.

Alderman _____

Brian Hopkins 2nd Ward

Department of Business Affairs and Consumer Protection
Small Business Center - Public Way Use Unit
City Hall - 121 N. LaSalle Street, Room 800 • Chicago, IL 60602
312-74-GOBIZ / 312-744-6249 • (312) 744-1944 (TTY)
http://www.cityofchicago.org/bacp

02/10/2016

Alderman **Brian Hopkins**
Ward # **02**
City of Chicago
City Hall, Room **200**
121 North LaSalle Street
Chicago, Illinois 60602

Re: An ordinance to use and maintain a portion of the public right-of-way for **two (2) sidewalk cafe(s)** for **Starbucks Coffee #22423**, adjacent to the premises known as **1230 N. Wells St.**.

Dear Alderman **Brian Hopkins**:

The applicant referenced above has requested the use of the public right-of-way for a **sidewalk cafe(s)**. An ordinance has been prepared by the Department of Business Affairs and Consumer Protection – Small Business Center - Public Way Use Unit for presentation to the City Council. Because this request was made for properties located in your ward, as approved by you as per the attached, I respectfully request that you introduce the attached ordinance at the next City Council meeting.

If you have any questions regarding this ordinance, please contact Anthony Bertuca at (312) 744-5506.

Department of Business Affairs and Consumer Protection

City of Chicago

O2016-1266

Office of the City Clerk

Document Tracking Sheet

Meeting Date:	2/10/2016
Sponsor(s):	Hopkins (2)
Type:	Ordinance
Title:	Sidewalk cafe(s) for Starbucks Coffee No. 2334
Committee(s) Assignment:	Committee on Transportation and Public Way

ORDINANCE
STARBUCKS COFFEE #2334
Acct. No. 63414 - 46
Permit No. 1121735

Be It Ordained by the City Council of the City of Chicago:

Permission and authority are hereby given and granted to STARBUCKS COFFEE #2334 upon the terms and subject to the conditions of this ordinance, to maintain and use a portion of the public right of way for a sidewalk cafe adjacent to its premises located at 106-108 W. Germania Pl.. Said sidewalk cafe area #1 shall be sixteen (16) feet in length and eight (8) feet in width, area #2 shall be sixteen (16) feet in length and eight (8) feet in width for a total of two hundred fifty-six (256) square feet and shall allow six (6) feet of clear space from the face of the curb/building line along N. Clark Street. The compensation for said space and the days and hours of operation for the sidewalk cafe shall be as follows:

Sunday through Saturday 8:00 a.m. to 8:30 p.m.
Compensation: $600.00
SEATING CAPACITY: 24

Sidewalk Cafe Permit and approved plan must be posted at all times.

This grant of privilege #1121735 for a sidewalk cafe shall be subject to the provisions of Section 10-28-800 though 10-28-885 of the Municipal Code of Chicago and the directions of the Commissioner of Department of Business Affairs and Consumer Protection, the Commissioner of Streets and Sanitation, and the Commissioner of Transportation.

The permit holder agrees to hold the City of Chicago harmless for any damage, relocation or replacement costs associated with damage, relocation or removal of private property caused by the City performing work in the public way.

Authority for the above named privilege is herein given and granted from and after March 1, 2016 through and including December 1, 2016.

Alderman _____

Brian Hopkins 2nd Ward

Department of Business Affairs and Consumer Protection
Small Business Center - Public Way Use Unit
City Hall - 121 N. LaSalle Street, Room 800 • Chicago, IL 60602
312-74-GOBIZ / 312-744-6249 • (312) 744-1944 (TTY)
http://www.cityofchicago.org/bacp

02/10/2016

Alderman **Brian Hopkins**
Ward # **02**
City of Chicago
City Hall, Room **200**
121 North LaSalle Street
Chicago, Illinois 60602

Re: An ordinance to use and maintain a portion of the public right-of-way for **two (2) sidewalk cafe(s)** for **STARBUCKS COFFEE #2334**, adjacent to the premises known as **106-108 W. Germania Pl.**.

Dear Alderman **Brian Hopkins**:

The applicant referenced above has requested the use of the public right-of-way for a **sidewalk cafe(s)**. An ordinance has been prepared by the Department of Business Affairs and Consumer Protection – Small Business Center - Public Way Use Unit for presentation to the City Council. Because this request was made for properties located in your ward, as approved by you as per the attached, I respectfully request that you introduce the attached ordinance at the next City Council meeting.

If you have any questions regarding this ordinance, please contact Anthony Bertuca at (312) 744-5506.

Department of Business Affairs and Consumer Protection

City of Chicago

O2016-1274

Office of the City Clerk

Document Tracking Sheet

Meeting Date:	2/10/2016
Sponsor(s):	Hopkins (2)
Type:	Ordinance
Title:	Sidewalk cafe(s) for Starbucks Coffee No. 236
Committee(s) Assignment:	Committee on Transportation and Public Way

ORDINANCE
STARBUCKS COFFEE #236
Acct. No. 63414 - 19
Permit No. 1121733

Be It Ordained by the City Council of the City of Chicago:

Permission and authority are hereby given and granted to STARBUCKS COFFEE #236 upon the terms and subject to the conditions of this ordinance, to maintain and use a portion of the public right of way for a sidewalk cafe adjacent to its premises located at 39 W. Division St.. Said sidewalk cafe area #1 shall be twenty-four (24) feet in length and eleven (11) feet in width for a total of two hundred sixty-four (264) square feet and shall allow six (6) feet of clear space from the face of the curb/building line along N. Dearborn Street. The compensation for said space and the days and hours of operation for the sidewalk cafe shall be as follows:

Monday through Thursday 8:00 a.m. to 10:00 p.m. Friday & Saturday 8:00 a.m. to 12:00 Midnight Sunday 8:00 a.m. to 9:00 p.m.
Compensation: $607.20
SEATING CAPACITY: 19

Sidewalk Cafe Permit and approved plan must be posted at all times.

This grant of privilege #1121733 for a sidewalk cafe shall be subject to the provisions of Section 10-28-800 though 10-28-885 of the Municipal Code of Chicago and the directions of the Commissioner of Department of Business Affairs and Consumer Protection, the Commissioner of Streets and Sanitation, and the Commissioner of Transportation.

The permit holder agrees to hold the City of Chicago harmless for any damage, relocation or replacement costs associated with damage, relocation or removal of private property caused by the City performing work in the public way.

Authority for the above named privilege is herein given and granted from and after March 1, 2016 through and including December 1, 2016.

Alderman Brian Hopkins

Brian Hopkins 2nd Ward

Department of Business Affairs and Consumer Protection
Small Business Center - Public Way Use Unit
City Hall - 121 N. LaSalle Street, Room 800 • Chicago, IL 60602
312-74-GOBIZ / 312-744-6249 • (312) 744-1944 (TTY)
http://www.cityofchicago.org/bacp

02/10/2016

Alderman **Brian Hopkins**
Ward # **02**
City of Chicago
City Hall, Room **200**
121 North LaSalle Street
Chicago, Illinois 60602

Re: An ordinance to use and maintain a portion of the public right-of-way for **one (1) sidewalk cafe(s)** for **STARBUCKS COFFEE #236**, adjacent to the premises known as **39 W. Division St.**.

Dear Alderman **Brian Hopkins**:

The applicant referenced above has requested the use of the public right-of-way for a **sidewalk cafe(s)**. An ordinance has been prepared by the Department of Business Affairs and Consumer Protection – Small Business Center - Public Way Use Unit for presentation to the City Council. Because this request was made for properties located in your ward, as approved by you as per the attached, I respectfully request that you introduce the attached ordinance at the next City Council meeting.

If you have any questions regarding this ordinance, please contact Anthony Bertuca at (312) 744-5506.

Department of Business Affairs and Consumer Protection

City of Chicago

O2016-1278

Office of the City Clerk

Document Tracking Sheet

Meeting Date:	2/10/2016
Sponsor(s):	Hopkins (2)
Type:	Ordinance
Title:	Sidewalk cafe(s) for Starbucks Coffee No. 2370
Committee(s) Assignment:	Committee on Transportation and Public Way

ORDINANCE
STARBUCKS COFFEE #2370
Acct. No. 63414 - 50
Permit No. 1121736

Be It Ordained by the City Council of the City of Chicago:

Permission and authority are hereby given and granted to STARBUCKS COFFEE #2370 upon the terms and subject to the conditions of this ordinance, to maintain and use a portion of the public right of way for a sidewalk cafe adjacent to its premises located at 1602 N. Wells St.. Said sidewalk cafe area #1 shall be twenty (20) feet in length and six (6) feet in width for a total of one hundred twenty (120) square feet and shall allow six (6) feet of clear space from the face of the curb/building line along N. Wells. The compensation for said space and the days and hours of operation for the sidewalk cafe shall be as follows:

Monday thru Sunday 8:00 a.m.to 12:00 midnight
Compensation: $600.00
SEATING CAPACITY: 9

Sidewalk Cafe Permit and approved plan must be posted at all times.

This grant of privilege #1121736 for a sidewalk cafe shall be subject to the provisions of Section 10-28-800 though 10-28-885 of the Municipal Code of Chicago and the directions of the Commissioner of Department of Business Affairs and Consumer Protection, the Commissioner of Streets and Sanitation, and the Commissioner of Transportation.

The permit holder agrees to hold the City of Chicago harmless for any damage, relocation or replacement costs associated with damage, relocation or removal of private property caused by the City performing work in the public way.

Authority for the above named privilege is herein given and granted from and after March 1, 2016 through and including December 1, 2016.

Alderman _____

Brian Hopkins 2nd Ward

Department of Business Affairs and Consumer Protection
Small Business Center - Public Way Use Unit
City Hall - 121 N. LaSalle Street, Room 800 • Chicago, IL 60602
312-74-GOBIZ / 312-744-6249 • (312) 744-1944 (TTY)
http://www.cityofchicago.org/bacp

02/10/2016

Alderman **Brian Hopkins**
Ward # **02**
City of Chicago
City Hall, Room **200**
121 North LaSalle Street
Chicago, Illinois 60602

Re: An ordinance to use and maintain a portion of the public right-of-way for **one (1) sidewalk cafe(s)** for **STARBUCKS COFFEE #2370**, adjacent to the premises known as **1602 N. Wells St.**.

Dear Alderman **Brian Hopkins**:

The applicant referenced above has requested the use of the public right-of-way for a **sidewalk cafe(s).** An ordinance has been prepared by the Department of Business Affairs and Consumer Protection – Small Business Center - Public Way Use Unit for presentation to the City Council. Because this request was made for properties located in your ward, as approved by you as per the attached, I respectfully request that you introduce the attached ordinance at the next City Council meeting.

If you have any questions regarding this ordinance, please contact Anthony Bertuca at (312) 744-5506.

Department of Business Affairs and Consumer Protection

City of Chicago

O2016-1281

Office of the City Clerk

Document Tracking Sheet

Meeting Date:	2/10/2016
Sponsor(s):	Hopkins (2)
Type:	Ordinance
Title:	Sidewalk cafe(s) for Sully's House
Committee(s) Assignment:	Committee on Transportation and Public Way

ORDINANCE
SULLY'S HOUSE
Acct. No. 317383 - 1
Permit No. 1121844

Be It Ordained by the City Council of the City of Chicago:

Permission and authority are hereby given and granted to SULLY'S HOUSE upon the terms and subject to the conditions of this ordinance, to maintain and use a portion of the public right of way for a sidewalk cafe adjacent to its premises located at 1501 N. Dayton St.. Said sidewalk cafe area #1 shall be fourteen (14) feet in length and eight (8) feet in width, area #2 shall be forty-nine (49) feet in length and eleven (11) feet in width, area #3 shall be fifty-eight (58) feet in length and eleven (11) feet in width for a total of one thousand two hundred eighty-nine (1289) square feet and shall allow six (6) feet of clear space from the face of the curb/building line along N. DAYTON, W. BLACKHAWK. The compensation for said space and the days and hours of operation for the sidewalk cafe shall be as follows:

Sunday through Saturday 11:00 a.m. to 12:00 midnight.
Compensation: $1,417.90
SEATING CAPACITY: 128

Sidewalk Cafe Permit and approved plan must be posted at all times.

This grant of privilege #1121844 for a sidewalk cafe shall be subject to the provisions of Section 10-28-800 though 10-28-885 of the Municipal Code of Chicago and the directions of the Commissioner of Department of Business Affairs and Consumer Protection, the Commissioner of Streets and Sanitation, and the Commissioner of Transportation.

The permit holder agrees to hold the City of Chicago harmless for any damage, relocation or replacement costs associated with damage, relocation or removal of private property caused by the City performing work in the public way.

Authority for the above named privilege is herein given and granted from and after March 1, 2016 through and including December 1, 2016.

Alderman _____

Brian Hopkins 2nd Ward

Department of Business Affairs and Consumer Protection
Small Business Center - Public Way Use Unit
City Hall - 121 N LaSalle Street, Room 800 • Chicago, IL 60602
312-74-GOBIZ / 312-744-6249 • (312) 744-1944 (TTY)
http://www.cityofchicago.org/bacp

02/10/2016

Alderman **Brian Hopkins**
Ward # **02**
City of Chicago
City Hall, Room **200**
121 North LaSalle Street
Chicago, Illinois 60602

Re: An ordinance to use and maintain a portion of the public right-of-way for **three (3) sidewalk cafe(s)** for **SULLY'S HOUSE**, adjacent to the premises known as **1501 N. Dayton St.**.

Dear Alderman **Brian Hopkins**:

The applicant referenced above has requested the use of the public right-of-way for a **sidewalk cafe(s)**. An ordinance has been prepared by the Department of Business Affairs and Consumer Protection – Small Business Center - Public Way Use Unit for presentation to the City Council. Because this request was made for properties located in your ward, as approved by you as per the attached, I respectfully request that you introduce the attached ordinance at the next City Council meeting.

If you have any questions regarding this ordinance, please contact Anthony Bertuca at (312) 744-5506.

Department of Business Affairs and Consumer Protection

City of Chicago

O2016-1284

Office of the City Clerk

Document Tracking Sheet

Meeting Date:	2/10/2016
Sponsor(s):	Hopkins (2)
Type:	Ordinance
Title:	Sidewalk cafe(s) for Tavern on Wells
Committee(s) Assignment:	Committee on Transportation and Public Way

ORDINANCE
TAVERN ON WELLS
Acct. No. 67 - 1
Permit No. 1121827

Be It Ordained by the City Council of the City of Chicago:

Permission and authority are hereby given and granted to TAVERN ON WELLS upon the terms and subject to the conditions of this ordinance, to maintain and use a portion of the public right of way for a sidewalk cafe adjacent to its premises located at 1208 N. Wells St.. Said sidewalk cafe area #1 shall be nineteen (19) feet in length and seven (7) feet in width for a total of one hundred thirty-three (133) square feet and shall allow six (6) feet of clear space from the face of the curb/building line along N. Wells Street. The compensation for said space and the days and hours of operation for the sidewalk cafe shall be as follows:

Monday through Sunday 11:00 a.m. to 12:00 midnight
Compensation: $600.00
SEATING CAPACITY: 16

Sidewalk Cafe Permit and approved plan must be posted at all times.

This grant of privilege #1121827 for a sidewalk cafe shall be subject to the provisions of Section 10-28-800 though 10-28-885 of the Municipal Code of Chicago and the directions of the Commissioner of Department of Business Affairs and Consumer Protection, the Commissioner of Streets and Sanitation, and the Commissioner of Transportation.

The permit holder agrees to hold the City of Chicago harmless for any damage, relocation or replacement costs associated with damage, relocation or removal of private property caused by the City performing work in the public way.

Authority for the above named privilege is herein given and granted from and after March 1, 2016 through and including December 1, 2016.

Alderman _____

Brian Hopkins 2nd Ward

Department of Business Affairs and Consumer Protection
Small Business Center - Public Way Use Unit
City Hall - 121 N. LaSalle Street, Room 800 • Chicago, IL 60602
312-74-GOBIZ / 312-744-6249 • (312) 744-1944 (TTY)
http://www.cityofchicago.org/bacp

02/10/2016

Alderman **Brian Hopkins**
Ward # **02**
City of Chicago
City Hall, Room **200**
121 North LaSalle Street
Chicago, Illinois 60602

Re: An ordinance to use and maintain a portion of the public right-of-way for **one (1) sidewalk cafe(s)** for **TAVERN ON WELLS**, adjacent to the premises known as **1208 N. Wells St.**.

Dear Alderman **Brian Hopkins**:

The applicant referenced above has requested the use of the public right-of-way for a **sidewalk cafe(s)**. An ordinance has been prepared by the Department of Business Affairs and Consumer Protection – Small Business Center - Public Way Use Unit for presentation to the City Council. Because this request was made for properties located in your ward, as approved by you as per the attached, I respectfully request that you introduce the attached ordinance at the next City Council meeting.

If you have any questions regarding this ordinance, please contact Anthony Bertuca at (312) 744-5506.

Department of Business Affairs and Consumer Protection

City of Chicago

O2016-1291

Office of the City Clerk

Document Tracking Sheet

Meeting Date:	2/10/2016
Sponsor(s):	Hopkins (2)
Type:	Ordinance
Title:	Sidewalk cafe(s) for Twin Anchors
Committee(s) Assignment:	Committee on Transportation and Public Way

ORDINANCE
TWIN ANCHORS
Acct. No. 207 - 1
Permit No. 1121514

Be It Ordained by the City Council of the City of Chicago:

Permission and authority are hereby given and granted to TWIN ANCHORS upon the terms and subject to the conditions of this ordinance, to maintain and use a portion of the public right of way for a sidewalk cafe adjacent to its premises located at 1655 N. Sedgwick St.. Said sidewalk cafe area #1 shall be forty-four (44) feet in length and seven point seven five (7.75) feet in width for a total of three hundred forty-one (341) square feet and shall allow six (6) feet of clear space from the face of the curb/building line along W. Eugenie Street. The compensation for said space and the days and hours of operation for the sidewalk cafe shall be as follows:

Monday through Friday 5:00 p.m. to 11:00 p.m. Saturday and Sunday 12:00 noon to 11:00 p.m.
Compensation: $613.80
SEATING CAPACITY: 23

Sidewalk Cafe Permit and approved plan must be posted at all times.

This grant of privilege #1121514 for a sidewalk cafe shall be subject to the provisions of Section 10-28-800 though 10-28-885 of the Municipal Code of Chicago and the directions of the Commissioner of Department of Business Affairs and Consumer Protection, the Commissioner of Streets and Sanitation, and the Commissioner of Transportation.

The permit holder agrees to hold the City of Chicago harmless for any damage, relocation or replacement costs associated with damage, relocation or removal of private property caused by the City performing work in the public way.

Authority for the above named privilege is herein given and granted from and after March 1, 2016 through and including December 1, 2016.

Alderman _____

Brian Hopkins 2nd Ward

Department of Business Affairs and Consumer Protection
Small Business Center - Public Way Use Unit
City Hall - 121 N. LaSalle Street, Room 800 • Chicago, IL 60602
312-74-GOBIZ / 312-744-6249 • (312) 744-1944 (TTY)
http://www.cityofchicago.org/bacp

02/10/2016

Alderman **Brian Hopkins**
Ward # **02**
City of Chicago
City Hall, Room **200**
121 North LaSalle Street
Chicago, Illinois 60602

Re: An ordinance to use and maintain a portion of the public right-of-way for **one (1) sidewalk cafe(s)** for **TWIN ANCHORS**, adjacent to the premises known as **1655 N. Sedgwick St.**.

Dear Alderman **Brian Hopkins**:

The applicant referenced above has requested the use of the public right-of-way for a **sidewalk cafe(s)**. An ordinance has been prepared by the Department of Business Affairs and Consumer Protection – Small Business Center - Public Way Use Unit for presentation to the City Council. Because this request was made for properties located in your ward, as approved by you as per the attached, I respectfully request that you introduce the attached ordinance at the next City Council meeting.

If you have any questions regarding this ordinance, please contact Anthony Bertuca at (312) 744-5506.

Department of Business Affairs and Consumer Protection

City of Chicago

O2016-1203

Office of the City Clerk

Document Tracking Sheet

Meeting Date:	2/10/2016
Sponsor(s):	Dowell (3)
Type:	Ordinance
Title:	Sidewalk cafe(s) for Asian Outpost
Committee(s) Assignment:	Committee on Transportation and Public Way

ORDINANCE
ASIAN OUTPOST
Acct. No. 379784 - 1
Permit No. 1121624

Be It Ordained by the City Council of the City of Chicago:

Permission and authority are hereby given and granted to ASIAN OUTPOST upon the terms and subject to the conditions of this ordinance, to maintain and use a portion of the public right of way for a sidewalk cafe adjacent to its premises located at 1313-1315 S. Wabash Ave.. Said sidewalk cafe area #1 shall be fifty-five (55) feet in length and nine point five (9.5) feet in width for a total of five hundred twenty-two point five (522.5) square feet and shall allow six (6) feet of clear space from the face of the curb/building line along S. Wabash Avenue. The compensation for said space and the days and hours of operation for the sidewalk cafe shall be as follows:

Monday through Sunday 11:00 a.m. to 12:00 midnight
Compensation: $600.00
SEATING CAPACITY: 36

Sidewalk Cafe Permit and approved plan must be posted at all times.

This grant of privilege #1121624 for a sidewalk cafe shall be subject to the provisions of Section 10-28-800 though 10-28-885 of the Municipal Code of Chicago and the directions of the Commissioner of Department of Business Affairs and Consumer Protection, the Commissioner of Streets and Sanitation, and the Commissioner of Transportation.

The permit holder agrees to hold the City of Chicago harmless for any damage, relocation or replacement costs associated with damage, relocation or removal of private property caused by the City performing work in the public way.

Authority for the above named privilege is herein given and granted from and after March 1, 2016 through and including December 1, 2016.

Alderman Pat Dowell

Pat Dowell 3rd Ward

Department of Business Affairs and Consumer Protection
Small Business Center - Public Way Use Unit
City Hall - 121 N LaSalle Street, Room 800 • Chicago, IL 60602
312-74-GOBIZ / 312-744-6249 • (312) 744-1944 (TTY)
http://www.cityofchicago.org/bacp

02/10/2016

Alderman **Pat Dowell**
Ward # **03**
City of Chicago
City Hall, Room **200**
121 North LaSalle Street
Chicago, Illinois 60602

Re: An ordinance to use and maintain a portion of the public right-of-way for **one (1) sidewalk cafe(s)** for **ASIAN OUTPOST**, adjacent to the premises known as **1313-1315 S. Wabash Ave.**.

Dear Alderman **Pat Dowell**:

The applicant referenced above has requested the use of the public right-of-way for a **sidewalk cafe(s)**. An ordinance has been prepared by the Department of Business Affairs and Consumer Protection – Small Business Center - Public Way Use Unit for presentation to the City Council. Because this request was made for properties located in your ward, as approved by you as per the attached, I respectfully request that you introduce the attached ordinance at the next City Council meeting.

If you have any questions regarding this ordinance, please contact Anthony Bertuca at (312) 744-5506.

Department of Business Affairs and Consumer Protection

City of Chicago

Office of the City Clerk

Document Tracking Sheet

O2016-1206

Meeting Date:	2/10/2016
Sponsor(s):	Dowell (3)
Type:	Ordinance
Title:	Sidewalk cafe(s) for La Cantina Grill
Committee(s) Assignment:	Committee on Transportation and Public Way

ORDINANCE
LA CANTINA GRILL
Acct. No. 287187 - 1
Permit No. 1121407

Be It Ordained by the City Council of the City of Chicago:

Permission and authority are hereby given and granted to LA CANTINA GRILL upon the terms and subject to the conditions of this ordinance, to maintain and use a portion of the public right of way for a sidewalk cafe adjacent to its premises located at 1911 S. Michigan Ave.. Said sidewalk cafe area #1 shall be twenty (20) feet in length and six (6) feet in width for a total of one hundred twenty (120) square feet and shall allow six (6) feet of clear space from the face of the curb/building line along S. Michigan Avenue. The compensation for said space and the days and hours of operation for the sidewalk cafe shall be as follows:

Monday through Saturday 8:00 a.m. to 12:00 midnight Sunday 8:00 a.m. to 10:00 p.m.
Compensation: $600.00
SEATING CAPACITY: 14

Sidewalk Cafe Permit and approved plan must be posted at all times.

This grant of privilege #1121407 for a sidewalk cafe shall be subject to the provisions of Section 10-28-800 though 10-28-885 of the Municipal Code of Chicago and the directions of the Commissioner of Department of Business Affairs and Consumer Protection, the Commissioner of Streets and Sanitation, and the Commissioner of Transportation.

The permit holder agrees to hold the City of Chicago harmless for any damage, relocation or replacement costs associated with damage, relocation or removal of private property caused by the City performing work in the public way.

Authority for the above named privilege is herein given and granted from and after March 1, 2016 through and including December 1, 2016.

Alderman _____

Pat Dowell 3rd Ward

Department of Business Affairs and Consumer Protection
Small Business Center - Public Way Use Unit
City Hall - 121 N. LaSalle Street, Room 800 • Chicago, IL 60602
312-74-GOBIZ / 312-744-6249 • (312) 744-1944 (TTY)
http://www.cityofchicago.org/baep

02/10/2016

Alderman **Pat Dowell**
Ward # **03**
City of Chicago
City Hall, Room **200**
121 North LaSalle Street
Chicago, Illinois 60602

Re: An ordinance to use and maintain a portion of the public right-of-way for **one (1) sidewalk cafe(s)** for **LA CANTINA GRILL**, adjacent to the premises known as **1911 S. Michigan Ave.**.

Dear Alderman **Pat Dowell**:

The applicant referenced above has requested the use of the public right-of-way for a **sidewalk cafe(s)**. An ordinance has been prepared by the Department of Business Affairs and Consumer Protection – Small Business Center - Public Way Use Unit for presentation to the City Council. Because this request was made for properties located in your ward, as approved by you as per the attached, I respectfully request that you introduce the attached ordinance at the next City Council meeting.

If you have any questions regarding this ordinance, please contact Anthony Bertuca at (312) 744-5506.

Department of Business Affairs and Consumer Protection

City of Chicago

O2016-1210

Office of the City Clerk

Document Tracking Sheet

Meeting Date:	2/10/2016
Sponsor(s):	Dowell (3)
Type:	Ordinance
Title:	Sidewalk cafe(s) for Overflow Coffee Bar, L3C
Committee(s) Assignment:	Committee on Transportation and Public Way

ORDINANCE
OVERFLOW COFFEE BAR, L3C
Acct. No. 359346 - 1
Permit No. 1121431

Be It Ordained by the City Council of the City of Chicago:

Permission and authority are hereby given and granted to OVERFLOW COFFEE BAR, L3C upon the terms and subject to the conditions of this ordinance, to maintain and use a portion of the public right of way for a sidewalk cafe adjacent to its premises located at 1550 S. State St.. Said sidewalk cafe area #1 shall be twenty point six three (20.63) feet in length and five point two nine (5.29) feet in width for a total of one hundred nine point one three (109.13) square feet and shall allow six (6) feet of clear space from the face of the curb/building line along S. State Street. The compensation for said space and the days and hours of operation for the sidewalk cafe shall be as follows:

Monday through Saturday 8:00 a.m. to 9:00 p.m. Sudnay 8:00 a.m. to 6:00 p.m.
Compensation: $600.00
SEATING CAPACITY: 9

Sidewalk Cafe Permit and approved plan must be posted at all times.

This grant of privilege #1121431 for a sidewalk cafe shall be subject to the provisions of Section 10-28-800 though 10-28-885 of the Municipal Code of Chicago and the directions of the Commissioner of Department of Business Affairs and Consumer Protection, the Commissioner of Streets and Sanitation, and the Commissioner of Transportation.

The permit holder agrees to hold the City of Chicago harmless for any damage, relocation or replacement costs associated with damage, relocation or removal of private property caused by the City performing work in the public way.

Authority for the above named privilege is herein given and granted from and after March 1, 2016 through and including December 1, 2016.

Alderman Pat Dowell

Pat Dowell 3rd Ward

Department of Business Affairs and Consumer Protection
Small Business Center - Public Way Use Unit
City Hall - 121 N. LaSalle Street, Room 800 • Chicago, IL 60602
312-74-GOBIZ / 312-744-6249 • (312) 744-1944 (TTY)
http://www.cityofchicago.org/bacp

02/10/2016

Alderman **Pat Dowell**
Ward # **03**
City of Chicago
City Hall, Room **200**
121 North LaSalle Street
Chicago, Illinois 60602

Re: An ordinance to use and maintain a portion of the public right-of-way for **one (1) sidewalk cafe(s)** for **OVERFLOW COFFEE BAR, L3C**, adjacent to the premises known as **1550 S. State St.**.

Dear Alderman **Pat Dowell**:

The applicant referenced above has requested the use of the public right-of-way for a **sidewalk cafe(s)**. An ordinance has been prepared by the Department of Business Affairs and Consumer Protection – Small Business Center - Public Way Use Unit for presentation to the City Council. Because this request was made for properties located in your ward, as approved by you as per the attached, I respectfully request that you introduce the attached ordinance at the next City Council meeting.

If you have any questions regarding this ordinance, please contact Anthony Bertuca at (312) 744-5506.

Department of Business Affairs and Consumer Protection

City of Chicago

O2016-1214

Office of the City Clerk

Document Tracking Sheet

Meeting Date:	2/10/2016
Sponsor(s):	Dowell (3)
Type:	Ordinance
Title:	Sidewalk cafe(s) for Reggie's Bar & Grill
Committee(s) Assignment:	Committee on Transportation and Public Way

ORDINANCE
REGGIE'S BAR & GRILL
Acct. No. 307071 - 1
Permit No. 1121771

Be It Ordained by the City Council of the City of Chicago:

Permission and authority are hereby given and granted to REGGIE'S BAR & GRILL upon the terms and subject to the conditions of this ordinance, to maintain and use a portion of the public right of way for a sidewalk cafe adjacent to its premises located at 2105 S. State St.. Said sidewalk cafe area #1 shall be sixty-six (66) feet in length and ten (10) feet in width for a total of six hundred sixty (660) square feet and shall allow six (6) feet of clear space from the face of the curb/building line along S State St. The compensation for said space and the days and hours of operation for the sidewalk cafe shall be as follows:

Monday through Wednesday 11:00 a.m. until 11:00 p.m. Thursday through Sunday 11:00 a.m. until 12:00 a.m.
Compensation: $726.00
SEATING CAPACITY: 28

Sidewalk Cafe Permit and approved plan must be posted at all times.

This grant of privilege #1121771 for a sidewalk cafe shall be subject to the provisions of Section 10-28-800 though 10-28-885 of the Municipal Code of Chicago and the directions of the Commissioner of Department of Business Affairs and Consumer Protection, the Commissioner of Streets and Sanitation, and the Commissioner of Transportation.

The permit holder agrees to hold the City of Chicago harmless for any damage, relocation or replacement costs associated with damage, relocation or removal of private property caused by the City performing work in the public way.

Authority for the above named privilege is herein given and granted from and after March 1, 2016 through and including December 1, 2016.

Alderman Pat Dowell

Pat Dowell 3rd Ward

Department of Business Affairs and Consumer Protection
Small Business Center - Public Way Use Unit
City Hall - 121 N. LaSalle Street, Room 800 • Chicago, IL 60602
312-74-GOBIZ / 312-744-6249 • (312) 744-1944 (TTY)
http://www.cityofchicago.org/bacp

02/10/2016

Alderman **Pat Dowell**
Ward # **03**
City of Chicago
City Hall, Room **200**
121 North LaSalle Street
Chicago, Illinois 60602

Re: An ordinance to use and maintain a portion of the public right-of-way for **one (1) sidewalk cafe(s)** for **REGGIE'S BAR & GRILL**, adjacent to the premises known as **2105 S. State St.**.

Dear Alderman **Pat Dowell**:

The applicant referenced above has requested the use of the public right-of-way for a **sidewalk cafe(s)**. An ordinance has been prepared by the Department of Business Affairs and Consumer Protection – Small Business Center - Public Way Use Unit for presentation to the City Council. Because this request was made for properties located in your ward, as approved by you as per the attached, I respectfully request that you introduce the attached ordinance at the next City Council meeting.

If you have any questions regarding this ordinance, please contact Anthony Bertuca at (312) 744-5506.

Department of Business Affairs and Consumer Protection

City of Chicago

O2016-1251

Office of the City Clerk

Document Tracking Sheet

Meeting Date:	2/10/2016
Sponsor(s):	Burns (4)
Type:	Ordinance
Title:	Sidewalk cafe(s) for Au Bon Pain
Committee(s) Assignment:	Committee on Transportation and Public Way

ORDINANCE
AU BON PAIN
Acct. No. 8970 - 139
Permit No. 1121494

Be It Ordained by the City Council of the City of Chicago:

Permission and authority are hereby given and granted to AU BON PAIN upon the terms and subject to the conditions of this ordinance, to maintain and use a portion of the public right of way for a sidewalk cafe adjacent to its premises located at 829 S. Wabash Ave.. Said sidewalk cafe area #1 shall be forty point one seven (40.17) feet in length and nine point zero eight (9.08) feet in width for a total of three hundred sixty-four point seven four (364.74) square feet and shall allow six (6) feet of clear space from the face of the curb/building line along South Wabash Avenue. The compensation for said space and the days and hours of operation for the sidewalk cafe shall be as follows:

Monday through Saturday 8:00 a.m. to 7:00 p.m.
Compensation: $656.54
SEATING CAPACITY: 20

Sidewalk Cafe Permit and approved plan must be posted at all times.

This grant of privilege #1121494 for a sidewalk cafe shall be subject to the provisions of Section 10-28-800 though 10-28-885 of the Municipal Code of Chicago and the directions of the Commissioner of Department of Business Affairs and Consumer Protection, the Commissioner of Streets and Sanitation, and the Commissioner of Transportation.

The permit holder agrees to hold the City of Chicago harmless for any damage, relocation or replacement costs associated with damage, relocation or removal of private property caused by the City performing work in the public way.

Authority for the above named privilege is herein given and granted from and after March 1, 2016 through and including December 1, 2016.

Alderman _____

William D. Burns 4th Ward

Department of Business Affairs and Consumer Protection
Small Business Center - Public Way Use Unit
City Hall - 121 N. LaSalle Street, Room 800 • Chicago, IL 60602
312-74-GOBIZ / 312-744-6249 • (312) 744-1944 (TTY)
http://www.cityofchicago.org/baep

02/10/2016

Alderman **William D. Burns**
Ward # **04**
City of Chicago
City Hall, Room **305**
121 North LaSalle Street
Chicago, Illinois 60602

Re: An ordinance to use and maintain a portion of the public right-of-way for **one (1) sidewalk cafe(s)** for **AU BON PAIN**, adjacent to the premises known as **829 S. Wabash Ave.**.

Dear Alderman **William D. Burns**:

The applicant referenced above has requested the use of the public right-of-way for a **sidewalk cafe(s)**. An ordinance has been prepared by the Department of Business Affairs and Consumer Protection – Small Business Center - Public Way Use Unit for presentation to the City Council. Because this request was made for properties located in your ward, as approved by you as per the attached, I respectfully request that you introduce the attached ordinance at the next City Council meeting.

If you have any questions regarding this ordinance, please contact Anthony Bertuca at (312) 744-5506.

Department of Business Affairs and Consumer Protection

City of Chicago

O2016-1254

Office of the City Clerk

Document Tracking Sheet

Meeting Date:	2/10/2016
Sponsor(s):	Burns (4)
Type:	Ordinance
Title:	Sidewalk cafe(s) for A10
Committee(s) Assignment:	Committee on Transportation and Public Way

ORDINANCE
A10
Acct. No. 379475 - 1
Permit No. 1121229

Be It Ordained by the City Council of the City of Chicago:

Permission and authority are hereby given and granted to A10 upon the terms and subject to the conditions of this ordinance, to maintain and use a portion of the public right of way for a sidewalk cafe adjacent to its premises located at 1460-1466 E. 53rd St.. Said sidewalk cafe area #1 shall be twenty-nine point zero eight (29.08) feet in length and ten point five (10.5) feet in width, area #2 shall be twenty-one point two five (21.25) feet in length and eight point three three (8.33) feet in width for a total of four hundred eighty-two point three five (482.35) square feet and shall allow six (6) feet of clear space from the face of the curb/building line along S. Harper Avenue. The compensation for said space and the days and hours of operation for the sidewalk cafe shall be as follows:

Monday through Sunday 10:00 a.m. to 12:00 midnight
Compensation: $600.00
SEATING CAPACITY: 32

Sidewalk Cafe Permit and approved plan must be posted at all times.

This grant of privilege #1121229 for a sidewalk cafe shall be subject to the provisions of Section 10-28-800 though 10-28-885 of the Municipal Code of Chicago and the directions of the Commissioner of Department of Business Affairs and Consumer Protection, the Commissioner of Streets and Sanitation, and the Commissioner of Transportation.

The permit holder agrees to hold the City of Chicago harmless for any damage, relocation or replacement costs associated with damage, relocation or removal of private property caused by the City performing work in the public way.

Authority for the above named privilege is herein given and granted from and after March 1, 2016 through and including December 1, 2016.

Alderman _____

William D. Burns 4th Ward

Department of Business Affairs and Consumer Protection
Small Business Center - Public Way Use Unit
City Hall - 121 N LaSalle Street, Room 800 • Chicago, IL 60602
312-74-GOBIZ / 312-744-6249 • (312) 744-1944 (TTY)
http://www.cityofchicago.org/bacp

02/10/2016

Alderman **William D. Burns**
Ward # **04**
City of Chicago
City Hall, Room **305**
121 North LaSalle Street
Chicago, Illinois 60602

Re: An ordinance to use and maintain a portion of the public right-of-way for **two (2) sidewalk cafe(s)** for **A10**, adjacent to the premises known as **1460-1466 E. 53rd St.**.

Dear Alderman **William D. Burns**:

The applicant referenced above has requested the use of the public right-of-way for a **sidewalk cafe(s)**. An ordinance has been prepared by the Department of Business Affairs and Consumer Protection – Small Business Center - Public Way Use Unit for presentation to the City Council. Because this request was made for properties located in your ward, as approved by you as per the attached, I respectfully request that you introduce the attached ordinance at the next City Council meeting.

If you have any questions regarding this ordinance, please contact Anthony Bertuca at (312) 744-5506.

Department of Business Affairs and Consumer Protection

City of Chicago

O2016-1258

Office of the City Clerk

Document Tracking Sheet

Meeting Date:	2/10/2016
Sponsor(s):	Burns (4)
Type:	Ordinance
Title:	Sidewalk cafe(s) for Blackie's
Committee(s) Assignment:	Committee on Transportation and Public Way

ORDINANCE
BLACKIE'S
Acct. No. 278 - 1
Permit No. 1121252

Be It Ordained by the City Council of the City of Chicago:

Permission and authority are hereby given and granted to BLACKIE'S upon the terms and subject to the conditions of this ordinance, to maintain and use a portion of the public right of way for a sidewalk cafe adjacent to its premises located at 755 S. Clark St.. Said sidewalk cafe area #1 shall be eighty (80) feet in length and nine (9) feet in width for a total of seven hundred twenty (720) square feet and shall allow six (6) feet of clear space from the face of the curb/building line along W. Polk ST.. The compensation for said space and the days and hours of operation for the sidewalk cafe shall be as follows:

Monday through Friday 11:00 a.m. to 11:00 p.m. Saturday & Sunday 8:00 a.m. to 10:00 p.m.
Compensation: $1,296.00
SEATING CAPACITY: 40

Sidewalk Cafe Permit and approved plan must be posted at all times.

This grant of privilege #1121252 for a sidewalk cafe shall be subject to the provisions of Section 10-28-800 though 10-28-885 of the Municipal Code of Chicago and the directions of the Commissioner of Department of Business Affairs and Consumer Protection, the Commissioner of Streets and Sanitation, and the Commissioner of Transportation.

The permit holder agrees to hold the City of Chicago harmless for any damage, relocation or replacement costs associated with damage, relocation or removal of private property caused by the City performing work in the public way.

Authority for the above named privilege is herein given and granted from and after March 1, 2016 through and including December 1, 2016.

Alderman _____

William D. Burns 4th Ward

Department of Business Affairs and Consumer Protection
Small Business Center - Public Way Use Unit
City Hall - 121 N. LaSalle Street, Room 800 • Chicago, IL 60602
312-74-GOBIZ / 312-744-6249 • (312) 744-1944 (TTY)
http://www.cityofchicago.org/bacp

02/10/2016

Alderman **William D. Burns**
Ward # **04**
City of Chicago
City Hall, Room **305**
121 North LaSalle Street
Chicago, Illinois 60602

Re: An ordinance to use and maintain a portion of the public right-of-way for **one (1) sidewalk cafe(s)** for **BLACKIE'S**, adjacent to the premises known as **755 S. Clark St.**.

Dear Alderman **William D. Burns**:

The applicant referenced above has requested the use of the public right-of-way for a **sidewalk cafe(s)**. An ordinance has been prepared by the Department of Business Affairs and Consumer Protection – Small Business Center - Public Way Use Unit for presentation to the City Council. Because this request was made for properties located in your ward, as approved by you as per the attached, I respectfully request that you introduce the attached ordinance at the next City Council meeting.

If you have any questions regarding this ordinance, please contact Anthony Bertuca at (312) 744-5506.

Department of Business Affairs and Consumer Protection

City of Chicago

O2016-1263

Office of the City Clerk

Document Tracking Sheet

Meeting Date:	2/10/2016
Sponsor(s):	Burns (4)
Type:	Ordinance
Title:	Sidewalk cafe(s) for Dunkin Donuts Baskin Robbins
Committee(s) Assignment:	Committee on Transportation and Public Way

ORDINANCE
DUNKIN DONUTS BASKIN ROBBINS
Acct. No. 300016 - 1
Permit No. 1121716

Be It Ordained by the City Council of the City of Chicago:

Permission and authority are hereby given and granted to DUNKIN DONUTS BASKIN ROBBINS upon the terms and subject to the conditions of this ordinance, to maintain and use a portion of the public right of way for a sidewalk cafe adjacent to its premises located at 600 S. Wabash Ave.. Said sidewalk cafe area #1 shall be nine point seven five (9.75) feet in length and nine point seven five (9.75) feet in width, area #2 shall be nine point seven five (9.75) feet in length and nine point seven five (9.75) feet in width for a total of one hundred ninety point one three (190.13) square feet and shall allow six (6) feet of clear space from the face of the curb/building line along S. Wabash Avenue. The compensation for said space and the days and hours of operation for the sidewalk cafe shall be as follows:

Sunday through Saturday 8:00 a.m. to 12:00 midnight
Compensation: $600.00
SEATING CAPACITY: 16

Sidewalk Cafe Permit and approved plan must be posted at all times.

This grant of privilege #1121716 for a sidewalk cafe shall be subject to the provisions of Section 10-28-800 though 10-28-885 of the Municipal Code of Chicago and the directions of the Commissioner of Department of Business Affairs and Consumer Protection, the Commissioner of Streets and Sanitation, and the Commissioner of Transportation.

The permit holder agrees to hold the City of Chicago harmless for any damage, relocation or replacement costs associated with damage, relocation or removal of private property caused by the City performing work in the public way.

Authority for the above named privilege is herein given and granted from and after March 1, 2016 through and including December 1, 2016.

Alderman _____

William D. Burns 4th Ward

Department of Business Affairs and Consumer Protection
Small Business Center - Public Way Use Unit
City Hall - 121 N. LaSalle Street, Room 800 • Chicago, IL 60602
312-74-GOBIZ / 312-744-6249 • (312) 744-1944 (TTY)
http://www.cityofchicago.org/bacp

02/10/2016

Alderman **William D. Burns**
Ward # **04**
City of Chicago
City Hall, Room **305**
121 North LaSalle Street
Chicago, Illinois 60602

Re: An ordinance to use and maintain a portion of the public right-of-way for **two (2) sidewalk cafe(s)** for **DUNKIN DONUTS BASKIN ROBBINS**, adjacent to the premises known as **600 S. Wabash Ave.**.

Dear Alderman **William D. Burns**:

The applicant referenced above has requested the use of the public right-of-way for a **sidewalk cafe(s)**. An ordinance has been prepared by the Department of Business Affairs and Consumer Protection – Small Business Center - Public Way Use Unit for presentation to the City Council. Because this request was made for properties located in your ward, as approved by you as per the attached, I respectfully request that you introduce the attached ordinance at the next City Council meeting.

If you have any questions regarding this ordinance, please contact Anthony Bertuca at (312) 744-5506.

Department of Business Affairs and Consumer Protection

City of Chicago

O2016-1267

Office of the City Clerk

Document Tracking Sheet

Meeting Date:	2/10/2016
Sponsor(s):	Burns (4)
Type:	Ordinance
Title:	Sidewalk cafe(s) for Epic Burger
Committee(s) Assignment:	Committee on Transportation and Public Way

ORDINANCE
EPIC BURGER
Acct. No. 331323 - 1
Permit No. 1121728

Be It Ordained by the City Council of the City of Chicago:

Permission and authority are hereby given and granted to EPIC BURGER upon the terms and subject to the conditions of this ordinance, to maintain and use a portion of the public right of way for a sidewalk cafe adjacent to its premises located at 517 S. State St.. Said sidewalk cafe area #1 shall be nineteen point seven five (19.75) feet in length and eight point five eight (8.58) feet in width for a total of one hundred sixty-nine point four six (169.46) square feet and shall allow six (6) feet of clear space from the face of the curb/building line along S. State Street. The compensation for said space and the days and hours of operation for the sidewalk cafe shall be as follows:

Monday through Wednesday 10:30 a.m. to 10:00 p.m. Friday and Saturday 10:30 a.m. to 11:00 p.m. Sunday 10:30 a.m. to 9:00 p.m.
Compensation: $600.00
SEATING CAPACITY: 16

Sidewalk Cafe Permit and approved plan must be posted at all times.


This grant of privilege #1121728 for a sidewalk cafe shall be subject to the provisions of Section 10-28-800 though 10-28-885 of the Municipal Code of Chicago and the directions of the Commissioner of Department of Business Affairs and Consumer Protection, the Commissioner of Streets and Sanitation, and the Commissioner of Transportation.

The permit holder agrees to hold the City of Chicago harmless for any damage, relocation or replacement costs associated with damage, relocation or removal of private property caused by the City performing work in the public way.

Authority for the above named privilege is herein given and granted from and after March 1, 2016 through and including December 1, 2016.

Alderman _____

William D. Burns 4th Ward

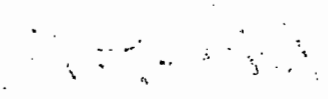

Department of Business Affairs and Consumer Protection
Small Business Center - Public Way Use Unit
City Hall - 121 N. LaSalle Street, Room 800 • Chicago, IL 60602
312-74-GOBIZ / 312-744-6249 • (312) 744-1944 (TTY)
http://www.cityofchicago.org/bacp

02/10/2016

Alderman **William D. Burns**
Ward # **04**
City of Chicago
City Hall, Room **305**
121 North LaSalle Street
Chicago, Illinois 60602

Re: An ordinance to use and maintain a portion of the public right-of-way for **one (1) sidewalk cafe(s)** for **EPIC BURGER**, adjacent to the premises known as **517 S. State St.**.

Dear Alderman **William D. Burns**:

The applicant referenced above has requested the use of the public right-of-way for a **sidewalk cafe(s)**. An ordinance has been prepared by the Department of Business Affairs and Consumer Protection – Small Business Center - Public Way Use Unit for presentation to the City Council. Because this request was made for properties located in your ward, as approved by you as per the attached, I respectfully request that you introduce the attached ordinance at the next City Council meeting.

If you have any questions regarding this ordinance, please contact Anthony Bertuca at (312) 744-5506.

Department of Business Affairs and Consumer Protection

City of Chicago

O2016-1271

Office of the City Clerk

Document Tracking Sheet

Meeting Date:	2/10/2016
Sponsor(s):	Burns (4)
Type:	Ordinance
Title:	Sidewalk cafe(s) for Flaco's Tacos LLC
Committee(s) Assignment:	Committee on Transportation and Public Way

ORDINANCE
FLACO'S TACOS, LLC
Acct. No. 330522 - 1
Permit No. 1121547

Be It Ordained by the City Council of the City of Chicago:

Permission and authority are hereby given and granted to FLACO'S TACOS, LLC upon the terms and subject to the conditions of this ordinance, to maintain and use a portion of the public right of way for a sidewalk cafe adjacent to its premises located at 725 S. Dearborn St.. Said sidewalk cafe area #1 shall be seven (7) feet in length and nine (9) feet in width for a total of sixty-three (63) square feet and shall allow six (6) feet of clear space from the face of the curb/building line along S Dearborn St. The compensation for said space and the days and hours of operation for the sidewalk cafe shall be as follows:

Monday through Sunday 10:00 a.m. until 12:00 Midnight
Compensation: $600.00
SEATING CAPACITY: 12

Sidewalk Cafe Permit and approved plan must be posted at all times.

This grant of privilege #1121547 for a sidewalk cafe shall be subject to the provisions of Section 10-28-800 though 10-28-885 of the Municipal Code of Chicago and the directions of the Commissioner of Department of Business Affairs and Consumer Protection, the Commissioner of Streets and Sanitation, and the Commissioner of Transportation.

The permit holder agrees to hold the City of Chicago harmless for any damage, relocation or replacement costs associated with damage, relocation or removal of private property caused by the City performing work in the public way.

Authority for the above named privilege is herein given and granted from and after March 1, 2016 through and including December 1, 2016.

Alderman _____

William D. Burns 4th Ward

Department of Business Affairs and Consumer Protection
Small Business Center - Public Way Use Unit
City Hall - 121 N. LaSalle Street, Room 800 • Chicago, IL 60602
312-74-GOBIZ / 312-744-6249 • (312) 744-1944 (TTY)
http://www.cityofchicago.org/bacp

02/10/2016

Alderman **William D. Burns**
Ward # **04**
City of Chicago
City Hall, Room **305**
121 North LaSalle Street
Chicago, Illinois 60602

Re: An ordinance to use and maintain a portion of the public right-of-way for **one (1) sidewalk cafe(s)** for **FLACO'S TACOS, LLC**, adjacent to the premises known as **725 S. Dearborn St.**.

Dear Alderman **William D. Burns**:

The applicant referenced above has requested the use of the public right-of-way for a **sidewalk cafe(s)**. An ordinance has been prepared by the Department of Business Affairs and Consumer Protection – Small Business Center - Public Way Use Unit for presentation to the City Council. Because this request was made for properties located in your ward, as approved by you as per the attached, I respectfully request that you introduce the attached ordinance at the next City Council meeting.

If you have any questions regarding this ordinance, please contact Anthony Bertuca at (312) 744-5506.

Department of Business Affairs and Consumer Protection

City of Chicago

O2016-1277

Office of the City Clerk

Document Tracking Sheet

Meeting Date:	2/10/2016
Sponsor(s):	Burns (4)
Type:	Ordinance
Title:	Sidewalk cafe(s) for Gino's East of Chicago
Committee(s) Assignment:	Committee on Transportation and Public Way

ORDINANCE
GINO'S EAST OF CHICAGO
Acct. No. 63726 - 1
Permit No. 1121774

Be It Ordained by the City Council of the City of Chicago:

Permission and authority are hereby given and granted to GINO'S EAST OF CHICAGO upon the terms and subject to the conditions of this ordinance, to maintain and use a portion of the public right of way for a sidewalk cafe adjacent to its premises located at 521 S. Dearborn St.. Said sidewalk cafe area #1 shall be forty-one (41) feet in length and ten (10) feet in width for a total of four hundred ten (410) square feet and shall allow six (6) feet of clear space from the face of the curb/building line along S. Dearborn Street. The compensation for said space and the days and hours of operation for the sidewalk cafe shall be as follows:


Sunday through Thursday 11:00 a.m. to 10:00 p.m. Friday and Saturday 11:00 a.m. to 11:00 p.m.
Compensation: $738.00
SEATING CAPACITY: 18

Sidewalk Cafe Permit and approved plan must be posted at all times.

This grant of privilege #1121774 for a sidewalk cafe shall be subject to the provisions of Section 10-28-800 though 10-28-885 of the Municipal Code of Chicago and the directions of the Commissioner of Department of Business Affairs and Consumer Protection, the Commissioner of Streets and Sanitation, and the Commissioner of Transportation.

The permit holder agrees to hold the City of Chicago harmless for any damage, relocation or replacement costs associated with damage, relocation or removal of private property caused by the City performing work in the public way.

Authority for the above named privilege is herein given and granted from and after March 1, 2016 through and including December 1, 2016.

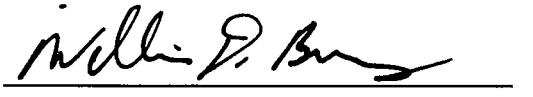Alderman 

William D. Burns 4th Ward

Department of Business Affairs and Consumer Protection
Small Business Center - Public Way Use Unit
City Hall - 121 N. LaSalle Street, Room 800 • Chicago, IL 60602
312-74-GOBIZ / 312-744-6249 • (312) 744-1944 (TTY)
http://www.cityofchicago.org/bacp

02/10/2016

Alderman **William D. Burns**
Ward # **04**
City of Chicago
City Hall, Room **305**
121 North LaSalle Street
Chicago, Illinois 60602

Re: An ordinance to use and maintain a portion of the public right-of-way for **one (1) sidewalk cafe(s)** for **GINO'S EAST OF CHICAGO**, adjacent to the premises known as **521 S. Dearborn St.**.

Dear Alderman **William D. Burns**:

The applicant referenced above has requested the use of the public right-of-way for a **sidewalk cafe(s)**. An ordinance has been prepared by the Department of Business Affairs and Consumer Protection – Small Business Center - Public Way Use Unit for presentation to the City Council. Because this request was made for properties located in your ward, as approved by you as per the attached, I respectfully request that you introduce the attached ordinance at the next City Council meeting.

If you have any questions regarding this ordinance, please contact Anthony Bertuca at (312) 744-5506.

Department of Business Affairs and Consumer Protection

City of Chicago

O2016-1280

Office of the City Clerk

Document Tracking Sheet

Meeting Date:	2/10/2016
Sponsor(s):	Burns (4)
Type:	Ordinance
Title:	Sidewalk cafe(s) for Hackney's Printers' Row
Committee(s) Assignment:	Committee on Transportation and Public Way

ORDINANCE
HACKNEY'S PRINTERS' ROW
Acct. No. 210267 - 1
Permit No. 1121546

Be It Ordained by the City Council of the City of Chicago:

Permission and authority are hereby given and granted to HACKNEY'S PRINTERS' ROW upon the terms and subject to the conditions of this ordinance, to maintain and use a portion of the public right of way for a sidewalk cafe adjacent to its premises located at 731-33 S. Dearborn St.. Said sidewalk cafe area #1 shall be forty-four (44) feet in length and ten (10) feet in width for a total of four hundred forty (440) square feet and shall allow six (6) feet of clear space from the face of the curb/building line along S. Dearborn Street. The compensation for said space and the days and hours of operation for the sidewalk cafe shall be as follows:

Monday thru Friday 10:00 a.m. to 12:00 midnight Saturday & Sunday 8:30 a.m. to 12:00 midnight
Compensation: $792.00
SEATING CAPACITY: 44

Sidewalk Cafe Permit and approved plan must be posted at all times.

This grant of privilege #1121546 for a sidewalk cafe shall be subject to the provisions of Section 10-28-800 though 10-28-885 of the Municipal Code of Chicago and the directions of the Commissioner of Department of Business Affairs and Consumer Protection, the Commissioner of Streets and Sanitation, and the Commissioner of Transportation.

The permit holder agrees to hold the City of Chicago harmless for any damage, relocation or replacement costs associated with damage, relocation or removal of private property caused by the City performing work in the public way.

Authority for the above named privilege is herein given and granted from and after March 1, 2016 through and including December 1, 2016.

Alderman _____

William D. Burns 4th Ward

Department of Business Affairs and Consumer Protection
Small Business Center - Public Way Use Unit
City Hall - 121 N. LaSalle Street, Room 800 • Chicago, IL 60602
312-74-GOBIZ / 312-744-6249 • (312) 744-1944 (TTY)
http://www.cityofchicago.org/bacp

02/10/2016

Alderman **William D. Burns**
Ward # **04**
City of Chicago
City Hall, Room **305**
121 North LaSalle Street
Chicago, Illinois 60602

Re: An ordinance to use and maintain a portion of the public right-of-way for **one (1) sidewalk cafe(s)** for **HACKNEY'S PRINTERS' ROW**, adjacent to the premises known as **731-33 S. Dearborn St.**.

Dear Alderman **William D. Burns**:

The applicant referenced above has requested the use of the public right-of-way for a **sidewalk cafe(s)**. An ordinance has been prepared by the Department of Business Affairs and Consumer Protection – Small Business Center - Public Way Use Unit for presentation to the City Council. Because this request was made for properties located in your ward, as approved by you as per the attached, I respectfully request that you introduce the attached ordinance at the next City Council meeting.

If you have any questions regarding this ordinance, please contact Anthony Bertuca at (312) 744-5506.

Department of Business Affairs and Consumer Protection

City of Chicago

O2016-1283

Office of the City Clerk

Document Tracking Sheet

Meeting Date:	2/10/2016
Sponsor(s):	Burns (4)
Type:	Ordinance
Title:	Sidewalk cafe(s) for Hyatt Place Chicago South
Committee(s) Assignment:	Committee on Transportation and Public Way

ORDINANCE
HYATT PLACE CHICAGO SOUTH
Acct. No. 378858 - 1
Permit No. 1121420

Be It Ordained by the City Council of the City of Chicago:

Permission and authority are hereby given and granted to HYATT PLACE CHICAGO SOUTH upon the terms and subject to the conditions of this ordinance, to maintain and use a portion of the public right of way for a sidewalk cafe adjacent to its premises located at 5225 S. Harper Ave.. Said sidewalk cafe area #1 shall be twenty-four point one seven (24.17) feet in length and eight point six seven (8.67) feet in width for a total of two hundred nine point five five (209.55) square feet and shall allow six (6) feet of clear space from the face of the curb/building line along S. Harper Avenue. The compensation for said space and the days and hours of operation for the sidewalk cafe shall be as follows:

Monday through Sunday 8:00 a.m. to 8:00 p.m.
Compensation: $600.00
SEATING CAPACITY: 8

Sidewalk Cafe Permit and approved plan must be posted at all times.

This grant of privilege #1121420 for a sidewalk cafe shall be subject to the provisions of Section 10-28-800 though 10-28-885 of the Municipal Code of Chicago and the directions of the Commissioner of Department of Business Affairs and Consumer Protection, the Commissioner of Streets and Sanitation, and the Commissioner of Transportation.

The permit holder agrees to hold the City of Chicago harmless for any damage, relocation or replacement costs associated with damage, relocation or removal of private property caused by the City performing work in the public way.

Authority for the above named privilege is herein given and granted from and after March 1, 2016 through and including December 1, 2016.

Alderman _____

William D. Burns 4th Ward

Department of Business Affairs and Consumer Protection
Small Business Center - Public Way Use Unit
City Hall - 121 N. LaSalle Street, Room 800 • Chicago, IL 60602
312-74-GOBIZ / 312-744-6249 • (312) 744-1944 (TTY)
http://www.cityofchicago.org/bacp

02/10/2016

Alderman **William D. Burns**
Ward # **04**
City of Chicago
City Hall, Room **305**
121 North LaSalle Street
Chicago, Illinois 60602

Re: An ordinance to use and maintain a portion of the public right-of-way for **one (1) sidewalk cafe(s)** for **HYATT PLACE CHICAGO SOUTH**, adjacent to the premises known as **5225 S. Harper Ave.**.

Dear Alderman **William D. Burns**:

The applicant referenced above has requested the use of the public right-of-way for a **sidewalk cafe(s)**. An ordinance has been prepared by the Department of Business Affairs and Consumer Protection – Small Business Center - Public Way Use Unit for presentation to the City Council. Because this request was made for properties located in your ward, as approved by you as per the attached, I respectfully request that you introduce the attached ordinance at the next City Council meeting.

If you have any questions regarding this ordinance, please contact Anthony Bertuca at (312) 744-5506.

Department of Business Affairs and Consumer Protection

City of Chicago

O2016-1289

Office of the City Clerk

Document Tracking Sheet

Meeting Date:	2/10/2016
Sponsor(s):	Burns (4)
Type:	Ordinance
Title:	Sidewalk cafe(s) for Kasey's Tavern
Committee(s) Assignment:	Committee on Transportation and Public Way

ORDINANCE
KASEY'S TAVERN
Acct. No. 7032 - 1
Permit No. 1121580

Be It Ordained by the City Council of the City of Chicago:

Permission and authority are hereby given and granted to KASEY'S TAVERN upon the terms and subject to the conditions of this ordinance, to maintain and use a portion of the public right of way for a sidewalk cafe adjacent to its premises located at 701 S. Dearborn St.. Said sidewalk cafe area #1 shall be twenty-six (26) feet in length and ten (10) feet in width for a total of two hundred sixty (260) square feet and shall allow six (6) feet of clear space from the face of the curb/building line along S. Dearborn Street. The compensation for said space and the days and hours of operation for the sidewalk cafe shall be as follows:


Monday through Sunday 11:00 a.m. to 12:00 midnight
Compensation: $600.00
SEATING CAPACITY: 24

Sidewalk Cafe Permit and approved plan must be posted at all times.

This grant of privilege #1121580 for a sidewalk cafe shall be subject to the provisions of Section 10-28-800 though 10-28-885 of the Municipal Code of Chicago and the directions of the Commissioner of Department of Business Affairs and Consumer Protection, the Commissioner of Streets and Sanitation, and the Commissioner of Transportation.

The permit holder agrees to hold the City of Chicago harmless for any damage, relocation or replacement costs associated with damage, relocation or removal of private property caused by the City performing work in the public way.

Authority for the above named privilege is herein given and granted from and after March 1, 2016 through and including December 1, 2016.

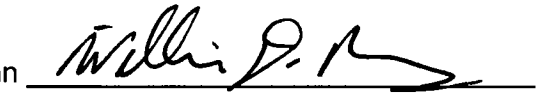Alderman 

William D. Burns 4th Ward

• Department of Business Affairs and Consumer Protection
Small Business Center - Public Way Use Unit
City Hall - 121 N. LaSalle Street, Room 800 • Chicago, IL 60602
312-74-GOBIZ / 312-744-6249 • (312) 744-1944 (TTY)
http://www.cityofchicago.org/bacp

02/10/2016

Alderman **William D. Burns**
Ward # **04**
City of Chicago
City Hall, Room **305**
121 North LaSalle Street
Chicago, Illinois 60602

Re: An ordinance to use and maintain a portion of the public right-of-way for **one (1) sidewalk cafe(s)** for **KASEY'S TAVERN**, adjacent to the premises known as **701 S. Dearborn St.**.

Dear Alderman **William D. Burns**:

The applicant referenced above has requested the use of the public right-of-way for a **sidewalk cafe(s)**. An ordinance has been prepared by the Department of Business Affairs and Consumer Protection – Small Business Center - Public Way Use Unit for presentation to the City Council. Because this request was made for properties located in your ward, as approved by you as per the attached, I respectfully request that you introduce the attached ordinance at the next City Council meeting.

If you have any questions regarding this ordinance, please contact Anthony Bertuca at (312) 744-5506.

Department of Business Affairs and Consumer Protection

City of Chicago

O2016-1294

Office of the City Clerk

Document Tracking Sheet

Meeting Date:	2/10/2016
Sponsor(s):	Burns (4)
Type:	Ordinance
Title:	Sidewalk cafe(s) for Lou Malnati's Pizzeria
Committee(s) Assignment:	Committee on Transportation and Public Way

ORDINANCE
LOU MALNATI'S PIZZERIA
Acct. No. 50161 - 5
Permit No. 1121517

Be It Ordained by the City Council of the City of Chicago:

Permission and authority are hereby given and granted to LOU MALNATI'S PIZZERIA upon the terms and subject to the conditions of this ordinance, to maintain and use a portion of the public right of way for a sidewalk cafe adjacent to its premises located at 805 S. State St.. Said sidewalk cafe area #1 shall be forty-six point two five (46.25) feet in length and four point six seven (4.67) feet in width for a total of two hundred fifteen point nine nine (215.99) square feet and shall allow six (6) feet of clear space from the face of the curb/building line along S. State. The compensation for said space and the days and hours of operation for the sidewalk cafe shall be as follows:

Sunday through Thursday 11:ooam until 10:00pm Friday & Saturday 11:00am until 11:00pm
Compensation: $600.00
SEATING CAPACITY: 14

Sidewalk Cafe Permit and approved plan must be posted at all times.

This grant of privilege #1121517 for a sidewalk cafe shall be subject to the provisions of Section 10-28-800 though 10-28-885 of the Municipal Code of Chicago and the directions of the Commissioner of Department of Business Affairs and Consumer Protection, the Commissioner of Streets and Sanitation, and the Commissioner of Transportation.

The permit holder agrees to hold the City of Chicago harmless for any damage, relocation or replacement costs associated with damage, relocation or removal of private property caused by the City performing work in the public way.

Authority for the above named privilege is herein given and granted from and after March 1, 2016 through and including December 1, 2016.

Alderman _____

William D. Burns 4th Ward

Department of Business Affairs and Consumer Protection
Small Business Center - Public Way Use Unit
City Hall - 121 N LaSalle Street, Room 800 • Chicago, IL 60602
312-74-GOBIZ / 312-744-6249 • (312) 744-1944 (TTY)
http://www.cityofchicago.org/bacp

02/10/2016

Alderman **William D. Burns**
Ward # **04**
City of Chicago
City Hall, Room **305**
121 North LaSalle Street
Chicago, Illinois 60602

Re: An ordinance to use and maintain a portion of the public right-of-way for **one (1) sidewalk cafe(s)** for **LOU MALNATI'S PIZZERIA**, adjacent to the premises known as **805 S. State St.**.

Dear Alderman **William D. Burns**:

The applicant referenced above has requested the use of the public right-of-way for a **sidewalk cafe(s)**. An ordinance has been prepared by the Department of Business Affairs and Consumer Protection – Small Business Center - Public Way Use Unit for presentation to the City Council. Because this request was made for properties located in your ward, as approved by you as per the attached, I respectfully request that you introduce the attached ordinance at the next City Council meeting.

If you have any questions regarding this ordinance, please contact Anthony Bertuca at (312) 744-5506.

Department of Business Affairs and Consumer Protection

City of Chicago

O2016-1298

Office of the City Clerk

Document Tracking Sheet

Meeting Date:	2/10/2016
Sponsor(s):	Burns (4)
Type:	Ordinance
Title:	Sidewalk cafe(s) for Panera Bread No. 1004
Committee(s) Assignment:	Committee on Transportation and Public Way

ORDINANCE
PANERA BREAD #1004
Acct. No. 207283 - 5
Permit No. 1121374

Be It Ordained by the City Council of the City of Chicago:

Permission and authority are hereby given and granted to PANERA BREAD #1004 upon the terms and subject to the conditions of this ordinance, to maintain and use a portion of the public right of way for a sidewalk cafe adjacent to its premises located at 525 S. State St.. Said sidewalk cafe area #1 shall be thirty (30) feet in length and eight (8) feet in width for a total of two hundred forty (240) square feet and shall allow six (6) feet of clear space from the face of the curb/building line along S. State Street. The compensation for said space and the days and hours of operation for the sidewalk cafe shall be as follows:

Monday through Sunday 8:00 a.m. to 10:00 p.m.
Compensation: $600.00
SEATING CAPACITY: 18

Sidewalk Cafe Permit and approved plan must be posted at all times.

This grant of privilege #1121374 for a sidewalk cafe shall be subject to the provisions of Section 10-28-800 though 10-28-885 of the Municipal Code of Chicago and the directions of the Commissioner of Department of Business Affairs and Consumer Protection, the Commissioner of Streets and Sanitation, and the Commissioner of Transportation.

The permit holder agrees to hold the City of Chicago harmless for any damage, relocation or replacement costs associated with damage, relocation or removal of private property caused by the City performing work in the public way.

Authority for the above named privilege is herein given and granted from and after March 1, 2016 through and including December 1, 2016.

Alderman _____

William D. Burns 4th Ward

Department of Business Affairs and Consumer Protection
Small Business Center - Public Way Use Unit
City Hall - 121 N LaSalle Street, Room 800 • Chicago, IL 60602
312-74-GOBIZ / 312-744-6249 • (312) 744-1944 (TTY)
http://www.cityofchicago.org/bacp

02/10/2016

Alderman **William D. Burns**
Ward # **04**
City of Chicago
City Hall, Room **305**
121 North LaSalle Street
Chicago, Illinois 60602

Re: An ordinance to use and maintain a portion of the public right-of-way for **one (1) sidewalk cafe(s)** for **PANERA BREAD #1004**, adjacent to the premises known as **525 S. State St.**.

Dear Alderman **William D. Burns**:

The applicant referenced above has requested the use of the public right-of-way for a **sidewalk cafe(s)**. An ordinance has been prepared by the Department of Business Affairs and Consumer Protection – Small Business Center - Public Way Use Unit for presentation to the City Council. Because this request was made for properties located in your ward, as approved by you as per the attached, I respectfully request that you introduce the attached ordinance at the next City Council meeting.

If you have any questions regarding this ordinance, please contact Anthony Bertuca at (312) 744-5506.

Department of Business Affairs and Consumer Protection

City of Chicago

O2016-1303

Office of the City Clerk

Document Tracking Sheet

Meeting Date:	2/10/2016
Sponsor(s):	Burns (4)
Type:	Ordinance
Title:	Sidewalk cafe(s) for Starbuck's Coffee No. 226
Committee(s) Assignment:	Committee on Transportation and Public Way

ORDINANCE
STARBUCK'S COFFEE #226
Acct. No. 63414 - 161
Permit No. 1121576

Be It Ordained by the City Council of the City of Chicago:

Permission and authority are hereby given and granted to STARBUCK'S COFFEE #226 upon the terms and subject to the conditions of this ordinance, to maintain and use a portion of the public right of way for a sidewalk cafe adjacent to its premises located at 1530 E. 53rd St.. Said sidewalk cafe area #1 shall be twenty-six (26) feet in length and twelve (12) feet in width for a total of three hundred twelve (312) square feet and shall allow six (6) feet of clear space from the face of the curb/building line along 53rd Street. The compensation for said space and the days and hours of operation for the sidewalk cafe shall be as follows:


Sunday to Thursday 8:00 am -9:00 pm Friday & Saturday 8:00 am -10:00 pm
Compensation: $600.00
SEATING CAPACITY: 32

Sidewalk Cafe Permit and approved plan must be posted at all times.

This grant of privilege #1121576 for a sidewalk cafe shall be subject to the provisions of Section 10-28-800 though 10-28-885 of the Municipal Code of Chicago and the directions of the Commissioner of Department of Business Affairs and Consumer Protection, the Commissioner of Streets and Sanitation, and the Commissioner of Transportation.

The permit holder agrees to hold the City of Chicago harmless for any damage, relocation or replacement costs associated with damage, relocation or removal of private property caused by the City performing work in the public way.

Authority for the above named privilege is herein given and granted from and after March 1, 2016 through and including December 1, 2016.

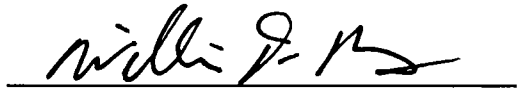Alderman 

William D. Burns 4th Ward

Department of Business Affairs and Consumer Protection
Small Business Center - Public Way Use Unit
City Hall - 121 N. LaSalle Street, Room 800 • Chicago, IL 60602
312-74-GOBIZ / 312-744-6249 • (312) 744-1944 (TTY)
http://www.cityofchicago.org/bacp

02/10/2016

Alderman **William D. Burns**
Ward # **04**
City of Chicago
City Hall, Room **305**
121 North LaSalle Street
Chicago, Illinois 60602

Re: An ordinance to use and maintain a portion of the public right-of-way for **one (1) sidewalk cafe(s)** for **STARBUCK'S COFFEE #226**, adjacent to the premises known as **1530 E. 53rd St.**.

Dear Alderman **William D. Burns**:

The applicant referenced above has requested the use of the public right-of-way for a **sidewalk cafe(s)**. An ordinance has been prepared by the Department of Business Affairs and Consumer Protection – Small Business Center - Public Way Use Unit for presentation to the City Council. Because this request was made for properties located in your ward, as approved by you as per the attached, I respectfully request that you introduce the attached ordinance at the next City Council meeting.

If you have any questions regarding this ordinance, please contact Anthony Bertuca at (312) 744-5506.

Department of Business Affairs and Consumer Protection

City of Chicago

O2016-1307

Office of the City Clerk

Document Tracking Sheet

Meeting Date:	2/10/2016
Sponsor(s):	Burns (4)
Type:	Ordinance
Title:	Sidewalk cafe(s) for Starbucks Coffee No. 282
Committee(s) Assignment:	Committee on Transportation and Public Way

ORDINANCE
STARBUCKS COFFEE #282
Acct. No. 63414 - 33
Permit No. 1121568

Be It Ordained by the City Council of the City of Chicago:

Permission and authority are hereby given and granted to STARBUCKS COFFEE #282 upon the terms and subject to the conditions of this ordinance, to maintain and use a portion of the public right of way for a sidewalk cafe adjacent to its premises located at 555 S. Dearborn St.. Said sidewalk cafe area #1 shall be thirteen (13) feet in length and six (6) feet in width for a total of seventy-eight (78) square feet and shall allow six (6) feet of clear space from the face of the curb/building line along S.DEARBORN. The compensation for said space and the days and hours of operation for the sidewalk cafe shall be as follows:

Sunday thru Saturday 8:00 a.m. to 10:00 p.m.
Compensation: $600.00
SEATING CAPACITY: 8

Sidewalk Cafe Permit and approved plan must be posted at all times.

This grant of privilege #1121568 for a sidewalk cafe shall be subject to the provisions of Section 10-28-800 though 10-28-885 of the Municipal Code of Chicago and the directions of the Commissioner of Department of Business Affairs and Consumer Protection, the Commissioner of Streets and Sanitation, and the Commissioner of Transportation.

The permit holder agrees to hold the City of Chicago harmless for any damage, relocation or replacement costs associated with damage, relocation or removal of private property caused by the City performing work in the public way.

Authority for the above named privilege is herein given and granted from and after March 1, 2016 through and including December 1, 2016.

Alderman _____

William D. Burns 4th Ward

Department of Business Affairs and Consumer Protection
Small Business Center - Public Way Use Unit
City Hall - 121 N. LaSalle Street, Room 800 • Chicago, IL 60602
312-74-GOBIZ / 312-744-6249 • (312) 744-1944 (TTY)
http://www.cityofchicago.org/bacp

02/10/2016

Alderman **William D. Burns**
Ward # **04**
City of Chicago
City Hall, Room **305**
121 North LaSalle Street
Chicago, Illinois 60602

Re: An ordinance to use and maintain a portion of the public right-of-way for **one (1) sidewalk cafe(s)** for **STARBUCKS COFFEE #282**, adjacent to the premises known as **555 S. Dearborn St.**.

Dear Alderman **William D. Burns**:

The applicant referenced above has requested the use of the public right-of-way for a **sidewalk cafe(s)**. An ordinance has been prepared by the Department of Business Affairs and Consumer Protection – Small Business Center - Public Way Use Unit for presentation to the City Council. Because this request was made for properties located in your ward, as approved by you as per the attached, I respectfully request that you introduce the attached ordinance at the next City Council meeting.

If you have any questions regarding this ordinance, please contact Anthony Bertuca at (312) 744-5506.

Department of Business Affairs and Consumer Protection

City of Chicago

O2016-1310

Office of the City Clerk

Document Tracking Sheet

Meeting Date:	2/10/2016
Sponsor(s):	Burns (4)
Type:	Ordinance
Title:	Sidewalk cafe(s) for Tamarind
Committee(s) Assignment:	Committee on Transportation and Public Way

ORDINANCE
TAMARIND
Acct. No. 46312 - 2
Permit No. 1121793

Be It Ordained by the City Council of the City of Chicago:

Permission and authority are hereby given and granted to TAMARIND upon the terms and subject to the conditions of this ordinance, to maintain and use a portion of the public right of way for a sidewalk cafe adjacent to its premises located at 614 S. Wabash Ave.. Said sidewalk cafe area #1 shall be twenty (20) feet in length and twelve (12) feet in width for a total of two hundred forty (240) square feet and shall allow six (6) feet of clear space from the face of the curb/building line along S. Wabash Avenue. The compensation for said space and the days and hours of operation for the sidewalk cafe shall be as follows:

Monday through Sunday 11:00 a.m. to 11:00 p.m.
Compensation: $600.00
SEATING CAPACITY: 24

Sidewalk Cafe Permit and approved plan must be posted at all times.

This grant of privilege #1121793 for a sidewalk cafe shall be subject to the provisions of Section 10-28-800 though 10-28-885 of the Municipal Code of Chicago and the directions of the Commissioner of Department of Business Affairs and Consumer Protection, the Commissioner of Streets and Sanitation, and the Commissioner of Transportation.

The permit holder agrees to hold the City of Chicago harmless for any damage, relocation or replacement costs associated with damage, relocation or removal of private property caused by the City performing work in the public way.

Authority for the above named privilege is herein given and granted from and after March 1, 2016 through and including December 1, 2016.

Alderman _____

William D. Burns 4th Ward

Department of Business Affairs and Consumer Protection
Small Business Center - Public Way Use Unit
City Hall - 121 N. LaSalle Street, Room 800 • Chicago, IL 60602
312-74-GOBIZ / 312-744-6249 • (312) 744-1944 (TTY)
http //www.cityofchicago org/bacp

02/10/2016

Alderman **William D. Burns**
Ward # **04**
City of Chicago
City Hall, Room **305**
121 North LaSalle Street
Chicago, Illinois 60602

Re: An ordinance to use and maintain a portion of the public right-of-way for **one (1) sidewalk cafe(s)** for **TAMARIND**, adjacent to the premises known as **614 S. Wabash Ave.**.

Dear Alderman **William D. Burns**:

The applicant referenced above has requested the use of the public right-of-way for a **sidewalk cafe(s)**. An ordinance has been prepared by the Department of Business Affairs and Consumer Protection – Small Business Center - Public Way Use Unit for presentation to the City Council. Because this request was made for properties located in your ward, as approved by you as per the attached, I respectfully request that you introduce the attached ordinance at the next City Council meeting.

If you have any questions regarding this ordinance, please contact Anthony Bertuca at (312) 744-5506.

Department of Business Affairs and Consumer Protection

City of Chicago

O2016-1186

Office of the City Clerk

Document Tracking Sheet

Meeting Date:	2/10/2016
Sponsor(s):	Hairston (5)
Type:	Ordinance
Title:	Sidewalk cafe(s) for Chant
Committee(s) Assignment:	Committee on Transportation and Public Way

ORDINANCE
CHANT
Acct. No. 287508 - 1
Permit No. 1121742

Be It Ordained by the City Council of the City of Chicago:

Permission and authority are hereby given and granted to CHANT upon the terms and subject to the conditions of this ordinance, to maintain and use a portion of the public right of way for a sidewalk cafe adjacent to its premises located at 1509 E. 53rd St.. Said sidewalk cafe area #1 shall be thirty-one point five (31.5) feet in length and seven point zero eight (7.08) feet in width for a total of two hundred twenty-three point zero two (223.02) square feet and shall allow six (6) feet of clear space from the face of the curb/building line along E. 53rd Street. The compensation for said space and the days and hours of operation for the sidewalk cafe shall be as follows:

Monday through Sunday 8:00 a.m. to 12:00 midnight
Compensation: $600.00
SEATING CAPACITY: 20

Sidewalk Cafe Permit and approved plan must be posted at all times.

This grant of privilege #1121742 for a sidewalk cafe shall be subject to the provisions of Section 10-28-800 though 10-28-885 of the Municipal Code of Chicago and the directions of the Commissioner of Department of Business Affairs and Consumer Protection, the Commissioner of Streets and Sanitation, and the Commissioner of Transportation.

The permit holder agrees to hold the City of Chicago harmless for any damage, relocation or replacement costs associated with damage, relocation or removal of private property caused by the City performing work in the public way.

Authority for the above named privilege is herein given and granted from and after March 1, 2016 through and including December 1, 2016.

Alderman Leslie A. Hairston

Leslie Hairston 5th Ward

Department of Business Affairs and Consumer Protection
Small Business Center - Public Way Use Unit
City Hall - 121 N LaSalle Street, Room 800 • Chicago, IL 60602
312-74-GOBIZ / 312-744-6249 • (312) 744-1944 (TTY)
http://www.cityofchicago.org/bacp

02/10/2016

Alderman **Leslie Hairston**
Ward # **05**
City of Chicago
City Hall, Room **300**
121 North LaSalle Street
Chicago, Illinois 60602

Re: An ordinance to use and maintain a portion of the public right-of-way for **one (1) sidewalk cafe(s)** for **CHANT**, adjacent to the premises known as **1509 E. 53rd St.**.

Dear Alderman **Leslie Hairston**:

The applicant referenced above has requested the use of the public right-of-way for a **sidewalk cafe(s)**. An ordinance has been prepared by the Department of Business Affairs and Consumer Protection – Small Business Center - Public Way Use Unit for presentation to the City Council. Because this request was made for properties located in your ward, as approved by you as per the attached, I respectfully request that you introduce the attached ordinance at the next City Council meeting.

If you have any questions regarding this ordinance, please contact Anthony Bertuca at (312) 744-5506.

Department of Business Affairs and Consumer Protection

City of Chicago

O2016-1200

Office of the City Clerk

Document Tracking Sheet

Meeting Date:	2/10/2016
Sponsor(s):	Hairston (5)
Type:	Ordinance
Title:	Sidewalk cafe(s) for Noodles Etc
Committee(s) Assignment:	Committee on Transportation and Public Way

ORDINANCE
NOODLES ETC
Acct. No. 16483 - 3
Permit No. 1121741

Be It Ordained by the City Council of the City of Chicago:

Permission and authority are hereby given and granted to NOODLES ETC upon the terms and subject to the conditions of this ordinance, to maintain and use a portion of the public right of way for a sidewalk cafe adjacent to its premises located at 1333 E. 57th St.. Said sidewalk cafe area #1 shall be thirty-five point seven five (35.75) feet in length and seven (7) feet in width for a total of two hundred fifty point two five (250.25) square feet and shall allow six (6) feet of clear space from the face of the curb/building line along W. Kenwood Avenue. The compensation for said space and the days and hours of operation for the sidewalk cafe shall be as follows:

Monday through Sunday 8:00 a.m. to 10:00 p.m.
Compensation: $600.00
SEATING CAPACITY: 16

Sidewalk Cafe Permit and approved plan must be posted at all times.

This grant of privilege #1121741 for a sidewalk cafe shall be subject to the provisions of Section 10-28-800 though 10-28-885 of the Municipal Code of Chicago and the directions of the Commissioner of Department of Business Affairs and Consumer Protection, the Commissioner of Streets and Sanitation, and the Commissioner of Transportation.

The permit holder agrees to hold the City of Chicago harmless for any damage, relocation or replacement costs associated with damage, relocation or removal of private property caused by the City performing work in the public way.

Authority for the above named privilege is herein given and granted from and after March 1, 2016 through and including December 1, 2016.

Alderman Leslie A. Hairston

Leslie Hairston 5th Ward

Department of Business Affairs and Consumer Protection
Small Business Center - Public Way Use Unit
City Hall - 121 N. LaSalle Street, Room 800 • Chicago, IL 60602
312-74-GOBIZ / 312-744-6249 • (312) 744-1944 (TTY)
http://www.cityofchicago.org/bacp

02/10/2016

Alderman **Leslie Hairston**
Ward # **05**
City of Chicago
City Hall, Room **300**
121 North LaSalle Street
Chicago, Illinois 60602

Re: An ordinance to use and maintain a portion of the public right-of-way for **one (1) sidewalk cafe(s)** for **NOODLES ETC**, adjacent to the premises known as **1333 E. 57th St.**.

Dear Alderman **Leslie Hairston**:

The applicant referenced above has requested the use of the public right-of-way for a **sidewalk cafe(s)**. An ordinance has been prepared by the Department of Business Affairs and Consumer Protection – Small Business Center - Public Way Use Unit for presentation to the City Council. Because this request was made for properties located in your ward, as approved by you as per the attached, I respectfully request that you introduce the attached ordinance at the next City Council meeting.

If you have any questions regarding this ordinance, please contact Anthony Bertuca at (312) 744-5506.

Department of Business Affairs and Consumer Protection

City of Chicago

O2016-1240

Office of the City Clerk

Document Tracking Sheet

Meeting Date:	2/10/2016
Sponsor(s):	Thompson (11)
Type:	Ordinance
Title:	Sidewalk cafe(s) for Buffalo Wings and Rings
Committee(s) Assignment:	Committee on Transportation and Public Way

ORDINANCE
BUFFALO WINGS AND RINGS
Acct. No. 314458 - 1
Permit No. 1121791

Be It Ordained by the City Council of the City of Chicago:

Permission and authority are hereby given and granted to BUFFALO WINGS AND RINGS upon the terms and subject to the conditions of this ordinance, to maintain and use a portion of the public right of way for a sidewalk cafe adjacent to its premises located at 3434 S. Halsted St.. Said sidewalk cafe area #1 shall be nineteen point six (19.6) feet in length and five point four two (5.42) feet in width, area #2 shall be twenty-four point six (24.6) feet in length and five point four two (5.42) feet in width, area #3 shall be twenty point seven five (20.75) feet in length and five point four two (5.42) feet in width, area #4 shall be twenty (20) feet in length and five point four two (5.42) feet in width, area #5 shall be thirty-seven point seven five (37.75) feet in length and five point four two (5.42) feet in width for a total of six hundred sixty-five point zero three (665.03) square feet and shall allow six (6) feet of clear space from the face of the curb/building line along 34th Place, S. Halsted Street. The compensation for said space and the days and hours of operation for the sidewalk cafe shall be as follows:

Monday through Sunday 11:00 a.m. to 12:00 midnight
Compensation: $731.54
SEATING CAPACITY: 74

Sidewalk Cafe Permit and approved plan must be posted at all times.

This grant of privilege #1121791 for a sidewalk cafe shall be subject to the provisions of Section 10-28-800 though 10-28-885 of the Municipal Code of Chicago and the directions of the Commissioner of Department of Business Affairs and Consumer Protection, the Commissioner of Streets and Sanitation, and the Commissioner of Transportation.

The permit holder agrees to hold the City of Chicago harmless for any damage, relocation or replacement costs associated with damage, relocation or removal of private property caused by the City performing work in the public way.

Authority for the above named privilege is herein given and granted from and after March 1, 2016 through and including December 1, 2016.

Alderman _____

Patrick D. Thompson 11th Ward

Department of Business Affairs and Consumer Protection
Small Business Center - Public Way Use Unit
City Hall - 121 N. LaSalle Street, Room 800 • Chicago, IL 60602
312-74-GOBIZ / 312-744-6249 • (312) 744-1944 (TTY)
http://www.cityofchicago.org/bacp

02/10/2016

Alderman **Patrick D. Thompson**
Ward # **11**
City of Chicago
City Hall, Room **300**
121 North LaSalle Street
Chicago, Illinois 60602

Re: An ordinance to use and maintain a portion of the public right-of-way for **five (5) sidewalk cafe(s)** for **BUFFALO WINGS AND RINGS**, adjacent to the premises known as **3434 S. Halsted St.**.

Dear Alderman **Patrick D. Thompson**:

The applicant referenced above has requested the use of the public right-of-way for a **sidewalk cafe(s)**. An ordinance has been prepared by the Department of Business Affairs and Consumer Protection – Small Business Center - Public Way Use Unit for presentation to the City Council. Because this request was made for properties located in your ward, as approved by you as per the attached, I respectfully request that you introduce the attached ordinance at the next City Council meeting.

If you have any questions regarding this ordinance, please contact Anthony Bertuca at (312) 744-5506.

Department of Business Affairs and Consumer Protection

City of Chicago

O2016-1255

Office of the City Clerk

Document Tracking Sheet

Meeting Date:	2/10/2016
Sponsor(s):	Thompson (11)
Type:	Ordinance
Title:	Sidewalk cafe(s) for Chisox Bar & Grill
Committee(s) Assignment:	Committee on Transportation and Public Way

ORDINANCE
CHISOX BAR & GRILL
Acct. No. 359320 - 1
Permit No. 1121663

Be It Ordained by the City Council of the City of Chicago:

Permission and authority are hereby given and granted to CHISOX BAR & GRILL upon the terms and subject to the conditions of this ordinance, to maintain and use a portion of the public right of way for a sidewalk cafe adjacent to its premises located at 320 W. 35th St.. Said sidewalk cafe area #1 shall be eighty-eight point six seven (88.67) feet in length and twelve (12) feet in width for a total of one thousand sixty-four point zero four (1064.04) square feet and shall allow six (6) feet of clear space from the face of the curb/building line along W. 35th Street. The compensation for said space and the days and hours of operation for the sidewalk cafe shall be as follows:

Monday through Sunday 8:00 a.m. to 12:00 midnight
Compensation: $1,170.44
SEATING CAPACITY: 104

Sidewalk Cafe Permit and approved plan must be posted at all times.

This grant of privilege #1121663 for a sidewalk cafe shall be subject to the provisions of Section 10-28-800 though 10-28-885 of the Municipal Code of Chicago and the directions of the Commissioner of Department of Business Affairs and Consumer Protection, the Commissioner of Streets and Sanitation, and the Commissioner of Transportation.

The permit holder agrees to hold the City of Chicago harmless for any damage, relocation or replacement costs associated with damage, relocation or removal of private property caused by the City performing work in the public way.

Authority for the above named privilege is herein given and granted from and after March 1, 2016 through and including December 1, 2016.

Alderman _____

Patrick D. Thompson 11th Ward

Department of Business Affairs and Consumer Protection
Small Business Center - Public Way Use Unit
City Hall - 121 N. LaSalle Street, Room 800 • Chicago, IL 60602
312-74-GOBIZ / 312-744-6249 • (312) 744-1944 (TTY)
http //www cityofchicago org/bacp

02/10/2016

Alderman **Patrick D. Thompson**
Ward # **11**
City of Chicago
City Hall, Room **300**
121 North LaSalle Street
Chicago, Illinois 60602

Re: An ordinance to use and maintain a portion of the public right-of-way for **one (1) sidewalk cafe(s)** for **CHISOX BAR & GRILL**, adjacent to the premises known as **320 W. 35th St.**.

Dear Alderman **Patrick D. Thompson**:

The applicant referenced above has requested the use of the public right-of-way for a **sidewalk cafe(s)**. An ordinance has been prepared by the Department of Business Affairs and Consumer Protection – Small Business Center - Public Way Use Unit for presentation to the City Council. Because this request was made for properties located in your ward, as approved by you as per the attached, I respectfully request that you introduce the attached ordinance at the next City Council meeting.

If you have any questions regarding this ordinance, please contact Anthony Bertuca at (312) 744-5506.

Department of Business Affairs and Consumer Protection

City of Chicago

O2016-1272

Office of the City Clerk

Document Tracking Sheet

Meeting Date:	2/10/2016
Sponsor(s):	Thompson (11)
Type:	Ordinance
Title:	Sidewalk cafe(s) for Cork and Kerry on 33rd
Committee(s) Assignment:	Committee on Transportation and Public Way

ORDINANCE
CORK AND KERRY ON 33RD
Acct. No. 259189 - 3
Permit No. 1121557

Be It Ordained by the City Council of the City of Chicago:

Permission and authority are hereby given and granted to CORK AND KERRY ON 33RD upon the terms and subject to the conditions of this ordinance, to maintain and use a portion of the public right of way for a sidewalk cafe adjacent to its premises located at 3258 S. Princeton Ave.. Said sidewalk cafe area #1 shall be sixty-nine point three three (69.33) feet in length and six point one seven (6.17) feet in width for a total of four hundred twenty-seven point seven seven (427.77) square feet and shall allow six (6) feet of clear space from the face of the curb/building line along W 33rd St.. The compensation for said space and the days and hours of operation for the sidewalk cafe shall be as follows:

Monday through Sunday 11:00 a.m. until 12:00 a.m.
Compensation: $600.00
SEATING CAPACITY: 25

Sidewalk Cafe Permit and approved plan must be posted at all times.

This grant of privilege #1121557 for a sidewalk cafe shall be subject to the provisions of Section 10-28-800 though 10-28-885 of the Municipal Code of Chicago and the directions of the Commissioner of Department of Business Affairs and Consumer Protection, the Commissioner of Streets and Sanitation, and the Commissioner of Transportation.

The permit holder agrees to hold the City of Chicago harmless for any damage, relocation or replacement costs associated with damage, relocation or removal of private property caused by the City performing work in the public way.

Authority for the above named privilege is herein given and granted from and after March 1, 2016 through and including December 1, 2016.

Alderman _____

Patrick D. Thompson 11th Ward

Department of Business Affairs and Consumer Protection
Small Business Center - Public Way Use Unit
City Hall - 121 N. LaSalle Street, Room 800 • Chicago, IL 60602
312-74-GOBIZ / 312-744-6249 • (312) 744-1944 (TTY)
http://www.cityofchicago.org/bacp

02/10/2016

Alderman **Patrick D. Thompson**
Ward # **11**
City of Chicago
City Hall, Room **300**
121 North LaSalle Street
Chicago, Illinois 60602

Re: An ordinance to use and maintain a portion of the public right-of-way for **one (1) sidewalk cafe(s)** for **CORK AND KERRY ON 33RD**, adjacent to the premises known as **3258 S. Princeton Ave.**.

Dear Alderman **Patrick D. Thompson**:

The applicant referenced above has requested the use of the public right-of-way for a **sidewalk cafe(s)**. An ordinance has been prepared by the Department of Business Affairs and Consumer Protection – Small Business Center - Public Way Use Unit for presentation to the City Council. Because this request was made for properties located in your ward, as approved by you as per the attached, I respectfully request that you introduce the attached ordinance at the next City Council meeting.

If you have any questions regarding this ordinance, please contact Anthony Bertuca at (312) 744-5506.

Department of Business Affairs and Consumer Protection

City of Chicago

O2016-1285

Office of the City Clerk

Document Tracking Sheet

Meeting Date:	2/10/2016
Sponsor(s):	Thompson (11)
Type:	Ordinance
Title:	Sidewalk cafe(s) for Franco's Ristorante
Committee(s) Assignment:	Committee on Transportation and Public Way

ORDINANCE
FRANCO'S RISTORANTE
Acct. No. 6921 - 1
Permit No. 1121714

Be It Ordained by the City Council of the City of Chicago:

Permission and authority are hereby given and granted to FRANCO'S RISTORANTE upon the terms and subject to the conditions of this ordinance, to maintain and use a portion of the public right of way for a sidewalk cafe adjacent to its premises located at 300 W. 31st St.. Said sidewalk cafe area #1 shall be fifty (50) feet in length and eight (8) feet in width for a total of four hundred (400) square feet and shall allow six (6) feet of clear space from the face of the curb/building line along S. Princeton Avenue. The compensation for said space and the days and hours of operation for the sidewalk cafe shall be as follows:

Monday through Sunday 10:00 a.m. to 12:00 midnight
Compensation: $600.00
SEATING CAPACITY: 20

Sidewalk Cafe Permit and approved plan must be posted at all times.

This grant of privilege #1121714 for a sidewalk cafe shall be subject to the provisions of Section 10-28-800 though 10-28-885 of the Municipal Code of Chicago and the directions of the Commissioner of Department of Business Affairs and Consumer Protection, the Commissioner of Streets and Sanitation, and the Commissioner of Transportation.

The permit holder agrees to hold the City of Chicago harmless for any damage, relocation or replacement costs associated with damage, relocation or removal of private property caused by the City performing work in the public way.

Authority for the above named privilege is herein given and granted from and after March 1, 2016 through and including December 1, 2016.

Alderman _____

Patrick D. Thompson 11th Ward

Department of Business Affairs and Consumer Protection
Small Business Center - Public Way Use Unit
City Hall - 121 N. LaSalle Street, Room 800 • Chicago, IL 60602
312-74-GOBIZ / 312-744-6249 • (312) 744-1944 (TTY)
http://www.cityofchicago.org/bacp

02/10/2016

Alderman **Patrick D. Thompson**
Ward # **11**
City of Chicago
City Hall, Room **300**
121 North LaSalle Street
Chicago, Illinois 60602

Re: An ordinance to use and maintain a portion of the public right-of-way for **one (1) sidewalk cafe(s)** for **FRANCO'S RISTORANTE**, adjacent to the premises known as **300 W. 31st St.**.

Dear Alderman **Patrick D. Thompson**:

The applicant referenced above has requested the use of the public right-of-way for a **sidewalk cafe(s)**. An ordinance has been prepared by the Department of Business Affairs and Consumer Protection – Small Business Center - Public Way Use Unit for presentation to the City Council. Because this request was made for properties located in your ward, as approved by you as per the attached, I respectfully request that you introduce the attached ordinance at the next City Council meeting.

If you have any questions regarding this ordinance, please contact Anthony Bertuca at (312) 744-5506.

Department of Business Affairs and Consumer Protection

City of Chicago

O2016-1300

Office of the City Clerk

Document Tracking Sheet

Meeting Date:	2/10/2016
Sponsor(s):	Thompson (11)
Type:	Ordinance
Title:	Sidewalk cafe(s) for Freddies
Committee(s) Assignment:	Committee on Transportation and Public Way

ORDINANCE
FREDDIES
Acct. No. 63608 - 2
Permit No. 1121298

Be It Ordained by the City Council of the City of Chicago:

Permission and authority are hereby given and granted to FREDDIES upon the terms and subject to the conditions of this ordinance, to maintain and use a portion of the public right of way for a sidewalk cafe adjacent to its premises located at 701 W. 31st St.. Said sidewalk cafe area #1 shall be twenty-nine point two five (29.25) feet in length and eight (8) feet in width for a total of two hundred thirty-four (234) square feet and shall allow six (6) feet of clear space from the face of the curb/building line along Union Avenue. The compensation for said space and the days and hours of operation for the sidewalk cafe shall be as follows:


Monday to Sunday 9:00 am - 12:00 am
Compensation: $600.00
SEATING CAPACITY: 24

Sidewalk Cafe Permit and approved plan must be posted at all times.

This grant of privilege #1121298 for a sidewalk cafe shall be subject to the provisions of Section 10-28-800 though 10-28-885 of the Municipal Code of Chicago and the directions of the Commissioner of Department of Business Affairs and Consumer Protection, the Commissioner of Streets and Sanitation, and the Commissioner of Transportation.

The permit holder agrees to hold the City of Chicago harmless for any damage, relocation or replacement costs associated with damage, relocation or removal of private property caused by the City performing work in the public way.

Authority for the above named privilege is herein given and granted from and after March 1, 2016 through and including December 1, 2016.

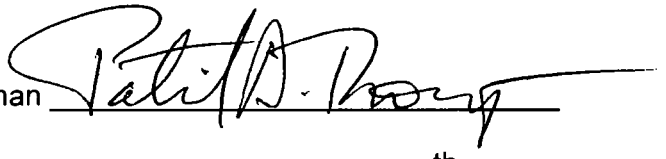Alderman 

Patrick D. Thompson 11th Ward

Department of Business Affairs and Consumer Protection
Small Business Center - Public Way Use Unit
City Hall - 121 N. LaSalle Street, Room 800 • Chicago, IL 60602
312-74-GOBIZ / 312-744-6249 • (312) 744-1944 (TTY)
http://www.cityofchicago.org/bacp

02/10/2016

Alderman **Patrick D. Thompson**
Ward # **11**
City of Chicago
City Hall, Room **300**
121 North LaSalle Street
Chicago, Illinois 60602

Re: An ordinance to use and maintain a portion of the public right-of-way for **one (1) sidewalk cafe(s)** for **FREDDIES**, adjacent to the premises known as **701 W. 31st St.**.

Dear Alderman **Patrick D. Thompson**:

The applicant referenced above has requested the use of the public right-of-way for a **sidewalk cafe(s)**. An ordinance has been prepared by the Department of Business Affairs and Consumer Protection – Small Business Center - Public Way Use Unit for presentation to the City Council. Because this request was made for properties located in your ward, as approved by you as per the attached, I respectfully request that you introduce the attached ordinance at the next City Council meeting.

If you have any questions regarding this ordinance, please contact Anthony Bertuca at (312) 744-5506.

Department of Business Affairs and Consumer Protection

City of Chicago

O2016-1311

Office of the City Clerk

Document Tracking Sheet

Meeting Date:	2/10/2016
Sponsor(s):	Thompson (11)
Type:	Ordinance
Title:	Sidewalk cafe(s) for Hashbrowns
Committee(s) Assignment:	Committee on Transportation and Public Way

ORDINANCE
HASHBROWNS
Acct. No. 295457 - 1
Permit No. 1121507

Be It Ordained by the City Council of the City of Chicago:

Permission and authority are hereby given and granted to HASHBROWNS upon the terms and subject to the conditions of this ordinance, to maintain and use a portion of the public right of way for a sidewalk cafe adjacent to its premises located at 731 W. Maxwell St.. Said sidewalk cafe area #1 shall be twenty-five (25) feet in length and twelve (12) feet in width for a total of three hundred (300) square feet and shall allow six (6) feet of clear space from the face of the curb/building line along W. Maxwell Street. The compensation for said space and the days and hours of operation for the sidewalk cafe shall be as follows:

Monday through Sunday 8:00 a.m. to 3:00 p.m.
Compensation: $600.00
SEATING CAPACITY: 24

Sidewalk Cafe Permit and approved plan must be posted at all times.

This grant of privilege #1121507 for a sidewalk cafe shall be subject to the provisions of Section 10-28-800 though 10-28-885 of the Municipal Code of Chicago and the directions of the Commissioner of Department of Business Affairs and Consumer Protection, the Commissioner of Streets and Sanitation, and the Commissioner of Transportation.

The permit holder agrees to hold the City of Chicago harmless for any damage, relocation or replacement costs associated with damage, relocation or removal of private property caused by the City performing work in the public way.

Authority for the above named privilege is herein given and granted from and after March 1, 2016 through and including December 1, 2016.

Alderman _____

Patrick D. Thompson 11th Ward

Department of Business Affairs and Consumer Protection
Small Business Center - Public Way Use Unit
City Hall - 121 N. LaSalle Street, Room 800 • Chicago, IL 60602
312-74-GOBIZ / 312-744-6249 • (312) 744-1944 (TTY)
http://www.cityofchicago.org/bacp

02/10/2016

Alderman **Patrick D. Thompson**
Ward # **11**
City of Chicago
City Hall, Room **300**
121 North LaSalle Street
Chicago, Illinois 60602

Re: An ordinance to use and maintain a portion of the public right-of-way for **one (1) sidewalk cafe(s)** for **HASHBROWNS**, adjacent to the premises known as **731 W. Maxwell St.**.

Dear Alderman **Patrick D. Thompson**:

The applicant referenced above has requested the use of the public right-of-way for a **sidewalk cafe(s)**. An ordinance has been prepared by the Department of Business Affairs and Consumer Protection – Small Business Center - Public Way Use Unit for presentation to the City Council. Because this request was made for properties located in your ward, as approved by you as per the attached, I respectfully request that you introduce the attached ordinance at the next City Council meeting.

If you have any questions regarding this ordinance, please contact Anthony Bertuca at (312) 744-5506.

Department of Business Affairs and Consumer Protection

City of Chicago

O2016-1316

Office of the City Clerk

Document Tracking Sheet

Meeting Date:	2/10/2016
Sponsor(s):	Thompson (11)
Type:	Ordinance
Title:	Sidewalk cafe(s) for Turtles
Committee(s) Assignment:	Committee on Transportation and Public Way

ORDINANCE
TURTLES
Acct. No. 350040 - 2
Permit No. 1121368

Be It Ordained by the City Council of the City of Chicago:

Permission and authority are hereby given and granted to TURTLES upon the terms and subject to the conditions of this ordinance, to maintain and use a portion of the public right of way for a sidewalk cafe adjacent to its premises located at 238 W. 33rd St.. Said sidewalk cafe area #1 shall be seventy-seven (77) feet in length and six point one seven (6.17) feet in width for a total of four hundred seventy-five point zero nine (475.09) square feet and shall allow six (6) feet of clear space from the face of the curb/building line along W 33rd St. The compensation for said space and the days and hours of operation for the sidewalk cafe shall be as follows:

Monday through Sunday 11:00 a.m. until 12:00 midnight
Compensation: $600.00
SEATING CAPACITY: 40

Sidewalk Cafe Permit and approved plan must be posted at all times.

This grant of privilege #1121368 for a sidewalk cafe shall be subject to the provisions of Section 10-28-800 though 10-28-885 of the Municipal Code of Chicago and the directions of the Commissioner of Department of Business Affairs and Consumer Protection, the Commissioner of Streets and Sanitation, and the Commissioner of Transportation.

The permit holder agrees to hold the City of Chicago harmless for any damage, relocation or replacement costs associated with damage, relocation or removal of private property caused by the City performing work in the public way.

Authority for the above named privilege is herein given and granted from and after March 1, 2016 through and including December 1, 2016.

Alderman _____

Patrick D. Thompson 11th Ward

Department of Business Affairs and Consumer Protection
Small Business Center - Public Way Use Unit
City Hall - 121 N. LaSalle Street, Room 800 • Chicago, IL 60602
312-74-GOBIZ / 312-744-6249 • (312) 744-1944 (TTY)
http://www.cityofchicago.org/bacp

02/10/2016

Alderman **Patrick D. Thompson**
Ward # **11**
City of Chicago
City Hall, Room **300**
121 North LaSalle Street
Chicago, Illinois 60602

Re: An ordinance to use and maintain a portion of the public right-of-way for **one (1) sidewalk cafe(s)** for **TURTLES**, adjacent to the premises known as **238 W. 33rd St.**.

Dear Alderman **Patrick D. Thompson**:

The applicant referenced above has requested the use of the public right-of-way for a **sidewalk cafe(s)**. An ordinance has been prepared by the Department of Business Affairs and Consumer Protection – Small Business Center - Public Way Use Unit for presentation to the City Council. Because this request was made for properties located in your ward, as approved by you as per the attached, I respectfully request that you introduce the attached ordinance at the next City Council meeting.

If you have any questions regarding this ordinance, please contact Anthony Bertuca at (312) 744-5506.

Department of Business Affairs and Consumer Protection

City of Chicago

O2016-1328

Office of the City Clerk

Document Tracking Sheet

Meeting Date:	2/10/2016
Sponsor(s):	Solis (25)
Type:	Ordinance
Title:	Sidewalk cafe(s) for Beer Bistro, The
Committee(s) Assignment:	Committee on Transportation and Public Way

ORDINANCE
THE BEER BISTRO
Acct. No. 217744 - 1
Permit No. 1121373

Be It Ordained by the City Council of the City of Chicago:

Permission and authority are hereby given and granted to THE BEER BISTRO upon the terms and subject to the conditions of this ordinance, to maintain and use a portion of the public right of way for a sidewalk cafe adjacent to its premises located at 1061 W. Madison St.. Said sidewalk cafe area #1 shall be twenty (20) feet in length and eight (8) feet in width for a total of one hundred sixty (160) square feet and shall allow six (6) feet of clear space from the face of the curb/building line along W. Madison Street. The compensation for said space and the days and hours of operation for the sidewalk cafe shall be as follows:

Monday through Sunday 11:00 a.m. to 12:00 midnight
Compensation: $600.00
SEATING CAPACITY: 12

Sidewalk Cafe Permit and approved plan must be posted at all times.

This grant of privilege #1121373 for a sidewalk cafe shall be subject to the provisions of Section 10-28-800 though 10-28-885 of the Municipal Code of Chicago and the directions of the Commissioner of Department of Business Affairs and Consumer Protection, the Commissioner of Streets and Sanitation, and the Commissioner of Transportation.

The permit holder agrees to hold the City of Chicago harmless for any damage, relocation or replacement costs associated with damage, relocation or removal of private property caused by the City performing work in the public way.

Authority for the above named privilege is herein given and granted from and after March 1, 2016 through and including December 1, 2016.

Alderman _____

Daniel S. Solis 25th Ward

Department of Business Affairs and Consumer Protection
Small Business Center - Public Way Use Unit
City Hall - 121 N LaSalle Street, Room 800 • Chicago, IL 60602
312-74-GOBIZ / 312-744-6249 • (312) 744-1944 (TTY)
http //www.cityofchicago org/bacp

02/10/2016

Alderman **Daniel S. Solis**
Ward # **25**
City of Chicago
City Hall, Room **304**
121 North LaSalle Street
Chicago, Illinois 60602

Re: An ordinance to use and maintain a portion of the public right-of-way for **one (1) sidewalk cafe(s)** for **THE BEER BISTRO**, adjacent to the premises known as **1061 W. Madison St.**.

Dear Alderman **Daniel S. Solis**:

The applicant referenced above has requested the use of the public right-of-way for a **sidewalk cafe(s)**. An ordinance has been prepared by the Department of Business Affairs and Consumer Protection – Small Business Center - Public Way Use Unit for presentation to the City Council. Because this request was made for properties located in your ward, as approved by you as per the attached, I respectfully request that you introduce the attached ordinance at the next City Council meeting.

If you have any questions regarding this ordinance, please contact Anthony Bertuca at (312) 744-5506.

Department of Business Affairs and Consumer Protection

City of Chicago

O2016-1333

Office of the City Clerk

Document Tracking Sheet

Meeting Date:	2/10/2016
Sponsor(s):	Solis (25)
Type:	Ordinance
Title:	Sidewalk cafe(s) for Il Vicinato, Inc.
Committee(s) Assignment:	Committee on Transportation and Public Way

ORDINANCE
IL VICINATO INC
Acct. No. 3642 - 1
Permit No. 1121251

Be It Ordained by the City Council of the City of Chicago:

Permission and authority are hereby given and granted to IL VICINATO INC upon the terms and subject to the conditions of this ordinance, to maintain and use a portion of the public right of way for a sidewalk cafe adjacent to its premises located at 2435 S. Western Ave.. Said sidewalk cafe area #1 shall be fifty-two point seven five (52.75) feet in length and seven point one seven (7.17) feet in width for a total of three hundred seventy-eight point two two (378.22) square feet and shall allow six (6) feet of clear space from the face of the curb/building line along W. 24th Place. The compensation for said space and the days and hours of operation for the sidewalk cafe shall be as follows:

Monday through Thursday 11:00am to 10:00pm Friday 11:00am to 11:00pm Saturday 4:00pm to 12:00 midnight
Compensation: $600.00
SEATING CAPACITY: 28

Sidewalk Cafe Permit and approved plan must be posted at all times.

This grant of privilege #1121251 for a sidewalk cafe shall be subject to the provisions of Section 10-28-800 though 10-28-885 of the Municipal Code of Chicago and the directions of the Commissioner of Department of Business Affairs and Consumer Protection, the Commissioner of Streets and Sanitation, and the Commissioner of Transportation.

The permit holder agrees to hold the City of Chicago harmless for any damage, relocation or replacement costs associated with damage, relocation or removal of private property caused by the City performing work in the public way.

Authority for the above named privilege is herein given and granted from and after March 1, 2016 through and including December 1, 2016.

Alderman _____

Daniel S. Solis 25th Ward

Department of Business Affairs and Consumer Protection
Small Business Center - Public Way Use Unit
City Hall - 121 N. LaSalle Street, Room 800 • Chicago, IL 60602
312-74-GOBIZ / 312-744-6249 • (312) 744-1944 (TTY)
http //www.cityofchicago.org/bacp

02/10/2016

Alderman **Daniel S. Solis**
Ward # **25**
City of Chicago
City Hall, Room **304**
121 North LaSalle Street
Chicago, Illinois 60602

Re: An ordinance to use and maintain a portion of the public right-of-way for **one (1) sidewalk cafe(s)** for **IL VICINATO INC**, adjacent to the premises known as **2435 S. Western Ave.**.

Dear Alderman **Daniel S. Solis**:

The applicant referenced above has requested the use of the public right-of-way for a **sidewalk cafe(s)**. An ordinance has been prepared by the Department of Business Affairs and Consumer Protection – Small Business Center - Public Way Use Unit for presentation to the City Council. Because this request was made for properties located in your ward, as approved by you as per the attached, I respectfully request that you introduce the attached ordinance at the next City Council meeting.

If you have any questions regarding this ordinance, please contact Anthony Bertuca at (312) 744-5506.

Department of Business Affairs and Consumer Protection

City of Chicago

O2016-1352

Office of the City Clerk

Document Tracking Sheet

Meeting Date:	2/10/2016
Sponsor(s):	Solis (25)
Type:	Ordinance
Title:	Sidewalk cafe(s) for Old Fifth
Committee(s) Assignment:	Committee on Transportation and Public Way

ORDINANCE
OLD FIFTH
Acct. No. 376739 - 1
Permit No. 1121831

Be It Ordained by the City Council of the City of Chicago:

Permission and authority are hereby given and granted to OLD FIFTH upon the terms and subject to the conditions of this ordinance, to maintain and use a portion of the public right of way for a sidewalk cafe adjacent to its premises located at 1027 W. Madison St.. Said sidewalk cafe area #1 shall be twenty-five (25) feet in length and eight (8) feet in width for a total of two hundred (200) square feet and shall allow six (6) feet of clear space from the face of the curb/building line along W Madison St. The compensation for said space and the days and hours of operation for the sidewalk cafe shall be as follows:

Sunday thru Wednesday 11:00 a.m. until 11:00 p.m. Thursday thru Saturday 11:00 a.m. until 12:00 midnight
Compensation: $600.00
SEATING CAPACITY: 16

Sidewalk Cafe Permit and approved plan must be posted at all times.

This grant of privilege #1121831 for a sidewalk cafe shall be subject to the provisions of Section 10-28-800 though 10-28-885 of the Municipal Code of Chicago and the directions of the Commissioner of Department of Business Affairs and Consumer Protection, the Commissioner of Streets and Sanitation, and the Commissioner of Transportation.

The permit holder agrees to hold the City of Chicago harmless for any damage, relocation or replacement costs associated with damage, relocation or removal of private property caused by the City performing work in the public way.

Authority for the above named privilege is herein given and granted from and after March 1, 2016 through and including December 1, 2016.

Alderman _____

Daniel S. Solis 25th Ward

Department of Business Affairs and Consumer Protection
Small Business Center - Public Way Use Unit
City Hall - 121 N LaSalle Street, Room 800 • Chicago, IL 60602
312-74-GOBIZ / 312-744-6249 • (312) 744-1944 (TTY)
http://www.cityofchicago.org/bacp

02/10/2016

Alderman **Daniel S. Solis**
Ward # **25**
City of Chicago
City Hall, Room **304**
121 North LaSalle Street
Chicago, Illinois 60602

Re: An ordinance to use and maintain a portion of the public right-of-way for **one (1) sidewalk cafe(s)** for **OLD FIFTH**, adjacent to the premises known as **1027 W. Madison St.**.

Dear Alderman **Daniel S. Solis**:

The applicant referenced above has requested the use of the public right-of-way for a **sidewalk cafe(s)**. An ordinance has been prepared by the Department of Business Affairs and Consumer Protection – Small Business Center - Public Way Use Unit for presentation to the City Council. Because this request was made for properties located in your ward, as approved by you as per the attached, I respectfully request that you introduce the attached ordinance at the next City Council meeting.

If you have any questions regarding this ordinance, please contact Anthony Bertuca at (312) 744-5506.

Department of Business Affairs and Consumer Protection

City of Chicago

O2016-1357

Office of the City Clerk

Document Tracking Sheet

Meeting Date:	2/10/2016
Sponsor(s):	Solis (25)
Type:	Ordinance
Title:	Sidewalk cafe(s) for Simone's
Committee(s) Assignment:	Committee on Transportation and Public Way

ORDINANCE
SIMONE'S
Acct. No. 322178 - 1
Permit No. 1121722

Be It Ordained by the City Council of the City of Chicago:

Permission and authority are hereby given and granted to SIMONE'S upon the terms and subject to the conditions of this ordinance, to maintain and use a portion of the public right of way for a sidewalk cafe adjacent to its premises located at 960-962 W. 18th St.. Said sidewalk cafe area #1 shall be fifty (50) feet in length and eight point three three (8.33) feet in width, area #2 shall be thirty-five (35) feet in length and eight point three three (8.33) feet in width for a total of seven hundred eight point zero five (708.05) square feet and shall allow six (6) feet of clear space from the face of the curb/building line along MORGAN ST.. The compensation for said space and the days and hours of operation for the sidewalk cafe shall be as follows:

Monday through Sunday 11:30 a.m. to 12:00 midnight.
Compensation: $778.86
SEATING CAPACITY: 74

Sidewalk Cafe Permit and approved plan must be posted at all times.

This grant of privilege #1121722 for a sidewalk cafe shall be subject to the provisions of Section 10-28-800 though 10-28-885 of the Municipal Code of Chicago and the directions of the Commissioner of Department of Business Affairs and Consumer Protection, the Commissioner of Streets and Sanitation, and the Commissioner of Transportation.

The permit holder agrees to hold the City of Chicago harmless for any damage, relocation or replacement costs associated with damage, relocation or removal of private property caused by the City performing work in the public way.

Authority for the above named privilege is herein given and granted from and after March 1, 2016 through and including December 1, 2016.

Alderman _____

Daniel S. Solis 25th Ward

Department of Business Affairs and Consumer Protection
Small Business Center - Public Way Use Unit
City Hall - 121 N LaSalle Street, Room 800 • Chicago, IL 60602
312-74-GOBIZ / 312-744-6249 • (312) 744-1944 (TTY)
http //www.cityofchicago org/bacp

02/10/2016

Alderman **Daniel S. Solis**
Ward # **25**
City of Chicago
City Hall, Room **304**
121 North LaSalle Street
Chicago, Illinois 60602

Re: An ordinance to use and maintain a portion of the public right-of-way for **two (2) sidewalk cafe(s)** for **SIMONE'S**, adjacent to the premises known as **960-962 W. 18th St.**.

Dear Alderman **Daniel S. Solis**:

The applicant referenced above has requested the use of the public right-of-way for a **sidewalk cafe(s)**. An ordinance has been prepared by the Department of Business Affairs and Consumer Protection – Small Business Center - Public Way Use Unit for presentation to the City Council. Because this request was made for properties located in your ward, as approved by you as per the attached, I respectfully request that you introduce the attached ordinance at the next City Council meeting.

If you have any questions regarding this ordinance, please contact Anthony Bertuca at (312) 744-5506.

Department of Business Affairs and Consumer Protection

City of Chicago

O2016-1362

Office of the City Clerk

Document Tracking Sheet

Meeting Date:	2/10/2016
Sponsor(s):	Maldonado (26)
Type:	Ordinance
Title:	Sidewalk cafe(s) for Bar Marta
Committee(s) Assignment:	Committee on Transportation and Public Way

ORDINANCE
BAR MARTA
Acct. No. 381791 - 1
Permit No. 1121256

Be It Ordained by the City Council of the City of Chicago:

Permission and authority are hereby given and granted to BAR MARTA upon the terms and subject to the conditions of this ordinance, to maintain and use a portion of the public right of way for a sidewalk cafe adjacent to its premises located at 2700 W. Chicago Ave.. Said sidewalk cafe area #1 shall be forty-two (42) feet in length and nine (9) feet in width for a total of three hundred seventy-eight (378) square feet and shall allow six (6) feet of clear space from the face of the curb/building line along Washtenaw. The compensation for said space and the days and hours of operation for the sidewalk cafe shall be as follows:

Monday through Sunday 8:00 am - 12:00 midnight
Compensation: $600.00
SEATING CAPACITY: 40

Sidewalk Cafe Permit and approved plan must be posted at all times.

This grant of privilege #1121256 for a sidewalk cafe shall be subject to the provisions of Section 10-28-800 though 10-28-885 of the Municipal Code of Chicago and the directions of the Commissioner of Department of Business Affairs and Consumer Protection, the Commissioner of Streets and Sanitation, and the Commissioner of Transportation.

The permit holder agrees to hold the City of Chicago harmless for any damage, relocation or replacement costs associated with damage, relocation or removal of private property caused by the City performing work in the public way.

Authority for the above named privilege is herein given and granted from and after March 1, 2016 through and including December 1, 2016.

Alderman _____

Roberto Maldonado 26th Ward

Department of Business Affairs and Consumer Protection
Small Business Center - Public Way Use Unit
City Hall - 121 N. LaSalle Street, Room 800 • Chicago, IL 60602
312-74-GOBIZ / 312-744-6249 • (312) 744-1944 (TTY)
http://www.cityofchicago.org/bacp

02/10/2016

Alderman **Roberto Maldonado**
Ward # **26**
City of Chicago
City Hall, Room **300**
121 North LaSalle Street
Chicago, Illinois 60602

Re: An ordinance to use and maintain a portion of the public right-of-way for **one (1) sidewalk cafe(s)** for **BAR MARTA**, adjacent to the premises known as **2700 W. Chicago Ave.**.

Dear Alderman **Roberto Maldonado**:

The applicant referenced above has requested the use of the public right-of-way for a **sidewalk cafe(s)**. An ordinance has been prepared by the Department of Business Affairs and Consumer Protection – Small Business Center - Public Way Use Unit for presentation to the City Council. Because this request was made for properties located in your ward, as approved by you as per the attached, I respectfully request that you introduce the attached ordinance at the next City Council meeting.

If you have any questions regarding this ordinance, please contact Anthony Bertuca at (312) 744-5506.

Department of Business Affairs and Consumer Protection

City of Chicago

O2016-1367

Office of the City Clerk

Document Tracking Sheet

Meeting Date:	2/10/2016
Sponsor(s):	Maldonado (26)
Type:	Ordinance
Title:	Sidewalk cafe(s) for La Bruquena Restaurant & Lounge
Committee(s) Assignment:	Committee on Transportation and Public Way

ORDINANCE
LA BRUQUENA RESTAURANT & LOUNGE
Acct. No. 7533 - 1
Permit No. 1121419

Be It Ordained by the City Council of the City of Chicago:

Permission and authority are hereby given and granted to LA BRUQUENA RESTAURANT & LOUNGE upon the terms and subject to the conditions of this ordinance, to maintain and use a portion of the public right of way for a sidewalk cafe adjacent to its premises located at 2726 W. Division St.. Said sidewalk cafe area #1 shall be twenty-two (22) feet in length and eighteen (18) feet in width for a total of three hundred ninety-six (396) square feet and shall allow six (6) feet of clear space from the face of the curb/building line along W. Division Street. The compensation for said space and the days and hours of operation for the sidewalk cafe shall be as follows:

Monday through Sunday 10:00 a.m. to 11:00 p.m.
Compensation: $600.00
SEATING CAPACITY: 24

Sidewalk Cafe Permit and approved plan must be posted at all times.

This grant of privilege #1121419 for a sidewalk cafe shall be subject to the provisions of Section 10-28-800 though 10-28-885 of the Municipal Code of Chicago and the directions of the Commissioner of Department of Business Affairs and Consumer Protection, the Commissioner of Streets and Sanitation, and the Commissioner of Transportation.

The permit holder agrees to hold the City of Chicago harmless for any damage, relocation or replacement costs associated with damage, relocation or removal of private property caused by the City performing work in the public way.

Authority for the above named privilege is herein given and granted from and after March 1, 2016 through and including December 1, 2016.

Alderman _____

Roberto Maldonado 26th Ward

Department of Business Affairs and Consumer Protection
Small Business Center - Public Way Use Unit
City Hall - 121 N. LaSalle Street, Room 800 • Chicago, IL 60602
312-74-GOBIZ / 312-744-6249 • (312) 744-1944 (TTY)
http://www.cityofchicago.org/bacp

02/10/2016

Alderman **Roberto Maldonado**
Ward # **26**
City of Chicago
City Hall, Room **300**
121 North LaSalle Street
Chicago, Illinois 60602

Re: An ordinance to use and maintain a portion of the public right-of-way for **one (1) sidewalk cafe(s)** for **LA BRUQUENA RESTAURANT & LOUNGE**, adjacent to the premises known as **2726 W. Division St.**.

Dear Alderman **Roberto Maldonado**:

The applicant referenced above has requested the use of the public right-of-way for a **sidewalk cafe(s)**. An ordinance has been prepared by the Department of Business Affairs and Consumer Protection – Small Business Center - Public Way Use Unit for presentation to the City Council. Because this request was made for properties located in your ward, as approved by you as per the attached, I respectfully request that you introduce the attached ordinance at the next City Council meeting.

If you have any questions regarding this ordinance, please contact Anthony Bertuca at (312) 744-5506.

Department of Business Affairs and Consumer Protection

City of Chicago

O2016-1371

Office of the City Clerk

Document Tracking Sheet

Meeting Date:	2/10/2016
Sponsor(s):	Burnett (27)
Type:	Ordinance
Title:	Sidewalk cafe(s) for Aberdeen Tap, The
Committee(s) Assignment:	Committee on Transportation and Public Way

ORDINANCE
The Aberdeen Tap
Acct. No. 317095 - 1
Permit No. 1121452

Be It Ordained by the City Council of the City of Chicago:

Permission and authority are hereby given and granted to The Aberdeen Tap upon the terms and subject to the conditions of this ordinance, to maintain and use a portion of the public right of way for a sidewalk cafe adjacent to its premises located at 440 N. Aberdeen St.. Said sidewalk cafe area #1 shall be twenty (20) feet in length and five (5) feet in width, area #2 shall be ninety-six (96) feet in length and nine (9) feet in width for a total of nine hundred sixty-four (964) square feet and shall allow six (6) feet of clear space from the face of the curb/building line along N. Aberdeen, W. Hubbard. The compensation for said space and the days and hours of operation for the sidewalk cafe shall be as follows:

Sunday through Saturday 10:30am until 12:00am
Compensation: $1,060.40
SEATING CAPACITY: 176

Sidewalk Cafe Permit and approved plan must be posted at all times.

This grant of privilege #1121452 for a sidewalk cafe shall be subject to the provisions of Section 10-28-800 though 10-28-885 of the Municipal Code of Chicago and the directions of the Commissioner of Department of Business Affairs and Consumer Protection, the Commissioner of Streets and Sanitation, and the Commissioner of Transportation.

The permit holder agrees to hold the City of Chicago harmless for any damage, relocation or replacement costs associated with damage, relocation or removal of private property caused by the City performing work in the public way.

Authority for the above named privilege is herein given and granted from and after March 1, 2016 through and including December 1, 2016.

Alderman _____

Walter Burnett Jr. 27th Ward

City of Chicago

O2016-1375

Office of the City Clerk

Document Tracking Sheet

Meeting Date:	2/10/2016
Sponsor(s):	Burnett (27)
Type:	Ordinance
Title:	Sidewalk cafe(s) for Bar Siena
Committee(s) Assignment:	Committee on Transportation and Public Way

ORDINANCE
BAR SIENA
Acct. No. 388050 - 1
Permit No. 1121378

Be It Ordained by the City Council of the City of Chicago:

Permission and authority are hereby given and granted to BAR SIENA upon the terms and subject to the conditions of this ordinance, to maintain and use a portion of the public right of way for a sidewalk cafe adjacent to its premises located at 832 W. Randolph St.. Said sidewalk cafe area #1 shall be thirty-two (32) feet in length and eight point zero eight (8.08) feet in width, area #2 shall be forty-five (45) feet in length and ten point four two (10.42) feet in width for a total of seven hundred twenty-seven point four six (727.46) square feet and shall allow six (6) feet of clear space from the face of the curb/building line along Green Street, Randolph Street. The compensation for said space and the days and hours of operation for the sidewalk cafe shall be as follows:

Monday through Sunday 8:00 a.m. to 12:00 midnight
Compensation: $800.21
SEATING CAPACITY: 56

Sidewalk Cafe Permit and approved plan must be posted at all times.

This grant of privilege #1121378 for a sidewalk cafe shall be subject to the provisions of Section 10-28-800 though 10-28-885 of the Municipal Code of Chicago and the directions of the Commissioner of Department of Business Affairs and Consumer Protection, the Commissioner of Streets and Sanitation, and the Commissioner of Transportation.

The permit holder agrees to hold the City of Chicago harmless for any damage, relocation or replacement costs associated with damage, relocation or removal of private property caused by the City performing work in the public way.

Authority for the above named privilege is herein given and granted from and after March 1, 2016 through and including December 1, 2016.

Alderman _____

Walter Burnett Jr. 27th Ward

City of Chicago

Office of the City Clerk

Document Tracking Sheet

O2016-1383

Meeting Date:	2/10/2016
Sponsor(s):	Burnett (27)
Type:	Ordinance
Title:	Sidewalk cafe(s) for Benchmark Bar & Grill
Committee(s) Assignment:	Committee on Transportation and Public Way

ORDINANCE
BENCHMARK BAR & GRILL
Acct. No. 347348 - 1
Permit No. 1121422

Be It Ordained by the City Council of the City of Chicago:

Permission and authority are hereby given and granted to BENCHMARK BAR & GRILL upon the terms and subject to the conditions of this ordinance, to maintain and use a portion of the public right of way for a sidewalk cafe adjacent to its premises located at 1508-1510 N. Wells St.. Said sidewalk cafe area #1 shall be forty-four point eight three (44.83) feet in length and nine point six seven (9.67) feet in width for a total of four hundred thirty-three point five one (433.51) square feet and shall allow six (6) feet of clear space from the face of the curb/building line along N. Wells. The compensation for said space and the days and hours of operation for the sidewalk cafe shall be as follows:

Sunday through Thursday 11:00am until 11:pm Friday & Saturday 11:00am until 12:00am
Compensation: $997.06
SEATING CAPACITY: 34

Sidewalk Cafe Permit and approved plan must be posted at all times.

This grant of privilege #1121422 for a sidewalk cafe shall be subject to the provisions of Section 10-28-800 though 10-28-885 of the Municipal Code of Chicago and the directions of the Commissioner of Department of Business Affairs and Consumer Protection, the Commissioner of Streets and Sanitation, and the Commissioner of Transportation.

The permit holder agrees to hold the City of Chicago harmless for any damage, relocation or replacement costs associated with damage, relocation or removal of private property caused by the City performing work in the public way.

Authority for the above named privilege is herein given and granted from and after March 1, 2016 through and including December 1, 2016.

Alderman _____

Walter Burnett Jr. 27th Ward

City of Chicago

O2016-1387

Office of the City Clerk

Document Tracking Sheet

Meeting Date:	2/10/2016
Sponsor(s):	Burnett (27)
Type:	Ordinance
Title:	Sidewalk cafe(s) for Buzz Bait
Committee(s) Assignment:	Committee on Transportation and Public Way

ORDINANCE
BUZZ BAIT
Acct. No. 395856 - 1
Permit No. 1121384

Be It Ordained by the City Council of the City of Chicago:

Permission and authority are hereby given and granted to BUZZ BAIT upon the terms and subject to the conditions of this ordinance, to maintain and use a portion of the public right of way for a sidewalk cafe adjacent to its premises located at 1529 N. Wells St.. Said sidewalk cafe area #1 shall be nineteen (19) feet in length and eleven point five (11.5) feet in width for a total of two hundred eighteen point five (218.5) square feet and shall allow six (6) feet of clear space from the face of the curb/building line along North Wells Street. The compensation for said space and the days and hours of operation for the sidewalk cafe shall be as follows:

Monday through Friday 11:00 a.m. to 12:00 midnight Saturday and Sunday 8:00 a.m. to 12:00 midnight
Compensation: $600.00
SEATING CAPACITY: 16

Sidewalk Cafe Permit and approved plan must be posted at all times.

This grant of privilege #1121384 for a sidewalk cafe shall be subject to the provisions of Section 10-28-800 though 10-28-885 of the Municipal Code of Chicago and the directions of the Commissioner of Department of Business Affairs and Consumer Protection, the Commissioner of Streets and Sanitation, and the Commissioner of Transportation.

The permit holder agrees to hold the City of Chicago harmless for any damage, relocation or replacement costs associated with damage, relocation or removal of private property caused by the City performing work in the public way.

Authority for the above named privilege is herein given and granted from and after March 1, 2016 through and including December 1, 2016.

Alderman _____

Walter Burnett Jr. 27th Ward

City of Chicago

O2016-1392

Office of the City Clerk

Document Tracking Sheet

Meeting Date:	2/10/2016
Sponsor(s):	Burnett (27)
Type:	Ordinance
Title:	Sidewalk cafe(s) for D'Agostino's II
Committee(s) Assignment:	Committee on Transportation and Public Way

ORDINANCE
D'AGOSTINO'S II
Acct. No. 252260 - 2
Permit No. 1121260

Be It Ordained by the City Council of the City of Chicago:

Permission and authority are hereby given and granted to D'AGOSTINO'S II upon the terms and subject to the conditions of this ordinance, to maintain and use a portion of the public right of way for a sidewalk cafe adjacent to its premises located at 752 N. Ogden Ave.. Said sidewalk cafe area #1 shall be forty-eight (48) feet in length and seven (7) feet in width for a total of three hundred thirty-six (336) square feet and shall allow six (6) feet of clear space from the face of the curb/building line along N OGDEN AVE. The compensation for said space and the days and hours of operation for the sidewalk cafe shall be as follows:

Monday thru Sunday 11:00 a.m. to 12:00 midnight
Compensation: $600.00
SEATING CAPACITY: 28

Sidewalk Cafe Permit and approved plan must be posted at all times.

This grant of privilege #1121260 for a sidewalk cafe shall be subject to the provisions of Section 10-28-800 though 10-28-885 of the Municipal Code of Chicago and the directions of the Commissioner of Department of Business Affairs and Consumer Protection, the Commissioner of Streets and Sanitation, and the Commissioner of Transportation.

The permit holder agrees to hold the City of Chicago harmless for any damage, relocation or replacement costs associated with damage, relocation or removal of private property caused by the City performing work in the public way.

Authority for the above named privilege is herein given and granted from and after March 1, 2016 through and including December 1, 2016.

Alderman _____

Walter Burnett Jr. 27th Ward

City of Chicago

O2016-1402

Office of the City Clerk

Document Tracking Sheet

Meeting Date:	2/10/2016
Sponsor(s):	Burnett (27)
Type:	Ordinance
Title:	Sidewalk cafe(s) for Dinotto Pizzeria (Catering)
Committee(s) Assignment:	Committee on Transportation and Public Way

ORDINANCE
DINOTTO PIZZERIA (CATERING)
Acct. No. 392994 - 1
Permit No. 1121815

Be It Ordained by the City Council of the City of Chicago:

Permission and authority are hereby given and granted to DINOTTO PIZZERIA (CATERING) upon the terms and subject to the conditions of this ordinance, to maintain and use a portion of the public right of way for a sidewalk cafe adjacent to its premises located at 1551 N. Wells St.. Said sidewalk cafe area #1 shall be twenty (20) feet in length and nine point one seven (9.17) feet in width for a total of one hundred eighty-three point four (183.4) square feet and shall allow six (6) feet of clear space from the face of the curb/building line along North Wells Street. The compensation for said space and the days and hours of operation for the sidewalk cafe shall be as follows:

Sunday 9:00 a.m. to 11:30 p.m. Monday 11:00 a.m. to 11:30 p.m. Tuesday through Saturday 11:00 a.m. to 12:00 midnight
Compensation: $600.00
SEATING CAPACITY: 18

Sidewalk Cafe Permit and approved plan must be posted at all times.

This grant of privilege #1121815 for a sidewalk cafe shall be subject to the provisions of Section 10-28-800 though 10-28-885 of the Municipal Code of Chicago and the directions of the Commissioner of Department of Business Affairs and Consumer Protection, the Commissioner of Streets and Sanitation, and the Commissioner of Transportation.

The permit holder agrees to hold the City of Chicago harmless for any damage, relocation or replacement costs associated with damage, relocation or removal of private property caused by the City performing work in the public way.

Authority for the above named privilege is herein given and granted from and after March 1, 2016 through and including December 1, 2016.

Alderman

Walter Burnett Jr. 27th Ward

City of Chicago

O2016-1440

Office of the City Clerk

Document Tracking Sheet

Meeting Date:	2/10/2016
Sponsor(s):	Burnett (27)
Type:	Ordinance
Title:	Sidewalk cafe(s) for Girl & the Goat
Committee(s) Assignment:	Committee on Transportation and Public Way

ORDINANCE
GIRL & THE GOAT
Acct. No. 347093 - 1
Permit No. 1121511

Be It Ordained by the City Council of the City of Chicago:

Permission and authority are hereby given and granted to GIRL & THE GOAT upon the terms and subject to the conditions of this ordinance, to maintain and use a portion of the public right of way for a sidewalk cafe adjacent to its premises located at 809-813 W. Randolph St.. Said sidewalk cafe area #1 shall be thirty-six point five eight (36.58) feet in length and nine point zero eight (9.08) feet in width for a total of three hundred thirty-two point one five (332.15) square feet and shall allow six (6) feet of clear space from the face of the curb/building line along W Randolph St. The compensation for said space and the days and hours of operation for the sidewalk cafe shall be as follows:

Monday 4:30 p.m. until 12:00 Midnight Tuesday through Friday 11:30 a.m. until 12:00 Midnight Saturday and Sunday 10:00 a.m. until 12:00 Midnight
Compensation: $600.00
SEATING CAPACITY: 24

Sidewalk Cafe Permit and approved plan must be posted at all times.

This grant of privilege #1121511 for a sidewalk cafe shall be subject to the provisions of Section 10-28-800 though 10-28-885 of the Municipal Code of Chicago and the directions of the Commissioner of Department of Business Affairs and Consumer Protection, the Commissioner of Streets and Sanitation, and the Commissioner of Transportation.

The permit holder agrees to hold the City of Chicago harmless for any damage, relocation or replacement costs associated with damage, relocation or removal of private property caused by the City performing work in the public way.

Authority for the above named privilege is herein given and granted from and after March 1, 2016 through and including December 1, 2016.

Alderman _____

Walter Burnett Jr. 27th Ward

City of Chicago

O2016-1450

Office of the City Clerk

Document Tracking Sheet

Meeting Date:	2/10/2016
Sponsor(s):	Burnett (27)
Type:	Ordinance
Title:	Sidewalk cafe(s) for Hashbrowns on Wells
Committee(s) Assignment:	Committee on Transportation and Public Way

ORDINANCE
HASHBROWNS ON WELLS
Acct. No. 379856 - 1
Permit No. 1121342

Be It Ordained by the City Council of the City of Chicago:

Permission and authority are hereby given and granted to HASHBROWNS ON WELLS upon the terms and subject to the conditions of this ordinance, to maintain and use a portion of the public right of way for a sidewalk cafe adjacent to its premises located at 1149-1155 N. Wells St.. Said sidewalk cafe area #1 shall be sixty-eight (68) feet in length and ten (10) feet in width for a total of six hundred eighty (680) square feet and shall allow six (6) feet of clear space from the face of the curb/building line along N. Wells Street. The compensation for said space and the days and hours of operation for the sidewalk cafe shall be as follows:

Monday through Sunday 8:00 a.m. to 3:00 p.m.
Compensation: $1,564.00
SEATING CAPACITY: 56

Sidewalk Cafe Permit and approved plan must be posted at all times.

This grant of privilege #1121342 for a sidewalk cafe shall be subject to the provisions of Section 10-28-800 though 10-28-885 of the Municipal Code of Chicago and the directions of the Commissioner of Department of Business Affairs and Consumer Protection, the Commissioner of Streets and Sanitation, and the Commissioner of Transportation.

The permit holder agrees to hold the City of Chicago harmless for any damage, relocation or replacement costs associated with damage, relocation or removal of private property caused by the City performing work in the public way.

Authority for the above named privilege is herein given and granted from and after March 1, 2016 through and including December 1, 2016.

Alderman _____

Walter Burnett Jr. 27th Ward

City of Chicago

O2016-1458

Office of the City Clerk

Document Tracking Sheet

Meeting Date:	2/10/2016
Sponsor(s):	Burnett (27)
Type:	Ordinance
Title:	Sidewalk cafe(s) for J.P. Graziano Grocery Co., Inc.
Committee(s) Assignment:	Committee on Transportation and Public Way

ORDINANCE
J.P. GRAZIANO GROCERY CO INC.
Acct. No. 24834 - 1
Permit No. 1121406

Be It Ordained by the City Council of the City of Chicago:

Permission and authority are hereby given and granted to J.P. GRAZIANO GROCERY CO INC. upon the terms and subject to the conditions of this ordinance, to maintain and use a portion of the public right of way for a sidewalk cafe adjacent to its premises located at 901 W. Randolph St.. Said sidewalk cafe area #1 shall be thirty-five (35) feet in length and seven (7) feet in width for a total of two hundred forty-five (245) square feet and shall allow six (6) feet of clear space from the face of the curb/building line along N Peoria. The compensation for said space and the days and hours of operation for the sidewalk cafe shall be as follows:

Monday through Saturday 9:00 a.m. until 6:00 p.m.
Compensation: $600.00
SEATING CAPACITY: 24

Sidewalk Cafe Permit and approved plan must be posted at all times.

This grant of privilege #1121406 for a sidewalk cafe shall be subject to the provisions of Section 10-28-800 though 10-28-885 of the Municipal Code of Chicago and the directions of the Commissioner of Department of Business Affairs and Consumer Protection, the Commissioner of Streets and Sanitation, and the Commissioner of Transportation.

The permit holder agrees to hold the City of Chicago harmless for any damage, relocation or replacement costs associated with damage, relocation or removal of private property caused by the City performing work in the public way.

Authority for the above named privilege is herein given and granted from and after March 1, 2016 through and including December 1, 2016.

Alderman _____

Walter Burnett Jr. 27th Ward

City of Chicago

O2016-1463

Office of the City Clerk

Document Tracking Sheet

Meeting Date:	2/10/2016
Sponsor(s):	Burnett (27)
Type:	Ordinance
Title:	Sidewalk cafe(s) for La Fournette LLC
Committee(s) Assignment:	Committee on Transportation and Public Way

ORDINANCE
La Fournette LLC
Acct. No. 370544 - 2
Permit No. 1121296

Be It Ordained by the City Council of the City of Chicago:

Permission and authority are hereby given and granted to La Fournette LLC upon the terms and subject to the conditions of this ordinance, to maintain and use a portion of the public right of way for a sidewalk cafe adjacent to its premises located at 1547 N. Wells St.. Said sidewalk cafe area #1 shall be eighteen point six seven (18.67) feet in length and seven (7) feet in width for a total of one hundred thirty point six nine (130.69) square feet and shall allow six (6) feet of clear space from the face of the curb/building line along N. Wells. The compensation for said space and the days and hours of operation for the sidewalk cafe shall be as follows:

Monday-Thursday 8:00am to 7:00 pm Friday-Saturday 8:00 am to 11:00 pm Sunday 8:00 am to 6:00 pm
Compensation: $600.00
SEATING CAPACITY: 17

Sidewalk Cafe Permit and approved plan must be posted at all times.

This grant of privilege #1121296 for a sidewalk cafe shall be subject to the provisions of Section 10-28-800 though 10-28-885 of the Municipal Code of Chicago and the directions of the Commissioner of Department of Business Affairs and Consumer Protection, the Commissioner of Streets and Sanitation, and the Commissioner of Transportation.

The permit holder agrees to hold the City of Chicago harmless for any damage, relocation or replacement costs associated with damage, relocation or removal of private property caused by the City performing work in the public way.

Authority for the above named privilege is herein given and granted from and after March 1, 2016 through and including December 1, 2016.

Alderman _____

Walter Burnett Jr. 27th Ward

City of Chicago

O2016-1468

Office of the City Clerk

Document Tracking Sheet

Meeting Date:	2/10/2016
Sponsor(s):	Burnett (27)
Type:	Ordinance
Title:	Sidewalk cafe(s) for Little Goat Diner
Committee(s) Assignment:	Committee on Transportation and Public Way

ORDINANCE
LITTLE GOAT DINER
Acct. No. 368459 - 1
Permit No. 1121826

Be It Ordained by the City Council of the City of Chicago:

Permission and authority are hereby given and granted to LITTLE GOAT DINER upon the terms and subject to the conditions of this ordinance, to maintain and use a portion of the public right of way for a sidewalk cafe adjacent to its premises located at 818-822 W. Randolph St.. Said sidewalk cafe area #1 shall be seventy-two point five (72.5) feet in length and eight point four two (8.42) feet in width for a total of six hundred ten point four five (610.45) square feet and shall allow six (6) feet of clear space from the face of the curb/building line along W. Randolph Street. The compensation for said space and the days and hours of operation for the sidewalk cafe shall be as follows:

Sunday through Thursday 10:00 a.m. to 11:00 p.m. Friday and Saturday 10:00 a.m. to 12:00 midnight
Compensation: $671.50
SEATING CAPACITY: 36

Sidewalk Cafe Permit and approved plan must be posted at all times.

This grant of privilege #1121826 for a sidewalk cafe shall be subject to the provisions of Section 10-28-800 though 10-28-885 of the Municipal Code of Chicago and the directions of the Commissioner of Department of Business Affairs and Consumer Protection, the Commissioner of Streets and Sanitation, and the Commissioner of Transportation.

The permit holder agrees to hold the City of Chicago harmless for any damage, relocation or replacement costs associated with damage, relocation or removal of private property caused by the City performing work in the public way.

Authority for the above named privilege is herein given and granted from and after March 1, 2016 through and including December 1, 2016.

Alderman _____

Walter Burnett Jr. 27th Ward

City of Chicago

O2016-1473

Office of the City Clerk

Document Tracking Sheet

Meeting Date:	2/10/2016
Sponsor(s):	Burnett (27)
Type:	Ordinance
Title:	Sidewalk cafe(s) for Lou Malnati's Pizzeria
Committee(s) Assignment:	Committee on Transportation and Public Way

ORDINANCE
LOU MALNATI'S PIZZERIA
Acct. No. 50161 - 18
Permit No. 1121381

Be It Ordained by the City Council of the City of Chicago:

Permission and authority are hereby given and granted to LOU MALNATI'S PIZZERIA upon the terms and subject to the conditions of this ordinance, to maintain and use a portion of the public right of way for a sidewalk cafe adjacent to its premises located at 1235 W. Randolph St.. Said sidewalk cafe area #1 shall be forty-eight point six seven (48.67) feet in length and nine point one seven (9.17) feet in width for a total of four hundred forty-six point three (446.3) square feet and shall allow six (6) feet of clear space from the face of the curb/building line along West Randolph Street. The compensation for said space and the days and hours of operation for the sidewalk cafe shall be as follows:

Sunday through Thursday 11:00 a.m. to 11:00 p.m.Friday and Saturday 11:00 a.m. to 12:00 midnight
Compensation: $600.00
SEATING CAPACITY: 46

Sidewalk Cafe Permit and approved plan must be posted at all times.

This grant of privilege #1121381 for a sidewalk cafe shall be subject to the provisions of Section 10-28-800 though 10-28-885 of the Municipal Code of Chicago and the directions of the Commissioner of Department of Business Affairs and Consumer Protection, the Commissioner of Streets and Sanitation, and the Commissioner of Transportation.

The permit holder agrees to hold the City of Chicago harmless for any damage, relocation or replacement costs associated with damage, relocation or removal of private property caused by the City performing work in the public way.

Authority for the above named privilege is herein given and granted from and after March 1, 2016 through and including December 1, 2016.

Alderman _____

Walter Burnett Jr. 27th Ward

City of Chicago

O2016-1482

Office of the City Clerk

Document Tracking Sheet

Meeting Date:	2/10/2016
Sponsor(s):	Burnett (27)
Type:	Ordinance
Title:	Sidewalk cafe(s) for Mahoney's
Committee(s) Assignment:	Committee on Transportation and Public Way

ORDINANCE
MAHONEY'S
Acct. No. 294147 - 1
Permit No. 1121590

Be It Ordained by the City Council of the City of Chicago:

Permission and authority are hereby given and granted to MAHONEY'S upon the terms and subject to the conditions of this ordinance, to maintain and use a portion of the public right of way for a sidewalk cafe adjacent to its premises located at 551 N. Ogden Ave.. Said sidewalk cafe area #1 shall be fifty (50) feet in length and seven (7) feet in width, area #2 shall be forty (40) feet in length and eight (8) feet in width, area #3 shall be thirty-five (35) feet in length and eight (8) feet in width for a total of nine hundred fifty (950) square feet and shall allow six (6) feet of clear space from the face of the curb/building line along N. Racine, N. Ogden, W. Ohio. The compensation for said space and the days and hours of operation for the sidewalk cafe shall be as follows:

Sunday thru Saturday 11:00am to 11:00pm.
Compensation: $1,045.00
SEATING CAPACITY: 73

Sidewalk Cafe Permit and approved plan must be posted at all times.

This grant of privilege #1121590 for a sidewalk cafe shall be subject to the provisions of Section 10-28-800 though 10-28-885 of the Municipal Code of Chicago and the directions of the Commissioner of Department of Business Affairs and Consumer Protection, the Commissioner of Streets and Sanitation, and the Commissioner of Transportation.

The permit holder agrees to hold the City of Chicago harmless for any damage, relocation or replacement costs associated with damage, relocation or removal of private property caused by the City performing work in the public way.

Authority for the above named privilege is herein given and granted from and after March 1, 2016 through and including December 1, 2016.

Alderman _____

Walter Burnett Jr. 27th Ward

City of Chicago

O2016-1485

Office of the City Clerk

Document Tracking Sheet

Meeting Date:	2/10/2016
Sponsor(s):	Burnett (27)
Type:	Ordinance
Title:	Sidewalk cafe(s) for Macello Ristorante
Committee(s) Assignment:	Committee on Transportation and Public Way

ORDINANCE
MACELLO RISTORANTE
Acct. No. 304670 - 1
Permit No. 1121228

Be It Ordained by the City Council of the City of Chicago:

Permission and authority are hereby given and granted to MACELLO RISTORANTE upon the terms and subject to the conditions of this ordinance, to maintain and use a portion of the public right of way for a sidewalk cafe adjacent to its premises located at 1235-1237 W. Lake St.. Said sidewalk cafe area #1 shall be twenty-eight (28) feet in length and fourteen (14) feet in width, area #2 shall be twelve (12) feet in length and twenty-one (21) feet in width, area #3 shall be ten (10) feet in length and nine (9) feet in width for a total of seven hundred thirty-four (734) square feet and shall allow six (6) feet of clear space from the face of the curb/building line along Rear of address/Public Alley, and W. Lake St.. The compensation for said space and the days and hours of operation for the sidewalk cafe shall be as follows:

Sunday through Saturday 11:30am until 12::00 am midnight
Compensation: $807.40
SEATING CAPACITY: 60

Sidewalk Cafe Permit and approved plan must be posted at all times.

This grant of privilege #1121228 for a sidewalk cafe shall be subject to the provisions of Section 10-28-800 though 10-28-885 of the Municipal Code of Chicago and the directions of the Commissioner of Department of Business Affairs and Consumer Protection, the Commissioner of Streets and Sanitation, and the Commissioner of Transportation.

The permit holder agrees to hold the City of Chicago harmless for any damage, relocation or replacement costs associated with damage, relocation or removal of private property caused by the City performing work in the public way.

Authority for the above named privilege is herein given and granted from and after March 1, 2016 through and including December 1, 2016.

Alderman _____

Walter Burnett Jr. 27th Ward

City of Chicago

O2016-1496

Office of the City Clerk

Document Tracking Sheet

Meeting Date:	2/10/2016
Sponsor(s):	Burnett (27)
Type:	Ordinance
Title:	Sidewalk cafe(s) for Nellcote & RM Champagne Salon
Committee(s) Assignment:	Committee on Transportation and Public Way

ORDINANCE
NELLCOTE & RM CHAMPAGNE SALON
Acct. No. 363131 - 1
Permit No. 1121760

Be It Ordained by the City Council of the City of Chicago:

Permission and authority are hereby given and granted to NELLCOTE & RM CHAMPAGNE SALON upon the terms and subject to the conditions of this ordinance, to maintain and use a portion of the public right of way for a sidewalk cafe adjacent to its premises located at 833-839 W. Randolph St.. Said sidewalk cafe area #1 shall be one hundred eight point eight eight (108.88) feet in length and six point six seven (6.67) feet in width, area #2 shall be sixty-nine point five (69.5) feet in length and ten (10) feet in width for a total of one thousand four hundred twenty-one point two three (1421.23) square feet and shall allow six (6) feet of clear space from the face of the curb/building line along Green Street, W. Randolph Street. The compensation for said space and the days and hours of operation for the sidewalk cafe shall be as follows:

- Sunday through Friday 8:00 a.m. to 11:00 p.m. Saturday 8:00 a.m. to 12:00 midnight
  Compensation: $1,563.35
  SEATING CAPACITY: 113

Sidewalk Cafe Permit and approved plan must be posted at all times.

This grant of privilege #1121760 for a sidewalk cafe shall be subject to the provisions of Section 10-28-800 though 10-28-885 of the Municipal Code of Chicago and the directions of the Commissioner of Department of Business Affairs and Consumer Protection, the Commissioner of Streets and Sanitation, and the Commissioner of Transportation.

The permit holder agrees to hold the City of Chicago harmless for any damage, relocation or replacement costs associated with damage, relocation or removal of private property caused by the City performing work in the public way.

Authority for the above named privilege is herein given and granted from and after March 1, 2016 through and including December 1, 2016.

Alderman _____

Walter Burnett Jr. 27th Ward

City of Chicago

O2016-1497

Office of the City Clerk

Document Tracking Sheet

Meeting Date:	2/10/2016
Sponsor(s):	Burnett (27)
Type:	Ordinance
Title:	Sidewalk cafe(s) for Next Restaurant
Committee(s) Assignment:	Committee on Transportation and Public Way

ORDINANCE
NEXT RESTAURANT
Acct. No. 355004 - 1
Permit No. 1121306

Be It Ordained by the City Council of the City of Chicago:

Permission and authority are hereby given and granted to NEXT RESTAURANT upon the terms and subject to the conditions of this ordinance, to maintain and use a portion of the public right of way for a sidewalk cafe adjacent to its premises located at 953-55 W. Fulton Market . Said sidewalk cafe area #1 shall be fifty-one point eight three (51.83) feet in length and seven point six seven (7.67) feet in width, area #2 shall be fifty-two (52) feet in length and six point six seven (6.67) feet in width, area #3 shall be twenty-nine point one seven (29.17) feet in length and six point six seven (6.67) feet in width for a total of nine hundred thirty-eight point nine four (938.94) square feet and shall allow six (6) feet of clear space from the face of the curb/building line along W Fulton Market, N Morgan St. The compensation for said space and the days and hours of operation for the sidewalk cafe shall be as follows:

Monday through Sunday 11:00 a.m. to 12:00 a.m.
Compensation: $1,032.83
SEATING CAPACITY: 52

Sidewalk Cafe Permit and approved plan must be posted at all times.

This grant of privilege #1121306 for a sidewalk cafe shall be subject to the provisions of Section 10-28-800 though 10-28-885 of the Municipal Code of Chicago and the directions of the Commissioner of Department of Business Affairs and Consumer Protection, the Commissioner of Streets and Sanitation, and the Commissioner of Transportation.

The permit holder agrees to hold the City of Chicago harmless for any damage, relocation or replacement costs associated with damage, relocation or removal of private property caused by the City performing work in the public way.

Authority for the above named privilege is herein given and granted from and after March 1, 2016 through and including December 1, 2016.

Alderman _____

Walter Burnett Jr. 27th Ward

City of Chicago

O2016-1498

Office of the City Clerk

Document Tracking Sheet

Meeting Date:	2/10/2016
Sponsor(s):	Burnett (27)
Type:	Ordinance
Title:	Sidewalk cafe(s) for O'Briens Restaurant & Bar
Committee(s) Assignment:	Committee on Transportation and Public Way

ORDINANCE
O'BRIENS RESTAURANT & BAR
Acct. No. 4210 - 1
Permit No. 1121633

Be It Ordained by the City Council of the City of Chicago:

Permission and authority are hereby given and granted to O'BRIENS RESTAURANT & BAR upon the terms and subject to the conditions of this ordinance, to maintain and use a portion of the public right of way for a sidewalk cafe adjacent to its premises located at 1528 N. Wells St.. Said sidewalk cafe area #1 shall be thirty-one (31) feet in length and eight (8) feet in width, area #2 shall be twenty-six point seven five (26.75) feet in length and eight (8) feet in width for a total of four hundred sixty-two (462) square feet and shall allow six (6) feet of clear space from the face of the curb/building line along N. Wells Street. The compensation for said space and the days and hours of operation for the sidewalk cafe shall be as follows:

Monday through Thursday 11:00 a.m. to 11:00 p.m. Friday & Saturday 10:00 a.m. until 12:00 midnight Sunday 10:00 a.m. to 11:00 p.m.
Compensation: $1,062.60
SEATING CAPACITY: 36

Sidewalk Cafe Permit and approved plan must be posted at all times.

This grant of privilege #1121633 for a sidewalk cafe shall be subject to the provisions of Section 10-28-800 though 10-28-885 of the Municipal Code of Chicago and the directions of the Commissioner of Department of Business Affairs and Consumer Protection, the Commissioner of Streets and Sanitation, and the Commissioner of Transportation.

The permit holder agrees to hold the City of Chicago harmless for any damage, relocation or replacement costs associated with damage, relocation or removal of private property caused by the City performing work in the public way.

Authority for the above named privilege is herein given and granted from and after March 1, 2016 through and including December 1, 2016.

Alderman _____

Walter Burnett Jr. 27th Ward

City of Chicago

O2016-1500

Office of the City Clerk

Document Tracking Sheet

Meeting Date:	2/10/2016
Sponsor(s):	Burnett (27)
Type:	Ordinance
Title:	Sidewalk cafe(s) for Roost, The
Committee(s) Assignment:	Committee on Transportation and Public Way

ORDINANCE
THE ROOST
Acct. No. 370196 - 5
Permit No. 1121230

Be It Ordained by the City Council of the City of Chicago:

Permission and authority are hereby given and granted to THE ROOST upon the terms and subject to the conditions of this ordinance, to maintain and use a portion of the public right of way for a sidewalk cafe adjacent to its premises located at 455 N. Milwaukee Ave.. Said sidewalk cafe area #1 shall be twenty-four (24) feet in length and eight point seven five (8.75) feet in width for a total of two hundred ten (210) square feet and shall allow six (6) feet of clear space from the face of the curb/building line along North Union Avenue. The compensation for said space and the days and hours of operation for the sidewalk cafe shall be as follows:

Monday through Saturday 9:00 a.m. to 9:00 p.m. Sunday 9:00 a.m. to 3:00 p.m.
Compensation: $600.00
SEATING CAPACITY: 21

Sidewalk Cafe Permit and approved plan must be posted at all times.

This grant of privilege #1121230 for a sidewalk cafe shall be subject to the provisions of Section 10-28-800 though 10-28-885 of the Municipal Code of Chicago and the directions of the Commissioner of Department of Business Affairs and Consumer Protection, the Commissioner of Streets and Sanitation, and the Commissioner of Transportation.

The permit holder agrees to hold the City of Chicago harmless for any damage, relocation or replacement costs associated with damage, relocation or removal of private property caused by the City performing work in the public way.

Authority for the above named privilege is herein given and granted from and after March 1, 2016 through and including December 1, 2016.

Alderman _____

Walter Burnett Jr. 27th Ward

City of Chicago

O2016-1520

Office of the City Clerk

Document Tracking Sheet

Meeting Date:	2/10/2016
Sponsor(s):	Burnett (27)
Type:	Ordinance
Title:	Sidewalk cafe(s) for Old Town Pour House
Committee(s) Assignment:	Committee on Transportation and Public Way

ORDINANCE
OLD TOWN POUR HOUSE
Acct. No. 368477 - 1
Permit No. 1121612

Be It Ordained by the City Council of the City of Chicago:

Permission and authority are hereby given and granted to OLD TOWN POUR HOUSE upon the terms and subject to the conditions of this ordinance, to maintain and use a portion of the public right of way for a sidewalk cafe adjacent to its premises located at 1417-1419 N. Wells St.. Said sidewalk cafe area #1 shall be twenty-eight point three three (28.33) feet in length and nine point one seven (9.17) feet in width for a total of two hundred fifty-nine point seven nine (259.79) square feet and shall allow six (6) feet of clear space from the face of the curb/building line along N. Wells Street. The compensation for said space and the days and hours of operation for the sidewalk cafe shall be as follows:


Sunday through Saturday 11:00 a.m. to 11:00 p.m.
Compensation: $600.00
SEATING CAPACITY: 16

Sidewalk Cafe Permit and approved plan must be posted at all times.

This grant of privilege #1121612 for a sidewalk cafe shall be subject to the provisions of Section 10-28-800 though 10-28-885 of the Municipal Code of Chicago and the directions of the Commissioner of Department of Business Affairs and Consumer Protection, the Commissioner of Streets and Sanitation, and the Commissioner of Transportation.

The permit holder agrees to hold the City of Chicago harmless for any damage, relocation or replacement costs associated with damage, relocation or removal of private property caused by the City performing work in the public way.

Authority for the above named privilege is herein given and granted from and after March 1, 2016 through and including December 1, 2016.

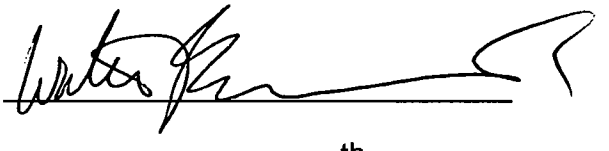Alderman 

Walter Burnett Jr. 27th Ward

City of Chicago

O2016-1522

Office of the City Clerk

Document Tracking Sheet

Meeting Date:	2/10/2016
Sponsor(s):	Burnett (27)
Type:	Ordinance
Title:	Sidewalk cafe(s) for Starbucks Coffee No. 11719
Committee(s) Assignment:	Committee on Transportation and Public Way

ORDINANCE
STARBUCKS COFFEE #11719
Acct. No. 63414 - 136
Permit No. 1121574

Be It Ordained by the City Council of the City of Chicago:

Permission and authority are hereby given and granted to STARBUCKS COFFEE #11719 upon the terms and subject to the conditions of this ordinance, to maintain and use a portion of the public right of way for a sidewalk cafe adjacent to its premises located at 116 S. Halsted St.. Said sidewalk cafe area #1 shall be nine point four two (9.42) feet in length and four point zero eight (4.08) feet in width for a total of thirty-eight point four three (38.43) square feet and shall allow six (6) feet of clear space from the face of the curb/building line along S. Halsted St.. The compensation for said space and the days and hours of operation for the sidewalk cafe shall be as follows:

Sunday through Thursday 8:00 a.m. until 10:00 p.m. Friday and Saturday 8:00 a.m. until 11:00 p.m.
Compensation: $600.00
SEATING CAPACITY: 8

Sidewalk Cafe Permit and approved plan must be posted at all times.

This grant of privilege #1121574 for a sidewalk cafe shall be subject to the provisions of Section 10-28-800 though 10-28-885 of the Municipal Code of Chicago and the directions of the Commissioner of Department of Business Affairs and Consumer Protection, the Commissioner of Streets and Sanitation, and the Commissioner of Transportation.

The permit holder agrees to hold the City of Chicago harmless for any damage, relocation or replacement costs associated with damage, relocation or removal of private property caused by the City performing work in the public way.

Authority for the above named privilege is herein given and granted from and after March 1, 2016 through and including December 1, 2016.

Alderman _____

Walter Burnett Jr. 27th Ward

City of Chicago

O2016-1523

Office of the City Clerk

Document Tracking Sheet

Meeting Date:	2/10/2016
Sponsor(s):	Burnett (27)
Type:	Ordinance
Title:	Sidewalk cafe(s) for Starbucks Coffee No. 14433
Committee(s) Assignment:	Committee on Transportation and Public Way

ORDINANCE
STARBUCKS COFFEE #14433
Acct. No. 63414 - 134
Permit No. 1121573

Be It Ordained by the City Council of the City of Chicago:

Permission and authority are hereby given and granted to STARBUCKS COFFEE #14433 upon the terms and subject to the conditions of this ordinance, to maintain and use a portion of the public right of way for a sidewalk cafe adjacent to its premises located at 946 W. Randolph St.. Said sidewalk cafe area #1 shall be seventeen point zero eight (17.08) feet in length and nine point two five (9.25) feet in width for a total of one hundred fifty-seven point nine nine (157.99) square feet and shall allow six (6) feet of clear space from the face of the curb/building line along W. Randolph St.. The compensation for said space and the days and hours of operation for the sidewalk cafe shall be as follows:


Sunday through Thursday 8:00 a.m. until 10:00 p.m. Friday and Saturday 8:00 a.m. until 11:00 p.m.
Compensation: $600.00
SEATING CAPACITY: 8

Sidewalk Cafe Permit and approved plan must be posted at all times.

This grant of privilege #1121573 for a sidewalk cafe shall be subject to the provisions of Section 10-28-800 though 10-28-885 of the Municipal Code of Chicago and the directions of the Commissioner of Department of Business Affairs and Consumer Protection, the Commissioner of Streets and Sanitation, and the Commissioner of Transportation.

The permit holder agrees to hold the City of Chicago harmless for any damage, relocation or replacement costs associated with damage, relocation or removal of private property caused by the City performing work in the public way.

Authority for the above named privilege is herein given and granted from and after March 1, 2016 through and including December 1, 2016.

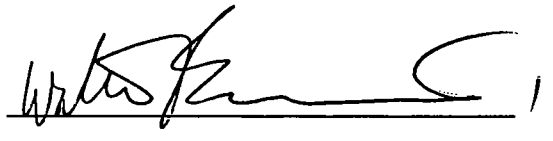Alderman 

Walter Burnett Jr. 27th Ward

City of Chicago

O2016-1524

Office of the City Clerk

Document Tracking Sheet

Meeting Date:	2/10/2016
Sponsor(s):	Burnett (27)
Type:	Ordinance
Title:	Sidewalk cafe(s) for Vig Chicago, The
Committee(s) Assignment:	Committee on Transportation and Public Way

ORDINANCE
THE VIG CHICAGO
Acct. No. 396921 - 1
Permit No. 1121803

Be It Ordained by the City Council of the City of Chicago:

Permission and authority are hereby given and granted to THE VIG CHICAGO upon the terms and subject to the conditions of this ordinance, to maintain and use a portion of the public right of way for a sidewalk cafe adjacent to its premises located at 1527 N. Wells St.. Said sidewalk cafe area #1 shall be thirty point three three (30.33) feet in length and nine point five eight (9.58) feet in width for a total of two hundred ninety point five six (290.56) square feet and shall allow six (6) feet of clear space from the face of the curb/building line along North Wells Street. The compensation for said space and the days and hours of operation for the sidewalk cafe shall be as follows:

Monday through Thursday 5:00 p.m. to 11:00 p.m. Friday 3:00 p.m. to 11:00 p.m. Saturday and Sunday 10:00 a.m. to 11:00 p.m.
Compensation: $668.29
SEATING CAPACITY: 24

Sidewalk Cafe Permit and approved plan must be posted at all times.

This grant of privilege #1121803 for a sidewalk cafe shall be subject to the provisions of Section 10-28-800 though 10-28-885 of the Municipal Code of Chicago and the directions of the Commissioner of Department of Business Affairs and Consumer Protection, the Commissioner of Streets and Sanitation, and the Commissioner of Transportation.

The permit holder agrees to hold the City of Chicago harmless for any damage, relocation or replacement costs associated with damage, relocation or removal of private property caused by the City performing work in the public way.

Authority for the above named privilege is herein given and granted from and after March 1, 2016 through and including December 1, 2016.

Alderman _____

Walter Burnett Jr. 27th Ward

City of Chicago

O2016-1525

Office of the City Clerk

Document Tracking Sheet

Meeting Date:	2/10/2016
Sponsor(s):	Burnett (27)
Type:	Ordinance
Title:	Sidewalk cafe(s) for Westend Bar & Grill
Committee(s) Assignment:	Committee on Transportation and Public Way

ORDINANCE
WESTEND BAR & GRILL
Acct. No. 311103 - 1
Permit No. 1121421

Be It Ordained by the City Council of the City of Chicago:

Permission and authority are hereby given and granted to WESTEND BAR & GRILL upon the terms and subject to the conditions of this ordinance, to maintain and use a portion of the public right of way for a sidewalk cafe adjacent to its premises located at 1326-28 W. Madison St.. Said sidewalk cafe area #1 shall be fifty-one point five (51.5) feet in length and seven (7) feet in width, area #2 shall be twenty-one (21) feet in length and five (5) feet in width, area #3 shall be fourteen point three three (14.33) feet in length and five (5) feet in width for a total of five hundred thirty-seven point one five (537.15) square feet and shall allow six (6) feet of clear space from the face of the curb/building line along Ada Street, and W. Madison Street. The compensation for said space and the days and hours of operation for the sidewalk cafe shall be as follows:

Monday through Thursday 11:00 a.m. to 10:00 p.m. Friday 11:00 a.m. to 11:00 p.m. Saturday 11:00 a.m. to 11:00 p.m. Sunday 11:00 a.m. to 10:00 p.m.
Compensation: $600.00
SEATING CAPACITY: 50

Sidewalk Cafe Permit and approved plan must be posted at all times.

This grant of privilege #1121421 for a sidewalk cafe shall be subject to the provisions of Section 10-28-800 though 10-28-885 of the Municipal Code of Chicago and the directions of the Commissioner of Department of Business Affairs and Consumer Protection, the Commissioner of Streets and Sanitation, and the Commissioner of Transportation.

The permit holder agrees to hold the City of Chicago harmless for any damage, relocation or replacement costs associated with damage, relocation or removal of private property caused by the City performing work in the public way.

Authority for the above named privilege is herein given and granted from and after March 1, 2016 through and including December 1, 2016.

Alderman _____

Walter Burnett Jr. 27th Ward

City of Chicago

O2016-1361

Office of the City Clerk

Document Tracking Sheet

Meeting Date:	2/10/2016
Sponsor(s):	Ervin (28)
Type:	Ordinance
Title:	Sidewalk cafe(s) for Hawkeye's Bar & Grill, Inc.
Committee(s) Assignment:	Committee on Transportation and Public Way

ORDINANCE
HAWKEYE'S BAR & GRILL INC
Acct. No. 6501 - 1
Permit No. 1121824

Be It Ordained by the City Council of the City of Chicago:

Permission and authority are hereby given and granted to HAWKEYE'S BAR & GRILL INC upon the terms and subject to the conditions of this ordinance, to maintain and use a portion of the public right of way for a sidewalk cafe adjacent to its premises located at 1458 W. Taylor St.. Said sidewalk cafe area #1 shall be seventy-five (75) feet in length and seven point one (7.1) feet in width for a total of five hundred thirty-two point five (532.5) square feet and shall allow six (6) feet of clear space from the face of the curb/building line along S. Laflin Street. The compensation for said space and the days and hours of operation for the sidewalk cafe shall be as follows:

Monday through Sunday 11:00 a.m. to 12:00 Midnight
Compensation: $600.00
SEATING CAPACITY: 52

Sidewalk Cafe Permit and approved plan must be posted at all times.

This grant of privilege #1121824 for a sidewalk cafe shall be subject to the provisions of Section 10-28-800 though 10-28-885 of the Municipal Code of Chicago and the directions of the Commissioner of Department of Business Affairs and Consumer Protection, the Commissioner of Streets and Sanitation, and the Commissioner of Transportation.

The permit holder agrees to hold the City of Chicago harmless for any damage, relocation or replacement costs associated with damage, relocation or removal of private property caused by the City performing work in the public way.

Authority for the above named privilege is herein given and granted from and after March 1, 2016 through and including December 1, 2016.

Alderman

Jason Ervin 28th Ward

City of Chicago

O2016-1368

Office of the City Clerk

Document Tracking Sheet

Meeting Date:	2/10/2016
Sponsor(s):	Ervin (28)
Type:	Ordinance
Title:	Sidewalk cafe(s) for Potbelly Sandwich Works LLC
Committee(s) Assignment:	Committee on Transportation and Public Way

ORDINANCE
POTBELLY SANDWICH WORKS LLC
Acct. No. 65004 - 24
Permit No. 1121811

Be It Ordained by the City Council of the City of Chicago:

Permission and authority are hereby given and granted to POTBELLY SANDWICH WORKS LLC upon the terms and subject to the conditions of this ordinance, to maintain and use a portion of the public right of way for a sidewalk cafe adjacent to its premises located at 1459 W. Taylor St.. Said sidewalk cafe area #1 shall be twenty-seven point five (27.5) feet in length and six point nine two (6.92) feet in width for a total of one hundred ninety point three (190.3) square feet and shall allow six (6) feet of clear space from the face of the curb/building line along S.Laflin. The compensation for said space and the days and hours of operation for the sidewalk cafe shall be as follows:

Sunday - Thursday 11 a.m. to 9 p.m. Friday - Saturday 11 a.m to 10 p.m.
Compensation: $600.00
SEATING CAPACITY: 12

Sidewalk Cafe Permit and approved plan must be posted at all times.

This grant of privilege #1121811 for a sidewalk cafe shall be subject to the provisions of Section 10-28-800 though 10-28-885 of the Municipal Code of Chicago and the directions of the Commissioner of Department of Business Affairs and Consumer Protection, the Commissioner of Streets and Sanitation, and the Commissioner of Transportation.

The permit holder agrees to hold the City of Chicago harmless for any damage, relocation or replacement costs associated with damage, relocation or removal of private property caused by the City performing work in the public way.

Authority for the above named privilege is herein given and granted from and after March 1, 2016 through and including December 1, 2016.

Alderman

Jason Ervin 28th Ward

City of Chicago

O2016-1378

Office of the City Clerk

Document Tracking Sheet

Meeting Date:	2/10/2016
Sponsor(s):	Ervin (28)
Type:	Ordinance
Title:	Sidewalk cafe(s) for Rosebud Cafe
Committee(s) Assignment:	Committee on Transportation and Public Way

ORDINANCE
ROSEBUD CAFE
Acct. No. 85931 - 3
Permit No. 1121428

Be It Ordained by the City Council of the City of Chicago:

Permission and authority are hereby given and granted to ROSEBUD CAFE upon the terms and subject to the conditions of this ordinance, to maintain and use a portion of the public right of way for a sidewalk cafe adjacent to its premises located at 1500 W. Taylor St.. Said sidewalk cafe area #1 shall be ninety-five point nine (95.9) feet in length and seven point five (7.5) feet in width for a total of seven hundred nineteen point two five (719.25) square feet and shall allow six (6) feet of clear space from the face of the curb/building line along S. Laflin Street. The compensation for said space and the days and hours of operation for the sidewalk cafe shall be as follows:

Monday through Sunday 11:00 a.m. until 12:00 Midnight
Compensation: $791.18
SEATING CAPACITY: 64

Sidewalk Cafe Permit and approved plan must be posted at all times.

This grant of privilege #1121428 for a sidewalk cafe shall be subject to the provisions of Section 10-28-800 though 10-28-885 of the Municipal Code of Chicago and the directions of the Commissioner of Department of Business Affairs and Consumer Protection, the Commissioner of Streets and Sanitation, and the Commissioner of Transportation.

The permit holder agrees to hold the City of Chicago harmless for any damage, relocation or replacement costs associated with damage, relocation or removal of private property caused by the City performing work in the public way.

Authority for the above named privilege is herein given and granted from and after March 1, 2016 through and including December 1, 2016.

Alderman

Jason Ervin 28th Ward

City of Chicago

O2016-1351

Office of the City Clerk

Document Tracking Sheet

Meeting Date:	2/10/2016
Sponsor(s):	Santiago (31)
Type:	Ordinance
Title:	Sidewalk cafe(s) for Mr. Gees
Committee(s) Assignment:	Committee on Transportation and Public Way

ORDINANCE
MR. GEES
Acct. No. 382283 - 1
Permit No. 1121248

Be It Ordained by the City Council of the City of Chicago:

Permission and authority are hereby given and granted to MR. GEES upon the terms and subject to the conditions of this ordinance, to maintain and use a portion of the public right of way for a sidewalk cafe adjacent to its premises located at 4436 W. Fullerton Ave.. Said sidewalk cafe area #1 shall be thirty-nine point six seven (39.67) feet in length and nine point six seven (9.67) feet in width for a total of three hundred eighty-three point six one (383.61) square feet and shall allow six (6) feet of clear space from the face of the curb/building line along Fullerton. The compensation for said space and the days and hours of operation for the sidewalk cafe shall be as follows:

Monday to Saturday 10:30 am - 10:00 pm Sunday 11:30 am - 9:00 pm
Compensation: $600.00
SEATING CAPACITY: 20

Sidewalk Cafe Permit and approved plan must be posted at all times.

This grant of privilege #1121248 for a sidewalk cafe shall be subject to the provisions of Section 10-28-800 though 10-28-885 of the Municipal Code of Chicago and the directions of the Commissioner of Department of Business Affairs and Consumer Protection, the Commissioner of Streets and Sanitation, and the Commissioner of Transportation.

The permit holder agrees to hold the City of Chicago harmless for any damage, relocation or replacement costs associated with damage, relocation or removal of private property caused by the City performing work in the public way.

Authority for the above named privilege is herein given and granted from and after March 1, 2016 through and including December 1, 2016.

Alderman _____

Milagros "Milly" Santiago 31st Ward

Department of Business Affairs and Consumer Protection
Small Business Center - Public Way Use Unit
City Hall - 121 N. LaSalle Street, Room 800 • Chicago, IL 60602
312-74-GOBIZ / 312-744-6249 • (312) 744-1944 (TTY)
http://www.cityofchicago.org/bacp

02/10/2016

Alderman **Milagros "Milly" Santiago**
Ward # **31**
City of Chicago
City Hall, Room **300**
121 North LaSalle Street
Chicago, Illinois 60602

Re: An ordinance to use and maintain a portion of the public right-of-way for **one (1) sidewalk cafe(s)** for **MR. GEES**, adjacent to the premises known as **4436 W. Fullerton Ave.**.

Dear Alderman **Milagros "Milly" Santiago**:

The applicant referenced above has requested the use of the public right-of-way for a **sidewalk cafe(s)**. An ordinance has been prepared by the Department of Business Affairs and Consumer Protection – Small Business Center - Public Way Use Unit for presentation to the City Council. Because this request was made for properties located in your ward, as approved by you as per the attached, I respectfully request that you introduce the attached ordinance at the next City Council meeting.

If you have any questions regarding this ordinance, please contact Anthony Bertuca at (312) 744-5506.

Department of Business Affairs and Consumer Protection

City of Chicago

O2016-1369

Office of the City Clerk

Document Tracking Sheet

Meeting Date:	2/10/2016
Sponsor(s):	Waguespack (32)
Type:	Ordinance
Title:	Sidewalk cafe(s) for Augie's
Committee(s) Assignment:	Committee on Transportation and Public Way

ORDINANCE
AUGIE'S
Acct. No. 10012 - 1
Permit No. 1121830

Be It Ordained by the City Council of the City of Chicago:

Permission and authority are hereby given and granted to AUGIE'S upon the terms and subject to the conditions of this ordinance, to maintain and use a portion of the public right of way for a sidewalk cafe adjacent to its premises located at 1721 W. Wrightwood Ave.. Said sidewalk cafe area #1 shall be ninety-one (91) feet in length and nine point three three (9.33) feet in width for a total of eight hundred forty-nine point zero three (849.03) square feet and shall allow six (6) feet of clear space from the face of the curb/building line along W. Altgeld. The compensation for said space and the days and hours of operation for the sidewalk cafe shall be as follows:

Monday through Friday 11:00 a.m. to 11:00 p.m.Saturday 11:00 a.m. to 12:00 midnight
Sunday 11:00 a.m. to 10:00 p.m.
Compensation: $933.93
SEATING CAPACITY: 54

Sidewalk Cafe Permit and approved plan must be posted at all times.

This grant of privilege #1121830 for a sidewalk cafe shall be subject to the provisions of Section 10-28-800 though 10-28-885 of the Municipal Code of Chicago and the directions of the Commissioner of Department of Business Affairs and Consumer Protection, the Commissioner of Streets and Sanitation, and the Commissioner of Transportation.

The permit holder agrees to hold the City of Chicago harmless for any damage, relocation or replacement costs associated with damage, relocation or removal of private property caused by the City performing work in the public way.

Authority for the above named privilege is herein given and granted from and after March 1, 2016 through and including December 1, 2016.

Alderman Scott Waguespack

Scott Waguespack 32nd Ward

Department of Business Affairs and Consumer Protection
Small Business Center - Public Way Use Unit
City Hall - 121 N. LaSalle Street, Room 800 • Chicago, IL 60602
312-74-GOBIZ / 312-744-6249 • (312) 744-1944 (TTY)
http://www.cityofchicago.org/bacp

02/10/2016

Alderman **Scott Waguespack**
Ward # **32**
City of Chicago
City Hall, Room **300**
121 North LaSalle Street
Chicago, Illinois 60602

Re: An ordinance to use and maintain a portion of the public right-of-way for **one (1) sidewalk cafe(s)** for **AUGIE'S**, adjacent to the premises known as **1721 W. Wrightwood Ave.**.

Dear Alderman **Scott Waguespack**:

The applicant referenced above has requested the use of the public right-of-way for a **sidewalk cafe(s)**. An ordinance has been prepared by the Department of Business Affairs and Consumer Protection – Small Business Center - Public Way Use Unit for presentation to the City Council. Because this request was made for properties located in your ward, as approved by you as per the attached, I respectfully request that you introduce the attached ordinance at the next City Council meeting.

If you have any questions regarding this ordinance, please contact Anthony Bertuca at (312) 744-5506.

Department of Business Affairs and Consumer Protection

City of Chicago

O2016-1373

Office of the City Clerk

Document Tracking Sheet

Meeting Date:	2/10/2016
Sponsor(s):	Waguespack (32)
Type:	Ordinance
Title:	Sidewalk cafe(s) for Beat Kitchen
Committee(s) Assignment:	Committee on Transportation and Public Way

ORDINANCE
BEAT KITCHEN
Acct. No. 9343 - 2
Permit No. 1121565

Be It Ordained by the City Council of the City of Chicago:

Permission and authority are hereby given and granted to BEAT KITCHEN upon the terms and subject to the conditions of this ordinance, to maintain and use a portion of the public right of way for a sidewalk cafe adjacent to its premises located at 2100 W. Belmont Ave.. Said sidewalk cafe area #1 shall be eighty-eight (88) feet in length and ten point eight three (10.83) feet in width, area #2 shall be twenty (20) feet in length and five (5) feet in width for a total of one thousand fifty-three point zero four (1053.04) square feet and shall allow six (6) feet of clear space from the face of the curb/building line along N. Hoyne, W. Belmont Av.. The compensation for said space and the days and hours of operation for the sidewalk cafe shall be as follows:

Monday through Thursday 4:00pm until 12:00 Midnight. Friday through Sunday 11:00am to 12:00am
Compensation: $1,158.34
SEATING CAPACITY: 78

Sidewalk Cafe Permit and approved plan must be posted at all times.

This grant of privilege #1121565 for a sidewalk cafe shall be subject to the provisions of Section 10-28-800 though 10-28-885 of the Municipal Code of Chicago and the directions of the Commissioner of Department of Business Affairs and Consumer Protection, the Commissioner of Streets and Sanitation, and the Commissioner of Transportation.

The permit holder agrees to hold the City of Chicago harmless for any damage, relocation or replacement costs associated with damage, relocation or removal of private property caused by the City performing work in the public way.

Authority for the above named privilege is herein given and granted from and after March 1, 2016 through and including December 1, 2016.

Alderman _____

Scott Waguespack 32nd Ward

Department of Business Affairs and Consumer Protection
Small Business Center - Public Way Use Unit
City Hall - 121 N. LaSalle Street, Room 800 • Chicago, IL 60602
312-74-GOBIZ / 312-744-6249 • (312) 744-1944 (TTY)
http://www.cityofchicago.org/bacp

02/10/2016

Alderman **Scott Waguespack**
Ward # **32**
City of Chicago
City Hall, Room **300**
121 North LaSalle Street
Chicago, Illinois 60602

Re: An ordinance to use and maintain a portion of the public right-of-way for **two (2) sidewalk cafe(s)** for **BEAT KITCHEN**, adjacent to the premises known as **2100 W. Belmont Ave.**.

Dear Alderman **Scott Waguespack**:

The applicant referenced above has requested the use of the public right-of-way for a **sidewalk cafe(s)**. An ordinance has been prepared by the Department of Business Affairs and Consumer Protection – Small Business Center - Public Way Use Unit for presentation to the City Council. Because this request was made for properties located in your ward, as approved by you as per the attached, I respectfully request that you introduce the attached ordinance at the next City Council meeting.

If you have any questions regarding this ordinance, please contact Anthony Bertuca at (312) 744-5506.

Department of Business Affairs and Consumer Protection

City of Chicago

O2016-1376

Office of the City Clerk

Document Tracking Sheet

Meeting Date:	2/10/2016
Sponsor(s):	Waguespack (32)
Type:	Ordinance
Title:	Sidewalk cafe(s) for Billy Sunday
Committee(s) Assignment:	Committee on Transportation and Public Way

ORDINANCE
BILLY SUNDAY
Acct. No. 371950 - 1
Permit No. 1121227

Be It Ordained by the City Council of the City of Chicago:

Permission and authority are hereby given and granted to BILLY SUNDAY upon the terms and subject to the conditions of this ordinance, to maintain and use a portion of the public right of way for a sidewalk cafe adjacent to its premises located at 3143 W. Logan Blvd.. Said sidewalk cafe area #1 shall be thirteen point nine two (13.92) feet in length and sixteen (16) feet in width for a total of two hundred twenty-two point seven two (222.72) square feet and shall allow six (6) feet of clear space from the face of the curb/building line along W. Logan Blvd.. The compensation for said space and the days and hours of operation for the sidewalk cafe shall be as follows:

Monday through Sunday 10:00 a.m. to 12:00 midnight
Compensation: $600.00
SEATING CAPACITY: 18

Sidewalk Cafe Permit and approved plan must be posted at all times.

This grant of privilege #1121227 for a sidewalk cafe shall be subject to the provisions of Section 10-28-800 though 10-28-885 of the Municipal Code of Chicago and the directions of the Commissioner of Department of Business Affairs and Consumer Protection, the Commissioner of Streets and Sanitation, and the Commissioner of Transportation.

The permit holder agrees to hold the City of Chicago harmless for any damage, relocation or replacement costs associated with damage, relocation or removal of private property caused by the City performing work in the public way.

Authority for the above named privilege is herein given and granted from and after March 1, 2016 through and including December 1, 2016.

Alderman Scott Waguespack

Scott Waguespack 32nd Ward

Department of Business Affairs and Consumer Protection
Small Business Center - Public Way Use Unit
City Hall - 121 N. LaSalle Street, Room 800 • Chicago, IL 60602
312-74-GOBIZ / 312-744-6249 • (312) 744-1944 (TTY)
http://www.cityofchicago.org/bacp

02/10/2016

Alderman **Scott Waguespack**
Ward # **32**
City of Chicago
City Hall, Room **300**
121 North LaSalle Street
Chicago, Illinois 60602

Re: An ordinance to use and maintain a portion of the public right-of-way for **one (1) sidewalk cafe(s)** for **BILLY SUNDAY**, adjacent to the premises known as **3143 W. Logan Blvd.**.

Dear Alderman **Scott Waguespack**:

The applicant referenced above has requested the use of the public right-of-way for a **sidewalk cafe(s)**. An ordinance has been prepared by the Department of Business Affairs and Consumer Protection – Small Business Center - Public Way Use Unit for presentation to the City Council. Because this request was made for properties located in your ward, as approved by you as per the attached, I respectfully request that you introduce the attached ordinance at the next City Council meeting.

If you have any questions regarding this ordinance, please contact Anthony Bertuca at (312) 744-5506.

Department of Business Affairs and Consumer Protection

City of Chicago

O2016-1380

Office of the City Clerk

Document Tracking Sheet

Meeting Date:	2/10/2016
Sponsor(s):	Waguespack (32)
Type:	Ordinance
Title:	Sidewalk cafe(s) for Club Lucky
Committee(s) Assignment:	Committee on Transportation and Public Way

ORDINANCE
CLUB LUCKY
Acct. No. 10775 - 1
Permit No. 1121788

Be It Ordained by the City Council of the City of Chicago:

Permission and authority are hereby given and granted to CLUB LUCKY upon the terms and subject to the conditions of this ordinance, to maintain and use a portion of the public right of way for a sidewalk cafe adjacent to its premises located at 1822-24 W. Wabansia Ave.. Said sidewalk cafe area #1 shall be seventy-six (76) feet in length and eight point five (8.5) feet in width, area #2 shall be thirty-six point five (36.5) feet in length and seven (7) feet in width for a total of nine hundred one point five (901.5) square feet and shall allow six (6) feet of clear space from the face of the curb/building line along N. Honore St., W. Wabansia Ave., respectively. The compensation for said space and the days and hours of operation for the sidewalk cafe shall be as follows:

Monday thru Sunday 11:00 a.m. to 12:00 midnight
Compensation: $991.65
SEATING CAPACITY: 64

Sidewalk Cafe Permit and approved plan must be posted at all times.

This grant of privilege #1121788 for a sidewalk cafe shall be subject to the provisions of Section 10-28-800 though 10-28-885 of the Municipal Code of Chicago and the directions of the Commissioner of Department of Business Affairs and Consumer Protection, the Commissioner of Streets and Sanitation, and the Commissioner of Transportation.

The permit holder agrees to hold the City of Chicago harmless for any damage, relocation or replacement costs associated with damage, relocation or removal of private property caused by the City performing work in the public way.

Authority for the above named privilege is herein given and granted from and after March 1, 2016 through and including December 1, 2016.

Alderman Scott Waguespack

Scott Waguespack 32nd Ward

Department of Business Affairs and Consumer Protection
Small Business Center - Public Way Use Unit
City Hall - 121 N. LaSalle Street, Room 800 • Chicago, IL 60602
312-74-GOBIZ / 312-744-6249 • (312) 744-1944 (TTY)
http://www.cityofchicago.org/bacp

02/10/2016

Alderman **Scott Waguespack**
Ward # **32**
City of Chicago
City Hall, Room **300**
121 North LaSalle Street
Chicago, Illinois 60602

Re: An ordinance to use and maintain a portion of the public right-of-way for **two (2) sidewalk cafe(s)** for **CLUB LUCKY**, adjacent to the premises known as **1822-24 W. Wabansia Ave.**.

Dear Alderman **Scott Waguespack**:

The applicant referenced above has requested the use of the public right-of-way for a **sidewalk cafe(s)**. An ordinance has been prepared by the Department of Business Affairs and Consumer Protection – Small Business Center - Public Way Use Unit for presentation to the City Council. Because this request was made for properties located in your ward, as approved by you as per the attached, I respectfully request that you introduce the attached ordinance at the next City Council meeting.

If you have any questions regarding this ordinance, please contact Anthony Bertuca at (312) 744-5506.

Department of Business Affairs and Consumer Protection

City of Chicago

O2016-1384

Office of the City Clerk

Document Tracking Sheet

Meeting Date:	2/10/2016
Sponsor(s):	Waguespack (32)
Type:	Ordinance
Title:	Sidewalk cafe(s) for Commonwealth Tavern
Committee(s) Assignment:	Committee on Transportation and Public Way

ORDINANCE
COMMONWEALTH TAVERN
Acct. No. 36022 - 1
Permit No. 1121541

Be It Ordained by the City Council of the City of Chicago:

Permission and authority are hereby given and granted to COMMONWEALTH TAVERN upon the terms and subject to the conditions of this ordinance, to maintain and use a portion of the public right of way for a sidewalk cafe adjacent to its premises located at 2000 W. Roscoe St.. Said sidewalk cafe area #1 shall be eight (8) feet in length and eight (8) feet in width, area #2 shall be sixty-four (64) feet in length and four (4) feet in width for a total of three hundred twenty (320) square feet and shall allow six (6) feet of clear space from the face of the curb/building line along Roscoe Street, Damen Avenue. The compensation for said space and the days and hours of operation for the sidewalk cafe shall be as follows:

Monday through Sunday 10:00 a.m. to 12:00 midnight
Compensation: $600.00
SEATING CAPACITY: 24

Sidewalk Cafe Permit and approved plan must be posted at all times.

This grant of privilege #1121541 for a sidewalk cafe shall be subject to the provisions of Section 10-28-800 though 10-28-885 of the Municipal Code of Chicago and the directions of the Commissioner of Department of Business Affairs and Consumer Protection, the Commissioner of Streets and Sanitation, and the Commissioner of Transportation.

The permit holder agrees to hold the City of Chicago harmless for any damage, relocation or replacement costs associated with damage, relocation or removal of private property caused by the City performing work in the public way.

Authority for the above named privilege is herein given and granted from and after March 1, 2016 through and including December 1, 2016.

Alderman Scott Waguespack

Scott Waguespack 32nd Ward

Department of Business Affairs and Consumer Protection
Small Business Center - Public Way Use Unit
City Hall - 121 N. LaSalle Street, Room 800 • Chicago, IL 60602
312-74-GOBIZ / 312-744-6249 • (312) 744-1944 (TTY)
http://www.cityofchicago.org/bacp

02/10/2016

Alderman **Scott Waguespack**
Ward # **32**
City of Chicago
City Hall, Room **300**
121 North LaSalle Street
Chicago, Illinois 60602

Re: An ordinance to use and maintain a portion of the public right-of-way for **two (2) sidewalk cafe(s)** for **COMMONWEALTH TAVERN**, adjacent to the premises known as **2000 W. Roscoe St.**.

Dear Alderman **Scott Waguespack**:

The applicant referenced above has requested the use of the public right-of-way for a **sidewalk cafe(s)**. An ordinance has been prepared by the Department of Business Affairs and Consumer Protection – Small Business Center - Public Way Use Unit for presentation to the City Council. Because this request was made for properties located in your ward, as approved by you as per the attached, I respectfully request that you introduce the attached ordinance at the next City Council meeting.

If you have any questions regarding this ordinance, please contact Anthony Bertuca at (312) 744-5506.

Department of Business Affairs and Consumer Protection

City of Chicago

O2016-1389

Office of the City Clerk

Document Tracking Sheet

Meeting Date:	2/10/2016
Sponsor(s):	Waguespack (32)
Type:	Ordinance
Title:	Sidewalk cafe(s) for Dunlays on the Square
Committee(s) Assignment:	Committee on Transportation and Public Way

ORDINANCE
DUNLAYS ON THE SQUARE
Acct. No. 18419 - 1
Permit No. 1121646

Be It Ordained by the City Council of the City of Chicago:

Permission and authority are hereby given and granted to DUNLAYS ON THE SQUARE upon the terms and subject to the conditions of this ordinance, to maintain and use a portion of the public right of way for a sidewalk cafe adjacent to its premises located at 3137-39 W. Logan Blvd.. Said sidewalk cafe area #1 shall be forty-one (41) feet in length and fourteen (14) feet in width for a total of five hundred seventy-four (574) square feet and shall allow six (6) feet of clear space from the face of the curb/building line along W. Logan Blvd.. The compensation for said space and the days and hours of operation for the sidewalk cafe shall be as follows:

Monday through Friday 11:00 a.m. to 11:00 p.m. Saturday and Sunday 10:00 a.m. to 12:00 midnight
Compensation: $631.40
SEATING CAPACITY: 60

Sidewalk Cafe Permit and approved plan must be posted at all times.

This grant of privilege #1121646 for a sidewalk cafe shall be subject to the provisions of Section 10-28-800 though 10-28-885 of the Municipal Code of Chicago and the directions of the Commissioner of Department of Business Affairs and Consumer Protection, the Commissioner of Streets and Sanitation, and the Commissioner of Transportation.

The permit holder agrees to hold the City of Chicago harmless for any damage, relocation or replacement costs associated with damage, relocation or removal of private property caused by the City performing work in the public way.

Authority for the above named privilege is herein given and granted from and after March 1, 2016 through and including December 1, 2016.

Alderman Scott Waguespack

Scott Waguespack 32nd Ward

Department of Business Affairs and Consumer Protection
Small Business Center - Public Way Use Unit
City Hall - 121 N. LaSalle Street, Room 800 • Chicago, IL 60602
312-74-GOBIZ / 312-744-6249 • (312) 744-1944 (TTY)
http://www.cityofchicago.org/bacp

02/10/2016

Alderman **Scott Waguespack**
Ward # **32**
City of Chicago
City Hall, Room **300**
121 North LaSalle Street
Chicago, Illinois 60602

Re: An ordinance to use and maintain a portion of the public right-of-way for **one (1) sidewalk cafe(s)** for **DUNLAYS ON THE SQUARE**, adjacent to the premises known as **3137-39 W. Logan Blvd.**.

Dear Alderman **Scott Waguespack**:

The applicant referenced above has requested the use of the public right-of-way for a **sidewalk cafe(s)**. An ordinance has been prepared by the Department of Business Affairs and Consumer Protection – Small Business Center - Public Way Use Unit for presentation to the City Council. Because this request was made for properties located in your ward, as approved by you as per the attached, I respectfully request that you introduce the attached ordinance at the next City Council meeting.

If you have any questions regarding this ordinance, please contact Anthony Bertuca at (312) 744-5506.

Department of Business Affairs and Consumer Protection

City of Chicago

O2016-1394

Office of the City Clerk

Document Tracking Sheet

Meeting Date:	2/10/2016
Sponsor(s):	Waguespack (32)
Type:	Ordinance
Title:	Sidewalk cafe(s) for Golden Apple Restaurant
Committee(s) Assignment:	Committee on Transportation and Public Way

ORDINANCE
GOLDEN APPLE RESTAURANT
Acct. No. 4488 - 1
Permit No. 1121339

Be It Ordained by the City Council of the City of Chicago:

Permission and authority are hereby given and granted to GOLDEN APPLE RESTAURANT upon the terms and subject to the conditions of this ordinance, to maintain and use a portion of the public right of way for a sidewalk cafe adjacent to its premises located at 2971 N. Lincoln Ave.. Said sidewalk cafe area #1 shall be thirty-one (31) feet in length and ten (10) feet in width for a total of three hundred ten (310) square feet and shall allow six (6) feet of clear space from the face of the curb/building line along W. Wellington Street. The compensation for said space and the days and hours of operation for the sidewalk cafe shall be as follows:

Monday through Sunday 8:00 a.m. to 11:00 p.m.
Compensation: $600.00
SEATING CAPACITY: 20

Sidewalk Cafe Permit and approved plan must be posted at all times.

This grant of privilege #1121339 for a sidewalk cafe shall be subject to the provisions of Section 10-28-800 though 10-28-885 of the Municipal Code of Chicago and the directions of the Commissioner of Department of Business Affairs and Consumer Protection, the Commissioner of Streets and Sanitation, and the Commissioner of Transportation.

The permit holder agrees to hold the City of Chicago harmless for any damage, relocation or replacement costs associated with damage, relocation or removal of private property caused by the City performing work in the public way.

Authority for the above named privilege is herein given and granted from and after March 1, 2016 through and including December 1, 2016.

Alderman Scott Waguespack

Scott Waguespack 32nd Ward

Department of Business Affairs and Consumer Protection
Small Business Center - Public Way Use Unit
City Hall - 121 N. LaSalle Street, Room 800 • Chicago, IL 60602
312-74-GOBIZ / 312-744-6249 • (312) 744-1944 (TTY)
http://www.cityofchicago.org/bacp

02/10/2016

Alderman **Scott Waguespack**
Ward # **32**
City of Chicago
City Hall, Room **300**
121 North LaSalle Street
Chicago, Illinois 60602

Re: An ordinance to use and maintain a portion of the public right-of-way for **one (1) sidewalk cafe(s)** for **GOLDEN APPLE RESTAURANT**, adjacent to the premises known as **2971 N. Lincoln Ave.**.

Dear Alderman **Scott Waguespack**:

The applicant referenced above has requested the use of the public right-of-way for a **sidewalk cafe(s)**. An ordinance has been prepared by the Department of Business Affairs and Consumer Protection – Small Business Center - Public Way Use Unit for presentation to the City Council. Because this request was made for properties located in your ward, as approved by you as per the attached, I respectfully request that you introduce the attached ordinance at the next City Council meeting.

If you have any questions regarding this ordinance, please contact Anthony Bertuca at (312) 744-5506.

Department of Business Affairs and Consumer Protection

City of Chicago

O2016-1399

Office of the City Clerk

Document Tracking Sheet

Meeting Date:	2/10/2016
Sponsor(s):	Waguespack (32)
Type:	Ordinance
Title:	Sidewalk cafe(s) for Hot Woks Cool Sushi
Committee(s) Assignment:	Committee on Transportation and Public Way

ORDINANCE
HOT WOKS COOL SUSHI
Acct. No. 353136 - 1
Permit No. 1121622

Be It Ordained by the City Council of the City of Chicago:

Permission and authority are hereby given and granted to HOT WOKS COOL SUSHI upon the terms and subject to the conditions of this ordinance, to maintain and use a portion of the public right of way for a sidewalk cafe adjacent to its premises located at 2032 W. Roscoe St.. Said sidewalk cafe area #1 shall be fifty-seven (57) feet in length and twelve point five (12.5) feet in width for a total of seven hundred twelve point five (712.5) square feet and shall allow six (6) feet of clear space from the face of the curb/building line along N Seeley Ave. The compensation for said space and the days and hours of operation for the sidewalk cafe shall be as follows:

Monday through Sunday 11:00 a.m. to 12:00 midnight
Compensation: $783.75
SEATING CAPACITY: 44

Sidewalk Cafe Permit and approved plan must be posted at all times.

This grant of privilege #1121622 for a sidewalk cafe shall be subject to the provisions of Section 10-28-800 though 10-28-885 of the Municipal Code of Chicago and the directions of the Commissioner of Department of Business Affairs and Consumer Protection, the Commissioner of Streets and Sanitation, and the Commissioner of Transportation.

The permit holder agrees to hold the City of Chicago harmless for any damage, relocation or replacement costs associated with damage, relocation or removal of private property caused by the City performing work in the public way.

Authority for the above named privilege is herein given and granted from and after March 1, 2016 through and including December 1, 2016.

Alderman _____

Scott Waguespack 32nd Ward

Department of Business Affairs and Consumer Protection
Small Business Center - Public Way Use Unit
City Hall - 121 N. LaSalle Street, Room 800 • Chicago, IL 60602
312-74-GOBIZ / 312-744-6249 • (312) 744-1944 (TTY)
http://www.cityofchicago.org/bacp

02/10/2016

Alderman **Scott Waguespack**
Ward # **32**
City of Chicago
City Hall, Room **300**
121 North LaSalle Street
Chicago, Illinois 60602

Re: An ordinance to use and maintain a portion of the public right-of-way for **one (1) sidewalk cafe(s)** for **HOT WOKS COOL SUSHI**, adjacent to the premises known as **2032 W. Roscoe St.**.

Dear Alderman **Scott Waguespack**:

The applicant referenced above has requested the use of the public right-of-way for a **sidewalk cafe(s)**. An ordinance has been prepared by the Department of Business Affairs and Consumer Protection – Small Business Center - Public Way Use Unit for presentation to the City Council. Because this request was made for properties located in your ward, as approved by you as per the attached, I respectfully request that you introduce the attached ordinance at the next City Council meeting.

If you have any questions regarding this ordinance, please contact Anthony Bertuca at (312) 744-5506.

Department of Business Affairs and Consumer Protection

City of Chicago

O2016-1405

Office of the City Clerk

Document Tracking Sheet

Meeting Date:	2/10/2016
Sponsor(s):	Waguespack (32)
Type:	Ordinance
Title:	Sidewalk cafe(s) for John's Place
Committee(s) Assignment:	Committee on Transportation and Public Way

ORDINANCE
JOHN'S PLACE
Acct. No. 323104 - 1
Permit No. 1121794

Be It Ordained by the City Council of the City of Chicago:

Permission and authority are hereby given and granted to JOHN'S PLACE upon the terms and subject to the conditions of this ordinance, to maintain and use a portion of the public right of way for a sidewalk cafe adjacent to its premises located at 2132 W. Roscoe St.. Said sidewalk cafe area #1 shall be twenty-four point one seven (24.17) feet in length and eight point one seven (8.17) feet in width, area #2 shall be twenty-four point one seven (24.17) feet in length and ten point four two (10.42) feet in width for a total of four hundred forty-nine point three two (449.32) square feet and shall allow six (6) feet of clear space from the face of the curb/building line along W. Roscoe Street, N Hamilton. The compensation for said space and the days and hours of operation for the sidewalk cafe shall be as follows:

Monday through Sunday 8:00 a.m. to 11:00 p.m.
Compensation: $600.00
SEATING CAPACITY: 48

Sidewalk Cafe Permit and approved plan must be posted at all times.

This grant of privilege #1121794 for a sidewalk cafe shall be subject to the provisions of Section 10-28-800 though 10-28-885 of the Municipal Code of Chicago and the directions of the Commissioner of Department of Business Affairs and Consumer Protection, the Commissioner of Streets and Sanitation, and the Commissioner of Transportation.

The permit holder agrees to hold the City of Chicago harmless for any damage, relocation or replacement costs associated with damage, relocation or removal of private property caused by the City performing work in the public way.

Authority for the above named privilege is herein given and granted from and after March 1, 2016 through and including December 1, 2016.

Alderman Scott Waguespack

Scott Waguespack 32nd Ward

Department of Business Affairs and Consumer Protection
Small Business Center - Public Way Use Unit
City Hall - 121 N. LaSalle Street, Room 800 • Chicago, IL 60602
312-74-GOBIZ / 312-744-6249 • (312) 744-1944 (TTY)
http://www.cityofchicago.org/bacp

02/10/2016

Alderman **Scott Waguespack**
Ward # **32**
City of Chicago
City Hall, Room **300**
121 North LaSalle Street
Chicago, Illinois 60602

Re: An ordinance to use and maintain a portion of the public right-of-way for **two (2) sidewalk cafe(s)** for **JOHN'S PLACE**, adjacent to the premises known as **2132 W. Roscoe St.**.

Dear Alderman **Scott Waguespack**:

The applicant referenced above has requested the use of the public right-of-way for a **sidewalk cafe(s)**. An ordinance has been prepared by the Department of Business Affairs and Consumer Protection – Small Business Center - Public Way Use Unit for presentation to the City Council. Because this request was made for properties located in your ward, as approved by you as per the attached, I respectfully request that you introduce the attached ordinance at the next City Council meeting.

If you have any questions regarding this ordinance, please contact Anthony Bertuca at (312) 744-5506.

Department of Business Affairs and Consumer Protection

City of Chicago

O2016-1412

Office of the City Clerk

Document Tracking Sheet

Meeting Date:	2/10/2016
Sponsor(s):	Waguespack (32)
Type:	Ordinance
Title:	Sidewalk cafe(s) for Johnny's Grill 1
Committee(s) Assignment:	Committee on Transportation and Public Way

ORDINANCE
JOHNNY'S GRILL 1
Acct. No. 395005 - 1
Permit No. 1121761

Be It Ordained by the City Council of the City of Chicago:

Permission and authority are hereby given and granted to JOHNNY'S GRILL 1 upon the terms and subject to the conditions of this ordinance, to maintain and use a portion of the public right of way for a sidewalk cafe adjacent to its premises located at 2545-2547 N. Kedzie Blvd.. Said sidewalk cafe area #1 shall be twenty point seven five (20.75) feet in length and eleven point nine two (11.92) feet in width, area #2 shall be thirty-nine point five (39.5) feet in length and fourteen point one seven (14.17) feet in width for a total of eight hundred seven point zero six (807.06) square feet and shall allow six (6) feet of clear space from the face of the curb/building line along North Kedzie Boulevard, West Logan Boulevard. The compensation for said space and the days and hours of operation for the sidewalk cafe shall be as follows:

Monday through Sunday 8:00 a.m. to 12:00 midnight
Compensation: $887.76
SEATING CAPACITY: 58

Sidewalk Cafe Permit and approved plan must be posted at all times.

This grant of privilege #1121761 for a sidewalk cafe shall be subject to the provisions of Section 10-28-800 though 10-28-885 of the Municipal Code of Chicago and the directions of the Commissioner of Department of Business Affairs and Consumer Protection, the Commissioner of Streets and Sanitation, and the Commissioner of Transportation.

The permit holder agrees to hold the City of Chicago harmless for any damage, relocation or replacement costs associated with damage, relocation or removal of private property caused by the City performing work in the public way.

Authority for the above named privilege is herein given and granted from and after March 1, 2016 through and including December 1, 2016.

Alderman Scott Waguespack

Scott Waguespack 32nd Ward

Department of Business Affairs and Consumer Protection
Small Business Center - Public Way Use Unit
City Hall - 121 N. LaSalle Street, Room 800 • Chicago, IL 60602
312-74-GOBIZ / 312-744-6249 • (312) 744-1944 (TTY)
http://www.cityofchicago.org/bacp

02/10/2016

Alderman **Scott Waguespack**
Ward # **32**
City of Chicago
City Hall, Room **300**
121 North LaSalle Street
Chicago, Illinois 60602

Re: An ordinance to use and maintain a portion of the public right-of-way for **two (2) sidewalk cafe(s)** for **JOHNNY'S GRILL 1**, adjacent to the premises known as **2545-2547 N. Kedzie Blvd.**.

Dear Alderman **Scott Waguespack**:

The applicant referenced above has requested the use of the public right-of-way for a **sidewalk cafe(s)**. An ordinance has been prepared by the Department of Business Affairs and Consumer Protection – Small Business Center - Public Way Use Unit for presentation to the City Council. Because this request was made for properties located in your ward, as approved by you as per the attached, I respectfully request that you introduce the attached ordinance at the next City Council meeting.

If you have any questions regarding this ordinance, please contact Anthony Bertuca at (312) 744-5506.

Department of Business Affairs and Consumer Protection

City of Chicago

O2016-1415

Office of the City Clerk

Document Tracking Sheet

Meeting Date:	2/10/2016
Sponsor(s):	Waguespack (32)
Type:	Ordinance
Title:	Sidewalk cafe(s) for Longman & Eagle
Committee(s) Assignment:	Committee on Transportation and Public Way

ORDINANCE
LONGMAN & EAGLE
Acct. No. 23432 - 1
Permit No. 1121377

Be It Ordained by the City Council of the City of Chicago:

Permission and authority are hereby given and granted to LONGMAN & EAGLE upon the terms and subject to the conditions of this ordinance, to maintain and use a portion of the public right of way for a sidewalk cafe adjacent to its premises located at 2657 N. Kedzie Ave.. Said sidewalk cafe area #1 shall be twenty (20) feet in length and eight (8) feet in width, area #2 shall be forty (40) feet in length and ten point three three (10.33) feet in width, area #3 shall be ten (10) feet in length and ten point three three (10.33) feet in width for a total of six hundred seventy-six point five (676.5) square feet and shall allow six (6) feet of clear space from the face of the curb/building line along N. KEDZIE AVE., W. Schubert. The compensation for said space and the days and hours of operation for the sidewalk cafe shall be as follows:

Sunday through Saturday 8:00 a.m. until 12:00 Midnight
Compensation: $744.15
SEATING CAPACITY: 50

Sidewalk Cafe Permit and approved plan must be posted at all times.

This grant of privilege #1121377 for a sidewalk cafe shall be subject to the provisions of Section 10-28-800 though 10-28-885 of the Municipal Code of Chicago and the directions of the Commissioner of Department of Business Affairs and Consumer Protection, the Commissioner of Streets and Sanitation, and the Commissioner of Transportation.

The permit holder agrees to hold the City of Chicago harmless for any damage, relocation or replacement costs associated with damage, relocation or removal of private property caused by the City performing work in the public way.

Authority for the above named privilege is herein given and granted from and after March 1, 2016 through and including December 1, 2016.

Alderman Scott Waguespack

Scott Waguespack 32nd Ward

Department of Business Affairs and Consumer Protection
Small Business Center - Public Way Use Unit
City Hall - 121 N. LaSalle Street, Room 800 • Chicago, IL 60602
312-74-GOBIZ / 312-744-6249 • (312) 744-1944 (TTY)
http://www.cityofchicago.org/bacp

02/10/2016

Alderman **Scott Waguespack**
Ward # **32**
City of Chicago
City Hall, Room **300**
121 North LaSalle Street
Chicago, Illinois 60602

Re: An ordinance to use and maintain a portion of the public right-of-way for **three (3) sidewalk cafe(s)** for **LONGMAN & EAGLE**, adjacent to the premises known as **2657 N. Kedzie Ave.**.

Dear Alderman **Scott Waguespack**:

The applicant referenced above has requested the use of the public right-of-way for a **sidewalk cafe(s)**. An ordinance has been prepared by the Department of Business Affairs and Consumer Protection – Small Business Center - Public Way Use Unit for presentation to the City Council. Because this request was made for properties located in your ward, as approved by you as per the attached, I respectfully request that you introduce the attached ordinance at the next City Council meeting.

If you have any questions regarding this ordinance, please contact Anthony Bertuca at (312) 744-5506.

Department of Business Affairs and Consumer Protection

City of Chicago

O2016-1420

Office of the City Clerk

Document Tracking Sheet

Meeting Date:	2/10/2016
Sponsor(s):	Waguespack (32)
Type:	Ordinance
Title:	Sidewalk cafe(s) for Lottie's Pub
Committee(s) Assignment:	Committee on Transportation and Public Way

ORDINANCE
LOTTIE'S PUB
Acct. No. 63784 - 1
Permit No. 1121670

Be It Ordained by the City Council of the City of Chicago:

Permission and authority are hereby given and granted to LOTTIE'S PUB upon the terms and subject to the conditions of this ordinance, to maintain and use a portion of the public right of way for a sidewalk cafe adjacent to its premises located at 1925 W. Cortland St.. Said sidewalk cafe area #1 shall be twenty-three point five (23.5) feet in length and seven (7) feet in width, area #2 shall be twelve point five (12.5) feet in length and seven (7) feet in width, area #3 shall be twenty-three point five (23.5) feet in length and seven (7) feet in width, area #4 shall be twenty-five point five (25.5) feet in length and seven (7) feet in width for a total of five hundred ninety-five (595) square feet and shall allow six (6) feet of clear space from the face of the curb/building line along N. Winchester. The compensation for said space and the days and hours of operation for the sidewalk cafe shall be as follows:

Monday through Sunday 11:00 a.m. to 12:00 midnight
Compensation: $654.50
SEATING CAPACITY: 64

Sidewalk Cafe Permit and approved plan must be posted at all times.

This grant of privilege #1121670 for a sidewalk cafe shall be subject to the provisions of Section 10-28-800 though 10-28-885 of the Municipal Code of Chicago and the directions of the Commissioner of Department of Business Affairs and Consumer Protection, the Commissioner of Streets and Sanitation, and the Commissioner of Transportation.

The permit holder agrees to hold the City of Chicago harmless for any damage, relocation or replacement costs associated with damage, relocation or removal of private property caused by the City performing work in the public way.

Authority for the above named privilege is herein given and granted from and after March 1, 2016 through and including December 1, 2016.

Alderman Scott Waguespack

Scott Waguespack 32nd Ward

Department of Business Affairs and Consumer Protection
Small Business Center - Public Way Use Unit
City Hall - 121 N. LaSalle Street, Room 800 • Chicago, IL 60602
312-74-GOBIZ / 312-744-6249 • (312) 744-1944 (TTY)
http //www.cityofchicago org/bacp

02/10/2016

Alderman **Scott Waguespack**
Ward # **32**
City of Chicago
City Hall, Room **300**
121 North LaSalle Street
Chicago, Illinois 60602

Re: An ordinance to use and maintain a portion of the public right-of-way for **four (4) sidewalk cafe(s)** for **LOTTIE'S PUB**, adjacent to the premises known as **1925 W. Cortland St.**.

Dear Alderman **Scott Waguespack**:

The applicant referenced above has requested the use of the public right-of-way for a **sidewalk cafe(s)**. An ordinance has been prepared by the Department of Business Affairs and Consumer Protection – Small Business Center - Public Way Use Unit for presentation to the City Council. Because this request was made for properties located in your ward, as approved by you as per the attached, I respectfully request that you introduce the attached ordinance at the next City Council meeting.

If you have any questions regarding this ordinance, please contact Anthony Bertuca at (312) 744-5506.

Department of Business Affairs and Consumer Protection

City of Chicago

O2016-1424

Office of the City Clerk

Document Tracking Sheet

Meeting Date:	2/10/2016
Sponsor(s):	Waguespack (32)
Type:	Ordinance
Title:	Sidewalk cafe(s) for Lula Cafe
Committee(s) Assignment:	Committee on Transportation and Public Way



ORDINANCE
LULA CAFE
Acct. No. 65265 - 9
Permit No. 1121587

Be It Ordained by the City Council of the City of Chicago:

Permission and authority are hereby given and granted to LULA CAFE upon the terms and subject to the conditions of this ordinance, to maintain and use a portion of the public right of way for a sidewalk cafe adjacent to its premises located at 2537-2543 N. Kedzie Blvd.. Said sidewalk cafe area #1 shall be thirty (30) feet in length and ten point four two (10.42) feet in width, area #2 shall be fifteen point five (15.5) feet in length and ten point four two (10.42) feet in width for a total of four hundred seventy-four point one one (474.11) square feet and shall allow six (6) feet of clear space from the face of the curb/building line along N. Kedzie Boulevard. The compensation for said space and the days and hours of operation for the sidewalk cafe shall be as follows:

Wednesday through Monday 8:00 a.m. to 12:00 midnight
Compensation: $600.00
SEATING CAPACITY: 40

Sidewalk Cafe Permit and approved plan must be posted at all times.

This grant of privilege #1121587 for a sidewalk cafe shall be subject to the provisions of Section 10-28-800 though 10-28-885 of the Municipal Code of Chicago and the directions of the Commissioner of Department of Business Affairs and Consumer Protection, the Commissioner of Streets and Sanitation, and the Commissioner of Transportation.

The permit holder agrees to hold the City of Chicago harmless for any damage, relocation or replacement costs associated with damage, relocation or removal of private property caused by the City performing work in the public way.

Authority for the above named privilege is herein given and granted from and after March 1, 2016 through and including December 1, 2016.

Alderman Scott Waguespack

Scott Waguespack 32nd Ward

Department of Business Affairs and Consumer Protection
Small Business Center - Public Way Use Unit
City Hall - 121 N. LaSalle Street, Room 800 • Chicago, IL 60602
312-74-GOBIZ / 312-744-6249 • (312) 744-1944 (TTY)
http://www.cityofchicago.org/bacp

02/10/2016

Alderman **Scott Waguespack**
Ward # **32**
City of Chicago
City Hall, Room **300**
121 North LaSalle Street
Chicago, Illinois 60602

Re: An ordinance to use and maintain a portion of the public right-of-way for **two (2) sidewalk cafe(s)** for **LULA CAFE**, adjacent to the premises known as **2537-2543 N. Kedzie Blvd.**.

Dear Alderman **Scott Waguespack**:

The applicant referenced above has requested the use of the public right-of-way for a **sidewalk cafe(s)**. An ordinance has been prepared by the Department of Business Affairs and Consumer Protection – Small Business Center - Public Way Use Unit for presentation to the City Council. Because this request was made for properties located in your ward, as approved by you as per the attached, I respectfully request that you introduce the attached ordinance at the next City Council meeting.

If you have any questions regarding this ordinance, please contact Anthony Bertuca at (312) 744-5506.

Department of Business Affairs and Consumer Protection

City of Chicago

O2016-1428

Office of the City Clerk

Document Tracking Sheet

Meeting Date:	2/10/2016
Sponsor(s):	Waguespack (32)
Type:	Ordinance
Title:	Sidewalk cafe(s) for Pizza House 1647
Committee(s) Assignment:	Committee on Transportation and Public Way

ORDINANCE
PIZZA HOUSE 1647
Acct. No. 377810 - 1
Permit No. 1121300

Be It Ordained by the City Council of the City of Chicago:

Permission and authority are hereby given and granted to PIZZA HOUSE 1647 upon the terms and subject to the conditions of this ordinance, to maintain and use a portion of the public right of way for a sidewalk cafe adjacent to its premises located at 1647 W. Cortland St.. Said sidewalk cafe area #1 shall be twenty-four point two five (24.25) feet in length and six point two five (6.25) feet in width for a total of one hundred fifty-one point five six (151.56) square feet and shall allow six (6) feet of clear space from the face of the curb/building line along W. Cortland Street. The compensation for said space and the days and hours of operation for the sidewalk cafe shall be as follows:

Monday through Sunday 8:00 a.m. to 12:00 midnight
Compensation: $600.00
SEATING CAPACITY: 16

Sidewalk Cafe Permit and approved plan must be posted at all times.

This grant of privilege #1121300 for a sidewalk cafe shall be subject to the provisions of Section 10-28-800 though 10-28-885 of the Municipal Code of Chicago and the directions of the Commissioner of Department of Business Affairs and Consumer Protection, the Commissioner of Streets and Sanitation, and the Commissioner of Transportation.

The permit holder agrees to hold the City of Chicago harmless for any damage, relocation or replacement costs associated with damage, relocation or removal of private property caused by the City performing work in the public way.

Authority for the above named privilege is herein given and granted from and after March 1, 2016 through and including December 1, 2016.

Alderman Scott Waguespack

Scott Waguespack 32nd Ward

Department of Business Affairs and Consumer Protection
Small Business Center - Public Way Use Unit
City Hall - 121 N. LaSalle Street, Room 800 • Chicago, IL 60602
312-74-GOBIZ / 312-744-6249 • (312) 744-1944 (TTY)
http://www.cityofchicago.org/bacp

02/10/2016

Alderman **Scott Waguespack**
Ward # **32**
City of Chicago
City Hall, Room **300**
121 North LaSalle Street
Chicago, Illinois 60602

Re: An ordinance to use and maintain a portion of the public right-of-way for **one (1) sidewalk cafe(s)** for **PIZZA HOUSE 1647**, adjacent to the premises known as **1647 W. Cortland St.**.

Dear Alderman **Scott Waguespack**:

The applicant referenced above has requested the use of the public right-of-way for a **sidewalk cafe(s)**. An ordinance has been prepared by the Department of Business Affairs and Consumer Protection – Small Business Center - Public Way Use Unit for presentation to the City Council. Because this request was made for properties located in your ward, as approved by you as per the attached, I respectfully request that you introduce the attached ordinance at the next City Council meeting.

If you have any questions regarding this ordinance, please contact Anthony Bertuca at (312) 744-5506.

Department of Business Affairs and Consumer Protection

City of Chicago

O2016-1430

Office of the City Clerk

Document Tracking Sheet

Meeting Date:	2/10/2016
Sponsor(s):	Waguespack (32)
Type:	Ordinance
Title:	Sidewalk cafe(s) for S&G Grill
Committee(s) Assignment:	Committee on Transportation and Public Way

ORDINANCE
S & G GRILL
Acct. No. 286952 - 1
Permit No. 1121797

Be It Ordained by the City Council of the City of Chicago:

Permission and authority are hereby given and granted to S & G GRILL upon the terms and subject to the conditions of this ordinance, to maintain and use a portion of the public right of way for a sidewalk cafe adjacent to its premises located at 3000 N. Lincoln Ave.. Said sidewalk cafe area #1 shall be fifty-three (53) feet in length and twelve (12) feet in width for a total of six hundred thirty-six (636) square feet and shall allow six (6) feet of clear space from the face of the curb/building line along W. Wellington. The compensation for said space and the days and hours of operation for the sidewalk cafe shall be as follows:

Sunday through Saturday 8:00am until 9:00pm
Compensation: $699.60
SEATING CAPACITY: 49

Sidewalk Cafe Permit and approved plan must be posted at all times.

This grant of privilege #1121797 for a sidewalk cafe shall be subject to the provisions of Section 10-28-800 though 10-28-885 of the Municipal Code of Chicago and the directions of the Commissioner of Department of Business Affairs and Consumer Protection, the Commissioner of Streets and Sanitation, and the Commissioner of Transportation.

The permit holder agrees to hold the City of Chicago harmless for any damage, relocation or replacement costs associated with damage, relocation or removal of private property caused by the City performing work in the public way.

Authority for the above named privilege is herein given and granted from and after March 1, 2016 through and including December 1, 2016.

Alderman _____

Scott Waguespack 32nd Ward

Department of Business Affairs and Consumer Protection
Small Business Center - Public Way Use Unit
City Hall - 121 N. LaSalle Street, Room 800 • Chicago, IL 60602
312-74-GOBIZ / 312-744-6249 • (312) 744-1944 (TTY)
http://www.cityofchicago.org/bacp

02/10/2016

Alderman **Scott Waguespack**
Ward # **32**
City of Chicago
City Hall, Room **300**
121 North LaSalle Street
Chicago, Illinois 60602

Re: An ordinance to use and maintain a portion of the public right-of-way for **one (1) sidewalk cafe(s)** for **S & G GRILL**, adjacent to the premises known as **3000 N. Lincoln Ave.**.

Dear Alderman **Scott Waguespack**:

The applicant referenced above has requested the use of the public right-of-way for a **sidewalk cafe(s)**. An ordinance has been prepared by the Department of Business Affairs and Consumer Protection – Small Business Center - Public Way Use Unit for presentation to the City Council. Because this request was made for properties located in your ward, as approved by you as per the attached, I respectfully request that you introduce the attached ordinance at the next City Council meeting.

If you have any questions regarding this ordinance, please contact Anthony Bertuca at (312) 744-5506.

Department of Business Affairs and Consumer Protection

City of Chicago

O2016-1436

Office of the City Clerk

Document Tracking Sheet

Meeting Date:	2/10/2016
Sponsor(s):	Waguespack (32)
Type:	Ordinance
Title:	Sidewalk cafe(s) for Starbucks Coffee No. 2369
Committee(s) Assignment:	Committee on Transportation and Public Way

ORDINANCE
STARBUCKS COFFEE #2369
Acct. No. 63414 - 48
Permit No. 1121680

Be It Ordained by the City Council of the City of Chicago:

Permission and authority are hereby given and granted to STARBUCKS COFFEE #2369 upon the terms and subject to the conditions of this ordinance, to maintain and use a portion of the public right of way for a sidewalk cafe adjacent to its premises located at 2023-25 W. Roscoe St.. Said sidewalk cafe area #1 shall be twenty-four (24) feet in length and six (6) feet in width for a total of one hundred forty-four (144) square feet and shall allow six (6) feet of clear space from the face of the curb/building line along W. Roscoe Street. The compensation for said space and the days and hours of operation for the sidewalk cafe shall be as follows:

Sunday through Thursday 8:00 a.m to 9:00 p.m. Friday and Saturday 8:00 a.m. to 10:00 p.m.
Compensation: $600.00
SEATING CAPACITY: 14

Sidewalk Cafe Permit and approved plan must be posted at all times.

This grant of privilege #1121680 for a sidewalk cafe shall be subject to the provisions of Section 10-28-800 though 10-28-885 of the Municipal Code of Chicago and the directions of the Commissioner of Department of Business Affairs and Consumer Protection, the Commissioner of Streets and Sanitation, and the Commissioner of Transportation.

The permit holder agrees to hold the City of Chicago harmless for any damage, relocation or replacement costs associated with damage, relocation or removal of private property caused by the City performing work in the public way.

Authority for the above named privilege is herein given and granted from and after March 1, 2016 through and including December 1, 2016.

Alderman Scott Waguespack

Scott Waguespack 32nd Ward

Department of Business Affairs and Consumer Protection
Small Business Center - Public Way Use Unit
City Hall - 121 N. LaSalle Street, Room 800 • Chicago, IL 60602
312-74-GOBIZ / 312-744-6249 • (312) 744-1944 (TTY)
http://www.cityofchicago.org/bacp

02/10/2016

Alderman **Scott Waguespack**
Ward # **32**
City of Chicago
City Hall, Room **300**
121 North LaSalle Street
Chicago, Illinois 60602

Re: An ordinance to use and maintain a portion of the public right-of-way for **one (1) sidewalk cafe(s)** for **STARBUCKS COFFEE #2369**, adjacent to the premises known as **2023-25 W. Roscoe St.**.

Dear Alderman **Scott Waguespack**:

The applicant referenced above has requested the use of the public right-of-way for a **sidewalk cafe(s)**. An ordinance has been prepared by the Department of Business Affairs and Consumer Protection – Small Business Center - Public Way Use Unit for presentation to the City Council. Because this request was made for properties located in your ward, as approved by you as per the attached, I respectfully request that you introduce the attached ordinance at the next City Council meeting.

If you have any questions regarding this ordinance, please contact Anthony Bertuca at (312) 744-5506.

Department of Business Affairs and Consumer Protection

City of Chicago

O2016-1441

Office of the City Clerk

Document Tracking Sheet

Meeting Date:	2/10/2016
Sponsor(s):	Waguespack (32)
Type:	Ordinance
Title:	Sidewalk cafe(s) for Starbucks Coffee No. 2514
Committee(s) Assignment:	Committee on Transportation and Public Way

ORDINANCE
STARBUCKS COFFEE #2514
Acct. No. 63414 - 80
Permit No. 1121681

Be It Ordained by the City Council of the City of Chicago:

Permission and authority are hereby given and granted to STARBUCKS COFFEE #2514 upon the terms and subject to the conditions of this ordinance, to maintain and use a portion of the public right of way for a sidewalk cafe adjacent to its premises located at 3045 N. Greenview Ave.. Said sidewalk cafe area #1 shall be sixteen (16) feet in length and six (6) feet in width for a total of ninety-six (96) square feet and shall allow six (6) feet of clear space from the face of the curb/building line along N. Lincoln Avenue. The compensation for said space and the days and hours of operation for the sidewalk cafe shall be as follows:

Sunday through Thursday 8:00 a. m. to 9:00 p.m. Friday & Saturday 8:00 a.m. to 10:00 p.m.
Compensation: $600.00
SEATING CAPACITY: 12

Sidewalk Cafe Permit and approved plan must be posted at all times.

This grant of privilege #1121681 for a sidewalk cafe shall be subject to the provisions of Section 10-28-800 though 10-28-885 of the Municipal Code of Chicago and the directions of the Commissioner of Department of Business Affairs and Consumer Protection, the Commissioner of Streets and Sanitation, and the Commissioner of Transportation.

The permit holder agrees to hold the City of Chicago harmless for any damage, relocation or replacement costs associated with damage, relocation or removal of private property caused by the City performing work in the public way.

Authority for the above named privilege is herein given and granted from and after March 1, 2016 through and including December 1, 2016.

Alderman Scott Waguespack

Scott Waguespack 32nd Ward

Department of Business Affairs and Consumer Protection
Small Business Center - Public Way Use Unit
City Hall - 121 N LaSalle Street, Room 800 • Chicago, IL 60602
312-74-GOBIZ / 312-744-6249 • (312) 744-1944 (TTY)
http://www.cityofchicago.org/bacp

02/10/2016

Alderman **Scott Waguespack**
Ward # **32**
City of Chicago
City Hall, Room **300**
121 North LaSalle Street
Chicago, Illinois 60602

Re: An ordinance to use and maintain a portion of the public right-of-way for **one (1) sidewalk cafe(s)** for **STARBUCKS COFFEE #2514**, adjacent to the premises known as **3045 N. Greenview Ave.**.

Dear Alderman **Scott Waguespack**:

The applicant referenced above has requested the use of the public right-of-way for a **sidewalk cafe(s)**. An ordinance has been prepared by the Department of Business Affairs and Consumer Protection – Small Business Center - Public Way Use Unit for presentation to the City Council. Because this request was made for properties located in your ward, as approved by you as per the attached, I respectfully request that you introduce the attached ordinance at the next City Council meeting.

If you have any questions regarding this ordinance, please contact Anthony Bertuca at (312) 744-5506.

Department of Business Affairs and Consumer Protection

City of Chicago

O2016-1445

Office of the City Clerk

Document Tracking Sheet

Meeting Date:	2/10/2016
Sponsor(s):	Waguespack (32)
Type:	Ordinance
Title:	Sidewalk cafe(s) for Starbucks Coffee No. 14256
Committee(s) Assignment:	Committee on Transportation and Public Way

ORDINANCE
STARBUCKS COFFEE #14256
Acct. No. 63414 - 137
Permit No. 1121686

Be It Ordained by the City Council of the City of Chicago:

Permission and authority are hereby given and granted to STARBUCKS COFFEE #14256 upon the terms and subject to the conditions of this ordinance, to maintain and use a portion of the public right of way for a sidewalk cafe adjacent to its premises located at 2101 W. Armitage Ave.. Said sidewalk cafe area #1 shall be twenty-nine point five eight (29.58) feet in length and nine point six seven (9.67) feet in width for a total of two hundred eighty-six point zero four (286.04) square feet and shall allow six (6) feet of clear space from the face of the curb/building line along N. Hoyne Street. The compensation for said space and the days and hours of operation for the sidewalk cafe shall be as follows:

Sunday through Thursday 8:00 a.m. 10:00 p.m. Friday and Saturday 8:00 a.m. to 11:00 p.m.
Compensation: $600.00
SEATING CAPACITY: 14

Sidewalk Cafe Permit and approved plan must be posted at all times.

This grant of privilege #1121686 for a sidewalk cafe shall be subject to the provisions of Section 10-28-800 though 10-28-885 of the Municipal Code of Chicago and the directions of the Commissioner of Department of Business Affairs and Consumer Protection, the Commissioner of Streets and Sanitation, and the Commissioner of Transportation.

The permit holder agrees to hold the City of Chicago harmless for any damage, relocation or replacement costs associated with damage, relocation or removal of private property caused by the City performing work in the public way.

Authority for the above named privilege is herein given and granted from and after March 1, 2016 through and including December 1, 2016.

Alderman _____

Scott Waguespack 32nd Ward

Department of Business Affairs and Consumer Protection
Small Business Center - Public Way Use Unit
- City Hall - 121 N. LaSalle Street, Room 800 • Chicago, IL 60602
312-74-GOBIZ / 312-744-6249 • (312) 744-1944 (TTY)
http://www.cityofchicago.org/bacp

02/10/2016

Alderman **Scott Waguespack**
Ward # **32**
City of Chicago
City Hall, Room **300**
121 North LaSalle Street
Chicago, Illinois 60602

Re: An ordinance to use and maintain a portion of the public right-of-way for **one (1) sidewalk cafe(s)** for **STARBUCKS COFFEE #14256**, adjacent to the premises known as **2101 W. Armitage Ave.**.

Dear Alderman **Scott Waguespack**:

The applicant referenced above has requested the use of the public right-of-way for a **sidewalk cafe(s)**. An ordinance has been prepared by the Department of Business Affairs and Consumer Protection – Small Business Center - Public Way Use Unit for presentation to the City Council. Because this request was made for properties located in your ward, as approved by you as per the attached, I respectfully request that you introduce the attached ordinance at the next City Council meeting.

If you have any questions regarding this ordinance, please contact Anthony Bertuca at (312) 744-5506.

Department of Business Affairs and Consumer Protection

City of Chicago

O2016-1459

Office of the City Clerk

Document Tracking Sheet

Meeting Date:	2/10/2016
Sponsor(s):	Mell (33)
Type:	Ordinance
Title:	Sidewalk cafe(s) for Pitchfork Food & Saloon
Committee(s) Assignment:	Committee on Transportation and Public Way

ORDINANCE
PITCHFORK FOOD & SALOON
Acct. No. 250887 - 1
Permit No. 1121521

Be It Ordained by the City Council of the City of Chicago:

Permission and authority are hereby given and granted to PITCHFORK FOOD & SALOON upon the terms and subject to the conditions of this ordinance, to maintain and use a portion of the public right of way for a sidewalk cafe adjacent to its premises located at 2922-24 W. Irving Park Rd.. Said sidewalk cafe area #1 shall be seventy-five (75) feet in length and fourteen (14) feet in width for a total of one thousand fifty (1050) square feet and shall allow six (6) feet of clear space from the face of the curb/building line along N. Richmond St.. The compensation for said space and the days and hours of operation for the sidewalk cafe shall be as follows:


Monday through Friday 11:00 a.m. until 12:00 midnight Saturday and Sunday 11:00 a.m. until midnight
Compensation: $1,155.00
SEATING CAPACITY: 84

Sidewalk Cafe Permit and approved plan must be posted at all times.

This grant of privilege #1121521 for a sidewalk cafe shall be subject to the provisions of Section 10-28-800 though 10-28-885 of the Municipal Code of Chicago and the directions of the Commissioner of Department of Business Affairs and Consumer Protection, the Commissioner of Streets and Sanitation, and the Commissioner of Transportation.

The permit holder agrees to hold the City of Chicago harmless for any damage, relocation or replacement costs associated with damage, relocation or removal of private property caused by the City performing work in the public way.

Authority for the above named privilege is herein given and granted from and after March 1, 2016 through and including December 1, 2016.

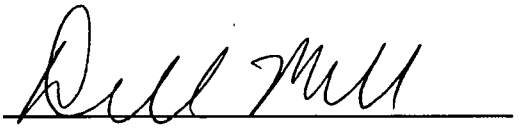Alderman 

Deborah Mell 33rd Ward

Department of Business Affairs and Consumer Protection
Small Business Center - Public Way Use Unit
City Hall - 121 N. LaSalle Street, Room 800 • Chicago, IL 60602
312-74-GOBIZ / 312-744-6249 • (312) 744-1944 (TTY)
http //www.cityofchicago.org/bacp

02/10/2016

Alderman **Deborah Mell**
Ward # **33**
City of Chicago
City Hall, Room **200**
121 North LaSalle Street
Chicago, Illinois 60602

Re: An ordinance to use and maintain a portion of the public right-of-way for **one (1) sidewalk cafe(s)** for **PITCHFORK FOOD & SALOON**, adjacent to the premises known as **2922-24 W. Irving Park Rd.**.

Dear Alderman **Deborah Mell**:

The applicant referenced above has requested the use of the public right-of-way for a **sidewalk cafe(s)**. An ordinance has been prepared by the Department of Business Affairs and Consumer Protection – Small Business Center - Public Way Use Unit for presentation to the City Council. Because this request was made for properties located in your ward, as approved by you as per the attached, I respectfully request that you introduce the attached ordinance at the next City Council meeting.

If you have any questions regarding this ordinance, please contact Anthony Bertuca at (312) 744-5506.

Department of Business Affairs and Consumer Protection

City of Chicago

O2016-1467

Office of the City Clerk

Document Tracking Sheet

Meeting Date:	2/10/2016
Sponsor(s):	Mell (33)
Type:	Ordinance
Title:	Sidewalk cafe(s) for Starbucks Coffee No. 8954
Committee(s) Assignment:	Committee on Transportation and Public Way

ORDINANCE
STARBUCKS COFFEE #8954
Acct. No. 63414 - 103
Permit No. 1121572

Be It Ordained by the City Council of the City of Chicago:

Permission and authority are hereby given and granted to STARBUCKS COFFEE #8954 upon the terms and subject to the conditions of this ordinance, to maintain and use a portion of the public right of way for a sidewalk cafe adjacent to its premises located at 4558 N. Kedzie Ave.. Said sidewalk cafe area #1 shall be twenty-one (21) feet in length and five (5) feet in width, area #2 shall be twenty-one (21) feet in length and five (5) feet in width for a total of two hundred ten (210) square feet and shall allow six (6) feet of clear space from the face of the curb/building line along W. Wilson Avenue. The compensation for said space and the days and hours of operation for the sidewalk cafe shall be as follows:

Sunday thru Thursday 8:00 a.m. to 9:00 p.m. Friday & Saturday 8:00 a.m. to 10:00 p.m.
Compensation: $600.00
SEATING CAPACITY: 12

Sidewalk Cafe Permit and approved plan must be posted at all times.

This grant of privilege #1121572 for a sidewalk cafe shall be subject to the provisions of Section 10-28-800 though 10-28-885 of the Municipal Code of Chicago and the directions of the Commissioner of Department of Business Affairs and Consumer Protection, the Commissioner of Streets and Sanitation, and the Commissioner of Transportation.

The permit holder agrees to hold the City of Chicago harmless for any damage, relocation or replacement costs associated with damage, relocation or removal of private property caused by the City performing work in the public way.

Authority for the above named privilege is herein given and granted from and after March 1, 2016 through and including December 1, 2016.

Alderman Deborah Mell

Deborah Mell 33rd Ward

Department of Business Affairs and Consumer Protection
Small Business Center - Public Way Use Unit
City Hall - 121 N. LaSalle Street, Room 800 • Chicago, IL 60602
312-74-GOBIZ / 312-744-6249 • (312) 744-1944 (TTY)
http://www.cityofchicago.org/bacp

02/10/2016

Alderman **Deborah Mell**
Ward # **33**
City of Chicago
City Hall, Room **200**
121 North LaSalle Street
Chicago, Illinois 60602

Re: An ordinance to use and maintain a portion of the public right-of-way for **two (2) sidewalk cafe(s)** for **STARBUCKS COFFEE #8954**, adjacent to the premises known as **4558 N. Kedzie Ave.**.

Dear Alderman **Deborah Mell**:

The applicant referenced above has requested the use of the public right-of-way for a **sidewalk cafe(s)**. An ordinance has been prepared by the Department of Business Affairs and Consumer Protection – Small Business Center - Public Way Use Unit for presentation to the City Council. Because this request was made for properties located in your ward, as approved by you as per the attached, I respectfully request that you introduce the attached ordinance at the next City Council meeting.

If you have any questions regarding this ordinance, please contact Anthony Bertuca at (312) 744-5506.

Department of Business Affairs and Consumer Protection

City of Chicago

O2016-1434

Office of the City Clerk

Document Tracking Sheet

Meeting Date:	2/10/2016
Sponsor(s):	Ramirez-Rosa (35)
Type:	Ordinance
Title:	Sidewalk cafe(s) for Cafe Con Leche D' Noche
Committee(s) Assignment:	Committee on Transportation and Public Way

ORDINANCE
CAFE CON LECHE D' NOCHE
Acct. No. 246146 - 2
Permit No. 1121301

Be It Ordained by the City Council of the City of Chicago:

Permission and authority are hereby given and granted to CAFE CON LECHE D' NOCHE upon the terms and subject to the conditions of this ordinance, to maintain and use a portion of the public right of way for a sidewalk cafe adjacent to its premises located at 2710-2714 N. Milwaukee Ave.. Said sidewalk cafe area #1 shall be fifteen (15) feet in length and five (5) feet in width, area #2 shall be thirteen (13) feet in length and five (5) feet in width for a total of one hundred forty (140) square feet and shall allow six (6) feet of clear space from the face of the curb/building line along Milwaukee Ave. The compensation for said space and the days and hours of operation for the sidewalk cafe shall be as follows:

Sunday through Saturday 8:00am until 12:00am Midnight
Compensation: $600.00
SEATING CAPACITY: 24

Sidewalk Cafe Permit and approved plan must be posted at all times.

This grant of privilege #1121301 for a sidewalk cafe shall be subject to the provisions of Section 10-28-800 though 10-28-885 of the Municipal Code of Chicago and the directions of the Commissioner of Department of Business Affairs and Consumer Protection, the Commissioner of Streets and Sanitation, and the Commissioner of Transportation.

The permit holder agrees to hold the City of Chicago harmless for any damage, relocation or replacement costs associated with damage, relocation or removal of private property caused by the City performing work in the public way.

Authority for the above named privilege is herein given and granted from and after March 1, 2016 through and including December 1, 2016.

Alderman Carlos Ramirez-Rosa

Carlos Ramirez-Rosa 35th Ward

City of Chicago

O2016-1449

Office of the City Clerk

Document Tracking Sheet

Meeting Date:	2/10/2016
Sponsor(s):	Ramirez-Rosa (35)
Type:	Ordinance
Title:	Sidewalk cafe(s) for Harding Tavern, The
Committee(s) Assignment:	Committee on Transportation and Public Way

ORDINANCE
THE HARDING TAVERN
Acct. No. 375511 - 1
Permit No. 1121299

Be It Ordained by the City Council of the City of Chicago:

Permission and authority are hereby given and granted to THE HARDING TAVERN upon the terms and subject to the conditions of this ordinance, to maintain and use a portion of the public right of way for a sidewalk cafe adjacent to its premises located at 2732 N. Milwaukee Ave.. Said sidewalk cafe area #1 shall be ninety (90) feet in length and six (6) feet in width, area #2 shall be fifteen (15) feet in length and nine (9) feet in width for a total of six hundred seventy-five (675) square feet and shall allow six (6) feet of clear space from the face of the curb/building line along N. Milwaukee Avenue, N. Spaulding Avenue. The compensation for said space and the days and hours of operation for the sidewalk cafe shall be as follows:

Monday through Sunday 10:00 a.m. to 12:00 midnight
Compensation: $742.50
SEATING CAPACITY: 70

Sidewalk Cafe Permit and approved plan must be posted at all times.


This grant of privilege #1121299 for a sidewalk cafe shall be subject to the provisions of Section 10-28-800 though 10-28-885 of the Municipal Code of Chicago and the directions of the Commissioner of Department of Business Affairs and Consumer Protection, the Commissioner of Streets and Sanitation, and the Commissioner of Transportation.

The permit holder agrees to hold the City of Chicago harmless for any damage, relocation or replacement costs associated with damage, relocation or removal of private property caused by the City performing work in the public way.

Authority for the above named privilege is herein given and granted from and after March 1, 2016 through and including December 1, 2016.

Alderman 

Carlos Ramirez-Rosa 35th Ward

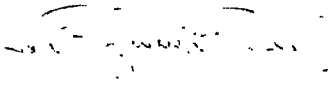

City of Chicago

O2016-1465

Office of the City Clerk

Document Tracking Sheet

Meeting Date:	2/10/2016
Sponsor(s):	Ramirez-Rosa (35)
Type:	Ordinance
Title:	Sidewalk cafe(s) for Taqueria El Ranchito
Committee(s) Assignment:	Committee on Transportation and Public Way

ORDINANCE
TAQUERIA EL RANCHITO
Acct. No. 41349 - 1
Permit No. 1121343

Be It Ordained by the City Council of the City of Chicago:

Permission and authority are hereby given and granted to TAQUERIA EL RANCHITO upon the terms and subject to the conditions of this ordinance, to maintain and use a portion of the public right of way for a sidewalk cafe adjacent to its premises located at 2829 N. Milwaukee Ave.. Said sidewalk cafe area #1 shall be seventeen (17) feet in length and five point five (5.5) feet in width for a total of ninety-three point five (93.5) square feet and shall allow six (6) feet of clear space from the face of the curb/building line along North Milwaukee Avenue. The compensation for said space and the days and hours of operation for the sidewalk cafe shall be as follows:

Monday through Sunday 9:00 a.m. to 10:00 p.m.
Compensation: $600.00
SEATING CAPACITY: 18

Sidewalk Cafe Permit and approved plan must be posted at all times.

This grant of privilege #1121343 for a sidewalk cafe shall be subject to the provisions of Section 10-28-800 though 10-28-885 of the Municipal Code of Chicago and the directions of the Commissioner of Department of Business Affairs and Consumer Protection, the Commissioner of Streets and Sanitation, and the Commissioner of Transportation.

The permit holder agrees to hold the City of Chicago harmless for any damage, relocation or replacement costs associated with damage, relocation or removal of private property caused by the City performing work in the public way.

Authority for the above named privilege is herein given and granted from and after March 1, 2016 through and including December 1, 2016.

Alderman _____

Carlos Ramirez-Rosa 35th Ward

City of Chicago

O2016-1490

Office of the City Clerk

Document Tracking Sheet

Meeting Date:	2/10/2016
Sponsor(s):	Laurino (39)
Type:	Ordinance
Title:	Sidewalk cafe(s) for Pasta D'Arte
Committee(s) Assignment:	Committee on Transportation and Public Way

ORDINANCE
Pasta D'Arte
Acct. No. 3204 - 1
Permit No. 1121581

Be It Ordained by the City Council of the City of Chicago:

Permission and authority are hereby given and granted to Pasta D'Arte upon the terms and subject to the conditions of this ordinance, to maintain and use a portion of the public right of way for a sidewalk cafe adjacent to its premises located at 6311 N. Milwaukee Ave.. Said sidewalk cafe area #1 shall be twenty-five (25) feet in length and six (6) feet in width for a total of one hundred fifty (150) square feet and shall allow six (6) feet of clear space from the face of the curb/building line along N. MILWAUKEE AVE.. The compensation for said space and the days and hours of operation for the sidewalk cafe shall be as follows:

Monday 3:00 p.m. to 10:00 p.m. Tuesday thru Thursday 11:30 a.m. to 10:30 p.m. Friday & Saturday 11:30 a.m. to 11:00 p.m. Sunday 2:00 p.m. to 10:00 p.m.
Compensation: $600.00
SEATING CAPACITY: 20

Sidewalk Cafe Permit and approved plan must be posted at all times.

This grant of privilege #1121581 for a sidewalk cafe shall be subject to the provisions of Section 10-28-800 though 10-28-885 of the Municipal Code of Chicago and the directions of the Commissioner of Department of Business Affairs and Consumer Protection, the Commissioner of Streets and Sanitation, and the Commissioner of Transportation.

The permit holder agrees to hold the City of Chicago harmless for any damage, relocation or replacement costs associated with damage, relocation or removal of private property caused by the City performing work in the public way.

Authority for the above named privilege is herein given and granted from and after March 1, 2016 through and including December 1, 2016.

Alderman _____

Margaret Laurino 39th Ward

City of Chicago

O2016-1499

Office of the City Clerk

Document Tracking Sheet

Meeting Date:	2/10/2016
Sponsor(s):	Laurino (39)
Type:	Ordinance
Title:	Sidewalk cafe(s) for Starbucks Coffee No. 13522
Committee(s) Assignment:	Committee on Transportation and Public Way

ORDINANCE
STARBUCKS COFFEE #13522
Acct. No. 63414 - 125
Permit No. 1121738

Be It Ordained by the City Council of the City of Chicago:

Permission and authority are hereby given and granted to STARBUCKS COFFEE #13522 upon the terms and subject to the conditions of this ordinance, to maintain and use a portion of the public right of way for a sidewalk cafe adjacent to its premises located at 3232 W. Foster Ave.. Said sidewalk cafe area #1 shall be seven (7) feet in length and nine point four two (9.42) feet in width, area #2 shall be thirteen point zero eight (13.08) feet in length and nine point four two (9.42) feet in width for a total of one hundred eighty-nine point one five (189.15) square feet and shall allow six (6) feet of clear space from the face of the curb/building line along N. Sawyer Avenue. The compensation for said space and the days and hours of operation for the sidewalk cafe shall be as follows:

Sunday through Thursday 8:00 a.m. to 8:00 p.m. Friday and Saturday 8:00 a.m. to 9:00 p.m.
Compensation: $600.00
SEATING CAPACITY: 15

Sidewalk Cafe Permit and approved plan must be posted at all times.

This grant of privilege #1121738 for a sidewalk cafe shall be subject to the provisions of Section 10-28-800 though 10-28-885 of the Municipal Code of Chicago and the directions of the Commissioner of Department of Business Affairs and Consumer Protection, the Commissioner of Streets and Sanitation, and the Commissioner of Transportation.

The permit holder agrees to hold the City of Chicago harmless for any damage, relocation or replacement costs associated with damage, relocation or removal of private property caused by the City performing work in the public way.

Authority for the above named privilege is herein given and granted from and after March 1, 2016 through and including December 1, 2016.

Alderman Margaret Laurino

Margaret Laurino 39th Ward

City of Chicago

O2016-1503

Office of the City Clerk

Document Tracking Sheet

Meeting Date:	2/10/2016
Sponsor(s):	O'Connor (40)
Type:	Ordinance
Title:	Sidewalk cafe(s) for Black Sheep
Committee(s) Assignment:	Committee on Transportation and Public Way

ORDINANCE
BLACK SHEEP
Acct. No. 10678 - 1
Permit No. 1121470

Be It Ordained by the City Council of the City of Chicago:

Permission and authority are hereby given and granted to BLACK SHEEP upon the terms and subject to the conditions of this ordinance, to maintain and use a portion of the public right of way for a sidewalk cafe adjacent to its premises located at 2535-37 W. Peterson Ave.. Said sidewalk cafe area #1 shall be thirty-three point four two (33.42) feet in length and twelve point three three (12.33) feet in width for a total of four hundred twelve point zero seven (412.07) square feet and shall allow six (6) feet of clear space from the face of the curb/building line along W. Peterson Avenue. The compensation for said space and the days and hours of operation for the sidewalk cafe shall be as follows:

Sunday through Saturday 11:00 a.m. to 12:00 a.m.
Compensation: $600.00
SEATING CAPACITY: 38

Sidewalk Cafe Permit and approved plan must be posted at all times.

This grant of privilege #1121470 for a sidewalk cafe shall be subject to the provisions of Section 10-28-800 though 10-28-885 of the Municipal Code of Chicago and the directions of the Commissioner of Department of Business Affairs and Consumer Protection, the Commissioner of Streets and Sanitation, and the Commissioner of Transportation.

The permit holder agrees to hold the City of Chicago harmless for any damage, relocation or replacement costs associated with damage, relocation or removal of private property caused by the City performing work in the public way.

Authority for the above named privilege is herein given and granted from and after March 1, 2016 through and including December 1, 2016.

Alderman _____

Patrick O'Connor 40th Ward

Department of Business Affairs and Consumer Protection
Small Business Center - Public Way Use Unit
City Hall - 121 N. LaSalle Street, Room 800 • Chicago, IL 60602
312-74-GOBIZ / 312-744-6249 • (312) 744-1944 (TTY)
http://www.cityofchicago.org/bacp

02/10/2016

Alderman **Patrick O'Connor**
Ward # **40**
City of Chicago
City Hall, Room **300**
121 North LaSalle Street
Chicago, Illinois 60602

Re: An ordinance to use and maintain a portion of the public right-of-way for **one (1) sidewalk cafe(s)** for **BLACK SHEEP**, adjacent to the premises known as **2535-37 W. Peterson Ave.**.

Dear Alderman **Patrick O'Connor**:

The applicant referenced above has requested the use of the public right-of-way for a **sidewalk cafe(s)**. An ordinance has been prepared by the Department of Business Affairs and Consumer Protection – Small Business Center - Public Way Use Unit for presentation to the City Council. Because this request was made for properties located in your ward, as approved by you as per the attached, I respectfully request that you introduce the attached ordinance at the next City Council meeting.

If you have any questions regarding this ordinance, please contact Anthony Bertuca at (312) 744-5506.

Department of Business Affairs and Consumer Protection

City of Chicago

O2016-1507

Office of the City Clerk

Document Tracking Sheet

Meeting Date:	2/10/2016
Sponsor(s):	O'Connor (40)
Type:	Ordinance
Title:	Sidewalk cafe(s) for Fireside Tavern and Grill
Committee(s) Assignment:	Committee on Transportation and Public Way

ORDINANCE
FIRESIDE TAVERN AND GRILL
Acct. No. 8989 - 1
Permit No. 1121652

Be It Ordained by the City Council of the City of Chicago:

Permission and authority are hereby given and granted to FIRESIDE TAVERN AND GRILL upon the terms and subject to the conditions of this ordinance, to maintain and use a portion of the public right of way for a sidewalk cafe adjacent to its premises located at 5739 N. Ravenswood Ave.. Said sidewalk cafe area #1 shall be forty-four point six seven (44.67) feet in length and ten point eight three (10.83) feet in width for a total of four hundred eighty-three point seven eight (483.78) square feet and shall allow six (6) feet of clear space from the face of the curb/building line along N Ravenswood Ave. The compensation for said space and the days and hours of operation for the sidewalk cafe shall be as follows:

Monday through Satruday 11:00 a.m. until 12:00 midnight Sunday 10:00 a.m. until 12:00 midnight
Compensation: $600.00
SEATING CAPACITY: 36

Sidewalk Cafe Permit and approved plan must be posted at all times.

This grant of privilege #1121652 for a sidewalk cafe shall be subject to the provisions of Section 10-28-800 though 10-28-885 of the Municipal Code of Chicago and the directions of the Commissioner of Department of Business Affairs and Consumer Protection, the Commissioner of Streets and Sanitation, and the Commissioner of Transportation.

The permit holder agrees to hold the City of Chicago harmless for any damage, relocation or replacement costs associated with damage, relocation or removal of private property caused by the City performing work in the public way.

Authority for the above named privilege is herein given and granted from and after March 1, 2016 through and including December 1, 2016.

Alderman _____

Patrick O'Connor 40th Ward

Department of Business Affairs and Consumer Protection
Small Business Center - Public Way Use Unit
City Hall - 121 N. LaSalle Street, Room 800 • Chicago, IL 60602
312-74-GOBIZ / 312-744-6249 • (312) 744-1944 (TTY)
http //www.cityofchicago org/bacp

02/10/2016

Alderman **Patrick O'Connor**
Ward # **40**
City of Chicago
City Hall, Room **300**
121 North LaSalle Street
Chicago, Illinois 60602

Re: An ordinance to use and maintain a portion of the public right-of-way for **one (1) sidewalk cafe(s)** for **FIRESIDE TAVERN AND GRILL**, adjacent to the premises known as **5739 N. Ravenswood Ave.**.

Dear Alderman **Patrick O'Connor**:

The applicant referenced above has requested the use of the public right-of-way for a **sidewalk cafe(s)**. An ordinance has been prepared by the Department of Business Affairs and Consumer Protection – Small Business Center - Public Way Use Unit for presentation to the City Council. Because this request was made for properties located in your ward, as approved by you as per the attached, I respectfully request that you introduce the attached ordinance at the next City Council meeting.

If you have any questions regarding this ordinance, please contact Anthony Bertuca at (312) 744-5506.

Department of Business Affairs and Consumer Protection

City of Chicago

O2016-1511

Office of the City Clerk

Document Tracking Sheet

Meeting Date:	2/10/2016
Sponsor(s):	O'Connor (40)
Type:	Ordinance
Title:	Sidewalk cafe(s) for Hamburger Mary's Chicago
Committee(s) Assignment:	Committee on Transportation and Public Way

ORDINANCE
HAMBURGER MARY'S CHICAGO
Acct. No. 292957 - 2
Permit No. 1121617

Be It Ordained by the City Council of the City of Chicago:

Permission and authority are hereby given and granted to HAMBURGER MARY'S CHICAGO upon the terms and subject to the conditions of this ordinance, to maintain and use a portion of the public right of way for a sidewalk cafe adjacent to its premises located at 5400 N. Clark St.. Said sidewalk cafe area #1 shall be fifty-five (55) feet in length and eleven (11) feet in width, area #2 shall be twenty-eight (28) feet in length and six (6) feet in width for a total of seven hundred seventy-three (773) square feet and shall allow six (6) feet of clear space from the face of the curb/building line along W. Balmoral Street, N. Clark Street. The compensation for said space and the days and hours of operation for the sidewalk cafe shall be as follows:

Monday through Thursday 11:00 a.m. to 11:00 p.m. Friday 11:00 a.m. to 12:00 midnight
Saturday 10:00 a.m. to 12:00 midnight Sunday 10:00 a.m. to 11:00 p.m.
Compensation: $850.30
SEATING CAPACITY: 80

Sidewalk Cafe Permit and approved plan must be posted at all times.

This grant of privilege #1121617 for a sidewalk cafe shall be subject to the provisions of Section 10-28-800 though 10-28-885 of the Municipal Code of Chicago and the directions of the Commissioner of Department of Business Affairs and Consumer Protection, the Commissioner of Streets and Sanitation, and the Commissioner of Transportation.

The permit holder agrees to hold the City of Chicago harmless for any damage, relocation or replacement costs associated with damage, relocation or removal of private property caused by the City performing work in the public way.

Authority for the above named privilege is herein given and granted from and after March 1, 2016 through and including December 1, 2016.

Alderman _____
Patrick O'Connor 40th Ward

Department of Business Affairs and Consumer Protection
Small Business Center - Public Way Use Unit
City Hall - 121 N. LaSalle Street, Room 800 • Chicago, IL 60602
312-74-GOBIZ / 312-744-6249 • (312) 744-1944 (TTY)
http://www.cityofchicago.org/bacp

02/10/2016

Alderman **Patrick O'Connor**
Ward # **40**
City of Chicago
City Hall, Room **300**
121 North LaSalle Street
Chicago, Illinois 60602

Re: An ordinance to use and maintain a portion of the public right-of-way for **two (2) sidewalk cafe(s)** for **HAMBURGER MARY'S CHICAGO**, adjacent to the premises known as **5400 N. Clark St.**.

Dear Alderman **Patrick O'Connor**:

The applicant referenced above has requested the use of the public right-of-way for a **sidewalk cafe(s)**. An ordinance has been prepared by the Department of Business Affairs and Consumer Protection – Small Business Center - Public Way Use Unit for presentation to the City Council. Because this request was made for properties located in your ward, as approved by you as per the attached, I respectfully request that you introduce the attached ordinance at the next City Council meeting.

If you have any questions regarding this ordinance, please contact Anthony Bertuca at (312) 744-5506.

Department of Business Affairs and Consumer Protection

City of Chicago

O2016-1512

Office of the City Clerk

Document Tracking Sheet

Meeting Date:	2/10/2016
Sponsor(s):	O'Connor (40)
Type:	Ordinance
Title:	Sidewalk cafe(s) for Potbelly Sandwich Works
Committee(s) Assignment:	Committee on Transportation and Public Way

ORDINANCE
POTBELLY SANDWICH WORKS
Acct. No. 65004 - 48
Permit No. 1121814

Be It Ordained by the City Council of the City of Chicago:

Permission and authority are hereby given and granted to POTBELLY SANDWICH WORKS upon the terms and subject to the conditions of this ordinance, to maintain and use a portion of the public right of way for a sidewalk cafe adjacent to its premises located at 5304 N. Clark St.. Said sidewalk cafe area #1 shall be twenty-one point zero eight (21.08) feet in length and five (5) feet in width for a total of one hundred five point four (105.4) square feet and shall allow six (6) feet of clear space from the face of the curb/building line along N Clark St. The compensation for said space and the days and hours of operation for the sidewalk cafe shall be as follows:

Monday through Thursday 11:00 a.m. until 10:00 p.m. Friday through Sunday 11:00 a.m. until 11:00 p.m.
Compensation: $600.00
SEATING CAPACITY: 6

Sidewalk Cafe Permit and approved plan must be posted at all times.

This grant of privilege #1121814 for a sidewalk cafe shall be subject to the provisions of Section 10-28-800 though 10-28-885 of the Municipal Code of Chicago and the directions of the Commissioner of Department of Business Affairs and Consumer Protection, the Commissioner of Streets and Sanitation, and the Commissioner of Transportation.

The permit holder agrees to hold the City of Chicago harmless for any damage, relocation or replacement costs associated with damage, relocation or removal of private property caused by the City performing work in the public way.

Authority for the above named privilege is herein given and granted from and after March 1, 2016 through and including December 1, 2016.

Alderman _____

Patrick O'Connor 40th Ward

Department of Business Affairs and Consumer Protection
Small Business Center - Public Way Use Unit
City Hall - 121 N. LaSalle Street, Room 800 • Chicago, IL 60602
312-74-GOBIZ / 312-744-6249 • (312) 744-1944 (TTY)
http //www.cityofchicago org/bacp

02/10/2016

Alderman **Patrick O'Connor**
Ward # **40**
City of Chicago
City Hall, Room **300**
121 North LaSalle Street
Chicago, Illinois 60602

Re: An ordinance to use and maintain a portion of the public right-of-way for **one (1) sidewalk cafe(s)** for **POTBELLY SANDWICH WORKS**, adjacent to the premises known as **5304 N. Clark St.**.

Dear Alderman **Patrick O'Connor**:

The applicant referenced above has requested the use of the public right-of-way for a **sidewalk cafe(s)**. An ordinance has been prepared by the Department of Business Affairs and Consumer Protection – Small Business Center - Public Way Use Unit for presentation to the City Council. Because this request was made for properties located in your ward, as approved by you as per the attached, I respectfully request that you introduce the attached ordinance at the next City Council meeting.

If you have any questions regarding this ordinance, please contact Anthony Bertuca at (312) 744-5506.

Department of Business Affairs and Consumer Protection

City of Chicago

O2016-1513

Office of the City Clerk

Document Tracking Sheet

Meeting Date:	2/10/2016
Sponsor(s):	O'Connor (40)
Type:	Ordinance
Title:	Sidewalk cafe(s) for Lady Gregory's
Committee(s) Assignment:	Committee on Transportation and Public Way

ORDINANCE
LADY GREGORY'S
Acct. No. 350451 - 1
Permit No. 1121727

Be It Ordained by the City Council of the City of Chicago:

Permission and authority are hereby given and granted to LADY GREGORY'S upon the terms and subject to the conditions of this ordinance, to maintain and use a portion of the public right of way for a sidewalk cafe adjacent to its premises located at 5254-60 N. Clark St.. Said sidewalk cafe area #1 shall be thirty-six (36) feet in length and five point five (5.5) feet in width, area #2 shall be seventy-six point three three (76.33) feet in length and seven point five (7.5) feet in width for a total of seven hundred seventy point four eight (770.48) square feet and shall allow six (6) feet of clear space from the face of the curb/building line along N Clark St, W Berwyn St. The compensation for said space and the days and hours of operation for the sidewalk cafe shall be as follows:

Saturday through Sunday 9:00 a.m. until 11:00 p.m.
Compensation: $847.52
SEATING CAPACITY: 88

Sidewalk Cafe Permit and approved plan must be posted at all times.

This grant of privilege #1121727 for a sidewalk cafe shall be subject to the provisions of Section 10-28-800 though 10-28-885 of the Municipal Code of Chicago and the directions of the Commissioner of Department of Business Affairs and Consumer Protection, the Commissioner of Streets and Sanitation, and the Commissioner of Transportation.

The permit holder agrees to hold the City of Chicago harmless for any damage, relocation or replacement costs associated with damage, relocation or removal of private property caused by the City performing work in the public way.

Authority for the above named privilege is herein given and granted from and after March 1, 2016 through and including December 1, 2016.

Alderman _____

Patrick O'Connor 40th Ward

Department of Business Affairs and Consumer Protection
Small Business Center - Public Way Use Unit
City Hall - 121 N. LaSalle Street, Room 800 • Chicago, IL 60602
312-74-GOBIZ / 312-744-6249 • (312) 744-1944 (TTY)
http://www.cityofchicago.org/bacp

02/10/2016

Alderman **Patrick O'Connor**
Ward # **40**
City of Chicago
City Hall, Room **300**
121 North LaSalle Street
Chicago, Illinois 60602

Re: An ordinance to use and maintain a portion of the public right-of-way for **two (2) sidewalk cafe(s)** for **LADY GREGORY'S**, adjacent to the premises known as **5254-60 N. Clark St.**.

Dear Alderman **Patrick O'Connor**:

The applicant referenced above has requested the use of the public right-of-way for a **sidewalk cafe(s)**. An ordinance has been prepared by the Department of Business Affairs and Consumer Protection – Small Business Center - Public Way Use Unit for presentation to the City Council. Because this request was made for properties located in your ward, as approved by you as per the attached, I respectfully request that you introduce the attached ordinance at the next City Council meeting.

If you have any questions regarding this ordinance, please contact Anthony Bertuca at (312) 744-5506.

Department of Business Affairs and Consumer Protection

City of Chicago

O2016-1515

Office of the City Clerk

Document Tracking Sheet

Meeting Date:	2/10/2016
Sponsor(s):	O'Connor (40)
Type:	Ordinance
Title:	Sidewalk cafe(s) for Starbucks Coffee No. 2310
Committee(s) Assignment:	Committee on Transportation and Public Way

ORDINANCE
STARBUCKS COFFEE #2310
Acct. No. 63414 - 44
Permit No. 1121569

Be It Ordained by the City Council of the City of Chicago:

Permission and authority are hereby given and granted to STARBUCKS COFFEE #2310 upon the terms and subject to the conditions of this ordinance, to maintain and use a portion of the public right of way for a sidewalk cafe adjacent to its premises located at 5300 N. Clark St.. Said sidewalk cafe area #1 shall be thirty-nine point five (39.5) feet in length and six point five (6.5) feet in width for a total of two hundred fifty-six point seven five (256.75) square feet and shall allow six (6) feet of clear space from the face of the curb/building line along W. Berwyn. The compensation for said space and the days and hours of operation for the sidewalk cafe shall be as follows:

Monday through Friday 8:00 a.m. to 10:00 p.m. Saturday 8:00 a.m. 11:00. p.m. Sunday 8:30 a.m. to 9:00 p.m.
Compensation: $600.00
SEATING CAPACITY: 14

Sidewalk Cafe Permit and approved plan must be posted at all times.

This grant of privilege #1121569 for a sidewalk cafe shall be subject to the provisions of Section 10-28-800 though 10-28-885 of the Municipal Code of Chicago and the directions of the Commissioner of Department of Business Affairs and Consumer Protection, the Commissioner of Streets and Sanitation, and the Commissioner of Transportation.

The permit holder agrees to hold the City of Chicago harmless for any damage, relocation or replacement costs associated with damage, relocation or removal of private property caused by the City performing work in the public way.

Authority for the above named privilege is herein given and granted from and after March 1, 2016 through and including December 1, 2016.

Alderman _____

Patrick O'Connor 40th Ward

Department of Business Affairs and Consumer Protection
Small Business Center - Public Way Use Unit
City Hall - 121 N. LaSalle Street, Room 800 • Chicago, IL 60602
312-74-GOBIZ / 312-744-6249 • (312) 744-1944 (TTY)
http://www.cityofchicago.org/bacp

02/10/2016

Alderman **Patrick O'Connor**
Ward # **40**
City of Chicago
City Hall, Room **300**
121 North LaSalle Street
Chicago, Illinois 60602

Re: An ordinance to use and maintain a portion of the public right-of-way for **one (1) sidewalk cafe(s)** for **STARBUCKS COFFEE #2310**, adjacent to the premises known as **5300 N. Clark St.**.

Dear Alderman **Patrick O'Connor**:

The applicant referenced above has requested the use of the public right-of-way for a **sidewalk cafe(s)**. An ordinance has been prepared by the Department of Business Affairs and Consumer Protection – Small Business Center - Public Way Use Unit for presentation to the City Council. Because this request was made for properties located in your ward, as approved by you as per the attached, I respectfully request that you introduce the attached ordinance at the next City Council meeting.

If you have any questions regarding this ordinance, please contact Anthony Bertuca at (312) 744-5506.

Department of Business Affairs and Consumer Protection

City of Chicago

O2016-1516

Office of the City Clerk

Document Tracking Sheet

Meeting Date:	2/10/2016
Sponsor(s):	O'Connor (40)
Type:	Ordinance
Title:	Sidewalk cafe(s) for 5077 Kiko Meat Market
Committee(s) Assignment:	Committee on Transportation and Public Way

ORDINANCE
5077 KIKO MEAT MARKET
Acct. No. 270714 - 1
Permit No. 1121247

Be It Ordained by the City Council of the City of Chicago:

Permission and authority are hereby given and granted to 5077 KIKO MEAT MARKET upon the terms and subject to the conditions of this ordinance, to maintain and use a portion of the public right of way for a sidewalk cafe adjacent to its premises located at 5077 N. Lincoln Ave.. Said sidewalk cafe area #1 shall be eighty-five (85) feet in length and eleven (11) feet in width for a total of nine hundred thirty-five (935) square feet and shall allow six (6) feet of clear space from the face of the curb/building line along W. Carmen Avenue. The compensation for said space and the days and hours of operation for the sidewalk cafe shall be as follows:

Monday through Sunday 10:00 a.m. to 11:00 p.m.
Compensation: $1,028.50
SEATING CAPACITY: 90

Sidewalk Cafe Permit and approved plan must be posted at all times.

This grant of privilege #1121247 for a sidewalk cafe shall be subject to the provisions of Section 10-28-800 though 10-28-885 of the Municipal Code of Chicago and the directions of the Commissioner of Department of Business Affairs and Consumer Protection, the Commissioner of Streets and Sanitation, and the Commissioner of Transportation.

The permit holder agrees to hold the City of Chicago harmless for any damage, relocation or replacement costs associated with damage, relocation or removal of private property caused by the City performing work in the public way.

Authority for the above named privilege is herein given and granted from and after March 1, 2016 through and including December 1, 2016.

Alderman _____

Patrick O'Connor 40th Ward

Department of Business Affairs and Consumer Protection
Small Business Center - Public Way Use Unit
City Hall - 121 N. LaSalle Street, Room 800 • Chicago, IL 60602
312-74-GOBIZ / 312-744-6249 • (312) 744-1944 (TTY)
http://www.cityofchicago.org/bacp

02/10/2016

Alderman **Patrick O'Connor**
Ward # **40**
City of Chicago
City Hall, Room **300**
121 North LaSalle Street
Chicago, Illinois 60602

Re: An ordinance to use and maintain a portion of the public right-of-way for **one (1) sidewalk cafe(s)** for **5077 KIKO MEAT MARKET**, adjacent to the premises known as **5077 N. Lincoln Ave.**.

Dear Alderman **Patrick O'Connor**:

The applicant referenced above has requested the use of the public right-of-way for a **sidewalk cafe(s)**. An ordinance has been prepared by the Department of Business Affairs and Consumer Protection – Small Business Center - Public Way Use Unit for presentation to the City Council. Because this request was made for properties located in your ward, as approved by you as per the attached, I respectfully request that you introduce the attached ordinance at the next City Council meeting.

If you have any questions regarding this ordinance, please contact Anthony Bertuca at (312) 744-5506.

Department of Business Affairs and Consumer Protection

City of Chicago

O2016-1126

Office of the City Clerk

Document Tracking Sheet

Meeting Date:	2/10/2016
Sponsor(s):	Reilly (42)
Type:	Ordinance
Title:	Sidewalk cafe(s) for Acanto
Committee(s) Assignment:	Committee on Transportation and Public Way

ORDINANCE
ACANTO
Acct. No. 352829 - 1
Permit No. 1121483

Be It Ordained by the City Council of the City of Chicago:

Permission and authority are hereby given and granted to ACANTO upon the terms and subject to the conditions of this ordinance, to maintain and use a portion of the public right of way for a sidewalk cafe adjacent to its premises located at 18 S. Michigan Ave.. Said sidewalk cafe area #1 shall be thirty-three point five (33.5) feet in length and fourteen point five eight (14.58) feet in width for a total of four hundred eighty-eight point four three (488.43) square feet and shall allow six (6) feet of clear space from the face of the curb/building line along S. Michigan. The compensation for said space and the days and hours of operation for the sidewalk cafe shall be as follows:

Sunday through Saturday 9:00am until 11:00pm
Compensation: $2,197.94
SEATING CAPACITY: 48

Sidewalk Cafe Permit and approved plan must be posted at all times.

This grant of privilege #1121483 for a sidewalk cafe shall be subject to the provisions of Section 10-28-800 though 10-28-885 of the Municipal Code of Chicago and the directions of the Commissioner of Department of Business Affairs and Consumer Protection, the Commissioner of Streets and Sanitation, and the Commissioner of Transportation.

The permit holder agrees to hold the City of Chicago harmless for any damage, relocation or replacement costs associated with damage, relocation or removal of private property caused by the City performing work in the public way.

Authority for the above named privilege is herein given and granted from and after March 1, 2016 through and including December 1, 2016.

Alderman _____

Brendan Reilly 42nd Ward

City of Chicago

O2016-1132

Office of the City Clerk

Document Tracking Sheet

Meeting Date:	2/10/2016
Sponsor(s):	Reilly (42)
Type:	Ordinance
Title:	Sidewalk cafe(s) for Bar Toma
Committee(s) Assignment:	Committee on Transportation and Public Way

ORDINANCE
BAR TOMA
Acct. No. 63218 - 1
Permit No. 1121380

Be It Ordained by the City Council of the City of Chicago:

Permission and authority are hereby given and granted to BAR TOMA upon the terms and subject to the conditions of this ordinance, to maintain and use a portion of the public right of way for a sidewalk cafe adjacent to its premises located at 110 E. Pearson St.. Said sidewalk cafe area #1 shall be twenty-five point five (25.5) feet in length and eighteen point nine two (18.92) feet in width for a total of four hundred eighty-two point four six (482.46) square feet and shall allow six (6) feet of clear space from the face of the curb/building line along E. Pearson Street. The compensation for said space and the days and hours of operation for the sidewalk cafe shall be as follows:

Monday thru Sunday 10:00 a.m. to 12:00 Midnight
Compensation: $1,109.66
SEATING CAPACITY: 32

Sidewalk Cafe Permit and approved plan must be posted at all times.

This grant of privilege #1121380 for a sidewalk cafe shall be subject to the provisions of Section 10-28-800 though 10-28-885 of the Municipal Code of Chicago and the directions of the Commissioner of Department of Business Affairs and Consumer Protection, the Commissioner of Streets and Sanitation, and the Commissioner of Transportation.

The permit holder agrees to hold the City of Chicago harmless for any damage, relocation or replacement costs associated with damage, relocation or removal of private property caused by the City performing work in the public way.

Authority for the above named privilege is herein given and granted from and after March 1, 2016 through and including December 1, 2016.

Alderman _____

Brendan Reilly 42nd Ward

City of Chicago

O2016-1147

Office of the City Clerk

Document Tracking Sheet

Meeting Date:	2/10/2016
Sponsor(s):	Reilly (42)
Type:	Ordinance
Title:	Sidewalk cafe(s) for Baskin Robbins
Committee(s) Assignment:	Committee on Transportation and Public Way

ORDINANCE
BASKIN ROBBINS
Acct. No. 8883 - 2
Permit No. 1121749

Be It Ordained by the City Council of the City of Chicago:

Permission and authority are hereby given and granted to BASKIN ROBBINS upon the terms and subject to the conditions of this ordinance, to maintain and use a portion of the public right of way for a sidewalk cafe adjacent to its premises located at 31 E. Adams St.. Said sidewalk cafe area #1 shall be eighteen point one seven (18.17) feet in length and seven point five (7.5) feet in width for a total of one hundred thirty-six point two eight (136.28) square feet and shall allow six (6) feet of clear space from the face of the curb/building line along E. Adams. The compensation for said space and the days and hours of operation for the sidewalk cafe shall be as follows:

Monday - Sunday 8:00 a.m. to 12 Midnight
Compensation: $600.00
SEATING CAPACITY: 6

Sidewalk Cafe Permit and approved plan must be posted at all times.

This grant of privilege #1121749 for a sidewalk cafe shall be subject to the provisions of Section 10-28-800 though 10-28-885 of the Municipal Code of Chicago and the directions of the Commissioner of Department of Business Affairs and Consumer Protection, the Commissioner of Streets and Sanitation, and the Commissioner of Transportation.

The permit holder agrees to hold the City of Chicago harmless for any damage, relocation or replacement costs associated with damage, relocation or removal of private property caused by the City performing work in the public way.

Authority for the above named privilege is herein given and granted from and after March 1, 2016 through and including December 1, 2016.

Alderman _____

Brendan Reilly 42nd Ward

City of Chicago

O2016-1148

Office of the City Clerk

Document Tracking Sheet

Meeting Date:	2/10/2016
Sponsor(s):	Reilly (42)
Type:	Ordinance
Title:	Sidewalk cafe(s) for Beatrix
Committee(s) Assignment:	Committee on Transportation and Public Way

ORDINANCE
BEATRIX
Acct. No. 379080 - 1
Permit No. 1121461

Be It Ordained by the City Council of the City of Chicago:

Permission and authority are hereby given and granted to BEATRIX upon the terms and subject to the conditions of this ordinance, to maintain and use a portion of the public right of way for a sidewalk cafe adjacent to its premises located at 519 N. Clark St.. Said sidewalk cafe area #1 shall be forty-three point six seven (43.67) feet in length and eight (8) feet in width for a total of three hundred forty-nine point three six (349.36) square feet and shall allow six (6) feet of clear space from the face of the curb/building line along N. Clark Street. The compensation for said space and the days and hours of operation for the sidewalk cafe shall be as follows:

Monday through Sunday 8:00 a.m. to 12:00 midnight
Compensation: $803.53
SEATING CAPACITY: 24

Sidewalk Cafe Permit and approved plan must be posted at all times.

This grant of privilege #1121461 for a sidewalk cafe shall be subject to the provisions of Section 10-28-800 though 10-28-885 of the Municipal Code of Chicago and the directions of the Commissioner of Department of Business Affairs and Consumer Protection, the Commissioner of Streets and Sanitation, and the Commissioner of Transportation.

The permit holder agrees to hold the City of Chicago harmless for any damage, relocation or replacement costs associated with damage, relocation or removal of private property caused by the City performing work in the public way.

Authority for the above named privilege is herein given and granted from and after March 1, 2016 through and including December 1, 2016.

Alderman _____

Brendan Reilly 42nd Ward

City of Chicago

O2016-1151

Office of the City Clerk

Document Tracking Sheet

Meeting Date:	2/10/2016
Sponsor(s):	Reilly (42)
Type:	Ordinance
Title:	Sidewalk cafe(s) for Bella! Bacino's
Committee(s) Assignment:	Committee on Transportation and Public Way

ORDINANCE
BELLA! BACINO'S
Acct. No. 246900 - 1
Permit No. 1121501

Be It Ordained by the City Council of the City of Chicago:

Permission and authority are hereby given and granted to BELLA! BACINO'S upon the terms and subject to the conditions of this ordinance, to maintain and use a portion of the public right of way for a sidewalk cafe adjacent to its premises located at 75 E. Wacker Dr.. Said sidewalk cafe area #1 shall be twenty-eight (28) feet in length and thirty-one (31) feet in width for a total of eight hundred sixty-eight (868) square feet and shall allow six (6) feet of clear space from the face of the curb/building line along E. Wacker Drive. The compensation for said space and the days and hours of operation for the sidewalk cafe shall be as follows:

Monday through Sunday 8:00 a.m. to 12:00 a.m. Midnight
Compensation: $3,906.00
SEATING CAPACITY: 56

Sidewalk Cafe Permit and approved plan must be posted at all times.

This grant of privilege #1121501 for a sidewalk cafe shall be subject to the provisions of Section 10-28-800 though 10-28-885 of the Municipal Code of Chicago and the directions of the Commissioner of Department of Business Affairs and Consumer Protection, the Commissioner of Streets and Sanitation, and the Commissioner of Transportation.

The permit holder agrees to hold the City of Chicago harmless for any damage, relocation or replacement costs associated with damage, relocation or removal of private property caused by the City performing work in the public way.

Authority for the above named privilege is herein given and granted from and after March 1, 2016 through and including December 1, 2016.

Alderman _____

Brendan Reilly 42nd Ward

City of Chicago

O2016-1158

Office of the City Clerk

Document Tracking Sheet

Meeting Date:	2/10/2016
Sponsor(s):	Reilly (42)
Type:	Ordinance
Title:	Sidewalk cafe(s) for Boss Bar
Committee(s) Assignment:	Committee on Transportation and Public Way

ORDINANCE
BOSS BAR
Acct. No. 63548 - 6
Permit No. 1121756

Be It Ordained by the City Council of the City of Chicago:

Permission and authority are hereby given and granted to BOSS BAR upon the terms and subject to the conditions of this ordinance, to maintain and use a portion of the public right of way for a sidewalk cafe adjacent to its premises located at 418-420 N. Clark St.. Said sidewalk cafe area #1 shall be forty-five (45) feet in length and seven (7) feet in width, area #2 shall be sixty-nine (69) feet in length and five point five (5.5) feet in width for a total of six hundred ninety-four point five (694.5) square feet and shall allow six (6) feet of clear space from the face of the curb/building line along N.CLARK, W.HUBBARD. The compensation for said space and the days and hours of operation for the sidewalk cafe shall be as follows:

Monday thru Sunday 10:00 a.m.to 12:00 a.m. Midnight
Compensation: $1,597.35
SEATING CAPACITY: 46

Sidewalk Cafe Permit and approved plan must be posted at all times.

This grant of privilege #1121756 for a sidewalk cafe shall be subject to the provisions of Section 10-28-800 though 10-28-885 of the Municipal Code of Chicago and the directions of the Commissioner of Department of Business Affairs and Consumer Protection, the Commissioner of Streets and Sanitation, and the Commissioner of Transportation.

The permit holder agrees to hold the City of Chicago harmless for any damage, relocation or replacement costs associated with damage, relocation or removal of private property caused by the City performing work in the public way.

Authority for the above named privilege is herein given and granted from and after March 1, 2016 through and including December 1, 2016.

Alderman _____

Brendan Reilly 42nd Ward

City of Chicago

O2016-1160

Office of the City Clerk

Document Tracking Sheet

Meeting Date:	2/10/2016
Sponsor(s):	Reilly (42)
Type:	Ordinance
Title:	Sidewalk cafe(s) for Bottlefork
Committee(s) Assignment:	Committee on Transportation and Public Way

ORDINANCE
BOTTLEFORK
Acct. No. 369429 - 1
Permit No. 1121796

Be It Ordained by the City Council of the City of Chicago:

Permission and authority are hereby given and granted to BOTTLEFORK upon the terms and subject to the conditions of this ordinance, to maintain and use a portion of the public right of way for a sidewalk cafe adjacent to its premises located at 441 N. Clark St.. Said sidewalk cafe area #1 shall be eighteen point eight three (18.83) feet in length and nine point four two (9.42) feet in width for a total of one hundred seventy-seven point three eight (177.38) square feet and shall allow six (6) feet of clear space from the face of the curb/building line along Clark. The compensation for said space and the days and hours of operation for the sidewalk cafe shall be as follows:

Monday to Sunday 10:00 am - 12:00 am
Compensation: $600.00
SEATING CAPACITY: 18

Sidewalk Cafe Permit and approved plan must be posted at all times.


This grant of privilege #1121796 for a sidewalk cafe shall be subject to the provisions of Section 10-28-800 though 10-28-885 of the Municipal Code of Chicago and the directions of the Commissioner of Department of Business Affairs and Consumer Protection, the Commissioner of Streets and Sanitation, and the Commissioner of Transportation.

The permit holder agrees to hold the City of Chicago harmless for any damage, relocation or replacement costs associated with damage, relocation or removal of private property caused by the City performing work in the public way.

Authority for the above named privilege is herein given and granted from and after March 1, 2016 through and including December 1, 2016.

Alderman _____

Brendan Reilly 42nd Ward

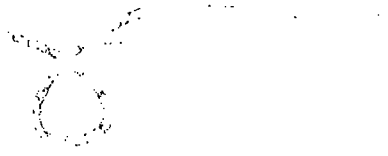

City of Chicago

O2016-1162

Office of the City Clerk

Document Tracking Sheet

Meeting Date:	2/10/2016
Sponsor(s):	Reilly (42)
Type:	Ordinance
Title:	Sidewalk cafe(s) for Bub City
Committee(s) Assignment:	Committee on Transportation and Public Way

ORDINANCE
BUB CITY
Acct. No. 373590 - 1
Permit No. 1121462

Be It Ordained by the City Council of the City of Chicago:

Permission and authority are hereby given and granted to BUB CITY upon the terms and subject to the conditions of this ordinance, to maintain and use a portion of the public right of way for a sidewalk cafe adjacent to its premises located at 435-437 N. Clark St.. Said sidewalk cafe area #1 shall be forty-four point five (44.5) feet in length and five point one seven (5.17) feet in width for a total of two hundred thirty point zero seven (230.07) square feet and shall allow six (6) feet of clear space from the face of the curb/building line along N. Clark Street. The compensation for said space and the days and hours of operation for the sidewalk cafe shall be as follows:

Monday through Friday 11:00 a.m. to 12:00 midnight Saturday and Sunday 10:00 a.m. to 12:00 midnight
Compensation: $600.00
SEATING CAPACITY: 21

Sidewalk Cafe Permit and approved plan must be posted at all times.

This grant of privilege #1121462 for a sidewalk cafe shall be subject to the provisions of Section 10-28-800 though 10-28-885 of the Municipal Code of Chicago and the directions of the Commissioner of Department of Business Affairs and Consumer Protection, the Commissioner of Streets and Sanitation, and the Commissioner of Transportation.

The permit holder agrees to hold the City of Chicago harmless for any damage, relocation or replacement costs associated with damage, relocation or removal of private property caused by the City performing work in the public way.

Authority for the above named privilege is herein given and granted from and after March 1, 2016 through and including December 1, 2016.

Alderman _____

Brendan Reilly 42nd Ward

City of Chicago

O2016-1164

Office of the City Clerk

Document Tracking Sheet

Meeting Date:	2/10/2016
Sponsor(s):	Reilly (42)
Type:	Ordinance
Title:	Sidewalk cafe(s) for Bijan Bistro
Committee(s) Assignment:	Committee on Transportation and Public Way

ORDINANCE
BIJAN BISTRO
Acct. No. 11405 - 2
Permit No. 1121423

Be It Ordained by the City Council of the City of Chicago:

Permission and authority are hereby given and granted to BIJAN BISTRO upon the terms and subject to the conditions of this ordinance, to maintain and use a portion of the public right of way for a sidewalk cafe adjacent to its premises located at 663 N. State St.. Said sidewalk cafe area #1 shall be twenty-nine point three three (29.33) feet in length and eight point seven five (8.75) feet in width for a total of two hundred fifty-six point six four (256.64) square feet and shall allow six (6) feet of clear space from the face of the curb/building line along E. Erie Street. The compensation for said space and the days and hours of operation for the sidewalk cafe shall be as follows:

Monday thru Sunday 11:00 a.m. to 11:00 p.m.
Compensation: $600.00
SEATING CAPACITY: 24

Sidewalk Cafe Permit and approved plan must be posted at all times.

This grant of privilege #1121423 for a sidewalk cafe shall be subject to the provisions of Section 10-28-800 though 10-28-885 of the Municipal Code of Chicago and the directions of the Commissioner of Department of Business Affairs and Consumer Protection, the Commissioner of Streets and Sanitation, and the Commissioner of Transportation.

The permit holder agrees to hold the City of Chicago harmless for any damage, relocation or replacement costs associated with damage, relocation or removal of private property caused by the City performing work in the public way.

Authority for the above named privilege is herein given and granted from and after March 1, 2016 through and including December 1, 2016.

Alderman _____

Brendan Reilly 42nd Ward

City of Chicago

O2016-1167

Office of the City Clerk

Document Tracking Sheet

Meeting Date:	2/10/2016
Sponsor(s):	Reilly (42)
Type:	Ordinance
Title:	Sidewalk cafe(s) for Burrito Beach No. 8
Committee(s) Assignment:	Committee on Transportation and Public Way

ORDINANCE
BURRITO BEACH # 8
Acct. No. 20259 - 4
Permit No. 1121792

Be It Ordained by the City Council of the City of Chicago:

Permission and authority are hereby given and granted to BURRITO BEACH # 8 upon the terms and subject to the conditions of this ordinance, to maintain and use a portion of the public right of way for a sidewalk cafe adjacent to its premises located at 200 E. Ohio St.. Said sidewalk cafe area #1 shall be forty point five (40.5) feet in length and seven point eight three (7.83) feet in width, area #2 shall be twenty-seven point four two (27.42) feet in length and nine (9) feet in width for a total of five hundred sixty-three point nine (563.9) square feet and shall allow six (6) feet of clear space from the face of the curb/building line along East Ohio Street, Nort St. Clair. The compensation for said space and the days and hours of operation for the sidewalk cafe shall be as follows:

Monday through Sunday 10:00 a.m. to 10:00 p.m.
Compensation: $1,296.96
SEATING CAPACITY: 56

Sidewalk Cafe Permit and approved plan must be posted at all times.

This grant of privilege #1121792 for a sidewalk cafe shall be subject to the provisions of Section 10-28-800 though 10-28-885 of the Municipal Code of Chicago and the directions of the Commissioner of Department of Business Affairs and Consumer Protection, the Commissioner of Streets and Sanitation, and the Commissioner of Transportation.

The permit holder agrees to hold the City of Chicago harmless for any damage, relocation or replacement costs associated with damage, relocation or removal of private property caused by the City performing work in the public way.

Authority for the above named privilege is herein given and granted from and after March 1, 2016 through and including December 1, 2016.

Alderman _____

Brendan Reilly 42nd Ward

City of Chicago

O2016-1168

Office of the City Clerk

Document Tracking Sheet

Meeting Date:	2/10/2016
Sponsor(s):	Reilly (42)
Type:	Ordinance
Title:	Sidewalk cafe(s) for Caffecafe
Committee(s) Assignment:	Committee on Transportation and Public Way

ORDINANCE
CAFFECAFE
Acct. No. 21100 - 2
Permit No. 1121488

Be It Ordained by the City Council of the City of Chicago:

Permission and authority are hereby given and granted to CAFFECAFE upon the terms and subject to the conditions of this ordinance, to maintain and use a portion of the public right of way for a sidewalk cafe adjacent to its premises located at 1 E. Wacker Dr.. Said sidewalk cafe area #1 shall be fifteen (15) feet in length and nine point five (9.5) feet in width for a total of one hundred forty-two point five (142.5) square feet and shall allow six (6) feet of clear space from the face of the curb/building line along N. State Street. The compensation for said space and the days and hours of operation for the sidewalk cafe shall be as follows:

Monday through Friday 8:00 a.m. to 5:00 p.m.
Compensation: $641.25
SEATING CAPACITY: 18

Sidewalk Cafe Permit and approved plan must be posted at all times.

This grant of privilege #1121488 for a sidewalk cafe shall be subject to the provisions of Section 10-28-800 though 10-28-885 of the Municipal Code of Chicago and the directions of the Commissioner of Department of Business Affairs and Consumer Protection, the Commissioner of Streets and Sanitation, and the Commissioner of Transportation.

The permit holder agrees to hold the City of Chicago harmless for any damage, relocation or replacement costs associated with damage, relocation or removal of private property caused by the City performing work in the public way.

Authority for the above named privilege is herein given and granted from and after March 1, 2016 through and including December 1, 2016.

Alderman _____

Brendan Reilly 42nd Ward

City of Chicago

O2016-1170

Office of the City Clerk

Document Tracking Sheet

Meeting Date:	2/10/2016
Sponsor(s):	Reilly (42)
Type:	Ordinance
Title:	Sidewalk cafe(s) for Carmine's Clam House, Inc.
Committee(s) Assignment:	Committee on Transportation and Public Way

ORDINANCE
CARMINE'S CLAM HOUSE INC
Acct. No. 15042 - 1
Permit No. 1121429

Be It Ordained by the City Council of the City of Chicago:

Permission and authority are hereby given and granted to CARMINE'S CLAM HOUSE INC upon the terms and subject to the conditions of this ordinance, to maintain and use a portion of the public right of way for a sidewalk cafe adjacent to its premises located at 1043 N. Rush St.. Said sidewalk cafe area #1 shall be seventy-nine (79) feet in length and ten point five (10.5) feet in width for a total of eight hundred twenty-nine point five (829.5) square feet and shall allow six (6) feet of clear space from the face of the curb/building line along N. Rush Street. The compensation for said space and the days and hours of operation for the sidewalk cafe shall be as follows:

Monday through Friday 11:00 a.m. until 12:00 Midnight Saturday and Sunday 8:00 a.m. until 12:00 Midnight
Compensation: $1,907.85
SEATING CAPACITY: 58

Sidewalk Cafe Permit and approved plan must be posted at all times.

This grant of privilege #1121429 for a sidewalk cafe shall be subject to the provisions of Section 10-28-800 though 10-28-885 of the Municipal Code of Chicago and the directions of the Commissioner of Department of Business Affairs and Consumer Protection, the Commissioner of Streets and Sanitation, and the Commissioner of Transportation.

The permit holder agrees to hold the City of Chicago harmless for any damage, relocation or replacement costs associated with damage, relocation or removal of private property caused by the City performing work in the public way.

Authority for the above named privilege is herein given and granted from and after March 1, 2016 through and including December 1, 2016.

Alderman _____

Brendan Reilly 42nd Ward

City of Chicago

O2016-1172

Office of the City Clerk

Document Tracking Sheet

Meeting Date:	2/10/2016
Sponsor(s):	Reilly (42)
Type:	Ordinance
Title:	Sidewalk cafe(s) for CH Distillery
Committee(s) Assignment:	Committee on Transportation and Public Way

ORDINANCE
CH DISTILLERY
Acct. No. 378949 - 1
Permit No. 1121498

Be It Ordained by the City Council of the City of Chicago:

Permission and authority are hereby given and granted to CH DISTILLERY upon the terms and subject to the conditions of this ordinance, to maintain and use a portion of the public right of way for a sidewalk cafe adjacent to its premises located at 564 W. Randolph St.. Said sidewalk cafe area #1 shall be forty (40) feet in length and seven point six seven (7.67) feet in width for a total of three hundred six point eight (306.8) square feet and shall allow six (6) feet of clear space from the face of the curb/building line along W. Randolph Street. The compensation for said space and the days and hours of operation for the sidewalk cafe shall be as follows:

Monday through Saturday 2:00 p.m. to 12:00 midnight
Compensation: $600.00
SEATING CAPACITY: 21

Sidewalk Cafe Permit and approved plan must be posted at all times.

This grant of privilege #1121498 for a sidewalk cafe shall be subject to the provisions of Section 10-28-800 though 10-28-885 of the Municipal Code of Chicago and the directions of the Commissioner of Department of Business Affairs and Consumer Protection, the Commissioner of Streets and Sanitation, and the Commissioner of Transportation.

The permit holder agrees to hold the City of Chicago harmless for any damage, relocation or replacement costs associated with damage, relocation or removal of private property caused by the City performing work in the public way.

Authority for the above named privilege is herein given and granted from and after March 1, 2016 through and including December 1, 2016.

Alderman _____

Brendan Reilly 42nd Ward

City of Chicago

O2016-1173

Office of the City Clerk

Document Tracking Sheet

Meeting Date:	2/10/2016
Sponsor(s):	Reilly (42)
Type:	Ordinance
Title:	Sidewalk cafe(s) for Chicago French Market
Committee(s) Assignment:	Committee on Transportation and Public Way

ORDINANCE
CHICAGO FRENCH MARKET
Acct. No. 349143 - 1
Permit No. 1121777

Be It Ordained by the City Council of the City of Chicago:

Permission and authority are hereby given and granted to CHICAGO FRENCH MARKET upon the terms and subject to the conditions of this ordinance, to maintain and use a portion of the public right of way for a sidewalk cafe adjacent to its premises located at 131 N. Clinton St.. Said sidewalk cafe area #1 shall be sixteen point three three (16.33) feet in length and ten point three three (10.33) feet in width, area #2 shall be eight (8) feet in length and ten point three three (10.33) feet in width, area #3 shall be eight point zero eight (8.08) feet in length and nine point two five (9.25) feet in width, area #4 shall be sixteen point one seven (16.17) feet in length and nine point two five (9.25) feet in width, area #5 shall be nine point four two (9.42) feet in length and nine point two five (9.25) feet in width for a total of five hundred sixty-two point seven eight (562.78) square feet and shall allow six (6) feet of clear space from the face of the curb/building line along N. Clinton. The compensation for said space and the days and hours of operation for the sidewalk cafe shall be as follows:

Monday through Friday 8:00 a.m. to 7:30 p.m. Saturday 8:00 a.m. to 5:30 p.m.
Compensation: $619.05
SEATING CAPACITY: 52

Sidewalk Cafe Permit and approved plan must be posted at all times.

This grant of privilege #1121777 for a sidewalk cafe shall be subject to the provisions of Section 10-28-800 though 10-28-885 of the Municipal Code of Chicago and the directions of the Commissioner of Department of Business Affairs and Consumer Protection, the Commissioner of Streets and Sanitation, and the Commissioner of Transportation.

The permit holder agrees to hold the City of Chicago harmless for any damage, relocation or replacement costs associated with damage, relocation or removal of private property caused by the City performing work in the public way.

Authority for the above named privilege is herein given and granted from and after March 1, 2016 through and including December 1, 2016.

Alderman _____

Brendan Reilly 42nd. Ward

City of Chicago

O2016-1174

Office of the City Clerk

Document Tracking Sheet

Meeting Date:	2/10/2016
Sponsor(s):	Reilly (42)
Type:	Ordinance
Title:	Sidewalk cafe(s) for Coco Pazzo Cafe
Committee(s) Assignment:	Committee on Transportation and Public Way

ORDINANCE
COCO PAZZO CAFE
Acct. No. 270656 - 1
Permit No. 1121610

Be It Ordained by the City Council of the City of Chicago:

Permission and authority are hereby given and granted to COCO PAZZO CAFE upon the terms and subject to the conditions of this ordinance, to maintain and use a portion of the public right of way for a sidewalk cafe adjacent to its premises located at 636 N. St Clair St.. Said sidewalk cafe area #1 shall be thirty (30) feet in length and eight point seven five (8.75) feet in width, area #2 shall be forty-nine point seven five (49.75) feet in length and eight point seven five (8.75) feet in width for a total of six hundred ninety-seven point eight one (697.81) square feet and shall allow six (6) feet of clear space from the face of the curb/building line along N. St. Clair Street. The compensation for said space and the days and hours of operation for the sidewalk cafe shall be as follows:

Monday through Sunday 11:30 a.m.to 11:00 p.m.
Compensation: $1,604.97
SEATING CAPACITY: 70

Sidewalk Cafe Permit and approved plan must be posted at all times.

This grant of privilege #1121610 for a sidewalk cafe shall be subject to the provisions of Section 10-28-800 though 10-28-885 of the Municipal Code of Chicago and the directions of the Commissioner of Department of Business Affairs and Consumer Protection, the Commissioner of Streets and Sanitation, and the Commissioner of Transportation.

The permit holder agrees to hold the City of Chicago harmless for any damage, relocation or replacement costs associated with damage, relocation or removal of private property caused by the City performing work in the public way.

Authority for the above named privilege is herein given and granted from and after March 1, 2016 through and including December 1, 2016.

Alderman _____

Brendan Reilly 42nd Ward

City of Chicago

O2016-1176

Office of the City Clerk

Document Tracking Sheet

Meeting Date:	2/10/2016
Sponsor(s):	Reilly (42)
Type:	Ordinance
Title:	Sidewalk cafe(s) for Congress Hotel, The
Committee(s) Assignment:	Committee on Transportation and Public Way

ORDINANCE
THE CONGRESS HOTEL
Acct. No. 64451 - 1
Permit No. 1121759

Be It Ordained by the City Council of the City of Chicago:

Permission and authority are hereby given and granted to THE CONGRESS HOTEL upon the terms and subject to the conditions of this ordinance, to maintain and use a portion of the public right of way for a sidewalk cafe adjacent to its premises located at 520 S. Michigan Ave.. Said sidewalk cafe area #1 shall be seventy-five (75) feet in length and fifteen (15) feet in width for a total of one thousand one hundred twenty-five (1125) square feet and shall allow six (6) feet of clear space from the face of the curb/building line along S. Michigan Avenue. The compensation for said space and the days and hours of operation for the sidewalk cafe shall be as follows:

Monday through Sunday 8:00 a.m. to 12:00 a.m.Midnight
Compensation: $2,025.00
SEATING CAPACITY: 52

Sidewalk Cafe Permit and approved plan must be posted at all times.

This grant of privilege #1121759 for a sidewalk cafe shall be subject to the provisions of Section 10-28-800 though 10-28-885 of the Municipal Code of Chicago and the directions of the Commissioner of Department of Business Affairs and Consumer Protection, the Commissioner of Streets and Sanitation, and the Commissioner of Transportation.

The permit holder agrees to hold the City of Chicago harmless for any damage, relocation or replacement costs associated with damage, relocation or removal of private property caused by the City performing work in the public way.

Authority for the above named privilege is herein given and granted from and after March 1, 2016 through and including December 1, 2016.

Alderman _____

Brendan Reilly 42nd Ward

City of Chicago

O2016-1177

Office of the City Clerk

Document Tracking Sheet

Meeting Date:	2/10/2016
Sponsor(s):	Reilly (42)
Type:	Ordinance
Title:	Sidewalk cafe(s) for Dolce Italian
Committee(s) Assignment:	Committee on Transportation and Public Way

ORDINANCE
DOLCE ITALIAN
Acct. No. 376257 - 2
Permit No. 1121503

Be It Ordained by the City Council of the City of Chicago:

Permission and authority are hereby given and granted to DOLCE ITALIAN upon the terms and subject to the conditions of this ordinance, to maintain and use a portion of the public right of way for a sidewalk cafe adjacent to its premises located at 127 W. Huron St.. Said sidewalk cafe area #1 shall be fifty-one (51) feet in length and eleven point three three (11.33) feet in width, area #2 shall be twelve (12) feet in length and thirteen point four two (13.42) feet in width for a total of seven hundred thirty-eight point eight seven (738.87) square feet and shall allow six (6) feet of clear space from the face of the curb/building line along West Huron Street, North Lasalle Street. The compensation for said space and the days and hours of operation for the sidewalk cafe shall be as follows:

Monday through Friday 9:00 a.m. to 11:00 p.m. Saturday 9:00 a.m. to 12:00 midnight Sunday 9:00 a.m. to 10:00 p.m.
Compensation: $1,699.40
SEATING CAPACITY: 44

Sidewalk Cafe Permit and approved plan must be posted at all times.

This grant of privilege #1121503 for a sidewalk cafe shall be subject to the provisions of Section 10-28-800 though 10-28-885 of the Municipal Code of Chicago and the directions of the Commissioner of Department of Business Affairs and Consumer Protection, the Commissioner of Streets and Sanitation, and the Commissioner of Transportation.

The permit holder agrees to hold the City of Chicago harmless for any damage, relocation or replacement costs associated with damage, relocation or removal of private property caused by the City performing work in the public way.

Authority for the above named privilege is herein given and granted from and after March 1, 2016 through and including December 1, 2016.

Alderman _____

Brendan Reilly 42nd Ward

City of Chicago

O2016-1179

Office of the City Clerk

Document Tracking Sheet

Meeting Date:	2/10/2016
Sponsor(s):	Reilly (42)
Type:	Ordinance
Title:	Sidewalk cafe(s) for Dunkin Donuts - 205 W Wacker Dr
Committee(s) Assignment:	Committee on Transportation and Public Way

ORDINANCE
DUNKIN DONUTS
Acct. No. 394647 - 1
Permit No. 1121715

Be It Ordained by the City Council of the City of Chicago:

Permission and authority are hereby given and granted to DUNKIN DONUTS upon the terms and subject to the conditions of this ordinance, to maintain and use a portion of the public right of way for a sidewalk cafe adjacent to its premises located at 205 W. Wacker Dr.. Said sidewalk cafe area #1 shall be eight point five (8.5) feet in length and six (6) feet in width for a total of fifty-one (51) square feet and shall allow six (6) feet of clear space from the face of the curb/building line along Wacker Drive. The compensation for said space and the days and hours of operation for the sidewalk cafe shall be as follows:

Monday through Sunday 8:00 a.m. to 6:00 p.m.
Compensation: $600.00
SEATING CAPACITY: 2

Sidewalk Cafe Permit and approved plan must be posted at all times.

This grant of privilege #1121715 for a sidewalk cafe shall be subject to the provisions of Section 10-28-800 though 10-28-885 of the Municipal Code of Chicago and the directions of the Commissioner of Department of Business Affairs and Consumer Protection, the Commissioner of Streets and Sanitation, and the Commissioner of Transportation.

The permit holder agrees to hold the City of Chicago harmless for any damage, relocation or replacement costs associated with damage, relocation or removal of private property caused by the City performing work in the public way.

Authority for the above named privilege is herein given and granted from and after March 1, 2016 through and including December 1, 2016.

Alderman _____

Brendan Reilly 42nd Ward

City of Chicago

O2016-1182

Office of the City Clerk

Document Tracking Sheet

Meeting Date:	2/10/2016
Sponsor(s):	Reilly (42)
Type:	Ordinance
Title:	Sidewalk cafe(s) for Dunkin Donuts - 117 S Clinton St
Committee(s) Assignment:	Committee on Transportation and Public Way

ORDINANCE
DUNKIN DONUTS
Acct. No. 338777 - 1
Permit No. 1121500

Be It Ordained by the City Council of the City of Chicago:

Permission and authority are hereby given and granted to DUNKIN DONUTS upon the terms and subject to the conditions of this ordinance, to maintain and use a portion of the public right of way for a sidewalk cafe adjacent to its premises located at 117 S. Clinton St.. Said sidewalk cafe area #1 shall be fourteen point five (14.5) feet in length and nine (9) feet in width for a total of one hundred thirty point five (130.5) square feet and shall allow six (6) feet of clear space from the face of the curb/building line along S. Clinton. The compensation for said space and the days and hours of operation for the sidewalk cafe shall be as follows:

Monday - Sunday 8:00 a.m. to 12 midnight
Compensation: $600.00
SEATING CAPACITY: 12

Sidewalk Cafe Permit and approved plan must be posted at all times.

This grant of privilege #1121500 for a sidewalk cafe shall be subject to the provisions of Section 10-28-800 though 10-28-885 of the Municipal Code of Chicago and the directions of the Commissioner of Department of Business Affairs and Consumer Protection, the Commissioner of Streets and Sanitation, and the Commissioner of Transportation.

The permit holder agrees to hold the City of Chicago harmless for any damage, relocation or replacement costs associated with damage, relocation or removal of private property caused by the City performing work in the public way.

Authority for the above named privilege is herein given and granted from and after March 1, 2016 through and including December 1, 2016.

Alderman _____

Brendan Reilly 42nd Ward

City of Chicago

O2016-1183

Office of the City Clerk

Document Tracking Sheet

Meeting Date:	2/10/2016
Sponsor(s):	Reilly (42)
Type:	Ordinance
Title:	Sidewalk cafe(s) for Dunkin Donuts - 27 E Lake St
Committee(s) Assignment:	Committee on Transportation and Public Way

ORDINANCE
DUNKIN DONUTS
Acct. No. 295236 - 2
Permit No. 1121499

Be It Ordained by the City Council of the City of Chicago:

Permission and authority are hereby given and granted to DUNKIN DONUTS upon the terms and subject to the conditions of this ordinance, to maintain and use a portion of the public right of way for a sidewalk cafe adjacent to its premises located at 27 E. Lake St.. Said sidewalk cafe area #1 shall be thirty-eight (38) feet in length and nine (9) feet in width for a total of three hundred forty-two (342) square feet and shall allow six (6) feet of clear space from the face of the curb/building line along E. Lake Street. The compensation for said space and the days and hours of operation for the sidewalk cafe shall be as follows:

Monday through Sunday 8:00 a.m. to 11:00 p.m.
Compensation: $1,539.00
SEATING CAPACITY: 18

Sidewalk Cafe Permit and approved plan must be posted at all times.

This grant of privilege #1121499 for a sidewalk cafe shall be subject to the provisions of Section 10-28-800 though 10-28-885 of the Municipal Code of Chicago and the directions of the Commissioner of Department of Business Affairs and Consumer Protection, the Commissioner of Streets and Sanitation, and the Commissioner of Transportation.

The permit holder agrees to hold the City of Chicago harmless for any damage, relocation or replacement costs associated with damage, relocation or removal of private property caused by the City performing work in the public way.

Authority for the above named privilege is herein given and granted from and after March 1, 2016 through and including December 1, 2016.

Alderman _____

Brendan Reilly 42nd Ward

City of Chicago

O2016-1188

Office of the City Clerk

Document Tracking Sheet

Meeting Date:	2/10/2016
Sponsor(s):	Reilly (42)
Type:	Ordinance
Title:	Sidewalk cafe(s) for Dunkin Donuts Baskin Robbins Togo's
Committee(s) Assignment:	Committee on Transportation and Public Way

ORDINANCE
DUNKIN DONUTS BASKIN ROBBINS TOGO'S
Acct. No. 266713 - 1
Permit No. 1121755

Be It Ordained by the City Council of the City of Chicago:

Permission and authority are hereby given and granted to DUNKIN DONUTS BASKIN ROBBINS TOGO'S upon the terms and subject to the conditions of this ordinance, to maintain and use a portion of the public right of way for a sidewalk cafe adjacent to its premises located at 200 E. Ohio St.. Said sidewalk cafe area #1 shall be thirty-two point five (32.5) feet in length and nine (9) feet in width for a total of two hundred ninety-two point five (292.5) square feet and shall allow six (6) feet of clear space from the face of the curb/building line along N. St. Clair. The compensation for said space and the days and hours of operation for the sidewalk cafe shall be as follows:

Sunday through Saturday 8:00 a.m. to 11:00 p.m.
Compensation: $672.75
SEATING CAPACITY: 18

Sidewalk Cafe Permit and approved plan must be posted at all times.

This grant of privilege #1121755 for a sidewalk cafe shall be subject to the provisions of Section 10-28-800 though 10-28-885 of the Municipal Code of Chicago and the directions of the Commissioner of Department of Business Affairs and Consumer Protection, the Commissioner of Streets and Sanitation, and the Commissioner of Transportation.

The permit holder agrees to hold the City of Chicago harmless for any damage, relocation or replacement costs associated with damage, relocation or removal of private property caused by the City performing work in the public way.

Authority for the above named privilege is herein given and granted from and after March 1, 2016 through and including December 1, 2016.

Alderman _____

Brendan Reilly 42nd Ward

City of Chicago

O2016-1193

Office of the City Clerk

Document Tracking Sheet

Meeting Date:	2/10/2016
Sponsor(s):	Reilly (42)
Type:	Ordinance
Title:	Sidewalk cafe(s) for El Hefe
Committee(s) Assignment:	Committee on Transportation and Public Way

ORDINANCE
EL HEFE
Acct. No. 373653 - 1
Permit No. 1121640

Be It Ordained by the City Council of the City of Chicago:

Permission and authority are hereby given and granted to EL HEFE upon the terms and subject to the conditions of this ordinance, to maintain and use a portion of the public right of way for a sidewalk cafe adjacent to its premises located at 15 W. Hubbard St.. Said sidewalk cafe area #1 shall be twenty point six seven (20.67) feet in length and five point one seven (5.17) feet in width for a total of one hundred six point eight six (106.86) square feet and shall allow six (6) feet of clear space from the face of the curb/building line along W. Hubbard Street. The compensation for said space and the days and hours of operation for the sidewalk cafe shall be as follows:

Monday through Sunday 8:00 a.m. to 12:00 midnight
Compensation: $600.00
SEATING CAPACITY: 9

Sidewalk Cafe Permit and approved plan must be posted at all times.

This grant of privilege #1121640 for a sidewalk cafe shall be subject to the provisions of Section 10-28-800 though 10-28-885 of the Municipal Code of Chicago and the directions of the Commissioner of Department of Business Affairs and Consumer Protection, the Commissioner of Streets and Sanitation, and the Commissioner of Transportation.

The permit holder agrees to hold the City of Chicago harmless for any damage, relocation or replacement costs associated with damage, relocation or removal of private property caused by the City performing work in the public way.

Authority for the above named privilege is herein given and granted from and after March 1, 2016 through and including December 1, 2016.

Alderman _____

Brendan Reilly 42nd Ward

City of Chicago

O2016-1195

Office of the City Clerk

Document Tracking Sheet

Meeting Date:	2/10/2016
Sponsor(s):	Reilly (42)
Type:	Ordinance
Title:	Sidewalk cafe(s) for Emerald Loop Bar & Grill
Committee(s) Assignment:	Committee on Transportation and Public Way

ORDINANCE
EMERALD LOOP BAR & GRILL
Acct. No. 298732 - 1
Permit No. 1121632

Be It Ordained by the City Council of the City of Chicago:

Permission and authority are hereby given and granted to EMERALD LOOP BAR & GRILL upon the terms and subject to the conditions of this ordinance, to maintain and use a portion of the public right of way for a sidewalk cafe adjacent to its premises located at 216 N. Wabash Ave.. Said sidewalk cafe area #1 shall be sixty-eight (68) feet in length and fifteen point eight three (15.83) feet in width for a total of one thousand seventy-six point four four (1076.44) square feet and shall allow six (6) feet of clear space from the face of the curb/building line along N. Wabash Avenue. The compensation for said space and the days and hours of operation for the sidewalk cafe shall be as follows:

Monday through Sunday 9:00 a.m. to 12:00 midnight
Compensation: $4,843.98
SEATING CAPACITY: 90

Sidewalk Cafe Permit and approved plan must be posted at all times.

This grant of privilege #1121632 for a sidewalk cafe shall be subject to the provisions of Section 10-28-800 though 10-28-885 of the Municipal Code of Chicago and the directions of the Commissioner of Department of Business Affairs and Consumer Protection, the Commissioner of Streets and Sanitation, and the Commissioner of Transportation.

The permit holder agrees to hold the City of Chicago harmless for any damage, relocation or replacement costs associated with damage, relocation or removal of private property caused by the City performing work in the public way.

Authority for the above named privilege is herein given and granted from and after March 1, 2016 through and including December 1, 2016.

Alderman _____

Brendan Reilly 42nd Ward

City of Chicago

O2016-1196

Office of the City Clerk

Document Tracking Sheet

Meeting Date:	2/10/2016
Sponsor(s):	Reilly (42)
Type:	Ordinance
Title:	Sidewalk cafe(s) for Epic Burger, Inc. - 407 N Clark St
Committee(s) Assignment:	Committee on Transportation and Public Way

ORDINANCE
EPIC BURGER, INC
Acct. No. 331323 - 6
Permit No. 1121725

Be It Ordained by the City Council of the City of Chicago:

Permission and authority are hereby given and granted to EPIC BURGER, INC upon the terms and subject to the conditions of this ordinance, to maintain and use a portion of the public right of way for a sidewalk cafe adjacent to its premises located at 407 N. Clark St.. Said sidewalk cafe area #1 shall be twenty (20) feet in length and five point six seven (5.67) feet in width for a total of one hundred thirteen point four (113.4) square feet and shall allow six (6) feet of clear space from the face of the curb/building line along N. Clark. The compensation for said space and the days and hours of operation for the sidewalk cafe shall be as follows:

Monday to Sunday 10:30 am - 10:00 pm
Compensation: $600.00
SEATING CAPACITY: 6

Sidewalk Cafe Permit and approved plan must be posted at all times.

This grant of privilege #1121725 for a sidewalk cafe shall be subject to the provisions of Section 10-28-800 though 10-28-885 of the Municipal Code of Chicago and the directions of the Commissioner of Department of Business Affairs and Consumer Protection, the Commissioner of Streets and Sanitation, and the Commissioner of Transportation.

The permit holder agrees to hold the City of Chicago harmless for any damage, relocation or replacement costs associated with damage, relocation or removal of private property caused by the City performing work in the public way.

Authority for the above named privilege is herein given and granted from and after March 1, 2016 through and including December 1, 2016.

Alderman _____

Brendan Reilly 42nd Ward

City of Chicago

O2016-1202

Office of the City Clerk

Document Tracking Sheet

Meeting Date:	2/10/2016
Sponsor(s):	Reilly (42)
Type:	Ordinance
Title:	Sidewalk cafe(s) for Epic Burger, Inc. - 227 E Ontario St
Committee(s) Assignment:	Committee on Transportation and Public Way

ORDINANCE
EPIC BURGER Inc.
Acct. No. 331323 - 4
Permit No. 1121724

Be It Ordained by the City Council of the City of Chicago:

Permission and authority are hereby given and granted to EPIC BURGER Inc. upon the terms and subject to the conditions of this ordinance, to maintain and use a portion of the public right of way for a sidewalk cafe adjacent to its premises located at 227 E. Ontario St.. Said sidewalk cafe area #1 shall be twenty-five (25) feet in length and thirteen (13) feet in width for a total of three hundred twenty-five (325) square feet and shall allow six (6) feet of clear space from the face of the curb/building line along Ontario. The compensation for said space and the days and hours of operation for the sidewalk cafe shall be as follows:

Monday to Sunday 10:30 am - 10:00 pm
Compensation: $747.50
SEATING CAPACITY: 18

Sidewalk Cafe Permit and approved plan must be posted at all times.

This grant of privilege #1121724 for a sidewalk cafe shall be subject to the provisions of Section 10-28-800 though 10-28-885 of the Municipal Code of Chicago and the directions of the Commissioner of Department of Business Affairs and Consumer Protection, the Commissioner of Streets and Sanitation, and the Commissioner of Transportation.

The permit holder agrees to hold the City of Chicago harmless for any damage, relocation or replacement costs associated with damage, relocation or removal of private property caused by the City performing work in the public way.

Authority for the above named privilege is herein given and granted from and after March 1, 2016 through and including December 1, 2016.

Alderman _____

Brendan Reilly 42nd Ward

Department of Business Affairs and Consumer Protection
Small Business Center - Public Way Use Unit
City Hall - 121 N. LaSalle Street, Room 800 • Chicago, IL 60602
312-74-GOBIZ / 312-744-6249 • (312) 744-1944 (TTY)
http://www.cityofchicago.org/bacp

02/10/2016

Alderman **Brendan Reilly**
Ward # **42**
City of Chicago
City Hall, Room **300**
121 North LaSalle Street
Chicago, Illinois 60602

Re: An ordinance to use and maintain a portion of the public right-of-way for **one (1) sidewalk cafe(s)** for **EPIC BURGER Inc.**, adjacent to the premises known as **227 E. Ontario St.**.

Dear Alderman **Brendan Reilly**:

The applicant referenced above has requested the use of the public right-of-way for a **sidewalk cafe(s)**. An ordinance has been prepared by the Department of Business Affairs and Consumer Protection – Small Business Center - Public Way Use Unit for presentation to the City Council. Because this request was made for properties located in your ward, as approved by you as per the attached, I respectfully request that you introduce the attached ordinance at the next City Council meeting.

If you have any questions regarding this ordinance, please contact Anthony Bertuca at (312) 744-5506.

Department of Business Affairs and Consumer Protection

City of Chicago

O2016-1208

Office of the City Clerk

Document Tracking Sheet

Meeting Date:	2/10/2016
Sponsor(s):	Reilly (42)
Type:	Ordinance
Title:	Sidewalk cafe(s) for Epic Burger, Inc. - 40 E Pearson St
Committee(s) Assignment:	Committee on Transportation and Public Way

ORDINANCE
EPIC BURGER Inc.
Acct. No. 331323 - 5
Permit No. 1121726

Be It Ordained by the City Council of the City of Chicago:

Permission and authority are hereby given and granted to EPIC BURGER Inc. upon the terms and subject to the conditions of this ordinance, to maintain and use a portion of the public right of way for a sidewalk cafe adjacent to its premises located at 40 E. Pearson St.. Said sidewalk cafe area #1 shall be twenty-eight point five eight (28.58) feet in length and twelve point three three (12.33) feet in width for a total of three hundred fifty-two point three nine (352.39) square feet and shall allow six (6) feet of clear space from the face of the curb/building line along E Pearson St. The compensation for said space and the days and hours of operation for the sidewalk cafe shall be as follows:

Monday thru Thursday 11:00 a.m. until 10:00 p.m. Friday and Saturday 11:00 a.m. until 11:00 p.m. Sunday 11:00 a.m. until 9:00 p.m.
Compensation: $810.50
SEATING CAPACITY: 20

Sidewalk Cafe Permit and approved plan must be posted at all times.

This grant of privilege #1121726 for a sidewalk cafe shall be subject to the provisions of Section 10-28-800 though 10-28-885 of the Municipal Code of Chicago and the directions of the Commissioner of Department of Business Affairs and Consumer Protection, the Commissioner of Streets and Sanitation, and the Commissioner of Transportation.

The permit holder agrees to hold the City of Chicago harmless for any damage, relocation or replacement costs associated with damage, relocation or removal of private property caused by the City performing work in the public way.

Authority for the above named privilege is herein given and granted from and after March 1, 2016 through and including December 1, 2016.

Alderman _____

Brendan Reilly 42nd Ward

City of Chicago

O2016-1212

Office of the City Clerk

Document Tracking Sheet

Meeting Date:	2/10/2016
Sponsor(s):	Reilly (42)
Type:	Ordinance
Title:	Sidewalk cafe(s) for Espressamente Illy/Cityfront Cafe
Committee(s) Assignment:	Committee on Transportation and Public Way

ORDINANCE
ESPRESSAMENTE ILLY/CITYFRONT CAFE
Acct. No. 8970 - 110
Permit No. 1121645

Be It Ordained by the City Council of the City of Chicago:

Permission and authority are hereby given and granted to ESPRESSAMENTE ILLY/CITYFRONT CAFE upon the terms and subject to the conditions of this ordinance, to maintain and use a portion of the public right of way for a sidewalk cafe adjacent to its premises located at 455 N. Cityfront Plaza Dr.. Said sidewalk cafe area #1 shall be eighty-one point six seven (81.67) feet in length and ten point four two (10.42) feet in width, area #2 shall be twenty-five point five (25.5) feet in length and nine point one seven (9.17) feet in width for a total of one thousand eighty-four point eight four (1084.84) square feet and shall allow six (6) feet of clear space from the face of the curb/building line along Upper E. North Water Street, N Cityfront Drive. The compensation for said space and the days and hours of operation for the sidewalk cafe shall be as follows:

Monday through Friday 8:00 a.m. to 9:00 p.m.
Compensation: $2,495.12
SEATING CAPACITY: 52

Sidewalk Cafe Permit and approved plan must be posted at all times.

This grant of privilege #1121645 for a sidewalk cafe shall be subject to the provisions of Section 10-28-800 though 10-28-885 of the Municipal Code of Chicago and the directions of the Commissioner of Department of Business Affairs and Consumer Protection, the Commissioner of Streets and Sanitation, and the Commissioner of Transportation.

The permit holder agrees to hold the City of Chicago harmless for any damage, relocation or replacement costs associated with damage, relocation or removal of private property caused by the City performing work in the public way.

Authority for the above named privilege is herein given and granted from and after March 1, 2016 through and including December 1, 2016.

Alderman _____

Brendan Reilly 42nd Ward

City of Chicago

O2016-1213

Office of the City Clerk

Document Tracking Sheet

Meeting Date:	2/10/2016
Sponsor(s):	Reilly (42)
Type:	Ordinance
Title:	Sidewalk cafe(s) for Flaco's Tacos
Committee(s) Assignment:	Committee on Transportation and Public Way

ORDINANCE
FLACO'S TACOS
Acct. No. 355654 - 1
Permit No. 1121545

Be It Ordained by the City Council of the City of Chicago:

Permission and authority are hereby given and granted to FLACO'S TACOS upon the terms and subject to the conditions of this ordinance, to maintain and use a portion of the public right of way for a sidewalk cafe adjacent to its premises located at 46 E. Chicago Ave.. Said sidewalk cafe area #1 shall be twenty-two (22) feet in length and twelve (12) feet in width for a total of two hundred sixty-four (264) square feet and shall allow six (6) feet of clear space from the face of the curb/building line along E Chicago Ave. The compensation for said space and the days and hours of operation for the sidewalk cafe shall be as follows:

Monday through Sunday 11:00 a.m. until 11:00 p.m.
Compensation: $607.20
SEATING CAPACITY: 24

Sidewalk Cafe Permit and approved plan must be posted at all times.

This grant of privilege #1121545 for a sidewalk cafe shall be subject to the provisions of Section 10-28-800 though 10-28-885 of the Municipal Code of Chicago and the directions of the Commissioner of Department of Business Affairs and Consumer Protection, the Commissioner of Streets and Sanitation, and the Commissioner of Transportation.

The permit holder agrees to hold the City of Chicago harmless for any damage, relocation or replacement costs associated with damage, relocation or removal of private property caused by the City performing work in the public way.

Authority for the above named privilege is herein given and granted from and after March 1, 2016 through and including December 1, 2016.

Alderman _____

Brendan Reilly 42nd Ward

City of Chicago

O2016-1220

Office of the City Clerk

Document Tracking Sheet

Meeting Date:	2/10/2016
Sponsor(s):	Reilly (42)
Type:	Ordinance
Title:	Sidewalk cafe(s) for Forever Yogurt
Committee(s) Assignment:	Committee on Transportation and Public Way

ORDINANCE
Forever Yogurt
Acct. No. 395729 - 1
Permit No. 1121762

Be It Ordained by the City Council of the City of Chicago:

Permission and authority are hereby given and granted to Forever Yogurt upon the terms and subject to the conditions of this ordinance, to maintain and use a portion of the public right of way for a sidewalk cafe adjacent to its premises located at 42 E. Chicago Ave.. Said sidewalk cafe area #1 shall be fourteen point seven five (14.75) feet in length and nine point five (9.5) feet in width for a total of one hundred forty point one three (140.13) square feet and shall allow six (6) feet of clear space from the face of the curb/building line along Chicago. The compensation for said space and the days and hours of operation for the sidewalk cafe shall be as follows:

Monday to Sunday 8:00 am - midnight
Compensation: $600.00
SEATING CAPACITY: 8

Sidewalk Cafe Permit and approved plan must be posted at all times.

This grant of privilege #1121762 for a sidewalk cafe shall be subject to the provisions of Section 10-28-800 though 10-28-885 of the Municipal Code of Chicago and the directions of the Commissioner of Department of Business Affairs and Consumer Protection, the Commissioner of Streets and Sanitation, and the Commissioner of Transportation.

The permit holder agrees to hold the City of Chicago harmless for any damage, relocation or replacement costs associated with damage, relocation or removal of private property caused by the City performing work in the public way.

Authority for the above named privilege is herein given and granted from and after March 1, 2016 through and including December 1, 2016.

Alderman _____

Brendan Reilly 42nd Ward

City of Chicago

O2016-1225

Office of the City Clerk

Document Tracking Sheet

Meeting Date:	2/10/2016
Sponsor(s):	Reilly (42)
Type:	Ordinance
Title:	Sidewalk cafe(s) for Downtown Dogs
Committee(s) Assignment:	Committee on Transportation and Public Way

ORDINANCE
DOWNTOWN DOGS
Acct. No. 8622 - 2
Permit No. 1121554

Be It Ordained by the City Council of the City of Chicago:

Permission and authority are hereby given and granted to DOWNTOWN DOGS upon the terms and subject to the conditions of this ordinance, to maintain and use a portion of the public right of way for a sidewalk cafe adjacent to its premises located at 804 N. Rush St.. Said sidewalk cafe area #1 shall be twenty-eight (28) feet in length and ten (10) feet in width for a total of two hundred eighty (280) square feet and shall allow six (6) feet of clear space from the face of the curb/building line along N. Rush Street. The compensation for said space and the days and hours of operation for the sidewalk cafe shall be as follows:

Monday through Sunday 11:00 a.m.to 12:00 midnight
Compensation: $644.00
SEATING CAPACITY: 20

Sidewalk Cafe Permit and approved plan must be posted at all times.

This grant of privilege #1121554 for a sidewalk cafe shall be subject to the provisions of Section 10-28-800 though 10-28-885 of the Municipal Code of Chicago and the directions of the Commissioner of Department of Business Affairs and Consumer Protection, the Commissioner of Streets and Sanitation, and the Commissioner of Transportation.

The permit holder agrees to hold the City of Chicago harmless for any damage, relocation or replacement costs associated with damage, relocation or removal of private property caused by the City performing work in the public way.

Authority for the above named privilege is herein given and granted from and after March 1, 2016 through and including December 1, 2016.

Alderman _____

Brendan Reilly 42nd Ward

City of Chicago

O2016-1228

Office of the City Clerk

Document Tracking Sheet

Meeting Date:	2/10/2016
Sponsor(s):	Reilly (42)
Type:	Ordinance
Title:	Sidewalk cafe(s) for Gage, The
Committee(s) Assignment:	Committee on Transportation and Public Way

ORDINANCE
THE GAGE
Acct. No. 301126 - 1
Permit No. 1121482

Be It Ordained by the City Council of the City of Chicago:

Permission and authority are hereby given and granted to THE GAGE upon the terms and subject to the conditions of this ordinance, to maintain and use a portion of the public right of way for a sidewalk cafe adjacent to its premises located at 24 S. Michigan Ave.. Said sidewalk cafe area #1 shall be twenty-two point five (22.5) feet in length and fourteen point five eight (14.58) feet in width for a total of three hundred twenty-eight point zero five (328.05) square feet and shall allow six (6) feet of clear space from the face of the curb/building line along S. Michigan Avenue. The compensation for said space and the days and hours of operation for the sidewalk cafe shall be as follows:

Monday through Sunday 9:00 a.m. to 11:00 p.m.
Compensation: $1,476.23
SEATING CAPACITY: 28

Sidewalk Cafe Permit and approved plan must be posted at all times.

This grant of privilege #1121482 for a sidewalk cafe shall be subject to the provisions of Section 10-28-800 though 10-28-885 of the Municipal Code of Chicago and the directions of the Commissioner of Department of Business Affairs and Consumer Protection, the Commissioner of Streets and Sanitation, and the Commissioner of Transportation.

The permit holder agrees to hold the City of Chicago harmless for any damage, relocation or replacement costs associated with damage, relocation or removal of private property caused by the City performing work in the public way.

Authority for the above named privilege is herein given and granted from and after March 1, 2016 through and including December 1, 2016.

Alderman _____

Brendan Reilly 42nd Ward

City of Chicago

O2016-1232

Office of the City Clerk

Document Tracking Sheet

Meeting Date:	2/10/2016
Sponsor(s):	Reilly (42)
Type:	Ordinance
Title:	Sidewalk cafe(s) for Gibsons Steak House
Committee(s) Assignment:	Committee on Transportation and Public Way

ORDINANCE
GIBSONS STEAK HOUSE
Acct. No. 64192 - 2
Permit No. 1121666

Be It Ordained by the City Council of the City of Chicago:

Permission and authority are hereby given and granted to GIBSONS STEAK HOUSE upon the terms and subject to the conditions of this ordinance, to maintain and use a portion of the public right of way for a sidewalk cafe adjacent to its premises located at 1028 N. Rush St.. Said sidewalk cafe area #1 shall be sixty-six point one seven (66.17) feet in length and ten point three three (10.33) feet in width, area #2 shall be forty-nine point eight three (49.83) feet in length and seven (7) feet in width for a total of one thousand thirty-two point three five (1032.35) square feet and shall allow six (6) feet of clear space from the face of the curb/building line along E. Bellevue Place, N. Rush Street. The compensation for said space and the days and hours of operation for the sidewalk cafe shall be as follows:

Monday thru Sunday 8:00 a.m. to 12:00 Midnight
Compensation: $2,374.40
SEATING CAPACITY: 98

Sidewalk Cafe Permit and approved plan must be posted at all times.

This grant of privilege #1121666 for a sidewalk cafe shall be subject to the provisions of Section 10-28-800 though 10-28-885 of the Municipal Code of Chicago and the directions of the Commissioner of Department of Business Affairs and Consumer Protection, the Commissioner of Streets and Sanitation, and the Commissioner of Transportation.

The permit holder agrees to hold the City of Chicago harmless for any damage, relocation or replacement costs associated with damage, relocation or removal of private property caused by the City performing work in the public way.

Authority for the above named privilege is herein given and granted from and after March 1, 2016 through and including December 1, 2016.

Alderman _____

Brendan Reilly 42nd Ward

City of Chicago

O2016-1236

Office of the City Clerk

Document Tracking Sheet

Meeting Date:	2/10/2016
Sponsor(s):	Reilly (42)
Type:	Ordinance
Title:	Sidewalk cafe(s) for GT Fish & Oysters
Committee(s) Assignment:	Committee on Transportation and Public Way

ORDINANCE
GT FISH & OYSTERS
Acct. No. 20564 - 1
Permit No. 1121832

Be It Ordained by the City Council of the City of Chicago:

Permission and authority are hereby given and granted to GT FISH & OYSTERS upon the terms and subject to the conditions of this ordinance, to maintain and use a portion of the public right of way for a sidewalk cafe adjacent to its premises located at 531 N. Wells St.. Said sidewalk cafe area #1 shall be twenty-five point nine two (25.92) feet in length and five point seven five (5.75) feet in width for a total of one hundred forty-nine point zero four (149.04) square feet and shall allow six (6) feet of clear space from the face of the curb/building line along N. Wells Street. The compensation for said space and the days and hours of operation for the sidewalk cafe shall be as follows:

Monday thru Thursday 11:00 a.m. to 10:00 p.m.Friday 11:00 a.m. to midnight Saturday 10:00 a.m. to midnight Sunday 10:00 a.m. to 10:00 p.m.
Compensation: $600.00
SEATING CAPACITY: 18

Sidewalk Cafe Permit and approved plan must be posted at all times.

This grant of privilege #1121832 for a sidewalk cafe shall be subject to the provisions of Section 10-28-800 though 10-28-885 of the Municipal Code of Chicago and the directions of the Commissioner of Department of Business Affairs and Consumer Protection, the Commissioner of Streets and Sanitation, and the Commissioner of Transportation.

The permit holder agrees to hold the City of Chicago harmless for any damage, relocation or replacement costs associated with damage, relocation or removal of private property caused by the City performing work in the public way.

Authority for the above named privilege is herein given and granted from and after March 1, 2016 through and including December 1, 2016.

Alderman _____

Brendan Reilly 42nd Ward

City of Chicago

O2016-1238

Office of the City Clerk

Document Tracking Sheet

Meeting Date:	2/10/2016
Sponsor(s):	Reilly (42)
Type:	Ordinance
Title:	Sidewalk cafe(s) for Halsted Street Deli & Bagel
Committee(s) Assignment:	Committee on Transportation and Public Way

ORDINANCE
Halsted Street Deli & Bagel
Acct. No. 392900 - 2
Permit No. 1121642

Be It Ordained by the City Council of the City of Chicago:

Permission and authority are hereby given and granted to Halsted Street Deli & Bagel upon the terms and subject to the conditions of this ordinance, to maintain and use a portion of the public right of way for a sidewalk cafe adjacent to its premises located at 133 N. Wells St.. Said sidewalk cafe area #1 shall be thirty-six (36) feet in length and seven point five (7.5) feet in width for a total of two hundred seventy (270) square feet and shall allow six (6) feet of clear space from the face of the curb/building line along N. Wells Street. The compensation for said space and the days and hours of operation for the sidewalk cafe shall be as follows:

Monday through Saturday 8:00 a.m. to 4:00 p.m.
Compensation: $1,215.00
SEATING CAPACITY: 16

Sidewalk Cafe Permit and approved plan must be posted at all times.

This grant of privilege #1121642 for a sidewalk cafe shall be subject to the provisions of Section 10-28-800 though 10-28-885 of the Municipal Code of Chicago and the directions of the Commissioner of Department of Business Affairs and Consumer Protection, the Commissioner of Streets and Sanitation, and the Commissioner of Transportation.

The permit holder agrees to hold the City of Chicago harmless for any damage, relocation or replacement costs associated with damage, relocation or removal of private property caused by the City performing work in the public way.

Authority for the above named privilege is herein given and granted from and after March 1, 2016 through and including December 1, 2016.

Alderman _____

Brendan Reilly 42nd Ward

City of Chicago

O2016-1239

Office of the City Clerk

Document Tracking Sheet

Meeting Date:	2/10/2016
Sponsor(s):	Reilly (42)
Type:	Ordinance
Title:	Sidewalk cafe(s) for Harry Caray's Restaurant
Committee(s) Assignment:	Committee on Transportation and Public Way

ORDINANCE
HARRY CARAY'S RESTAURANT
Acct. No. 16491 - 4
Permit No. 1121615

Be It Ordained by the City Council of the City of Chicago:

Permission and authority are hereby given and granted to HARRY CARAY'S RESTAURANT upon the terms and subject to the conditions of this ordinance, to maintain and use a portion of the public right of way for a sidewalk cafe adjacent to its premises located at 33 W. Kinzie St.. Said sidewalk cafe area #1 shall be thirty-seven (37) feet in length and nine point seven five (9.75) feet in width for a total of three hundred sixty point seven five (360.75) square feet and shall allow six (6) feet of clear space from the face of the curb/building line along W. Kinzie Street. The compensation for said space and the days and hours of operation for the sidewalk cafe shall be as follows:

Sunday through Saturday 11:00 a.m. to 11:00 p.m.
Compensation: $829.73
SEATING CAPACITY: 33

Sidewalk Cafe Permit and approved plan must be posted at all times.

This grant of privilege #1121615 for a sidewalk cafe shall be subject to the provisions of Section 10-28-800 though 10-28-885 of the Municipal Code of Chicago and the directions of the Commissioner of Department of Business Affairs and Consumer Protection, the Commissioner of Streets and Sanitation, and the Commissioner of Transportation.

The permit holder agrees to hold the City of Chicago harmless for any damage, relocation or replacement costs associated with damage, relocation or removal of private property caused by the City performing work in the public way.

Authority for the above named privilege is herein given and granted from and after March 1, 2016 through and including December 1, 2016.

Alderman _____

Brendan Reilly 42nd Ward

City of Chicago

O2016-1242

Office of the City Clerk

Document Tracking Sheet

Meeting Date:	2/10/2016
Sponsor(s):	Reilly (42)
Type:	Ordinance
Title:	Sidewalk cafe(s) for Hotel Monaco
Committee(s) Assignment:	Committee on Transportation and Public Way

ORDINANCE
HOTEL MONACO
Acct. No. 229993 - 8
Permit No. 1121376

Be It Ordained by the City Council of the City of Chicago:

Permission and authority are hereby given and granted to HOTEL MONACO upon the terms and subject to the conditions of this ordinance, to maintain and use a portion of the public right of way for a sidewalk cafe adjacent to its premises located at 225 N. Wabash Ave.. Said sidewalk cafe area #1 shall be sixty (60) feet in length and thirteen (13) feet in width for a total of seven hundred eighty (780) square feet and shall allow six (6) feet of clear space from the face of the curb/building line along N. Wabash Avenue. The compensation for said space and the days and hours of operation for the sidewalk cafe shall be as follows:

Monday through Sunday 8:00 a.m. to 12:00 a.m.
Compensation: $3,510.00
SEATING CAPACITY: 46

Sidewalk Cafe Permit and approved plan must be posted at all times.

This grant of privilege #1121376 for a sidewalk cafe shall be subject to the provisions of Section 10-28-800 though 10-28-885 of the Municipal Code of Chicago and the directions of the Commissioner of Department of Business Affairs and Consumer Protection, the Commissioner of Streets and Sanitation, and the Commissioner of Transportation.

The permit holder agrees to hold the City of Chicago harmless for any damage, relocation or replacement costs associated with damage, relocation or removal of private property caused by the City performing work in the public way.

Authority for the above named privilege is herein given and granted from and after March 1, 2016 through and including December 1, 2016.

Alderman _____

Brendan Reilly 42nd Ward

City of Chicago

O2016-1243

Office of the City Clerk

Document Tracking Sheet

Meeting Date:	2/10/2016
Sponsor(s):	Reilly (42)
Type:	Ordinance
Title:	Sidewalk cafe(s) for Hot Woks Cool Sushi
Committee(s) Assignment:	Committee on Transportation and Public Way

ORDINANCE
HOT WOKS COOL SUSHI
Acct. No. 20098 - 1
Permit No. 1121623

Be It Ordained by the City Council of the City of Chicago:

Permission and authority are hereby given and granted to HOT WOKS COOL SUSHI upon the terms and subject to the conditions of this ordinance, to maintain and use a portion of the public right of way for a sidewalk cafe adjacent to its premises located at 30 S. Michigan Ave.. Said sidewalk cafe area #1 shall be eighteen point three three (18.33) feet in length and eleven (11) feet in width for a total of two hundred one point six three (201.63) square feet and shall allow six (6) feet of clear space from the face of the curb/building line along S. Michigan. The compensation for said space and the days and hours of operation for the sidewalk cafe shall be as follows:

Sunday through Saturday 11:00am until 11:00pm
Compensation: $600.00
SEATING CAPACITY: 14

Sidewalk Cafe Permit and approved plan must be posted at all times.

This grant of privilege #1121623 for a sidewalk cafe shall be subject to the provisions of Section 10-28-800 though 10-28-885 of the Municipal Code of Chicago and the directions of the Commissioner of Department of Business Affairs and Consumer Protection, the Commissioner of Streets and Sanitation, and the Commissioner of Transportation.

The permit holder agrees to hold the City of Chicago harmless for any damage, relocation or replacement costs associated with damage, relocation or removal of private property caused by the City performing work in the public way.

Authority for the above named privilege is herein given and granted from and after March 1, 2016 through and including December 1, 2016.

Alderman _____

Brendan Reilly 42nd Ward

City of Chicago

O2016-1245

Office of the City Clerk

Document Tracking Sheet

Meeting Date:	2/10/2016
Sponsor(s):	Reilly (42)
Type:	Ordinance
Title:	Sidewalk cafe(s) for Hub 51/Sub 51
Committee(s) Assignment:	Committee on Transportation and Public Way

ORDINANCE
HUB 51 / SUB 51
Acct. No. 325071 - 1
Permit No. 1121465

Be It Ordained by the City Council of the City of Chicago:

Permission and authority are hereby given and granted to HUB 51 / SUB 51 upon the terms and subject to the conditions of this ordinance, to maintain and use a portion of the public right of way for a sidewalk cafe adjacent to its premises located at 51 W. Hubbard St.. Said sidewalk cafe area #1 shall be forty-one point one seven (41.17) feet in length and nine point five eight (9.58) feet in width for a total of three hundred ninety-four point four one (394.41) square feet and shall allow six (6) feet of clear space from the face of the curb/building line along W. Hubbard St.. The compensation for said space and the days and hours of operation for the sidewalk cafe shall be as follows:

Monday through Friday 11:00 a.m. until 12:00 a.m. Midnight Saturday and Sunday 10:00 a.m. until 12:00 a.m.
Compensation: $907.14
SEATING CAPACITY: 33

Sidewalk Cafe Permit and approved plan must be posted at all times.

This grant of privilege #1121465 for a sidewalk cafe shall be subject to the provisions of Section 10-28-800 though 10-28-885 of the Municipal Code of Chicago and the directions of the Commissioner of Department of Business Affairs and Consumer Protection, the Commissioner of Streets and Sanitation, and the Commissioner of Transportation.

The permit holder agrees to hold the City of Chicago harmless for any damage, relocation or replacement costs associated with damage, relocation or removal of private property caused by the City performing work in the public way.

Authority for the above named privilege is herein given and granted from and after March 1, 2016 through and including December 1, 2016.

Alderman _____

Brendan Reilly 42nd Ward

City of Chicago

O2016-1246

Office of the City Clerk

Document Tracking Sheet

Meeting Date:	2/10/2016
Sponsor(s):	Reilly (42)
Type:	Ordinance
Title:	Sidewalk cafe(s) for Hubbard Inn
Committee(s) Assignment:	Committee on Transportation and Public Way

ORDINANCE
HUBBARD INN
Acct. No. 353266 - 2
Permit No. 1121495

Be It Ordained by the City Council of the City of Chicago:

Permission and authority are hereby given and granted to HUBBARD INN upon the terms and subject to the conditions of this ordinance, to maintain and use a portion of the public right of way for a sidewalk cafe adjacent to its premises located at 110 W. Hubbard St.. Said sidewalk cafe area #1 shall be thirty-nine point five eight (39.58) feet in length and eight point one seven (8.17) feet in width for a total of three hundred twenty-three point three seven (323.37) square feet and shall allow six (6) feet of clear space from the face of the curb/building line along W. Hubbard. The compensation for said space and the days and hours of operation for the sidewalk cafe shall be as follows:

Sunday through Saturday 11:00am until 11:00pm
Compensation: $743.75
SEATING CAPACITY: 22

Sidewalk Cafe Permit and approved plan must be posted at all times.

This grant of privilege #1121495 for a sidewalk cafe shall be subject to the provisions of Section 10-28-800 though 10-28-885 of the Municipal Code of Chicago and the directions of the Commissioner of Department of Business Affairs and Consumer Protection, the Commissioner of Streets and Sanitation, and the Commissioner of Transportation.

The permit holder agrees to hold the City of Chicago harmless for any damage, relocation or replacement costs associated with damage, relocation or removal of private property caused by the City performing work in the public way.

Authority for the above named privilege is herein given and granted from and after March 1, 2016 through and including December 1, 2016.

Alderman _____

Brendan Reilly 42nd Ward

City of Chicago

O2016-1248

Office of the City Clerk

Document Tracking Sheet

Meeting Date:	2/10/2016
Sponsor(s):	Reilly (42)
Type:	Ordinance
Title:	Sidewalk cafe(s) for Hugo's Frog Bar
Committee(s) Assignment:	Committee on Transportation and Public Way

ORDINANCE
HUGO'S FROG BAR
Acct. No. 12619 - 1
Permit No. 1121662

Be It Ordained by the City Council of the City of Chicago:

Permission and authority are hereby given and granted to HUGO'S FROG BAR upon the terms and subject to the conditions of this ordinance, to maintain and use a portion of the public right of way for a sidewalk cafe adjacent to its premises located at 1024 N. Rush St.. Said sidewalk cafe area #1 shall be thirty-four point six (34.6) feet in length and five point five (5.5) feet in width, area #2 shall be thirty-five (35) feet in length and five point five (5.5) feet in width for a total of three hundred eighty-two point eight (382.8) square feet and shall allow six (6) feet of clear space from the face of the curb/building line along N. Rush Street. The compensation for said space and the days and hours of operation for the sidewalk cafe shall be as follows:

Monday thru Sunday 8:00 a.m. to 12:00 Midnight
Compensation: $880.44
SEATING CAPACITY: 52

Sidewalk Cafe Permit and approved plan must be posted at all times.

This grant of privilege #1121662 for a sidewalk cafe shall be subject to the provisions of Section 10-28-800 though 10-28-885 of the Municipal Code of Chicago and the directions of the Commissioner of Department of Business Affairs and Consumer Protection, the Commissioner of Streets and Sanitation, and the Commissioner of Transportation.

The permit holder agrees to hold the City of Chicago harmless for any damage, relocation or replacement costs associated with damage, relocation or removal of private property caused by the City performing work in the public way.

Authority for the above named privilege is herein given and granted from and after March 1, 2016 through and including December 1, 2016.

Alderman _____

Brendan Reilly 42nd Ward

City of Chicago

O2016-1250

Office of the City Clerk

Document Tracking Sheet

Meeting Date:	2/10/2016
Sponsor(s):	Reilly (42)
Type:	Ordinance
Title:	Sidewalk cafe(s) for Ironside Bar & Galley
Committee(s) Assignment:	Committee on Transportation and Public Way

ORDINANCE
IRONSIDE BAR & GALLEY
Acct. No. 17030 - 1
Permit No. 1121607

Be It Ordained by the City Council of the City of Chicago:

Permission and authority are hereby given and granted to IRONSIDE BAR & GALLEY upon the terms and subject to the conditions of this ordinance, to maintain and use a portion of the public right of way for a sidewalk cafe adjacent to its premises located at 546 N. Wells St.. Said sidewalk cafe area #1 shall be thirty-six (36) feet in length and eight point five (8.5) feet in width for a total of three hundred six (306) square feet and shall allow six (6) feet of clear space from the face of the curb/building line along N. Wells Street. The compensation for said space and the days and hours of operation for the sidewalk cafe shall be as follows:

Monday through Sunday 11:00 a.m. to 11:00 p.m.
Compensation: $703.80
SEATING CAPACITY: 40

Sidewalk Cafe Permit and approved plan must be posted at all times.

This grant of privilege #1121607 for a sidewalk cafe shall be subject to the provisions of Section 10-28-800 though 10-28-885 of the Municipal Code of Chicago and the directions of the Commissioner of Department of Business Affairs and Consumer Protection, the Commissioner of Streets and Sanitation, and the Commissioner of Transportation.

The permit holder agrees to hold the City of Chicago harmless for any damage, relocation or replacement costs associated with damage, relocation or removal of private property caused by the City performing work in the public way.

Authority for the above named privilege is herein given and granted from and after March 1, 2016 through and including December 1, 2016.

Alderman _____

Brendan Reilly 42nd Ward

City of Chicago

O2016-1253

Office of the City Clerk

Document Tracking Sheet

Meeting Date:	2/10/2016
Sponsor(s):	Reilly (42)
Type:	Ordinance
Title:	Sidewalk cafe(s) for Jake Melnick's Corner Tap
Committee(s) Assignment:	Committee on Transportation and Public Way

ORDINANCE
JAKE MELNICK'S CORNER TAP
Acct. No. 63620 - 1
Permit No. 1121379

Be It Ordained by the City Council of the City of Chicago:

Permission and authority are hereby given and granted to JAKE MELNICK'S CORNER TAP upon the terms and subject to the conditions of this ordinance, to maintain and use a portion of the public right of way for a sidewalk cafe adjacent to its premises located at 41 E. Superior St.. Said sidewalk cafe area #1 shall be thirty-eight point six seven (38.67) feet in length and ten (10) feet in width, area #2 shall be forty-seven point five eight (47.58) feet in length and nine point seven five (9.75) feet in width for a total of eight hundred fifty point six one (850.61) square feet and shall allow six (6) feet of clear space from the face of the curb/building line along E. Superior St.. The compensation for said space and the days and hours of operation for the sidewalk cafe shall be as follows:

Monday thru Saturday 11:30 a.m. to 12:00 Midnight Sunday 10:30 a.m. to 12:00 Midnight
Compensation: $1,956.39
SEATING CAPACITY: 50

Sidewalk Cafe Permit and approved plan must be posted at all times.

This grant of privilege #1121379 for a sidewalk cafe shall be subject to the provisions of Section 10-28-800 though 10-28-885 of the Municipal Code of Chicago and the directions of the Commissioner of Department of Business Affairs and Consumer Protection, the Commissioner of Streets and Sanitation, and the Commissioner of Transportation.

The permit holder agrees to hold the City of Chicago harmless for any damage, relocation or replacement costs associated with damage, relocation or removal of private property caused by the City performing work in the public way.

Authority for the above named privilege is herein given and granted from and after March 1, 2016 through and including December 1, 2016.

Alderman _____

Brendan Reilly 42nd Ward

City of Chicago

O2016-1256

Office of the City Clerk

Document Tracking Sheet

Meeting Date:	2/10/2016
Sponsor(s):	Reilly (42)
Type:	Ordinance
Title:	Sidewalk cafe(s) for Jefferson Tap and Grille and The Loft
Committee(s) Assignment:	Committee on Transportation and Public Way

ORDINANCE
JEFFERSON TAP AND GRILLE AND THE LOFT
Acct. No. 64048 - 3
Permit No. 1121611

Be It Ordained by the City Council of the City of Chicago:

Permission and authority are hereby given and granted to JEFFERSON TAP AND GRILLE AND THE LOFT upon the terms and subject to the conditions of this ordinance, to maintain and use a portion of the public right of way for a sidewalk cafe adjacent to its premises located at 323-25 N. Jefferson St.. Said sidewalk cafe area #1 shall be forty-nine (49) feet in length and nine (9) feet in width for a total of four hundred forty-one (441) square feet and shall allow six (6) feet of clear space from the face of the curb/building line along N. Jefferson Street. The compensation for said space and the days and hours of operation for the sidewalk cafe shall be as follows:

Sunday through Saturday 8:00 a.m. to 12:00 a.m.
Compensation: $600.00
SEATING CAPACITY: 40

Sidewalk Cafe Permit and approved plan must be posted at all times.

This grant of privilege #1121611 for a sidewalk cafe shall be subject to the provisions of Section 10-28-800 though 10-28-885 of the Municipal Code of Chicago and the directions of the Commissioner of Department of Business Affairs and Consumer Protection, the Commissioner of Streets and Sanitation, and the Commissioner of Transportation.

The permit holder agrees to hold the City of Chicago harmless for any damage, relocation or replacement costs associated with damage, relocation or removal of private property caused by the City performing work in the public way.

Authority for the above named privilege is herein given and granted from and after March 1, 2016 through and including December 1, 2016.

Alderman _____

Brendan Reilly 42nd Ward

City of Chicago

O2016-1259

Office of the City Clerk

Document Tracking Sheet

Meeting Date:	2/10/2016
Sponsor(s):	Reilly (42)
Type:	Ordinance
Title:	Sidewalk cafe(s) for Kerryman, The
Committee(s) Assignment:	Committee on Transportation and Public Way

ORDINANCE
THE KERRYMAN
Acct. No. 274159 - 1
Permit No. 1121625

Be It Ordained by the City Council of the City of Chicago:

Permission and authority are hereby given and granted to THE KERRYMAN upon the terms and subject to the conditions of this ordinance, to maintain and use a portion of the public right of way for a sidewalk cafe adjacent to its premises located at 661 N. Clark St.. Said sidewalk cafe area #1 shall be thirty-eight (38) feet in length and ten (10) feet in width, area #2 shall be fifty (50) feet in length and ten (10) feet in width, area #3 shall be nineteen (19) feet in length and seven (7) feet in width for a total of one thousand thirteen (1013) square feet and shall allow six (6) feet of clear space from the face of the curb/building line along Erie St., Clark St.. The compensation for said space and the days and hours of operation for the sidewalk cafe shall be as follows:

Monday thru Sunday 11:00 a.m. to 12:00 Midnight
Compensation: $2,329.90
SEATING CAPACITY: 110

Sidewalk Cafe Permit and approved plan must be posted at all times.

This grant of privilege #1121625 for a sidewalk cafe shall be subject to the provisions of Section 10-28-800 though 10-28-885 of the Municipal Code of Chicago and the directions of the Commissioner of Department of Business Affairs and Consumer Protection, the Commissioner of Streets and Sanitation, and the Commissioner of Transportation.

The permit holder agrees to hold the City of Chicago harmless for any damage, relocation or replacement costs associated with damage, relocation or removal of private property caused by the City performing work in the public way.

Authority for the above named privilege is herein given and granted from and after March 1, 2016 through and including December 1, 2016.

Alderman _____

Brendan Reilly 42nd Ward

City of Chicago

O2016-1265

Office of the City Clerk

Document Tracking Sheet

Meeting Date:	2/10/2016
Sponsor(s):	Reilly (42)
Type:	Ordinance
Title:	Sidewalk cafe(s) for Lizzie McNeills
Committee(s) Assignment:	Committee on Transportation and Public Way

ORDINANCE
LIZZIE MC NEILLS
Acct. No. 14172 - 1
Permit No. 1121540

Be It Ordained by the City Council of the City of Chicago:

Permission and authority are hereby given and granted to LIZZIE MC NEILLS upon the terms and subject to the conditions of this ordinance, to maintain and use a portion of the public right of way for a sidewalk cafe adjacent to its premises located at 400 N. Mcclurg Ct.. Said sidewalk cafe area #1 shall be seventy-two (72) feet in length and four point five (4.5) feet in width, area #2 shall be eighteen (18) feet in length and four point five (4.5) feet in width, area #3 shall be one (1) feet in length and one (1) feet in width for a total of four hundred six (406) square feet and shall allow six (6) feet of clear space from the face of the curb/building line along 400 N McClurg Court, New St., 401 N McClurg Crt/E. River Dr.. The compensation for said space and the days and hours of operation for the sidewalk cafe shall be as follows:

Sunday through Saturday 10:00 a.m. to 12:00 midnight
Compensation: $933.80
SEATING CAPACITY: 180

Sidewalk Cafe Permit and approved plan must be posted at all times.

This grant of privilege #1121540 for a sidewalk cafe shall be subject to the provisions of Section 10-28-800 though 10-28-885 of the Municipal Code of Chicago and the directions of the Commissioner of Department of Business Affairs and Consumer Protection, the Commissioner of Streets and Sanitation, and the Commissioner of Transportation.

The permit holder agrees to hold the City of Chicago harmless for any damage, relocation or replacement costs associated with damage, relocation or removal of private property caused by the City performing work in the public way.

Authority for the above named privilege is herein given and granted from and after March 1, 2016 through and including December 1, 2016.

Alderman _____

Brendan Reilly 42nd Ward

City of Chicago

O2016-1268

Office of the City Clerk

Document Tracking Sheet

Meeting Date:	2/10/2016
Sponsor(s):	Reilly (42)
Type:	Ordinance
Title:	Sidewalk cafe(s) for Lou Malnati's Pizzeria
Committee(s) Assignment:	Committee on Transportation and Public Way

ORDINANCE
LOU MALNATI'S PIZZERIA
Acct. No. 50161 - 20
Permit No. 1121515

Be It Ordained by the City Council of the City of Chicago:

Permission and authority are hereby given and granted to LOU MALNATI'S PIZZERIA upon the terms and subject to the conditions of this ordinance, to maintain and use a portion of the public right of way for a sidewalk cafe adjacent to its premises located at 439 N. Wells St.. Said sidewalk cafe area #1 shall be twenty-seven point nine two (27.92) feet in length and eight (8) feet in width for a total of two hundred twenty-three point three six (223.36) square feet and shall allow six (6) feet of clear space from the face of the curb/building line along N. Wells Street. The compensation for said space and the days and hours of operation for the sidewalk cafe shall be as follows:

Monday through Saturday 11:00 a.m. to 11:00 p.m.Sunday 12:00 noon to 10:00 p.m.
Compensation: $600.00
SEATING CAPACITY: 16

Sidewalk Cafe Permit and approved plan must be posted at all times.

This grant of privilege #1121515 for a sidewalk cafe shall be subject to the provisions of Section 10-28-800 though 10-28-885 of the Municipal Code of Chicago and the directions of the Commissioner of Department of Business Affairs and Consumer Protection, the Commissioner of Streets and Sanitation, and the Commissioner of Transportation.

The permit holder agrees to hold the City of Chicago harmless for any damage, relocation or replacement costs associated with damage, relocation or removal of private property caused by the City performing work in the public way.

Authority for the above named privilege is herein given and granted from and after March 1, 2016 through and including December 1, 2016.

Alderman _____

Brendan Reilly 42nd Ward

City of Chicago

O2016-1270

Office of the City Clerk

Document Tracking Sheet

Meeting Date:	2/10/2016
Sponsor(s):	Reilly (42)
Type:	Ordinance
Title:	Sidewalk cafe(s) for Luxbar
Committee(s) Assignment:	Committee on Transportation and Public Way

ORDINANCE
LUXBAR
Acct. No. 205630 - 1
Permit No. 1121664

Be It Ordained by the City Council of the City of Chicago:

Permission and authority are hereby given and granted to LUXBAR upon the terms and subject to the conditions of this ordinance, to maintain and use a portion of the public right of way for a sidewalk cafe adjacent to its premises located at 18-20 E. Bellevue Pl.. Said sidewalk cafe area #1 shall be fourteen point one seven (14.17) feet in length and seven point six seven (7.67) feet in width, area #2 shall be thirteen point eight three (13.83) feet in length and seven point six seven (7.67) feet in width, area #3 shall be forty-four point four two (44.42) feet in length and seven point eight three (7.83) feet in width for a total of five hundred sixty-two point five seven (562.57) square feet and shall allow six (6) feet of clear space from the face of the curb/building line along E. Bellevue Place. The compensation for said space and the days and hours of operation for the sidewalk cafe shall be as follows:

Monday through Sunday 8:00am until 12:00 Midnight
Compensation: $1,293.91
SEATING CAPACITY: 100

Sidewalk Cafe Permit and approved plan must be posted at all times.

This grant of privilege #1121664 for a sidewalk cafe shall be subject to the provisions of Section 10-28-800 though 10-28-885 of the Municipal Code of Chicago and the directions of the Commissioner of Department of Business Affairs and Consumer Protection, the Commissioner of Streets and Sanitation, and the Commissioner of Transportation.

The permit holder agrees to hold the City of Chicago harmless for any damage, relocation or replacement costs associated with damage, relocation or removal of private property caused by the City performing work in the public way.

Authority for the above named privilege is herein given and granted from and after March 1, 2016 through and including December 1, 2016.

Alderman _____

Brendan Reilly 42nd Ward

City of Chicago

O2016-1273

Office of the City Clerk

Document Tracking Sheet

Meeting Date:	2/10/2016
Sponsor(s):	Reilly (42)
Type:	Ordinance
Title:	Sidewalk cafe(s) for M Burger - 161 E Huron St
Committee(s) Assignment:	Committee on Transportation and Public Way

ORDINANCE
M BURGER
Acct. No. 86023 - 3
Permit No. 1121468

Be It Ordained by the City Council of the City of Chicago:

Permission and authority are hereby given and granted to M BURGER upon the terms and subject to the conditions of this ordinance, to maintain and use a portion of the public right of way for a sidewalk cafe adjacent to its premises located at 161 E. Huron St.. Said sidewalk cafe area #1 shall be seventy-seven (77) feet in length and fifteen (15) feet in width for a total of one thousand one hundred fifty-five (1155) square feet and shall allow six (6) feet of clear space from the face of the curb/building line along E. Huron. The compensation for said space and the days and hours of operation for the sidewalk cafe shall be as follows:

Sunday through Saturday 11:00am until 10:00pm
Compensation: $2,656.50
SEATING CAPACITY: 50

Sidewalk Cafe Permit and approved plan must be posted at all times.


This grant of privilege #1121468 for a sidewalk cafe shall be subject to the provisions of Section 10-28-800 though 10-28-885 of the Municipal Code of Chicago and the directions of the Commissioner of Department of Business Affairs and Consumer Protection, the Commissioner of Streets and Sanitation, and the Commissioner of Transportation.

The permit holder agrees to hold the City of Chicago harmless for any damage, relocation or replacement costs associated with damage, relocation or removal of private property caused by the City performing work in the public way.

Authority for the above named privilege is herein given and granted from and after March 1, 2016 through and including December 1, 2016.

Alderman _____

Brendan Reilly 42nd Ward

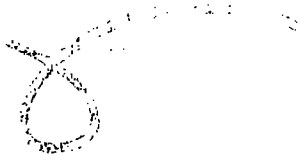

City of Chicago

O2016-1286

Office of the City Clerk

Document Tracking Sheet

Meeting Date:	2/10/2016
Sponsor(s):	Reilly (42)
Type:	Ordinance
Title:	Sidewalk cafe(s) for M Burger - 5 W Ontario St
Committee(s) Assignment:	Committee on Transportation and Public Way

ORDINANCE
M BURGER
Acct. No. 285571 - 2
Permit No. 1121469

Be It Ordained by the City Council of the City of Chicago:

Permission and authority are hereby given and granted to M BURGER upon the terms and subject to the conditions of this ordinance, to maintain and use a portion of the public right of way for a sidewalk cafe adjacent to its premises located at 5 W. Ontario St.. Said sidewalk cafe area #1 shall be seventeen (17) feet in length and two point six seven (2.67) feet in width, area #2 shall be sixteen point three three (16.33) feet in length and two point six seven (2.67) feet in width, area #3 shall be sixteen point three three (16.33) feet in length and two point six seven (2.67) feet in width, area #4 shall be sixteen point three three (16.33) feet in length and two point six seven (2.67) feet in width for a total of one hundred seventy-six point one nine (176.19) square feet and shall allow six (6) feet of clear space from the face of the curb/building line along W Ontario St. The compensation for said space and the days and hours of operation for the sidewalk cafe shall be as follows:

Monday through Sunday 11:00 a.m. until 10:00 p.m.
Compensation: $600.00
SEATING CAPACITY: 16

Sidewalk Cafe Permit and approved plan must be posted at all times.

This grant of privilege #1121469 for a sidewalk cafe shall be subject to the provisions of Section 10-28-800 though 10-28-885 of the Municipal Code of Chicago and the directions of the Commissioner of Department of Business Affairs and Consumer Protection, the Commissioner of Streets and Sanitation, and the Commissioner of Transportation.

The permit holder agrees to hold the City of Chicago harmless for any damage, relocation or replacement costs associated with damage, relocation or removal of private property caused by the City performing work in the public way.

Authority for the above named privilege is herein given and granted from and after March 1, 2016 through and including December 1, 2016.

Alderman _____

Brendan Reilly 42nd Ward

City of Chicago

O2016-1290

Office of the City Clerk

Document Tracking Sheet

Meeting Date:	2/10/2016
Sponsor(s):	Reilly (42)
Type:	Ordinance
Title:	Sidewalk cafe(s) for Marq, The
Committee(s) Assignment:	Committee on Transportation and Public Way

ORDINANCE
THE MARQ
Acct. No. 387121 - 1
Permit No. 1121578

Be It Ordained by the City Council of the City of Chicago:

Permission and authority are hereby given and granted to THE MARQ upon the terms and subject to the conditions of this ordinance, to maintain and use a portion of the public right of way for a sidewalk cafe adjacent to its premises located at 60 W. Adams St.. Said sidewalk cafe area #1 shall be fifty-one (51) feet in length and eight point two five (8.25) feet in width for a total of four hundred twenty point seven five (420.75) square feet and shall allow six (6) feet of clear space from the face of the curb/building line along W. Adams Street. The compensation for said space and the days and hours of operation for the sidewalk cafe shall be as follows:

Monday through Sunday 10:00 a.m. to 12:00 midnight
Compensation: $1,893.38
SEATING CAPACITY: 40

Sidewalk Cafe Permit and approved plan must be posted at all times.

This grant of privilege #1121578 for a sidewalk cafe shall be subject to the provisions of Section 10-28-800 though 10-28-885 of the Municipal Code of Chicago and the directions of the Commissioner of Department of Business Affairs and Consumer Protection, the Commissioner of Streets and Sanitation, and the Commissioner of Transportation.

The permit holder agrees to hold the City of Chicago harmless for any damage, relocation or replacement costs associated with damage, relocation or removal of private property caused by the City performing work in the public way.

Authority for the above named privilege is herein given and granted from and after March 1, 2016 through and including December 1, 2016.

Alderman _____

Brendan Reilly 42nd Ward

City of Chicago

O2016-1293

Office of the City Clerk

Document Tracking Sheet

Meeting Date:	2/10/2016
Sponsor(s):	Reilly (42)
Type:	Ordinance
Title:	Sidewalk cafe(s) for Mercadito Chicago
Committee(s) Assignment:	Committee on Transportation and Public Way

ORDINANCE
MERCADITO CHICAGO
Acct. No. 296006 - 2
Permit No. 1121723

Be It Ordained by the City Council of the City of Chicago:

Permission and authority are hereby given and granted to MERCADITO CHICAGO upon the terms and subject to the conditions of this ordinance, to maintain and use a portion of the public right of way for a sidewalk cafe adjacent to its premises located at 108-110 W. Kinzie St.. Said sidewalk cafe area #1 shall be twenty-one point five eight (21.58) feet in length and nine point two five (9.25) feet in width for a total of one hundred ninety-nine point six two (199.62) square feet and shall allow six (6) feet of clear space from the face of the curb/building line along W. Kinzie Street. The compensation for said space and the days and hours of operation for the sidewalk cafe shall be as follows:

Monday through Sunday 11:00 a.m. to 11:00 p.m.
Compensation: $600.00
SEATING CAPACITY: 18

Sidewalk Cafe Permit and approved plan must be posted at all times.

This grant of privilege #1121723 for a sidewalk cafe shall be subject to the provisions of Section 10-28-800 though 10-28-885 of the Municipal Code of Chicago and the directions of the Commissioner of Department of Business Affairs and Consumer Protection, the Commissioner of Streets and Sanitation, and the Commissioner of Transportation.

The permit holder agrees to hold the City of Chicago harmless for any damage, relocation or replacement costs associated with damage, relocation or removal of private property caused by the City performing work in the public way.

Authority for the above named privilege is herein given and granted from and after March 1, 2016 through and including December 1, 2016.

Alderman _____

Brendan Reilly 42nd Ward

City of Chicago

O2016-1295

Office of the City Clerk

Document Tracking Sheet

Meeting Date:	2/10/2016
Sponsor(s):	Reilly (42)
Type:	Ordinance
Title:	Sidewalk cafe(s) for Moe's Cantina
Committee(s) Assignment:	Committee on Transportation and Public Way

ORDINANCE
MOE'S CANTINA
Acct. No. 349511 - 3
Permit No. 1121492

Be It Ordained by the City Council of the City of Chicago:

Permission and authority are hereby given and granted to MOE'S CANTINA upon the terms and subject to the conditions of this ordinance, to maintain and use a portion of the public right of way for a sidewalk cafe adjacent to its premises located at 149-155 W. Kinzie St.. Said sidewalk cafe area #1 shall be forty (40) feet in length and eight (8) feet in width for a total of three hundred twenty (320) square feet and shall allow six (6) feet of clear space from the face of the curb/building line along Kinzie. The compensation for said space and the days and hours of operation for the sidewalk cafe shall be as follows:

Monday through Sunday 11:00 am - 12:00 am midnight
Compensation: $736.00
SEATING CAPACITY: 38

Sidewalk Cafe Permit and approved plan must be posted at all times.

This grant of privilege #1121492 for a sidewalk cafe shall be subject to the provisions of Section 10-28-800 though 10-28-885 of the Municipal Code of Chicago and the directions of the Commissioner of Department of Business Affairs and Consumer Protection, the Commissioner of Streets and Sanitation, and the Commissioner of Transportation.

The permit holder agrees to hold the City of Chicago harmless for any damage, relocation or replacement costs associated with damage, relocation or removal of private property caused by the City performing work in the public way.

Authority for the above named privilege is herein given and granted from and after March 1, 2016 through and including December 1, 2016.

Alderman _____

Brendan Reilly 42nd Ward

City of Chicago

O2016-1302

Office of the City Clerk

Document Tracking Sheet

Meeting Date:	2/10/2016
Sponsor(s):	Reilly (42)
Type:	Ordinance
Title:	Sidewalk cafe(s) for Mrs. Fields Cookies
Committee(s) Assignment:	Committee on Transportation and Public Way

ORDINANCE
MRS FIELDS COOKIES
Acct. No. 388979 - 1
Permit No. 1121484

Be It Ordained by the City Council of the City of Chicago:

Permission and authority are hereby given and granted to MRS FIELDS COOKIES upon the terms and subject to the conditions of this ordinance, to maintain and use a portion of the public right of way for a sidewalk cafe adjacent to its premises located at 32 E. Randolph St.. Said sidewalk cafe area #1 shall be twenty (20) feet in length and nine (9) feet in width for a total of one hundred eighty (180) square feet and shall allow six (6) feet of clear space from the face of the curb/building line along E RANDOLPH ST. The compensation for said space and the days and hours of operation for the sidewalk cafe shall be as follows:

MONDAY TO FRIDAY 8:00 AM - 9:00 PM SATURDAY 10:00 AM - 8:00 PM SUNDAY 11:00 AM - 7:00 PM
Compensation: $810.00
SEATING CAPACITY: 24

Sidewalk Cafe Permit and approved plan must be posted at all times.

This grant of privilege #1121484 for a sidewalk cafe shall be subject to the provisions of Section 10-28-800 though 10-28-885 of the Municipal Code of Chicago and the directions of the Commissioner of Department of Business Affairs and Consumer Protection, the Commissioner of Streets and Sanitation, and the Commissioner of Transportation.

The permit holder agrees to hold the City of Chicago harmless for any damage, relocation or replacement costs associated with damage, relocation or removal of private property caused by the City performing work in the public way.

Authority for the above named privilege is herein given and granted from and after March 1, 2016 through and including December 1, 2016.

Alderman _____

Brendan Reilly 42nd Ward

City of Chicago

O2016-1305

Office of the City Clerk

Document Tracking Sheet

Meeting Date:	2/10/2016
Sponsor(s):	Reilly (42)
Type:	Ordinance
Title:	Sidewalk cafe(s) for New Line
Committee(s) Assignment:	Committee on Transportation and Public Way

ORDINANCE
NEW LINE
Acct. No. 344964 - 1
Permit No. 1121819

Be It Ordained by the City Council of the City of Chicago:

Permission and authority are hereby given and granted to NEW LINE upon the terms and subject to the conditions of this ordinance, to maintain and use a portion of the public right of way for a sidewalk cafe adjacent to its premises located at 201 N. Clinton St.. Said sidewalk cafe area #1 shall be twenty-five (25) feet in length and eight (8) feet in width, area #2 shall be nine point eight three (9.83) feet in length and eight (8) feet in width, area #3 shall be ten (10) feet in length and eight (8) feet in width for a total of three hundred fifty-eight point six four (358.64) square feet and shall allow six (6) feet of clear space from the face of the curb/building line along N. Clinton, N. Clinton, N. Clinton. The compensation for said space and the days and hours of operation for the sidewalk cafe shall be as follows:

Sunday through Saturday 11:30am until 11:00pm
Compensation: $600.00
SEATING CAPACITY: 32

Sidewalk Cafe Permit and approved plan must be posted at all times.

This grant of privilege #1121819 for a sidewalk cafe shall be subject to the provisions of Section 10-28-800 though 10-28-885 of the Municipal Code of Chicago and the directions of the Commissioner of Department of Business Affairs and Consumer Protection, the Commissioner of Streets and Sanitation, and the Commissioner of Transportation.

The permit holder agrees to hold the City of Chicago harmless for any damage, relocation or replacement costs associated with damage, relocation or removal of private property caused by the City performing work in the public way.

Authority for the above named privilege is herein given and granted from and after March 1, 2016 through and including December 1, 2016.

Alderman _____

Brendan Reilly 42nd Ward

City of Chicago

O2016-1312

Office of the City Clerk

Document Tracking Sheet

Meeting Date:	2/10/2016
Sponsor(s):	Reilly (42)
Type:	Ordinance
Title:	Sidewalk cafe(s) for Niu
Committee(s) Assignment:	Committee on Transportation and Public Way

ORDINANCE
NIU
Acct. No. 315985 - 1
Permit No. 1121765

Be It Ordained by the City Council of the City of Chicago:

Permission and authority are hereby given and granted to NIU upon the terms and subject to the conditions of this ordinance, to maintain and use a portion of the public right of way for a sidewalk cafe adjacent to its premises located at 332 E. Illinois St.. Said sidewalk cafe area #1 shall be twenty-nine point six seven (29.67) feet in length and nine (9) feet in width for a total of two hundred sixty-seven point zero three (267.03) square feet and shall allow six (6) feet of clear space from the face of the curb/building line along E. Illinois Street. The compensation for said space and the days and hours of operation for the sidewalk cafe shall be as follows:

Sunday through Saturday 10:00 a.m. to 11:00 p.m.
Compensation: $614.17
SEATING CAPACITY: 21

Sidewalk Cafe Permit and approved plan must be posted at all times.

This grant of privilege #1121765 for a sidewalk cafe shall be subject to the provisions of Section 10-28-800 though 10-28-885 of the Municipal Code of Chicago and the directions of the Commissioner of Department of Business Affairs and Consumer Protection, the Commissioner of Streets and Sanitation, and the Commissioner of Transportation.

The permit holder agrees to hold the City of Chicago harmless for any damage, relocation or replacement costs associated with damage, relocation or removal of private property caused by the City performing work in the public way.

Authority for the above named privilege is herein given and granted from and after March 1, 2016 through and including December 1, 2016.

Alderman _____

Brendan Reilly 42nd Ward

City of Chicago

O2016-1314

Office of the City Clerk

Document Tracking Sheet

Meeting Date:	2/10/2016
Sponsor(s):	Reilly (42)
Type:	Ordinance
Title:	Sidewalk cafe(s) for Old Crow Smokehouse/Tunnel
Committee(s) Assignment:	Committee on Transportation and Public Way

ORDINANCE
OLD CROW SMOKEHOUSE/ TUNNEL
Acct. No. 371182 - 1
Permit No. 1121493

Be It Ordained by the City Council of the City of Chicago:

Permission and authority are hereby given and granted to OLD CROW SMOKEHOUSE/ TUNNEL upon the terms and subject to the conditions of this ordinance, to maintain and use a portion of the public right of way for a sidewalk cafe adjacent to its premises located at 149-51 W. Kinzie St.. Said sidewalk cafe area #1 shall be forty (40) feet in length and eight (8) feet in width for a total of three hundred twenty (320) square feet and shall allow six (6) feet of clear space from the face of the curb/building line along W Kinzie St. The compensation for said space and the days and hours of operation for the sidewalk cafe shall be as follows:

Monday thru Friday 11:00 a.m. until 10:00 p.m. Saturday and Sunday 10:00 a.m. until 10:00 p.m.
Compensation: $736.00
SEATING CAPACITY: 38

Sidewalk Cafe Permit and approved plan must be posted at all times.

This grant of privilege #1121493 for a sidewalk cafe shall be subject to the provisions of Section 10-28-800 though 10-28-885 of the Municipal Code of Chicago and the directions of the Commissioner of Department of Business Affairs and Consumer Protection, the Commissioner of Streets and Sanitation, and the Commissioner of Transportation.

The permit holder agrees to hold the City of Chicago harmless for any damage, relocation or replacement costs associated with damage, relocation or removal of private property caused by the City performing work in the public way.

Authority for the above named privilege is herein given and granted from and after March 1, 2016 through and including December 1, 2016.

Alderman _____

Brendan Reilly 42nd Ward

City of Chicago

O2016-1318

Office of the City Clerk

Document Tracking Sheet

Meeting Date:	2/10/2016
Sponsor(s):	Reilly (42)
Type:	Ordinance
Title:	Sidewalk cafe(s) for Original Pancake House, The
Committee(s) Assignment:	Committee on Transportation and Public Way

ORDINANCE
The Original Pancake House
Acct. No. 7609 - 1
Permit No. 1121775

Be It Ordained by the City Council of the City of Chicago:

Permission and authority are hereby given and granted to The Original Pancake House upon the terms and subject to the conditions of this ordinance, to maintain and use a portion of the public right of way for a sidewalk cafe adjacent to its premises located at 22 E. Bellevue Pl.. Said sidewalk cafe area #1 shall be forty (40) feet in length and nine point five (9.5) feet in width for a total of three hundred eighty (380) square feet and shall allow six (6) feet of clear space from the face of the curb/building line along E. Bellevue Place. The compensation for said space and the days and hours of operation for the sidewalk cafe shall be as follows:

Monday through Sunday 8:00 a.m . to 12:00 a.m.
Compensation: $874.00
SEATING CAPACITY: 28

Sidewalk Cafe Permit and approved plan must be posted at all times.

This grant of privilege #1121775 for a sidewalk cafe shall be subject to the provisions of Section 10-28-800 though 10-28-885 of the Municipal Code of Chicago and the directions of the Commissioner of Department of Business Affairs and Consumer Protection, the Commissioner of Streets and Sanitation, and the Commissioner of Transportation.

The permit holder agrees to hold the City of Chicago harmless for any damage, relocation or replacement costs associated with damage, relocation or removal of private property caused by the City performing work in the public way.

Authority for the above named privilege is herein given and granted from and after March 1, 2016 through and including December 1, 2016.

Alderman _____

Brendan Reilly 42nd Ward

City of Chicago

O2016-1320

Office of the City Clerk

Document Tracking Sheet

Meeting Date:	2/10/2016
Sponsor(s):	Reilly (42)
Type:	Ordinance
Title:	Sidewalk cafe(s) for Panera Bread
Committee(s) Assignment:	Committee on Transportation and Public Way

ORDINANCE
Panera Bread
Acct. No. 207283 - 12
Permit No. 1121327

Be It Ordained by the City Council of the City of Chicago:

Permission and authority are hereby given and granted to Panera Bread upon the terms and subject to the conditions of this ordinance, to maintain and use a portion of the public right of way for a sidewalk cafe adjacent to its premises located at 2 N. Michigan Ave.. Said sidewalk cafe area #1 shall be thirty-six point three three (36.33) feet in length and ten point three three (10.33) feet in width, area #2 shall be sixty point three three (60.33) feet in length and six point one seven (6.17) feet in width for a total of seven hundred forty-seven point five three (747.53) square feet and shall allow six (6) feet of clear space from the face of the curb/building line along N. Michigan Avenue, E. Madison. The compensation for said space and the days and hours of operation for the sidewalk cafe shall be as follows:

Monday through Sunday 8:00 a.m. to 9:00 p.m.
Compensation: $3,363.86
SEATING CAPACITY: 27

Sidewalk Cafe Permit and approved plan must be posted at all times.

This grant of privilege #1121327 for a sidewalk cafe shall be subject to the provisions of Section 10-28-800 though 10-28-885 of the Municipal Code of Chicago and the directions of the Commissioner of Department of Business Affairs and Consumer Protection, the Commissioner of Streets and Sanitation, and the Commissioner of Transportation.

The permit holder agrees to hold the City of Chicago harmless for any damage, relocation or replacement costs associated with damage, relocation or removal of private property caused by the City performing work in the public way.

Authority for the above named privilege is herein given and granted from and after March 1, 2016 through and including December 1, 2016.

Alderman

Brendan Reilly 42nd Ward

City of Chicago

O2016-1322

Office of the City Clerk

Document Tracking Sheet

Meeting Date:	2/10/2016
Sponsor(s):	Reilly (42)
Type:	Ordinance
Title:	Sidewalk cafe(s) for Patron's Hacienda
Committee(s) Assignment:	Committee on Transportation and Public Way

ORDINANCE
PATRON'S HACIENDA
Acct. No. 288390 - 1
Permit No. 1121372

Be It Ordained by the City Council of the City of Chicago:

Permission and authority are hereby given and granted to PATRON'S HACIENDA upon the terms and subject to the conditions of this ordinance, to maintain and use a portion of the public right of way for a sidewalk cafe adjacent to its premises located at 316-318 W. Erie St.. Said sidewalk cafe area #1 shall be fifty point six seven (50.67) feet in length and eight point nine two (8.92) feet in width for a total of four hundred fifty-one point nine eight (451.98) square feet and shall allow six (6) feet of clear space from the face of the curb/building line along W. Erie Street. The compensation for said space and the days and hours of operation for the sidewalk cafe shall be as follows:

Monday through Sunday 11:00 am to 12:00 midnight
Compensation: $600.00
SEATING CAPACITY: 42

Sidewalk Cafe Permit and approved plan must be posted at all times.

This grant of privilege #1121372 for a sidewalk cafe shall be subject to the provisions of Section 10-28-800 though 10-28-885 of the Municipal Code of Chicago and the directions of the Commissioner of Department of Business Affairs and Consumer Protection, the Commissioner of Streets and Sanitation, and the Commissioner of Transportation.

The permit holder agrees to hold the City of Chicago harmless for any damage, relocation or replacement costs associated with damage, relocation or removal of private property caused by the City performing work in the public way.

Authority for the above named privilege is herein given and granted from and after March 1, 2016 through and including December 1, 2016.

Alderman _____

Brendan Reilly 42nd Ward

City of Chicago

O2016-1324

Office of the City Clerk

Document Tracking Sheet

Meeting Date:	2/10/2016
Sponsor(s):	Reilly (42)
Type:	Ordinance
Title:	Sidewalk cafe(s) for Petterino's
Committee(s) Assignment:	Committee on Transportation and Public Way

ORDINANCE
PETTERINO'S
Acct. No. 205657 - 1
Permit No. 1121463

Be It Ordained by the City Council of the City of Chicago:

Permission and authority are hereby given and granted to PETTERINO'S upon the terms and subject to the conditions of this ordinance, to maintain and use a portion of the public right of way for a sidewalk cafe adjacent to its premises located at 150 N. Dearborn St.. Said sidewalk cafe area #1 shall be forty-four (44) feet in length and five (5) feet in width, area #2 shall be twenty-six point five (26.5) feet in length and five (5) feet in width, area #3 shall be thirty-five point five (35.5) feet in length and four (4) feet in width for a total of four hundred ninety-four point five (494.5) square feet and shall allow six (6) feet of clear space from the face of the curb/building line along N. Dearborn Street, W. Randolph Street. The compensation for said space and the days and hours of operation for the sidewalk cafe shall be as follows:

Monday 11:00 a.m. to 9:00 p.m. Tuesday through Thursday 11:00 a.m. to 10:30 p.m. Friday 11:00 a.m. to 11:00 p.m. Saturday 11:00 a.m. to 11:00 p.m.Sunday 11:00 a.m. to 9:00 p.m.
Compensation: $2,225.25
SEATING CAPACITY: 31

Sidewalk Cafe Permit and approved plan must be posted at all times.

This grant of privilege #1121463 for a sidewalk cafe shall be subject to the provisions of Section 10-28-800 though 10-28-885 of the Municipal Code of Chicago and the directions of the Commissioner of Department of Business Affairs and Consumer Protection, the Commissioner of Streets and Sanitation, and the Commissioner of Transportation.

The permit holder agrees to hold the City of Chicago harmless for any damage, relocation or replacement costs associated with damage, relocation or removal of private property caused by the City performing work in the public way.

Authority for the above named privilege is herein given and granted from and after March 1, 2016 through and including December 1, 2016.

Alderman _____

Brendan Reilly 42nd Ward

City of Chicago

O2016-1327

Office of the City Clerk

Document Tracking Sheet

Meeting Date:	2/10/2016
Sponsor(s):	Reilly (42)
Type:	Ordinance
Title:	Sidewalk cafe(s) for Pepper Canister, The
Committee(s) Assignment:	Committee on Transportation and Public Way

ORDINANCE
THE PEPPER CANISTER
Acct. No. 251280 - 1
Permit No. 1121767

Be It Ordained by the City Council of the City of Chicago:

Permission and authority are hereby given and granted to THE PEPPER CANISTER upon the terms and subject to the conditions of this ordinance, to maintain and use a portion of the public right of way for a sidewalk cafe adjacent to its premises located at 509 N. Wells St.. Said sidewalk cafe area #1 shall be thirty (30) feet in length and eight (8) feet in width for a total of two hundred forty (240) square feet and shall allow six (6) feet of clear space from the face of the curb/building line along N. Wells St.. The compensation for said space and the days and hours of operation for the sidewalk cafe shall be as follows:

Sunday thru Saturday 11:00 a.m. to 12:00 a.m.
Compensation: $600.00
SEATING CAPACITY: 24

Sidewalk Cafe Permit and approved plan must be posted at all times.

This grant of privilege #1121767 for a sidewalk cafe shall be subject to the provisions of Section 10-28-800 though 10-28-885 of the Municipal Code of Chicago and the directions of the Commissioner of Department of Business Affairs and Consumer Protection, the Commissioner of Streets and Sanitation, and the Commissioner of Transportation.

The permit holder agrees to hold the City of Chicago harmless for any damage, relocation or replacement costs associated with damage, relocation or removal of private property caused by the City performing work in the public way.

Authority for the above named privilege is herein given and granted from and after March 1, 2016 through and including December 1, 2016.

Alderman _____

Brendan Reilly 42nd Ward

Department of Business Affairs and Consumer Protection
Small Business Center - Public Way Use Unit
City Hall - 121 N LaSalle Street, Room 800 • Chicago, IL 60602
312-74-GOBIZ / 312-744-6249 • (312) 744-1944 (TTY)
http://www.cityofchicago.org/bacp

02/10/2016

Alderman **Brendan Reilly**
Ward # **42**
City of Chicago
City Hall, Room **300**
121 North LaSalle Street
Chicago, Illinois 60602

Re: An ordinance to use and maintain a portion of the public right-of-way for **one (1) sidewalk cafe(s)** for **THE PEPPER CANISTER**, adjacent to the premises known as **509 N. Wells St.**.

Dear Alderman **Brendan Reilly**:

The applicant referenced above has requested the use of the public right-of-way for a **sidewalk cafe(s)**. An ordinance has been prepared by the Department of Business Affairs and Consumer Protection – Small Business Center - Public Way Use Unit for presentation to the City Council. Because this request was made for properties located in your ward, as approved by you as per the attached, I respectfully request that you introduce the attached ordinance at the next City Council meeting.

If you have any questions regarding this ordinance, please contact Anthony Bertuca at (312) 744-5506.

Department of Business Affairs and Consumer Protection

City of Chicago

O2016-1329

Office of the City Clerk

Document Tracking Sheet

Meeting Date:	2/10/2016
Sponsor(s):	Reilly (42)
Type:	Ordinance
Title:	Sidewalk cafe(s) for Pippin's Tavern
Committee(s) Assignment:	Committee on Transportation and Public Way

ORDINANCE
PIPPIN'S TAVERN
Acct. No. 2681 - 2
Permit No. 1121555

Be It Ordained by the City Council of the City of Chicago:

Permission and authority are hereby given and granted to PIPPIN'S TAVERN upon the terms and subject to the conditions of this ordinance, to maintain and use a portion of the public right of way for a sidewalk cafe adjacent to its premises located at 806 N. Rush St.. Said sidewalk cafe area #1 shall be twenty-eight (28) feet in length and ten (10) feet in width for a total of two hundred eighty (280) square feet and shall allow six (6) feet of clear space from the face of the curb/building line along N. Rush Street. The compensation for said space and the days and hours of operation for the sidewalk cafe shall be as follows:

Monday through Sunday 11:00a.m.to 12:00 midnight
Compensation: $644.00
SEATING CAPACITY: 20

Sidewalk Cafe Permit and approved plan must be posted at all times.

This grant of privilege #1121555 for a sidewalk cafe shall be subject to the provisions of Section 10-28-800 though 10-28-885 of the Municipal Code of Chicago and the directions of the Commissioner of Department of Business Affairs and Consumer Protection, the Commissioner of Streets and Sanitation, and the Commissioner of Transportation.

The permit holder agrees to hold the City of Chicago harmless for any damage, relocation or replacement costs associated with damage, relocation or removal of private property caused by the City performing work in the public way.

Authority for the above named privilege is herein given and granted from and after March 1, 2016 through and including December 1, 2016.

Alderman _____

Brendan Reilly 42nd Ward

City of Chicago

O2016-1332

Office of the City Clerk

Document Tracking Sheet

Meeting Date:	2/10/2016
Sponsor(s):	Reilly (42)
Type:	Ordinance
Title:	Sidewalk cafe(s) for Pizanos
Committee(s) Assignment:	Committee on Transportation and Public Way

ORDINANCE
PIZANOS
Acct. No. 270419 - 14
Permit No. 1121730

Be It Ordained by the City Council of the City of Chicago:

Permission and authority are hereby given and granted to PIZANOS upon the terms and subject to the conditions of this ordinance, to maintain and use a portion of the public right of way for a sidewalk cafe adjacent to its premises located at 61-65 E. Madison St.. Said sidewalk cafe area #1 shall be forty-eight point two five (48.25) feet in length and nine point two five (9.25) feet in width, area #2 shall be thirty-two point seven five (32.75) feet in length and nine point two five (9.25) feet in width for a total of seven hundred forty-nine point two five (749.25) square feet and shall allow six (6) feet of clear space from the face of the curb/building line along E. Madison Street. The compensation for said space and the days and hours of operation for the sidewalk cafe shall be as follows:

Monday through Sunday 11:00 a.m. to 11:00 p.m.
Compensation: $3,371.63
SEATING CAPACITY: 66

Sidewalk Cafe Permit and approved plan must be posted at all times.

This grant of privilege #1121730 for a sidewalk cafe shall be subject to the provisions of Section 10-28-800 though 10-28-885 of the Municipal Code of Chicago and the directions of the Commissioner of Department of Business Affairs and Consumer Protection, the Commissioner of Streets and Sanitation, and the Commissioner of Transportation.

The permit holder agrees to hold the City of Chicago harmless for any damage, relocation or replacement costs associated with damage, relocation or removal of private property caused by the City performing work in the public way.

Authority for the above named privilege is herein given and granted from and after March 1, 2016 through and including December 1, 2016.

Alderman _____

Brendan Reilly 42nd Ward

City of Chicago

O2016-1334

Office of the City Clerk

Document Tracking Sheet

Meeting Date:	2/10/2016
Sponsor(s):	Reilly (42)
Type:	Ordinance
Title:	Sidewalk cafe(s) for Poag Mahone's
Committee(s) Assignment:	Committee on Transportation and Public Way

ORDINANCE
POAG MAHONE'S
Acct. No. 260643 - 1
Permit No. 1121748

Be It Ordained by the City Council of the City of Chicago:

Permission and authority are hereby given and granted to POAG MAHONE'S upon the terms and subject to the conditions of this ordinance, to maintain and use a portion of the public right of way for a sidewalk cafe adjacent to its premises located at 175 W. Jackson Blvd.. Said sidewalk cafe area #1 shall be fifty (50) feet in length and six (6) feet in width for a total of three hundred (300) square feet and shall allow six (6) feet of clear space from the face of the curb/building line along S. Wells St.. The compensation for said space and the days and hours of operation for the sidewalk cafe shall be as follows:

Monday through Friday 10:30 a.m. to 11:00 p.m.
Compensation: $600.00
SEATING CAPACITY: 40

Sidewalk Cafe Permit and approved plan must be posted at all times.

This grant of privilege #1121748 for a sidewalk cafe shall be subject to the provisions of Section 10-28-800 though 10-28-885 of the Municipal Code of Chicago and the directions of the Commissioner of Department of Business Affairs and Consumer Protection, the Commissioner of Streets and Sanitation, and the Commissioner of Transportation.

The permit holder agrees to hold the City of Chicago harmless for any damage, relocation or replacement costs associated with damage, relocation or removal of private property caused by the City performing work in the public way.

Authority for the above named privilege is herein given and granted from and after March 1, 2016 through and including December 1, 2016.

Alderman _____

Brendan Reilly 42nd Ward

City of Chicago

O2016-1341

Office of the City Clerk

Document Tracking Sheet

Meeting Date:	2/10/2016
Sponsor(s):	Reilly (42)
Type:	Ordinance
Title:	Sidewalk cafe(s) for Prime & Provisions
Committee(s) Assignment:	Committee on Transportation and Public Way

ORDINANCE
PRIME & PROVISIONS
Acct. No. 390575 - 1
Permit No. 1121485

Be It Ordained by the City Council of the City of Chicago:

Permission and authority are hereby given and granted to PRIME & PROVISIONS upon the terms and subject to the conditions of this ordinance, to maintain and use a portion of the public right of way for a sidewalk cafe adjacent to its premises located at 222 N. La Salle St.. Said sidewalk cafe area #1 shall be thirty-eight point four two (38.42) feet in length and nine point nine two (9.92) feet in width for a total of three hundred eighty-one point one three (381.13) square feet and shall allow six (6) feet of clear space from the face of the curb/building line along West Wacker Drive (Upper Level). The compensation for said space and the days and hours of operation for the sidewalk cafe shall be as follows:

Monday through Sunday 10:00 a.m. to 12:00 midnight
Compensation: $1,715.07
SEATING CAPACITY: 20

Sidewalk Cafe Permit and approved plan must be posted at all times.

This grant of privilege #1121485 for a sidewalk cafe shall be subject to the provisions of Section 10-28-800 though 10-28-885 of the Municipal Code of Chicago and the directions of the Commissioner of Department of Business Affairs and Consumer Protection, the Commissioner of Streets and Sanitation, and the Commissioner of Transportation.

The permit holder agrees to hold the City of Chicago harmless for any damage, relocation or replacement costs associated with damage, relocation or removal of private property caused by the City performing work in the public way.

Authority for the above named privilege is herein given and granted from and after March 1, 2016 through and including December 1, 2016.

Alderman _____

Brendan Reilly 42nd Ward

City of Chicago

O2016-1343

Office of the City Clerk

Document Tracking Sheet

Meeting Date:	2/10/2016
Sponsor(s):	Reilly (42)
Type:	Ordinance
Title:	Sidewalk cafe(s) for Public House
Committee(s) Assignment:	Committee on Transportation and Public Way

ORDINANCE
PUBLIC HOUSE
Acct. No. 345226 - 2
Permit No. 1121487

Be It Ordained by the City Council of the City of Chicago:

Permission and authority are hereby given and granted to PUBLIC HOUSE upon the terms and subject to the conditions of this ordinance, to maintain and use a portion of the public right of way for a sidewalk cafe adjacent to its premises located at 400 N. State St.. Said sidewalk cafe area #1 shall be ninety-six point seven five (96.75) feet in length and eight point five eight (8.58) feet in width for a total of eight hundred thirty point one two (830.12) square feet and shall allow six (6) feet of clear space from the face of the curb/building line along W. Kinzie. The compensation for said space and the days and hours of operation for the sidewalk cafe shall be as follows:

Monday through Sunday 8:00 a.m. to 12:00 midnight
Compensation: $1,909.26
SEATING CAPACITY: 62

Sidewalk Cafe Permit and approved plan must be posted at all times.

This grant of privilege #1121487 for a sidewalk cafe shall be subject to the provisions of Section 10-28-800 though 10-28-885 of the Municipal Code of Chicago and the directions of the Commissioner of Department of Business Affairs and Consumer Protection, the Commissioner of Streets and Sanitation, and the Commissioner of Transportation.

The permit holder agrees to hold the City of Chicago harmless for any damage, relocation or replacement costs associated with damage, relocation or removal of private property caused by the City performing work in the public way.

Authority for the above named privilege is herein given and granted from and after March 1, 2016 through and including December 1, 2016.

Alderman _____

Brendan Reilly 42nd Ward

City of Chicago

O2016-1345

Office of the City Clerk

Document Tracking Sheet

Meeting Date:	2/10/2016
Sponsor(s):	Reilly (42)
Type:	Ordinance
Title:	Sidewalk cafe(s) for Purple Pig, The
Committee(s) Assignment:	Committee on Transportation and Public Way

ORDINANCE
THE PURPLE PIG
Acct. No. 342411 - 1
Permit No. 1121644

Be It Ordained by the City Council of the City of Chicago:

Permission and authority are hereby given and granted to THE PURPLE PIG upon the terms and subject to the conditions of this ordinance, to maintain and use a portion of the public right of way for a sidewalk cafe adjacent to its premises located at 500 N. Michigan Ave.. Said sidewalk cafe area #1 shall be fifty point eight three (50.83) feet in length and fifteen point four two (15.42) feet in width for a total of seven hundred eighty-three point eight (783.8) square feet and shall allow six (6) feet of clear space from the face of the curb/building line along E. Illinois. The compensation for said space and the days and hours of operation for the sidewalk cafe shall be as follows:

Monday through Sunday 11:30am until 12:00 am
Compensation: $1,802.74
SEATING CAPACITY: 58

Sidewalk Cafe Permit and approved plan must be posted at all times.

This grant of privilege #1121644 for a sidewalk cafe shall be subject to the provisions of Section 10-28-800 though 10-28-885 of the Municipal Code of Chicago and the directions of the Commissioner of Department of Business Affairs and Consumer Protection, the Commissioner of Streets and Sanitation, and the Commissioner of Transportation.

The permit holder agrees to hold the City of Chicago harmless for any damage, relocation or replacement costs associated with damage, relocation or removal of private property caused by the City performing work in the public way.

Authority for the above named privilege is herein given and granted from and after March 1, 2016 through and including December 1, 2016.

Alderman _____

Brendan Reilly 42nd Ward

City of Chicago

O2016-1346

Office of the City Clerk

Document Tracking Sheet

Meeting Date:	2/10/2016
Sponsor(s):	Reilly (42)
Type:	Ordinance
Title:	*Sidewalk cafe(s) for Quartino*
Committee(s) Assignment:	Committee on Transportation and Public Way

ORDINANCE
QUARTINO
Acct. No. 273826 - 2
Permit No. 1121667

Be It Ordained by the City Council of the City of Chicago:

Permission and authority are hereby given and granted to QUARTINO upon the terms and subject to the conditions of this ordinance, to maintain and use a portion of the public right of way for a sidewalk cafe adjacent to its premises located at 626 N. State St.. Said sidewalk cafe area #1 shall be forty-nine point seven five (49.75) feet in length and five point five (5.5) feet in width, area #2 shall be fifteen point seven five (15.75) feet in length and fourteen point three three (14.33) feet in width, area #3 shall be nine point two five (9.25) feet in length and nine point five eight (9.58) feet in width, area #4 shall be five point five eight (5.58) feet in length and ten (10) feet in width, area #5 shall be five point five (5.5) feet in length and ten (10) feet in width for a total of six hundred ninety-eight point seven four (698.74) square feet and shall allow six (6) feet of clear space from the face of the curb/building line along State, Ontario/State, State. The compensation for said space and the days and hours of operation for the sidewalk cafe shall be as follows:

Monday through Sunday 8:00 am to 12:00 midnight
Compensation: $1,607.10
SEATING CAPACITY: 108

Sidewalk Cafe Permit and approved plan must be posted at all times.

This grant of privilege #1121667 for a sidewalk cafe shall be subject to the provisions of Section 10-28-800 though 10-28-885 of the Municipal Code of Chicago and the directions of the Commissioner of Department of Business Affairs and Consumer Protection, the Commissioner of Streets and Sanitation, and the Commissioner of Transportation.

The permit holder agrees to hold the City of Chicago harmless for any damage, relocation or replacement costs associated with damage, relocation or removal of private property caused by the City performing work in the public way.

Authority for the above named privilege is herein given and granted from and after March 1, 2016 through and including December 1, 2016.

Alderman _____

Brendan Reilly 42nd Ward

City of Chicago

O2016-1349

Office of the City Clerk

Document Tracking Sheet

Meeting Date:	2/10/2016
Sponsor(s):	Reilly (42)
Type:	Ordinance
Title:	Sidewalk cafe(s) for Remington's
Committee(s) Assignment:	Committee on Transportation and Public Way

ORDINANCE
REMINGTON'S
Acct. No. 395004 - 1
Permit No. 1121650

Be It Ordained by the City Council of the City of Chicago:

Permission and authority are hereby given and granted to REMINGTON'S upon the terms and subject to the conditions of this ordinance, to maintain and use a portion of the public right of way for a sidewalk cafe adjacent to its premises located at 20 N. Michigan Ave.. Said sidewalk cafe area #1 shall be forty-four (44) feet in length and nine point seven five (9.75) feet in width for a total of four hundred twenty-nine (429) square feet and shall allow six (6) feet of clear space from the face of the curb/building line along North Michigan Avenue. The compensation for said space and the days and hours of operation for the sidewalk cafe shall be as follows:

Monday through Sunday 8:00 a.m. to 12:00 midnight
Compensation: $1,930.50
SEATING CAPACITY: 32

Sidewalk Cafe Permit and approved plan must be posted at all times.

This grant of privilege #1121650 for a sidewalk cafe shall be subject to the provisions of Section 10-28-800 though 10-28-885 of the Municipal Code of Chicago and the directions of the Commissioner of Department of Business Affairs and Consumer Protection, the Commissioner of Streets and Sanitation, and the Commissioner of Transportation.

The permit holder agrees to hold the City of Chicago harmless for any damage, relocation or replacement costs associated with damage, relocation or removal of private property caused by the City performing work in the public way.

Authority for the above named privilege is herein given and granted from and after March 1, 2016 through and including December 1, 2016.

Alderman _____
Brendan Reilly 42nd Ward

City of Chicago

O2016-1350

Office of the City Clerk

Document Tracking Sheet

Meeting Date:	2/10/2016
Sponsor(s):	Reilly (42)
Type:	Ordinance
Title:	Sidewalk cafe(s) for RL
Committee(s) Assignment:	Committee on Transportation and Public Way

ORDINANCE
RL
Acct. No. 21359 - 1
Permit No. 1121665

Be It Ordained by the City Council of the City of Chicago:

Permission and authority are hereby given and granted to RL upon the terms and subject to the conditions of this ordinance, to maintain and use a portion of the public right of way for a sidewalk cafe adjacent to its premises located at 115 E. Chicago Ave.. Said sidewalk cafe area #1 shall be forty-eight (48) feet in length and twelve (12) feet in width for a total of five hundred seventy-six (576) square feet and shall allow six (6) feet of clear space from the face of the curb/building line along E. Chicago Avenue. The compensation for said space and the days and hours of operation for the sidewalk cafe shall be as follows:

Monday through Sunday 8:00 a.m. to 12:00 a.m.
Compensation: $1,324.80
SEATING CAPACITY: 40

Sidewalk Cafe Permit and approved plan must be posted at all times.

This grant of privilege #1121665 for a sidewalk cafe shall be subject to the provisions of Section 10-28-800 though 10-28-885 of the Municipal Code of Chicago and the directions of the Commissioner of Department of Business Affairs and Consumer Protection, the Commissioner of Streets and Sanitation, and the Commissioner of Transportation.

The permit holder agrees to hold the City of Chicago harmless for any damage, relocation or replacement costs associated with damage, relocation or removal of private property caused by the City performing work in the public way.

Authority for the above named privilege is herein given and granted from and after March 1, 2016 through and including December 1, 2016.

Alderman _____

Brendan Reilly 42nd Ward

City of Chicago

O2016-1353

Office of the City Clerk

Document Tracking Sheet

Meeting Date:	2/10/2016
Sponsor(s):	Reilly (42)
Type:	Ordinance
Title:	Sidewalk cafe(s) for Rockit Bar & Grill
Committee(s) Assignment:	Committee on Transportation and Public Way

ORDINANCE
Rockit Bar & Grill
Acct. No. 262541 - 1
Permit No. 1121795

Be It Ordained by the City Council of the City of Chicago:

Permission and authority are hereby given and granted to Rockit Bar & Grill upon the terms and subject to the conditions of this ordinance, to maintain and use a portion of the public right of way for a sidewalk cafe adjacent to its premises located at 22 W. Hubbard St.. Said sidewalk cafe area #1 shall be thirty-three point nine two (33.92) feet in length and seven point five (7.5) feet in width for a total of two hundred fifty-four point four (254.4) square feet and shall allow six (6) feet of clear space from the face of the curb/building line along W. Hubbard St.. The compensation for said space and the days and hours of operation for the sidewalk cafe shall be as follows:

Monday thru Sunday 8:00 a.m. to 12:00 a.m. Midnight
Compensation: $600.00
SEATING CAPACITY: 28

Sidewalk Cafe Permit and approved plan must be posted at all times.

This grant of privilege #1121795 for a sidewalk cafe shall be subject to the provisions of Section 10-28-800 though 10-28-885 of the Municipal Code of Chicago and the directions of the Commissioner of Department of Business Affairs and Consumer Protection, the Commissioner of Streets and Sanitation, and the Commissioner of Transportation.

The permit holder agrees to hold the City of Chicago harmless for any damage, relocation or replacement costs associated with damage, relocation or removal of private property caused by the City performing work in the public way.

Authority for the above named privilege is herein given and granted from and after March 1, 2016 through and including December 1, 2016.

Alderman _____

Brendan Reilly 42nd Ward

City of Chicago

O2016-1360

Office of the City Clerk

Document Tracking Sheet

Meeting Date:	2/10/2016
Sponsor(s):	Reilly (42)
Type:	Ordinance
Title:	Sidewalk cafe(s) for Rosebud-Rush
Committee(s) Assignment:	Committee on Transportation and Public Way

ORDINANCE
ROSEBUD-RUSH
Acct. No. 85994 - 2
Permit No. 1121430

Be It Ordained by the City Council of the City of Chicago:

Permission and authority are hereby given and granted to ROSEBUD-RUSH upon the terms and subject to the conditions of this ordinance, to maintain and use a portion of the public right of way for a sidewalk cafe adjacent to its premises located at 55 E. Superior St.. Said sidewalk cafe area #1 shall be twenty-five point four two (25.42) feet in length and eleven (11) feet in width, area #2 shall be fifty (50) feet in length and seven (7) feet in width, area #3 shall be twenty-five point eight three (25.83) feet in length and ten (10) feet in width for a total of eight hundred eighty-seven point nine two (887.92) square feet and shall allow six (6) feet of clear space from the face of the curb/building line along N. Rush Street, W Superior St. The compensation for said space and the days and hours of operation for the sidewalk cafe shall be as follows:

Monday through Sunday 11:00 a.m. to 11:00 p.m.
Compensation: $2,042.22
SEATING CAPACITY: 84

Sidewalk Cafe Permit and approved plan must be posted at all times.

This grant of privilege #1121430 for a sidewalk cafe shall be subject to the provisions of Section 10-28-800 though 10-28-885 of the Municipal Code of Chicago and the directions of the Commissioner of Department of Business Affairs and Consumer Protection, the Commissioner of Streets and Sanitation, and the Commissioner of Transportation.

The permit holder agrees to hold the City of Chicago harmless for any damage, relocation or replacement costs associated with damage, relocation or removal of private property caused by the City performing work in the public way.

Authority for the above named privilege is herein given and granted from and after March 1, 2016 through and including December 1, 2016.

Alderman _____

Brendan Reilly 42nd Ward

City of Chicago

O2016-1363

Office of the City Clerk

Document Tracking Sheet

Meeting Date:	2/10/2016
Sponsor(s):	Reilly (42)
Type:	Ordinance
Title:	Sidewalk cafe(s) for RPM Steak
Committee(s) Assignment:	Committee on Transportation and Public Way

ORDINANCE
RPM STEAK
Acct. No. 385912 - 1
Permit No. 1121464

Be It Ordained by the City Council of the City of Chicago:

Permission and authority are hereby given and granted to RPM STEAK upon the terms and subject to the conditions of this ordinance, to maintain and use a portion of the public right of way for a sidewalk cafe adjacent to its premises located at 66 W. Kinzie St.. Said sidewalk cafe area #1 shall be fifty-two (52) feet in length and five point one three (5.13) feet in width for a total of two hundred sixty-six point seven six (266.76) square feet and shall allow six (6) feet of clear space from the face of the curb/building line along W. Kinzie Street. The compensation for said space and the days and hours of operation for the sidewalk cafe shall be as follows:

Monday through Sunday 11:00 a.m. to 11:00 p.m.
Compensation: $613.55
SEATING CAPACITY: 30

Sidewalk Cafe Permit and approved plan must be posted at all times.

This grant of privilege #1121464 for a sidewalk cafe shall be subject to the provisions of Section 10-28-800 though 10-28-885 of the Municipal Code of Chicago and the directions of the Commissioner of Department of Business Affairs and Consumer Protection, the Commissioner of Streets and Sanitation, and the Commissioner of Transportation.

The permit holder agrees to hold the City of Chicago harmless for any damage, relocation or replacement costs associated with damage, relocation or removal of private property caused by the City performing work in the public way.

Authority for the above named privilege is herein given and granted from and after March 1, 2016 through and including December 1, 2016.

Alderman _____

Brendan Reilly 42nd Ward

City of Chicago

O2016-1364

Office of the City Clerk

Document Tracking Sheet

Meeting Date:	2/10/2016
Sponsor(s):	Reilly (42)
Type:	Ordinance
Title:	Sidewalk cafe(s) for Sayat Nova
Committee(s) Assignment:	Committee on Transportation and Public Way

ORDINANCE
Sayat Nova
Acct. No. 9763 - 1
Permit No. 1121543

Be It Ordained by the City Council of the City of Chicago:

Permission and authority are hereby given and granted to Sayat Nova upon the terms and subject to the conditions of this ordinance, to maintain and use a portion of the public right of way for a sidewalk cafe adjacent to its premises located at 157 E. Ohio St.. Said sidewalk cafe area #1 shall be fifteen point five (15.5) feet in length and eight (8) feet in width for a total of one hundred twenty-four (124) square feet and shall allow six (6) feet of clear space from the face of the curb/building line along E. Ohio Street. The compensation for said space and the days and hours of operation for the sidewalk cafe shall be as follows:

Monday through Thursday 11:00 a.m. to 10:00 p.m. Friday and Saturday 11:00 a.m. to 11:00 p.m. Sunday 3:00 p.m. to 9:30 p.m.
Compensation: $600.00
SEATING CAPACITY: 8

Sidewalk Cafe Permit and approved plan must be posted at all times.

This grant of privilege #1121543 for a sidewalk cafe shall be subject to the provisions of Section 10-28-800 though 10-28-885 of the Municipal Code of Chicago and the directions of the Commissioner of Department of Business Affairs and Consumer Protection, the Commissioner of Streets and Sanitation, and the Commissioner of Transportation.

The permit holder agrees to hold the City of Chicago harmless for any damage, relocation or replacement costs associated with damage, relocation or removal of private property caused by the City performing work in the public way.

Authority for the above named privilege is herein given and granted from and after March 1, 2016 through and including December 1, 2016.

Alderman _____

Brendan Reilly 42nd Ward

City of Chicago

O2016-1366

Office of the City Clerk

Document Tracking Sheet

Meeting Date:	2/10/2016
Sponsor(s):	Reilly (42)
Type:	Ordinance
Title:	Sidewalk cafe(s) for Siena Tavern
Committee(s) Assignment:	Committee on Transportation and Public Way

ORDINANCE
SIENA TAVERN
Acct. No. 366847 - 1
Permit No. 1121486

Be It Ordained by the City Council of the City of Chicago:

Permission and authority are hereby given and granted to SIENA TAVERN upon the terms and subject to the conditions of this ordinance, to maintain and use a portion of the public right of way for a sidewalk cafe adjacent to its premises located at 51 W. Kinzie St.. Said sidewalk cafe area #1 shall be sixty (60) feet in length and thirteen point seven five (13.75) feet in width, area #2 shall be twenty-five (25) feet in length and thirteen point seven five (13.75) feet in width, area #3 shall be fifty-five (55) feet in length and nine (9) feet in width for a total of one thousand six hundred sixty-three point seven five (1663.75) square feet and shall allow six (6) feet of clear space from the face of the curb/building line along W. Kinzie Street, N. Dearborn. The compensation for said space and the days and hours of operation for the sidewalk cafe shall be as follows:

Monday through Sunday 8:00 a.m. to 12:00 midnight
Compensation: $3,826.63
SEATING CAPACITY: 98

Sidewalk Cafe Permit and approved plan must be posted at all times.

This grant of privilege #1121486 for a sidewalk cafe shall be subject to the provisions of Section 10-28-800 though 10-28-885 of the Municipal Code of Chicago and the directions of the Commissioner of Department of Business Affairs and Consumer Protection, the Commissioner of Streets and Sanitation, and the Commissioner of Transportation.

The permit holder agrees to hold the City of Chicago harmless for any damage, relocation or replacement costs associated with damage, relocation or removal of private property caused by the City performing work in the public way.

Authority for the above named privilege is herein given and granted from and after March 1, 2016 through and including December 1, 2016.

Alderman _____

Brendan Reilly 42nd Ward

City of Chicago

O2016-1374

Office of the City Clerk

Document Tracking Sheet

Meeting Date:	2/10/2016
Sponsor(s):	Reilly (42)
Type:	Ordinance
Title:	Sidewalk cafe(s) for Starbucks Coffee - 200 S Michigan Ave
Committee(s) Assignment:	Committee on Transportation and Public Way

ORDINANCE
STARBUCKS COFFEE
Acct. No. 369504 - 2
Permit No. 1121675

Be It Ordained by the City Council of the City of Chicago:

Permission and authority are hereby given and granted to STARBUCKS COFFEE upon the terms and subject to the conditions of this ordinance, to maintain and use a portion of the public right of way for a sidewalk cafe adjacent to its premises located at 200 S. Michigan Ave.. Said sidewalk cafe area #1 shall be sixteen point six seven (16.67) feet in length and fourteen point eight (14.8) feet in width for a total of two hundred forty-six point seven two (246.72) square feet and shall allow six (6) feet of clear space from the face of the curb/building line along S. Michigan. The compensation for said space and the days and hours of operation for the sidewalk cafe shall be as follows:

Monday to Sunday 8:00 am - 10:00 pm
Compensation: $600.00
SEATING CAPACITY: 12

Sidewalk Cafe Permit and approved plan must be posted at all times.

This grant of privilege #1121675 for a sidewalk cafe shall be subject to the provisions of Section 10-28-800 though 10-28-885 of the Municipal Code of Chicago and the directions of the Commissioner of Department of Business Affairs and Consumer Protection, the Commissioner of Streets and Sanitation, and the Commissioner of Transportation.

The permit holder agrees to hold the City of Chicago harmless for any damage, relocation or replacement costs associated with damage, relocation or removal of private property caused by the City performing work in the public way.

Authority for the above named privilege is herein given and granted from and after March 1, 2016 through and including December 1, 2016.

Alderman _____

Brendan Reilly 42nd Ward

City of Chicago

O2016-1379

Office of the City Clerk

Document Tracking Sheet

Meeting Date:	2/10/2016
Sponsor(s):	Reilly (42)
Type:	Ordinance
Title:	Sidewalk cafe(s) for Starbucks Coffee - 600 N State St
Committee(s) Assignment:	Committee on Transportation and Public Way

ORDINANCE
STARBUCKS COFFEE
Acct. No. 369504 - 4
Permit No. 1121676

Be It Ordained by the City Council of the City of Chicago:

Permission and authority are hereby given and granted to STARBUCKS COFFEE upon the terms and subject to the conditions of this ordinance, to maintain and use a portion of the public right of way for a sidewalk cafe adjacent to its premises located at 600 N. State St.. Said sidewalk cafe area #1 shall be twenty-six point five (26.5) feet in length and fourteen (14) feet in width for a total of three hundred seventy-one (371) square feet and shall allow six (6) feet of clear space from the face of the curb/building line along N. State. The compensation for said space and the days and hours of operation for the sidewalk cafe shall be as follows:

Monday through Friday 8:00 a.m. to 9:00 p.m. Saturday and Sunday 8:00 a.m. to 10:00 p.m.
Compensation: $853.30
SEATING CAPACITY: 24

Sidewalk Cafe Permit and approved plan must be posted at all times.

This grant of privilege #1121676 for a sidewalk cafe shall be subject to the provisions of Section 10-28-800 though 10-28-885 of the Municipal Code of Chicago and the directions of the Commissioner of Department of Business Affairs and Consumer Protection, the Commissioner of Streets and Sanitation, and the Commissioner of Transportation.

The permit holder agrees to hold the City of Chicago harmless for any damage, relocation or replacement costs associated with damage, relocation or removal of private property caused by the City performing work in the public way.

Authority for the above named privilege is herein given and granted from and after March 1, 2016 through and including December 1, 2016.

Alderman _____

Brendan Reilly 42nd Ward

City of Chicago

O2016-1381

Office of the City Clerk

Document Tracking Sheet

Meeting Date:	2/10/2016
Sponsor(s):	Reilly (42)
Type:	Ordinance
Title:	Sidewalk cafe(s) for Starbucks Coffee No. 10199
Committee(s) Assignment:	Committee on Transportation and Public Way

ORDINANCE
STARBUCKS COFFEE #10199
Acct. No. 63414 - 112
Permit No. 1121684

Be It Ordained by the City Council of the City of Chicago:

Permission and authority are hereby given and granted to STARBUCKS COFFEE #10199 upon the terms and subject to the conditions of this ordinance, to maintain and use a portion of the public right of way for a sidewalk cafe adjacent to its premises located at 131 S. Dearborn St.. Said sidewalk cafe area #1 shall be thirty-one (31) feet in length and seven point seven five (7.75) feet in width for a total of two hundred forty point two five (240.25) square feet and shall allow six (6) feet of clear space from the face of the curb/building line along S. State Street. The compensation for said space and the days and hours of operation for the sidewalk cafe shall be as follows:

Monday through Saturday 8:00 a.m. to 10:00 p.m. Sunday 8:00 a.m. to 9:00 p.m.
Compensation: $600.00
SEATING CAPACITY: 28

Sidewalk Cafe Permit and approved plan must be posted at all times.

This grant of privilege #1121684 for a sidewalk cafe shall be subject to the provisions of Section 10-28-800 though 10-28-885 of the Municipal Code of Chicago and the directions of the Commissioner of Department of Business Affairs and Consumer Protection, the Commissioner of Streets and Sanitation, and the Commissioner of Transportation.

The permit holder agrees to hold the City of Chicago harmless for any damage, relocation or replacement costs associated with damage, relocation or removal of private property caused by the City performing work in the public way.

Authority for the above named privilege is herein given and granted from and after March 1, 2016 through and including December 1, 2016.

Alderman _____

Brendan Reilly 42nd Ward

City of Chicago

O2016-1382

Office of the City Clerk

Document Tracking Sheet

Meeting Date:	2/10/2016
Sponsor(s):	Reilly (42)
Type:	Ordinance
Title:	Sidewalk cafe(s) for Starbucks Coffee No. 10594
Committee(s) Assignment:	Committee on Transportation and Public Way

ORDINANCE
STARBUCKS COFFEE #10594
Acct. No. 63414 - 115
Permit No. 1121683

Be It Ordained by the City Council of the City of Chicago:

Permission and authority are hereby given and granted to STARBUCKS COFFEE #10594 upon the terms and subject to the conditions of this ordinance, to maintain and use a portion of the public right of way for a sidewalk cafe adjacent to its premises located at 39 S. La Salle St.. Said sidewalk cafe area #1 shall be sixty-three (63) feet in length and seven (7) feet in width for a total of four hundred forty-one (441) square feet and shall allow six (6) feet of clear space from the face of the curb/building line along W. Monroe. The compensation for said space and the days and hours of operation for the sidewalk cafe shall be as follows:

Sunday through Saturday 8:00 a.m. to 12:00 Midnight
Compensation: $793.80
SEATING CAPACITY: 36

Sidewalk Cafe Permit and approved plan must be posted at all times.

This grant of privilege #1121683 for a sidewalk cafe shall be subject to the provisions of Section 10-28-800 though 10-28-885 of the Municipal Code of Chicago and the directions of the Commissioner of Department of Business Affairs and Consumer Protection, the Commissioner of Streets and Sanitation, and the Commissioner of Transportation.

The permit holder agrees to hold the City of Chicago harmless for any damage, relocation or replacement costs associated with damage, relocation or removal of private property caused by the City performing work in the public way.

Authority for the above named privilege is herein given and granted from and after March 1, 2016 through and including December 1, 2016.

Alderman _____

Brendan Reilly 42nd Ward

City of Chicago

O2016-1386

Office of the City Clerk

Document Tracking Sheet

Meeting Date:	2/10/2016
Sponsor(s):	Reilly (42)
Type:	Ordinance
Title:	Sidewalk cafe(s) for Starbucks Coffee No. 10955
Committee(s) Assignment:	Committee on Transportation and Public Way

ORDINANCE
STARBUCKS COFFEE #10955
Acct. No. 63414 - 120
Permit No. 1121682

Be It Ordained by the City Council of the City of Chicago:

Permission and authority are hereby given and granted to STARBUCKS COFFEE #10955 upon the terms and subject to the conditions of this ordinance, to maintain and use a portion of the public right of way for a sidewalk cafe adjacent to its premises located at 38 E. Ontario St.. Said sidewalk cafe area #1 shall be fifteen (15) feet in length and four (4) feet in width for a total of sixty (60) square feet and shall allow six (6) feet of clear space from the face of the curb/building line along N. Wabash Avenue. The compensation for said space and the days and hours of operation for the sidewalk cafe shall be as follows:

Sunday through Saturday 8:00 a.m. to 11:00 p.m.
Compensation: $600.00
SEATING CAPACITY: 6

Sidewalk Cafe Permit and approved plan must be posted at all times.

This grant of privilege #1121682 for a sidewalk cafe shall be subject to the provisions of Section 10-28-800 though 10-28-885 of the Municipal Code of Chicago and the directions of the Commissioner of Department of Business Affairs and Consumer Protection, the Commissioner of Streets and Sanitation, and the Commissioner of Transportation.

The permit holder agrees to hold the City of Chicago harmless for any damage, relocation or replacement costs associated with damage, relocation or removal of private property caused by the City performing work in the public way.

Authority for the above named privilege is herein given and granted from and after March 1, 2016 through and including December 1, 2016.

Alderman _____

Brendan Reilly 42nd Ward

City of Chicago

O2016-1388

Office of the City Clerk

Document Tracking Sheet

Meeting Date:	2/10/2016
Sponsor(s):	Reilly (42)
Type:	Ordinance
Title:	Sidewalk cafe(s) for Starbucks Coffee No. 13710
Committee(s) Assignment:	Committee on Transportation and Public Way

ORDINANCE
STARBUCKS COFFEE #13710
Acct. No. 63414 - 131
Permit No. 1121685

Be It Ordained by the City Council of the City of Chicago:

Permission and authority are hereby given and granted to STARBUCKS COFFEE #13710 upon the terms and subject to the conditions of this ordinance, to maintain and use a portion of the public right of way for a sidewalk cafe adjacent to its premises located at 30 W. Erie St.. Said sidewalk cafe area #1 shall be seventeen point six seven (17.67) feet in length and eight point eight three (8.83) feet in width for a total of one hundred fifty-six point zero three (156.03) square feet and shall allow six (6) feet of clear space from the face of the curb/building line along W. Erie St.. The compensation for said space and the days and hours of operation for the sidewalk cafe shall be as follows:

Sunday through Thursday 8:00 a.m. until 10:00 p.m.Friday and Saturday 8:00 a.m. until 12:00 Midnight
Compensation: $600.00
SEATING CAPACITY: 8

Sidewalk Cafe Permit and approved plan must be posted at all times.

This grant of privilege #1121685 for a sidewalk cafe shall be subject to the provisions of Section 10-28-800 though 10-28-885 of the Municipal Code of Chicago and the directions of the Commissioner of Department of Business Affairs and Consumer Protection, the Commissioner of Streets and Sanitation, and the Commissioner of Transportation.

The permit holder agrees to hold the City of Chicago harmless for any damage, relocation or replacement costs associated with damage, relocation or removal of private property caused by the City performing work in the public way.

Authority for the above named privilege is herein given and granted from and after March 1, 2016 through and including December 1, 2016.

Alderman _____

Brendan Reilly 42nd Ward

City of Chicago

O2016-1391

Office of the City Clerk

Document Tracking Sheet

Meeting Date:	2/10/2016
Sponsor(s):	Reilly (42)
Type:	Ordinance
Title:	Sidewalk cafe(s) for Starbucks Coffee No. 15683
Committee(s) Assignment:	Committee on Transportation and Public Way

ORDINANCE
STARBUCKS COFFEE #15683
Acct. No. 63414 - 147
Permit No. 1121687

Be It Ordained by the City Council of the City of Chicago:

Permission and authority are hereby given and granted to STARBUCKS COFFEE #15683 upon the terms and subject to the conditions of this ordinance, to maintain and use a portion of the public right of way for a sidewalk cafe adjacent to its premises located at 8 N. Michigan Ave.. Said sidewalk cafe area #1 shall be eleven (11) feet in length and seven point six seven (7.67) feet in width, area #2 shall be thirteen (13) feet in length and eight (8) feet in width for a total of one hundred eighty-eight point three seven (188.37) square feet and shall allow six (6) feet of clear space from the face of the curb/building line along N Michigan Ave. The compensation for said space and the days and hours of operation for the sidewalk cafe shall be as follows:

Monday through Saturday 8:00 a.m. until 9:00 p.m. Sunday 8:00 a.m. until 8:00 p.m.
Compensation: $847.67
SEATING CAPACITY: 10

Sidewalk Cafe Permit and approved plan must be posted at all times.

This grant of privilege #1121687 for a sidewalk cafe shall be subject to the provisions of Section 10-28-800 though 10-28-885 of the Municipal Code of Chicago and the directions of the Commissioner of Department of Business Affairs and Consumer Protection, the Commissioner of Streets and Sanitation, and the Commissioner of Transportation.

The permit holder agrees to hold the City of Chicago harmless for any damage, relocation or replacement costs associated with damage, relocation or removal of private property caused by the City performing work in the public way.

Authority for the above named privilege is herein given and granted from and after March 1, 2016 through and including December 1, 2016.

Alderman _____

Brendan Reilly 42nd Ward

City of Chicago

O2016-1395

Office of the City Clerk

Document Tracking Sheet

Meeting Date:	2/10/2016
Sponsor(s):	Reilly (42)
Type:	Ordinance
Title:	Sidewalk cafe(s) for Starbucks Coffee 18013
Committee(s) Assignment:	Committee on Transportation and Public Way

ORDINANCE
STARBUCKS COFFEE 18013
Acct. No. 63414 - 156
Permit No. 1121688

Be It Ordained by the City Council of the City of Chicago:

Permission and authority are hereby given and granted to STARBUCKS COFFEE 18013 upon the terms and subject to the conditions of this ordinance, to maintain and use a portion of the public right of way for a sidewalk cafe adjacent to its premises located at 171 W. Randolph St.. Said sidewalk cafe area #1 shall be fifteen point seven five (15.75) feet in length and six point five (6.5) feet in width, area #2 shall be fifty-eight (58) feet in length and five (5) feet in width for a total of three hundred ninety-two point three eight (392.38) square feet and shall allow six (6) feet of clear space from the face of the curb/building line along W. Randolph, N. Wells. The compensation for said space and the days and hours of operation for the sidewalk cafe shall be as follows:

Monday to Sunday 8:00 am - 9:00 pm
Compensation: $1,765.69
SEATING CAPACITY: 22

Sidewalk Cafe Permit and approved plan must be posted at all times.

This grant of privilege #1121688 for a sidewalk cafe shall be subject to the provisions of Section 10-28-800 though 10-28-885 of the Municipal Code of Chicago and the directions of the Commissioner of Department of Business Affairs and Consumer Protection, the Commissioner of Streets and Sanitation, and the Commissioner of Transportation.

The permit holder agrees to hold the City of Chicago harmless for any damage, relocation or replacement costs associated with damage, relocation or removal of private property caused by the City performing work in the public way.

Authority for the above named privilege is herein given and granted from and after March 1, 2016 through and including December 1, 2016.

Alderman _____

Brendan Reilly 42nd Ward

City of Chicago

O2016-1397

Office of the City Clerk

Document Tracking Sheet

Meeting Date:	2/10/2016
Sponsor(s):	Reilly (42)
Type:	Ordinance
Title:	Sidewalk cafe(s) for Starbucks Coffee No. 216
Committee(s) Assignment:	Committee on Transportation and Public Way

ORDINANCE
STARBUCKS COFFEE #216
Acct. No. 63414 - 12
Permit No. 1121696

Be It Ordained by the City Council of the City of Chicago:

Permission and authority are hereby given and granted to STARBUCKS COFFEE #216 upon the terms and subject to the conditions of this ordinance, to maintain and use a portion of the public right of way for a sidewalk cafe adjacent to its premises located at 401 E. Ontario St.. Said sidewalk cafe area #1 shall be forty-six point eight three (46.83) feet in length and four (4) feet in width for a total of one hundred eighty-seven point three two (187.32) square feet and shall allow six (6) feet of clear space from the face of the curb/building line along E. Ontario Street. The compensation for said space and the days and hours of operation for the sidewalk cafe shall be as follows:

Sunday through Thursday 8:00 a.m. to 9:00 p.m. Friday & Saturday 8:00 a.m. to 10:00 p.m.
Compensation: $600.00
SEATING CAPACITY: 16

Sidewalk Cafe Permit and approved plan must be posted at all times.

This grant of privilege #1121696 for a sidewalk cafe shall be subject to the provisions of Section 10-28-800 though 10-28-885 of the Municipal Code of Chicago and the directions of the Commissioner of Department of Business Affairs and Consumer Protection, the Commissioner of Streets and Sanitation, and the Commissioner of Transportation.

The permit holder agrees to hold the City of Chicago harmless for any damage, relocation or replacement costs associated with damage, relocation or removal of private property caused by the City performing work in the public way.

Authority for the above named privilege is herein given and granted from and after March 1, 2016 through and including December 1, 2016.

Alderman _____

Brendan Reilly 42nd Ward

City of Chicago

O2016-1401

Office of the City Clerk

Document Tracking Sheet

Meeting Date:	2/10/2016
Sponsor(s):	Reilly (42)
Type:	Ordinance
Title:	Sidewalk cafe(s) for Starbucks Coffee No. 225
Committee(s) Assignment:	Committee on Transportation and Public Way

ORDINANCE
STARBUCKS COFFEE #225
Acct. No. 63414 - 27
Permit No. 1121695

Be It Ordained by the City Council of the City of Chicago:

Permission and authority are hereby given and granted to STARBUCKS COFFEE #225 upon the terms and subject to the conditions of this ordinance, to maintain and use a portion of the public right of way for a sidewalk cafe adjacent to its premises located at 40 W. Lake St.. Said sidewalk cafe area #1 shall be eighteen (18) feet in length and six point two five (6.25) feet in width for a total of one hundred twelve point five (112.5) square feet and shall allow six (6) feet of clear space from the face of the curb/building line along W. Lake Street. The compensation for said space and the days and hours of operation for the sidewalk cafe shall be as follows:

Monday through Friday 8:00 a.m. to 7:00 p.m. Saturday 8:00 a.m. to 3:00 p.m.
Compensation: $600.00
SEATING CAPACITY: 6

Sidewalk Cafe Permit and approved plan must be posted at all times.

This grant of privilege #1121695 for a sidewalk cafe shall be subject to the provisions of Section 10-28-800 though 10-28-885 of the Municipal Code of Chicago and the directions of the Commissioner of Department of Business Affairs and Consumer Protection, the Commissioner of Streets and Sanitation, and the Commissioner of Transportation.

The permit holder agrees to hold the City of Chicago harmless for any damage, relocation or replacement costs associated with damage, relocation or removal of private property caused by the City performing work in the public way.

Authority for the above named privilege is herein given and granted from and after March 1, 2016 through and including December 1, 2016.

Alderman _____

Brendan Reilly 42nd Ward

City of Chicago

O2016-1403

Office of the City Clerk

Document Tracking Sheet

Meeting Date:	2/10/2016
Sponsor(s):	Reilly (42)
Type:	Ordinance
Title:	Sidewalk cafe(s) for Starbucks Coffee No. 2213
Committee(s) Assignment:	Committee on Transportation and Public Way

ORDINANCE
STARBUCKS COFFEE #2213
Acct. No. 63414 - 23
Permit No. 1121678

Be It Ordained by the City Council of the City of Chicago:

Permission and authority are hereby given and granted to STARBUCKS COFFEE #2213 upon the terms and subject to the conditions of this ordinance, to maintain and use a portion of the public right of way for a sidewalk cafe adjacent to its premises located at 444 N. Michigan Ave.. Said sidewalk cafe area #1 shall be ten (10) feet in length and ten (10) feet in width for a total of one hundred (100) square feet and shall allow six (6) feet of clear space from the face of the curb/building line along N Michigan Ave. The compensation for said space and the days and hours of operation for the sidewalk cafe shall be as follows:

Sunday thru Thursday 8:00 am until 10:00 pm Friday and Saturday 8:00 am until 11:00 pm
Compensation: $720.00
SEATING CAPACITY: 9

Sidewalk Cafe Permit and approved plan must be posted at all times.

This grant of privilege #1121678 for a sidewalk cafe shall be subject to the provisions of Section 10-28-800 though 10-28-885 of the Municipal Code of Chicago and the directions of the Commissioner of Department of Business Affairs and Consumer Protection, the Commissioner of Streets and Sanitation, and the Commissioner of Transportation.

The permit holder agrees to hold the City of Chicago harmless for any damage, relocation or replacement costs associated with damage, relocation or removal of private property caused by the City performing work in the public way.

Authority for the above named privilege is herein given and granted from and after March 1, 2016 through and including December 1, 2016.

Alderman _____

Brendan Reilly 42nd Ward

City of Chicago

O2016-1407

Office of the City Clerk

Document Tracking Sheet

Meeting Date:	2/10/2016
Sponsor(s):	Reilly (42)
Type:	Ordinance
Title:	Sidewalk cafe(s) for Starbucks Coffee No. 2230
Committee(s) Assignment:	Committee on Transportation and Public Way

ORDINANCE
STARBUCKS COFFEE #2230
Acct. No. 63414 - 37
Permit No. 1121679

Be It Ordained by the City Council of the City of Chicago:

Permission and authority are hereby given and granted to STARBUCKS COFFEE #2230 upon the terms and subject to the conditions of this ordinance, to maintain and use a portion of the public right of way for a sidewalk cafe adjacent to its premises located at 68 E. Madison St.. Said sidewalk cafe area #1 shall be twenty-two (22) feet in length and four (4) feet in width for a total of eighty-eight (88) square feet and shall allow six (6) feet of clear space from the face of the curb/building line along E. Madison Street. The compensation for said space and the days and hours of operation for the sidewalk cafe shall be as follows:

Monday through Sunday 8:00 a.m.to 9:00 p.m.
Compensation: $600.00
SEATING CAPACITY: 8

Sidewalk Cafe Permit and approved plan must be posted at all times.

This grant of privilege #1121679 for a sidewalk cafe shall be subject to the provisions of Section 10-28-800 though 10-28-885 of the Municipal Code of Chicago and the directions of the Commissioner of Department of Business Affairs and Consumer Protection, the Commissioner of Streets and Sanitation, and the Commissioner of Transportation.

The permit holder agrees to hold the City of Chicago harmless for any damage, relocation or replacement costs associated with damage, relocation or removal of private property caused by the City performing work in the public way.

Authority for the above named privilege is herein given and granted from and after March 1, 2016 through and including December 1, 2016.

Alderman _____

Brendan Reilly 42nd Ward

City of Chicago

O2016-1408

Office of the City Clerk

Document Tracking Sheet

Meeting Date:	2/10/2016
Sponsor(s):	Reilly (42)
Type:	Ordinance
Title:	Sidewalk cafe(s) for Starbucks Coffee No. 2234
Committee(s) Assignment:	Committee on Transportation and Public Way

ORDINANCE
STARBUCKS COFFEE #2234
Acct. No. 63414 - 38
Permit No. 1121677

Be It Ordained by the City Council of the City of Chicago:

Permission and authority are hereby given and granted to STARBUCKS COFFEE #2234 upon the terms and subject to the conditions of this ordinance, to maintain and use a portion of the public right of way for a sidewalk cafe adjacent to its premises located at 200 W. Adams St.. Said sidewalk cafe area #1 shall be twenty (20) feet in length and five point five (5.5) feet in width for a total of one hundred ten (110) square feet and shall allow six (6) feet of clear space from the face of the curb/building line along S. Wells Street. The compensation for said space and the days and hours of operation for the sidewalk cafe shall be as follows:

Monday through Friday 8:00 a.m. to 7:00 p.m. Saturday and Sunday 8:00 a.m. to 5:00 p.m.
Compensation: $600.00
SEATING CAPACITY: 6

Sidewalk Cafe Permit and approved plan must be posted at all times.

This grant of privilege #1121677 for a sidewalk cafe shall be subject to the provisions of Section 10-28-800 though 10-28-885 of the Municipal Code of Chicago and the directions of the Commissioner of Department of Business Affairs and Consumer Protection, the Commissioner of Streets and Sanitation, and the Commissioner of Transportation.

The permit holder agrees to hold the City of Chicago harmless for any damage, relocation or replacement costs associated with damage, relocation or removal of private property caused by the City performing work in the public way.

Authority for the above named privilege is herein given and granted from and after March 1, 2016 through and including December 1, 2016.

Alderman _____

Brendan Reilly 42nd Ward

City of Chicago

O2016-1411

Office of the City Clerk

Document Tracking Sheet

Meeting Date:	2/10/2016
Sponsor(s):	Reilly (42)
Type:	Ordinance
Title:	Sidewalk cafe(s) for Starbucks Coffee No. 2401
Committee(s) Assignment:	Committee on Transportation and Public Way

ORDINANCE
STARBUCKS COFFEE #2401
Acct. No. 63414 - 56
Permit No. 1121694

Be It Ordained by the City Council of the City of Chicago:

Permission and authority are hereby given and granted to STARBUCKS COFFEE #2401 upon the terms and subject to the conditions of this ordinance, to maintain and use a portion of the public right of way for a sidewalk cafe adjacent to its premises located at 750 N. Franklin St.. Said sidewalk cafe area #1 shall be twenty (20) feet in length and six point five (6.5) feet in width for a total of one hundred thirty (130) square feet and shall allow six (6) feet of clear space from the face of the curb/building line along N. Franklin Street. The compensation for said space and the days and hours of operation for the sidewalk cafe shall be as follows:

Monday through Sunday 8:00 a.m. to 9:00 p.m.
Compensation: $600.00
SEATING CAPACITY: 12

Sidewalk Cafe Permit and approved plan must be posted at all times.

This grant of privilege #1121694 for a sidewalk cafe shall be subject to the provisions of Section 10-28-800 though 10-28-885 of the Municipal Code of Chicago and the directions of the Commissioner of Department of Business Affairs and Consumer Protection, the Commissioner of Streets and Sanitation, and the Commissioner of Transportation.

The permit holder agrees to hold the City of Chicago harmless for any damage, relocation or replacement costs associated with damage, relocation or removal of private property caused by the City performing work in the public way.

Authority for the above named privilege is herein given and granted from and after March 1, 2016 through and including December 1, 2016.

Alderman _____

Brendan Reilly 42nd Ward

City of Chicago

O2016-1414

Office of the City Clerk

Document Tracking Sheet

Meeting Date:	2/10/2016
Sponsor(s):	Reilly (42)
Type:	Ordinance
Title:	Sidewalk cafe(s) for Starbucks Coffee No. 2484
Committee(s) Assignment:	Committee on Transportation and Public Way

ORDINANCE
STARBUCKS COFFEE #2484
Acct. No. 63414 - 79
Permit No. 1121693

Be It Ordained by the City Council of the City of Chicago:

Permission and authority are hereby given and granted to STARBUCKS COFFEE #2484 upon the terms and subject to the conditions of this ordinance, to maintain and use a portion of the public right of way for a sidewalk cafe adjacent to its premises located at 111 E. Chestnut St.. Said sidewalk cafe area #1 shall be twenty-three (23) feet in length and nine point five (9.5) feet in width, area #2 shall be seventeen (17) feet in length and nine point five (9.5) feet in width for a total of three hundred eighty (380) square feet and shall allow six (6) feet of clear space from the face of the curb/building line along E. Chestnut Street. The compensation for said space and the days and hours of operation for the sidewalk cafe shall be as follows:

Monday thru Thursday 8:00 a.m. to 9:00 p.m. Friday & Saturday 8:00 a.m. to 10:00 p.m.
Sunday 8:00 a.m. to 9:30 p.m.
Compensation: $874.00
SEATING CAPACITY: 16

Sidewalk Cafe Permit and approved plan must be posted at all times.

This grant of privilege #1121693 for a sidewalk cafe shall be subject to the provisions of Section 10-28-800 though 10-28-885 of the Municipal Code of Chicago and the directions of the Commissioner of Department of Business Affairs and Consumer Protection, the Commissioner of Streets and Sanitation, and the Commissioner of Transportation.

The permit holder agrees to hold the City of Chicago harmless for any damage, relocation or replacement costs associated with damage, relocation or removal of private property caused by the City performing work in the public way.

Authority for the above named privilege is herein given and granted from and after March 1, 2016 through and including December 1, 2016.

Alderman _____

Brendan Reilly 42nd Ward

City of Chicago

O2016-1417

Office of the City Clerk

Document Tracking Sheet

Meeting Date:	2/10/2016
Sponsor(s):	Reilly (42)
Type:	Ordinance
Title:	Sidewalk cafe(s) for Starbucks Coffee No. 2510
Committee(s) Assignment:	Committee on Transportation and Public Way

ORDINANCE
STARBUCKS COFFEE #2510
Acct. No. 63414 - 77
Permit No. 1121692

Be It Ordained by the City Council of the City of Chicago:

Permission and authority are hereby given and granted to STARBUCKS COFFEE #2510 upon the terms and subject to the conditions of this ordinance, to maintain and use a portion of the public right of way for a sidewalk cafe adjacent to its premises located at 414 N. Orleans St.. Said sidewalk cafe area #1 shall be thirty-four (34) feet in length and five point four two (5.42) feet in width for a total of one hundred eighty-four point two eight (184.28) square feet and shall allow six (6) feet of clear space from the face of the curb/building line along N. Orleans Street. The compensation for said space and the days and hours of operation for the sidewalk cafe shall be as follows:

Monday through Sunday 8:00am until 9:00pm
Compensation: $600.00
SEATING CAPACITY: 18

Sidewalk Cafe Permit and approved plan must be posted at all times.

This grant of privilege #1121692 for a sidewalk cafe shall be subject to the provisions of Section 10-28-800 though 10-28-885 of the Municipal Code of Chicago and the directions of the Commissioner of Department of Business Affairs and Consumer Protection, the Commissioner of Streets and Sanitation, and the Commissioner of Transportation.

The permit holder agrees to hold the City of Chicago harmless for any damage, relocation or replacement costs associated with damage, relocation or removal of private property caused by the City performing work in the public way.

Authority for the above named privilege is herein given and granted from and after March 1, 2016 through and including December 1, 2016.

Alderman _____

Brendan Reilly 42nd Ward

City of Chicago

O2016-1419

Office of the City Clerk

Document Tracking Sheet

Meeting Date:	2/10/2016
Sponsor(s):	Reilly (42)
Type:	Ordinance
Title:	Sidewalk cafe(s) for Starbucks Coffee No. 2545
Committee(s) Assignment:	Committee on Transportation and Public Way

ORDINANCE
STARBUCKS COFFEE #2545
Acct. No. 63414 - 84
Permit No. 1121691

Be It Ordained by the City Council of the City of Chicago:

Permission and authority are hereby given and granted to STARBUCKS COFFEE #2545 upon the terms and subject to the conditions of this ordinance, to maintain and use a portion of the public right of way for a sidewalk cafe adjacent to its premises located at 25 E. Washington St.. Said sidewalk cafe area #1 shall be twenty-one (21) feet in length and fourteen (14) feet in width for a total of two hundred ninety-four (294) square feet and shall allow six (6) feet of clear space from the face of the curb/building line along N. Wabash Ave.. The compensation for said space and the days and hours of operation for the sidewalk cafe shall be as follows:

Monday through Sunday 8:00 a.m. to 9:00 p.m.
Compensation: $1,323.00
SEATING CAPACITY: 18

Sidewalk Cafe Permit and approved plan must be posted at all times.

This grant of privilege #1121691 for a sidewalk cafe shall be subject to the provisions of Section 10-28-800 though 10-28-885 of the Municipal Code of Chicago and the directions of the Commissioner of Department of Business Affairs and Consumer Protection, the Commissioner of Streets and Sanitation, and the Commissioner of Transportation.

The permit holder agrees to hold the City of Chicago harmless for any damage, relocation or replacement costs associated with damage, relocation or removal of private property caused by the City performing work in the public way.

Authority for the above named privilege is herein given and granted from and after March 1, 2016 through and including December 1, 2016.

Alderman _____

Brendan Reilly 42nd Ward

City of Chicago

O2016-1423

Office of the City Clerk

Document Tracking Sheet

Meeting Date:	2/10/2016
Sponsor(s):	Reilly (42)
Type:	Ordinance
Title:	Sidewalk cafe(s) for Starbucks Coffee No. 2877
Committee(s) Assignment:	Committee on Transportation and Public Way

ORDINANCE
STARBUCKS COFFEE #2877
Acct. No. 63414 - 101
Permit No. 1121690

Be It Ordained by the City Council of the City of Chicago:

Permission and authority are hereby given and granted to STARBUCKS COFFEE #2877 upon the terms and subject to the conditions of this ordinance, to maintain and use a portion of the public right of way for a sidewalk cafe adjacent to its premises located at 40 N. Clinton St.. Said sidewalk cafe area #1 shall be forty (40) feet in length and ten (10) feet in width for a total of four hundred (400) square feet and shall allow six (6) feet of clear space from the face of the curb/building line along N. Clinton. The compensation for said space and the days and hours of operation for the sidewalk cafe shall be as follows:

Monday through Friday 8:00 a..m to 6:30 p.m.
Compensation: $600.00
SEATING CAPACITY: 24

Sidewalk Cafe Permit and approved plan must be posted at all times.

This grant of privilege #1121690 for a sidewalk cafe shall be subject to the provisions of Section 10-28-800 though 10-28-885 of the Municipal Code of Chicago and the directions of the Commissioner of Department of Business Affairs and Consumer Protection, the Commissioner of Streets and Sanitation, and the Commissioner of Transportation.

The permit holder agrees to hold the City of Chicago harmless for any damage, relocation or replacement costs associated with damage, relocation or removal of private property caused by the City performing work in the public way.

Authority for the above named privilege is herein given and granted from and after March 1, 2016 through and including December 1, 2016.

Alderman _____

Brendan Reilly 42nd Ward

City of Chicago

O2016-1425

Office of the City Clerk

Document Tracking Sheet

Meeting Date:	2/10/2016
Sponsor(s):	Reilly (42)
Type:	Ordinance
Title:	Sidewalk cafe(s) for Starbucks Coffee No. 8972
Committee(s) Assignment:	Committee on Transportation and Public Way

ORDINANCE
STARBUCKS COFFEE #8972
Acct. No. 63414 - 105
Permit No. 1121689

Be It Ordained by the City Council of the City of Chicago:

Permission and authority are hereby given and granted to STARBUCKS COFFEE #8972 upon the terms and subject to the conditions of this ordinance, to maintain and use a portion of the public right of way for a sidewalk cafe adjacent to its premises located at 42 E. Chicago Ave.. Said sidewalk cafe area #1 shall be twenty (20) feet in length and twelve (12) feet in width for a total of two hundred forty (240) square feet and shall allow six (6) feet of clear space from the face of the curb/building line along E. Chicago Avenue. The compensation for said space and the days and hours of operation for the sidewalk cafe shall be as follows:

Monday through Friday 8:00 a.m. to 6:00 p.m.
Compensation: $600.00
SEATING CAPACITY: 20

Sidewalk Cafe Permit and approved plan must be posted at all times.

This grant of privilege #1121689 for a sidewalk cafe shall be subject to the provisions of Section 10-28-800 though 10-28-885 of the Municipal Code of Chicago and the directions of the Commissioner of Department of Business Affairs and Consumer Protection, the Commissioner of Streets and Sanitation, and the Commissioner of Transportation.

The permit holder agrees to hold the City of Chicago harmless for any damage, relocation or replacement costs associated with damage, relocation or removal of private property caused by the City performing work in the public way.

Authority for the above named privilege is herein given and granted from and after March 1, 2016 through and including December 1, 2016.

Alderman _____

Brendan Reilly 42nd Ward

City of Chicago

O2016-1426

Office of the City Clerk

Document Tracking Sheet

Meeting Date:	2/10/2016
Sponsor(s):	Reilly (42)
Type:	Ordinance
Title:	Sidewalk cafe(s) for Streeters Tavern
Committee(s) Assignment:	Committee on Transportation and Public Way

ORDINANCE
STREETERS TAVERN
Acct. No. 4180 - 1
Permit No. 1121561

Be It Ordained by the City Council of the City of Chicago:

Permission and authority are hereby given and granted to STREETERS TAVERN upon the terms and subject to the conditions of this ordinance, to maintain and use a portion of the public right of way for a sidewalk cafe adjacent to its premises located at 50 E. Chicago Ave.. Said sidewalk cafe area #1 shall be thirty-four (34) feet in length and fourteen (14) feet in width for a total of four hundred seventy-six (476) square feet and shall allow six (6) feet of clear space from the face of the curb/building line along E. Chicago Avenue. The compensation for said space and the days and hours of operation for the sidewalk cafe shall be as follows:

Monday through Sunday 11:00a.m.to 12:00 midnight
Compensation: $1,094.80
SEATING CAPACITY: 20

Sidewalk Cafe Permit and approved plan must be posted at all times.

This grant of privilege #1121561 for a sidewalk cafe shall be subject to the provisions of Section 10-28-800 though 10-28-885 of the Municipal Code of Chicago and the directions of the Commissioner of Department of Business Affairs and Consumer Protection, the Commissioner of Streets and Sanitation, and the Commissioner of Transportation.

The permit holder agrees to hold the City of Chicago harmless for any damage, relocation or replacement costs associated with damage, relocation or removal of private property caused by the City performing work in the public way.

Authority for the above named privilege is herein given and granted from and after March 1, 2016 through and including December 1, 2016.

Alderman _____

Brendan Reilly 42nd Ward

City of Chicago

O2016-1429

Office of the City Clerk

Document Tracking Sheet

Meeting Date:	2/10/2016
Sponsor(s):	Reilly (42)
Type:	Ordinance
Title:	Sidewalk cafe(s) for Subway
Committee(s) Assignment:	Committee on Transportation and Public Way

ORDINANCE
SUBWAY
Acct. No. 345040 - 1
Permit No. 1121563

Be It Ordained by the City Council of the City of Chicago:

Permission and authority are hereby given and granted to SUBWAY upon the terms and subject to the conditions of this ordinance, to maintain and use a portion of the public right of way for a sidewalk cafe adjacent to its premises located at 511 N. Mcclurg Ct.. Said sidewalk cafe area #1 shall be twenty-seven point six seven (27.67) feet in length and ten point six (10.6) feet in width for a total of two hundred ninety-three point three (293.3) square feet and shall allow six (6) feet of clear space from the face of the curb/building line along N. MCCLURG. The compensation for said space and the days and hours of operation for the sidewalk cafe shall be as follows:

Sunday through Saturday 8:00am until 11:00pm
Compensation: $674.59
SEATING CAPACITY: 26

Sidewalk Cafe Permit and approved plan must be posted at all times.

This grant of privilege #1121563 for a sidewalk cafe shall be subject to the provisions of Section 10-28-800 though 10-28-885 of the Municipal Code of Chicago and the directions of the Commissioner of Department of Business Affairs and Consumer Protection, the Commissioner of Streets and Sanitation, and the Commissioner of Transportation.

The permit holder agrees to hold the City of Chicago harmless for any damage, relocation or replacement costs associated with damage, relocation or removal of private property caused by the City performing work in the public way.

Authority for the above named privilege is herein given and granted from and after March 1, 2016 through and including December 1, 2016.

Alderman _____

Brendan Reilly 42nd Ward

City of Chicago

O2016-1431

Office of the City Clerk

Document Tracking Sheet

Meeting Date:	2/10/2016
Sponsor(s):	Reilly (42)
Type:	Ordinance
Title:	Sidewalk cafe(s) for Sullivan's Steakhouse
Committee(s) Assignment:	Committee on Transportation and Public Way

ORDINANCE
SULLIVAN'S STEAKHOUSE
Acct. No. 86412 - 2
Permit No. 1121481

Be It Ordained by the City Council of the City of Chicago:

Permission and authority are hereby given and granted to SULLIVAN'S STEAKHOUSE upon the terms and subject to the conditions of this ordinance, to maintain and use a portion of the public right of way for a sidewalk cafe adjacent to its premises located at 415 N. Dearborn St.. Said sidewalk cafe area #1 shall be thirty-four (34) feet in length and eight (8) feet in width for a total of two hundred seventy-two (272) square feet and shall allow six (6) feet of clear space from the face of the curb/building line along Hubbard St.. The compensation for said space and the days and hours of operation for the sidewalk cafe shall be as follows:

Sunday thru Saturday 11:00 a.m. to 12:00 a.m.
Compensation: $625.60
SEATING CAPACITY: 21

Sidewalk Cafe Permit and approved plan must be posted at all times.

This grant of privilege #1121481 for a sidewalk cafe shall be subject to the provisions of Section 10-28-800 though 10-28-885 of the Municipal Code of Chicago and the directions of the Commissioner of Department of Business Affairs and Consumer Protection, the Commissioner of Streets and Sanitation, and the Commissioner of Transportation.

The permit holder agrees to hold the City of Chicago harmless for any damage, relocation or replacement costs associated with damage, relocation or removal of private property caused by the City performing work in the public way.

Authority for the above named privilege is herein given and granted from and after March 1, 2016 through and including December 1, 2016.

Alderman _____

Brendan Reilly 42nd Ward

City of Chicago

O2016-1433

Office of the City Clerk

Document Tracking Sheet

Meeting Date:	2/10/2016
Sponsor(s):	Reilly (42)
Type:	Ordinance
Title:	Sidewalk cafe(s) for Sunda
Committee(s) Assignment:	Committee on Transportation and Public Way

ORDINANCE
SUNDA
Acct. No. 326151 - 2
Permit No. 1121754

Be It Ordained by the City Council of the City of Chicago:

Permission and authority are hereby given and granted to SUNDA upon the terms and subject to the conditions of this ordinance, to maintain and use a portion of the public right of way for a sidewalk cafe adjacent to its premises located at 110 W. Illinois St.. Said sidewalk cafe area #1 shall be forty-eight point three three (48.33) feet in length and seven point three three (7.33) feet in width for a total of three hundred fifty-four point two six (354.26) square feet and shall allow six (6) feet of clear space from the face of the curb/building line along W. Illinois. The compensation for said space and the days and hours of operation for the sidewalk cafe shall be as follows:

Sunday through Saturday 8:00 a.m. until 12:00 Midnight
Compensation: $814.80
SEATING CAPACITY: 24

Sidewalk Cafe Permit and approved plan must be posted at all times.

This grant of privilege #1121754 for a sidewalk cafe shall be subject to the provisions of Section 10-28-800 though 10-28-885 of the Municipal Code of Chicago and the directions of the Commissioner of Department of Business Affairs and Consumer Protection, the Commissioner of Streets and Sanitation, and the Commissioner of Transportation.

The permit holder agrees to hold the City of Chicago harmless for any damage, relocation or replacement costs associated with damage, relocation or removal of private property caused by the City performing work in the public way.

Authority for the above named privilege is herein given and granted from and after March 1, 2016 through and including December 1, 2016.

Alderman _____

Brendan Reilly 42nd Ward

City of Chicago

O2016-1435

Office of the City Clerk

Document Tracking Sheet

Meeting Date:	2/10/2016
Sponsor(s):	Reilly (42)
Type:	Ordinance
Title:	Sidewalk cafe(s) for Sunny Side Up
Committee(s) Assignment:	Committee on Transportation and Public Way

ORDINANCE
SUNNY SIDE UP
Acct. No. 372969 - 1
Permit No. 1121833

Be It Ordained by the City Council of the City of Chicago:

Permission and authority are hereby given and granted to SUNNY SIDE UP upon the terms and subject to the conditions of this ordinance, to maintain and use a portion of the public right of way for a sidewalk cafe adjacent to its premises located at 42 E. Superior St.. Said sidewalk cafe area #1 shall be twenty-one point six seven (21.67) feet in length and thirteen point zero nine (13.09) feet in width for a total of two hundred eighty-three point six six (283.66) square feet and shall allow six (6) feet of clear space from the face of the curb/building line along E. Superior Street. The compensation for said space and the days and hours of operation for the sidewalk cafe shall be as follows:

Monday through Sunday 8:00 a.m. to 4:00 p.m.
Compensation: $652.42
SEATING CAPACITY: 24

Sidewalk Cafe Permit and approved plan must be posted at all times.

This grant of privilege #1121833 for a sidewalk cafe shall be subject to the provisions of Section 10-28-800 though 10-28-885 of the Municipal Code of Chicago and the directions of the Commissioner of Department of Business Affairs and Consumer Protection, the Commissioner of Streets and Sanitation, and the Commissioner of Transportation.

The permit holder agrees to hold the City of Chicago harmless for any damage, relocation or replacement costs associated with damage, relocation or removal of private property caused by the City performing work in the public way.

Authority for the above named privilege is herein given and granted from and after March 1, 2016 through and including December 1, 2016.

Alderman _____

Brendan Reilly 42nd Ward

City of Chicago

O2016-1437

Office of the City Clerk

Document Tracking Sheet

Meeting Date:	2/10/2016
Sponsor(s):	Reilly (42)
Type:	Ordinance
Title:	Sidewalk cafe(s) for Tavern at the Park
Committee(s) Assignment:	Committee on Transportation and Public Way

ORDINANCE
TAVERN AT THE PARK
Acct. No. 300130 - 2
Permit No. 1121549

Be It Ordained by the City Council of the City of Chicago:

Permission and authority are hereby given and granted to TAVERN AT THE PARK upon the terms and subject to the conditions of this ordinance, to maintain and use a portion of the public right of way for a sidewalk cafe adjacent to its premises located at 130 E. Randolph St.. Said sidewalk cafe area #1 shall be fifty-five point four two (55.42) feet in length and nine point three three (9.33) feet in width for a total of five hundred seventeen point zero seven (517.07) square feet and shall allow six (6) feet of clear space from the face of the curb/building line along E. Randolph St.. The compensation for said space and the days and hours of operation for the sidewalk cafe shall be as follows:

Monday through Friday 11:00 a.m. until 11:00 p.m. Saturday 12:00 Noon until 11:00 p.m.
Sunday 12:00 Noon until 10:00 p.m.
Compensation: $2,326.81
SEATING CAPACITY: 32

Sidewalk Cafe Permit and approved plan must be posted at all times.


This grant of privilege #1121549 for a sidewalk cafe shall be subject to the provisions of Section 10-28-800 though 10-28-885 of the Municipal Code of Chicago and the directions of the Commissioner of Department of Business Affairs and Consumer Protection, the Commissioner of Streets and Sanitation, and the Commissioner of Transportation.

The permit holder agrees to hold the City of Chicago harmless for any damage, relocation or replacement costs associated with damage, relocation or removal of private property caused by the City performing work in the public way.

Authority for the above named privilege is herein given and granted from and after March 1, 2016 through and including December 1, 2016.

Alderman _____

Brendan Reilly 42nd Ward

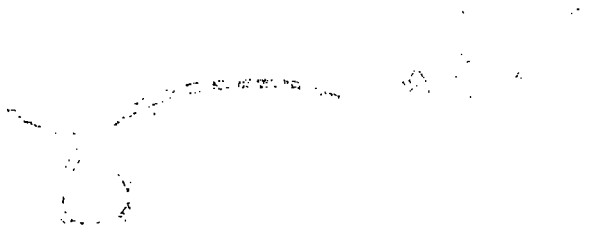

City of Chicago

O2016-1439

Office of the City Clerk

Document Tracking Sheet

Meeting Date:	2/10/2016
Sponsor(s):	Reilly (42)
Type:	Ordinance
Title:	Sidewalk cafe(s) for Tavern on Rush
Committee(s) Assignment:	Committee on Transportation and Public Way

ORDINANCE
TAVERN ON RUSH
Acct. No. 64797 - 2
Permit No. 1121375

Be It Ordained by the City Council of the City of Chicago:

Permission and authority are hereby given and granted to TAVERN ON RUSH upon the terms and subject to the conditions of this ordinance, to maintain and use a portion of the public right of way for a sidewalk cafe adjacent to its premises located at 1031 N. Rush St.. Said sidewalk cafe area #1 shall be thirty-six (36) feet in length and seven (7) feet in width, area #2 shall be seven (7) feet in length and fifteen (15) feet in width, area #3 shall be forty-seven (47) feet in length and twelve (12) feet in width, area #4 shall be thirty (30) feet in length and six point five (6.5) feet in width for a total of one thousand one hundred sixteen (1116) square feet and shall allow six (6) feet of clear space from the face of the curb/building line along E. Bellevue Place, and Corner of Rush/Bellvue, N. Rush Street. The compensation for said space and the days and hours of operation for the sidewalk cafe shall be as follows:

Monday through Sunday 8:00 a.m. to 12:00 Midnight
Compensation: $2,566.80
SEATING CAPACITY: 114

Sidewalk Cafe Permit and approved plan must be posted at all times.

This grant of privilege #1121375 for a sidewalk cafe shall be subject to the provisions of Section 10-28-800 though 10-28-885 of the Municipal Code of Chicago and the directions of the Commissioner of Department of Business Affairs and Consumer Protection, the Commissioner of Streets and Sanitation, and the Commissioner of Transportation.

The permit holder agrees to hold the City of Chicago harmless for any damage, relocation or replacement costs associated with damage, relocation or removal of private property caused by the City performing work in the public way.

Authority for the above named privilege is herein given and granted from and after March 1, 2016 through and including December 1, 2016.

Alderman _____

Brendan Reilly 42nd Ward

City of Chicago

O2016-1442

Office of the City Clerk

Document Tracking Sheet

Meeting Date:	2/10/2016
Sponsor(s):	Reilly (42)
Type:	Ordinance
Title:	Sidewalk cafe(s) for TGI Friday's
Committee(s) Assignment:	Committee on Transportation and Public Way

ORDINANCE
TGI FRIDAY'S
Acct. No. 64022 - 1
Permit No. 1121768

Be It Ordained by the City Council of the City of Chicago:

Permission and authority are hereby given and granted to TGI FRIDAY'S upon the terms and subject to the conditions of this ordinance, to maintain and use a portion of the public right of way for a sidewalk cafe adjacent to its premises located at 153 E. Erie St.. Said sidewalk cafe area #1 shall be fifty-five point two five (55.25) feet in length and fourteen point three three (14.33) feet in width for a total of seven hundred ninety-one point seven three (791.73) square feet and shall allow six (6) feet of clear space from the face of the curb/building line along E.ERIE. The compensation for said space and the days and hours of operation for the sidewalk cafe shall be as follows:

Monday through Friday 10:00 a.m. until 12:00 Midnight Saturday and Sunday 8:00 a.m. until 12:00 Midnight
Compensation: $1,820.98
SEATING CAPACITY: 62

Sidewalk Cafe Permit and approved plan must be posted at all times.

This grant of privilege #1121768 for a sidewalk cafe shall be subject to the provisions of Section 10-28-800 though 10-28-885 of the Municipal Code of Chicago and the directions of the Commissioner of Department of Business Affairs and Consumer Protection, the Commissioner of Streets and Sanitation, and the Commissioner of Transportation.

The permit holder agrees to hold the City of Chicago harmless for any damage, relocation or replacement costs associated with damage, relocation or removal of private property caused by the City performing work in the public way.

Authority for the above named privilege is herein given and granted from and after March 1, 2016 through and including December 1, 2016.

Alderman _____

Brendan Reilly 42nd Ward

City of Chicago

O2016-1446

Office of the City Clerk

Document Tracking Sheet

Meeting Date:	2/10/2016
Sponsor(s):	Reilly (42)
Type:	Ordinance
Title:	Sidewalk cafe(s) for Theory Sports Div Lounge
Committee(s) Assignment:	Committee on Transportation and Public Way

ORDINANCE
Theory Sports Div Lounge
Acct. No. 331934 - 1
Permit No. 1121660

Be It Ordained by the City Council of the City of Chicago:

Permission and authority are hereby given and granted to Theory Sports Div Lounge upon the terms and subject to the conditions of this ordinance, to maintain and use a portion of the public right of way for a sidewalk cafe adjacent to its premises located at 9 W. Hubbard St.. Said sidewalk cafe area #1 shall be thirty-three (33) feet in length and five point four two (5.42) feet in width for a total of one hundred seventy-eight point eight six (178.86) square feet and shall allow six (6) feet of clear space from the face of the curb/building line along W Hubbard St. The compensation for said space and the days and hours of operation for the sidewalk cafe shall be as follows:

Monday through Sunday 11:00 a.m. until 12:00 midnight
Compensation: $600.00
SEATING CAPACITY: 13

Sidewalk Cafe Permit and approved plan must be posted at all times.

This grant of privilege #1121660 for a sidewalk cafe shall be subject to the provisions of Section 10-28-800 though 10-28-885 of the Municipal Code of Chicago and the directions of the Commissioner of Department of Business Affairs and Consumer Protection, the Commissioner of Streets and Sanitation, and the Commissioner of Transportation.

The permit holder agrees to hold the City of Chicago harmless for any damage, relocation or replacement costs associated with damage, relocation or removal of private property caused by the City performing work in the public way.

Authority for the above named privilege is herein given and granted from and after March 1, 2016 through and including December 1, 2016.

Alderman _____

Brendan Reilly 42nd Ward

City of Chicago

O2016-1453

Office of the City Clerk

Document Tracking Sheet

Meeting Date:	2/10/2016
Sponsor(s):	Reilly (42)
Type:	Ordinance
Title:	Sidewalk cafe(s) for Tradition
Committee(s) Assignment:	Committee on Transportation and Public Way

ORDINANCE
TRADITION
Acct. No. 300607 - 1
Permit No. 1121718

Be It Ordained by the City Council of the City of Chicago:

Permission and authority are hereby given and granted to TRADITION upon the terms and subject to the conditions of this ordinance, to maintain and use a portion of the public right of way for a sidewalk cafe adjacent to its premises located at 160 N. Franklin St.. Said sidewalk cafe area #1 shall be fifty point five (50.5) feet in length and twelve point five (12.5) feet in width, area #2 shall be thirty-two (32) feet in length and five (5) feet in width for a total of seven hundred ninety-one point two five (791.25) square feet and shall allow six (6) feet of clear space from the face of the curb/building line along Alley on South side of building, North Franklin Street. The compensation for said space and the days and hours of operation for the sidewalk cafe shall be as follows:

Monday to Friday 11:00 am - 8:00 pm Saturday & Sunday - closed
Compensation: $3,560.63
SEATING CAPACITY: 24

Sidewalk Cafe Permit and approved plan must be posted at all times.

This grant of privilege #1121718 for a sidewalk cafe shall be subject to the provisions of Section 10-28-800 though 10-28-885 of the Municipal Code of Chicago and the directions of the Commissioner of Department of Business Affairs and Consumer Protection, the Commissioner of Streets and Sanitation, and the Commissioner of Transportation.

The permit holder agrees to hold the City of Chicago harmless for any damage, relocation or replacement costs associated with damage, relocation or removal of private property caused by the City performing work in the public way.

Authority for the above named privilege is herein given and granted from and after March 1, 2016 through and including December 1, 2016.

Alderman _____

Brendan Reilly 42nd Ward

City of Chicago

O2016-1454

Office of the City Clerk

Document Tracking Sheet

Meeting Date:	2/10/2016
Sponsor(s):	Reilly (42)
Type:	Ordinance
Title:	Sidewalk cafe(s) for Tre Soldi
Committee(s) Assignment:	Committee on Transportation and Public Way

ORDINANCE
TRE SOLDI
Acct. No. 377021 - 1
Permit No. 1121618

Be It Ordained by the City Council of the City of Chicago:

Permission and authority are hereby given and granted to TRE SOLDI upon the terms and subject to the conditions of this ordinance, to maintain and use a portion of the public right of way for a sidewalk cafe adjacent to its premises located at 212 E. Ohio St.. Said sidewalk cafe area #1 shall be forty-seven (47) feet in length and seven (7) feet in width for a total of three hundred twenty-nine (329) square feet and shall allow six (6) feet of clear space from the face of the curb/building line along E. Ohio Street. The compensation for said space and the days and hours of operation for the sidewalk cafe shall be as follows:

Sunday 11:30 a.m. to 10:00 p.m. Monday through Thursday 11:30 a.m. to 11:00 p.m.
Friday and Saturday 11:30 a.m. to 12:00 midnight
Compensation: $756.70
SEATING CAPACITY: 20

Sidewalk Cafe Permit and approved plan must be posted at all times.

This grant of privilege #1121618 for a sidewalk cafe shall be subject to the provisions of Section 10-28-800 though 10-28-885 of the Municipal Code of Chicago and the directions of the Commissioner of Department of Business Affairs and Consumer Protection, the Commissioner of Streets and Sanitation, and the Commissioner of Transportation.

The permit holder agrees to hold the City of Chicago harmless for any damage, relocation or replacement costs associated with damage, relocation or removal of private property caused by the City performing work in the public way.

Authority for the above named privilege is herein given and granted from and after March 1, 2016 through and including December 1, 2016.

Alderman _____

Brendan Reilly 42nd Ward

City of Chicago

O2016-1457

Office of the City Clerk

Document Tracking Sheet

Meeting Date:	2/10/2016
Sponsor(s):	Reilly (42)
Type:	Ordinance
Title:	Sidewalk cafe(s) for UB Dogs
Committee(s) Assignment:	Committee on Transportation and Public Way

ORDINANCE
UB DOGS
Acct. No. 359169 - 1
Permit No. 1121836

Be It Ordained by the City Council of the City of Chicago:

Permission and authority are hereby given and granted to UB DOGS upon the terms and subject to the conditions of this ordinance, to maintain and use a portion of the public right of way for a sidewalk cafe adjacent to its premises located at 185 N. Franklin St.. Said sidewalk cafe area #1 shall be thirty (30) feet in length and three point six seven (3.67) feet in width for a total of one hundred ten point one (110.1) square feet and shall allow six (6) feet of clear space from the face of the curb/building line along N Franklin St. The compensation for said space and the days and hours of operation for the sidewalk cafe shall be as follows:

Monday through Friday 8:00 a.m. until 4:00 p.m.
Compensation: $600.00
SEATING CAPACITY: 10

Sidewalk Cafe Permit and approved plan must be posted at all times.

This grant of privilege #1121836 for a sidewalk cafe shall be subject to the provisions of Section 10-28-800 though 10-28-885 of the Municipal Code of Chicago and the directions of the Commissioner of Department of Business Affairs and Consumer Protection, the Commissioner of Streets and Sanitation, and the Commissioner of Transportation.

The permit holder agrees to hold the City of Chicago harmless for any damage, relocation or replacement costs associated with damage, relocation or removal of private property caused by the City performing work in the public way.

Authority for the above named privilege is herein given and granted from and after March 1, 2016 through and including December 1, 2016.

Alderman _____

Brendan Reilly 42nd Ward

City of Chicago

O2016-1464

Office of the City Clerk

Document Tracking Sheet

Meeting Date:	2/10/2016
Sponsor(s):	Reilly (42)
Type:	Ordinance
Title:	Sidewalk cafe(s) for Volare
Committee(s) Assignment:	Committee on Transportation and Public Way

ORDINANCE
VOLARE
Acct. No. 18563 - 5
Permit No. 1121490

Be It Ordained by the City Council of the City of Chicago:

Permission and authority are hereby given and granted to VOLARE upon the terms and subject to the conditions of this ordinance, to maintain and use a portion of the public right of way for a sidewalk cafe adjacent to its premises located at 201-205 E. Grand Ave.. Said sidewalk cafe area #1 shall be thirty-eight (38) feet in length and eight (8) feet in width, area #2 shall be twenty-two (22) feet in length and eight (8) feet in width for a total of four hundred eighty (480) square feet and shall allow six (6) feet of clear space from the face of the curb/building line along N. St. Clair. The compensation for said space and the days and hours of operation for the sidewalk cafe shall be as follows:

Monday through Sunday 11:00 a.m. to 12:00 MIdnight
Compensation: $1,104.00
SEATING CAPACITY: 44

Sidewalk Cafe Permit and approved plan must be posted at all times.

This grant of privilege #1121490 for a sidewalk cafe shall be subject to the provisions of Section 10-28-800 though 10-28-885 of the Municipal Code of Chicago and the directions of the Commissioner of Department of Business Affairs and Consumer Protection, the Commissioner of Streets and Sanitation, and the Commissioner of Transportation.

The permit holder agrees to hold the City of Chicago harmless for any damage, relocation or replacement costs associated with damage, relocation or removal of private property caused by the City performing work in the public way.

Authority for the above named privilege is herein given and granted from and after March 1, 2016 through and including December 1, 2016.

Alderman _____

Brendan Reilly 42nd Ward

City of Chicago

O2016-1469

Office of the City Clerk

Document Tracking Sheet

Meeting Date:	2/10/2016
Sponsor(s):	Reilly (42)
Type:	Ordinance
Title:	Sidewalk cafe(s) for Weber Grill Restaurant
Committee(s) Assignment:	Committee on Transportation and Public Way

ORDINANCE
WEBER GRILL RESTAURANT
Acct. No. 222093 - 1
Permit No. 1121643

Be It Ordained by the City Council of the City of Chicago:

Permission and authority are hereby given and granted to WEBER GRILL RESTAURANT upon the terms and subject to the conditions of this ordinance, to maintain and use a portion of the public right of way for a sidewalk cafe adjacent to its premises located at 539 N. State St.. Said sidewalk cafe area #1 shall be eighteen point seven five (18.75) feet in length and nineteen point five (19.5) feet in width, area #2 shall be one hundred eighty-seven point five eight (187.58) feet in length and ten point zero eight (10.08) feet in width for a total of two thousand two hundred fifty-six point four three (2256.43) square feet and shall allow six (6) feet of clear space from the face of the curb/building line along N. STATE ST.. The compensation for said space and the days and hours of operation for the sidewalk cafe shall be as follows:

Monday through Sunday 8:00 a.m. to 12:00 Midnight
Compensation: $5,189.79
SEATING CAPACITY: 122

Sidewalk Cafe Permit and approved plan must be posted at all times.

This grant of privilege #1121643 for a sidewalk cafe shall be subject to the provisions of Section 10-28-800 though 10-28-885 of the Municipal Code of Chicago and the directions of the Commissioner of Department of Business Affairs and Consumer Protection, the Commissioner of Streets and Sanitation, and the Commissioner of Transportation.

The permit holder agrees to hold the City of Chicago harmless for any damage, relocation or replacement costs associated with damage, relocation or removal of private property caused by the City performing work in the public way.

Authority for the above named privilege is herein given and granted from and after March 1, 2016 through and including December 1, 2016.

Alderman _____

Brendan Reilly 42nd Ward

City of Chicago

O2016-1471

Office of the City Clerk

Document Tracking Sheet

Meeting Date:	2/10/2016
Sponsor(s):	Reilly (42)
Type:	Ordinance
Title:	Sidewalk cafe(s) for Wildberry Pancakes & Cafe
Committee(s) Assignment:	Committee on Transportation and Public Way

ORDINANCE
WILDBERRY PANCAKES & CAFE
Acct. No. 360948 - 1
Permit No. 1121303

Be It Ordained by the City Council of the City of Chicago:

Permission and authority are hereby given and granted to WILDBERRY PANCAKES & CAFE upon the terms and subject to the conditions of this ordinance, to maintain and use a portion of the public right of way for a sidewalk cafe adjacent to its premises located at 130 E. Randolph St.. Said sidewalk cafe area #1 shall be sixty-five point five (65.5) feet in length and ten point four two (10.42) feet in width for a total of six hundred eighty-two point five one (682.51) square feet and shall allow six (6) feet of clear space from the face of the curb/building line along East Randolph Street. The compensation for said space and the days and hours of operation for the sidewalk cafe shall be as follows:

Monday through Sunday 8:00 a.m. to 2:30 p.m.
Compensation: $3,071.30
SEATING CAPACITY: 40

Sidewalk Cafe Permit and approved plan must be posted at all times.

This grant of privilege #1121303 for a sidewalk cafe shall be subject to the provisions of Section 10-28-800 though 10-28-885 of the Municipal Code of Chicago and the directions of the Commissioner of Department of Business Affairs and Consumer Protection, the Commissioner of Streets and Sanitation, and the Commissioner of Transportation.

The permit holder agrees to hold the City of Chicago harmless for any damage, relocation or replacement costs associated with damage, relocation or removal of private property caused by the City performing work in the public way.

Authority for the above named privilege is herein given and granted from and after March 1, 2016 through and including December 1, 2016.

Alderman _____

Brendan Reilly 42nd Ward

City of Chicago

O2016-1475

Office of the City Clerk

Document Tracking Sheet

Meeting Date:	2/10/2016
Sponsor(s):	Reilly (42)
Type:	Ordinance
Title:	Sidewalk cafe(s) for Windsor, The
Committee(s) Assignment:	Committee on Transportation and Public Way

ORDINANCE
THE WINDSOR
Acct. No. 394947 - 1
Permit No. 1121649

Be It Ordained by the City Council of the City of Chicago:

Permission and authority are hereby given and granted to THE WINDSOR upon the terms and subject to the conditions of this ordinance, to maintain and use a portion of the public right of way for a sidewalk cafe adjacent to its premises located at 160 E. Huron St.. Said sidewalk cafe area #1 shall be seventy (70) feet in length and nine (9) feet in width for a total of six hundred thirty (630) square feet and shall allow six (6) feet of clear space from the face of the curb/building line along North Saint Clair. The compensation for said space and the days and hours of operation for the sidewalk cafe shall be as follows:

Monday through Sunday 8:00 a.m. to 12:00 midnight
Compensation: $1,449.00
SEATING CAPACITY: 58

Sidewalk Cafe Permit and approved plan must be posted at all times.

This grant of privilege #1121649 for a sidewalk cafe shall be subject to the provisions of Section 10-28-800 though 10-28-885 of the Municipal Code of Chicago and the directions of the Commissioner of Department of Business Affairs and Consumer Protection, the Commissioner of Streets and Sanitation, and the Commissioner of Transportation.

The permit holder agrees to hold the City of Chicago harmless for any damage, relocation or replacement costs associated with damage, relocation or removal of private property caused by the City performing work in the public way.

Authority for the above named privilege is herein given and granted from and after March 1, 2016 through and including December 1, 2016.

Alderman _____

Brendan Reilly 42nd Ward

City of Chicago

O2016-1476

Office of the City Clerk

Document Tracking Sheet

Meeting Date:	2/10/2016
Sponsor(s):	Reilly (42)
Type:	Ordinance
Title:	Sidewalk cafe(s) for Wow Bao - 1 W Wacker Dr
Committee(s) Assignment:	Committee on Transportation and Public Way

ORDINANCE
WOW BAO
Acct. No. 321165 - 1
Permit No. 1121467

Be It Ordained by the City Council of the City of Chicago:

Permission and authority are hereby given and granted to WOW BAO upon the terms and subject to the conditions of this ordinance, to maintain and use a portion of the public right of way for a sidewalk cafe adjacent to its premises located at 1 W. Wacker Dr.. Said sidewalk cafe area #1 shall be fifty-eight point five (58.5) feet in length and eleven point four two (11.42) feet in width for a total of six hundred sixty-eight point zero seven (668.07) square feet and shall allow six (6) feet of clear space from the face of the curb/building line along N. State Street. The compensation for said space and the days and hours of operation for the sidewalk cafe shall be as follows:

Monday through Sunday 8:00 a.m. to 9:00 p.m.
Compensation: $3,006.32
SEATING CAPACITY: 60

Sidewalk Cafe Permit and approved plan must be posted at all times.

This grant of privilege #1121467 for a sidewalk cafe shall be subject to the provisions of Section 10-28-800 though 10-28-885 of the Municipal Code of Chicago and the directions of the Commissioner of Department of Business Affairs and Consumer Protection, the Commissioner of Streets and Sanitation, and the Commissioner of Transportation.

The permit holder agrees to hold the City of Chicago harmless for any damage, relocation or replacement costs associated with damage, relocation or removal of private property caused by the City performing work in the public way.

Authority for the above named privilege is herein given and granted from and after March 1, 2016 through and including December 1, 2016.

Alderman _____

Brendan Reilly 42nd Ward

City of Chicago

O2016-1486

Office of the City Clerk

Document Tracking Sheet

Meeting Date:	2/10/2016
Sponsor(s):	Reilly (42)
Type:	Ordinance
Title:	Sidewalk cafe(s) for Wow Bao - 175 W Jackson Blvd
Committee(s) Assignment:	Committee on Transportation and Public Way

ORDINANCE
WOW BAO
Acct. No. 308940 - 1
Permit No. 1121466

Be It Ordained by the City Council of the City of Chicago:

Permission and authority are hereby given and granted to WOW BAO upon the terms and subject to the conditions of this ordinance, to maintain and use a portion of the public right of way for a sidewalk cafe adjacent to its premises located at 175 W. Jackson Blvd.. Said sidewalk cafe area #1 shall be forty-seven (47) feet in length and six point five eight (6.58) feet in width for a total of three hundred nine point two six (309.26) square feet and shall allow six (6) feet of clear space from the face of the curb/building line along Financial Place. The compensation for said space and the days and hours of operation for the sidewalk cafe shall be as follows:

Monday through Friday 8:00 a.m. to 6:00 p.m.
Compensation: $600.00
SEATING CAPACITY: 20

Sidewalk Cafe Permit and approved plan must be posted at all times.

This grant of privilege #1121466 for a sidewalk cafe shall be subject to the provisions of Section 10-28-800 though 10-28-885 of the Municipal Code of Chicago and the directions of the Commissioner of Department of Business Affairs and Consumer Protection, the Commissioner of Streets and Sanitation, and the Commissioner of Transportation.

The permit holder agrees to hold the City of Chicago harmless for any damage, relocation or replacement costs associated with damage, relocation or removal of private property caused by the City performing work in the public way.

Authority for the above named privilege is herein given and granted from and after March 1, 2016 through and including December 1, 2016.

Alderman _____

Brendan Reilly 42nd Ward

City of Chicago

O2016-1488

Office of the City Clerk

Document Tracking Sheet

Meeting Date:	2/10/2016
Sponsor(s):	Reilly (42)
Type:	Ordinance
Title:	Sidewalk cafe(s) for Wyndham Grand Chicago Riverfront
Committee(s) Assignment:	Committee on Transportation and Public Way

ORDINANCE
WYNDHAM GRAND CHICAGO RIVERFRONT
Acct. No. 375959 - 1
Permit No. 1121655

Be It Ordained by the City Council of the City of Chicago:

Permission and authority are hereby given and granted to WYNDHAM GRAND CHICAGO RIVERFRONT upon the terms and subject to the conditions of this ordinance, to maintain and use a portion of the public right of way for a sidewalk cafe adjacent to its premises located at 71 E. Wacker Dr.. Said sidewalk cafe area #1 shall be fifty-seven point zero eight (57.08) feet in length and fifteen point seven five (15.75) feet in width for a total of eight hundred ninety-nine point zero one (899.01) square feet and shall allow six (6) feet of clear space from the face of the curb/building line along E. Wacker Drive. The compensation for said space and the days and hours of operation for the sidewalk cafe shall be as follows:

Monday to Sunday 8:00 am - 11:00 pm
Compensation: $2,067.72
SEATING CAPACITY: 60

Sidewalk Cafe Permit and approved plan must be posted at all times.

This grant of privilege #1121655 for a sidewalk cafe shall be subject to the provisions of Section 10-28-800 though 10-28-885 of the Municipal Code of Chicago and the directions of the Commissioner of Department of Business Affairs and Consumer Protection, the Commissioner of Streets and Sanitation, and the Commissioner of Transportation.

The permit holder agrees to hold the City of Chicago harmless for any damage, relocation or replacement costs associated with damage, relocation or removal of private property caused by the City performing work in the public way.

Authority for the above named privilege is herein given and granted from and after March 1, 2016 through and including December 1, 2016.

Alderman _____

Brendan Reilly 42nd Ward

City of Chicago

O2016-1491

Office of the City Clerk

Document Tracking Sheet

Meeting Date:	2/10/2016
Sponsor(s):	Reilly (42)
Type:	Ordinance
Title:	Sidewalk cafe(s) for 175 Sopraffina Market Caffe LLC
Committee(s) Assignment:	Committee on Transportation and Public Way

ORDINANCE
175 SOPRAFFINA MARKET CAFFE LLC
Acct. No. 267676 - 1
Permit No. 1121747

Be It Ordained by the City Council of the City of Chicago:

Permission and authority are hereby given and granted to 175 SOPRAFFINA MARKET CAFFE LLC upon the terms and subject to the conditions of this ordinance, to maintain and use a portion of the public right of way for a sidewalk cafe adjacent to its premises located at 175 W. Jackson Blvd.. Said sidewalk cafe area #1 shall be nineteen (19) feet in length and six (6) feet in width for a total of one hundred fourteen (114) square feet and shall allow six (6) feet of clear space from the face of the curb/building line along W. Financial Place. The compensation for said space and the days and hours of operation for the sidewalk cafe shall be as follows:

Monday thru Friday 8:00 a.m. to 4:00 p.m.
Compensation: $600.00
SEATING CAPACITY: 12

Sidewalk Cafe Permit and approved plan must be posted at all times.

This grant of privilege #1121747 for a sidewalk cafe shall be subject to the provisions of Section 10-28-800 though 10-28-885 of the Municipal Code of Chicago and the directions of the Commissioner of Department of Business Affairs and Consumer Protection, the Commissioner of Streets and Sanitation, and the Commissioner of Transportation.

The permit holder agrees to hold the City of Chicago harmless for any damage, relocation or replacement costs associated with damage, relocation or removal of private property caused by the City performing work in the public way.

Authority for the above named privilege is herein given and granted from and after March 1, 2016 through and including December 1, 2016.

Alderman _____

Brendan Reilly 42nd Ward

City of Chicago

O2016-1083

Office of the City Clerk

Document Tracking Sheet

Meeting Date:	2/10/2016
Sponsor(s):	Smith (43)
Type:	Ordinance
Title:	Sidewalk cafe(s) for Annettes's Italian Ice
Committee(s) Assignment:	Committee on Transportation and Public Way

ORDINANCE
ANNETTE'S ITALIAN ICE
Acct. No. 360701 - 1
Permit No. 1121250

Be It Ordained by the City Council of the City of Chicago:

Permission and authority are hereby given and granted to ANNETTE'S ITALIAN ICE upon the terms and subject to the conditions of this ordinance, to maintain and use a portion of the public right of way for a sidewalk cafe adjacent to its premises located at 2009 N. Bissell St.. Said sidewalk cafe area #1 shall be fifteen (15) feet in length and six point seven five (6.75) feet in width, area #2 shall be twelve point five (12.5) feet in length and five point six seven (5.67) feet in width for a total of one hundred seventy-two point one three (172.13) square feet and shall allow six (6) feet of clear space from the face of the curb/building line along N Bissell St. The compensation for said space and the days and hours of operation for the sidewalk cafe shall be as follows:

Monday through Sunday 12:00 noon until 12:00 midnight
Compensation: $600.00
SEATING CAPACITY: 16

Sidewalk Cafe Permit and approved plan must be posted at all times.

This grant of privilege #1121250 for a sidewalk cafe shall be subject to the provisions of Section 10-28-800 though 10-28-885 of the Municipal Code of Chicago and the directions of the Commissioner of Department of Business Affairs and Consumer Protection, the Commissioner of Streets and Sanitation, and the Commissioner of Transportation.

The permit holder agrees to hold the City of Chicago harmless for any damage, relocation or replacement costs associated with damage, relocation or removal of private property caused by the City performing work in the public way.

Authority for the above named privilege is herein given and granted from and after March 1, 2016 through and including December 1, 2016.

Alderman _____

Michele Smith 43rd Ward

Department of Business Affairs and Consumer Protection
Small Business Center - Public Way Use Unit
City Hall - 121 N. LaSalle Street, Room 800 • Chicago, IL 60602
312-74-GOBIZ / 312-744-6249 • (312) 744-1944 (TTY)
http://www.cityofchicago.org/bacp

02/10/2016

Alderman **Michele Smith**
Ward # **43**
City of Chicago
City Hall, Room **300**
121 North LaSalle Street
Chicago, Illinois 60602

Re: An ordinance to use and maintain a portion of the public right-of-way for **two (2) sidewalk cafe(s)** for **ANNETTE'S ITALIAN ICE**, adjacent to the premises known as **2009 N. Bissell St.**.

Dear Alderman **Michele Smith**:

The applicant referenced above has requested the use of the public right-of-way for a **sidewalk cafe(s)**. An ordinance has been prepared by the Department of Business Affairs and Consumer Protection – Small Business Center - Public Way Use Unit for presentation to the City Council. Because this request was made for properties located in your ward, as approved by you as per the attached, I respectfully request that you introduce the attached ordinance at the next City Council meeting.

If you have any questions regarding this ordinance, please contact Anthony Bertuca at (312) 744-5506.

Department of Business Affairs and Consumer Protection

City of Chicago

O2016-1087

Office of the City Clerk

Document Tracking Sheet

Meeting Date:	2/10/2016
Sponsor(s):	Smith (43)
Type:	Ordinance
Title:	Sidewalk cafe(s) for Blanchard, The
Committee(s) Assignment:	Committee on Transportation and Public Way

ORDINANCE
THE BLANCHARD
Acct. No. 395450 - 1
Permit No. 1121732

Be It Ordained by the City Council of the City of Chicago:

Permission and authority are hereby given and granted to THE BLANCHARD upon the terms and subject to the conditions of this ordinance, to maintain and use a portion of the public right of way for a sidewalk cafe adjacent to its premises located at 1935 N. Lincoln Park West . Said sidewalk cafe area #1 shall be twenty-two (22) feet in length and ten point one seven (10.17) feet in width, area #2 shall be seventy-nine point two five (79.25) feet in length and ten point one seven (10.17) feet in width for a total of one thousand twenty-nine point seven one (1029.71) square feet and shall allow six (6) feet of clear space from the face of the curb/building line along North Lincoln Park West and North Clark, North Lincoln Park West. The compensation for said space and the days and hours of operation for the sidewalk cafe shall be as follows:

Tuesday through Thursday 5:00 p.m. to 10:00 p.m. Friday 5:00 p.m. to 11:00 p.m.
Saturday and Sunday 10:00 a.m. to 11:00 p.m.
Compensation: $1,853.48
SEATING CAPACITY: 61

Sidewalk Cafe Permit and approved plan must be posted at all times.

This grant of privilege #1121732 for a sidewalk cafe shall be subject to the provisions of Section 10-28-800 though 10-28-885 of the Municipal Code of Chicago and the directions of the Commissioner of Department of Business Affairs and Consumer Protection, the Commissioner of Streets and Sanitation, and the Commissioner of Transportation.

The permit holder agrees to hold the City of Chicago harmless for any damage, relocation or replacement costs associated with damage, relocation or removal of private property caused by the City performing work in the public way.

Authority for the above named privilege is herein given and granted from and after March 1, 2016 through and including December 1, 2016.

Alderman _____

Michele Smith 43rd Ward

City of Chicago

O2016-1090

Office of the City Clerk

Document Tracking Sheet

Meeting Date:	2/10/2016
Sponsor(s):	Smith (43)
Type:	Ordinance
Title:	Sidewalk cafe(s) for Dunlay's on Clark
Committee(s) Assignment:	Committee on Transportation and Public Way

ORDINANCE
DUNLAY'S ON CLARK
Acct. No. 16163 - 1
Permit No. 1121647

Be It Ordained by the City Council of the City of Chicago:

Permission and authority are hereby given and granted to DUNLAY'S ON CLARK upon the terms and subject to the conditions of this ordinance, to maintain and use a portion of the public right of way for a sidewalk cafe adjacent to its premises located at 2600 N. Clark St.. Said sidewalk cafe area #1 shall be ninety-three (93) feet in length and eight point five (8.5) feet in width for a total of seven hundred ninety point five (790.5) square feet and shall allow six (6) feet of clear space from the face of the curb/building line along W. Wrightwood. The compensation for said space and the days and hours of operation for the sidewalk cafe shall be as follows:


Monday through Friday 11:00 a.m. until 11:00 p.m. Saturday & Sunday 10:00 a.m. until 12:00 Midnight
Compensation: $1,422.90
SEATING CAPACITY: 58

Sidewalk Cafe Permit and approved plan must be posted at all times.

This grant of privilege #1121647 for a sidewalk cafe shall be subject to the provisions of Section 10-28-800 though 10-28-885 of the Municipal Code of Chicago and the directions of the Commissioner of Department of Business Affairs and Consumer Protection, the Commissioner of Streets and Sanitation, and the Commissioner of Transportation.

The permit holder agrees to hold the City of Chicago harmless for any damage, relocation or replacement costs associated with damage, relocation or removal of private property caused by the City performing work in the public way.

Authority for the above named privilege is herein given and granted from and after March 1, 2016 through and including December 1, 2016.

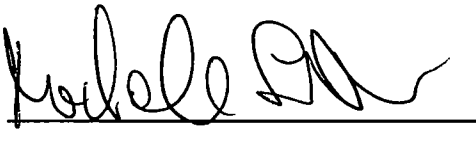Alderman 

Michele Smith 43rd Ward

City of Chicago

O2016-1093

Office of the City Clerk

Document Tracking Sheet

Meeting Date:	2/10/2016
Sponsor(s):	Smith (43)
Type:	Ordinance
Title:	Sidewalk cafe(s) for Gemini Bistro
Committee(s) Assignment:	Committee on Transportation and Public Way

ORDINANCE
GEMINI BISTRO
Acct. No. 340340 - 1
Permit No. 1121654

Be It Ordained by the City Council of the City of Chicago:

Permission and authority are hereby given and granted to GEMINI BISTRO upon the terms and subject to the conditions of this ordinance, to maintain and use a portion of the public right of way for a sidewalk cafe adjacent to its premises located at 2075 N. Lincoln Ave.. Said sidewalk cafe area #1 shall be seventy-eight (78) feet in length and eight point seven five (8.75) feet in width for a total of six hundred eighty-two point five (682.5) square feet and shall allow six (6) feet of clear space from the face of the curb/building line along W. Dickens Ave. The compensation for said space and the days and hours of operation for the sidewalk cafe shall be as follows:

Tuesday through Thursday 5:00 p.m. until 10:00 p.m. Friday 5:00 p.m. until 11:00 p.m. Saturday 5:00pm until 11:00pm Sunday 5:00 p.m. until 9:00 p.m.
Compensation: $1,228.50
SEATING CAPACITY: 36

Sidewalk Cafe Permit and approved plan must be posted at all times.

This grant of privilege #1121654 for a sidewalk cafe shall be subject to the provisions of Section 10-28-800 though 10-28-885 of the Municipal Code of Chicago and the directions of the Commissioner of Department of Business Affairs and Consumer Protection, the Commissioner of Streets and Sanitation, and the Commissioner of Transportation.

The permit holder agrees to hold the City of Chicago harmless for any damage, relocation or replacement costs associated with damage, relocation or removal of private property caused by the City performing work in the public way.

Authority for the above named privilege is herein given and granted from and after March 1, 2016 through and including December 1, 2016.

Alderman _____

Michele Smith 43rd Ward

City of Chicago

O2016-1098

Office of the City Clerk

Document Tracking Sheet

Meeting Date:	2/10/2016
Sponsor(s):	Smith (43)
Type:	Ordinance
Title:	Sidewalk cafe(s) for Jam 'N Honey
Committee(s) Assignment:	Committee on Transportation and Public Way

ORDINANCE
JAM 'N HONEY
Acct. No. 360510 - 1
Permit No. 1121506

Be It Ordained by the City Council of the City of Chicago:

Permission and authority are hereby given and granted to JAM 'N HONEY upon the terms and subject to the conditions of this ordinance, to maintain and use a portion of the public right of way for a sidewalk cafe adjacent to its premises located at 958 W. Webster Ave.. Said sidewalk cafe area #1 shall be twenty (20) feet in length and seven (7) feet in width, area #2 shall be sixty-seven point five (67.5) feet in length and seven (7) feet in width for a total of six hundred twelve point five (612.5) square feet and shall allow six (6) feet of clear space from the face of the curb/building line along Webster, Sheffield. The compensation for said space and the days and hours of operation for the sidewalk cafe shall be as follows:

Sunday through Thursday 8:00 a.m. until 10:00 p.m. Friday and Saturday 8:00 a.m. until 11:00 p.m.
Compensation: $673.75
SEATING CAPACITY: 56

Sidewalk Cafe Permit and approved plan must be posted at all times.

This grant of privilege #1121506 for a sidewalk cafe shall be subject to the provisions of Section 10-28-800 though 10-28-885 of the Municipal Code of Chicago and the directions of the Commissioner of Department of Business Affairs and Consumer Protection, the Commissioner of Streets and Sanitation, and the Commissioner of Transportation.

The permit holder agrees to hold the City of Chicago harmless for any damage, relocation or replacement costs associated with damage, relocation or removal of private property caused by the City performing work in the public way.

Authority for the above named privilege is herein given and granted from and after March 1, 2016 through and including December 1, 2016.

Alderman _____

Michele Smith 43rd Ward

City of Chicago

O2016-1100

Office of the City Clerk

Document Tracking Sheet

Meeting Date:	2/10/2016
Sponsor(s):	Smith (43)
Type:	Ordinance
Title:	Sidewalk cafe(s) for Lincon Station
Committee(s) Assignment:	Committee on Transportation and Public Way

ORDINANCE
LINCOLN STATION
Acct. No. 64758 - 1
Permit No. 1121497

Be It Ordained by the City Council of the City of Chicago:

Permission and authority are hereby given and granted to LINCOLN STATION upon the terms and subject to the conditions of this ordinance, to maintain and use a portion of the public right of way for a sidewalk cafe adjacent to its premises located at 2430-32 N. Lincoln Ave.. Said sidewalk cafe area #1 shall be twenty-five (25) feet in length and four point five (4.5) feet in width, area #2 shall be twenty-five (25) feet in length and four point five (4.5) feet in width for a total of two hundred twenty-five (225) square feet and shall allow six (6) feet of clear space from the face of the curb/building line along N. Lincoln Avenue. The compensation for said space and the days and hours of operation for the sidewalk cafe shall be as follows:

Sunday through Wednesday 11:00 a.m. to 11:00 p.m.Thursday through Saturday 11:00 a.m. to 12:00 midnight
Compensation: $600.00
SEATING CAPACITY: 18

Sidewalk Cafe Permit and approved plan must be posted at all times.

This grant of privilege #1121497 for a sidewalk cafe shall be subject to the provisions of Section 10-28-800 though 10-28-885 of the Municipal Code of Chicago and the directions of the Commissioner of Department of Business Affairs and Consumer Protection, the Commissioner of Streets and Sanitation, and the Commissioner of Transportation.

The permit holder agrees to hold the City of Chicago harmless for any damage, relocation or replacement costs associated with damage, relocation or removal of private property caused by the City performing work in the public way.

Authority for the above named privilege is herein given and granted from and after March 1, 2016 through and including December 1, 2016.

Alderman _____

Michele Smith 43rd Ward

City of Chicago

O2016-1104

Office of the City Clerk

Document Tracking Sheet

Meeting Date:	2/10/2016
Sponsor(s):	Smith (43)
Type:	Ordinance
Title:	Sidewalk cafe(s) for Lou Malnati's Pizzeria
Committee(s) Assignment:	Committee on Transportation and Public Way

ORDINANCE
Lou Malnati's Pizzeria
Acct. No. 50161 - 2
Permit No. 1121516

Be It Ordained by the City Council of the City of Chicago:

Permission and authority are hereby given and granted to Lou Malnati's Pizzeria upon the terms and subject to the conditions of this ordinance, to maintain and use a portion of the public right of way for a sidewalk cafe adjacent to its premises located at 956-58 W. Wrightwood Ave.. Said sidewalk cafe area #1 shall be sixty point five eight (60.58) feet in length and six point five eight (6.58) feet in width for a total of three hundred ninety-eight point six two (398.62) square feet and shall allow six (6) feet of clear space from the face of the curb/building line along N. Sheffield Avenue. The compensation for said space and the days and hours of operation for the sidewalk cafe shall be as follows:

Monday through Thursday 4:00 p.m. to 10:00 p.m. Friday and Saturday 11:00 a.m. to 11:00 p.m. Sunday 11:00 a.m. to 10:00 p.m.
Compensation: $600.00
SEATING CAPACITY: 20

Sidewalk Cafe Permit and approved plan must be posted at all times.

This grant of privilege #1121516 for a sidewalk cafe shall be subject to the provisions of Section 10-28-800 though 10-28-885 of the Municipal Code of Chicago and the directions of the Commissioner of Department of Business Affairs and Consumer Protection, the Commissioner of Streets and Sanitation, and the Commissioner of Transportation.

The permit holder agrees to hold the City of Chicago harmless for any damage, relocation or replacement costs associated with damage, relocation or removal of private property caused by the City performing work in the public way.

Authority for the above named privilege is herein given and granted from and after March 1, 2016 through and including December 1, 2016.

Alderman 

Michele Smith 43rd Ward

City of Chicago

O2016-1109

Office of the City Clerk

Document Tracking Sheet

Meeting Date:	2/10/2016
Sponsor(s):	Smith (43)
Type:	Ordinance
Title:	Sidewalk cafe(s) for Marge's Still
Committee(s) Assignment:	Committee on Transportation and Public Way

ORDINANCE
MARGE'S STILL
Acct. No. 262079 - 1
Permit No. 1121460

Be It Ordained by the City Council of the City of Chicago:

Permission and authority are hereby given and granted to MARGE'S STILL upon the terms and subject to the conditions of this ordinance, to maintain and use a portion of the public right of way for a sidewalk cafe adjacent to its premises located at 1758 N. Sedgwick St.. Said sidewalk cafe area #1 shall be thirty-four point two five (34.25) feet in length and six point eight three (6.83) feet in width for a total of two hundred thirty-three point nine three (233.93) square feet and shall allow six (6) feet of clear space from the face of the curb/building line along Menomenee. The compensation for said space and the days and hours of operation for the sidewalk cafe shall be as follows:

Monday to Sunday 11:00 am - 10:00 pm
Compensation: $600.00
SEATING CAPACITY: 10

Sidewalk Cafe Permit and approved plan must be posted at all times.

This grant of privilege #1121460 for a sidewalk cafe shall be subject to the provisions of Section 10-28-800 though 10-28-885 of the Municipal Code of Chicago and the directions of the Commissioner of Department of Business Affairs and Consumer Protection, the Commissioner of Streets and Sanitation, and the Commissioner of Transportation.

The permit holder agrees to hold the City of Chicago harmless for any damage, relocation or replacement costs associated with damage, relocation or removal of private property caused by the City performing work in the public way.

Authority for the above named privilege is herein given and granted from and after March 1, 2016 through and including December 1, 2016.

Alderman _____

Michele Smith 43rd Ward

City of Chicago

O2016-1114

Office of the City Clerk

Document Tracking Sheet

Meeting Date:	2/10/2016
Sponsor(s):	Smith (43)
Type:	Ordinance
Title:	Sidewalk cafe(s) for Molly's Cupcakes LLC
Committee(s) Assignment:	Committee on Transportation and Public Way

ORDINANCE
MOLLY'S CUPCAKES LLC
Acct. No. 311222 - 1
Permit No. 1121817

Be It Ordained by the City Council of the City of Chicago:

Permission and authority are hereby given and granted to MOLLY'S CUPCAKES LLC upon the terms and subject to the conditions of this ordinance, to maintain and use a portion of the public right of way for a sidewalk cafe adjacent to its premises located at 2536-2538 N. Clark St.. Said sidewalk cafe area #1 shall be thirteen (13) feet in length and four point five (4.5) feet in width, area #2 shall be thirteen (13) feet in length and four point five (4.5) feet in width for a total of one hundred seventeen (117) square feet and shall allow six (6) feet of clear space from the face of the curb/building line along N. Clark. The compensation for said space and the days and hours of operation for the sidewalk cafe shall be as follows:

Sunday through Saturday 8:00am until 11:59pm
Compensation: $600.00
SEATING CAPACITY: 24

Sidewalk Cafe Permit and approved plan must be posted at all times.

This grant of privilege #1121817 for a sidewalk cafe shall be subject to the provisions of Section 10-28-800 though 10-28-885 of the Municipal Code of Chicago and the directions of the Commissioner of Department of Business Affairs and Consumer Protection, the Commissioner of Streets and Sanitation, and the Commissioner of Transportation.

The permit holder agrees to hold the City of Chicago harmless for any damage, relocation or replacement costs associated with damage, relocation or removal of private property caused by the City performing work in the public way.

Authority for the above named privilege is herein given and granted from and after March 1, 2016 through and including December 1, 2016.

Alderman _____

Michele Smith 43rd Ward

City of Chicago

O2016-1124

Office of the City Clerk

Document Tracking Sheet

Meeting Date:	2/10/2016
Sponsor(s):	Smith (43)
Type:	Ordinance
Title:	Sidewalk cafe(s) for Nookies on Wells, Inc.
Committee(s) Assignment:	Committee on Transportation and Public Way

ORDINANCE
NOOKIES ON WELLS INC
Acct. No. 11179 - 1
Permit No. 1121414

Be It Ordained by the City Council of the City of Chicago:

Permission and authority are hereby given and granted to NOOKIES ON WELLS INC upon the terms and subject to the conditions of this ordinance, to maintain and use a portion of the public right of way for a sidewalk cafe adjacent to its premises located at 1746 N. Wells St.. Said sidewalk cafe area #1 shall be thirty (30) feet in length and eight (8) feet in width for a total of two hundred forty (240) square feet and shall allow six (6) feet of clear space from the face of the curb/building line along N. Wells Street. The compensation for said space and the days and hours of operation for the sidewalk cafe shall be as follows:

Monday through Sunday 8:00 a.m.to 10:00 p.m.
Compensation: $600.00
SEATING CAPACITY: 18

Sidewalk Cafe Permit and approved plan must be posted at all times.

This grant of privilege #1121414 for a sidewalk cafe shall be subject to the provisions of Section 10-28-800 though 10-28-885 of the Municipal Code of Chicago and the directions of the Commissioner of Department of Business Affairs and Consumer Protection, the Commissioner of Streets and Sanitation, and the Commissioner of Transportation.

The permit holder agrees to hold the City of Chicago harmless for any damage, relocation or replacement costs associated with damage, relocation or removal of private property caused by the City performing work in the public way.

Authority for the above named privilege is herein given and granted from and after March 1, 2016 through and including December 1, 2016.

Alderman _____

Michele Smith 43rd Ward

City of Chicago

O2016-1128

Office of the City Clerk

Document Tracking Sheet

Meeting Date:	2/10/2016
Sponsor(s):	Smith (43)
Type:	Ordinance
Title:	Sidewalk cafe(s) for Pars Cove East
Committee(s) Assignment:	Committee on Transportation and Public Way

ORDINANCE
PARS COVE EAST
Acct. No. 4701 - 1
Permit No. 1121544

Be It Ordained by the City Council of the City of Chicago:

Permission and authority are hereby given and granted to PARS COVE EAST upon the terms and subject to the conditions of this ordinance, to maintain and use a portion of the public right of way for a sidewalk cafe adjacent to its premises located at 435 W. Diversey Pkwy.. Said sidewalk cafe area #1 shall be twenty-five (25) feet in length and six (6) feet in width for a total of one hundred fifty (150) square feet and shall allow six (6) feet of clear space from the face of the curb/building line along W. Diversey Ave.. The compensation for said space and the days and hours of operation for the sidewalk cafe shall be as follows:

Sunday through Saturday 8:00 a.m. to 12:00 midnight
Compensation: $600.00
SEATING CAPACITY: 20

Sidewalk Cafe Permit and approved plan must be posted at all times.

This grant of privilege #1121544 for a sidewalk cafe shall be subject to the provisions of Section 10-28-800 though 10-28-885 of the Municipal Code of Chicago and the directions of the Commissioner of Department of Business Affairs and Consumer Protection, the Commissioner of Streets and Sanitation, and the Commissioner of Transportation.

The permit holder agrees to hold the City of Chicago harmless for any damage, relocation or replacement costs associated with damage, relocation or removal of private property caused by the City performing work in the public way.

Authority for the above named privilege is herein given and granted from and after March 1, 2016 through and including December 1, 2016.

Alderman _____

Michele Smith 43rd Ward

City of Chicago

O2016-1131

Office of the City Clerk

Document Tracking Sheet

Meeting Date:	2/10/2016
Sponsor(s):	Smith (43)
Type:	Ordinance
Title:	Sidewalk cafe(s) for Perennial Virant
Committee(s) Assignment:	Committee on Transportation and Public Way

ORDINANCE
PERENNIAL VIRANT
Acct. No. 319410 - 1
Permit No. 1121508

Be It Ordained by the City Council of the City of Chicago:

Permission and authority are hereby given and granted to PERENNIAL VIRANT upon the terms and subject to the conditions of this ordinance, to maintain and use a portion of the public right of way for a sidewalk cafe adjacent to its premises located at 1800 N. Lincoln Ave.. Said sidewalk cafe area #1 shall be seventy-one point five eight (71.58) feet in length and twenty point five eight (20.58) feet in width for a total of one thousand four hundred seventy-three point one two (1473.12) square feet and shall allow six (6) feet of clear space from the face of the curb/building line along N. Lincoln Avenue. The compensation for said space and the days and hours of operation for the sidewalk cafe shall be as follows:

Monday through Thursday 11:00 a.m. to 11:00 p.m. Friday 11:00 a.m. to 12:00 midnight
Saturday 10:00 a.m. to 12:00 midnight Sunday 10:00 a.m. to 11:00 p.m.
Compensation: $2,651.61
SEATING CAPACITY: 54

Sidewalk Cafe Permit and approved plan must be posted at all times.

This grant of privilege #1121508 for a sidewalk cafe shall be subject to the provisions of Section 10-28-800 though 10-28-885 of the Municipal Code of Chicago and the directions of the Commissioner of Department of Business Affairs and Consumer Protection, the Commissioner of Streets and Sanitation, and the Commissioner of Transportation.

The permit holder agrees to hold the City of Chicago harmless for any damage, relocation or replacement costs associated with damage, relocation or removal of private property caused by the City performing work in the public way.

Authority for the above named privilege is herein given and granted from and after March 1, 2016 through and including December 1, 2016.

Alderman _____

Michele Smith 43rd Ward

City of Chicago

O2016-1139

Office of the City Clerk

Document Tracking Sheet

Meeting Date:	2/10/2016
Sponsor(s):	Smith (43)
Type:	Ordinance
Title:	Sidewalk cafe(s) for Potbelly Sandwich Works - 565 W Diversey Pkwy
Committee(s) Assignment:	Committee on Transportation and Public Way

ORDINANCE
POTBELLY SANDWICH WORKS
Acct. No. 65004 - 42
Permit No. 1121813

Be It Ordained by the City Council of the City of Chicago:

Permission and authority are hereby given and granted to POTBELLY SANDWICH WORKS upon the terms and subject to the conditions of this ordinance, to maintain and use a portion of the public right of way for a sidewalk cafe adjacent to its premises located at 565 W. Diversey Pkwy.. Said sidewalk cafe area #1 shall be thirteen point eight three (13.83) feet in length and seven (7) feet in width, area #2 shall be twenty-seven point six seven (27.67) feet in length and five point one four (5.14) feet in width for a total of two hundred thirty-nine point zero three (239.03) square feet and shall allow six (6) feet of clear space from the face of the curb/building line along W. Diversey Avenue, N. Lehmann Court. The compensation for said space and the days and hours of operation for the sidewalk cafe shall be as follows:

Monday through Sunday 11:00 a.m. to 10:00 p.m.
Compensation: $600.00
SEATING CAPACITY: 18

Sidewalk Cafe Permit and approved plan must be posted at all times.

This grant of privilege #1121813 for a sidewalk cafe shall be subject to the provisions of Section 10-28-800 though 10-28-885 of the Municipal Code of Chicago and the directions of the Commissioner of Department of Business Affairs and Consumer Protection, the Commissioner of Streets and Sanitation, and the Commissioner of Transportation.

The permit holder agrees to hold the City of Chicago harmless for any damage, relocation or replacement costs associated with damage, relocation or removal of private property caused by the City performing work in the public way.

Authority for the above named privilege is herein given and granted from and after March 1, 2016 through and including December 1, 2016.

Alderman _____

Michele Smith 43rd Ward

City of Chicago

O2016-1143

Office of the City Clerk

Document Tracking Sheet

Meeting Date:	2/10/2016
Sponsor(s):	Smith (43)
Type:	Ordinance
Title:	Sidewalk cafe(s) for Potbelly Sandwich Works - 959 W Diversey Pkwy
Committee(s) Assignment:	Committee on Transportation and Public Way

ORDINANCE
POTBELLY SANDWICH WORKS
Acct. No. 65004 - 43
Permit No. 1121812

Be It Ordained by the City Council of the City of Chicago:

Permission and authority are hereby given and granted to POTBELLY SANDWICH WORKS upon the terms and subject to the conditions of this ordinance, to maintain and use a portion of the public right of way for a sidewalk cafe adjacent to its premises located at 959 W. Diversey Pkwy.. Said sidewalk cafe area #1 shall be twenty-eight point seven five (28.75) feet in length and six point five eight (6.58) feet in width for a total of one hundred eighty-nine point one eight (189.18) square feet and shall allow six (6) feet of clear space from the face of the curb/building line along N. Sheffield Avenue. The compensation for said space and the days and hours of operation for the sidewalk cafe shall be as follows:

Monday through Sunday 11:00 a.m. to 10:00 p.m.
Compensation: $600.00
SEATING CAPACITY: 12

Sidewalk Cafe Permit and approved plan must be posted at all times.

This grant of privilege #1121812 for a sidewalk cafe shall be subject to the provisions of Section 10-28-800 though 10-28-885 of the Municipal Code of Chicago and the directions of the Commissioner of Department of Business Affairs and Consumer Protection, the Commissioner of Streets and Sanitation, and the Commissioner of Transportation.

The permit holder agrees to hold the City of Chicago harmless for any damage, relocation or replacement costs associated with damage, relocation or removal of private property caused by the City performing work in the public way.

Authority for the above named privilege is herein given and granted from and after March 1, 2016 through and including December 1, 2016.

Alderman _____

Michele Smith 43rd Ward

City of Chicago

O2016-1154

Office of the City Clerk

Document Tracking Sheet

Meeting Date:	2/10/2016
Sponsor(s):	Smith (43)
Type:	Ordinance
Title:	Sidewalk cafe(s) for Ranalli's
Committee(s) Assignment:	Committee on Transportation and Public Way

ORDINANCE
RANALLI'S
Acct. No. 337178 - 1
Permit No. 1121255

Be It Ordained by the City Council of the City of Chicago:

Permission and authority are hereby given and granted to RANALLI'S upon the terms and subject to the conditions of this ordinance, to maintain and use a portion of the public right of way for a sidewalk cafe adjacent to its premises located at 1925 N. Lincoln Ave.. Said sidewalk cafe area #1 shall be one hundred fourteen point five (114.5) feet in length and twenty-eight point three three (28.33) feet in width for a total of three thousand two hundred forty-three point seven nine (3243.79) square feet and shall allow six (6) feet of clear space from the face of the curb/building line along N. Lincoln Avenue. The compensation for said space and the days and hours of operation for the sidewalk cafe shall be as follows:

Monday through Friday 11:00 a.m. until 10:00 p.m. Saturday & Sunday 10:00 a.m. until 11:00 p.m.
Compensation: $5,838.81
SEATING CAPACITY: 168

Sidewalk Cafe Permit and approved plan must be posted at all times.

This grant of privilege #1121255 for a sidewalk cafe shall be subject to the provisions of Section 10-28-800 though 10-28-885 of the Municipal Code of Chicago and the directions of the Commissioner of Department of Business Affairs and Consumer Protection, the Commissioner of Streets and Sanitation, and the Commissioner of Transportation.

The permit holder agrees to hold the City of Chicago harmless for any damage, relocation or replacement costs associated with damage, relocation or removal of private property caused by the City performing work in the public way.

Authority for the above named privilege is herein given and granted from and after March 1, 2016 through and including December 1, 2016.

Alderman _____

Michele Smith 43rd Ward

City of Chicago

O2016-1159

Office of the City Clerk

Document Tracking Sheet

Meeting Date:	2/10/2016
Sponsor(s):	Smith (43)
Type:	Ordinance
Title:	Sidewalk cafe(s) for Riccardo Enoteca
Committee(s) Assignment:	Committee on Transportation and Public Way

ORDINANCE
RICCARDO ENOTECA
Acct. No. 359406 - 1
Permit No. 1121328

Be It Ordained by the City Council of the City of Chicago:

Permission and authority are hereby given and granted to RICCARDO ENOTECA upon the terms and subject to the conditions of this ordinance, to maintain and use a portion of the public right of way for a sidewalk cafe adjacent to its premises located at 2116 N. Clark St.. Said sidewalk cafe area #1 shall be nineteen (19) feet in length and four (4) feet in width for a total of seventy-six (76) square feet and shall allow six (6) feet of clear space from the face of the curb/building line along N. Clark. The compensation for said space and the days and hours of operation for the sidewalk cafe shall be as follows:

Monday to Thursday 5:00 pm - 10:00 pm Friday & Saturday 5:00 pm - 11:00 pm Sunday 4:00 pm - 9:00 pm
Compensation: $600.00
SEATING CAPACITY: 16

Sidewalk Cafe Permit and approved plan must be posted at all times.

This grant of privilege #1121328 for a sidewalk cafe shall be subject to the provisions of Section 10-28-800 though 10-28-885 of the Municipal Code of Chicago and the directions of the Commissioner of Department of Business Affairs and Consumer Protection, the Commissioner of Streets and Sanitation, and the Commissioner of Transportation.

The permit holder agrees to hold the City of Chicago harmless for any damage, relocation or replacement costs associated with damage, relocation or removal of private property caused by the City performing work in the public way.

Authority for the above named privilege is herein given and granted from and after March 1, 2016 through and including December 1, 2016.

Alderman _____

Michele Smith 43rd Ward

City of Chicago

O2016-1180

Office of the City Clerk

Document Tracking Sheet

Meeting Date:	2/10/2016
Sponsor(s):	Smith (43)
Type:	Ordinance
Title:	Sidewalk cafe(s) for River Shannon
Committee(s) Assignment:	Committee on Transportation and Public Way

ORDINANCE
RIVER SHANNON
Acct. No. 28 - 1
Permit No. 1121560

Be It Ordained by the City Council of the City of Chicago:

Permission and authority are hereby given and granted to RIVER SHANNON upon the terms and subject to the conditions of this ordinance, to maintain and use a portion of the public right of way for a sidewalk cafe adjacent to its premises located at 425 W. Armitage Ave.. Said sidewalk cafe area #1 shall be forty-two (42) feet in length and ten (10) feet in width for a total of four hundred twenty (420) square feet and shall allow six (6) feet of clear space from the face of the curb/building line along HUDSON ST. The compensation for said space and the days and hours of operation for the sidewalk cafe shall be as follows:

SUNDAY THROUGH SATURDAY 11:00 a.m. until 10:00 p.m.
Compensation: $756.00
SEATING CAPACITY: 16

Sidewalk Cafe Permit and approved plan must be posted at all times.

This grant of privilege #1121560 for a sidewalk cafe shall be subject to the provisions of Section 10-28-800 though 10-28-885 of the Municipal Code of Chicago and the directions of the Commissioner of Department of Business Affairs and Consumer Protection, the Commissioner of Streets and Sanitation, and the Commissioner of Transportation.

The permit holder agrees to hold the City of Chicago harmless for any damage, relocation or replacement costs associated with damage, relocation or removal of private property caused by the City performing work in the public way.

Authority for the above named privilege is herein given and granted from and after March 1, 2016 through and including December 1, 2016.

Alderman _____

Michele Smith 43rd Ward

City of Chicago

O2016-1181

Office of the City Clerk

Document Tracking Sheet

Meeting Date:	2/10/2016
Sponsor(s):	Smith (43)
Type:	Ordinance
Title:	Sidewalk cafe(s) for Seven Ten/Atlas
Committee(s) Assignment:	Committee on Transportation and Public Way

ORDINANCE
SEVEN TEN/ATLAS
Acct. No. 15790 - 1
Permit No. 1121411

Be It Ordained by the City Council of the City of Chicago:

Permission and authority are hereby given and granted to SEVEN TEN/ATLAS upon the terms and subject to the conditions of this ordinance, to maintain and use a portion of the public right of way for a sidewalk cafe adjacent to its premises located at 2743-2749 N. Lincoln Ave.. Said sidewalk cafe area #1 shall be fifty (50) feet in length and five (5) feet in width for a total of two hundred fifty (250) square feet and shall allow six (6) feet of clear space from the face of the curb/building line along N. Lincoln. The compensation for said space and the days and hours of operation for the sidewalk cafe shall be as follows:

Monday - Friday 4:00 p.m. to 11:00 p.m. Saturday - Sunday 12:00 p.m. to 11:00 p.m.
Compensation: $600.00
SEATING CAPACITY: 32

Sidewalk Cafe Permit and approved plan must be posted at all times.

This grant of privilege #1121411 for a sidewalk cafe shall be subject to the provisions of Section 10-28-800 though 10-28-885 of the Municipal Code of Chicago and the directions of the Commissioner of Department of Business Affairs and Consumer Protection, the Commissioner of Streets and Sanitation, and the Commissioner of Transportation.

The permit holder agrees to hold the City of Chicago harmless for any damage, relocation or replacement costs associated with damage, relocation or removal of private property caused by the City performing work in the public way.

Authority for the above named privilege is herein given and granted from and after March 1, 2016 through and including December 1, 2016.

Alderman 

Michele Smith 43rd Ward

City of Chicago

O2016-1184

Office of the City Clerk

Document Tracking Sheet

Meeting Date:	2/10/2016
Sponsor(s):	Smith (43)
Type:	Ordinance
Title:	Sidewalk cafe(s) for Shine Restaurant
Committee(s) Assignment:	Committee on Transportation and Public Way

ORDINANCE
SHINE RESTAURANT
Acct. No. 340126 - 1
Permit No. 1121769

Be It Ordained by the City Council of the City of Chicago:

Permission and authority are hereby given and granted to SHINE RESTAURANT upon the terms and subject to the conditions of this ordinance, to maintain and use a portion of the public right of way for a sidewalk cafe adjacent to its premises located at 752-756 W. Webster Ave.. Said sidewalk cafe area #1 shall be forty-three point three three (43.33) feet in length and six point seven five (6.75) feet in width for a total of two hundred ninety-two point four eight (292.48) square feet and shall allow six (6) feet of clear space from the face of the curb/building line along W. Webster Ave. The compensation for said space and the days and hours of operation for the sidewalk cafe shall be as follows:

Monday through Thursday 11:00 until 11:00p.m. Friday and Saturday 11:00 a.m. until 12:00 a.m. Sunday 11:00 a.m. until 10:30 p.m.
Compensation: $600.00
SEATING CAPACITY: 28

Sidewalk Cafe Permit and approved plan must be posted at all times.

This grant of privilege #1121769 for a sidewalk cafe shall be subject to the provisions of Section 10-28-800 though 10-28-885 of the Municipal Code of Chicago and the directions of the Commissioner of Department of Business Affairs and Consumer Protection, the Commissioner of Streets and Sanitation, and the Commissioner of Transportation.

The permit holder agrees to hold the City of Chicago harmless for any damage, relocation or replacement costs associated with damage, relocation or removal of private property caused by the City performing work in the public way.

Authority for the above named privilege is herein given and granted from and after March 1, 2016 through and including December 1, 2016.

Alderman _____

Michele Smith 43rd Ward

City of Chicago

O2016-1189

Office of the City Clerk

Document Tracking Sheet

Meeting Date:	2/10/2016
Sponsor(s):	Smith (43)
Type:	Ordinance
Title:	Sidewalk cafe(s) for Stanley's Restaurant
Committee(s) Assignment:	Committee on Transportation and Public Way

ORDINANCE
STANLEY'S RESTAURANT
Acct. No. 63923 - 1
Permit No. 1121341

Be It Ordained by the City Council of the City of Chicago:

Permission and authority are hereby given and granted to STANLEY'S RESTAURANT upon the terms and subject to the conditions of this ordinance, to maintain and use a portion of the public right of way for a sidewalk cafe adjacent to its premises located at 1970 N. Lincoln Ave.. Said sidewalk cafe area #1 shall be twenty-nine point nine two (29.92) feet in length and six point five (6.5) feet in width, area #2 shall be thirty-three point six seven (33.67) feet in length and six point five (6.5) feet in width for a total of four hundred thirteen point three four (413.34) square feet and shall allow six (6) feet of clear space from the face of the curb/building line along N. SEDGWICK ST.. The compensation for said space and the days and hours of operation for the sidewalk cafe shall be as follows:

Monday through Thursday 11:00 a.m. to 10:00 p.m. Friday and Saturday 10:00 a.m. to 11:00 p.m. Sunday 10:00 a.m. to 10:00 p.m.
Compensation: $744.00
SEATING CAPACITY: 36

Sidewalk Cafe Permit and approved plan must be posted at all times.

This grant of privilege #1121341 for a sidewalk cafe shall be subject to the provisions of Section 10-28-800 though 10-28-885 of the Municipal Code of Chicago and the directions of the Commissioner of Department of Business Affairs and Consumer Protection, the Commissioner of Streets and Sanitation, and the Commissioner of Transportation.

The permit holder agrees to hold the City of Chicago harmless for any damage, relocation or replacement costs associated with damage, relocation or removal of private property caused by the City performing work in the public way.

Authority for the above named privilege is herein given and granted from and after March 1, 2016 through and including December 1, 2016.

Alderman _____

Michele Smith 43rd Ward

City of Chicago

O2016-1207

Office of the City Clerk

Document Tracking Sheet

Meeting Date:	2/10/2016
Sponsor(s):	Smith (43)
Type:	Ordinance
Title:	Sidewalk cafe(s) for Starbucks Coffee No. 206
Committee(s) Assignment:	Committee on Transportation and Public Way

ORDINANCE
STARBUCKS COFFEE #206
Acct. No. 63414 - 6
Permit No. 1121472

Be It Ordained by the City Council of the City of Chicago:

Permission and authority are hereby given and granted to STARBUCKS COFFEE #206 upon the terms and subject to the conditions of this ordinance, to maintain and use a portion of the public right of way for a sidewalk cafe adjacent to its premises located at 2063 N. Clark St.. Said sidewalk cafe area #1 shall be thirty-five (35) feet in length and six (6) feet in width for a total of two hundred ten (210) square feet and shall allow six (6) feet of clear space from the face of the curb/building line along W. Dickens. The compensation for said space and the days and hours of operation for the sidewalk cafe shall be as follows:

Sunday through Thursday 8:00am to 9:00pm Friday and Saturday 8:00am to 10:00pm
Compensation: $600.00
SEATING CAPACITY: 21

Sidewalk Cafe Permit and approved plan must be posted at all times.

This grant of privilege #1121472 for a sidewalk cafe shall be subject to the provisions of Section 10-28-800 though 10-28-885 of the Municipal Code of Chicago and the directions of the Commissioner of Department of Business Affairs and Consumer Protection, the Commissioner of Streets and Sanitation, and the Commissioner of Transportation.

The permit holder agrees to hold the City of Chicago harmless for any damage, relocation or replacement costs associated with damage, relocation or removal of private property caused by the City performing work in the public way.

Authority for the above named privilege is herein given and granted from and after March 1, 2016 through and including December 1, 2016.

Alderman _____

Michele Smith 43rd Ward

City of Chicago

O2016-1209

Office of the City Clerk

Document Tracking Sheet

Meeting Date:	2/10/2016
Sponsor(s):	Smith (43)
Type:	Ordinance
Title:	Sidewalk cafe(s) for Starbucks Coffee No. 217
Committee(s) Assignment:	Committee on Transportation and Public Way

ORDINANCE
STARBUCKS COFFEE #217
Acct. No. 63414 - 5
Permit No. 1121471

Be It Ordained by the City Council of the City of Chicago:

Permission and authority are hereby given and granted to STARBUCKS COFFEE #217 upon the terms and subject to the conditions of this ordinance, to maintain and use a portion of the public right of way for a sidewalk cafe adjacent to its premises located at 2200 N. Halsted St.. Said sidewalk cafe area #1 shall be twenty-one (21) feet in length and six (6) feet in width for a total of one hundred twenty-six (126) square feet and shall allow six (6) feet of clear space from the face of the curb/building line along W. Webster Street. The compensation for said space and the days and hours of operation for the sidewalk cafe shall be as follows:

Sunday through Thursday 8:00 a.m. to 9:00 p.m. Friday & Saturday 8:00 a.m. to 10:00 p.m.
Compensation: $600.00
SEATING CAPACITY: 11

Sidewalk Cafe Permit and approved plan must be posted at all times.

This grant of privilege #1121471 for a sidewalk cafe shall be subject to the provisions of Section 10-28-800 though 10-28-885 of the Municipal Code of Chicago and the directions of the Commissioner of Department of Business Affairs and Consumer Protection, the Commissioner of Streets and Sanitation, and the Commissioner of Transportation.

The permit holder agrees to hold the City of Chicago harmless for any damage, relocation or replacement costs associated with damage, relocation or removal of private property caused by the City performing work in the public way.

Authority for the above named privilege is herein given and granted from and after March 1, 2016 through and including December 1, 2016.

Alderman _____

Michele Smith 43rd Ward

Department of Business Affairs and Consumer Protection
Small Business Center - Public Way Use Unit
City Hall - 121 N. LaSalle Street, Room 800 • Chicago, IL 60602
312-74-GOBIZ / 312-744-6249 • (312) 744-1944 (TTY)
http://www.cityofchicago.org/bacp

02/10/2016

Alderman **Michele Smith**
Ward # **43**
City of Chicago
City Hall, Room **300**
121 North LaSalle Street
Chicago, Illinois 60602

Re: An ordinance to use and maintain a portion of the public right-of-way for **one (1) sidewalk cafe(s)** for **STARBUCKS COFFEE #217**, adjacent to the premises known as **2200 N. Halsted St.**.

Dear Alderman **Michele Smith**:

The applicant referenced above has requested the use of the public right-of-way for a **sidewalk cafe(s)**. An ordinance has been prepared by the Department of Business Affairs and Consumer Protection – Small Business Center - Public Way Use Unit for presentation to the City Council. Because this request was made for properties located in your ward, as approved by you as per the attached, I respectfully request that you introduce the attached ordinance at the next City Council meeting.

If you have any questions regarding this ordinance, please contact Anthony Bertuca at (312) 744-5506.

Department of Business Affairs and Consumer Protection

City of Chicago

O2016-1211

Office of the City Clerk

Document Tracking Sheet

Meeting Date:	2/10/2016
Sponsor(s):	Smith (43)
Type:	Ordinance
Title:	Sidewalk cafe(s) for Starbucks Coffee No. 272
Committee(s) Assignment:	Committee on Transportation and Public Way

ORDINANCE
STARBUCKS #272
Acct. No. 63414 - 111
Permit No. 1121480

Be It Ordained by the City Council of the City of Chicago:

Permission and authority are hereby given and granted to STARBUCKS #272 upon the terms and subject to the conditions of this ordinance, to maintain and use a portion of the public right of way for a sidewalk cafe adjacent to its premises located at 2529 N. Clark St.. Said sidewalk cafe area #1 shall be thirty-eight (38) feet in length and three (3) feet in width for a total of one hundred fourteen (114) square feet and shall allow six (6) feet of clear space from the face of the curb/building line along W. Deming Place. The compensation for said space and the days and hours of operation for the sidewalk cafe shall be as follows:

Sunday through Saturday 8:00 a.m. to 10:00 p.m.
Compensation: $600.00
SEATING CAPACITY: 12

Sidewalk Cafe Permit and approved plan must be posted at all times.

This grant of privilege #1121480 for a sidewalk cafe shall be subject to the provisions of Section 10-28-800 though 10-28-885 of the Municipal Code of Chicago and the directions of the Commissioner of Department of Business Affairs and Consumer Protection, the Commissioner of Streets and Sanitation, and the Commissioner of Transportation.

The permit holder agrees to hold the City of Chicago harmless for any damage, relocation or replacement costs associated with damage, relocation or removal of private property caused by the City performing work in the public way.

Authority for the above named privilege is herein given and granted from and after March 1, 2016 through and including December 1, 2016.

Alderman _____

Michele Smith 43rd Ward

City of Chicago

O2016-1215

Office of the City Clerk

Document Tracking Sheet

Meeting Date:	2/10/2016
Sponsor(s):	Smith (43)
Type:	Ordinance
Title:	Sidewalk cafe(s) for Starbucks Coffee No. 2494
Committee(s) Assignment:	Committee on Transportation and Public Way

ORDINANCE
STARBUCKS COFFEE #2494
Acct. No. 63414 - 78
Permit No. 1121477

Be It Ordained by the City Council of the City of Chicago:

Permission and authority are hereby given and granted to STARBUCKS COFFEE #2494 upon the terms and subject to the conditions of this ordinance, to maintain and use a portion of the public right of way for a sidewalk cafe adjacent to its premises located at 1157 W. Wrightwood Ave.. Said sidewalk cafe area #1 shall be twenty-six (26) feet in length and six (6) feet in width for a total of one hundred fifty-six (156) square feet and shall allow six (6) feet of clear space from the face of the curb/building line along W. Wrightwood Ave.. The compensation for said space and the days and hours of operation for the sidewalk cafe shall be as follows:


Sunday through Thursday 8:00 a.m. to 9:00 p.m. Friday & Saturday 8:00 a.m. to 10:00 p.m.
Compensation: $600.00
SEATING CAPACITY: 20

Sidewalk Cafe Permit and approved plan must be posted at all times.

This grant of privilege #1121477 for a sidewalk cafe shall be subject to the provisions of Section 10-28-800 though 10-28-885 of the Municipal Code of Chicago and the directions of the Commissioner of Department of Business Affairs and Consumer Protection, the Commissioner of Streets and Sanitation, and the Commissioner of Transportation.

The permit holder agrees to hold the City of Chicago harmless for any damage, relocation or replacement costs associated with damage, relocation or removal of private property caused by the City performing work in the public way.

Authority for the above named privilege is herein given and granted from and after March 1, 2016 through and including December 1, 2016.

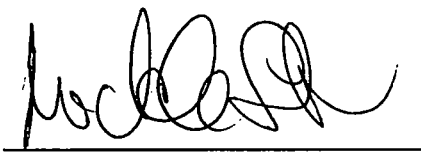Alderman 

Michele Smith 43rd Ward

City of Chicago

O2016-1219

Office of the City Clerk

Document Tracking Sheet

Meeting Date:	2/10/2016
Sponsor(s):	Smith (43)
Type:	Ordinance
Title:	Sidewalk cafe(s) for Starbucks Coffee No. 2515
Committee(s) Assignment:	Committee on Transportation and Public Way

ORDINANCE
STARBUCKS COFFEE #2515
Acct. No. 63414 - 82
Permit No. 1121478

Be It Ordained by the City Council of the City of Chicago:

Permission and authority are hereby given and granted to STARBUCKS COFFEE #2515 upon the terms and subject to the conditions of this ordinance, to maintain and use a portion of the public right of way for a sidewalk cafe adjacent to its premises located at 2275 N. Lincoln Ave.. Said sidewalk cafe area #1 shall be fifty-two (52) feet in length and nine (9) feet in width for a total of four hundred sixty-eight (468) square feet and shall allow six (6) feet of clear space from the face of the curb/building line along W. Belden. The compensation for said space and the days and hours of operation for the sidewalk cafe shall be as follows:

Sunday through Thursday: 8:00 a.m. to 9:00 p.m. Friday and Saturday: 8:00 a.m. to 10:00 p.m.
Compensation: $842.40
SEATING CAPACITY: 20

Sidewalk Cafe Permit and approved plan must be posted at all times.

This grant of privilege #1121478 for a sidewalk cafe shall be subject to the provisions of Section 10-28-800 though 10-28-885 of the Municipal Code of Chicago and the directions of the Commissioner of Department of Business Affairs and Consumer Protection, the Commissioner of Streets and Sanitation, and the Commissioner of Transportation.

The permit holder agrees to hold the City of Chicago harmless for any damage, relocation or replacement costs associated with damage, relocation or removal of private property caused by the City performing work in the public way.

Authority for the above named privilege is herein given and granted from and after March 1, 2016 through and including December 1, 2016.

Alderman _____

Michele Smith 43rd Ward

City of Chicago

O2016-1222

Office of the City Clerk

Document Tracking Sheet

Meeting Date:	2/10/2016
Sponsor(s):	Smith (43)
Type:	Ordinance
Title:	Sidewalk cafe(s) for Swirlz Cupcakes
Committee(s) Assignment:	Committee on Transportation and Public Way

ORDINANCE
SWIRLZ CUPCAKES
Acct. No. 307604 - 1
Permit No. 1121509

Be It Ordained by the City Council of the City of Chicago:

Permission and authority are hereby given and granted to SWIRLZ CUPCAKES upon the terms and subject to the conditions of this ordinance, to maintain and use a portion of the public right of way for a sidewalk cafe adjacent to its premises located at 705 W. Belden Ave.. Said sidewalk cafe area #1 shall be seventeen (17) feet in length and six point three seven (6.37) feet in width for a total of one hundred eight point two nine (108.29) square feet and shall allow six (6) feet of clear space from the face of the curb/building line along W. Belden. The compensation for said space and the days and hours of operation for the sidewalk cafe shall be as follows:

Monday through Sunday 10:00 a.m. to 8:00 p.m.
Compensation: $600.00
SEATING CAPACITY: 10

Sidewalk Cafe Permit and approved plan must be posted at all times.

This grant of privilege #1121509 for a sidewalk cafe shall be subject to the provisions of Section 10-28-800 though 10-28-885 of the Municipal Code of Chicago and the directions of the Commissioner of Department of Business Affairs and Consumer Protection, the Commissioner of Streets and Sanitation, and the Commissioner of Transportation.

The permit holder agrees to hold the City of Chicago harmless for any damage, relocation or replacement costs associated with damage, relocation or removal of private property caused by the City performing work in the public way.

Authority for the above named privilege is herein given and granted from and after March 1, 2016 through and including December 1, 2016.

Alderman 

Michele Smith 43rd Ward

City of Chicago

O2016-1227

Office of the City Clerk

Document Tracking Sheet

Meeting Date:	2/10/2016
Sponsor(s):	Smith (43)
Type:	Ordinance
Title:	Sidewalk cafe(s) for Tarascas International
Committee(s) Assignment:	Committee on Transportation and Public Way

ORDINANCE
TARASCAS INTERNATIONAL
Acct. No. 207596 - 1
Permit No. 1121627

Be It Ordained by the City Council of the City of Chicago:

Permission and authority are hereby given and granted to TARASCAS INTERNATIONAL upon the terms and subject to the conditions of this ordinance, to maintain and use a portion of the public right of way for a sidewalk cafe adjacent to its premises located at 2585 N. Clark St.. Said sidewalk cafe area #1 shall be eighty-seven point five (87.5) feet in length and seven point three three (7.33) feet in width for a total of six hundred forty-one point three eight (641.38) square feet and shall allow six (6) feet of clear space from the face of the curb/building line along W. WRIGHTWOOD AVE.. The compensation for said space and the days and hours of operation for the sidewalk cafe shall be as follows:

Sunday thru Thursday 9:00 a.m.to 11:00 p.m. Friday & Saturday 9:00 a.m.to 12:00 midnight
Compensation: $1,154.48
SEATING CAPACITY: 48

Sidewalk Cafe Permit and approved plan must be posted at all times.

This grant of privilege #1121627 for a sidewalk cafe shall be subject to the provisions of Section 10-28-800 though 10-28-885 of the Municipal Code of Chicago and the directions of the Commissioner of Department of Business Affairs and Consumer Protection, the Commissioner of Streets and Sanitation, and the Commissioner of Transportation.

The permit holder agrees to hold the City of Chicago harmless for any damage, relocation or replacement costs associated with damage, relocation or removal of private property caused by the City performing work in the public way.

Authority for the above named privilege is herein given and granted from and after March 1, 2016 through and including December 1, 2016.

Alderman 

Michele Smith 43rd Ward

City of Chicago

O2016-1230

Office of the City Clerk

Document Tracking Sheet

Meeting Date:	2/10/2016
Sponsor(s):	Smith (43)
Type:	Ordinance
Title:	Sidewalk cafe(s) for Twisted Lizard
Committee(s) Assignment:	Committee on Transportation and Public Way

ORDINANCE
TWISTED LIZARD
Acct. No. 14216 - 1
Permit No. 1121366

Be It Ordained by the City Council of the City of Chicago:

Permission and authority are hereby given and granted to TWISTED LIZARD upon the terms and subject to the conditions of this ordinance, to maintain and use a portion of the public right of way for a sidewalk cafe adjacent to its premises located at 1964 N. Sheffield Ave.. Said sidewalk cafe area #1 shall be fifty-five point five (55.5) feet in length and six (6) feet in width for a total of three hundred thirty-three (333) square feet and shall allow six (6) feet of clear space from the face of the curb/building line along N. Sheffield Avenue. The compensation for said space and the days and hours of operation for the sidewalk cafe shall be as follows:

Monday through Sunday 11:00 a.m. to 11:00 p.m.
Compensation: $600.00
SEATING CAPACITY: 28

Sidewalk Cafe Permit and approved plan must be posted at all times.

This grant of privilege #1121366 for a sidewalk cafe shall be subject to the provisions of Section 10-28-800 though 10-28-885 of the Municipal Code of Chicago and the directions of the Commissioner of Department of Business Affairs and Consumer Protection, the Commissioner of Streets and Sanitation, and the Commissioner of Transportation.

The permit holder agrees to hold the City of Chicago harmless for any damage, relocation or replacement costs associated with damage, relocation or removal of private property caused by the City performing work in the public way.

Authority for the above named privilege is herein given and granted from and after March 1, 2016 through and including December 1, 2016.

Alderman _____

Michele Smith 43rd Ward

City of Chicago

O2016-1234

Office of the City Clerk

Document Tracking Sheet

Meeting Date:	2/10/2016
Sponsor(s):	Smith (43)
Type:	Ordinance
Title:	Sidewalk cafe(s) for Vanille Pattisserie
Committee(s) Assignment:	Committee on Transportation and Public Way

ORDINANCE
VANILLE PATTISSERIE
Acct. No. 367979 - 3
Permit No. 1121586

Be It Ordained by the City Council of the City of Chicago:

Permission and authority are hereby given and granted to VANILLE PATTISSERIE upon the terms and subject to the conditions of this ordinance, to maintain and use a portion of the public right of way for a sidewalk cafe adjacent to its premises located at 2108 N. Clark St.. Said sidewalk cafe area #1 shall be forty-one (41) feet in length and five point five (5.5) feet in width for a total of two hundred twenty-five point five (225.5) square feet and shall allow six (6) feet of clear space from the face of the curb/building line along N. Clark Street. The compensation for said space and the days and hours of operation for the sidewalk cafe shall be as follows:

Monday through Sunday 9:00 a.m. to 9:00 p.m.
Compensation: $600.00
SEATING CAPACITY: 14

Sidewalk Cafe Permit and approved plan must be posted at all times.

This grant of privilege #1121586 for a sidewalk cafe shall be subject to the provisions of Section 10-28-800 though 10-28-885 of the Municipal Code of Chicago and the directions of the Commissioner of Department of Business Affairs and Consumer Protection, the Commissioner of Streets and Sanitation, and the Commissioner of Transportation.

The permit holder agrees to hold the City of Chicago harmless for any damage, relocation or replacement costs associated with damage, relocation or removal of private property caused by the City performing work in the public way.

Authority for the above named privilege is herein given and granted from and after March 1, 2016 through and including December 1, 2016.

Alderman _____

Michele Smith 43rd Ward

City of Chicago

O2016-1237

Office of the City Clerk

Document Tracking Sheet

Meeting Date:	2/10/2016
Sponsor(s):	Smith (43)
Type:	Ordinance
Title:	Sidewalk cafe(s) for White Oak Tavern & Inn
Committee(s) Assignment:	Committee on Transportation and Public Way

ORDINANCE
WHITE OAK TAVERN & INN
Acct. No. 14937 - 1
Permit No. 1121763

Be It Ordained by the City Council of the City of Chicago:

Permission and authority are hereby given and granted to WHITE OAK TAVERN & INN upon the terms and subject to the conditions of this ordinance, to maintain and use a portion of the public right of way for a sidewalk cafe adjacent to its premises located at 1200-02 W. Webster Ave.. Said sidewalk cafe area #1 shall be fifty (50) feet in length and seven point six seven (7.67) feet in width, area #2 shall be thirty-five (35) feet in length and eight (8) feet in width, area #3 shall be thirty-five (35) feet in length and eight (8) feet in width for a total of nine hundred forty-three point five (943.5) square feet and shall allow six (6) feet of clear space from the face of the curb/building line along W. WEBSTER AVE., N. RACINE AVE., N. RACINE. The compensation for said space and the days and hours of operation for the sidewalk cafe shall be as follows:

Monday through Sunday 8:00 a.m. to 11:00 p.m.
Compensation: $1,037.85
SEATING CAPACITY: 60

Sidewalk Cafe Permit and approved plan must be posted at all times.

This grant of privilege #1121763 for a sidewalk cafe shall be subject to the provisions of Section 10-28-800 though 10-28-885 of the Municipal Code of Chicago and the directions of the Commissioner of Department of Business Affairs and Consumer Protection, the Commissioner of Streets and Sanitation, and the Commissioner of Transportation.

The permit holder agrees to hold the City of Chicago harmless for any damage, relocation or replacement costs associated with damage, relocation or removal of private property caused by the City performing work in the public way.

Authority for the above named privilege is herein given and granted from and after March 1, 2016 through and including December 1, 2016.

Alderman _____

Michele Smith 43rd Ward

City of Chicago

O2016-1527

Office of the City Clerk

Document Tracking Sheet

Meeting Date:	2/10/2016
Sponsor(s):	Smith (43)
Type:	Ordinance
Title:	Sidewalk cafe(s) for Ann Sather's Cafe
Committee(s) Assignment:	Committee on Transportation and Public Way

ORDINANCE
ANN SATHER'S CAFE
Acct. No. 2962 - 9
Permit No. 1121582

Be It Ordained by the City Council of the City of Chicago:

Permission and authority are hereby given and granted to ANN SATHER'S CAFE upon the terms and subject to the conditions of this ordinance, to maintain and use a portion of the public right of way for a sidewalk cafe adjacent to its premises located at 3415 N. Broadway . Said sidewalk cafe area #1 shall be thirty (30) feet in length and four (4) feet in width for a total of one hundred twenty (120) square feet and shall allow six (6) feet of clear space from the face of the curb/building line along N. Broadway. The compensation for said space and the days and hours of operation for the sidewalk cafe shall be as follows:

Monday through Friday 8:00 a.m. to 3:00 p.m. Saturday and Sunday 8:00 a.m. to 4:00 p.m.
Compensation: $600.00
SEATING CAPACITY: 12

Sidewalk Cafe Permit and approved plan must be posted at all times.

This grant of privilege #1121582 for a sidewalk cafe shall be subject to the provisions of Section 10-28-800 though 10-28-885 of the Municipal Code of Chicago and the directions of the Commissioner of Department of Business Affairs and Consumer Protection, the Commissioner of Streets and Sanitation, and the Commissioner of Transportation.

The permit holder agrees to hold the City of Chicago harmless for any damage, relocation or replacement costs associated with damage, relocation or removal of private property caused by the City performing work in the public way.

Authority for the above named privilege is herein given and granted from and after March 1, 2016 through and including December 1, 2016.

Alderman _____

Thomas Tunney 44th Ward

Department of Business Affairs and Consumer Protection
Small Business Center - Public Way Use Unit
City Hall - 121 N. LaSalle Street, Room 800 • Chicago, IL 60602
312-74-GOBIZ / 312-744-6249 • (312) 744-1944 (TTY)
http://www.cityofchicago.org/bacp

02/10/2016

Alderman **Thomas Tunney**
Ward # **44**
City of Chicago
City Hall, Room **300**
121 North LaSalle Street
Chicago, Illinois 60602

Re: An ordinance to use and maintain a portion of the public right-of-way for **one (1) sidewalk cafe(s)** for **ANN SATHER'S CAFE**, adjacent to the premises known as **3415 N. Broadway** .

Dear Alderman **Thomas Tunney**:

The applicant referenced above has requested the use of the public right-of-way for a **sidewalk cafe(s)**. An ordinance has been prepared by the Department of Business Affairs and Consumer Protection – Small Business Center - Public Way Use Unit for presentation to the City Council. Because this request was made for properties located in your ward, as approved by you as per the attached, I respectfully request that you introduce the attached ordinance at the next City Council meeting.

If you have any questions regarding this ordinance, please contact Anthony Bertuca at (312) 744-5506.

Department of Business Affairs and Consumer Protection

City of Chicago

O2016-1276

Office of the City Clerk

Document Tracking Sheet

Meeting Date:	2/10/2016
Sponsor(s):	Tunney (44)
Type:	Ordinance
Title:	Sidewalk cafe(s) for Bar Cocina
Committee(s) Assignment:	Committee on Transportation and Public Way

ORDINANCE
BAR COCINA
Acct. No. 391052 - 1
Permit No. 1121758

Be It Ordained by the City Council of the City of Chicago:

Permission and authority are hereby given and granted to BAR COCINA upon the terms and subject to the conditions of this ordinance, to maintain and use a portion of the public right of way for a sidewalk cafe adjacent to its premises located at 2901 N. Sheffield Ave.. Said sidewalk cafe area #1 shall be forty-five (45) feet in length and six (6) feet in width for a total of two hundred seventy (270) square feet and shall allow six (6) feet of clear space from the face of the curb/building line along North Sheffield Avenue. The compensation for said space and the days and hours of operation for the sidewalk cafe shall be as follows:

Monday through Friday 4:00 - 10:00 p.m. Saturday 10:00 a.m. to 10:00 p.m.
Compensation: $600.00
SEATING CAPACITY: 27

Sidewalk Cafe Permit and approved plan must be posted at all times.

This grant of privilege #1121758 for a sidewalk cafe shall be subject to the provisions of Section 10-28-800 though 10-28-885 of the Municipal Code of Chicago and the directions of the Commissioner of Department of Business Affairs and Consumer Protection, the Commissioner of Streets and Sanitation, and the Commissioner of Transportation.

The permit holder agrees to hold the City of Chicago harmless for any damage, relocation or replacement costs associated with damage, relocation or removal of private property caused by the City performing work in the public way.

Authority for the above named privilege is herein given and granted from and after March 1, 2016 through and including December 1, 2016.

Alderman Thomas Tunney

Thomas Tunney 44th Ward

City of Chicago

O2016-1279

Office of the City Clerk

Document Tracking Sheet

Meeting Date:	2/10/2016
Sponsor(s):	Tunney (44)
Type:	Ordinance
Title:	Sidewalk cafe(s) for Bernie's
Committee(s) Assignment:	Committee on Transportation and Public Way

ORDINANCE
BERNIE'S
Acct. No. 10393 - 2
Permit No. 1121287

Be It Ordained by the City Council of the City of Chicago:

Permission and authority are hereby given and granted to BERNIE'S upon the terms and subject to the conditions of this ordinance, to maintain and use a portion of the public right of way for a sidewalk cafe adjacent to its premises located at 3664 N. Clark St.. Said sidewalk cafe area #1 shall be seventy-five (75) feet in length and eighteen (18) feet in width for a total of one thousand three hundred fifty (1350) square feet and shall allow six (6) feet of clear space from the face of the curb/building line along W. Waveland Ave.. The compensation for said space and the days and hours of operation for the sidewalk cafe shall be as follows:

Sunday through Thursday 10:00 a.m. until 10:00 p.m. Friday and Saturday 10:00 a.m. until 11:00 p.m.
Compensation: $1,485.00
SEATING CAPACITY: 44

Sidewalk Cafe Permit and approved plan must be posted at all times.

This grant of privilege #1121287 for a sidewalk cafe shall be subject to the provisions of Section 10-28-800 though 10-28-885 of the Municipal Code of Chicago and the directions of the Commissioner of Department of Business Affairs and Consumer Protection, the Commissioner of Streets and Sanitation, and the Commissioner of Transportation.

The permit holder agrees to hold the City of Chicago harmless for any damage, relocation or replacement costs associated with damage, relocation or removal of private property caused by the City performing work in the public way.

Authority for the above named privilege is herein given and granted from and after March 1, 2016 through and including December 1, 2016.

Alderman. Thomas Tunney

Thomas Tunney 44th Ward

City of Chicago

O2016-1287

Office of the City Clerk

Document Tracking Sheet

Meeting Date:	2/10/2016
Sponsor(s):	Tunney (44)
Type:	Ordinance
Title:	Sidewalk cafe(s) for Big & Little's Restaurant
Committee(s) Assignment:	Committee on Transportation and Public Way

ORDINANCE
BIG & LITTLE'S RESTAURANT
Acct. No. 387794 - 1
Permit No. 1121249

Be It Ordained by the City Council of the City of Chicago:

Permission and authority are hereby given and granted to BIG & LITTLE'S RESTAURANT upon the terms and subject to the conditions of this ordinance, to maintain and use a portion of the public right of way for a sidewalk cafe adjacent to its premises located at 1034 W. Belmont Ave.. Said sidewalk cafe area #1 shall be thirty-six (36) feet in length and five point eight three (5.83) feet in width for a total of two hundred nine point eight eight (209.88) square feet and shall allow six (6) feet of clear space from the face of the curb/building line along Belmont. The compensation for said space and the days and hours of operation for the sidewalk cafe shall be as follows:

Monday to Sunday 8:00 am - 10:00 pm
Compensation: $600.00
SEATING CAPACITY: 28

Sidewalk Cafe Permit and approved plan must be posted at all times.

This grant of privilege #1121249 for a sidewalk cafe shall be subject to the provisions of Section 10-28-800 though 10-28-885 of the Municipal Code of Chicago and the directions of the Commissioner of Department of Business Affairs and Consumer Protection, the Commissioner of Streets and Sanitation, and the Commissioner of Transportation.

The permit holder agrees to hold the City of Chicago harmless for any damage, relocation or replacement costs associated with damage, relocation or removal of private property caused by the City performing work in the public way.

Authority for the above named privilege is herein given and granted from and after March 1, 2016 through and including December 1, 2016.

Alderman Thomas Tunney

Thomas Tunney 44th Ward

City of Chicago

O2016-1292

Office of the City Clerk

Document Tracking Sheet

Meeting Date:	2/10/2016
Sponsor(s):	Tunney (44)
Type:	Ordinance
Title:	Sidewalk cafe(s) for Butcher's Tap
Committee(s) Assignment:	Committee on Transportation and Public Way

ORDINANCE
BUTCHER's TAP
Acct. No. 387485 - 1
Permit No. 1121344

Be It Ordained by the City Council of the City of Chicago:

Permission and authority are hereby given and granted to BUTCHER's TAP upon the terms and subject to the conditions of this ordinance, to maintain and use a portion of the public right of way for a sidewalk cafe adjacent to its premises located at 3553 N. Southport Ave.. Said sidewalk cafe area #1 shall be twenty-five (25) feet in length and eight (8) feet in width for a total of two hundred (200) square feet and shall allow six (6) feet of clear space from the face of the curb/building line along N. Southport. The compensation for said space and the days and hours of operation for the sidewalk cafe shall be as follows:

Sunday to Thursday 9:00 am - 10:00 pm Friday and Saturday 9:00 am to 11:00 pm
Compensation: $600.00
SEATING CAPACITY: 24

Sidewalk Cafe Permit and approved plan must be posted at all times.

This grant of privilege #1121344 for a sidewalk cafe shall be subject to the provisions of Section 10-28-800 though 10-28-885 of the Municipal Code of Chicago and the directions of the Commissioner of Department of Business Affairs and Consumer Protection, the Commissioner of Streets and Sanitation, and the Commissioner of Transportation.

The permit holder agrees to hold the City of Chicago harmless for any damage, relocation or replacement costs associated with damage, relocation or removal of private property caused by the City performing work in the public way.

Authority for the above named privilege is herein given and granted from and after March 1, 2016 through and including December 1, 2016.

Alderman Thomas Tunney

Thomas Tunney 44th Ward

City of Chicago

O2016-1297

Office of the City Clerk

Document Tracking Sheet

Meeting Date:	2/10/2016
Sponsor(s):	Tunney (44)
Type:	Ordinance
Title:	Sidewalk cafe(s) for Chipotle Mexican Grill
Committee(s) Assignment:	Committee on Transportation and Public Way

ORDINANCE
Chipotle Mexican Grill
Acct. No. 22633 - 11
Permit No. 1121659

Be It Ordained by the City Council of the City of Chicago:

Permission and authority are hereby given and granted to Chipotle Mexican Grill upon the terms and subject to the conditions of this ordinance, to maintain and use a portion of the public right of way for a sidewalk cafe adjacent to its premises located at 1025 W. Belmont Ave.. Said sidewalk cafe area #1 shall be thirty-six point one seven (36.17) feet in length and seven point six seven (7.67) feet in width, area #2 shall be forty-four point zero eight (44.08) feet in length and six (6) feet in width for a total of five hundred forty-one point nine (541.9) square feet and shall allow six (6) feet of clear space from the face of the curb/building line along N. Kenmore Ave. The compensation for said space and the days and hours of operation for the sidewalk cafe shall be as follows:

Monday thru Sunday 11:00 a.m. to 10:00 p.m.
Compensation: $600.00
SEATING CAPACITY: 28

Sidewalk Cafe Permit and approved plan must be posted at all times.

This grant of privilege #1121659 for a sidewalk cafe shall be subject to the provisions of Section 10-28-800 though 10-28-885 of the Municipal Code of Chicago and the directions of the Commissioner of Department of Business Affairs and Consumer Protection, the Commissioner of Streets and Sanitation, and the Commissioner of Transportation.

The permit holder agrees to hold the City of Chicago harmless for any damage, relocation or replacement costs associated with damage, relocation or removal of private property caused by the City performing work in the public way.

Authority for the above named privilege is herein given and granted from and after March 1, 2016 through and including December 1, 2016.

Alderman Thomas Tunney

Thomas Tunney 44th Ward

City of Chicago

O2016-1304

Office of the City Clerk

Document Tracking Sheet

Meeting Date:	2/10/2016
Sponsor(s):	Tunney (44)
Type:	Ordinance
Title:	Sidewalk cafe(s) for Crosby's Kitchen
Committee(s) Assignment:	Committee on Transportation and Public Way

ORDINANCE
CROSBY'S KITCHEN
Acct. No. 371106 - 1
Permit No. 1121592

Be It Ordained by the City Council of the City of Chicago:

Permission and authority are hereby given and granted to CROSBY'S KITCHEN upon the terms and subject to the conditions of this ordinance, to maintain and use a portion of the public right of way for a sidewalk cafe adjacent to its premises located at 3455-3457 N. Southport Ave.. Said sidewalk cafe area #1 shall be forty (40) feet in length and nine point five (9.5) feet in width, area #2 shall be fifty-two (52) feet in length and ten point seven five (10.75) feet in width for a total of nine hundred thirty-nine (939) square feet and shall allow six (6) feet of clear space from the face of the curb/building line along N. Southport Avenue, W. Cornelia Street. The compensation for said space and the days and hours of operation for the sidewalk cafe shall be as follows:

Sunday 9:00 a.m. to 10:00 p.m. Monday through Thursday 10:30 a.m. to 10:00 p.m.Friday 10:30 a.m. to 11:00 p.m. Saturday 9:00 a.m. to 11:00 p.m.
Compensation: $1,032.90
SEATING CAPACITY: 60

Sidewalk Cafe Permit and approved plan must be posted at all times.

This grant of privilege #1121592 for a sidewalk cafe shall be subject to the provisions of Section 10-28-800 though 10-28-885 of the Municipal Code of Chicago and the directions of the Commissioner of Department of Business Affairs and Consumer Protection, the Commissioner of Streets and Sanitation, and the Commissioner of Transportation.

The permit holder agrees to hold the City of Chicago harmless for any damage, relocation or replacement costs associated with damage, relocation or removal of private property caused by the City performing work in the public way.

Authority for the above named privilege is herein given and granted from and after March 1, 2016 through and including December 1, 2016.

Alderman Thomas Tunney

Thomas Tunney 44th Ward

City of Chicago

O2016-1308

Office of the City Clerk

Document Tracking Sheet

Meeting Date:	2/10/2016
Sponsor(s):	Tunney (44)
Type:	Ordinance
Title:	Sidewalk cafe(s) for Coffee & Tea Exchange
Committee(s) Assignment:	Committee on Transportation and Public Way

ORDINANCE
COFFEE & TEA EXCHANGE
Acct. No. 14317 - 2
Permit No. 1121235

Be It Ordained by the City Council of the City of Chicago:

Permission and authority are hereby given and granted to COFFEE & TEA EXCHANGE upon the terms and subject to the conditions of this ordinance, to maintain and use a portion of the public right of way for a sidewalk cafe adjacent to its premises located at 3311 N. Broadway . Said sidewalk cafe area #1 shall be thirty-six (36) feet in length and seven point seven one (7.71) feet in width for a total of two hundred seventy-seven point five six (277.56) square feet and shall allow six (6) feet of clear space from the face of the curb/building line along W. Aldine Avenue. The compensation for said space and the days and hours of operation for the sidewalk cafe shall be as follows:

Monday through Friday 8:00 a.m. to 8:00 p.m.Saturday 8:00 a.m. to 7:00 p.m. Sunday 9:00 a.m. to 6:00 p.m.
Compensation: $600.00
SEATING CAPACITY: 24

Sidewalk Cafe Permit and approved plan must be posted at all times.

This grant of privilege #1121235 for a sidewalk cafe shall be subject to the provisions of Section 10-28-800 though 10-28-885 of the Municipal Code of Chicago and the directions of the Commissioner of Department of Business Affairs and Consumer Protection, the Commissioner of Streets and Sanitation, and the Commissioner of Transportation.

The permit holder agrees to hold the City of Chicago harmless for any damage, relocation or replacement costs associated with damage, relocation or removal of private property caused by the City performing work in the public way.

Authority for the above named privilege is herein given and granted from and after March 1, 2016 through and including December 1, 2016.

Alderman Thomas Tunney

Thomas Tunney 44th Ward

City of Chicago

O2016-1313

Office of the City Clerk

Document Tracking Sheet

Meeting Date:	2/10/2016
Sponsor(s):	Tunney (44)
Type:	Ordinance
Title:	Sidewalk cafe(s) for D'Agostinos Pizza
Committee(s) Assignment:	Committee on Transportation and Public Way

ORDINANCE
D'AGOSTINOS PIZZA
Acct. No. 339945 - 1
Permit No. 1121408

Be It Ordained by the City Council of the City of Chicago:

Permission and authority are hereby given and granted to D'AGOSTINOS PIZZA upon the terms and subject to the conditions of this ordinance, to maintain and use a portion of the public right of way for a sidewalk cafe adjacent to its premises located at 1351 W. Addison St.. Said sidewalk cafe area #1 shall be sixteen (16) feet in length and five point two five (5.25) feet in width, area #2 shall be twenty-eight (28) feet in length and twelve (12) feet in width, area #3 shall be fourteen (14) feet in length and five point two five (5.25) feet in width, area #4 shall be twelve (12) feet in length and nine point five (9.5) feet in width for a total of six hundred seven point five (607.5) square feet and shall allow six (6) feet of clear space from the face of the curb/building line along W Addison St, N. Southport. The compensation for said space and the days and hours of operation for the sidewalk cafe shall be as follows:

Sunday through Thursday 10:00 a.m. until 10:00 p.m. Friday and Saturday 10:00 a.m. until 11:00 p.m.
Compensation: $668.25
SEATING CAPACITY: 49

Sidewalk Cafe Permit and approved plan must be posted at all times.

This grant of privilege #1121408 for a sidewalk cafe shall be subject to the provisions of Section 10-28-800 though 10-28-885 of the Municipal Code of Chicago and the directions of the Commissioner of Department of Business Affairs and Consumer Protection, the Commissioner of Streets and Sanitation, and the Commissioner of Transportation.

The permit holder agrees to hold the City of Chicago harmless for any damage, relocation or replacement costs associated with damage, relocation or removal of private property caused by the City performing work in the public way.

Authority for the above named privilege is herein given and granted from and after March 1, 2016 through and including December 1, 2016.

Alderman Thomas Tunney

Thomas Tunney 44th Ward

City of Chicago

O2016-1317

Office of the City Clerk

Document Tracking Sheet

Meeting Date:	2/10/2016
Sponsor(s):	Tunney (44)
Type:	Ordinance
Title:	Sidewalk cafe(s) for Dark Horse Tap and Grill, The
Committee(s) Assignment:	Committee on Transportation and Public Way

ORDINANCE
The Dark Horse Tap and Grill
Acct. No. 215498 - 1
Permit No. 1121405

Be It Ordained by the City Council of the City of Chicago:

Permission and authority are hereby given and granted to The Dark Horse Tap and Grill upon the terms and subject to the conditions of this ordinance, to maintain and use a portion of the public right of way for a sidewalk cafe adjacent to its premises located at 3443 N. Sheffield Ave.. Said sidewalk cafe area #1 shall be seventeen (17) feet in length and six (6) feet in width for a total of one hundred two (102) square feet and shall allow six (6) feet of clear space from the face of the curb/building line along N. Sheffield Avenue. The compensation for said space and the days and hours of operation for the sidewalk cafe shall be as follows:

Sunday thru Thursday 11:00 a.m. to 10:00 p.m. Friday & Saturday 11:00 a.m. to 11:00 p.m.
Compensation: $600.00
SEATING CAPACITY: 8

Sidewalk Cafe Permit and approved plan must be posted at all times.

This grant of privilege #1121405 for a sidewalk cafe shall be subject to the provisions of Section 10-28-800 though 10-28-885 of the Municipal Code of Chicago and the directions of the Commissioner of Department of Business Affairs and Consumer Protection, the Commissioner of Streets and Sanitation, and the Commissioner of Transportation.

The permit holder agrees to hold the City of Chicago harmless for any damage, relocation or replacement costs associated with damage, relocation or removal of private property caused by the City performing work in the public way.

Authority for the above named privilege is herein given and granted from and after March 1, 2016 through and including December 1, 2016.

Alderman Thomas Tunney

Thomas Tunney 44th Ward

City of Chicago

O2016-1321

Office of the City Clerk

Document Tracking Sheet

Meeting Date:	2/10/2016
Sponsor(s):	Tunney (44)
Type:	Ordinance
Title:	Sidewalk cafe(s) for Dryhop Brewers
Committee(s) Assignment:	Committee on Transportation and Public Way

ORDINANCE
DRYHOP BREWERS
Acct. No. 369402 - 1
Permit No. 1121585

Be It Ordained by the City Council of the City of Chicago:

Permission and authority are hereby given and granted to DRYHOP BREWERS upon the terms and subject to the conditions of this ordinance, to maintain and use a portion of the public right of way for a sidewalk cafe adjacent to its premises located at 3155 N. Broadway . Said sidewalk cafe area #1 shall be seventeen point five (17.5) feet in length and seven (7) feet in width, area #2 shall be twelve point five (12.5) feet in length and seven (7) feet in width for a total of two hundred ten (210) square feet and shall allow six (6) feet of clear space from the face of the curb/building line along Broadway. The compensation for said space and the days and hours of operation for the sidewalk cafe shall be as follows:

Sunday - Thursday 11:00 am to 10:00 pm Friday & Saturday 11:00 am to 11:00 pm
Compensation: $600.00
SEATING CAPACITY: 24

Sidewalk Cafe Permit and approved plan must be posted at all times.

This grant of privilege #1121585 for a sidewalk cafe shall be subject to the provisions of Section 10-28-800 though 10-28-885 of the Municipal Code of Chicago and the directions of the Commissioner of Department of Business Affairs and Consumer Protection, the Commissioner of Streets and Sanitation, and the Commissioner of Transportation.

The permit holder agrees to hold the City of Chicago harmless for any damage, relocation or replacement costs associated with damage, relocation or removal of private property caused by the City performing work in the public way.

Authority for the above named privilege is herein given and granted from and after March 1, 2016 through and including December 1, 2016.

Alderman Thomas Tunney

Thomas Tunney 44th Ward



City of Chicago

O2016-1326

Office of the City Clerk

Document Tracking Sheet

Meeting Date:	2/10/2016
Sponsor(s):	Tunney (44)
Type:	Ordinance
Title:	Sidewalk cafe(s) for El Mercado Food Mart
Committee(s) Assignment:	Committee on Transportation and Public Way

ORDINANCE
EL MERCADO FOOD MART
Acct. No. 3066 - 1
Permit No. 1121842

Be It Ordained by the City Council of the City of Chicago:

Permission and authority are hereby given and granted to EL MERCADO FOOD MART upon the terms and subject to the conditions of this ordinance, to maintain and use a portion of the public right of way for a sidewalk cafe adjacent to its premises located at 3767 N. Southport Ave.. Said sidewalk cafe area #1 shall be sixteen point two five (16.25) feet in length and eight (8) feet in width for a total of one hundred thirty (130) square feet and shall allow six (6) feet of clear space from the face of the curb/building line along N. Southport Avenue. The compensation for said space and the days and hours of operation for the sidewalk cafe shall be as follows:

Sunday through Thursday 9:00 a.m. to 10:00 p.m. Friday and Saturday 9:00 a.m. to 11:00 p.m.
Compensation: $600.00
SEATING CAPACITY: 8

Sidewalk Cafe Permit and approved plan must be posted at all times.

This grant of privilege #1121842 for a sidewalk cafe shall be subject to the provisions of Section 10-28-800 though 10-28-885 of the Municipal Code of Chicago and the directions of the Commissioner of Department of Business Affairs and Consumer Protection, the Commissioner of Streets and Sanitation, and the Commissioner of Transportation.

The permit holder agrees to hold the City of Chicago harmless for any damage, relocation or replacement costs associated with damage, relocation or removal of private property caused by the City performing work in the public way.

Authority for the above named privilege is herein given and granted from and after March 1, 2016 through and including December 1, 2016.

Alderman Thomas Tunney

Thomas Tunney 44th Ward

City of Chicago

O2016-1331

Office of the City Clerk

Document Tracking Sheet

Meeting Date:	2/10/2016
Sponsor(s):	Tunney (44)
Type:	Ordinance
Title:	Sidewalk cafe(s) for Houndstooth Saloon
Committee(s) Assignment:	Committee on Transportation and Public Way

ORDINANCE
HOUNDSTOOTH SALOON
Acct. No. 261212 - 1
Permit No. 1121404

Be It Ordained by the City Council of the City of Chicago:

Permission and authority are hereby given and granted to HOUNDSTOOTH SALOON upon the terms and subject to the conditions of this ordinance, to maintain and use a portion of the public right of way for a sidewalk cafe adjacent to its premises located at 3369 N. Clark St.. Said sidewalk cafe area #1 shall be twenty-eight (28) feet in length and twenty-four point five (24.5) feet in width, area #2 shall be forty-seven (47) feet in length and ten (10) feet in width for a total of one thousand one hundred fifty-six (1156) square feet and shall allow six (6) feet of clear space from the face of the curb/building line along N. Clark, N. Clark. The compensation for said space and the days and hours of operation for the sidewalk cafe shall be as follows:

Sunday through Thursday 11:00am until 10:00pm Friday & Saturday 11:00am until 11:00pm
Compensation: $1,271.60
SEATING CAPACITY: 90

Sidewalk Cafe Permit and approved plan must be posted at all times.

This grant of privilege #1121404 for a sidewalk cafe shall be subject to the provisions of Section 10-28-800 though 10-28-885 of the Municipal Code of Chicago and the directions of the Commissioner of Department of Business Affairs and Consumer Protection, the Commissioner of Streets and Sanitation, and the Commissioner of Transportation.

The permit holder agrees to hold the City of Chicago harmless for any damage, relocation or replacement costs associated with damage, relocation or removal of private property caused by the City performing work in the public way.

Authority for the above named privilege is herein given and granted from and after March 1, 2016 through and including December 1, 2016.

Alderman Thomas Tunney

Thomas Tunney 44th Ward

City of Chicago

O2016-1336

Office of the City Clerk

Document Tracking Sheet

Meeting Date:	2/10/2016
Sponsor(s):	Tunney (44)
Type:	Ordinance
Title:	Sidewalk cafe(s) for HVAC Pub
Committee(s) Assignment:	Committee on Transportation and Public Way

ORDINANCE
HVAC PUB
Acct. No. 378361 - 1
Permit No. 1121345

Be It Ordained by the City Council of the City of Chicago:

Permission and authority are hereby given and granted to HVAC PUB upon the terms and subject to the conditions of this ordinance, to maintain and use a portion of the public right of way for a sidewalk cafe adjacent to its premises located at 3530 N. Clark St.. Said sidewalk cafe area #1 shall be sixty-eight point four two (68.42) feet in length and seven point eight three (7.83) feet in width for a total of five hundred thirty-five point seven three (535.73) square feet and shall allow six (6) feet of clear space from the face of the curb/building line along N. Clark Street. The compensation for said space and the days and hours of operation for the sidewalk cafe shall be as follows:

Monday through Sunday 11:00 a.m. to 10:00 p.m.
Compensation: $803.59
SEATING CAPACITY: 48

Sidewalk Cafe Permit and approved plan must be posted at all times.

This grant of privilege #1121345 for a sidewalk cafe shall be subject to the provisions of Section 10-28-800 though 10-28-885 of the Municipal Code of Chicago and the directions of the Commissioner of Department of Business Affairs and Consumer Protection, the Commissioner of Streets and Sanitation, and the Commissioner of Transportation.

The permit holder agrees to hold the City of Chicago harmless for any damage, relocation or replacement costs associated with damage, relocation or removal of private property caused by the City performing work in the public way.

Authority for the above named privilege is herein given and granted from and after March 1, 2016 through and including December 1, 2016.

Alderman Thomas Tunney

Thomas Tunney 44th Ward

City of Chicago

O2016-1339

Office of the City Clerk

Document Tracking Sheet

Meeting Date:	2/10/2016
Sponsor(s):	Tunney (44)
Type:	Ordinance
Title:	Sidewalk cafe(s) for Kirkwood Bar & Grill
Committee(s) Assignment:	Committee on Transportation and Public Way

ORDINANCE
KIRKWOOD BAR & GRILL
Acct. No. 262 - 1
Permit No. 1121253

Be It Ordained by the City Council of the City of Chicago:

Permission and authority are hereby given and granted to KIRKWOOD BAR & GRILL upon the terms and subject to the conditions of this ordinance, to maintain and use a portion of the public right of way for a sidewalk cafe adjacent to its premises located at 2934 N. Sheffield Ave.. Said sidewalk cafe area #1 shall be fifty-eight (58) feet in length and ten (10) feet in width for a total of five hundred eighty (580) square feet and shall allow six (6) feet of clear space from the face of the curb/building line along W.OAKDALE. The compensation for said space and the days and hours of operation for the sidewalk cafe shall be as follows:

Monday thru Thursday 5:00 p.m. to 10:00 p.m. Friday 5:00 p.m. to 11:00 p.m. Saturday 11:00 a.m. to 11:00 p.m.Sunday 11:00 a.m. to 10:00 p.m.
Compensation: $638.00
SEATING CAPACITY: 40

Sidewalk Cafe Permit and approved plan must be posted at all times.

This grant of privilege #1121253 for a sidewalk cafe shall be subject to the provisions of Section 10-28-800 though 10-28-885 of the Municipal Code of Chicago and the directions of the Commissioner of Department of Business Affairs and Consumer Protection, the Commissioner of Streets and Sanitation, and the Commissioner of Transportation.

The permit holder agrees to hold the City of Chicago harmless for any damage, relocation or replacement costs associated with damage, relocation or removal of private property caused by the City performing work in the public way.

Authority for the above named privilege is herein given and granted from and after March 1, 2016 through and including December 1, 2016.

Alderman Thomas Tunney

Thomas Tunney 44th Ward

City of Chicago

O2016-1344

Office of the City Clerk

Document Tracking Sheet

Meeting Date:	2/10/2016
Sponsor(s):	Tunney (44)
Type:	Ordinance
Title:	Sidewalk cafe(s) for Mista Pizza LLC
Committee(s) Assignment:	Committee on Transportation and Public Way

ORDINANCE
MISTA PIZZA, LLC
Acct. No. 334271 - 2
Permit No. 1121809

Be It Ordained by the City Council of the City of Chicago:

Permission and authority are hereby given and granted to MISTA PIZZA, LLC upon the terms and subject to the conditions of this ordinance, to maintain and use a portion of the public right of way for a sidewalk cafe adjacent to its premises located at 2921 N. Broadway . Said sidewalk cafe area #1 shall be thirty-two point two five (32.25) feet in length and thirteen (13) feet in width for a total of four hundred nineteen point two five (419.25) square feet and shall allow six (6) feet of clear space from the face of the curb/building line along E. Oakdale. The compensation for said space and the days and hours of operation for the sidewalk cafe shall be as follows:

Monday to Sunday 9:00 am -10:00 pm
Compensation: $754.65
SEATING CAPACITY: 30

Sidewalk Cafe Permit and approved plan must be posted at all times.

This grant of privilege #1121809 for a sidewalk cafe shall be subject to the provisions of Section 10-28-800 though 10-28-885 of the Municipal Code of Chicago and the directions of the Commissioner of Department of Business Affairs and Consumer Protection, the Commissioner of Streets and Sanitation, and the Commissioner of Transportation.

The permit holder agrees to hold the City of Chicago harmless for any damage, relocation or replacement costs associated with damage, relocation or removal of private property caused by the City performing work in the public way.

Authority for the above named privilege is herein given and granted from and after March 1, 2016 through and including December 1, 2016.

Alderman Thomas Tunney

Thomas Tunney 44th Ward

City of Chicago

O2016-1348

Office of the City Clerk

Document Tracking Sheet

Meeting Date:	2/10/2016
Sponsor(s):	Tunney (44)
Type:	Ordinance
Title:	Sidewalk cafe(s) for Murphy's Bleachers
Committee(s) Assignment:	Committee on Transportation and Public Way

ORDINANCE
Murphy's Bleachers
Acct. No. 13 - 2
Permit No. 1121294

Be It Ordained by the City Council of the City of Chicago:

Permission and authority are hereby given and granted to Murphy's Bleachers upon the terms and subject to the conditions of this ordinance, to maintain and use a portion of the public right of way for a sidewalk cafe adjacent to its premises located at 3653-55 N. Sheffield Ave.. Said sidewalk cafe area #1 shall be one hundred twenty (120) feet in length and nineteen (19) feet in width, area #2 shall be fifty (50) feet in length and seventeen (17) feet in width for a total of three thousand one hundred thirty (3130) square feet and shall allow six (6) feet of clear space from the face of the curb/building line along W. Waveland Avenue, N. Sheffield Avenue. The compensation for said space and the days and hours of operation for the sidewalk cafe shall be as follows:

Sunday through Thursday 11:00 a.m. to 10:00 p.m. Friday and Saturday 11:00 a.m. to 11:00 p.m.
Compensation: $3,443.00
SEATING CAPACITY: 200

Sidewalk Cafe Permit and approved plan must be posted at all times.

This grant of privilege #1121294 for a sidewalk cafe shall be subject to the provisions of Section 10-28-800 though 10-28-885 of the Municipal Code of Chicago and the directions of the Commissioner of Department of Business Affairs and Consumer Protection, the Commissioner of Streets and Sanitation, and the Commissioner of Transportation.

The permit holder agrees to hold the City of Chicago harmless for any damage, relocation or replacement costs associated with damage, relocation or removal of private property caused by the City performing work in the public way.

Authority for the above named privilege is herein given and granted from and after March 1, 2016 through and including December 1, 2016.

Alderman Thomas Tunney

Thomas Tunney 44th Ward

City of Chicago

O2016-1355

Office of the City Clerk

Document Tracking Sheet

Meeting Date:	2/10/2016
Sponsor(s):	Tunney (44)
Type:	Ordinance
Title:	Sidewalk cafe(s) for Newport Bar & Grille
Committee(s) Assignment:	Committee on Transportation and Public Way

ORDINANCE
NEWPORT BAR & GRILLE
Acct. No. 34918 - 1
Permit No. 1121418

Be It Ordained by the City Council of the City of Chicago:

Permission and authority are hereby given and granted to NEWPORT BAR & GRILLE upon the terms and subject to the conditions of this ordinance, to maintain and use a portion of the public right of way for a sidewalk cafe adjacent to its premises located at 1344 W. Newport Ave.. Said sidewalk cafe area #1 shall be forty-three (43) feet in length and ten (10) feet in width for a total of four hundred thirty (430) square feet and shall allow six (6) feet of clear space from the face of the curb/building line along W. Newport Avenue. The compensation for said space and the days and hours of operation for the sidewalk cafe shall be as follows:

Sunday through Thursday 9:00 a.m. to 10:00 p.m. Friday and Saturday 9:00 a.m. to 11:00 p.m.
Compensation: $600.00
SEATING CAPACITY: 40

Sidewalk Cafe Permit and approved plan must be posted at all times.

This grant of privilege #1121418 for a sidewalk cafe shall be subject to the provisions of Section 10-28-800 though 10-28-885 of the Municipal Code of Chicago and the directions of the Commissioner of Department of Business Affairs and Consumer Protection, the Commissioner of Streets and Sanitation, and the Commissioner of Transportation.

The permit holder agrees to hold the City of Chicago harmless for any damage, relocation or replacement costs associated with damage, relocation or removal of private property caused by the City performing work in the public way.

Authority for the above named privilege is herein given and granted from and after March 1, 2016 through and including December 1, 2016.

Alderman Thomas Tunney

Thomas Tunney 44th Ward

City of Chicago

O2016-1359

Office of the City Clerk

Document Tracking Sheet

Meeting Date:	2/10/2016
Sponsor(s):	Tunney (44)
Type:	Ordinance
Title:	Sidewalk cafe(s) for Nookies Tree Ltd.
Committee(s) Assignment:	Committee on Transportation and Public Way

ORDINANCE
NOOKIES TREE LTD
Acct. No. 3784 - 1
Permit No. 1121838

Be It Ordained by the City Council of the City of Chicago:

Permission and authority are hereby given and granted to NOOKIES TREE LTD upon the terms and subject to the conditions of this ordinance, to maintain and use a portion of the public right of way for a sidewalk cafe adjacent to its premises located at 3334 N. Halsted St.. Said sidewalk cafe area #1 shall be thirty (30) feet in length and ten (10) feet in width, area #2 shall be twenty (20) feet in length and eleven point four two (11.42) feet in width for a total of five hundred twenty-eight point four (528.4) square feet and shall allow six (6) feet of clear space from the face of the curb/building line along W. Buckingham Place. The compensation for said space and the days and hours of operation for the sidewalk cafe shall be as follows:

Sunday thru Thursday 9:00 a.m. to 10:00 p.m.Friday & Saturday 9:00 a.m. to 11:00 p.m.
Compensation: $792.60
SEATING CAPACITY: 30

Sidewalk Cafe Permit and approved plan must be posted at all times.

This grant of privilege #1121838 for a sidewalk cafe shall be subject to the provisions of Section 10-28-800 though 10-28-885 of the Municipal Code of Chicago and the directions of the Commissioner of Department of Business Affairs and Consumer Protection, the Commissioner of Streets and Sanitation, and the Commissioner of Transportation.

The permit holder agrees to hold the City of Chicago harmless for any damage, relocation or replacement costs associated with damage, relocation or removal of private property caused by the City performing work in the public way.

Authority for the above named privilege is herein given and granted from and after March 1, 2016 through and including December 1, 2016.

Alderman Thomas Tunney

Thomas Tunney 44th Ward

City of Chicago

O2016-1365

Office of the City Clerk

Document Tracking Sheet

Meeting Date:	2/10/2016
Sponsor(s):	Tunney (44)
Type:	Ordinance
Title:	Sidewalk cafe(s) for Pick Me Up Cafe
Committee(s) Assignment:	Committee on Transportation and Public Way

ORDINANCE
PICK ME UP CAFE
Acct. No. 17562 - 1
Permit No. 1121258

Be It Ordained by the City Council of the City of Chicago:

Permission and authority are hereby given and granted to PICK ME UP CAFE upon the terms and subject to the conditions of this ordinance, to maintain and use a portion of the public right of way for a sidewalk cafe adjacent to its premises located at 3408 N. Clark St.. Said sidewalk cafe area #1 shall be thirty-one (31) feet in length and six point eight three (6.83) feet in width for a total of two hundred eleven point seven three (211.73) square feet and shall allow six (6) feet of clear space from the face of the curb/building line along N. Sheffield Avenue. The compensation for said space and the days and hours of operation for the sidewalk cafe shall be as follows:

Monday through Thursday 11:00 a.m. to 10:00 p.m. Friday 11:00 a.m. to 11:00 p.m.
Saturday and Sunday 8:00 a.m. to 11:00 p.m.
Compensation: $600.00
SEATING CAPACITY: 16

Sidewalk Cafe Permit and approved plan must be posted at all times.

This grant of privilege #1121258 for a sidewalk cafe shall be subject to the provisions of Section 10-28-800 though 10-28-885 of the Municipal Code of Chicago and the directions of the Commissioner of Department of Business Affairs and Consumer Protection, the Commissioner of Streets and Sanitation, and the Commissioner of Transportation.

The permit holder agrees to hold the City of Chicago harmless for any damage, relocation or replacement costs associated with damage, relocation or removal of private property caused by the City performing work in the public way.

Authority for the above named privilege is herein given and granted from and after March 1, 2016 through and including December 1, 2016.

Alderman Thomas Tunney

Thomas Tunney 44th Ward

City of Chicago

O2016-1372

Office of the City Clerk

Document Tracking Sheet

Meeting Date:	2/10/2016
Sponsor(s):	Tunney (44)
Type:	Ordinance
Title:	Sidewalk cafe(s) for Potbelly Sandwich Works LLC
Committee(s) Assignment:	Committee on Transportation and Public Way

ORDINANCE
POTBELLY SANDWICH WORKS LLC
Acct. No. 65004 - 10
Permit No. 1121584

Be It Ordained by the City Council of the City of Chicago:

Permission and authority are hereby given and granted to POTBELLY SANDWICH WORKS LLC upon the terms and subject to the conditions of this ordinance, to maintain and use a portion of the public right of way for a sidewalk cafe adjacent to its premises located at 3424 N. Southport Ave.. Said sidewalk cafe area #1 shall be eighteen point nine two (18.92) feet in length and six point seven five (6.75) feet in width for a total of one hundred twenty-seven point seven one (127.71) square feet and shall allow six (6) feet of clear space from the face of the curb/building line along N. Southport Avenue. The compensation for said space and the days and hours of operation for the sidewalk cafe shall be as follows:

Monday through Friday 11:00 a.m. to 10:00 p.m. Saturday and Sunday 8:00 a.m. to 10:00 p.m.
Compensation: $600.00
SEATING CAPACITY: 10

Sidewalk Cafe Permit and approved plan must be posted at all times.

This grant of privilege #1121584 for a sidewalk cafe shall be subject to the provisions of Section 10-28-800 though 10-28-885 of the Municipal Code of Chicago and the directions of the Commissioner of Department of Business Affairs and Consumer Protection, the Commissioner of Streets and Sanitation, and the Commissioner of Transportation.

The permit holder agrees to hold the City of Chicago harmless for any damage, relocation or replacement costs associated with damage, relocation or removal of private property caused by the City performing work in the public way.

Authority for the above named privilege is herein given and granted from and after March 1, 2016 through and including December 1, 2016.

Alderman Thomas Tunney

Thomas Tunney 44th Ward

City of Chicago

O2016-1377

Office of the City Clerk

Document Tracking Sheet

Meeting Date:	2/10/2016
Sponsor(s):	Tunney (44)
Type:	Ordinance
Title:	Sidewalk cafe(s) for Renaldi's Pizza
Committee(s) Assignment:	Committee on Transportation and Public Way

ORDINANCE
RENALDI's PIZZA
Acct. No. 102 - 4
Permit No. 1121835

Be It Ordained by the City Council of the City of Chicago:

Permission and authority are hereby given and granted to RENALDI's PIZZA upon the terms and subject to the conditions of this ordinance, to maintain and use a portion of the public right of way for a sidewalk cafe adjacent to its premises located at 2827-2831 N. Broadway . Said sidewalk cafe area #1 shall be fifty (50) feet in length and six point eight four (6.84) feet in width for a total of three hundred forty-two (342) square feet and shall allow six (6) feet of clear space from the face of the curb/building line along N Broadway. The compensation for said space and the days and hours of operation for the sidewalk cafe shall be as follows:

Monday through Thursday 11:00 a.m. until 10:00 p.m. Friday and Saturday 11:00 a.m. until 11:00 p.m. Sunday 11:00 a.m. until 10:00 p.m.
Compensation: $600.00
SEATING CAPACITY: 36

Sidewalk Cafe Permit and approved plan must be posted at all times.

This grant of privilege #1121835 for a sidewalk cafe shall be subject to the provisions of Section 10-28-800 though 10-28-885 of the Municipal Code of Chicago and the directions of the Commissioner of Department of Business Affairs and Consumer Protection, the Commissioner of Streets and Sanitation, and the Commissioner of Transportation.

The permit holder agrees to hold the City of Chicago harmless for any damage, relocation or replacement costs associated with damage, relocation or removal of private property caused by the City performing work in the public way.

Authority for the above named privilege is herein given and granted from and after March 1, 2016 through and including December 1, 2016.

Alderman Thomas Tunney

Thomas Tunney 44th Ward

City of Chicago

O2016-1398

Office of the City Clerk

Document Tracking Sheet

Meeting Date:	2/10/2016
Sponsor(s):	Tunney (44)
Type:	Ordinance
Title:	Sidewalk cafe(s) for Revolucion Steak House
Committee(s) Assignment:	Committee on Transportation and Public Way

ORDINANCE
REVOLUCION STEAK HOUSE
Acct. No. 17751 - 4
Permit No. 1121289

Be It Ordained by the City Council of the City of Chicago:

Permission and authority are hereby given and granted to REVOLUCION STEAK HOUSE upon the terms and subject to the conditions of this ordinance, to maintain and use a portion of the public right of way for a sidewalk cafe adjacent to its premises located at 3443-3455 N. Broadway . Said sidewalk cafe area #1 shall be sixty-seven (67) feet in length and five (5) feet in width, area #2 shall be forty-three point five (43.5) feet in length and ten point five (10.5) feet in width for a total of seven hundred ninety-one point seven five (791.75) square feet and shall allow six (6) feet of clear space from the face of the curb/building line along N. Broadway. The compensation for said space and the days and hours of operation for the sidewalk cafe shall be as follows:

Monday through Thursday 11:00 a.m. to 10:00 p.m. Friday 11:00 a.m. to 11:00 p.m. Saturday 9:00 a.m. to 11:00 p.m. Sunday 9:00 a.m. to 10:00 p.m.
Compensation: $1,187.63
SEATING CAPACITY: 88

Sidewalk Cafe Permit and approved plan must be posted at all times.

This grant of privilege #1121289 for a sidewalk cafe shall be subject to the provisions of Section 10-28-800 though 10-28-885 of the Municipal Code of Chicago and the directions of the Commissioner of Department of Business Affairs and Consumer Protection, the Commissioner of Streets and Sanitation, and the Commissioner of Transportation.

The permit holder agrees to hold the City of Chicago harmless for any damage, relocation or replacement costs associated with damage, relocation or removal of private property caused by the City performing work in the public way.

Authority for the above named privilege is herein given and granted from and after March 1, 2016 through and including December 1, 2016.

Alderman Thomas Tunney

Thomas Tunney 44th Ward

City of Chicago

O2016-1404

Office of the City Clerk

Document Tracking Sheet

Meeting Date:	2/10/2016
Sponsor(s):	Tunney (44)
Type:	Ordinance
Title:	Sidewalk cafe(s) for Rise Restaurant
Committee(s) Assignment:	Committee on Transportation and Public Way

ORDINANCE
RISE RESTAURANT
Acct. No. 206435 - 1
Permit No. 1121770

Be It Ordained by the City Council of the City of Chicago:

Permission and authority are hereby given and granted to RISE RESTAURANT upon the terms and subject to the conditions of this ordinance, to maintain and use a portion of the public right of way for a sidewalk cafe adjacent to its premises located at 3401 N. Southport Ave.. Said sidewalk cafe area #1 shall be forty-five (45) feet in length and twelve (12) feet in width for a total of five hundred forty (540) square feet and shall allow six (6) feet of clear space from the face of the curb/building line along W. Roscoe. The compensation for said space and the days and hours of operation for the sidewalk cafe shall be as follows:

Monday through Thursday 4:00 p.m. until 10:00 p.m.Friday 4:00 p.m. until 11:00 p.m.
Saturday 12:00 noon until 11:00 p.m. Sunday 12:00 noon until 10:00 p.m.
Compensation: $600.00
SEATING CAPACITY: 44

Sidewalk Cafe Permit and approved plan must be posted at all times.

This grant of privilege #1121770 for a sidewalk cafe shall be subject to the provisions of Section 10-28-800 though 10-28-885 of the Municipal Code of Chicago and the directions of the Commissioner of Department of Business Affairs and Consumer Protection, the Commissioner of Streets and Sanitation, and the Commissioner of Transportation.

The permit holder agrees to hold the City of Chicago harmless for any damage, relocation or replacement costs associated with damage, relocation or removal of private property caused by the City performing work in the public way.

Authority for the above named privilege is herein given and granted from and after March 1, 2016 through and including December 1, 2016.

Alderman Thomas Tunney

Thomas Tunney 44th Ward

City of Chicago

O2016-1410

Office of the City Clerk

Document Tracking Sheet

Meeting Date:	2/10/2016
Sponsor(s):	Tunney (44)
Type:	Ordinance
Title:	Sidewalk cafe(s) for Rockit Burger Bar
Committee(s) Assignment:	Committee on Transportation and Public Way

ORDINANCE
ROCKIT BURGER BAR
Acct. No. 14287 - 2
Permit No. 1121426

Be It Ordained by the City Council of the City of Chicago:

Permission and authority are hereby given and granted to ROCKIT BURGER BAR upon the terms and subject to the conditions of this ordinance, to maintain and use a portion of the public right of way for a sidewalk cafe adjacent to its premises located at 3700 N. Clark St.. Said sidewalk cafe area #1 shall be ninety (90) feet in length and sixteen point six (16.6) feet in width for a total of one thousand four hundred ninety-four (1494) square feet and shall allow six (6) feet of clear space from the face of the curb/building line along W. Waveland. The compensation for said space and the days and hours of operation for the sidewalk cafe shall be as follows:

Sunday through Thursday 8:00am until 10:00pm Friday & Saturday 8:00am until 11:00pm
Compensation: $1,643.40
SEATING CAPACITY: 108

Sidewalk Cafe Permit and approved plan must be posted at all times.

This grant of privilege #1121426 for a sidewalk cafe shall be subject to the provisions of Section 10-28-800 though 10-28-885 of the Municipal Code of Chicago and the directions of the Commissioner of Department of Business Affairs and Consumer Protection, the Commissioner of Streets and Sanitation, and the Commissioner of Transportation.

The permit holder agrees to hold the City of Chicago harmless for any damage, relocation or replacement costs associated with damage, relocation or removal of private property caused by the City performing work in the public way.

Authority for the above named privilege is herein given and granted from and after March 1, 2016 through and including December 1, 2016.

Alderman Thomas Tunney

Thomas Tunney 44th Ward

City of Chicago

O2016-1416

Office of the City Clerk

Document Tracking Sheet

Meeting Date:	2/10/2016
Sponsor(s):	Tunney (44)
Type:	Ordinance
Title:	Sidewalk cafe(s) for Schoolyard Tavern & Grill
Committee(s) Assignment:	Committee on Transportation and Public Way

ORDINANCE
SCHOOLYARD TAVERN & GRILL
Acct. No. 33286 - 1
Permit No. 1121254

Be It Ordained by the City Council of the City of Chicago:

Permission and authority are hereby given and granted to SCHOOLYARD TAVERN & GRILL upon the terms and subject to the conditions of this ordinance, to maintain and use a portion of the public right of way for a sidewalk cafe adjacent to its premises located at 3258 N. Southport Ave.. Said sidewalk cafe area #1 shall be ten point five (10.5) feet in length and eight (8) feet in width, area #2 shall be thirty point three three (30.33) feet in length and eight (8) feet in width, area #3 shall be seven point six seven (7.67) feet in length and eight (8) feet in width for a total of three hundred eighty-eight (388) square feet and shall allow six (6) feet of clear space from the face of the curb/building line along W. School Street. The compensation for said space and the days and hours of operation for the sidewalk cafe shall be as follows:

Monday through Thursday 5:00 p.m. to 10:00 p.m. Friday 5:00 pm to 11:00 pm Saturday 11:00 a.m. to 11:00 p.m. Sunday 11:00 a.m. to 10:00 p.m.
Compensation: $600.00
SEATING CAPACITY: 46

Sidewalk Cafe Permit and approved plan must be posted at all times.

This grant of privilege #1121254 for a sidewalk cafe shall be subject to the provisions of Section 10-28-800 though 10-28-885 of the Municipal Code of Chicago and the directions of the Commissioner of Department of Business Affairs and Consumer Protection, the Commissioner of Streets and Sanitation, and the Commissioner of Transportation.

The permit holder agrees to hold the City of Chicago harmless for any damage, relocation or replacement costs associated with damage, relocation or removal of private property caused by the City performing work in the public way.

Authority for the above named privilege is herein given and granted from and after March 1, 2016 through and including December 1, 2016.

Alderman Thomas Tunney

Thomas Tunney 44th Ward

City of Chicago

O2016-1421

Office of the City Clerk

Document Tracking Sheet

Meeting Date:	2/10/2016
Sponsor(s):	Tunney (44)
Type:	Ordinance
Title:	Sidewalk cafe(s) for Sluggers Grill
Committee(s) Assignment:	Committee on Transportation and Public Way

ORDINANCE
SLUGGERS GRILL
Acct. No. 63423 - 1
Permit No. 1121502

Be It Ordained by the City Council of the City of Chicago:

Permission and authority are hereby given and granted to SLUGGERS GRILL upon the terms and subject to the conditions of this ordinance, to maintain and use a portion of the public right of way for a sidewalk cafe adjacent to its premises located at 3540 N. Clark St.. Said sidewalk cafe area #1 shall be seventy-two (72) feet in length and twelve (12) feet in width for a total of eight hundred sixty-four (864) square feet and shall allow six (6) feet of clear space from the face of the curb/building line along W. Eddy Street. The compensation for said space and the days and hours of operation for the sidewalk cafe shall be as follows:

Sunday through Thursday 8:00 a.m. to 10:00 p.m. Friday and Saturday 8:00 a.m. to 11:00 p.m.
Compensation: $950.40
SEATING CAPACITY: 72

Sidewalk Cafe Permit and approved plan must be posted at all times.

This grant of privilege #1121502 for a sidewalk cafe shall be subject to the provisions of Section 10-28-800 though 10-28-885 of the Municipal Code of Chicago and the directions of the Commissioner of Department of Business Affairs and Consumer Protection, the Commissioner of Streets and Sanitation, and the Commissioner of Transportation.

The permit holder agrees to hold the City of Chicago harmless for any damage, relocation or replacement costs associated with damage, relocation or removal of private property caused by the City performing work in the public way.

Authority for the above named privilege is herein given and granted from and after March 1, 2016 through and including December 1, 2016.

Alderman Thomas Tunney

Thomas Tunney 44th Ward

City of Chicago

O2016-1427

Office of the City Clerk

Document Tracking Sheet

Meeting Date:	2/10/2016
Sponsor(s):	Tunney (44)
Type:	Ordinance
Title:	Sidewalk cafe(s) for Southport Grocery and Cafe, Inc.
Committee(s) Assignment:	Committee on Transportation and Public Way

ORDINANCE
SOUTHPORT GROCERY AND CAFE, INC.
Acct. No. 262107 - 1
Permit No. 1121524

Be It Ordained by the City Council of the City of Chicago:

Permission and authority are hereby given and granted to SOUTHPORT GROCERY AND CAFE, INC. upon the terms and subject to the conditions of this ordinance, to maintain and use a portion of the public right of way for a sidewalk cafe adjacent to its premises located at 3552 N. Southport Ave.. Said sidewalk cafe area #1 shall be twenty-six (26) feet in length and nine point five (9.5) feet in width for a total of two hundred forty-seven (247) square feet and shall allow six (6) feet of clear space from the face of the curb/building line along N. Southport Avenue. The compensation for said space and the days and hours of operation for the sidewalk cafe shall be as follows:

Monday through Friday 8:00 a.m. to 4:00 p.m. Saturday 8:00 a.m. to 4:00 p.m. Sunday 8:00 a.m. to 4:00 p.m.
Compensation: $600.00
SEATING CAPACITY: 24

Sidewalk Cafe Permit and approved plan must be posted at all times.

This grant of privilege #1121524 for a sidewalk cafe shall be subject to the provisions of Section 10-28-800 though 10-28-885 of the Municipal Code of Chicago and the directions of the Commissioner of Department of Business Affairs and Consumer Protection, the Commissioner of Streets and Sanitation, and the Commissioner of Transportation.

The permit holder agrees to hold the City of Chicago harmless for any damage, relocation or replacement costs associated with damage, relocation or removal of private property caused by the City performing work in the public way.

Authority for the above named privilege is herein given and granted from and after March 1, 2016 through and including December 1, 2016.

Alderman Thomas Tunney

Thomas Tunney 44th Ward

City of Chicago

O2016-1432

Office of the City Clerk

Document Tracking Sheet

Meeting Date:	2/10/2016
Sponsor(s):	Tunney (44)
Type:	Ordinance
Title:	Sidewalk cafe(s) for Southport Lanes, Inc.
Committee(s) Assignment:	Committee on Transportation and Public Way

ORDINANCE
SOUTHPORT LANES INC
Acct. No. 11281 - 1
Permit No. 1121410

Be It Ordained by the City Council of the City of Chicago:

Permission and authority are hereby given and granted to SOUTHPORT LANES INC upon the terms and subject to the conditions of this ordinance, to maintain and use a portion of the public right of way for a sidewalk cafe adjacent to its premises located at 3325 N. Southport Ave.. Said sidewalk cafe area #1 shall be forty-one point five (41.5) feet in length and nine (9) feet in width, area #2 shall be fifty point five (50.5) feet in length and nine (9) feet in width for a total of eight hundred twenty-eight (828) square feet and shall allow six (6) feet of clear space from the face of the curb/building line along N. Southport Avenue, W. Henderson. The compensation for said space and the days and hours of operation for the sidewalk cafe shall be as follows:

Sunday thru Thursday 12:00 noon until 10:00 p.m. Friday & Saturday 12 noon until 11:00 p.m.
Compensation: $910.80
SEATING CAPACITY: 68

Sidewalk Cafe Permit and approved plan must be posted at all times.

This grant of privilege #1121410 for a sidewalk cafe shall be subject to the provisions of Section 10-28-800 though 10-28-885 of the Municipal Code of Chicago and the directions of the Commissioner of Department of Business Affairs and Consumer Protection, the Commissioner of Streets and Sanitation, and the Commissioner of Transportation.

The permit holder agrees to hold the City of Chicago harmless for any damage, relocation or replacement costs associated with damage, relocation or removal of private property caused by the City performing work in the public way.

Authority for the above named privilege is herein given and granted from and after March 1, 2016 through and including December 1, 2016.

Alderman Thomas Tunney

Thomas Tunney 44th Ward

City of Chicago

O2016-1438

Office of the City Clerk

Document Tracking Sheet

Meeting Date:	2/10/2016
Sponsor(s):	Tunney (44)
Type:	Ordinance
Title:	Sidewalk cafe(s) for Starbucks Coffee No. 227
Committee(s) Assignment:	Committee on Transportation and Public Way

ORDINANCE
STARBUCKS COFFEE #227
Acct. No. 63414 - 13
Permit No. 1121567

Be It Ordained by the City Council of the City of Chicago:

Permission and authority are hereby given and granted to STARBUCKS COFFEE #227 upon the terms and subject to the conditions of this ordinance, to maintain and use a portion of the public right of way for a sidewalk cafe adjacent to its premises located at 3358 N. Broadway . Said sidewalk cafe area #1 shall be thirty-six (36) feet in length and nine point five (9.5) feet in width for a total of three hundred forty-two (342) square feet and shall allow six (6) feet of clear space from the face of the curb/building line along W. Roscoe Street. The compensation for said space and the days and hours of operation for the sidewalk cafe shall be as follows:

Sunday through Saturday 8:00 a.m. to 10:00 p.m.
Compensation: $600.00
SEATING CAPACITY: 16

Sidewalk Cafe Permit and approved plan must be posted at all times.

This grant of privilege #1121567 for a sidewalk cafe shall be subject to the provisions of Section 10-28-800 though 10-28-885 of the Municipal Code of Chicago and the directions of the Commissioner of Department of Business Affairs and Consumer Protection, the Commissioner of Streets and Sanitation, and the Commissioner of Transportation.

The permit holder agrees to hold the City of Chicago harmless for any damage, relocation or replacement costs associated with damage, relocation or removal of private property caused by the City performing work in the public way.

Authority for the above named privilege is herein given and granted from and after March 1, 2016 through and including December 1, 2016.

Alderman Thomas Tunney

Thomas Tunney 44th Ward

City of Chicago

O2016-1443

Office of the City Clerk

Document Tracking Sheet

Meeting Date:	2/10/2016
Sponsor(s):	Tunney (44)
Type:	Ordinance
Title:	Sidewalk cafe(s) for Starbucks Coffee No. 231
Committee(s) Assignment:	Committee on Transportation and Public Way

ORDINANCE
STARBUCKS #231
Acct. No. 63414 - 158
Permit No. 1121575

Be It Ordained by the City Council of the City of Chicago:

Permission and authority are hereby given and granted to STARBUCKS #231 upon the terms and subject to the conditions of this ordinance, to maintain and use a portion of the public right of way for a sidewalk cafe adjacent to its premises located at 3400 N. Southport Ave.. Said sidewalk cafe area #1 shall be twenty point five (20.5) feet in length and eight point five (8.5) feet in width, area #2 shall be thirty-one point eight three (31.83) feet in length and seven point two five (7.25) feet in width for a total of four hundred five point zero two (405.02) square feet and shall allow six (6) feet of clear space from the face of the curb/building line along W. Roscoe Street, N. Southport Avenue. The compensation for said space and the days and hours of operation for the sidewalk cafe shall be as follows:

Sunday through Thursday 8:00 a.m. to 10:00 p.m. Friday and Saturday 8:00 a.m. to 11:00 p.m.
Compensation: $600.00
SEATING CAPACITY: 24

Sidewalk Cafe Permit and approved plan must be posted at all times.

This grant of privilege #1121575 for a sidewalk cafe shall be subject to the provisions of Section 10-28-800 though 10-28-885 of the Municipal Code of Chicago and the directions of the Commissioner of Department of Business Affairs and Consumer Protection, the Commissioner of Streets and Sanitation, and the Commissioner of Transportation.

The permit holder agrees to hold the City of Chicago harmless for any damage, relocation or replacement costs associated with damage, relocation or removal of private property caused by the City performing work in the public way.

Authority for the above named privilege is herein given and granted from and after March 1, 2016 through and including December 1, 2016.

Alderman Thomas Tunney

Thomas Tunney 44th Ward

City of Chicago

O2016-1447

Office of the City Clerk

Document Tracking Sheet

Meeting Date:	2/10/2016
Sponsor(s):	Tunney (44)
Type:	Ordinance
Title:	Sidewalk cafe(s) for Stella's Diner
Committee(s) Assignment:	Committee on Transportation and Public Way

ORDINANCE
STELLA'S DINER
Acct. No. 3024 - 1
Permit No. 1121745

Be It Ordained by the City Council of the City of Chicago:

Permission and authority are hereby given and granted to STELLA'S DINER upon the terms and subject to the conditions of this ordinance, to maintain and use a portion of the public right of way for a sidewalk cafe adjacent to its premises located at 3042 N. Broadway . Said sidewalk cafe area #1 shall be fifty (50) feet in length and ten (10) feet in width for a total of five hundred (500) square feet and shall allow six (6) feet of clear space from the face of the curb/building line along W. Barry. The compensation for said space and the days and hours of operation for the sidewalk cafe shall be as follows:

Sunday thru Thursday 8:00 a.m.to 10:00 p.m.Friday & Saturday 8:00 a.m.to 11:00 p.m.
Compensation: $750.00
SEATING CAPACITY: 26

Sidewalk Cafe Permit and approved plan must be posted at all times.

This grant of privilege #1121745 for a sidewalk cafe shall be subject to the provisions of Section 10-28-800 though 10-28-885 of the Municipal Code of Chicago and the directions of the Commissioner of Department of Business Affairs and Consumer Protection, the Commissioner of Streets and Sanitation, and the Commissioner of Transportation.

The permit holder agrees to hold the City of Chicago harmless for any damage, relocation or replacement costs associated with damage, relocation or removal of private property caused by the City performing work in the public way.

Authority for the above named privilege is herein given and granted from and after March 1, 2016 through and including December 1, 2016.

Alderman Thomas Tunney

Thomas Tunney 44th Ward

City of Chicago

O2016-1451

Office of the City Clerk

Document Tracking Sheet

Meeting Date:	2/10/2016
Sponsor(s):	Tunney (44)
Type:	Ordinance
Title:	Sidewalk cafe(s) for Sushi Mura Japanese Restaurant
Committee(s) Assignment:	Committee on Transportation and Public Way

ORDINANCE
SUSHI MURA JAPANESE RESTAURANT
Acct. No. 17678 - 2
Permit No. 1121808

Be It Ordained by the City Council of the City of Chicago:

Permission and authority are hereby given and granted to SUSHI MURA JAPANESE RESTAURANT upon the terms and subject to the conditions of this ordinance, to maintain and use a portion of the public right of way for a sidewalk cafe adjacent to its premises located at 3647 N. Southport Ave.. Said sidewalk cafe area #1 shall be twenty-five (25) feet in length and ten (10) feet in width for a total of two hundred fifty (250) square feet and shall allow six (6) feet of clear space from the face of the curb/building line along N. Southport Avenue. The compensation for said space and the days and hours of operation for the sidewalk cafe shall be as follows:

Monday through Thursday 4:30 p.m. to 10:00 p.m.Friday and Saturday 12:00 noon to 11:00 p.m.Sunday 12:00 noon to 10:00 p.m. Closed Tuesday
Compensation: $600.00
SEATING CAPACITY: 18

Sidewalk Cafe Permit and approved plan must be posted at all times.

This grant of privilege #1121808 for a sidewalk cafe shall be subject to the provisions of Section 10-28-800 though 10-28-885 of the Municipal Code of Chicago and the directions of the Commissioner of Department of Business Affairs and Consumer Protection, the Commissioner of Streets and Sanitation, and the Commissioner of Transportation.

The permit holder agrees to hold the City of Chicago harmless for any damage, relocation or replacement costs associated with damage, relocation or removal of private property caused by the City performing work in the public way.

Authority for the above named privilege is herein given and granted from and after March 1, 2016 through and including December 1, 2016.

Alderman Thomas Tunney

Thomas Tunney 44th Ward

City of Chicago

O2016-1456

Office of the City Clerk

Document Tracking Sheet

Meeting Date:	2/10/2016
Sponsor(s):	Tunney (44)
Type:	Ordinance
Title:	Sidewalk cafe(s) for Tango Sur
Committee(s) Assignment:	Committee on Transportation and Public Way

ORDINANCE
TANGO SUR
Acct. No. 315220 - 1
Permit No. 1121841

Be It Ordained by the City Council of the City of Chicago:

Permission and authority are hereby given and granted to TANGO SUR upon the terms and subject to the conditions of this ordinance, to maintain and use a portion of the public right of way for a sidewalk cafe adjacent to its premises located at 3761-3763 N. Southport Ave.. Said sidewalk cafe area #1 shall be twenty-one point one seven (21.17) feet in length and ten point one seven (10.17) feet in width, area #2 shall be sixteen (16) feet in length and ten point one seven (10.17) feet in width for a total of three hundred seventy-eight point zero two (378.02) square feet and shall allow six (6) feet of clear space from the face of the curb/building line along N. Southport Avenue. The compensation for said space and the days and hours of operation for the sidewalk cafe shall be as follows:

Monday thru Thursday 5:00 p.m. to 10:00 p.m. Friday & Saturday 5:00 p.m. to 11:00 p.m. Sunday 12:00 noon to 10:00 p.m.
Compensation: $600.00
SEATING CAPACITY: 32

Sidewalk Cafe Permit and approved plan must be posted at all times.

This grant of privilege #1121841 for a sidewalk cafe shall be subject to the provisions of Section 10-28-800 though 10-28-885 of the Municipal Code of Chicago and the directions of the Commissioner of Department of Business Affairs and Consumer Protection, the Commissioner of Streets and Sanitation, and the Commissioner of Transportation.

The permit holder agrees to hold the City of Chicago harmless for any damage, relocation or replacement costs associated with damage, relocation or removal of private property caused by the City performing work in the public way.

Authority for the above named privilege is herein given and granted from and after March 1, 2016 through and including December 1, 2016.

Alderman Thomas Tunney

Thomas Tunney 44th Ward

City of Chicago

O2016-1461

Office of the City Clerk

Document Tracking Sheet

Meeting Date:	2/10/2016
Sponsor(s):	Tunney (44)
Type:	Ordinance
Title:	Sidewalk cafe(s) for Toon's Bar & Grill
Committee(s) Assignment:	Committee on Transportation and Public Way

ORDINANCE
TOON'S BAR & GRILL
Acct. No. 63203 - 2
Permit No. 1121661

Be It Ordained by the City Council of the City of Chicago:

Permission and authority are hereby given and granted to TOON'S BAR & GRILL upon the terms and subject to the conditions of this ordinance, to maintain and use a portion of the public right of way for a sidewalk cafe adjacent to its premises located at 3857 N. Southport Ave.. Said sidewalk cafe area #1 shall be nineteen point six (19.6) feet in length and eight point six (8.6) feet in width for a total of one hundred sixty-eight point five six (168.56) square feet and shall allow six (6) feet of clear space from the face of the curb/building line along N.SOUTHPORT. The compensation for said space and the days and hours of operation for the sidewalk cafe shall be as follows:

Sunday thru Thursday 9:00 a.m.to 10:00 p.m.Friday and Saturday 9:00a.m. to 11:00pm
Compensation: $600.00
SEATING CAPACITY: 16

Sidewalk Cafe Permit and approved plan must be posted at all times.

This grant of privilege #1121661 for a sidewalk cafe shall be subject to the provisions of Section 10-28-800 though 10-28-885 of the Municipal Code of Chicago and the directions of the Commissioner of Department of Business Affairs and Consumer Protection, the Commissioner of Streets and Sanitation, and the Commissioner of Transportation.

The permit holder agrees to hold the City of Chicago harmless for any damage, relocation or replacement costs associated with damage, relocation or removal of private property caused by the City performing work in the public way.

Authority for the above named privilege is herein given and granted from and after March 1, 2016 through and including December 1, 2016.

Alderman Thomas Tunney

Thomas Tunney 44th Ward

City of Chicago

O2016-1472

Office of the City Clerk

Document Tracking Sheet

Meeting Date:	2/10/2016
Sponsor(s):	Tunney (44)
Type:	Ordinance
Title:	Sidewalk cafe(s) for Trader Todd's Restaurant & Bar
Committee(s) Assignment:	Committee on Transportation and Public Way

ORDINANCE
TRADER TODD'S RESTAURANT & BAR
Acct. No. 11600 - 1
Permit No. 1121370

Be It Ordained by the City Council of the City of Chicago:

Permission and authority are hereby given and granted to TRADER TODD'S RESTAURANT & BAR upon the terms and subject to the conditions of this ordinance, to maintain and use a portion of the public right of way for a sidewalk cafe adjacent to its premises located at 3216 N. Sheffield Ave.. Said sidewalk cafe area #1 shall be twenty-five (25) feet in length and eight point one seven (8.17) feet in width for a total of two hundred four point two five (204.25) square feet and shall allow six (6) feet of clear space from the face of the curb/building line along N. Sheffield Avenue. The compensation for said space and the days and hours of operation for the sidewalk cafe shall be as follows:

Sunday thru Thursday: 11:00 a.m. to 10:00 p.m. Friday & Saturday: 11:00 a.m. to 11:00 p.m.
Compensation: $600.00
SEATING CAPACITY: 32

Sidewalk Cafe Permit and approved plan must be posted at all times.

This grant of privilege #1121370 for a sidewalk cafe shall be subject to the provisions of Section 10-28-800 though 10-28-885 of the Municipal Code of Chicago and the directions of the Commissioner of Department of Business Affairs and Consumer Protection, the Commissioner of Streets and Sanitation, and the Commissioner of Transportation.

The permit holder agrees to hold the City of Chicago harmless for any damage, relocation or replacement costs associated with damage, relocation or removal of private property caused by the City performing work in the public way.

Authority for the above named privilege is herein given and granted from and after March 1, 2016 through and including December 1, 2016.

Alderman Thomas Tunney

Thomas Tunney 44th Ward

City of Chicago

O2016-1478

Office of the City Clerk

Document Tracking Sheet

Meeting Date:	2/10/2016
Sponsor(s):	Tunney (44)
Type:	Ordinance
Title:	Sidewalk cafe(s) for Troy Mediterranean Grill
Committee(s) Assignment:	Committee on Transportation and Public Way

ORDINANCE
TROY MEDITERRANEAN GRILL
Acct. No. 371584 - 1
Permit No. 1121641

Be It Ordained by the City Council of the City of Chicago:

Permission and authority are hereby given and granted to TROY MEDITERRANEAN GRILL upon the terms and subject to the conditions of this ordinance, to maintain and use a portion of the public right of way for a sidewalk cafe adjacent to its premises located at 2908 N. Broadway . Said sidewalk cafe area #1 shall be seventeen (17) feet in length and six (6) feet in width for a total of one hundred two (102) square feet and shall allow six (6) feet of clear space from the face of the curb/building line along N. Broadway. The compensation for said space and the days and hours of operation for the sidewalk cafe shall be as follows:

Monday through Thursday 11:00am to 10:00 pm Friday and Saturday 11:00 am to 11:00 pm Sunday 12:00 noon to 9:00 pm
Compensation: $600.00
SEATING CAPACITY: 15

Sidewalk Cafe Permit and approved plan must be posted at all times.

This grant of privilege #1121641 for a sidewalk cafe shall be subject to the provisions of Section 10-28-800 though 10-28-885 of the Municipal Code of Chicago and the directions of the Commissioner of Department of Business Affairs and Consumer Protection, the Commissioner of Streets and Sanitation, and the Commissioner of Transportation.

The permit holder agrees to hold the City of Chicago harmless for any damage, relocation or replacement costs associated with damage, relocation or removal of private property caused by the City performing work in the public way.

Authority for the above named privilege is herein given and granted from and after March 1, 2016 through and including December 1, 2016.

Alderman _____

Thomas Tunney 44th Ward

City of Chicago

O2016-1480

Office of the City Clerk

Document Tracking Sheet

Meeting Date:	2/10/2016
Sponsor(s):	Tunney (44)
Type:	Ordinance
Title:	Sidewalk cafe(s) for Uncommon Ground
Committee(s) Assignment:	Committee on Transportation and Public Way

ORDINANCE
UNCOMMON GROUND
Acct. No. 9207 - 5
Permit No. 1121412

Be It Ordained by the City Council of the City of Chicago:

Permission and authority are hereby given and granted to UNCOMMON GROUND upon the terms and subject to the conditions of this ordinance, to maintain and use a portion of the public right of way for a sidewalk cafe adjacent to its premises located at 3800-04 N. Clark St.. Said sidewalk cafe area #1 shall be twenty-two (22) feet in length and ten (10) feet in width, area #2 shall be seventy-four (74) feet in length and ten (10) feet in width for a total of nine hundred sixty (960) square feet and shall allow six (6) feet of clear space from the face of the curb/building line along W. Grace Street. The compensation for said space and the days and hours of operation for the sidewalk cafe shall be as follows:

Sunday through Thursday 8:00 a.m. to 10:00 p.m. Friday and Saturday 8:00 a.m. to 11:00 p.m.
Compensation: $1,056.00
SEATING CAPACITY: 60

Sidewalk Cafe Permit and approved plan must be posted at all times.

This grant of privilege #1121412 for a sidewalk cafe shall be subject to the provisions of Section 10-28-800 though 10-28-885 of the Municipal Code of Chicago and the directions of the Commissioner of Department of Business Affairs and Consumer Protection, the Commissioner of Streets and Sanitation, and the Commissioner of Transportation.

The permit holder agrees to hold the City of Chicago harmless for any damage, relocation or replacement costs associated with damage, relocation or removal of private property caused by the City performing work in the public way.

Authority for the above named privilege is herein given and granted from and after March 1, 2016 through and including December 1, 2016.

Alderman Thomas Tunney

Thomas Tunney 44th Ward

City of Chicago

O2016-1483

Office of the City Clerk

Document Tracking Sheet

Meeting Date:	2/10/2016
Sponsor(s):	Tunney (44)
Type:	Ordinance
Title:	Sidewalk cafe(s) for Vaughan's Pub
Committee(s) Assignment:	Committee on Transportation and Public Way

ORDINANCE
VAUGHAN'S PUB
Acct. No. 15078 - 1
Permit No. 1121630

Be It Ordained by the City Council of the City of Chicago:

Permission and authority are hereby given and granted to VAUGHAN'S PUB upon the terms and subject to the conditions of this ordinance, to maintain and use a portion of the public right of way for a sidewalk cafe adjacent to its premises located at 2917 N. Sheffield Ave.. Said sidewalk cafe area #1 shall be twenty-seven (27) feet in length and five point five (5.5) feet in width for a total of one hundred forty-eight point five (148.5) square feet and shall allow six (6) feet of clear space from the face of the curb/building line along Sheffield. The compensation for said space and the days and hours of operation for the sidewalk cafe shall be as follows:

Sunday - Thursday 11:00 am to 10:00 pm Friday - Saturday 11:00 am to 11:00 pm
Compensation: $600.00
SEATING CAPACITY: 16

Sidewalk Cafe Permit and approved plan must be posted at all times.

This grant of privilege #1121630 for a sidewalk cafe shall be subject to the provisions of Section 10-28-800 though 10-28-885 of the Municipal Code of Chicago and the directions of the Commissioner of Department of Business Affairs and Consumer Protection, the Commissioner of Streets and Sanitation, and the Commissioner of Transportation.

The permit holder agrees to hold the City of Chicago harmless for any damage, relocation or replacement costs associated with damage, relocation or removal of private property caused by the City performing work in the public way.

Authority for the above named privilege is herein given and granted from and after March 1, 2016 through and including December 1, 2016.

Alderman Thomas Tunney

Thomas Tunney 44th Ward

City of Chicago

O2016-1489

Office of the City Clerk

Document Tracking Sheet

Meeting Date:	2/10/2016
Sponsor(s):	Tunney (44)
Type:	Ordinance
Title:	Sidewalk cafe(s) for Wilde
Committee(s) Assignment:	Committee on Transportation and Public Way

ORDINANCE
WILDE
Acct. No. 311800 - 1
Permit No. 1121729

Be It Ordained by the City Council of the City of Chicago:

Permission and authority are hereby given and granted to WILDE upon the terms and subject to the conditions of this ordinance, to maintain and use a portion of the public right of way for a sidewalk cafe adjacent to its premises located at 3130 N. Broadway . Said sidewalk cafe area #1 shall be forty-one point five (41.5) feet in length and six point five (6.5) feet in width for a total of two hundred sixty-nine point seven five (269.75) square feet and shall allow six (6) feet of clear space from the face of the curb/building line along N. Broadway. The compensation for said space and the days and hours of operation for the sidewalk cafe shall be as follows:

Monday through Thursday 11:00 a.m. to 10:00 p.m. Friday 11:00 a.m. to 11:00 p.m. Saturday 9:00 a.m. to 11:00 p.m. Sunday 9:00 a.m. to 10:00 p.m.
Compensation: $600.00
SEATING CAPACITY: 20

Sidewalk Cafe Permit and approved plan must be posted at all times.

This grant of privilege #1121729 for a sidewalk cafe shall be subject to the provisions of Section 10-28-800 though 10-28-885 of the Municipal Code of Chicago and the directions of the Commissioner of Department of Business Affairs and Consumer Protection, the Commissioner of Streets and Sanitation, and the Commissioner of Transportation.

The permit holder agrees to hold the City of Chicago harmless for any damage, relocation or replacement costs associated with damage, relocation or removal of private property caused by the City performing work in the public way.

Authority for the above named privilege is herein given and granted from and after March 1, 2016 through and including December 1, 2016.

Alderman Thomas Tunney

Thomas Tunney 44th Ward

City of Chicago

O2016-1492

Office of the City Clerk

Document Tracking Sheet

Meeting Date:	2/10/2016
Sponsor(s):	Tunney (44)
Type:	Ordinance
Title:	Sidewalk cafe(s) for Zizi's Cafe
Committee(s) Assignment:	Committee on Transportation and Public Way

ORDINANCE
ZIZI'S CAFE
Acct. No. 371248 - 1
Permit No. 1121364

Be It Ordained by the City Council of the City of Chicago:

Permission and authority are hereby given and granted to ZIZI'S CAFE upon the terms and subject to the conditions of this ordinance, to maintain and use a portion of the public right of way for a sidewalk cafe adjacent to its premises located at 2825 N. Sheffield Ave.. Said sidewalk cafe area #1 shall be twenty-four (24) feet in length and seven (7) feet in width for a total of one hundred sixty-eight (168) square feet and shall allow six (6) feet of clear space from the face of the curb/building line along N. Sheffield Avenue. The compensation for said space and the days and hours of operation for the sidewalk cafe shall be as follows:

Sunday through Thursday 9:00 a.m. to 10:00 p.m. Friday and Saturday 9:00 a.m. to 11:00 p.m.
Compensation: $600.00
SEATING CAPACITY: 16

Sidewalk Cafe Permit and approved plan must be posted at all times.

This grant of privilege #1121364 for a sidewalk cafe shall be subject to the provisions of Section 10-28-800 though 10-28-885 of the Municipal Code of Chicago and the directions of the Commissioner of Department of Business Affairs and Consumer Protection, the Commissioner of Streets and Sanitation, and the Commissioner of Transportation.

The permit holder agrees to hold the City of Chicago harmless for any damage, relocation or replacement costs associated with damage, relocation or removal of private property caused by the City performing work in the public way.

Authority for the above named privilege is herein given and granted from and after March 1, 2016 through and including December 1, 2016.

Alderman Thomas Tunney

Thomas Tunney 44th Ward

City of Chicago

O2016-1501

Office of the City Clerk

Document Tracking Sheet

Meeting Date:	2/10/2016
Sponsor(s):	Arena (45)
Type:	Ordinance
Title:	Sidewalk cafe(s) for Original Alps
Committee(s) Assignment:	Committee on Transportation and Public Way

ORDINANCE
ORIGINAL ALPS
Acct. No. 346517 - 1
Permit No. 1121658

Be It Ordained by the City Council of the City of Chicago:

Permission and authority are hereby given and granted to ORIGINAL ALPS upon the terms and subject to the conditions of this ordinance, to maintain and use a portion of the public right of way for a sidewalk cafe adjacent to its premises located at 3637 W. Irving Park Rd.. Said sidewalk cafe area #1 shall be thirty-eight point six seven (38.67) feet in length and six point six seven (6.67) feet in width for a total of two hundred fifty-seven point nine three (257.93) square feet and shall allow six (6) feet of clear space from the face of the curb/building line along N. Monticello. The compensation for said space and the days and hours of operation for the sidewalk cafe shall be as follows:

Sunday through Saturday 8:00am until 12:00am midnight
Compensation: $600.00
SEATING CAPACITY: 20

Sidewalk Cafe Permit and approved plan must be posted at all times.

This grant of privilege #1121658 for a sidewalk cafe shall be subject to the provisions of Section 10-28-800 though 10-28-885 of the Municipal Code of Chicago and the directions of the Commissioner of Department of Business Affairs and Consumer Protection, the Commissioner of Streets and Sanitation, and the Commissioner of Transportation.

The permit holder agrees to hold the City of Chicago harmless for any damage, relocation or replacement costs associated with damage, relocation or removal of private property caused by the City performing work in the public way.

Authority for the above named privilege is herein given and granted from and after March 1, 2016 through and including December 1, 2016.

Alderman _____

John Arena 45th Ward

Department of Business Affairs and Consumer Protection
Small Business Center - Public Way Use Unit
City Hall - 121 N. LaSalle Street, Room 800 • Chicago, IL 60602
312-74-GOBIZ / 312-744-6249 • (312) 744-1944 (TTY)
http://www.cityofchicago.org/bacp

02/10/2016

Alderman **John Arena**
Ward # **45**
City of Chicago
City Hall, Room **300**
121 North LaSalle Street
Chicago, Illinois 60602

Re: An ordinance to use and maintain a portion of the public right-of-way for **one (1) sidewalk cafe(s)** for **ORIGINAL ALPS**, adjacent to the premises known as **3637 W. Irving Park Rd.**.

Dear Alderman **John Arena**:

The applicant referenced above has requested the use of the public right-of-way for a **sidewalk cafe(s)**. An ordinance has been prepared by the Department of Business Affairs and Consumer Protection – Small Business Center - Public Way Use Unit for presentation to the City Council. Because this request was made for properties located in your ward, as approved by you as per the attached, I respectfully request that you introduce the attached ordinance at the next City Council meeting.

If you have any questions regarding this ordinance, please contact Anthony Bertuca at (312) 744-5506.

Department of Business Affairs and Consumer Protection

City of Chicago

O2016-1502

Office of the City Clerk

Document Tracking Sheet

Meeting Date:	2/10/2016
Sponsor(s):	Arena (45)
Type:	Ordinance
Title:	Sidewalk cafe(s) for Potbelly Sandwich Shop
Committee(s) Assignment:	Committee on Transportation and Public Way

ORDINANCE
POTBELLY SANDWICH SHOP
Acct. No. 65004 - 65
Permit No. 1120870

Be It Ordained by the City Council of the City of Chicago:

Permission and authority are hereby given and granted to POTBELLY SANDWICH SHOP upon the terms and subject to the conditions of this ordinance, to maintain and use a portion of the public right of way for a sidewalk cafe adjacent to its premises located at 4185 W. Irving Park Rd.. Said sidewalk cafe area #1 shall be twenty point five eight (20.58) feet in length and fifteen (15) feet in width for a total of three hundred eight point seven (308.7) square feet and shall allow six (6) feet of clear space from the face of the curb/building line along North Keeler Avenue. The compensation for said space and the days and hours of operation for the sidewalk cafe shall be as follows:

Monday through Sunday 11:00 a.m. to 9:00 p.m.
Compensation: $600.00
SEATING CAPACITY: 12

Sidewalk Cafe Permit and approved plan must be posted at all times.

This grant of privilege #1120870 for a sidewalk cafe shall be subject to the provisions of Section 10-28-800 though 10-28-885 of the Municipal Code of Chicago and the directions of the Commissioner of Department of Business Affairs and Consumer Protection, the Commissioner of Streets and Sanitation, and the Commissioner of Transportation.

The permit holder agrees to hold the City of Chicago harmless for any damage, relocation or replacement costs associated with damage, relocation or removal of private property caused by the City performing work in the public way.

Authority for the above named privilege is herein given and granted from and after March 1, 2016 through and including December 1, 2016.

Alderman _____

John Arena 45th Ward

Department of Business Affairs and Consumer Protection
Small Business Center - Public Way Use Unit
City Hall - 121 N. LaSalle Street, Room 800 • Chicago, IL 60602
312-74-GOBIZ / 312-744-6249 • (312) 744-1944 (TTY)
http://www.cityofchicago.org/bacp

02/10/2016

Alderman **John Arena**
Ward # **45**
City of Chicago
City Hall, Room **300**
121 North LaSalle Street
Chicago, Illinois 60602

Re: An ordinance to use and maintain a portion of the public right-of-way for **one (1) sidewalk cafe(s)** for **POTBELLY SANDWICH SHOP**, adjacent to the premises known as **4185 W. Irving Park Rd.**.

Dear Alderman **John Arena**:

The applicant referenced above has requested the use of the public right-of-way for a **sidewalk cafe(s)**. An ordinance has been prepared by the Department of Business Affairs and Consumer Protection – Small Business Center - Public Way Use Unit for presentation to the City Council. Because this request was made for properties located in your ward, as approved by you as per the attached, I respectfully request that you introduce the attached ordinance at the next City Council meeting.

If you have any questions regarding this ordinance, please contact Anthony Bertuca at (312) 744-5506.

Department of Business Affairs and Consumer Protection

City of Chicago

O2016-1504

Office of the City Clerk

Document Tracking Sheet

Meeting Date:	2/10/2016
Sponsor(s):	Arena (45)
Type:	Ordinance
Title:	Sidewalk cafe(s) for Windsor, The
Committee(s) Assignment:	Committee on Transportation and Public Way

ORDINANCE
THE WINDSOR
Acct. No. 204868 - 1
Permit No. 1121731

Be It Ordained by the City Council of the City of Chicago:

Permission and authority are hereby given and granted to THE WINDSOR upon the terms and subject to the conditions of this ordinance, to maintain and use a portion of the public right of way for a sidewalk cafe adjacent to its premises located at 4530 N. Milwaukee Ave.. Said sidewalk cafe area #1 shall be thirty-five point one seven (35.17) feet in length and thirteen point one seven (13.17) feet in width for a total of four hundred sixty-three point one nine (463.19) square feet and shall allow six (6) feet of clear space from the face of the curb/building line along Windsor Avenue. The compensation for said space and the days and hours of operation for the sidewalk cafe shall be as follows:

Tuesday through Sunday 2:00 p.m. to 11:00 p.m.
Compensation: $600.00
SEATING CAPACITY: 30

Sidewalk Cafe Permit and approved plan must be posted at all times.

This grant of privilege #1121731 for a sidewalk cafe shall be subject to the provisions of Section 10-28-800 though 10-28-885 of the Municipal Code of Chicago and the directions of the Commissioner of Department of Business Affairs and Consumer Protection, the Commissioner of Streets and Sanitation, and the Commissioner of Transportation.

The permit holder agrees to hold the City of Chicago harmless for any damage, relocation or replacement costs associated with damage, relocation or removal of private property caused by the City performing work in the public way.

Authority for the above named privilege is herein given and granted from and after March 1, 2016 through and including December 1, 2016.

Alderman _____

John Arena 45th Ward

Department of Business Affairs and Consumer Protection
Small Business Center - Public Way Use Unit
City Hall - 121 N. LaSalle Street, Room 800 • Chicago, IL 60602
312-74-GOBIZ / 312-744-6249 • (312) 744-1944 (TTY)
http //www.cityofchicago.org/bacp

02/10/2016

Alderman **John Arena**
Ward # **45**
City of Chicago
City Hall, Room **300**
121 North LaSalle Street
Chicago, Illinois 60602

Re: An ordinance to use and maintain a portion of the public right-of-way for **one (1) sidewalk cafe(s)** for **THE WINDSOR**, adjacent to the premises known as **4530 N. Milwaukee Ave.**.

Dear Alderman **John Arena**:

The applicant referenced above has requested the use of the public right-of-way for a **sidewalk cafe(s)**. An ordinance has been prepared by the Department of Business Affairs and Consumer Protection – Small Business Center - Public Way Use Unit for presentation to the City Council. Because this request was made for properties located in your ward, as approved by you as per the attached, I respectfully request that you introduce the attached ordinance at the next City Council meeting.

If you have any questions regarding this ordinance, please contact Anthony Bertuca at (312) 744-5506.

Department of Business Affairs and Consumer Protection

City of Chicago

O2016-1506

Office of the City Clerk

Document Tracking Sheet

Meeting Date:	2/10/2016
Sponsor(s):	Arena (45)
Type:	Ordinance
Title:	Sidewalk cafe(s) for Starbuck's Coffee No. 2568
Committee(s) Assignment:	Committee on Transportation and Public Way

ORDINANCE
Starbuck's Coffee #2568
Acct. No. 63414 - 90
Permit No. 1121571

Be It Ordained by the City Council of the City of Chicago:

Permission and authority are hereby given and granted to Starbuck's Coffee #2568 upon the terms and subject to the conditions of this ordinance, to maintain and use a portion of the public right of way for a sidewalk cafe adjacent to its premises located at 4365 W. Irving Park Rd.. Said sidewalk cafe area #1 shall be fourteen point seven five (14.75) feet in length and eight point three three (8.33) feet in width, area #2 shall be fourteen point seven five (14.75) feet in length and eight point three three (8.33) feet in width for a total of two hundred forty-five point seven four (245.74) square feet and shall allow six (6) feet of clear space from the face of the curb/building line along N. Kostner Ave.. The compensation for said space and the days and hours of operation for the sidewalk cafe shall be as follows:

Monday through Sunday 8:00 a.m. to 10:00 p.m.
Compensation: $600.00
SEATING CAPACITY: 16

Sidewalk Cafe Permit and approved plan must be posted at all times.

This grant of privilege #1121571 for a sidewalk cafe shall be subject to the provisions of Section 10-28-800 though 10-28-885 of the Municipal Code of Chicago and the directions of the Commissioner of Department of Business Affairs and Consumer Protection, the Commissioner of Streets and Sanitation, and the Commissioner of Transportation.

The permit holder agrees to hold the City of Chicago harmless for any damage, relocation or replacement costs associated with damage, relocation or removal of private property caused by the City performing work in the public way.

Authority for the above named privilege is herein given and granted from and after March 1, 2016 through and including December 1, 2016.

Alderman _____
John Arena 45th Ward

Department of Business Affairs and Consumer Protection
Small Business Center - Public Way Use Unit
City Hall - 121 N LaSalle Street, Room 800 • Chicago, IL 60602
312-74-GOBIZ / 312-744-6249 • (312) 744-1944 (TTY)
http://www.cityofchicago.org/bacp

02/10/2016

Alderman **John Arena**
Ward # **45**
City of Chicago
City Hall, Room **300**
121 North LaSalle Street
Chicago, Illinois 60602

Re: An ordinance to use and maintain a portion of the public right-of-way for **two (2) sidewalk cafe(s)** for **Starbuck's Coffee #2568**, adjacent to the premises known as **4365 W. Irving Park Rd.**.

Dear Alderman **John Arena**:

The applicant referenced above has requested the use of the public right-of-way for a **sidewalk cafe(s)**. An ordinance has been prepared by the Department of Business Affairs and Consumer Protection – Small Business Center - Public Way Use Unit for presentation to the City Council. Because this request was made for properties located in your ward, as approved by you as per the attached, I respectfully request that you introduce the attached ordinance at the next City Council meeting.

If you have any questions regarding this ordinance, please contact Anthony Bertuca at (312) 744-5506.

Department of Business Affairs and Consumer Protection

City of Chicago

O2016-1508

Office of the City Clerk

Document Tracking Sheet

Meeting Date:	2/10/2016
Sponsor(s):	Arena (45)
Type:	Ordinance
Title:	Sidewalk cafe(s) for Vaughans Pub
Committee(s) Assignment:	Committee on Transportation and Public Way

ORDINANCE
VAUGHANS PUB
Acct. No. 10787 - 1
Permit No. 1121629

Be It Ordained by the City Council of the City of Chicago:

Permission and authority are hereby given and granted to VAUGHANS PUB upon the terms and subject to the conditions of this ordinance, to maintain and use a portion of the public right of way for a sidewalk cafe adjacent to its premises located at 5485 N. Northwest Hwy.. Said sidewalk cafe area #1 shall be thirty (30) feet in length and three point six six (3.66) feet in width for a total of one hundred nine point eight (109.8) square feet and shall allow six (6) feet of clear space from the face of the curb/building line along Northwest Hwy. The compensation for said space and the days and hours of operation for the sidewalk cafe shall be as follows:

Monday - Sunday - 11:00 a.m. to 11:00 p.m.
Compensation: $600.00
SEATING CAPACITY: 8

Sidewalk Cafe Permit and approved plan must be posted at all times.

This grant of privilege #1121629 for a sidewalk cafe shall be subject to the provisions of Section 10-28-800 though 10-28-885 of the Municipal Code of Chicago and the directions of the Commissioner of Department of Business Affairs and Consumer Protection, the Commissioner of Streets and Sanitation, and the Commissioner of Transportation.

The permit holder agrees to hold the City of Chicago harmless for any damage, relocation or replacement costs associated with damage, relocation or removal of private property caused by the City performing work in the public way.

Authority for the above named privilege is herein given and granted from and after March 1, 2016 through and including December 1, 2016.

Alderman _____
John Arena 45th Ward

Department of Business Affairs and Consumer Protection
Small Business Center - Public Way Use Unit
City Hall - 121 N. LaSalle Street, Room 800 • Chicago, IL 60602
312-74-GOBIZ / 312-744-6249 • (312) 744-1944 (TTY)
http //www.cityofchicago org/bacp

02/10/2016

Alderman **John Arena**
Ward # **45**
City of Chicago
City Hall, Room **300**
121 North LaSalle Street
Chicago, Illinois 60602

Re: An ordinance to use and maintain a portion of the public right-of-way for **one (1) sidewalk cafe(s)** for **VAUGHANS PUB**, adjacent to the premises known as **5485 N. Northwest Hwy..**

Dear Alderman **John Arena**:

The applicant referenced above has requested the use of the public right-of-way for a **sidewalk cafe(s)**. An ordinance has been prepared by the Department of Business Affairs and Consumer Protection – Small Business Center - Public Way Use Unit for presentation to the City Council. Because this request was made for properties located in your ward, as approved by you as per the attached, I respectfully request that you introduce the attached ordinance at the next City Council meeting.

If you have any questions regarding this ordinance, please contact Anthony Bertuca at (312) 744-5506.

Department of Business Affairs and Consumer Protection

City of Chicago

O2016-1505

Office of the City Clerk

Document Tracking Sheet

Meeting Date:	2/10/2016
Sponsor(s):	Cappleman (46)
Type:	Ordinance
Title:	Sidewalk cafe(s) for Crew Bar & Grill
Committee(s) Assignment:	Committee on Transportation and Public Way

ORDINANCE
CREW BAR & GRILL
Acct. No. 271243 - 1
Permit No. 1121324

Be It Ordained by the City Council of the City of Chicago:

Permission and authority are hereby given and granted to CREW BAR & GRILL upon the terms and subject to the conditions of this ordinance, to maintain and use a portion of the public right of way for a sidewalk cafe adjacent to its premises located at 4804 N. Broadway . Said sidewalk cafe area #1 shall be twenty-two (22) feet in length and thirteen (13) feet in width for a total of two hundred eighty-six (286) square feet and shall allow six (6) feet of clear space from the face of the curb/building line along N. Broadway. The compensation for said space and the days and hours of operation for the sidewalk cafe shall be as follows:

Monday through Friday 11:30 a.m. to 12:00 midnight Saturday and Sunday 11:00 a.m. to 12:00 midnight
Compensation: $600.00
SEATING CAPACITY: 28

Sidewalk Cafe Permit and approved plan must be posted at all times.

This grant of privilege #1121324 for a sidewalk cafe shall be subject to the provisions of Section 10-28-800 though 10-28-885 of the Municipal Code of Chicago and the directions of the Commissioner of Department of Business Affairs and Consumer Protection, the Commissioner of Streets and Sanitation, and the Commissioner of Transportation.

The permit holder agrees to hold the City of Chicago harmless for any damage, relocation or replacement costs associated with damage, relocation or removal of private property caused by the City performing work in the public way.

Authority for the above named privilege is herein given and granted from and after March 1, 2016 through and including December 1, 2016.

Alderman James Cappleman

James Cappleman 46th Ward

Department of Business Affairs and Consumer Protection
Small Business Center - Public Way Use Unit
City Hall - 121 N. LaSalle Street, Room 800 • Chicago, IL 60602
312-74-GOBIZ / 312-744-6249 • (312) 744-1944 (TTY)
http://www.cityofchicago.org/bacp

02/10/2016

Alderman **James Cappleman**
Ward # **46**
City of Chicago
City Hall, Room **200**
121 North LaSalle Street
Chicago, Illinois 60602

Re: An ordinance to use and maintain a portion of the public right-of-way for **one (1) sidewalk cafe(s)** for **CREW BAR & GRILL**, adjacent to the premises known as **4804 N. Broadway** .

Dear Alderman **James Cappleman**:

The applicant referenced above has requested the use of the public right-of-way for a **sidewalk cafe(s)**. An ordinance has been prepared by the Department of Business Affairs and Consumer Protection – Small Business Center - Public Way Use Unit for presentation to the City Council. Because this request was made for properties located in your ward, as approved by you as per the attached, I respectfully request that you introduce the attached ordinance at the next City Council meeting.

If you have any questions regarding this ordinance, please contact Anthony Bertuca at (312) 744-5506.

Department of Business Affairs and Consumer Protection

City of Chicago

O2016-1509

Office of the City Clerk

Document Tracking Sheet

Meeting Date:	2/10/2016
Sponsor(s):	Cappleman (46)
Type:	Ordinance
Title:	Sidewalk cafe(s) for Food Town
Committee(s) Assignment:	Committee on Transportation and Public Way

ORDINANCE
FOOD TOWN
Acct. No. 5366 - 1
Permit No. 1121523

Be It Ordained by the City Council of the City of Chicago:

Permission and authority are hereby given and granted to FOOD TOWN upon the terms and subject to the conditions of this ordinance, to maintain and use a portion of the public right of way for a sidewalk cafe adjacent to its premises located at 4401 N. Hazel St.. Said sidewalk cafe area #1 shall be fourteen (14) feet in length and six (6) feet in width for a total of eighty-four (84) square feet and shall allow six (6) feet of clear space from the face of the curb/building line along N Hazel St. The compensation for said space and the days and hours of operation for the sidewalk cafe shall be as follows:

Monday through Sunday 8:00 a.m. until 12:00 Midnight
Compensation: $600.00
SEATING CAPACITY: 12

Sidewalk Cafe Permit and approved plan must be posted at all times.

This grant of privilege #1121523 for a sidewalk cafe shall be subject to the provisions of Section 10-28-800 though 10-28-885 of the Municipal Code of Chicago and the directions of the Commissioner of Department of Business Affairs and Consumer Protection, the Commissioner of Streets and Sanitation, and the Commissioner of Transportation.

The permit holder agrees to hold the City of Chicago harmless for any damage, relocation or replacement costs associated with damage, relocation or removal of private property caused by the City performing work in the public way.

Authority for the above named privilege is herein given and granted from and after March 1, 2016 through and including December 1, 2016.

Alderman James Cappleman

James Cappleman 46th Ward

Department of Business Affairs and Consumer Protection
Small Business Center - Public Way Use Unit
City Hall - 121 N. LaSalle Street, Room 800 • Chicago, IL 60602
312-74-GOBIZ / 312-744-6249 • (312) 744-1944 (TTY)
http://www.cityofchicago.org/bacp

02/10/2016

Alderman **James Cappleman**
Ward # **46**
City of Chicago
City Hall, Room **200**
121 North LaSalle Street
Chicago, Illinois 60602

Re: An ordinance to use and maintain a portion of the public right-of-way for **one (1) sidewalk cafe(s)** for **FOOD TOWN**, adjacent to the premises known as **4401 N. Hazel St.**.

Dear Alderman **James Cappleman**:

The applicant referenced above has requested the use of the public right-of-way for a **sidewalk cafe(s)**. An ordinance has been prepared by the Department of Business Affairs and Consumer Protection – Small Business Center - Public Way Use Unit for presentation to the City Council. Because this request was made for properties located in your ward, as approved by you as per the attached, I respectfully request that you introduce the attached ordinance at the next City Council meeting.

If you have any questions regarding this ordinance, please contact Anthony Bertuca at (312) 744-5506.

Department of Business Affairs and Consumer Protection

City of Chicago

O2016-1510

Office of the City Clerk

Document Tracking Sheet

Meeting Date:	2/10/2016
Sponsor(s):	Cappleman (46)
Type:	Ordinance
Title:	Sidewalk cafe(s) for Las Mananitas
Committee(s) Assignment:	Committee on Transportation and Public Way

ORDINANCE
LAS MANANITAS
Acct. No. 4095 - 1
Permit No. 1121513

Be It Ordained by the City Council of the City of Chicago:

Permission and authority are hereby given and granted to LAS MANANITAS upon the terms and subject to the conditions of this ordinance, to maintain and use a portion of the public right of way for a sidewalk cafe adjacent to its premises located at 3523 N. Halsted St.. Said sidewalk cafe area #1 shall be sixty-two (62) feet in length and fourteen (14) feet in width for a total of eight hundred sixty-eight (868) square feet and shall allow six (6) feet of clear space from the face of the curb/building line along W. Brompton Avenue. The compensation for said space and the days and hours of operation for the sidewalk cafe shall be as follows:

Monday through Sunday 8:00 a.m. to 12:00 midnight
Compensation: $1,302.00
SEATING CAPACITY: 50

Sidewalk Cafe Permit and approved plan must be posted at all times.

This grant of privilege #1121513 for a sidewalk cafe shall be subject to the provisions of Section 10-28-800 though 10-28-885 of the Municipal Code of Chicago and the directions of the Commissioner of Department of Business Affairs and Consumer Protection, the Commissioner of Streets and Sanitation, and the Commissioner of Transportation.

The permit holder agrees to hold the City of Chicago harmless for any damage, relocation or replacement costs associated with damage, relocation or removal of private property caused by the City performing work in the public way.

Authority for the above named privilege is herein given and granted from and after March 1, 2016 through and including December 1, 2016.

Alderman James Cappleman

James Cappleman 46th Ward

Department of Business Affairs and Consumer Protection
Small Business Center - Public Way Use Unit
City Hall - 121 N. LaSalle Street, Room 800 • Chicago, IL 60602
312-74-GOBIZ / 312-744-6249 • (312) 744-1944 (TTY)
http://www.cityofchicago.org/bacp

02/10/2016

Alderman **James Cappleman**
Ward # **46**
City of Chicago
City Hall, Room **200**
121 North LaSalle Street
Chicago, Illinois 60602

Re: An ordinance to use and maintain a portion of the public right-of-way for **one (1) sidewalk cafe(s)** for **LAS MANANITAS**, adjacent to the premises known as **3523 N. Halsted St.**.

Dear Alderman **James Cappleman**:

The applicant referenced above has requested the use of the public right-of-way for a **sidewalk cafe(s)**. An ordinance has been prepared by the Department of Business Affairs and Consumer Protection – Small Business Center - Public Way Use Unit for presentation to the City Council. Because this request was made for properties located in your ward, as approved by you as per the attached, I respectfully request that you introduce the attached ordinance at the next City Council meeting.

If you have any questions regarding this ordinance, please contact Anthony Bertuca at (312) 744-5506.

Department of Business Affairs and Consumer Protection

City of Chicago

O2016-1514

Office of the City Clerk

Document Tracking Sheet

Meeting Date:	2/10/2016
Sponsor(s):	Cappleman (46)
Type:	Ordinance
Title:	Sidewalk cafe(s) for Rock Lakeview
Committee(s) Assignment:	Committee on Transportation and Public Way

ORDINANCE
ROCKS LAKEVIEW
Acct. No. 324352 - 2
Permit No. 1121606

Be It Ordained by the City Council of the City of Chicago:

Permission and authority are hereby given and granted to ROCKS LAKEVIEW upon the terms and subject to the conditions of this ordinance, to maintain and use a portion of the public right of way for a sidewalk cafe adjacent to its premises located at 3463-67 N. Broadway . Said sidewalk cafe area #1 shall be thirty (30) feet in length and eight point six seven (8.67) feet in width, area #2 shall be forty (40) feet in length and four point five (4.5) feet in width, area #3 shall be twenty-five (25) feet in length and four point five (4.5) feet in width for a total of five hundred fifty-two point six (552.6) square feet and shall allow six (6) feet of clear space from the face of the curb/building line along W. Stratford, N. Broadway. The compensation for said space and the days and hours of operation for the sidewalk cafe shall be as follows:

Monday through Friday 11:00 a.m .to 12:00 midnight Saturday and Sunday 9:00 a.m. to 12:00 midnight
Compensation: $828.90
SEATING CAPACITY: 46

Sidewalk Cafe Permit and approved plan must be posted at all times.

This grant of privilege #1121606 for a sidewalk cafe shall be subject to the provisions of Section 10-28-800 though 10-28-885 of the Municipal Code of Chicago and the directions of the Commissioner of Department of Business Affairs and Consumer Protection, the Commissioner of Streets and Sanitation, and the Commissioner of Transportation.

The permit holder agrees to hold the City of Chicago harmless for any damage, relocation or replacement costs associated with damage, relocation or removal of private property caused by the City performing work in the public way.

Authority for the above named privilege is herein given and granted from and after March 1, 2016 through and including December 1, 2016.

Alderman James Cappleman

James Cappleman 46th Ward

Department of Business Affairs and Consumer Protection
Small Business Center - Public Way Use Unit
City Hall - 121 N. LaSalle Street, Room 800 • Chicago, IL 60602
312-74-GOBIZ / 312-744-6249 • (312) 744-1944 (TTY)
http://www.cityofchicago.org/bacp

02/10/2016

Alderman **James Cappleman**
Ward # **46**
City of Chicago
City Hall, Room **200**
121 North LaSalle Street
Chicago, Illinois 60602

Re: An ordinance to use and maintain a portion of the public right-of-way for **three (3) sidewalk cafe(s)** for **ROCKS LAKEVIEW**, adjacent to the premises known as **3463-67 N. Broadway** .

Dear Alderman **James Cappleman**:

The applicant referenced above has requested the use of the public right-of-way for a **sidewalk cafe(s)**. An ordinance has been prepared by the Department of Business Affairs and Consumer Protection – Small Business Center - Public Way Use Unit for presentation to the City Council. Because this request was made for properties located in your ward, as approved by you as per the attached, I respectfully request that you introduce the attached ordinance at the next City Council meeting.

If you have any questions regarding this ordinance, please contact Anthony Bertuca at (312) 744-5506.

Department of Business Affairs and Consumer Protection

City of Chicago

O2016-1517

Office of the City Clerk

Document Tracking Sheet

Meeting Date:	2/10/2016
Sponsor(s):	Cappleman (46)
Type:	Ordinance
Title:	Sidewalk cafe(s) for Starbucks Coffee No. 2335
Committee(s) Assignment:	Committee on Transportation and Public Way

ORDINANCE
STARBUCKS COFFEE #2335
Acct. No. 63414 - 47
Permit No. 1121636

Be It Ordained by the City Council of the City of Chicago:

Permission and authority are hereby given and granted to STARBUCKS COFFEE #2335 upon the terms and subject to the conditions of this ordinance, to maintain and use a portion of the public right of way for a sidewalk cafe adjacent to its premises located at 3845 N. Broadway . Said sidewalk cafe area #1 shall be thirty-one (31) feet in length and eight (8) feet in width for a total of two hundred forty-eight (248) square feet and shall allow six (6) feet of clear space from the face of the curb/building line along N. Sheridan Road. The compensation for said space and the days and hours of operation for the sidewalk cafe shall be as follows:

Sunday through Thursday 8:00 a.m. to 9:00 p.m. Friday and Saturday 8:00 a.m. to 10:00 p.m.
Compensation: $600.00
SEATING CAPACITY: 22

Sidewalk Cafe Permit and approved plan must be posted at all times.

This grant of privilege #1121636 for a sidewalk cafe shall be subject to the provisions of Section 10-28-800 though 10-28-885 of the Municipal Code of Chicago and the directions of the Commissioner of Department of Business Affairs and Consumer Protection, the Commissioner of Streets and Sanitation, and the Commissioner of Transportation.

The permit holder agrees to hold the City of Chicago harmless for any damage, relocation or replacement costs associated with damage, relocation or removal of private property caused by the City performing work in the public way.

Authority for the above named privilege is herein given and granted from and after March 1, 2016 through and including December 1, 2016.

Alderman James Cappleman

James Cappleman 46th Ward

Department of Business Affairs and Consumer Protection
Small Business Center - Public Way Use Unit
City Hall - 121 N. LaSalle Street, Room 800 • Chicago, IL 60602
312-74-GOBIZ / 312-744-6249 • (312) 744-1944 (TTY)
http://www.cityofchicago.org/bacp

02/10/2016

Alderman **James Cappleman**
Ward # **46**
City of Chicago
City Hall, Room **200**
121 North LaSalle Street
Chicago, Illinois 60602

Re: An ordinance to use and maintain a portion of the public right-of-way for **one (1) sidewalk cafe(s)** for **STARBUCKS COFFEE #2335**, adjacent to the premises known as **3845 N. Broadway** .

Dear Alderman **James Cappleman**:

The applicant referenced above has requested the use of the public right-of-way for a **sidewalk cafe(s)**. An ordinance has been prepared by the Department of Business Affairs and Consumer Protection – Small Business Center - Public Way Use Unit for presentation to the City Council. Because this request was made for properties located in your ward, as approved by you as per the attached, I respectfully request that you introduce the attached ordinance at the next City Council meeting.

If you have any questions regarding this ordinance, please contact Anthony Bertuca at (312) 744-5506.

Department of Business Affairs and Consumer Protection

City of Chicago

O2016-1518

Office of the City Clerk

Document Tracking Sheet

Meeting Date:	2/10/2016
Sponsor(s):	Cappleman (46)
Type:	Ordinance
Title:	Sidewalk cafe(s) for Starbucks Coffee No. 2635
Committee(s) Assignment:	Committee on Transportation and Public Way

ORDINANCE
STARBUCKS COFFEE #2635
Acct. No. 63414 - 93
Permit No. 1121638

Be It Ordained by the City Council of the City of Chicago:

Permission and authority are hereby given and granted to STARBUCKS COFFEE #2635 upon the terms and subject to the conditions of this ordinance, to maintain and use a portion of the public right of way for a sidewalk cafe adjacent to its premises located at 4753 N. Broadway . Said sidewalk cafe area #1 shall be twenty-six point nine two (26.92) feet in length and ten (10) feet in width for a total of two hundred sixty-nine point two (269.2) square feet and shall allow six (6) feet of clear space from the face of the curb/building line along Lawrence and Broadway. The compensation for said space and the days and hours of operation for the sidewalk cafe shall be as follows:

Monday through Sunday 8:00 a.m. to 12:00 midnight
Compensation: $600.00
SEATING CAPACITY: 28

Sidewalk Cafe Permit and approved plan must be posted at all times.

This grant of privilege #1121638 for a sidewalk cafe shall be subject to the provisions of Section 10-28-800 though 10-28-885 of the Municipal Code of Chicago and the directions of the Commissioner of Department of Business Affairs and Consumer Protection, the Commissioner of Streets and Sanitation, and the Commissioner of Transportation.

The permit holder agrees to hold the City of Chicago harmless for any damage, relocation or replacement costs associated with damage, relocation or removal of private property caused by the City performing work in the public way.

Authority for the above named privilege is herein given and granted from and after March 1, 2016 through and including December 1, 2016.

Alderman James Cappleman

James Cappleman 46th Ward

Department of Business Affairs and Consumer Protection
Small Business Center - Public Way Use Unit
City Hall - 121 N. LaSalle Street, Room 800 • Chicago, IL 60602
312-74-GOBIZ / 312-744-6249 • (312) 744-1944 (TTY)
http://www.cityofchicago.org/bacp

02/10/2016

Alderman **James Cappleman**
Ward # **46**
City of Chicago
City Hall, Room **200**
121 North LaSalle Street
Chicago, Illinois 60602

Re: An ordinance to use and maintain a portion of the public right-of-way for **one (1) sidewalk cafe(s)** for **STARBUCKS COFFEE #2635**, adjacent to the premises known as **4753 N. Broadway** .

Dear Alderman **James Cappleman**:

The applicant referenced above has requested the use of the public right-of-way for a **sidewalk cafe(s)**. An ordinance has been prepared by the Department of Business Affairs and Consumer Protection – Small Business Center - Public Way Use Unit for presentation to the City Council. Because this request was made for properties located in your ward, as approved by you as per the attached, I respectfully request that you introduce the attached ordinance at the next City Council meeting.

If you have any questions regarding this ordinance, please contact Anthony Bertuca at (312) 744-5506.

Department of Business Affairs and Consumer Protection

City of Chicago

O2016-1130

Office of the City Clerk

Document Tracking Sheet

Meeting Date:	2/10/2016
Sponsor(s):	Pawar (47)
Type:	Ordinance
Title:	Sidewalk cafe(s) for Barba Yianni Taverna, Inc.
Committee(s) Assignment:	Committee on Transportation and Public Way

ORDINANCE
BARBA YIANNI TAVERNA INC.
Acct. No. 376407 - 1
Permit No. 1121628

Be It Ordained by the City Council of the City of Chicago:

Permission and authority are hereby given and granted to BARBA YIANNI TAVERNA INC. upon the terms and subject to the conditions of this ordinance, to maintain and use a portion of the public right of way for a sidewalk cafe adjacent to its premises located at 4761 N. Lincoln Ave.. Said sidewalk cafe area #1 shall be forty-three (43) feet in length and six point four two (6.42) feet in width, area #2 shall be twenty-four (24) feet in length and eight (8) feet in width for a total of four hundred sixty-eight point zero six (468.06) square feet and shall allow six (6) feet of clear space from the face of the curb/building line along n lincoln, w lawrence. The compensation for said space and the days and hours of operation for the sidewalk cafe shall be as follows:

Monday thru Sunday 11:00AM to Midnight
Compensation: $600.00
SEATING CAPACITY: 36

Sidewalk Cafe Permit and approved plan must be posted at all times.

This grant of privilege #1121628 for a sidewalk cafe shall be subject to the provisions of Section 10-28-800 though 10-28-885 of the Municipal Code of Chicago and the directions of the Commissioner of Department of Business Affairs and Consumer Protection, the Commissioner of Streets and Sanitation, and the Commissioner of Transportation.

The permit holder agrees to hold the City of Chicago harmless for any damage, relocation or replacement costs associated with damage, relocation or removal of private property caused by the City performing work in the public way.

Authority for the above named privilege is herein given and granted from and after March 1, 2016 through and including December 1, 2016.

Alderman _____

Ameya Pawar 47th Ward

Department of Business Affairs and Consumer Protection
Small Business Center - Public Way Use Unit
City Hall - 121 N. LaSalle Street, Room 800 • Chicago, IL 60602
312-74-GOBIZ / 312-744-6249 • (312) 744-1944 (TTY)
http://www.cityofchicago.org/bacp

02/10/2016

Alderman **Ameya Pawar**
Ward # **47**
City of Chicago
City Hall, Room **200**
121 North LaSalle Street
Chicago, Illinois 60602

Re: An ordinance to use and maintain a portion of the public right-of-way for **two (2) sidewalk cafe(s)** for **BARBA YIANNI TAVERNA INC.**, adjacent to the premises known as **4761 N. Lincoln Ave.**.

Dear Alderman **Ameya Pawar**:

The applicant referenced above has requested the use of the public right-of-way for a **sidewalk cafe(s)**. An ordinance has been prepared by the Department of Business Affairs and Consumer Protection – Small Business Center - Public Way Use Unit for presentation to the City Council. Because this request was made for properties located in your ward, as approved by you as per the attached, I respectfully request that you introduce the attached ordinance at the next City Council meeting.

If you have any questions regarding this ordinance, please contact Anthony Bertuca at (312) 744-5506.

Department of Business Affairs and Consumer Protection

City of Chicago

O2016-1156

Office of the City Clerk

Document Tracking Sheet

Meeting Date:	2/10/2016
Sponsor(s):	Pawar (47)
Type:	Ordinance
Title:	Sidewalk cafe(s) for Bien Me Sabe Venezuelan Cafe & Restaurant
Committee(s) Assignment:	Committee on Transportation and Public Way

ORDINANCE
BIEN ME SABE VENEZUELAN CAFE & RESTAURANT
Acct. No. 402728 - 1
Permit No. 1121789

Be It Ordained by the City Council of the City of Chicago:

Permission and authority are hereby given and granted to BIEN ME SABE VENEZUELAN CAFE & RESTAURANT upon the terms and subject to the conditions of this ordinance, to maintain and use a portion of the public right of way for a sidewalk cafe adjacent to its premises located at 1637 W. Montrose Ave.. Said sidewalk cafe area #1 shall be thirteen (13) feet in length and five (5) feet in width, area #2 shall be twenty-seven point four two (27.42) feet in length and eight (8) feet in width for a total of two hundred eighty-four point three six (284.36) square feet and shall allow six (6) feet of clear space from the face of the curb/building line along W. Montrose Avenue east area, W. Montrose Avenue west area. The compensation for said space and the days and hours of operation for the sidewalk cafe shall be as follows:

Monday through Sunday 9:00 a.m. to 11:00 p.m.
Compensation: $600.00
SEATING CAPACITY: 36

Sidewalk Cafe Permit and approved plan must be posted at all times.

This grant of privilege #1121789 for a sidewalk cafe shall be subject to the provisions of Section 10-28-800 though 10-28-885 of the Municipal Code of Chicago and the directions of the Commissioner of Department of Business Affairs and Consumer Protection, the Commissioner of Streets and Sanitation, and the Commissioner of Transportation.

The permit holder agrees to hold the City of Chicago harmless for any damage, relocation or replacement costs associated with damage, relocation or removal of private property caused by the City performing work in the public way.

Authority for the above named privilege is herein given and granted from and after March 1, 2016 through and including December 1, 2016.

Alderman _____

Ameya Pawar 47th Ward

Department of Business Affairs and Consumer Protection
Small Business Center - Public Way Use Unit
City Hall - 121 N. LaSalle Street, Room 800 • Chicago, IL 60602
312-74-GOBIZ / 312-744-6249 • (312) 744-1944 (TTY)
http://www.cityofchicago.org/bacp

02/10/2016

Alderman **Ameya Pawar**
Ward # **47**
City of Chicago
City Hall, Room **200**
121 North LaSalle Street
Chicago, Illinois 60602

Re: An ordinance to use and maintain a portion of the public right-of-way for **two (2) sidewalk cafe(s)** for **BIEN ME SABE VENEZUELAN CAFE & RESTAURANT**, adjacent to the premises known as **1637 W. Montrose Ave.**.

Dear Alderman **Ameya Pawar**:

The applicant referenced above has requested the use of the public right-of-way for a **sidewalk cafe(s)**. An ordinance has been prepared by the Department of Business Affairs and Consumer Protection – Small Business Center - Public Way Use Unit for presentation to the City Council. Because this request was made for properties located in your ward, as approved by you as per the attached, I respectfully request that you introduce the attached ordinance at the next City Council meeting.

If you have any questions regarding this ordinance, please contact Anthony Bertuca at (312) 744-5506.

Department of Business Affairs and Consumer Protection

City of Chicago

O2016-1192

Office of the City Clerk

Document Tracking Sheet

Meeting Date:	2/10/2016
Sponsor(s):	Pawar (47)
Type:	Ordinance
Title:	Sidewalk cafe(s) for Eats and Sweets Cafe, Inc.
Committee(s) Assignment:	Committee on Transportation and Public Way

ORDINANCE
EATS AND SWEETS CAFE, INC.
Acct. No. 389702 - 1
Permit No. 1121657

Be It Ordained by the City Council of the City of Chicago:

Permission and authority are hereby given and granted to EATS AND SWEETS CAFE, INC. upon the terms and subject to the conditions of this ordinance, to maintain and use a portion of the public right of way for a sidewalk cafe adjacent to its premises located at 1636 W. Montrose Ave.. Said sidewalk cafe area #1 shall be thirteen (13) feet in length and fourteen point seven five (14.75) feet in width for a total of one hundred ninety-one point seven five (191.75) square feet and shall allow six (6) feet of clear space from the face of the curb/building line along W. Montrose Avenue. The compensation for said space and the days and hours of operation for the sidewalk cafe shall be as follows:

Monday through Sunday 8:00 a.m. to 7:00 p.m.
Compensation: $600.00
SEATING CAPACITY: 16

Sidewalk Cafe Permit and approved plan must be posted at all times.

This grant of privilege #1121657 for a sidewalk cafe shall be subject to the provisions of Section 10-28-800 though 10-28-885 of the Municipal Code of Chicago and the directions of the Commissioner of Department of Business Affairs and Consumer Protection, the Commissioner of Streets and Sanitation, and the Commissioner of Transportation.

The permit holder agrees to hold the City of Chicago harmless for any damage, relocation or replacement costs associated with damage, relocation or removal of private property caused by the City performing work in the public way.

Authority for the above named privilege is herein given and granted from and after March 1, 2016 through and including December 1, 2016.

Alderman _____

Ameya Pawar 47th Ward

Department of Business Affairs and Consumer Protection
Small Business Center - Public Way Use Unit
City Hall - 121 N. LaSalle Street, Room 800 • Chicago, IL 60602
312-74-GOBIZ / 312-744-6249 • (312) 744-1944 (TTY)
http://www.cityofchicago.org/bacp

02/10/2016

Alderman **Ameya Pawar**
Ward # **47**
City of Chicago
City Hall, Room **200**
121 North LaSalle Street
Chicago, Illinois 60602

Re: An ordinance to use and maintain a portion of the public right-of-way for **one (1) sidewalk cafe(s)** for **EATS AND SWEETS CAFE, INC.**, adjacent to the premises known as **1636 W. Montrose Ave.**.

Dear Alderman **Ameya Pawar**:

The applicant referenced above has requested the use of the public right-of-way for a **sidewalk cafe(s)**. An ordinance has been prepared by the Department of Business Affairs and Consumer Protection – Small Business Center - Public Way Use Unit for presentation to the City Council. Because this request was made for properties located in your ward, as approved by you as per the attached, I respectfully request that you introduce the attached ordinance at the next City Council meeting.

If you have any questions regarding this ordinance, please contact Anthony Bertuca at (312) 744-5506.

Department of Business Affairs and Consumer Protection

City of Chicago

O2016-1216

Office of the City Clerk

Document Tracking Sheet

Meeting Date:	2/10/2016
Sponsor(s):	Pawar (47)
Type:	Ordinance
Title:	Sidewalk cafe(s) for Flagship Tavern & Grill
Committee(s) Assignment:	Committee on Transportation and Public Way

ORDINANCE
FLAGSHIP TAVERN & GRILL
Acct. No. 362895 - 1
Permit No. 1121608

Be It Ordained by the City Council of the City of Chicago:

Permission and authority are hereby given and granted to FLAGSHIP TAVERN & GRILL upon the terms and subject to the conditions of this ordinance, to maintain and use a portion of the public right of way for a sidewalk cafe adjacent to its premises located at 1622 W. Belmont Ave.. Said sidewalk cafe area #1 shall be thirty point five (30.5) feet in length and five (5) feet in width for a total of one hundred fifty-two point five (152.5) square feet and shall allow six (6) feet of clear space from the face of the curb/building line along W. Belmont Avenue. The compensation for said space and the days and hours of operation for the sidewalk cafe shall be as follows:

Monday through Friday 11:00 a.m. to 11:00 p.m. Saturday and Sunday 10:00 a.m. to 11:00 p.m.
Compensation: $600.00
SEATING CAPACITY: 12

Sidewalk Cafe Permit and approved plan must be posted at all times.

This grant of privilege #1121608 for a sidewalk cafe shall be subject to the provisions of Section 10-28-800 though 10-28-885 of the Municipal Code of Chicago and the directions of the Commissioner of Department of Business Affairs and Consumer Protection, the Commissioner of Streets and Sanitation, and the Commissioner of Transportation.

The permit holder agrees to hold the City of Chicago harmless for any damage, relocation or replacement costs associated with damage, relocation or removal of private property caused by the City performing work in the public way.

Authority for the above named privilege is herein given and granted from and after March 1, 2016 through and including December 1, 2016.

Alderman _____

Ameya Pawar 47th Ward

Department of Business Affairs and Consumer Protection
Small Business Center - Public Way Use Unit
City Hall - 121 N LaSalle Street, Room 800 • Chicago, IL 60602
312-74-GOBIZ / 312-744-6249 • (312) 744-1944 (TTY)
http://www.cityofchicago.org/bacp

02/10/2016

Alderman **Ameya Pawar**
Ward # **47**
City of Chicago
City Hall, Room **200**
121 North LaSalle Street
Chicago, Illinois 60602

Re: An ordinance to use and maintain a portion of the public right-of-way for **one (1) sidewalk cafe(s)** for **FLAGSHIP TAVERN & GRILL**, adjacent to the premises known as **1622 W. Belmont Ave.**.

Dear Alderman **Ameya Pawar**:

The applicant referenced above has requested the use of the public right-of-way for a **sidewalk cafe(s)**. An ordinance has been prepared by the Department of Business Affairs and Consumer Protection – Small Business Center - Public Way Use Unit for presentation to the City Council. Because this request was made for properties located in your ward, as approved by you as per the attached, I respectfully request that you introduce the attached ordinance at the next City Council meeting.

If you have any questions regarding this ordinance, please contact Anthony Bertuca at (312) 744-5506.

Department of Business Affairs and Consumer Protection

City of Chicago

O2016-1223

Office of the City Clerk

Document Tracking Sheet

Meeting Date:	2/10/2016
Sponsor(s):	Pawar (47)
Type:	Ordinance
Title:	Sidewalk cafe(s) for Four Moon Tavern
Committee(s) Assignment:	Committee on Transportation and Public Way

ORDINANCE
FOUR MOON TAVERN
Acct. No. 17500 - 1
Permit No. 1121614

Be It Ordained by the City Council of the City of Chicago:

Permission and authority are hereby given and granted to FOUR MOON TAVERN upon the terms and subject to the conditions of this ordinance, to maintain and use a portion of the public right of way for a sidewalk cafe adjacent to its premises located at 1847 W. Roscoe St.. Said sidewalk cafe area #1 shall be twelve (12) feet in length and six (6) feet in width, area #2 shall be twelve (12) feet in length and six (6) feet in width, area #3 shall be twelve (12) feet in length and six (6) feet in width, area #4 shall be nine (9) feet in length and six (6) feet in width, area #5 shall be twelve (12) feet in length and six (6) feet in width, area #6 shall be ten point one seven (10.17) feet in length and five point one seven (5.17) feet in width for a total of three hundred ninety-four point five eight (394.58) square feet and shall allow six (6) feet of clear space from the face of the curb/building line along N. WOLCOTT AVE., ., Roscoe. The compensation for said space and the days and hours of operation for the sidewalk cafe shall be as follows:

Monday thru Thursday 5:00 p.m.to 12:00 a.m. Friday 12:00 a.m.to 12:00 midnight Saturday 10:00 a.m.to 12:00 midnight Sunday 10:00 a.m. to 12:00 a.m.
Compensation: $600.00
SEATING CAPACITY: 40

Sidewalk Cafe Permit and approved plan must be posted at all times.

This grant of privilege #1121614 for a sidewalk cafe shall be subject to the provisions of Section 10-28-800 though 10-28-885 of the Municipal Code of Chicago and the directions of the Commissioner of Department of Business Affairs and Consumer Protection, the Commissioner of Streets and Sanitation, and the Commissioner of Transportation.

The permit holder agrees to hold the City of Chicago harmless for any damage, relocation or replacement costs associated with damage, relocation or removal of private property caused by the City performing work in the public way.

Authority for the above named privilege is herein given and granted from and after March 1, 2016 through and including December 1, 2016.

Alderman _____

Ameya Pawar 47th Ward

Department of Business Affairs and Consumer Protection
Small Business Center - Public Way Use Unit
City Hall - 121 N. LaSalle Street, Room 800 • Chicago, IL 60602
312-74-GOBIZ / 312-744-6249 • (312) 744-1944 (TTY)
http://www.cityofchicago.org/bacp

02/10/2016

Alderman **Ameya Pawar**
Ward # **47**
City of Chicago
City Hall, Room **200**
121 North LaSalle Street
Chicago, Illinois 60602

Re: An ordinance to use and maintain a portion of the public right-of-way for **six (6) sidewalk cafe(s)** for **FOUR MOON TAVERN**, adjacent to the premises known as **1847 W. Roscoe St.**.

Dear Alderman **Ameya Pawar**:

The applicant referenced above has requested the use of the public right-of-way for a **sidewalk cafe(s)**. An ordinance has been prepared by the Department of Business Affairs and Consumer Protection – Small Business Center - Public Way Use Unit for presentation to the City Council. Because this request was made for properties located in your ward, as approved by you as per the attached, I respectfully request that you introduce the attached ordinance at the next City Council meeting.

If you have any questions regarding this ordinance, please contact Anthony Bertuca at (312) 744-5506.

Department of Business Affairs and Consumer Protection

City of Chicago

O2016-1231

Office of the City Clerk

Document Tracking Sheet

Meeting Date:	2/10/2016
Sponsor(s):	Pawar (47)
Type:	Ordinance
Title:	Sidewalk cafe(s) for Grafton Pub & Grill, The
Committee(s) Assignment:	Committee on Transportation and Public Way

ORDINANCE
The Grafton Pub & Grill
Acct. No. 53580 - 1
Permit No. 1121825

Be It Ordained by the City Council of the City of Chicago:

Permission and authority are hereby given and granted to The Grafton Pub & Grill upon the terms and subject to the conditions of this ordinance, to maintain and use a portion of the public right of way for a sidewalk cafe adjacent to its premises located at 4530 N. Lincoln Ave.. Said sidewalk cafe area #1 shall be twenty-five (25) feet in length and four point three three (4.33) feet in width for a total of one hundred eight point two five (108.25) square feet and shall allow six (6) feet of clear space from the face of the curb/building line along N Lincoln Ave.. The compensation for said space and the days and hours of operation for the sidewalk cafe shall be as follows:

Monday through Thursday 4:00 pm to 10:00 pm. Friday 4:00 pm to 12:00 midnight. Saturday 11:00 am to 12:00 midnight. Sunday 11:00 am to 10:00 pm.
Compensation: $600.00
SEATING CAPACITY: 20

Sidewalk Cafe Permit and approved plan must be posted at all times.

This grant of privilege #1121825 for a sidewalk cafe shall be subject to the provisions of Section 10-28-800 though 10-28-885 of the Municipal Code of Chicago and the directions of the Commissioner of Department of Business Affairs and Consumer Protection, the Commissioner of Streets and Sanitation, and the Commissioner of Transportation.

The permit holder agrees to hold the City of Chicago harmless for any damage, relocation or replacement costs associated with damage, relocation or removal of private property caused by the City performing work in the public way.

Authority for the above named privilege is herein given and granted from and after March 1, 2016 through and including December 1, 2016.

Alderman _____

Ameya Pawar 47th Ward

Department of Business Affairs and Consumer Protection
Small Business Center - Public Way Use Unit
City Hall - 121 N. LaSalle Street, Room 800 • Chicago, IL 60602
312-74-GOBIZ / 312-744-6249 • (312) 744-1944 (TTY)
http://www.cityofchicago.org/bacp

02/10/2016

Alderman **Ameya Pawar**
Ward # **47**
City of Chicago
City Hall, Room **200**
121 North LaSalle Street
Chicago, Illinois 60602

Re: An ordinance to use and maintain a portion of the public right-of-way for **one (1) sidewalk cafe(s)** for **The Grafton Pub & Grill**, adjacent to the premises known as **4530 N. Lincoln Ave.**.

Dear Alderman **Ameya Pawar**:

The applicant referenced above has requested the use of the public right-of-way for a **sidewalk cafe(s)**. An ordinance has been prepared by the Department of Business Affairs and Consumer Protection – Small Business Center - Public Way Use Unit for presentation to the City Council. Because this request was made for properties located in your ward, as approved by you as per the attached, I respectfully request that you introduce the attached ordinance at the next City Council meeting.

If you have any questions regarding this ordinance, please contact Anthony Bertuca at (312) 744-5506.

Department of Business Affairs and Consumer Protection

City of Chicago

O2016-1261

Office of the City Clerk

Document Tracking Sheet

Meeting Date:	2/10/2016
Sponsor(s):	Pawar (47)
Type:	Ordinance
Title:	Sidewalk cafe(s) for Laschet's Inn
Committee(s) Assignment:	Committee on Transportation and Public Way

ORDINANCE
LASCHET'S INN
Acct. No. 31312 - 1
Permit No. 1121626

Be It Ordained by the City Council of the City of Chicago:

Permission and authority are hereby given and granted to LASCHET'S INN upon the terms and subject to the conditions of this ordinance, to maintain and use a portion of the public right of way for a sidewalk cafe adjacent to its premises located at 2119 W. Irving Park Rd.. Said sidewalk cafe area #1 shall be thirty (30) feet in length and four (4) feet in width for a total of one hundred twenty (120) square feet and shall allow six (6) feet of clear space from the face of the curb/building line along W. IRVING PARK RD.. The compensation for said space and the days and hours of operation for the sidewalk cafe shall be as follows:

Monday thru Thursday 2:00 p.m. to 10:00 p.m. Friday 12:00p.m. to 11:00p.m. Saturday, Sunday 12:00 noon to 11p.m.
Compensation: $600.00
SEATING CAPACITY: 15

Sidewalk Cafe Permit and approved plan must be posted at all times.

This grant of privilege #1121626 for a sidewalk cafe shall be subject to the provisions of Section 10-28-800 though 10-28-885 of the Municipal Code of Chicago and the directions of the Commissioner of Department of Business Affairs and Consumer Protection, the Commissioner of Streets and Sanitation, and the Commissioner of Transportation.

The permit holder agrees to hold the City of Chicago harmless for any damage, relocation or replacement costs associated with damage, relocation or removal of private property caused by the City performing work in the public way.

Authority for the above named privilege is herein given and granted from and after March 1, 2016 through and including December 1, 2016.

Alderman _____

Ameya Pawar 47th Ward

Department of Business Affairs and Consumer Protection
Small Business Center - Public Way Use Unit
City Hall - 121 N. LaSalle Street, Room 800 • Chicago, IL 60602
312-74-GOBIZ / 312-744-6249 • (312) 744-1944 (TTY)
http://www.cityofchicago.org/bacp

02/10/2016

Alderman **Ameya Pawar**
Ward # **47**
City of Chicago
City Hall, Room **200**
121 North LaSalle Street
Chicago, Illinois 60602

Re: An ordinance to use and maintain a portion of the public right-of-way for **one (1) sidewalk cafe(s)** for **LASCHET'S INN**, adjacent to the premises known as **2119 W. Irving Park Rd.**.

Dear Alderman **Ameya Pawar**:

The applicant referenced above has requested the use of the public right-of-way for a **sidewalk cafe(s)**. An ordinance has been prepared by the Department of Business Affairs and Consumer Protection – Small Business Center - Public Way Use Unit for presentation to the City Council. Because this request was made for properties located in your ward, as approved by you as per the attached, I respectfully request that you introduce the attached ordinance at the next City Council meeting.

If you have any questions regarding this ordinance, please contact Anthony Bertuca at (312) 744-5506.

Department of Business Affairs and Consumer Protection

City of Chicago

O2016-1299

Office of the City Clerk

Document Tracking Sheet

Meeting Date:	2/10/2016
Sponsor(s):	Pawar (47)
Type:	Ordinance
Title:	Sidewalk cafe(s) for Monty Gaels Tavern & Grill
Committee(s) Assignment:	Committee on Transportation and Public Way

ORDINANCE
MONTY GAELS TAVERN & GRILL
Acct. No. 222381 - 1
Permit No. 1121631

Be It Ordained by the City Council of the City of Chicago:

Permission and authority are hereby given and granted to MONTY GAELS TAVERN & GRILL upon the terms and subject to the conditions of this ordinance, to maintain and use a portion of the public right of way for a sidewalk cafe adjacent to its premises located at 4356 N. Leavitt St.. Said sidewalk cafe area #1 shall be forty-two point eight three (42.83) feet in length and seventeen point eight three (17.83) feet in width for a total of seven hundred sixty-three point six six (763.66) square feet and shall allow six (6) feet of clear space from the face of the curb/building line along N. Leavitt Street. The compensation for said space and the days and hours of operation for the sidewalk cafe shall be as follows:

Sunday 10:00 a.m. to 11:00 p.m. Monday through Thursday 11:00am until 11:00pm
Friday and Saturday 11:00 a.m. to 12:00 midnight
Compensation: $840.02
SEATING CAPACITY: 48

Sidewalk Cafe Permit and approved plan must be posted at all times.

This grant of privilege #1121631 for a sidewalk cafe shall be subject to the provisions of Section 10-28-800 though 10-28-885 of the Municipal Code of Chicago and the directions of the Commissioner of Department of Business Affairs and Consumer Protection, the Commissioner of Streets and Sanitation, and the Commissioner of Transportation.

The permit holder agrees to hold the City of Chicago harmless for any damage, relocation or replacement costs associated with damage, relocation or removal of private property caused by the City performing work in the public way.

Authority for the above named privilege is herein given and granted from and after March 1, 2016 through and including December 1, 2016.

Alderman _____

Ameya Pawar 47th Ward

Department of Business Affairs and Consumer Protection
Small Business Center - Public Way Use Unit
City Hall - 121 N. LaSalle Street, Room 800 • Chicago, IL 60602
312-74-GOBIZ / 312-744-6249 • (312) 744-1944 (TTY)
http://www.cityofchicago.org/bacp

02/10/2016

Alderman **Ameya Pawar**
Ward # **47**
City of Chicago
City Hall, Room **200**
121 North LaSalle Street
Chicago, Illinois 60602

Re: An ordinance to use and maintain a portion of the public right-of-way for **one (1) sidewalk cafe(s)** for **MONTY GAELS TAVERN & GRILL**, adjacent to the premises known as **4356 N. Leavitt St.**.

Dear Alderman **Ameya Pawar**:

The applicant referenced above has requested the use of the public right-of-way for a **sidewalk cafe(s)**. An ordinance has been prepared by the Department of Business Affairs and Consumer Protection – Small Business Center - Public Way Use Unit for presentation to the City Council. Because this request was made for properties located in your ward, as approved by you as per the attached, I respectfully request that you introduce the attached ordinance at the next City Council meeting.

If you have any questions regarding this ordinance, please contact Anthony Bertuca at (312) 744-5506.

Department of Business Affairs and Consumer Protection

City of Chicago

O2016-1306

Office of the City Clerk

Document Tracking Sheet

Meeting Date:	2/10/2016
Sponsor(s):	Pawar (47)
Type:	Ordinance
Title:	Sidewalk cafe(s) for Bad Apple, The
Committee(s) Assignment:	Committee on Transportation and Public Way

ORDINANCE
THE BAD APPLE
Acct. No. 342165 - 1
Permit No. 1121371

Be It Ordained by the City Council of the City of Chicago:

Permission and authority are hereby given and granted to THE BAD APPLE upon the terms and subject to the conditions of this ordinance, to maintain and use a portion of the public right of way for a sidewalk cafe adjacent to its premises located at 4300 N. Lincoln Ave.. Said sidewalk cafe area #1 shall be fifty-eight point seven five (58.75) feet in length and ten point five (10.5) feet in width for a total of six hundred sixteen point eight eight (616.88) square feet and shall allow six (6) feet of clear space from the face of the curb/building line along W. Cullom. The compensation for said space and the days and hours of operation for the sidewalk cafe shall be as follows:

Sunday through Thursday 11:30am until 10:00pm Friday & Saturday 11:30am until 11:00pm
Compensation: $678.56
SEATING CAPACITY: 56

Sidewalk Cafe Permit and approved plan must be posted at all times.

This grant of privilege #1121371 for a sidewalk cafe shall be subject to the provisions of Section 10-28-800 though 10-28-885 of the Municipal Code of Chicago and the directions of the Commissioner of Department of Business Affairs and Consumer Protection, the Commissioner of Streets and Sanitation, and the Commissioner of Transportation.

The permit holder agrees to hold the City of Chicago harmless for any damage, relocation or replacement costs associated with damage, relocation or removal of private property caused by the City performing work in the public way.

Authority for the above named privilege is herein given and granted from and after March 1, 2016 through and including December 1, 2016.

Alderman _____

Ameya Pawar 47th Ward

Department of Business Affairs and Consumer Protection
Small Business Center - Public Way Use Unit
City Hall - 121 N. LaSalle Street, Room 800 • Chicago, IL 60602
312-74-GOBIZ / 312-744-6249 • (312) 744-1944 (TTY)
http://www.cityofchicago.org/bacp

02/10/2016

Alderman **Ameya Pawar**
Ward # **47**
City of Chicago
City Hall, Room **200**
121 North LaSalle Street
Chicago, Illinois 60602

Re: An ordinance to use and maintain a portion of the public right-of-way for **one (1) sidewalk cafe(s)** for **THE BAD APPLE**, adjacent to the premises known as **4300 N. Lincoln Ave.**.

Dear Alderman **Ameya Pawar**:

The applicant referenced above has requested the use of the public right-of-way for a **sidewalk cafe(s)**. An ordinance has been prepared by the Department of Business Affairs and Consumer Protection – Small Business Center - Public Way Use Unit for presentation to the City Council. Because this request was made for properties located in your ward, as approved by you as per the attached, I respectfully request that you introduce the attached ordinance at the next City Council meeting.

If you have any questions regarding this ordinance, please contact Anthony Bertuca at (312) 744-5506.

Department of Business Affairs and Consumer Protection

City of Chicago

O2016-1309

Office of the City Clerk

Document Tracking Sheet

Meeting Date:	2/10/2016
Sponsor(s):	Pawar (47)
Type:	Ordinance
Title:	Sidewalk cafe(s) for Bar Rista Cafe
Committee(s) Assignment:	Committee on Transportation and Public Way

ORDINANCE
BAR RISTA CAFE
Acct. No. 347048 - 1
Permit No. 1121536

Be It Ordained by the City Council of the City of Chicago:

Permission and authority are hereby given and granted to BAR RISTA CAFE upon the terms and subject to the conditions of this ordinance, to maintain and use a portion of the public right of way for a sidewalk cafe adjacent to its premises located at 1834 W. Montrose Ave.. Said sidewalk cafe area #1 shall be eighty (80) feet in length and twelve (12) feet in width for a total of nine hundred sixty (960) square feet and shall allow six (6) feet of clear space from the face of the curb/building line along Wolcott. The compensation for said space and the days and hours of operation for the sidewalk cafe shall be as follows:

Sunday through Thursday 10:00 a.m. to 11:00 p.m. Friday and Saturday 10:00 a.m. to 12:00 midnight
Compensation: $1,056.00
SEATING CAPACITY: 70

Sidewalk Cafe Permit and approved plan must be posted at all times.

This grant of privilege #1121536 for a sidewalk cafe shall be subject to the provisions of Section 10-28-800 though 10-28-885 of the Municipal Code of Chicago and the directions of the Commissioner of Department of Business Affairs and Consumer Protection, the Commissioner of Streets and Sanitation, and the Commissioner of Transportation.

The permit holder agrees to hold the City of Chicago harmless for any damage, relocation or replacement costs associated with damage, relocation or removal of private property caused by the City performing work in the public way.

Authority for the above named privilege is herein given and granted from and after March 1, 2016 through and including December 1, 2016.

Alderman _____

Ameya Pawar 47th Ward

Department of Business Affairs and Consumer Protection
Small Business Center - Public Way Use Unit
City Hall - 121 N. LaSalle Street, Room 800 • Chicago, IL 60602
312-74-GOBIZ / 312-744-6249 • (312) 744-1944 (TTY)
http://www.cityofchicago.org/bacp

02/10/2016

Alderman **Ameya Pawar**
Ward # **47**
City of Chicago
City Hall, Room **200**
121 North LaSalle Street
Chicago, Illinois 60602

Re: An ordinance to use and maintain a portion of the public right-of-way for **one (1) sidewalk cafe(s)** for **BAR RISTA CAFE**, adjacent to the premises known as **1834 W. Montrose Ave.**.

Dear Alderman **Ameya Pawar**:

The applicant referenced above has requested the use of the public right-of-way for a **sidewalk cafe(s)**. An ordinance has been prepared by the Department of Business Affairs and Consumer Protection – Small Business Center - Public Way Use Unit for presentation to the City Council. Because this request was made for properties located in your ward, as approved by you as per the attached, I respectfully request that you introduce the attached ordinance at the next City Council meeting.

If you have any questions regarding this ordinance, please contact Anthony Bertuca at (312) 744-5506.

Department of Business Affairs and Consumer Protection

City of Chicago

O2016-1315

Office of the City Clerk

Document Tracking Sheet

Meeting Date:	2/10/2016
Sponsor(s):	Pawar (47)
Type:	Ordinance
Title:	Sidewalk cafe(s) for Bookcellar, The
Committee(s) Assignment:	Committee on Transportation and Public Way

ORDINANCE
THE BOOKCELLAR
Acct. No. 268915 - 1
Permit No. 1121579

Be It Ordained by the City Council of the City of Chicago:

Permission and authority are hereby given and granted to THE BOOKCELLAR upon the terms and subject to the conditions of this ordinance, to maintain and use a portion of the public right of way for a sidewalk cafe adjacent to its premises located at 4736-38 N. Lincoln Ave.. Said sidewalk cafe area #1 shall be thirty-two point eight three (32.83) feet in length and eight point seven five (8.75) feet in width for a total of two hundred eighty-seven point two six (287.26) square feet and shall allow six (6) feet of clear space from the face of the curb/building line along N. Lincoln Avenue. The compensation for said space and the days and hours of operation for the sidewalk cafe shall be as follows:

Sunday and Tuesday 10:00 a.m.to 6:00 p.m. Monday, Wednesday thru Saturday 10:00 a.m. to 10:00 p.m.
Compensation: $600.00
SEATING CAPACITY: 16

Sidewalk Cafe Permit and approved plan must be posted at all times.

This grant of privilege #1121579 for a sidewalk cafe shall be subject to the provisions of Section 10-28-800 though 10-28-885 of the Municipal Code of Chicago and the directions of the Commissioner of Department of Business Affairs and Consumer Protection, the Commissioner of Streets and Sanitation, and the Commissioner of Transportation.

The permit holder agrees to hold the City of Chicago harmless for any damage, relocation or replacement costs associated with damage, relocation or removal of private property caused by the City performing work in the public way.

Authority for the above named privilege is herein given and granted from and after March 1, 2016 through and including December 1, 2016.

Alderman _____

Ameya Pawar 47th Ward

Department of Business Affairs and Consumer Protection
Small Business Center - Public Way Use Unit
City Hall - 121 N. LaSalle Street, Room 800 • Chicago, IL 60602
312-74-GOBIZ / 312-744-6249 • (312) 744-1944 (TTY)
http //www cityofchicago.org/bacp

02/10/2016

Alderman **Ameya Pawar**
Ward # **47**
City of Chicago
City Hall, Room **200**
121 North LaSalle Street
Chicago, Illinois 60602

Re: An ordinance to use and maintain a portion of the public right-of-way for **one (1) sidewalk cafe(s)** for **THE BOOKCELLAR**, adjacent to the premises known as **4736-38 N. Lincoln Ave.**.

Dear Alderman **Ameya Pawar**:

The applicant referenced above has requested the use of the public right-of-way for a **sidewalk cafe(s)**. An ordinance has been prepared by the Department of Business Affairs and Consumer Protection – Small Business Center - Public Way Use Unit for presentation to the City Council. Because this request was made for properties located in your ward, as approved by you as per the attached, I respectfully request that you introduce the attached ordinance at the next City Council meeting.

If you have any questions regarding this ordinance, please contact Anthony Bertuca at (312) 744-5506.

Department of Business Affairs and Consumer Protection

City of Chicago

O2016-1319

Office of the City Clerk

Document Tracking Sheet

Meeting Date:	2/10/2016
Sponsor(s):	Pawar (47)
Type:	Ordinance
Title:	Sidewalk cafe(s) for Brownstone Tavern & Grill
Committee(s) Assignment:	Committee on Transportation and Public Way

ORDINANCE
BROWNSTONE TAVERN & GRILL
Acct. No. 15867 - 1
Permit No. 1121346

Be It Ordained by the City Council of the City of Chicago:

Permission and authority are hereby given and granted to BROWNSTONE TAVERN & GRILL upon the terms and subject to the conditions of this ordinance, to maintain and use a portion of the public right of way for a sidewalk cafe adjacent to its premises located at 3937 N. Lincoln Ave.. Said sidewalk cafe area #1 shall be sixty-seven (67) feet in length and ten point seven five (10.75) feet in width, area #2 shall be nineteen (19) feet in length and five (5) feet in width for a total of eight hundred fifteen point two five (815.25) square feet and shall allow six (6) feet of clear space from the face of the curb/building line along W. Larchmont Avenue, N. Lincoln Avenue. The compensation for said space and the days and hours of operation for the sidewalk cafe shall be as follows:

Sunday through Thursday 11:00 a.m. 10:00 p.m. Friday and Saturday 11:00 a.m. to 11:00 p.m.
Compensation: $896.78
SEATING CAPACITY: 68

Sidewalk Cafe Permit and approved plan must be posted at all times.

This grant of privilege #1121346 for a sidewalk cafe shall be subject to the provisions of Section 10-28-800 though 10-28-885 of the Municipal Code of Chicago and the directions of the Commissioner of Department of Business Affairs and Consumer Protection, the Commissioner of Streets and Sanitation, and the Commissioner of Transportation.

The permit holder agrees to hold the City of Chicago harmless for any damage, relocation or replacement costs associated with damage, relocation or removal of private property caused by the City performing work in the public way.

Authority for the above named privilege is herein given and granted from and after March 1, 2016 through and including December 1, 2016.

Alderman _____

Ameya Pawar 47th Ward

Department of Business Affairs and Consumer Protection
Small Business Center - Public Way Use Unit
City Hall - 121 N. LaSalle Street, Room 800 • Chicago, IL 60602
312-74-GOBIZ / 312-744-6249 • (312) 744-1944 (TTY)
http://www.cityofchicago.org/bacp

02/10/2016

Alderman **Ameya Pawar**
Ward # **47**
City of Chicago
City Hall, Room **200**
121 North LaSalle Street
Chicago, Illinois 60602

Re: An ordinance to use and maintain a portion of the public right-of-way for **two (2) sidewalk cafe(s)** for **BROWNSTONE TAVERN & GRILL**, adjacent to the premises known as **3937 N. Lincoln Ave.**.

Dear Alderman **Ameya Pawar**:

The applicant referenced above has requested the use of the public right-of-way for a **sidewalk cafe(s)**. An ordinance has been prepared by the Department of Business Affairs and Consumer Protection – Small Business Center - Public Way Use Unit for presentation to the City Council. Because this request was made for properties located in your ward, as approved by you as per the attached, I respectfully request that you introduce the attached ordinance at the next City Council meeting.

If you have any questions regarding this ordinance, please contact Anthony Bertuca at (312) 744-5506.

Department of Business Affairs and Consumer Protection

City of Chicago

O2016-1323

Office of the City Clerk

Document Tracking Sheet

Meeting Date:	2/10/2016
Sponsor(s):	Pawar (47)
Type:	Ordinance
Title:	Sidewalk cafe(s) for Bulerias, Inc.
Committee(s) Assignment:	Committee on Transportation and Public Way

ORDINANCE
BULERIAS INC.
Acct. No. 374408 - 1
Permit No. 1121504

Be It Ordained by the City Council of the City of Chicago:

Permission and authority are hereby given and granted to BULERIAS INC. upon the terms and subject to the conditions of this ordinance, to maintain and use a portion of the public right of way for a sidewalk cafe adjacent to its premises located at 3656 N. Ashland Ave.. Said sidewalk cafe area #1 shall be sixty (60) feet in length and ten (10) feet in width for a total of six hundred (600) square feet and shall allow six (6) feet of clear space from the face of the curb/building line along W. Waveland Avenue. The compensation for said space and the days and hours of operation for the sidewalk cafe shall be as follows:

Monday through Sunday 11:00 a.m. to 11:00 p.m.
Compensation: $660.00
SEATING CAPACITY: 94

Sidewalk Cafe Permit and approved plan must be posted at all times.

This grant of privilege #1121504 for a sidewalk cafe shall be subject to the provisions of Section 10-28-800 though 10-28-885 of the Municipal Code of Chicago and the directions of the Commissioner of Department of Business Affairs and Consumer Protection, the Commissioner of Streets and Sanitation, and the Commissioner of Transportation.

The permit holder agrees to hold the City of Chicago harmless for any damage, relocation or replacement costs associated with damage, relocation or removal of private property caused by the City performing work in the public way.

Authority for the above named privilege is herein given and granted from and after March 1, 2016 through and including December 1, 2016.

Alderman _____

Ameya Pawar 47th Ward

Department of Business Affairs and Consumer Protection
Small Business Center - Public Way Use Unit
City Hall - 121 N. LaSalle Street, Room 800 • Chicago, IL 60602
312-74-GOBIZ / 312-744-6249 • (312) 744-1944 (TTY)
http://www.cityofchicago.org/bacp

02/10/2016

Alderman **Ameya Pawar**
Ward # **47**
City of Chicago
City Hall, Room **200**
121 North LaSalle Street
Chicago, Illinois 60602

Re: An ordinance to use and maintain a portion of the public right-of-way for **one (1) sidewalk cafe(s)** for **BULERIAS INC.**, adjacent to the premises known as **3656 N. Ashland Ave.**.

Dear Alderman **Ameya Pawar**:

The applicant referenced above has requested the use of the public right-of-way for a **sidewalk cafe(s)**. An ordinance has been prepared by the Department of Business Affairs and Consumer Protection – Small Business Center - Public Way Use Unit for presentation to the City Council. Because this request was made for properties located in your ward, as approved by you as per the attached, I respectfully request that you introduce the attached ordinance at the next City Council meeting.

If you have any questions regarding this ordinance, please contact Anthony Bertuca at (312) 744-5506.

Department of Business Affairs and Consumer Protection

City of Chicago

O2016-1325

Office of the City Clerk

Document Tracking Sheet

Meeting Date:	2/10/2016
Sponsor(s):	Pawar (47)
Type:	Ordinance
Title:	Sidewalk cafe(s) for Cafe Selmarie
Committee(s) Assignment:	Committee on Transportation and Public Way

ORDINANCE
CAFE SELMARIE
Acct. No. 3993 - 2
Permit No. 1121496

Be It Ordained by the City Council of the City of Chicago:

Permission and authority are hereby given and granted to CAFE SELMARIE upon the terms and subject to the conditions of this ordinance, to maintain and use a portion of the public right of way for a sidewalk cafe adjacent to its premises located at 4729 N. Lincoln Ave.. Said sidewalk cafe area #1 shall be sixty-two (62) feet in length and twelve (12) feet in width for a total of seven hundred forty-four (744) square feet and shall allow six (6) feet of clear space from the face of the curb/building line along W. Giddings Plaza. The compensation for said space and the days and hours of operation for the sidewalk cafe shall be as follows:

Monday 11:00 a.m. until 3:00 p.m. Tuesday through Saturday 8:00 a.m. until 10:00 p.m.
Sunday 9:00 a.m. to 9:00 p.m.
Compensation: $818.40
SEATING CAPACITY: 56

Sidewalk Cafe Permit and approved plan must be posted at all times.

This grant of privilege #1121496 for a sidewalk cafe shall be subject to the provisions of Section 10-28-800 though 10-28-885 of the Municipal Code of Chicago and the directions of the Commissioner of Department of Business Affairs and Consumer Protection, the Commissioner of Streets and Sanitation, and the Commissioner of Transportation.

The permit holder agrees to hold the City of Chicago harmless for any damage, relocation or replacement costs associated with damage, relocation or removal of private property caused by the City performing work in the public way.

Authority for the above named privilege is herein given and granted from and after March 1, 2016 through and including December 1, 2016.

Alderman _____
Ameya Pawar 47th Ward

Department of Business Affairs and Consumer Protection
Small Business Center - Public Way Use Unit
City Hall - 121 N. LaSalle Street, Room 800 • Chicago, IL 60602
312-74-GOBIZ / 312-744-6249 • (312) 744-1944 (TTY)
http://www.cityofchicago.org/bacp

02/10/2016

Alderman **Ameya Pawar**
Ward # **47**
City of Chicago
City Hall, Room **200**
121 North LaSalle Street
Chicago, Illinois 60602

Re: An ordinance to use and maintain a portion of the public right-of-way for **one (1) sidewalk cafe(s)** for **CAFE SELMARIE**, adjacent to the premises known as **4729 N. Lincoln Ave.**.

Dear Alderman **Ameya Pawar**:

The applicant referenced above has requested the use of the public right-of-way for a **sidewalk cafe(s)**. An ordinance has been prepared by the Department of Business Affairs and Consumer Protection – Small Business Center - Public Way Use Unit for presentation to the City Council. Because this request was made for properties located in your ward, as approved by you as per the attached, I respectfully request that you introduce the attached ordinance at the next City Council meeting.

If you have any questions regarding this ordinance, please contact Anthony Bertuca at (312) 744-5506.

Department of Business Affairs and Consumer Protection

City of Chicago

O2016-1330

Office of the City Clerk

Document Tracking Sheet

Meeting Date:	2/10/2016
Sponsor(s):	Pawar (47)
Type:	Ordinance
Title:	Sidewalk cafe(s) for Cafe El Tapatio
Committee(s) Assignment:	Committee on Transportation and Public Way

ORDINANCE
CAFE EL TAPATIO
Acct. No. 340860 - 1
Permit No. 1121505

Be It Ordained by the City Council of the City of Chicago:

Permission and authority are hereby given and granted to CAFE EL TAPATIO upon the terms and subject to the conditions of this ordinance, to maintain and use a portion of the public right of way for a sidewalk cafe adjacent to its premises located at 3400 N. Ashland Ave.. Said sidewalk cafe area #1 shall be sixty-three (63) feet in length and ten (10) feet in width for a total of six hundred thirty (630) square feet and shall allow six (6) feet of clear space from the face of the curb/building line along W. Roscoe St.. The compensation for said space and the days and hours of operation for the sidewalk cafe shall be as follows:

Monday throughThursday 10:00 a.m. until 10:00 p.m. Friday and Satruday 9:00 a.m. until 12:00 Midnight Sunday 9:00 a.m. until 11:00 p.m.
Compensation: $693.00
SEATING CAPACITY: 46

Sidewalk Cafe Permit and approved plan must be posted at all times.

This grant of privilege #1121505 for a sidewalk cafe shall be subject to the provisions of Section 10-28-800 though 10-28-885 of the Municipal Code of Chicago and the directions of the Commissioner of Department of Business Affairs and Consumer Protection, the Commissioner of Streets and Sanitation, and the Commissioner of Transportation.

The permit holder agrees to hold the City of Chicago harmless for any damage, relocation or replacement costs associated with damage, relocation or removal of private property caused by the City performing work in the public way.

Authority for the above named privilege is herein given and granted from and after March 1, 2016 through and including December 1, 2016.

Alderman _____

Ameya Pawar 47th Ward

Department of Business Affairs and Consumer Protection
Small Business Center - Public Way Use Unit
City Hall - 121 N. LaSalle Street, Room 800 • Chicago, IL 60602
312-74-GOBIZ / 312-744-6249 • (312) 744-1944 (TTY)
http://www.cityofchicago.org/bacp

02/10/2016

Alderman **Ameya Pawar**
Ward # **47**
City of Chicago
City Hall, Room **200**
121 North LaSalle Street
Chicago, Illinois 60602

Re: An ordinance to use and maintain a portion of the public right-of-way for **one (1) sidewalk cafe(s)** for **CAFE EL TAPATIO**, adjacent to the premises known as **3400 N. Ashland Ave.**.

Dear Alderman **Ameya Pawar**:

The applicant referenced above has requested the use of the public right-of-way for a **sidewalk cafe(s)**. An ordinance has been prepared by the Department of Business Affairs and Consumer Protection – Small Business Center - Public Way Use Unit for presentation to the City Council. Because this request was made for properties located in your ward, as approved by you as per the attached, I respectfully request that you introduce the attached ordinance at the next City Council meeting.

If you have any questions regarding this ordinance, please contact Anthony Bertuca at (312) 744-5506.

Department of Business Affairs and Consumer Protection

City of Chicago

O2016-1335

Office of the City Clerk

Document Tracking Sheet

Meeting Date:	2/10/2016
Sponsor(s):	Pawar (47)
Type:	Ordinance
Title:	Sidewalk cafe(s) for Chicago Joe's
Committee(s) Assignment:	Committee on Transportation and Public Way

ORDINANCE
CHICAGO JOE'S
Acct. No. 6068 - 1
Permit No. 1121721

Be It Ordained by the City Council of the City of Chicago:

Permission and authority are hereby given and granted to CHICAGO JOE'S upon the terms and subject to the conditions of this ordinance, to maintain and use a portion of the public right of way for a sidewalk cafe adjacent to its premises located at 2252-56 W. Irving Park Rd.. Said sidewalk cafe area #1 shall be one hundred ten (110) feet in length and ten (10) feet in width for a total of one thousand one hundred (1100) square feet and shall allow six (6) feet of clear space from the face of the curb/building line along N. Oakley Ave.. The compensation for said space and the days and hours of operation for the sidewalk cafe shall be as follows:

Monday through Saturday 11:00 a.m. to 11:00 p.m. Sunday 10:00 a.m. to 10:00 p.m.
Compensation: $1,210.00
SEATING CAPACITY: 80

Sidewalk Cafe Permit and approved plan must be posted at all times.

This grant of privilege #1121721 for a sidewalk cafe shall be subject to the provisions of Section 10-28-800 though 10-28-885 of the Municipal Code of Chicago and the directions of the Commissioner of Department of Business Affairs and Consumer Protection, the Commissioner of Streets and Sanitation, and the Commissioner of Transportation.

The permit holder agrees to hold the City of Chicago harmless for any damage, relocation or replacement costs associated with damage, relocation or removal of private property caused by the City performing work in the public way.

Authority for the above named privilege is herein given and granted from and after March 1, 2016 through and including December 1, 2016.

Alderman _____

Ameya Pawar 47th Ward

Department of Business Affairs and Consumer Protection
Small Business Center - Public Way Use Unit
City Hall - 121 N. LaSalle Street, Room 800 • Chicago, IL 60602
312-74-GOBIZ / 312-744-6249 • (312) 744-1944 (TTY)
http://www.cityofchicago.org/bacp

02/10/2016

Alderman **Ameya Pawar**
Ward # **47**
City of Chicago
City Hall, Room **200**
121 North LaSalle Street
Chicago, Illinois 60602

Re: An ordinance to use and maintain a portion of the public right-of-way for **one (1) sidewalk cafe(s)** for **CHICAGO JOE'S**, adjacent to the premises known as **2252-56 W. Irving Park Rd.**.

Dear Alderman **Ameya Pawar**:

The applicant referenced above has requested the use of the public right-of-way for a **sidewalk cafe(s)**. An ordinance has been prepared by the Department of Business Affairs and Consumer Protection – Small Business Center - Public Way Use Unit for presentation to the City Council. Because this request was made for properties located in your ward, as approved by you as per the attached, I respectfully request that you introduce the attached ordinance at the next City Council meeting.

If you have any questions regarding this ordinance, please contact Anthony Bertuca at (312) 744-5506.

Department of Business Affairs and Consumer Protection

City of Chicago

O2016-1337

Office of the City Clerk

Document Tracking Sheet

Meeting Date:	2/10/2016
Sponsor(s):	Pawar (47)
Type:	Ordinance
Title:	Sidewalk cafe(s) for Pony Inn, The
Committee(s) Assignment:	Committee on Transportation and Public Way

ORDINANCE
THE PONY INN
Acct. No. 12015 - 2
Permit No. 1121669

Be It Ordained by the City Council of the City of Chicago:

Permission and authority are hereby given and granted to THE PONY INN upon the terms and subject to the conditions of this ordinance, to maintain and use a portion of the public right of way for a sidewalk cafe adjacent to its premises located at 1638 W. Belmont Ave.. Said sidewalk cafe area #1 shall be twenty-four point five (24.5) feet in length and four point three three (4.33) feet in width for a total of one hundred six point zero nine (106.09) square feet and shall allow six (6) feet of clear space from the face of the curb/building line along W. Belmont Ave. The compensation for said space and the days and hours of operation for the sidewalk cafe shall be as follows:

Sunday through Thursday 11:00 a.m. until 10:00 p.m. Friday and Saturday 11:00 a.m. until 11:00 p.m.
Compensation: $600.00
SEATING CAPACITY: 15

Sidewalk Cafe Permit and approved plan must be posted at all times.

This grant of privilege #1121669 for a sidewalk cafe shall be subject to the provisions of Section 10-28-800 though 10-28-885 of the Municipal Code of Chicago and the directions of the Commissioner of Department of Business Affairs and Consumer Protection, the Commissioner of Streets and Sanitation, and the Commissioner of Transportation.

The permit holder agrees to hold the City of Chicago harmless for any damage, relocation or replacement costs associated with damage, relocation or removal of private property caused by the City performing work in the public way.

Authority for the above named privilege is herein given and granted from and after March 1, 2016 through and including December 1, 2016.

Alderman _____

Ameya Pawar 47th Ward

Department of Business Affairs and Consumer Protection
Small Business Center - Public Way Use Unit
City Hall - 121 N. LaSalle Street, Room 800 • Chicago, IL 60602
312-74-GOBIZ / 312-744-6249 • (312) 744-1944 (TTY)
http://www.cityofchicago.org/bacp

02/10/2016

Alderman **Ameya Pawar**
Ward # **47**
City of Chicago
City Hall, Room **200**
121 North LaSalle Street
Chicago, Illinois 60602

Re: An ordinance to use and maintain a portion of the public right-of-way for **one (1) sidewalk cafe(s)** for **THE PONY INN**, adjacent to the premises known as **1638 W. Belmont Ave.**.

Dear Alderman **Ameya Pawar**:

The applicant referenced above has requested the use of the public right-of-way for a **sidewalk cafe(s)**. An ordinance has been prepared by the Department of Business Affairs and Consumer Protection – Small Business Center - Public Way Use Unit for presentation to the City Council. Because this request was made for properties located in your ward, as approved by you as per the attached, I respectfully request that you introduce the attached ordinance at the next City Council meeting.

If you have any questions regarding this ordinance, please contact Anthony Bertuca at (312) 744-5506.

Department of Business Affairs and Consumer Protection

City of Chicago

O2016-1338

Office of the City Clerk

Document Tracking Sheet

Meeting Date:	2/10/2016
Sponsor(s):	Pawar (47)
Type:	Ordinance
Title:	Sidewalk cafe(s) for Chicago's Pizza
Committee(s) Assignment:	Committee on Transportation and Public Way

ORDINANCE
CHICAGO'S PIZZA
Acct. No. 17165 - 2
Permit No. 1121259

Be It Ordained by the City Council of the City of Chicago:

Permission and authority are hereby given and granted to CHICAGO'S PIZZA upon the terms and subject to the conditions of this ordinance, to maintain and use a portion of the public right of way for a sidewalk cafe adjacent to its premises located at 1919-21 W. Montrose Ave.. Said sidewalk cafe area #1 shall be forty (40) feet in length and eleven (11) feet in width for a total of four hundred forty (440) square feet and shall allow six (6) feet of clear space from the face of the curb/building line along W. Montrose Ave. The compensation for said space and the days and hours of operation for the sidewalk cafe shall be as follows:

Sunday through Thursday 11:00 a.m. to 10:00 p.m. Friday & Saturday 11:00 a.m. to 11:00 p.m.
Compensation: $600.00
SEATING CAPACITY: 30

Sidewalk Cafe Permit and approved plan must be posted at all times.

This grant of privilege #1121259 for a sidewalk cafe shall be subject to the provisions of Section 10-28-800 though 10-28-885 of the Municipal Code of Chicago and the directions of the Commissioner of Department of Business Affairs and Consumer Protection, the Commissioner of Streets and Sanitation, and the Commissioner of Transportation.

The permit holder agrees to hold the City of Chicago harmless for any damage, relocation or replacement costs associated with damage, relocation or removal of private property caused by the City performing work in the public way.

Authority for the above named privilege is herein given and granted from and after March 1, 2016 through and including December 1, 2016.

Alderman _____

Ameya Pawar 47th Ward

Department of Business Affairs and Consumer Protection
Small Business Center - Public Way Use Unit
City Hall - 121 N. LaSalle Street, Room 800 • Chicago, IL 60602
312-74-GOBIZ / 312-744-6249 • (312) 744-1944 (TTY)
http://www.cityofchicago.org/bacp

02/10/2016

Alderman **Ameya Pawar**
Ward # **47**
City of Chicago
City Hall, Room **200**
121 North LaSalle Street
Chicago, Illinois 60602

Re: An ordinance to use and maintain a portion of the public right-of-way for **one (1) sidewalk cafe(s)** for **CHICAGO'S PIZZA**, adjacent to the premises known as **1919-21 W. Montrose Ave.**.

Dear Alderman **Ameya Pawar**:

The applicant referenced above has requested the use of the public right-of-way for a **sidewalk cafe(s)**. An ordinance has been prepared by the Department of Business Affairs and Consumer Protection – Small Business Center - Public Way Use Unit for presentation to the City Council. Because this request was made for properties located in your ward, as approved by you as per the attached, I respectfully request that you introduce the attached ordinance at the next City Council meeting.

If you have any questions regarding this ordinance, please contact Anthony Bertuca at (312) 744-5506.

Department of Business Affairs and Consumer Protection

City of Chicago

O2016-1340

Office of the City Clerk

Document Tracking Sheet

Meeting Date:	2/10/2016
Sponsor(s):	Pawar (47)
Type:	Ordinance
Title:	Sidewalk cafe(s) for Potbelly Sandwich Works No. 114
Committee(s) Assignment:	Committee on Transportation and Public Way

ORDINANCE
POTBELLY SANDWICH WORKS # 114
Acct. No. 65004 - 29
Permit No. 1121810

Be It Ordained by the City Council of the City of Chicago:

Permission and authority are hereby given and granted to POTBELLY SANDWICH WORKS # 114 upon the terms and subject to the conditions of this ordinance, to maintain and use a portion of the public right of way for a sidewalk cafe adjacent to its premises located at 4709 N. Lincoln Ave.. Said sidewalk cafe area #1 shall be twenty-two point five eight (22.58) feet in length and sixteen point zero eight (16.08) feet in width for a total of three hundred sixty-three point zero nine (363.09) square feet and shall allow six (6) feet of clear space from the face of the curb/building line along N. Lincoln. The compensation for said space and the days and hours of operation for the sidewalk cafe shall be as follows:

Sunday through Thursday 11:00am until 10:00pm Friday and Saturday 11:00am until 11:00pm
Compensation: $600.00
SEATING CAPACITY: 20

Sidewalk Cafe Permit and approved plan must be posted at all times.

This grant of privilege #1121810 for a sidewalk cafe shall be subject to the provisions of Section 10-28-800 though 10-28-885 of the Municipal Code of Chicago and the directions of the Commissioner of Department of Business Affairs and Consumer Protection, the Commissioner of Streets and Sanitation, and the Commissioner of Transportation.

The permit holder agrees to hold the City of Chicago harmless for any damage, relocation or replacement costs associated with damage, relocation or removal of private property caused by the City performing work in the public way.

Authority for the above named privilege is herein given and granted from and after March 1, 2016 through and including December 1, 2016.

Alderman _____

Ameya Pawar 47th Ward

Department of Business Affairs and Consumer Protection
Small Business Center - Public Way Use Unit
City Hall - 121 N. LaSalle Street, Room 800 • Chicago, IL 60602
312-74-GOBIZ / 312-744-6249 • (312) 744-1944 (TTY)
http://www.cityofchicago.org/bacp

02/10/2016

Alderman **Ameya Pawar**
Ward # **47**
City of Chicago
City Hall, Room **200**
121 North LaSalle Street
Chicago, Illinois 60602

Re: An ordinance to use and maintain a portion of the public right-of-way for **one (1) sidewalk cafe(s)** for **POTBELLY SANDWICH WORKS # 114**, adjacent to the premises known as **4709 N. Lincoln Ave.**.

Dear Alderman **Ameya Pawar**:

The applicant referenced above has requested the use of the public right-of-way for a **sidewalk cafe(s)**. An ordinance has been prepared by the Department of Business Affairs and Consumer Protection – Small Business Center - Public Way Use Unit for presentation to the City Council. Because this request was made for properties located in your ward, as approved by you as per the attached, I respectfully request that you introduce the attached ordinance at the next City Council meeting.

If you have any questions regarding this ordinance, please contact Anthony Bertuca at (312) 744-5506.

Department of Business Affairs and Consumer Protection

City of Chicago

O2016-1342

Office of the City Clerk

Document Tracking Sheet

Meeting Date:	2/10/2016
Sponsor(s):	Pawar (47)
Type:	Ordinance
Title:	Sidewalk cafe(s) for City Provisions Catering and Events
Committee(s) Assignment:	Committee on Transportation and Public Way

ORDINANCE
CITY PROVISIONS CATERING AND EVENTS
Acct. No. 326047 - 3
Permit No. 1121766

Be It Ordained by the City Council of the City of Chicago:

Permission and authority are hereby given and granted to CITY PROVISIONS CATERING AND EVENTS upon the terms and subject to the conditions of this ordinance, to maintain and use a portion of the public right of way for a sidewalk cafe adjacent to its premises located at 1816-20 W. Wilson Ave.. Said sidewalk cafe area #1 shall be fifty-nine point eight three (59.83) feet in length and thirteen point three three (13.33) feet in width for a total of seven hundred ninety-seven point five three (797.53) square feet and shall allow six (6) feet of clear space from the face of the curb/building line along Wilson Ave. The compensation for said space and the days and hours of operation for the sidewalk cafe shall be as follows:

Monday through Friday 10:00 a.m. to 10:00 p.m. Saturday and Sunday 9:00 a.m. to 10:00 p.m.
Compensation: $877.29
SEATING CAPACITY: 40

Sidewalk Cafe Permit and approved plan must be posted at all times.

This grant of privilege #1121766 for a sidewalk cafe shall be subject to the provisions of Section 10-28-800 though 10-28-885 of the Municipal Code of Chicago and the directions of the Commissioner of Department of Business Affairs and Consumer Protection, the Commissioner of Streets and Sanitation, and the Commissioner of Transportation.

The permit holder agrees to hold the City of Chicago harmless for any damage, relocation or replacement costs associated with damage, relocation or removal of private property caused by the City performing work in the public way.

Authority for the above named privilege is herein given and granted from and after March 1, 2016 through and including December 1, 2016.

Alderman _____

Ameya Pawar 47th Ward

Department of Business Affairs and Consumer Protection
Small Business Center - Public Way Use Unit
City Hall - 121 N LaSalle Street, Room 800 • Chicago, IL 60602
312-74-GOBIZ / 312-744-6249 • (312) 744-1944 (TTY)
http://www.cityofchicago.org/bacp

02/10/2016

Alderman **Ameya Pawar**
Ward # **47**
City of Chicago
City Hall, Room **200**
121 North LaSalle Street
Chicago, Illinois 60602

Re: An ordinance to use and maintain a portion of the public right-of-way for **one (1) sidewalk cafe(s)** for **CITY PROVISIONS CATERING AND EVENTS**, adjacent to the premises known as **1816-20 W. Wilson Ave.**.

Dear Alderman **Ameya Pawar**:

The applicant referenced above has requested the use of the public right-of-way for a **sidewalk cafe(s)**. An ordinance has been prepared by the Department of Business Affairs and Consumer Protection – Small Business Center - Public Way Use Unit for presentation to the City Council. Because this request was made for properties located in your ward, as approved by you as per the attached, I respectfully request that you introduce the attached ordinance at the next City Council meeting.

If you have any questions regarding this ordinance, please contact Anthony Bertuca at (312) 744-5506.

Department of Business Affairs and Consumer Protection

City of Chicago

O2016-1347

Office of the City Clerk

Document Tracking Sheet

Meeting Date:	2/10/2016
Sponsor(s):	Pawar (47)
Type:	Ordinance
Title:	Sidewalk cafe(s) for Frasca
Committee(s) Assignment:	Committee on Transportation and Public Way

ORDINANCE
FRASCA
Acct. No. 300008 - 1
Permit No. 1121648

Be It Ordained by the City Council of the City of Chicago:

Permission and authority are hereby given and granted to FRASCA upon the terms and subject to the conditions of this ordinance, to maintain and use a portion of the public right of way for a sidewalk cafe adjacent to its premises located at 3356-3358 N. Paulina St.. Said sidewalk cafe area #1 shall be thirty (30) feet in length and eight (8) feet in width, area #2 shall be fifty (50) feet in length and ten (10) feet in width for a total of seven hundred forty (740) square feet and shall allow six (6) feet of clear space from the face of the curb/building line along N. Paulina Street, W. Roscoe. The compensation for said space and the days and hours of operation for the sidewalk cafe shall be as follows:

Monday through Thursday 4:00pm until 11:00pm Friday 10:00am until 11:00pm Saturday 10:00am until 12:00 Midnight Sunday 10:00am until 11:00pm
Compensation: $814.00
SEATING CAPACITY: 56

Sidewalk Cafe Permit and approved plan must be posted at all times.

This grant of privilege #1121648 for a sidewalk cafe shall be subject to the provisions of Section 10-28-800 though 10-28-885 of the Municipal Code of Chicago and the directions of the Commissioner of Department of Business Affairs and Consumer Protection, the Commissioner of Streets and Sanitation, and the Commissioner of Transportation.

The permit holder agrees to hold the City of Chicago harmless for any damage, relocation or replacement costs associated with damage, relocation or removal of private property caused by the City performing work in the public way.

Authority for the above named privilege is herein given and granted from and after March 1, 2016 through and including December 1, 2016.

Alderman _____

Ameya Pawar 47th Ward

Department of Business Affairs and Consumer Protection
Small Business Center - Public Way Use Unit
City Hall - 121 N. LaSalle Street, Room 800 • Chicago, IL 60602
312-74-GOBIZ / 312-744-6249 • (312) 744-1944 (TTY)
http://www.cityofchicago.org/bacp

02/10/2016

Alderman **Ameya Pawar**
Ward # **47**
City of Chicago
City Hall, Room **200**
121 North LaSalle Street
Chicago, Illinois 60602

Re: An ordinance to use and maintain a portion of the public right-of-way for **two (2) sidewalk cafe(s)** for **FRASCA**, adjacent to the premises known as **3356-3358 N. Paulina St.**.

Dear Alderman **Ameya Pawar**:

The applicant referenced above has requested the use of the public right-of-way for a **sidewalk cafe(s)**. An ordinance has been prepared by the Department of Business Affairs and Consumer Protection – Small Business Center - Public Way Use Unit for presentation to the City Council. Because this request was made for properties located in your ward, as approved by you as per the attached, I respectfully request that you introduce the attached ordinance at the next City Council meeting.

If you have any questions regarding this ordinance, please contact Anthony Bertuca at (312) 744-5506.

Department of Business Affairs and Consumer Protection

City of Chicago

O2016-1354

Office of the City Clerk

Document Tracking Sheet

Meeting Date:	2/10/2016
Sponsor(s):	Pawar (47)
Type:	Ordinance
Title:	Sidewalk cafe(s) for Garcia's, Inc.
Committee(s) Assignment:	Committee on Transportation and Public Way

ORDINANCE
GARCIA'S INC
Acct. No. 86734 - 2
Permit No. 1121551

Be It Ordained by the City Council of the City of Chicago:

Permission and authority are hereby given and granted to GARCIA'S INC upon the terms and subject to the conditions of this ordinance, to maintain and use a portion of the public right of way for a sidewalk cafe adjacent to its premises located at 4756-4760 N. Lincoln Ave.. Said sidewalk cafe area #1 shall be twenty-three point five eight (23.58) feet in length and eight (8) feet in width, area #2 shall be seventeen point eight three (17.83) feet in length and eight (8) feet in width for a total of three hundred thirty-one point two eight (331.28) square feet and shall allow six (6) feet of clear space from the face of the curb/building line along N. Lincoln, N. Lincoln. The compensation for said space and the days and hours of operation for the sidewalk cafe shall be as follows:

Monday to Sunday 10:00 am until 12:00 am
Compensation: $600.00
SEATING CAPACITY: 28

Sidewalk Cafe Permit and approved plan must be posted at all times.

This grant of privilege #1121551 for a sidewalk cafe shall be subject to the provisions of Section 10-28-800 though 10-28-885 of the Municipal Code of Chicago and the directions of the Commissioner of Department of Business Affairs and Consumer Protection, the Commissioner of Streets and Sanitation, and the Commissioner of Transportation.

The permit holder agrees to hold the City of Chicago harmless for any damage, relocation or replacement costs associated with damage, relocation or removal of private property caused by the City performing work in the public way.

Authority for the above named privilege is herein given and granted from and after March 1, 2016 through and including December 1, 2016.

Alderman _____

Ameya Pawar 47th Ward

Department of Business Affairs and Consumer Protection
Small Business Center - Public Way Use Unit
City Hall - 121 N. LaSalle Street, Room 800 • Chicago, IL 60602
312-74-GOBIZ / 312-744-6249 • (312) 744-1944 (TTY)
http://www.cityofchicago.org/bacp

02/10/2016

Alderman **Ameya Pawar**
Ward # **47**
City of Chicago
City Hall, Room **200**
121 North LaSalle Street
Chicago, Illinois 60602

Re: An ordinance to use and maintain a portion of the public right-of-way for **two (2) sidewalk cafe(s)** for **GARCIA'S INC**, adjacent to the premises known as **4756-4760 N. Lincoln Ave.**.

Dear Alderman **Ameya Pawar**:

The applicant referenced above has requested the use of the public right-of-way for a **sidewalk cafe(s)**. An ordinance has been prepared by the Department of Business Affairs and Consumer Protection – Small Business Center - Public Way Use Unit for presentation to the City Council. Because this request was made for properties located in your ward, as approved by you as per the attached, I respectfully request that you introduce the attached ordinance at the next City Council meeting.

If you have any questions regarding this ordinance, please contact Anthony Bertuca at (312) 744-5506.

Department of Business Affairs and Consumer Protection

City of Chicago

O2016-1356

Office of the City Clerk

Document Tracking Sheet

Meeting Date:	2/10/2016
Sponsor(s):	Pawar (47)
Type:	Ordinance
Title:	Sidewalk cafe(s) for Rocks Northcenter
Committee(s) Assignment:	Committee on Transportation and Public Way

ORDINANCE
ROCKS NORTHCENTER
Acct. No. 347714 - 1
Permit No. 1121807

Be It Ordained by the City Council of the City of Chicago:

Permission and authority are hereby given and granted to ROCKS NORTHCENTER upon the terms and subject to the conditions of this ordinance, to maintain and use a portion of the public right of way for a sidewalk cafe adjacent to its premises located at 4138-4142 N. Lincoln Ave.. Said sidewalk cafe area #1 shall be fifty-one point two one (51.21) feet in length and ten point seven nine (10.79) feet in width for a total of five hundred fifty-two point five six (552.56) square feet and shall allow six (6) feet of clear space from the face of the curb/building line along W. Warner. The compensation for said space and the days and hours of operation for the sidewalk cafe shall be as follows:

Sunday through Thursday 11:00 a.m. to 10:00 p.m. Friday and Saturday 11:00 a.m. to 11:00 p.m.
Compensation: $607.81
SEATING CAPACITY: 32

Sidewalk Cafe Permit and approved plan must be posted at all times.

This grant of privilege #1121807 for a sidewalk cafe shall be subject to the provisions of Section 10-28-800 though 10-28-885 of the Municipal Code of Chicago and the directions of the Commissioner of Department of Business Affairs and Consumer Protection, the Commissioner of Streets and Sanitation, and the Commissioner of Transportation.

The permit holder agrees to hold the City of Chicago harmless for any damage, relocation or replacement costs associated with damage, relocation or removal of private property caused by the City performing work in the public way.

Authority for the above named privilege is herein given and granted from and after March 1, 2016 through and including December 1, 2016.

Alderman _____

Ameya Pawar 47th Ward

Department of Business Affairs and Consumer Protection
Small Business Center - Public Way Use Unit
City Hall - 121 N LaSalle Street, Room 800 • Chicago, IL 60602
312-74-GOBIZ / 312-744-6249 • (312) 744-1944 (TTY)
http://www.cityofchicago.org/bacp

02/10/2016

Alderman **Ameya Pawar**
Ward # **47**
City of Chicago
City Hall, Room **200**
121 North LaSalle Street
Chicago, Illinois 60602

Re: An ordinance to use and maintain a portion of the public right-of-way for **one (1) sidewalk cafe(s)** for **ROCKS NORTHCENTER**, adjacent to the premises known as **4138-4142 N. Lincoln Ave.**.

Dear Alderman **Ameya Pawar**:

The applicant referenced above has requested the use of the public right-of-way for a **sidewalk cafe(s)**. An ordinance has been prepared by the Department of Business Affairs and Consumer Protection – Small Business Center - Public Way Use Unit for presentation to the City Council. Because this request was made for properties located in your ward, as approved by you as per the attached, I respectfully request that you introduce the attached ordinance at the next City Council meeting.

If you have any questions regarding this ordinance, please contact Anthony Bertuca at (312) 744-5506.

Department of Business Affairs and Consumer Protection

City of Chicago

O2016-1358

Office of the City Clerk

Document Tracking Sheet

Meeting Date:	2/10/2016
Sponsor(s):	Pawar (47)
Type:	Ordinance
Title:	Sidewalk cafe(s) for Gideon Welles
Committee(s) Assignment:	Committee on Transportation and Public Way

ORDINANCE
GIDEON WELLES
Acct. No. 397287 - 1
Permit No. 1119041

Be It Ordained by the City Council of the City of Chicago:

Permission and authority are hereby given and granted to GIDEON WELLES upon the terms and subject to the conditions of this ordinance, to maintain and use a portion of the public right of way for a sidewalk cafe adjacent to its premises located at 4500 N. Lincoln Ave.. Said sidewalk cafe area #1 shall be fifty (50) feet in length and sixteen point five (16.5) feet in width, area #2 shall be twelve (12) feet in length and five (5) feet in width, area #3 shall be eighteen (18) feet in length and five (5) feet in width for a total of nine hundred seventy-five (975) square feet and shall allow six (6) feet of clear space from the face of the curb/building line along West Sunnyside Avenue, North Lincoln Avenue. The compensation for said space and the days and hours of operation for the sidewalk cafe shall be as follows:

Monday through Thursday 9:00 a.m. to 10:00 p.m. Friday and Saturday 9:00 a.m. to 11:00 p.m. Sunday 9:00 a.m. to 10:00 p.m.
Compensation: $1,072.50
SEATING CAPACITY: 76

Sidewalk Cafe Permit and approved plan must be posted at all times.

This grant of privilege #1119041 for a sidewalk cafe shall be subject to the provisions of Section 10-28-800 though 10-28-885 of the Municipal Code of Chicago and the directions of the Commissioner of Department of Business Affairs and Consumer Protection, the Commissioner of Streets and Sanitation, and the Commissioner of Transportation.

The permit holder agrees to hold the City of Chicago harmless for any damage, relocation or replacement costs associated with damage, relocation or removal of private property caused by the City performing work in the public way.

Authority for the above named privilege is herein given and granted from and after March 1, 2016 through and including December 1, 2016.

Alderman _____

Ameya Pawar 47th Ward

Department of Business Affairs and Consumer Protection
Small Business Center - Public Way Use Unit
City Hall - 121 N LaSalle Street, Room 800 • Chicago, IL 60602
312-74-GOBIZ / 312-744-6249 • (312) 744-1944 (TTY)
http://www.cityofchicago.org/bacp

02/10/2016

Alderman **Ameya Pawar**
Ward # **47**
City of Chicago
City Hall, Room **200**
121 North LaSalle Street
Chicago, Illinois 60602

Re: An ordinance to use and maintain a portion of the public right-of-way for **three (3) sidewalk cafe(s)** for **GIDEON WELLES**, adjacent to the premises known as **4500 N. Lincoln Ave.**.

Dear Alderman **Ameya Pawar**:

The applicant referenced above has requested the use of the public right-of-way for a **sidewalk cafe(s)**. An ordinance has been prepared by the Department of Business Affairs and Consumer Protection – Small Business Center - Public Way Use Unit for presentation to the City Council. Because this request was made for properties located in your ward, as approved by you as per the attached, I respectfully request that you introduce the attached ordinance at the next City Council meeting.

If you have any questions regarding this ordinance, please contact Anthony Bertuca at (312) 744-5506.

Department of Business Affairs and Consumer Protection

City of Chicago

O2016-1370

Office of the City Clerk

Document Tracking Sheet

Meeting Date:	2/10/2016
Sponsor(s):	Pawar (47)
Type:	Ordinance
Title:	Sidewalk cafe(s) for Slim's
Committee(s) Assignment:	Committee on Transportation and Public Way

ORDINANCE
Slim's
Acct. No. 357739 - 1
Permit No. 1121635

Be It Ordained by the City Council of the City of Chicago:

Permission and authority are hereby given and granted to Slim's upon the terms and subject to the conditions of this ordinance, to maintain and use a portion of the public right of way for a sidewalk cafe adjacent to its premises located at 2020 W. Montrose Ave.. Said sidewalk cafe, area #1 shall be eighteen (18) feet in length and nine (9) feet in width for a total of one hundred sixty-two (162) square feet and shall allow six (6) feet of clear space from the face of the curb/building line along W. Montrose. The compensation for said space and the days and hours of operation for the sidewalk cafe shall be as follows:

Monday through Sunday 11:00 a.m. to 10:00 p.m.
Compensation: $600.00
SEATING CAPACITY: 16

Sidewalk Cafe Permit and approved plan must be posted at all times.

This grant of privilege #1121635 for a sidewalk cafe shall be subject to the provisions of Section 10-28-800 though 10-28-885 of the Municipal Code of Chicago and the directions of the Commissioner of Department of Business Affairs and Consumer Protection, the Commissioner of Streets and Sanitation, and the Commissioner of Transportation.

The permit holder agrees to hold the City of Chicago harmless for any damage, relocation or replacement costs associated with damage, relocation or removal of private property caused by the City performing work in the public way.

Authority for the above named privilege is herein given and granted from and after March 1, 2016 through and including December 1, 2016.

Alderman

Ameya Pawar 47th Ward

Department of Business Affairs and Consumer Protection
Small Business Center - Public Way Use Unit
City Hall - 121 N LaSalle Street, Room 800 • Chicago, IL 60602
312-74-GOBIZ / 312-744-6249 • (312) 744-1944 (TTY)
http://www.cityofchicago.org/bacp

02/10/2016

Alderman **Ameya Pawar**
Ward # **47**
City of Chicago
City Hall, Room **200**
121 North LaSalle Street
Chicago, Illinois 60602

Re: An ordinance to use and maintain a portion of the public right-of-way for **one (1) sidewalk cafe(s)** for **Slim's**, adjacent to the premises known as **2020 W. Montrose Ave.**.

Dear Alderman **Ameya Pawar**:

The applicant referenced above has requested the use of the public right-of-way for a **sidewalk cafe(s)**. An ordinance has been prepared by the Department of Business Affairs and Consumer Protection – Small Business Center - Public Way Use Unit for presentation to the City Council. Because this request was made for properties located in your ward, as approved by you as per the attached, I respectfully request that you introduce the attached ordinance at the next City Council meeting.

If you have any questions regarding this ordinance, please contact Anthony Bertuca at (312) 744-5506.

Department of Business Affairs and Consumer Protection

City of Chicago

O2016-1385

Office of the City Clerk

Document Tracking Sheet

Meeting Date:	2/10/2016
Sponsor(s):	Pawar (47)
Type:	Ordinance
Title:	Sidewalk cafe(s) for Gio's Sports Bar
Committee(s) Assignment:	Committee on Transportation and Public Way

ORDINANCE
GIO'S SPORTS BAR
Acct. No. 35460 - 1
Permit No. 1121325

Be It Ordained by the City Council of the City of Chicago:

Permission and authority are hereby given and granted to GIO'S SPORTS BAR upon the terms and subject to the conditions of this ordinance, to maintain and use a portion of the public right of way for a sidewalk cafe adjacent to its premises located at 4857 N. Damen Ave.. Said sidewalk cafe area #1 shall be twenty-two (22) feet in length and eleven (11) feet in width, area #2 shall be forty-three (43) feet in length and nine point five (9.5) feet in width for a total of six hundred fifty point five (650.5) square feet and shall allow six (6) feet of clear space from the face of the curb/building line along N. Damen Avenue, and W. Ainslie. The compensation for said space and the days and hours of operation for the sidewalk cafe shall be as follows:

Monday through Thursday 10:00 a.m. to 11:00 p.m. Friday and Saturday 8:00 a.m. to 12:00 midnight Sunday 8:00 a.m. to 11:00 p.m.
Compensation: $715.55
SEATING CAPACITY: 54

Sidewalk Cafe Permit and approved plan must be posted at all times.

This grant of privilege #1121325 for a sidewalk cafe shall be subject to the provisions of Section 10-28-800 though 10-28-885 of the Municipal Code of Chicago and the directions of the Commissioner of Department of Business Affairs and Consumer Protection, the Commissioner of Streets and Sanitation, and the Commissioner of Transportation.

The permit holder agrees to hold the City of Chicago harmless for any damage, relocation or replacement costs associated with damage, relocation or removal of private property caused by the City performing work in the public way.

Authority for the above named privilege is herein given and granted from and after March 1, 2016 through and including December 1, 2016.

Alderman _____

Ameya Pawar 47th Ward

Department of Business Affairs and Consumer Protection
Small Business Center - Public Way Use Unit
City Hall - 121 N. LaSalle Street, Room 800 • Chicago, IL 60602
312-74-GOBIZ / 312-744-6249 • (312) 744-1944 (TTY)
http://www.cityofchicago.org/bacp

02/10/2016

Alderman **Ameya Pawar**
Ward # **47**
City of Chicago
City Hall, Room **200**
121 North LaSalle Street
Chicago, Illinois 60602

Re: An ordinance to use and maintain a portion of the public right-of-way for **two (2) sidewalk cafe(s)** for **GIO'S SPORTS BAR**, adjacent to the premises known as **4857 N. Damen Ave.**.

Dear Alderman **Ameya Pawar**:

The applicant referenced above has requested the use of the public right-of-way for a **sidewalk cafe(s)**. An ordinance has been prepared by the Department of Business Affairs and Consumer Protection – Small Business Center - Public Way Use Unit for presentation to the City Council. Because this request was made for properties located in your ward, as approved by you as per the attached, I respectfully request that you introduce the attached ordinance at the next City Council meeting.

If you have any questions regarding this ordinance, please contact Anthony Bertuca at (312) 744-5506.

Department of Business Affairs and Consumer Protection

City of Chicago

O2016-1390

Office of the City Clerk

Document Tracking Sheet

Meeting Date:	2/10/2016
Sponsor(s):	Pawar (47)
Type:	Ordinance
Title:	Sidewalk cafe(s) for Glenn's Diner
Committee(s) Assignment:	Committee on Transportation and Public Way

ORDINANCE
GLENN'S DINER
Acct. No. 295545 - 2
Permit No. 1121403

Be It Ordained by the City Council of the City of Chicago:

Permission and authority are hereby given and granted to GLENN'S DINER upon the terms and subject to the conditions of this ordinance, to maintain and use a portion of the public right of way for a sidewalk cafe adjacent to its premises located at 1820-22 W. Montrose Ave.. Said sidewalk cafe area #1 shall be thirty (30) feet in length and ten point six seven (10.67) feet in width for a total of three hundred twenty point one (320.1) square feet and shall allow six (6) feet of clear space from the face of the curb/building line along W. Montrose. The compensation for said space and the days and hours of operation for the sidewalk cafe shall be as follows:

Monday thru Thursday 11:00am until 10:00pm. Friday 11:00am to 11:00pm. Saturday and Sunday 9:00am until 11:00pm
Compensation: $600.00
SEATING CAPACITY: 20

Sidewalk Cafe Permit and approved plan must be posted at all times.

This grant of privilege #1121403 for a sidewalk cafe shall be subject to the provisions of Section 10-28-800 though 10-28-885 of the Municipal Code of Chicago and the directions of the Commissioner of Department of Business Affairs and Consumer Protection, the Commissioner of Streets and Sanitation, and the Commissioner of Transportation.

The permit holder agrees to hold the City of Chicago harmless for any damage, relocation or replacement costs associated with damage, relocation or removal of private property caused by the City performing work in the public way.

Authority for the above named privilege is herein given and granted from and after March 1, 2016 through and including December 1, 2016.

Alderman _____

Ameya Pawar 47th Ward

Department of Business Affairs and Consumer Protection
Small Business Center - Public Way Use Unit
City Hall - 121 N. LaSalle Street, Room 800 • Chicago, IL 60602
312-74-GOBIZ / 312-744-6249 • (312) 744-1944 (TTY)
http://www.cityofchicago.org/bacp

02/10/2016

Alderman **Ameya Pawar**
Ward # **47**
City of Chicago
City Hall, Room **200**
121 North LaSalle Street
Chicago, Illinois 60602

Re: An ordinance to use and maintain a portion of the public right-of-way for **one (1) sidewalk cafe(s)** for **GLENN'S DINER**, adjacent to the premises known as **1820-22 W. Montrose Ave.**.

Dear Alderman **Ameya Pawar**:

The applicant referenced above has requested the use of the public right-of-way for a **sidewalk cafe(s)**. An ordinance has been prepared by the Department of Business Affairs and Consumer Protection – Small Business Center - Public Way Use Unit for presentation to the City Council. Because this request was made for properties located in your ward, as approved by you as per the attached, I respectfully request that you introduce the attached ordinance at the next City Council meeting.

If you have any questions regarding this ordinance, please contact Anthony Bertuca at (312) 744-5506.

Department of Business Affairs and Consumer Protection

City of Chicago

O2016-1393

Office of the City Clerk

Document Tracking Sheet

Meeting Date:	2/10/2016
Sponsor(s):	Pawar (47)
Type:	Ordinance
Title:	Sidewalk cafe(s) for Groundswell LLC
Committee(s) Assignment:	Committee on Transportation and Public Way

ORDINANCE
GROUNDSWELL LLC
Acct. No. 391953 - 1
Permit No. 1121593

Be It Ordained by the City Council of the City of Chicago:

Permission and authority are hereby given and granted to GROUNDSWELL LLC upon the terms and subject to the conditions of this ordinance, to maintain and use a portion of the public right of way for a sidewalk cafe adjacent to its premises located at 4839 N. Damen Ave.. Said sidewalk cafe area #1 shall be twenty-two point six seven (22.67) feet in length and six (6) feet in width for a total of one hundred thirty-six point zero two (136.02) square feet and shall allow six (6) feet of clear space from the face of the curb/building line along N. Damen Avenue. The compensation for said space and the days and hours of operation for the sidewalk cafe shall be as follows:

Monday through Sunday 8:00 a.m. to 6:00 p.m.
Compensation: $600.00
SEATING CAPACITY: 6

Sidewalk Cafe Permit and approved plan must be posted at all times.

This grant of privilege #1121593 for a sidewalk cafe shall be subject to the provisions of Section 10-28-800 though 10-28-885 of the Municipal Code of Chicago and the directions of the Commissioner of Department of Business Affairs and Consumer Protection, the Commissioner of Streets and Sanitation, and the Commissioner of Transportation.

The permit holder agrees to hold the City of Chicago harmless for any damage, relocation or replacement costs associated with damage, relocation or removal of private property caused by the City performing work in the public way.

Authority for the above named privilege is herein given and granted from and after March 1, 2016 through and including December 1, 2016.

Alderman _____

Ameya Pawar 47th Ward

Department of Business Affairs and Consumer Protection
Small Business Center - Public Way Use Unit
City Hall - 121 N. LaSalle Street, Room 800 • Chicago, IL 60602
312-74-GOBIZ / 312-744-6249 • (312) 744-1944 (TTY)
http://www.cityofchicago.org/bacp

02/10/2016

Alderman **Ameya Pawar**
Ward # **47**
City of Chicago
City Hall, Room **200**
121 North LaSalle Street
Chicago, Illinois 60602

Re: An ordinance to use and maintain a portion of the public right-of-way for **one (1) sidewalk cafe(s)** for **GROUNDSWELL LLC**, adjacent to the premises known as **4839 N. Damen Ave.**.

Dear Alderman **Ameya Pawar**:

The applicant referenced above has requested the use of the public right-of-way for a **sidewalk cafe(s)**. An ordinance has been prepared by the Department of Business Affairs and Consumer Protection – Small Business Center - Public Way Use Unit for presentation to the City Council. Because this request was made for properties located in your ward, as approved by you as per the attached, I respectfully request that you introduce the attached ordinance at the next City Council meeting.

If you have any questions regarding this ordinance, please contact Anthony Bertuca at (312) 744-5506.

Department of Business Affairs and Consumer Protection

City of Chicago

O2016-1396

Office of the City Clerk

Document Tracking Sheet

Meeting Date:	2/10/2016
Sponsor(s):	Pawar (47)
Type:	Ordinance
Title:	Sidewalk cafe(s) for Himmel's Chicago
Committee(s) Assignment:	Committee on Transportation and Public Way

ORDINANCE
HIMMEL'S CHICAGO
Acct. No. 21663 - 1
Permit No. 1121552

Be It Ordained by the City Council of the City of Chicago:

Permission and authority are hereby given and granted to HIMMEL'S CHICAGO upon the terms and subject to the conditions of this ordinance, to maintain and use a portion of the public right of way for a sidewalk cafe adjacent to its premises located at 2251 W. Lawrence Ave.. Said sidewalk cafe area #1 shall be forty (40) feet in length and four point five (4.5) feet in width for a total of one hundred eighty (180) square feet and shall allow six (6) feet of clear space from the face of the curb/building line along W. Lawrence. The compensation for said space and the days and hours of operation for the sidewalk cafe shall be as follows:

Sunday, Tuesday through Thursday 12:00 p.m. to 10:00 p.m. Friday and Saturday 12:00 p.m. to 11:00 p.m.
Compensation: $600.00
SEATING CAPACITY: 12

Sidewalk Cafe Permit and approved plan must be posted at all times.

This grant of privilege #1121552 for a sidewalk cafe shall be subject to the provisions of Section 10-28-800 though 10-28-885 of the Municipal Code of Chicago and the directions of the Commissioner of Department of Business Affairs and Consumer Protection, the Commissioner of Streets and Sanitation, and the Commissioner of Transportation.

The permit holder agrees to hold the City of Chicago harmless for any damage, relocation or replacement costs associated with damage, relocation or removal of private property caused by the City performing work in the public way.

Authority for the above named privilege is herein given and granted from and after March 1, 2016 through and including December 1, 2016.

Alderman _____

Ameya Pawar 47th Ward

Department of Business Affairs and Consumer Protection
Small Business Center - Public Way Use Unit
City Hall - 121 N. LaSalle Street, Room 800 • Chicago, IL 60602
312-74-GOBIZ / 312-744-6249 • (312) 744-1944 (TTY)
http://www.cityofchicago.org/bacp

02/10/2016

Alderman **Ameya Pawar**
Ward # **47**
City of Chicago
City Hall, Room **200**
121 North LaSalle Street
Chicago, Illinois 60602

Re: An ordinance to use and maintain a portion of the public right-of-way for **one (1) sidewalk cafe(s)** for **HIMMEL'S CHICAGO**, adjacent to the premises known as **2251 W. Lawrence Ave.**.

Dear Alderman **Ameya Pawar**:

The applicant referenced above has requested the use of the public right-of-way for a **sidewalk cafe(s)**. An ordinance has been prepared by the Department of Business Affairs and Consumer Protection – Small Business Center - Public Way Use Unit for presentation to the City Council. Because this request was made for properties located in your ward, as approved by you as per the attached, I respectfully request that you introduce the attached ordinance at the next City Council meeting.

If you have any questions regarding this ordinance, please contact Anthony Bertuca at (312) 744-5506.

Department of Business Affairs and Consumer Protection

City of Chicago

O2016-1400

Office of the City Clerk

Document Tracking Sheet

Meeting Date:	2/10/2016
Sponsor(s):	Pawar (47)
Type:	Ordinance
Title:	Sidewalk cafe(s) for Kick
Committee(s) Assignment:	Committee on Transportation and Public Way

ORDINANCE
KICK
Acct. No. 396284 - 1
Permit No. 1121538

Be It Ordained by the City Council of the City of Chicago:

Permission and authority are hereby given and granted to KICK upon the terms and subject to the conditions of this ordinance, to maintain and use a portion of the public right of way for a sidewalk cafe adjacent to its premises located at 1939-1943 W. Byron St.. Said sidewalk cafe area #1 shall be seventy-one (71) feet in length and ten point five (10.5) feet in width for a total of seven hundred forty-five point five (745.5) square feet and shall allow six (6) feet of clear space from the face of the curb/building line along W. Byron Street. The compensation for said space and the days and hours of operation for the sidewalk cafe shall be as follows:

Monday through Thursday 11:00 a.m. to 10:00 p.m. Friday 11:00 a.m. to 11:00 p.m. Satuday 10:00 a.m. to 11:00 p.m. Sunday 10:00 a.m. to 10:00 p.m.
Compensation: $820.05
SEATING CAPACITY: 52

Sidewalk Cafe Permit and approved plan must be posted at all times.

This grant of privilege #1121538 for a sidewalk cafe shall be subject to the provisions of Section 10-28-800 though 10-28-885 of the Municipal Code of Chicago and the directions of the Commissioner of Department of Business Affairs and Consumer Protection, the Commissioner of Streets and Sanitation, and the Commissioner of Transportation.

The permit holder agrees to hold the City of Chicago harmless for any damage, relocation or replacement costs associated with damage, relocation or removal of private property caused by the City performing work in the public way.

Authority for the above named privilege is herein given and granted from and after March 1, 2016 through and including December 1, 2016.

Alderman _____

Ameya Pawar 47th Ward

Department of Business Affairs and Consumer Protection
Small Business Center - Public Way Use Unit
City Hall - 121 N. LaSalle Street, Room 800 • Chicago, IL 60602
312-74-GOBIZ / 312-744-6249 • (312) 744-1944 (TTY)
http://www.cityofchicago.org/bacp

02/10/2016

Alderman **Ameya Pawar**
Ward # **47**
City of Chicago
City Hall, Room **200**
121 North LaSalle Street
Chicago, Illinois 60602

Re: An ordinance to use and maintain a portion of the public right-of-way for **one (1) sidewalk cafe(s)** for **KICK**, adjacent to the premises known as **1939-1943 W. Byron St.**.

Dear Alderman **Ameya Pawar**:

The applicant referenced above has requested the use of the public right-of-way for a **sidewalk cafe(s)**. An ordinance has been prepared by the Department of Business Affairs and Consumer Protection – Small Business Center - Public Way Use Unit for presentation to the City Council. Because this request was made for properties located in your ward, as approved by you as per the attached, I respectfully request that you introduce the attached ordinance at the next City Council meeting.

If you have any questions regarding this ordinance, please contact Anthony Bertuca at (312) 744-5506.

Department of Business Affairs and Consumer Protection

City of Chicago

O2016-1406

Office of the City Clerk

Document Tracking Sheet

Meeting Date:	2/10/2016
Sponsor(s):	Pawar (47)
Type:	Ordinance
Title:	Sidewalk cafe(s) for Lou Malnati's Pizzeria
Committee(s) Assignment:	Committee on Transportation and Public Way

ORDINANCE
LOU MALNALTI'S PIZZERIA
Acct. No. 50161 - 21
Permit No. 1121382

Be It Ordained by the City Council of the City of Chicago:

Permission and authority are hereby given and granted to LOU MALNALTI'S PIZZERIA upon the terms and subject to the conditions of this ordinance, to maintain and use a portion of the public right of way for a sidewalk cafe adjacent to its premises located at 4340 N. Lincoln Ave.. Said sidewalk cafe area #1 shall be thirty-two (32) feet in length and eleven point nine two (11.92) feet in width for a total of three hundred eighty-one point four four (381.44) square feet and shall allow six (6) feet of clear space from the face of the curb/building line along North Leavitt Street. The compensation for said space and the days and hours of operation for the sidewalk cafe shall be as follows:

Sunday through Thursday 11:00 a.m. to 10:00 p.m. Friday and Saturday 11:00 a.m. to 11:00 p.m.
Compensation: $600.00
SEATING CAPACITY: 24

Sidewalk Cafe Permit and approved plan must be posted at all times.

This grant of privilege #1121382 for a sidewalk cafe shall be subject to the provisions of Section 10-28-800 though 10-28-885 of the Municipal Code of Chicago and the directions of the Commissioner of Department of Business Affairs and Consumer Protection, the Commissioner of Streets and Sanitation, and the Commissioner of Transportation.

The permit holder agrees to hold the City of Chicago harmless for any damage, relocation or replacement costs associated with damage, relocation or removal of private property caused by the City performing work in the public way.

Authority for the above named privilege is herein given and granted from and after March 1, 2016 through and including December 1, 2016.

Alderman _____

Ameya Pawar 47th Ward

Department of Business Affairs and Consumer Protection
Small Business Center - Public Way Use Unit
City Hall - 121 N. LaSalle Street, Room 800 • Chicago, IL 60602
312-74-GOBIZ / 312-744-6249 • (312) 744-1944 (TTY)
http://www.cityofchicago.org/baep

02/10/2016

Alderman **Ameya Pawar**
Ward # **47**
City of Chicago
City Hall, Room **200**
121 North LaSalle Street
Chicago, Illinois 60602

Re: An ordinance to use and maintain a portion of the public right-of-way for **one (1) sidewalk cafe(s)** for **LOU MALNALTI'S PIZZERIA**, adjacent to the premises known as **4340 N. Lincoln Ave.**.

Dear Alderman **Ameya Pawar**:

The applicant referenced above has requested the use of the public right-of-way for a **sidewalk cafe(s)**. An ordinance has been prepared by the Department of Business Affairs and Consumer Protection – Small Business Center - Public Way Use Unit for presentation to the City Council. Because this request was made for properties located in your ward, as approved by you as per the attached, I respectfully request that you introduce the attached ordinance at the next City Council meeting.

If you have any questions regarding this ordinance, please contact Anthony Bertuca at (312) 744-5506.

Department of Business Affairs and Consumer Protection

City of Chicago

O2016-1409

Office of the City Clerk

Document Tracking Sheet

Meeting Date:	2/10/2016
Sponsor(s):	Pawar (47)
Type:	Ordinance
Title:	Sidewalk cafe(s) for Machu Picchu
Committee(s) Assignment:	Committee on Transportation and Public Way

ORDINANCE
MACHU PICCHU
Acct. No. 394938 - 1
Permit No. 1118802

Be It Ordained by the City Council of the City of Chicago:

Permission and authority are hereby given and granted to MACHU PICCHU upon the terms and subject to the conditions of this ordinance, to maintain and use a portion of the public right of way for a sidewalk cafe adjacent to its premises located at 3856 N. Ashland Ave.. Said sidewalk cafe area #1 shall be forty-two point six six (42.66) feet in length and eight point six seven (8.67) feet in width for a total of three hundred sixty-nine point eight six (369.86) square feet and shall allow six (6) feet of clear space from the face of the curb/building line along North Ashland Avenue. The compensation for said space and the days and hours of operation for the sidewalk cafe shall be as follows:

Monday through Thursday 12:00 p.m. to 10:00 p.m. Friday and Saturday 12:00 p.m. to 11:00 p.m. Sunday 12:00 p.m. to 9:00 p.m.
Compensation: $600.00
SEATING CAPACITY: 42

Sidewalk Cafe Permit and approved plan must be posted at all times.

This grant of privilege #1118802 for a sidewalk cafe shall be subject to the provisions of Section 10-28-800 though 10-28-885 of the Municipal Code of Chicago and the directions of the Commissioner of Department of Business Affairs and Consumer Protection, the Commissioner of Streets and Sanitation, and the Commissioner of Transportation.

The permit holder agrees to hold the City of Chicago harmless for any damage, relocation or replacement costs associated with damage, relocation or removal of private property caused by the City performing work in the public way.

Authority for the above named privilege is herein given and granted from and after March 1, 2016 through and including December 1, 2016.

Alderman _____

Ameya Pawar 47th Ward

Department of Business Affairs and Consumer Protection
Small Business Center - Public Way Use Unit
City Hall - 121 N. LaSalle Street, Room 800 • Chicago, IL 60602
312-74-GOBIZ / 312-744-6249 • (312) 744-1944 (TTY)
http://www.cityofchicago.org/bacp

02/10/2016

Alderman **Ameya Pawar**
Ward # **47**
City of Chicago
City Hall, Room **200**
121 North LaSalle Street
Chicago, Illinois 60602

Re: An ordinance to use and maintain a portion of the public right-of-way for **one (1) sidewalk cafe(s)** for **MACHU PICCHU**, adjacent to the premises known as **3856 N. Ashland Ave.**.

Dear Alderman **Ameya Pawar**:

The applicant referenced above has requested the use of the public right-of-way for a **sidewalk cafe(s)**. An ordinance has been prepared by the Department of Business Affairs and Consumer Protection – Small Business Center - Public Way Use Unit for presentation to the City Council. Because this request was made for properties located in your ward, as approved by you as per the attached, I respectfully request that you introduce the attached ordinance at the next City Council meeting.

If you have any questions regarding this ordinance, please contact Anthony Bertuca at (312) 744-5506.

Department of Business Affairs and Consumer Protection

City of Chicago

O2016-1413

Office of the City Clerk

Document Tracking Sheet

Meeting Date:	2/10/2016
Sponsor(s):	Pawar (47)
Type:	Ordinance
Title:	Sidewalk cafe(s) for Marmalade Chicago
Committee(s) Assignment:	Committee on Transportation and Public Way

ORDINANCE
MARMALADE CHICAGO
Acct. No. 23035 - 1
Permit No. 1121744

Be It Ordained by the City Council of the City of Chicago:

Permission and authority are hereby given and granted to MARMALADE CHICAGO upon the terms and subject to the conditions of this ordinance, to maintain and use a portion of the public right of way for a sidewalk cafe adjacent to its premises located at 1969 W. Montrose Ave.. Said sidewalk cafe area #1 shall be thirty (30) feet in length and eight (8) feet in width for a total of two hundred forty (240) square feet and shall allow six (6) feet of clear space from the face of the curb/building line along Montrose. The compensation for said space and the days and hours of operation for the sidewalk cafe shall be as follows:

Wednesday to Monday 7:30 am - 2:30 pm
Compensation: $600.00
SEATING CAPACITY: 22

Sidewalk Cafe Permit and approved plan must be posted at all times.

This grant of privilege #1121744 for a sidewalk cafe shall be subject to the provisions of Section 10-28-800 though 10-28-885 of the Municipal Code of Chicago and the directions of the Commissioner of Department of Business Affairs and Consumer Protection, the Commissioner of Streets and Sanitation, and the Commissioner of Transportation.

The permit holder agrees to hold the City of Chicago harmless for any damage, relocation or replacement costs associated with damage, relocation or removal of private property caused by the City performing work in the public way.

Authority for the above named privilege is herein given and granted from and after March 1, 2016 through and including December 1, 2016.

Alderman _____

Ameya Pawar 47th Ward

Department of Business Affairs and Consumer Protection
Small Business Center - Public Way Use Unit
City Hall - 121 N. LaSalle Street, Room 800 • Chicago, IL 60602
312-74-GOBIZ / 312-744-6249 • (312) 744-1944 (TTY)
http://www.cityofchicago.org/bacp

02/10/2016

Alderman **Ameya Pawar**
Ward # **47**
City of Chicago
City Hall, Room **200**
121 North LaSalle Street
Chicago, Illinois 60602

Re: An ordinance to use and maintain a portion of the public right-of-way for **one (1) sidewalk cafe(s)** for **MARMALADE CHICAGO**, adjacent to the premises known as **1969 W. Montrose Ave.**.

Dear Alderman **Ameya Pawar**:

The applicant referenced above has requested the use of the public right-of-way for a **sidewalk cafe(s)**. An ordinance has been prepared by the Department of Business Affairs and Consumer Protection – Small Business Center - Public Way Use Unit for presentation to the City Council. Because this request was made for properties located in your ward, as approved by you as per the attached, I respectfully request that you introduce the attached ordinance at the next City Council meeting.

If you have any questions regarding this ordinance, please contact Anthony Bertuca at (312) 744-5506.

Department of Business Affairs and Consumer Protection

City of Chicago

O2016-1418

Office of the City Clerk

Document Tracking Sheet

Meeting Date:	2/10/2016
Sponsor(s):	Pawar (47)
Type:	Ordinance
Title:	Sidewalk cafe(s) for Mrs. Murphys and Sons Irish Bistro
Committee(s) Assignment:	Committee on Transportation and Public Way

ORDINANCE
MRS MURPHYS AND SONS IRISH BISTRO
Acct. No. 274122 - 1
Permit No. 1121616

Be It Ordained by the City Council of the City of Chicago:

Permission and authority are hereby given and granted to MRS MURPHYS AND SONS IRISH BISTRO upon the terms and subject to the conditions of this ordinance, to maintain and use a portion of the public right of way for a sidewalk cafe adjacent to its premises located at 3905 N. Lincoln Ave.. Said sidewalk cafe area #1 shall be thirty-eight (38) feet in length and four point six seven (4.67) feet in width for a total of one hundred seventy-seven point four six (177.46) square feet and shall allow six (6) feet of clear space from the face of the curb/building line along N. Lincoln Avenue. The compensation for said space and the days and hours of operation for the sidewalk cafe shall be as follows:

Monday through Thursday 5:30 p.m. to 10:00 p.m. Friday and Saturday 11:00 a.m. to 11:00 p.m. Sunday 10:00 a.m. to 10:00 p.m.
Compensation: $600.00
SEATING CAPACITY: 20

Sidewalk Cafe Permit and approved plan must be posted at all times.

This grant of privilege #1121616 for a sidewalk cafe shall be subject to the provisions of Section 10-28-800 though 10-28-885 of the Municipal Code of Chicago and the directions of the Commissioner of Department of Business Affairs and Consumer Protection, the Commissioner of Streets and Sanitation, and the Commissioner of Transportation.

The permit holder agrees to hold the City of Chicago harmless for any damage, relocation or replacement costs associated with damage, relocation or removal of private property caused by the City performing work in the public way.

Authority for the above named privilege is herein given and granted from and after March 1, 2016 through and including December 1, 2016.

Alderman _____

Ameya Pawar 47th Ward

Department of Business Affairs and Consumer Protection
Small Business Center - Public Way Use Unit
City Hall - 121 N. LaSalle Street, Room 800 • Chicago, IL 60602
312-74-GOBIZ / 312-744-6249 • (312) 744-1944 (TTY)
http://www.cityofchicago.org/bacp

02/10/2016

Alderman **Ameya Pawar**
Ward # **47**
City of Chicago
City Hall, Room **200**
121 North LaSalle Street
Chicago, Illinois 60602

Re: An ordinance to use and maintain a portion of the public right-of-way for **one (1) sidewalk cafe(s)** for **MRS MURPHYS AND SONS IRISH BISTRO**, adjacent to the premises known as **3905 N. Lincoln Ave.**.

Dear Alderman **Ameya Pawar**:

The applicant referenced above has requested the use of the public right-of-way for a **sidewalk cafe(s)**. An ordinance has been prepared by the Department of Business Affairs and Consumer Protection – Small Business Center - Public Way Use Unit for presentation to the City Council. Because this request was made for properties located in your ward, as approved by you as per the attached, I respectfully request that you introduce the attached ordinance at the next City Council meeting.

If you have any questions regarding this ordinance, please contact Anthony Bertuca at (312) 744-5506.

Department of Business Affairs and Consumer Protection

City of Chicago

O2016-1422

Office of the City Clerk

Document Tracking Sheet

Meeting Date:	2/10/2016
Sponsor(s):	Pawar (47)
Type:	Ordinance
Title:	Sidewalk cafe(s) for O'Donovan's
Committee(s) Assignment:	Committee on Transportation and Public Way

ORDINANCE
O'DONOVAN'S
Acct. No. 21063 - 2
Permit No. 1121365

Be It Ordained by the City Council of the City of Chicago:

Permission and authority are hereby given and granted to O'DONOVAN'S upon the terms and subject to the conditions of this ordinance, to maintain and use a portion of the public right of way for a sidewalk cafe adjacent to its premises located at 2100 W. Irving Park Rd.. Said sidewalk cafe area #1 shall be one hundred (100) feet in length and ten point five (10.5) feet in width for a total of one thousand fifty (1050) square feet and shall allow six (6) feet of clear space from the face of the curb/building line along N. Hoyne Avenue. The compensation for said space and the days and hours of operation for the sidewalk cafe shall be as follows:

Sunday through Thursday 11:00 a.m. to 10:00 p.m. Friday and Saturday 11:00 a.m. to 11:00 p.m.
Compensation: $1,155.00
SEATING CAPACITY: 52

Sidewalk Cafe Permit and approved plan must be posted at all times.

This grant of privilege #1121365 for a sidewalk cafe shall be subject to the provisions of Section 10-28-800 though 10-28-885 of the Municipal Code of Chicago and the directions of the Commissioner of Department of Business Affairs and Consumer Protection, the Commissioner of Streets and Sanitation, and the Commissioner of Transportation.

The permit holder agrees to hold the City of Chicago harmless for any damage, relocation or replacement costs associated with damage, relocation or removal of private property caused by the City performing work in the public way.

Authority for the above named privilege is herein given and granted from and after March 1, 2016 through and including December 1, 2016.

Alderman _____

Ameya Pawar 47th Ward

Department of Business Affairs and Consumer Protection
Small Business Center - Public Way Use Unit
City Hall - 121 N LaSalle Street, Room 800 • Chicago, IL 60602
312-74-GOBIZ / 312-744-6249 • (312) 744-1944 (TTY)
http //www cityofchicago org/bacp

02/10/2016

Alderman **Ameya Pawar**
Ward # **47**
City of Chicago
City Hall, Room **200**
121 North LaSalle Street
Chicago, Illinois 60602

Re: An ordinance to use and maintain a portion of the public right-of-way for **one (1) sidewalk cafe(s)** for **O'DONOVAN'S**, adjacent to the premises known as **2100 W. Irving Park Rd.**.

Dear Alderman **Ameya Pawar**:

The applicant referenced above has requested the use of the public right-of-way for a **sidewalk cafe(s)**. An ordinance has been prepared by the Department of Business Affairs and Consumer Protection – Small Business Center - Public Way Use Unit for presentation to the City Council. Because this request was made for properties located in your ward, as approved by you as per the attached, I respectfully request that you introduce the attached ordinance at the next City Council meeting.

If you have any questions regarding this ordinance, please contact Anthony Bertuca at (312) 744-5506.

Department of Business Affairs and Consumer Protection

City of Chicago

Office of the City Clerk

Document Tracking Sheet

O2016-1444

Meeting Date:	2/10/2016
Sponsor(s):	Pawar (47)
Type:	Ordinance
Title:	Sidewalk cafe(s) for O'Shaughnessy's Public House
Committee(s) Assignment:	Committee on Transportation and Public Way

ORDINANCE
O'SHAUGHNESSY'S PUBLIC HOUSE
Acct. No. 315884 - 1
Permit No. 1121295

Be It Ordained by the City Council of the City of Chicago:

Permission and authority are hereby given and granted to O'SHAUGHNESSY'S PUBLIC HOUSE upon the terms and subject to the conditions of this ordinance, to maintain and use a portion of the public right of way for a sidewalk cafe adjacent to its premises located at 4557 N. Ravenswood Ave.. Said sidewalk cafe area #1 shall be twenty-two point four two (22.42) feet in length and twenty-two point one seven (22.17) feet in width, area #2 shall be thirty point six seven (30.67) feet in length and eleven point six seven (11.67) feet in width for a total of eight hundred fifty-four point nine seven (854.97) square feet and shall allow six (6) feet of clear space from the face of the curb/building line along N Ravenswood Ave, W Wilson Ave. The compensation for said space and the days and hours of operation for the sidewalk cafe shall be as follows:

Sunday through Thursday 11:00 a.m. until 10:00 p.m. Saturday and Sunday 11:00 a.m. until 11:00 p.m.
Compensation: $940.47
SEATING CAPACITY: 58

Sidewalk Cafe Permit and approved plan must be posted at all times.

This grant of privilege #1121295 for a sidewalk cafe shall be subject to the provisions of Section 10-28-800 though 10-28-885 of the Municipal Code of Chicago and the directions of the Commissioner of Department of Business Affairs and Consumer Protection, the Commissioner of Streets and Sanitation, and the Commissioner of Transportation.

The permit holder agrees to hold the City of Chicago harmless for any damage, relocation or replacement costs associated with damage, relocation or removal of private property caused by the City performing work in the public way.

Authority for the above named privilege is herein given and granted from and after March 1, 2016 through and including December 1, 2016.

Alderman _____

Ameya Pawar 47th Ward

Department of Business Affairs and Consumer Protection
Small Business Center - Public Way Use Unit
City Hall - 121 N LaSalle Street, Room 800 • Chicago, IL 60602
312-74-GOBIZ / 312-744-6249 • (312) 744-1944 (TTY)
http://www.cityofchicago.org/bacp

02/10/2016

Alderman **Ameya Pawar**
Ward # **47**
City of Chicago
City Hall, Room **200**
121 North LaSalle Street
Chicago, Illinois 60602

Re: An ordinance to use and maintain a portion of the public right-of-way for **two (2) sidewalk cafe(s)** for **O'SHAUGHNESSY'S PUBLIC HOUSE**, adjacent to the premises known as **4557 N. Ravenswood Ave.**.

Dear Alderman **Ameya Pawar**:

The applicant referenced above has requested the use of the public right-of-way for a **sidewalk cafe(s)**. An ordinance has been prepared by the Department of Business Affairs and Consumer Protection – Small Business Center - Public Way Use Unit for presentation to the City Council. Because this request was made for properties located in your ward, as approved by you as per the attached, I respectfully request that you introduce the attached ordinance at the next City Council meeting.

If you have any questions regarding this ordinance, please contact Anthony Bertuca at (312) 744-5506.

Department of Business Affairs and Consumer Protection

City of Chicago

O2016-1448

Office of the City Clerk

Document Tracking Sheet

Meeting Date:	2/10/2016
Sponsor(s):	Pawar (47)
Type:	Ordinance
Title:	Sidewalk cafe(s) for Perfect Cup, Inc., The
Committee(s) Assignment:	Committee on Transportation and Public Way

ORDINANCE
THE PERFECT CUP INC
Acct. No. 18834 - 1
Permit No. 1121589

Be It Ordained by the City Council of the City of Chicago:

Permission and authority are hereby given and granted to THE PERFECT CUP INC upon the terms and subject to the conditions of this ordinance, to maintain and use a portion of the public right of way for a sidewalk cafe adjacent to its premises located at 4700 N. Damen Ave.. Said sidewalk cafe area #1 shall be twelve (12) feet in length and eight (8) feet in width for a total of ninety-six (96) square feet and shall allow six (6) feet of clear space from the face of the curb/building line along N. Damen Ave.. The compensation for said space and the days and hours of operation for the sidewalk cafe shall be as follows:

Monday through Sunday 8:00 a.m. to 8:00 p.m.
Compensation: $600.00
SEATING CAPACITY: 8

Sidewalk Cafe Permit and approved plan must be posted at all times.

This grant of privilege #1121589 for a sidewalk cafe shall be subject to the provisions of Section 10-28-800 though 10-28-885 of the Municipal Code of Chicago and the directions of the Commissioner of Department of Business Affairs and Consumer Protection, the Commissioner of Streets and Sanitation, and the Commissioner of Transportation.

The permit holder agrees to hold the City of Chicago harmless for any damage, relocation or replacement costs associated with damage, relocation or removal of private property caused by the City performing work in the public way.

Authority for the above named privilege is herein given and granted from and after March 1, 2016 through and including December 1, 2016.

Alderman _____

Ameya Pawar 47th Ward

Department of Business Affairs and Consumer Protection
Small Business Center - Public Way Use Unit
City Hall - 121 N. LaSalle Street, Room 800 • Chicago, IL 60602
312-74-GOBIZ / 312-744-6249 • (312) 744-1944 (TTY)
http://www.cityofchicago.org/bacp

02/10/2016

Alderman **Ameya Pawar**
Ward # **47**
City of Chicago
City Hall, Room **200**
121 North LaSalle Street
Chicago, Illinois 60602

Re: An ordinance to use and maintain a portion of the public right-of-way for **one (1) sidewalk cafe(s)** for **THE PERFECT CUP INC**, adjacent to the premises known as **4700 N. Damen Ave.**.

Dear Alderman **Ameya Pawar**:

The applicant referenced above has requested the use of the public right-of-way for a **sidewalk cafe(s)**. An ordinance has been prepared by the Department of Business Affairs and Consumer Protection – Small Business Center - Public Way Use Unit for presentation to the City Council. Because this request was made for properties located in your ward, as approved by you as per the attached, I respectfully request that you introduce the attached ordinance at the next City Council meeting.

If you have any questions regarding this ordinance, please contact Anthony Bertuca at (312) 744-5506.

Department of Business Affairs and Consumer Protection

City of Chicago

O2016-1452

Office of the City Clerk

Document Tracking Sheet

Meeting Date:	2/10/2016
Sponsor(s):	Pawar (47)
Type:	Ordinance
Title:	Sidewalk cafe(s) for Piggery, The
Committee(s) Assignment:	Committee on Transportation and Public Way

ORDINANCE
THE PIGGERY
Acct. No. 313934 - 12
Permit No. 1121489

Be It Ordained by the City Council of the City of Chicago:

Permission and authority are hereby given and granted to THE PIGGERY upon the terms and subject to the conditions of this ordinance, to maintain and use a portion of the public right of way for a sidewalk cafe adjacent to its premises located at 1625 W. Irving Park Rd.. Said sidewalk cafe area #1 shall be one hundred (100) feet in length and eleven (11) feet in width for a total of one thousand one hundred (1100) square feet and shall allow six (6) feet of clear space from the face of the curb/building line along N. Marshfield Avenue. The compensation for said space and the days and hours of operation for the sidewalk cafe shall be as follows:

Sunday through Thursday 11:00 a.m. to 10:00 p.m. Friday and Saturday 11:00 a.m. to 11:00 p.m.
Compensation: $1,210.00
SEATING CAPACITY: 68

Sidewalk Cafe Permit and approved plan must be posted at all times.

This grant of privilege #1121489 for a sidewalk cafe shall be subject to the provisions of Section 10-28-800 though 10-28-885 of the Municipal Code of Chicago and the directions of the Commissioner of Department of Business Affairs and Consumer Protection, the Commissioner of Streets and Sanitation, and the Commissioner of Transportation.

The permit holder agrees to hold the City of Chicago harmless for any damage, relocation or replacement costs associated with damage, relocation or removal of private property caused by the City performing work in the public way.

Authority for the above named privilege is herein given and granted from and after March 1, 2016 through and including December 1, 2016.

Alderman _____

Ameya Pawar 47th Ward

Department of Business Affairs and Consumer Protection
Small Business Center - Public Way Use Unit
City Hall - 121 N LaSalle Street, Room 800 • Chicago, IL 60602
312-74-GOBIZ / 312-744-6249 • (312) 744-1944 (TTY)
http://www.cityofchicago.org/bacp

02/10/2016

Alderman **Ameya Pawar**
Ward # **47**
City of Chicago
City Hall, Room **200**
121 North LaSalle Street
Chicago, Illinois 60602

Re: An ordinance to use and maintain a portion of the public right-of-way for **one (1) sidewalk cafe(s)** for **THE PIGGERY**, adjacent to the premises known as **1625 W. Irving Park Rd.**.

Dear Alderman **Ameya Pawar**:

The applicant referenced above has requested the use of the public right-of-way for a **sidewalk cafe(s)**. An ordinance has been prepared by the Department of Business Affairs and Consumer Protection – Small Business Center - Public Way Use Unit for presentation to the City Council. Because this request was made for properties located in your ward, as approved by you as per the attached, I respectfully request that you introduce the attached ordinance at the next City Council meeting.

If you have any questions regarding this ordinance, please contact Anthony Bertuca at (312) 744-5506.

Department of Business Affairs and Consumer Protection

City of Chicago

O2016-1455

Office of the City Clerk

Document Tracking Sheet

Meeting Date:	2/10/2016
Sponsor(s):	Pawar (47)
Type:	Ordinance
Title:	Sidewalk cafe(s) for Rail Bar & Grill, The
Committee(s) Assignment:	Committee on Transportation and Public Way

ORDINANCE
THE RAIL BAR & GRILL
Acct. No. 278781 - 2
Permit No. 1121302

Be It Ordained by the City Council of the City of Chicago:

Permission and authority are hereby given and granted to THE RAIL BAR & GRILL upon the terms and subject to the conditions of this ordinance, to maintain and use a portion of the public right of way for a sidewalk cafe adjacent to its premises located at 4709 N. Damen Ave.. Said sidewalk cafe area #1 shall be forty (40) feet in length and nine (9) feet in width for a total of three hundred sixty (360) square feet and shall allow six (6) feet of clear space from the face of the curb/building line along N. DAMEN AVE.. The compensation for said space and the days and hours of operation for the sidewalk cafe shall be as follows:

Monday thru Thursday 4:00 p.m. to 10:00 p.m. Friday and Saturday 11:00 a.m. to 11:00 p.m. and Sunday 11:00 a.m. to 10:00 p.m.
Compensation: $600.00
SEATING CAPACITY: 54

Sidewalk Cafe Permit and approved plan must be posted at all times.

This grant of privilege #1121302 for a sidewalk cafe shall be subject to the provisions of Section 10-28-800 though 10-28-885 of the Municipal Code of Chicago and the directions of the Commissioner of Department of Business Affairs and Consumer Protection, the Commissioner of Streets and Sanitation, and the Commissioner of Transportation.

The permit holder agrees to hold the City of Chicago harmless for any damage, relocation or replacement costs associated with damage, relocation or removal of private property caused by the City performing work in the public way.

Authority for the above named privilege is herein given and granted from and after March 1, 2016 through and including December 1, 2016.

Alderman _____

Ameya Pawar 47th Ward

Department of Business Affairs and Consumer Protection
Small Business Center - Public Way Use Unit
City Hall - 121 N. LaSalle Street, Room 800 • Chicago, IL 60602
312-74-GOBIZ / 312-744-6249 • (312) 744-1944 (TTY)
http://www.cityofchicago.org/bacp

02/10/2016

Alderman **Ameya Pawar**
Ward # **47**
City of Chicago
City Hall, Room **200**
121 North LaSalle Street
Chicago, Illinois 60602

Re: An ordinance to use and maintain a portion of the public right-of-way for **one (1) sidewalk cafe(s)** for **THE RAIL BAR & GRILL**, adjacent to the premises known as **4709 N. Damen Ave.**.

Dear Alderman **Ameya Pawar**:

The applicant referenced above has requested the use of the public right-of-way for a **sidewalk cafe(s)**. An ordinance has been prepared by the Department of Business Affairs and Consumer Protection – Small Business Center - Public Way Use Unit for presentation to the City Council. Because this request was made for properties located in your ward, as approved by you as per the attached, I respectfully request that you introduce the attached ordinance at the next City Council meeting.

If you have any questions regarding this ordinance, please contact Anthony Bertuca at (312) 744-5506.

Department of Business Affairs and Consumer Protection

City of Chicago

O2016-1460

Office of the City Clerk

Document Tracking Sheet

Meeting Date:	2/10/2016
Sponsor(s):	Pawar (47)
Type:	Ordinance
Title:	Sidewalk cafe(s) for Via Lima Restaurant
Committee(s) Assignment:	Committee on Transportation and Public Way

ORDINANCE
VIA LIMA RESTAURANT
Acct. No. 394996 - 1
Permit No. 1121787

Be It Ordained by the City Council of the City of Chicago:

Permission and authority are hereby given and granted to VIA LIMA RESTAURANT upon the terms and subject to the conditions of this ordinance, to maintain and use a portion of the public right of way for a sidewalk cafe adjacent to its premises located at 4024 N. Lincoln Ave.. Said sidewalk cafe area #1 shall be thirty-nine point three three (39.33) feet in length and five point four two (5.42) feet in width for a total of two hundred thirteen point one seven (213.17) square feet and shall allow six (6) feet of clear space from the face of the curb/building line along N. Lincoln. The compensation for said space and the days and hours of operation for the sidewalk cafe shall be as follows:

Tuesday to Thursday 5:00 pm - 10:00 pm Friday to Saturday 5:00 pm - 11:00 pm Sunday 5:00 pm - 10:00 pm
Compensation: $600.00
SEATING CAPACITY: 24

Sidewalk Cafe Permit and approved plan must be posted at all times.

This grant of privilege #1121787 for a sidewalk cafe shall be subject to the provisions of Section 10-28-800 though 10-28-885 of the Municipal Code of Chicago and the directions of the Commissioner of Department of Business Affairs and Consumer Protection, the Commissioner of Streets and Sanitation, and the Commissioner of Transportation.

The permit holder agrees to hold the City of Chicago harmless for any damage, relocation or replacement costs associated with damage, relocation or removal of private property caused by the City performing work in the public way.

Authority for the above named privilege is herein given and granted from and after March 1, 2016 through and including December 1, 2016.

Alderman _____

Ameya Pawar 47th Ward

Department of Business Affairs and Consumer Protection
Small Business Center - Public Way Use Unit
City Hall - 121 N. LaSalle Street, Room 800 • Chicago, IL 60602
312-74-GOBIZ / 312-744-6249 • (312) 744-1944 (TTY)
http://www.cityofchicago.org/bacp

02/10/2016

Alderman **Ameya Pawar**
Ward # **47**
City of Chicago
City Hall, Room **200**
121 North LaSalle Street
Chicago, Illinois 60602

Re: An ordinance to use and maintain a portion of the public right-of-way for **one (1) sidewalk cafe(s)** for **VIA LIMA RESTAURANT**, adjacent to the premises known as **4024 N. Lincoln Ave.**.

Dear Alderman **Ameya Pawar**:

The applicant referenced above has requested the use of the public right-of-way for a **sidewalk cafe(s)**. An ordinance has been prepared by the Department of Business Affairs and Consumer Protection – Small Business Center - Public Way Use Unit for presentation to the City Council. Because this request was made for properties located in your ward, as approved by you as per the attached, I respectfully request that you introduce the attached ordinance at the next City Council meeting.

If you have any questions regarding this ordinance, please contact Anthony Bertuca at (312) 744-5506.

Department of Business Affairs and Consumer Protection

City of Chicago

O2016-1462

Office of the City Clerk

Document Tracking Sheet

Meeting Date:	2/10/2016
Sponsor(s):	Pawar (47)
Type:	Ordinance
Title:	Sidewalk cafe(s) for Rockwell's Neighborhood Grill
Committee(s) Assignment:	Committee on Transportation and Public Way

ORDINANCE
ROCKWELL'S NEIGHBORHOOD GRILL
Acct. No. 274107 - 1
Permit No. 1121519

Be It Ordained by the City Council of the City of Chicago:

Permission and authority are hereby given and granted to ROCKWELL'S NEIGHBORHOOD GRILL upon the terms and subject to the conditions of this ordinance, to maintain and use a portion of the public right of way for a sidewalk cafe adjacent to its premises located at 4632 N. Rockwell St.. Said sidewalk cafe area #1 shall be forty (40) feet in length and twelve point five eight (12.58) feet in width for a total of five hundred three point two (503.2) square feet and shall allow six (6) feet of clear space from the face of the curb/building line along W. Eastwood. The compensation for said space and the days and hours of operation for the sidewalk cafe shall be as follows:

Monday thru Thursday 11:00 a.m. to 10:00 p.m. Friday 11:00 a.m. to 11:00 p.m. Saturday 9:00 a.m. to 11:00 p.m. Sunday 9:00 a.m. to 9:00 p.m.
Compensation: $600.00
SEATING CAPACITY: 24

Sidewalk Cafe Permit and approved plan must be posted at all times.

This grant of privilege #1121519 for a sidewalk cafe shall be subject to the provisions of Section 10-28-800 though 10-28-885 of the Municipal Code of Chicago and the directions of the Commissioner of Department of Business Affairs and Consumer Protection, the Commissioner of Streets and Sanitation, and the Commissioner of Transportation.

The permit holder agrees to hold the City of Chicago harmless for any damage, relocation or replacement costs associated with damage, relocation or removal of private property caused by the City performing work in the public way.

Authority for the above named privilege is herein given and granted from and after March 1, 2016 through and including December 1, 2016.

Alderman _____

Ameya Pawar 47th Ward

Department of Business Affairs and Consumer Protection
Small Business Center - Public Way Use Unit
City Hall - 121 N LaSalle Street, Room 800 • Chicago, IL 60602
312-74-GOBIZ / 312-744-6249 • (312) 744-1944 (TTY)
http //www.cityofchicago org/bacp

02/10/2016

Alderman **Ameya Pawar**
Ward # **47**
City of Chicago
City Hall, Room **200**
121 North LaSalle Street
Chicago, Illinois 60602

Re: An ordinance to use and maintain a portion of the public right-of-way for **one (1) sidewalk cafe(s)** for **ROCKWELL'S NEIGHBORHOOD GRILL**, adjacent to the premises known as **4632 N. Rockwell St.**.

Dear Alderman **Ameya Pawar**:

The applicant referenced above has requested the use of the public right-of-way for a **sidewalk cafe(s)**. An ordinance has been prepared by the Department of Business Affairs and Consumer Protection – Small Business Center - Public Way Use Unit for presentation to the City Council. Because this request was made for properties located in your ward, as approved by you as per the attached, I respectfully request that you introduce the attached ordinance at the next City Council meeting.

If you have any questions regarding this ordinance, please contact Anthony Bertuca at (312) 744-5506.

Department of Business Affairs and Consumer Protection

City of Chicago

O2016-1466

Office of the City Clerk

Document Tracking Sheet

Meeting Date:	2/10/2016
Sponsor(s):	Pawar (47)
Type:	Ordinance
Title:	Sidewalk cafe(s) for Southport and Irving
Committee(s) Assignment:	Committee on Transportation and Public Way

ORDINANCE
SOUTHPORT AND IRVING
Acct. No. 362492 - 2
Permit No. 1121522

Be It Ordained by the City Council of the City of Chicago:

Permission and authority are hereby given and granted to SOUTHPORT AND IRVING upon the terms and subject to the conditions of this ordinance, to maintain and use a portion of the public right of way for a sidewalk cafe adjacent to its premises located at 4000-4006 N. Southport Ave.. Said sidewalk cafe area #1 shall be fifty-eight (58) feet in length and ten (10) feet in width for a total of five hundred eighty (580) square feet and shall allow six (6) feet of clear space from the face of the curb/building line along N. Southport Avenue. The compensation for said space and the days and hours of operation for the sidewalk cafe shall be as follows:

Tuesday and Wednesday 5:00 p.m. to 10:00 p.m. Thursday 5:00 p.m. to 11:00 p.m. Friday and Saturday 9:00 a.m. to 11:00 p.m. Sunday 5:00 p.m. to 10:00 p.m.
Compensation: $638.00
SEATING CAPACITY: 32

Sidewalk Cafe Permit and approved plan must be posted at all times.

This grant of privilege #1121522 for a sidewalk cafe shall be subject to the provisions of Section 10-28-800 though 10-28-885 of the Municipal Code of Chicago and the directions of the Commissioner of Department of Business Affairs and Consumer Protection, the Commissioner of Streets and Sanitation, and the Commissioner of Transportation.

The permit holder agrees to hold the City of Chicago harmless for any damage, relocation or replacement costs associated with damage, relocation or removal of private property caused by the City performing work in the public way.

Authority for the above named privilege is herein given and granted from and after March 1, 2016 through and including December 1, 2016.

Alderman _____

Ameya Pawar 47th Ward

Department of Business Affairs and Consumer Protection
Small Business Center - Public Way Use Unit
City Hall - 121 N LaSalle Street, Room 800 • Chicago, IL 60602
312-74-GOBIZ / 312-744-6249 • (312) 744-1944 (TTY)
http://www.cityofchicago.org/bacp

02/10/2016

Alderman **Ameya Pawar**
Ward # **47**
City of Chicago
City Hall, Room **200**
121 North LaSalle Street
Chicago, Illinois 60602

Re: An ordinance to use and maintain a portion of the public right-of-way for **one (1) sidewalk cafe(s)** for **SOUTHPORT AND IRVING**, adjacent to the premises known as **4000-4006 N. Southport Ave.**.

Dear Alderman **Ameya Pawar**:

The applicant referenced above has requested the use of the public right-of-way for a **sidewalk cafe(s)**. An ordinance has been prepared by the Department of Business Affairs and Consumer Protection – Small Business Center - Public Way Use Unit for presentation to the City Council. Because this request was made for properties located in your ward, as approved by you as per the attached, I respectfully request that you introduce the attached ordinance at the next City Council meeting.

If you have any questions regarding this ordinance, please contact Anthony Bertuca at (312) 744-5506.

Department of Business Affairs and Consumer Protection

City of Chicago

O2016-1470

Office of the City Clerk

Document Tracking Sheet

Meeting Date:	2/10/2016
Sponsor(s):	Pawar (47)
Type:	Ordinance
Title:	Sidewalk cafe(s) for Spaccanapoli
Committee(s) Assignment:	Committee on Transportation and Public Way

ORDINANCE
SPACCANAPOLI
Acct. No. 204707 - 3
Permit No. 1121566

Be It Ordained by the City Council of the City of Chicago:

Permission and authority are hereby given and granted to SPACCANAPOLI upon the terms and subject to the conditions of this ordinance, to maintain and use a portion of the public right of way for a sidewalk cafe adjacent to its premises located at 1769 W. Sunnyside Ave.. Said sidewalk cafe area #1 shall be fifty-one point eight three (51.83) feet in length and twelve (12) feet in width for a total of six hundred twenty-one point nine six (621.96) square feet and shall allow six (6) feet of clear space from the face of the curb/building line along W. Sunnyside Avenue. The compensation for said space and the days and hours of operation for the sidewalk cafe shall be as follows:

Monday 5:00 p.m. until 10:00 p.m. Tuesday 11:00 a.m. until 10:00 p.m. Wednesday and Thursday 11:00 a.m. until 10:00 p.m. Friday and Saturday 11:00 a.m. to 11:00 p.m. Sunday 12:00 Noon until 10:00 p.m.
Compensation: $684.16
SEATING CAPACITY: 44

Sidewalk Cafe Permit and approved plan must be posted at all times.

This grant of privilege #1121566 for a sidewalk cafe shall be subject to the provisions of Section 10-28-800 though 10-28-885 of the Municipal Code of Chicago and the directions of the Commissioner of Department of Business Affairs and Consumer Protection, the Commissioner of Streets and Sanitation, and the Commissioner of Transportation.

The permit holder agrees to hold the City of Chicago harmless for any damage, relocation or replacement costs associated with damage, relocation or removal of private property caused by the City performing work in the public way.

Authority for the above named privilege is herein given and granted from and after March 1, 2016 through and including December 1, 2016.

Alderman _____

Ameya Pawar 47th Ward

Department of Business Affairs and Consumer Protection
Small Business Center - Public Way Use Unit
City Hall - 121 N. LaSalle Street, Room 800 • Chicago, IL 60602
312-74-GOBIZ / 312-744-6249 • (312) 744-1944 (TTY)
http //www cityofchicago.org/bacp

02/10/2016

Alderman **Ameya Pawar**
Ward # **47**
City of Chicago
City Hall, Room **200**
121 North LaSalle Street
Chicago, Illinois 60602

Re: An ordinance to use and maintain a portion of the public right-of-way for **one (1) sidewalk cafe(s)** for **SPACCANAPOLI**, adjacent to the premises known as **1769 W. Sunnyside Ave.**.

Dear Alderman **Ameya Pawar**:

The applicant referenced above has requested the use of the public right-of-way for a **sidewalk cafe(s)**. An ordinance has been prepared by the Department of Business Affairs and Consumer Protection – Small Business Center - Public Way Use Unit for presentation to the City Council. Because this request was made for properties located in your ward, as approved by you as per the attached, I respectfully request that you introduce the attached ordinance at the next City Council meeting.

If you have any questions regarding this ordinance, please contact Anthony Bertuca at (312) 744-5506.

Department of Business Affairs and Consumer Protection

City of Chicago

O2016-1474

Office of the City Clerk

Document Tracking Sheet

Meeting Date:	2/10/2016
Sponsor(s):	Pawar (47)
Type:	Ordinance
Title:	Sidewalk cafe(s) for Starbucks Coffee No. 2223
Committee(s) Assignment:	Committee on Transportation and Public Way

ORDINANCE
STARBUCKS COFFEE #2223
Acct. No. 63414 - 34
Permit No. 1121473

Be It Ordained by the City Council of the City of Chicago:

Permission and authority are hereby given and granted to STARBUCKS COFFEE #2223 upon the terms and subject to the conditions of this ordinance, to maintain and use a portion of the public right of way for a sidewalk cafe adjacent to its premises located at 3350 N. Lincoln Ave.. Said sidewalk cafe area #1 shall be thirty-one point six seven (31.67) feet in length and nine point three three (9.33) feet in width for a total of two hundred ninety-five point four eight (295.48) square feet and shall allow six (6) feet of clear space from the face of the curb/building line along N. Paulina Street. The compensation for said space and the days and hours of operation for the sidewalk cafe shall be as follows:

Sunday thru Thursday 8:00 a.m. to 9:00 p.m. Friday & Saturday 8:00 a.m. to 10:00 p.m.
Compensation: $600.00
SEATING CAPACITY: 24

Sidewalk Cafe Permit and approved plan must be posted at all times.

This grant of privilege #1121473 for a sidewalk cafe shall be subject to the provisions of Section 10-28-800 though 10-28-885 of the Municipal Code of Chicago and the directions of the Commissioner of Department of Business Affairs and Consumer Protection, the Commissioner of Streets and Sanitation, and the Commissioner of Transportation.

The permit holder agrees to hold the City of Chicago harmless for any damage, relocation or replacement costs associated with damage, relocation or removal of private property caused by the City performing work in the public way.

Authority for the above named privilege is herein given and granted from and after March 1, 2016 through and including December 1, 2016.

Alderman _____

Ameya Pawar 47th Ward

Department of Business Affairs and Consumer Protection
Small Business Center - Public Way Use Unit
City Hall - 121 N. LaSalle Street, Room 800 • Chicago, IL 60602
312-74-GOBIZ / 312-744-6249 • (312) 744-1944 (TTY)
http://www.cityofchicago.org/bacp

02/10/2016

Alderman **Ameya Pawar**
Ward # **47**
City of Chicago
City Hall, Room **200**
121 North LaSalle Street
Chicago, Illinois 60602

Re: An ordinance to use and maintain a portion of the public right-of-way for **one (1) sidewalk cafe(s)** for **STARBUCKS COFFEE #2223**, adjacent to the premises known as **3350 N. Lincoln Ave.**.

Dear Alderman **Ameya Pawar**:

The applicant referenced above has requested the use of the public right-of-way for a **sidewalk cafe(s)**. An ordinance has been prepared by the Department of Business Affairs and Consumer Protection – Small Business Center - Public Way Use Unit for presentation to the City Council. Because this request was made for properties located in your ward, as approved by you as per the attached, I respectfully request that you introduce the attached ordinance at the next City Council meeting.

If you have any questions regarding this ordinance, please contact Anthony Bertuca at (312) 744-5506.

Department of Business Affairs and Consumer Protection

City of Chicago

O2016-1477

Office of the City Clerk

Document Tracking Sheet

Meeting Date:	2/10/2016
Sponsor(s):	Pawar (47)
Type:	Ordinance
Title:	Sidewalk cafe(s) for Starbucks Coffee No. 2378
Committee(s) Assignment:	Committee on Transportation and Public Way

ORDINANCE
STARBUCKS COFFEE #2378
Acct. No. 63414 - 54
Permit No. 1121474

Be It Ordained by the City Council of the City of Chicago:

Permission and authority are hereby given and granted to STARBUCKS COFFEE #2378 upon the terms and subject to the conditions of this ordinance, to maintain and use a portion of the public right of way for a sidewalk cafe adjacent to its premises located at 4553-57 N. Lincoln Ave.. Said sidewalk cafe area #1 shall be seventeen point five (17.5) feet in length and four point four two (4.42) feet in width for a total of seventy-seven point three five (77.35) square feet and shall allow six (6) feet of clear space from the face of the curb/building line along W. Wilson Avenue. The compensation for said space and the days and hours of operation for the sidewalk cafe shall be as follows:

Sunday thru Thursday 8:00 a.m. to 10:00 p.m. Friday & Saturday 8:00 a.m. to 11:00 p.m.
Compensation: $600.00
SEATING CAPACITY: 6

Sidewalk Cafe Permit and approved plan must be posted at all times.

This grant of privilege #1121474 for a sidewalk cafe shall be subject to the provisions of Section 10-28-800 though 10-28-885 of the Municipal Code of Chicago and the directions of the Commissioner of Department of Business Affairs and Consumer Protection, the Commissioner of Streets and Sanitation, and the Commissioner of Transportation.

The permit holder agrees to hold the City of Chicago harmless for any damage, relocation or replacement costs associated with damage, relocation or removal of private property caused by the City performing work in the public way.

Authority for the above named privilege is herein given and granted from and after March 1, 2016 through and including December 1, 2016.

Alderman _____

Ameya Pawar 47th Ward

Department of Business Affairs and Consumer Protection
Small Business Center - Public Way Use Unit
City Hall - 121 N. LaSalle Street, Room 800 • Chicago, IL 60602
312-74-GOBIZ / 312-744-6249 • (312) 744-1944 (TTY)
http //www cityofchicago org/bacp

02/10/2016

Alderman **Ameya Pawar**
Ward # **47**
City of Chicago
City Hall, Room **200**
121 North LaSalle Street
Chicago, Illinois 60602

Re: An ordinance to use and maintain a portion of the public right-of-way for **one (1) sidewalk cafe(s)** for **STARBUCKS COFFEE #2378**, adjacent to the premises known as **4553-57 N. Lincoln Ave.**.

Dear Alderman **Ameya Pawar**:

The applicant referenced above has requested the use of the public right-of-way for a **sidewalk cafe(s)**. An ordinance has been prepared by the Department of Business Affairs and Consumer Protection – Small Business Center - Public Way Use Unit for presentation to the City Council. Because this request was made for properties located in your ward, as approved by you as per the attached, I respectfully request that you introduce the attached ordinance at the next City Council meeting.

If you have any questions regarding this ordinance, please contact Anthony Bertuca at (312) 744-5506.

Department of Business Affairs and Consumer Protection

City of Chicago

O2016-1479

Office of the City Clerk

Document Tracking Sheet

Meeting Date:	2/10/2016
Sponsor(s):	Pawar (47)
Type:	Ordinance
Title:	Sidewalk cafe(s) for Starbucks Coffee No. 2449
Committee(s) Assignment:	Committee on Transportation and Public Way

ORDINANCE
STARBUCKS COFFEE # 2449
Acct. No. 63414 - 91
Permit No. 1121479

Be It Ordained by the City Council of the City of Chicago:

Permission and authority are hereby given and granted to STARBUCKS COFFEE # 2449 upon the terms and subject to the conditions of this ordinance, to maintain and use a portion of the public right of way for a sidewalk cafe adjacent to its premises located at 4015 N. Lincoln Ave.. Said sidewalk cafe area #1 shall be thirty-five (35) feet in length and five (5) feet in width for a total of one hundred seventy-five (175) square feet and shall allow six (6) feet of clear space from the face of the curb/building line along N. Lincoln Avenue. The compensation for said space and the days and hours of operation for the sidewalk cafe shall be as follows:

Sunday through Saturday 8:00am until 10:00pm
Compensation: $600.00
SEATING CAPACITY: 16

Sidewalk Cafe Permit and approved plan must be posted at all times.

This grant of privilege #1121479 for a sidewalk cafe shall be subject to the provisions of Section 10-28-800 though 10-28-885 of the Municipal Code of Chicago and the directions of the Commissioner of Department of Business Affairs and Consumer Protection, the Commissioner of Streets and Sanitation, and the Commissioner of Transportation.

The permit holder agrees to hold the City of Chicago harmless for any damage, relocation or replacement costs associated with damage, relocation or removal of private property caused by the City performing work in the public way.

Authority for the above named privilege is herein given and granted from and after March 1, 2016 through and including December 1, 2016.

Alderman _____

Ameya Pawar 47th Ward

Department of Business Affairs and Consumer Protection
Small Business Center - Public Way Use Unit
City Hall - 121 N. LaSalle Street, Room 800 • Chicago, IL 60602
312-74-GOBIZ / 312-744-6249 • (312) 744-1944 (TTY)
http //www.cityofchicago.org/bacp

02/10/2016

Alderman **Ameya Pawar**
Ward # **47**
City of Chicago
City Hall, Room **200**
121 North LaSalle Street
Chicago, Illinois 60602

Re: An ordinance to use and maintain a portion of the public right-of-way for **one (1) sidewalk cafe(s)** for **STARBUCKS COFFEE # 2449**, adjacent to the premises known as **4015 N. Lincoln Ave.**.

Dear Alderman **Ameya Pawar**:

The applicant referenced above has requested the use of the public right-of-way for a **sidewalk cafe(s)**. An ordinance has been prepared by the Department of Business Affairs and Consumer Protection – Small Business Center - Public Way Use Unit for presentation to the City Council. Because this request was made for properties located in your ward, as approved by you as per the attached, I respectfully request that you introduce the attached ordinance at the next City Council meeting.

If you have any questions regarding this ordinance, please contact Anthony Bertuca at (312) 744-5506.

Department of Business Affairs and Consumer Protection

City of Chicago

O2016-1481

Office of the City Clerk

Document Tracking Sheet

Meeting Date:	2/10/2016
Sponsor(s):	Pawar (47)
Type:	Ordinance
Title:	Sidewalk cafe(s) for Starbucks Coffee No. 2491
Committee(s) Assignment:	Committee on Transportation and Public Way

ORDINANCE
STARBUCKS COFFEE #2491
Acct. No. 63414 - 74
Permit No. 1121475

Be It Ordained by the City Council of the City of Chicago:

Permission and authority are hereby given and granted to STARBUCKS COFFEE #2491 upon the terms and subject to the conditions of this ordinance, to maintain and use a portion of the public right of way for a sidewalk cafe adjacent to its premises located at 1900 W. Montrose Ave.. Said sidewalk cafe area #1 shall be nineteen (19) feet in length and fifteen (15) feet in width for a total of two hundred eighty-five (285) square feet and shall allow six (6) feet of clear space from the face of the curb/building line along N. Wolcott Avenue. The compensation for said space and the days and hours of operation for the sidewalk cafe shall be as follows:

Sunday through Thursday 8:00am until 8:00pm Friday & Saturday 8:00am until 9:00pm
Compensation: $600.00
SEATING CAPACITY: 20

Sidewalk Cafe Permit and approved plan must be posted at all times.

This grant of privilege #1121475 for a sidewalk cafe shall be subject to the provisions of Section 10-28-800 though 10-28-885 of the Municipal Code of Chicago and the directions of the Commissioner of Department of Business Affairs and Consumer Protection, the Commissioner of Streets and Sanitation, and the Commissioner of Transportation.

The permit holder agrees to hold the City of Chicago harmless for any damage, relocation or replacement costs associated with damage, relocation or removal of private property caused by the City performing work in the public way.

Authority for the above named privilege is herein given and granted from and after March 1, 2016 through and including December 1, 2016.

Alderman _____

Ameya Pawar 47th Ward

Department of Business Affairs and Consumer Protection
Small Business Center - Public Way Use Unit
City Hall - 121 N LaSalle Street, Room 800 • Chicago, IL 60602
312-74-GOBIZ / 312-744-6249 • (312) 744-1944 (TTY)
http://www.cityofchicago.org/bacp

02/10/2016

Alderman **Ameya Pawar**
Ward # **47**
City of Chicago
City Hall, Room **200**
121 North LaSalle Street
Chicago, Illinois 60602

Re: An ordinance to use and maintain a portion of the public right-of-way for **one (1) sidewalk cafe(s)** for **STARBUCKS COFFEE #2491**, adjacent to the premises known as **1900 W. Montrose Ave.**.

Dear Alderman **Ameya Pawar**:

The applicant referenced above has requested the use of the public right-of-way for a **sidewalk cafe(s)**. An ordinance has been prepared by the Department of Business Affairs and Consumer Protection – Small Business Center - Public Way Use Unit for presentation to the City Council. Because this request was made for properties located in your ward, as approved by you as per the attached, I respectfully request that you introduce the attached ordinance at the next City Council meeting.

If you have any questions regarding this ordinance, please contact Anthony Bertuca at (312) 744-5506.

Department of Business Affairs and Consumer Protection

City of Chicago

O2016-1484

Office of the City Clerk

Document Tracking Sheet

Meeting Date:	2/10/2016
Sponsor(s):	Pawar (47)
Type:	Ordinance
Title:	Sidewalk cafe(s) for Subway
Committee(s) Assignment:	Committee on Transportation and Public Way

ORDINANCE
SUBWAY
Acct. No. 379480 - 1
Permit No. 1121510

Be It Ordained by the City Council of the City of Chicago:

Permission and authority are hereby given and granted to SUBWAY upon the terms and subject to the conditions of this ordinance, to maintain and use a portion of the public right of way for a sidewalk cafe adjacent to its premises located at 4771 N. Lincoln Ave.. Said sidewalk cafe area #1 shall be eight (8) feet in length and sixteen (16) feet in width, area #2 shall be ten (10) feet in length and eight (8) feet in width for a total of two hundred eight (208) square feet and shall allow six (6) feet of clear space from the face of the curb/building line along N. Lincoln Avenue. The compensation for said space and the days and hours of operation for the sidewalk cafe shall be as follows:

Monday through Sunday 9:00 a.m. to 11:00 p.m.
Compensation: $600.00
SEATING CAPACITY: 19

Sidewalk Cafe Permit and approved plan must be posted at all times.

This grant of privilege #1121510 for a sidewalk cafe shall be subject to the provisions of Section 10-28-800 though 10-28-885 of the Municipal Code of Chicago and the directions of the Commissioner of Department of Business Affairs and Consumer Protection, the Commissioner of Streets and Sanitation, and the Commissioner of Transportation.

The permit holder agrees to hold the City of Chicago harmless for any damage, relocation or replacement costs associated with damage, relocation or removal of private property caused by the City performing work in the public way.

Authority for the above named privilege is herein given and granted from and after March 1, 2016 through and including December 1, 2016.

Alderman _____

Ameya Pawar 47th Ward

Department of Business Affairs and Consumer Protection
Small Business Center - Public Way Use Unit
City Hall - 121 N. LaSalle Street, Room 800 • Chicago, IL 60602
312-74-GOBIZ / 312-744-6249 • (312) 744-1944 (TTY)
http://www.cityofchicago.org/bacp

02/10/2016

Alderman **Ameya Pawar**
Ward # **47**
City of Chicago
City Hall, Room **200**
121 North LaSalle Street
Chicago, Illinois 60602 .

Re: An ordinance to use and maintain a portion of the public right-of-way for **two (2) sidewalk cafe(s)** for **SUBWAY**, adjacent to the premises known as **4771 N. Lincoln Ave.**.

Dear Alderman **Ameya Pawar**:

The applicant referenced above has requested the use of the public right-of-way for a **sidewalk cafe(s)**. An ordinance has been prepared by the Department of Business Affairs and Consumer Protection – Small Business Center - Public Way Use Unit for presentation to the City Council. Because this request was made for properties located in your ward, as approved by you as per the attached, I respectfully request that you introduce the attached ordinance at the next City Council meeting.

If you have any questions regarding this ordinance, please contact Anthony Bertuca at (312) 744-5506.

Department of Business Affairs and Consumer Protection

City of Chicago

O2016-1487

Office of the City Clerk

Document Tracking Sheet

Meeting Date:	2/10/2016
Sponsor(s):	Pawar (47)
Type:	Ordinance
Title:	Sidewalk cafe(s) for Tavern on Littlefort
Committee(s) Assignment:	Committee on Transportation and Public Way

ORDINANCE
TAVERN ON LITTLEFORT
Acct. No. 247658 - 1
Permit No. 1121539

Be It Ordained by the City Council of the City of Chicago:

Permission and authority are hereby given and granted to TAVERN ON LITTLEFORT upon the terms and subject to the conditions of this ordinance, to maintain and use a portion of the public right of way for a sidewalk cafe adjacent to its premises located at 4128 N. Lincoln Ave.. Said sidewalk cafe area #1 shall be forty-nine point seven five (49.75) feet in length and eleven point five (11.5) feet in width for a total of five hundred seventy-two point one three (572.13) square feet and shall allow six (6) feet of clear space from the face of the curb/building line along W. Warner Avenue. The compensation for said space and the days and hours of operation for the sidewalk cafe shall be as follows:

Sunday through Thursday 8:00 a.m. to 10:00 p.m. Friday and Saturday 8:00 a.m. to 11:00 p.m.
Compensation: $629.34
SEATING CAPACITY: 48

Sidewalk Cafe Permit and approved plan must be posted at all times.

This grant of privilege #1121539 for a sidewalk cafe shall be subject to the provisions of Section 10-28-800 though 10-28-885 of the Municipal Code of Chicago and the directions of the Commissioner of Department of Business Affairs and Consumer Protection, the Commissioner of Streets and Sanitation, and the Commissioner of Transportation.

The permit holder agrees to hold the City of Chicago harmless for any damage, relocation or replacement costs associated with damage, relocation or removal of private property caused by the City performing work in the public way.

Authority for the above named privilege is herein given and granted from and after March 1, 2016 through and including December 1, 2016.

Alderman _____
Ameya Pawar 47th Ward

Department of Business Affairs and Consumer Protection
Small Business Center - Public Way Use Unit
City Hall - 121 N LaSalle Street. Room 800 • Chicago, IL 60602
312-74-GOBIZ / 312-744-6249 • (312) 744-1944 (TTY)
http://www.cityofchicago.org/bacp

02/10/2016

Alderman **Ameya Pawar**
Ward # **47**
City of Chicago
City Hall, Room **200**
121 North LaSalle Street
Chicago, Illinois 60602

Re: An ordinance to use and maintain a portion of the public right-of-way for **one (1) sidewalk cafe(s)** for **TAVERN ON LITTLEFORT**, adjacent to the premises known as **4128 N. Lincoln Ave.**.

Dear Alderman **Ameya Pawar**:

The applicant referenced above has requested the use of the public right-of-way for a **sidewalk cafe(s)**. An ordinance has been prepared by the Department of Business Affairs and Consumer Protection – Small Business Center - Public Way Use Unit for presentation to the City Council. Because this request was made for properties located in your ward, as approved by you as per the attached, I respectfully request that you introduce the attached ordinance at the next City Council meeting.

If you have any questions regarding this ordinance, please contact Anthony Bertuca at (312) 744-5506.

Department of Business Affairs and Consumer Protection

City of Chicago

O2016-1493

Office of the City Clerk

Document Tracking Sheet

Meeting Date:	2/10/2016
Sponsor(s):	Pawar (47)
Type:	Ordinance
Title:	Sidewalk cafe(s) for Tiny
Committee(s) Assignment:	Committee on Transportation and Public Way

ORDINANCE
TINY
Acct. No. 319222 - 1
Permit No. 1121553

Be It Ordained by the City Council of the City of Chicago:

Permission and authority are hereby given and granted to TINY upon the terms and subject to the conditions of this ordinance, to maintain and use a portion of the public right of way for a sidewalk cafe adjacent to its premises located at 4352 N. Leavitt St.. Said sidewalk cafe area #1 shall be forty (40) feet in length and eighteen (18) feet in width, area #2 shall be seven (7) feet in length and twenty-two (22) feet in width for a total of eight hundred seventy-four (874) square feet and shall allow six (6) feet of clear space from the face of the curb/building line along N. Leavitt Street. The compensation for said space and the days and hours of operation for the sidewalk cafe shall be as follows:

Sunday through Saturday 9:00 am until 12:00 am
Compensation: $961.40
SEATING CAPACITY: 25

Sidewalk Cafe Permit and approved plan must be posted at all times.

This grant of privilege #1121553 for a sidewalk cafe shall be subject to the provisions of Section 10-28-800 though 10-28-885 of the Municipal Code of Chicago and the directions of the Commissioner of Department of Business Affairs and Consumer Protection, the Commissioner of Streets and Sanitation, and the Commissioner of Transportation.

The permit holder agrees to hold the City of Chicago harmless for any damage, relocation or replacement costs associated with damage, relocation or removal of private property caused by the City performing work in the public way.

Authority for the above named privilege is herein given and granted from and after March 1, 2016 through and including December 1, 2016.

Alderman _____

Ameya Pawar 47th Ward

Department of Business Affairs and Consumer Protection
Small Business Center - Public Way Use Unit
City Hall - 121 N. LaSalle Street, Room 800 • Chicago, IL 60602
312-74-GOBIZ / 312-744-6249 • (312) 744-1944 (TTY)
http://www.cityofchicago.org/bacp

02/10/2016

Alderman **Ameya Pawar**
Ward # **47**
City of Chicago
City Hall, Room **200**
121 North LaSalle Street
Chicago, Illinois 60602

Re: An ordinance to use and maintain a portion of the public right-of-way for **two (2) sidewalk cafe(s)** for **TINY**, adjacent to the premises known as **4352 N. Leavitt St.**.

Dear Alderman **Ameya Pawar**:

The applicant referenced above has requested the use of the public right-of-way for a **sidewalk cafe(s)**. An ordinance has been prepared by the Department of Business Affairs and Consumer Protection – Small Business Center - Public Way Use Unit for presentation to the City Council. Because this request was made for properties located in your ward, as approved by you as per the attached, I respectfully request that you introduce the attached ordinance at the next City Council meeting.

If you have any questions regarding this ordinance, please contact Anthony Bertuca at (312) 744-5506.

Department of Business Affairs and Consumer Protection

City of Chicago

O2016-1494

Office of the City Clerk

Document Tracking Sheet

Meeting Date:	2/10/2016
Sponsor(s):	Pawar (47)
Type:	Ordinance
Title:	Sidewalk cafe(s) for Waterhouse Tavern and Grill
Committee(s) Assignment:	Committee on Transportation and Public Way

ORDINANCE
WATERHOUSE TAVERN AND GRILL
Acct. No. 251283 - 1
Permit No. 1121449

Be It Ordained by the City Council of the City of Chicago:

Permission and authority are hereby given and granted to WATERHOUSE TAVERN AND GRILL upon the terms and subject to the conditions of this ordinance, to maintain and use a portion of the public right of way for a sidewalk cafe adjacent to its premises located at 3407 N. Paulina St.. Said sidewalk cafe area #1 shall be twenty-five (25) feet in length and fourteen (14) feet in width for a total of three hundred fifty (350) square feet and shall allow six (6) feet of clear space from the face of the curb/building line along N. Paulina Street. The compensation for said space and the days and hours of operation for the sidewalk cafe shall be as follows:

Monday through Sunday 11:00 a.m. to 11:00 p.m.
Compensation: $600.00
SEATING CAPACITY: 24

Sidewalk Cafe Permit and approved plan must be posted at all times.

This grant of privilege #1121449 for a sidewalk cafe shall be subject to the provisions of Section 10-28-800 though 10-28-885 of the Municipal Code of Chicago and the directions of the Commissioner of Department of Business Affairs and Consumer Protection, the Commissioner of Streets and Sanitation, and the Commissioner of Transportation.

The permit holder agrees to hold the City of Chicago harmless for any damage, relocation or replacement costs associated with damage, relocation or removal of private property caused by the City performing work in the public way.

Authority for the above named privilege is herein given and granted from and after March 1, 2016 through and including December 1, 2016.

Alderman _____

Ameya Pawar 47th Ward

Department of Business Affairs and Consumer Protection
Small Business Center - Public Way Use Unit
City Hall - 121 N. LaSalle Street, Room 800 • Chicago, IL 60602
312-74-GOBIZ / 312-744-6249 • (312) 744-1944 (TTY)
http //www.cityofchicago org/bacp

02/10/2016

Alderman **Ameya Pawar**
Ward # **47**
City of Chicago
City Hall, Room **200**
121 North LaSalle Street
Chicago, Illinois 60602

Re: An ordinance to use and maintain a portion of the public right-of-way for **one (1) sidewalk cafe(s)** for **WATERHOUSE TAVERN AND GRILL**, adjacent to the premises known as **3407 N. Paulina St.**.

Dear Alderman **Ameya Pawar**:

The applicant referenced above has requested the use of the public right-of-way for a **sidewalk cafe(s)**. An ordinance has been prepared by the Department of Business Affairs and Consumer Protection – Small Business Center - Public Way Use Unit for presentation to the City Council. Because this request was made for properties located in your ward, as approved by you as per the attached, I respectfully request that you introduce the attached ordinance at the next City Council meeting.

If you have any questions regarding this ordinance, please contact Anthony Bertuca at (312) 744-5506.

Department of Business Affairs and Consumer Protection

City of Chicago

O2016-1495

Office of the City Clerk

Document Tracking Sheet

Meeting Date:	2/10/2016
Sponsor(s):	Pawar (47)
Type:	Ordinance
Title:	Sidewalk cafe(s) for Yogurt Square
Committee(s) Assignment:	Committee on Transportation and Public Way

ORDINANCE
YOGURT SQUARE
Acct. No. 368586 - 1
Permit No. 1121288

Be It Ordained by the City Council of the City of Chicago:

Permission and authority are hereby given and granted to YOGURT SQUARE upon the terms and subject to the conditions of this ordinance, to maintain and use a portion of the public right of way for a sidewalk cafe adjacent to its premises located at 4701 N. Lincoln Ave.. Said sidewalk cafe area #1 shall be fifty point six (50.6) feet in length and seventeen point four (17.4) feet in width for a total of eight hundred eighty point four four (880.44) square feet and shall allow six (6) feet of clear space from the face of the curb/building line along W. Leland. The compensation for said space and the days and hours of operation for the sidewalk cafe shall be as follows:

Monday to Sunday 11:00 am - 12:00 am
Compensation: $968.48
SEATING CAPACITY: 52

Sidewalk Cafe Permit and approved plan must be posted at all times.

This grant of privilege #1121288 for a sidewalk cafe shall be subject to the provisions of Section 10-28-800 though 10-28-885 of the Municipal Code of Chicago and the directions of the Commissioner of Department of Business Affairs and Consumer Protection, the Commissioner of Streets and Sanitation, and the Commissioner of Transportation.

The permit holder agrees to hold the City of Chicago harmless for any damage, relocation or replacement costs associated with damage, relocation or removal of private property caused by the City performing work in the public way.

Authority for the above named privilege is herein given and granted from and after March 1, 2016 through and including December 1, 2016.

Alderman _____

Ameya Pawar 47th Ward

Department of Business Affairs and Consumer Protection
Small Business Center - Public Way Use Unit
City Hall - 121 N. LaSalle Street, Room 800 • Chicago, IL 60602
312-74-GOBIZ / 312-744-6249 • (312) 744-1944 (TTY)
http://www.cityofchicago.org/bacp

02/10/2016

Alderman **Ameya Pawar**
Ward # **47**
City of Chicago
City Hall, Room **200**
121 North LaSalle Street
Chicago, Illinois 60602

Re: An ordinance to use and maintain a portion of the public right-of-way for **one (1) sidewalk cafe(s)** for **YOGURT SQUARE**, adjacent to the premises known as **4701 N. Lincoln Ave.**.

Dear Alderman **Ameya Pawar**:

The applicant referenced above has requested the use of the public right-of-way for a **sidewalk cafe(s)**. An ordinance has been prepared by the Department of Business Affairs and Consumer Protection – Small Business Center - Public Way Use Unit for presentation to the City Council. Because this request was made for properties located in your ward, as approved by you as per the attached, I respectfully request that you introduce the attached ordinance at the next City Council meeting.

If you have any questions regarding this ordinance, please contact Anthony Bertuca at (312) 744-5506.

Department of Business Affairs and Consumer Protection

City of Chicago

O2016-1526

Office of the City Clerk

Document Tracking Sheet

Meeting Date:	2/10/2016
Sponsor(s):	Pawar (47)
Type:	Ordinance
Title:	Sidewalk cafe(s) for Woodie's Flat
Committee(s) Assignment:	Committee on Transportation and Public Way

ORDINANCE
WOODIE'S FLAT
Acct. No. 9244 - 19
Permit No. 1121591

Be It Ordained by the City Council of the City of Chicago:

Permission and authority are hereby given and granted to WOODIE'S FLAT upon the terms and subject to the conditions of this ordinance, to maintain and use a portion of the public right of way for a sidewalk cafe adjacent to its premises located at 1535 N. Wells St.. Said sidewalk cafe area #1 shall be twenty-five (25) feet in length and nine (9) feet in width for a total of two hundred twenty-five (225) square feet and shall allow six (6) feet of clear space from the face of the curb/building line along N. Wells Street. The compensation for said space and the days and hours of operation for the sidewalk cafe shall be as follows:

Monday through Thursday 5:00 p.m. to 10:00 p.m. Friday 2:00 p.m. to 10:00 p.m. Saturday and Sunday 11:00 a.m. to 10:00 p.m.
Compensation: $600.00
SEATING CAPACITY: 28

Sidewalk Cafe Permit and approved plan must be posted at all times.

This grant of privilege #1121591 for a sidewalk cafe shall be subject to the provisions of Section 10-28-800 though 10-28-885 of the Municipal Code of Chicago and the directions of the Commissioner of Department of Business Affairs and Consumer Protection, the Commissioner of Streets and Sanitation, and the Commissioner of Transportation.

The permit holder agrees to hold the City of Chicago harmless for any damage, relocation or replacement costs associated with damage, relocation or removal of private property caused by the City performing work in the public way.

Authority for the above named privilege is herein given and granted from and after March 1, 2016 through and including December 1, 2016.

Alderman _____
~~Walter Burnett Jr. 27th Ward~~

Department of Business Affairs and Consumer Protection
Small Business Center - Public Way Use Unit
City Hall - 121 N. LaSalle Street, Room 800 • Chicago, IL 60602
312-74-GOBIZ / 312-744-6249 • (312) 744-1944 (TTY)
http://www.cityofchicago.org/bacp

02/10/2016

Alderman **Walter Burnett Jr.**
Ward # **27**
City of Chicago
City Hall, Room **300**
121 North LaSalle Street
Chicago, Illinois 60602

Re: An ordinance to use and maintain a portion of the public right-of-way for **one (1) sidewalk cafe(s)** for **WOODIE'S FLAT**, adjacent to the premises known as **1535 N. Wells St.**.

Dear Alderman **Walter Burnett Jr.**:

The applicant referenced above has requested the use of the public right-of-way for a **sidewalk cafe(s)**. An ordinance has been prepared by the Department of Business Affairs and Consumer Protection – Small Business Center - Public Way Use Unit for presentation to the City Council. Because this request was made for properties located in your ward, as approved by you as per the attached, I respectfully request that you introduce the attached ordinance at the next City Council meeting.

If you have any questions regarding this ordinance, please contact Anthony Bertuca at (312) 744-5506.

Department of Business Affairs and Consumer Protection

City of Chicago

O2016-1217

Office of the City Clerk

Document Tracking Sheet

Meeting Date:	2/10/2016
Sponsor(s):	Osterman (48)
Type:	Ordinance
Title:	Sidewalk cafe(s) for Ann Sather Restauant Granville
Committee(s) Assignment:	Committee on Transportation and Public Way

ORDINANCE
Ann Sather Restaurant Granville
Acct. No. 2962 - 10
Permit No. 1121583

Be It Ordained by the City Council of the City of Chicago:

Permission and authority are hereby given and granted to Ann Sather Restaurant Granville upon the terms and subject to the conditions of this ordinance, to maintain and use a portion of the public right of way for a sidewalk cafe adjacent to its premises located at 1145-1147 W. Granville Ave.. Said sidewalk cafe area #1 shall be twenty-four point five (24.5) feet in length and thirteen point seven five (13.75) feet in width for a total of three hundred thirty-six point eight eight (336.88) square feet and shall allow six (6) feet of clear space from the face of the curb/building line along Granville. The compensation for said space and the days and hours of operation for the sidewalk cafe shall be as follows:

Monday-Sunday 8:00 am - 4:00 pm
Compensation: $600.00
SEATING CAPACITY: 30

Sidewalk Cafe Permit and approved plan must be posted at all times.

This grant of privilege #1121583 for a sidewalk cafe shall be subject to the provisions of Section 10-28-800 though 10-28-885 of the Municipal Code of Chicago and the directions of the Commissioner of Department of Business Affairs and Consumer Protection, the Commissioner of Streets and Sanitation, and the Commissioner of Transportation.

The permit holder agrees to hold the City of Chicago harmless for any damage, relocation or replacement costs associated with damage, relocation or removal of private property caused by the City performing work in the public way.

Authority for the above named privilege is herein given and granted from and after March 1, 2016 through and including December 1, 2016.

Alderman _____

Harry Osterman 48th Ward

Department of Business Affairs and Consumer Protection
Small Business Center - Public Way Use Unit
City Hall - 121 N. LaSalle Street, Room 800 • Chicago, IL 60602
312-74-GOBIZ / 312-744-6249 • (312) 744-1944 (TTY)
http://www.cityofchicago.org/bacp

02/10/2016

Alderman **Harry Osterman**
Ward # **48**
City of Chicago
City Hall, Room **300**
121 North LaSalle Street
Chicago, Illinois 60602

Re: An ordinance to use and maintain a portion of the public right-of-way for **one (1) sidewalk cafe(s)** for **Ann Sather Restaurant Granville**, adjacent to the premises known as **1145-1147 W. Granville Ave.**.

Dear Alderman **Harry Osterman**:

The applicant referenced above has requested the use of the public right-of-way for a **sidewalk cafe(s)**. An ordinance has been prepared by the Department of Business Affairs and Consumer Protection – Small Business Center - Public Way Use Unit for presentation to the City Council. Because this request was made for properties located in your ward, as approved by you as per the attached, I respectfully request that you introduce the attached ordinance at the next City Council meeting.

If you have any questions regarding this ordinance, please contact Anthony Bertuca at (312) 744-5506.

Department of Business Affairs and Consumer Protection

City of Chicago

O2016-1224

Office of the City Clerk

Document Tracking Sheet

Meeting Date:	2/10/2016
Sponsor(s):	Osterman (48)
Type:	Ordinance
Title:	Sidewalk cafe(s) for Big Chicks, Inc.
Committee(s) Assignment:	Committee on Transportation and Public Way

ORDINANCE
BIG CHICKS, INC.
Acct. No. 5466 - 1
Permit No. 1121304

Be It Ordained by the City Council of the City of Chicago:

Permission and authority are hereby given and granted to BIG CHICKS, INC. upon the terms and subject to the conditions of this ordinance, to maintain and use a portion of the public right of way for a sidewalk cafe adjacent to its premises located at 5024 N. Sheridan Rd.. Said sidewalk cafe area #1 shall be twenty (20) feet in length and eight (8) feet in width for a total of one hundred sixty (160) square feet and shall allow six (6) feet of clear space from the face of the curb/building line along N Sheridan Rd. The compensation for said space and the days and hours of operation for the sidewalk cafe shall be as follows:

Monday through Thursday 9:00 a.m. until 10:00 p.m. Friday and Saturday 9:00 a.m. until 12:00 Midnight Sunday 11:00 a.m. until 12:00 Midnight
Compensation: $600.00
SEATING CAPACITY: 16

Sidewalk Cafe Permit and approved plan must be posted at all times.

This grant of privilege #1121304 for a sidewalk cafe shall be subject to the provisions of Section 10-28-800 though 10-28-885 of the Municipal Code of Chicago and the directions of the Commissioner of Department of Business Affairs and Consumer Protection, the Commissioner of Streets and Sanitation, and the Commissioner of Transportation.

The permit holder agrees to hold the City of Chicago harmless for any damage, relocation or replacement costs associated with damage, relocation or removal of private property caused by the City performing work in the public way.

Authority for the above named privilege is herein given and granted from and after March 1, 2016 through and including December 1, 2016.

Alderman _____

Harry Osterman 48th Ward

Department of Business Affairs and Consumer Protection
Small Business Center - Public Way Use Unit
City Hall - 121 N. LaSalle Street, Room 800 • Chicago, IL 60602
312-74-GOBIZ / 312-744-6249 • (312) 744-1944 (TTY)
http://www.cityofchicago.org/bacp

02/10/2016

Alderman **Harry Osterman**
Ward # **48**
City of Chicago
City Hall, Room **300**
121 North LaSalle Street
Chicago, Illinois 60602

Re: An ordinance to use and maintain a portion of the public right-of-way for **one (1) sidewalk cafe(s)** for **BIG CHICKS, INC.**, adjacent to the premises known as **5024 N. Sheridan Rd.**.

Dear Alderman **Harry Osterman**:

The applicant referenced above has requested the use of the public right-of-way for a **sidewalk cafe(s)**. An ordinance has been prepared by the Department of Business Affairs and Consumer Protection – Small Business Center - Public Way Use Unit for presentation to the City Council. Because this request was made for properties located in your ward, as approved by you as per the attached, I respectfully request that you introduce the attached ordinance at the next City Council meeting.

If you have any questions regarding this ordinance, please contact Anthony Bertuca at (312) 744-5506.

Department of Business Affairs and Consumer Protection

City of Chicago

O2016-1226

Office of the City Clerk

Document Tracking Sheet

Meeting Date:	2/10/2016
Sponsor(s):	Osterman (48)
Type:	Ordinance
Title:	Sidewalk cafe(s) for Burke's Public House
Committee(s) Assignment:	Committee on Transportation and Public Way

ORDINANCE
BURKE'S PUBLIC HOUSE
Acct. No. 348890 - 1
Permit No. 1121293

Be It Ordained by the City Council of the City of Chicago:

Permission and authority are hereby given and granted to BURKE'S PUBLIC HOUSE upon the terms and subject to the conditions of this ordinance, to maintain and use a portion of the public right of way for a sidewalk cafe adjacent to its premises located at 5401-5403 N. Broadway . Said sidewalk cafe area #1 shall be forty-five (45) feet in length and eleven (11) feet in width for a total of four hundred ninety-five (495) square feet and shall allow six (6) feet of clear space from the face of the curb/building line along W. Balmoral. The compensation for said space and the days and hours of operation for the sidewalk cafe shall be as follows:

Monday thru Sunday 4:00 p.m. to 12 a.m.
Compensation: $600.00
SEATING CAPACITY: 40

Sidewalk Cafe Permit and approved plan must be posted at all times.

This grant of privilege #1121293 for a sidewalk cafe shall be subject to the provisions of Section 10-28-800 though 10-28-885 of the Municipal Code of Chicago and the directions of the Commissioner of Department of Business Affairs and Consumer Protection, the Commissioner of Streets and Sanitation, and the Commissioner of Transportation.

The permit holder agrees to hold the City of Chicago harmless for any damage, relocation or replacement costs associated with damage, relocation or removal of private property caused by the City performing work in the public way.

Authority for the above named privilege is herein given and granted from and after March 1, 2016 through and including December 1, 2016.

Alderman _____

Harry Osterman 48th Ward

Department of Business Affairs and Consumer Protection
Small Business Center - Public Way Use Unit
City Hall - 121 N LaSalle Street, Room 800 • Chicago, IL 60602
312-74-GOBIZ / 312-744-6249 • (312) 744-1944 (TTY)
http://www.cityofchicago.org/bacp

02/10/2016

Alderman **Harry Osterman**
Ward # **48**
City of Chicago
City Hall, Room **300**
121 North LaSalle Street
Chicago, Illinois 60602

Re: An ordinance to use and maintain a portion of the public right-of-way for **one (1) sidewalk cafe(s)** for **BURKE'S PUBLIC HOUSE**, adjacent to the premises known as **5401-5403 N. Broadway** .

Dear Alderman **Harry Osterman**:

The applicant referenced above has requested the use of the public right-of-way for a **sidewalk cafe(s)**. An ordinance has been prepared by the Department of Business Affairs and Consumer Protection – Small Business Center - Public Way Use Unit for presentation to the City Council. Because this request was made for properties located in your ward, as approved by you as per the attached, I respectfully request that you introduce the attached ordinance at the next City Council meeting.

If you have any questions regarding this ordinance, please contact Anthony Bertuca at (312) 744-5506.

Department of Business Affairs and Consumer Protection

City of Chicago

O2016-1229

Office of the City Clerk

Document Tracking Sheet

Meeting Date:	2/10/2016
Sponsor(s):	Osterman (48)
Type:	Ordinance
Title:	Sidewalk cafe(s) for Cookies and Carnitas
Committee(s) Assignment:	Committee on Transportation and Public Way

ORDINANCE
COOKIES AND CARNITAS
Acct. No. 384921 - 1
Permit No. 1121556

Be It Ordained by the City Council of the City of Chicago:

Permission and authority are hereby given and granted to COOKIES AND CARNITAS upon the terms and subject to the conditions of this ordinance, to maintain and use a portion of the public right of way for a sidewalk cafe adjacent to its premises located at 5757-5759 N. Broadway . Said sidewalk cafe area #1 shall be thirty (30) feet in length and nine (9) feet in width for a total of two hundred seventy (270) square feet and shall allow six (6) feet of clear space from the face of the curb/building line along Ardmore. The compensation for said space and the days and hours of operation for the sidewalk cafe shall be as follows:

Sunday through Thursday 11:00 a.m. to 10:00 p.m. Friday and Saturday 11:00 a.m. to 11:00 p.m.
Compensation: $600.00
SEATING CAPACITY: 16

Sidewalk Cafe Permit and approved plan must be posted at all times.

This grant of privilege #1121556 for a sidewalk cafe shall be subject to the provisions of Section 10-28-800 though 10-28-885 of the Municipal Code of Chicago and the directions of the Commissioner of Department of Business Affairs and Consumer Protection, the Commissioner of Streets and Sanitation, and the Commissioner of Transportation.

The permit holder agrees to hold the City of Chicago harmless for any damage, relocation or replacement costs associated with damage, relocation or removal of private property caused by the City performing work in the public way.

Authority for the above named privilege is herein given and granted from and after March 1, 2016 through and including December 1, 2016.

Alderman _____

Harry Osterman 48th Ward

Department of Business Affairs and Consumer Protection
Small Business Center - Public Way Use Unit
City Hall - 121 N LaSalle Street, Room 800 • Chicago, IL 60602
312-74-GOBIZ / 312-744-6249 • (312) 744-1944 (TTY)
http://www.cityofchicago.org/bacp

02/10/2016

Alderman **Harry Osterman**
Ward # **48**
City of Chicago
City Hall, Room **300**
121 North LaSalle Street
Chicago, Illinois 60602

Re: An ordinance to use and maintain a portion of the public right-of-way for **one (1) sidewalk cafe(s)** for **COOKIES AND CARNITAS**, adjacent to the premises known as **5757-5759 N. Broadway** .

Dear Alderman **Harry Osterman**:

The applicant referenced above has requested the use of the public right-of-way for a **sidewalk cafe(s)**. An ordinance has been prepared by the Department of Business Affairs and Consumer Protection – Small Business Center - Public Way Use Unit for presentation to the City Council. Because this request was made for properties located in your ward, as approved by you as per the attached, I respectfully request that you introduce the attached ordinance at the next City Council meeting.

If you have any questions regarding this ordinance, please contact Anthony Bertuca at (312) 744-5506.

Department of Business Affairs and Consumer Protection

City of Chicago

O2016-1233

Office of the City Clerk

Document Tracking Sheet

Meeting Date:	2/10/2016
Sponsor(s):	Osterman (48)
Type:	Ordinance
Title:	Sidewalk cafe(s) for Ellipsis Coffeehouse LLC
Committee(s) Assignment:	Committee on Transportation and Public Way

ORDINANCE
ELLIPSIS COFFEEHOUSE LLC
Acct. No. 379370 - 1
Permit No. 1121834

Be It Ordained by the City Council of the City of Chicago:

Permission and authority are hereby given and granted to ELLIPSIS COFFEEHOUSE LLC upon the terms and subject to the conditions of this ordinance, to maintain and use a portion of the public right of way for a sidewalk cafe adjacent to its premises located at 1259 W. Devon Ave.. Said sidewalk cafe area #1 shall be fourteen (14) feet in length and eleven (11) feet in width for a total of one hundred fifty-four (154) square feet and shall allow six (6) feet of clear space from the face of the curb/building line along W. Devon Avenue. The compensation for said space and the days and hours of operation for the sidewalk cafe shall be as follows:

Monday through Sunday 8:00 a.m. to 9:00 p.m.
Compensation: $600.00
SEATING CAPACITY: 15

Sidewalk Cafe Permit and approved plan must be posted at all times.

This grant of privilege #1121834 for a sidewalk cafe shall be subject to the provisions of Section 10-28-800 though 10-28-885 of the Municipal Code of Chicago and the directions of the Commissioner of Department of Business Affairs and Consumer Protection, the Commissioner of Streets and Sanitation, and the Commissioner of Transportation.

The permit holder agrees to hold the City of Chicago harmless for any damage, relocation or replacement costs associated with damage, relocation or removal of private property caused by the City performing work in the public way.

Authority for the above named privilege is herein given and granted from and after March 1, 2016 through and including December 1, 2016.

Alderman _____

Harry Osterman 48th Ward

Department of Business Affairs and Consumer Protection
Small Business Center - Public Way Use Unit
City Hall - 121 N. LaSalle Street, Room 800 • Chicago, IL 60602
312-74-GOBIZ / 312-744-6249 • (312) 744-1944 (TTY)
http://www.cityofchicago.org/bacp

02/10/2016

Alderman **Harry Osterman**
Ward # **48**
City of Chicago
City Hall, Room **300**
121 North LaSalle Street
Chicago, Illinois 60602

Re: An ordinance to use and maintain a portion of the public right-of-way for **one (1) sidewalk cafe(s)** for **ELLIPSIS COFFEEHOUSE LLC**, adjacent to the premises known as **1259 W. Devon Ave.**.

Dear Alderman **Harry Osterman**:

The applicant referenced above has requested the use of the public right-of-way for a **sidewalk cafe(s)**. An ordinance has been prepared by the Department of Business Affairs and Consumer Protection – Small Business Center - Public Way Use Unit for presentation to the City Council. Because this request was made for properties located in your ward, as approved by you as per the attached, I respectfully request that you introduce the attached ordinance at the next City Council meeting.

If you have any questions regarding this ordinance, please contact Anthony Bertuca at (312) 744-5506.

Department of Business Affairs and Consumer Protection

City of Chicago

O2016-1235

Office of the City Clerk

Document Tracking Sheet

Meeting Date:	2/10/2016
Sponsor(s):	Osterman (48)
Type:	Ordinance
Title:	Sidewalk cafe(s) for Kopi, A Traveler's Cafe
Committee(s) Assignment:	Committee on Transportation and Public Way

ORDINANCE
KOPI, A TRAVELER'S CAFE
Acct. No. 17294 - 1
Permit No. 1121757

Be It Ordained by the City Council of the City of Chicago:

Permission and authority are hereby given and granted to KOPI, A TRAVELER'S CAFE upon the terms and subject to the conditions of this ordinance, to maintain and use a portion of the public right of way for a sidewalk cafe adjacent to its premises located at 5317 N. Clark St.. Said sidewalk cafe area #1 shall be fourteen (14) feet in length and two (2) feet in width, area #2 shall be eight (8) feet in length and four point five (4.5) feet in width, area #3 shall be six (6) feet in length and four point five (4.5) feet in width for a total of ninety-one (91) square feet and shall allow six (6) feet of clear space from the face of the curb/building line along N. Clark Street. The compensation for said space and the days and hours of operation for the sidewalk cafe shall be as follows:

Monday through Thursday 8:00 a.m. until 11:00 p.m.Friday 8:00 a.m. until to 12:00 midnight Saturday 9:00 a.m. until 12:00 midnight Sunday 10:00 a.m. until 11:00 p.m.
Compensation: $600.00
SEATING CAPACITY: 11

Sidewalk Cafe Permit and approved plan must be posted at all times.

This grant of privilege #1121757 for a sidewalk cafe shall be subject to the provisions of Section 10-28-800 though 10-28-885 of the Municipal Code of Chicago and the directions of the Commissioner of Department of Business Affairs and Consumer Protection, the Commissioner of Streets and Sanitation, and the Commissioner of Transportation.

The permit holder agrees to hold the City of Chicago harmless for any damage, relocation or replacement costs associated with damage, relocation or removal of private property caused by the City performing work in the public way.

Authority for the above named privilege is herein given and granted from and after March 1, 2016 through and including December 1, 2016.

Alderman _____

Harry Osterman 48th Ward

Department of Business Affairs and Consumer Protection
Small Business Center - Public Way Use Unit
City Hall - 121 N. LaSalle Street, Room 800 • Chicago, IL 60602
312-74-GOBIZ / 312-744-6249 • (312) 744-1944 (TTY)
http://www.cityofchicago.org/bacp

02/10/2016

Alderman **Harry Osterman**
Ward # **48**
City of Chicago
City Hall, Room **300**
121 North LaSalle Street
Chicago, Illinois 60602

Re: An ordinance to use and maintain a portion of the public right-of-way for **three (3) sidewalk cafe(s)** for **KOPI, A TRAVELER'S CAFE**, adjacent to the premises known as **5317 N. Clark St.**.

Dear Alderman **Harry Osterman**:

The applicant referenced above has requested the use of the public right-of-way for a **sidewalk cafe(s)**. An ordinance has been prepared by the Department of Business Affairs and Consumer Protection – Small Business Center - Public Way Use Unit for presentation to the City Council. Because this request was made for properties located in your ward, as approved by you as per the attached, I respectfully request that you introduce the attached ordinance at the next City Council meeting.

If you have any questions regarding this ordinance, please contact Anthony Bertuca at (312) 744-5506.

Department of Business Affairs and Consumer Protection

City of Chicago

O2016-1241

Office of the City Clerk

Document Tracking Sheet

Meeting Date:	2/10/2016
Sponsor(s):	Osterman (48)
Type:	Ordinance
Title:	Sidewalk cafe(s) for Little Corner Snack Shop, The
Committee(s) Assignment:	Committee on Transportation and Public Way

ORDINANCE
THE LITTLE CORNER SNACK SHOP
Acct. No. 14863 - 1
Permit No. 1121790

Be It Ordained by the City Council of the City of Chicago:

Permission and authority are hereby given and granted to THE LITTLE CORNER SNACK SHOP upon the terms and subject to the conditions of this ordinance, to maintain and use a portion of the public right of way for a sidewalk cafe adjacent to its premises located at 5937 N. Broadway . Said sidewalk cafe area #1 shall be forty (40) feet in length and eight (8) feet in width for a total of three hundred twenty (320) square feet and shall allow six (6) feet of clear space from the face of the curb/building line along Broadway. The compensation for said space and the days and hours of operation for the sidewalk cafe shall be as follows:

Monday - Sunday 8:00 am to 9:00 pm
Compensation: $600.00
SEATING CAPACITY: 30

Sidewalk Cafe Permit and approved plan must be posted at all times.

This grant of privilege #1121790 for a sidewalk cafe shall be subject to the provisions of Section 10-28-800 though 10-28-885 of the Municipal Code of Chicago and the directions of the Commissioner of Department of Business Affairs and Consumer Protection, the Commissioner of Streets and Sanitation, and the Commissioner of Transportation.

The permit holder agrees to hold the City of Chicago harmless for any damage, relocation or replacement costs associated with damage, relocation or removal of private property caused by the City performing work in the public way.

Authority for the above named privilege is herein given and granted from and after March 1, 2016 through and including December 1, 2016.

Alderman _____

Harry Osterman 48th Ward

Department of Business Affairs and Consumer Protection
Small Business Center - Public Way Use Unit
City Hall - 121 N. LaSalle Street, Room 800 • Chicago, IL 60602
312-74-GOBIZ / 312-744-6249 • (312) 744-1944 (TTY)
http://www.cityofchicago.org/bacp

02/10/2016

Alderman **Harry Osterman**
Ward # **48**
City of Chicago
City Hall, Room **300**
121 North LaSalle Street
Chicago, Illinois 60602

Re: An ordinance to use and maintain a portion of the public right-of-way for **one (1) sidewalk cafe(s)** for **THE LITTLE CORNER SNACK SHOP**, adjacent to the premises known as **5937 N. Broadway** .

Dear Alderman **Harry Osterman**:

The applicant referenced above has requested the use of the public right-of-way for a **sidewalk cafe(s)**. An ordinance has been prepared by the Department of Business Affairs and Consumer Protection – Small Business Center - Public Way Use Unit for presentation to the City Council. Because this request was made for properties located in your ward, as approved by you as per the attached, I respectfully request that you introduce the attached ordinance at the next City Council meeting.

If you have any questions regarding this ordinance, please contact Anthony Bertuca at (312) 744-5506.

Department of Business Affairs and Consumer Protection

City of Chicago

O2016-1244

Office of the City Clerk

Document Tracking Sheet

Meeting Date:	2/10/2016
Sponsor(s):	Osterman (48)
Type:	Ordinance
Title:	Sidewalk cafe(s) for Mas Alla Del Sol
Committee(s) Assignment:	Committee on Transportation and Public Way

ORDINANCE
MAS ALLA DEL SOL
Acct. No. 368271 - 1
Permit No. 1121292

Be It Ordained by the City Council of the City of Chicago:

Permission and authority are hereby given and granted to MAS ALLA DEL SOL upon the terms and subject to the conditions of this ordinance, to maintain and use a portion of the public right of way for a sidewalk cafe adjacent to its premises located at 5848 N. Broadway . Said sidewalk cafe area #1 shall be twenty-five (25) feet in length and eleven (11) feet in width for a total of two hundred seventy-five (275) square feet and shall allow six (6) feet of clear space from the face of the curb/building line along Broadway. The compensation for said space and the days and hours of operation for the sidewalk cafe shall be as follows:

Tuesday to Thursday 8:00 am - 10:00 pm Friday & Saturday 8:00 am - 11:00 pm Sunday 8:00 am - 9:00 pm
Compensation: $600.00
SEATING CAPACITY: 22

Sidewalk Cafe Permit and approved plan must be posted at all times.

This grant of privilege #1121292 for a sidewalk cafe shall be subject to the provisions of Section 10-28-800 though 10-28-885 of the Municipal Code of Chicago and the directions of the Commissioner of Department of Business Affairs and Consumer Protection, the Commissioner of Streets and Sanitation, and the Commissioner of Transportation.

The permit holder agrees to hold the City of Chicago harmless for any damage, relocation or replacement costs associated with damage, relocation or removal of private property caused by the City performing work in the public way.

Authority for the above named privilege is herein given and granted from and after March 1, 2016 through and including December 1, 2016.

Alderman _____

Harry Osterman 48th Ward

Department of Business Affairs and Consumer Protection
Small Business Center - Public Way Use Unit
City Hall - 121 N. LaSalle Street, Room 800 • Chicago, IL 60602
312-74-GOBIZ / 312-744-6249 • (312) 744-1944 (TTY)
http://www.cityofchicago.org/bacp

02/10/2016

Alderman **Harry Osterman**
Ward # **48**
City of Chicago
City Hall, Room **300**
121 North LaSalle Street
Chicago, Illinois 60602

Re: An ordinance to use and maintain a portion of the public right-of-way for **one (1) sidewalk cafe(s)** for **MAS ALLA DEL SOL**, adjacent to the premises known as **5848 N. Broadway** .

Dear Alderman **Harry Osterman**:

The applicant referenced above has requested the use of the public right-of-way for a **sidewalk cafe(s)**. An ordinance has been prepared by the Department of Business Affairs and Consumer Protection – Small Business Center - Public Way Use Unit for presentation to the City Council. Because this request was made for properties located in your ward, as approved by you as per the attached, I respectfully request that you introduce the attached ordinance at the next City Council meeting.

If you have any questions regarding this ordinance, please contact Anthony Bertuca at (312) 744-5506.

Department of Business Affairs and Consumer Protection

City of Chicago

O2016-1247

Office of the City Clerk

Document Tracking Sheet

Meeting Date:	2/10/2016
Sponsor(s):	Osterman (48)
Type:	Ordinance
Title:	Sidewalk cafe(s) for Metropolis Coffee Company
Committee(s) Assignment:	Committee on Transportation and Public Way

ORDINANCE
METROPOLIS COFFEE COMPANY
Acct. No. 265027 - 1
Permit No. 1121416

Be It Ordained by the City Council of the City of Chicago:

Permission and authority are hereby given and granted to METROPOLIS COFFEE COMPANY upon the terms and subject to the conditions of this ordinance, to maintain and use a portion of the public right of way for a sidewalk cafe adjacent to its premises located at 1039-41 W. Granville Ave.. Said sidewalk cafe area #1 shall be fourteen (14) feet in length and five point five (5.5) feet in width, area #2 shall be twenty (20) feet in length and five point five (5.5) feet in width for a total of one hundred eighty-seven (187) square feet and shall allow six (6) feet of clear space from the face of the curb/building line along W. Granville Ave.. The compensation for said space and the days and hours of operation for the sidewalk cafe shall be as follows:

Monday through Sunday 8:00a.m. to 8:00 p.m.
Compensation: $600.00
SEATING CAPACITY: 15

Sidewalk Cafe Permit and approved plan must be posted at all times.

This grant of privilege #1121416 for a sidewalk cafe shall be subject to the provisions of Section 10-28-800 though 10-28-885 of the Municipal Code of Chicago and the directions of the Commissioner of Department of Business Affairs and Consumer Protection, the Commissioner of Streets and Sanitation, and the Commissioner of Transportation.

The permit holder agrees to hold the City of Chicago harmless for any damage, relocation or replacement costs associated with damage, relocation or removal of private property caused by the City performing work in the public way.

Authority for the above named privilege is herein given and granted from and after March 1, 2016 through and including December 1, 2016.

Alderman _____

Harry Osterman 48th Ward

Department of Business Affairs and Consumer Protection
Small Business Center - Public Way Use Unit
City Hall - 121 N. LaSalle Street, Room 800 • Chicago, IL 60602
312-74-GOBIZ / 312-744-6249 • (312) 744-1944 (TTY)
http://www.cityofchicago.org/bacp

02/10/2016

Alderman **Harry Osterman**
Ward # **48**
City of Chicago
City Hall, Room **300**
121 North LaSalle Street
Chicago, Illinois 60602

Re: An ordinance to use and maintain a portion of the public right-of-way for **two (2) sidewalk cafe(s)** for **METROPOLIS COFFEE COMPANY**, adjacent to the premises known as **1039-41 W. Granville Ave.**.

Dear Alderman **Harry Osterman**:

The applicant referenced above has requested the use of the public right-of-way for a **sidewalk cafe(s)**. An ordinance has been prepared by the Department of Business Affairs and Consumer Protection – Small Business Center - Public Way Use Unit for presentation to the City Council. Because this request was made for properties located in your ward, as approved by you as per the attached, I respectfully request that you introduce the attached ordinance at the next City Council meeting.

If you have any questions regarding this ordinance, please contact Anthony Bertuca at (312) 744-5506.

Department of Business Affairs and Consumer Protection

City of Chicago

O2016-1249

Office of the City Clerk

Document Tracking Sheet

Meeting Date:	2/10/2016
Sponsor(s):	Osterman (48)
Type:	Ordinance
Title:	Sidewalk cafe(s) for Nookies Cafe & Restaurant
Committee(s) Assignment:	Committee on Transportation and Public Way

ORDINANCE
NOOKIES CAFE & RESTAURANT
Acct. No. 364505 - 1
Permit No. 1121413

Be It Ordained by the City Council of the City of Chicago:

Permission and authority are hereby given and granted to NOOKIES CAFE & RESTAURANT upon the terms and subject to the conditions of this ordinance, to maintain and use a portion of the public right of way for a sidewalk cafe adjacent to its premises located at 1100 W. Bryn Mawr Ave.. Said sidewalk cafe area #1 shall be one hundred two (102) feet in length and twenty (20) feet in width for a total of two thousand forty (2040) square feet and shall allow six (6) feet of clear space from the face of the curb/building line along N. Winthrop. The compensation for said space and the days and hours of operation for the sidewalk cafe shall be as follows:

Sunday through Thursday 8:00 a.m. to 11:00 p.m. Friday and Saturday 8:00 a.m. to 12:00 midnight
Compensation: $2,244.00
SEATING CAPACITY: 104

Sidewalk Cafe Permit and approved plan must be posted at all times.

This grant of privilege #1121413 for a sidewalk cafe shall be subject to the provisions of Section 10-28-800 though 10-28-885 of the Municipal Code of Chicago and the directions of the Commissioner of Department of Business Affairs and Consumer Protection, the Commissioner of Streets and Sanitation, and the Commissioner of Transportation.

The permit holder agrees to hold the City of Chicago harmless for any damage, relocation or replacement costs associated with damage, relocation or removal of private property caused by the City performing work in the public way.

Authority for the above named privilege is herein given and granted from and after March 1, 2016 through and including December 1, 2016.

Alderman _____

Harry Osterman 48th Ward

Department of Business Affairs and Consumer Protection
Small Business Center - Public Way Use Unit
City Hall - 121 N. LaSalle Street, Room 800 • Chicago, IL 60602
312-74-GOBIZ / 312-744-6249 • (312) 744-1944 (TTY)
http://www.cityofchicago.org/bacp

02/10/2016

Alderman **Harry Osterman**
Ward # **48**
City of Chicago
City Hall, Room **300**
121 North LaSalle Street
Chicago, Illinois 60602

Re: An ordinance to use and maintain a portion of the public right-of-way for **one (1) sidewalk cafe(s)** for **NOOKIES CAFE & RESTAURANT**, adjacent to the premises known as **1100 W. Bryn Mawr Ave.**.

Dear Alderman **Harry Osterman**:

The applicant referenced above has requested the use of the public right-of-way for a **sidewalk cafe(s)**. An ordinance has been prepared by the Department of Business Affairs and Consumer Protection – Small Business Center - Public Way Use Unit for presentation to the City Council. Because this request was made for properties located in your ward, as approved by you as per the attached, I respectfully request that you introduce the attached ordinance at the next City Council meeting.

If you have any questions regarding this ordinance, please contact Anthony Bertuca at (312) 744-5506.

Department of Business Affairs and Consumer Protection

City of Chicago

O2016-1252

Office of the City Clerk

Document Tracking Sheet

Meeting Date:	2/10/2016
Sponsor(s):	Osterman (48)
Type:	Ordinance
Title:	Sidewalk cafe(s) for Patio Beef, Inc.
Committee(s) Assignment:	Committee on Transportation and Public Way

ORDINANCE
PATIO BEEF, INC.
Acct. No. 384227 - 1
Permit No. 1121417

Be It Ordained by the City Council of the City of Chicago:

Permission and authority are hereby given and granted to PATIO BEEF, INC. upon the terms and subject to the conditions of this ordinance, to maintain and use a portion of the public right of way for a sidewalk cafe adjacent to its premises located at 6022 N. Broadway . Said sidewalk cafe area #1 shall be twenty-seven (27) feet in length and five (5) feet in width for a total of one hundred thirty-five (135) square feet and shall allow six (6) feet of clear space from the face of the curb/building line along Broadway. The compensation for said space and the days and hours of operation for the sidewalk cafe shall be as follows:

Monday through Sunday 10:00 am - 9:30 pm
Compensation: $600.00
SEATING CAPACITY: 10

Sidewalk Cafe Permit and approved plan must be posted at all times.

This grant of privilege #1121417 for a sidewalk cafe shall be subject to the provisions of Section 10-28-800 though 10-28-885 of the Municipal Code of Chicago and the directions of the Commissioner of Department of Business Affairs and Consumer Protection, the Commissioner of Streets and Sanitation, and the Commissioner of Transportation.

The permit holder agrees to hold the City of Chicago harmless for any damage, relocation or replacement costs associated with damage, relocation or removal of private property caused by the City performing work in the public way.

Authority for the above named privilege is herein given and granted from and after March 1, 2016 through and including December 1, 2016.

Alderman _____

Harry Osterman 48th Ward

Department of Business Affairs and Consumer Protection
Small Business Center - Public Way Use Unit
City Hall - 121 N. LaSalle Street, Room 800 • Chicago, IL 60602
312-74-GOBIZ / 312-744-6249 • (312) 744-1944 (TTY)
http://www.cityofchicago.org/bacp

02/10/2016

Alderman **Harry Osterman**
Ward # **48**
City of Chicago
City Hall, Room **300**
121 North LaSalle Street
Chicago, Illinois 60602

Re: An ordinance to use and maintain a portion of the public right-of-way for **one (1) sidewalk cafe(s)** for **PATIO BEEF, INC.**, adjacent to the premises known as **6022 N. Broadway** .

Dear Alderman **Harry Osterman**:

The applicant referenced above has requested the use of the public right-of-way for a **sidewalk cafe(s)**. An ordinance has been prepared by the Department of Business Affairs and Consumer Protection – Small Business Center - Public Way Use Unit for presentation to the City Council. Because this request was made for properties located in your ward, as approved by you as per the attached, I respectfully request that you introduce the attached ordinance at the next City Council meeting.

If you have any questions regarding this ordinance, please contact Anthony Bertuca at (312) 744-5506.

Department of Business Affairs and Consumer Protection

City of Chicago

O2016-1257

Office of the City Clerk

Document Tracking Sheet

Meeting Date:	2/10/2016
Sponsor(s):	Osterman (48)
Type:	Ordinance
Title:	Sidewalk cafe(s) for Ras Dashen Ethiopian Restaurant, Inc.
Committee(s) Assignment:	Committee on Transportation and Public Way

ORDINANCE
RAS DASHEN ETHIOPIAN RESTAURANT INC
Acct. No. 210736 - 1
Permit No. 1121719

Be It Ordained by the City Council of the City of Chicago:

Permission and authority are hereby given and granted to RAS DASHEN ETHIOPIAN RESTAURANT INC upon the terms and subject to the conditions of this ordinance, to maintain and use a portion of the public right of way for a sidewalk cafe adjacent to its premises located at 5844-5846 N. Broadway . Said sidewalk cafe area #1 shall be twenty-seven (27) feet in length and eight point five (8.5) feet in width for a total of two hundred twenty-nine point five (229.5) square feet and shall allow six (6) feet of clear space from the face of the curb/building line along NORTH BROADWAY. The compensation for said space and the days and hours of operation for the sidewalk cafe shall be as follows:

MONDAY THRU SUNDAY 12:00 PM - 10:00 PM
Compensation: $600.00
SEATING CAPACITY: 14

Sidewalk Cafe Permit and approved plan must be posted at all times.

This grant of privilege #1121719 for a sidewalk cafe shall be subject to the provisions of Section 10-28-800 though 10-28-885 of the Municipal Code of Chicago and the directions of the Commissioner of Department of Business Affairs and Consumer Protection, the Commissioner of Streets and Sanitation, and the Commissioner of Transportation.

The permit holder agrees to hold the City of Chicago harmless for any damage, relocation or replacement costs associated with damage, relocation or removal of private property caused by the City performing work in the public way.

Authority for the above named privilege is herein given and granted from and after March 1, 2016 through and including December 1, 2016.

Alderman _____

Harry Osterman 48th Ward

Department of Business Affairs and Consumer Protection
Small Business Center - Public Way Use Unit
City Hall - 121 N. LaSalle Street, Room 800 • Chicago, IL 60602
312-74-GOBIZ / 312-744-6249 • (312) 744-1944 (TTY)
http://www.cityofchicago.org/bacp

02/10/2016

Alderman **Harry Osterman**
Ward # **48**
City of Chicago
City Hall, Room **300**
121 North LaSalle Street
Chicago, Illinois 60602

Re: An ordinance to use and maintain a portion of the public right-of-way for **one (1) sidewalk cafe(s)** for **RAS DASHEN ETHIOPIAN RESTAURANT INC**, adjacent to the premises known as **5844-5846 N. Broadway** .

Dear Alderman **Harry Osterman**:

The applicant referenced above has requested the use of the public right-of-way for a **sidewalk cafe(s)**. An ordinance has been prepared by the Department of Business Affairs and Consumer Protection – Small Business Center - Public Way Use Unit for presentation to the City Council. Because this request was made for properties located in your ward, as approved by you as per the attached, I respectfully request that you introduce the attached ordinance at the next City Council meeting.

If you have any questions regarding this ordinance, please contact Anthony Bertuca at (312) 744-5506.

Department of Business Affairs and Consumer Protection

City of Chicago

O2016-1260

Office of the City Clerk

Document Tracking Sheet

Meeting Date:	2/10/2016
Sponsor(s):	Osterman (48)
Type:	Ordinance
Title:	Sidewalk cafe(s) for Starbucks Coffee No. 2445
Committee(s) Assignment:	Committee on Transportation and Public Way

ORDINANCE
STARBUCKS COFFEE #2445
Acct. No. 63414 - 70
Permit No. 1121637

Be It Ordained by the City Council of the City of Chicago:

Permission and authority are hereby given and granted to STARBUCKS COFFEE #2445 upon the terms and subject to the conditions of this ordinance, to maintain and use a portion of the public right of way for a sidewalk cafe adjacent to its premises located at 1052-70 W. Bryn Mawr Ave.. Said sidewalk cafe area #1 shall be thirty-three point four two (33.42) feet in length and five (5) feet in width for a total of one hundred sixty-seven point one (167.1) square feet and shall allow six (6) feet of clear space from the face of the curb/building line along N. Winthrop Avenue. The compensation for said space and the days and hours of operation for the sidewalk cafe shall be as follows:

Sunday through Friday 8:00 a.m. to 9:00p.m.Saturday 8:00 a.m. to 9:30 p.m.
Compensation: $600.00
SEATING CAPACITY: 12

Sidewalk Cafe Permit and approved plan must be posted at all times.

This grant of privilege #1121637 for a sidewalk cafe shall be subject to the provisions of Section 10-28-800 though 10-28-885 of the Municipal Code of Chicago and the directions of the Commissioner of Department of Business Affairs and Consumer Protection, the Commissioner of Streets and Sanitation, and the Commissioner of Transportation.

The permit holder agrees to hold the City of Chicago harmless for any damage, relocation or replacement costs associated with damage, relocation or removal of private property caused by the City performing work in the public way.

Authority for the above named privilege is herein given and granted from and after March 1, 2016 through and including December 1, 2016.

Alderman _____

Harry Osterman 48th Ward

Department of Business Affairs and Consumer Protection
Small Business Center - Public Way Use Unit
City Hall - 121 N. LaSalle Street, Room 800 • Chicago, IL 60602
312-74-GOBIZ / 312-744-6249 • (312) 744-1944 (TTY)
http://www.cityofchicago.org/bacp

02/10/2016

Alderman **Harry Osterman**
Ward # **48**
City of Chicago
City Hall, Room **300**
121 North LaSalle Street
Chicago, Illinois 60602

Re: An ordinance to use and maintain a portion of the public right-of-way for **one (1) sidewalk cafe(s)** for **STARBUCKS COFFEE #2445**, adjacent to the premises known as **1052-70 W. Bryn Mawr Ave.**.

Dear Alderman **Harry Osterman**:

The applicant referenced above has requested the use of the public right-of-way for a **sidewalk cafe(s)**. An ordinance has been prepared by the Department of Business Affairs and Consumer Protection – Small Business Center - Public Way Use Unit for presentation to the City Council. Because this request was made for properties located in your ward, as approved by you as per the attached, I respectfully request that you introduce the attached ordinance at the next City Council meeting.

If you have any questions regarding this ordinance, please contact Anthony Bertuca at (312) 744-5506.

Department of Business Affairs and Consumer Protection

City of Chicago

O2016-1264

Office of the City Clerk

Document Tracking Sheet

Meeting Date:	2/10/2016
Sponsor(s):	Osterman (48)
Type:	Ordinance
Title:	Sidewalk cafe(s) for Subway
Committee(s) Assignment:	Committee on Transportation and Public Way

ORDINANCE
SUBWAY
Acct. No. 366934 - 1
Permit No. 1121720

Be It Ordained by the City Council of the City of Chicago:

Permission and authority are hereby given and granted to SUBWAY upon the terms and subject to the conditions of this ordinance, to maintain and use a portion of the public right of way for a sidewalk cafe adjacent to its premises located at 1101 W. Bryn Mawr Ave.. Said sidewalk cafe area #1 shall be fourteen (14) feet in length and seven point five (7.5) feet in width, area #2 shall be fifteen (15) feet in length and four (4) feet in width for a total of one hundred sixty-five (165) square feet and shall allow six (6) feet of clear space from the face of the curb/building line along Winthrop, Winthrop. The compensation for said space and the days and hours of operation for the sidewalk cafe shall be as follows:

Monday thru Sunday 10:00 a.m. to 10:00 p.m.
Compensation: $600.00
SEATING CAPACITY: 14

Sidewalk Cafe Permit and approved plan must be posted at all times.

This grant of privilege #1121720 for a sidewalk cafe shall be subject to the provisions of Section 10-28-800 though 10-28-885 of the Municipal Code of Chicago and the directions of the Commissioner of Department of Business Affairs and Consumer Protection, the Commissioner of Streets and Sanitation, and the Commissioner of Transportation.

The permit holder agrees to hold the City of Chicago harmless for any damage, relocation or replacement costs associated with damage, relocation or removal of private property caused by the City performing work in the public way.

Authority for the above named privilege is herein given and granted from and after March 1, 2016 through and including December 1, 2016.

Alderman _____

Harry Osterman 48th Ward

Department of Business Affairs and Consumer Protection
Small Business Center - Public Way Use Unit
City Hall - 121 N. LaSalle Street, Room 800 • Chicago, IL 60602
312-74-GOBIZ / 312-744-6249 • (312) 744-1944 (TTY)
http //www cityofchicago.org/bacp

02/10/2016

Alderman **Harry Osterman**
Ward # **48**
City of Chicago
City Hall, Room **300**
121 North LaSalle Street
Chicago, Illinois 60602

Re: An ordinance to use and maintain a portion of the public right-of-way for **two (2) sidewalk cafe(s)** for **SUBWAY**, adjacent to the premises known as **1101 W. Bryn Mawr Ave.**.

Dear Alderman **Harry Osterman**:

The applicant referenced above has requested the use of the public right-of-way for a **sidewalk cafe(s)**. An ordinance has been prepared by the Department of Business Affairs and Consumer Protection – Small Business Center - Public Way Use Unit for presentation to the City Council. Because this request was made for properties located in your ward, as approved by you as per the attached, I respectfully request that you introduce the attached ordinance at the next City Council meeting.

If you have any questions regarding this ordinance, please contact Anthony Bertuca at (312) 744-5506.

Department of Business Affairs and Consumer Protection

City of Chicago

O2016-1269

Office of the City Clerk

Document Tracking Sheet

Meeting Date:	2/10/2016
Sponsor(s):	Osterman (48)
Type:	Ordinance
Title:	Sidewalk cafe(s) for Tedino's
Committee(s) Assignment:	Committee on Transportation and Public Way

ORDINANCE
TEDINO'S
Acct. No. 7471 - 1
Permit No. 1121415

Be It Ordained by the City Council of the City of Chicago:

Permission and authority are hereby given and granted to TEDINO'S upon the terms and subject to the conditions of this ordinance, to maintain and use a portion of the public right of way for a sidewalk cafe adjacent to its premises located at 5335 N. Sheridan Rd.. Said sidewalk cafe area #1 shall be twenty-five point five eight (25.58) feet in length and fourteen (14) feet in width for a total of three hundred fifty-eight point one two (358.12) square feet and shall allow six (6) feet of clear space from the face of the curb/building line along N. Sheridan Rd.. The compensation for said space and the days and hours of operation for the sidewalk cafe shall be as follows:

Monday 3:00 p.m. to 11:00 p.m. Tuesday through Saturday 11:00 a.m. to 11:00 p.m.
Sunday 12:00 noon to 10:00 p.m.
Compensation: $600.00
SEATING CAPACITY: 29

Sidewalk Cafe Permit and approved plan must be posted at all times.

This grant of privilege #1121415 for a sidewalk cafe shall be subject to the provisions of Section 10-28-800 though 10-28-885 of the Municipal Code of Chicago and the directions of the Commissioner of Department of Business Affairs and Consumer Protection, the Commissioner of Streets and Sanitation, and the Commissioner of Transportation.

The permit holder agrees to hold the City of Chicago harmless for any damage, relocation or replacement costs associated with damage, relocation or removal of private property caused by the City performing work in the public way.

Authority for the above named privilege is herein given and granted from and after March 1, 2016 through and including December 1, 2016.

Alderman _____

Harry Osterman 48th Ward

Department of Business Affairs and Consumer Protection
Small Business Center - Public Way Use Unit
City Hall - 121 N LaSalle Street, Room 800 • Chicago, IL 60602
312-74-GOBIZ / 312-744-6249 • (312) 744-1944 (TTY)
http://www.cityofchicago.org/bacp

02/10/2016

Alderman **Harry Osterman**
Ward # **48**
City of Chicago
City Hall, Room **300**
121 North LaSalle Street
Chicago, Illinois 60602

Re: An ordinance to use and maintain a portion of the public right-of-way for **one (1) sidewalk cafe(s)** for **TEDINO'S**, adjacent to the premises known as **5335 N. Sheridan Rd.**.

Dear Alderman **Harry Osterman**:

The applicant referenced above has requested the use of the public right-of-way for a **sidewalk cafe(s)**. An ordinance has been prepared by the Department of Business Affairs and Consumer Protection – Small Business Center - Public Way Use Unit for presentation to the City Council. Because this request was made for properties located in your ward, as approved by you as per the attached, I respectfully request that you introduce the attached ordinance at the next City Council meeting.

If you have any questions regarding this ordinance, please contact Anthony Bertuca at (312) 744-5506.

Department of Business Affairs and Consumer Protection

City of Chicago

O2016-1275

Office of the City Clerk

Document Tracking Sheet

Meeting Date:	2/10/2016
Sponsor(s):	Osterman (48)
Type:	Ordinance
Title:	Sidewalk cafe(s) for Tweet
Committee(s) Assignment:	Committee on Transportation and Public Way

ORDINANCE
TWEET
Acct. No. 5466 - 2
Permit No. 1121305

Be It Ordained by the City Council of the City of Chicago:

Permission and authority are hereby given and granted to TWEET upon the terms and subject to the conditions of this ordinance, to maintain and use a portion of the public right of way for a sidewalk cafe adjacent to its premises located at 5020 N. Sheridan Rd.. Said sidewalk cafe area #1 shall be twenty-nine (29) feet in length and eight (8) feet in width for a total of two hundred thirty-two (232) square feet and shall allow six (6) feet of clear space from the face of the curb/building line along N. Sheridan Road. The compensation for said space and the days and hours of operation for the sidewalk cafe shall be as follows:

Monday through Thursday 9:00 a.m. until 10:00 p.m. Friday through Sunday 9:00 a.m. until 12:00 Midnight
Compensation: $600.00
SEATING CAPACITY: 22

Sidewalk Cafe Permit and approved plan must be posted at all times.

This grant of privilege #1121305 for a sidewalk cafe shall be subject to the provisions of Section 10-28-800 though 10-28-885 of the Municipal Code of Chicago and the directions of the Commissioner of Department of Business Affairs and Consumer Protection, the Commissioner of Streets and Sanitation, and the Commissioner of Transportation.

The permit holder agrees to hold the City of Chicago harmless for any damage, relocation or replacement costs associated with damage, relocation or removal of private property caused by the City performing work in the public way.

Authority for the above named privilege is herein given and granted from and after March 1, 2016 through and including December 1, 2016.

Alderman _____

Harry Osterman 48th Ward

Department of Business Affairs and Consumer Protection
Small Business Center - Public Way Use Unit
City Hall - 121 N. LaSalle Street, Room 800 • Chicago, IL 60602
312-74-GOBIZ / 312-744-6249 • (312) 744-1944 (TTY)
http://www.cityofchicago.org/bacp

02/10/2016

Alderman **Harry Osterman**
Ward # **48**
City of Chicago
City Hall, Room **300**
121 North LaSalle Street
Chicago, Illinois 60602

Re: An ordinance to use and maintain a portion of the public right-of-way for **one (1) sidewalk cafe(s)** for **TWEET**, adjacent to the premises known as **5020 N. Sheridan Rd.**.

Dear Alderman **Harry Osterman**:

The applicant referenced above has requested the use of the public right-of-way for a **sidewalk cafe(s)**. An ordinance has been prepared by the Department of Business Affairs and Consumer Protection – Small Business Center - Public Way Use Unit for presentation to the City Council. Because this request was made for properties located in your ward, as approved by you as per the attached, I respectfully request that you introduce the attached ordinance at the next City Council meeting.

If you have any questions regarding this ordinance, please contact Anthony Bertuca at (312) 744-5506.

Department of Business Affairs and Consumer Protection

City of Chicago

O2016-1282

Office of the City Clerk

Document Tracking Sheet

Meeting Date:	2/10/2016
Sponsor(s):	Moore (49)
Type:	Ordinance
Title:	Sidewalk cafe(s) for Common Cup, The
Committee(s) Assignment:	Committee on Transportation and Public Way

ORDINANCE
THE COMMON CUP
Acct. No. 310305 - 4
Permit No. 1121773

Be It Ordained by the City Council of the City of Chicago:

Permission and authority are hereby given and granted to THE COMMON CUP upon the terms and subject to the conditions of this ordinance, to maintain and use a portion of the public right of way for a sidewalk cafe adjacent to its premises located at 1501-1503 W. Morse Ave.. Said sidewalk cafe area #1 shall be twenty-eight (28) feet in length and seven (7) feet in width for a total of one hundred ninety-six (196) square feet and shall allow six (6) feet of clear space from the face of the curb/building line along W. Morse Avenue. The compensation for said space and the days and hours of operation for the sidewalk cafe shall be as follows:

Monday through Sunday 8:00 a.m. to 8:00 p.m.
Compensation: $600.00
SEATING CAPACITY: 14

Sidewalk Cafe Permit and approved plan must be posted at all times.

This grant of privilege #1121773 for a sidewalk cafe shall be subject to the provisions of Section 10-28-800 though 10-28-885 of the Municipal Code of Chicago and the directions of the Commissioner of Department of Business Affairs and Consumer Protection, the Commissioner of Streets and Sanitation, and the Commissioner of Transportation.

The permit holder agrees to hold the City of Chicago harmless for any damage, relocation or replacement costs associated with damage, relocation or removal of private property caused by the City performing work in the public way.

Authority for the above named privilege is herein given and granted from and after March 1, 2016 through and including December 1, 2016.

Alderman _____

Joe Moore 49th Ward

Department of Business Affairs and Consumer Protection
Small Business Center - Public Way Use Unit
City Hall - 121 N LaSalle Street, Room 800 • Chicago, IL 60602
312-74-GOBIZ / 312-744-6249 • (312) 744-1944 (TTY)
http://www.cityofchicago.org/bacp

02/10/2016

Alderman **Joe Moore**
Ward # **49**
City of Chicago
City Hall, Room **200**
121 North LaSalle Street
Chicago, Illinois 60602

Re: An ordinance to use and maintain a portion of the public right-of-way for **one (1) sidewalk cafe(s)** for **THE COMMON CUP**, adjacent to the premises known as **1501-1503 W. Morse Ave.**.

Dear Alderman **Joe Moore**:

The applicant referenced above has requested the use of the public right-of-way for a **sidewalk cafe(s)**. An ordinance has been prepared by the Department of Business Affairs and Consumer Protection – Small Business Center - Public Way Use Unit for presentation to the City Council. Because this request was made for properties located in your ward, as approved by you as per the attached, I respectfully request that you introduce the attached ordinance at the next City Council meeting.

If you have any questions regarding this ordinance, please contact Anthony Bertuca at (312) 744-5506.

Department of Business Affairs and Consumer Protection

City of Chicago

O2016-1288

Office of the City Clerk

Document Tracking Sheet

Meeting Date:	2/10/2016
Sponsor(s):	Moore (49)
Type:	Ordinance
Title:	Sidewalk cafe(s) for Mayne Stage/Act One Pub
Committee(s) Assignment:	Committee on Transportation and Public Way

ORDINANCE
Mayne Stage/Act One Pub
Acct. No. 348586 - 1
Permit No. 1121525

Be It Ordained by the City Council of the City of Chicago:

Permission and authority are hereby given and granted to Mayne Stage/Act One Pub upon the terms and subject to the conditions of this ordinance, to maintain and use a portion of the public right of way for a sidewalk cafe adjacent to its premises located at 1328-1330 W. Morse Ave.. Said sidewalk cafe area #1 shall be forty-eight (48) feet in length and ten (10) feet in width for a total of four hundred eighty (480) square feet and shall allow six (6) feet of clear space from the face of the curb/building line along Morse. The compensation for said space and the days and hours of operation for the sidewalk cafe shall be as follows:

Sunday through Saturday 11:00am until 12:00am
Compensation: $600.00
SEATING CAPACITY: 30

Sidewalk Cafe Permit and approved plan must be posted at all times.

This grant of privilege #1121525 for a sidewalk cafe shall be subject to the provisions of Section 10-28-800 though 10-28-885 of the Municipal Code of Chicago and the directions of the Commissioner of Department of Business Affairs and Consumer Protection, the Commissioner of Streets and Sanitation, and the Commissioner of Transportation.

The permit holder agrees to hold the City of Chicago harmless for any damage, relocation or replacement costs associated with damage, relocation or removal of private property caused by the City performing work in the public way.

Authority for the above named privilege is herein given and granted from and after March 1, 2016 through and including December 1, 2016.

Alderman _____

Joe Moore 49th Ward

Department of Business Affairs and Consumer Protection
Small Business Center - Public Way Use Unit
City Hall - 121 N LaSalle Street, Room 800 • Chicago, IL 60602
312-74-GOBIZ / 312-744-6249 • (312) 744-1944 (TTY)
http://www.cityofchicago.org/bacp

02/10/2016

Alderman **Joe Moore**
Ward # **49**
City of Chicago
City Hall, Room **200**
121 North LaSalle Street
Chicago, Illinois 60602

Re: An ordinance to use and maintain a portion of the public right-of-way for **one (1) sidewalk cafe(s)** for **Mayne Stage/Act One Pub**, adjacent to the premises known as **1328-1330 W. Morse Ave.**.

Dear Alderman **Joe Moore**:

The applicant referenced above has requested the use of the public right-of-way for a **sidewalk cafe(s)**. An ordinance has been prepared by the Department of Business Affairs and Consumer Protection – Small Business Center - Public Way Use Unit for presentation to the City Council. Because this request was made for properties located in your ward, as approved by you as per the attached, I respectfully request that you introduce the attached ordinance at the next City Council meeting.

If you have any questions regarding this ordinance, please contact Anthony Bertuca at (312) 744-5506.

Department of Business Affairs and Consumer Protection

City of Chicago

O2016-1296

Office of the City Clerk

Document Tracking Sheet

Meeting Date:	2/10/2016
Sponsor(s):	Moore (49)
Type:	Ordinance
Title:	Sidewalk cafe(s) for R Public House
Committee(s) Assignment:	Committee on Transportation and Public Way

ORDINANCE
R PUBLIC HOUSE
Acct. No. 299612 - 1
Permit No. 1121818

Be It Ordained by the City Council of the City of Chicago:

Permission and authority are hereby given and granted to R PUBLIC HOUSE upon the terms and subject to the conditions of this ordinance, to maintain and use a portion of the public right of way for a sidewalk cafe adjacent to its premises located at 1508 W. Jarvis Ave.. Said sidewalk cafe area #1 shall be twenty-six (26) feet in length and fourteen (14) feet in width for a total of three hundred sixty-four (364) square feet and shall allow six (6) feet of clear space from the face of the curb/building line along W. Jarvis Avenue. The compensation for said space and the days and hours of operation for the sidewalk cafe shall be as follows:

Monday through Sunday 5:00PM to 12:00 Midnight
Compensation: $600.00
SEATING CAPACITY: 24

Sidewalk Cafe Permit and approved plan must be posted at all times.

This grant of privilege #1121818 for a sidewalk cafe shall be subject to the provisions of Section 10-28-800 though 10-28-885 of the Municipal Code of Chicago and the directions of the Commissioner of Department of Business Affairs and Consumer Protection, the Commissioner of Streets and Sanitation, and the Commissioner of Transportation.

The permit holder agrees to hold the City of Chicago harmless for any damage, relocation or replacement costs associated with damage, relocation or removal of private property caused by the City performing work in the public way.

Authority for the above named privilege is herein given and granted from and after March 1, 2016 through and including December 1, 2016.

Alderman _____
Joe Moore 49th Ward

Department of Business Affairs and Consumer Protection
Small Business Center - Public Way Use Unit
City Hall - 121 N. LaSalle Street, Room 800 • Chicago, IL 60602
312-74-GOBIZ / 312-744-6249 • (312) 744-1944 (TTY)
http://www.cityofchicago.org/bacp

02/10/2016

Alderman **Joe Moore**
Ward # **49**
City of Chicago
City Hall, Room **200**
121 North LaSalle Street
Chicago, Illinois 60602

Re: An ordinance to use and maintain a portion of the public right-of-way for **one (1) sidewalk cafe(s)** for **R PUBLIC HOUSE**, adjacent to the premises known as **1508 W. Jarvis Ave.**.

Dear Alderman **Joe Moore**:

The applicant referenced above has requested the use of the public right-of-way for a **sidewalk cafe(s)**. An ordinance has been prepared by the Department of Business Affairs and Consumer Protection – Small Business Center - Public Way Use Unit for presentation to the City Council. Because this request was made for properties located in your ward, as approved by you as per the attached, I respectfully request that you introduce the attached ordinance at the next City Council meeting.

If you have any questions regarding this ordinance, please contact Anthony Bertuca at (312) 744-5506.

Department of Business Affairs and Consumer Protection

City of Chicago

O2016-1301

Office of the City Clerk

Document Tracking Sheet

Meeting Date:	2/10/2016
Sponsor(s):	Moore (49)
Type:	Ordinance
Title:	Sidewalk cafe(s) for Starbucks Coffee No. 11751
Committee(s) Assignment:	Committee on Transportation and Public Way

ORDINANCE
STARBUCKS COFFEE #11751
Acct. No. 63414 - 124
Permit No. 1121639

Be It Ordained by the City Council of the City of Chicago:

Permission and authority are hereby given and granted to STARBUCKS COFFEE #11751 upon the terms and subject to the conditions of this ordinance, to maintain and use a portion of the public right of way for a sidewalk cafe adjacent to its premises located at 2357 W. Howard St.. Said sidewalk cafe area #1 shall be twenty-nine point five eight (29.58) feet in length and nine point nine two (9.92) feet in width for a total of two hundred ninety-three point four three (293.43) square feet and shall allow six (6) feet of clear space from the face of the curb/building line along N. Western Avenue. The compensation for said space and the days and hours of operation for the sidewalk cafe shall be as follows:

Sunday through Thursday 8:00 a.m. to 9:00 p.m. Friday and Saturday 8:00 a.m. to 10:00 p.m.
Compensation: $600.00
SEATING CAPACITY: 13

Sidewalk Cafe Permit and approved plan must be posted at all times.

This grant of privilege #1121639 for a sidewalk cafe shall be subject to the provisions of Section 10-28-800 though 10-28-885 of the Municipal Code of Chicago and the directions of the Commissioner of Department of Business Affairs and Consumer Protection, the Commissioner of Streets and Sanitation, and the Commissioner of Transportation.

The permit holder agrees to hold the City of Chicago harmless for any damage, relocation or replacement costs associated with damage, relocation or removal of private property caused by the City performing work in the public way.

Authority for the above named privilege is herein given and granted from and after March 1, 2016 through and including December 1, 2016.

Alderman _____
Joe Moore 49th Ward

Department of Business Affairs and Consumer Protection
Small Business Center - Public Way Use Unit
City Hall - 121 N. LaSalle Street, Room 800 • Chicago, IL 60602
312-74-GOBIZ / 312-744-6249 • (312) 744-1944 (TTY)
http //www cityofchicago org/bacp

02/10/2016

Alderman **Joe Moore**
Ward # **49**
City of Chicago
City Hall, Room **200**
121 North LaSalle Street
Chicago, Illinois 60602

Re: An ordinance to use and maintain a portion of the public right-of-way for **one (1) sidewalk cafe(s)** for **STARBUCKS COFFEE #11751**, adjacent to the premises known as **2357 W. Howard St.**.

Dear Alderman **Joe Moore**:

The applicant referenced above has requested the use of the public right-of-way for a **sidewalk cafe(s)**. An ordinance has been prepared by the Department of Business Affairs and Consumer Protection – Small Business Center - Public Way Use Unit for presentation to the City Council. Because this request was made for properties located in your ward, as approved by you as per the attached, I respectfully request that you introduce the attached ordinance at the next City Council meeting.

If you have any questions regarding this ordinance, please contact Anthony Bertuca at (312) 744-5506.

Department of Business Affairs and Consumer Protection

City of Chicago

O2016-1519

Office of the City Clerk

Document Tracking Sheet

Meeting Date:	2/10/2016
Sponsor(s):	Silverstein (50)
Type:	Ordinance
Title:	Sidewalk cafe(s) for Rub's Backcountry Smokehouse
Committee(s) Assignment:	Committee on Transportation and Public Way

ORDINANCE
Rub's Backcountry Smokehouse
Acct. No. 378575 - 1
Permit No. 1121816

Be It Ordained by the City Council of the City of Chicago:

Permission and authority are hereby given and granted to Rub's Backcountry Smokehouse upon the terms and subject to the conditions of this ordinance, to maintain and use a portion of the public right of way for a sidewalk cafe adjacent to its premises located at 6954 N. Western Ave.. Said sidewalk cafe area #1 shall be thirty-two (32) feet in length and twelve (12) feet in width for a total of three hundred eighty-four (384) square feet and shall allow six (6) feet of clear space from the face of the curb/building line along N. Western Avenue. The compensation for said space and the days and hours of operation for the sidewalk cafe shall be as follows:

Tuesday through Sunday 11:00 a.m. to 9:00 p.m.
Compensation: $600.00
SEATING CAPACITY: 28

Sidewalk Cafe Permit and approved plan must be posted at all times.

This grant of privilege #1121816 for a sidewalk cafe shall be subject to the provisions of Section 10-28-800 though 10-28-885 of the Municipal Code of Chicago and the directions of the Commissioner of Department of Business Affairs and Consumer Protection, the Commissioner of Streets and Sanitation, and the Commissioner of Transportation.

The permit holder agrees to hold the City of Chicago harmless for any damage, relocation or replacement costs associated with damage, relocation or removal of private property caused by the City performing work in the public way.

Authority for the above named privilege is herein given and granted from and after March 1, 2016 through and including December 1, 2016.

Alderman _____

Debra L. Silverstein 50th Ward

Department of Business Affairs and Consumer Protection
Small Business Center - Public Way Use Unit
City Hall - 121 N LaSalle Street, Room 800 • Chicago, IL 60602
312-74-GOBIZ / 312-744-6249 • (312) 744-1944 (TTY)
http://www.cityofchicago.org/bacp

02/10/2016

Alderman **Debra L. Silverstein**
Ward # **50**
City of Chicago
City Hall, Room **300**
121 North LaSalle Street
Chicago, Illinois 60602

Re: An ordinance to use and maintain a portion of the public right-of-way for **one (1) sidewalk cafe(s)** for **Rub's Backcountry Smokehouse**, adjacent to the premises known as **6954 N. Western Ave.**.

Dear Alderman **Debra L. Silverstein**:

The applicant referenced above has requested the use of the public right-of-way for a **sidewalk cafe(s)**. An ordinance has been prepared by the Department of Business Affairs and Consumer Protection – Small Business Center - Public Way Use Unit for presentation to the City Council. Because this request was made for properties located in your ward, as approved by you as per the attached, I respectfully request that you introduce the attached ordinance at the next City Council meeting.

If you have any questions regarding this ordinance, please contact Anthony Bertuca at (312) 744-5506.

Department of Business Affairs and Consumer Protection

City of Chicago

O2016-680

Office of the City Clerk

Document Tracking Sheet

Meeting Date:	2/10/2016
Sponsor(s):	Dowell (3)
Type:	Ordinance
Title:	Issuance of permits for sign(s)/signboard(s) at 2515 S Wabash Ave
Committee(s) Assignment:	Committee on Zoning, Landmarks and Building Standards

ORDINANCE

Be it ordained by the City of Chicago:

Section 1. That the Commissioner of Buildings is hereby authorized and directed to issue a sign permit to M-K Signs, Inc., 4900 N. Elston Avenue, Chicago, IL 60630, for the election of a sign/signboard over 24 feet in height and / or 100 square feet (in area of one face) at Baderbrau 2515 S. Wabash, Chicago, IL 60616 with the dimensions, height and square foot area:

SIGN

Dimensions: length: 35'0" height: 4'0"


Height above grade to top of sign: 24'0"

Total Square foot area: 140 square feet

Not with standing any provisions of Title 17 of the Municipal Code, of the City of Chicago (the Chicago Zoning Ordinance) to the contrary, the Commissioner of Buildings is hereby directed and authorized to issue a sign permit to the address referenced within this ordinance.

Section 2. This ordinance shall be in force and effect from and after its passage and due publication.


Pat Dowell
Alderman, 3rd Ward

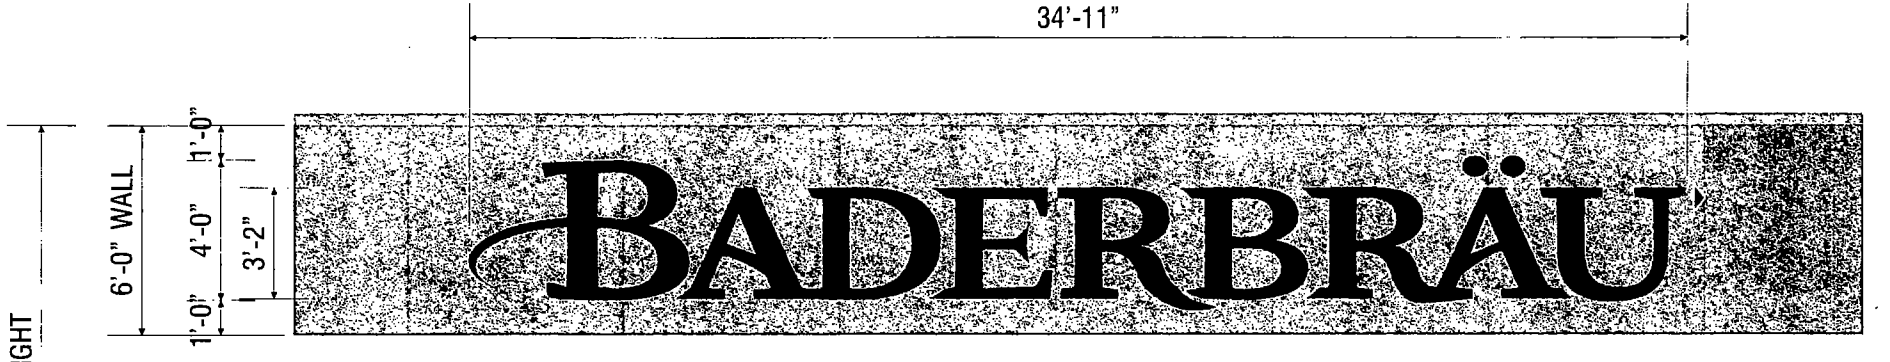


(1) SET OF OPEN CHANNEL ILLUMINATED LETTERS

FABRICATED ALUM. LETTERS - BLUE PMS 3005 (INTERIOR & EXTERIOR OF LETTERS)
ILLUMINATION - DOUBLE-TUBE WHITE NEON

▶ DISCONNECT SWITCH

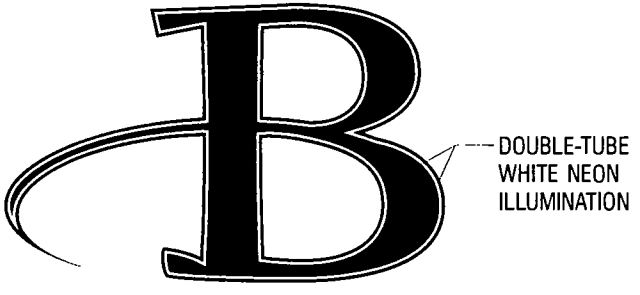

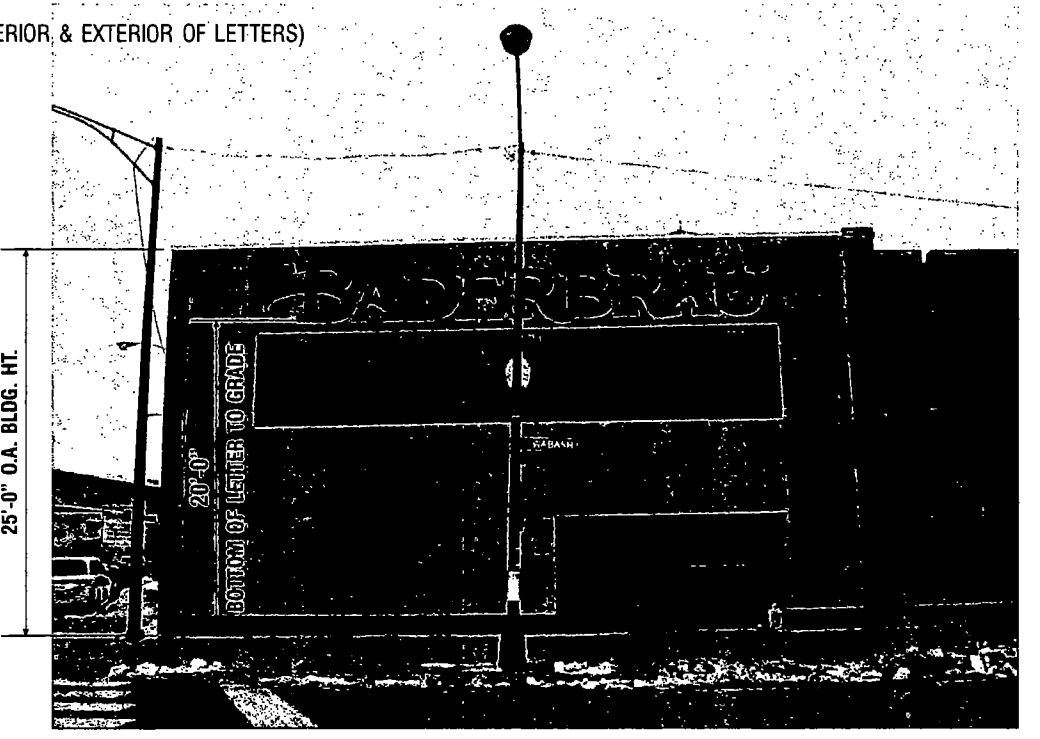

APPROVED: _____ DATE: _____

M-K SIGNS
CHICAGO
4900 N. ELSTON AVE
CHICAGO, IL 60630
773-545-4444 / FAX 773-545-9275
EMAIL: Anthony.Cilia70@yahoo.com
RC@mksigns.net

BADERBRAU
2515 S. WABASH CHICAGO, IL

Colors represented in this drawing are for presentation purposes only
They will not match your finished product exactly
Actual color samples can be obtained from your sales representative

This design is the original and unpublished work of MK SIGNS and may not be reproduced, copied or exhibited in any fashion without the expressed written consent of MK SIGNS. The rights to this design may be purchased.

DATE	REVISION
1-22-16	

SCALE	3/16"=1'-0"
DATE	1-21-16
DESIGNER	LM
SALES	TC
FILE	Baderbrau
DRAWING NUMBER	2456-1

CITY OF CHICAGO

DEPARTMENT OF BUILDINGS

Sign Permit Application

APPROVAL NUMBER	APPLICATION NUMBER	ANNUAL FEE	WORK CODE	DRAWINGS ATTACHED
	100632586			☐ YES ☐ NO

DATE OF APPLICATION: 01/25/2016

ADDRESS OF SIGN: 2515 S WABASH AVE, 60616-

BUILDING:

ORIGINAL PERMIT NUMBER:

TYPE OF PERMIT: NEW CONSTRUCTION (SIGN)

PAYER OF ANNUAL INSPECTION:
SAMA, ROB
2515 S. WABASH AVENUE
CHICAGO, IL 60616
(773)545-4444

SIGN MANUFACTURER: M-K SIGNS,INC.

ADDRESS WHERE SIGN CAN BE SEEN PRIOR TO ERECTION:

TICKET NUMBER: 0

REINSPECTION CONTROL NUMBER:

TYPE OF SUPPORT FOR SIGN: BUILDING

SIGN BOARD SUPPORT MEMBERS: STEEL

ANNUAL FEE	
CONSTRUCTION FEE	400.00
1017 B FEE	
TOTAL FEE	400.00
AMOUNT PAID	200.00
BALANCE DUE	$ 200.00

Check # for Zoning

Check # for DCAP

TYPE OF SIGN: FLAT OR BOX

LENGTH FT	LENGTH IN.	HEIGHT FT	HEIGHT IN
34	11	4	0

AREA SQ. FT.	WEIGHT LBS.
140	350

SIGN HEIGHT ABOVE GRADE/ROOF FT.: 20

SHAPE OF SIGN: IRREGULAR

SIGN WILL READ:
BADERBRAU

NO. OF LAMPS	TOTAL WATTAGE
25	3500

TYPE OF LAMP: NEON

NO. OF BALLAST/TRANSFORMERS	INPUT OF TRANSFORMERS
7	120

CONTRACTOR WILL INSTALL: [N] FEEDERS [Y] CUSTOMER LEADS

TYPE OF SWITCH: SPECIAL

LOCATION OF SWITCH: OUTSIDE SIGN

SIGN LOCATION:
BADERBRAU LETTERS WEST ELEVATION

The undersigned certify that the statements in this application are true and correct and that all work done under the proposed permit will conform to the requirements of the Chicago Municipal Code

	REG NO.
	E05834

ELECT CONTR: M-K SIGNS, INC. — ELECTR

ADDRESS:
4900 N. ELSTON AVE.
CHICAGO, IL 60630

SUPERVISOR SIGNATURE:

BOND. NO.	REG. NO
	E05834

SIGN ERECTOR: M-K SIGNS, INC. — SIGNER

ADDRESS:
4900 N. ELSTON AVE.
CHICAGO IL, 60630

SIGNATURE:

The permit issued on this application will authorize only signs here applied for. If other signs are to be erected they must be covered by additional permits

City of Chicago
Rahm Emanuel, Mayor

Department of Buildings
Judith Frydland, Commissioner

TYPE OF BUSINESS

COM DINING Other:

Name: BADERBRAU

LIC #:

Renewal Date:

SIGN BOND REQUIRED? ☐ YES

COUNCIL ORDER REQUIRED ☒ YES

IS SPECIAL PERMISSION REQUIRED FROM CHIEF ELECTRICAL

☐ YES

IF YES, ATTACH LETTER OF REQUEST

Projects Over:

☒ Private Property

☒ Public Way Grant Permit #:

☐ Planned Development/Manufacturing PMD/PD#:

Zoning District: M1 Other:

TIME STAMP

TYPE OF SIGN:

☐ ADVERTISING ☒ ILLUMINATE ☐ MOVEABLE

☒ BUSINESS ☐ FLASHING

TOTAL STREET FRONTAGE OF LOT (IN FEET)	243
TOTAL AREA OF NEW SIGN (SQ.FT.)	140
TOTAL AREA OF ALL SIGNS ON LOT (SQ.FT)	1
HEIGHT OF SIGN ABOVE GRADE (TO TOP)	24ft 0in
DISTANCE OF CURB LINE OUTER EDGE (ft)	11
DISTANCE OF STRUCTURE INNER EDGE (ft)	12

SIGN CLERK

APPROVED FOR PERMIT

DISTANCE FROM (ft):

A. PUBLIC PARK (OVER 10 ACRES)

B EXPRESSWAY (IF LESS THAN 1,000 FT.)

C. RESIDENCE DISTRICT (ADVERTISING SIGNS ONLY)

REMARKS

IF REPLACEMENT SIGN OR CHANGE OF FACE, WHAT DOES THE EXISTING SIGN READ?

Original Payee:

Landmark Hold: ☐ **Status:**

ZONING (OFFICE USE ONLY)

CITY OF CHICAGO
DEPARTMENT OF ZONING AND LAND USE PLANNING
SIGN SITE PLAN
(ALL INFORMATION MUST BE COMPLETED AND LEGIBLE)


Site Address: 2515 S. WABASH 1 **of** 1 **applications**

Sign Company: M-K SIGNS INC **Rep Name:** ANTHONY DELLA

Phone (773) 545 - 4444 **EXT** _____ ***(Below: Building, streets and location of sign on lot or structure)***

North

West

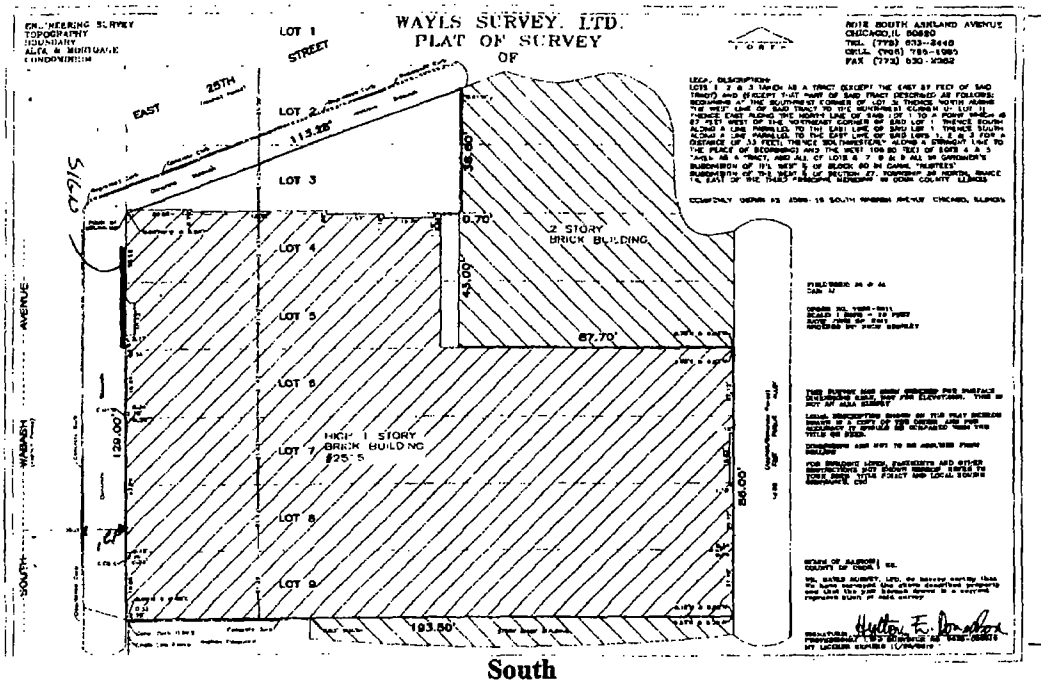

East

South

SIGN USE:
- Bus. ID (On-premise) [X]
- ***Business Lice. #*** _____
- _____ se) [ ]

PERMIT TYPE:
- New Construction [X]
- Change of Face
- ***Previous Permit #*** [ ]

_____

TYPE OF SIGN:
- Flat Wall [ ]
- Freestanding [ ]
- Awning [ ]
- Marquee [ ]
- High Rise Building [ ]
- Projecting Private [ ]
- Projecting Public Way [X]
- ***Public Way Use -Permit #*** _____

SIGN CHARACTERISTICS:
- Non- Illuminated [ ]
- Illuminated [X]
- Changing Image [ ]
- Video Display [ ]
- Flashing [ ]

TOTAL SQUARE FOOTAGE:
- Square footage of **this proposed sign** 140
- Gross area of **all proposed signs** 140
- Area of **all existing signs** *(not including proposed)* on Zoning Lot 0

DISTANCE FROM:
- Curb Line: 12
- Expressway, Toll Roads or Major Route (n/a if over 1000 ft) —
- Park (over 10 acres) —
- Residential Zone —
- Existing Off-premise on same side of street: —


Signature : _____ **Date:** 1-26-16

(Revised 4/10)

ENGINEERING SURVEY
TOPOGRAPHY
BOUNDARY
ALTA & MORTGAGE
CONDOMINIUM

WAYLS SURVEY. LTD.
PLAT OF SURVEY
OF

8012 SOUTH ASHLAND AVENUE
CHICAGO,IL 60620
TEL (773) 633-2448
CELL (708) 785-1985
FAX: (773) 633-2362

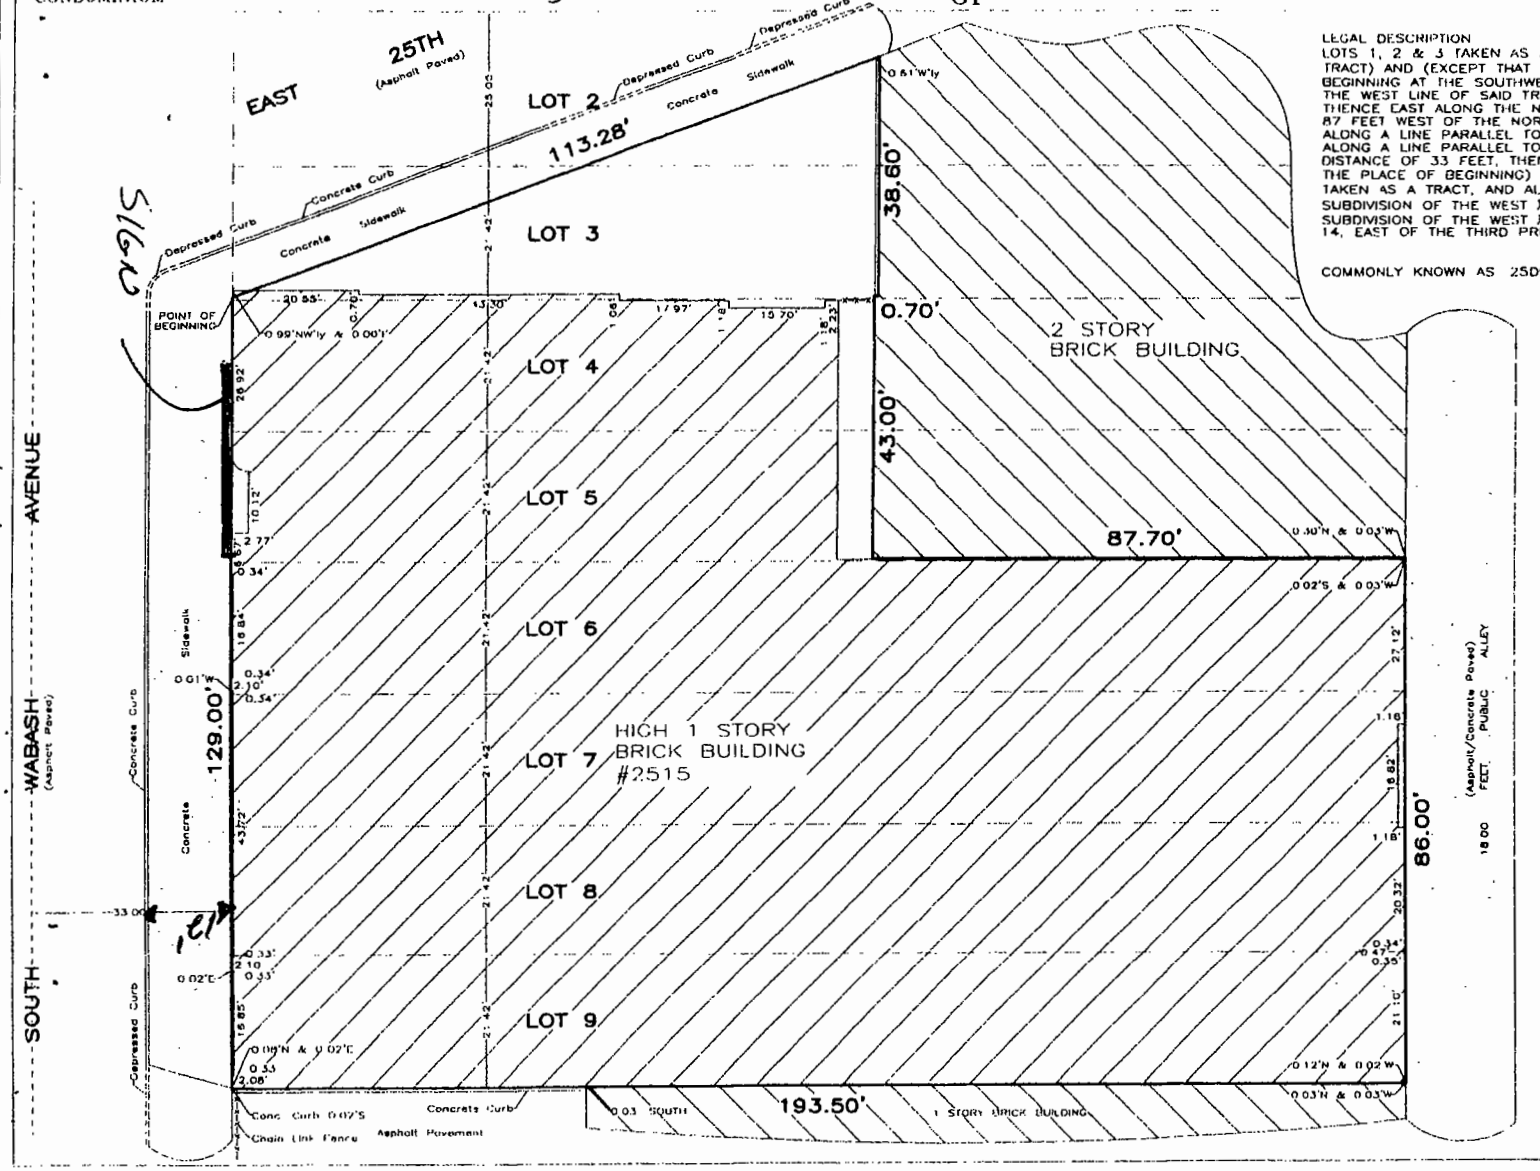

LEGAL DESCRIPTION
LOTS 1, 2 & 3 TAKEN AS A TRACT (EXCEPT THE EAST 87 FEET OF SAID TRACT) AND (EXCEPT THAT PART OF SAID TRACT DESCRIBED AS FOLLOWS BEGINNING AT THE SOUTHWEST CORNER OF LOT 3, THENCE NORTH ALONG THE WEST LINE OF SAID TRACT TO THE NORTHWEST CORNER OF LOT 1, THENCE EAST ALONG THE NORTH LINE OF SAID LOT 1 TO A POINT WHICH IS 87 FEET WEST OF THE NORTHEAST CORNER OF SAID LOT 1; THENCE SOUTH ALONG A LINE PARALLEL TO THE EAST LINE OF SAID LOT 1; THENCE SOUTH ALONG A LINE PARALLEL TO THE EAST LINE OF SAID LOTS 1, 2 & 3 FOR A DISTANCE OF 33 FEET, THENCE SOUTHWESTERLY ALONG A STRAIGHT LINE TO THE PLACE OF BEGINNING) AND THE WEST 105.80 FEET OF LOTS 4 & 5 TAKEN AS A TRACT, AND ALL OF LOTS 6, 7, 8 & 9 ALL IN GARDINER'S SUBDIVISION OF THE WEST ½ OF BLOCK 60 IN CANAL TRUSTEES' SUBDIVISION OF THE WEST ½ OF SECTION 27, TOWNSHIP 39 NORTH, RANGE 14, EAST OF THE THIRD PRINCIPAL MERIDIAN, IN COOK COUNTY, ILLINOIS

COMMONLY KNOWN AS 2509-19 SOUTH WABASH AVENUE, CHICAGO, ILLINOIS

FIELDWORK JA & JA
CAD JJ

ORDER NO 7928-2011
SCALE 1 INCH = 20 FEET
DATE: JUNE 20, 2011
ORDERED BY: BODE BERKLEY

THIS SURVEY HAS BEEN ORDERED FOR SURFACE DIMENSIONS ONLY, NOT FOR ELEVATIONS THIS IS NOT AN ALTA SURVEY

LEGAL DESCRIPTION SHOWN ON THE PLAT HEREON DRAWN IS A COPY OF THE ORDER, AND FOR ACCURACY IT SHOULD BE COMPARED WITH THE TITLE OR DEED

DIMENSIONS ARE NOT TO BE ASSUMED FROM SCALING

FOR BUILDING LINES, EASEMENTS AND OTHER RESTRICTIONS NOT SHOWN HEREON, REFER TO YOUR DEED, TITLE POLICY AND LOCAL ZONING ORDINANCE, ETC.


STATE OF ILLINOIS }
COUNTY OF COOK } SS

WE, WAYLS SURVEY, LTD. do hereby certify that We have surveyed the above described property and that the plat hereon drawn is a correct representation of said survey

SIGNATURE Hylton F. Donaldson
PROFESSIONAL LAND SURVEYOR NO 0035-002810
MY LICENSE EXPIRES 11/30/2012

Zoning Map

Created on: 1/25/2016 4:36 P.M.

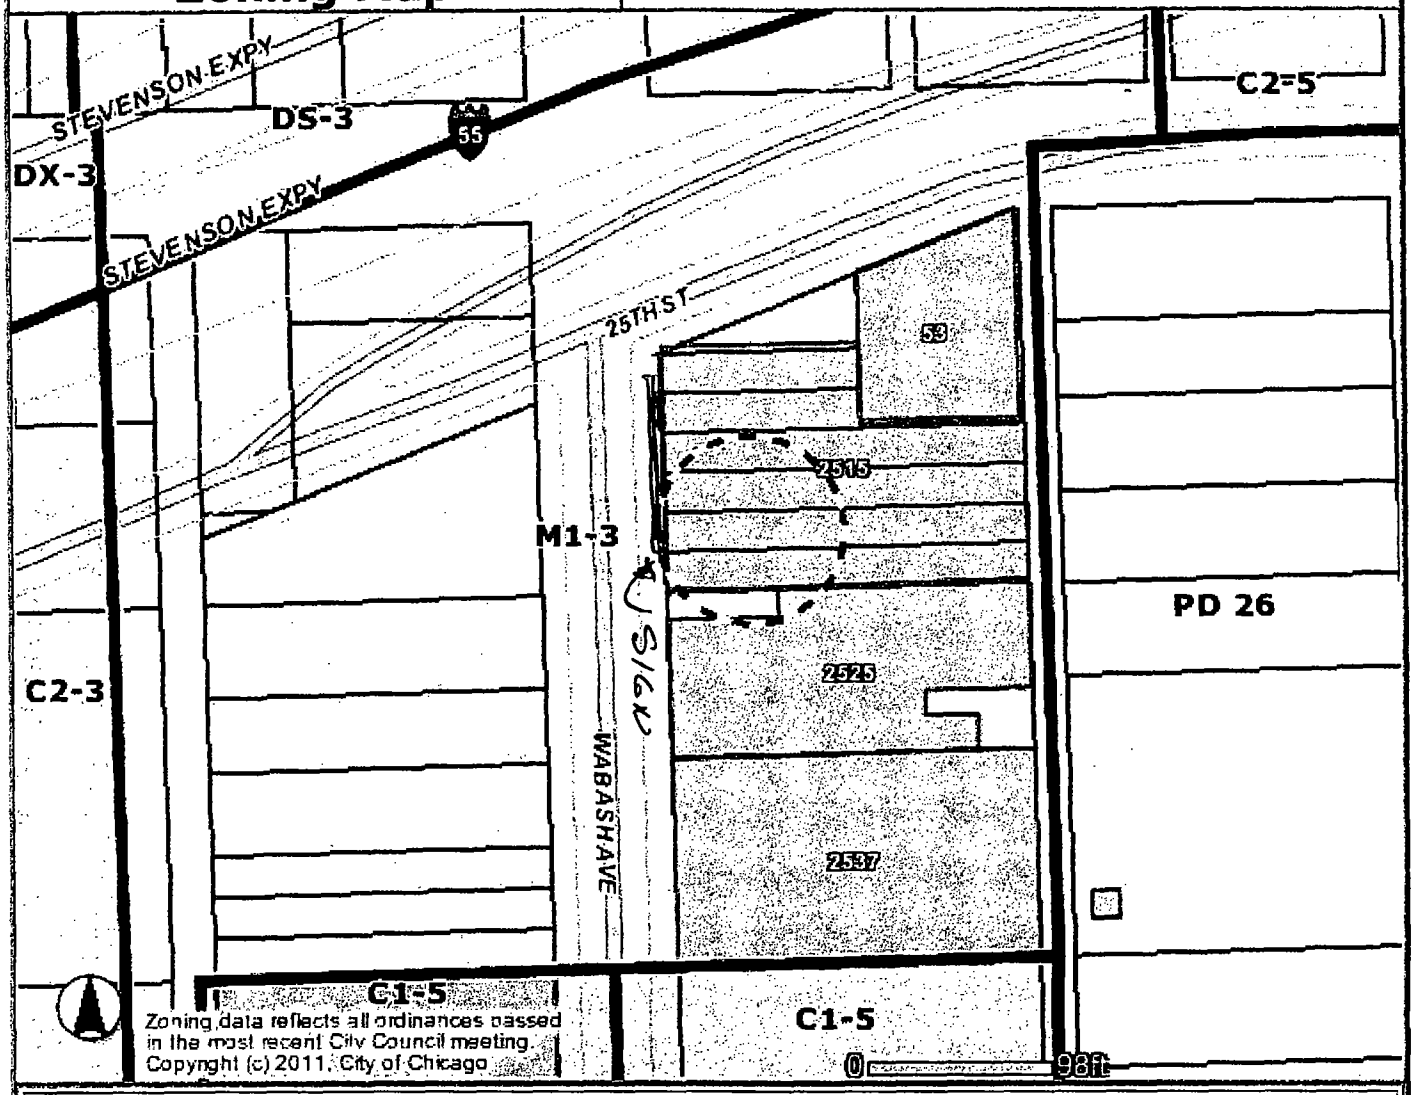

Address

2515 S WABASH AVE


Zoning
- Business
- Commercial
- Manufacturing
- Residential
- Planned Development
- Planned Manufacturing
- Downtown Core
- Downtown Service
- Downtown Mixed
- Downtown Residential
- Transportation
- Parks & Open Space
- Zoning Boundaries

Historic Preservation

CHICAGO LANDMARKS
- Chicago Landmarks
- Landmark Districts

Chicago Historic Resources Survey - Buildings subject to Demolition-Delay Ordinance
- Red
- Orange
- Water
- Cemetery
- Municipalities

- Lakefront
- Pedestrian Streets
- Buildings
- Parcels
- Streets
- Curbs
- Forest Preserve
- City Boundary

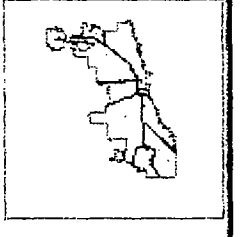

Information provided on the City of Chicago web site should not be used as a substitute for legal, accounting, real estate, business, tax, or other professional advice. The City of Chicago assumes no liability for any damages or loss of any kind that might arise from the use of, misuse of, or the inability to use the City web site and-or the materials contained on the web site. The City of Chicago also assumes no liability for improper or incorrect use of materials or information contained on its web site. All materials that appear on the City of Chicago web site are distributed and transmitted as is, without warranties of any kind, either express or implied, and subject to the terms and

City of Chicago

Or2016-61

Office of the City Clerk

Document Tracking Sheet

Meeting Date:	2/10/2016
Sponsor(s):	Dowell (3)
Type:	Order
Title:	Issuance of permits for sign(s)/signboard(s) at 5440 S Wells St
Committee(s) Assignment:	Committee on Zoning, Landmarks and Building Standards

Committee on Zoning, Landmarks, and Building Standards
February 10, 2016
City Council Meeting

(Signs)

ORDERED, That the Commissioner of Buildings is hereby directed to issue a sign permit to:

Wendy's Properties, LLC
40 Shuman Blvd., Suite 130
Naperville, IL 60563

For the erection of sign / signboard over 24 feet in height and / or over 100 square feet (in area of one face) at:

Wendy's
5440 S. Wells St.
Chicago, IL 60609

Dimensions: Length: 18'5" Height: 15'2 1/2"

Height above grade / root to top of sign: 60'0"

TOTAL SQUARE FOOT AREA: 280

Such Sign (s) shall comply with all applicable provisions of Title 17 of the Chicago Zoning Ordinance and all other Applicable provisions of the Municipal Code of the City of Chicago Governing the construction and maintenance of outdoor signs, sign board and structures.

Pat Dowell

Pat Dowell
Alderman, 3rd Ward

APPLICATION TO USE THE PUBLIC RIGHT OF WAY

APPLICANT INFORMATION

LEGAL NAME OF ENTITY: Wendy's Properties, LLC
PERMIT MAILING ADDRESS: 40 Shuman Blvd, Suite 130
CITY: Naperville STATE: IL ZIP CODE: 60563
CONTACT PERSON: Ben Palmer TITLE: Facilities Manager
PHONE: 630-420-3859 FAX: E-MAIL: ben.palmer@wendys.com

BUILDING OWNER INFORMATION

NAME: Wendy's Properties, LLC
ADDRESS: 40 Shuman Blvd, Suite 130
CITY: Naperville STATE: IL ZIP CODE: 60563
PHONE: 630-420-3859 FAX: E-MAIL: ben.palmer@wendys.com

USE OF THE PUBLIC WAY — N/A (private property)

1. List the proposed or existing use below and complete the worksheet on page 8. Use only **one** application for **each** public way use type.

TYPE

☐ Electrical Sign	☐ Digital Imaging	☐ Canopy	☐ Awning
☐ Non-Electrical Sign	☐ Banner	☐ Marquee	☐ Light Fixture

HOW MANY?	
BUILDING ADDRESS:	

2. Please enclose one sketch of each proposed use of the public way, which maps to scale the proposed use(s) and its relationship to surrounding right-of-way. All measurements must be indicated. The prints should also accurately depict the location of the property line and public facilities (meters, light poles, sidewalks).

APPLICANT CERTIFICATION

I hereby certify that all statements made as part of the application, and the attachments herein, are true to the best of my knowledge and belief.

BY: for Ben Palmer TITLE: facilities manager

ALDERMAN'S APPROVAL

As part of this application process, you are required to notify/seek approval from the Alderman in whose ward your proposed use of the public way is located.

ALDERMAN'S SIGNATURE:
DATE: WARD:

Approval shall not be withheld for any reason relating to the language, content or message contained in or implied by the sign, canopy, awning, banner or marquee for which the permit is sought. If aldermanic signature indicating approval is not received by BACP within 60 days of submission of the application to the alderman then, provided the application is complete and accurate and the applicant is not in violation of any pertinent provision of the Municipal Code, the application shall be deemed approved by the BACP and processed for submission to the City Council as a Mayoral introduction.

☐ Approve	Reason(s):
☐ Do Not Approve	Reason(s):

APPLICATION TO USE THE PUBLIC RIGHT OF WAY

APPLICATION WORKSHEET

- **For use by NEW APPLICANTS ONLY.**
- **For renewals obtain form from City Hall, 121 N. LaSalle St., Rm. 800 or call (312) 74 - GOBIZ (744-6249)**


Complete the worksheet for each use of the public way and indicate all applicable measurements.

	Exact Street (i.e. S. State St.)	Quantity	Length of structure along public way	Height of structure	Depth of structure	Height above grade	Total depth over public way	Is this sign(s) Illuminated? (Y/N)	Is this an Existing Public Way Use (Y/N)
SIGNS	5440 S. Wells St	1	n/a	15'2½"	2'6"	60'	n/a	Y	N
CANOPIES / AWNINGS									
LIGHTS									

See example of required plans beginning on the next page.

NOTE: Pursuant to section 2-154-030 of the Municipal Code of the City of Chicago the Corporation Counsel of the City of Chicago may require any such additional information from any applicant to achieve full disclosure relevant to the request for action by the City Council or other city agency. Pursuant to section 2-154-020 of the Municipal code of the City of Chicago any material change in the information required above must be provided by supplementing this statement at any time up to the time the City Council or any city agency takes action on the application.

ILLUMINATED D/F HI-RISE PYLON SIGN - WENDY'S - 242 W. GARFIELD BLVD. CHICAGO, IL

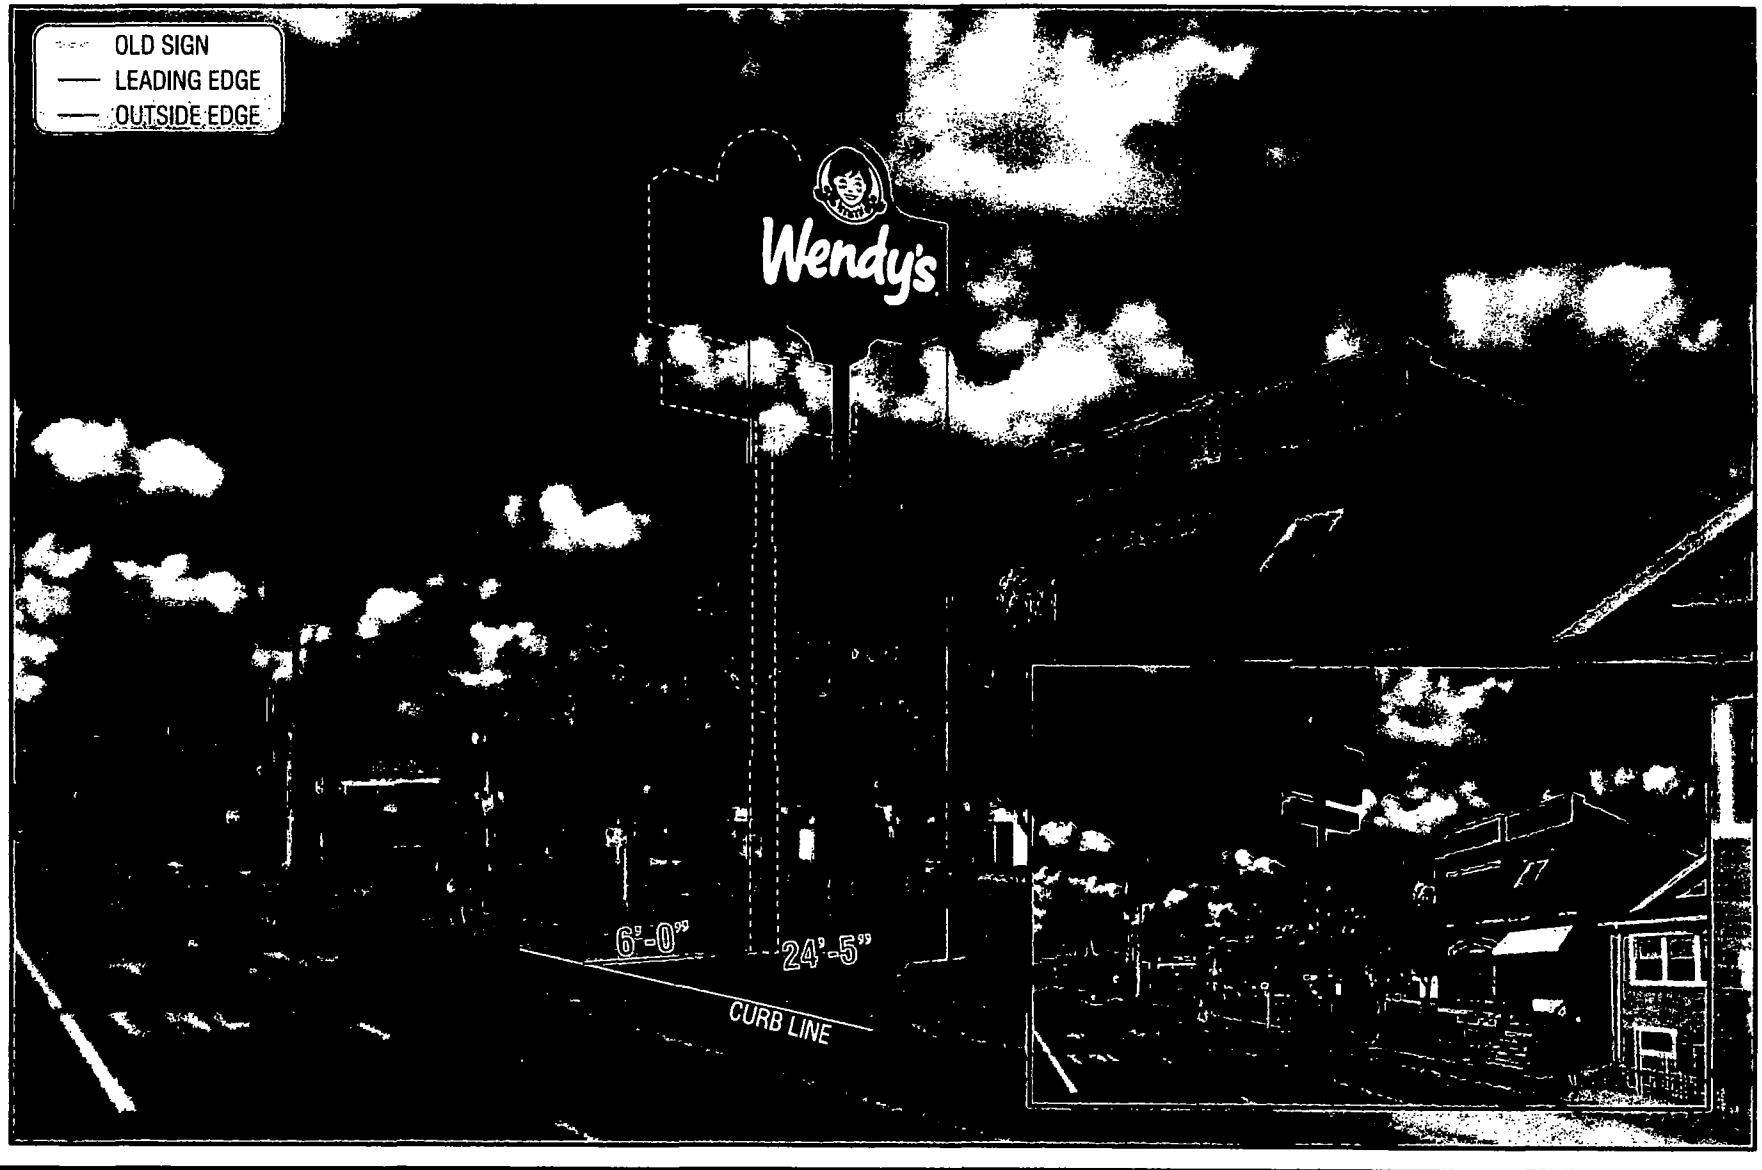

OMEGA Sign & Lighting Inc.

WENDY'S

ADDRESS: 242 W. Garfield Blvd.
CITY/STATE: Chicago, IL
ZIP: 60609

www.OMEGASIGNCHICAGO.com
PHONE 630 237 4397 FAX 630 237 4398

SCALE: AS NOTED	Rev 1	00/00/00
	Rev 2	00/00/00
DATE 08/12/15	Rev 3	00/00/00
	Rev 4	00/00/00
	Rev 5	00/00/00
DWG 002	Rev 6	00/00/00
	Rev 7	00/00/00

FILE PATH: Shared\Client Files\Wendy's\242 W. Garfield\Art\Wendy's - Chicago IL - pylon sign.pdf

CUSTOMER APPROVAL DATE

LANDLORD APPROVAL DATE

The customer agrees that Omega Sign & Lighting Inc. will fabricate signs as per the above rendering(s) and customer agrees to all charges to fabricate sign(s) including permits & procurement fees & storage fees. The colors displayed on this rendering are not the exact color matches that will be displayed in the sign(s) construction, exact color matches for each color can be supplied only upon the customer's request.


ELECTRICAL NOTES

Sign Company DOES NOT provide primary electrical to sign. Power to the sign must be done by a licensed electrical contractor or licensed electrician.


Each sign must have:
1. A minimum of one dedicated 120V 20A circuit.
2. Junction box installed within 6 feet of sign.
3. Three wires: Line, Ground and Neutral.

UL LISTED

ILLUMINATED D/F HI-RISE PYLON SIGN - WENDY'S - 242 W. GARFIELD BLVD. CHICAGO, IL

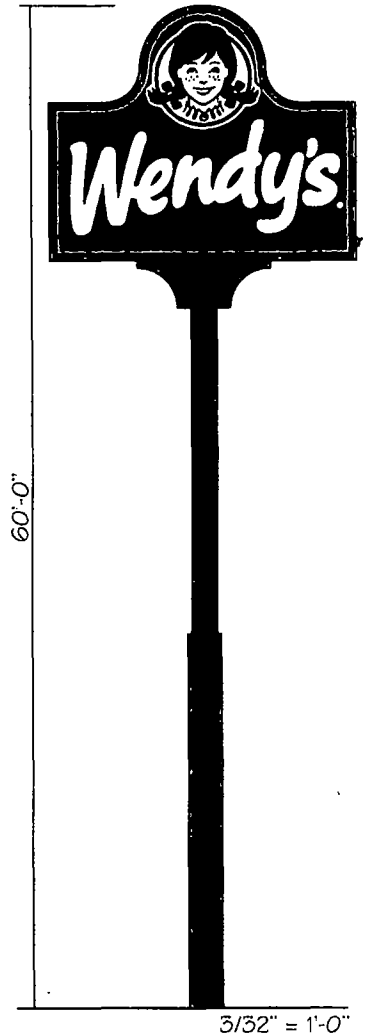



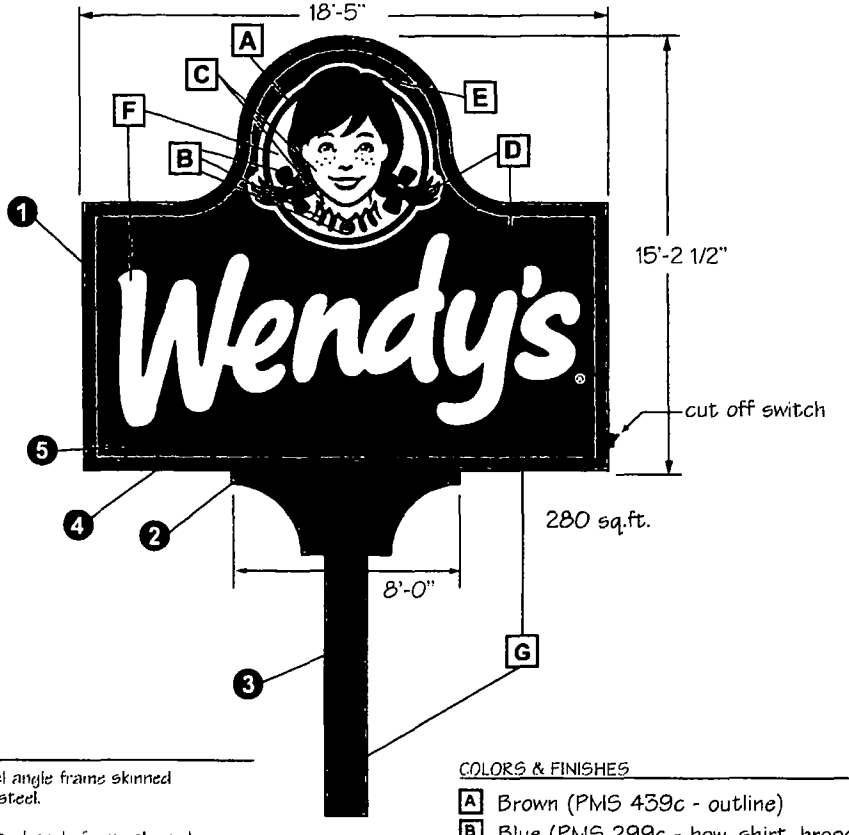

MATERIALS

1. cabinet - 30" wide steel angle frame skinned 24 ga. paintgrip sheet steel.
2. pole cover - 30" wide steel angle frame skinned 24 ga. paintgrip sheet steel.
3. sign must be mounted to maximum 24"diameter top section to ground pole (supplied by others)
4. illuminated with mercury vapor lamps. ballast and fixtures are included with lighting package.*
5. translucent vinyl flexible face material: 3M, Cooley, ABC Signflex or equivalent. decorated on first surface.

NOTE: Foundation requirements are sit specific and subject to local soil conditions and code requirements.

COLORS & FINISHES

- A Brown (PMS 439c - outline)
- B Blue (PMS 299c - bow, shirt, brooch)
- C Flesh (PMS 698c face, neck)
- D Red (PMS 186c - hair, pylon face background)
- E Dk. Red (PMS 201c - hair outline)
- F White (cameo face, text)
- G Dk. Bronze #313 (pylon cabinet, pole cover)

*total electrical load = 40 amps. requires 3-20 amp circuits at 120v/60Hz

OMEGA Sign & Lighting Inc.

WENDY'S

ADDRESS: 242 W. Garfield Blvd.
CITY/STATE: Chicago, IL
ZIP: 60609

WWW.OMEGASIGNCHICAGO.COM
PHONE 630 237 4397 FAX 630 237 4398

SCALE: AS NOTED	Rev 1	00/00/00
	Rev 2	00/00/00
DATE 08/12/15	Rev 3	00/00/00
	Rev 4	00/00/00
	Rev 5	00/00/00
DWG 001	Rev 6	00/00/00
	Rev 7	00/00/00

CUSTOMER APPROVAL DATE

LANDLORD APPROVAL DATE

The customer agrees that Omega Sign & Lighting Inc. will fabricate signs as per the above rendering(s) and customer agrees to all charges to fabricate sign(s) including permit & permanent face & energize fees. The colors depicted on this rendering are not the exact color matches that will be displayed on the sign(s). Due to variations in computer monitors, exact color matches for each color can be supplied and match the owners request.


FILE PATH: Shared\Client Files\Wendy's\242 W. Garfield\Art\Wendy's - Chicago IL - pylon sign.pdf


ELECTRICAL NOTES

Sign Company DOES NOT provide primary electrical to sign. Power to the sign must be done by a licensed electrical contractor or licensed electrician.

Each sign must have:
1. A minimum of one dedicated 120V 20A circuit.
2. Junction box installed within 6 feet of sign.
3. Three wires: Line, Ground and Neutral.

UL LISTED

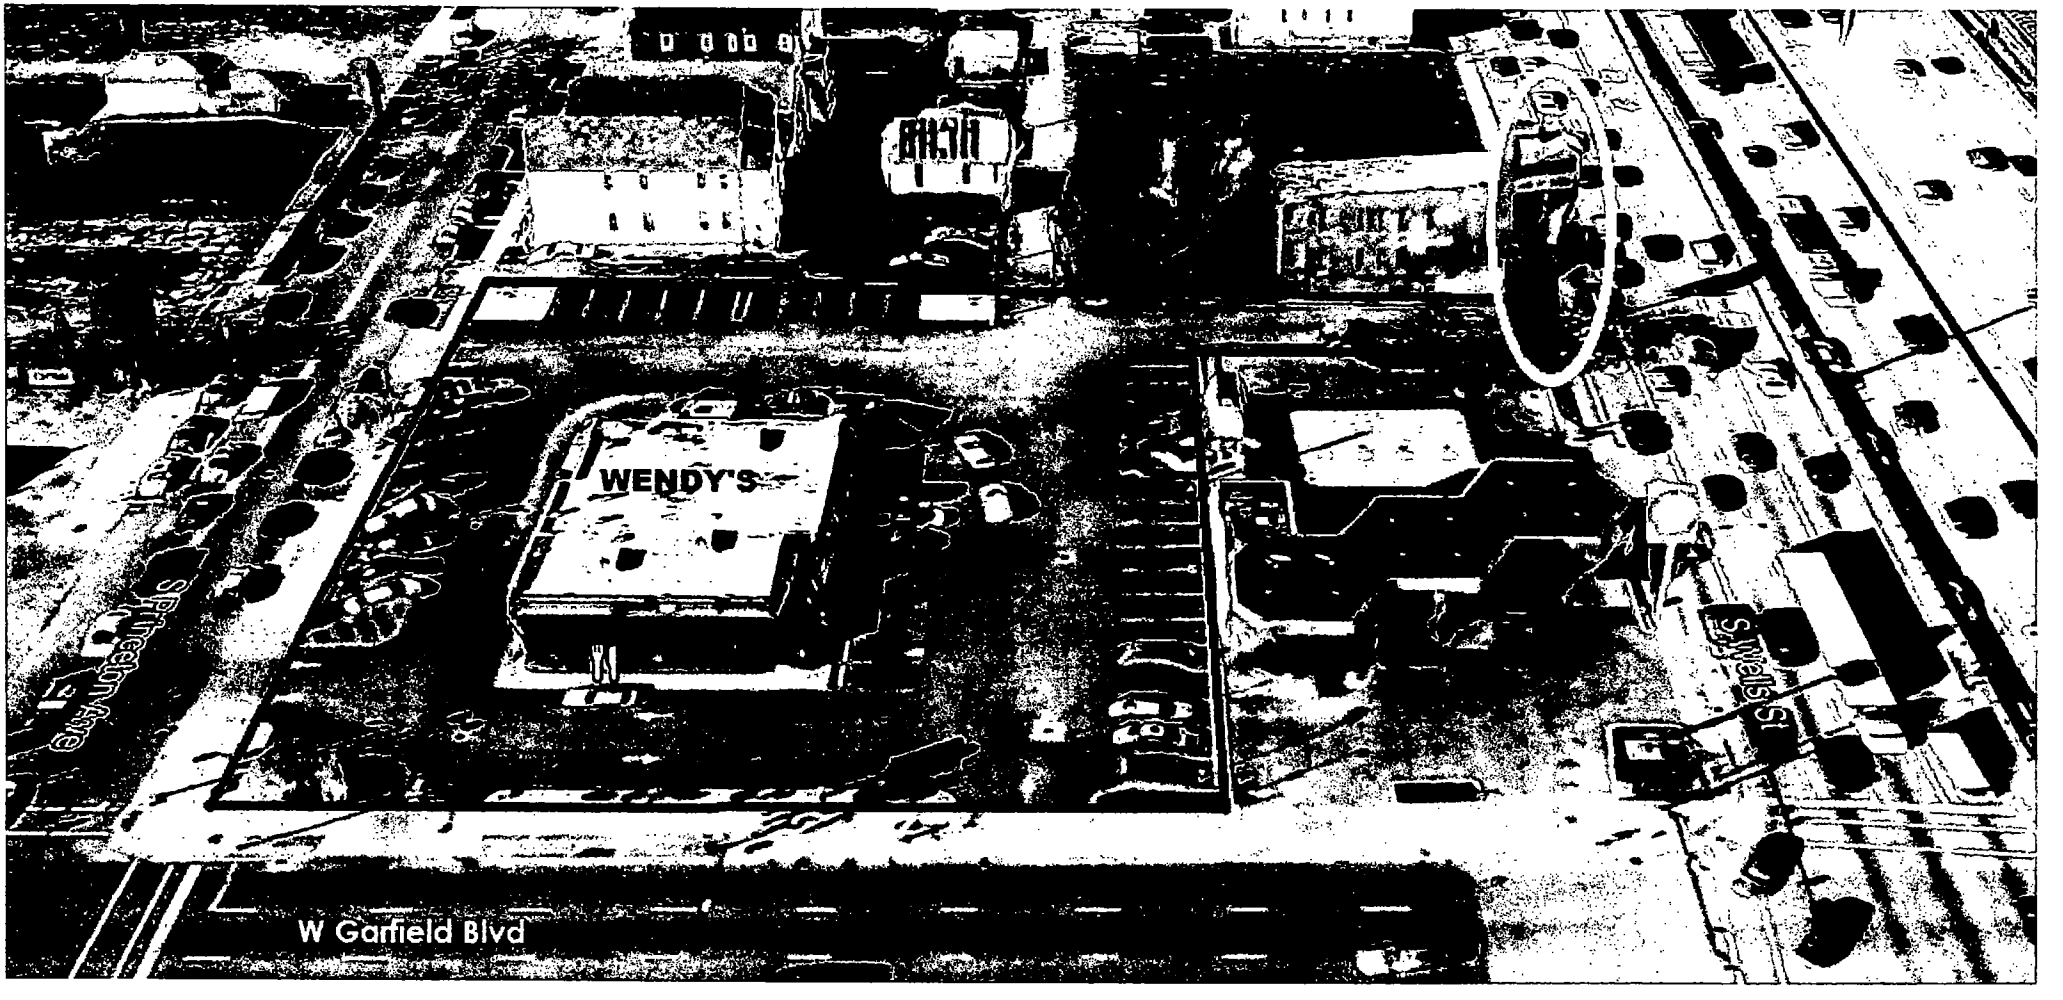
WENDY'S
S Wells St
W Garfield Blvd

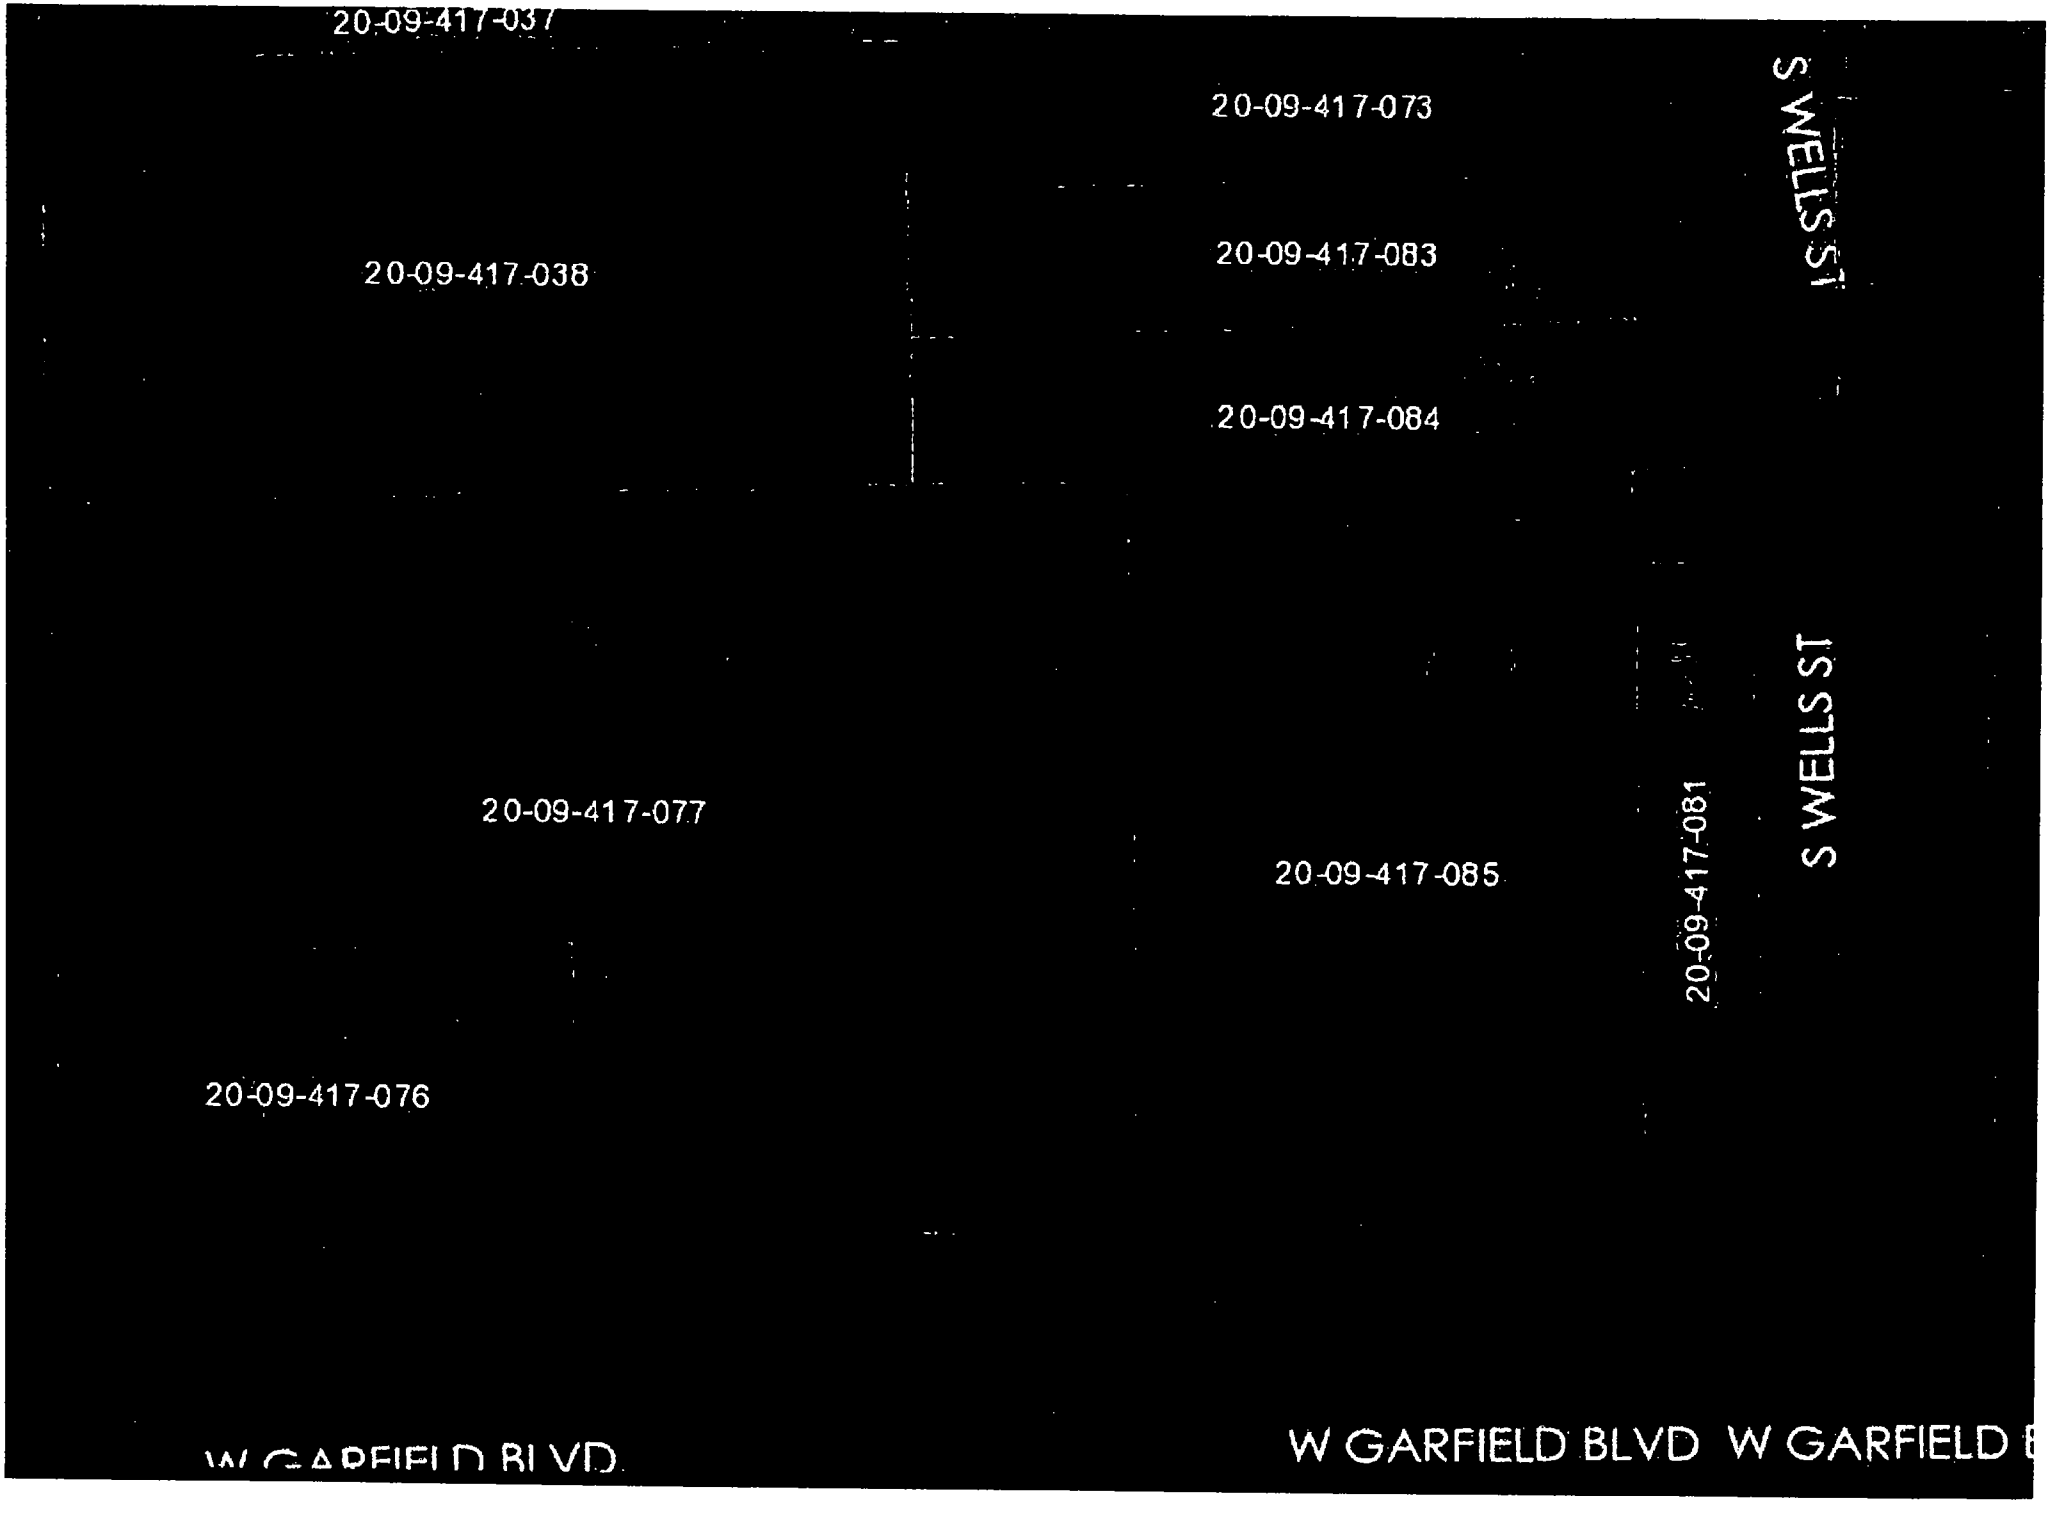
20-09-417-037
20-09-417-073
S WELLS ST
20-09-417-038
20-09-417-083
20-09-417-084
20-09-417-077
20-09-417-085
20-09-417-081
S WELLS ST
20-09-417-076
W GARFIELD BLVD
W GARFIELD BLVD
W GARFIELD B

City of Chicago

Office of the City Clerk

Document Tracking Sheet

Or2016-85

Meeting Date:	2/10/2016
Sponsor(s):	Thompson (11)
Type:	Order
Title:	Issuance of permits for sign(s)/signboard(s) at 2601 S LaSalle St
Committee(s) Assignment:	Committee on Zoning, Landmarks and Building Standards

CITY COUNCIL MEETING

INTRODUCED FEBRUARY 10, 2016

Ordered, That the commissioner of buildings is hereby authorized and directed to issue

A sign permit to : **Landmark Sign Group**
7424 Industrial Ave.
Chesterton, IN 46304

For the erection of a sign/signboard over 24 feet in height and over 100 square feet .

(in area of one face) at: **U-Haul Moving & Storage**
2601 S. LaSalle St.
Chicago, IL 60616

Dimensions: Length **34'1"** Height **11'0"**

Height above grade/roof to top of sign **49'-0"**

Total Square Foot Area **375'0"**

Elevation Southeast

To be legal, such sign(s) must comply with all applicable provisions of TITLE 17 to the Chicago Zoning Ordinance and all other applicable provisions of the Municipal Code of the City of Chicago governing the construction and maintenance of outdoor signs, signboards, and Structures.

Patrick D. Thompson
Alderman, 11th Ward


Permit # 100626829

By signing the Customer Acceptance on this print, I understand that I am accepting all aspects of this drawing. This includes Artwork, Specifications, Dimensions, Spelling, and all other representations herein. I also understand that color reproductions on this print are approximate, and may not match manufacturers samples exactly.


Customer Acceptance SIGNATURE DATE

IF REQUIRED: Landlord Acceptance SIGNATURE DATE

L.S.G. SALES INITIALS DATE

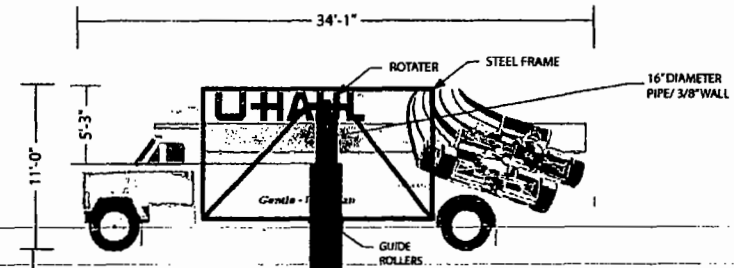

Front View 1/8" = 1'-0"

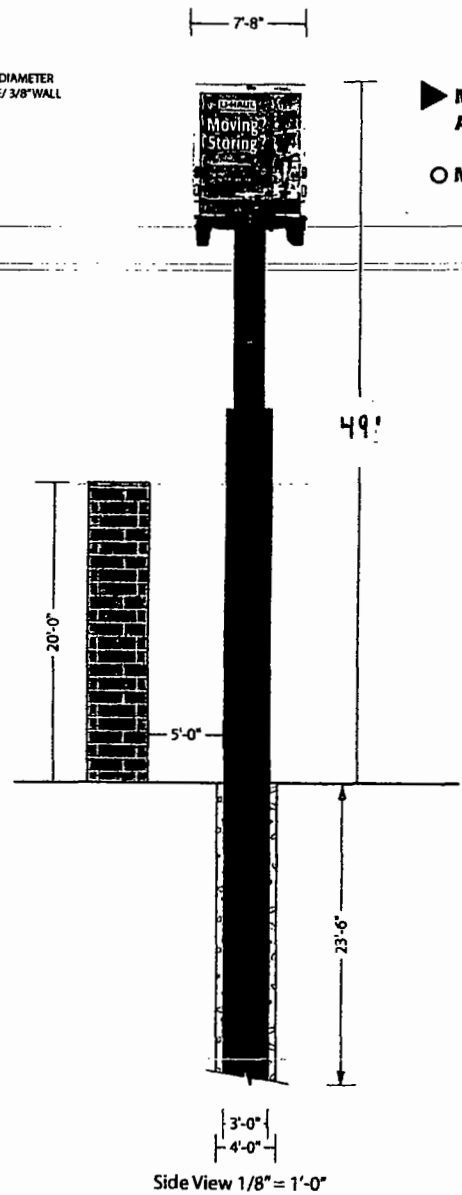

Side View 1/8" = 1'-0"

▶ **MOUNT EMPTY U-HAUL TRUCK TO SINGLE POLE/ ATTACH MOTOR TO POLE FOR 360 DEGREE ROTATION**

○ **MOUNTING POLE** = MAP BLACK

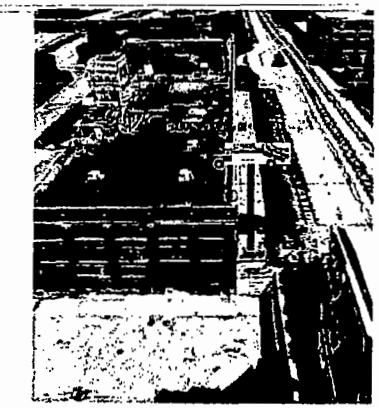


Photo Render - N.T.S.

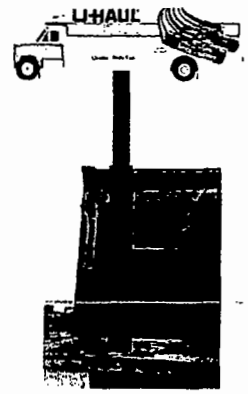


Photo Render - N.T.S.

Landmark Sign group

7424 Industrial Avenue
Chesterton, IN 46304
phone 219.762.9577
fax 219.762.4259
www.landmarksign.com

PRINT # JM-22319-1P

JASON MOOREHEAD
LSG SALES REPRESENTATIVE

01.28.16
DATE

U-HAUL
CLIENT NAME

2601 S. LASALLE
CHICAGO, IL
JOB LOCATION

JL 1/8" = 1'-0"
DRAWN BY SCALE

REVISIONS:
1.

Designed for 110 Volts
Electrical Connection will be Visible within 5 Ft. at time of Installation;
Second Trip will be Charged at Time & Material

THIS DRAWING IS THE PROPERTY OF LANDMARK SIGN GROUP, INC.
NO REPRODUCTIONS OR SUBMISSIONS ARE PERMITTED WITHOUT THE EXPRESS WRITTEN CONSENT OF LANDMARK SIGN GROUP, INC.
AN ASSESSMENT OF UP TO $2,500.00 WILL BE CHARGED FOR ANY MISUSE OF THIS DRAWING.

GREMLEY & BIEDERMANN

A Division of
PLCS Corporation

LICENSED IN IL 035-003777

AMERICAN LAND SERVICES

4505 Illinois Route 120 West, Crystal Lake, IL 60012
Telephone (815) 455-3622 Fax (815) 455-4136 Email: info@PLCS-Surveys.com

ALTA / ACSM Land Title Survey

PARCEL 1
LOTS 13, 14 AND 15 AND THAT PART OF THE EAST HALF OF LOT 16 WHICH HAS NOT BEEN TAKEN FOR THE OPENING OF LASALLE STREET IN W H ADAMS SUBDIVISION OF 13 ACRES IN THE NORTH PART OF THE EAST HALF OF THE SOUTHEAST QUARTER OF SECTION 29, TOWNSHIP 39 NORTH, RANGE 14 EAST OF THE THIRD PRINCIPAL MERIDIAN (EXCEPT FROM SAID PREMISES THE NORTH 33 FEET THEREOF TAKEN OR USED FOR 26TH STREET) IN COOK COUNTY, ILLINOIS

PARCEL 2
LOTS 34, 35, 36, 80, 81 AND 82 (EXCEPT THE WEST 36.9 FEET OF SAID LOT 82) AND ALL OF LOT 33 (EXCEPT THAT PORTION TAKEN FOR LASALLE STREET) OF W. H. ADAMS SUBDIVISION AFORESAID, IN THE SOUTHEAST QUARTER OF SECTION 29, TOWNSHIP 39 NORTH, RANGE 14 EAST OF THE THIRD PRINCIPAL MERIDIAN IN COOK COUNTY, ILLINOIS

PARCEL 3
ALL THAT PART OF VACATED WEST 26TH PLACE BETWEEN SAID LOTS 13, 14, 15 AND 16 AND SAID LOTS 33, 34, 35 AND 36 AND LYING EAST OF EAST LINE OF SOUTH LASALLE STREET AS OPENED ALL IN W.H. ADAMS SUBDIVISION OF 13 ACRES IN NORTH PART OF THE EAST HALF OF THE SOUTHEAST QUARTER OF SECTION 29, TOWNSHIP 39 NORTH, RANGE 14 EAST OF THE THIRD PRINCIPAL MERIDIAN IN COOK COUNTY, ILLINOIS

PARCEL 4
THE WEST 13.60 FEET OF LOT 16 (EXCEPT NORTH 33.0 FEET THEREOF) ALSO THE WEST 13.60 FEET OF LOTS 37 AND 78 ALSO ALL THAT PART OF VACATED WEST 26TH PLACE LYING SOUTH OF AND ADJACENT TO THE NORTH 33.00 FEET OF SAID LOT 16 AND NORTH OF AND ADJACENT TO THE WEST 13.60 FEET OF SAID LOT 37, ALL IN W. H. ADAMS SUBDIVISION OF 13 ACRES IN THE NORTH PART OF THE EAST HALF OF THE SOUTHEAST QUARTER OF SECTION 29, TOWNSHIP 39 NORTH, RANGE 14 EAST OF THE THIRD PRINCIPAL MERIDIAN IN COOK COUNTY, ILLINOIS

CONTAINING 84,789.80 FT. OR 1.29 ACRES MORE OR LESS

SURVEY NOTE:
This Survey was prepared based on CHICAGO TITLE INSURANCE COMPANY Title Commitment NO.: ACE1417787 PM Effective Date: APRIL 22, 2014 at 8:00 AM, as to matters of record

Surveyor's Report dated: November 26, 2014

SCHEDULE B




(1-29) RESERVATIONS CONTAINED IN DEED DATED OCTOBER 18, 1888 AND RECORDED OCTOBER 31, 1888 AS DOCUMENT 2081588 FROM CHICAGO, ROCK ISLAND AND PACIFIC RAILROAD COMPANY, A CORPORATION OF DELAWARE, FOR ITSELF, ITS SUCCESSORS AND ASSIGNS, OF EASEMENT OVER THE NORTH 16 FEET AND THE SOUTH 16 FEET OF THE LAND FOR ITS DEEDS (AUTHORITY) TOGETHER WITH ALL APPURTENANT FIXTURES NECESSARY THERETO, WHETHER IN PRESENT FORM OR IN SUCH FORM AS MAY HEREAFTER BE SUBSTITUTED THEREFOR, TOGETHER WITH THE RIGHT OF ENTRY THERETO AND OF EASEMENT FOR UTILITY LINES AND FACILITIES AND OF ALL CONDUITS, GAS, GASOLINE GAS MAINS, PIPES AND SERVICES OVER, UNDER AND UPON THE SURFACE - (AFFECTED)

ALL OTHER ITEMS ARE NOT A MATTER OF SURVEY

LEGEND

GRAPHIC SCALE

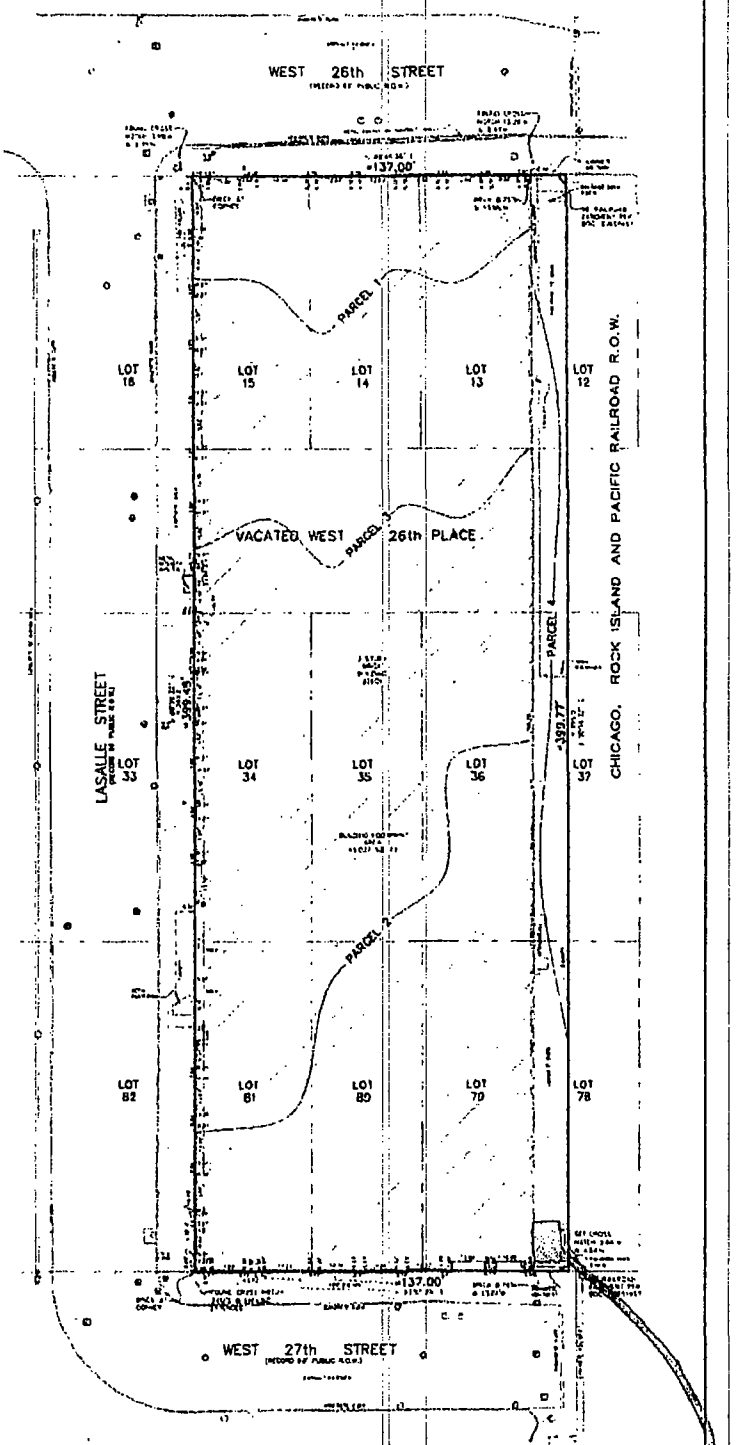

GREMLEY & BIEDERMANN
PLCS Corporation
4505 Illinois Route 120 West, Crystal Lake, IL 60012
Telephone (815) 455-3622 Fax (815) 455-4136 Email: info@PLCS-Surveys.com

ORDER NO. 2014-19305-001 | SCALE: 1" = 30' | SHEET 1 of 1

SURVEYOR'S NOTES

BASIS OF BEARINGS AND BASIS OF ELEVATIONS ARE NOT SHOWN ON THIS PLAT

ALL DISTANCES ARE MEASURED AND RECORD UNLESS OTHERWISE NOTED. COMPARE ALL POINTS BEFORE BUILDING BY SAME AND AT ONCE REPORT ANY DIFFERENCE BEFORE DAMAGE IS DONE

FOR EASEMENTS, BUILDING LINES AND OTHER RESTRICTIONS NOT SHOWN ON SURVEY, PLAT REFER TO YOUR ABSTRACT, DEED, CONTRACT, TITLE POLICY AND LOCAL SUBDIVISION REGULATIONS

NO DIMENSIONS SHALL BE ASSUMED BY SCALE MEASUREMENT UPON THIS PLAT

UNLESS OTHERWISE NOTED HEREON THE BEARING BASIS, ELEVATION DATUM AND COORDINATE DATUM IS ASSUMED

COPYRIGHT GREMLEY & BIEDERMANN, INC. 2014 "ALL RIGHTS RESERVED"

SURVEY NOTES

PROPERTY APPEARS IN "OTHER AREAS" ZONE X, AREAS DETERMINED TO BE OUTSIDE THE 0.2% ANNUAL CHANCE FLOODPLAIN PER FLOOD INSURANCE RATE MAP COOK COUNTY, ILLINOIS MAP NO. 17031C0081J
EFFECTIVE DATE AUGUST 19, 2008

This is to certify that this map or plat and the survey on which it is based were made in accordance with the 2011 Minimum Standard Detail Requirements for ALTA/ACSM Land Title Surveys, jointly established and adopted by ALTA and NSPS, and includes Items 1, 2, 3, 4, 7(a), 7(b)1, 8, 9, and 11(a) of Table A thereof.


The field work was completed on MAY 16, 2014


Date of Plat: May 22, 2014


By: Robert D. Biedermann
Professional Illinois Land Surveyor No. 2903


LICENSED STRUCTURAL ENGINEER
GERALD R. CARSTENS
81-3858
STATE OF ILLINOIS


REVISIONS			
REV.	DESCRIPTION	DATE	APPROVED

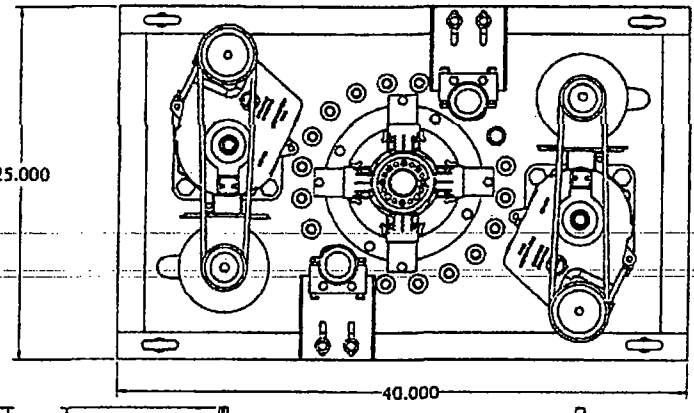

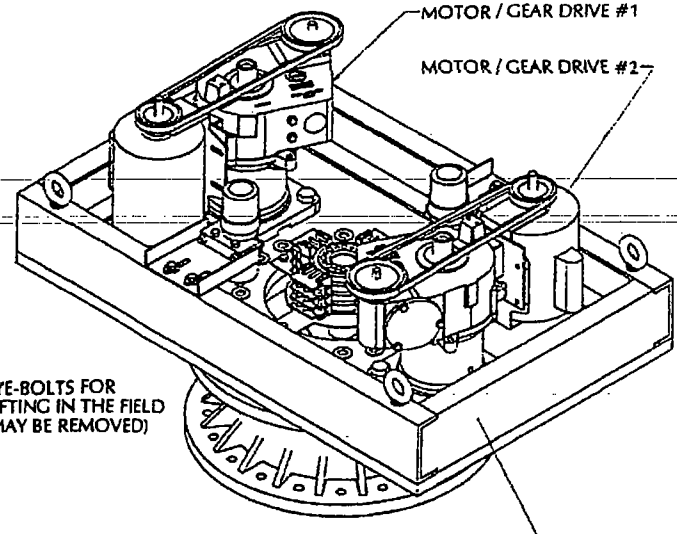

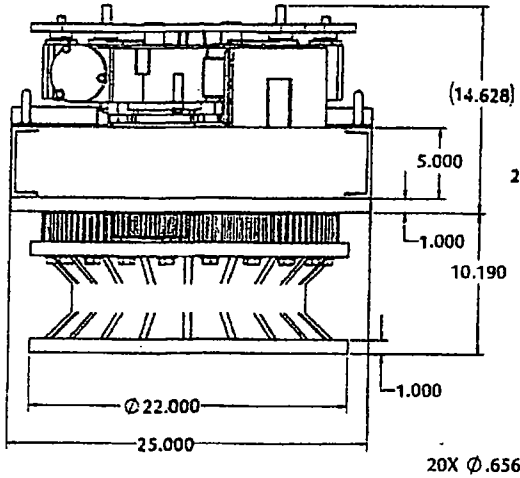

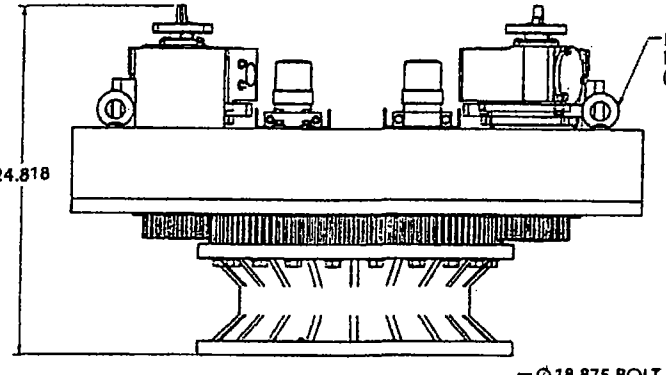

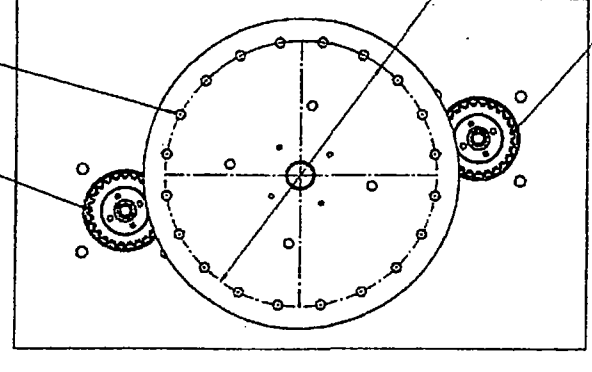

DYNAPAC MODEL M-550G

HEAVY DUTY ROTATOR UNIT

COMPRESSIVE WEIGHT CAPACITY = 50,000 LBS
MAX. BENDING CAPACITY = 70,000 FT-LBS
MAX. TORQUE OUTPUT = 2400 FT-LBS
MAX. SHEAR CAPACITY = 30,000 LBF

M-550G
DYNAPAC ROTATING CO.
SALT LAKE CITY, UTAH
D 148024 623 X-02

16

City of Chicago

Or2016-52

Office of the City Clerk

Document Tracking Sheet

Meeting Date:	2/10/2016
Sponsor(s):	Burke (14)
Type:	Order
Title:	Issuance of permits for sign(s)/signboard(s) at 4200 S Pulaski Rd - 138 sq. ft.
Committee(s) Assignment:	Committee on Zoning, Landmarks and Building Standards

Committee on Zoning, Landmarks, and Building Standards

(Signs)

ORDERED, That the Commissioner of Buildings is hereby directed to issue a sign permit to: (Contractor's name and address)

COMET NEON, INC. (630) 656-1025
1120 N RIDGE AVE. LOMBARD, IL 60148

for the erection of a sign/signboard over 24 feet in height and/or over 100 square feet (in area of one face) at: (Business Name & Address)

CARTER'S RETAIL INC. (OSHKOSH B'GOSH)
4200 S. PULASKI RD.
CHICAGO, IL 60632

Dimensions: Length 15'-8" Height 8'-10"
Height above grade/roof to top of sign 25' ft.
TOTAL SQUARE FOOT AREA: 138 sq. ft.

Such sign(s) shall comply with all applicable provisions of TITLE 17 of the Chicago Zoning Ordinance and all other applicable provisions of the Municipal Code of the City of Chicago governing the construction and maintenance of outdoor signs, signboards and structures.


Edward M. Burke

Alderman, Ward

CITY OF CHICAGO
DEPARTMENT OF ZONING AND USE PLANNING
SIGN SITE PLAN
(ALL INFORMATION MUST BE COMPLETED AND LEGIBLE)

Site Address: 4200 S. Pulaski Rd. Chicago, IL 60632 1 of 1 applications

Sign Company: Comet Neon Inc. Rep Name: Marcin Wolak

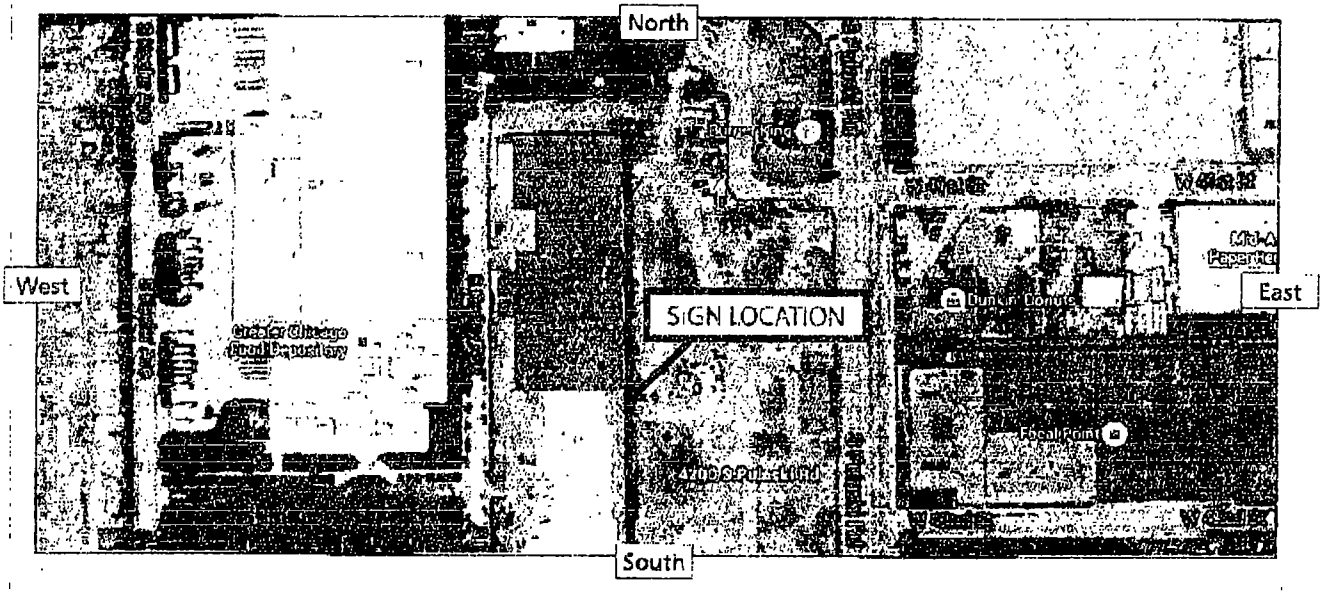

SIGN USE:
Bus. ID *(On-premise)* ■
Business Lic#

Advertising (Off premise) ☐

PERMIT TYPE:
New Construction ■
Change of Face ☐
Previous Permit #

TYPE OF SIGN:
Flat Wall ☐
Freestanding ☐
Awning ☐
Marquee ☐
High Rise Building ☐
Projecting Private ■
Projecting Public Way ☐
Public Way Use-Permit # ☐


SIGN CHARACTERISTICS:
Non-Illuminated ☐
Illuminated ■
Changing Image ☐
Video Display ☐
Flashing ☐

TOTAL SQUARE FOOTAGE:
Square footage of this proposed sign 138 sq. ft.
Gross area of all proposed signs 268 sq. ft.
Area of all existing signs
(not including proposed) on Zoning Lot 0 sq. ft.

DISTANCE FROM:
Curb Line: 350 ft.
Expressway, Toll Roads
or Major Route
(n/a if over 1000 ft) 1750 ft.
Park (over 10 acres) N/A
Residential Zone N/A
Existing Off-premise on
Same Side of Street: N/A

Signature: Marcin Wolak

Date: 1/12/16

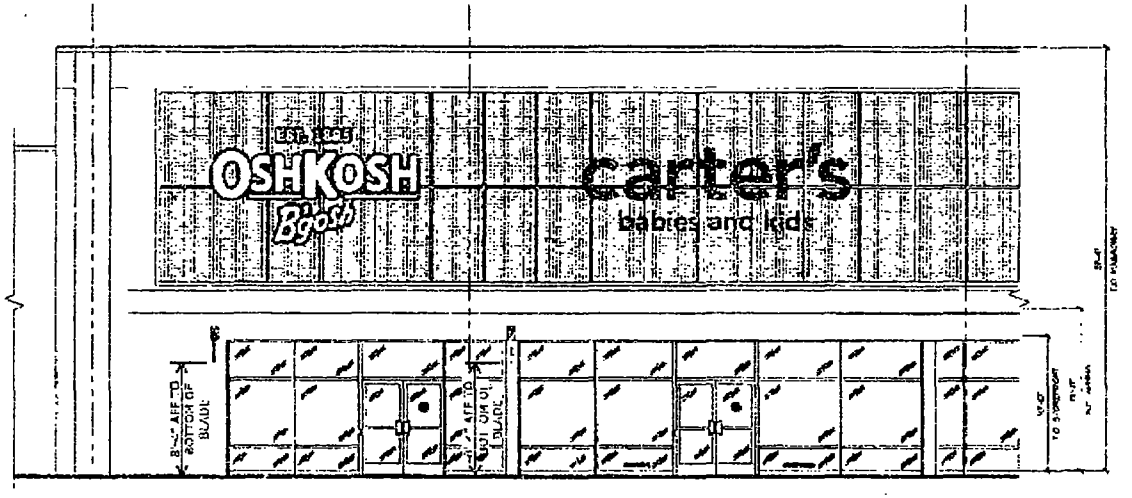

STORE FRONT ELEVATION SCALE: 1/8" = 1'-0"

ADVANCE SIGN GROUP
"YOUR NATIONAL SIGN SOURCE"

OSHKOSH B'gosh

4200 SOUTH PULASKI RD
CHICAGO, IL 60632

CONTACT:
A. WASSERSTROM

PROJECT MANAGER:
JERRY SIMMONS

DESIGNER:
DANIELLE ANGLIN

THIS IS AN ORIGINAL DESIGN, CREATED FOR YOUR EXCLUSIVE USE IN CONNECTION WITH A PROJECT BEING PLANNED FOR YOU BY ADVANCE SIGN GROUP. THIS PRINT IS NOT TO BE SHOWN TO ANYONE OUTSIDE OF YOUR ORGANIZATION, NOR IS IT TO BE REPRODUCED, COPIED OR EXHIBITED IN ANY FASHION. ADVANCE SIGN GROUP RESERVES THE RIGHT TO PROTECT FOR ORIGINALITY EMBODIED IN THE PRODUCTION OF THIS DESIGN.

NOTE:
ONE DEDICATED 120VAC CIRCUIT BY OTHERS REQUIRED WITHIN 3' OF CENTER OF SIGN.
THIS SIGN IS INTENDED TO BE INSTALLED IN ACCORDANCE WITH THE REQUIREMENTS OF ARTICLE 600 OF THE NATIONAL ELECTRICAL CODE AND/OR OTHER APPLICABLE LOCAL CODES. THIS INCLUDES PROPER GROUNDING AND BONDING.

REVISIONS
1: UPDATE RENDERING
2: UPDATE ELEVATION
3:
4:
5:
6:
7:
8:
9:
10:


THIS DRAWING SUPERCEDES ALL OTHER DOCUMENTS PROVIDED BY OTHERS CONCERNING THE FABRICATION AND INSTALLATION OF THIS DESIGN. A SIGNATURE ANYWHERE ON THE DRAWING WILL BE TAKEN AS CONSENT TO PROCEED WITH FABRICATION.

CLIENT APPROVED SIGNATURE:

DATE:

DATE: 12/4/15
REVISION #: 3
DRAWING #: 021505
ELEV

01/19/2016 16:09 NO.379 #004

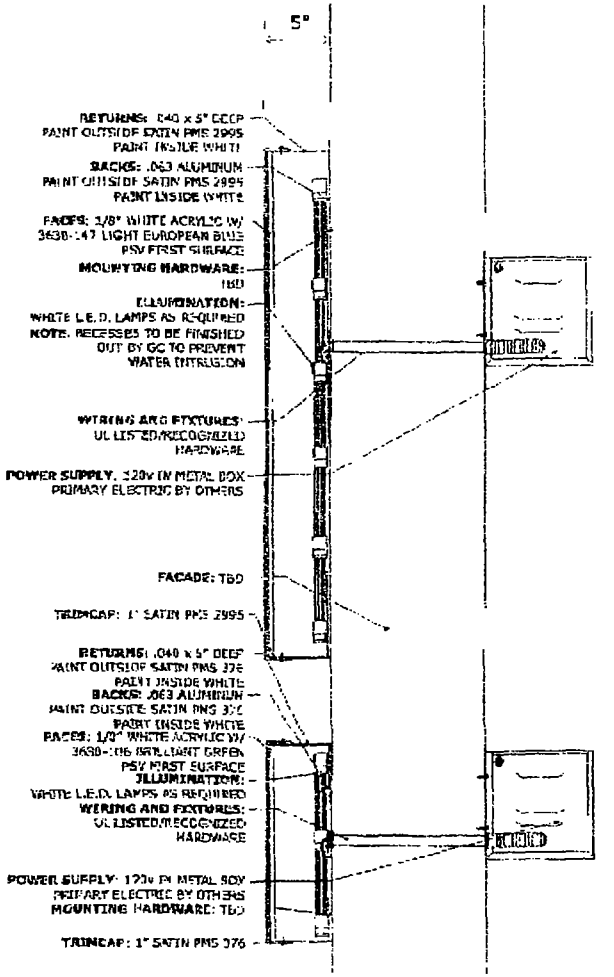

SECTION DETAIL SCALE: 1 1/2" = 1'-0"

ADVANCE SIGN GROUP

carter's
babies and kids

4200 SOUTH PULASKI RD
CHICAGO, IL 60632

DESIGNER:
A. WASSERSTROM

PROJECT MANAGER:
JERRY SIMNOVS

ENGINEER:
DANIELLE AXELIN

THIS IS AN ORIGINAL DESIGN, CREATED FOR THE EXCLUSIVE USE IN CONNECTION WITH A PROJECT BEING PLANNED FOR YOU BY ADVANCE SIGN GROUP. THIS PRINT IS NOT TO BE SHOWN TO ANYONE OUTSIDE OF YOUR ORGANIZATION, NOR IS IT TO BE REPRODUCED, COPIED OR EXHIBITED IN ANY WAY WITHOUT WRITTEN PERMISSION FROM ADVANCE SIGN GROUP. ADVANCE SIGN GROUP RESERVES THE RIGHT TO CHANGE PREVIOUSLY QUOTED PRICES IF CHANGES ARE INVOLVED IN THE PRODUCTION OF THIS DESIGN.

NOTICE
ELECTRICAL SERVICE TO BE PROVIDED BY OTHERS. LOCATED WITHIN 5' OF ITEM OR SIGN.
THIS SIGN IS INTENDED TO BE INSTALLED IN ACCORDANCE WITH THE REQUIREMENTS OF ARTICLE 600 OF THE NATIONAL ELECTRICAL CODE AND/OR OTHER APPROPRIATE CODES. THIS INCLUDES PROPER GROUNDING AND BONDING

REVISIONS

1:	
2:	
3:	
4:	
5:	
6:	
7:	
8:	
9:	
10:	

THIS DRAWING SUPERSEDES ALL OTHER DOCUMENTS PROVIDED BY OTHERS CONCERNING THE FABRICATION AND INSTALLATION OF THIS DESIGN. A SIGNATURE MAY WHERE ON THE DRAWING WILL BE TAKEN AS CONSENT TO PROCEED WITH FABRICATION.

CLIENT APPROVED SIGNATURE:

DATE

DATE: 4/16/15
REVISION #: 5
DRAWING #: 021503
2.1

01/13/2016 16:04
HD-378 #205

City of Chicago

Office of the City Clerk

Document Tracking Sheet

Or2016-53

Meeting Date:	2/10/2016
Sponsor(s):	Burke (14)
Type:	Order
Title:	Issuance of permits for sign(s)/signboard(s) at 4343 S Pulaski Rd - 128 sq. ft. (Sign 1)
Committee(s) Assignment:	Committee on Zoning, Landmarks and Building Standards

City Council
Meeting Date: _____
Committee on Buildings (signs)

ORDERED, That the Commissioner of Buildings is hereby directed to issue a sign permit to: (Contractor's name and address)

The Holland Design Group Inc.

1090 Brown St.

Wauconda, IL 60084

for the erection of a sign / signboard over 24 feet in height and / or over 100 square feet (in area of one face) at: (Business NAME & ADDRESS)

Pete's Fresh Market.

4343 S. Pulaski Rd.

Chicago IL 60632

Dimensions: Length 16'-0" ft Height 8'-6" ft

Height above grade / roof to top of sign 27'-10" ft w/I.D. = 33'-10"

TOTAL SQUARE FOOT AREA 128'-0" sq ft

Such sign(s) shall comply with all applicable provisions of TITLE 17 of the Chicago Zoning Ordinance and all other applicable provisions of the Municipal Code of the City of Chicago governing the construction and maintenance of outdoor signs, signboards and structures.

Edward M. Burke

Alderman, ____ Ward

City of Chicago

Or2016-54

Office of the City Clerk

Document Tracking Sheet

Meeting Date:	2/10/2016
Sponsor(s):	Burke (14)
Type:	Order
Title:	Issuance of permits for sign(s)/signboard(s) at 4200 S Pulaski Rd - 130 sq. ft.
Committee(s) Assignment:	Committee on Zoning, Landmarks and Building Standards

Committee on Zoning, Landmarks, and Building Standards

(Signs)

ORDERED, That the Commissioner of Buildings is hereby directed to issue a sign permit to: (Contractor's name and address)

COMET NEON INC. (630) 656-1085
1120 N. RIDGE AVE. LOMBARD, IL 60148

for the erection of a sign/signboard over 24 feet in height and/or over 100 square feet (in area of one face) at: (Business Name & Address)

CARTER'S BABIES & KIDS (CARTER'S)
4200 S. PULASKI RD.
CHICAGO, IL 60632

Dimensions: Length 20'-0" **Height** 6'-6"
Height above grade/roof to top of sign 24' ft.
TOTAL SQUARE FOOT AREA: 130 sq. ft.

Such sign(s) shall comply with all applicable provisions of TITLE 17 of the Chicago Zoning Ordinance and all other applicable provisions of the Municipal Code of the City of Chicago governing the construction and maintenance of outdoor signs, signboards and structures.


Edward M. Burke

Alderman, Ward

CITY OF CHICAGO
DEPARTMENT OF ZONING AND USE PLANNING
SIGN SITE PLAN
(ALL INFORMATION MUST BE COMPLETED AND LEGIBLE)

Site Address: 4200 S. Pulaski Rd. Chicago, IL 60632 1 of 1 applications

Sign Company: Comet Neon Inc. Rep Name: Marcin Wolak

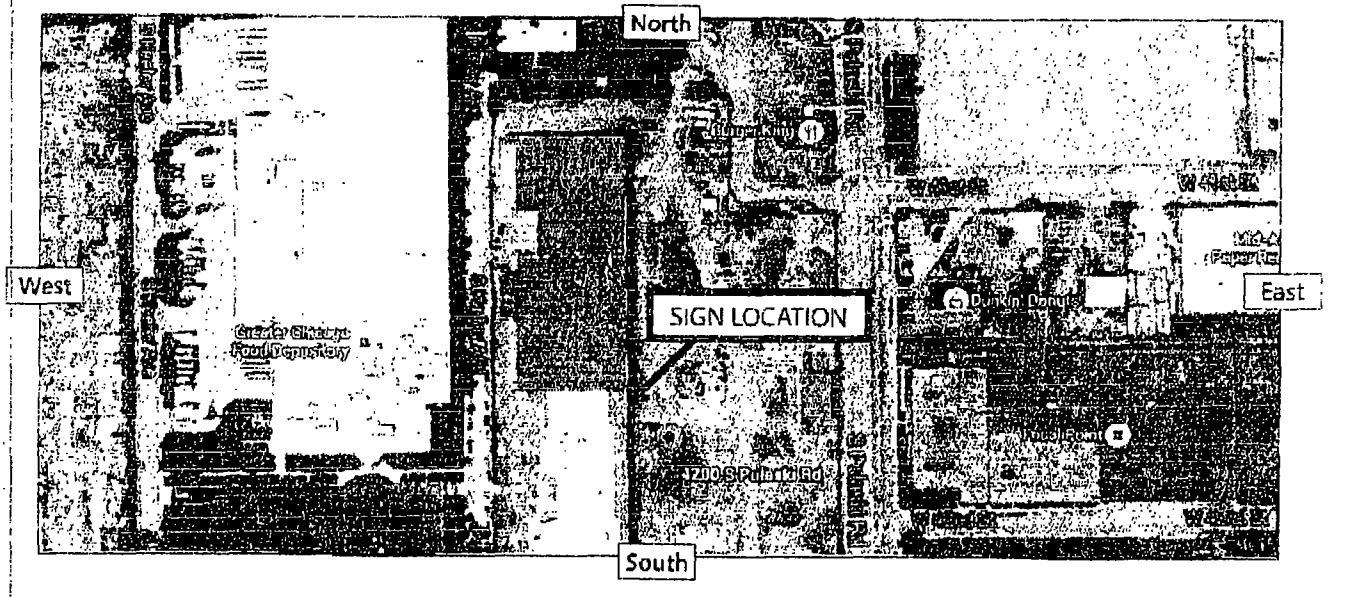

SIGN USE:
Bus. ID *(On-premise)* ■
Business Lice#

Advertising (Off premise) ☐

PERMIT TYPE:
New Construction ■
Change of Face ☐
Previous Permit #

TYPE OF SIGN:
Flat Wall ☐
Freestanding ☐
Awning ☐
Marquee ☐
High Rise Building ☐
Projecting Private ■
Projecting Public Way ☐
Public Way Use-Permit # ☐


SIGN CHARACTERISTICS:
Non-Illuminated ☐
Illuminated ■
Changing Image ☐
Video Display ☐
Flashing ☐

TOTAL SQUARE FOOTAGE:
Square footage of this proposed sign 130 sq. ft.
Gross area of all proposed signs 268 sq. ft.
Area of all existing signs
(not including proposed) on Zoning Lot 0 sq. ft.

DISTANCE FROM:
Curb Line: 350 ft.
Expressway, Toll Roads
or Major Route
(n/a if over 1000 ft) 1750 ft.
Park (over 10 acres) N/A
Residential Zone N/A
Existing Off-premise on
Same Side of Street: N/A

Signature: Marcin Wolak

Date: 1/12/16

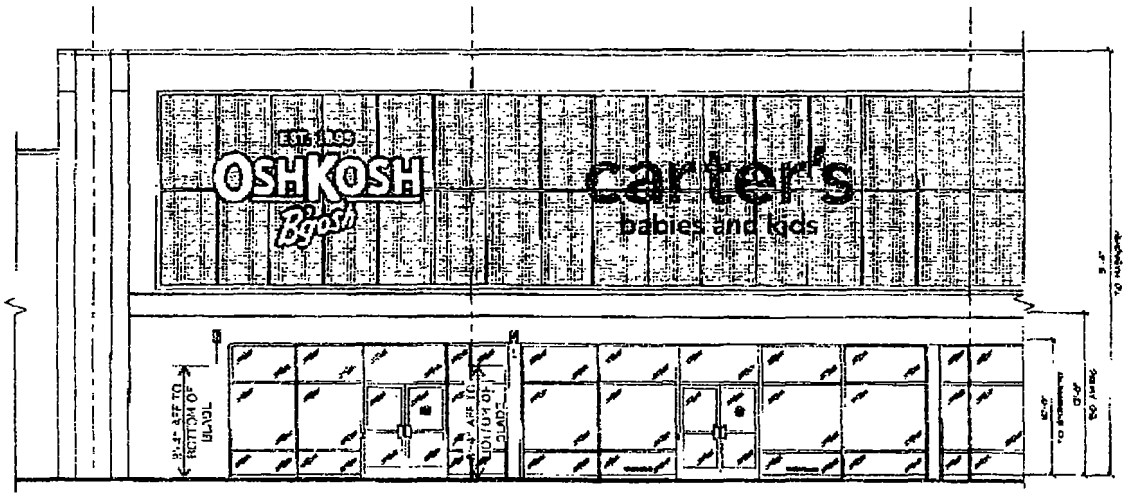

STORE FRONT ELEVATION SCALE: 1/8" = 1'-0"

ADVANCE SIGN GROUP
"YOUR NATIONAL SIGN SOURCE"

carter's
babies and kids

4200 SOUTH PULASKI RD
CHICAGO, IL 60632

CONSULTANT:
A. WASSERSTROM

PROJECT MANAGER:
JERRY SIMMONS

DESIGNER:
DANIELLE AAGLIN

THIS IS AN ORIGINAL DESIGN, CREATED FOR OUR PROPRIETARY USE IN CONNECTION WITH A PROJECT BEING PLANNED FOR YOU BY ADVANCE SIGN GROUP. THIS PRINT IS NOT TO BE SHOWN TO ANYONE OUTSIDE OF YOUR ORGANIZATION, NOR IS IT TO BE REPRODUCED, COPIED OR USED IN ANY FASHION. ADVANCE SIGN GROUP RESERVES THE RIGHT TO CHANGE FOR CREATIVE TIME INVOLVED IN THE PRODUCTION OF THIS DESIGN.

NOTES
UNLESS DESIGNATED AS SIGNAGE CIRCUIT BY OTHERS, REQUIRED WITHIN 5' OF CENTER OF SIGN.
THIS SIGN IS INTENDED TO BE INSTALLED IN ACCORDANCE WITH THE REQUIREMENTS OF ARTICLE 600 OF THE NATIONAL ELECTRICAL CODE AND/OR OTHER APPLICABLE CODES. THIS INCLUDES PROPER GROUNDING AND BONDING

REVISIONS
1:
2: UPDATE ELEVATION
3:
4:
5: UPDATE ELEVATION
6:
7:
8:
9:
10:

THIS DRAWING SUPERCEDES ALL OTHER DOCUMENTS PROVIDED BY OTHERS CONCERNING THE FABRICATION AND INSTALLATION OF THIS DESIGN. A SIGNATURE ANYWHERE ON THIS DRAWING WILL BE TAKEN AS CONSENT TO PROCEED WITH FABRICATION.

CLIENT APPROVED SIGNATURE:

DATE:

DATE: 12/4/15
REVISION #: 5
DRAWING #: 021503
ELEV


01/19/2018 18:03 HD: 378 #003



ILLUMINATED CHANNEL LETTERS SCALE: 3/8" = 1'

(1) O/E REQUIRED FOR STORE FRONT
129.79 SQ FT

NOTE: DOT OF "i" TO BE SEPARATE CHANNEL LETTER

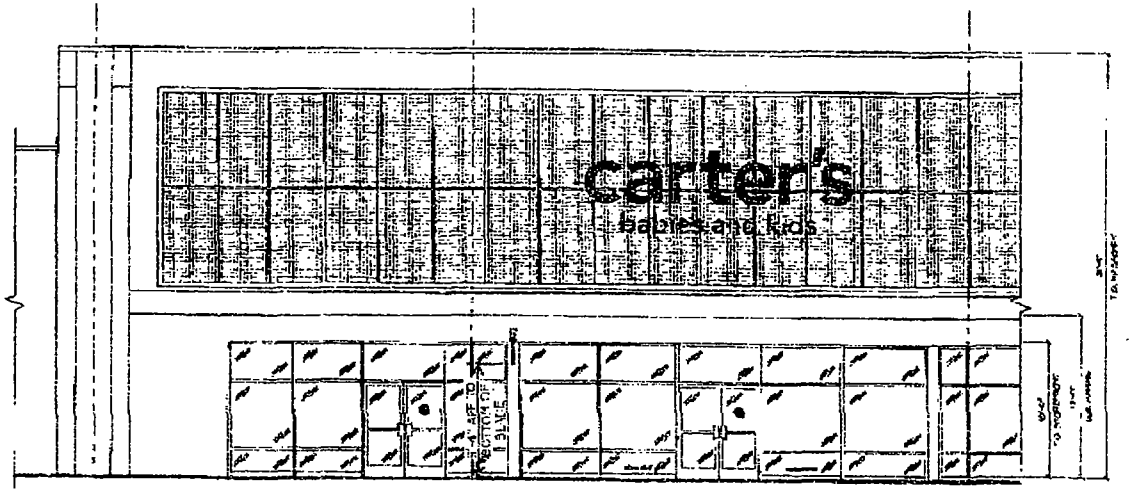

STORE FRONT ELEVATION SCALE: 1/8" = 1'-0"

ADVANCE SIGN GROUP

carter's
babies and kids

4200 SOUTH PULASKI RD
CHICAGO, IL 60632

CONSULTANT:
A. WASSERSTROM

PROJECT MANAGER:
JERRY SIMMONS

DESIGNER:
DANIELLE ANGUS

"THIS IS AN ORIGINAL DESIGN, CREATED FOR OUR END CLIENT'S USE IN CONNECTION WITH A PROJECT BEING PLANNED FOR YOU BY ADVANCE SIGN GROUP. THIS PRINT IS NOT TO BE SHOWN TO ANYONE OUTSIDE OF YOUR ORGANIZATION, NOR IS IT TO BE REPRODUCED, COPIED OR EXHIBITED IN ANY FASHION. ADVANCE SIGN GROUP RESERVES THE RIGHT TO CHARGE FOR OBJECTIVE 100% INVESTED IN THIS PRODUCTION OF THIS DESIGN.

NOTES:
ONE EXPOSED 20 AMP. ELECTRICAL CIRCUIT BY OTHERS REQUIRED WITHIN 6' OF CENTER OF SIGN
THIS SIGN IS INTENDED TO BE INSTALLED IN ACCORDANCE WITH THE REQUIREMENTS OF ARTICLE 600 OF THE NATIONAL ELECTRICAL CODE AND/OR OTHER APPLICABLE CODES. THIS INCLUDES PROPER GROUNDING AND BONDING.

REVISIONS
1:
2: UPDATE ELEVATION
3: UPDATE ELEVATION
4:
5:
6:
7:
8:
9:
10:

THIS DRAWING SUPERSEDES ALL OTHER DOCUMENTS PROVIDED BY OTHERS CONCERNING THE FABRICATION AND INSTALLATION OF THIS DESIGN. A SIGNATURE ANYWHERE ON THE DRAWING WILL BE TAKEN AS CONSENT TO PROCEED WITH FABRICATION.

CLIENT APPROVED SIGNATURE:

DATE

DATE: 11/12/15
DRAWING #: 021503
REVISION #: 5
2.0

01/13/2016 18:04 NO.330 #004

City of Chicago

Or2016-55

Office of the City Clerk

Document Tracking Sheet

Meeting Date:	2/10/2016
Sponsor(s):	Burke (14)
Type:	Order
Title:	Issuance of permits for sign(s)/signboard(s) at 4343 S Pulaski Rd - 96 sq. ft. (Sign 2)
Committee(s) Assignment:	Committee on Zoning, Landmarks and Building Standards

City Council
Meeting Date: _____
Committee on Buildings (signs)

ORDERED, That the Commissioner of Buildings is hereby directed to issue a sign permit to: (Contractor's name and address)

The Holland Design Group Inc.
1090 Brown St.
Wauconda IL 60084

for the erection of a sign / signboard over 24 feet in height and / or over 100 square feet (in area of one face) at: (Business NAME & ADDRESS)

Pete's Fresh Market.
4343 S. Pulaski Rd.
Chicago IL 60632

Dimensions: Length 16'-0" Height 6'-0"

Height above grade / roof to top of sign 33'-10"


TOTAL SQUARE FOOT AREA 96'-0"

Such sign(s) shall comply with all applicable provisions of TITLE 17 of the Chicago Zoning Ordinance and all other applicable provisions of the Municipal Code of the City of Chicago governing the construction and maintenance of outdoor signs, signboards and structures.

Edward M. Burke

Alderman, ____ Ward

Pete's Fresh Market.

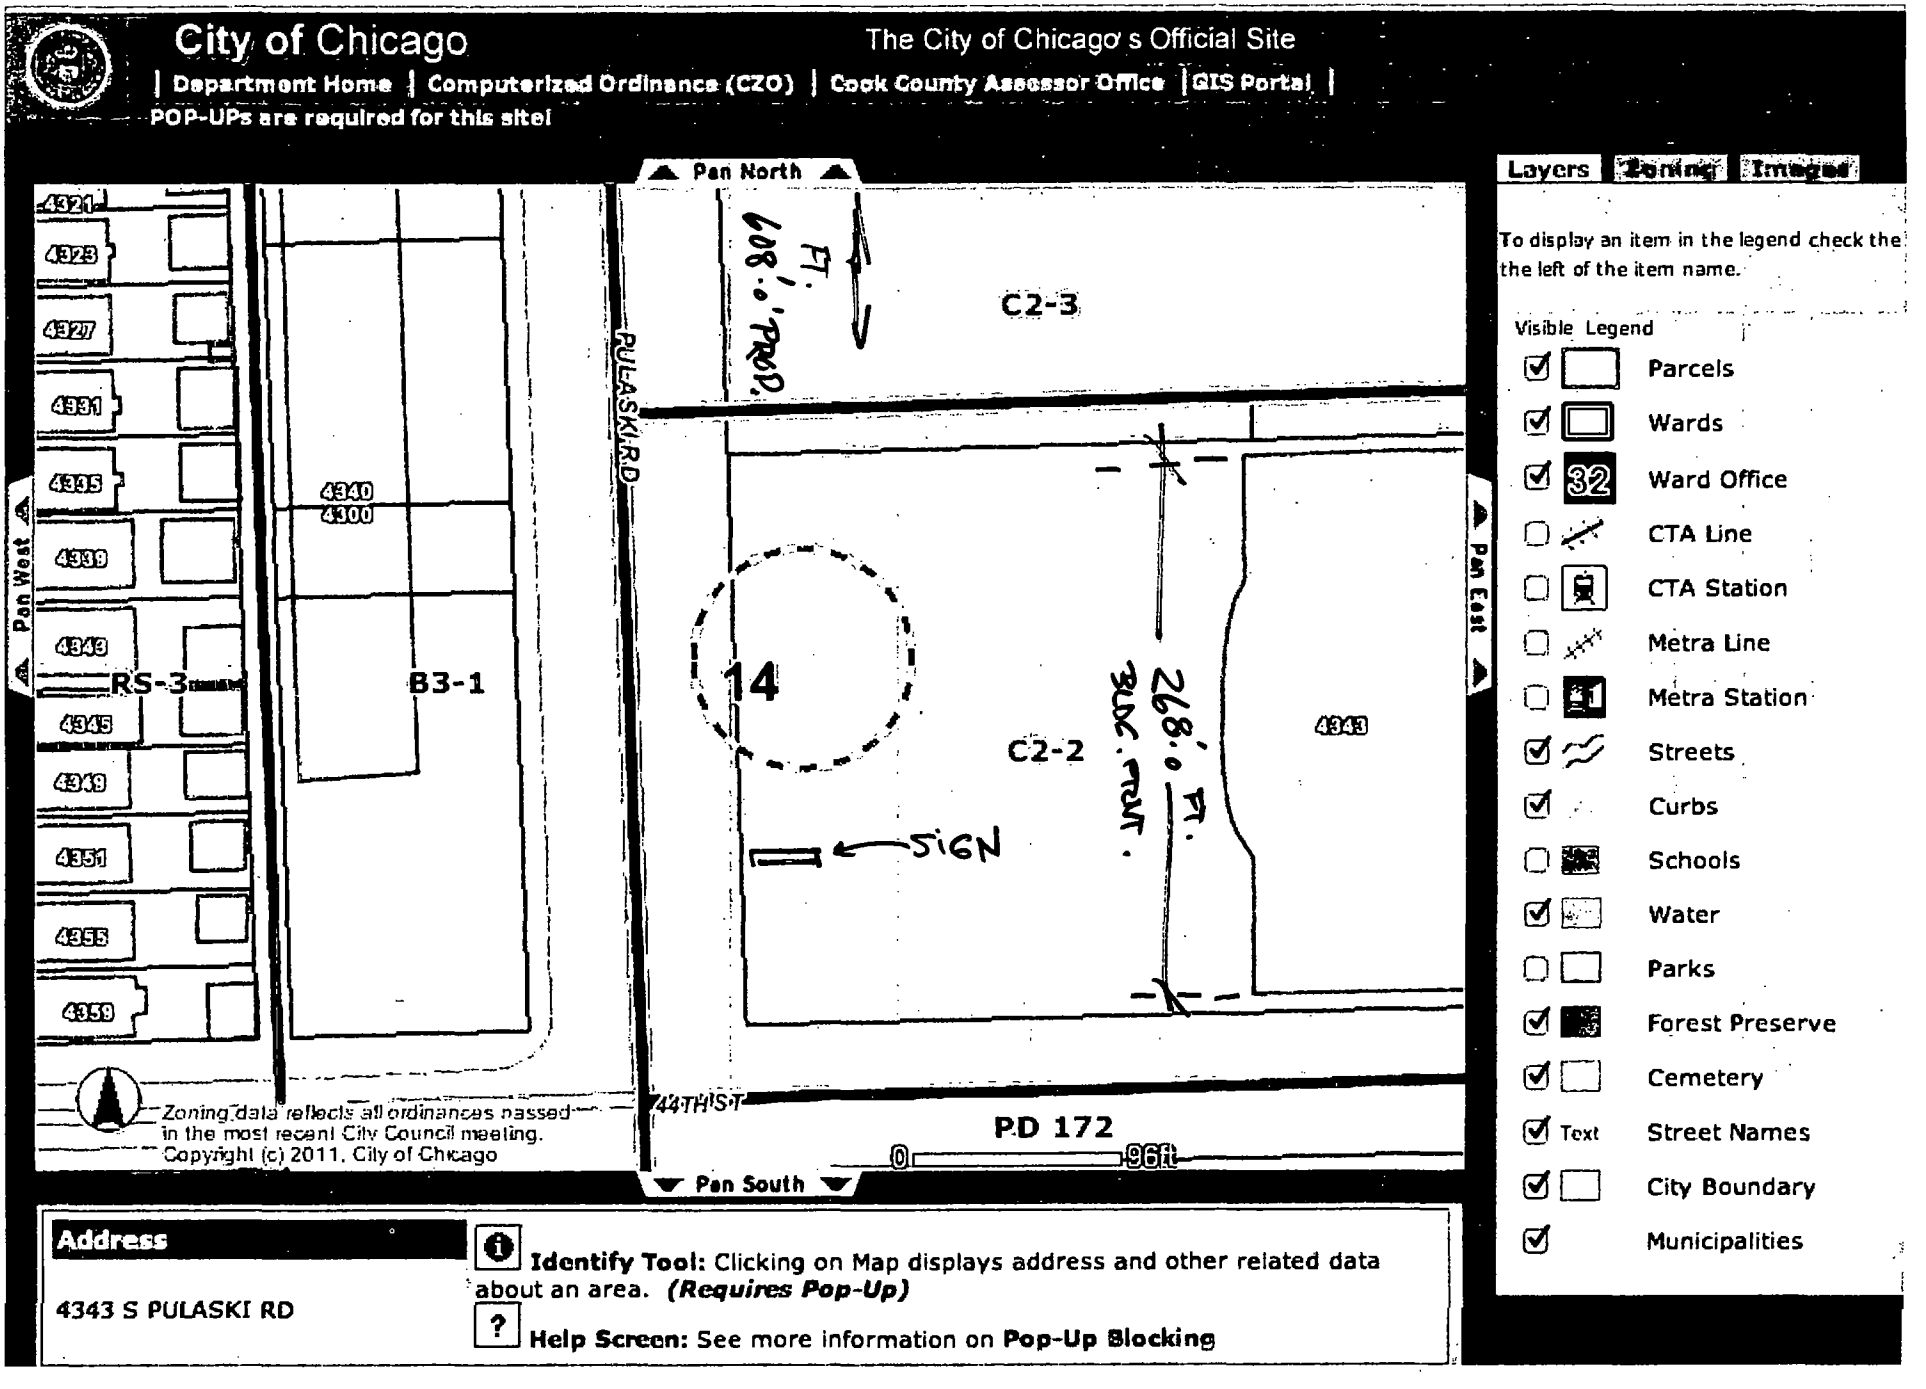

RETAIL SHOPPING BLDG. FRNT.
60'-0"
JD REALTY
268'-0"
PHM
4343 S Pulaski Rd
SIGN
© 2016 Google

SIGN TYPE: PYLON SIGN DOUBLE FACE / ILLUM. W/ EMC

LOCATION: 4343 S. PULASKI ROAD CHICAGO, IL

JOB NO. 012120 16

P-16

SHEET NUMBER

THESE DRAWINGS ARE THE PROPERTY OF THE HOLLAND DESIGN GROUP, INC. AND ANY USE OR DUPLICATION OF THE DESIGNS OR ARTWORK ARE SUBJECT TO THE REGULATION AND CONTROL OF THE ORIGINATOR THE HOLLAND DESIGN GROUP, INC

PETE'S FRESH MARKET
4343 S. PULASKI ROAD
CHICAGO, IL

DATE 01-21-2016
DRAWN BY ATH
SCALE AS NOTED

The Holland Design Group
10910 BROWN STREET
PHONE 847 526-8848
FAX 847 526-8945

CUSTOMERS APPROVAL OF DRAWING


DATE _____


SIGNATURE _____

☐ COLORS
☐ SIZES
☐ PLACEMENT

SCALE 3/16" = 1'-0"



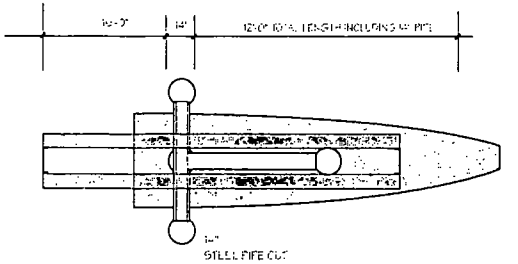

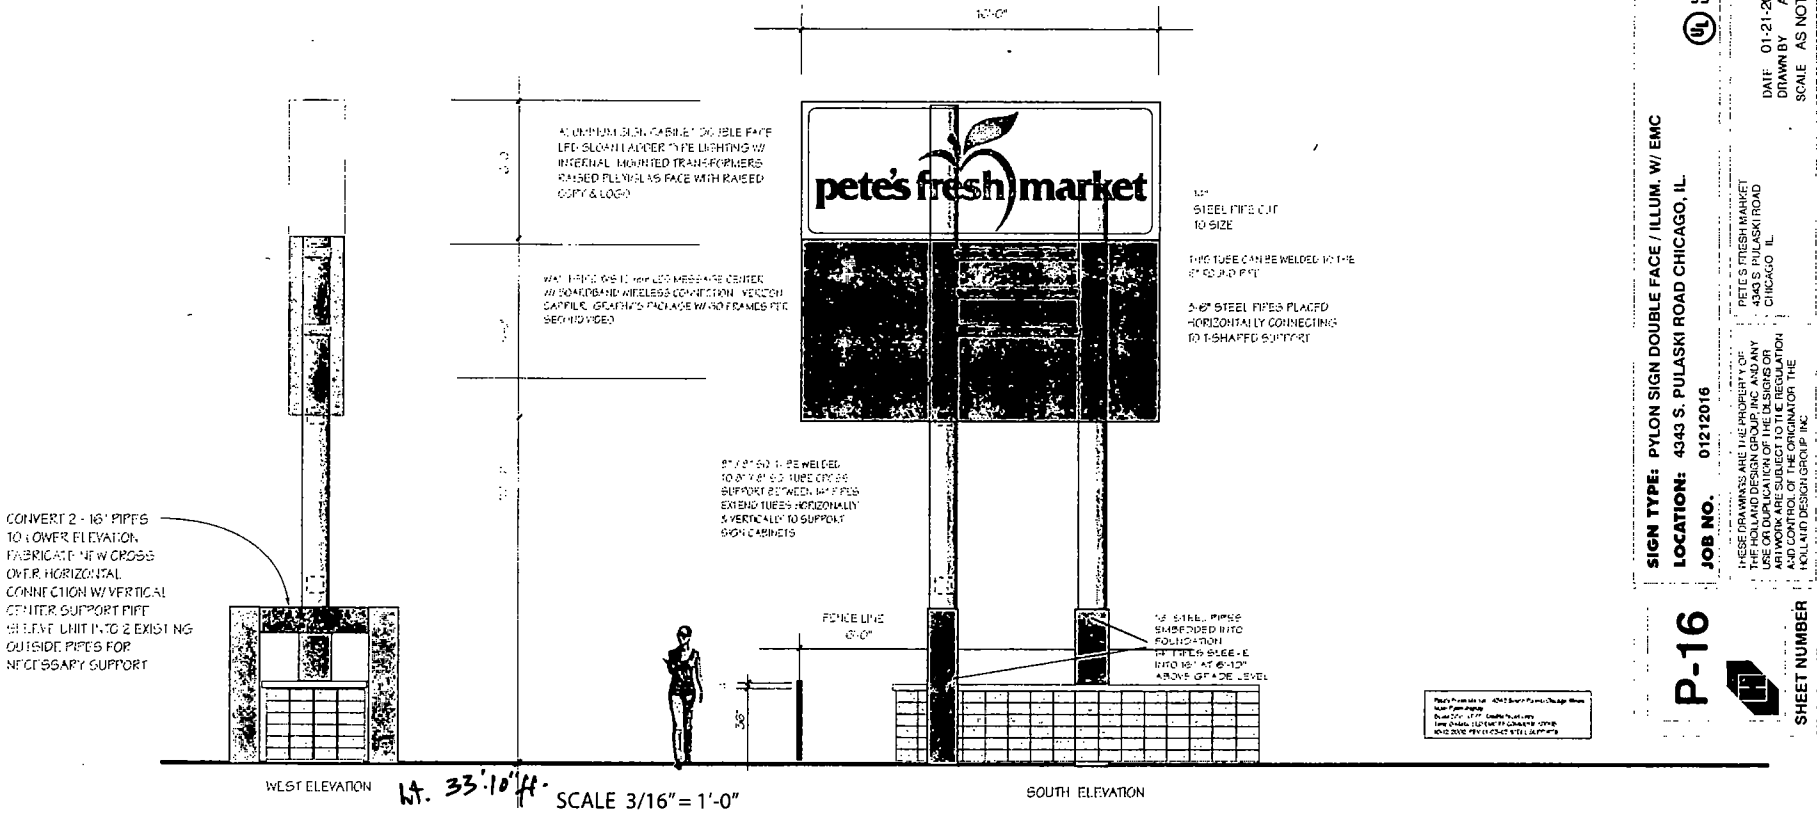

SIGN TYPE: PYLON SIGN DOUBLE FACE / ILLUM. W/ EMC

LOCATION: 4343 S. PULASKI ROAD CHICAGO, IL.

JOB NO. 01212016

DATE 01-21-2016
DRAWN BY ATH
SCALE AS NOTED

CUSTOMERS APPROVAL OF DRAWING
DATE
SIGNATURE
☐ COLORS
☐ SIZES
☐ PLACEMENT

THESE DRAWINGS ARE THE PROPERTY OF THE HOLLAND DESIGN GROUP INC AND ANY USE OR DUPLICATION OF THE DESIGNS OR ARRANGEMENTS SHOWN HEREON IS PROHIBITED AND CONTROL OF THE ORIGINATOR THE HOLLAND DESIGN GROUP, INC.

PETE'S FRESH MARKET
4343 S. PULASKI ROAD
CHICAGO IL

The Holland Design Group
1030 BROWN STREET
WAUCONDA, ILLINOIS 60084
PHONE 847 526-8848
FAX 847 526-8945
email artsigns@aol.com

SHEET NUMBER P-16

City of Chicago

Or2016-76

Office of the City Clerk

Document Tracking Sheet

Meeting Date:	2/10/2016
Sponsor(s):	Foulkes (16)
Type:	Order
Title:	Issuance of permits for sign(s)/signboard(s) at 6113-6115 S Kedzie Ave
Committee(s) Assignment:	Committee on Zoning, Landmarks and Building Standards

Committee on Zoning, Landmarks, and Building Standards

(Signs)

ORDERED, That the Commissioner of Buildings is hereby directed to issue a sign permit to: (Contractor's name and address)

Amphion Engineering
3609 West North Avenue
Chicago, Illinois 60647

for the erection of a sign/signboard over 24 feet in height and/or over 100 square feet (in area of one face) at: (Business Name & Address)

Don Gollo Supermercado
6113-15 South Kedzie Avenue
Chicago, Illinois 60629

Dimensions: Length 48' **Height** 3.66'
Height above grade/roof to top of sign 10'
TOTAL SQUARE FOOT AREA: 175.68 square feet

Such sign(s) shall comply with all applicable provisions of TITLE 17 of the Chicago Zoning Ordinance and all other applicable provisions of the Municipal Code of the City of Chicago governing the construction and maintenance of outdoor signs, signboards and structures.

TONI L. FOULKES
Alderman, 16th Ward

City of Chicago

Office of the City Clerk

Document Tracking Sheet

Or2016-94

Meeting Date:	2/10/2016
Sponsor(s):	Brookins (21)
Type:	Order
Title:	Issuance of permits for sign(s)/signboard(s) at 1045 W 95th St
Committee(s) Assignment:	Committee on Zoning, Landmarks and Building Standards

Committee on Buildings

(signs)

ORDERED, that the Commissioner of Buildings is hereby directed to issue a sign permit to: (Contractor's name and address)

AD Deluxe Sign Co
23856 West Andrew Road, Suite 103
Plainfield, IL 60585

for the erection of a sign/signboard over 24 feet in height and/or over 100 square feet (in area of one face) at: (Business address)

Buddy Bear Car Wash
1045 W. 95th Street
Chicago, IL 60643

Dimensions: length 10'0" height: 13'0"
height above grade/roof to top of sign 15'
TOTAL SQUARE FOOT AREA: 130

Such sign (s) shall comply with all applicable provisions of Title 17 (the Chicago Zoning Ordinance) and all other applicable provisions of the Municipal Code of the City of Chicago governing the construction and maintenance of outdoor signs, signboards and structures.

HOWARD B. BROOKINS, JR.
Alderman – 21st Ward

CITY OF CHICAGO · BACP-PWU · BUNDLE PERMIT APPLICATION · V.09.28.10

APPLICATION TO USE THE PUBLIC RIGHT OF WAY

OFFICE USE ONLY		
DOB PERMIT #:		
AMNESTY ELIGIBLE?	☐ YES	☐ NO

APPLICANT INFORMATION

LEGAL NAME OF ENTITY: Buddy Bear Car Wash Site 7 1045 W 95th
PERMIT MAILING ADDRESS: 1045 W. 95th STREET
CITY CHICAGO STATE: IL ZIP CODE: 60643
CONTACT PERSON: PHIL DEGERATTO TITLE: OWNER, PRESIDENT
PHONE: 773-632-8930 FAX: E-MAIL: PDEGERATTO@GASPLUS.NET

BUILDING OWNER INFORMATION

NAME: Buddy Bear Car Wash
ADDRESS: 1045 W 95th St
CITY: CHICAGO STATE: IL ZIP CODE: 60643
PHONE: 773-632-8930 FAX: E-MAIL: PDEGERATTO@gasplus.net

USE OF THE PUBLIC WAY

1. List the proposed or existing use below and complete the worksheet on page 3. Use only one application for all public way use type.

TYPE	HOW MANY?	BUILDING ADDRESS
SIGN	1	1045 W. 95th ST

2. Please enclose one sketch of each proposed use of the public way, which maps to scale the proposed use(s) and its relationship to surrounding right-of-way. All measurements must be indicated.

   The prints should also accurately depict the location of the property line and public facilities (meters, light poles, sidewalks).

APPLICANT CERTIFICATION

I hereby certify that all statements made as part of the application, and the attachments herein, are true to the best of my knowledge and belief.

BY: PHIL DEGERATTO TITLE: PRESIDENT

ALDERMAN'S APPROVAL

As part of this application process, you are required to notify/obtain approval from the Alderman in whose ward your proposed use of the public way is located.

ALDERMAN'S SIGNATURE: 21
DATE: 2/2/16 WARD:

APPLICATION TO USE THE PUBLIC RIGHT OF WAY

APPLICATION WORKSHEET


- **For use by NEW APPLICANTS ONLY.**
- **For renewals obtain form from City Hall, 121 N. LaSalle St., Rm. 800 or call (312) 74 - GOBIZ (744-6249)**


Complete the worksheet for each use of the public way and indicate all applicable measurements.

	Exact Street (i.e. S. State St.)	Quantity	Length of structure along public way	Height of structure	Depth of structure	Height above grade	Total depth over public way	Is this sign(s) Illuminated? (Y/N)	Is this an Existing Public Way Use (Y/N)
SIGNS	1045 WEST 95th	1	10'-0"	13'-0"	2'-6"	15'-0"	8'-0"	YES	NO
	CHICAGO, IL 60643								
AWNINGS									
CANOPIES									
LIGHTS									

See example of required plans beginning on page 5.


NOTE: Pursuant to section 2-154-030 of the Municipal Code of the City of Chicago the Corporation Counsel of the City of Chicago may require any such additional information from any applicant to achieve full disclosure relevant to the request for action by the City Council or other city agency. Pursuant to section 2-154-020 of the Municipal code of the City of Chicago any material change in the information required above must be provided by supplementing this statement at any time up to the time the City Council or any city agency takes action on the application.

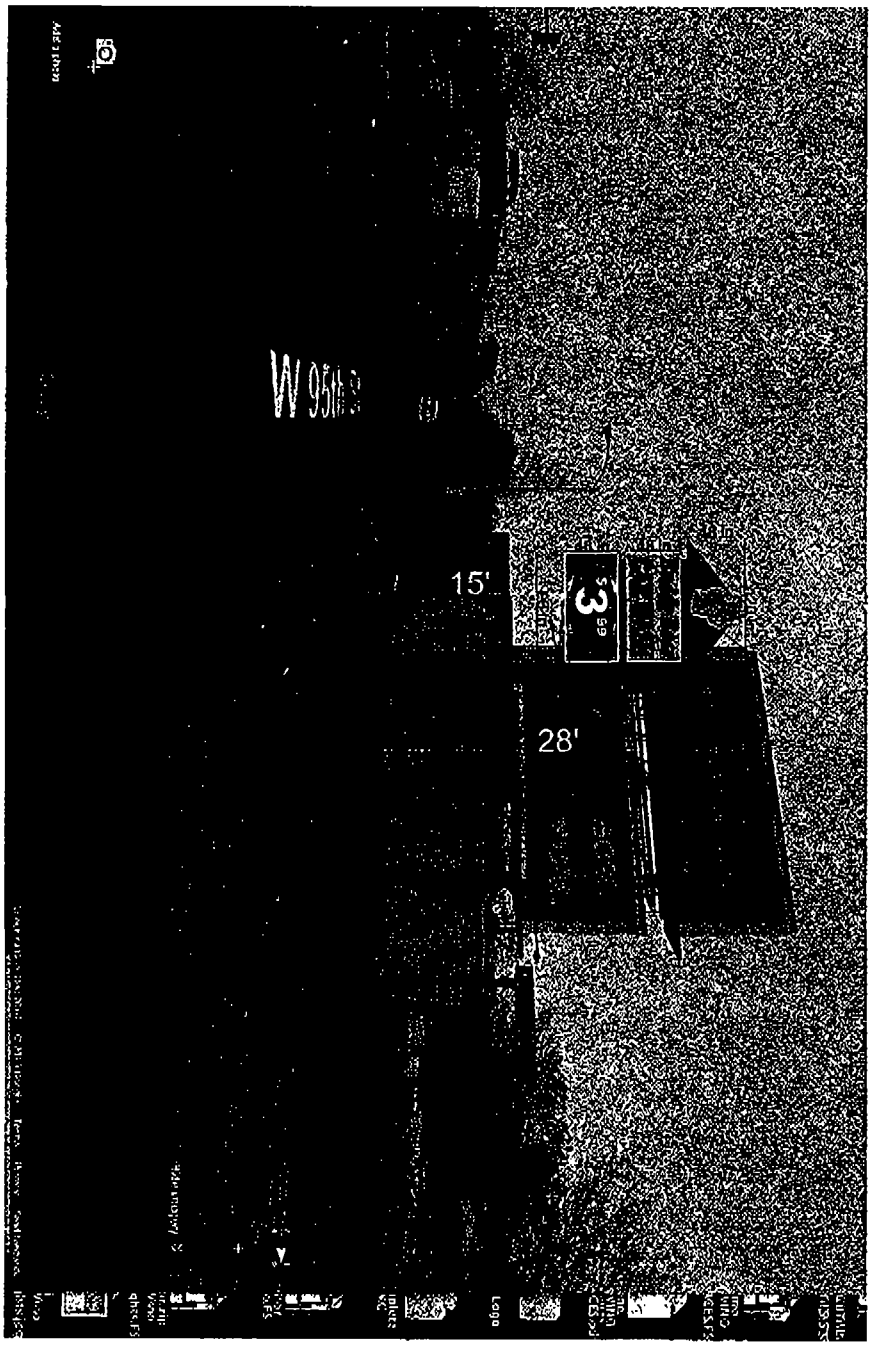
15'
28'

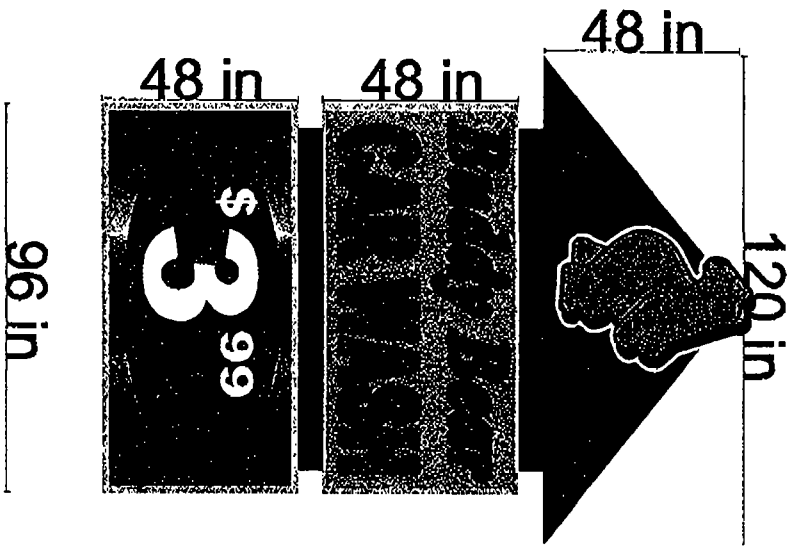
48 in
48 in
48 in
96 in
120 in
$3.99


APPLICATION TO USE THE PUBLIC RIGHT OF WAY

EXAMPLE OF SIGN DRAWING

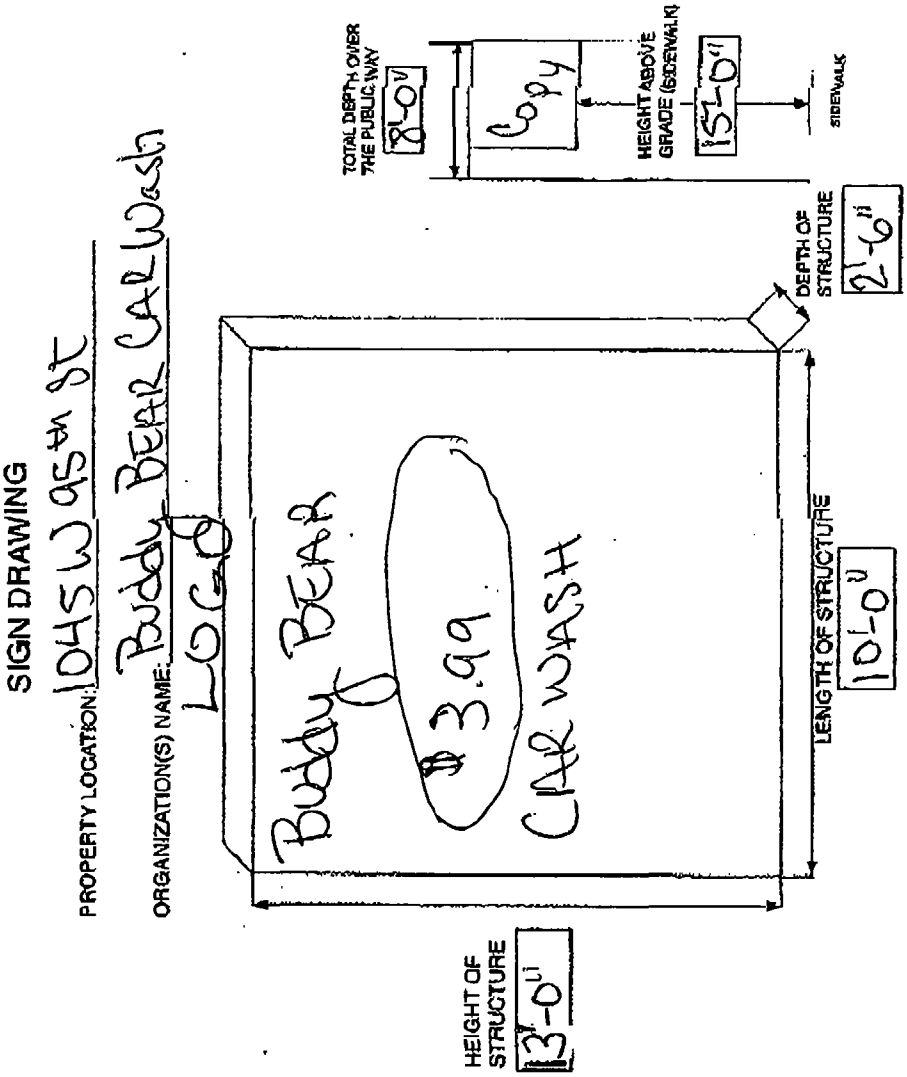


Ad Deluxe Sign Co.
23856 West Andrew Road
Suite 103
Plainfield, IL 60585
Phone: 815-556-8469
Fax: 815-782-7760
ADDELUXESIGN@comcast.net

T-174 P0008/0015 F-254
02-10-'16 12:44 FROM-

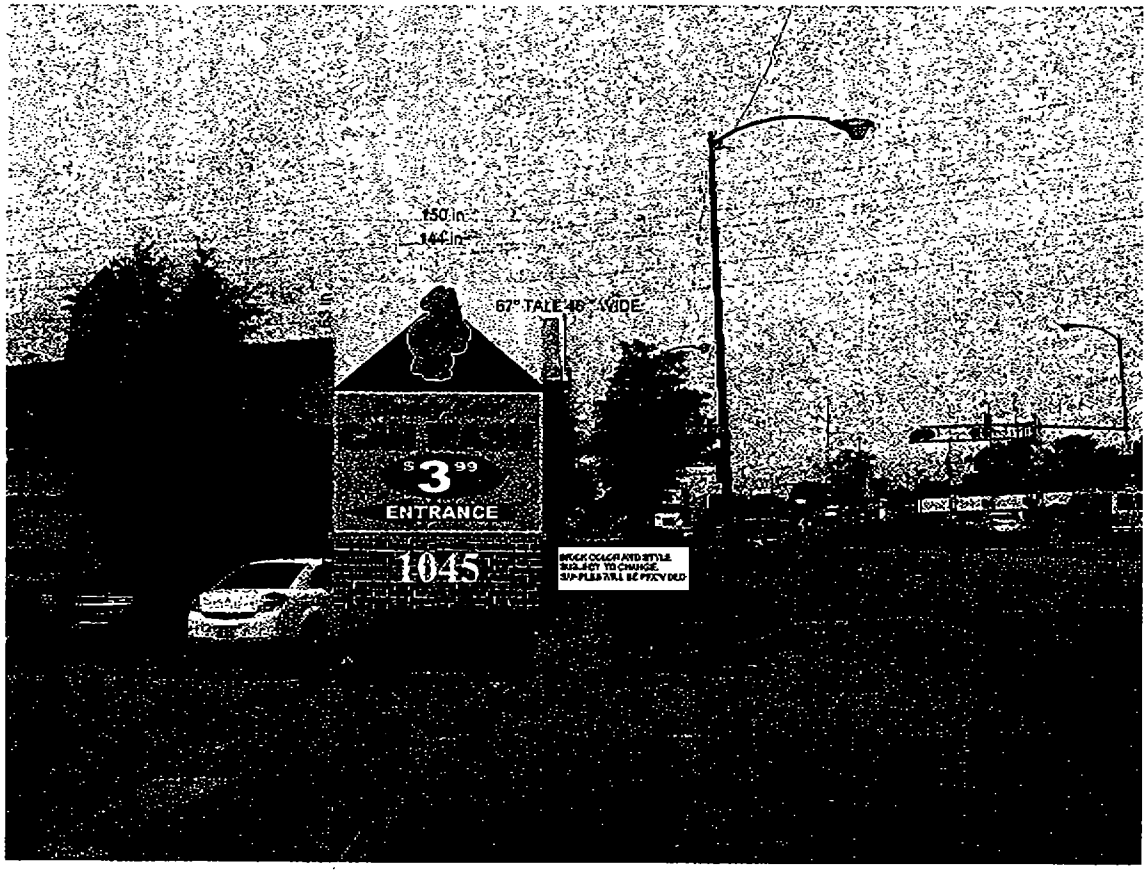



Ad Deluxe Sign Co.
23856 West Andrew Road
Suite 103
Plainfield, IL 60585
Phone: 815-556-8469
Fax: 815-782-7760
ADDELUXESIGN@comcast.net

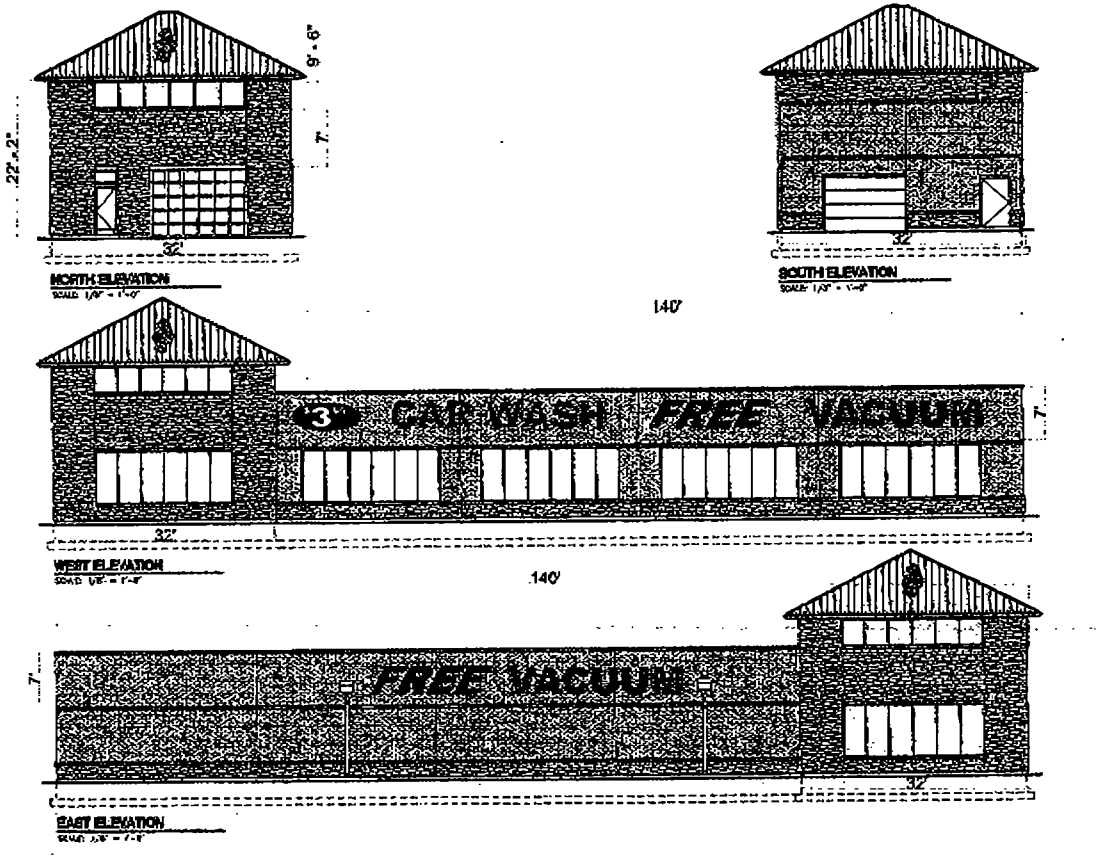



T-174 P0009/0015 F-254
02-10-'16 12:44 FROM-

T-174 P0010/0015 F-254

Buddy Bear Car Wash

July 11, 2014

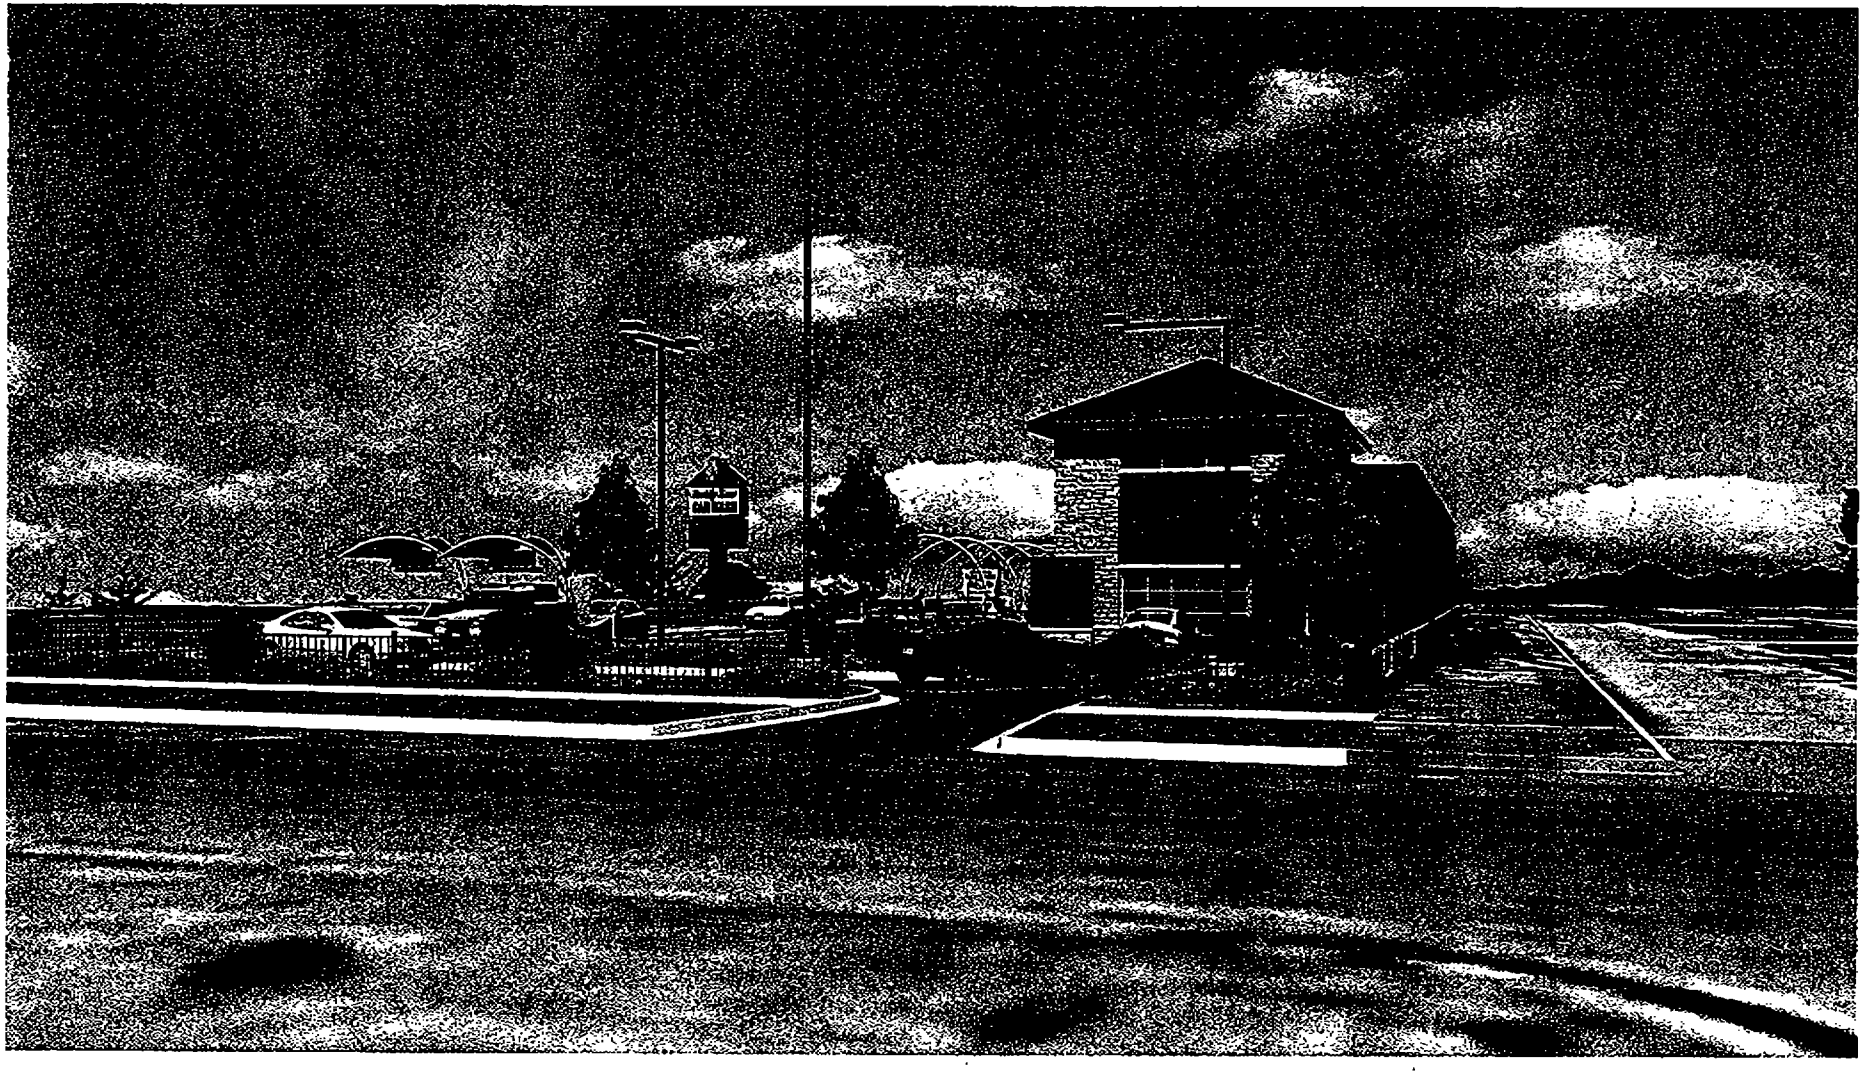


Plate 4 North end alley

1411 W. Peterson Avenue, Suite 203
Park Ridge, IL 60126 • tel 847-698-4438 / fax 847-698-9889

arsa associates
schneider architects

02-10-'16 12:45 FROM-

T-174 P0011/0015 F-254

Buddy Bear Car Wash

July 11, 2014

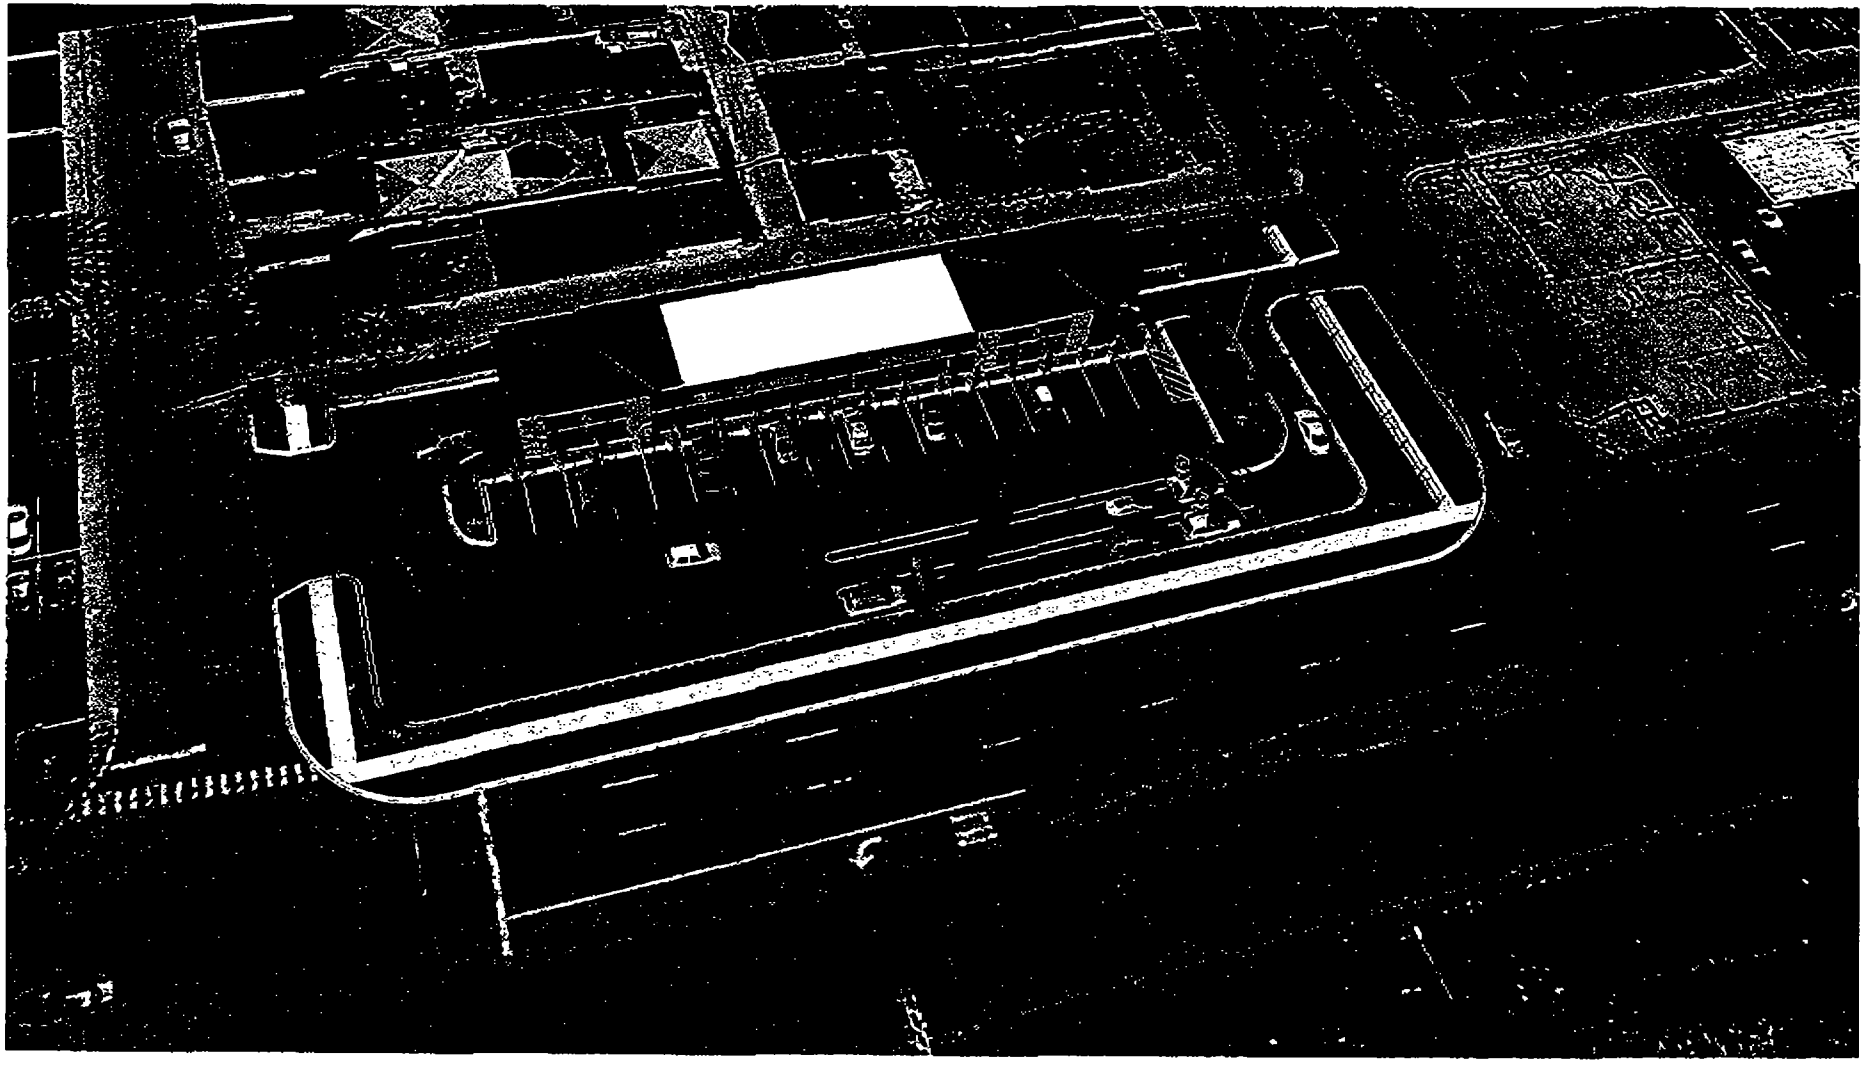


Plate 6 birdseye view

1411 W. Peterson Avenue, Suite 203
Park Ridge, IL 60126 • tel 847-698-4438 / fax 847-698-9889

arsa associates schneider architects

02-10-'16 12:45 FROM-

T-174 P0012/0015 F-254
02-10-'16 12:46 FROM-

Buddy Bear Car Wash

July 11, 2014

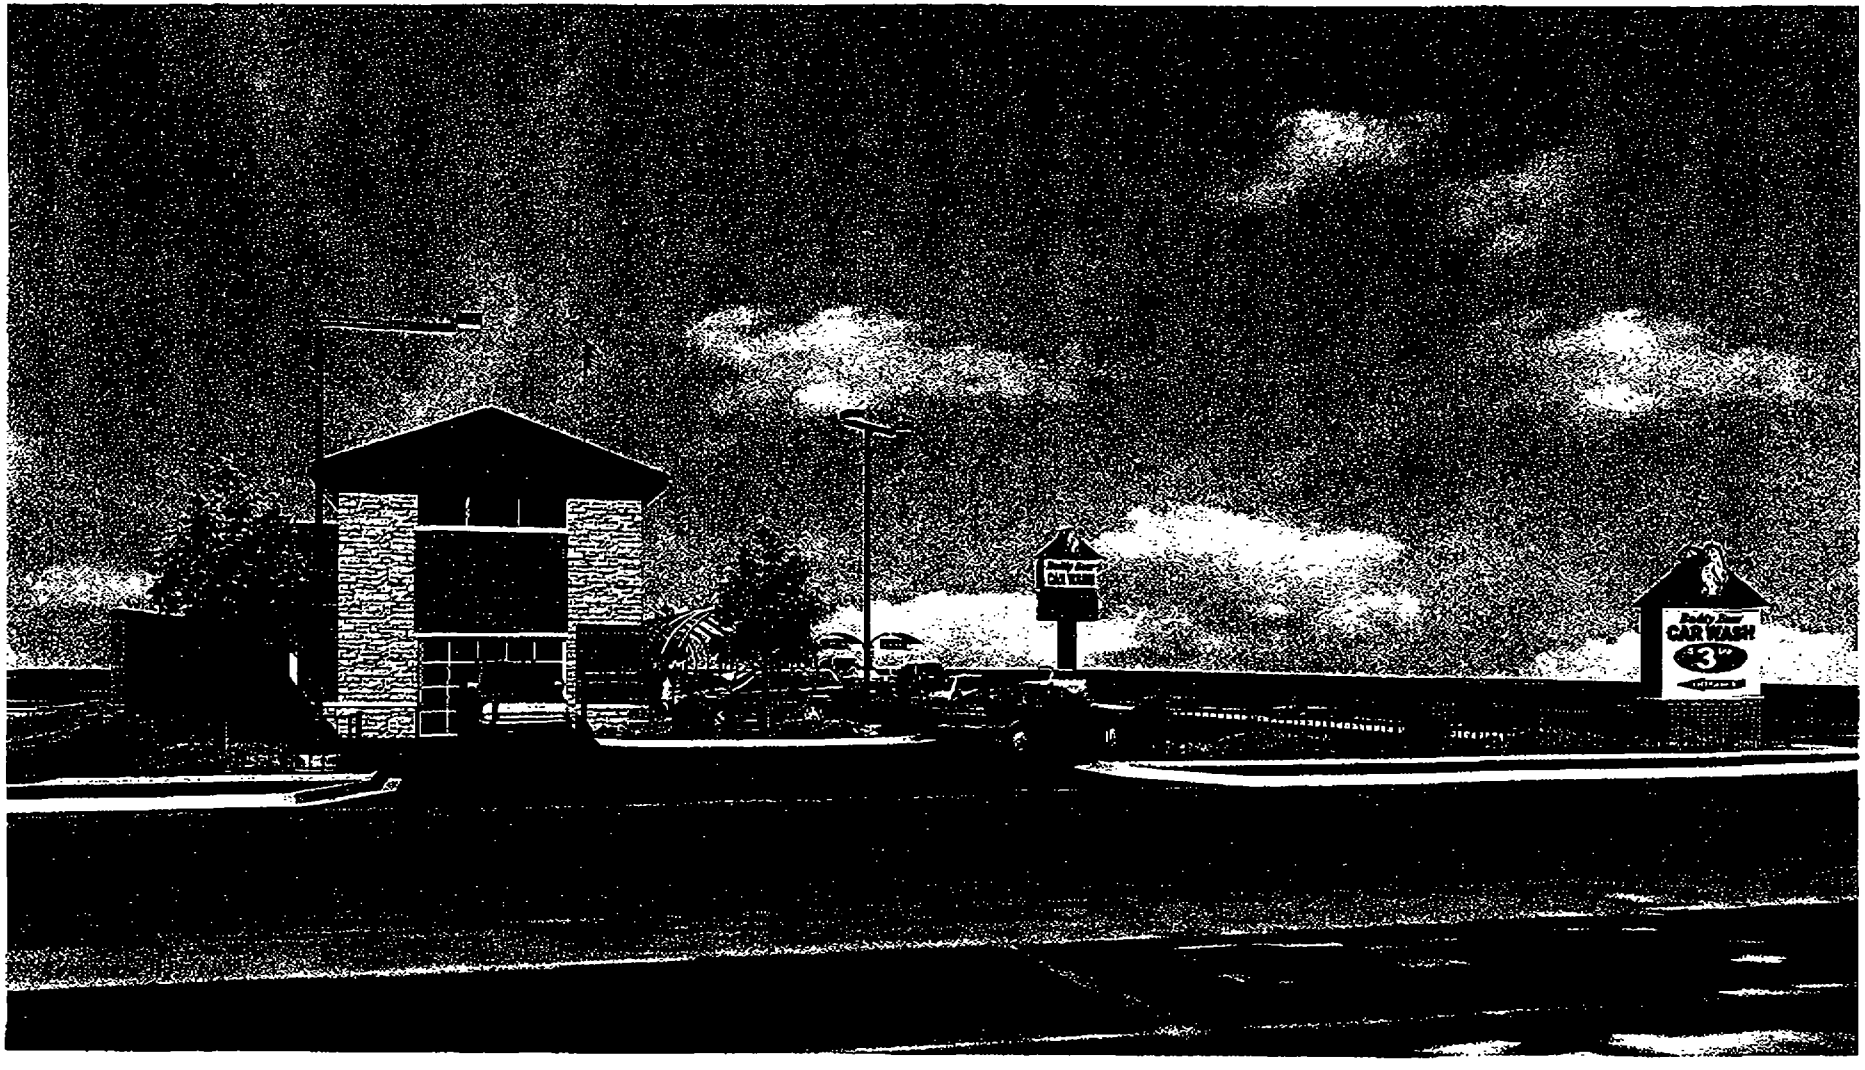


Plate 5 South end

1411 W. Peterson Avenue, Suite 203
Park Ridge, IL 60126 • tel 847-698-4438 / fax 847-698-9889


arsa associates
schneider architects


T-174 P0013/0015 F-254

02-10-'16 12:46 FROM-

PLAT OF SURVEY


L.A. Pass & Associates, P.S.
Professional Land Surveyors

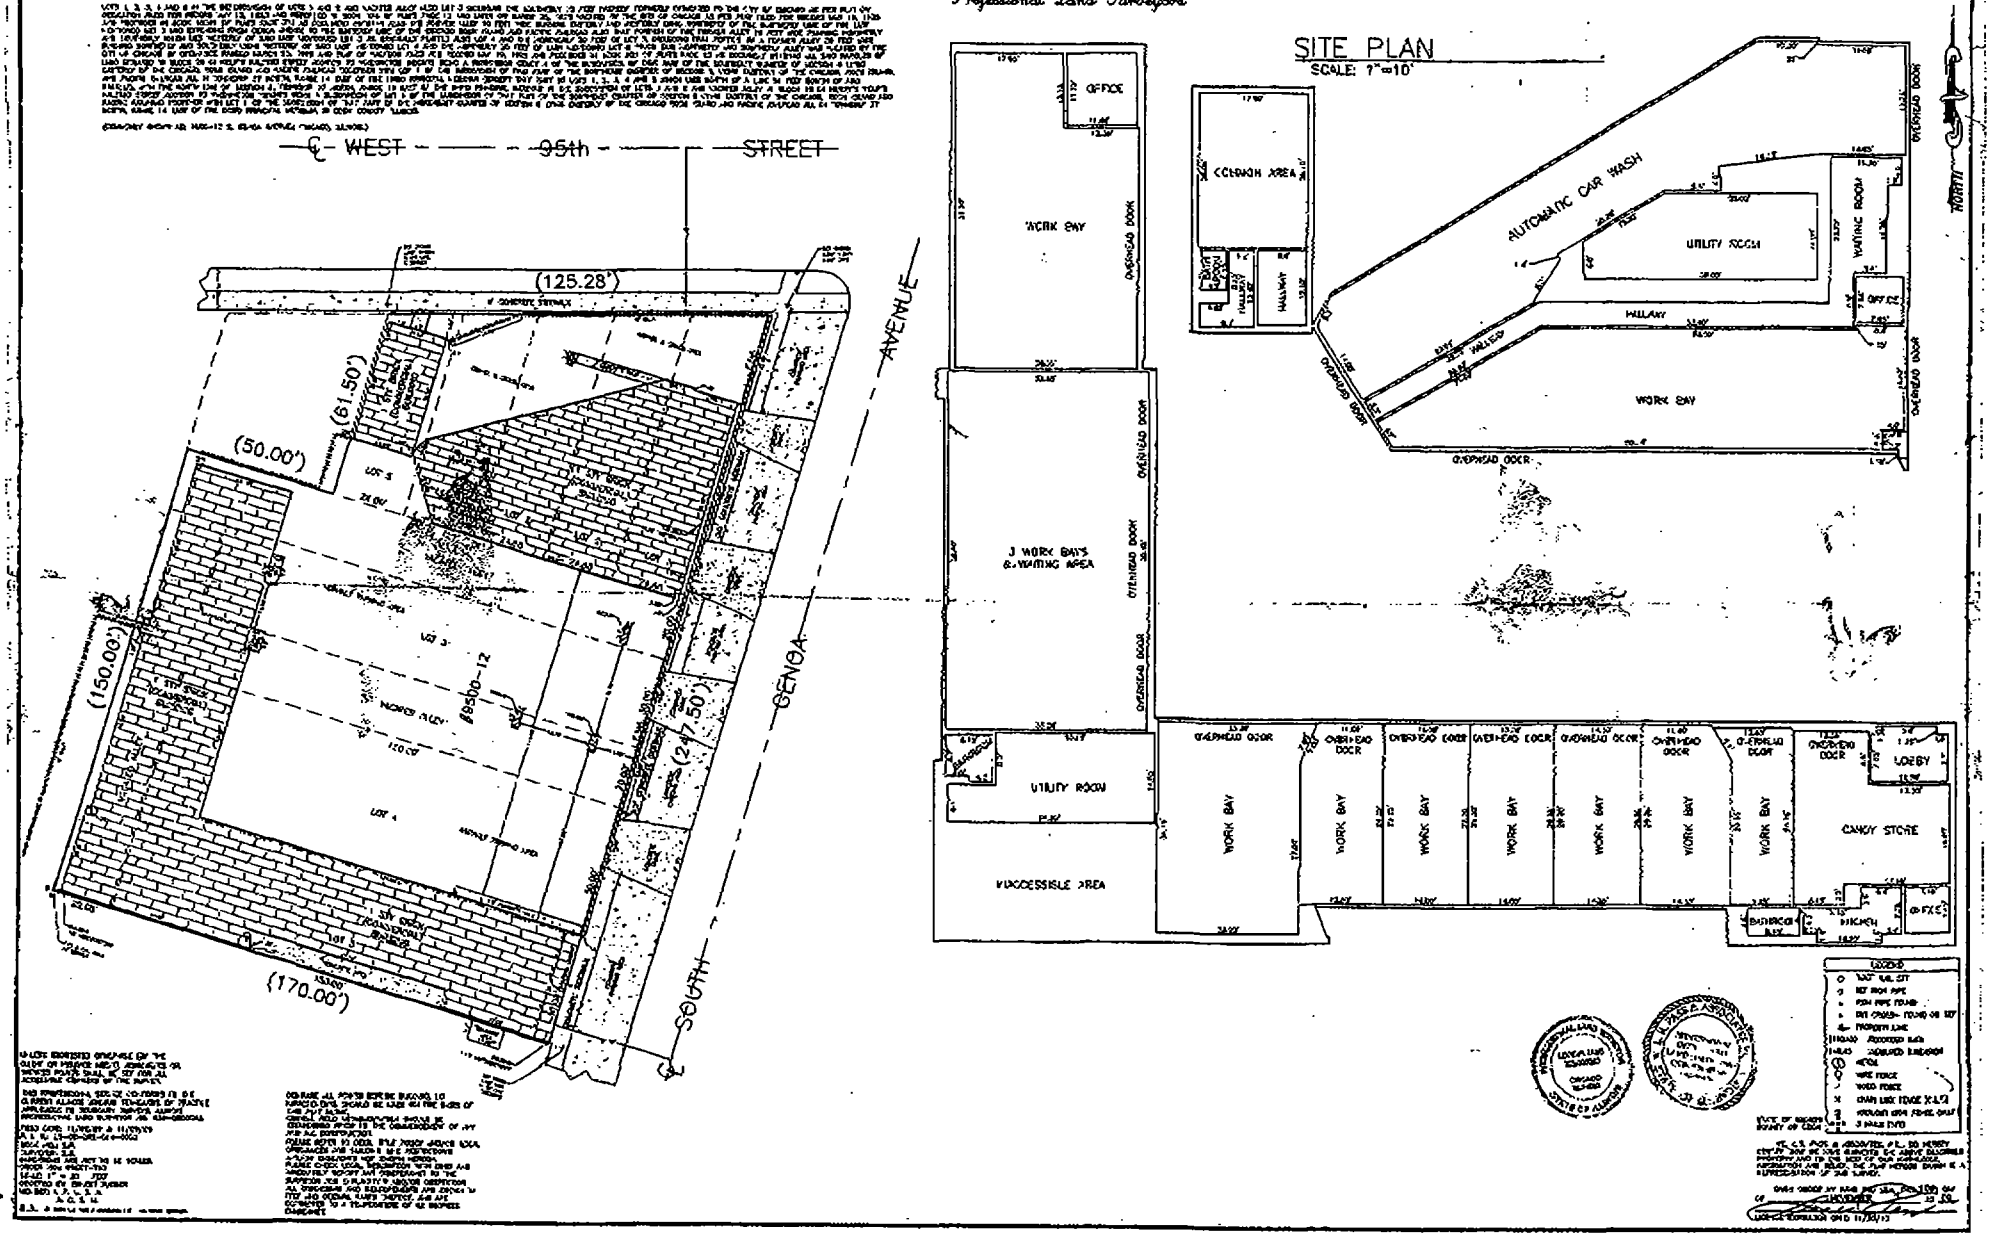

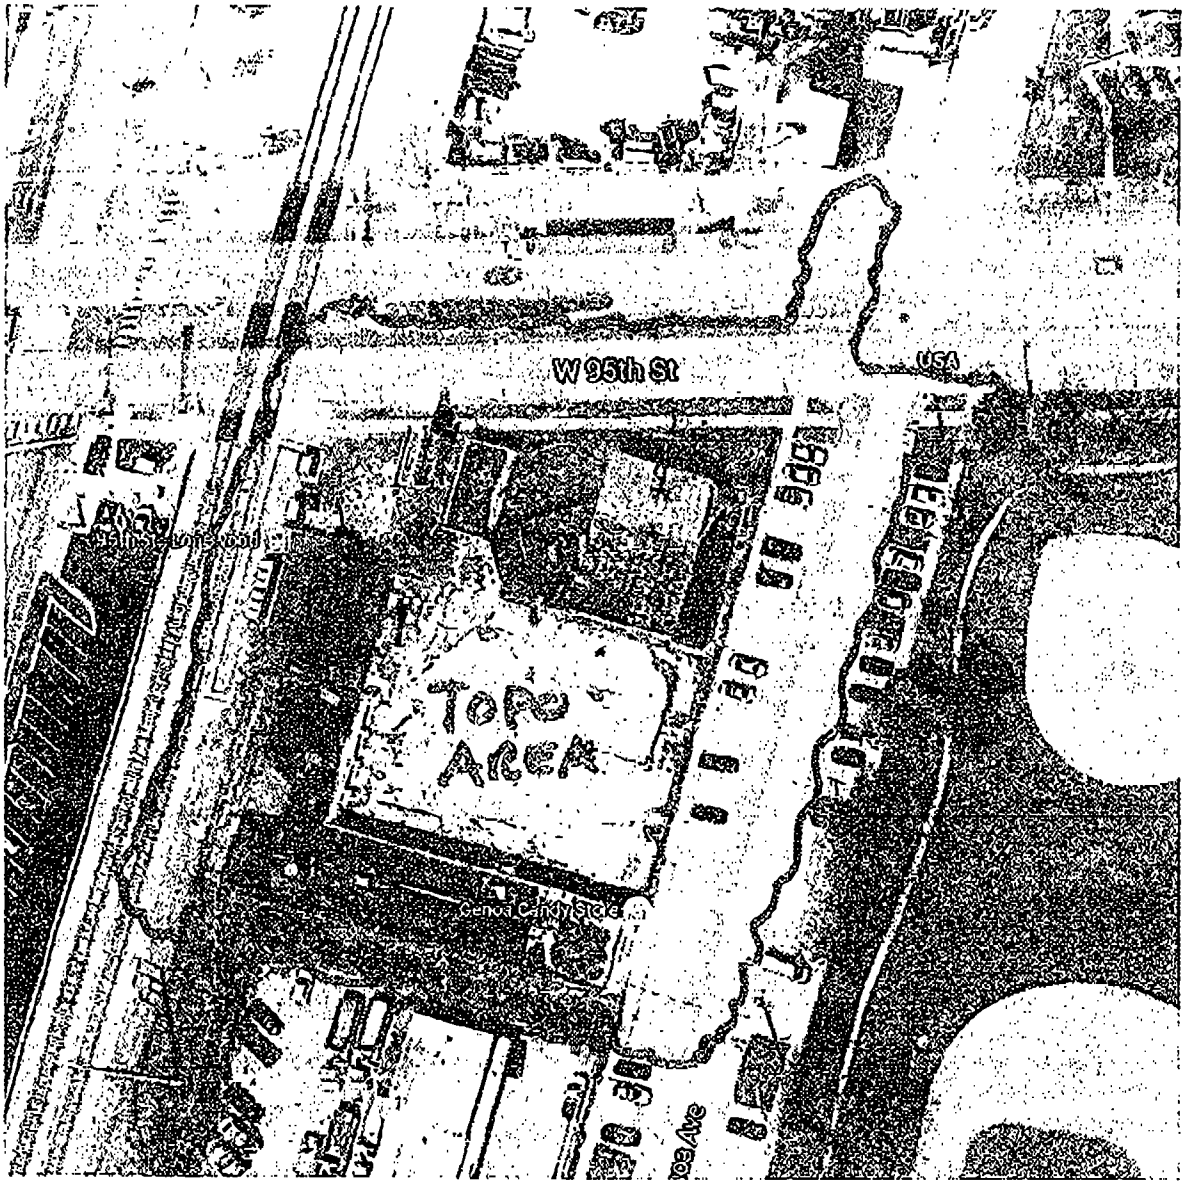
W 95th St
USA
TOD
AREA

Map Constructed on Fri Jan 29 13:04:36 CST 2016

4, SEC. 8, 37, 14

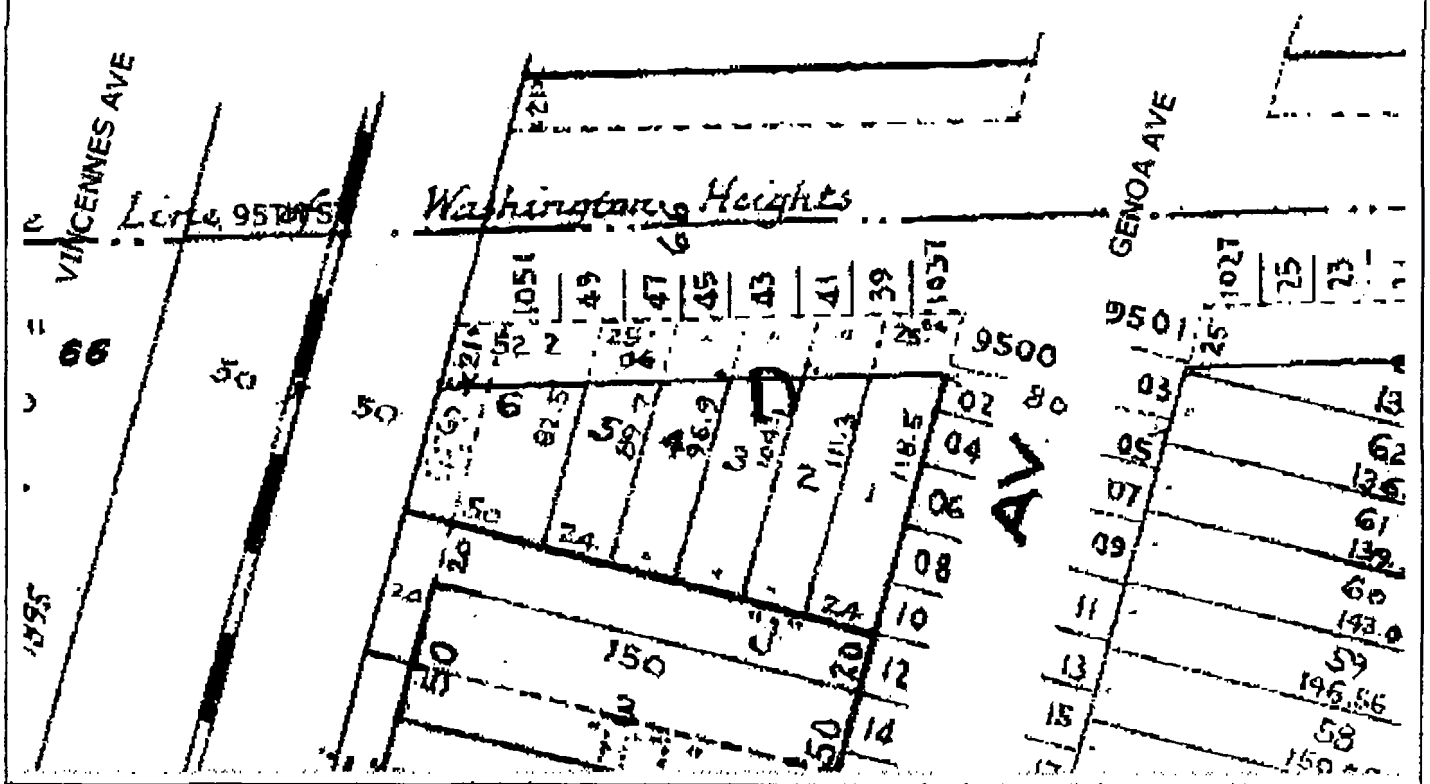

This map is a public resource of general information. The City of Chicago makes no warranty, representation or guaranty as to the content, sequence, accuracy, timeliness or completeness of any of the database information provided herein. The reader should not rely on the data provided herein for any reason. The City of Chicago explicitly disclaims any representations and warranties, including; without limitation, the implied warranties of merchantability and fitness for a particular purpose. the City of Chicago shall assume no liability for: 1. any errors, omissions, or inaccuracies in the information provided regardless of how caused; or 2. any decision made or action taken or not taken by the reader in reliance upon any information or data furnished hereunder. Map Copyright (c) 2007-2010 City of Chicago

02-10-'16 12:47 FROM-
T-174 P0015/0015 F-254

City of Chicago

Office of the City Clerk

Document Tracking Sheet

Or2016-62

Meeting Date:	2/10/2016
Sponsor(s):	Solis (25)
Type:	Order
Title:	Issuance of permits for sign(s)/signboard(s) at 110 W Jackson Blvd - 98 Sq. ft.
Committee(s) Assignment:	Committee on Zoning, Landmarks and Building Standards

February 10, 2016

(Signs)

ORDERED, That the Commissioner of Buildings is hereby directed to issue a sign permit to: (Contractor's name and address)

Modern Signs Inc.
1727 Armitage Ct
Chicago, Illinois 60101

for the erection of a sign/signboard over 24 feet in height and/or over 100 square feet (in area of one face) at: (Business Name & Address)

Target
1101 W Jackson Blvd
Chicago, Illinois 60607

Dimensions: Length 5 FT Height 19' 6"
Height above grade/roof to top of sign 36 feet
TOTAL SQUARE FOOT AREA: 98

Such sign(s) shall comply with all applicable provisions of TITLE 17 of the Chicago Zoning Ordinance and all other applicable provisions of the Municipal Code of the City of Chicago governing the construction and maintenance of outdoor signs, signboards and structures.

DANIEL S. SOLIS
Alderman, 25th Ward

City of Chicago

Office of the City Clerk

Document Tracking Sheet

Or2016-63

Meeting Date:	2/10/2016
Sponsor(s):	Solis (25)
Type:	Order
Title:	Issuance of permits for sign(s)/signboard(s) at 1101 W Jackson Blvd - 64 Sq. Ft.
Committee(s) Assignment:	Committee on Zoning, Landmarks and Building Standards

February 10, 2016

(Signs)

ORDERED, That the Commissioner of Buildings is hereby directed to issue a sign permit to: (Contractor's name and address)

Modern Signs Inc.
1727 Armitage Ct
Chicago, Illinois 60101

for the erection of a sign/signboard over 24 feet in height and/or over 100 square feet (in area of one face) at: (Business Name & Address)

Target
1101 W Jackson Blvd
Chicago, Illinois 60607

Dimensions: Length 8 FT Height 8 FT
Height above grade/roof to top of sign 39 feet
TOTAL SQUARE FOOT AREA: 64

Such sign(s) shall comply with all applicable provisions of TITLE 17 of the Chicago Zoning Ordinance and all other applicable provisions of the Municipal Code of the City of Chicago governing the construction and maintenance of outdoor signs, signboards and structures.

DANIEL S. SOLIS
Alderman, 25th Ward

City of Chicago

Office of the City Clerk

Document Tracking Sheet

Or2016-64

Meeting Date:	2/10/2016
Sponsor(s):	Burnett (27)
Type:	Order
Title:	Issuance of permits for sign(s)/signboard(s) at 1431 N Halsted St - 100 sq. ft - east elevation
Committee(s) Assignment:	Committee on Zoning, Landmarks and Building Standards

9-10-16

Committee on Zoning, Landmarks
and Building Standards
City Council Meeting
Alderman Walter Burnett, Jr.
Sign Order

ORDERED, that the Commissioner of Buildings is hereby directed to issue a sign permit to:

OLYMPIC SIGNS INC.
1130 N. GARFIELD
LOMBARD, IL 60148

For the erection of a sign/signboard over 24 feet in height and/or over 100 square feet (in area of one face) at:

SAKS FIFTH AVE. – OFF 5TH
1431 N. HALSTED STREET
CHICAGO, IL 60642

Dimensions: length 14'-3" height 7'

Height above grade/roof to top of sign 32 feet

Total Square Foot Area 100 square feet

Elevation EAST

Permit #100629557

Such sign shall comply with all applicable provisions of TITLE 17 of the Chicago Zoning Ordinance and all other applicable provisions of the Municipal Code of the City of Chicago governing the construction and maintenance of outdoor signs, signboards and structures.

Alderman Walter Burnett, Jr.
WARD 27

SIGN 8

City of Chicago

Or2016-65

Office of the City Clerk

Document Tracking Sheet

Meeting Date:	2/10/2016
Sponsor(s):	Burnett (27)
Type:	Order
Title:	Issuance of permits for sign(s)/signboard(s) at 1431 N Halsted St - 203 sq. ft - east elevation
Committee(s) Assignment:	Committee on Zoning, Landmarks and Building Standards

Committee on Zoning, Landmarks
and Building Standards
City Council Meeting
Alderman Walter Burnett, Jr.
Sign Order

ORDERED, that the Commissioner of Buildings is hereby directed to issue a sign permit to:

OLYMPIC SIGNS INC.
1130 N. GARFIELD
LOMBARD, IL 60148

For the erection of a sign/signboard over 24 feet in height and/or over 100 square feet (in area of one face) at:

SAKS FIFTH AVE. – OFF 5TH
1431 N. HALSTED STREET
CHICAGO, IL 60642

Dimensions: length 20'-4" height 10'

Height above grade/roof to top of sign 36 feet

Total Square Foot Area 203 square feet

Elevation EAST

Permit #100629558

Such sign shall comply with all applicable provisions of TITLE 17 of the Chicago Zoning Ordinance and all other applicable provisions of the Municipal Code of the City of Chicago governing the construction and maintenance of outdoor signs, signboards and structures.

Walter Burnett

Alderman Walter Burnett, Jr.
WARD 27

SIGN 9

City of Chicago

Office of the City Clerk

Document Tracking Sheet

Or2016-66

Meeting Date:	2/10/2016
Sponsor(s):	Burnett (27)
Type:	Order
Title:	Issuance of permits for sign(s)/signboard(s) at 1431 N Halsted St - 130 sq. ft - south elevation
Committee(s) Assignment:	Committee on Zoning, Landmarks and Building Standards

9-10-16

Committee on Zoning, Landmarks
and Building Standards
City Council Meeting
Alderman Walter Burnett, Jr.
Sign Order

ORDERED, that the Commissioner of Buildings is hereby directed to issue a sign permit to:

OLYMPIC SIGNS INC.
1130 N. GARFIELD
LOMBARD, IL 60148

For the erection of a sign/signboard over 24 feet in height and/or over 100 square feet (in area of one face) at:

SAKS FIFTH AVE. – OFF 5TH
1431 N. HALSTED STREET
CHICAGO, IL 60642

Dimensions: length 16'-3" height 8'

Height above grade/roof to top of sign 34 feet

Total Square Foot Area 130 square feet

Elevation SOUTH

Permit #100629556

Such sign shall comply with all applicable provisions of TITLE 17 of the Chicago Zoning Ordinance and all other applicable provisions of the Municipal Code of the City of Chicago governing the construction and maintenance of outdoor signs, signboards and structures.

Alderman Walter Burnett, Jr.
WARD 27

SIGN 7

City of Chicago

Office of the City Clerk

Document Tracking Sheet

Or2016-67

Meeting Date:	2/10/2016
Sponsor(s):	Burnett (27)
Type:	Order
Title:	Issuance of permits for sign(s)/signboard(s) at 1431 N Halsted St - 130 sq. ft - west elevation - Permit No. 100629555
Committee(s) Assignment:	Committee on Zoning, Landmarks and Building Standards

Committee on Zoning, Landmarks
and Building Standards
City Council Meeting
Alderman Walter Burnett, Jr.
Sign Order

ORDERED, that the Commissioner of Buildings is hereby directed to issue a sign permit to:

OLYMPIC SIGNS INC.
1130 N. GARFIELD
LOMBARD, IL 60148

For the erection of a sign/signboard over 24 feet in height and/or over 100 square feet (in area of one face) at:

SAKS FIFTH AVE. – OFF 5TH
1431 N. HALSTED STREET
CHICAGO, IL 60642

Dimensions: length 16'-3" height 8'

Height above grade/roof to top of sign 34 feet

Total Square Foot Area 130 square feet

Elevation WEST

Permit #100629555

Such sign shall comply with all applicable provisions of TITLE 17 of the Chicago Zoning Ordinance and all other applicable provisions of the Municipal Code of the City of Chicago governing the construction and maintenance of outdoor signs, signboards and structures.

Alderman Walter Burnett, Jr.
WARD 27

SIGN 6

City of Chicago

Office of the City Clerk

Document Tracking Sheet

Or2016-68

Meeting Date:	2/10/2016
Sponsor(s):	Burnett (27)
Type:	Order
Title:	Issuance of permits for sign(s)/signboard(s) at 1431 N Halsted St - 130 sq. ft - west elevation - Permit No. 100629554
Committee(s) Assignment:	Committee on Zoning, Landmarks and Building Standards

2-10-16

Committee on Zoning, Landmarks
and Building Standards
City Council Meeting
Alderman Walter Burnett, Jr.
Sign Order

ORDERED, that the Commissioner of Buildings is hereby directed to issue a sign permit to:

OLYMPIC SIGNS INC.
1130 N. GARFIELD
LOMBARD, IL 60148

For the erection of a sign/signboard over 24 feet in height and/or over 100 square feet (in area of one face) at:

SAKS FIFTH AVE. – OFF 5TH
1431 N. HALSTED STREET
CHICAGO, IL 60642

Dimensions: length 16'-3" height 8'

Height above grade/roof to top of sign 28 feet

Total Square Foot Area 130 square feet

Elevation WEST

Permit #100629554

Such sign shall comply with all applicable provisions of TITLE 17 of the Chicago Zoning Ordinance and all other applicable provisions of the Municipal Code of the City of Chicago governing the construction and maintenance of outdoor signs, signboards and structures.

Alderman Walter Burnett, Jr.
WARD 27

SIGN 6

City of Chicago

Or2016-69

Office of the City Clerk

Document Tracking Sheet

Meeting Date:	2/10/2016
Sponsor(s):	Burnett (27)
Type:	Order
Title:	Issuance of permits for sign(s)/signboard(s) at 1431 N Halsted St - 130 sq. ft - north elevation
Committee(s) Assignment:	Committee on Zoning, Landmarks and Building Standards

2-10-16

Committee on Zoning, Landmarks
and Building Standards
City Council Meeting
Alderman Walter Burnett, Jr.
Sign Order

ORDERED, that the Commissioner of Buildings is hereby directed to issue a sign permit to:

OLYMPIC SIGNS INC.
1130 N. GARFIELD
LOMBARD, IL 60148

For the erection of a sign/signboard over 24 feet in height and/or over 100 square feet (in area of one face) at:

SAKS FIFTH AVE. – OFF 5TH
1431 N. HALSTED STREET
CHICAGO, IL 60642

Dimensions: length 16'-3" height 8'

Height above grade/roof to top of sign 28 feet

Total Square Foot Area 130 square feet

Elevation NORTH

Permit #100629553

Such sign shall comply with all applicable provisions of TITLE 17 of the Chicago Zoning Ordinance and all other applicable provisions of the Municipal Code of the City of Chicago governing the construction and maintenance of outdoor signs, signboards and structures.

Alderman Walter Burnett, Jr.
WARD 27

SIGN 4

City of Chicago

Or2016-88

Office of the City Clerk

Document Tracking Sheet

Meeting Date:	2/10/2016
Sponsor(s):	Burnett (27)
Type:	Order
Title:	Issuance of permits for sign(s)/signboard(s) at 600 W Chicago Ave - west elevation
Committee(s) Assignment:	Committee on Zoning, Landmarks and Building Standards

2-10-16

Committee on Buildings

(signs)

ORDERED, That the Commissioner of Buildings is hereby directed to issue a sign permit to: (Contractor's name and address)

H. M. Wirth & Co.
3313 W. Newport Avenue
Chicago, IL 60618

for the erection of a sign/signboard over 24 feet in height and/or over 100 square feet (in area of one face) at: (Business NAME & ADDRESS)

Groupon
600 W. Chicago - West Elevation
Chicago, IL 60654

Dimensions: length 30'-10" height 5'-0"

height above grade/roof to top of sign 90

TOTAL SQUARE FOOT AREA 195

Such sign(s) shall comply with all applicable provisions of TITLE 17 of the Chicago Zoning Ordinance and all other applicable provisions of the Municipal Code of the City of Chicago governing the construction and maintenance of outdoor signs, signboards and structures.

Walter Burnett

Alderman, Ward

City of Chicago

Or2016-89

Office of the City Clerk

Document Tracking Sheet

Meeting Date:	2/10/2016
Sponsor(s):	Burnett (27)
Type:	Order
Title:	Issuance of permits for sign(s)/signboard(s) at 600 W Chicago Ave - east elevation
Committee(s) Assignment:	Committee on Zoning, Landmarks and Building Standards

2-10-16

Committee on Buildings

(signs)

ORDERED, That the Commissioner of Buildings is hereby directed to issue a sign permit to: (Contractor's name and address)

H. M. Witt's Co.
3313 N. Newport Avenue
Chicago, IL 60618

for the erection of a sign/signboard over 24 feet in height and/or over 100 square feet (in area of one face) at: (Business NAME & ADDRESS)

Groupon
600 W. Chicago — East Elevation
Chicago, IL 60654

Dimensions: length 30'-10" height 5'-0"

height above grade/roof to top of sign 90

TOTAL SQUARE FOOT AREA 155

Such sign(s) shall comply with all applicable provisions of TITLE 17 of the Chicago Zoning Ordinance and all other applicable provisions of the Municipal Code of the City of Chicago governing the construction and maintenance of outdoor signs, signboards and structures.

Alderman, Ward

City of Chicago

Or2016-90

Office of the City Clerk

Document Tracking Sheet

Meeting Date:	2/10/2016
Sponsor(s):	Burnett (27)
Type:	Order
Title:	Issuance of permits for sign(s)/signboard(s) at 1255 W North Ave
Committee(s) Assignment:	Committee on Zoning, Landmarks and Building Standards

City Council, meeting date: 2/10/16
Committee on Zoning, Landmarks, & Building Standards

ORDERED, That the Commissioner of the Building Department is hereby directed to issue a sign permit to: (*Contractor's name and address*)

All-Right Sign, Inc.
3628 Union Avenue
Steger IL. 60475.

For the erection of a sign / signboard over twenty-four (24) feet in height and / or over one hundred (100) square feet (in area of one face) at:

On-Premise / Business ID signs: indicate Business Name and Address
Off-Premise / Advertising sings: must indicate that it is for Advertising

Comcast Cable
1255 W. North Avenue
Chicago IL. 60642.

Dimensions: 11'4"H x 35'0"W.

Height above grade: 27' to top of sign

Such signs shall comply with all provisions of Title 17 of the Chicago Zoning Ordinance and all other applicable provisions of the Municipal Code of the City of Chicago governing the construction and maintenance of outdoor signs, sign boards, and structures

Alderman, Ward

City of Chicago

Or2016-91

Office of the City Clerk

Document Tracking Sheet

Meeting Date:	2/10/2016
Sponsor(s):	Burnett (27)
Type:	Order
Title:	Issuance of permits for sign(s)/signboard(s) at 825 W Evergreen Ave
Committee(s) Assignment:	Committee on Zoning, Landmarks and Building Standards

2-10-16

COMMITTEE ON ZONING, LANDMARKS & BUILDING STANDARDS

Ordered, That the Commissioner of Buildings is hereby authorized and directed to issue a sign permit to:

Project Outdoor, LLC
188 N Wells St., Suite 302
Chicago, IL 60608

For the erection of a sign/signboard over 24 feet in height and / or over 100 Square feet (in area of face) at:

825 W. Evergreen Avenue
Advertising Sign – Wall Sign – Illuminated

Dimensions: Length: 40 Feet Height: 14 Feet
Height above grade/roof of top of sign: 69 Feet
Total Square Foot Area: 560 Square Feet

Such sign(s) shall comply with all applicable provisions of Title 17 of the Chicago Zoning Ordinance and all other applicable provisions of the Municipal Code of the City of Chicago governing the construction and maintenance of outdoor signs, Signboards, and structures.

Walter Burnett Jr.

Alderman, 27 Ward

City of Chicago

Or2016-50

Office of the City Clerk

Document Tracking Sheet

Meeting Date:	2/10/2016
Sponsor(s):	Waguespack (32)
Type:	Order
Title:	Issuance of permits for sign(s)/signboard(s) at 2157 N Damen Ave
Committee(s) Assignment:	Committee on Zoning, Landmarks and Building Standards

ORDERED, That the Commissioner of the Building Department is hereby directed to issue a sign permit to:

Signco
1327 31st Ave
Melrose Park, IL 60160

For the erection of a sign / signboard over twenty-four (24) feet in height and / or over one hundred (100) square feet (in area of one face) at:

Wells Fargo Home Mortgage
2157 N Damen Ave
Chicago, IL 60647

With the following Dimensions, height, and square foot area:

Dimensions: **Length: 16'-11" feet Height 4'-4" feet**
Height Above Grade / Roof to top of Sign: **56' feet**
Total Square Foot Area: **73 Square Feet**

Such signs shall comply with all provisions of Title 17 of the Chicago Zoning Ordinance and all other applicable provisions of the Municipal Code of the City of Chicago governing the construction and maintenance of outdoor signs, sign boards, and structures.

Scott Waguespack
Alderman, 32nd Ward

City of Chicago

Or2016-59

Office of the City Clerk

Document Tracking Sheet

Meeting Date:	2/10/2016
Sponsor(s):	Villegas (36)
Type:	Order
Title:	Issuance of permits for sign(s)/signboard(s) at 5645 W Addison St
Committee(s) Assignment:	Committee on Zoning, Landmarks and Building Standards

City Council
Feb 10th, 2016S

(Signs)

ORDERED, That the Commissioner of Buildings is hereby directed to issue 1 sign permit to:

Poblocki
922 S 70th Street
Milwaukee, WI 53214

For the erection of one (1) freestanding sign over 24 feet in height and/or over 100 square feet (in area of one face) at:

5645 W. Addison St.
Chicago, IL 60634

#1	Dimensions: length 32 feet	height	11 feet 6 inches
	Height above grade/roof to top of sign	64 feet	
	Total Square Foot Area	368 feet	

Such sign shall comply with all applicable provisions of TITLE 17 of the Chicago Zoning Ordinance and all other applicable provisions of the Municipal Code of Chicago governing the construction and maintenance of outdoor signs, signboards and structures.

Gilbert Villegas
Alderman, 36th Ward

City of Chicago

Or2016-60

Office of the City Clerk

Document Tracking Sheet

Meeting Date:	2/10/2016
Sponsor(s):	Villegas (36)
Type:	Order
Title:	Issuance of permits for sign(s)/signboard(s) at 2253 N Cicero Ave
Committee(s) Assignment:	Committee on Zoning, Landmarks and Building Standards

City Council
Feb 10th, 2016S

(Signs)

ORDERED, That the Commissioner of Buildings is hereby directed to issue 1 sign permit to:

Flashtric Sign Inc
3434 N. Cicero Ave
Chicago, IL 60641

For the erection of one (1) freestanding sign over 24 feet in height and/or over 100 square feet (in area of one face) at:

2253 N. Cicero Ave
Chicago, IL 60639

#1	Dimensions: length 12 feet	height 2 feet 6 inches
	Height above grade/roof to top of sign	13 feet
	Total Square Foot Area	31.25 feet

Such sign shall comply with all applicable provisions of TITLE 17 of the Chicago Zoning Ordinance and all other applicable provisions of the Municipal Code of Chicago governing the construction and maintenance of outdoor signs, signboards and structures.

Gilbert Villegas
Alderman, 36th Ward

City of Chicago

Or2016-56

Office of the City Clerk

Document Tracking Sheet

Meeting Date:	2/10/2016
Sponsor(s):	Reilly (42)
Type:	Order
Title:	Issuance of permits for sign(s)/signboard(s) at 250 E Erie St
Committee(s) Assignment:	Committee on Zoning, Landmarks and Building Standards

Committee on Zoning, Landmarks
and Building Standards
City Council Meeting February 10th 2016
Alderman Brendan Reilly, 42nd Ward
Sign Order

ORDERED, That the Commissioner of Buildings is hereby directed to issue a sign permit to:

Poblocki Sign Company LLC
922 South 70th Street
West Allis, WI 53214

For the erection of a sign/signboard over 24 feet in height and/or over 100 square feet (in area of one face) at:

Northwestern Memorial Hospital
250 East Erie Street
Chicago, IL 60611

Dimensions: length 20'-8" height 5'-11"


Height above grade/roof to top of sign 23 feet

Total Square Foot Area 123 square feet

Elevation South

Such sign shall comply with all applicable provisions of TITLE 17 of the Chicago Zoning Ordinance and all other applicable provisions of the Municipal Code of the City of Chicago governing the construction and maintenance of outdoor signs, signboards and structures.

Brendan Reilly
Alderman, 42nd Ward

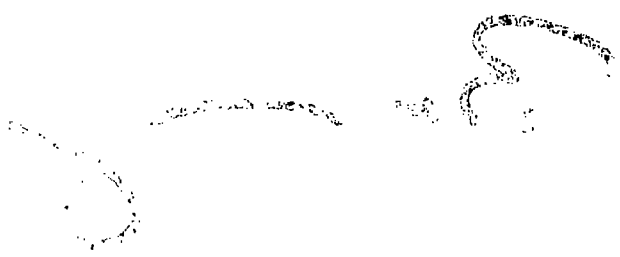

City of Chicago

Or2016-57

Office of the City Clerk

Document Tracking Sheet

Meeting Date:	2/10/2016
Sponsor(s):	Reilly (42)
Type:	Order
Title:	Issuance of permits for sign(s)/signboard(s) at 360 N Michigan Ave
Committee(s) Assignment:	Committee on Zoning, Landmarks and Building Standards

Committee on Zoning, Landmarks
and Building Standards
City Council Meeting. February 10, 2016
Alderman Brendan Reilly, 42nd Ward
Sign Order

ORDERED, That the Commissioner of Buildings is hereby directed to issue a sign permit to:

South Water Signs
934 Church Rd
Elmhurst, IL 60126

For the erection of a sign/signboard over 24 feet in height and/or over 100 square feet (in area of one face) at:

London House
360 N Michigan Ave
Chicago, IL

Dimensions: length 36' height 5'4"


Height above grade/roof to top of sign 200 feet

Total Square Foot Area 192 square feet

Elevation N

Such sign shall comply with all applicable provisions of TITLE 17 of the Chicago Zoning Ordinance and all other applicable provisions of the Municipal Code of the City of Chicago governing the construction and maintenance of outdoor signs, signboards and structures.

Brendan Reilly
Alderman, 42nd Ward

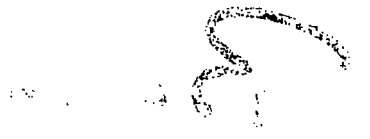

City of Chicago

Office of the City Clerk

Document Tracking Sheet

Or2016-58

Meeting Date:	2/10/2016
Sponsor(s):	Reilly (42)
Type:	Order
Title:	Issuance of permits for sign(s)/signboard(s) at 900 N Michigan Ave
Committee(s) Assignment:	Committee on Zoning, Landmarks and Building Standards

Committee on Zoning, Landmarks
and Building Standards
City Council Meeting, February 10th, 2016
Alderman Brendan Reilly, 42nd Ward
Sign Order

ORDERED, That the Commissioner of Buildings is hereby directed to issues sign permits to:

JMB/Urban 900 Development Partners, Ltd
900 N. Michigan Ave, Suite 1730
Chicago, IL 60611

For the erection of 4 signs over 24 feet above ground at:

900 N. Michigan Avenue
Chicago, IL 60611


Dimensions: length 8'- 1" height 10'-11 "

Height above grade/roof to top of sign 32'-2" and 64'-11" above grade to top of sign

Total Square Foot Area 88 Square Feet (per sign and per side)

Such sign shall comply with all applicable provisions of TITLE 17 of the Chicago Zoning Ordinance and all other applicable provisions of the Municipal Code of the City of Chicago governing the construction and maintenance of outdoor signs, signboards and structures.

Brendan Reilly, Alderman, 42nd Ward

 

City of Chicago

O2016-842

Office of the City Clerk

Document Tracking Sheet

Meeting Date:	2/10/2016
Sponsor(s):	Burnett (27)
Type:	Ordinance
Title:	Repeal of taxicab stand No. 593
Committee(s) Assignment:	Committee on Transportation and Public Way

City Council Meeting
February 10, 2016

TYPE OF SIGN: (REPEAL) TAXI STAND #593

LOCATION: 1032 W.WASHINGTON
ALL TIMES
ALL DAYS

DISTANCE: BETWEEN N.CARPENTER & N.ABERDEEN (northside)

CONTACT: ALDERMAN BURNETT
(312)432-1995

Walter Burnett Jr,
Alderman 27TH Ward

City of Chicago

O2016-715

Office of the City Clerk

Document Tracking Sheet

Meeting Date:	2/10/2016
Sponsor(s):	Burnett (27)
Type:	Ordinance
Title:	Release of use restriction covenant regarding vacation of public alley bounded by W Carroll Ave, W Fulton St, N Elizabeth St and N Ada St
Committee(s) Assignment:	Committee on Transportation and Public Way

Transportation 2

ORDINANCE
FOR RELEASE OF
USE RESTRICTION COVENANT

WHEREAS, on July 7, 1999 the City Council of the City of Chicago ("City") passed a certain ordinance (C.J. pp. 7188-7191) (referred to herein as the "Vacation Ordinance"), which such Ordinance provided for an industrial program ("Industrial Program") alley vacation ("Vacation") of all of the east-west 18 foot public alley in the block bounded by W. Carroll Avenue, W. Fulton Street, N. Elizabeth Street and N. Ada Street ("Subject Property"); and

WHEREAS, the Vacation Ordinance provided that the Vacation of the Subject Property was conditioned upon a restrictive use covenant running with the land ("Restrictive Use Covenant"), that required the Subject Property "be used only for manufacturing (including production, processing, cleaning, servicing, testing and repair) of materials, goods or products only, and for those structures and additional uses which are reasonably necessary to permit such manufacturing use including the location of necessary facilities, storage, employee and customer parking, and other similar uses and facilities"; and

WHEREAS, the Restrictive Use Covenant was recorded on September 22nd, 1999 with the Office of the Cook County Recorder of Deeds as Document Number 99893697, attached hereto as **Exhibit A**; and

WHEREAS, the Vacation Ordinance was recorded on September 22, 1999 with the Office of the Cook County Recorder of Deeds as Document No. 99893696, attached hereto as **Exhibit B**: and

WHEREAS, in Section 3 of the Vacation Ordinance set forth that the Restrictive Use Covenant "may be released or abandoned by the City only upon approval of the City Council which may condition its approval upon the payment of such additional compensation which it deems to be equal to the benefits accruing because of the release or abandonment"; and

WHEREAS, 1330 W. Fulton, LLC, a Delaware Limited Liability Company, 323 N. Ada, LLC, A Delaware Limited Liability Company, and Fulton West Land LLC, a Delaware Limited Liability Company (collectively the "Developer"), are the current beneficiary titleholders of the vacated Subject Project subject to the Restrictive Use Covenant; and

WHEREAS, the Developer is intending to complete and improve the current office building and parking complex for commercial development and office use of the Subject Property, and has requested a release of the Restrictive Use Covenant; and

WHEREAS, the City, upon due investigation and consideration, has determined that the public interest now warrants a release of the Restrictive Use Covenant reserved in Section 3 of the Vacation Ordinance for the payment of such additional compensation which it deems to be equal to the benefits accruing because of the release appraised fair market value of such release of Restrictive Use Covenant; now, therefore,

Be It Ordained by the City Council of the City of Chicago:

SECTION 1. The recitals above are incorporated herein.

SECTION 2. The release of the Restrictive Use Covenant, in its entirety, appearing in Section 3 of the Original Ordinance is hereby approved upon the express condition that within one hundred and eighty (180) days after the passage of this ordinance, The Developer shall pay or cause to be paid to the City of Chicago as compensation for the benefits which will accrue to the Developer the amount of three hundred thousand dollars ($300,000), which sum, in the judgment of this body will be equal to such benefits.

SECTION 3. The release of the Restrictive Use Covenant herein provided for is made upon the express condition that within one hundred eighty (180) days after the passage of this ordinance, The Developer shall file or cause to be filed in the Office of the Recorder of Deeds of Cook County, Illinois a certified copy of this ordinance,

SECTION 4. The Commissioner of the Department of Transportation is hereby authorized to execute, subject to the approval of the Corporation Counsel, a Release of Restrictive Use Covenant, in substantially the form attached as **Exhibit C,** and such other supporting documents as may be necessary or appropriate to carry out and comply with the provisions of the Release of Restrictive Use Covenant, with such changes, deletions and insertions as shall be approved by the persons executing the Release of Restrictive Use Covenant.

SECTION 5. If any provision of this ordinance shall be held to be invalid or unenforceable for any reason, the invalidity or unenforceability of such provision shall not affect any of the other provisions of this ordinance.

SECTION 6. This ordinance shall take effect upon its passage and approval.

Release of Restrictive Use Covenant
Approved:

Rebekah Scheinfeld
Commissioner
Department of Transportation

Approved as to Form and Legality

Richard Wendy
Deputy Corporation Counsel

Honorable Walter Burnett
Alderman, 27th Ward

EXHIBIT A

September 22, 1999
Recorded Restrictive Use Covenant
(Attached)

99893697
7857/0093 03 001 Page 1 of 8
1999-09-22 11:33:12
Cook County Recorder 35.50
99893697

RESTRICTIVE COVENANT

WHEREAS, the Whittman-Hart, Inc., a Delaware corporation ("Owner"), holds legal title to certain parcels of real property ("Abutting Property") which are located at 1300 to1344 West Fulton Street, 301 to 329 North Ada Street and 300 to 330 North Elizabeth Street, in the County of Cook, State of Illinois, and which are currently used in part for the manufacturing (including production, processing, cleaning, servicing, testing and repair) of materials, goods or products (including the development of computer software products) and for those structures and additional uses which are reasonably necessary to permit such manufacturing use including the location of necessary facilities, storage, employee and customer parking, and other similar uses and facilities. The abutting property is also used as a training facility and corporate headquarters of the owner.

To: Mail to:
Andrew P. Scott
c/o Altheimer & Gray
10 S. Wacker Dr., Suite 4000
Chicago, IL. 60606

WHEREAS, on July 7, 1999, the City Council of the City of Chicago approved an ordinance (C.J. pp. 7188-7191), a copy of which is attached as Exhibit A and which is hereby incorporated ("Ordinance") which Ordinance provided for the vacation of all of the east-west 18-foot public alley in the block bounded by West Fulton Street, North Ada Street, West Carroll Avenue and North Elizabeth Street (hereinafter referred to as "Subject Premises"), the Subject Premises being more particularly described in Exhibit A which is attached and incorporated; and

WHEREAS, the Owner intends to use the Subject Premises for construction of an employee/visitor parking gargage, the renovationof its corporate headquarters and other uses which are reasonably necessary therefore:

WHEREAS, the vacation provided in the Ordinance is conditioned upon the execution and recording by the Owner of a restrictive covenant running with the land that provides that the Subject Premises shall be used only for manufacturing (including production, processing, cleaning, servicing, testing and repair) of materials, goods or products only, and for those structures and additional uses which are reasonably necessary to permit such manufacturing use including the location of necessary facilities, storage, employee and customer parking, and other similar uses and facilities;

NOW, THEREFORE, FOR AND IN CONSIDERATION OF THE PASSAGE AND APPROVAL OF THE VACATION ORDINANCE AND THE VESTING OF TITLE IN THE OWNER, WITHOUT THE REQUIREMENT THAT THE OWNER PAY COMPENSATION TO THE CITY, THE OWNER DOES HEREBY AGREE WITH AND

COVENANT TO THE CITY OF CHICAGO AS FOLLOWS:

1. **USE.** The Owner hereby covenants to the City of Chicago that the above-described Subject Premises shall not be used for any use or purpose other than those which are set forth in Exhibit B, which is attached and incorporated, and for those uses and purposes which are accessory to such activities or otherwise related to the uses and purposes of the abutting property, including, but not limited to, the location of necessary and appropriate offices and facilities, storage, employee and customer parking and other similar uses and facilities. The consideration for such covenant, which is deemed and agreed to be valuable and sufficient, is the vacation by the City of Chicago of the Subject Premises for the benefit of Owner without the requirement that the Owner pay compensation to the City.

2. **COVENANT TO RUN WITH THE LAND AND TERM THEREOF.** The burdens of the covenant herein contained shall run with the Subject Premises. The benefits of such covenant shall be deemed in gross to the City of Chicago, its successors and assigns. The covenant shall be binding on the Owner, its successors and assigns, and shall be enforceable by the City, its successors and assigns. The covenant may be released or abandoned only upon approval of the City Council of the City of Chicago which may condition its approval upon the payment of such additional compensation by the Owner or any persons claiming under the

Owner, which said City Council of the City of Chicago deems to be equal to the benefits accruing because of the release or abandonment of the covenant.

3. VIOLATION OF RESTRICTIONS.

(a) Reversion. In the event that the Owner causes or permits a substantial violation of a restriction contained herein, the City of Chicago may serve the Owner with a written notice entitled NOTICE OF VIOLATION setting forth the violations. Such notice shall be sent to Owner at 311 South Wacker Drive, Suite 3500, Chicago, Illinois 60606. Within thirty (30) days of receipt of said Notice of Violation, Owner shall cause the correction of or cure the violations set forth therein. In the event that Owner shall fail or refuse to cause the correction of or cure such substantial violations within the period of thirty (30) days the City of Chicago may then record with the Cook County Recorder of Deeds a copy of the Notice of Violation, proof of service of the Notice of Violation and a Notice of Reversion. Upon the recording of the aforementioned documents by the City of Chicago, the Subject Premises shall be deemed to be conveyed by Owner to the City of Chicago. In the event that the City does not exercise its right of reversion as stated in this Section 3(a) within twenty (20) years from the date of execution and recording of this Covenant, then the provisions of this Section 3(a) shall be deemed null and void.

(b) Enforcement. In addition to the foregoing, this Covenant shall be enforceable by all remedies available in law or in equity, including injunctive relief.

99893697

EXHIBIT A - VACATION ORDINANCE

No. P.I.N. applicable - document
affects newly vacated public way

EXHIBIT B - PERMITTED USES

1. Manufacturing, production, processing, assembly, fabricating, cleaning, servicing and repair of materials, goods or products, including but not limited to the following:

   a. Food and Kindred Products
   b. Tobacco Products
   c. Apparel and Other Textile Products
   d. Lumber and Wood Products
   e. Furniture and Fixtures
   f. Paper and Allied Products
   g. Printed and Published Products
   h. Chemicals and Allied Products
   i. Petroleum and Coal Products
   j. Rubber and Miscellaneous Plastics
   k. Leather and Leather Products
   l. Stone, Clay and Glass Products
   m. Primary Metals
   n. Fabricated Metal Products
   o. Industrial Machinery and Equipment
   p. Electronic and Electric Equipment
   q. Transportation Equipment
   r. Instruments and Related Products
   s. Scrap Metals
   t. Software and Related Products

2. Transportation and wholesale trade, as distinguished from retail trade, of the materials, goods or products listed above.

3. Research and development of prototypes and processes related to the activities listed above.

4. Re-engineering of Business processes, evaluation of software and development of customer specific software applications.

IN WITNESS WHEREOF, the Owner has caused this Covenant to be duly executed and attested to this 13 day of September, 1999.

WHITTMAN-HART, INC.

By: _____

Its: Vice President of Real Estate

ATTEST:

_____

Its: Executive Assistant

ACCEPTED:

_____

Commissioner of Transportation

OFFICIAL SEAL
ROSIE BURKS
NOTARY PUBLIC, STATE OF ILLINOIS
MY COMMISSION EXPIRES:07/07/01

APPROVED AS TO FORM AND LEGALITY:

_____

Assistant Corporation Counsel

STATE OF ILLINOIS)
)
COUNTY OF COOK)

I, the undersigned, a Notary Public in and for the County and State aforesaid, DO HEREBY CERTIFY that Vincent T. Sannell, personally known to me to be the Vice President of Real Estate of Whittman-Hart, Inc., a Delaware corporation, who is personally known to me to be the same person whose name is subscribed to the foregoing instrument, appeared before me this day in person and acknowledged that as such _____ he/she signed and delivered the said instrument, aforesaid, for the uses and purposes therein set forth.

GIVEN under my hand and notarial seal this 13 day of September, 1999.

Lauren Walters
Notary Public

My commission expires 9-29-02.

"OFFICIAL SEAL"
LAUREN WALTERS
NOTARY PUBLIC, STATE OF ILLINOIS
MY COMMISSION EXPIRES 9/29/2002

Prepared by and when recorded, return to:
Andrea Yao
Assistant Corporation Counsel
30 North LaSalle Street
Suite 1610
Chicago, Illinois 60602
312/744-1826

EXHIBIT B

September 22, 1999
Recorded Vacation Ordinance
(Attached)

139 09/21/99 15:44 01611 1 ch-rm80202 6454810 CK $3,795.00

99893696

Permit # 926454810

Received Date: Sep 21, 1999

WHITTMAN-HART, INC.
311 S WACKER DRIVE
CHICAGO, IL 60606-6618

JUDY RILEY 312-922-9200

City of Chicago
Department of Transportation
(312) 744-4652

ACTIVITY HOURS

See RESTRICTIONS for permitted hours

DATES

Sep 21, 1999 through Dec 31, 1999

ACTIVITIES

Alley/Street Vacation/Dedication:


ALLEY VACATION ORDINANCE-27 WARD. ALLEY BOUNDED BY WEST CARROLL AV., WEST FULTON STREET, NORTH ADA STREET AND NORTH ELIZABETH STREET. OF VACATION.

BOU# 16325
PROJECT# 8-27-98-2257
COORDINATOR: JUDY RILEY (312) 922-9200

Restrictions:

99893696
7857/0092 03 001 Page 1 of 7
1999-09-22 11:28:42
Cook County Recorder 63.00

1. A copy of the permit must remain on-site for inspector's review.

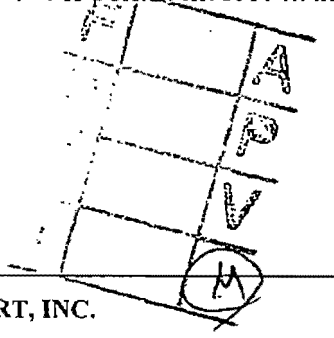

RECORDING FEE $ 63.00
DATE 9/22/99 COPIES 6
OK JM

52E055877

ACTIVITY	TRANSACTION	AMOUNT	CAPS
Alley/Street Vacation/Dedication	Fee for Activity	$ 3,795.00	100-84-2030-4710

Total Fees: $ 3,795.00

Grand Total Fees: $ 3,795.00

END OF PERMIT

52E0559TT

WHEREAS, The City of Chicago ("City") is a home rule unit of local government pursuant to Article VII, Section 6(a) of the 1970 Constitution of the State of Illinois and, as such, may exercise any power and perform any function pertaining to its government and affairs; and

WHEREAS, The City has experienced a significant loss of industry and jobs in recent years, accompanied by a corresponding erosion of its tax base, due in part to industrial firms' inability to acquire additional property needed for their continued viability and growth; and

WHEREAS, Many industrial firms adjoin streets and alleys that are no longer required for public use and might more productively be used for plant expansion and modernization, employee parking, improved security, truck loading areas or other industrial uses; and

WHEREAS, The City would benefit from the vacation of these streets and alleys by reducing City expenditures on maintenance, repair and replacement; by reducing fly-dumping, vandalism and other criminal activity; and by expanding the City's property tax base; and

WHEREAS, The City can strengthen established industrial areas and expand the City's job base by encouraging the growth and modernization of existing industrial facilities through the vacation of public streets and alleys for reduced compensation; and

WHEREAS, The properties at 1301 to 1345 West Carroll Avenue, 1300 to 1344 West Fulton Street, 301 to 329 North Ada Street and 300 to 330 North Elizabeth Street are owned by Whittman-Hart, Inc., a Delaware corporation; and

WHEREAS, Whittman-Hart, Inc., a Delaware corporation employs one thousand (1,000) individuals in the manufacture and assembly of computer software and associated products; and

WHEREAS, Whittman-Hart, Inc., a Delaware corporation proposes to use the portion of the alley to be vacated herein for construction of an employee/visitor parking garage, the renovation of existing company headquarters and other such uses which are reasonably necessary therefore; and

WHEREAS, The City Council of the City of Chicago, after due investigation and

After recording please mail to:
Andrew P. Scott
c/o Altheimer & Gray
10 S. Wacker Drive, Suite 4000
Chicago, IL 60606

for P.I.N.'s: 17-08-313-001
17-08-313-002
17-08-313-003
17-08-313-004
17-08-313-012
17-08-313-013

consideration, has determined that the nature and extent of the public use and the public interest to be subserved is such as to warrant the vacation of public alley described in the following ordinance; now, therefore,

Be It Ordained by the City Council of the City of Chicago:

SECTION 1. All that part of the east/west 18-foot public alley lying south of the south line of Lots 1 to 8, both inclusive, lying north of the north line of Lots 9 to 16, both inclusive, lying west of a line drawn from the southeast corner of Lot 1 to the northeast corner of Lot 16 and lying east of a line drawn from the southwest corner of Lot 8 to the northwest corner of Lot 9 all in Block 3 in Sawyer's Addition to Chicago in Section 8, Township 39 North, Range 14 East of the Third Principal Meridian, in Cook County, Illinois, said public alley herein vacated being further described as the vacation of all of the east/west 18-foot public alley in the block bounded by West Fulton Street, North Ada Street, West Carroll Avenue and North Elizabeth Street as shaded and indicated by the words "To Be Vacated" on the drawing hereto attached, which drawing for greater certainty, is hereby made a part of this ordinance, be and the same is hereby vacated and closed, inasmuch as the same is no longer required for public use and the public interest will be subserved by such vacation.

SECTION 2. The vacation herein provided for is made upon the express condition that within one hundred eighty (180) days after the passage of this ordinance, Whittman-Hart, Inc. shall deposit in the City Treasury of the City of Chicago a sum sufficient to defray the costs of removing paving and curb returns and constructing sidewalk and curb across the entrances to the alley hereby vacated similar to the sidewalk and curb in North Ada Street and North Elizabeth Street between West Carroll Avenue and West Fulton Street. The precise amount of the sum so deposited shall be ascertained by the Commissioner of Transportation after such investigation as is requisite.

SECTION 3. The Commissioner of Transportation is hereby authorized to accept, subject to the approval of the Corporation Counsel as to form and legality, and on behalf of the City of Chicago, the benefits of a covenant or similar instrument restricting the use of the public way vacated by this ordinance to the manufacturing (including production, processing, cleaning, servicing, testing and repair) of materials, goods or products only and for those structures and additional uses which are reasonably necessary to permit such manufacturing use including the location of necessary facilities, storage, employee and customer parking, and similar other uses and facilities. Such covenant shall be enforceable in law or in equity and shall be deemed to provide for reconveyance of the property to the city upon substantial breach of the terms and conditions thereof. The benefits of such covenant shall be deemed in gross to the City of Chicago, its successors and assigns, and the burdens of such covenant shall run

with and burden the public way vacated by this ordinance. The covenant may be released or abandoned by the City only upon approval of the City Council which may condition its approval upon the payment of such additional compensation which it deems to be equal to the benefits accruing because of the release or abandonment.

SECTION 4. The vacation herein provided for is made upon the express condition that within one hundred eighty (180) days after the passage of this ordinance, Whittman-Hart, Inc. shall file or cause to be filed for record in the Office of the Recorder of Deeds of Cook County, Illinois, a certified copy of this ordinance, together with a restrictive covenant complying with Section 3 of this ordinance, approved by the Corporation Counsel, and an attached drawing approved by the Superintendent of Maps.

SECTION 5. This ordinance shall take effect and be in force from and after its passage.

[Drawing referred to in this ordinance printed on page 7191 of this Journal.]

I DO NOT FIND ANY DELINQUENT GENERAL TAXES UNPAID CURRENT GENERAL, TAXES DELINQUENT SPECIAL ASSESSMENTS OR UNPAID CURRENT SPECIAL ASSESSMENTS AGAINST THE STREETS AND ALLEYS INCLUDED IN THE ABOVE PLAT.

COUNTY CLERK

DATE 8-23-99

Ordinance associated with this drawing printed on pages 7189 through 7190 of this Journal.

"A"

Sawyer's Add. to Chicago in Sec. 8-39-14.

CITY OF CHICAGO
APPROVED
Laureen T. Glauser
Superintendent of Maps
September 22, 1999
EXAMINER
OF
SUBDIVISIONS
COOK COUNTY - ILLINOIS


This Alley Vacation is being made under the Street and Alley Vacation Program-Industrial

Dr. No. 8-27-98-2257

I FIND NO DEFERRED INSTALLMENTS OF OUTSTANDING UNPAID SPECIAL ASSESSMENTS DUE AGAINST THE LAND INCLUDED IN THE ABOVE PLAT.

DEPT. OF REVENUE - CHICAGO

BY

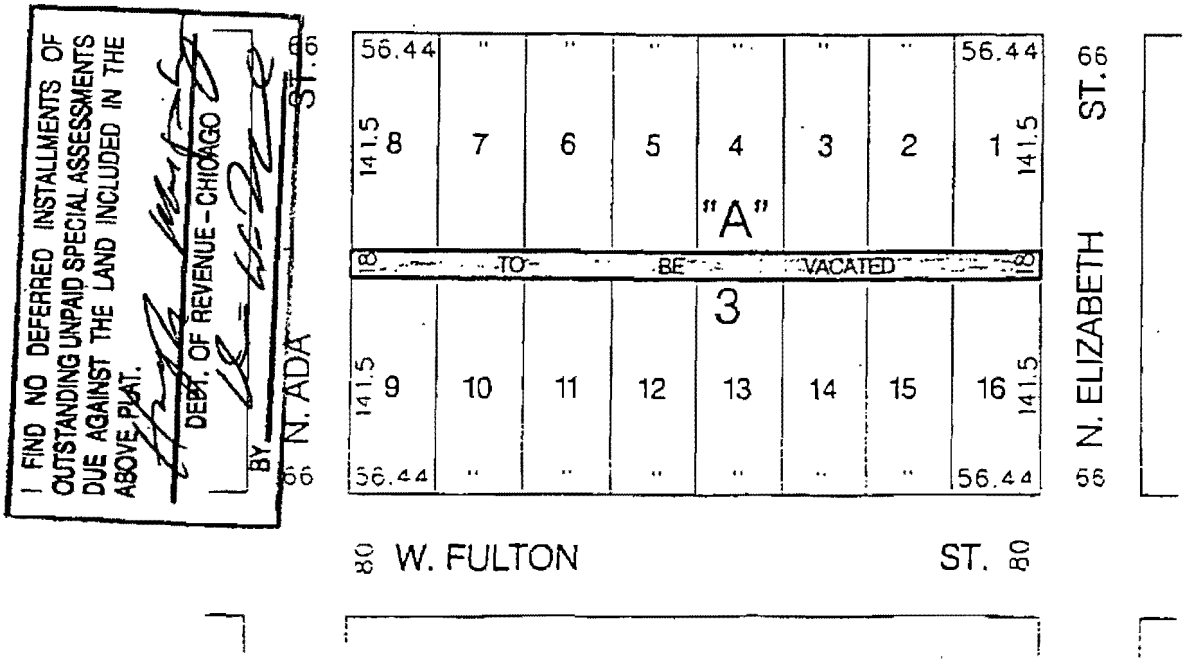

99893696

STATE OF ILLINOIS,
County of Cook. ss.

I, JAMES J. LASKI, City Clerk of the City of Chicago in the County of Cook and State of Illinois, DO HEREBY CERTIFY that the annexed and foregoing is a true and correct copy of that certain ordinance now on file in my office for the vacation of public alley in block bounded by West Fulton Street, North Ada Street, West Carroll Avenue and North Elizabeth Street.

I DO FURTHER CERTIFY that the said ordinance was passed by the City Council of the said City of Chicago on the seventh (7th) day of July, A. D. 19 99 and deposited in my office on the seventh (7th) day of July, A. D. 19 99.

I DO FURTHER CERTIFY that the vote on the question of the passage of the said ordinance by the said City Council was taken by yeas and nays and recorded in the Journal of the Proceedings of the said City Council, and that the result of said vote so taken was as follows, to wit:

Yeas 48, Nays None.

I DO FURTHER CERTIFY that the said ordinance was delivered to the Mayor of the said City of Chicago after the passage thereof by the said City Council, without delay, by the City Clerk of the said City of Chicago, and that the said Mayor failed to return the said ordinance to the said City Council with his written objections thereto at the next regular meeting of the said City Council occurring not less than five days after the passage of the said ordinance.

I DO FURTHER CERTIFY that the original, of which the foregoing is a true copy, is entrusted to my care for safe keeping, and that I am the lawful keeper of the same.

IN WITNESS WHEREOF, I have hereunto set my hand and affixed the corporate seal of the City of Chicago aforesaid, at the said City, in the County and State aforesaid, this sixteenth (16th) day of August, A. D. 19 99.

[L. S.]

James J. Laski

JAMES J. LASKI, City Clerk.

EXHIBIT C

FORM OF
RELEASE OF
RESTRICTIVE USE COVENANT
(Attached)

RELEASE OF
RESTRICTIVE USE COVENANT

(The Above Space For Recorder's Use Only)

CITY OF CHICAGO, an Illinois municipal corporation ("CITY"), pursuant to a July 7th, 1999 ordinance ("Ordinance") which such Ordinance was recorded on September 22nd, 1999 with the Office of the Cook County Recorder of Deeds as Document Number 99893696, attached hereto as **Exhibit A,** such Ordinance provided for an industrial program ("Industrial Program") alley vacation ("Vacation") of all of the east-west 18 foot wide public alley in the block bounded by W. Carroll Avenue, W. Fulton Street, N. Elizabeth Street and N. Ada Street ("Subject Property"), as legally described on **Exhibit B** attached hereto.

The Vacation Ordinance provided that the Vacation of the Subject Property was conditioned upon a restrictive use covenant running with the land ("Restrictive Use Covenant"), that required the Subject Property "be used only for manufacturing (including production, processing, cleaning, servicing, testing and repair) of materials, goods or products only, and for those structures and additional uses which are reasonably necessary to permit such manufacturing use including the location of necessary facilities, storage, employee and customer parking, and other similar uses and facilities".

The Restrictive Use Covenant was recorded on September 22nd, 1999 with the Office of the Cook County Recorder of Deeds as Document Number 99893697, attached hereto as **Exhibit C**.

Section 3 of the Vacation Ordinance set forth that the Restrictive Use Covenant "may be released or abandoned by the City only upon approval of the City Council which may condition its approval upon the payment of such additional compensation which it deems to be equal to the benefits accruing because of the release or abandonment".

The City, upon due investigation and consideration, has determined that the public interest now warrants a release of the Restrictive Use Covenant reserved in Section 3 of the Vacation Ordinance for the payment of such additional compensation which it deems to be equal to the benefits accruing because of the release appraised fair market value of such release of Restrictive Use Covenant.

The City hereby releases the Restrictive Use Covenant from the Subject Property, as legally described on **Exhibit B**, attached.

THIS TRANSFER IS EXEMPT PURSUANT TO THE PROVISIONS OF THE REAL ESTATE TRANSFER TAX ACT, 35 ILCS 200/31-45; AND SECTION 3-3 2-030B7(b) OF THE CHICAGO TRANSACTION TAX ORDINANCE.

IN WITNESS WHEREOF, the City of Chicago has caused this instrument to be duly executed in its name and behalf, by the Commissioner of the Department of Transportation, on or as of the ____ day of _____, 2015.

CITY OF CHICAGO,
an Illinois municipal corporation

By: _____
Rebekah Scheinfeld
Commissioner
Department of Transportation

THIS TRANSFER IS EXEMPT PURSUANT TO THE PROVISIONS OF THE REAL ESTATE TRANSFER TAX ACT, 35 ILCS 200/31-45; AND SECTION 3-3 2-030B7(b) OF THE CHICAGO TRANSACTION TAX ORDINANCE.

STATE OF ILLINOIS)
) SS
COUNTY OF COOK)

I, the undersigned, a Notary Public in and for said County, in the State aforesaid, do hereby certify that Rebekah Scheinfeld, personally known to me to be the same person whose name is subscribed to the foregoing instrument, appeared before me this day in person and acknowledged that she signed, sealed and delivered as Commissioner, Department of Transportation, the said instrument as her free and voluntary act, and as the free and voluntary act of the City, for the uses and purposes therein set forth.

Given under my hand and official seal, this _____ day of _____, 2016.

_____
Notary Public

THIS INSTRUMENT WAS PREPARED BY:
Karen Bielarz
Senior Counsel
City of Chicago, Department of Law
121 N. LaSalle Street, Room 600
Chicago, Illinois 60601
312/744-6910

THIS TRANSFER IS EXEMPT PURSUANT TO THE PROVISIONS OF THE REAL ESTATE TRANSFER TAX ACT, 35 ILCS 200/31-45; AND SECTION 3-3 2-030B7(b) OF THE CHICAGO TRANSACTION TAX ORDINANCE.

EXHIBIT A

September 22nd, 1999
Recorded Vacation Ordinance
(Attached)

WHEREAS, The City of Chicago ("City") is a home rule unit of local government pursuant to Article VII, Section 6(a) of the 1970 Constitution of the State of Illinois and, as such, may exercise any power and perform any function pertaining to its government and affairs; and

WHEREAS, The City has experienced a significant loss of industry and jobs in recent years, accompanied by a corresponding erosion of its tax base, due in part to industrial firms' inability to acquire additional property needed for their continued viability and growth; and

WHEREAS, Many industrial firms adjoin streets and alleys that are no longer required for public use and might more productively be used for plant expansion and modernization, employee parking, improved security, truck loading areas or other industrial uses; and

WHEREAS, The City would benefit from the vacation of these streets and alleys by reducing City expenditures on maintenance, repair and replacement; by reducing fly-dumping, vandalism and other criminal activity; and by expanding the City's property tax base; and

WHEREAS, The City can strengthen established industrial areas and expand the City's job base by encouraging the growth and modernization of existing industrial facilities through the vacation of public streets and alleys for reduced compensation; and

WHEREAS, The properties at 1301 to 1345 West Carroll Avenue, 1300 to 1344 West Fulton Street, 301 to 329 North Ada Street and 300 to 330 North Elizabeth Street are owned by Whittman-Hart, Inc., a Delaware corporation; and

WHEREAS, Whittman-Hart, Inc., a Delaware corporation employs one thousand (1,000) individuals in the manufacture and assembly of computer software and associated products; and

WHEREAS, Whittman-Hart, Inc., a Delaware corporation proposes to use the portion of the alley to be vacated herein for construction of an employee/visitor parking garage, the renovation of existing company headquarters and other such uses which are reasonably necessary therefore; and

WHEREAS, The City Council of the City of Chicago, after due investigation and

After recording please mail to:
Andrew P. Scott
c/o Altheimer & Gray
10 S. Wacker Drive, Suite 4000
Chicago, IL 60606

for P.I.N.'s: 17-08-313-001
17-08-313-002
17-08-313-003
17-08-313-004
17-08-313-012
17-08-313-013

consideration, has determined that the nature and extent of the public use and the public interest to be subserved is such as to warrant the vacation of public alley described in the following ordinance; now, therefore,

Be It Ordained by the City Council of the City of Chicago:

SECTION 1. All that part of the east/west 18-foot public alley lying south of the south line of Lots 1 to 8, both inclusive, lying north of the north line of Lots 9 to 16, both inclusive, lying west of a line drawn from the southeast corner of Lot 1 to the northeast corner of Lot 16 and lying east of a line drawn from the southwest corner of Lot 8 to the northwest corner of Lot 9 all in Block 3 in Sawyer's Addition to Chicago in Section 8, Township 39 North, Range 14 East of the Third Principal Meridian, in Cook County, Illinois, said public alley herein vacated being further described as the vacation of all of the east/west 18-foot public alley in the block bounded by West Fulton Street, North Ada Street, West Carroll Avenue and North Elizabeth Street as shaded and indicated by the words "To Be Vacated" on the drawing hereto attached, which drawing for greater certainty, is hereby made a part of this ordinance, be and the same is hereby vacated and closed, inasmuch as the same is no longer required for public use and the public interest will be subserved by such vacation.

SECTION 2. The vacation herein provided for is made upon the express condition that within one hundred eighty (180) days after the passage of this ordinance, Whittman-Hart, Inc. shall deposit in the City Treasury of the City of Chicago a sum sufficient to defray the costs of removing paving and curb returns and constructing sidewalk and curb across the entrances to the alley hereby vacated similar to the sidewalk and curb in North Ada Street and North Elizabeth Street between West Carroll Avenue and West Fulton Street. The precise amount of the sum so deposited shall be ascertained by the Commissioner of Transportation after such investigation as is requisite.

SECTION 3. The Commissioner of Transportation is hereby authorized to accept, subject to the approval of the Corporation Counsel as to form and legality, and on behalf of the City of Chicago, the benefits of a covenant or similar instrument restricting the use of the public way vacated by this ordinance to the manufacturing (including production, processing, cleaning, servicing, testing and repair) of materials, goods or products only and for those structures and additional uses which are reasonably necessary to permit such manufacturing use including the location of necessary facilities, storage, employee and customer parking, and similar other uses and facilities. Such covenant shall be enforceable in law or in equity and shall be deemed to provide for reconveyance of the property to the city upon substantial breach of the terms and conditions thereof. The benefits of such covenant shall be deemed in gross to the City of Chicago, its successors and assigns, and the burdens of such covenant shall run

with and burden the public way vacated by this ordinance. The covenant may be released or abandoned by the City only upon approval of the City Council which may condition its approval upon the payment of such additional compensation which it deems to be equal to the benefits accruing because of the release or abandonment.

SECTION 4. The vacation herein provided for is made upon the express condition that within one hundred eighty (180) days after the passage of this ordinance, Whittman-Hart, Inc. shall file or cause to be filed for record in the Office of the Recorder of Deeds of Cook County, Illinois, a certified copy of this ordinance, together with a restrictive covenant complying with Section 3 of this ordinance, approved by the Corporation Counsel, and an attached drawing approved by the Superintendent of Maps.

SECTION 5. This ordinance shall take effect and be in force from and after its passage.

[Drawing referred to in this ordinance printed on page 7191 of this Journal.]

I DO NOT FIND ANY DELINQUENT GENERAL TAXES UNPAID CURRENT GENERAL, TAXES DELINQUENT SPECIAL ASSESSMENTS OR UNPAID CURRENT SPECIAL ASSESSMENTS AGAINST THE STREETS AND ALLEYS INCLUDED IN THE ABOVE PLAT.

COUNTY CLERK

DATE 8-23-99

Ordinance associated with this drawing printed on pages 7189 through 7190 of this Journal.

"A"

Sawyer's Add. to Chicago in Sec. 8–39–14.

CITY OF CHICAGO
APPROVED
Laureen T. Flesser
Superintendent of Maps &
September 22, 1999
EXAMINER
OF
SUBDIVISIONS
COOK COUNTY – ILLINOIS


This Alley Vacation is being made under the Street and Alley Vacation Program–Industrial

Dr. No. 8–27–98–2257

I FIND NO DEFERRED INSTALLMENTS OF OUTSTANDING UNPAID SPECIAL ASSESSMENTS DUE AGAINST THE LAND INCLUDED IN THE ABOVE PLAT.

DEPT. OF REVENUE – CHICAGO

BY

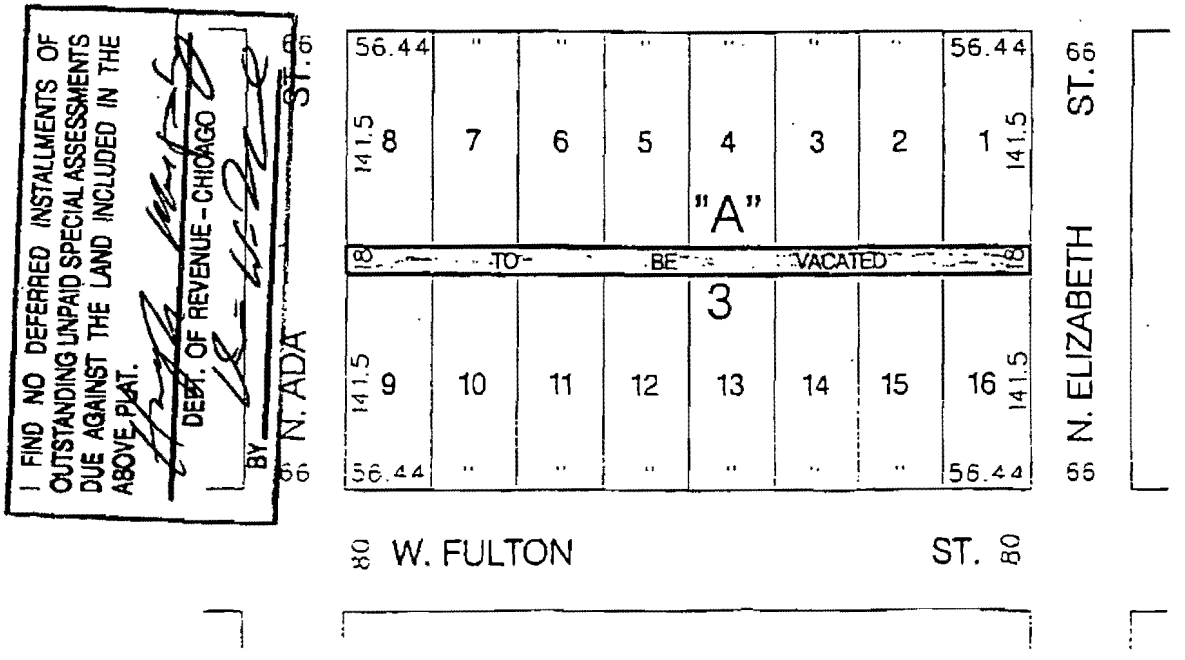

99893696

STATE OF ILLINOIS,
County of Cook. ss.

I, JAMES J. LASKI, City Clerk of the City of Chicago in the County of Cook and State of Illinois, DO HEREBY CERTIFY that the annexed and foregoing is a true and correct copy of that certain ordinance now on file in my office for the vacation of public alley in block bounded by West Fulton Street, North Ada Street, West Carroll Avenue and North Elizabeth Street.

I DO FURTHER CERTIFY that the said ordinance was passed by the City Council of the said City of Chicago on the seventh (7th) day of July, A. D. 1999 and deposited in my office on the seventh (7th) day of July, A. D. 1999.

I DO FURTHER CERTIFY that the vote on the question of the passage of the said ordinance by the said City Council was taken by yeas and nays and recorded in the Journal of the Proceedings of the said City Council, and that the result of said vote so taken was as follows, to wit:

Yeas 48, Nays None.

I DO FURTHER CERTIFY that the said ordinance was delivered to the Mayor of the said City of Chicago after the passage thereof by the said City Council, without delay, by the City Clerk of the said City of Chicago, and that the said Mayor failed to return the said ordinance to the said City Council with his written objections thereto at the next regular meeting of the said City Council occurring not less than five days after the passage of the said ordinance.

I DO FURTHER CERTIFY that the original, of which the foregoing is a true copy, is entrusted to my care for safe keeping, and that I am the lawful keeper of the same.

IN WITNESS WHEREOF, I have hereunto set my hand and affixed the corporate seal of the City of Chicago aforesaid, at the said City, in the County and State aforesaid, this sixteenth (16th) day of August, A. D. 1999.

(L. S.)

James J. Laski

JAMES J. LASKI, City Clerk.

EXHIBIT B

Legal Description
Of
Subject Property

ALL THAT PART OF THE EAST/WEST 18-FOOT PUBLIC ALLEY LYING SOUTH OF THE SOUTH LINE OF LOTS 1 TO 8, BOTH INCLUSIVE, LYING NORTH OF THE NORTH LINE OF LOTS 9 TO 16, BOTH INCLUSIVE, LYING WEST OF A LINE DRAWN FROM THE SOUTHEAST CORNER OF LOT 1 TO THE NORTHEAST CORNER OF LOT 16 AND LYING EAST OF A LINE DRAWING FROM THE SOUTHWEST CORNER OF LOT 8 TO THE NORTHWEST CORNER OF LOT 9 ALL IN BLCOK 3 IN SAWYER'S ADDITION TO CHICAGO IN SECTION 8, TOWNSHIP 39 NORTH, RANGE 14 EAST OF THE THIRD PRINCIPAL MERIDIAN, IN COOK COUNTY, ILLINOIS, SAID PUBLIC ALLEY HEREIN VACATED BEING FURTHER DESCRIBED AS THE VACATION OF ALL OF THE EAST/WEST 18-FOOT PUBLIC ALLEY IN THE BLOCK BOUNDED BY WEST FULTON STREET, NORTH ADA STREET, WEST CARROLL AVENUE AND NORTH ELIZABETH STREET.

EXHIBIT C

September 22, 1999
Recorded Restrictive Use Covenant
(Attached)

99893697
7857/0093 03 001 Page 1 of 8
1999-09-22 11:33:12
Cook County Recorder 35.50
99893697

RESTRICTIVE COVENANT

WHEREAS, the Whittman-Hart, Inc., a Delaware corporation ("Owner"), holds legal title to certain parcels of real property ("Abutting Property") which are located at 1300 to1344 West Fulton Street, 301 to 329 North Ada Street and 300 to 330 North Elizabeth Street, in the County of Cook, State of Illinois, and which are currently used in part for the manufacturing (including production, processing, cleaning, servicing, testing and repair) of materials, goods or products (including the development of computer software products) and for those structures and additional uses which are reasonably necessary to permit such manufacturing use including the location of necessary facilities, storage, employee and customer parking, and other similar uses and facilities. The abutting property is also used as a training facility and corporate headquarters of the owner.

Mail to:
Andrew P. Scott
c/o Altheimer & Gray
10 S. Wacker Dr., Suite 4000
Chicago, IL. 60606

WHEREAS, on July 7, 1999, the City Council of the City of Chicago approved an ordinance (C.J. pp. 7188-7191), a copy of which is attached as Exhibit A and which is hereby incorporated ("Ordinance") which Ordinance provided for the vacation of all of the east-west 18-foot public alley in the block bounded by West Fulton Street, North Ada Street, West Carroll Avenue and North Elizabeth Street (hereinafter referred to as "Subject Premises"), the Subject Premises being more particularly described in Exhibit A which is attached and incorporated; and

WHEREAS, the Owner intends to use the Subject Premises for construction of an employee/visitor parking gargage, the renovationof its corporate headquarters and other uses which are reasonably necessary therefore:

WHEREAS, the vacation provided in the Ordinance is conditioned upon the execution and recording by the Owner of a restrictive covenant running with the land that provides that the Subject Premises shall be used only for manufacturing (including production, processing, cleaning, servicing, testing and repair) of materials, goods or products only, and for those structures and additional uses which are reasonably necessary to permit such manufacturing use including the location of necessary facilities, storage, employee and customer parking, and other similar uses and facilities;

NOW, THEREFORE, FOR AND IN CONSIDERATION OF THE PASSAGE AND APPROVAL OF THE VACATION ORDINANCE AND THE VESTING OF TITLE IN THE OWNER, WITHOUT THE REQUIREMENT THAT THE OWNER PAY COMPENSATION TO THE CITY, THE OWNER DOES HEREBY AGREE WITH AND

COVENANT TO THE CITY OF CHICAGO AS FOLLOWS:

1. **USE.** The Owner hereby covenants to the City of Chicago that the above-described Subject Premises shall not be used for any use or purpose other than those which are set forth in Exhibit B, which is attached and incorporated, and for those uses and purposes which are accessory to such activities or otherwise related to the uses and purposes of the abutting property, including, but not limited to, the location of necessary and appropriate offices and facilities, storage, employee and customer parking and other similar uses and facilities. The consideration for such covenant, which is deemed and agreed to be valuable and sufficient, is the vacation by the City of Chicago of the Subject Premises for the benefit of Owner without the requirement that the Owner pay compensation to the City.

2. **COVENANT TO RUN WITH THE LAND AND TERM THEREOF.** The burdens of the covenant herein contained shall run with the Subject Premises. The benefits of such covenant shall be deemed in gross to the City of Chicago, its successors and assigns. The covenant shall be binding on the Owner, its successors and assigns, and shall be enforceable by the City, its successors and assigns. The covenant may be released or abandoned only upon approval of the City Council of the City of Chicago which may condition its approval upon the payment of such additional compensation by the Owner or any persons claiming under the

Owner, which said City Council of the City of Chicago deems to be equal to the benefits accruing because of the release or abandonment of the covenant.

3. **VIOLATION OF RESTRICTIONS.**

(a) Reversion. In the event that the Owner causes or permits a substantial violation of a restriction contained herein, the City of Chicago may serve the Owner with a written notice entitled NOTICE OF VIOLATION setting forth the violations. Such notice shall be sent to Owner at 311 South Wacker Drive, Suite 3500, Chicago, Illinois 60606. Within thirty (30) days of receipt of said Notice of Violation, Owner shall cause the correction of or cure the violations set forth therein. In the event that Owner shall fail or refuse to cause the correction of or cure such substantial violations within the period of thirty (30) days the City of Chicago may then record with the Cook County Recorder of Deeds a copy of the Notice of Violation, proof of service of the Notice of Violation and a Notice of Reversion. Upon the recording of the aforementioned documents by the City of Chicago, the Subject Premises shall be deemed to be conveyed by Owner to the City of Chicago. In the event that the City does not exercise its right of reversion as stated in this Section 3(a) within twenty (20) years from the date of execution and recording of this Covenant, then the provisions of this Section 3(a) shall be deemed null and void.

(b) Enforcement. In addition to the foregoing, this Covenant shall be enforceable by all remedies available in law or in equity, including injunctive relief.

99893697

EXHIBIT A - VACATION ORDINANCE

No. P.I.N. applicable - document
affects newly vacated public way

EXHIBIT B - PERMITTED USES

1. Manufacturing, production, processing, assembly, fabricating, cleaning, servicing and repair of materials, goods or products, including but not limited to the following:

   a. Food and Kindred Products
   b. Tobacco Products
   c. Apparel and Other Textile Products
   d. Lumber and Wood Products
   e. Furniture and Fixtures
   f. Paper and Allied Products
   g. Printed and Published Products
   h. Chemicals and Allied Products
   i. Petroleum and Coal Products
   j. Rubber and Miscellaneous Plastics
   k. Leather and Leather Products
   l. Stone, Clay and Glass Products
   m. Primary Metals
   n. Fabricated Metal Products
   o. Industrial Machinery and Equipment
   p. Electronic and Electric Equipment
   q. Transportation Equipment
   r. Instruments and Related Products
   s. Scrap Metals
   t. Software and Related Products

2. Transportation and wholesale trade, as distinguished from retail trade, of the materials, goods or products listed above.

3. Research and development of prototypes and processes related to the activities listed above.

4. Re-engineering of Business processes, evaluation of software and development of customer specific software applications.

S:\Real Estate\Vacations\covenant.078.wpd

IN WITNESS WHEREOF, the Owner has caused this Covenant to be duly executed and attested to this 13 day of September, 1999.

WHITTMAN-HART, INC.

By: _____

Its: Vice President of Real Estate

ATTEST:

_____

Its: Executive Assistant

ACCEPTED:

_____

Commissioner of Transportation

OFFICIAL SEAL
ROSIE BURKS
NOTARY PUBLIC, STATE OF ILLINOIS
MY COMMISSION EXPIRES:07/07/01

APPROVED AS TO FORM AND LEGALITY:

_____

Assistant Corporation Counsel

STATE OF ILLINOIS)
)
COUNTY OF COOK)

I, the undersigned, a Notary Public in and for the County and State aforesaid, DO HEREBY CERTIFY that Vincent T. Sannelli, personally known to me to be the Vice President of Real Estate of Whittman-Hart, Inc., a Delaware corporation, who is personally known to me to be the same person whose name is subscribed to the foregoing instrument, appeared before me this day in person and acknowledged that as such _____ he/she signed and delivered the said instrument, aforesaid, for the uses and purposes therein set forth.

GIVEN under my hand and notarial seal this 13 day of September, 1999.

Lauren Walters
Notary Public

My commission expires 9-29-02.

"OFFICIAL SEAL"
LAUREN WALTERS
NOTARY PUBLIC, STATE OF ILLINOIS
MY COMMISSION EXPIRES 9/29/2002

Prepared by and when recorded, return to:
Andrea Yao
Assistant Corporation Counsel
30 North LaSalle Street
Suite 1610
Chicago, Illinois 60602
312/744-1826

CITY OF CHICAGO
ECONOMIC DISCLOSURE STATEMENT
AND AFFIDAVIT

SECTION I -- GENERAL INFORMATION

A. Legal name of the Disclosing Party submitting this EDS. Include d/b/a/ if applicable:

323 N. ADA, LLC

Check ONE of the following three boxes:

Indicate whether the Disclosing Party submitting this EDS is:

1. [x] the Applicant
   OR
2. [ ] a legal entity holding a direct or indirect interest in the Applicant. State the legal name of the Applicant in which the Disclosing Party holds an interest: _____
   OR
3. [ ] a legal entity with a right of control (see Section II.B.1.) State the legal name of the entity in which the Disclosing Party holds a right of control: _____

B. Business address of the Disclosing Party:1040 W. Randolph Street, Chicago, IL 60607

C. Telephone: 312-466-4100 Fax: 312-466-4101 Email: asimpson@sterlingbay.com

D. Name of contact person: Anna Simpson

E. Federal Employer Identification No. (if you have one)

F. Brief description of contract, transaction or other undertaking (referred to below as the "Matter") to which this EDS pertains. (Include project number and location of property, if applicable):

Application for removal of restrictive use covenant against property located at 323 N. Ada, Chicago

G. Which City agency or department is requesting this EDS?___CDOT_____

If the Matter is a contract being handled by the City's Department of Procurement Services, please complete the following:

Specification # ____N/A_____ and Contract # _____N/A_____

SECTION II -- DISCLOSURE OF OWNERSHIP INTERESTS

A. NATURE OF THE DISCLOSING PARTY

1. Indicate the nature of the Disclosing Party:

[ ] Person
[ ] Publicly registered business corporation
[ ] Privately held business corporation
[ ] Sole proprietorship
[ ] General partnership
[ ] Limited partnership
[ ] Trust
[X] Limited liability company
[ ] Limited liability partnership
[ ] Joint venture
[ ] Not-for-profit corporation
(Is the not-for-profit corporation also a 501(c)(3))?
[ ] Yes [ ] No
[ ] Other (please specify)

_____

2. For legal entities, the state (or foreign country) of incorporation or organization, if applicable:

____Delaware_____

3. For legal entities not organized in the State of Illinois: Has the organization registered to do business in the State of Illinois as a foreign entity?

[X] Yes [ ] No [ ] N/A

B. IF THE DISCLOSING PARTY IS A LEGAL ENTITY:

1. List below the full names and titles of all executive officers and all directors of the entity. **NOTE:** For not-for-profit corporations, also list below all members, if any, which are legal entities. If there are no such members, write "no members." For trusts, estates or other similar entities, list below the legal titleholder(s).

If the entity is a general partnership, limited partnership, limited liability company, limited liability partnership or joint venture, list below the name and title of each general partner, managing member, manager or any other person or entity that controls the day-to-day management of the Disclosing Party. **NOTE**: Each legal entity listed below must submit an EDS on its own behalf.

Name Title

FULTON WEST VENTURE, LLC - Managing Member_____

_____

_____

_____

2. Please provide the following information concerning each person or entity having a direct or indirect beneficial interest (including ownership) in excess of 7.5% of the Disclosing Party. Examples of such an interest include shares in a corporation, partnership interest in a partnership or joint venture,

interest of a member or manager in a limited liability company, or interest of a beneficiary of a trust, estate or other similar entity. If none, state "None." **NOTE**: Pursuant to Section 2-154-030 of the Municipal Code of Chicago ("Municipal Code"), the City may require any such additional information from any applicant which is reasonably intended to achieve full disclosure.

Name	Business Address	Percentage Interest in the Disclosing Party
Fulton West Venture, LLC-	1040 W. Randolph Street, Chicago, IL 60607-	100%

SECTION III -- BUSINESS RELATIONSHIPS WITH CITY ELECTED OFFICIALS

Has the Disclosing Party had a "business relationship," as defined in Chapter 2-156 of the Municipal Code, with any City elected official in the 12 months before the date this EDS is signed?

[ ] Yes [X] No

If yes, please identify below the name(s) of such City elected official(s) and describe such relationship(s):

SECTION IV -- DISCLOSURE OF SUBCONTRACTORS AND OTHER RETAINED PARTIES

The Disclosing Party must disclose the name and business address of each subcontractor, attorney, lobbyist, accountant, consultant and any other person or entity whom the Disclosing Party has retained or expects to retain in connection with the Matter, as well as the nature of the relationship, and the total amount of the fees paid or estimated to be paid. The Disclosing Party is not required to disclose employees who are paid solely through the Disclosing Party's regular payroll.

"Lobbyist" means any person or entity who undertakes to influence any legislative or administrative action on behalf of any person or entity other than: (1) a not-for-profit entity, on an unpaid basis, or (2) himself. "Lobbyist" also means any person or entity any part of whose duties as an employee of another includes undertaking to influence any legislative or administrative action.

If the Disclosing Party is uncertain whether a disclosure is required under this Section, the Disclosing Party must either ask the City whether disclosure is required or make the disclosure.

Name (indicate whether retained or anticipated to be retained)	Business Address	Relationship to Disclosing Party (subcontractor, attorney, lobbyist, etc.)	Fees (indicate whether paid or estimated.) **NOTE:** "hourly rate" or "t.b.d." is not an acceptable response.
Schuyler Roche & Crisham (Retained)- 180 N. Stetson Ave., Suite 3700, Chicago, IL 60601- Attorney- Estimated $10,000. Fee to be paid by all 3 applicant entities.			

(Add sheets if necessary)

[ ] Check here if the Disclosing Party has not retained, nor expects to retain, any such persons or entities.

SECTION V -- CERTIFICATIONS

A. COURT-ORDERED CHILD SUPPORT COMPLIANCE

Under Municipal Code Section 2-92-415, substantial owners of business entities that contract with the City must remain in compliance with their child support obligations throughout the contract's term.

Has any person who directly or indirectly owns 10% or more of the Disclosing Party been declared in arrearage on any child support obligations by any Illinois court of competent jurisdiction?

[ ] Yes [X] No [ ] No person directly or indirectly owns 10% or more of the Disclosing Party.

If "Yes," has the person entered into a court-approved agreement for payment of all support owed and is the person in compliance with that agreement?

[ ] Yes [ ] No

B. FURTHER CERTIFICATIONS

1. Pursuant to Municipal Code Chapter 1-23, Article I ("Article I")(which the Applicant should consult for defined terms (e.g., "doing business") and legal requirements), if the Disclosing Party submitting this EDS is the Applicant and is doing business with the City, then the Disclosing Party certifies as follows: (i) neither the Applicant nor any controlling person is currently indicted or charged with, or has admitted guilt of, or has ever been convicted of, or placed under supervision for, any criminal offense involving actual, attempted, or conspiracy to commit bribery, theft, fraud, forgery, perjury, dishonesty or deceit against an officer or employee of the City or any sister agency; and (ii) the Applicant understands and acknowledges that compliance with Article I is a continuing requirement for doing business with the City. NOTE: If Article I applies to the Applicant, the permanent compliance timeframe in Article I supersedes some five-year compliance timeframes in certifications 2 and 3 below.

2. The Disclosing Party and, if the Disclosing Party is a legal entity, all of those persons or entities identified in Section II.B.1. of this EDS:

a. are not presently debarred, suspended, proposed for debarment, declared ineligible or voluntarily excluded from any transactions by any federal, state or local unit of government;

b. have not, within a five-year period preceding the date of this EDS, been convicted of a criminal offense, adjudged guilty, or had a civil judgment rendered against them in connection with: obtaining, attempting to obtain, or performing a public (federal, state or local) transaction or contract under a public transaction; a violation of federal or state antitrust statutes; fraud; embezzlement; theft; forgery; bribery; falsification or destruction of records; making false statements; or receiving stolen property;

c. are not presently indicted for, or criminally or civilly charged by, a governmental entity (federal, state or local) with committing any of the offenses set forth in clause B.2.b. of this Section V;

d. have not, within a five-year period preceding the date of this EDS, had one or more public transactions (federal, state or local) terminated for cause or default; and

e. have not, within a five-year period preceding the date of this EDS, been convicted, adjudged guilty, or found liable in a civil proceeding, or in any criminal or civil action, including actions concerning environmental violations, instituted by the City or by the federal government, any state, or any other unit of local government.

3. The certifications in subparts 3, 4 and 5 concern:

• the Disclosing Party;
• any "Contractor" (meaning any contractor or subcontractor used by the Disclosing Party in connection with the Matter, including but not limited to all persons or legal entities disclosed under Section IV, "Disclosure of Subcontractors and Other Retained Parties");
• any "Affiliated Entity" (meaning a person or entity that, directly or indirectly: controls the Disclosing Party, is controlled by the Disclosing Party, or is, with the Disclosing Party, under common control of another person or entity. Indicia of control include, without limitation: interlocking management or ownership; identity of interests among family members, shared facilities and equipment; common use of employees; or organization of a business entity following the ineligibility of a business entity to do business with federal or state or local government, including the City, using substantially the same management, ownership, or principals as the ineligible entity); with respect to Contractors, the term Affiliated Entity means a person or entity that directly or indirectly controls the Contractor, is controlled by it, or, with the Contractor, is under common control of another person or entity;
• any responsible official of the Disclosing Party, any Contractor or any Affiliated Entity or any other official, agent or employee of the Disclosing Party, any Contractor or any Affiliated Entity, acting pursuant to the direction or authorization of a responsible official of the Disclosing Party, any Contractor or any Affiliated Entity (collectively "Agents").

Neither the Disclosing Party, nor any Contractor, nor any Affiliated Entity of either the Disclosing Party or any Contractor nor any Agents have, during the five years before the date this EDS is signed, or, with respect to a Contractor, an Affiliated Entity, or an Affiliated Entity of a Contractor during the five years before the date of such Contractor's or Affiliated Entity's contract or engagement in connection with the Matter:

a. bribed or attempted to bribe, or been convicted or adjudged guilty of bribery or attempting to bribe, a public officer or employee of the City, the State of Illinois, or any agency of the federal government or of any state or local government in the United States of America, in that officer's or employee's official capacity;

b. agreed or colluded with other bidders or prospective bidders, or been a party to any such agreement, or been convicted or adjudged guilty of agreement or collusion among bidders or prospective bidders, in restraint of freedom of competition by agreement to bid a fixed price or otherwise; or

c. made an admission of such conduct described in a. or b. above that is a matter of record, but have not been prosecuted for such conduct; or

d. violated the provisions of Municipal Code Section 2-92-610 (Living Wage Ordinance).

4. Neither the Disclosing Party, Affiliated Entity or Contractor, or any of their employees, officials, agents or partners, is barred from contracting with any unit of state or local government as a result of engaging in or being convicted of (1) bid-rigging in violation of 720 ILCS 5/33E-3; (2) bid-rotating in violation of 720 ILCS 5/33E-4; or (3) any similar offense of any state or of the United States of America that contains the same elements as the offense of bid-rigging or bid-rotating.

5. Neither the Disclosing Party nor any Affiliated Entity is listed on any of the following lists maintained by the Office of Foreign Assets Control of the U.S. Department of the Treasury or the Bureau of Industry and Security of the U.S. Department of Commerce or their successors: the Specially Designated Nationals List, the Denied Persons List, the Unverified List, the Entity List and the Debarred List.

6. The Disclosing Party understands and shall comply with the applicable requirements of Chapters 2-55 (Legislative Inspector General), 2-56 (Inspector General) and 2-156 (Governmental Ethics) of the Municipal Code.

7. If the Disclosing Party is unable to certify to any of the above statements in this Part B (Further Certifications), the Disclosing Party must explain below:

N/A

If the letters "NA," the word "None," or no response appears on the lines above, it will be conclusively presumed that the Disclosing Party certified to the above statements.

8. To the best of the Disclosing Party's knowledge after reasonable inquiry, the following is a complete list of all current employees of the Disclosing Party who were, at any time during the 12-month period preceding the execution date of this EDS, an employee, or elected or appointed official, of the City of Chicago (if none, indicate with "N/A" or "none").

N/A

9. To the best of the Disclosing Party's knowledge after reasonable inquiry, the following is a complete list of all gifts that the Disclosing Party has given or caused to be given, at any time during the 12-month period preceding the execution date of this EDS, to an employee, or elected or appointed official, of the City of Chicago. For purposes of this statement, a "gift" does not include: (i) anything made generally available to City employees or to the general public, or (ii) food or drink provided in the course of official City business and having a retail value of less than $20 per recipient (if none, indicate with "N/A" or "none"). As to any gift listed below, please also list the name of the City recipient.

N/A

C. CERTIFICATION OF STATUS AS FINANCIAL INSTITUTION

1. The Disclosing Party certifies that the Disclosing Party (check one)

[ ] is [X] is not

a "financial institution" as defined in Section 2-32-455(b) of the Municipal Code.

2. If the Disclosing Party IS a financial institution, then the Disclosing Party pledges:

"We are not and will not become a predatory lender as defined in Chapter 2-32 of the Municipal Code. We further pledge that none of our affiliates is, and none of them will become, a predatory lender as defined in Chapter 2-32 of the Municipal Code. We understand that becoming a predatory lender or becoming an affiliate of a predatory lender may result in the loss of the privilege of doing business with the City."

If the Disclosing Party is unable to make this pledge because it or any of its affiliates (as defined in Section 2-32-455(b) of the Municipal Code) is a predatory lender within the meaning of Chapter 2-32 of the Municipal Code, explain here (attach additional pages if necessary):

N/A

If the letters "NA," the word "None," or no response appears on the lines above, it will be conclusively presumed that the Disclosing Party certified to the above statements.

D. CERTIFICATION REGARDING INTEREST IN CITY BUSINESS

Any words or terms that are defined in Chapter 2-156 of the Municipal Code have the same meanings when used in this Part D.

1. In accordance with Section 2-156-110 of the Municipal Code: Does any official or employee of the City have a financial interest in his or her own name or in the name of any other person or entity in the Matter?

[ ] Yes [X] No

NOTE: If you checked "Yes" to Item D.1., proceed to Items D.2. and D.3. If you checked "No" to Item D.1., proceed to Part E.

2. Unless sold pursuant to a process of competitive bidding, or otherwise permitted, no City elected official or employee shall have a financial interest in his or her own name or in the name of any other person or entity in the purchase of any property that (i) belongs to the City, or (ii) is sold for taxes or assessments, or (iii) is sold by virtue of legal process at the suit of the City (collectively, "City Property Sale"). Compensation for property taken pursuant to the City's eminent domain power does not constitute a financial interest within the meaning of this Part D.

Does the Matter involve a City Property Sale?

[ ] Yes [ ] No

3. If you checked "Yes" to Item D.1., provide the names and business addresses of the City officials or employees having such interest and identify the nature of such interest:

Name	Business Address	Nature of Interest

4. The Disclosing Party further certifies that no prohibited financial interest in the Matter will be acquired by any City official or employee.

E. CERTIFICATION REGARDING SLAVERY ERA BUSINESS

Please check either 1. or 2. below. If the Disclosing Party checks 2., the Disclosing Party must disclose below or in an attachment to this EDS all information required by paragraph 2. Failure to

comply with these disclosure requirements may make any contract entered into with the City in connection with the Matter voidable by the City.

__X__1. The Disclosing Party verifies that the Disclosing Party has searched any and all records of the Disclosing Party and any and all predecessor entities regarding records of investments or profits from slavery or slaveholder insurance policies during the slavery era (including insurance policies issued to slaveholders that provided coverage for damage to or injury or death of their slaves), and the Disclosing Party has found no such records.

____2. The Disclosing Party verifies that, as a result of conducting the search in step 1 above, the Disclosing Party has found records of investments or profits from slavery or slaveholder insurance policies. The Disclosing Party verifies that the following constitutes full disclosure of all such records, including the names of any and all slaves or slaveholders described in those records:

_____

_____

_____

_____

SECTION VI -- CERTIFICATIONS FOR FEDERALLY FUNDED MATTERS

NOTE: **If the Matter is federally funded**, complete this Section VI. **If the Matter is not federally funded**, proceed to Section VII. For purposes of this Section VI, tax credits allocated by the City and proceeds of debt obligations of the City are not federal funding.

A. CERTIFICATION REGARDING LOBBYING

1. List below the names of all persons or entities registered under the federal Lobbying Disclosure Act of 1995 who have made lobbying contacts on behalf of the Disclosing Party with respect to the Matter: (Add sheets if necessary):

___N/A_____

_____

_____

(If no explanation appears or begins on the lines above, or if the letters "NA" or if the word "None" appear, it will be conclusively presumed that the Disclosing Party means that NO persons or entities registered under the Lobbying Disclosure Act of 1995 have made lobbying contacts on behalf of the Disclosing Party with respect to the Matter.)

2. The Disclosing Party has not spent and will not expend any federally appropriated funds to pay any person or entity listed in Paragraph A.1. above for his or her lobbying activities or to pay any person or entity to influence or attempt to influence an officer or employee of any agency, as defined by applicable federal law, a member of Congress, an officer or employee of Congress, or an employee of a member of Congress, in connection with the award of any federally funded contract, making any federally funded grant or loan, entering into any cooperative agreement, or to extend, continue, renew, amend, or modify any federally funded contract, grant, loan, or cooperative agreement.

3. The Disclosing Party will submit an updated certification at the end of each calendar quarter in which there occurs any event that materially affects the accuracy of the statements and information set forth in paragraphs A.1. and A.2. above.

4. The Disclosing Party certifies that either: (i) it is not an organization described in section 501(c)(4) of the Internal Revenue Code of 1986; or (ii) it is an organization described in section 501(c)(4) of the Internal Revenue Code of 1986 but has not engaged and will not engage in "Lobbying Activities".

5. If the Disclosing Party is the Applicant, the Disclosing Party must obtain certifications equal in form and substance to paragraphs A.1. through A.4. above from all subcontractors before it awards any subcontract and the Disclosing Party must maintain all such subcontractors' certifications for the duration of the Matter and must make such certifications promptly available to the City upon request.

B. CERTIFICATION REGARDING EQUAL EMPLOYMENT OPPORTUNITY

If the Matter is federally funded, federal regulations require the Applicant and all proposed subcontractors to submit the following information with their bids or in writing at the outset of negotiations.

Is the Disclosing Party the Applicant?

[ ] Yes [ ] No

If "Yes," answer the three questions below:

1. Have you developed and do you have on file affirmative action programs pursuant to applicable federal regulations? (See 41 CFR Part 60-2.)
[ ] Yes [ ] No

2. Have you filed with the Joint Reporting Committee, the Director of the Office of Federal Contract Compliance Programs, or the Equal Employment Opportunity Commission all reports due under the applicable filing requirements?
[ ] Yes [ ] No

3. Have you participated in any previous contracts or subcontracts subject to the equal opportunity clause?
[ ] Yes [ ] No

If you checked "No" to question 1. or 2. above, please provide an explanation:

_____

_____

SECTION VII -- ACKNOWLEDGMENTS, CONTRACT INCORPORATION, COMPLIANCE, PENALTIES, DISCLOSURE

The Disclosing Party understands and agrees that:

A. The certifications, disclosures, and acknowledgments contained in this EDS will become part of any contract or other agreement between the Applicant and the City in connection with the Matter, whether procurement, City assistance, or other City action, and are material inducements to the City's execution of any contract or taking other action with respect to the Matter. The Disclosing Party understands that it must comply with all statutes, ordinances, and regulations on which this EDS is based.

B. The City's Governmental Ethics and Campaign Financing Ordinances, Chapters 2-156 and 2-164 of the Municipal Code, impose certain duties and obligations on persons or entities seeking City contracts, work, business, or transactions. The full text of these ordinances and a training program is available on line at www.cityofchicago.org/Ethics, and may also be obtained from the City's Board of Ethics, 740 N.

Sedgwick St., Suite 500, Chicago, IL 60610, (312) 744-9660. The Disclosing Party must comply fully with the applicable ordinances.

C. If the City determines that any information provided in this EDS is false, incomplete or inaccurate, any contract or other agreement in connection with which it is submitted may be rescinded or be void or voidable, and the City may pursue any remedies under the contract or agreement (if not rescinded or void), at law, or in equity, including terminating the Disclosing Party's participation in the Matter and/or declining to allow the Disclosing Party to participate in other transactions with the City. Remedies at law for a false statement of material fact may include incarceration and an award to the City of treble damages.

D. It is the City's policy to make this document available to the public on its Internet site and/or upon request. Some or all of the information provided on this EDS and any attachments to this EDS may be made available to the public on the Internet, in response to a Freedom of Information Act request, or otherwise. By completing and signing this EDS, the Disclosing Party waives and releases any possible rights or claims which it may have against the City in connection with the public release of information contained in this EDS and also authorizes the City to verify the accuracy of any information submitted in this EDS.

E. The information provided in this EDS must be kept current. In the event of changes, the Disclosing Party must supplement this EDS up to the time the City takes action on the Matter. If the Matter is a contract being handled by the City's Department of Procurement Services, the Disclosing Party must update this EDS as the contract requires. **NOTE:** With respect to Matters subject to Article 1 of Chapter 1-23 of the Municipal Code (imposing **PERMANENT INELIGIBILITY** for certain specified offenses), the information provided herein regarding eligibility must be kept current for a longer period, as required by Chapter 1-23 and Section 2-154-020 of the Municipal Code.

The Disclosing Party represents and warrants that:

F.1. The Disclosing Party is not delinquent in the payment of any tax administered by the Illinois Department of Revenue, nor are the Disclosing Party or its Affiliated Entities delinquent in paying any fine, fee, tax or other charge owed to the City. This includes, but is not limited to, all water charges, sewer charges, license fees, parking tickets, property taxes or sales taxes.

F.2 If the Disclosing Party is the Applicant, the Disclosing Party and its Affiliated Entities will not use, nor permit their subcontractors to use, any facility listed by the U.S. E.P.A. on the federal Excluded Parties List System ("EPLS") maintained by the U. S. General Services Administration.

F.3 If the Disclosing Party is the Applicant, the Disclosing Party will obtain from any contractors/subcontractors hired or to be hired in connection with the Matter certifications equal in form and substance to those in F.1. and F.2. above and will not, without the prior written consent of the City, use any such contractor/subcontractor that does not provide such certifications or that the Disclosing Party has reason to believe has not provided or cannot provide truthful certifications.

NOTE: If the Disclosing Party cannot certify as to any of the items in F.1., F.2. or F.3. above, an explanatory statement must be attached to this EDS.

CERTIFICATION

Under penalty of perjury, the person signing below: (1) warrants that he/she is authorized to execute this EDS and Appendix A (if applicable) on behalf of the Disclosing Party, and (2) warrants that all certifications and statements contained in this EDS and Appendix A (if applicable) are true, accurate and complete as of the date furnished to the City.

_323 N. Ada, LLC_____
(Print or type name of Disclosing Party)

By: _____
(Sign here)

_Andrew Gloor_____
(Print or type name of person signing)

Manager of Sterling Bay Capital Management, LLC, manager of Fulton West Manager, LLC, managing member of Fulton West Venture, LLC, the sole member of 323 N. Ada, LLC (Print or type title of person signing)

Signed and sworn to before me on (date) February 5, 2016,
at Cook County, Illinois (state).

_____ Notary Public.

DIANA TOKAT
OFFICIAL SEAL
Notary Public, State of Illinois
My Commission Expires
June 24, 2018

Commission expires:_____.

CITY OF CHICAGO
ECONOMIC DISCLOSURE STATEMENT AND AFFIDAVIT
APPENDIX A

FAMILIAL RELATIONSHIPS WITH ELECTED CITY OFFICIALS AND DEPARTMENT HEADS

This Appendix is to be completed only by (a) the Applicant, and (b) any legal entity which has a direct ownership interest in the Applicant exceeding 7.5 percent. It is not to be completed by any legal entity which has only an indirect ownership interest in the Applicant.

Under Municipal Code Section 2-154-015, the Disclosing Party must disclose whether such Disclosing Party or any "Applicable Party" or any Spouse or Domestic Partner thereof currently has a "familial relationship" with any elected city official or department head. A "familial relationship" exists if, as of the date this EDS is signed, the Disclosing Party or any "Applicable Party" or any Spouse or Domestic Partner thereof is related to the mayor, any alderman, the city clerk, the city treasurer or any city department head as spouse or domestic partner or as any of the following, whether by blood or adoption: parent, child, brother or sister, aunt or uncle, niece or nephew, grandparent, grandchild, father-in-law, mother-in-law, son-in-law, daughter-in-law, stepfather or stepmother, stepson or stepdaughter, stepbrother or stepsister or half-brother or half-sister.

"Applicable Party" means (1) all executive officers of the Disclosing Party listed in Section II.B.1.a., if the Disclosing Party is a corporation; all partners of the Disclosing Party, if the Disclosing Party is a general partnership; all general partners and limited partners of the Disclosing Party, if the Disclosing Party is a limited partnership; all managers, managing members and members of the Disclosing Party, if the Disclosing Party is a limited liability company; (2) all principal officers of the Disclosing Party; and (3) any person having more than a 7.5 percent ownership interest in the Disclosing Party. "Principal officers" means the president, chief operating officer, executive director, chief financial officer, treasurer or secretary of a legal entity or any person exercising similar authority.

Does the Disclosing Party or any "Applicable Party" or any Spouse or Domestic Partner thereof currently have a "familial relationship" with an elected city official or department head?

[ ] Yes [X] No

If yes, please identify below (1) the name and title of such person, (2) the name of the legal entity to which such person is connected; (3) the name and title of the elected city official or department head to whom such person has a familial relationship, and (4) the precise nature of such familial relationship.

CITY OF CHICAGO
ECONOMIC DISCLOSURE STATEMENT AND AFFIDAVIT
APPENDIX B

BUILDING CODE SCOFFLAW/PROBLEM LANDLORD CERTIFICATION

This Appendix is to be completed only by (a) the Applicant, and (b) any legal entity which has a direct ownership interest in the Applicant exceeding 7.5 percent (an "Owner"). It is not to be completed by any legal entity which has only an indirect ownership interest in the Applicant.

1. Pursuant to Municipal Code Section 2-154-010, is the Applicant or any Owner identified as a building code scofflaw or problem landlord pursuant to Section 2-92-416 of the Municipal Code?

   [ ] Yes [x] No

2. If the Applicant is a legal entity publicly traded on any exchange, is any officer or director of the Applicant identified as a building code scofflaw or problem landlord pursuant to Section 2-92-416 of the Municipal Code?

   [ ] Yes [ ] No [x] Not Applicable

3. If yes to (1) or (2) above, please identify below the name of the person or legal entity identified as a building code scofflaw or problem landlord and the address of the building or buildings to which the pertinent code violations apply.

_____

_____

_____

FILLING OUT THIS APPENDIX B CONSTITUTES ACKNOWLEDGMENT AND AGREEMENT THAT THIS APPENDIX B IS INCORPORATED BY REFERENCE INTO, AND MADE A PART OF, THE ASSOCIATED EDS, AND THAT THE REPRESENTATIONS MADE IN THIS APPENDIX B ARE SUBJECT TO THE CERTIFICATION MADE UNDER PENALTY OF PERJURY ON PAGE 12 OF THE ASSOCIATED EDS.

CITY OF CHICAGO
ECONOMIC DISCLOSURE STATEMENT
AND AFFIDAVIT

SECTION I -- GENERAL INFORMATION

A. Legal name of the Disclosing Party submitting this EDS. Include d/b/a/ if applicable:

1330 W. FULTON, LLC

Check ONE of the following three boxes:

Indicate whether the Disclosing Party submitting this EDS is:

1. [x] the Applicant
   OR
2. [ ] a legal entity holding a direct or indirect interest in the Applicant. State the legal name of the Applicant in which the Disclosing Party holds an interest: _____
   OR
3. [ ] a legal entity with a right of control (see Section II.B.1.) State the legal name of the entity in which the Disclosing Party holds a right of control: _____

B. Business address of the Disclosing Party:1040 W. Randolph Street, Chicago, IL 60607

C. Telephone: 312-466-4100 Fax: 312-466-4101 Email: asimpson@sterlingbay.com

D. Name of contact person: Anna Simpson

E. Federal Employer Identification No. (if you have one):

F. Brief description of contract, transaction or other undertaking (referred to below as the "Matter") to which this EDS pertains. (Include project number and location of property, if applicable):

Application for removal of restrictive use covenant against property located at 1330 W. Fulton St., Chicago

G. Which City agency or department is requesting this EDS?___CDOT_____

If the Matter is a contract being handled by the City's Department of Procurement Services, please complete the following:

Specification # ____N/A_____ and Contract # _____N/A_____

SECTION II -- DISCLOSURE OF OWNERSHIP INTERESTS

A. NATURE OF THE DISCLOSING PARTY

1. Indicate the nature of the Disclosing Party:

[ ] Person
[ ] Publicly registered business corporation
[ ] Privately held business corporation
[ ] Sole proprietorship
[ ] General partnership
[ ] Limited partnership
[ ] Trust
[X] Limited liability company
[ ] Limited liability partnership
[ ] Joint venture
[ ] Not-for-profit corporation
(Is the not-for-profit corporation also a 501(c)(3))?
[ ] Yes [ ] No
[ ] Other (please specify)

_____

2. For legal entities, the state (or foreign country) of incorporation or organization, if applicable:

_____Delaware_____

3. For legal entities not organized in the State of Illinois: Has the organization registered to do business in the State of Illinois as a foreign entity?

[X] Yes [ ] No [ ] N/A

B. IF THE DISCLOSING PARTY IS A LEGAL ENTITY:

1. List below the full names and titles of all executive officers and all directors of the entity. **NOTE:** For not-for-profit corporations, also list below all members, if any, which are legal entities. If there are no such members, write "no members." For trusts, estates or other similar entities, list below the legal titleholder(s).

If the entity is a general partnership, limited partnership, limited liability company, limited liability partnership or joint venture, list below the name and title of each general partner, managing member, manager or any other person or entity that controls the day-to-day management of the Disclosing Party. **NOTE**: Each legal entity listed below must submit an EDS on its own behalf.

Name Title

FULTON WEST VENTURE, LLC - Managing Member_____

_____

_____

_____

2. Please provide the following information concerning each person or entity having a direct or indirect beneficial interest (including ownership) in excess of 7.5% of the Disclosing Party. Examples of such an interest include shares in a corporation, partnership interest in a partnership or joint venture,

interest of a member or manager in a limited liability company, or interest of a beneficiary of a trust, estate or other similar entity. If none, state "None." **NOTE**: Pursuant to Section 2-154-030 of the Municipal Code of Chicago ("Municipal Code"), the City may require any such additional information from any applicant which is reasonably intended to achieve full disclosure.

Name	Business Address	Percentage Interest in the Disclosing Party
Fulton West Venture, LLC-	1040 W. Randolph Street, Chicago, IL 60607-	100%

SECTION III -- BUSINESS RELATIONSHIPS WITH CITY ELECTED OFFICIALS

Has the Disclosing Party had a "business relationship," as defined in Chapter 2-156 of the Municipal Code, with any City elected official in the 12 months before the date this EDS is signed?

[ ] Yes [X] No

If yes, please identify below the name(s) of such City elected official(s) and describe such relationship(s):

SECTION IV -- DISCLOSURE OF SUBCONTRACTORS AND OTHER RETAINED PARTIES

The Disclosing Party must disclose the name and business address of each subcontractor, attorney, lobbyist, accountant, consultant and any other person or entity whom the Disclosing Party has retained or expects to retain in connection with the Matter, as well as the nature of the relationship, and the total amount of the fees paid or estimated to be paid. The Disclosing Party is not required to disclose employees who are paid solely through the Disclosing Party's regular payroll.

"Lobbyist" means any person or entity who undertakes to influence any legislative or administrative action on behalf of any person or entity other than: (1) a not-for-profit entity, on an unpaid basis, or (2) himself. "Lobbyist" also means any person or entity any part of whose duties as an employee of another includes undertaking to influence any legislative or administrative action.

If the Disclosing Party is uncertain whether a disclosure is required under this Section, the Disclosing Party must either ask the City whether disclosure is required or make the disclosure.

Name (indicate whether retained or anticipated to be retained)	Business Address	Relationship to Disclosing Party (subcontractor, attorney, lobbyist, etc.)	Fees (indicate whether paid or estimated.) **NOTE:** "hourly rate" or "t.b.d." is not an acceptable response.
Schuyler Roche & Crisham (Retained)- 180 N. Stetson Ave., Suite 3700, Chicago, IL 60601- Attorney Estimated $10,000. Fee to be paid by all 3 applicant entities.			

(Add sheets if necessary)

[ ] Check here if the Disclosing Party has not retained, nor expects to retain, any such persons or entities.

SECTION V -- CERTIFICATIONS

A. COURT-ORDERED CHILD SUPPORT COMPLIANCE

Under Municipal Code Section 2-92-415, substantial owners of business entities that contract with the City must remain in compliance with their child support obligations throughout the contract's term.

Has any person who directly or indirectly owns 10% or more of the Disclosing Party been declared in arrearage on any child support obligations by any Illinois court of competent jurisdiction?

[ ] Yes [X] No [ ] No person directly or indirectly owns 10% or more of the Disclosing Party.

If "Yes," has the person entered into a court-approved agreement for payment of all support owed and is the person in compliance with that agreement?

[ ] Yes [ ] No

B. FURTHER CERTIFICATIONS

1. Pursuant to Municipal Code Chapter 1-23, Article I ("Article I")(which the Applicant should consult for defined terms (e.g., "doing business") and legal requirements), if the Disclosing Party submitting this EDS is the Applicant and is doing business with the City, then the Disclosing Party certifies as follows: (i) neither the Applicant nor any controlling person is currently indicted or charged with, or has admitted guilt of, or has ever been convicted of, or placed under supervision for, any criminal offense involving actual, attempted, or conspiracy to commit bribery, theft, fraud, forgery, perjury, dishonesty or deceit against an officer or employee of the City or any sister agency; and (ii) the Applicant understands and acknowledges that compliance with Article I is a continuing requirement for doing business with the City. NOTE: If Article I applies to the Applicant, the permanent compliance timeframe in Article I supersedes some five-year compliance timeframes in certifications 2 and 3 below.

2. The Disclosing Party and, if the Disclosing Party is a legal entity, all of those persons or entities identified in Section II.B.1. of this EDS:

a. are not presently debarred, suspended, proposed for debarment, declared ineligible or voluntarily excluded from any transactions by any federal, state or local unit of government;

b. have not, within a five-year period preceding the date of this EDS, been convicted of a criminal offense, adjudged guilty, or had a civil judgment rendered against them in connection with: obtaining, attempting to obtain, or performing a public (federal, state or local) transaction or contract under a public transaction; a violation of federal or state antitrust statutes; fraud; embezzlement; theft; forgery; bribery; falsification or destruction of records; making false statements; or receiving stolen property;

c. are not presently indicted for, or criminally or civilly charged by, a governmental entity (federal, state or local) with committing any of the offenses set forth in clause B.2.b. of this Section V;

d. have not, within a five-year period preceding the date of this EDS, had one or more public transactions (federal, state or local) terminated for cause or default; and

e. have not, within a five-year period preceding the date of this EDS, been convicted, adjudged guilty, or found liable in a civil proceeding, or in any criminal or civil action, including actions concerning environmental violations, instituted by the City or by the federal government, any state, or any other unit of local government.

3. The certifications in subparts 3, 4 and 5 concern:

• the Disclosing Party;
• any "Contractor" (meaning any contractor or subcontractor used by the Disclosing Party in connection with the Matter, including but not limited to all persons or legal entities disclosed under Section IV, "Disclosure of Subcontractors and Other Retained Parties");
• any "Affiliated Entity" (meaning a person or entity that, directly or indirectly: controls the Disclosing Party, is controlled by the Disclosing Party, or is, with the Disclosing Party, under common control of another person or entity. Indicia of control include, without limitation: interlocking management or ownership; identity of interests among family members, shared facilities and equipment; common use of employees; or organization of a business entity following the ineligibility of a business entity to do business with federal or state or local government, including the City, using substantially the same management, ownership, or principals as the ineligible entity); with respect to Contractors, the term Affiliated Entity means a person or entity that directly or indirectly controls the Contractor, is controlled by it, or, with the Contractor, is under common control of another person or entity;
• any responsible official of the Disclosing Party, any Contractor or any Affiliated Entity or any other official, agent or employee of the Disclosing Party, any Contractor or any Affiliated Entity, acting pursuant to the direction or authorization of a responsible official of the Disclosing Party, any Contractor or any Affiliated Entity (collectively "Agents").

Neither the Disclosing Party, nor any Contractor, nor any Affiliated Entity of either the Disclosing Party or any Contractor nor any Agents have, during the five years before the date this EDS is signed, or, with respect to a Contractor, an Affiliated Entity, or an Affiliated Entity of a Contractor during the five years before the date of such Contractor's or Affiliated Entity's contract or engagement in connection with the Matter:

a. bribed or attempted to bribe, or been convicted or adjudged guilty of bribery or attempting to bribe, a public officer or employee of the City, the State of Illinois, or any agency of the federal government or of any state or local government in the United States of America, in that officer's or employee's official capacity;

b. agreed or colluded with other bidders or prospective bidders, or been a party to any such agreement, or been convicted or adjudged guilty of agreement or collusion among bidders or prospective bidders, in restraint of freedom of competition by agreement to bid a fixed price or otherwise; or

c. made an admission of such conduct described in a. or b. above that is a matter of record, but have not been prosecuted for such conduct; or

d. violated the provisions of Municipal Code Section 2-92-610 (Living Wage Ordinance).

4. Neither the Disclosing Party, Affiliated Entity or Contractor, or any of their employees, officials, agents or partners, is barred from contracting with any unit of state or local government as a result of engaging in or being convicted of (1) bid-rigging in violation of 720 ILCS 5/33E-3; (2) bid-rotating in violation of 720 ILCS 5/33E-4; or (3) any similar offense of any state or of the United States of America that contains the same elements as the offense of bid-rigging or bid-rotating.

5. Neither the Disclosing Party nor any Affiliated Entity is listed on any of the following lists maintained by the Office of Foreign Assets Control of the U.S. Department of the Treasury or the Bureau of Industry and Security of the U.S. Department of Commerce or their successors: the Specially Designated Nationals List, the Denied Persons List, the Unverified List, the Entity List and the Debarred List.

6. The Disclosing Party understands and shall comply with the applicable requirements of Chapters 2-55 (Legislative Inspector General), 2-56 (Inspector General) and 2-156 (Governmental Ethics) of the Municipal Code.

7. If the Disclosing Party is unable to certify to any of the above statements in this Part B (Further Certifications), the Disclosing Party must explain below:

N/A

If the letters "NA," the word "None," or no response appears on the lines above, it will be conclusively presumed that the Disclosing Party certified to the above statements.

8. To the best of the Disclosing Party's knowledge after reasonable inquiry, the following is a complete list of all current employees of the Disclosing Party who were, at any time during the 12-month period preceding the execution date of this EDS, an employee, or elected or appointed official, of the City of Chicago (if none, indicate with "N/A" or "none").

N/A

9. To the best of the Disclosing Party's knowledge after reasonable inquiry, the following is a complete list of all gifts that the Disclosing Party has given or caused to be given, at any time during the 12-month period preceding the execution date of this EDS, to an employee, or elected or appointed official, of the City of Chicago. For purposes of this statement, a "gift" does not include: (i) anything made generally available to City employees or to the general public, or (ii) food or drink provided in the course of official City business and having a retail value of less than $20 per recipient (if none, indicate with "N/A" or "none"). As to any gift listed below, please also list the name of the City recipient.

N/A

C. CERTIFICATION OF STATUS AS FINANCIAL INSTITUTION

1. The Disclosing Party certifies that the Disclosing Party (check one)

[ ] is [X] is not

a "financial institution" as defined in Section 2-32-455(b) of the Municipal Code.

2. If the Disclosing Party IS a financial institution, then the Disclosing Party pledges:

"We are not and will not become a predatory lender as defined in Chapter 2-32 of the Municipal Code. We further pledge that none of our affiliates is, and none of them will become, a predatory lender as defined in Chapter 2-32 of the Municipal Code. We understand that becoming a predatory lender or becoming an affiliate of a predatory lender may result in the loss of the privilege of doing business with the City."

If the Disclosing Party is unable to make this pledge because it or any of its affiliates (as defined in Section 2-32-455(b) of the Municipal Code) is a predatory lender within the meaning of Chapter 2-32 of the Municipal Code, explain here (attach additional pages if necessary):

N/A

If the letters "NA," the word "None," or no response appears on the lines above, it will be conclusively presumed that the Disclosing Party certified to the above statements.

D. CERTIFICATION REGARDING INTEREST IN CITY BUSINESS

Any words or terms that are defined in Chapter 2-156 of the Municipal Code have the same meanings when used in this Part D.

1. In accordance with Section 2-156-110 of the Municipal Code: Does any official or employee of the City have a financial interest in his or her own name or in the name of any other person or entity in the Matter?

[ ] Yes [X] No

NOTE: If you checked "Yes" to Item D.1., proceed to Items D.2. and D.3. If you checked "No" to Item D.1., proceed to Part E.

2. Unless sold pursuant to a process of competitive bidding, or otherwise permitted, no City elected official or employee shall have a financial interest in his or her own name or in the name of any other person or entity in the purchase of any property that (i) belongs to the City, or (ii) is sold for taxes or assessments, or (iii) is sold by virtue of legal process at the suit of the City (collectively, "City Property Sale"). Compensation for property taken pursuant to the City's eminent domain power does not constitute a financial interest within the meaning of this Part D.

Does the Matter involve a City Property Sale?

[ ] Yes [ ] No

3. If you checked "Yes" to Item D.1., provide the names and business addresses of the City officials or employees having such interest and identify the nature of such interest:

Name	Business Address	Nature of Interest

4. The Disclosing Party further certifies that no prohibited financial interest in the Matter will be acquired by any City official or employee.

E. CERTIFICATION REGARDING SLAVERY ERA BUSINESS

Please check either 1. or 2. below. If the Disclosing Party checks 2., the Disclosing Party must disclose below or in an attachment to this EDS all information required by paragraph 2. Failure to

comply with these disclosure requirements may make any contract entered into with the City in connection with the Matter voidable by the City.

__X__1. The Disclosing Party verifies that the Disclosing Party has searched any and all records of the Disclosing Party and any and all predecessor entities regarding records of investments or profits from slavery or slaveholder insurance policies during the slavery era (including insurance policies issued to slaveholders that provided coverage for damage to or injury or death of their slaves), and the Disclosing Party has found no such records.

____2. The Disclosing Party verifies that, as a result of conducting the search in step 1 above, the Disclosing Party has found records of investments or profits from slavery or slaveholder insurance policies. The Disclosing Party verifies that the following constitutes full disclosure of all such records, including the names of any and all slaves or slaveholders described in those records:

_____

_____

_____

_____

SECTION VI -- CERTIFICATIONS FOR FEDERALLY FUNDED MATTERS

NOTE: If the Matter is federally funded, complete this Section VI. **If the Matter is not federally funded,** proceed to Section VII. For purposes of this Section VI, tax credits allocated by the City and proceeds of debt obligations of the City are not federal funding.

A. CERTIFICATION REGARDING LOBBYING

1. List below the names of all persons or entities registered under the federal Lobbying Disclosure Act of 1995 who have made lobbying contacts on behalf of the Disclosing Party with respect to the Matter: (Add sheets if necessary):

___N/A_____

_____

_____

(If no explanation appears or begins on the lines above, or if the letters "NA" or if the word "None" appear, it will be conclusively presumed that the Disclosing Party means that NO persons or entities registered under the Lobbying Disclosure Act of 1995 have made lobbying contacts on behalf of the Disclosing Party with respect to the Matter.)

2. The Disclosing Party has not spent and will not expend any federally appropriated funds to pay any person or entity listed in Paragraph A.1. above for his or her lobbying activities or to pay any person or entity to influence or attempt to influence an officer or employee of any agency, as defined by applicable federal law, a member of Congress, an officer or employee of Congress, or an employee of a member of Congress, in connection with the award of any federally funded contract, making any federally funded grant or loan, entering into any cooperative agreement, or to extend, continue, renew, amend, or modify any federally funded contract, grant, loan, or cooperative agreement.

3. The Disclosing Party will submit an updated certification at the end of each calendar quarter in which there occurs any event that materially affects the accuracy of the statements and information set forth in paragraphs A.1. and A.2. above.

4. The Disclosing Party certifies that either: (i) it is not an organization described in section 501(c)(4) of the Internal Revenue Code of 1986; or (ii) it is an organization described in section 501(c)(4) of the Internal Revenue Code of 1986 but has not engaged and will not engage in "Lobbying Activities".

5. If the Disclosing Party is the Applicant, the Disclosing Party must obtain certifications equal in form and substance to paragraphs A.1. through A.4. above from all subcontractors before it awards any subcontract and the Disclosing Party must maintain all such subcontractors' certifications for the duration of the Matter and must make such certifications promptly available to the City upon request.

B. CERTIFICATION REGARDING EQUAL EMPLOYMENT OPPORTUNITY

If the Matter is federally funded, federal regulations require the Applicant and all proposed subcontractors to submit the following information with their bids or in writing at the outset of negotiations.

Is the Disclosing Party the Applicant?

[ ] Yes [ ] No

If "Yes," answer the three questions below:

1. Have you developed and do you have on file affirmative action programs pursuant to applicable federal regulations? (See 41 CFR Part 60-2.)
[ ] Yes [ ] No

2. Have you filed with the Joint Reporting Committee, the Director of the Office of Federal Contract Compliance Programs, or the Equal Employment Opportunity Commission all reports due under the applicable filing requirements?
[ ] Yes [ ] No

3. Have you participated in any previous contracts or subcontracts subject to the equal opportunity clause?
[ ] Yes [ ] No

If you checked "No" to question 1. or 2. above, please provide an explanation:

_____

_____

SECTION VII -- ACKNOWLEDGMENTS, CONTRACT INCORPORATION, COMPLIANCE, PENALTIES, DISCLOSURE

The Disclosing Party understands and agrees that:

A. The certifications, disclosures, and acknowledgments contained in this EDS will become part of any contract or other agreement between the Applicant and the City in connection with the Matter, whether procurement, City assistance, or other City action, and are material inducements to the City's execution of any contract or taking other action with respect to the Matter. The Disclosing Party understands that it must comply with all statutes, ordinances, and regulations on which this EDS is based.

B. The City's Governmental Ethics and Campaign Financing Ordinances, Chapters 2-156 and 2-164 of the Municipal Code, impose certain duties and obligations on persons or entities seeking City contracts, work, business, or transactions. The full text of these ordinances and a training program is available on line at www.cityofchicago.org/Ethics, and may also be obtained from the City's Board of Ethics, 740 N.

Sedgwick St., Suite 500, Chicago, IL 60610, (312) 744-9660. The Disclosing Party must comply fully with the applicable ordinances.

C. If the City determines that any information provided in this EDS is false, incomplete or inaccurate, any contract or other agreement in connection with which it is submitted may be rescinded or be void or voidable, and the City may pursue any remedies under the contract or agreement (if not rescinded or void), at law, or in equity, including terminating the Disclosing Party's participation in the Matter and/or declining to allow the Disclosing Party to participate in other transactions with the City. Remedies at law for a false statement of material fact may include incarceration and an award to the City of treble damages.

D. It is the City's policy to make this document available to the public on its Internet site and/or upon request. Some or all of the information provided on this EDS and any attachments to this EDS may be made available to the public on the Internet, in response to a Freedom of Information Act request, or otherwise. By completing and signing this EDS, the Disclosing Party waives and releases any possible rights or claims which it may have against the City in connection with the public release of information contained in this EDS and also authorizes the City to verify the accuracy of any information submitted in this EDS.

E. The information provided in this EDS must be kept current. In the event of changes, the Disclosing Party must supplement this EDS up to the time the City takes action on the Matter. If the Matter is a contract being handled by the City's Department of Procurement Services, the Disclosing Party must update this EDS as the contract requires. **NOTE:** With respect to Matters subject to Article I of Chapter 1-23 of the Municipal Code (imposing **PERMANENT INELIGIBILITY** for certain specified offenses), the information provided herein regarding eligibility must be kept current for a longer period, as required by Chapter 1-23 and Section 2-154-020 of the Municipal Code.

The Disclosing Party represents and warrants that:

F.1. The Disclosing Party is not delinquent in the payment of any tax administered by the Illinois Department of Revenue, nor are the Disclosing Party or its Affiliated Entities delinquent in paying any fine, fee, tax or other charge owed to the City. This includes, but is not limited to, all water charges, sewer charges, license fees, parking tickets, property taxes or sales taxes.

F.2 If the Disclosing Party is the Applicant, the Disclosing Party and its Affiliated Entities will not use, nor permit their subcontractors to use, any facility listed by the U.S. E.P.A. on the federal Excluded Parties List System ("EPLS") maintained by the U. S. General Services Administration.

F.3 If the Disclosing Party is the Applicant, the Disclosing Party will obtain from any contractors/subcontractors hired or to be hired in connection with the Matter certifications equal in form and substance to those in F.1. and F.2. above and will not, without the prior written consent of the City, use any such contractor/subcontractor that does not provide such certifications or that the Disclosing Party has reason to believe has not provided or cannot provide truthful certifications.

NOTE: If the Disclosing Party cannot certify as to any of the items in F.1., F.2. or F.3. above, an explanatory statement must be attached to this EDS.

CERTIFICATION

Under penalty of perjury, the person signing below: (1) warrants that he/she is authorized to execute this EDS and Appendix A (if applicable) on behalf of the Disclosing Party, and (2) warrants that all certifications and statements contained in this EDS and Appendix A (if applicable) are true, accurate and complete as of the date furnished to the City.

_1330 W. Fulton, LLC_____
(Print or type name of Disclosing Party)

By: _____
(Sign here)

_Andrew Gloor_____
(Print or type name of person signing)

Manager of Sterling Bay Capital Management, LLC, manager of Fulton West Manager, LLC, the managing member of Fulton West Venture, LLC, sole Member of 1330 W. Fulton, LLC (Print or type title of person signing)
Signed and sworn to before me on (date) February 5, 2016,
at Cook County, Illinois (state).

_____ Notary Public.

DIANA TOKAT
OFFICIAL SEAL
Notary Public, State of Illinois
My Commission Expires
June 24, 2018

Commission expires:_____.

CITY OF CHICAGO
ECONOMIC DISCLOSURE STATEMENT AND AFFIDAVIT
APPENDIX A

FAMILIAL RELATIONSHIPS WITH ELECTED CITY OFFICIALS AND DEPARTMENT HEADS

This Appendix is to be completed only by (a) the Applicant, and (b) any legal entity which has a direct ownership interest in the Applicant exceeding 7.5 percent. It is not to be completed by any legal entity which has only an indirect ownership interest in the Applicant.

Under Municipal Code Section 2-154-015, the Disclosing Party must disclose whether such Disclosing Party or any "Applicable Party" or any Spouse or Domestic Partner thereof currently has a "familial relationship" with any elected city official or department head. A "familial relationship" exists if, as of the date this EDS is signed, the Disclosing Party or any "Applicable Party" or any Spouse or Domestic Partner thereof is related to the mayor, any alderman, the city clerk, the city treasurer or any city department head as spouse or domestic partner or as any of the following, whether by blood or adoption: parent, child, brother or sister, aunt or uncle, niece or nephew, grandparent, grandchild, father-in-law, mother-in-law, son-in-law, daughter-in-law, stepfather or stepmother, stepson or stepdaughter, stepbrother or stepsister or half-brother or half-sister.

"Applicable Party" means (1) all executive officers of the Disclosing Party listed in Section II.B.1.a., if the Disclosing Party is a corporation; all partners of the Disclosing Party, if the Disclosing Party is a general partnership; all general partners and limited partners of the Disclosing Party, if the Disclosing Party is a limited partnership; all managers, managing members and members of the Disclosing Party, if the Disclosing Party is a limited liability company; (2) all principal officers of the Disclosing Party; and (3) any person having more than a 7.5 percent ownership interest in the Disclosing Party. "Principal officers" means the president, chief operating officer, executive director, chief financial officer, treasurer or secretary of a legal entity or any person exercising similar authority.

Does the Disclosing Party or any "Applicable Party" or any Spouse or Domestic Partner thereof currently have a "familial relationship" with an elected city official or department head?

[ ] Yes [X] No

If yes, please identify below (1) the name and title of such person, (2) the name of the legal entity to which such person is connected; (3) the name and title of the elected city official or department head to whom such person has a familial relationship, and (4) the precise nature of such familial relationship.

_____

_____

_____

CITY OF CHICAGO
ECONOMIC DISCLOSURE STATEMENT AND AFFIDAVIT
APPENDIX B

BUILDING CODE SCOFFLAW/PROBLEM LANDLORD CERTIFICATION

This Appendix is to be completed only by (a) the Applicant, and (b) any legal entity which has a direct ownership interest in the Applicant exceeding 7.5 percent (an "Owner"). It is not to be completed by any legal entity which has only an indirect ownership interest in the Applicant.

1. Pursuant to Municipal Code Section 2-154-010, is the Applicant or any Owner identified as a building code scofflaw or problem landlord pursuant to Section 2-92-416 of the Municipal Code?

   [ ] Yes [x] No

2. If the Applicant is a legal entity publicly traded on any exchange, is any officer or director of the Applicant identified as a building code scofflaw or problem landlord pursuant to Section 2-92-416 of the Municipal Code?

   [ ] Yes [ ] No [x] Not Applicable

3. If yes to (1) or (2) above, please identify below the name of the person or legal entity identified as a building code scofflaw or problem landlord and the address of the building or buildings to which the pertinent code violations apply.

_____

_____

_____

FILLING OUT THIS APPENDIX B CONSTITUTES ACKNOWLEDGMENT AND AGREEMENT THAT THIS APPENDIX B IS INCORPORATED BY REFERENCE INTO, AND MADE A PART OF, THE ASSOCIATED EDS, AND THAT THE REPRESENTATIONS MADE IN THIS APPENDIX B ARE SUBJECT TO THE CERTIFICATION MADE UNDER PENALTY OF PERJURY ON PAGE 12 OF THE ASSOCIATED EDS.

CITY OF CHICAGO
ECONOMIC DISCLOSURE STATEMENT
AND AFFIDAVIT

SECTION I -- GENERAL INFORMATION

A. Legal name of the Disclosing Party submitting this EDS. Include d/b/a/ if applicable:

FULTON WEST LAND, LLC

Check ONE of the following three boxes:

Indicate whether the Disclosing Party submitting this EDS is:

1. [X] the Applicant
   OR
2. [ ] a legal entity holding a direct or indirect interest in the Applicant. State the legal name of the Applicant in which the Disclosing Party holds an interest: _____
   OR
3. [ ] a legal entity with a right of control (see Section II.B.1.) State the legal name of the entity in which the Disclosing Party holds a right of control: _____

B. Business address of the Disclosing Party: 1040 W. RANDOLPH STREET
CHICAGO, IL 60607

C. Telephone: 312-466-4100 Fax: 312-466-4101 Email: asimpson@sterlingbay.com

D. Name of contact person: Anna Simpson

E. Federal Employer Identification No. (if you have one): _____

F. Brief description of contract, transaction or other undertaking (referred to below as the "Matter") to which this EDS pertains. (Include project number and location of property, if applicable):
Application for removal of restrictive use covenant against property located at 1330 W. Fulton St., Chicago, 300 N. Elizabeth, Chicago, and 323 N. Ada, Chicago

G. Which City agency or department is requesting this EDS? CDOT

If the Matter is a contract being handled by the City's Department of Procurement Services, please complete the following:

Specification # N/A and Contract # N/A

SECTION II -- DISCLOSURE OF OWNERSHIP INTERESTS

A. NATURE OF THE DISCLOSING PARTY

1. Indicate the nature of the Disclosing Party:

[ ] Person
[ ] Publicly registered business corporation
[ ] Privately held business corporation
[ ] Sole proprietorship
[ ] General partnership
[ ] Limited partnership
[ ] Trust
[X] Limited liability company
[ ] Limited liability partnership
[ ] Joint venture
[ ] Not-for-profit corporation
(Is the not-for-profit corporation also a 501(c)(3))?
[ ] Yes [ ] No
[ ] Other (please specify)

2. For legal entities, the state (or foreign country) of incorporation or organization, if applicable:

DELAWARE

3. For legal entities not organized in the State of Illinois: Has the organization registered to do business in the State of Illinois as a foreign entity?

[X] Yes [ ] No [ ] N/A

B. IF THE DISCLOSING PARTY IS A LEGAL ENTITY:

1. List below the full names and titles of all executive officers and all directors of the entity. **NOTE:** For not-for-profit corporations, also list below all members, if any, which are legal entities. If there are no such members, write "no members." For trusts, estates or other similar entities, list below the legal titleholder(s).

If the entity is a general partnership, limited partnership, limited liability company, limited liability partnership or joint venture, list below the name and title of each general partner, managing member, manager or any other person or entity that controls the day-to-day management of the Disclosing Party. **NOTE:** Each legal entity listed below must submit an EDS on its own behalf.

Name	Title
FULTON WEST VENTURE, LLC - MANAGING MEMBER	

2. Please provide the following information concerning each person or entity having a direct or indirect beneficial interest (including ownership) in excess of 7.5% of the Disclosing Party. Examples of such an interest include shares in a corporation, partnership interest in a partnership or joint venture,

interest of a member or manager in a limited liability company, or interest of a beneficiary of a trust, estate or other similar entity. If none, state "None." **NOTE**: Pursuant to Section 2-154-030 of the Municipal Code of Chicago ("Municipal Code"), the City may require any such additional information from any applicant which is reasonably intended to achieve full disclosure.

Name	Business Address	Percentage Interest in the Disclosing Party
FULTON WEST VENTURE, LLC- 1040 W. RANDOLPH ST., CHICAGO, IL 60607- 100%		

SECTION III -- BUSINESS RELATIONSHIPS WITH CITY ELECTED OFFICIALS

Has the Disclosing Party had a "business relationship," as defined in Chapter 2-156 of the Municipal Code, with any City elected official in the 12 months before the date this EDS is signed?

[ ] Yes [X] No

If yes, please identify below the name(s) of such City elected official(s) and describe such relationship(s):

SECTION IV -- DISCLOSURE OF SUBCONTRACTORS AND OTHER RETAINED PARTIES

The Disclosing Party must disclose the name and business address of each subcontractor, attorney, lobbyist, accountant, consultant and any other person or entity whom the Disclosing Party has retained or expects to retain in connection with the Matter, as well as the nature of the relationship, and the total amount of the fees paid or estimated to be paid. The Disclosing Party is not required to disclose employees who are paid solely through the Disclosing Party's regular payroll.

"Lobbyist" means any person or entity who undertakes to influence any legislative or administrative action on behalf of any person or entity other than: (1) a not-for-profit entity, on an unpaid basis, or (2) himself. "Lobbyist" also means any person or entity any part of whose duties as an employee of another includes undertaking to influence any legislative or administrative action.

If the Disclosing Party is uncertain whether a disclosure is required under this Section, the Disclosing Party must either ask the City whether disclosure is required or make the disclosure.

Name (indicate whether retained or anticipated to be retained)	Business Address	Relationship to Disclosing Party (subcontractor, attorney, lobbyist, etc.)	Fees (indicate whether paid or estimated.) **NOTE:** "hourly rate" or "t.b.d." is not an acceptable response.
Schuyler Roche & Crisham (Retained)- 180 N. Stetson Ave., Suite 3700, Chicago, IL 60601- Attorney Estimated $10,000. Fee to be paid by all 3 applicant entities.			

(Add sheets if necessary)

[ ]Check here if the Disclosing Party has not retained, nor expects to retain, any such persons or entities.

SECTION V -- CERTIFICATIONS

A. COURT-ORDERED CHILD SUPPORT COMPLIANCE

Under Municipal Code Section 2-92-415, substantial owners of business entities that contract with the City must remain in compliance with their child support obligations throughout the contract's term.

Has any person who directly or indirectly owns 10% or more of the Disclosing Party been declared in arrearage on any child support obligations by any Illinois court of competent jurisdiction?

[ ] Yes [X] No [ ] No person directly or indirectly owns 10% or more of the Disclosing Party.

If "Yes," has the person entered into a court-approved agreement for payment of all support owed and is the person in compliance with that agreement?

[ ] Yes [ ] No

B. FURTHER CERTIFICATIONS

1. Pursuant to Municipal Code Chapter 1-23, Article I ("Article I")(which the Applicant should consult for defined terms (e.g., "doing business") and legal requirements), if the Disclosing Party submitting this EDS is the Applicant and is doing business with the City, then the Disclosing Party certifies as follows: (i) neither the Applicant nor any controlling person is currently indicted or charged with, or has admitted guilt of, or has ever been convicted of, or placed under supervision for, any criminal offense involving actual, attempted, or conspiracy to commit bribery, theft, fraud, forgery, perjury, dishonesty or deceit against an officer or employee of the City or any sister agency; and (ii) the Applicant understands and acknowledges that compliance with Article I is a continuing requirement for doing business with the City. NOTE: If Article I applies to the Applicant, the permanent compliance timeframe in Article I supersedes some five-year compliance timeframes in certifications 2 and 3 below.

2. The Disclosing Party and, if the Disclosing Party is a legal entity, all of those persons or entities identified in Section II.B.1. of this EDS:

a. are not presently debarred, suspended, proposed for debarment, declared ineligible or voluntarily excluded from any transactions by any federal, state or local unit of government;

b. have not, within a five-year period preceding the date of this EDS, been convicted of a criminal offense, adjudged guilty, or had a civil judgment rendered against them in connection with: obtaining, attempting to obtain, or performing a public (federal, state or local) transaction or contract under a public transaction; a violation of federal or state antitrust statutes; fraud; embezzlement; theft; forgery; bribery; falsification or destruction of records; making false statements; or receiving stolen property;

c. are not presently indicted for, or criminally or civilly charged by, a governmental entity (federal, state or local) with committing any of the offenses set forth in clause B.2.b. of this Section V;

d. have not, within a five-year period preceding the date of this EDS, had one or more public transactions (federal, state or local) terminated for cause or default; and

e. have not, within a five-year period preceding the date of this EDS, been convicted, adjudged guilty, or found liable in a civil proceeding, or in any criminal or civil action, including actions concerning environmental violations, instituted by the City or by the federal government, any state, or any other unit of local government.

3. The certifications in subparts 3, 4 and 5 concern:

• the Disclosing Party;
• any "Contractor" (meaning any contractor or subcontractor used by the Disclosing Party in connection with the Matter, including but not limited to all persons or legal entities disclosed under Section IV, "Disclosure of Subcontractors and Other Retained Parties");
• any "Affiliated Entity" (meaning a person or entity that, directly or indirectly: controls the Disclosing Party, is controlled by the Disclosing Party, or is, with the Disclosing Party, under common control of another person or entity. Indicia of control include, without limitation: interlocking management or ownership; identity of interests among family members, shared facilities and equipment; common use of employees; or organization of a business entity following the ineligibility of a business entity to do business with federal or state or local government, including the City, using substantially the same management, ownership, or principals as the ineligible entity); with respect to Contractors, the term Affiliated Entity means a person or entity that directly or indirectly controls the Contractor, is controlled by it, or, with the Contractor, is under common control of another person or entity;
• any responsible official of the Disclosing Party, any Contractor or any Affiliated Entity or any other official, agent or employee of the Disclosing Party, any Contractor or any Affiliated Entity, acting pursuant to the direction or authorization of a responsible official of the Disclosing Party, any Contractor or any Affiliated Entity (collectively "Agents").

Neither the Disclosing Party, nor any Contractor, nor any Affiliated Entity of either the Disclosing Party or any Contractor nor any Agents have, during the five years before the date this EDS is signed, or, with respect to a Contractor, an Affiliated Entity, or an Affiliated Entity of a Contractor during the five years before the date of such Contractor's or Affiliated Entity's contract or engagement in connection with the Matter:

a. bribed or attempted to bribe, or been convicted or adjudged guilty of bribery or attempting to bribe, a public officer or employee of the City, the State of Illinois, or any agency of the federal government or of any state or local government in the United States of America, in that officer's or employee's official capacity;

b. agreed or colluded with other bidders or prospective bidders, or been a party to any such agreement, or been convicted or adjudged guilty of agreement or collusion among bidders or prospective bidders, in restraint of freedom of competition by agreement to bid a fixed price or otherwise; or

c. made an admission of such conduct described in a. or b. above that is a matter of record, but have not been prosecuted for such conduct; or

d. violated the provisions of Municipal Code Section 2-92-610 (Living Wage Ordinance).

4. Neither the Disclosing Party, Affiliated Entity or Contractor, or any of their employees, officials, agents or partners, is barred from contracting with any unit of state or local government as a result of engaging in or being convicted of (1) bid-rigging in violation of 720 ILCS 5/33E-3; (2) bid-rotating in violation of 720 ILCS 5/33E-4; or (3) any similar offense of any state or of the United States of America that contains the same elements as the offense of bid-rigging or bid-rotating.

5. Neither the Disclosing Party nor any Affiliated Entity is listed on any of the following lists maintained by the Office of Foreign Assets Control of the U.S. Department of the Treasury or the Bureau of Industry and Security of the U.S. Department of Commerce or their successors: the Specially Designated Nationals List, the Denied Persons List, the Unverified List, the Entity List and the Debarred List.

6. The Disclosing Party understands and shall comply with the applicable requirements of Chapters 2-55 (Legislative Inspector General), 2-56 (Inspector General) and 2-156 (Governmental Ethics) of the Municipal Code.

7. If the Disclosing Party is unable to certify to any of the above statements in this Part B (Further Certifications), the Disclosing Party must explain below:

N/A

If the letters "NA," the word "None," or no response appears on the lines above, it will be conclusively presumed that the Disclosing Party certified to the above statements.

8. To the best of the Disclosing Party's knowledge after reasonable inquiry, the following is a complete list of all current employees of the Disclosing Party who were, at any time during the 12-month period preceding the execution date of this EDS, an employee, or elected or appointed official, of the City of Chicago (if none, indicate with "N/A" or "none").

N/A

9. To the best of the Disclosing Party's knowledge after reasonable inquiry, the following is a complete list of all gifts that the Disclosing Party has given or caused to be given, at any time during the 12-month period preceding the execution date of this EDS, to an employee, or elected or appointed official, of the City of Chicago. For purposes of this statement, a "gift" does not include: (i) anything made generally available to City employees or to the general public, or (ii) food or drink provided in the course of official City business and having a retail value of less than $20 per recipient (if none, indicate with "N/A" or "none"). As to any gift listed below, please also list the name of the City recipient.

N/A

C. CERTIFICATION OF STATUS AS FINANCIAL INSTITUTION

1. The Disclosing Party certifies that the Disclosing Party (check one)

[ ] is [X] is not

a "financial institution" as defined in Section 2-32-455(b) of the Municipal Code.

2. If the Disclosing Party IS a financial institution, then the Disclosing Party pledges:

"We are not and will not become a predatory lender as defined in Chapter 2-32 of the Municipal Code. We further pledge that none of our affiliates is, and none of them will become, a predatory lender as defined in Chapter 2-32 of the Municipal Code. We understand that becoming a predatory lender or becoming an affiliate of a predatory lender may result in the loss of the privilege of doing business with the City."

If the Disclosing Party is unable to make this pledge because it or any of its affiliates (as defined in Section 2-32-455(b) of the Municipal Code) is a predatory lender within the meaning of Chapter 2-32 of the Municipal Code, explain here (attach additional pages if necessary):

N/A

If the letters "NA," the word "None," or no response appears on the lines above, it will be conclusively presumed that the Disclosing Party certified to the above statements.

D. CERTIFICATION REGARDING INTEREST IN CITY BUSINESS

Any words or terms that are defined in Chapter 2-156 of the Municipal Code have the same meanings when used in this Part D.

1. In accordance with Section 2-156-110 of the Municipal Code: Does any official or employee of the City have a financial interest in his or her own name or in the name of any other person or entity in the Matter?

[ ] Yes [X] No

NOTE: If you checked "Yes" to Item D.1., proceed to Items D.2. and D.3. If you checked "No" to Item D.1., proceed to Part E.

2. Unless sold pursuant to a process of competitive bidding, or otherwise permitted, no City elected official or employee shall have a financial interest in his or her own name or in the name of any other person or entity in the purchase of any property that (i) belongs to the City, or (ii) is sold for taxes or assessments, or (iii) is sold by virtue of legal process at the suit of the City (collectively, "City Property Sale"). Compensation for property taken pursuant to the City's eminent domain power does not constitute a financial interest within the meaning of this Part D.

Does the Matter involve a City Property Sale?

[ ] Yes [ ] No

3. If you checked "Yes" to Item D.1., provide the names and business addresses of the City officials or employees having such interest and identify the nature of such interest:

Name	Business Address	Nature of Interest

4. The Disclosing Party further certifies that no prohibited financial interest in the Matter will be acquired by any City official or employee.

E. CERTIFICATION REGARDING SLAVERY ERA BUSINESS

Please check either 1. or 2. below. If the Disclosing Party checks 2., the Disclosing Party must disclose below or in an attachment to this EDS all information required by paragraph 2. Failure to

comply with these disclosure requirements may make any contract entered into with the City in connection with the Matter voidable by the City.

X
____1. The Disclosing Party verifies that the Disclosing Party has searched any and all records of the Disclosing Party and any and all predecessor entities regarding records of investments or profits from slavery or slaveholder insurance policies during the slavery era (including insurance policies issued to slaveholders that provided coverage for damage to or injury or death of their slaves), and the Disclosing Party has found no such records.

____2. The Disclosing Party verifies that, as a result of conducting the search in step 1 above, the Disclosing Party has found records of investments or profits from slavery or slaveholder insurance policies. The Disclosing Party verifies that the following constitutes full disclosure of all such records, including the names of any and all slaves or slaveholders described in those records:

_____

_____

_____

_____

SECTION VI -- CERTIFICATIONS FOR FEDERALLY FUNDED MATTERS

NOTE: If the Matter is federally funded, complete this Section VI. **If the Matter is not federally funded,** proceed to Section VII. For purposes of this Section VI, tax credits allocated by the City and proceeds of debt obligations of the City are not federal funding.

A. CERTIFICATION REGARDING LOBBYING

1. List below the names of all persons or entities registered under the federal Lobbying Disclosure Act of 1995 who have made lobbying contacts on behalf of the Disclosing Party with respect to the Matter: (Add sheets if necessary):

N/A

_____

_____

_____

(If no explanation appears or begins on the lines above, or if the letters "NA" or if the word "None" appear, it will be conclusively presumed that the Disclosing Party means that NO persons or entities registered under the Lobbying Disclosure Act of 1995 have made lobbying contacts on behalf of the Disclosing Party with respect to the Matter.)

2. The Disclosing Party has not spent and will not expend any federally appropriated funds to pay any person or entity listed in Paragraph A.1. above for his or her lobbying activities or to pay any person or entity to influence or attempt to influence an officer or employee of any agency, as defined by applicable federal law, a member of Congress, an officer or employee of Congress, or an employee of a member of Congress, in connection with the award of any federally funded contract, making any federally funded grant or loan, entering into any cooperative agreement, or to extend, continue, renew, amend, or modify any federally funded contract, grant, loan, or cooperative agreement.

3. The Disclosing Party will submit an updated certification at the end of each calendar quarter in which there occurs any event that materially affects the accuracy of the statements and information set forth in paragraphs A.1. and A.2. above.

4. The Disclosing Party certifies that either: (i) it is not an organization described in section 501(c)(4) of the Internal Revenue Code of 1986; or (ii) it is an organization described in section 501(c)(4) of the Internal Revenue Code of 1986 but has not engaged and will not engage in "Lobbying Activities".

5. If the Disclosing Party is the Applicant, the Disclosing Party must obtain certifications equal in form and substance to paragraphs A.1. through A.4. above from all subcontractors before it awards any subcontract and the Disclosing Party must maintain all such subcontractors' certifications for the duration of the Matter and must make such certifications promptly available to the City upon request.

B. CERTIFICATION REGARDING EQUAL EMPLOYMENT OPPORTUNITY

If the Matter is federally funded, federal regulations require the Applicant and all proposed subcontractors to submit the following information with their bids or in writing at the outset of negotiations.

Is the Disclosing Party the Applicant?

[ ] Yes [ ] No

If "Yes," answer the three questions below:

1. Have you developed and do you have on file affirmative action programs pursuant to applicable federal regulations? (See 41 CFR Part 60-2.)
[ ] Yes [ ] No

2. Have you filed with the Joint Reporting Committee, the Director of the Office of Federal Contract Compliance Programs, or the Equal Employment Opportunity Commission all reports due under the applicable filing requirements?
[ ] Yes [ ] No

3. Have you participated in any previous contracts or subcontracts subject to the equal opportunity clause?
[ ] Yes [ ] No

If you checked "No" to question 1. or 2. above, please provide an explanation:

_____

_____

SECTION VII -- ACKNOWLEDGMENTS, CONTRACT INCORPORATION, COMPLIANCE, PENALTIES, DISCLOSURE

The Disclosing Party understands and agrees that:

A. The certifications, disclosures, and acknowledgments contained in this EDS will become part of any contract or other agreement between the Applicant and the City in connection with the Matter, whether procurement, City assistance, or other City action, and are material inducements to the City's execution of any contract or taking other action with respect to the Matter. The Disclosing Party understands that it must comply with all statutes, ordinances, and regulations on which this EDS is based.

B. The City's Governmental Ethics and Campaign Financing Ordinances, Chapters 2-156 and 2-164 of the Municipal Code, impose certain duties and obligations on persons or entities seeking City contracts, work, business, or transactions. The full text of these ordinances and a training program is available on line at www.cityofchicago.org/Ethics, and may also be obtained from the City's Board of Ethics, 740 N.

Sedgwick St., Suite 500, Chicago, IL 60610, (312) 744-9660. The Disclosing Party must comply fully with the applicable ordinances.

C. If the City determines that any information provided in this EDS is false, incomplete or inaccurate, any contract or other agreement in connection with which it is submitted may be rescinded or be void or voidable, and the City may pursue any remedies under the contract or agreement (if not rescinded or void), at law, or in equity, including terminating the Disclosing Party's participation in the Matter and/or declining to allow the Disclosing Party to participate in other transactions with the City. Remedies at law for a false statement of material fact may include incarceration and an award to the City of treble damages.

D. It is the City's policy to make this document available to the public on its Internet site and/or upon request. Some or all of the information provided on this EDS and any attachments to this EDS may be made available to the public on the Internet, in response to a Freedom of Information Act request, or otherwise. By completing and signing this EDS, the Disclosing Party waives and releases any possible rights or claims which it may have against the City in connection with the public release of information contained in this EDS and also authorizes the City to verify the accuracy of any information submitted in this EDS.

E. The information provided in this EDS must be kept current. In the event of changes, the Disclosing Party must supplement this EDS up to the time the City takes action on the Matter. If the Matter is a contract being handled by the City's Department of Procurement Services, the Disclosing Party must update this EDS as the contract requires. **NOTE:** With respect to Matters subject to Article I of Chapter 1-23 of the Municipal Code (imposing **PERMANENT INELIGIBILITY** for certain specified offenses), the information provided herein regarding eligibility must be kept current for a longer period, as required by Chapter 1-23 and Section 2-154-020 of the Municipal Code.

The Disclosing Party represents and warrants that:

F.1. The Disclosing Party is not delinquent in the payment of any tax administered by the Illinois Department of Revenue, nor are the Disclosing Party or its Affiliated Entities delinquent in paying any fine, fee, tax or other charge owed to the City. This includes, but is not limited to, all water charges, sewer charges, license fees, parking tickets, property taxes or sales taxes.

F.2 If the Disclosing Party is the Applicant, the Disclosing Party and its Affiliated Entities will not use, nor permit their subcontractors to use, any facility listed by the U.S. E.P.A. on the federal Excluded Parties List System ("EPLS") maintained by the U. S. General Services Administration.

F.3 If the Disclosing Party is the Applicant, the Disclosing Party will obtain from any contractors/subcontractors hired or to be hired in connection with the Matter certifications equal in form and substance to those in F.1. and F.2. above and will not, without the prior written consent of the City, use any such contractor/subcontractor that does not provide such certifications or that the Disclosing Party has reason to believe has not provided or cannot provide truthful certifications.

NOTE: If the Disclosing Party cannot certify as to any of the items in F.1., F.2. or F.3. above, an explanatory statement must be attached to this EDS.

CERTIFICATION

Under penalty of perjury, the person signing below: (1) warrants that he/she is authorized to execute this EDS and Appendix A (if applicable) on behalf of the Disclosing Party, and (2) warrants that all certifications and statements contained in this EDS and Appendix A (if applicable) are true, accurate and complete as of the date furnished to the City.

FULTON WEST LAND, LLC
(Print or type name of Disclosing Party)

By: _____
(Sign here)

SCOTT GOODMAN
(Print or type name of person signing)

Manager of Sterling Bay Capital Management, LLC, manager of Fulton West Manager, LLC, the managing member of Fulton West Venture, LLC, sole member of Fulton West Land, LLC
(Print or type title of person signing)

Signed and sworn to before me on (date) February 5, 2016,
at Cook County, Illinois (state).

_____ Notary Public.

ANNA SIMPSON
OFFICIAL SEAL
Notary Public, State of Illinois
My Commission Expires
August 31, 2019

Commission expires: _____.

CITY OF CHICAGO
ECONOMIC DISCLOSURE STATEMENT AND AFFIDAVIT
APPENDIX A

FAMILIAL RELATIONSHIPS WITH ELECTED CITY OFFICIALS AND DEPARTMENT HEADS

This Appendix is to be completed only by (a) the Applicant, and (b) any legal entity which has a direct ownership interest in the Applicant exceeding 7.5 percent. It is not to be completed by any legal entity which has only an indirect ownership interest in the Applicant.

Under Municipal Code Section 2-154-015, the Disclosing Party must disclose whether such Disclosing Party or any "Applicable Party" or any Spouse or Domestic Partner thereof currently has a "familial relationship" with any elected city official or department head. A "familial relationship" exists if, as of the date this EDS is signed, the Disclosing Party or any "Applicable Party" or any Spouse or Domestic Partner thereof is related to the mayor, any alderman, the city clerk, the city treasurer or any city department head as spouse or domestic partner or as any of the following, whether by blood or adoption: parent, child, brother or sister, aunt or uncle, niece or nephew, grandparent, grandchild, father-in-law, mother-in-law, son-in-law, daughter-in-law, stepfather or stepmother, stepson or stepdaughter, stepbrother or stepsister or half-brother or half-sister.

"Applicable Party" means (1) all executive officers of the Disclosing Party listed in Section II.B.1.a., if the Disclosing Party is a corporation; all partners of the Disclosing Party, if the Disclosing Party is a general partnership; all general partners and limited partners of the Disclosing Party, if the Disclosing Party is a limited partnership; all managers, managing members and members of the Disclosing Party, if the Disclosing Party is a limited liability company; (2) all principal officers of the Disclosing Party; and (3) any person having more than a 7.5 percent ownership interest in the Disclosing Party. "Principal officers" means the president, chief operating officer, executive director, chief financial officer, treasurer or secretary of a legal entity or any person exercising similar authority.

Does the Disclosing Party or any "Applicable Party" or any Spouse or Domestic Partner thereof currently have a "familial relationship" with an elected city official or department head?

[ ] Yes [X] No

If yes, please identify below (1) the name and title of such person, (2) the name of the legal entity to which such person is connected; (3) the name and title of the elected city official or department head to whom such person has a familial relationship, and (4) the precise nature of such familial relationship.

CITY OF CHICAGO
ECONOMIC DISCLOSURE STATEMENT AND AFFIDAVIT
APPENDIX B

BUILDING CODE SCOFFLAW/PROBLEM LANDLORD CERTIFICATION

This Appendix is to be completed only by (a) the Applicant, and (b) any legal entity which has a direct ownership interest in the Applicant exceeding 7.5 percent (an "Owner"). It is not to be completed by any legal entity which has only an indirect ownership interest in the Applicant.

1. Pursuant to Municipal Code Section 2-154-010, is the Applicant or any Owner identified as a building code scofflaw or problem landlord pursuant to Section 2-92-416 of the Municipal Code?

   [ ] Yes [x] No

2. If the Applicant is a legal entity publicly traded on any exchange, is any officer or director of the Applicant identified as a building code scofflaw or problem landlord pursuant to Section 2-92-416 of the Municipal Code?

   [ ] Yes [ ] No [x] Not Applicable

3. If yes to (1) or (2) above, please identify below the name of the person or legal entity identified as a building code scofflaw or problem landlord and the address of the building or buildings to which the pertinent code violations apply.

_____

_____

_____

FILLING OUT THIS APPENDIX B CONSTITUTES ACKNOWLEDGMENT AND AGREEMENT THAT THIS APPENDIX B IS INCORPORATED BY REFERENCE INTO, AND MADE A PART OF, THE ASSOCIATED EDS, AND THAT THE REPRESENTATIONS MADE IN THIS APPENDIX B ARE SUBJECT TO THE CERTIFICATION MADE UNDER PENALTY OF PERJURY ON PAGE 12 OF THE ASSOCIATED EDS.

CITY OF CHICAGO
ECONOMIC DISCLOSURE STATEMENT
AND AFFIDAVIT

SECTION I -- GENERAL INFORMATION

A. Legal name of the Disclosing Party submitting this EDS. Include d/b/a/ if applicable:

FULTON WEST VENTURE, LLC

Check ONE of the following three boxes:

Indicate whether the Disclosing Party submitting this EDS is:

[ ] the Applicant

OR

2. [x] a legal entity holding a direct or indirect interest in the Applicant. State the legal name of the Applicant in which the Disclosing Party holds an interest: Fulton West Land, LLC; 323 N. Ada, LLC, and 1330 W. Fulton, LLC OR

3. [ ] a legal entity with a right of control (see Section II.B.1.) State the legal name of the entity in which the Disclosing Party holds a right of control: _____

B. Business address of the Disclosing Party: 1040 W. Randolph Street, Chicago, IL 60607

C. Telephone: 312-466-4100 Fax: 312-466-4101 Email: asimpson@sterlingbay.com

D. Name of contact person: Anna Simpson

E. Federal Employer Identification No. (if you have one): _____

F. Brief description of contract, transaction or other undertaking (referred to below as the "Matter") to which this EDS pertains. (Include project number and location of property, if applicable):

Application for removal of restrictive use covenant against property located at 1330 W. Fulton St., Chicago, 300 N. Elizabeth, Chicago, and 323 N. Ada, Chicago

G. Which City agency or department is requesting this EDS? CDOT

If the Matter is a contract being handled by the City's Department of Procurement Services, please complete the following:

Specification # N/A and Contract # N/A

SECTION II -- DISCLOSURE OF OWNERSHIP INTERESTS

A. NATURE OF THE DISCLOSING PARTY

1. Indicate the nature of the Disclosing Party:

[ ] Person
[ ] Publicly registered business corporation
[ ] Privately held business corporation
[ ] Sole proprietorship
[ ] General partnership
[ ] Limited partnership
[ ] Trust
[X] Limited liability company
[ ] Limited liability partnership
[ ] Joint venture
[ ] Not-for-profit corporation
(Is the not-for-profit corporation also a 501(c)(3))?
[ ] Yes [ ] No
[ ] Other (please specify)

2. For legal entities, the state (or foreign country) of incorporation or organization, if applicable:

Delaware

3. For legal entities not organized in the State of Illinois: Has the organization registered to do business in the State of Illinois as a foreign entity?

[X] Yes [ ] No [ ] N/A

B. IF THE DISCLOSING PARTY IS A LEGAL ENTITY:

1. List below the full names and titles of all executive officers and all directors of the entity. **NOTE:** For not-for-profit corporations, also list below all members, if any, which are legal entities. If there are no such members, write "no members." For trusts, estates or other similar entities, list below the legal titleholder(s).

If the entity is a general partnership, limited partnership, limited liability company, limited liability partnership or joint venture, list below the name and title of each general partner, managing member, manager or any other person or entity that controls the day-to-day management of the Disclosing Party. **NOTE:** Each legal entity listed below must submit an EDS on its own behalf.

Name	Title
Fulton West Manager, LLC- Managing Member	

2. Please provide the following information concerning each person or entity having a direct or indirect beneficial interest (including ownership) in excess of 7.5% of the Disclosing Party. Examples of such an interest include shares in a corporation, partnership interest in a partnership or joint venture,

interest of a member or manager in a limited liability company, or interest of a beneficiary of a trust, estate or other similar entity. If none, state "None." **NOTE**: Pursuant to Section 2-154-030 of the Municipal Code of Chicago ("Municipal Code"), the City may require any such additional information from any applicant which is reasonably intended to achieve full disclosure.

Name	Business Address	Percentage Interest in the Disclosing Party
Fulton West Manager, LLC- 1040 W. Randolph Street, Chicago, IL 60607- 10%		
Fulton West Realty Company LLC- 270 Park Avenue, New York, NY 10017- 90%		

SECTION III -- BUSINESS RELATIONSHIPS WITH CITY ELECTED OFFICIALS

Has the Disclosing Party had a "business relationship," as defined in Chapter 2-156 of the Municipal Code, with any City elected official in the 12 months before the date this EDS is signed?

[ ] Yes [X] No

If yes, please identify below the name(s) of such City elected official(s) and describe such relationship(s):

SECTION IV -- DISCLOSURE OF SUBCONTRACTORS AND OTHER RETAINED PARTIES

The Disclosing Party must disclose the name and business address of each subcontractor, attorney, lobbyist, accountant, consultant and any other person or entity whom the Disclosing Party has retained or expects to retain in connection with the Matter, as well as the nature of the relationship, and the total amount of the fees paid or estimated to be paid. The Disclosing Party is not required to disclose employees who are paid solely through the Disclosing Party's regular payroll.

"Lobbyist" means any person or entity who undertakes to influence any legislative or administrative action on behalf of any person or entity other than: (1) a not-for-profit entity, on an unpaid basis, or (2) himself. "Lobbyist" also means any person or entity any part of whose duties as an employee of another includes undertaking to influence any legislative or administrative action.

If the Disclosing Party is uncertain whether a disclosure is required under this Section, the Disclosing Party must either ask the City whether disclosure is required or make the disclosure.

Name (indicate whether retained or anticipated to be retained)	Business Address	Relationship to Disclosing Party (subcontractor, attorney, lobbyist, etc.)	Fees (indicate whether paid or estimated.) **NOTE:** "hourly rate" or "t.b.d." is not an acceptable response.

(Add sheets if necessary)

[X] Check here if the Disclosing Party has not retained, nor expects to retain, any such persons or entities.

SECTION V -- CERTIFICATIONS

A. COURT-ORDERED CHILD SUPPORT COMPLIANCE

Under Municipal Code Section 2-92-415, substantial owners of business entities that contract with the City must remain in compliance with their child support obligations throughout the contract's term.

Has any person who directly or indirectly owns 10% or more of the Disclosing Party been declared in arrearage on any child support obligations by any Illinois court of competent jurisdiction?

[ ] Yes [X] No [ ] No person directly or indirectly owns 10% or more of the Disclosing Party.

If "Yes," has the person entered into a court-approved agreement for payment of all support owed and is the person in compliance with that agreement?

[ ] Yes [ ] No

B. FURTHER CERTIFICATIONS

1. Pursuant to Municipal Code Chapter 1-23, Article I ("Article I")(which the Applicant should consult for defined terms (e.g., "doing business") and legal requirements), if the Disclosing Party submitting this EDS is the Applicant and is doing business with the City, then the Disclosing Party certifies as follows: (i) neither the Applicant nor any controlling person is currently indicted or charged with, or has admitted guilt of, or has ever been convicted of, or placed under supervision for, any criminal offense involving actual, attempted, or conspiracy to commit bribery, theft, fraud, forgery, perjury, dishonesty or deceit against an officer or employee of the City or any sister agency; and (ii) the Applicant understands and acknowledges that compliance with Article I is a continuing requirement for doing business with the City. NOTE: If Article I applies to the Applicant, the permanent compliance timeframe in Article I supersedes some five-year compliance timeframes in certifications 2 and 3 below.

2. The Disclosing Party and, if the Disclosing Party is a legal entity, all of those persons or entities identified in Section II.B.1. of this EDS:

a. are not presently debarred, suspended, proposed for debarment, declared ineligible or voluntarily excluded from any transactions by any federal, state or local unit of government;

b. have not, within a five-year period preceding the date of this EDS, been convicted of a criminal offense, adjudged guilty, or had a civil judgment rendered against them in connection with: obtaining, attempting to obtain, or performing a public (federal, state or local) transaction or contract under a public transaction; a violation of federal or state antitrust statutes; fraud; embezzlement; theft; forgery; bribery; falsification or destruction of records; making false statements; or receiving stolen property;

c. are not presently indicted for, or criminally or civilly charged by, a governmental entity (federal, state or local) with committing any of the offenses set forth in clause B.2.b. of this Section V;

d. have not, within a five-year period preceding the date of this EDS, had one or more public transactions (federal, state or local) terminated for cause or default; and

e. have not, within a five-year period preceding the date of this EDS, been convicted, adjudged guilty, or found liable in a civil proceeding, or in any criminal or civil action, including actions concerning environmental violations, instituted by the City or by the federal government, any state, or any other unit of local government.

3. The certifications in subparts 3, 4 and 5 concern:

• the Disclosing Party;
• any "Contractor" (meaning any contractor or subcontractor used by the Disclosing Party in connection with the Matter, including but not limited to all persons or legal entities disclosed under Section IV, "Disclosure of Subcontractors and Other Retained Parties");
• any "Affiliated Entity" (meaning a person or entity that, directly or indirectly: controls the Disclosing Party, is controlled by the Disclosing Party, or is, with the Disclosing Party, under common control of another person or entity. Indicia of control include, without limitation: interlocking management or ownership; identity of interests among family members, shared facilities and equipment; common use of employees; or organization of a business entity following the ineligibility of a business entity to do business with federal or state or local government, including the City, using substantially the same management, ownership, or principals as the ineligible entity); with respect to Contractors, the term Affiliated Entity means a person or entity that directly or indirectly controls the Contractor, is controlled by it, or, with the Contractor, is under common control of another person or entity;
• any responsible official of the Disclosing Party, any Contractor or any Affiliated Entity or any other official, agent or employee of the Disclosing Party, any Contractor or any Affiliated Entity, acting pursuant to the direction or authorization of a responsible official of the Disclosing Party, any Contractor or any Affiliated Entity (collectively "Agents").

Neither the Disclosing Party, nor any Contractor, nor any Affiliated Entity of either the Disclosing Party or any Contractor nor any Agents have, during the five years before the date this EDS is signed, or, with respect to a Contractor, an Affiliated Entity, or an Affiliated Entity of a Contractor during the five years before the date of such Contractor's or Affiliated Entity's contract or engagement in connection with the Matter:

a. bribed or attempted to bribe, or been convicted or adjudged guilty of bribery or attempting to bribe, a public officer or employee of the City, the State of Illinois, or any agency of the federal government or of any state or local government in the United States of America, in that officer's or employee's official capacity;

b. agreed or colluded with other bidders or prospective bidders, or been a party to any such agreement, or been convicted or adjudged guilty of agreement or collusion among bidders or prospective bidders, in restraint of freedom of competition by agreement to bid a fixed price or otherwise; or

c. made an admission of such conduct described in a. or b. above that is a matter of record, but have not been prosecuted for such conduct; or

d. violated the provisions of Municipal Code Section 2-92-610 (Living Wage Ordinance).

4. Neither the Disclosing Party, Affiliated Entity or Contractor, or any of their employees, officials, agents or partners, is barred from contracting with any unit of state or local government as a result of engaging in or being convicted of (1) bid-rigging in violation of 720 ILCS 5/33E-3; (2) bid-rotating in violation of 720 ILCS 5/33E-4; or (3) any similar offense of any state or of the United States of America that contains the same elements as the offense of bid-rigging or bid-rotating.

5. Neither the Disclosing Party nor any Affiliated Entity is listed on any of the following lists maintained by the Office of Foreign Assets Control of the U.S. Department of the Treasury or the Bureau of Industry and Security of the U.S. Department of Commerce or their successors: the Specially Designated Nationals List, the Denied Persons List, the Unverified List, the Entity List and the Debarred List.

6. The Disclosing Party understands and shall comply with the applicable requirements of Chapters 2-55 (Legislative Inspector General), 2-56 (Inspector General) and 2-156 (Governmental Ethics) of the Municipal Code.

7. If the Disclosing Party is unable to certify to any of the above statements in this Part B (Further Certifications), the Disclosing Party must explain below:

N/A

If the letters "NA," the word "None," or no response appears on the lines above, it will be conclusively presumed that the Disclosing Party certified to the above statements.

8. To the best of the Disclosing Party's knowledge after reasonable inquiry, the following is a complete list of all current employees of the Disclosing Party who were, at any time during the 12-month period preceding the execution date of this EDS, an employee, or elected or appointed official, of the City of Chicago (if none, indicate with "N/A" or "none").

N/A

9. To the best of the Disclosing Party's knowledge after reasonable inquiry, the following is a complete list of all gifts that the Disclosing Party has given or caused to be given, at any time during the 12-month period preceding the execution date of this EDS, to an employee, or elected or appointed official, of the City of Chicago. For purposes of this statement, a "gift" does not include: (i) anything made generally available to City employees or to the general public, or (ii) food or drink provided in the course of official City business and having a retail value of less than $20 per recipient (if none, indicate with "N/A" or "none"). As to any gift listed below, please also list the name of the City recipient.

N/A

C. CERTIFICATION OF STATUS AS FINANCIAL INSTITUTION

1. The Disclosing Party certifies that the Disclosing Party (check one)

[ ] is [x] is not

a "financial institution" as defined in Section 2-32-455(b) of the Municipal Code.

2. If the Disclosing Party IS a financial institution, then the Disclosing Party pledges:

"We are not and will not become a predatory lender as defined in Chapter 2-32 of the Municipal Code. We further pledge that none of our affiliates is, and none of them will become, a predatory lender as defined in Chapter 2-32 of the Municipal Code. We understand that becoming a predatory lender or becoming an affiliate of a predatory lender may result in the loss of the privilege of doing business with the City."

If the Disclosing Party is unable to make this pledge because it or any of its affiliates (as defined in Section 2-32-455(b) of the Municipal Code) is a predatory lender within the meaning of Chapter 2-32 of the Municipal Code, explain here (attach additional pages if necessary):

N/A

If the letters "NA," the word "None," or no response appears on the lines above, it will be conclusively presumed that the Disclosing Party certified to the above statements.

D. CERTIFICATION REGARDING INTEREST IN CITY BUSINESS

Any words or terms that are defined in Chapter 2-156 of the Municipal Code have the same meanings when used in this Part D.

1. In accordance with Section 2-156-110 of the Municipal Code: Does any official or employee of the City have a financial interest in his or her own name or in the name of any other person or entity in the Matter?

[ ] Yes [X] No

NOTE: If you checked "Yes" to Item D.1., proceed to Items D.2. and D.3. If you checked "No" to Item D.1., proceed to Part E.

2. Unless sold pursuant to a process of competitive bidding, or otherwise permitted, no City elected official or employee shall have a financial interest in his or her own name or in the name of any other person or entity in the purchase of any property that (i) belongs to the City, or (ii) is sold for taxes or assessments, or (iii) is sold by virtue of legal process at the suit of the City (collectively, "City Property Sale"). Compensation for property taken pursuant to the City's eminent domain power does not constitute a financial interest within the meaning of this Part D.

Does the Matter involve a City Property Sale?

[ ] Yes [ ] No

3. If you checked "Yes" to Item D.1., provide the names and business addresses of the City officials or employees having such interest and identify the nature of such interest:

Name	Business Address	Nature of Interest

4. The Disclosing Party further certifies that no prohibited financial interest in the Matter will be acquired by any City official or employee.

E. CERTIFICATION REGARDING SLAVERY ERA BUSINESS

Please check either 1. or 2. below. If the Disclosing Party checks 2., the Disclosing Party must disclose below or in an attachment to this EDS all information required by paragraph 2. Failure to

comply with these disclosure requirements may make any contract entered into with the City in connection with the Matter voidable by the City.

X 1. The Disclosing Party verifies that the Disclosing Party has searched any and all records of the Disclosing Party and any and all predecessor entities regarding records of investments or profits from slavery or slaveholder insurance policies during the slavery era (including insurance policies issued to slaveholders that provided coverage for damage to or injury or death of their slaves), and the Disclosing Party has found no such records.

____2. The Disclosing Party verifies that, as a result of conducting the search in step 1 above, the Disclosing Party has found records of investments or profits from slavery or slaveholder insurance policies. The Disclosing Party verifies that the following constitutes full disclosure of all such records, including the names of any and all slaves or slaveholders described in those records:

SECTION VI -- CERTIFICATIONS FOR FEDERALLY FUNDED MATTERS

NOTE: If the Matter is federally funded, complete this Section VI. **If the Matter is not federally funded**, proceed to Section VII. For purposes of this Section VI, tax credits allocated by the City and proceeds of debt obligations of the City are not federal funding.

A. CERTIFICATION REGARDING LOBBYING

1. List below the names of all persons or entities registered under the federal Lobbying Disclosure Act of 1995 who have made lobbying contacts on behalf of the Disclosing Party with respect to the Matter: (Add sheets if necessary):

N/A

(If no explanation appears or begins on the lines above, or if the letters "NA" or if the word "None" appear, it will be conclusively presumed that the Disclosing Party means that NO persons or entities registered under the Lobbying Disclosure Act of 1995 have made lobbying contacts on behalf of the Disclosing Party with respect to the Matter.)

2. The Disclosing Party has not spent and will not expend any federally appropriated funds to pay any person or entity listed in Paragraph A.1. above for his or her lobbying activities or to pay any person or entity to influence or attempt to influence an officer or employee of any agency, as defined by applicable federal law, a member of Congress, an officer or employee of Congress, or an employee of a member of Congress, in connection with the award of any federally funded contract, making any federally funded grant or loan, entering into any cooperative agreement, or to extend, continue, renew, amend, or modify any federally funded contract, grant, loan, or cooperative agreement.

3. The Disclosing Party will submit an updated certification at the end of each calendar quarter in which there occurs any event that materially affects the accuracy of the statements and information set forth in paragraphs A.1. and A.2. above.

4. The Disclosing Party certifies that either: (i) it is not an organization described in section 501(c)(4) of the Internal Revenue Code of 1986; or (ii) it is an organization described in section 501(c)(4) of the Internal Revenue Code of 1986 but has not engaged and will not engage in "Lobbying Activities".

5. If the Disclosing Party is the Applicant, the Disclosing Party must obtain certifications equal in form and substance to paragraphs A.1. through A.4. above from all subcontractors before it awards any subcontract and the Disclosing Party must maintain all such subcontractors' certifications for the duration of the Matter and must make such certifications promptly available to the City upon request.

B. CERTIFICATION REGARDING EQUAL EMPLOYMENT OPPORTUNITY

If the Matter is federally funded, federal regulations require the Applicant and all proposed subcontractors to submit the following information with their bids or in writing at the outset of negotiations.

Is the Disclosing Party the Applicant?

[ ] Yes [ ] No

If "Yes," answer the three questions below:

1. Have you developed and do you have on file affirmative action programs pursuant to applicable federal regulations? (See 41 CFR Part 60-2.)
[ ] Yes [ ] No

2. Have you filed with the Joint Reporting Committee, the Director of the Office of Federal Contract Compliance Programs, or the Equal Employment Opportunity Commission all reports due under the applicable filing requirements?
[ ] Yes [ ] No

3. Have you participated in any previous contracts or subcontracts subject to the equal opportunity clause?
[ ] Yes [ ] No

If you checked "No" to question 1. or 2. above, please provide an explanation:

_____

_____

SECTION VII -- ACKNOWLEDGMENTS, CONTRACT INCORPORATION, COMPLIANCE, PENALTIES, DISCLOSURE

The Disclosing Party understands and agrees that:

A. The certifications, disclosures, and acknowledgments contained in this EDS will become part of any contract or other agreement between the Applicant and the City in connection with the Matter, whether procurement, City assistance, or other City action, and are material inducements to the City's execution of any contract or taking other action with respect to the Matter. The Disclosing Party understands that it must comply with all statutes, ordinances, and regulations on which this EDS is based.

B. The City's Governmental Ethics and Campaign Financing Ordinances, Chapters 2-156 and 2-164 of the Municipal Code, impose certain duties and obligations on persons or entities seeking City contracts, work, business, or transactions. The full text of these ordinances and a training program is available on line at www.cityofchicago.org/Ethics, and may also be obtained from the City's Board of Ethics, 740 N. Sedgwick St., Suite 500, Chicago, IL 60610, (312) 744-9660. The Disclosing Party must comply fully with the applicable ordinances.

C. If the City determines that any information provided in this EDS is false, incomplete or inaccurate, any contract or other agreement in connection with which it is submitted may be rescinded or be void or voidable, and the City may pursue any remedies under the contract or agreement (if not rescinded or void), at law, or in equity, including terminating the Disclosing Party's participation in the Matter and/or declining to allow the Disclosing Party to participate in other transactions with the City. Remedies at law for a false statement of material fact may include incarceration and an award to the City of treble damages.

D. It is the City's policy to make this document available to the public on its Internet site and/or upon request. Some or all of the information provided on this EDS and any attachments to this EDS may be made available to the public on the Internet, in response to a Freedom of Information Act request, or otherwise. By completing and signing this EDS, the Disclosing Party waives and releases any possible rights or claims which it may have against the City in connection with the public release of information contained in this EDS and also authorizes the City to verify the accuracy of any information submitted in this EDS.

E. The information provided in this EDS must be kept current. In the event of changes, the Disclosing Party must supplement this EDS up to the time the City takes action on the Matter. If the Matter is a contract being handled by the City's Department of Procurement Services, the Disclosing Party must update this EDS as the contract requires. **NOTE:** With respect to Matters subject to Article I of Chapter 1-23 of the Municipal Code (imposing **PERMANENT INELIGIBILITY** for certain specified offenses), the information provided herein regarding eligibility must be kept current for a longer period, as required by Chapter 1-23 and Section 2-154-020 of the Municipal Code.

The Disclosing Party represents and warrants that:

F.1. The Disclosing Party is not delinquent in the payment of any tax administered by the Illinois Department of Revenue, nor are the Disclosing Party or its Affiliated Entities delinquent in paying any fine, fee, tax or other charge owed to the City. This includes, but is not limited to, all water charges, sewer charges, license fees, parking tickets, property taxes or sales taxes.

F.2 If the Disclosing Party is the Applicant, the Disclosing Party and its Affiliated Entities will not use, nor permit their subcontractors to use, any facility listed by the U.S. E.P.A. on the federal Excluded Parties List System ("EPLS") maintained by the U. S. General Services Administration.

F.3 If the Disclosing Party is the Applicant, the Disclosing Party will obtain from any contractors/subcontractors hired or to be hired in connection with the Matter certifications equal in form and substance to those in F.1. and F.2. above and will not, without the prior written consent of the City, use any such contractor/subcontractor that does not provide such certifications or that the Disclosing Party has reason to believe has not provided or cannot provide truthful certifications.

NOTE: If the Disclosing Party cannot certify as to any of the items in F.1., F.2. or F.3. above, an explanatory statement must be attached to this EDS.

CERTIFICATION

Under penalty of perjury, the person signing below: (1) warrants that he/she is authorized to execute this EDS and Appendix A (if applicable) on behalf of the Disclosing Party, and (2) warrants that all certifications and statements contained in this EDS and Appendix A (if applicable) are true, accurate and complete as of the date furnished to the City.

FULTON WEST VENTURE, LLC
(Print or type name of Disclosing Party)

By: _____
(Sign here)

ANDREW GLOOR
(Print or type name of person signing)

Manager of Sterling Bay Capital Management, LLC, manager of Fulton West Manager, LLC, managing member of
(Print or type title of person signing) Fulton West Venture, LLC

Signed and sworn to before me on (date) February 5, 2016,
at Cook County, Illinois (state).

_____ Notary Public.

DIANA TOKAT
OFFICIAL SEAL
Notary Public, State of Illinois
My Commission Expires
June 24, 2018

Commission expires: _____.

CITY OF CHICAGO
ECONOMIC DISCLOSURE STATEMENT AND AFFIDAVIT
APPENDIX A

FAMILIAL RELATIONSHIPS WITH ELECTED CITY OFFICIALS AND DEPARTMENT HEADS

This Appendix is to be completed only by (a) the Applicant, and (b) any legal entity which has a direct ownership interest in the Applicant exceeding 7.5 percent. It is not to be completed by any legal entity which has only an indirect ownership interest in the Applicant.

Under Municipal Code Section 2-154-015, the Disclosing Party must disclose whether such Disclosing Party or any "Applicable Party" or any Spouse or Domestic Partner thereof currently has a "familial relationship" with any elected city official or department head. A "familial relationship" exists if, as of the date this EDS is signed, the Disclosing Party or any "Applicable Party" or any Spouse or Domestic Partner thereof is related to the mayor, any alderman, the city clerk, the city treasurer or any city department head as spouse or domestic partner or as any of the following, whether by blood or adoption: parent, child, brother or sister, aunt or uncle, niece or nephew, grandparent, grandchild, father-in-law, mother-in-law, son-in-law, daughter-in-law, stepfather or stepmother, stepson or stepdaughter, stepbrother or stepsister or half-brother or half-sister.

"Applicable Party" means (1) all executive officers of the Disclosing Party listed in Section II.B.1.a., if the Disclosing Party is a corporation; all partners of the Disclosing Party, if the Disclosing Party is a general partnership; all general partners and limited partners of the Disclosing Party, if the Disclosing Party is a limited partnership; all managers, managing members and members of the Disclosing Party, if the Disclosing Party is a limited liability company; (2) all principal officers of the Disclosing Party; and (3) any person having more than a 7.5 percent ownership interest in the Disclosing Party. "Principal officers" means the president, chief operating officer, executive director, chief financial officer, treasurer or secretary of a legal entity or any person exercising similar authority.

Does the Disclosing Party or any "Applicable Party" or any Spouse or Domestic Partner thereof currently have a "familial relationship" with an elected city official or department head?

[ ] Yes [X] No

If yes, please identify below (1) the name and title of such person, (2) the name of the legal entity to which such person is connected; (3) the name and title of the elected city official or department head to whom such person has a familial relationship, and (4) the precise nature of such familial relationship.

CITY OF CHICAGO
ECONOMIC DISCLOSURE STATEMENT AND AFFIDAVIT
APPENDIX B

BUILDING CODE SCOFFLAW/PROBLEM LANDLORD CERTIFICATION

This Appendix is to be completed only by (a) the Applicant, and (b) any legal entity which has a direct ownership interest in the Applicant exceeding 7.5 percent (an "Owner"). It is not to be completed by any legal entity which has only an indirect ownership interest in the Applicant.

1. Pursuant to Municipal Code Section 2-154-010, is the Applicant or any Owner identified as a building code scofflaw or problem landlord pursuant to Section 2-92-416 of the Municipal Code?

   [ ] Yes [x] No

2. If the Applicant is a legal entity publicly traded on any exchange, is any officer or director of the Applicant identified as a building code scofflaw or problem landlord pursuant to Section 2-92-416 of the Municipal Code?

   [ ] Yes [ ] No [x] Not Applicable

3. If yes to (1) or (2) above, please identify below the name of the person or legal entity identified as a building code scofflaw or problem landlord and the address of the building or buildings to which the pertinent code violations apply.

_____

_____

_____

FILLING OUT THIS APPENDIX B CONSTITUTES ACKNOWLEDGMENT AND AGREEMENT THAT THIS APPENDIX B IS INCORPORATED BY REFERENCE INTO, AND MADE A PART OF, THE ASSOCIATED EDS, AND THAT THE REPRESENTATIONS MADE IN THIS APPENDIX B ARE SUBJECT TO THE CERTIFICATION MADE UNDER PENALTY OF PERJURY ON PAGE 12 OF THE ASSOCIATED EDS.

CITY OF CHICAGO
ECONOMIC DISCLOSURE STATEMENT
AND AFFIDAVIT

SECTION I -- GENERAL INFORMATION

A. Legal name of the Disclosing Party submitting this EDS. Include d/b/a/ if applicable:

__FULTON WEST MANAGER, LLC_____

Check ONE of the following three boxes:

Indicate whether the Disclosing Party submitting this EDS is:

[ ] the Applicant

OR

2. [X] a legal entity holding a direct or indirect interest in the Applicant. State the legal name of the Applicant in which the Disclosing Party holds an interest: 1330 W. Fulton, LLC, Fulton West Land, LLC, and 323 N. Ada, LLC

OR

3. [ ] a legal entity with a right of control (see Section II.B.1.) State the legal name of the entity in which the Disclosing Party holds a right of control:

B. Business address of the Disclosing Party:1040 W. Randolph Street, Chicago, IL 60607

C. Telephone: 312-466-4100 Fax: 312-466-4101 Email: asimpson@sterlingbay.com

D. Name of contact person: Anna Simpson

E. Federal Employer Identification No. (if you have one):

F. Brief description of contract, transaction or other undertaking (referred to below as the "Matter") to which this EDS pertains. (Include project number and location of property, if applicable):

Application for removal of restrictive use covenant against property located at 1330 W. Fulton St., Chicago, 300 N. Elizabeth, Chicago, and 323 N. Ada, Chicago

G. Which City agency or department is requesting this EDS? CDOT

If the Matter is a contract being handled by the City's Department of Procurement Services, please complete the following:

Specification # _____N/A_____ and Contract # _____N/A_____

SECTION II -- DISCLOSURE OF OWNERSHIP INTERESTS

A. NATURE OF THE DISCLOSING PARTY

1. Indicate the nature of the Disclosing Party:

[ ] Person
[ ] Publicly registered business corporation
[ ] Privately held business corporation
[ ] Sole proprietorship
[ ] General partnership
[ ] Limited partnership
[ ] Trust
[X] Limited liability company
[ ] Limited liability partnership
[ ] Joint venture
[ ] Not-for-profit corporation
(Is the not-for-profit corporation also a 501(c)(3))?
[ ] Yes [ ] No
[ ] Other (please specify)

_____

2. For legal entities, the state (or foreign country) of incorporation or organization, if applicable:

__Delaware_____

3. For legal entities not organized in the State of Illinois: Has the organization registered to do business in the State of Illinois as a foreign entity?

[X] Yes [ ] No [ ] N/A

B. IF THE DISCLOSING PARTY IS A LEGAL ENTITY:

1. List below the full names and titles of all executive officers and all directors of the entity. **NOTE:** For not-for-profit corporations, also list below all members, if any, which are legal entities. If there are no such members, write "no members." For trusts, estates or other similar entities, list below the legal titleholder(s).

If the entity is a general partnership, limited partnership, limited liability company, limited liability partnership or joint venture, list below the name and title of each general partner, managing member, manager or any other person or entity that controls the day-to-day management of the Disclosing Party. **NOTE**: Each legal entity listed below must submit an EDS on its own behalf.

Name Title

_Sterling Bay Capital Management, LLC- Manager_____

_____

_____

2. Please provide the following information concerning each person or entity having a direct or indirect beneficial interest (including ownership) in excess of 7.5% of the Disclosing Party. Examples of such an interest include shares in a corporation, partnership interest in a partnership or joint venture,

interest of a member or manager in a limited liability company, or interest of a beneficiary of a trust, estate or other similar entity. If none, state "None." **NOTE**: Pursuant to Section 2-154-030 of the Municipal Code of Chicago ("Municipal Code"), the City may require any such additional information from any applicant which is reasonably intended to achieve full disclosure.

Name	Business Address	Percentage Interest in the Disclosing Party
Sterling Bay Capital Partners I, LLC	1040 W Randolph St., Chicago, IL 60607	100%

SECTION III -- BUSINESS RELATIONSHIPS WITH CITY ELECTED OFFICIALS

Has the Disclosing Party had a "business relationship," as defined in Chapter 2-156 of the Municipal Code, with any City elected official in the 12 months before the date this EDS is signed?

[ ] Yes [X] No

If yes, please identify below the name(s) of such City elected official(s) and describe such relationship(s):

SECTION IV -- DISCLOSURE OF SUBCONTRACTORS AND OTHER RETAINED PARTIES

The Disclosing Party must disclose the name and business address of each subcontractor, attorney, lobbyist, accountant, consultant and any other person or entity whom the Disclosing Party has retained or expects to retain in connection with the Matter, as well as the nature of the relationship, and the total amount of the fees paid or estimated to be paid. The Disclosing Party is not required to disclose employees who are paid solely through the Disclosing Party's regular payroll.

"Lobbyist" means any person or entity who undertakes to influence any legislative or administrative action on behalf of any person or entity other than: (1) a not-for-profit entity, on an unpaid basis, or (2) himself. "Lobbyist" also means any person or entity any part of whose duties as an employee of another includes undertaking to influence any legislative or administrative action.

If the Disclosing Party is uncertain whether a disclosure is required under this Section, the Disclosing Party must either ask the City whether disclosure is required or make the disclosure.

Name (indicate whether retained or anticipated to be retained)	Business Address	Relationship to Disclosing Party (subcontractor, attorney, lobbyist, etc.)	Fees (indicate whether paid or estimated.) **NOTE:** "hourly rate" or "t.b.d." is not an acceptable response.

(Add sheets if necessary)

[X] Check here if the Disclosing Party has not retained, nor expects to retain, any such persons or entities.

SECTION V -- CERTIFICATIONS

A. COURT-ORDERED CHILD SUPPORT COMPLIANCE

Under Municipal Code Section 2-92-415, substantial owners of business entities that contract with the City must remain in compliance with their child support obligations throughout the contract's term.

Has any person who directly or indirectly owns 10% or more of the Disclosing Party been declared in arrearage on any child support obligations by any Illinois court of competent jurisdiction?

[ ] Yes [X] No [ ] No person directly or indirectly owns 10% or more of the Disclosing Party.

If "Yes," has the person entered into a court-approved agreement for payment of all support owed and is the person in compliance with that agreement?

[ ] Yes [ ] No

B. FURTHER CERTIFICATIONS

1. Pursuant to Municipal Code Chapter 1-23, Article I ("Article I")(which the Applicant should consult for defined terms (e.g., "doing business") and legal requirements), if the Disclosing Party submitting this EDS is the Applicant and is doing business with the City, then the Disclosing Party certifies as follows: (i) neither the Applicant nor any controlling person is currently indicted or charged with, or has admitted guilt of, or has ever been convicted of, or placed under supervision for, any criminal offense involving actual, attempted, or conspiracy to commit bribery, theft, fraud, forgery, perjury, dishonesty or deceit against an officer or employee of the City or any sister agency; and (ii) the Applicant understands and acknowledges that compliance with Article I is a continuing requirement for doing business with the City. NOTE: If Article I applies to the Applicant, the permanent compliance timeframe in Article I supersedes some five-year compliance timeframes in certifications 2 and 3 below.

2. The Disclosing Party and, if the Disclosing Party is a legal entity, all of those persons or entities identified in Section II.B.1. of this EDS:

a. are not presently debarred, suspended, proposed for debarment, declared ineligible or voluntarily excluded from any transactions by any federal, state or local unit of government;

b. have not, within a five-year period preceding the date of this EDS, been convicted of a criminal offense, adjudged guilty, or had a civil judgment rendered against them in connection with: obtaining, attempting to obtain, or performing a public (federal, state or local) transaction or contract under a public transaction; a violation of federal or state antitrust statutes; fraud; embezzlement; theft; forgery; bribery; falsification or destruction of records; making false statements; or receiving stolen property;

c. are not presently indicted for, or criminally or civilly charged by, a governmental entity (federal, state or local) with committing any of the offenses set forth in clause B.2.b. of this Section V;

d. have not, within a five-year period preceding the date of this EDS, had one or more public transactions (federal, state or local) terminated for cause or default; and

e. have not, within a five-year period preceding the date of this EDS, been convicted, adjudged guilty, or found liable in a civil proceeding, or in any criminal or civil action, including actions concerning environmental violations, instituted by the City or by the federal government, any state, or any other unit of local government.

3. The certifications in subparts 3, 4 and 5 concern:

• the Disclosing Party;
• any "Contractor" (meaning any contractor or subcontractor used by the Disclosing Party in connection with the Matter, including but not limited to all persons or legal entities disclosed under Section IV, "Disclosure of Subcontractors and Other Retained Parties");
• any "Affiliated Entity" (meaning a person or entity that, directly or indirectly: controls the Disclosing Party, is controlled by the Disclosing Party, or is, with the Disclosing Party, under common control of another person or entity. Indicia of control include, without limitation: interlocking management or ownership; identity of interests among family members, shared facilities and equipment; common use of employees; or organization of a business entity following the ineligibility of a business entity to do business with federal or state or local government, including the City, using substantially the same management, ownership, or principals as the ineligible entity); with respect to Contractors, the term Affiliated Entity means a person or entity that directly or indirectly controls the Contractor, is controlled by it, or, with the Contractor, is under common control of another person or entity;
• any responsible official of the Disclosing Party, any Contractor or any Affiliated Entity or any other official, agent or employee of the Disclosing Party, any Contractor or any Affiliated Entity, acting pursuant to the direction or authorization of a responsible official of the Disclosing Party, any Contractor or any Affiliated Entity (collectively "Agents").

Neither the Disclosing Party, nor any Contractor, nor any Affiliated Entity of either the Disclosing Party or any Contractor nor any Agents have, during the five years before the date this EDS is signed, or, with respect to a Contractor, an Affiliated Entity, or an Affiliated Entity of a Contractor during the five years before the date of such Contractor's or Affiliated Entity's contract or engagement in connection with the Matter:

a. bribed or attempted to bribe, or been convicted or adjudged guilty of bribery or attempting to bribe, a public officer or employee of the City, the State of Illinois, or any agency of the federal government or of any state or local government in the United States of America, in that officer's or employee's official capacity;

b. agreed or colluded with other bidders or prospective bidders, or been a party to any such agreement, or been convicted or adjudged guilty of agreement or collusion among bidders or prospective bidders, in restraint of freedom of competition by agreement to bid a fixed price or otherwise; or

c. made an admission of such conduct described in a. or b. above that is a matter of record, but have not been prosecuted for such conduct; or

d. violated the provisions of Municipal Code Section 2-92-610 (Living Wage Ordinance).

4. Neither the Disclosing Party, Affiliated Entity or Contractor, or any of their employees, officials, agents or partners, is barred from contracting with any unit of state or local government as a result of engaging in or being convicted of (1) bid-rigging in violation of 720 ILCS 5/33E-3; (2) bid-rotating in violation of 720 ILCS 5/33E-4; or (3) any similar offense of any state or of the United States of America that contains the same elements as the offense of bid-rigging or bid-rotating.

5. Neither the Disclosing Party nor any Affiliated Entity is listed on any of the following lists maintained by the Office of Foreign Assets Control of the U.S. Department of the Treasury or the Bureau of Industry and Security of the U.S. Department of Commerce or their successors: the Specially Designated Nationals List, the Denied Persons List, the Unverified List, the Entity List and the Debarred List.

6. The Disclosing Party understands and shall comply with the applicable requirements of Chapters 2-55 (Legislative Inspector General), 2-56 (Inspector General) and 2-156 (Governmental Ethics) of the Municipal Code.

7. If the Disclosing Party is unable to certify to any of the above statements in this Part B (Further Certifications), the Disclosing Party must explain below:

N/A

If the letters "NA," the word "None," or no response appears on the lines above, it will be conclusively presumed that the Disclosing Party certified to the above statements.

8. To the best of the Disclosing Party's knowledge after reasonable inquiry, the following is a complete list of all current employees of the Disclosing Party who were, at any time during the 12-month period preceding the execution date of this EDS, an employee, or elected or appointed official, of the City of Chicago (if none, indicate with "N/A" or "none").

N/A

9. To the best of the Disclosing Party's knowledge after reasonable inquiry, the following is a complete list of all gifts that the Disclosing Party has given or caused to be given, at any time during the 12-month period preceding the execution date of this EDS, to an employee, or elected or appointed official, of the City of Chicago. For purposes of this statement, a "gift" does not include: (i) anything made generally available to City employees or to the general public, or (ii) food or drink provided in the course of official City business and having a retail value of less than $20 per recipient (if none, indicate with "N/A" or "none"). As to any gift listed below, please also list the name of the City recipient.

N/A

C. CERTIFICATION OF STATUS AS FINANCIAL INSTITUTION

1. The Disclosing Party certifies that the Disclosing Party (check one)

[ ] is [X] is not

a "financial institution" as defined in Section 2-32-455(b) of the Municipal Code.

2. If the Disclosing Party IS a financial institution, then the Disclosing Party pledges:

"We are not and will not become a predatory lender as defined in Chapter 2-32 of the Municipal Code. We further pledge that none of our affiliates is, and none of them will become, a predatory lender as defined in Chapter 2-32 of the Municipal Code. We understand that becoming a predatory lender or becoming an affiliate of a predatory lender may result in the loss of the privilege of doing business with the City."

If the Disclosing Party is unable to make this pledge because it or any of its affiliates (as defined in Section 2-32-455(b) of the Municipal Code) is a predatory lender within the meaning of Chapter 2-32 of the Municipal Code, explain here (attach additional pages if necessary):

N/A

If the letters "NA," the word "None," or no response appears on the lines above, it will be conclusively presumed that the Disclosing Party certified to the above statements.

D. CERTIFICATION REGARDING INTEREST IN CITY BUSINESS

Any words or terms that are defined in Chapter 2-156 of the Municipal Code have the same meanings when used in this Part D.

1. In accordance with Section 2-156-110 of the Municipal Code: Does any official or employee of the City have a financial interest in his or her own name or in the name of any other person or entity in the Matter?

[ ] Yes [X] No

NOTE: If you checked "Yes" to Item D.1., proceed to Items D.2. and D.3. If you checked "No" to Item D.1., proceed to Part E.

2. Unless sold pursuant to a process of competitive bidding, or otherwise permitted, no City elected official or employee shall have a financial interest in his or her own name or in the name of any other person or entity in the purchase of any property that (i) belongs to the City, or (ii) is sold for taxes or assessments, or (iii) is sold by virtue of legal process at the suit of the City (collectively, "City Property Sale"). Compensation for property taken pursuant to the City's eminent domain power does not constitute a financial interest within the meaning of this Part D.

Does the Matter involve a City Property Sale?

[ ] Yes [ ] No

3. If you checked "Yes" to Item D.1., provide the names and business addresses of the City officials or employees having such interest and identify the nature of such interest:

Name	Business Address	Nature of Interest

4. The Disclosing Party further certifies that no prohibited financial interest in the Matter will be acquired by any City official or employee.

E. CERTIFICATION REGARDING SLAVERY ERA BUSINESS

Please check either 1. or 2. below. If the Disclosing Party checks 2., the Disclosing Party must disclose below or in an attachment to this EDS all information required by paragraph 2. Failure to

comply with these disclosure requirements may makc any contract entered into with the City in connection with the Matter voidable by the City.

__X__1. The Disclosing Party verifies that the Disclosing Party has searched any and all records of the Disclosing Party and any and all predecessor entities regarding records of investments or profits from slavery or slaveholder insurance policies during the slavery era (including insurance policies issued to slaveholders that provided coverage for damage to or injury or death of their slaves), and the Disclosing Party has found no such records.

____2. The Disclosing Party verifies that, as a result of conducting the search in step 1 above, the Disclosing Party has found records of investments or profits from slavery or slaveholder insurance policies. The Disclosing Party verifies that the following constitutes full disclosure of all such records, including the names of any and all slaves or slaveholders described in those records:

_____

_____

_____

_____

SECTION VI -- CERTIFICATIONS FOR FEDERALLY FUNDED MATTERS

NOTE: If the Matter is federally funded, complete this Section VI. **If the Matter is not federally funded**, proceed to Section VII. For purposes of this Section VI, tax credits allocated by the City and proceeds of debt obligations of the City are not federal funding.

A. CERTIFICATION REGARDING LOBBYING

1. List below the names of all persons or entities registered under the federal Lobbying Disclosure Act of 1995 who have made lobbying contacts on behalf of the Disclosing Party with respect to the Matter: (Add sheets if necessary):

___N/A_____

_____

_____

(If no explanation appears or begins on the lines above, or if the letters "NA" or if the word "None" appear, it will be conclusively presumed that the Disclosing Party means that NO persons or entities registered under the Lobbying Disclosure Act of 1995 have made lobbying contacts on behalf of the Disclosing Party with respect to the Matter.)

2. The Disclosing Party has not spent and will not expend any federally appropriated funds to pay any person or entity listed in Paragraph A.1. above for his or her lobbying activities or to pay any person or entity to influence or attempt to influence an officer or employee of any agency, as defined by applicable federal law, a member of Congress, an officer or employee of Congress, or an employee of a member of Congress, in connection with the award of any federally funded contract, making any federally funded grant or loan, entering into any cooperative agrcement, or to extend, continue, renew, amend, or modify any federally funded contract, grant, loan, or cooperative agreement.

3. The Disclosing Party will submit an updated certification at the end of each calendar quarter in which there occurs any event that materially affects the accuracy of the statements and information set forth in paragraphs A.1. and A.2. above.

4. The Disclosing Party certifies that either: (i) it is not an organization described in section 501(c)(4) of the Internal Revenue Code of 1986; or (ii) it is an organization described in section 501(c)(4) of the Internal Revenue Code of 1986 but has not engaged and will not engage in "Lobbying Activities".

5. If the Disclosing Party is the Applicant, the Disclosing Party must obtain certifications equal in form and substance to paragraphs A.1. through A.4. above from all subcontractors before it awards any subcontract and the Disclosing Party must maintain all such subcontractors' certifications for the duration of the Matter and must make such certifications promptly available to the City upon request.

B. CERTIFICATION REGARDING EQUAL EMPLOYMENT OPPORTUNITY

If the Matter is federally funded, federal regulations require the Applicant and all proposed subcontractors to submit the following information with their bids or in writing at the outset of negotiations.

Is the Disclosing Party the Applicant?

[ ] Yes [ ] No

If "Yes," answer the three questions below:

1. Have you developed and do you have on file affirmative action programs pursuant to applicable federal regulations? (See 41 CFR Part 60-2.)
[ ] Yes [ ] No

2. Have you filed with the Joint Reporting Committee, the Director of the Office of Federal Contract Compliance Programs, or the Equal Employment Opportunity Commission all reports due under the applicable filing requirements?
[ ] Yes [ ] No

3. Have you participated in any previous contracts or subcontracts subject to the equal opportunity clause?
[ ] Yes [ ] No

If you checked "No" to question 1. or 2. above, please provide an explanation:

_____

_____

(DO NOT SUBMIT THIS PAGE WITH YOUR EDS. The purpose of this page is for you to recertify your EDS prior to submission to City Council or on the date of closing. If unable to recertify truthfully, the Disclosing Party must complete a new EDS with correct or corrected information)

RECERTIFICATION

Generally, for use with City Council matters. Not for City procurements unless requested.

This recertification is being submitted in connection with Application for removal of restrictive use covenant against property located at 1330 W. Fulton St., Chicago, 300 N. Elizabeth, Chicago, and 323 N. Ada, Chicago [identify the Matter]. Under penalty of perjury, the person signing below: (1) warrants that he/she is authorized to execute this EDS recertification on behalf of the Disclosing Party, (2) warrants that all certifications and statements contained in the Disclosing Party's original EDS are true, accurate and complete as of the date furnished to the City and continue to be true, accurate and complete as of the date of this recertification, and (3) reaffirms its acknowledgments.

FULTON WEST MANAGER, LLC

(Print or type legal name of Disclosing Party)

Date: February 5, 2016

By: _____

(sign here)

Print or type name of signatory:

ANDREW GLOOR

Title of signatory:

Manager of Sterling Bay Capital Management, LLC, Manager of Fulton West Manager, LLC

Signed and sworn to before me on [date] February 5, 2016, by Andrew Gloor, at Cook County, Illinois [state].

Agatha Omielan Notary Public.

Commission expires: August 12, 2019.

AGATHA OMIELAN
OFFICIAL SEAL
Notary Public, State of Illinois
My Commission Expires
August 12, 2019

Ver. 11-01-05

CITY OF CHICAGO
ECONOMIC DISCLOSURE STATEMENT
AND AFFIDAVIT

SECTION I -- GENERAL INFORMATION

A. Legal name of the Disclosing Party submitting this EDS. Include d/b/a/ if applicable:

Fulton West Realty Company LLC

Check ONE of the following three boxes:

Indicate whether the Disclosing Party submitting this EDS is:

1. [ ] the Applicant
   OR
2. [x] a legal entity holding a direct or indirect interest in the Applicant. State the legal name of the Applicant in which the Disclosing Party holds an interest: 1330 W. Fulton L.L.C., 323 N. Ada, L.L.C. and Fulton West Land, LLC
   OR
3. [ ] a legal entity with a right of control (see Section II.B.1.) State the legal name of the entity in which the Disclosing Party holds a right of control: _____

B. Business address of the Disclosing Party: 270 Park Avenue
New York, New York 10017

C. Telephone: 617-223-4675- Fax: 212-648-2264 Email: steven.c.spinale@jpmorgan.com

D. Name of contact person: Steve Spinale

E. Federal Employer Identification No. (if you have one): N/A

F. Brief description of contract, transaction or other undertaking (referred to below as the "Matter") to which this EDS pertains. (Include project number and location of property, if applicable):
Application for removal of restrictive use covenant against properties located at 1330 W. Fulton,,Chicago, 300 N. Elizabeth, Chicago and 323 N. Ada, Chicago

G. Which City agency or department is requesting this EDS? CDOT

If the Matter is a contract being handled by the City's Department of Procurement Services, please complete the following:

Specification # N/A and Contract # N/A

SECTION II -- DISCLOSURE OF OWNERSHIP INTERESTS

A. NATURE OF THE DISCLOSING PARTY

1. Indicate the nature of the Disclosing Party:

[ ] Person
[ ] Publicly registered business corporation
[ ] Privately held business corporation
[ ] Sole proprietorship
[ ] General partnership
[ ] Limited partnership
[ ] Trust
[x] Limited liability company
[ ] Limited liability partnership
[ ] Joint venture
[ ] Not-for-profit corporation
(Is the not-for-profit corporation also a 501(c)(3))?
[ ] Yes [ ] No
[ ] Other (please specify)

2. For legal entities, the state (or foreign country) of incorporation or organization, if applicable:

Delaware

3. For legal entities not organized in the State of Illinois: Has the organization registered to do business in the State of Illinois as a foreign entity?

[ ] Yes [X] No [ ] N/A

B. IF THE DISCLOSING PARTY IS A LEGAL ENTITY:

1. List below the full names and titles of all executive officers and all directors of the entity. **NOTE:** For not-for-profit corporations, also list below all members, if any, which are legal entities. If there are no such members, write "no members." For trusts, estates or other similar entities, list below the legal titleholder(s).

If the entity is a general partnership, limited partnership, limited liability company, limited liability partnership or joint venture, list below the name and title of each general partner, managing member, manager or any other person or entity that controls the day-to-day management of the Disclosing Party. **NOTE**: Each legal entity listed below must submit an EDS on its own behalf.

Name Title

Commingled Pension Trust Fund (Special Situation Property) of JP Morgan Chase Bank, N.A., member and manager

2. Please provide the following information concerning each person or entity having a direct or indirect beneficial interest (including ownership) in excess of 7.5% of the Disclosing Party. Examples of such an interest include shares in a corporation, partnership interest in a partnership or joint venture,

interest of a member or manager in a limited liability company, or interest of a beneficiary of a trust, estate or other similar entity. If none, state "None." **NOTE**: Pursuant to Section 2-154-030 of the Municipal Code of Chicago ("Municipal Code"), the City may require any such additional information from any applicant which is reasonably intended to achieve full disclosure.

Name	Business Address	Percentage Interest in the Disclosing Party

Commingled Pension Trust (Special Situation Property) of JPMorgan Chase Bank, N.A.

270 Park Avenue, New York, New York

100% Membership Interest

SECTION III -- BUSINESS RELATIONSHIPS WITH CITY ELECTED OFFICIALS

Has the Disclosing Party had a "business relationship," as defined in Chapter 2-156 of the Municipal Code, with any City elected official in the 12 months before the date this EDS is signed?

[ ] Yes [x] No

If yes, please identify below the name(s) of such City elected official(s) and describe such relationship(s):

SECTION IV -- DISCLOSURE OF SUBCONTRACTORS AND OTHER RETAINED PARTIES

The Disclosing Party must disclose the name and business address of each subcontractor, attorney, lobbyist, accountant, consultant and any other person or entity whom the Disclosing Party has retained or expects to retain in connection with the Matter, as well as the nature of the relationship, and the total amount of the fees paid or estimated to be paid. The Disclosing Party is not required to disclose employees who are paid solely through the Disclosing Party's regular payroll.

"Lobbyist" means any person or entity who undertakes to influence any legislative or administrative action on behalf of any person or entity other than: (1) a not-for-profit entity, on an unpaid basis, or (2) himself. "Lobbyist" also means any person or entity any part of whose duties as an employee of another includes undertaking to influence any legislative or administrative action.

If the Disclosing Party is uncertain whether a disclosure is required under this Section, the Disclosing Party must either ask the City whether disclosure is required or make the disclosure.

Name (indicate whether retained or anticipated to be retained)	Business Address	Relationship to Disclosing Party (subcontractor, attorney, lobbyist, etc.)	Fees (indicate whether paid or estimated.) **NOTE:** "hourly rate" or "t.b.d." is not an acceptable response.

(Add sheets if necessary)

[X] Check here if the Disclosing Party has not retained, nor expects to retain, any such persons or entities.

SECTION V -- CERTIFICATIONS

A. COURT-ORDERED CHILD SUPPORT COMPLIANCE

Under Municipal Code Section 2-92-415, substantial owners of business entities that contract with the City must remain in compliance with their child support obligations throughout the contract's term.

Has any person who directly or indirectly owns 10% or more of the Disclosing Party been declared in arrearage on any child support obligations by any Illinois court of competent jurisdiction?

[ ] Yes [ ] No [x] No person directly or indirectly owns 10% or more of the Disclosing Party.

If "Yes," has the person entered into a court-approved agreement for payment of all support owed and is the person in compliance with that agreement?

[ ] Yes [ ] No

B. FURTHER CERTIFICATIONS

1. Pursuant to Municipal Code Chapter 1-23, Article I ("Article I")(which the Applicant should consult for defined terms (e.g., "doing business") and legal requirements), if the Disclosing Party submitting this EDS is the Applicant and is doing business with the City, then the Disclosing Party certifies as follows: (i) neither the Applicant nor any controlling person is currently indicted or charged with, or has admitted guilt of, or has ever been convicted of, or placed under supervision for, any criminal offense involving actual, attempted, or conspiracy to commit bribery, theft, fraud, forgery, perjury, dishonesty or deceit against an officer or employee of the City or any sister agency; and (ii) the Applicant understands and acknowledges that compliance with Article I is a continuing requirement for doing business with the City. NOTE: If Article I applies to the Applicant, the permanent compliance timeframe in Article I supersedes some five-year compliance timeframes in certifications 2 and 3 below.

2. The Disclosing Party and, if the Disclosing Party is a legal entity, all of those persons or entities identified in Section II.B.1. of this EDS:

a. are not presently debarred, suspended, proposed for debarment, declared ineligible or voluntarily excluded from any transactions by any federal, state or local unit of government;

b. have not, within a five-year period preceding the date of this EDS, been convicted of a criminal offense, adjudged guilty, or had a civil judgment rendered against them in connection with: obtaining, attempting to obtain, or performing a public (federal, state or local) transaction or contract under a public transaction; a violation of federal or state antitrust statutes; fraud; embezzlement; theft; forgery; bribery; falsification or destruction of records; making false statements; or receiving stolen property;

c. are not presently indicted for, or criminally or civilly charged by, a governmental entity (federal, state or local) with committing any of the offenses set forth in clause B.2.b. of this Section V;

d. have not, within a five-year period preceding the date of this EDS, had one or more public transactions (federal, state or local) terminated for cause or default; and

e. have not, within a five-year period preceding the date of this EDS, been convicted, adjudged guilty, or found liable in a civil proceeding, or in any criminal or civil action, including actions concerning environmental violations, instituted by the City or by the federal government, any state, or any other unit of local government.

3. The certifications in subparts 3, 4 and 5 concern:

• the Disclosing Party;
• any "Contractor" (meaning any contractor or subcontractor used by the Disclosing Party in connection with the Matter, including but not limited to all persons or legal entities disclosed under Section IV, "Disclosure of Subcontractors and Other Retained Parties");
• any "Affiliated Entity" (meaning a person or entity that, directly or indirectly: controls the Disclosing Party, is controlled by the Disclosing Party, or is, with the Disclosing Party, under common control of another person or entity. Indicia of control include, without limitation: interlocking management or ownership; identity of interests among family members, shared facilities and equipment; common use of employees; or organization of a business entity following the ineligibility of a business entity to do business with federal or state or local government, including the City, using substantially the same management, ownership, or principals as the ineligible entity); with respect to Contractors, the term Affiliated Entity means a person or entity that directly or indirectly controls the Contractor, is controlled by it, or, with the Contractor, is under common control of another person or entity;
• any responsible official of the Disclosing Party, any Contractor or any Affiliated Entity or any other official, agent or employee of the Disclosing Party, any Contractor or any Affiliated Entity, acting pursuant to the direction or authorization of a responsible official of the Disclosing Party, any Contractor or any Affiliated Entity (collectively "Agents").

Neither the Disclosing Party, nor any Contractor, nor any Affiliated Entity of either the Disclosing Party or any Contractor nor any Agents have, during the five years before the date this EDS is signed, or, with respect to a Contractor, an Affiliated Entity, or an Affiliated Entity of a Contractor during the five years before the date of such Contractor's or Affiliated Entity's contract or engagement in connection with the Matter:

a. bribed or attempted to bribe, or been convicted or adjudged guilty of bribery or attempting to bribe, a public officer or employee of the City, the State of Illinois, or any agency of the federal government or of any state or local government in the United States of America, in that officer's or employee's official capacity;

b. agreed or colluded with other bidders or prospective bidders, or been a party to any such agreement, or been convicted or adjudged guilty of agreement or collusion among bidders or prospective bidders, in restraint of freedom of competition by agreement to bid a fixed price or otherwise; or

c. made an admission of such conduct described in a. or b. above that is a matter of record, but have not been prosecuted for such conduct; or

d. violated the provisions of Municipal Code Section 2-92-610 (Living Wage Ordinance).

4. Neither the Disclosing Party, Affiliated Entity or Contractor, or any of their employees, officials, agents or partners, is barred from contracting with any unit of state or local government as a result of engaging in or being convicted of (1) bid-rigging in violation of 720 ILCS 5/33E-3; (2) bid-rotating in violation of 720 ILCS 5/33E-4; or (3) any similar offense of any state or of the United States of America that contains the same elements as the offense of bid-rigging or bid-rotating.

5. Neither the Disclosing Party nor any Affiliated Entity is listed on any of the following lists maintained by the Office of Foreign Assets Control of the U.S. Department of the Treasury or the Bureau of Industry and Security of the U.S. Department of Commerce or their successors: the Specially Designated Nationals List, the Denied Persons List, the Unverified List, the Entity List and the Debarred List.

6. The Disclosing Party understands and shall comply with the applicable requirements of Chapters 2-55 (Legislative Inspector General), 2-56 (Inspector General) and 2-156 (Governmental Ethics) of the Municipal Code.

7. If the Disclosing Party is unable to certify to any of the above statements in this Part B (Further Certifications), the Disclosing Party must explain below:

N/A

If the letters "NA," the word "None," or no response appears on the lines above, it will be conclusively presumed that the Disclosing Party certified to the above statements.

8. To the best of the Disclosing Party's knowledge after reasonable inquiry, the following is a complete list of all current employees of the Disclosing Party who were, at any time during the 12-month period preceding the execution date of this EDS, an employee, or elected or appointed official, of the City of Chicago (if none, indicate with "N/A" or "none").

N/A

9. To the best of the Disclosing Party's knowledge after reasonable inquiry, the following is a complete list of all gifts that the Disclosing Party has given or caused to be given, at any time during the 12-month period preceding the execution date of this EDS, to an employee, or elected or appointed official, of the City of Chicago. For purposes of this statement, a "gift" does not include: (i) anything made generally available to City employees or to the general public, or (ii) food or drink provided in the course of official City business and having a retail value of less than $20 per recipient (if none, indicate with "N/A" or "none"). As to any gift listed below, please also list the name of the City recipient.

N/A

C. CERTIFICATION OF STATUS AS FINANCIAL INSTITUTION

1. The Disclosing Party certifies that the Disclosing Party (check one)

[ ] is [X] is not

a "financial institution" as defined in Section 2-32-455(b) of the Municipal Code.

2. If the Disclosing Party IS a financial institution, then the Disclosing Party pledges:

"We are not and will not become a predatory lender as defined in Chapter 2-32 of the Municipal Code. We further pledge that none of our affiliates is, and none of them will become, a predatory lender as defined in Chapter 2-32 of the Municipal Code. We understand that becoming a predatory lender or becoming an affiliate of a predatory lender may result in the loss of the privilege of doing business with the City."

If the Disclosing Party is unable to make this pledge because it or any of its affiliates (as defined in Section 2-32-455(b) of the Municipal Code) is a predatory lender within the meaning of Chapter 2-32 of the Municipal Code, explain here (attach additional pages if necessary):

N/A

If the letters "NA," the word "None," or no response appears on the lines above, it will be conclusively presumed that the Disclosing Party certified to the above statements.

D. CERTIFICATION REGARDING INTEREST IN CITY BUSINESS

Any words or terms that are defined in Chapter 2-156 of the Municipal Code have the same meanings when used in this Part D.

1. In accordance with Section 2-156-110 of the Municipal Code: Does any official or employee of the City have a financial interest in his or her own name or in the name of any other person or entity in the Matter?

[ ] Yes [X] No

NOTE: If you checked "Yes" to Item D.1., proceed to Items D.2. and D.3. If you checked "No" to Item D.1., proceed to Part E.

2. Unless sold pursuant to a process of competitive bidding, or otherwise permitted, no City elected official or employee shall have a financial interest in his or her own name or in the name of any other person or entity in the purchase of any property that (i) belongs to the City, or (ii) is sold for taxes or assessments, or (iii) is sold by virtue of legal process at the suit of the City (collectively, "City Property Sale"). Compensation for property taken pursuant to the City's eminent domain power does not constitute a financial interest within the meaning of this Part D.

Does the Matter involve a City Property Sale?

[ ] Yes [ ] No

3. If you checked "Yes" to Item D.1., provide the names and business addresses of the City officials or employees having such interest and identify the nature of such interest:

Name	Business Address	Nature of Interest

4. The Disclosing Party further certifies that no prohibited financial interest in the Matter will be acquired by any City official or employee.

E. CERTIFICATION REGARDING SLAVERY ERA BUSINESS

Please check either 1. or 2. below. If the Disclosing Party checks 2., the Disclosing Party must disclose below or in an attachment to this EDS all information required by paragraph 2. Failure to

comply with these disclosure requirements may make any contract entered into with the City in connection with the Matter voidable by the City.

_x_ 1. The Disclosing Party verifies that the Disclosing Party has searched any and all records of the Disclosing Party and any and all predecessor entities regarding records of investments or profits from slavery or slaveholder insurance policies during the slavery era (including insurance policies issued to slaveholders that provided coverage for damage to or injury or death of their slaves), and the Disclosing Party has found no such records.

____2. The Disclosing Party verifies that, as a result of conducting the search in step 1 above, the Disclosing Party has found records of investments or profits from slavery or slaveholder insurance policies. The Disclosing Party verifies that the following constitutes full disclosure of all such records, including the names of any and all slaves or slaveholders described in those records:

SECTION VI -- CERTIFICATIONS FOR FEDERALLY FUNDED MATTERS

NOTE: If the Matter is federally funded, complete this Section VI. **If the Matter is not federally funded,** proceed to Section VII. For purposes of this Section VI, tax credits allocated by the City and proceeds of debt obligations of the City are not federal funding.

A. CERTIFICATION REGARDING LOBBYING

1. List below the names of all persons or entities registered under the federal Lobbying Disclosure Act of 1995 who have made lobbying contacts on behalf of the Disclosing Party with respect to the Matter: (Add sheets if necessary):

None

(If no explanation appears or begins on the lines above, or if the letters "NA" or if the word "None" appear, it will be conclusively presumed that the Disclosing Party means that NO persons or entities registered under the Lobbying Disclosure Act of 1995 have made lobbying contacts on behalf of the Disclosing Party with respect to the Matter.)

2. The Disclosing Party has not spent and will not expend any federally appropriated funds to pay any person or entity listed in Paragraph A.1. above for his or her lobbying activities or to pay any person or entity to influence or attempt to influence an officer or employee of any agency, as defined by applicable federal law, a member of Congress, an officer or employee of Congress, or an employee of a member of Congress, in connection with the award of any federally funded contract, making any federally funded grant or loan, entering into any cooperative agreement, or to extend, continue, renew, amend, or modify any federally funded contract, grant, loan, or cooperative agreement.

3. The Disclosing Party will submit an updated certification at the end of each calendar quarter in which there occurs any event that materially affects the accuracy of the statements and information set forth in paragraphs A.1. and A.2. above.

4. The Disclosing Party certifies that either: (i) it is not an organization described in section 501(c)(4) of the Internal Revenue Code of 1986; or (ii) it is an organization described in section 501(c)(4) of the Internal Revenue Code of 1986 but has not engaged and will not engage in "Lobbying Activities".

5. If the Disclosing Party is the Applicant, the Disclosing Party must obtain certifications equal in form and substance to paragraphs A.1. through A.4. above from all subcontractors before it awards any subcontract and the Disclosing Party must maintain all such subcontractors' certifications for the duration of the Matter and must make such certifications promptly available to the City upon request.

B. CERTIFICATION REGARDING EQUAL EMPLOYMENT OPPORTUNITY

If the Matter is federally funded, federal regulations require the Applicant and all proposed subcontractors to submit the following information with their bids or in writing at the outset of negotiations.

Is the Disclosing Party the Applicant?

[ ] Yes [X] No

If "Yes," answer the three questions below:

1. Have you developed and do you have on file affirmative action programs pursuant to applicable federal regulations? (See 41 CFR Part 60-2.)
[ ] Yes [ ] No

2. Have you filed with the Joint Reporting Committee, the Director of the Office of Federal Contract Compliance Programs, or the Equal Employment Opportunity Commission all reports due under the applicable filing requirements?
[ ] Yes [ ] No

3. Have you participated in any previous contracts or subcontracts subject to the equal opportunity clause?
[ ] Yes [ ] No

If you checked "No" to question 1. or 2. above, please provide an explanation:

_____

_____

SECTION VII -- ACKNOWLEDGMENTS, CONTRACT INCORPORATION, COMPLIANCE, PENALTIES, DISCLOSURE

The Disclosing Party understands and agrees that:

A. The certifications, disclosures, and acknowledgments contained in this EDS will become part of any contract or other agreement between the Applicant and the City in connection with the Matter, whether procurement, City assistance, or other City action, and are material inducements to the City's execution of any contract or taking other action with respect to the Matter. The Disclosing Party understands that it must comply with all statutes, ordinances, and regulations on which this EDS is based.

B. The City's Governmental Ethics and Campaign Financing Ordinances, Chapters 2-156 and 2-164 of the Municipal Code, impose certain duties and obligations on persons or entities seeking City contracts, work, business, or transactions. The full text of these ordinances and a training program is available on line at www.cityofchicago.org/Ethics, and may also be obtained from the City's Board of Ethics, 740 N.

Sedgwick St., Suite 500, Chicago, IL 60610, (312) 744-9660. The Disclosing Party must comply fully with the applicable ordinances.

C. If the City determines that any information provided in this EDS is false, incomplete or inaccurate, any contract or other agreement in connection with which it is submitted may be rescinded or be void or voidable, and the City may pursue any remedies under the contract or agreement (if not rescinded or void), at law, or in equity, including terminating the Disclosing Party's participation in the Matter and/or declining to allow the Disclosing Party to participate in other transactions with the City. Remedies at law for a false statement of material fact may include incarceration and an award to the City of treble damages.

D. It is the City's policy to make this document available to the public on its Internet site and/or upon request. Some or all of the information provided on this EDS and any attachments to this EDS may be made available to the public on the Internet, in response to a Freedom of Information Act request, or otherwise. By completing and signing this EDS, the Disclosing Party waives and releases any possible rights or claims which it may have against the City in connection with the public release of information contained in this EDS and also authorizes the City to verify the accuracy of any information submitted in this EDS.

E. The information provided in this EDS must be kept current. In the event of changes, the Disclosing Party must supplement this EDS up to the time the City takes action on the Matter. If the Matter is a contract being handled by the City's Department of Procurement Services, the Disclosing Party must update this EDS as the contract requires. **NOTE:** With respect to Matters subject to Article I of Chapter 1-23 of the Municipal Code (imposing **PERMANENT INELIGIBILITY** for certain specified offenses), the information provided herein regarding eligibility must be kept current for a longer period, as required by Chapter 1-23 and Section 2-154-020 of the Municipal Code.

The Disclosing Party represents and warrants that:

F.1. The Disclosing Party is not delinquent in the payment of any tax administered by the Illinois Department of Revenue, nor are the Disclosing Party or its Affiliated Entities delinquent in paying any fine, fee, tax or other charge owed to the City. This includes, but is not limited to, all water charges, sewer charges, license fees, parking tickets, property taxes or sales taxes.

F.2 If the Disclosing Party is the Applicant, the Disclosing Party and its Affiliated Entities will not use, nor permit their subcontractors to use, any facility listed by the U.S. E.P.A. on the federal Excluded Parties List System ("EPLS") maintained by the U. S. General Services Administration.

F.3 If the Disclosing Party is the Applicant, the Disclosing Party will obtain from any contractors/subcontractors hired or to be hired in connection with the Matter certifications equal in form and substance to those in F.1. and F.2. above and will not, without the prior written consent of the City, use any such contractor/subcontractor that does not provide such certifications or that the Disclosing Party has reason to believe has not provided or cannot provide truthful certifications.

NOTE: If the Disclosing Party cannot certify as to any of the items in F.1., F.2. or F.3. above, an explanatory statement must be attached to this EDS.

CERTIFICATION

Under penalty of perjury, the person signing below: (1) warrants that he/she is authorized to execute this EDS and Appendix A (if applicable) on behalf of the Disclosing Party, and (2) warrants that all certifications and statements contained in this EDS and Appendix A (if applicable) are true, accurate and complete as of the date furnished to the City.

Fulton West Realty Company LLC

(Print or type name of Disclosing Party)

By: _____
(Sign here)

Scott J. Strauss

(Print or type name of person signing)

Executive Director of JPMorgan Chase Bank, N.A., as Trustee of Commingled Pension Trust Fund (Special Situation Property) of JPMorgan Chase Bank, N.A., sole member of Disclosing Party

(Print or type title of person signing)

Signed and sworn to before me on (date) January 4th, 2016,

at New York County, New York (state).

Lorraine Paradiso Notary Public.

Commission expires: April 21, 2016.

LORRAINE PARADISO
Notary Public, State of New York
Qualified In Nassau County
No. 01PA6185794
My Commission Expires April 21, 2016

CITY OF CHICAGO
ECONOMIC DISCLOSURE STATEMENT AND AFFIDAVIT
APPENDIX A

FAMILIAL RELATIONSHIPS WITH ELECTED CITY OFFICIALS AND DEPARTMENT HEADS

This Appendix is to be completed only by (a) the Applicant, and (b) any legal entity which has a direct ownership interest in the Applicant exceeding 7.5 percent. It is not to be completed by any legal entity which has only an indirect ownership interest in the Applicant.

Under Municipal Code Section 2-154-015, the Disclosing Party must disclose whether such Disclosing Party or any "Applicable Party" or any Spouse or Domestic Partner thereof currently has a "familial relationship" with any elected city official or department head. A "familial relationship" exists if, as of the date this EDS is signed, the Disclosing Party or any "Applicable Party" or any Spouse or Domestic Partner thereof is related to the mayor, any alderman, the city clerk, the city treasurer or any city department head as spouse or domestic partner or as any of the following, whether by blood or adoption: parent, child, brother or sister, aunt or uncle, niece or nephew, grandparent, grandchild, father-in-law, mother-in-law, son-in-law, daughter-in-law, stepfather or stepmother, stepson or stepdaughter, stepbrother or stepsister or half-brother or half-sister.

"Applicable Party" means (1) all executive officers of the Disclosing Party listed in Section II.B.1.a., if the Disclosing Party is a corporation; all partners of the Disclosing Party, if the Disclosing Party is a general partnership; all general partners and limited partners of the Disclosing Party, if the Disclosing Party is a limited partnership; all managers, managing members and members of the Disclosing Party, if the Disclosing Party is a limited liability company; (2) all principal officers of the Disclosing Party; and (3) any person having more than a 7.5 percent ownership interest in the Disclosing Party. "Principal officers" means the president, chief operating officer, executive director, chief financial officer, treasurer or secretary of a legal entity or any person exercising similar authority.

Does the Disclosing Party or any "Applicable Party" or any Spouse or Domestic Partner thereof currently have a "familial relationship" with an elected city official or department head?

[ ] Yes [x] No

If yes, please identify below (1) the name and title of such person, (2) the name of the legal entity to which such person is connected; (3) the name and title of the elected city official or department head to whom such person has a familial relationship, and (4) the precise nature of such familial relationship.

CITY OF CHICAGO
ECONOMIC DISCLOSURE STATEMENT
AND AFFIDAVIT

SECTION I -- GENERAL INFORMATION

A. Legal name of the Disclosing Party submitting this EDS. Include d/b/a/ if applicable:
SEE ATTACHMENT A
Commingled Pension Trust Fund (Special Situation Property) of JPMorgan Chase Bank, N.A.

Check ONE of the following three boxes:

Indicate whether the Disclosing Party submitting this EDS is:

1. [ ] the Applicant
   OR
2. [X] a legal entity holding a direct or indirect interest in the Applicant. State the legal name of the Applicant in which the Disclosing Party holds an interest: 1330 W. Fulton, LLC; 323 N. Ada, LLC; Fulton West Land, LLC
   OR
3. [ ] a legal entity with a right of control (see Section II.B.1.) State the legal name of the entity in which the Disclosing Party holds a right of control: _____

B. Business address of the Disclosing Party: 270 Park Avenue
New York, NY 10017

C. Telephone: (617) 223-4675 Fax: (212) 648-2264 Email: steven.c.spinale@jpmorgan.com

D. Name of contact person: Steven Spinale

E. Federal Employer Identification No. (if you have one): _____

F. Brief description of contract, transaction or other undertaking (referred to below as the "Matter") to which this EDS pertains. (Include project number and location of property, if applicable):
Applicants are requesting the release of a restrictive covenant that affects portions of the properties owned by them and located at 1330 W. Fulton, 323 N. Ada and 300 N. Elizabeth in Chicago, IL

G. Which City agency or department is requesting this EDS? CDOT

If the Matter is a contract being handled by the City's Department of Procurement Services, please complete the following:

Specification # _____ and Contract # _____

SECTION II -- DISCLOSURE OF OWNERSHIP INTERESTS

A. NATURE OF THE DISCLOSING PARTY

1. Indicate the nature of the Disclosing Party:

[ ] Person
[ ] Publicly registered business corporation
[ ] Privately held business corporation
[ ] Sole proprietorship
[ ] General partnership
[ ] Limited partnership
[X] Trust
[ ] Limited liability company
[ ] Limited liability partnership
[ ] Joint venture
[ ] Not-for-profit corporation
(Is the not-for-profit corporation also a 501(c)(3))?
[ ] Yes [ ] No
[ ] Other (please specify)

2. For legal entities, the state (or foreign country) of incorporation or organization, if applicable:

formed under the laws of New York State

3. For legal entities not organized in the State of Illinois: Has the organization registered to do business in the State of Illinois as a foreign entity?

[ ] Yes [x] No [ ] N/A

B. IF THE DISCLOSING PARTY IS A LEGAL ENTITY:

1. List below the full names and titles of all executive officers and all directors of the entity. **NOTE:** For not-for-profit corporations, also list below all members, if any, which are legal entities. If there are no such members, write "no members." For trusts, estates or other similar entities, list below the legal titleholder(s).

If the entity is a general partnership, limited partnership, limited liability company, limited liability partnership or joint venture, list below the name and title of each general partner, managing member, manager or any other person or entity that controls the day-to-day management of the Disclosing Party. **NOTE:** Each legal entity listed below must submit an EDS on its own behalf.

Name	Title
JPMorgan Chase Bank, N.A.	Trustee

2. Please provide the following information concerning each person or entity having a direct or indirect beneficial interest (including ownership) in excess of 7.5% of the Disclosing Party. Examples of such an interest include shares in a corporation, partnership interest in a partnership or joint venture,

interest of a member or manager in a limited liability company, or interest of a beneficiary of a trust, estate or other similar entity. If none, state "None." **NOTE**: Pursuant to Section 2-154-030 of the Municipal Code of Chicago ("Municipal Code"), the City may require any such additional information from any applicant which is reasonably intended to achieve full disclosure.

Name	Business Address	Percentage Interest in the Disclosing Party
No person or entity owns more than 7.5%.		

SECTION III -- BUSINESS RELATIONSHIPS WITH CITY ELECTED OFFICIALS

Has the Disclosing Party had a "business relationship," as defined in Chapter 2-156 of the Municipal Code, with any City elected official in the 12 months before the date this EDS is signed?

[ ] Yes [X] No

If yes, please identify below the name(s) of such City elected official(s) and describe such relationship(s):
SEE ATTACHMENT A

SECTION IV -- DISCLOSURE OF SUBCONTRACTORS AND OTHER RETAINED PARTIES

The Disclosing Party must disclose the name and business address of each subcontractor, attorney, lobbyist, accountant, consultant and any other person or entity whom the Disclosing Party has retained or expects to retain in connection with the Matter, as well as the nature of the relationship, and the total amount of the fees paid or estimated to be paid. The Disclosing Party is not required to disclose employees who are paid solely through the Disclosing Party's regular payroll.

"Lobbyist" means any person or entity who undertakes to influence any legislative or administrative action on behalf of any person or entity other than: (1) a not-for-profit entity, on an unpaid basis, or (2) himself. "Lobbyist" also means any person or entity any part of whose duties as an employee of another includes undertaking to influence any legislative or administrative action.

If the Disclosing Party is uncertain whether a disclosure is required under this Section, the Disclosing Party must either ask the City whether disclosure is required or make the disclosure.

Name (indicate whether retained or anticipated to be retained)	Business Address	Relationship to Disclosing Party (subcontractor, attorney, lobbyist, etc.)	Fees (indicate whether paid or estimated.) **NOTE:** "hourly rate" or "t.b.d." is not an acceptable response.
SEE ATTACHMENT A			

(Add sheets if necessary)

[X] Check here if the Disclosing Party has not retained, nor expects to retain, any such persons or entities.

SECTION V -- CERTIFICATIONS

A. COURT-ORDERED CHILD SUPPORT COMPLIANCE

Under Municipal Code Section 2-92-415, substantial owners of business entities that contract with the City must remain in compliance with their child support obligations throughout the contract's term.

Has any person who directly or indirectly owns 10% or more of the Disclosing Party been declared in arrearage on any child support obligations by any Illinois court of competent jurisdiction?

[ ] Yes [ ] No [X] No person directly or indirectly owns 10% or more of the Disclosing Party.

If "Yes," has the person entered into a court-approved agreement for payment of all support owed and is the person in compliance with that agreement?

[ ] Yes [ ] No

B. FURTHER CERTIFICATIONS

1. Pursuant to Municipal Code Chapter 1-23, Article I ("Article I")(which the Applicant should consult for defined terms (e.g., "doing business") and legal requirements), if the Disclosing Party submitting this EDS is the Applicant and is doing business with the City, then the Disclosing Party certifies as follows: (i) neither the Applicant nor any controlling person is currently indicted or charged with, or has admitted guilt of, or has ever been convicted of, or placed under supervision for, any criminal offense involving actual, attempted, or conspiracy to commit bribery, theft, fraud, forgery, perjury, dishonesty or deceit against an officer or employee of the City or any sister agency; and (ii) the Applicant understands and acknowledges that compliance with Article I is a continuing requirement for doing business with the City. NOTE: If Article I applies to the Applicant, the permanent compliance timeframe in Article I supersedes some five-year compliance timeframes in certifications 2 and 3 below.

2. The Disclosing Party and, if the Disclosing Party is a legal entity, all of those persons or entities identified in Section II.B.1. of this EDS: SEE ATTACHMENT A

a. are not presently debarred, suspended, proposed for debarment, declared ineligible or voluntarily excluded from any transactions by any federal, state or local unit of government;

b. have not, within a five-year period preceding the date of this EDS, been convicted of a criminal offense, adjudged guilty, or had a civil judgment rendered against them in connection with: obtaining, attempting to obtain, or performing a public (federal, state or local) transaction or contract under a public transaction; a violation of federal or state antitrust statutes; fraud; embezzlement; theft; forgery; bribery; falsification or destruction of records; making false statements; or receiving stolen property;

c. are not presently indicted for, or criminally or civilly charged by, a governmental entity (federal, state or local) with committing any of the offenses set forth in clause B.2.b. of this Section V;

d. have not, within a five-year period preceding the date of this EDS, had one or more public transactions (federal, state or local) terminated for cause or default; and

e. have not, within a five-year period preceding the date of this EDS, been convicted, adjudged guilty, or found liable in a civil proceeding, or in any criminal or civil action, including actions concerning environmental violations, instituted by the City or by the federal government, any state, or any other unit of local government.

3. The certifications in subparts 3, 4 and 5 concern: SEE ATTACHMENT A

• the Disclosing Party;
• any "Contractor" (meaning any contractor or subcontractor used by the Disclosing Party in connection with the Matter, including but not limited to all persons or legal entities disclosed under Section IV, "Disclosure of Subcontractors and Other Retained Parties");
• any "Affiliated Entity" (meaning a person or entity that, directly or indirectly: controls the Disclosing Party, is controlled by the Disclosing Party, or is, with the Disclosing Party, under common control of another person or entity. Indicia of control include, without limitation: interlocking management or ownership; identity of interests among family members, shared facilities and equipment; common use of employees; or organization of a business entity following the ineligibility of a business entity to do business with federal or state or local government, including the City, using substantially the same management, ownership, or principals as the ineligible entity); with respect to Contractors, the term Affiliated Entity means a person or entity that directly or indirectly controls the Contractor, is controlled by it, or, with the Contractor, is under common control of another person or entity;
• any responsible official of the Disclosing Party, any Contractor or any Affiliated Entity or any other official, agent or employee of the Disclosing Party, any Contractor or any Affiliated Entity, acting pursuant to the direction or authorization of a responsible official of the Disclosing Party, any Contractor or any Affiliated Entity (collectively "Agents").

Neither the Disclosing Party, nor any Contractor, nor any Affiliated Entity of either the Disclosing Party or any Contractor nor any Agents have, during the five years before the date this EDS is signed, or, with respect to a Contractor, an Affiliated Entity, or an Affiliated Entity of a Contractor during the five years before the date of such Contractor's or Affiliated Entity's contract or engagement in connection with the Matter:

a. bribed or attempted to bribe, or been convicted or adjudged guilty of bribery or attempting to bribe, a public officer or employee of the City, the State of Illinois, or any agency of the federal government or of any state or local government in the United States of America, in that officer's or employee's official capacity;

b. agreed or colluded with other bidders or prospective bidders, or been a party to any such agreement, or been convicted or adjudged guilty of agreement or collusion among bidders or prospective bidders, in restraint of freedom of competition by agreement to bid a fixed price or otherwise; or

c. made an admission of such conduct described in a. or b. above that is a matter of record, but have not been prosecuted for such conduct; or

d. violated the provisions of Municipal Code Section 2-92-610 (Living Wage Ordinance).

4. Neither the Disclosing Party, Affiliated Entity or Contractor, or any of their employees, officials, agents or partners, is barred from contracting with any unit of state or local government as a result of engaging in or being convicted of (1) bid-rigging in violation of 720 ILCS 5/33E-3; (2) bid-rotating in violation of 720 ILCS 5/33E-4; or (3) any similar offense of any state or of the United States of America that contains the same elements as the offense of bid-rigging or bid-rotating.

5. Neither the Disclosing Party nor any Affiliated Entity is listed on any of the following lists maintained by the Office of Foreign Assets Control of the U.S. Department of the Treasury or the Bureau of Industry and Security of the U.S. Department of Commerce or their successors: the Specially Designated Nationals List, the Denied Persons List, the Unverified List, the Entity List and the Debarred List.

6. The Disclosing Party understands and shall comply with the applicable requirements of Chapters 2-55 (Legislative Inspector General), 2-56 (Inspector General) and 2-156 (Governmental Ethics) of the Municipal Code.

7. If the Disclosing Party is unable to certify to any of the above statements in this Part B (Further Certifications), the Disclosing Party must explain below:

SEE ATTACHMENT A

If the letters "NA," the word "None," or no response appears on the lines above, it will be conclusively presumed that the Disclosing Party certified to the above statements.

8. To the best of the Disclosing Party's knowledge after reasonable inquiry, the following is a complete list of all current employees of the Disclosing Party who were, at any time during the 12-month period preceding the execution date of this EDS, an employee, or elected or appointed official, of the City of Chicago (if none, indicate with "N/A" or "none").

None

9. To the best of the Disclosing Party's knowledge after reasonable inquiry, the following is a complete list of all gifts that the Disclosing Party has given or caused to be given, at any time during the 12-month period preceding the execution date of this EDS, to an employee, or elected or appointed official, of the City of Chicago. For purposes of this statement, a "gift" does not include: (i) anything made generally available to City employees or to the general public, or (ii) food or drink provided in the course of official City business and having a retail value of less than $20 per recipient (if none, indicate with "N/A" or "none"). As to any gift listed below, please also list the name of the City recipient.

None

C. CERTIFICATION OF STATUS AS FINANCIAL INSTITUTION

1. The Disclosing Party certifies that the Disclosing Party (check one)

[ ] is [X] is not

a "financial institution" as defined in Section 2-32-455(b) of the Municipal Code.

2. If the Disclosing Party IS a financial institution, then the Disclosing Party pledges:

"We are not and will not become a predatory lender as defined in Chapter 2-32 of the Municipal Code. We further pledge that none of our affiliates is, and none of them will become, a predatory lender as defined in Chapter 2-32 of the Municipal Code. We understand that becoming a predatory lender or becoming an affiliate of a predatory lender may result in the loss of the privilege of doing business with the City."

If the Disclosing Party is unable to make this pledge because it or any of its affiliates (as defined in Section 2-32-455(b) of the Municipal Code) is a predatory lender within the meaning of Chapter 2-32 of the Municipal Code, explain here (attach additional pages if necessary):

If the letters "NA," the word "None," or no response appears on the lines above, it will be conclusively presumed that the Disclosing Party certified to the above statements.

D. CERTIFICATION REGARDING INTEREST IN CITY BUSINESS

Any words or terms that are defined in Chapter 2-156 of the Municipal Code have the same meanings when used in this Part D.

1. In accordance with Section 2-156-110 of the Municipal Code: Does any official or employee of the City have a financial interest in his or her own name or in the name of any other person or entity in the Matter?

[ ] Yes [X] No SEE ATTACHMENT A

NOTE: If you checked "Yes" to Item D.1., proceed to Items D.2. and D.3. If you checked "No" to Item D.1., proceed to Part E.

2. Unless sold pursuant to a process of competitive bidding, or otherwise permitted, no City elected official or employee shall have a financial interest in his or her own name or in the name of any other person or entity in the purchase of any property that (i) belongs to the City, or (ii) is sold for taxes or assessments, or (iii) is sold by virtue of legal process at the suit of the City (collectively, "City Property Sale"). Compensation for property taken pursuant to the City's eminent domain power does not constitute a financial interest within the meaning of this Part D.

Does the Matter involve a City Property Sale?

[ ] Yes [ ] No

3. If you checked "Yes" to Item D.1., provide the names and business addresses of the City officials or employees having such interest and identify the nature of such interest:

Name	Business Address	Nature of Interest

4. The Disclosing Party further certifies that no prohibited financial interest in the Matter will be acquired by any City official or employee. SEE ATTACHMENT A

E. CERTIFICATION REGARDING SLAVERY ERA BUSINESS

Please check either 1. or 2. below. If the Disclosing Party checks 2., the Disclosing Party must disclose below or in an attachment to this EDS all information required by paragraph 2. Failure to

comply with these disclosure requirements may make any contract entered into with the City in connection with the Matter voidable by the City.

_X_ 1. The Disclosing Party verifies that the Disclosing Party has searched any and all records of the Disclosing Party and any and all predecessor entities regarding records of investments or profits from slavery or slaveholder insurance policies during the slavery era (including insurance policies issued to slaveholders that provided coverage for damage to or injury or death of their slaves), and the Disclosing Party has found no such records.

____2. The Disclosing Party verifies that, as a result of conducting the search in step 1 above, the Disclosing Party has found records of investments or profits from slavery or slaveholder insurance policies. The Disclosing Party verifies that the following constitutes full disclosure of all such records, including the names of any and all slaves or slaveholders described in those records:

_____

_____

_____

_____

SECTION VI -- CERTIFICATIONS FOR FEDERALLY FUNDED MATTERS

NOTE: If the Matter is federally funded, complete this Section VI. **If the Matter is not federally funded**, proceed to Section VII. For purposes of this Section VI, tax credits allocated by the City and proceeds of debt obligations of the City are not federal funding.

A. CERTIFICATION REGARDING LOBBYING

1. List below the names of all persons or entities registered under the federal Lobbying Disclosure Act of 1995 who have made lobbying contacts on behalf of the Disclosing Party with respect to the Matter: (Add sheets if necessary):

Not Applicable

_____

_____

(If no explanation appears or begins on the lines above, or if the letters "NA" or if the word "None" appear, it will be conclusively presumed that the Disclosing Party means that NO persons or entities registered under the Lobbying Disclosure Act of 1995 have made lobbying contacts on behalf of the Disclosing Party with respect to the Matter.)

2. The Disclosing Party has not spent and will not expend any federally appropriated funds to pay any person or entity listed in Paragraph A.1. above for his or her lobbying activities or to pay any person or entity to influence or attempt to influence an officer or employee of any agency, as defined by applicable federal law, a member of Congress, an officer or employee of Congress, or an employee of a member of Congress, in connection with the award of any federally funded contract, making any federally funded grant or loan, entering into any cooperative agreement, or to extend, continue, renew, amend, or modify any federally funded contract, grant, loan, or cooperative agreement.

3. The Disclosing Party will submit an updated certification at the end of each calendar quarter in which there occurs any event that materially affects the accuracy of the statements and information set forth in paragraphs A.1. and A.2. above.

4. The Disclosing Party certifies that either: (i) it is not an organization described in section 501(c)(4) of the Internal Revenue Code of 1986; or (ii) it is an organization described in section 501(c)(4) of the Internal Revenue Code of 1986 but has not engaged and will not engage in "Lobbying Activities".

5. If the Disclosing Party is the Applicant, the Disclosing Party must obtain certifications equal in form and substance to paragraphs A.1. through A.4. above from all subcontractors before it awards any subcontract and the Disclosing Party must maintain all such subcontractors' certifications for the duration of the Matter and must make such certifications promptly available to the City upon request.

B. CERTIFICATION REGARDING EQUAL EMPLOYMENT OPPORTUNITY

If the Matter is federally funded, federal regulations require the Applicant and all proposed subcontractors to submit the following information with their bids or in writing at the outset of negotiations. Not Applicable

Is the Disclosing Party the Applicant?

[ ] Yes [ ] No

If "Yes," answer the three questions below:

1. Have you developed and do you have on file affirmative action programs pursuant to applicable federal regulations? (See 41 CFR Part 60-2.)
[ ] Yes [ ] No

2. Have you filed with the Joint Reporting Committee, the Director of the Office of Federal Contract Compliance Programs, or the Equal Employment Opportunity Commission all reports due under the applicable filing requirements?
[ ] Yes [ ] No

3. Have you participated in any previous contracts or subcontracts subject to the equal opportunity clause?
[ ] Yes [ ] No

If you checked "No" to question 1. or 2. above, please provide an explanation:

_____

_____

SECTION VII -- ACKNOWLEDGMENTS, CONTRACT INCORPORATION, COMPLIANCE, PENALTIES, DISCLOSURE

The Disclosing Party understands and agrees that:

A. The certifications, disclosures, and acknowledgments contained in this EDS will become part of any contract or other agreement between the Applicant and the City in connection with the Matter, whether procurement, City assistance, or other City action, and are material inducements to the City's execution of any contract or taking other action with respect to the Matter. The Disclosing Party understands that it must comply with all statutes, ordinances, and regulations on which this EDS is based.

B. The City's Governmental Ethics and Campaign Financing Ordinances, Chapters 2-156 and 2-164 of the Municipal Code, impose certain duties and obligations on persons or entities seeking City contracts, work, business, or transactions. The full text of these ordinances and a training program is available on line at www.cityofchicago.org/Ethics, and may also be obtained from the City's Board of Ethics, 740 N.

Sedgwick St., Suite 500, Chicago, IL 60610, (312) 744-9660. The Disclosing Party must comply fully with the applicable ordinances.

C. If the City determines that any information provided in this EDS is false, incomplete or inaccurate, any contract or other agreement in connection with which it is submitted may be rescinded or be void or voidable, and the City may pursue any remedies under the contract or agreement (if not rescinded or void), at law, or in equity, including terminating the Disclosing Party's participation in the Matter and/or declining to allow the Disclosing Party to participate in other transactions with the City. Remedies at law for a false statement of material fact may include incarceration and an award to the City of treble damages.

D. It is the City's policy to make this document available to the public on its Internet site and/or upon request. Some or all of the information provided on this EDS and any attachments to this EDS may be made available to the public on the Internet, in response to a Freedom of Information Act request, or otherwise. By completing and signing this EDS, the Disclosing Party waives and releases any possible rights or claims which it may have against the City in connection with the public release of information contained in this EDS and also authorizes the City to verify the accuracy of any information submitted in this EDS.

E. The information provided in this EDS must be kept current. In the event of changes, the Disclosing Party must supplement this EDS up to the time the City takes action on the Matter. If the Matter is a contract being handled by the City's Department of Procurement Services, the Disclosing Party must update this EDS as the contract requires. **NOTE:** With respect to Matters subject to Article 1 of Chapter 1-23 of the Municipal Code (imposing **PERMANENT INELIGIBILITY** for certain specified offenses), the information provided herein regarding eligibility must be kept current for a longer period, as required by Chapter 1-23 and Section 2-154-020 of the Municipal Code.

The Disclosing Party represents and warrants that:

F.1. The Disclosing Party is not delinquent in the payment of any tax administered by the Illinois Department of Revenue, nor are the Disclosing Party or its Affiliated Entities delinquent in paying any fine, fee, tax or other charge owed to the City. This includes, but is not limited to, all water charges, sewer charges, license fees, parking tickets, property taxes or sales taxes.

SEE ATTACHMENT A

F.2 If the Disclosing Party is the Applicant, the Disclosing Party and its Affiliated Entities will not use, nor permit their subcontractors to use, any facility listed by the U.S. E.P.A. on the federal Excluded Parties List System ("EPLS") maintained by the U. S. General Services Administration.

F.3 If the Disclosing Party is the Applicant, the Disclosing Party will obtain from any contractors/subcontractors hired or to be hired in connection with the Matter certifications equal in form and substance to those in F.1. and F.2. above and will not, without the prior written consent of the City, use any such contractor/subcontractor that does not provide such certifications or that the Disclosing Party has reason to believe has not provided or cannot provide truthful certifications.

NOTE: If the Disclosing Party cannot certify as to any of the items in F.1., F.2. or F.3. above, an explanatory statement must be attached to this EDS.

CERTIFICATION

Under penalty of perjury, the person signing below: (1) warrants that he/she is authorized to execute this EDS and Appendix A (if applicable) on behalf of the Disclosing Party, and (2) warrants that all certifications and statements contained in this EDS and Appendix A (if applicable) are true, accurate and complete as of the date furnished to the City.

JPMorgan Chase Bank, N.A. as Trustee for Commingled Pension Trust Fund (Special Situation Property) of JPMorgan Chase Bank, N.A.
(Print or type name of Disclosing Party)

By: _____
(Sign here)

Scott J. Strauss
(Print or type name of person signing)

Executive Director
(Print or type title of person signing)

Signed and sworn to before me on (date) February 5, 2016
at New York County, New York (state).

_____ Notary Public.

Commission expires: January 31, 2017

SUSAN VANETTEN WEISENFELD
Notary Public, State of New York
Qualified in Kings County
No. 01WE6121667
My Commission Expires Jan. 31, 2017

CITY OF CHICAGO
ECONOMIC DISCLOSURE STATEMENT AND AFFIDAVIT
APPENDIX A

FAMILIAL RELATIONSHIPS WITH ELECTED CITY OFFICIALS AND DEPARTMENT HEADS

This Appendix is to be completed only by (a) the Applicant, and (b) any legal entity which has a direct ownership interest in the Applicant exceeding 7.5 percent. It is not to be completed by any legal entity which has only an indirect ownership interest in the Applicant.

Under Municipal Code Section 2-154-015, the Disclosing Party must disclose whether such Disclosing Party or any "Applicable Party" or any Spouse or Domestic Partner thereof currently has a "familial relationship" with any elected city official or department head. A "familial relationship" exists if, as of the date this EDS is signed, the Disclosing Party or any "Applicable Party" or any Spouse or Domestic Partner thereof is related to the mayor, any alderman, the city clerk, the city treasurer or any city department head as spouse or domestic partner or as any of the following, whether by blood or adoption: parent, child, brother or sister, aunt or uncle, niece or nephew, grandparent, grandchild, father-in-law, mother-in-law, son-in-law, daughter-in-law, stepfather or stepmother, stepson or stepdaughter, stepbrother or stepsister or half-brother or half-sister.

"Applicable Party" means (1) all executive officers of the Disclosing Party listed in Section II.B.1.a., if the Disclosing Party is a corporation; all partners of the Disclosing Party, if the Disclosing Party is a general partnership; all general partners and limited partners of the Disclosing Party, if the Disclosing Party is a limited partnership; all managers, managing members and members of the Disclosing Party, if the Disclosing Party is a limited liability company; (2) all principal officers of the Disclosing Party; and (3) any person having more than a 7.5 percent ownership interest in the Disclosing Party. "Principal officers" means the president, chief operating officer, executive director, chief financial officer, treasurer or secretary of a legal entity or any person exercising similar authority.

Does the Disclosing Party or any "Applicable Party" or any Spouse or Domestic Partner thereof currently have a "familial relationship" with an elected city official or department head?

[ ] Yes [X] No To the Authorized Representative's knowledge, information and belief after reasonable inquiry

If yes, please identify below (1) the name and title of such person, (2) the name of the legal entity to which such person is connected; (3) the name and title of the elected city official or department head to whom such person has a familial relationship, and (4) the precise nature of such familial relationship.

ATTACHMENT A
TO
CITY OF CHICAGO
ECONOMIC DISCLOSURE STATEMENT AND AFFIDAVIT
FILED BY
COMMINGLED PENSION TRUST FUND (SPECIAL SITUATION PROPERTY) OF JPMORGAN CHASE BANK, N.A. as TRUSTEE
(as a Disclosing Party holding an interest in the Applicant)

Responses contained in the corresponding EDS and this Attachment A are true, accurate and complete based on the undersigned's ("Authorized Representative") knowledge, information and belief, upon due inquiry by relying on information provided by other employees of the Disclosing Party's Trustee and its affiliates or subsidiaries. The Disclosing Party is a collective investment pension trust fund without any employees that is managed by, and acts solely through, its Trustee as identified in the corresponding EDS, and all responses contained in the corresponding EDS and this Attachment A are based upon these underlying facts.

To the extent certifications in the EDS include "Affiliated Entities" of the Disclosing Party, this Attachment A includes disclosures relating to the Trustee of the Disclosing Party and the Trustee's subsidiary entities. Those sections of this Attachment are in the process of being updated. The Disclosing Party will provide the City of Chicago with an update to this Disclosure Statement if there are any material changes to the matters disclosed herein.

SECTION V: CERTIFICATIONS

B. FURTHER CERTIFICATIONS

B.2 (a-e) With respect to Section V, paragraph B.2 (a-e), the Authorized Representative certifies based on the Authorized Representative's knowledge, information, and belief, upon due inquiry, that such statements are accurate with respect to the trustee of the Disclosing Party. Based on the Authorized Representative's knowledge, information, and belief, upon due inquiry, JPMorgan Chase & Co. and/or its subsidiaries (collectively, the "Firm") are defendants or putative defendants in numerous legal proceedings, including private civil litigations and regulatory/government investigations. The litigations range from individual actions involving a single plaintiff to class action lawsuits with potentially millions of class members. Investigations involve both formal and informal proceedings, by both governmental agencies and self-regulatory organizations. These legal proceedings are at varying stages of adjudication, arbitration or investigation, and involve each of the Firm's lines of business and geographies and a wide variety of claims (including common law tort and contract claims and statutory antitrust, securities and consumer protection claims), some of which present novel legal theories. Based on current knowledge, the Firm believes it has asserted meritorious defenses to the claims asserted against it in its currently outstanding legal proceedings, intends to defend itself vigorously in all such matters and does not believe that any pending legal proceeding would have a material effect on the Firm's performance of the services contemplated by the RFP. For further

discussion, please refer to JPMorgan Chase & Co.'s publicly-filed disclosures, including its most recent Annual Report on Form 10-K and Quarterly Reports on Form 10-Q filed with the U.S. Securities and Exchange Commission (available at: http://investor.shareholder.com/jpmorganchase/sec.cfm). Reference is also made to a press release issued on May 20, 2015 concerning settlements related to foreign exchange activities (available at http://investor.shareholder.com/jpmorganchase/releasedetail.cfm?ReleaseID=914105).

On May 20, 2015, JPMorgan Chase & Co. entered a plea of guilty to a single violation of federal antitrust law and is currently awaiting sentencing by the court. Additional information regarding the plea and resolutions of other investigations related to the Firm's foreign exchange activities is available via May 20, 2015 press release (available at http://investor.shareholder.com/jpmorganchase/releasedetail.cfm?ReleaseID=914105).

B.3 (a&d) The Authorized Representative certifies on behalf of the Disclosing Party the accuracy of the statements contained in Section V, paragraph B.3 (a & d) only as to the Disclosing Party and its trustee. Based on the Authorized Representative's knowledge, information, and belief, upon due inquiry, JPMorgan Chase & Co. and/or its subsidiaries (collectively, the "Firm") are defendants or putative defendants in numerous legal proceedings, including private civil litigations and regulatory/government investigations. The litigations range from individual actions involving a single plaintiff to class action lawsuits with potentially millions of class members. Investigations involve both formal and informal proceedings, by both governmental agencies and self-regulatory organizations. These legal proceedings are at varying stages of adjudication, arbitration or investigation, and involve each of the Firm's lines of business and geographies and a wide variety of claims (including common law tort and contract claims and statutory antitrust, securities and consumer protection claims), some of which present novel legal theories. Based on current knowledge, the Firm believes it has asserted meritorious defenses to the claims asserted against it in its currently outstanding legal proceedings, intends to defend itself vigorously in all such matters and does not believe that any pending legal proceeding would have a material effect on the Firm's performance of the services contemplated by the RFP. For further discussion, please refer to JPMorgan Chase & Co.'s publicly-filed disclosures, including its most recent Annual Report on Form 10-K and Quarterly Reports on Form 10-Q filed with the U.S. Securities and Exchange Commission (available at: http://investor.shareholder.com/jpmorganchase/sec.cfm). Reference is also made to a press release issued on May 20, 2015 concerning settlements related to foreign exchange activities (available at http://investor.shareholder.com/jpmorganchase/releasedetail.cfm?ReleaseID=914105). Furthermore, with respect to the Living Wage ordinance, the Disclosing Party has not, during the five years before the execution date of this EDS, been determined to have violated the provisions of Municipal Code Section 2-92-610 (Living Wage Ordinance) as it relates to base wages.

B.3 (b&c) & B.4 The Disclosing Party has not agreed or colluded with other bidders or prospective bidders as to this transaction, or been a party to any such agreement. Based on the Authorized Representative's knowledge, information, and belief, upon due inquiry, the Disclosing Party has not been convicted or adjudged guilty of agreement or collusion among bidders or prospective bidders, in restraint of freedom of competition by agreement to bid a fixed price or otherwise. Based on the Authorized Representative's knowledge, information, and belief, upon due inquiry, the Disclosing Party has not made an admission of such conduct described in B.3 a. or b. above that is a matter of record, and has not been prosecuted for such conduct, except to the extent set forth in the summaries of material legal proceedings involving JPMorgan Chase & Co. or its subsidiaries within the last five years are referenced in JPMorgan Chase & Co.'s Form 10-K, Form 10-Q, and any Form 8-K filing, all as filed with the Securities and Exchange Commission ("SEC") and all available through J.P. Morgan's internet site http://investor.shareholder.com/jpmorganchase/sec.cfm or through the SEC's internet site (www.sec.gov) (the "SEC filings") and the public record of each matter identified in the SEC filings. The Authorized Representative certifies based on the Authorized Representative's knowledge, information, and belief, upon due inquiry, none of the foregoing matters would have a material adverse effect on this transaction.

The Authorized Representative certifies on behalf of the Disclosing Party, as to the statements contained in Section VII, paragraph F.1 that based on the Authorized Representative's knowledge, information, and belief, upon due inquiry, that neither the Disclosing Party nor its affiliates are delinquent in paying any fine, fee, tax or other charge owed to the State of Illinois or the City of Chicago except for taxes that are being contested in good faith by appropriate legal proceeding and possible delinquencies in paying a fine, fee, tax or other charge related to (i) property mortgaged to the Disclosing Party or its affiliates, (ii) property owned by the Disclosing Party or its affiliates and leased to others, (iii) foreclosed property now owned by the Disclosing Party or its affiliates, (iv) property owned or held by the Disclosing Party or its affiliates as a fiduciary or nominee, and (v) fines, fees, taxes or other charges that are being contested in good faith by the Disclosing Party or its affiliates by appropriate legal proceeding. If there are any outstanding claims that the Disclosing Party is notified of that Disclosing Party was not aware of previously, Disclosing Party will immediately address them.

CITY OF CHICAGO
ECONOMIC DISCLOSURE STATEMENT
AND AFFIDAVIT

SECTION I -- GENERAL INFORMATION

A. Legal name of the Disclosing Party submitting this EDS. Include d/b/a/ if applicable:

_STERLING BAY CAPITAL MANAGEMENT, LLC_____

Check ONE of the following three boxes:

Indicate whether the Disclosing Party submitting this EDS is:

1. [ ] the Applicant
   OR
2. [ ] a legal entity holding a direct or indirect interest in the Applicant. State the legal name of the Applicant in which the Disclosing Party holds an interest: _____
   OR
3. [x] a legal entity with a right of control (see Section II.B.1.) State the legal name of the entity in which the Disclosing Party holds a right of control: Fulton West Manager, LLC

B. Business address of the Disclosing Party: 1040 W. RANDOLPH ST., CHICAGO, IL 60607

C. Telephone: 312-466-4100 Fax: 312-466-4101 Email: asimpson@sterlingbay.com

D. Name of contact person: Anna Simpson

E. Federal Employer Identification No. (if you have one):

F. Brief description of contract, transaction or other undertaking (referred to below as the "Matter") to which this EDS pertains. (Include project number and location of property, if applicable):
Application for removal of restrictive use covenant against property located at 1330 W. Fulton St., Chicago, 300 N. Elizabeth, Chicago, and 323 N. Ada, Chciago

G. Which City agency or department is requesting this EDS? CDOT

If the Matter is a contract being handled by the City's Department of Procurement Services, please complete the following:

Specification # _____N/A_____ and Contract # _____N/A_____

SECTION II -- DISCLOSURE OF OWNERSHIP INTERESTS

A. NATURE OF THE DISCLOSING PARTY

1. Indicate the nature of the Disclosing Party:

[ ] Person
[ ] Publicly registered business corporation
[ ] Privately held business corporation
[ ] Sole proprietorship
[ ] General partnership
[ ] Limited partnership
[ ] Trust
[X] Limited liability company
[ ] Limited liability partnership
[ ] Joint venture
[ ] Not-for-profit corporation
(Is the not-for-profit corporation also a 501(c)(3))?
[ ] Yes [ ] No
[ ] Other (please specify)

_____

2. For legal entities, the state (or foreign country) of incorporation or organization, if applicable:

_____Delaware_____

3. For legal entities not organized in the State of Illinois: Has the organization registered to do business in the State of Illinois as a foreign entity?

[X] Yes [ ] No [ ] N/A

B. IF THE DISCLOSING PARTY IS A LEGAL ENTITY:

1. List below the full names and titles of all executive officers and all directors of the entity. **NOTE:** For not-for-profit corporations, also list below all members, if any, which are legal entities. If there are no such members, write "no members." For trusts, estates or other similar entities, list below the legal titleholder(s).

If the entity is a general partnership, limited partnership, limited liability company, limited liability partnership or joint venture, list below the name and title of each general partner, managing member, manager or any other person or entity that controls the day-to-day management of the Disclosing Party. **NOTE**: Each legal entity listed below must submit an EDS on its own behalf.

Name	Title
_ANDREW GLOOR	MANAGER
_SCOTT GOODMAN	MANAGER

2. Please provide the following information concerning each person or entity having a direct or indirect beneficial interest (including ownership) in excess of 7.5% of the Disclosing Party. Examples of such an interest include shares in a corporation, partnership interest in a partnership or joint venture,

interest of a member or manager in a limited liability company, or interest of a beneficiary of a trust, estate or other similar entity. If none, state "None." **NOTE**: Pursuant to Section 2-154-030 of the Municipal Code of Chicago ("Municipal Code"), the City may require any such additional information from any applicant which is reasonably intended to achieve full disclosure.

Name	Business Address	Percentage Interest in the Disclosing Party
GOODMAN HOLDINGS,L.L.C.-	1040 W. RANDOLPH ST., CHICAGO, IL 60607-	25%
GLOOR HOLDINGS, LLC-	1040 W. RANDOLPH ST., CHICAGO, IL 60607-	40%
STERLING PRINCIPALS, LLC-	1040 W. RANDOLPH ST., CHICAGO, IL 60607-	35%

SECTION III -- BUSINESS RELATIONSHIPS WITH CITY ELECTED OFFICIALS

Has the Disclosing Party had a "business relationship," as defined in Chapter 2-156 of the Municipal Code, with any City elected official in the 12 months before the date this EDS is signed?

[ ] Yes [x] No

If yes, please identify below the name(s) of such City elected official(s) and describe such relationship(s):

SECTION IV -- DISCLOSURE OF SUBCONTRACTORS AND OTHER RETAINED PARTIES

The Disclosing Party must disclose the name and business address of each subcontractor, attorney, lobbyist, accountant, consultant and any other person or entity whom the Disclosing Party has retained or expects to retain in connection with the Matter, as well as the nature of the relationship, and the total amount of the fees paid or estimated to be paid. The Disclosing Party is not required to disclose employees who are paid solely through the Disclosing Party's regular payroll.

"Lobbyist" means any person or entity who undertakes to influence any legislative or administrative action on behalf of any person or entity other than: (1) a not-for-profit entity, on an unpaid basis, or (2) himself. "Lobbyist" also means any person or entity any part of whose duties as an employee of another includes undertaking to influence any legislative or administrative action.

If the Disclosing Party is uncertain whether a disclosure is required under this Section, the Disclosing Party must either ask the City whether disclosure is required or make the disclosure.

Name (indicate whether retained or anticipated to be retained)	Business Address	Relationship to Disclosing Party (subcontractor, attorney, lobbyist, etc.)	Fees (indicate whether paid or estimated.) **NOTE:** "hourly rate" or "t.b.d." is not an acceptable response.

(Add sheets if necessary)

[X] Check here if the Disclosing Party has not retained, nor expects to retain, any such persons or entities.

SECTION V -- CERTIFICATIONS

A. COURT-ORDERED CHILD SUPPORT COMPLIANCE

Under Municipal Code Section 2-92-415, substantial owners of business entities that contract with the City must remain in compliance with their child support obligations throughout the contract's term.

Has any person who directly or indirectly owns 10% or more of the Disclosing Party been declared in arrearage on any child support obligations by any Illinois court of competent jurisdiction?

[ ] Yes [X] No [ ] No person directly or indirectly owns 10% or more of the Disclosing Party.

If "Yes," has the person entered into a court-approved agreement for payment of all support owed and is the person in compliance with that agreement?

[ ] Yes [ ] No

B. FURTHER CERTIFICATIONS

1. Pursuant to Municipal Code Chapter 1-23, Article I ("Article I")(which the Applicant should consult for defined terms (e.g., "doing business") and legal requirements), if the Disclosing Party submitting this EDS is the Applicant and is doing business with the City, then the Disclosing Party certifies as follows: (i) neither the Applicant nor any controlling person is currently indicted or charged with, or has admitted guilt of, or has ever been convicted of, or placed under supervision for, any criminal offense involving actual, attempted, or conspiracy to commit bribery, theft, fraud, forgery, perjury, dishonesty or deceit against an officer or employee of the City or any sister agency; and (ii) the Applicant understands and acknowledges that compliance with Article I is a continuing requirement for doing business with the City. NOTE: If Article I applies to the Applicant, the permanent compliance timeframe in Article I supersedes some five-year compliance timeframes in certifications 2 and 3 below.

2. The Disclosing Party and, if the Disclosing Party is a legal entity, all of those persons or entities identified in Section II.B.1. of this EDS:

a. are not presently debarred, suspended, proposed for debarment, declared ineligible or voluntarily excluded from any transactions by any federal, state or local unit of government;

b. have not, within a five-year period preceding the date of this EDS, been convicted of a criminal offense, adjudged guilty, or had a civil judgment rendered against them in connection with: obtaining, attempting to obtain, or performing a public (federal, state or local) transaction or contract under a public transaction; a violation of federal or state antitrust statutes; fraud; embezzlement; theft; forgery; bribery; falsification or destruction of records; making false statements; or receiving stolen property;

c. are not presently indicted for, or criminally or civilly charged by, a governmental entity (federal, state or local) with committing any of the offenses set forth in clause B.2.b. of this Section V;

d. have not, within a five-year period preceding the date of this EDS, had one or more public transactions (federal, state or local) terminated for cause or default; and

e. have not, within a five-year period preceding the date of this EDS, been convicted, adjudged guilty, or found liable in a civil proceeding, or in any criminal or civil action, including actions concerning environmental violations, instituted by the City or by the federal government, any state, or any other unit of local government.

3. The certifications in subparts 3, 4 and 5 concern:

• the Disclosing Party;
• any "Contractor" (meaning any contractor or subcontractor used by the Disclosing Party in connection with the Matter, including but not limited to all persons or legal entities disclosed under Section IV, "Disclosure of Subcontractors and Other Retained Parties");
• any "Affiliated Entity" (meaning a person or entity that, directly or indirectly: controls the Disclosing Party, is controlled by the Disclosing Party, or is, with the Disclosing Party, under common control of another person or entity. Indicia of control include, without limitation: interlocking management or ownership; identity of interests among family members, shared facilities and equipment; common use of employees; or organization of a business entity following the ineligibility of a business entity to do business with federal or state or local government, including the City, using substantially the same management, ownership, or principals as the ineligible entity); with respect to Contractors, the term Affiliated Entity means a person or entity that directly or indirectly controls the Contractor, is controlled by it, or, with the Contractor, is under common control of another person or entity;
• any responsible official of the Disclosing Party, any Contractor or any Affiliated Entity or any other official, agent or employee of the Disclosing Party, any Contractor or any Affiliated Entity, acting pursuant to the direction or authorization of a responsible official of the Disclosing Party, any Contractor or any Affiliated Entity (collectively "Agents").

Neither the Disclosing Party, nor any Contractor, nor any Affiliated Entity of either the Disclosing Party or any Contractor nor any Agents have, during the five years before the date this EDS is signed, or, with respect to a Contractor, an Affiliated Entity, or an Affiliated Entity of a Contractor during the five years before the date of such Contractor's or Affiliated Entity's contract or engagement in connection with the Matter:

a. bribed or attempted to bribe, or been convicted or adjudged guilty of bribery or attempting to bribe, a public officer or employee of the City, the State of Illinois, or any agency of the federal government or of any state or local government in the United States of America, in that officer's or employee's official capacity;

b. agreed or colluded with other bidders or prospective bidders, or been a party to any such agreement, or been convicted or adjudged guilty of agreement or collusion among bidders or prospective bidders, in restraint of freedom of competition by agreement to bid a fixed price or otherwise; or

c. made an admission of such conduct described in a. or b. above that is a matter of record, but have not been prosecuted for such conduct; or

d. violated the provisions of Municipal Code Section 2-92-610 (Living Wage Ordinance).

4. Neither the Disclosing Party, Affiliated Entity or Contractor, or any of their employees, officials, agents or partners, is barred from contracting with any unit of state or local government as a result of engaging in or being convicted of (1) bid-rigging in violation of 720 ILCS 5/33E-3; (2) bid-rotating in violation of 720 ILCS 5/33E-4; or (3) any similar offense of any state or of the United States of America that contains the same elements as the offense of bid-rigging or bid-rotating.

5. Neither the Disclosing Party nor any Affiliated Entity is listed on any of the following lists maintained by the Office of Foreign Assets Control of the U.S. Department of the Treasury or the Bureau of Industry and Security of the U.S. Department of Commerce or their successors: the Specially Designated Nationals List, the Denied Persons List, the Unverified List, the Entity List and the Debarred List.

6. The Disclosing Party understands and shall comply with the applicable requirements of Chapters 2-55 (Legislative Inspector General), 2-56 (Inspector General) and 2-156 (Governmental Ethics) of the Municipal Code.

7. If the Disclosing Party is unable to certify to any of the above statements in this Part B (Further Certifications), the Disclosing Party must explain below

_N/A_____

If the letters "NA," the word "None," or no response appears on the lines above, it will be conclusively presumed that the Disclosing Party certified to the above statements.

8. To the best of the Disclosing Party's knowledge after reasonable inquiry, the following is a complete list of all current employees of the Disclosing Party who were, at any time during the 12-month period preceding the execution date of this EDS, an employee, or elected or appointed official, of the City of Chicago (if none, indicate with "N/A" or "none").

___N/A_____

9. To the best of the Disclosing Party's knowledge after reasonable inquiry, the following is a complete list of all gifts that the Disclosing Party has given or caused to be given, at any time during the 12-month period preceding the execution date of this EDS, to an employee, or elected or appointed official, of the City of Chicago. For purposes of this statement, a "gift" does not include: (i) anything made generally available to City employees or to the general public, or (ii) food or drink provided in the course of official City business and having a retail value of less than $20 per recipient (if none, indicate with "N/A" or "none"). As to any gift listed below, please also list the name of the City recipient.

___N/A_____

C. CERTIFICATION OF STATUS AS FINANCIAL INSTITUTION

1. The Disclosing Party certifies that the Disclosing Party (check one)

[ ] is [X] is not

a "financial institution" as defined in Section 2-32-455(b) of the Municipal Code.

2. If the Disclosing Party IS a financial institution, then the Disclosing Party pledges:

"We are not and will not become a predatory lender as defined in Chapter 2-32 of the Municipal Code. We further pledge that none of our affiliates is, and none of them will become, a predatory lender as defined in Chapter 2-32 of the Municipal Code. We understand that becoming a predatory lender or becoming an affiliate of a predatory lender may result in the loss of the privilege of doing business with the City."

If the Disclosing Party is unable to make this pledge because it or any of its affiliates (as defined in Section 2-32-455(b) of the Municipal Code) is a predatory lender within the meaning of Chapter 2-32 of the Municipal Code, explain here (attach additional pages if necessary):

__N/A_____

If the letters "NA," the word "None," or no response appears on the lines above, it will be conclusively presumed that the Disclosing Party certified to the above statements.

D. CERTIFICATION REGARDING INTEREST IN CITY BUSINESS

Any words or terms that are defined in Chapter 2-156 of the Municipal Code have the same meanings when used in this Part D.

1. In accordance with Section 2-156-110 of the Municipal Code: Does any official or employee of the City have a financial interest in his or her own name or in the name of any other person or entity in the Matter?

[ ] Yes [X] No

NOTE: If you checked "Yes" to Item D.1., proceed to Items D.2. and D.3. If you checked "No" to Item D.1., proceed to Part E.

2. Unless sold pursuant to a process of competitive bidding, or otherwise permitted, no City elected official or employee shall have a financial interest in his or her own name or in the name of any other person or entity in the purchase of any property that (i) belongs to the City, or (ii) is sold for taxes or assessments, or (iii) is sold by virtue of legal process at the suit of the City (collectively, "City Property Sale"). Compensation for property taken pursuant to the City's eminent domain power does not constitute a financial interest within the meaning of this Part D.

Does the Matter involve a City Property Sale?

[ ] Yes [ ] No

3. If you checked "Yes" to Item D.1., provide the names and business addresses of the City officials or employees having such interest and identify the nature of such interest:

Name	Business Address	Nature of Interest

4. The Disclosing Party further certifies that no prohibited financial interest in the Matter will be acquired by any City official or employee.

E. CERTIFICATION REGARDING SLAVERY ERA BUSINESS

Please check either 1. or 2. below. If the Disclosing Party checks 2., the Disclosing Party must disclose below or in an attachment to this EDS all information required by paragraph 2. Failure to

comply with these disclosure requirements may make any contract entered into with the City in connection with the Matter voidable by the City.

_X___1. The Disclosing Party verifies that the Disclosing Party has searched any and all records of the Disclosing Party and any and all predecessor entities regarding records of investments or profits from slavery or slaveholder insurance policies during the slavery era (including insurance policies issued to slaveholders that provided coverage for damage to or injury or death of their slaves), and the Disclosing Party has found no such records.

____2. The Disclosing Party verifies that, as a result of conducting the search in step 1 above, the Disclosing Party has found records of investments or profits from slavery or slaveholder insurance policies. The Disclosing Party verifies that the following constitutes full disclosure of all such records, including the names of any and all slaves or slaveholders described in those records:

_____

_____

_____

_____

SECTION VI -- CERTIFICATIONS FOR FEDERALLY FUNDED MATTERS

NOTE: If the Matter is federally funded, complete this Section VI. **If the Matter is not federally funded**, proceed to Section VII. For purposes of this Section VI, tax credits allocated by the City and proceeds of debt obligations of the City are not federal funding.

A. CERTIFICATION REGARDING LOBBYING

1. List below the names of all persons or entities registered under the federal Lobbying Disclosure Act of 1995 who have made lobbying contacts on behalf of the Disclosing Party with respect to the Matter: (Add sheets if necessary):

__N/A_____

_____

_____

(If no explanation appears or begins on the lines above, or if the letters "NA" or if the word "None" appear, it will be conclusively presumed that the Disclosing Party means that NO persons or entities registered under the Lobbying Disclosure Act of 1995 have made lobbying contacts on behalf of the Disclosing Party with respect to the Matter.)

2. The Disclosing Party has not spent and will not expend any federally appropriated funds to pay any person or entity listed in Paragraph A.1. above for his or her lobbying activities or to pay any person or entity to influence or attempt to influence an officer or employee of any agency, as defined by applicable federal law, a member of Congress, an officer or employee of Congress, or an employee of a member of Congress, in connection with the award of any federally funded contract, making any federally funded grant or loan, entering into any cooperative agreement, or to extend, continue, renew, amend, or modify any federally funded contract, grant, loan, or cooperative agreement.

3. The Disclosing Party will submit an updated certification at the end of each calendar quarter in which there occurs any event that materially affects the accuracy of the statements and information set forth in paragraphs A.1. and A.2. above.

4. The Disclosing Party certifies that either: (i) it is not an organization described in section 501(c)(4) of the Internal Revenue Code of 1986; or (ii) it is an organization described in section 501(c)(4) of the Internal Revenue Code of 1986 but has not engaged and will not engage in "Lobbying Activities".

5. If the Disclosing Party is the Applicant, the Disclosing Party must obtain certifications equal in form and substance to paragraphs A.1. through A.4. above from all subcontractors before it awards any subcontract and the Disclosing Party must maintain all such subcontractors' certifications for the duration of the Matter and must make such certifications promptly available to the City upon request.

B. CERTIFICATION REGARDING EQUAL EMPLOYMENT OPPORTUNITY

If the Matter is federally funded, federal regulations require the Applicant and all proposed subcontractors to submit the following information with their bids or in writing at the outset of negotiations.

Is the Disclosing Party the Applicant?

[ ] Yes [ ] No

If "Yes," answer the three questions below:

1. Have you developed and do you have on file affirmative action programs pursuant to applicable federal regulations? (See 41 CFR Part 60-2.)
[ ] Yes [ ] No

2. Have you filed with the Joint Reporting Committee, the Director of the Office of Federal Contract Compliance Programs, or the Equal Employment Opportunity Commission all reports due under the applicable filing requirements?
[ ] Yes [ ] No

3. Have you participated in any previous contracts or subcontracts subject to the equal opportunity clause?
[ ] Yes [ ] No

If you checked "No" to question 1. or 2. above, please provide an explanation:

_____

_____

SECTION VII -- ACKNOWLEDGMENTS, CONTRACT INCORPORATION, COMPLIANCE, PENALTIES, DISCLOSURE

The Disclosing Party understands and agrees that:

A. The certifications, disclosures, and acknowledgments contained in this EDS will become part of any contract or other agreement between the Applicant and the City in connection with the Matter, whether procurement, City assistance, or other City action, and are material inducements to the City's execution of any contract or taking other action with respect to the Matter. The Disclosing Party understands that it must comply with all statutes, ordinances, and regulations on which this EDS is based.

B. The City's Governmental Ethics and Campaign Financing Ordinances, Chapters 2-156 and 2-164 of the Municipal Code, impose certain duties and obligations on persons or entities seeking City contracts, work, business, or transactions. The full text of these ordinances and a training program is available on line at www.cityofchicago.org/Ethics, and may also be obtained from the City's Board of Ethics, 740 N.

Sedgwick St., Suite 500, Chicago, IL 60610, (312) 744-9660. The Disclosing Party must comply fully with the applicable ordinances.

C. If the City determines that any information provided in this EDS is false, incomplete or inaccurate, any contract or other agreement in connection with which it is submitted may be rescinded or be void or voidable, and the City may pursue any remedies under the contract or agreement (if not rescinded or void), at law, or in equity, including terminating the Disclosing Party's participation in the Matter and/or declining to allow the Disclosing Party to participate in other transactions with the City. Remedies at law for a false statement of material fact may include incarceration and an award to the City of treble damages.

D. It is the City's policy to make this document available to the public on its Internet site and/or upon request. Some or all of the information provided on this EDS and any attachments to this EDS may be made available to the public on the Internet, in response to a Freedom of Information Act request, or otherwise. By completing and signing this EDS, the Disclosing Party waives and releases any possible rights or claims which it may have against the City in connection with the public release of information contained in this EDS and also authorizes the City to verify the accuracy of any information submitted in this EDS.

E. The information provided in this EDS must be kept current. In the event of changes, the Disclosing Party must supplement this EDS up to the time the City takes action on the Matter. If the Matter is a contract being handled by the City's Department of Procurement Services, the Disclosing Party must update this EDS as the contract requires. **NOTE:** With respect to Matters subject to Article I of Chapter 1-23 of the Municipal Code (imposing **PERMANENT INELIGIBILITY** for certain specified offenses), the information provided herein regarding eligibility must be kept current for a longer period, as required by Chapter 1-23 and Section 2-154-020 of the Municipal Code.

The Disclosing Party represents and warrants that:

F.1. The Disclosing Party is not delinquent in the payment of any tax administered by the Illinois Department of Revenue, nor are the Disclosing Party or its Affiliated Entities delinquent in paying any fine, fee, tax or other charge owed to the City. This includes, but is not limited to, all water charges, sewer charges, license fees, parking tickets, property taxes or sales taxes.

F.2 If the Disclosing Party is the Applicant, the Disclosing Party and its Affiliated Entities will not use, nor permit their subcontractors to use, any facility listed by the U.S. E.P.A. on the federal Excluded Parties List System ("EPLS") maintained by the U. S. General Services Administration.

F.3 If the Disclosing Party is the Applicant, the Disclosing Party will obtain from any contractors/subcontractors hired or to be hired in connection with the Matter certifications equal in form and substance to those in F.1. and F.2. above and will not, without the prior written consent of the City, use any such contractor/subcontractor that does not provide such certifications or that the Disclosing Party has reason to believe has not provided or cannot provide truthful certifications.

NOTE: If the Disclosing Party cannot certify as to any of the items in F.1., F.2. or F.3. above, an explanatory statement must be attached to this EDS.

CERTIFICATION

Under penalty of perjury, the person signing below: (1) warrants that he/she is authorized to execute this EDS and Appendix A (if applicable) on behalf of the Disclosing Party, and (2) warrants that all certifications and statements contained in this EDS and Appendix A (if applicable) are true, accurate and complete as of the date furnished to the City.

STERLING BAY CAPITAL MANAGEMENT, LLC
(Print or type name of Disclosing Party)

By: _____
(Sign here)

ANDREW GLOOR
(Print or type name of person signing)

MANAGER
(Print or type title of person signing)

Signed and sworn to before me on (date) November 25, 2015,
at COOK County, ILLINOIS (state).

_____ Notary Public.

DIANA TOKAT
OFFICIAL SEAL
Notary Public, State of Illinois
My Commission Expires
June 24, 2018

Commission expires: _____.

CITY OF CHICAGO
ECONOMIC DISCLOSURE STATEMENT AND AFFIDAVIT
APPENDIX A

FAMILIAL RELATIONSHIPS WITH ELECTED CITY OFFICIALS AND DEPARTMENT HEADS

This Appendix is to be completed only by (a) the Applicant, and (b) any legal entity which has a direct ownership interest in the Applicant exceeding 7.5 percent. It is not to be completed by any legal entity which has only an indirect ownership interest in the Applicant.

Under Municipal Code Section 2-154-015, the Disclosing Party must disclose whether such Disclosing Party or any "Applicable Party" or any Spouse or Domestic Partner thereof currently has a "familial relationship" with any elected city official or department head. A "familial relationship" exists if, as of the date this EDS is signed, the Disclosing Party or any "Applicable Party" or any Spouse or Domestic Partner thereof is related to the mayor, any alderman, the city clerk, the city treasurer or any city department head as spouse or domestic partner or as any of the following, whether by blood or adoption: parent, child, brother or sister, aunt or uncle, niece or nephew, grandparent, grandchild, father-in-law, mother-in-law, son-in-law, daughter-in-law, stepfather or stepmother, stepson or stepdaughter, stepbrother or stepsister or half-brother or half-sister.

"Applicable Party" means (1) all executive officers of the Disclosing Party listed in Section II.B.1.a., if the Disclosing Party is a corporation; all partners of the Disclosing Party, if the Disclosing Party is a general partnership; all general partners and limited partners of the Disclosing Party, if the Disclosing Party is a limited partnership; all managers, managing members and members of the Disclosing Party, if the Disclosing Party is a limited liability company; (2) all principal officers of the Disclosing Party; and (3) any person having more than a 7.5 percent ownership interest in the Disclosing Party. "Principal officers" means the president, chief operating officer, executive director, chief financial officer, treasurer or secretary of a legal entity or any person exercising similar authority.

Does the Disclosing Party or any "Applicable Party" or any Spouse or Domestic Partner thereof currently have a "familial relationship" with an elected city official or department head?

[ ] Yes [X] No

If yes, please identify below (1) the name and title of such person, (2) the name of the legal entity to which such person is connected; (3) the name and title of the elected city official or department head to whom such person has a familial relationship, and (4) the precise nature of such familial relationship.

(DO NOT SUBMIT THIS PAGE WITH YOUR EDS. The purpose of this page is for you to recertify your EDS prior to submission to City Council or on the date of closing. If unable to recertify truthfully, the Disclosing Party must complete a new EDS with correct or corrected information)

RECERTIFICATION

Generally, for use with City Council matters. Not for City procurements unless requested.

This recertification is being submitted in connection with Application for removal of restrictive use covenant against property located at 1330 W. Fulton, Chicago, 300 N. Elizabeth, Chicago, and 323 N. Ada, Chicago [identify the Matter]. Under penalty of perjury, the person signing below: (1) warrants that he/she is authorized to execute this EDS recertification on behalf of the Disclosing Party, (2) warrants that all certifications and statements contained in the Disclosing Party's original EDS are true, accurate and complete as of the date furnished to the City and continue to be true, accurate and complete as of the date of this recertification, and (3) reaffirms its acknowledgments.

STERLING BAY CAPITAL MANAGEMENT, LLC

(Print or type legal name of Disclosing Party)

Date: February 6, 2016

By: _____

(sign here)

Print or type name of signatory:

ANDREW GLOOR

Title of signatory:

MANAGER

Signed and sworn to before me on [date] February 6, 2016, by Andrew Gloor, at Cook County, Illinois [state].

Agatha Omielan Notary Public.

Commission expires: August 12, 2019.

AGATHA OMIELAN
OFFICIAL SEAL
Notary Public, State of Illinois
My Commission Expires
August 12, 2019

Ver. 11-01-05

CITY OF CHICAGO
ECONOMIC DISCLOSURE STATEMENT
AND AFFIDAVIT

SECTION I -- GENERAL INFORMATION

A. Legal name of the Disclosing Party submitting this EDS. Include d/b/a/ if applicable:

_STERLING BAY CAPITAL PARTNERS I, LLC_____

Check ONE of the following three boxes:

Indicate whether the Disclosing Party submitting this EDS is:

1. [ ] the Applicant

   OR

2. [x] a legal entity holding a direct or indirect interest in the Applicant. State the legal name of the Applicant in which the Disclosing Party holds an interest: Fulton West Land, LLC, 323 N. Ada, LLC , 1330 W. Fulton, LLC

   OR

3. [ ] a legal entity with a right of control (see Section II.B.1.) State the legal name of the entity in which the Disclosing Party holds a right of control:

B. Business address of the Disclosing Party:1040 W. RANDOLPH ST., CHICAGO, IL 60607

C. Telephone: 312-466-4100 Fax: 312-466-4101 Email: asimpson@sterlingbay.com

D. Name of contact person: Anna Simpson

E. Federal Employer Identification No. (if you have one):

F. Brief description of contract, transaction or other undertaking (referred to below as the "Matter") to which this EDS pertains. (Include project number and location of property, if applicable):

Application for removal of restrictive use covenant against property located at 1330 W. Fulton St., Chicago, 300 N. Elizabeth, Chicago, and 323 N. Ada, Chicago

G. Which City agency or department is requesting this EDS? CDOT

If the Matter is a contract being handled by the City's Department of Procurement Services, please complete the following:

Specification # _____N/A_____ and Contract # _____N/A_____

SECTION II -- DISCLOSURE OF OWNERSHIP INTERESTS

A. NATURE OF THE DISCLOSING PARTY

1. Indicate the nature of the Disclosing Party:

[ ] Person
[ ] Publicly registered business corporation
[ ] Privately held business corporation
[ ] Sole proprietorship
[ ] General partnership
[ ] Limited partnership
[ ] Trust
[X] Limited liability company
[ ] Limited liability partnership
[ ] Joint venture
[ ] Not-for-profit corporation
(Is the not-for-profit corporation also a 501(c)(3))?
[ ] Yes [ ] No
[ ] Other (please specify)

_____

2. For legal entities, the state (or foreign country) of incorporation or organization, if applicable:

Delaware

3. For legal entities not organized in the State of Illinois: Has the organization registered to do business in the State of Illinois as a foreign entity?

[X] Yes [ ] No [ ] N/A

B. IF THE DISCLOSING PARTY IS A LEGAL ENTITY:

1. List below the full names and titles of all executive officers and all directors of the entity. **NOTE:** For not-for-profit corporations, also list below all members, if any, which are legal entities. If there are no such members, write "no members." For trusts, estates or other similar entities, list below the legal titleholder(s).

If the entity is a general partnership, limited partnership, limited liability company, limited liability partnership or joint venture, list below the name and title of each general partner, managing member, manager or any other person or entity that controls the day-to-day management of the Disclosing Party. **NOTE:** Each legal entity listed below must submit an EDS on its own behalf.

Name	Title
STERLING BAY CAPITAL MANAGEMENT, LLC	MANAGER

2. Please provide the following information concerning each person or entity having a direct or indirect beneficial interest (including ownership) in excess of 7.5% of the Disclosing Party. Examples of such an interest include shares in a corporation, partnership interest in a partnership or joint venture,

interest of a member or manager in a limited liability company, or interest of a beneficiary of a trust, estate or other similar entity. If none, state "None." **NOTE**: Pursuant to Section 2-154-030 of the Municipal Code of Chicago ("Municipal Code"), the City may require any such additional information from any applicant which is reasonably intended to achieve full disclosure.

Name	Business Address	Percentage Interest in the Disclosing Party

None in excess of 7.5%_____

SECTION III -- BUSINESS RELATIONSHIPS WITH CITY ELECTED OFFICIALS

Has the Disclosing Party had a "business relationship," as defined in Chapter 2-156 of the Municipal Code, with any City elected official in the 12 months before the date this EDS is signed?

[ ] Yes [x] No

If yes, please identify below the name(s) of such City elected official(s) and describe such relationship(s):

_____

_____

SECTION IV -- DISCLOSURE OF SUBCONTRACTORS AND OTHER RETAINED PARTIES

The Disclosing Party must disclose the name and business address of each subcontractor, attorney, lobbyist, accountant, consultant and any other person or entity whom the Disclosing Party has retained or expects to retain in connection with the Matter, as well as the nature of the relationship, and the total amount of the fees paid or estimated to be paid. The Disclosing Party is not required to disclose employees who are paid solely through the Disclosing Party's regular payroll.

"Lobbyist" means any person or entity who undertakes to influence any legislative or administrative action on behalf of any person or entity other than: (1) a not-for-profit entity, on an unpaid basis, or (2) himself. "Lobbyist" also means any person or entity any part of whose duties as an employee of another includes undertaking to influence any legislative or administrative action.

If the Disclosing Party is uncertain whether a disclosure is required under this Section, the Disclosing Party must either ask the City whether disclosure is required or make the disclosure.

Name (indicate whether retained or anticipated to be retained)	Business Address	Relationship to Disclosing Party (subcontractor, attorney, lobbyist, etc.)	Fees (indicate whether paid or estimated.) **NOTE:** "hourly rate" or "t.b.d." is not an acceptable response.

(Add sheets if necessary)

[X] Check here if the Disclosing Party has not retained, nor expects to retain, any such persons or entities.

SECTION V -- CERTIFICATIONS

A. COURT-ORDERED CHILD SUPPORT COMPLIANCE

Under Municipal Code Section 2-92-415, substantial owners of business entities that contract with the City must remain in compliance with their child support obligations throughout the contract's term.

Has any person who directly or indirectly owns 10% or more of the Disclosing Party been declared in arrearage on any child support obligations by any Illinois court of competent jurisdiction?

[ ] Yes [] No [x] No person directly or indirectly owns 10% or more of the Disclosing Party.

If "Yes," has the person entered into a court-approved agreement for payment of all support owed and is the person in compliance with that agreement?

[ ] Yes [ ] No

B. FURTHER CERTIFICATIONS

1. Pursuant to Municipal Code Chapter 1-23, Article I ("Article I")(which the Applicant should consult for defined terms (e.g., "doing business") and legal requirements), if the Disclosing Party submitting this EDS is the Applicant and is doing business with the City, then the Disclosing Party certifies as follows: (i) neither the Applicant nor any controlling person is currently indicted or charged with, or has admitted guilt of, or has ever been convicted of, or placed under supervision for, any criminal offense involving actual, attempted, or conspiracy to commit bribery, theft, fraud, forgery, perjury, dishonesty or deceit against an officer or employee of the City or any sister agency; and (ii) the Applicant understands and acknowledges that compliance with Article I is a continuing requirement for doing business with the City. NOTE: If Article I applies to the Applicant, the permanent compliance timeframe in Article I supersedes some five-year compliance timeframes in certifications 2 and 3 below.

2. The Disclosing Party and, if the Disclosing Party is a legal entity, all of those persons or entities identified in Section II.B.1. of this EDS:

a. are not presently debarred, suspended, proposed for debarment, declared ineligible or voluntarily excluded from any transactions by any federal, state or local unit of government;

b. have not, within a five-year period preceding the date of this EDS, been convicted of a criminal offense, adjudged guilty, or had a civil judgment rendered against them in connection with: obtaining, attempting to obtain, or performing a public (federal, state or local) transaction or contract under a public transaction; a violation of federal or state antitrust statutes; fraud; embezzlement; theft; forgery; bribery; falsification or destruction of records; making false statements; or receiving stolen property;

c. are not presently indicted for, or criminally or civilly charged by, a governmental entity (federal, state or local) with committing any of the offenses set forth in clause B.2.b. of this Section V;

d. have not, within a five-year period preceding the date of this EDS, had one or more public transactions (federal, state or local) terminated for cause or default; and

e. have not, within a five-year period preceding the date of this EDS, been convicted, adjudged guilty, or found liable in a civil proceeding, or in any criminal or civil action, including actions concerning environmental violations, instituted by the City or by the federal government, any state, or any other unit of local government.

3. The certifications in subparts 3, 4 and 5 concern:

• the Disclosing Party;
• any "Contractor" (meaning any contractor or subcontractor used by the Disclosing Party in connection with the Matter, including but not limited to all persons or legal entities disclosed under Section IV, "Disclosure of Subcontractors and Other Retained Parties");
• any "Affiliated Entity" (meaning a person or entity that, directly or indirectly: controls the Disclosing Party, is controlled by the Disclosing Party, or is, with the Disclosing Party, under common control of another person or entity. Indicia of control include, without limitation: interlocking management or ownership; identity of interests among family members, shared facilities and equipment; common use of employees; or organization of a business entity following the ineligibility of a business entity to do business with federal or state or local government, including the City, using substantially the same management, ownership, or principals as the ineligible entity); with respect to Contractors, the term Affiliated Entity means a person or entity that directly or indirectly controls the Contractor, is controlled by it, or, with the Contractor, is under common control of another person or entity;
• any responsible official of the Disclosing Party, any Contractor or any Affiliated Entity or any other official, agent or employee of the Disclosing Party, any Contractor or any Affiliated Entity, acting pursuant to the direction or authorization of a responsible official of the Disclosing Party, any Contractor or any Affiliated Entity (collectively "Agents").

Neither the Disclosing Party, nor any Contractor, nor any Affiliated Entity of either the Disclosing Party or any Contractor nor any Agents have, during the five years before the date this EDS is signed, or, with respect to a Contractor, an Affiliated Entity, or an Affiliated Entity of a Contractor during the five years before the date of such Contractor's or Affiliated Entity's contract or engagement in connection with the Matter:

a. bribed or attempted to bribe, or been convicted or adjudged guilty of bribery or attempting to bribe, a public officer or employee of the City, the State of Illinois, or any agency of the federal government or of any state or local government in the United States of America, in that officer's or employee's official capacity;

b. agreed or colluded with other bidders or prospective bidders, or been a party to any such agreement, or been convicted or adjudged guilty of agreement or collusion among bidders or prospective bidders, in restraint of freedom of competition by agreement to bid a fixed price or otherwise; or

c. made an admission of such conduct described in a. or b. above that is a matter of record, but have not been prosecuted for such conduct; or

d. violated the provisions of Municipal Code Section 2-92-610 (Living Wage Ordinance).

4. Neither the Disclosing Party, Affiliated Entity or Contractor, or any of their employees, officials, agents or partners, is barred from contracting with any unit of state or local government as a result of engaging in or being convicted of (1) bid-rigging in violation of 720 ILCS 5/33E-3; (2) bid-rotating in violation of 720 ILCS 5/33E-4; or (3) any similar offense of any state or of the United States of America that contains the same elements as the offense of bid-rigging or bid-rotating.

5. Neither the Disclosing Party nor any Affiliated Entity is listed on any of the following lists maintained by the Office of Foreign Assets Control of the U.S. Department of the Treasury or the Bureau of Industry and Security of the U.S. Department of Commerce or their successors: the Specially Designated Nationals List, the Denied Persons List, the Unverified List, the Entity List and the Debarred List.

6. The Disclosing Party understands and shall comply with the applicable requirements of Chapters 2-55 (Legislative Inspector General), 2-56 (Inspector General) and 2-156 (Governmental Ethics) of the Municipal Code.

7. If the Disclosing Party is unable to certify to any of the above statements in this Part B (Further Certifications), the Disclosing Party must explain below

N/A

If the letters "NA," the word "None," or no response appears on the lines above, it will be conclusively presumed that the Disclosing Party certified to the above statements.

8. To the best of the Disclosing Party's knowledge after reasonable inquiry, the following is a complete list of all current employees of the Disclosing Party who were, at any time during the 12-month period preceding the execution date of this EDS, an employee, or elected or appointed official, of the City of Chicago (if none, indicate with "N/A" or "none").

___N/A_____

9. To the best of the Disclosing Party's knowledge after reasonable inquiry, the following is a complete list of all gifts that the Disclosing Party has given or caused to be given, at any time during the 12-month period preceding the execution date of this EDS, to an employee, or elected or appointed official, of the City of Chicago. For purposes of this statement, a "gift" does not include: (i) anything made generally available to City employees or to the general public, or (ii) food or drink provided in the course of official City business and having a retail value of less than $20 per recipient (if none, indicate with "N/A" or "none"). As to any gift listed below, please also list the name of the City recipient.

__N/A_____

C. CERTIFICATION OF STATUS AS FINANCIAL INSTITUTION

1. The Disclosing Party certifies that the Disclosing Party (check one)

[ ] is [X] is not

a "financial institution" as defined in Section 2-32-455(b) of the Municipal Code.

2. If the Disclosing Party IS a financial institution, then the Disclosing Party pledges:

"We are not and will not become a predatory lender as defined in Chapter 2-32 of the Municipal Code. We further pledge that none of our affiliates is, and none of them will become, a predatory lender as defined in Chapter 2-32 of the Municipal Code. We understand that becoming a predatory lender or becoming an affiliate of a predatory lender may result in the loss of the privilege of doing business with the City."

If the Disclosing Party is unable to make this pledge because it or any of its affiliates (as defined in Section 2-32-455(b) of the Municipal Code) is a predatory lender within the meaning of Chapter 2-32 of the Municipal Code, explain here (attach additional pages if necessary):

__N/A_____

If the letters "NA," the word "None," or no response appears on the lines above, it will be conclusively presumed that the Disclosing Party certified to the above statements.

D. CERTIFICATION REGARDING INTEREST IN CITY BUSINESS

Any words or terms that are defined in Chapter 2-156 of the Municipal Code have the same meanings when used in this Part D.

1. In accordance with Section 2-156-110 of the Municipal Code: Does any official or employee of the City have a financial interest in his or her own name or in the name of any other person or entity in the Matter?

[ ] Yes [X] No

NOTE: If you checked "Yes" to Item D.1., proceed to Items D.2. and D.3. If you checked "No" to Item D.1., proceed to Part E.

2. Unless sold pursuant to a process of competitive bidding, or otherwise permitted, no City elected official or employee shall have a financial interest in his or her own name or in the name of any other person or entity in the purchase of any property that (i) belongs to the City, or (ii) is sold for taxes or assessments, or (iii) is sold by virtue of legal process at the suit of the City (collectively, "City Property Sale"). Compensation for property taken pursuant to the City's eminent domain power does not constitute a financial interest within the meaning of this Part D.

Does the Matter involve a City Property Sale?

[ ] Yes [ ] No

3. If you checked "Yes" to Item D.1., provide the names and business addresses of the City officials or employees having such interest and identify the nature of such interest:

Name	Business Address	Nature of Interest

4. The Disclosing Party further certifies that no prohibited financial interest in the Matter will be acquired by any City official or employee.

E. CERTIFICATION REGARDING SLAVERY ERA BUSINESS

Please check either 1. or 2. below. If the Disclosing Party checks 2., the Disclosing Party must disclose below or in an attachment to this EDS all information required by paragraph 2. Failure to

comply with these disclosure requirements may make any contract entered into with the City in connection with the Matter voidable by the City.

_X___1. The Disclosing Party verifies that the Disclosing Party has searched any and all records of the Disclosing Party and any and all predecessor entities regarding records of investments or profits from slavery or slaveholder insurance policies during the slavery era (including insurance policies issued to slaveholders that provided coverage for damage to or injury or death of their slaves), and the Disclosing Party has found no such records.

____2. The Disclosing Party verifies that, as a result of conducting the search in step 1 above, the Disclosing Party has found records of investments or profits from slavery or slaveholder insurance policies. The Disclosing Party verifies that the following constitutes full disclosure of all such records, including the names of any and all slaves or slaveholders described in those records:

_____

_____

_____

_____

SECTION VI -- CERTIFICATIONS FOR FEDERALLY FUNDED MATTERS

NOTE: If the Matter is federally funded, complete this Section VI. **If the Matter is not federally funded**, proceed to Section VII. For purposes of this Section VI, tax credits allocated by the City and proceeds of debt obligations of the City are not federal funding.

A. CERTIFICATION REGARDING LOBBYING

1. List below the names of all persons or entities registered under the federal Lobbying Disclosure Act of 1995 who have made lobbying contacts on behalf of the Disclosing Party with respect to the Matter: (Add sheets if necessary):

__N/A_____

_____

_____

(If no explanation appears or begins on the lines above, or if the letters "NA" or if the word "None" appear, it will be conclusively presumed that the Disclosing Party means that NO persons or entities registered under the Lobbying Disclosure Act of 1995 have made lobbying contacts on behalf of the Disclosing Party with respect to the Matter.)

2. The Disclosing Party has not spent and will not expend any federally appropriated funds to pay any person or entity listed in Paragraph A.1. above for his or her lobbying activities or to pay any person or entity to influence or attempt to influence an officer or employee of any agency, as defined by applicable federal law, a member of Congress, an officer or employee of Congress, or an employee of a member of Congress, in connection with the award of any federally funded contract, making any federally funded grant or loan, entering into any cooperative agreement, or to extend, continue, renew, amend, or modify any federally funded contract, grant, loan, or cooperative agreement.

3. The Disclosing Party will submit an updated certification at the end of each calendar quarter in which there occurs any event that materially affects the accuracy of the statements and information set forth in paragraphs A.1. and A.2. above.

4. The Disclosing Party certifies that either: (i) it is not an organization described in section 501(c)(4) of the Internal Revenue Code of 1986; or (ii) it is an organization described in section 501(c)(4) of the Internal Revenue Code of 1986 but has not engaged and will not engage in "Lobbying Activities".

5. If the Disclosing Party is the Applicant, the Disclosing Party must obtain certifications equal in form and substance to paragraphs A.1. through A.4. above from all subcontractors before it awards any subcontract and the Disclosing Party must maintain all such subcontractors' certifications for the duration of the Matter and must make such certifications promptly available to the City upon request.

B. CERTIFICATION REGARDING EQUAL EMPLOYMENT OPPORTUNITY

If the Matter is federally funded, federal regulations require the Applicant and all proposed subcontractors to submit the following information with their bids or in writing at the outset of negotiations.

Is the Disclosing Party the Applicant?

[ ] Yes [ ] No

If "Yes," answer the three questions below:

1. Have you developed and do you have on file affirmative action programs pursuant to applicable federal regulations? (See 41 CFR Part 60-2.)
[ ] Yes [ ] No

2. Have you filed with the Joint Reporting Committee, the Director of the Office of Federal Contract Compliance Programs, or the Equal Employment Opportunity Commission all reports due under the applicable filing requirements?
[ ] Yes [ ] No

3. Have you participated in any previous contracts or subcontracts subject to the equal opportunity clause?
[ ] Yes [ ] No

If you checked "No" to question 1. or 2. above, please provide an explanation:

_____

_____

SECTION VII -- ACKNOWLEDGMENTS, CONTRACT INCORPORATION, COMPLIANCE, PENALTIES, DISCLOSURE

The Disclosing Party understands and agrees that:

A. The certifications, disclosures, and acknowledgments contained in this EDS will become part of any contract or other agreement between the Applicant and the City in connection with the Matter, whether procurement, City assistance, or other City action, and are material inducements to the City's execution of any contract or taking other action with respect to the Matter. The Disclosing Party understands that it must comply with all statutes, ordinances, and regulations on which this EDS is based.

B. The City's Governmental Ethics and Campaign Financing Ordinances, Chapters 2-156 and 2-164 of the Municipal Code, impose certain duties and obligations on persons or entities seeking City contracts, work, business, or transactions. The full text of these ordinances and a training program is available on line at www.cityofchicago.org/Ethics, and may also be obtained from the City's Board of Ethics, 740 N.

Sedgwick St., Suite 500, Chicago, IL 60610, (312) 744-9660. The Disclosing Party must comply fully with the applicable ordinances.

C. If the City determines that any information provided in this EDS is false, incomplete or inaccurate, any contract or other agreement in connection with which it is submitted may be rescinded or be void or voidable, and the City may pursue any remedies under the contract or agreement (if not rescinded or void), at law, or in equity, including terminating the Disclosing Party's participation in the Matter and/or declining to allow the Disclosing Party to participate in other transactions with the City. Remedies at law for a false statement of material fact may include incarceration and an award to the City of treble damages.

D. It is the City's policy to make this document available to the public on its Internet site and/or upon request. Some or all of the information provided on this EDS and any attachments to this EDS may be made available to the public on the Internet, in response to a Freedom of Information Act request, or otherwise. By completing and signing this EDS, the Disclosing Party waives and releases any possible rights or claims which it may have against the City in connection with the public release of information contained in this EDS and also authorizes the City to verify the accuracy of any information submitted in this EDS.

E. The information provided in this EDS must be kept current. In the event of changes, the Disclosing Party must supplement this EDS up to the time the City takes action on the Matter. If the Matter is a contract being handled by the City's Department of Procurement Services, the Disclosing Party must update this EDS as the contract requires. **NOTE:** With respect to Matters subject to Article I of Chapter 1-23 of the Municipal Code (imposing **PERMANENT INELIGIBILITY** for certain specified offenses), the information provided herein regarding eligibility must be kept current for a longer period, as required by Chapter 1-23 and Section 2-154-020 of the Municipal Code.

The Disclosing Party represents and warrants that:

F.1. The Disclosing Party is not delinquent in the payment of any tax administered by the Illinois Department of Revenue, nor are the Disclosing Party or its Affiliated Entities delinquent in paying any fine, fee, tax or other charge owed to the City. This includes, but is not limited to, all water charges, sewer charges, license fees, parking tickets, property taxes or sales taxes.

F.2 · If the Disclosing Party is the Applicant, the Disclosing Party and its Affiliated Entities will not use, nor permit their subcontractors to use, any facility listed by the U.S. E.P.A. on the federal Excluded Parties List System ("EPLS") maintained by the U. S. General Services Administration.

F.3 If the Disclosing Party is the Applicant, the Disclosing Party will obtain from any contractors/subcontractors hired or to be hired in connection with the Matter certifications equal in form and substance to those in F.1. and F.2. above and will not, without the prior written consent of the City, use any such contractor/subcontractor that does not provide such certifications or that the Disclosing Party has reason to believe has not provided or cannot provide truthful certifications.

NOTE: If the Disclosing Party cannot certify as to any of the items in F.1., F.2. or F.3. above, an explanatory statement must be attached to this EDS.

CERTIFICATION

Under penalty of perjury, the person signing below: (1) warrants that he/she is authorized to execute this EDS and Appendix A (if applicable) on behalf of the Disclosing Party, and (2) warrants that all certifications and statements contained in this EDS and Appendix A (if applicable) are true, accurate and complete as of the date furnished to the City.

STERLING BAY CAPITAL PARTNERS I, LLC
(Print or type name of Disclosing Party)

By: _____
(Sign here)

_ANDREW GLOOR_____
(Print or type name of person signing)

_Manager of Sterling Bay Capital Management, LLC,Manager of Sterling Bay Capital Partners I, LLC
(Print or type title of person signing)

Signed and sworn to before me on (date) February 5, 2016,
at COOK County, ILLINOIS (state).

_____ Notary Public.

DIANA TOKAT
OFFICIAL SEAL
Notary Public, State of Illinois
My Commission Expires
June 24, 2018

Commission expires:_____.

CITY OF CHICAGO
ECONOMIC DISCLOSURE STATEMENT AND AFFIDAVIT
APPENDIX A

FAMILIAL RELATIONSHIPS WITH ELECTED CITY OFFICIALS AND DEPARTMENT HEADS

This Appendix is to be completed only by (a) the Applicant, and (b) any legal entity which has a direct ownership interest in the Applicant exceeding 7.5 percent. It is not to be completed by any legal entity which has only an indirect ownership interest in the Applicant.

Under Municipal Code Section 2-154-015, the Disclosing Party must disclose whether such Disclosing Party or any "Applicable Party" or any Spouse or Domestic Partner thereof currently has a "familial relationship" with any elected city official or department head. A "familial relationship" exists if, as of the date this EDS is signed, the Disclosing Party or any "Applicable Party" or any Spouse or Domestic Partner thereof is related to the mayor, any alderman, the city clerk, the city treasurer or any city department head as spouse or domestic partner or as any of the following, whether by blood or adoption: parent, child, brother or sister, aunt or uncle, niece or nephew, grandparent, grandchild, father-in-law, mother-in-law, son-in-law, daughter-in-law, stepfather or stepmother, stepson or stepdaughter, stepbrother or stepsister or half-brother or half-sister.

"Applicable Party" means (1) all executive officers of the Disclosing Party listed in Section II.B.1.a., if the Disclosing Party is a corporation; all partners of the Disclosing Party, if the Disclosing Party is a general partnership; all general partners and limited partners of the Disclosing Party, if the Disclosing Party is a limited partnership; all managers, managing members and members of the Disclosing Party, if the Disclosing Party is a limited liability company; (2) all principal officers of the Disclosing Party; and (3) any person having more than a 7.5 percent ownership interest in the Disclosing Party. "Principal officers" means the president, chief operating officer, executive director, chief financial officer, treasurer or secretary of a legal entity or any person exercising similar authority.

Does the Disclosing Party or any "Applicable Party" or any Spouse or Domestic Partner thereof currently have a "familial relationship" with an elected city official or department head?

[ ] Yes [X] No

If yes, please identify below (1) the name and title of such person, (2) the name of the legal entity to which such person is connected; (3) the name and title of the elected city official or department head to whom such person has a familial relationship, and (4) the precise nature of such familial relationship.

_____

_____

_____

City of Chicago

O2016-689

Office of the City Clerk

Document Tracking Sheet

Meeting Date:	2/10/2016
Sponsor(s):	Reilly (42)
Type:	Ordinance
Title:	Vacation and dedication of various public way(s) in area bounded by E Wacker Dr, N Lake Shore Dr and E South Water St
Committee(s) Assignment:	Committee on Transportation and Public Way

TRANSPORTATION

VACATION AND DEDICATION ORDINANCE

WHEREAS, the City of Chicago ("City") is a home rule unit of local government pursuant to Article VII, Section 6 (a) of the 1970 constitution of the State of Illinois and, as such, may exercise any power and perform any function pertaining to its government and affairs; and

WHEREAS, the properties at 381-383 E. Wacker Drive are owned by Lakeshore East, LLC, an Illinois limited liability company (the "Developer"); and

WHEREAS, the Developer proposes to use those portions of North Field Boulevard to be vacated herein for a multi-use development that will include a building which will be approximately 1,200 feet tall and will provide approximately 410 residential dwelling units, approximately 210 hotel rooms, and parking; and

WHEREAS, the Developer shall dedicate land to the public and open up such land for public use as a public street; and

WHEREAS, the City Council of the City of Chicago, after due investigation and consideration, has determined that the nature and extent of the public use and the public interest to be subserved is such as to warrant the vacation of those parts of public street described in the following ordinance; now therefore,

BE IT ORDAINED BY THE CITY COUNCIL OF THE CITY OF CHICAGO:

SECTION 1.

DEDICATION FOR PUBLIC STREET:

In accordance with the terms and conditions of this Ordinance, Developer shall dedicate or cause to be dedicated to the public and open up for public use as public street the following described property:

DEDICATION PARCEL 1

THAT PART OF LOT 5 IN LAKESHORE EAST SUBDIVISION, BEING A SUBDIVISION OF PART OF THE UNSUBDIVIDED LANDS LYING EAST OF AND ADJOINING FORT DEARBORN ADDITION TO CHICAGO, SAID ADDITION BEING IN THE SOUTHWEST FRACTIONAL QUARTER OF SECTION 10, TOWNSHIP 39 NORTH, RANGE 14, EAST OF THE THIRD PRINCIPAL MERIDIAN, IN COOK COUNTY, ILLINOIS, ACCORDING TO THE PLAT THEREOF RECORDED MARCH 4, 2003 AS DOCUMENT 0030301045, SAID PART OF LOT 5 LYING BELOW A HORIZONTAL PLANE HAVING AN ELEVATION OF 22.00 FEET ABOVE CHICAGO CITY DATUM AND LYING WITHIN THE BOUNDARIES, PROJECTED VERTICALLY, OF THAT PART OF SAID LOT 5 BOUNDED AND DESCRIBED AS FOLLOWS:
BEGINNING AT THE INTERSECTION OF THE EAST LINE OF N. FIELD BOULEVARD AS ESTABLISHED IN SAID LAKESHORE EAST SUBDIVISION WITH THE SOUTHERLY LINE OF E. WACKER DRIVE AS DEDICATED BY THE PLAT OF DEDICATION RECORDED DECEMBER 12, 1986 AS DOCUMENT 86597178;

THENCE SOUTH 00 DEGREE 06 MINUTES 31 SECONDS WEST ALONG SAID EAST LINE OF N. FIELD BOULEVARD, A DISTANCE OF 110.41 FEET TO AN ANGLE POINT IN SAID EAST LINE, SAID ANGLE POINT BEING ALSO AN ANGLE POINT IN THAT PART OF SAID LOT 5, LYING EAST OF SAID EAST LINE OF N. FIELD BOULEVARD; THENCE SOUTH 85 DEGREES 04 MINUTES 41 SECONDS EAST, ALONG SAID EASTERLY LINE OF N. FIELD BOULEVARD AS ESTABLISHED BY SAID LAKESHORE EAST SUBDIVISION, A DISTANCE OF 6.02 FEET TO AN INTERSECTION WITH A LINE 6.00 FEET EAST OF AND PARALLEL WITH SAID EAST LINE OF N. FIELD BOULEVARD AS HERETOFORE DESCRIBED; THENCE NORTH 00 DEGREE 06 MINUTES 31 SECONDS EAST ALONG SAID PARALLEL LINE, A DISTANCE OF103.50 FEET; THENCE NORTH 31 DEGREES 12 MINUTES 58 SECONDS EAST, A DISTANCE OF 7.67 FEET TO AN INTERSECTION WITH SAID SOUTHERLY LINE OF E. WACKER DRIVE; THENCE NORTH 85 DEGREES 04 MINUTES 41 SECONDS WEST ALONG SAID SOUTHERLY LINE, A DISTANCE OF 10.00 FEET TO THE POINT OF BEGINNING, ALL IN COOK COUNTY, ILLINOIS, SAID ABOVE DESCRIBED PARCEL CONTAINING 676 SQUARE FEET, 0.015 ACRES, MORE OR LESS.

DEDICATION PARCEL 2

THAT PART OF LOT 5 IN LAKESHORE EAST SUBDIVISION, BEING A SUBDIVISION OF PART OF THE UNSUBDIVIDED LANDS LYING EAST OF AND ADJOINING FORT DEARBORN ADDITION TO CHICAGO, SAID ADDITION BEING IN THE SOUTHWEST FRACTIONAL QUARTER OF SECTION 10, TOWNSHIP 39 NORTH, RANGE 14, EAST OF THE THIRD PRINCIPAL MERIDIAN, IN COOK COUNTY, ILLINOIS, ACCORDING TO THE PLAT THEREOF RECORDED MARCH 4, 2003 AS DOCUMENT 0030301045, SAID PARCEL OF LAND LYING BELOW A HORIZONTAL PLANE HAVING AN ELEVATION OF 22.00 FEET ABOVE CHICAGO CITY DATUM AND LYING WITHIN THE BOUNDARIES, PROJECTED VERTICALLY, OF THAT PART OF SAID LOT 5 BOUNDED AND DESCRIBED AS FOLLOWS:

BEGINNING AT THE INTERSECTION OF THE WEST LINE OF N. FIELD BOULEVARD AS ESTABLISHED IN SAID LAKESHORE EAST SUBDIVISION WITH THE SOUTHERLY LINE OF E. WACKER DRIVE AS DEDICATED BY THE PLAT OF DEDICATION RECORDED DECEMBER 12, 1986 AS DOCUMENT 86597178; THENCE SOUTH 00 DEGREE 06 MINUTES 31 SECONDS WEST ALONG SAID WEST LINE OF N. FIELD BOULEVARD, A DISTANCE OF 15.05 FEET; THENCE NORTH 34 DEGREES 53 MINUTES 29 SECONDS WEST, A DISTANCE OF 19.53 FEET TO AN INTERSECTION WITH SAID SOUTHERLY LINE OF E. WACKER DRIVE; THENCE SOUTH 85 DEGREES 04 MINUTES 41 SECONDS EAST ALONG SAID SOUTHERLY LINE, A DISTANCE OF 11.24 FEET TO THE POINT OF BEGINNING, ALL IN COOK COUNTY, ILLINOIS, SAID ABOVE DESCRIBED PARCEL CONTAINING 84 SQUARE FEET, 0.002 ACRES, MORE OR LESS.

TOTAL AREA BEING DEDICATED FOR PUBLIC RIGHT OF WAY CONTAINING 760 SQUARE FEET, 0.017 ACRES, MORE OR LESS.

as shaded and indicated by the words "HEREBY DEDICATED FOR PUBLIC RIGHT OF WAY" on the plat hereto attached as **Exhibit A**, which plat for greater clarity, is hereby made a part of this ordinance. The plat or other instrument of dedication shall provide a covenant and property right burdening and running with the land of the air rights

properties located directly above such dedicated parcels, and providing that such parcels are subject to terms and conditions substantially similar to those obligations and conditions provided in "LOT RESTRICTIONS AFFECTING LOTS ABOVE FIELD BOULEVARD AND PUBLIC ALLEY" in the plat of Lakeshore East Subdivision recorded March 4, 2003 as document number 0030301045 ("the Lake Shore East Air Rights Restrictions"), subject to the approval of the Corporation Counsel.

VACATION:

Parcel 1:

THAT PART OF N. FIELD BOULEVARD 116.00 FEET WIDE, AS SAID N. FIELD BOULEVARD WAS ESTABLISHED BY THE PLAT OF LAKESHORE EAST SUBDIVISION, BEING A SUBDIVISION OF PART OF UNSUBDIVIDED LANDS LYING EAST OF AND ADJOINING FORT DEARBORN ADDITION TO CHICAGO, SAID ADDITION BEING IN THE SOUTHWEST FRACTIONAL QUARTER OF SECTION 10, TOWNSHIP 39 NORTH, RANGE 14 EAST OF THE THIRD PRINCIPAL MERIDIAN, IN COOK COUNTY, ILLINOIS, ACCORDING TO THE PLAT THEREOF RECORDED MARCH 4, 2003 AS DOCUMENT 0030301045, SAID PART OF N. FIELD BOULEVARD BOUNDED AND DESCRIBED AS FOLLOWS:
COMMENCING AT THE INTERSECTION OF THE WEST LINE OF N. FIELD BOULEVARD AS ESTABLISHED IN SAID LAKESHORE EAST SUBDIVISION WITH THE SOUTHERLY LINE OF E. WACKER DRIVE AS DEDICATED BY THE PLAT OF DEDICATION RECORDED DECEMBER 12, 1986 AS DOCUMENT 86597178; THENCE SOUTH 00 DEGREE 06 MINUTES 31 SECONDS WEST, ALONG SAID WEST LINE OF N. FIELD BOULEVARD (SAID N. FIELD BOULEVARD BEING HERE 60.00 FEET WIDE), A DISTANCE OF 110.41 FEET TO THE POINT OF BEGINNING OF THE HEREINAFTER DESCRIBED PARCEL; THENCE SOUTH 00 DEGREE 06 MINUTES 31 SECONDS WEST, ALONG THE SOUTHWARD EXTENSION OF SAID WEST LINE OF N. FIELD BOULEVARD, A DISTANCE OF 34.40 FEET; THENCE SOUTH 45 DEGREES 06 MINUTES 31 SECONDS WEST, A DISTANCE OF 22.63 FEET; THENCE NORTH 89 DEGREES 53 MINUTES 29 SECONDS WEST ALONG A LINE PERPENDICULAR TO SAID WEST LINE OF N. FIELD BOULEVARD, A DISTANCE OF 12.00 FEET TO AN INTERSECTION WITH THE WEST LINE OF N. FIELD BOULEVARD, 116.00 FEET WIDE AS ESTABLISHED BY SAID LAKESHORE EAST SUBDIVISION; THENCE NORTH 00 DEGREE 06 MINUTES 31 SECONDS EAST ALONG SAID WEST LINE, A DISTANCE OF 52.76; THENCE SOUTH 85 DEGREES 04 MINUTES 41 SECONDS EAST, A DISTANCE OF 28.10 FEET TO THE POINT OF BEGINNING, ALL IN COOK COUNTY, ILLINOIS SAID ABOVE DESCRIBED PARCEL CONTAINING 1,316 SQUARE FEET, 0.030 ACRES, MORE OR LESS.

Parcel 2:

THAT PART OF N. FIELD BOULEVARD116.00 FEET WIDE, AS SAID N. FIELD BOULEVARD WAS ESTABLISHED BY THE PLAT OF LAKESHORE EAST SUBDIVISION, BEING A SUBDIVISION OF PART OF UNSUBDIVIDED LANDS LYING EAST OF AND ADJOINING FORT DEARBORN ADDITION TO CHICAGO, SAID ADDITION BEING IN THE SOUTHWEST FRACTIONAL QUARTER OF SECTION 10, TOWNSHIP 39 NORTH, RANGE 14 EAST OF THE THIRD PRINCIPAL MERIDIAN, IN COOK COUNTY, ILLINOIS, ACCORDING TO THE PLAT THEREOF RECORDED

MARCH 4, 2003 AS DOCUMENT 0030301045, SAID PART OF N. FIELD BOULEVARD BOUNDED AND DESCRIBED AS FOLLOWS:
COMMENCING AT THE INTERSECTION OF THE EAST LINE OF N. FIELD BOULEVARD AS ESTABLISHED IN SAID LAKESHORE EAST SUBDIVISION WITH THE SOUTHERLY LINE OF E. WACKER DRIVE AS DEDICATED BY THE PLAT OF DEDICATION RECORDED DECEMBER 12, 1986 AS DOCUMENT 86597178; THENCE SOUTH 00 DEGREE 06 MINUTES 31 SECONDS WEST, ALONG SAID EAST LINE OF N. FIELD BOULEVARD (SAID N. FIELD BOULEVARD BEING HERE 60.00 FEET WIDE) A DISTANCE OF 110.41 FEET; THENCE SOUTH 85 DEGREES 04 MINUTES 41 SECONDS EAST, A DISTANCE OF 6.02 FEET TO AN INTERSECTION WITH A LINE 6.00 FEET EAST OF AND PARALLEL WITH SAID EAST LINE OF N. FIELD BOULEVARD AND THE POINT OF BEGINNING OF THE HEREINAFTER DESCRIBED PARCEL; THENCE SOUTH 85 DEGREES 04 MINUTES 41 SECONDS EAST, A DISTANCE OF 22.08 FEET TO AN INTERSECTION WITH THE EAST LINE OF N. FIELD BOULEVARD, 116.00 FEET WIDE AS ESTABLISHED BY SAID LAKESHORE EAST SUBDIVISION; THENCE SOUTH 00 DEGREE 06 MINUTES 31 SECONDS WEST ALONG SAID EAST LINE, A DISTANCE OF 42.99 FEET; THENCE NORTH 89 DEGREES 53 MINUTES 29 SECONDS WEST ALONG A LINE PERPENDICULAR TO SAID EAST LINE, A DISTANCE OF 10.00 FEET; THENCE NORTH 36 DEGREES 45 MINUTES 40 SECONDS WEST, A DISTANCE OF 20.00 FEET TO AN INTERSECTION WITH THE SOUTHWARD EXTENSION OF A LINE 6.00 FEET EAST OF AND PARALLEL WITH SAID EAST LINE OF N. FIELD BOULEVARD, 60.00 FEET WIDE; THENCE NORTH 00 DEGREE 06 MINUTES 31 SECONDS EAST ALONG SAID SOUTHWARD EXTENSION, A DISTANCE OF 28.85 FEET TO THE POINT OF BEGINNING, ALL IN COOK COUNTY, ILLINOIS, SAID ABOVE DESCRIBED PARCEL CONTAINING 870 SQUARE FEET, 0.020 ACRES, MORE OR LESS.

Parcel 3:
THAT PART OF N. FIELD BOULEVARD 116.00 FEET WIDE, AS SAID N. FIELD BOULEVARD WAS ESTABLISHED BY THE PLAT OF LAKESHORE EAST SUBDIVISION, BEING A SUBDIVISION OF PART OF UNSUBDIVIDED LANDS LYING EAST OF AND ADJOINING FORT DEARBORN ADDITION TO CHICAGO, SAID ADDITION BEING IN THE SOUTHWEST FRACTIONAL QUARTER OF SECTION 10, TOWNSHIP 39 NORTH, RANGE 14 EAST OF THE THIRD PRINCIPAL MERIDIAN, IN COOK COUNTY, ILLINOIS, ACCORDING TO THE PLAT THEREOF RECORDED MARCH 4, 2003 AS DOCUMENT 0030301045, SAID PART OF N. FIELD BOULEVARD LYING ABOVE A HORIZONTAL PLANE HAVING AN ELEVATION OF 22.00 FEET ABOVE CHICAGO CITY DATUM AND LYING WITHIN THE BOUNDARIES, PROJECTED VERTICALLY, OF SAID PART OF N. FIELD BOULEVARD BOUNDED AND DESCRIBED AS FOLLOWS:
COMMENCING AT THE INTERSECTION OF THE EAST LINE OF N. FIELD BOULEVARD, 60.00 FEET WIDE, AS ESTABLISHED IN SAID LAKESHORE EAST SUBDIVISION WITH THE SOUTHERLY LINE OF E. WACKER DRIVE AS DEDICATED BY THE PLAT OF DEDICATION RECORDED DECEMBER 12, 1986 AS DOCUMENT 86597178; THENCE SOUTH 00 DEGREE 06 MINUTES 31 SECONDS WEST, ALONG THE EAST LINE OF N. FIELD BOULEVARD, A DISTANCE OF 110.41 FEET; THENCE SOUTH 85 DEGREES 04 MINUTES 41 SECONDS EAST, A DISTANCE OF 6.02 FEET TO AN INTERSECTION WITH A LINE 6.00 FEET EAST OF AND PARALLEL WITH

SAID EAST LINE ON N. FIELD BOULEVARD, 60 FEET WIDE, AND THE POINT OF BEGINNING OF THE HEREINAFTER DESCRIBED PARCEL; THENCE SOUTH 00 DEGREE 06 MINUTES 31 SECONDS WEST ALONG THE SOUTHWARD EXTENSION OF THE LAST DESCRIBED PARALLEL LINE, A DISTANCE OF 28.85 FEET; THENCE SOUTH 36 DEGREES 45 MINUTES 40 SECONDS EAST, A DISTANCE OF 20.00 FEET; THENCE SOUTH 89 DEGREES 53 MINUTES 29 SECONDS EAST ALONG A LINE PERPENDICULAR TO SAID EAST LINE OF N. FIELD BOULEVARD, A DISTANCE OF 10.00 FEET TO AN INTERSECTION WITH THE EAST LINE OF N. FIELD BOULEVARD, 116.00 FEET WIDE; THENCE SOUTH 00 DEGREE 06 MINUTES 31 SECONDS WEST ALONG SAID EAST LINE, A DISTANCE OF 17.01 FEET TO THE NORTHWEST CORNER OF LOT 13 IN SAID LAKESHORE EAST SUBDIVISION; THENCE NORTH 89 DEGREES 54 MINUTES 21 SECONDS WEST A DISTANCE OF 116.00 FEET TO THE NORTHEAST CORNER OF LOT 14 (SAID CORNER ALSO BEING ON THE WEST RIGHT OF WAY OF N. FIELD BOULEVARD, 116.00 FEET WIDE) IN SAID LAKESHORE EAST SUBDIVISION; THENCE NORTH 00 DEGREE 06 MINUTES 31 SECONDS EAST ALONG THE WEST LINE OF N. FIELD BOULEVARD, A DISTANCE OF 17.04 FEET; THENCE SOUTH 89 DEGREES 53 MINUTES 29 SECONDS EAST ALONG A LINE PERPENDICULAR TO SAID WEST LINE OF N. FIELD BOULEVARD, A DISTANCE OF 12.00 FEET; THENCE NORTH 45 DEGREES 06 MINUTES 31 SECONDS EAST, A DISTANCE OF 22.63 FEET TO AN INTERSECTION WITH THE SOUTHWARD EXTENSION OF THE WEST LINE OF N. FIELD BOULEVARD, 60.00 FEET WIDE; THENCE NORTH 00 DEGREE 06 MINUTES 31 SECONDS EAST ALONG SAID SOUTHWARD EXTENSION, A DISTANCE OF 34.40 FEET; THENCE SOUTH 85 DEGREES 04 MINUTES 41 SECONDS EAST, A DISTANCE OF 66.23 FEET TO THE POINT OF BEGINNING, ALL IN COOK COUNTY , ILLINOIS, SAID ABOVE PARCEL CONTAINING 5,342 SQUARE FEET, 0.123 ACRES MORE OR LESS.

TOTAL AREA VACATED CONTAINING 7,528 SQUARE FEET, 0.173 ACREAS, MORE OR LESS.

as shaded and indicated by the words "HEREBY VACATED" on the plat hereto attached as **Exhibit B**, which drawing for greater clarity, is hereby made a part of this ordinance, be and the same are hereby vacated and closed, inasmuch as the same are no longer required for public use and the public interest will be subserved by such vacations.

SECTION 2. The City of Chicago hereby reserves for itself covenants and property rights in the land legally described as **Parcel 3** as herein vacated, with such covenants and property rights restricting, for the benefit of the City, the use and improvement of Parcel 3 upon terms and conditions substantially similar to the Lake Shore East Air Rights Restrictions. The obligations of such covenants and property rights shall run with the land of Parcel 3 and shall be binding upon the Developer, and its successors and assigns.

SECTION 3. The City of Chicago hereby reserves for the benefit of Commonwealth Edison and its successors or assigns, a non-exclusive utility easement to operate, maintain, construct, replace and renew overhead wires, poles, and associated equipment and underground conduit, cables, and associated equipment for the transmission and distribution of electrical energy, telephonic and associated services under, over and along the areas herein vacated, with the right of ingress and egress.

The grade of the vacated public way shall not be altered in a manner so as to interfere with the operation and maintenance of Commonwealth Edison facilities. No buildings, permanent structures or obstructions shall be placed over Commonwealth Edison, facilities without express written release of easement by Commonwealth Edison. Any future vacation-beneficiary prompted relocation of Commonwealth Edison facilities lying within the area herein vacated will be accomplished by Commonwealth Edison, and done at the expense of beneficiary of the vacation.

The City of Chicago hereby reserves for the benefit of The Peoples Gas Light and Coke Co. an easement to operate, maintain, repair, renew and replace existing underground facilities under a portion of Field Boulevard that is hereby vacated in the area where such utility facilities are now located.

SECTION 4. In accordance with the terms and conditions provided in the "Agreement for Wacker Drive Improvements" attached hereto as **Exhibit C** and incorporated herein, permission and authority are hereby given and granted to the Developer to use and occupy various portions of East Wacker Drive and North Field Boulevard as shown in the drawing attached hereto as **Exhibit D** and which is hereby made a part of this ordinance. Such permission and authority is hereby granted for a period of twenty five (25) years from and after the date of completion of certain rehabilitation work to the Wacker Drive viaduct as approved by the Commissioner of Transportation subject to the terms and conditions of the Agreement for Wacker Drive Improvements.

SECTION 5. The Commissioner of Transportation, or a designee of the Commissioner of Transportation, is hereby authorized to execute the following agreements, and amendments thereto, by, between and among the City of Chicago, and the Developer:

a. an "Easement Agreement for Building Supports and Upper Level Street In Field Boulevard" in substantially the form which is attached to and incorporated in this ordinance as **Exhibit E**; and

b. an "Easement Agreement For Use of Upper Level Street on Lakeshore East Parcels and Shoreham Parcel" in substantially the form which is attached to and incorporated in this ordinance as **Exhibit F**; and

c. an "Agreement for Wacker Drive Improvements" in substantially the form which is attached as **Exhibit C** as provided in Section 4 above: and

d. an acceptance of an instrument memorializing the covenants and property rights described in the dedication in Section 1 and in the reservation in Section 2 above; and

e. an acceptance of the plat or other instrument of dedication described in the Dedication in Section 1 above.

Execution of each of the instruments described in this Section 5 shall be subject to the approval of the Corporation Counsel as to form and legality.

SECTION 6. The Commissioner of Water Management, or a designee of the Commissioner of Water Management, is hereby authorized to execute an "Agreement Regarding Water Management Facilities" by, between and among the City of Chicago, and the Developer in substantially the form which is attached to and incorporated in this ordinance as **Exhibit G,** subject to the approval of the Corporation Counsel as to form and legality.

SECTION 7. The Commissioner of Transportation is also authorized to execute such additional agreements, amendments, and documents as are reasonably necessary or appropriate to implement this ordinance, including the (i) vacations, (ii) dedications, and the (iii) Easement Agreement for Building Supports and Upper Level Street In Field Boulevard; (iv) Easement Agreement For Use of Upper Level Street on Lakeshore East Parcels and Shoreham Parcel; (v) an Agreement Regarding Water Management Facilities and (vi) Agreement for Wacker Drive Improvements, all as authorized hereby, subject to the approval of the Corporation Counsel.

SECTION 8. The vacation herein provided for is made upon the express condition that within one hundred eighty (180 days) after the passage of this ordinance the Developer shall deposit in the City Treasury of the City of Chicago a sum sufficient to defray the costs of constructing sidewalk, curb and paving in the areas to be dedicated, in accordance with the most current version of the Chicago Department of Transportation's *Regulations for Opening, Repair and Construction in the Public Way* and its appendices.

SECTION 9. The vacation herein provided for is made upon the conditions that, within one hundred eighty (180) days after the passage of this ordinance, Developer shall pay or cause to be paid to the City of Chicago as compensation for the benefits which will accrue to **Lakeshore East LLC** as owner of the property abutting said parts of public street hereby vacated the sum _____dollars ($_____.00), which sum in the judgment of this body will be equal to such benefits.

SECTION 10. The vacations herein provided for are made upon the express condition that within one hundred eighty (180) days after the passage of this ordinance, the Developer shall file or cause to be filed for the record in the office of the Recorder of Deeds of Cook County, Illinois a certified copy of this ordinance, together with a) attached plats, including oversized plats, as required by this ordinance and approved by the Commissioner of Transportation, following inquiry regarding satisfaction of deposit by Developer as provided in this ordinance; and b) each of the instruments in Section 5 and 6, duly executed by Developer and by the respective Commissioners as herein authorized, and approved by the Corporation Counsel, as required herein.

SECTION 11. This ordinance shall take effect and be in force from and after its passage. The vacation shall take effect and be in force from and after its recording.

Vacation and Dedication Approved:

Commissioner of Transportation

Approved as to Form and Legality

Deputy Corporation Counsel

Honorable Brendan Reilly
Alderman, 42nd Ward

Exhibit A
Plat of Dedication

Exhibit B
Plat of Vacation

Exhibit C
Agreement For Wacker Drive Improvements

Exhibit D
East Wacker Drive and Lower Field Boulevard Privilege Area


Exhibit E
Easement Agreement For Building Supports And Upper Level Street In Field Boulevard

Exhibit F
Easement For Use Of Upper Level Street
On Lakeshore East Parcels And Shoreham Parcel

Exhibit G
Agreement Regarding Water Management Facilities

EXHIBIT "A"

PLAT OF DEDICATION

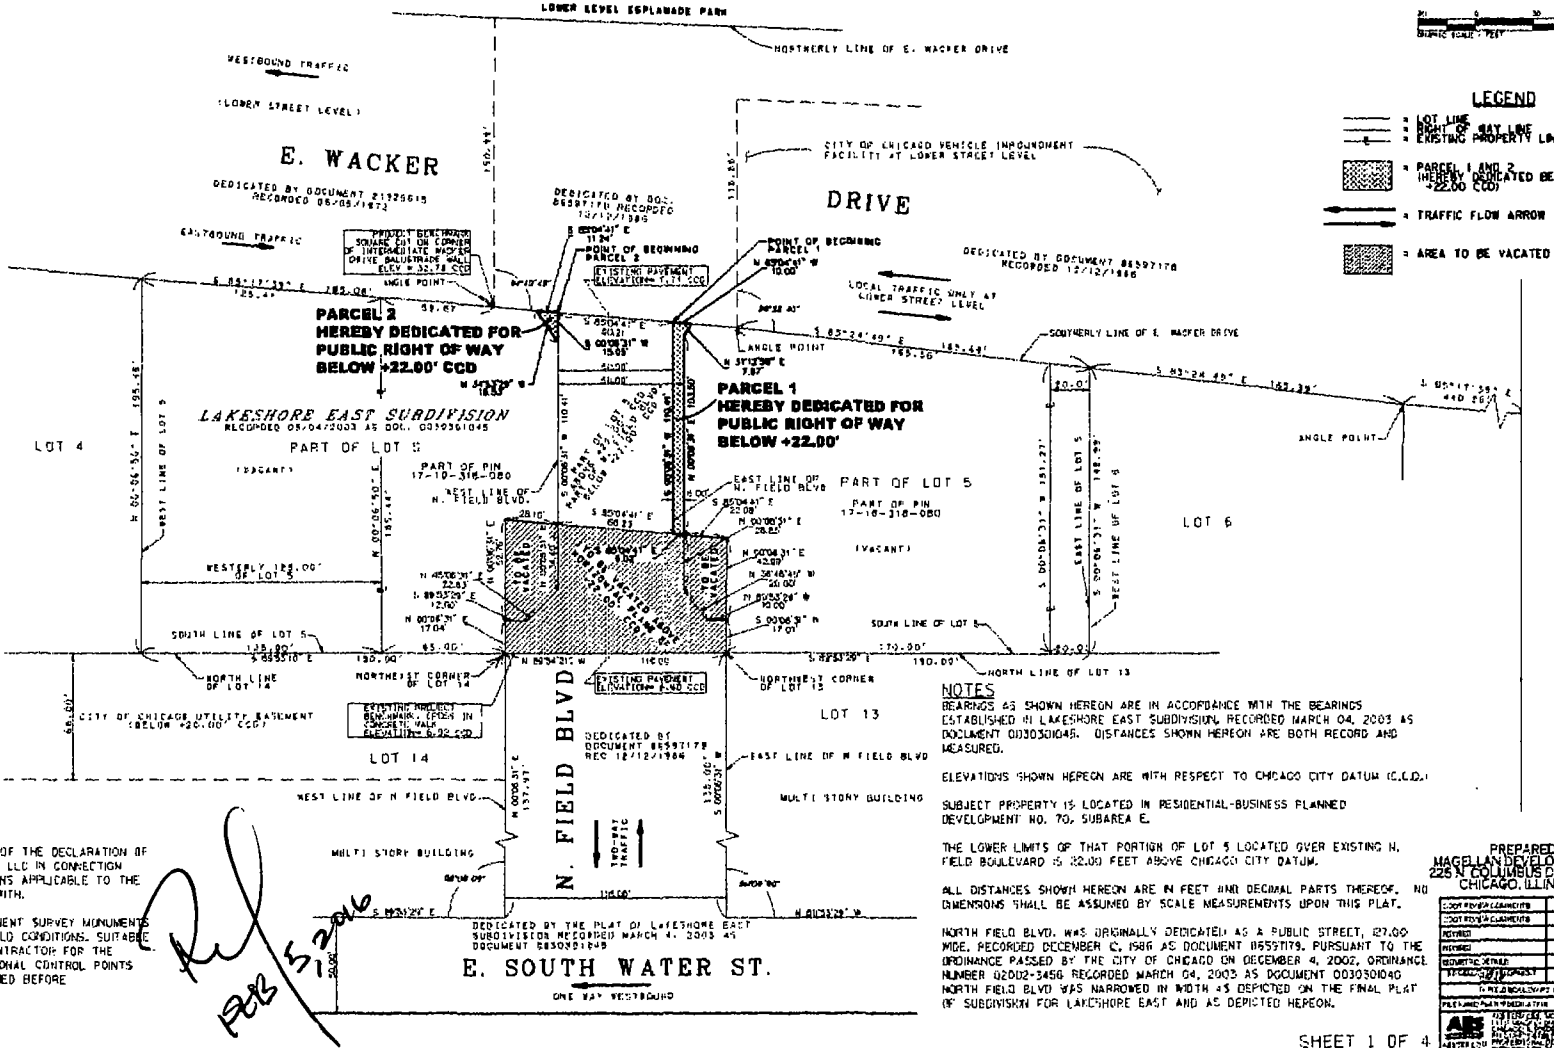

SCALE: 1" = 30'

LEGEND

- = LOT LINE, RIGHT OF WAY LINE, EXISTING PROPERTY LINE
- = PARCEL 1 AND 2 HEREBY DEDICATED BELOW +22.00 CCD
- = TRAFFIC FLOW ARROW
- = AREA TO BE VACATED

NOTES

THIS PLAT OF DEDICATION IS SUBJECT TO THE TERMS OF THE DECLARATION OF RESTRICTIVE COVENANT EXECUTED BY LAKESHORE EAST LLC IN CONNECTION HEREWITH PROVIDING FOR CERTAIN TERMS AND CONDITIONS APPLICABLE TO THE DEDICATED AREAS AND RECORDED IN CONNECTION HEREWITH.

WITH RESPECT TO THE DEDICATED PARCELS NO PERMANENT SURVEY MONUMENTS WERE ESTABLISHED AT THIS TIME DUE TO CURRENT FIELD CONDITIONS. SUITABLE CONTROL POINTS AND VALUES WERE GIVEN TO THE CONTRACTOR FOR THE PURPOSE OF EXCAVATION AND CAISSON LAYOUT. ADDITIONAL CONTROL POINTS AND PROPERTY CORNERS WILL NEED TO BE ESTABLISHED BEFORE IMPROVEMENTS TO THE RIGHT OF WAY ARE MADE.

NOTES

BEARINGS AS SHOWN HEREON ARE IN ACCORDANCE WITH THE BEARINGS ESTABLISHED IN LAKESHORE EAST SUBDIVISION, RECORDED MARCH 04, 2003 AS DOCUMENT 0030301048. DISTANCES SHOWN HEREON ARE BOTH RECORD AND MEASURED.

ELEVATIONS SHOWN HEREON ARE WITH RESPECT TO CHICAGO CITY DATUM (C.C.D.).

SUBJECT PROPERTY IS LOCATED IN RESIDENTIAL-BUSINESS PLANNED DEVELOPMENT NO. 70, SUBAREA E.

THE LOWER LIMITS OF THAT PORTION OF LOT 5 LOCATED OVER EXISTING N. FIELD BOULEVARD IS 22.00 FEET ABOVE CHICAGO CITY DATUM.

ALL DISTANCES SHOWN HEREON ARE IN FEET AND DECIMAL PARTS THEREOF. NO DIMENSIONS SHALL BE ASSUMED BY SCALE MEASUREMENTS UPON THIS PLAT.

NORTH FIELD BLVD. WAS ORIGINALLY DEDICATED AS A PUBLIC STREET, 127.00 WIDE, RECORDED DECEMBER 12, 1986 AS DOCUMENT 86597179. PURSUANT TO THE ORDINANCE PASSED BY THE CITY OF CHICAGO ON DECEMBER 4, 2002, ORDINANCE NUMBER 02002-3456 RECORDED MARCH 04, 2003 AS DOCUMENT 0030301040 NORTH FIELD BLVD WAS NARROWED IN WIDTH AS DEPICTED ON THE FINAL PLAT OF SUBDIVISION FOR LAKESHORE EAST AND AS DEPICTED HEREON.

PREPARED FOR:
MAGELLAN DEVELOPMENT GROUP
225 N. COLUMBUS DRIVE, SUITE 100
CHICAGO, ILLINOIS 60601

DRAFTING/CLEARANCE	31-26-16-040
DRAFTING/CLEARANCE	31-71-16-101 A
REVISED	12-29-16-CD
REVISED	12-29-16-AE
GEOMETRIC REVISE	1-19-17-110-A
[illegible]	[illegible]
[illegible]	[illegible]
[illegible]	[illegible]

CDOT# 10-42-15-3722

SHEET 1 OF 4

EXHIBIT "A"

PLAT OF DEDICATION

PARCEL 1

THAT PART OF LOT 5 IN LAKESHORE EAST SUBDIVISION, BEING A SUBDIVISION OF PART OF THE UNSUBDIVIDED LANDS LYING EAST OF AND ADJOINING FORT DEARBORN ADDITION TO CHICAGO, SAID ADDITION BEING IN THE SOUTHWEST FRACTIONAL QUARTER OF SECTION 10, TOWNSHIP 39 NORTH, RANGE 14, EAST OF THE THIRD PRINCIPAL MERIDIAN, IN COOK COUNTY, ILLINOIS, ACCORDING TO THE PLAT THEREOF RECORDED MARCH 4, 2003 AS DOCUMENT 0030301045, SAID PART OF LOT 5 LYING BELOW A HORIZONTAL PLANE HAVING AN ELEVATION OF 22.00 FEET ABOVE CHICAGO CITY DATUM AND LYING WITHIN THE BOUNDARIES, PROJECTED VERTICALLY, OF THAT PART OF SAID LOT 5 BOUNDED AND DESCRIBED AS FOLLOWS:

BEGINNING AT THE INTERSECTION OF THE EAST LINE OF N. FIELD BOULEVARD AS ESTABLISHED IN SAID LAKESHORE EAST SUBDIVISION WITH THE SOUTHERLY LINE OF E. WACKER DRIVE AS DEDICATED BY THE PLAT OF DEDICATION RECORDED DECEMBER 12, 1986 AS DOCUMENT 86597178; THENCE SOUTH 00 DEGREE 06 MINUTES 31 SECONDS WEST ALONG SAID EAST LINE OF N. FIELD BOULEVARD, A DISTANCE OF 110.41 FEET TO AN ANGLE POINT IN SAID EAST LINE, SAID ANGLE POINT BEING ALSO AN ANGLE POINT IN THAT PART OF SAID LOT 5, LYING EAST OF SAID EAST LINE OF N. FIELD BOULEVARD; THENCE SOUTH 85 DEGREES 04 MINUTES 41 SECONDS EAST, ALONG SAID EASTERLY LINE OF N. FIELD BOULEVARD AS ESTABLISHED BY SAID LAKESHORE EAST SUBDIVISION, A DISTANCE OF 8.02 FEET TO AN INTERSECTION WITH A LINE 6.00 FEET EAST OF AND PARALLEL WITH SAID EAST LINE OF N. FIELD BOULEVARD AS HERETOFORE DESCRIBED; THENCE NORTH 00 DEGREE 06 MINUTES 31 SECONDS EAST ALONG SAID PARALLEL LINE, A DISTANCE OF 103.90 FEET; THENCE NORTH 31 DEGREES 12 MINUTES 58 SECONDS EAST, A DISTANCE OF 7.07 FEET TO AN INTERSECTION WITH SAID SOUTHERLY LINE OF E. WACKER DRIVE; THENCE NORTH 85 DEGREES 04 MINUTES 41 SECONDS WEST ALONG SAID SOUTHERLY LINE, A DISTANCE OF 10.00 FEET TO THE POINT OF BEGINNING, ALL IN COOK COUNTY, ILLINOIS, SAID ABOVE DESCRIBED PARCEL CONTAINING 176 SQUARE FEET, 0.015 ACRES, MORE OR LESS.

TOGETHER WITH PARCEL 2

THAT PART OF LOT 5 IN LAKESHORE EAST SUBDIVISION, BEING A SUBDIVISION OF PART OF THE UNSUBDIVIDED LANDS LYING EAST OF AND ADJOINING FORT DEARBORN ADDITION TO CHICAGO, SAID ADDITION BEING IN THE SOUTHWEST FRACTIONAL QUARTER OF SECTION 10, TOWNSHIP 39 NORTH, RANGE 14, EAST OF THE THIRD PRINCIPAL MERIDIAN, IN COOK COUNTY, ILLINOIS, ACCORDING TO THE PLAT THEREOF RECORDED MARCH 4, 2003 AS DOCUMENT 0030301045, SAID PARCEL OF LAND LYING BELOW A HORIZONTAL PLANE HAVING AN ELEVATION OF 22.00 FEET ABOVE CHICAGO CITY DATUM AND LYING WITHIN THE BOUNDARIES, PROJECTED VERTICALLY, OF THAT PART OF SAID LOT 5 BOUNDED AND DESCRIBED AS FOLLOWS:

BEGINNING AT THE INTERSECTION OF THE WEST LINE OF N. FIELD BOULEVARD AS ESTABLISHED IN SAID LAKESHORE EAST SUBDIVISION WITH THE SOUTHERLY LINE OF E. WACKER DRIVE AS DEDICATED BY THE PLAT OF DEDICATION RECORDED DECEMBER 12, 1986 AS DOCUMENT 86597178; THENCE SOUTH 00 DEGREE 06 MINUTES 31 SECONDS WEST ALONG SAID WEST LINE OF N. FIELD BOULEVARD, A DISTANCE OF 13.05 FEET; THENCE NORTH 34 DEGREES 53 MINUTES 28 SECONDS WEST, A DISTANCE OF 12.63 FEET TO AN INTERSECTION WITH SAID SOUTHERLY LINE OF E. WACKER DRIVE; THENCE SOUTH 85 DEGREES 04 MINUTES 41 SECONDS EAST ALONG SAID SOUTHERLY LINE, A DISTANCE OF 11.24 FEET TO THE POINT OF BEGINNING, ALL IN COOK COUNTY, ILLINOIS, SAID ABOVE DESCRIBED PARCEL CONTAINING 84 SQUARE FEET, 0.002 ACRES, MORE OR LESS.

TOTAL AREA BEING DEDICATED FOR PUBLIC RIGHT OF WAY CONTAINING 760 SQUARE FEET, 0.017 ACRES, MORE OR LESS.

CITY- DEPT. OF FINANCE

CDOT

COOK COUNTY

CDOT# 10-42-15-3722

FEB 5, 2016

STATE OF ILLINOIS)
COUNTY OF COOK) SS

I, DALE V. WEAVER, AN ILLINOIS PROFESSIONAL LAND SURVEYOR, HEREBY CERTIFY THAT I HAVE SURVEYED THE ABOVE DESCRIBED PROPERTY AND THAT THE PLAT HEREON DRAWN IS A CORRECT REPRESENTATION OF SAID SURVEY.
FIELD WORK COMPLETED ON OCTOBER 12, 2014

SIGNED ON FEB 4, 2016

BY
ILLINOIS PROFESSIONAL LAND SURVEYOR NO. 7396
MY LICENSE EXPIRES NOVEMBER 30, 2016
THIS PROFESSIONAL SERVICE CONFORMS TO THE CURRENT MINIMUM STANDARDS FOR A BOUNDARY SURVEY.

MORTGAGE CERTIFICATE
STATE OF ILLINOIS
COUNTY OF COOK

THE PRIVATE BANK AND TRUST COMPANY, AS LENDER BY VIRTUE OF A CERTAIN MORTGAGE, ASSIGNMENT OF RENTS AND SECURITY AGREEMENT HAS AN INTEREST IN SAID PARCEL 1 AND PARCEL 2 AS DESCRIBED AND DEPICTED HEREON AND HEREBY CONSENTS TO THIS PLAT OF DEDICATION AND AGREES THAT THE LOAN DOCUMENTS ARE SUBJECT AND SUBORDINATE TO THIS PLAT OF DEDICATION
IN WITNESS WHEREOF THE PRIVATE BANK AND TRUST COMPANY HAS CAUSED THIS INSTRUMENT TO BE SIGNED BY IT'S DULY AUTHORIZED REPRESENTATIVE ON ITS BEHALF THIS _____ DAY OF _____, 2016.

BY: _____
NAME: _____
TITLE: _____

NOTARY CERTIFICATE
STATE OF ILLINOIS
COUNTY OF COOK

I, _____, A NOTARY PUBIC IN AND FOR SAID COUNTY IN THE STATE AFORESAID, DO HEREBY CERTIFY THAT _____, _____ OF PRIVATE BANK AND TRUST COMPANY, WHO IS PERSONALLY KNOWN TO ME TO BE THE SAME PERSON WHOSE NAME IS SUBSCRIBED TO THE FOREGOING INSTRUMENT, APPEARED BEFORE ME THIS DAY IN PERSON AND ACKNOWLEDGED THAT HE/SHE SIGNED AND DELIVERED THE SAID INSTRUMENT AS HIS/HER OWN FREE AND VOLUNTARY ACT AND AS THE FREE AND VOLUNTARY ACT OF SAID PRIVATE BANK AND TRUST COMPANY FOR THE USES AND PURPOSES THEREIN SET FORTH.
GIVEN UNDER MY HAND AND NOTARIAL SEAL THIS _____ DAY OF _____, 2016.

_____

OWNER'S CERTIFICATE
STATE OF ILLINOIS
COUNTY OF COOK

_____, AS OWNER OF PARCEL 1 AND PARCEL 2 AS DESCRIBED AND DEPICTED HEREON DOES HEREBY DEDICATE SAID PARCELS TO THE CITY OF CHICAGO, A MUNICIPAL CORPORATION, FOR USE AS A PUBLIC STREET PURSUANT TO THE TERMS AND PROVISIONS CONTAINED IN THIS PLAT OF DEDICATION.
IN WITNESS WHEREOF, LAKESHORE EAST LLC, _____, HAS CAUSED THIS INSTRUMENT TO BE SIGNED BY ITS DULY AUTHORIZED REPRESENTATIVE ON ITS BEHALF THIS _____ DAY OF _____ 2016.

_____
BY: _____
NAME:
TITLE:

NOTARY CERTIFICATE
STATE OF ILLINOIS
COUNTY OF COOK

I, _____, A NOTARY PUBIC IN AND FOR SAID COUNTY IN THE STATE AFORESAID, DO HEREBY CERTIFY THAT _____, WHO IS PERSONALLY KNOWN TO ME TO BE THE SAME PERSON WHOSE NAME IS SUBSCRIBED TO THE FOREGOING INSTRUMENT, APPEARED BEFORE ME THIS DAY IN PERSON AND ACKNOWLEDGED THAT HE SIGNED AND DELIVERED THE SAID INSTRUMENT AS HIS OWN FREE AND VOLUNTARY ACT AND AS THE FREE AND VOLUNTARY ACT OF SAID _____, FOR THE USES AND PURPOSES THEREIN SET FORTH
GIVEN UNDER MY HAND AND NOTARIAL SEAL THIS _____ DAY OF _____, 2016.

_____
NOTARY PUBIC

OWNER'S CERTIFICATE
STATE OF ILLINOIS
COUNTY OF COOK

_____, HEREBY CERTIFIES THAT IT IS THE OWNER OF THE PROPERTY DESCRIBED HEREON AND AS SUCH OWNER HAS CAUSED SAID PROPERTY TO BE SURVEYED FOR THE PURPOSE OF DEDICATING PUBLIC STREET(S)/ALLEY(S) AS SHOWN AND DEPICTED AS PUBLIC RIGHT OF WAY ON PLAT HEREON IN WITNESS THEREOF SAID _____, HAS CAUSED THIS CERTIFICATE TO BE SIGNED BY ITS DULY AUTHORIZED _____ ON IT'S BEHALF ON THIS _____ DAY OF _____ A.D. 2016.

_____
BY: _____
NAME:
TITLE:

NOTARY CERTIFICATE
STATE OF ILLINOIS
COUNTY OF COOK

I, _____, A NOTARY PUBIC IN AND FOR SAID COUNTY IN THE STATE AFORESAID, DO HEREBY CERTIFY THAT _____, WHO IS PERSONALLY KNOWN TO ME TO BE THE SAME PERSON WHOSE NAME IS SUBSCRIBED TO THE FOREGOING INSTRUMENT, APPEARED BEFORE ME THIS DAY IN PERSON AND ACKNOWLEDGED THAT HE SIGNED AND DELIVERED THE SAID INSTRUMENT AS HIS OWN FREE AND VOLUNTARY ACT AND AS THE FREE AND VOLUNTARY ACT OF SAID _____, FOR THE USES AND PURPOSES THEREIN SET FORTH.
GIVEN UNDER MY HAND AND NOTARIAL SEAL THIS _____ DAY OF _____, 2016.

_____
NOTARY PUBIC

PREPARED FOR:
MAGELLAN DEVELOPMENT GROUP
225 N. COLUMBUS DRIVE, SUITE 100
CHICAGO, ILLINOIS 60606

COUNTY REVIEW COMMENTS	01-Dec-2015 MB
CDOT REVIEW COMMENTS	21-Jan-2016 VF
REVISED	1-Feb-2016 CB
REVISED	15-Feb-2016 MB
GEOMETRIC REVISE	17-Feb-2016 DLS
PER CDOT COMMENTS	25-Feb-2016 MB

PLAT NAME: PLAT OF DEDICATION

ARS
ARCHITECTURE, INC.
111 E. WACKER DRIVE, SUITE 2100
CHICAGO, ILLINOIS 60601
TEL: (312) 565-4750 FAX: (312) 565-4755



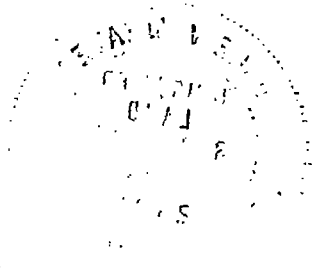


EXHIBIT "A"


PLAT OF DEDICATION

LOCATIONS OF SECTIONS A, B, AND C

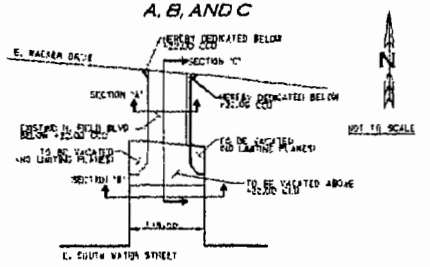


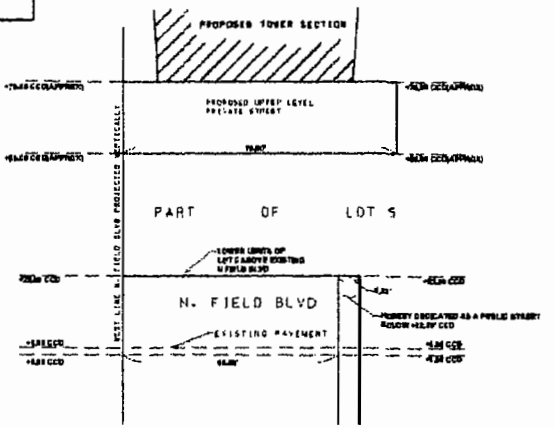

SECTION "A" LOOKING NORTH

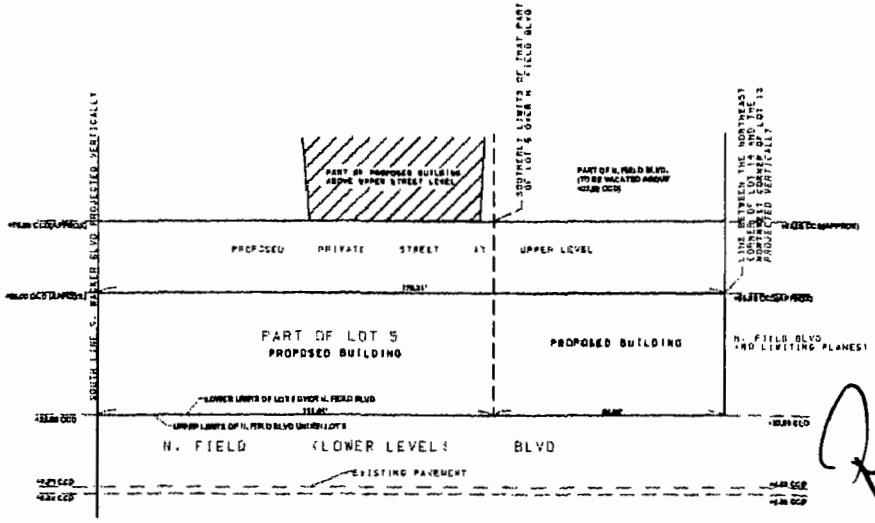

SECTION "C" LOOKING EAST

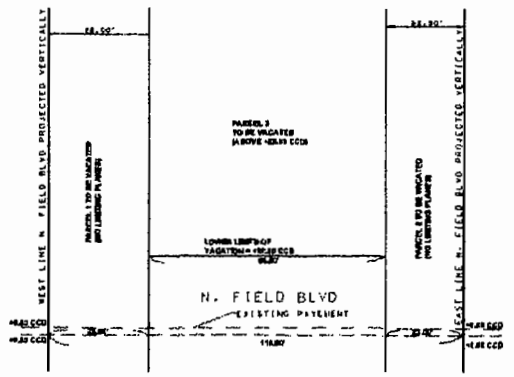

SECTION "B" LOOKING NORTH

CDOT# 10-42-15-3722

PREPARED FOR:
MAGELLAN DEVELOPMENT GROUP
225 N. COLUMBUS DRIVE, SUITE 100
CHICAGO, ILLINOIS 60606


CDOT FIRST COMMENTS	01/28/2016 AB
CDOT SECOND COMMENTS	04/21/2016 GLB
REVISED	05/26/2016 GLB
REVISED	07/19/2016 JB
REVISED	08/29/2016 HB
Property Line Revised Added	09/21/2016 GLB
Revised	10/05/2016 GLB
PLAT OF DEDICATION	11/2/2016 LB
PLAT OF DEDICATION	11/9/2016 GLB

FILENAME PLAT OF DEDICATION


SHEET 3 OF 4

EXHIBIT "A"


PLAT OF DEDICATION

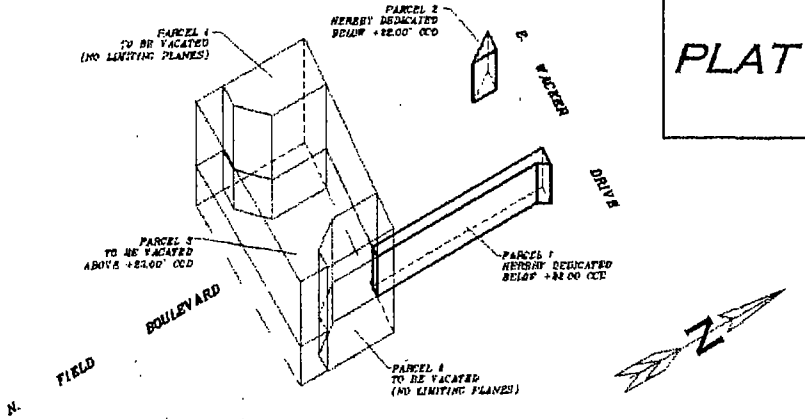

OVERALL ISOMETRIC DETAIL

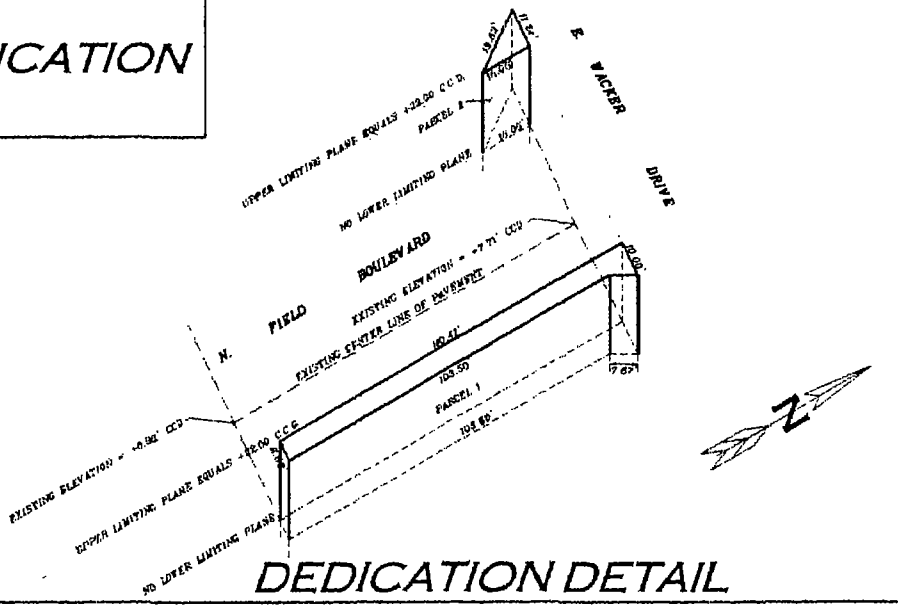

DEDICATION DETAIL

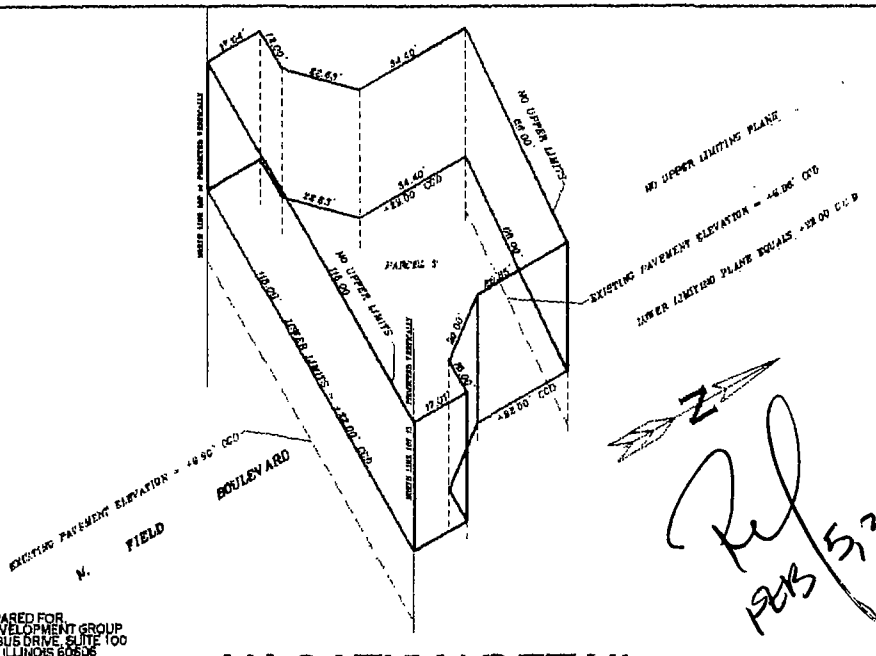


PREPARED FOR
MAGELLAN DEVELOPMENT GROUP
225 N. COLUMBUS DRIVE, SUITE 100
CHICAGO, ILLINOIS 60606

CDOT# 10-42-15-3722

VACATION DETAIL


PGS 5/2016

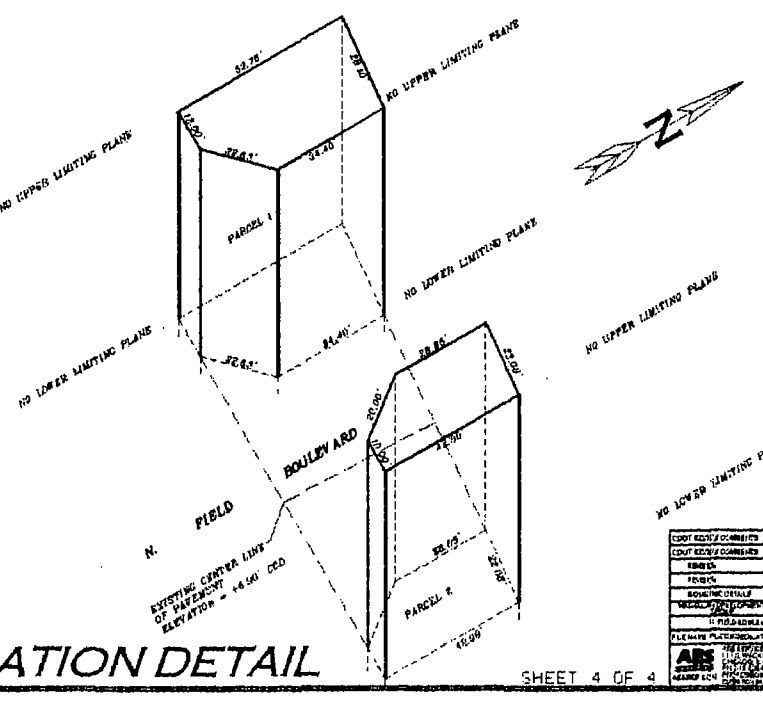

VACATION DETAIL

EXHIBIT "B"

PLAT OF VACATION

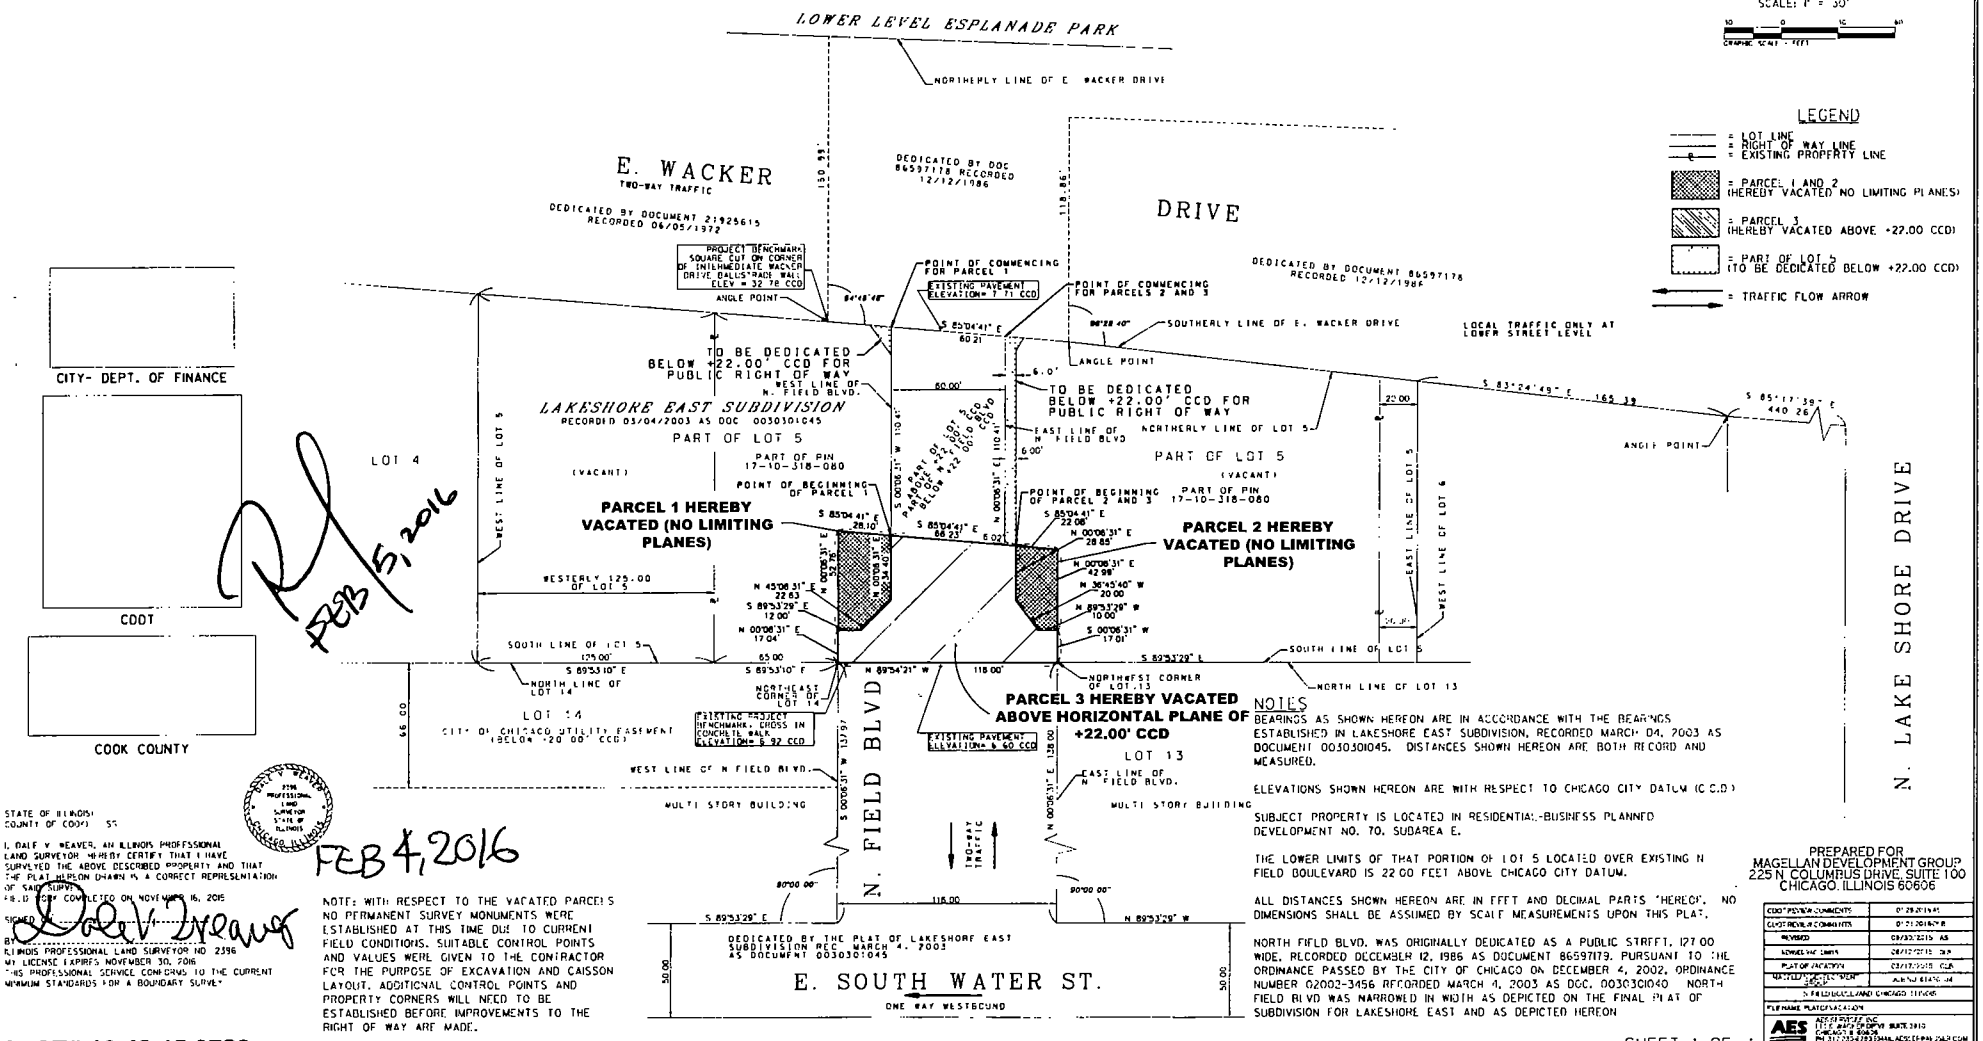

STATE OF ILLINOIS)
COUNTY OF COOK) SS

I, DALE V. WEAVER, AN ILLINOIS PROFFSSIONAL LAND SURVEYOR HEREBY CERTIFY THAT I HAVE SURVEYED THE ABOVE DESCRIBED PROPERTY AND THAT THE PLAT HEREON DRAWN IS A CORRECT REPRESENTATION OF SAID SURVEY.

FIELD WORK COMPLETED ON NOVEMBER 16, 2015

SIGNED: FEB 4, 2016

BY: ILLINOIS PROFESSIONAL LAND SURVEYOR NO 2396
MY LICENSE EXPIRES NOVEMBER 30, 2016
THIS PROFESSIONAL SERVICE CONFORMS TO THE CURRENT MINIMUM STANDARDS FOR A BOUNDARY SURVEY

NOTE: WITH RESPECT TO THE VACATED PARCELS NO PERMANENT SURVEY MONUMENTS WERE ESTABLISHED AT THIS TIME DUE TO CURRENT FIELD CONDITIONS. SUITABLE CONTROL POINTS AND VALUES WERE GIVEN TO THE CONTRACTOR FOR THE PURPOSE OF EXCAVATION AND CAISSON LAYOUT. ADDITIONAL CONTROL POINTS AND PROPERTY CORNERS WILL NEED TO BE ESTABLISHED BEFORE IMPROVEMENTS TO THE RIGHT OF WAY ARE MADE.

NOTES

BEARINGS AS SHOWN HEREON ARE IN ACCORDANCE WITH THE BEARINGS ESTABLISHED IN LAKESHORE EAST SUBDIVISION, RECORDED MARCH 04, 2003 AS DOCUMENT 0030301045. DISTANCES SHOWN HEREON ARE BOTH RECORD AND MEASURED.

ELEVATIONS SHOWN HEREON ARE WITH RESPECT TO CHICAGO CITY DATUM (C.C.D.)

SUBJECT PROPERTY IS LOCATED IN RESIDENTIAL-BUSINESS PLANNED DEVELOPMENT NO. 70, SUBAREA E.

THE LOWER LIMITS OF THAT PORTION OF LOT 5 LOCATED OVER EXISTING N FIELD BOULEVARD IS 22.00 FEET ABOVE CHICAGO CITY DATUM.

ALL DISTANCES SHOWN HEREON ARE IN FEET AND DECIMAL PARTS THEREOF. NO DIMENSIONS SHALL BE ASSUMED BY SCALE MEASUREMENTS UPON THIS PLAT.

NORTH FIELD BLVD. WAS ORIGINALLY DEDICATED AS A PUBLIC STREET, 127.00 WIDE, RECORDED DECEMBER 12, 1986 AS DOCUMENT 86597179. PURSUANT TO THE ORDINANCE PASSED BY THE CITY OF CHICAGO ON DECEMBER 4, 2002, ORDINANCE NUMBER 02002-3456 RECORDED MARCH 4, 2003 AS DOC. 0030301040 NORTH FIELD BLVD WAS NARROWED IN WIDTH AS DEPICTED ON THE FINAL PLAT OF SUBDIVISION FOR LAKESHORE EAST AND AS DEPICTED HEREON

PREPARED FOR
MAGELLAN DEVELOPMENT GROUP
225 N. COLUMBUS DRIVE, SUITE 100
CHICAGO, ILLINOIS 60606

CDOT REVIEW COMMENTS	01.29.2016 AS
CLIENT REVIEW COMMENTS	01.21.2016 DVW
REVISED	09/30/2015 AS
REVISED PAC LIMITS	08/12/2015 DVW
PLAT OF VACATION	03/17/2015 CLB
SURVEY CONTROL DESIGN	AS NO 61476-04
N FIELD BLVD AND CHICAGO RIVER	
FILE NAME: PLAT OF VACATION	

AES
AES SURVEY, INC.
117 E. 44TH STREET, SUITE 3910
CHICAGO, IL 60605
PH: (312) 726-8888 EMAIL: AES@AESSURVEY.COM
PROFESSIONAL DESIGN FIRM REGISTERED NO. 184.007002.0014
EXPIRATION DATE 04.30.2017
AESSURVEY.COM

CDOT# 10-42-15-3722

EXHIBIT "B"

PLAT OF VACATION

PARCEL 1

THAT PART OF N FIELD BOULEVARD, 116.00 FEET WIDE, AS SAID N. FIELD BOULEVARD WAS ESTABLISHED BY THE PLAT OF LAKESHORE EAST SUBDIVISION, BEING A SUBDIVISION OF PART OF UNSUBDIVIDED LANDS LYING EAST OF AND ADJOINING FORT DEARBORN ADDITION TO CHICAGO, SAID ADDITION BEING IN THE SOUTHWEST FRACTIONAL QUARTER OF SECTION 10, TOWNSHIP 39 NORTH, RANGE 14 EAST OF THE THIRD PRINCIPAL MERIDIAN, IN COOK COUNTY, ILLINOIS, ACCORDING TO THE PLAT THEREOF RECORDED MARCH 4, 2003 AS DOCUMENT 0030301045, SAID PART OF N. FIELD BOULEVARD BOUNDED AND DESCRIBED AS FOLLOWS:

COMMENCING AT THE INTERSECTION OF THE WEST LINE OF N. FIELD BOULEVARD AS ESTABLISHED IN SAID LAKESHORE EAST SUBDIVISION WITH THE SOUTHERLY LINE OF E WACKER DRIVE AS DEDICATED BY THE PLAT OF DEDICATION RECORDED DECEMBER 12, 1986 AS DOCUMENT 86597178; THENCE SOUTH 00 DEGREE 06 MINUTES 31 SECONDS WEST, ALONG SAID WEST LINE OF N. FIELD BOULEVARD (SAID N. FIELD BOULEVARD BEING HERE 60.00 FEET WIDE), A DISTANCE OF 110.41 FEET TO THE POINT OF BEGINNING OF THE HEREINAFTER DESCRIBED PARCEL; THENCE SOUTH 00 DEGREE 06 MINUTES 31 SECONDS WEST, ALONG THE SOUTHWARD EXTENSION OF SAID WEST LINE OF N. FIELD BOULEVARD, A DISTANCE OF 34 40 FEET; THENCE SOUTH 45 DEGREES 06 MINUTES 31 SECONDS WEST, A DISTANCE OF 22.63 FEET; THENCE NORTH 89 DEGREES 53 MINUTES 29 SECONDS WEST ALONG A LINE PERPENDICULAR TO SAID WEST LINE OF N. FIELD BOULEVARD, A DISTANCE OF 12.00 FEET TO AN INTERSECTION WITH THE WEST LINE OF N. FIELD BOULEVARD, 116 00 FEET WIDE AS ESTABLISHED BY SAID LAKESHORE EAST SUBDIVISION; THENCE NORTH 00 DEGREE 06 MINUTES 31 SECONDS EAST ALONG SAID WEST LINE, A DISTANCE OF 52.76; THENCE SOUTH 85 DEGREES 04 MINUTES 41 SECONDS EAST, A DISTANCE OF 28.10 FEET TO THE POINT OF BEGINNING, ALL IN COOK COUNTY, ILLINOIS, SAID ABOVE DESCRIBED PARCEL CONTAINING 1,316 SQUARE FEET, 0 030 ACRES, MORE OR LESS.

TOGETHER WITH PARCEL 2

THAT PART OF N. FIELD BOULEVARD,116.00 FEET WIDE. AS SAID N. FIELD BOULEVARD WAS ESTABLISHED BY THE PLAT OF LAKESHORE EAST SUBDIVISION, BEING A SUBDIVISION OF PART OF UNSUBDIVIDED LANDS LYING EAST OF AND ADJOINING FORT DEARBORN ADDITION TO CHICAGO, SAID ADDITION BEING IN THE SOUTHWEST FRACTIONAL QUARTER OF SECTION 10, TOWNSHIP 39 NORTH, RANGE 14 EAST OF THE THIRD PRINCIPAL MERIDIAN, IN COOK COUNTY, ILLINOIS, ACCORDING TO THE PLAT THEREOF RECORDED MARCH 4, 2003 AS DOCUMENT 0030301045, SAID PART OF N. FIELD BOULEVARD BOUNDED AND DESCRIBED AS FOLLOWS.

COMMENCING AT THE INTERSECTION OF THE EAST LINE OF N. FIELD BOULEVARD AS ESTABLISHED IN SAID LAKESHORE EAST SUBDIVISION WITH THE SOUTHERLY LINE OF E WACKER DRIVE AS DEDICATED BY THE PLAT OF DEDICATION RECORDED DECEMBER 12, 1986 AS DOCUMENT 86597178: THENCE SOUTH 00 DEGREE 06 MINUTES 31 SECONDS WEST, ALONG SAID EAST LINE OF N. FIELD BOULEVARD (SAID N. FIELD BOULEVARD BEING HERE 60.00 FEET WIDE) A DISTANCE OF 110 41 FEET; THENCE SOUTH 85 DEGREES 04 MINUTES 41 SECONDS EAST, A DISTANCE OF 6.02 FEET TO AN INTERSECTION WITH A LINE 6.00 FEET EAST OF AND PARALLEL WITH SAID EAST LINE OF N FIELD BOULEVARD AND THE POINT OF BEGINNING OF THE HEREINAFTER DESCRIBED PARCEL; THENCE SOUTH 85 DEGREES 04 MINUTES 41 SECONDS EAST, A DISTANCE OF 22.08 FEET TO AN INTERSECTION WITH THE EAST LINE OF N. FIELD BOULEVARD, 116 00 FEET WIDE AS ESTABLISHED BY SAID LAKESHORE EAST SUBDIVISION, THENCE SOUTH 00 DEGREE 06 MINUTES 31 SECONDS WEST ALONG SAID EAST LINE, A DISTANCE OF 42.99 FEET; THENCE NORTH 89 DEGREES 53 MINUTES 29 SECONDS WEST ALONG A LINE PERPENDICULAR TO SAID EAST LINE, A DISTANCE OF 10 00 FEET; THENCE NORTH 36 DEGREES 45 MINUTES 40 SECONDS WEST. A DISTANCE OF 20.00 FEET TO AN INTERSECTION WITH THE SOUTHWARD EXTENSION OF A LINE 6 00 FEET EAST OF AND PARALLEL WITH SAID EAST LINE OF N FIELD BOULEVARD, 60.00 FEET WIDE; THENCE NORTH 00 DEGREE 06 MINUTES 31 SECONDS EAST ALONG SAID SOUTHWARD EXTENSION, A DISTANCE OF 28.85 FEET TO THE POINT OF BEGINNING, ALL IN COOK COUNTY, ILLINOIS, SAID ABOVE DESCRIBED PARCEL CONTAINING 870 SQUARE FEET, 0 020 ACRES, MORE OR LESS.

TOGETHER WITH PARCEL 3

THAT PART OF N. FIELD BOULEVARD, 116.00 FEET WIDE, AS SAID N. FIELD BOULEVARD WAS ESTABLISHED BY THE PLAT OF LAKESHORE EAST SUBDIVISION, BEING A SUBDIVISION OF PART OF UNSUBDIVIDED LANDS LYING EAST OF AND ADJOINING FORT DEARBORN ADDITION TO CHICAGO, SAID ADDITION BEING IN THE SOUTHWEST FRACTIONAL QUARTER OF SECTION 10, TOWNSHIP 39 NORTH, RANGE 14 EAST OF THE THIRD PRINCIPAL MERIDIAN, IN COOK COUNTY, ILLINOIS, ACCORDING TO THE PLAT THEREOF RECORDED MARCH 4, 2003 AS DOCUMENT 0030301045, SAID PART OF N FIELD BOULEVARD LYING ABOVE A HORIZONTAL PLANE HAVING AN ELEVATION OF 22 00 FEET ABOVE CHICAGO CITY DATUM AND LYING WITHIN THE BOUNDARIES, PROJECTED VERTICALLY, OF SAID PART OF N FIELD BOULEVARD BOUNDED AND DESCRIBED AS FOLLOWS·

COMMENCING AT THE INTERSECTION OF THE EAST LINE OF N. FIELD BOULEVARD, 60 00 FEET WIDE. AS ESTABLISHED IN SAID LAKESHORE EAST SUBDIVISION WITH THE SOUTHERLY LINE OF E WACKER DRIVE AS DEDICATED BY THE PLAT OF DEDICATION RECORDED DECEMBER 12, 1986 AS DOCUMENT 86597178; THENCE SOUTH 00 DEGREE 06 MINUTES 31 SECONDS WEST, ALONG THE EAST LINE OF N. FIELD BOULEVARD, A DISTANCE OF 110 41 FEET, THENCE SOUTH 85 DEGREES 04 MINUTES 41 SECONDS EAST, A DISTANCE OF 6.02 FEET TO AN INTERSECTION WITH A LINE 6.00 FEET EAST OF AND PARALLEL WITH SAID EAST LINE ON N. FIELD BOULEVARD, 60 FEET WIDE, AND THE POINT OF BEGINNING OF THE HEREINAFTER DESCRIBED PARCEL; THENCE SOUTH 00 DEGREE 06 MINUTES 31 SECONDS WEST ALONG THE SOUTHWARD EXTENSION OF THE LAST DESCRIBED PARALLEL LINE, A DISTANCE OF 28 85 FEET; THENCE SOUTH 36 DEGREES 45 MINUTES 40 SECONDS EAST, A DISTANCE OF 20.00 FEET; THENCE SOUTH 89 DEGREES 53 MINUTES 29 SECONDS EAST ALONG A LINE PERPENDICULAR TO SAID EAST LINE OF N FIELD BOULEVARD, A DISTANCE OF 10.00 FEET TO AN INTERSECTION WITH THE EAST LINE OF N. FIELD BOULEVARD, 116 00 FEET WIDE. THENCE SOUTH 00 DEGREE 06 MINUTES 31 SECONDS WEST ALONG SAID EAST LINE, A DISTANCE OF 17.01 FEET TO THE NORTHWEST CORNER OF LOT 13 IN SAID LAKESHORE EAST SUBDIVISION; THENCE NORTH 89 DEGREES 54 MINUTES 21 SECONDS WEST A DISTANCE OF 116.00 FEET TO THE NORTHEAST CORNER OF LOT 14 (SAID CORNER ALSO BEING ON THE WEST RIGHT OF WAY OF N. FIELD BOULEVARD, 116 FEET WIDE) IN SAID LAKESHORE EAST SUBDIVISION, THENCE NORTH 00 DEGREE 06 MINUTES 31 SECONDS EAST ALONG THE WEST LINE OF N. FIELD BOULEVARD, A DISTANCE OF 17.04 FEET; THENCE SOUTH 89 DEGREES 53 MINUTES 29 SECONDS EAST ALONG A LINE PERPENDICULAR TO SAID WEST LINE OF N. FIELD BOULEVARD, A DISTANCE OF 12 00 FEET; THENCE NORTH 45 DEGREES 06 MINUTES 31 SECONDS EAST, A DISTANCE OF 22 63 FEET TO AN INTERSECTION WITH THE SOUTHWARD EXTENSION OF THE WEST LINE OF N FIELD BOULEVARD, 60.00 FEET WIDE; THENCE NORTH 00 DEGREE 06 MINUTES 31 SECONDS EAST ALONG SAID SOUTHWARD EXTENSION, A DISTANCE OF 34.40 FEET, THENCE SOUTH 85 DEGREES 04 MINUTES 41 SECONDS EAST, A DISTANCE OF 66.23 FEET TO THE POINT OF BEGINNING, ALL IN COOK COUNTY , ILLINOIS, SAID ABOVE PARCEL CONTAINING 5,342 SQUARE FEET, 0 123 ACRES MORE OR LESS.

TOTAL AREA HEREBY VACATED CONTAINING 7,528 SQUARE FEET, 0.173 ACRES, MORE OR LESS
THIS LAND DESCRIBED HEREIN IS SUBJECT TO AN INGRESS/EGRESS AND CONSTRUCTION AND MAINTENANCE EASEMENTS AS VARIOUS PLANES HORIZONTALLY ON CITY OF CHICAGO DATUM FOR UNIMPEDED VEHICULAR AND PEDESTRIAN PUBLIC TRAFFIC, THE TERMS OF WHICH ARE MORE FULLY DESCRIBED IN THE ORDINANCE AUTHORIZING SAID VACATION

FEB 5 2016

PREPARED FOR
MAGELLAN DEVELOPMENT GROUP
225 N. COLUMBUS DRIVE, SUITE 100
CHICAGO, ILLINOIS 60606

CDOT REVIEW COMMENTS	01/29/2016
CDOT REVIEW COMMENTS	01/27/2016 DLB
REVISED	01/14/2016 AS
BORDER/VAC LINES	05/12/2015 DLB
PLAT OF VACATION	03/17/2015 DLB
MAGELLAN DEVELOPMENT GROUP	IOB NO 61430104
N FIELD BOULEVARD CHICAGO ILLINOIS	
PLAT OF VACATION	


AES — 225 N. COLUMBUS DRIVE, SUITE 2410, CHICAGO, IL 60601, TEL: 312.372.7744, FAX: 312.372.7755, WWW.AESENGINEERING.COM


CDOT# 10-42-15-3722

EXHIBIT "B"


PLAT OF VACATION

LOCATIONS OF SECTIONS A, B, AND C

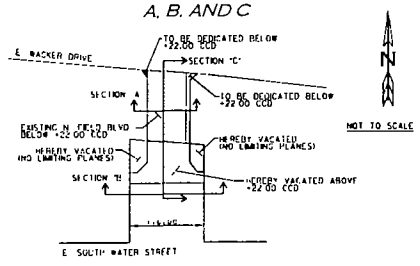


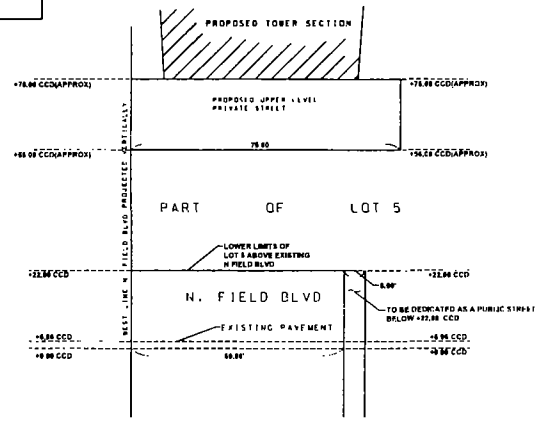

SECTION "A" LOOKING NORTH

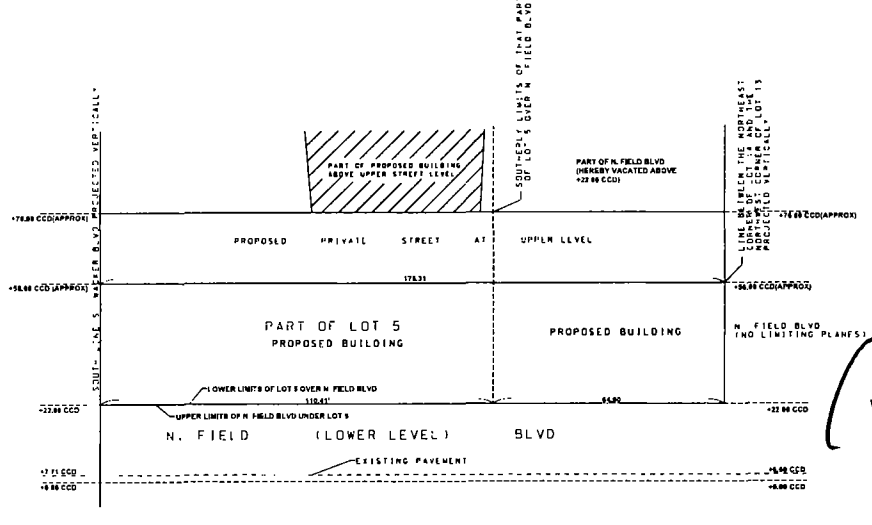

SECTION "C" LOOKING EAST

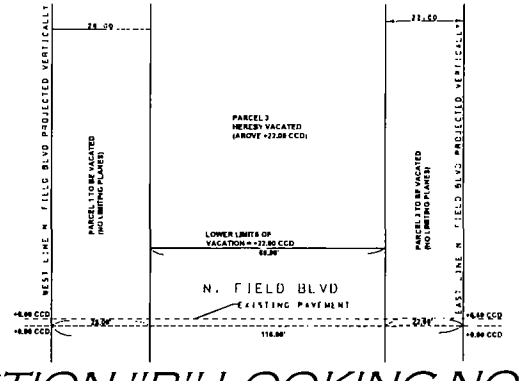

SECTION "B" LOOKING NORTH

PREPARED FOR
MAGELLAN DEVELOPMENT GROUP
225 N. COLUMBUS DRIVE, SUITE 100
CHICAGO, ILLINOIS 60606

CDOT REVIEW COMMENTS	11/19/2019 AD
CDOT REVIEW COMMENTS	12/17/2019 AD
REVISED	12/20/2019 RKP
REVISED	1/21/2020 AS
REVISED	08/28/2020 AA
REVISED VACATION AREA	09/02/20 S. DEB
R. MAS	09/25/2020 DEB
PLAT OF DEDICATION	11/17/20 A.D.
MAGELLAN DEVELOPMENT GROUP	JOB NO 61420.004
N. FIELD BLVD AND CHICAGO, ILLINOIS	
FILENAME PLAT OF VACATION	


AES 311 SOUTH WACKER DRIVE, SUITE 2910, CHICAGO, ILLINOIS

THIS DRAWING IS A PROPRIETARY DOCUMENT AND THE INFORMATION CONTAINED HEREON IS THE EXCLUSIVE PROPERTY OF AES INTERNATIONAL, INC. AND SHALL NOT BE REPRODUCED IN WHOLE OR IN PART OR USED FOR ANY PURPOSE WHATSOEVER WITHOUT THE WRITTEN PERMISSION OF AES INTERNATIONAL, INC.


CDOT# 10-42-15-3722

EXHIBIT "B"


PLAT OF VACATION

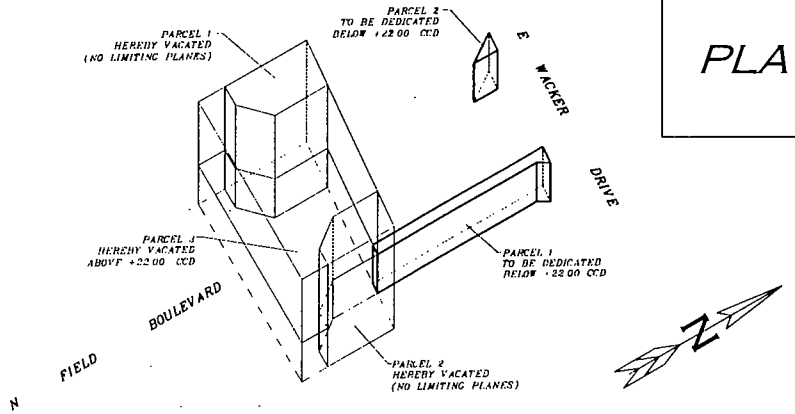


OVERALL ISOMETRIC DETAIL

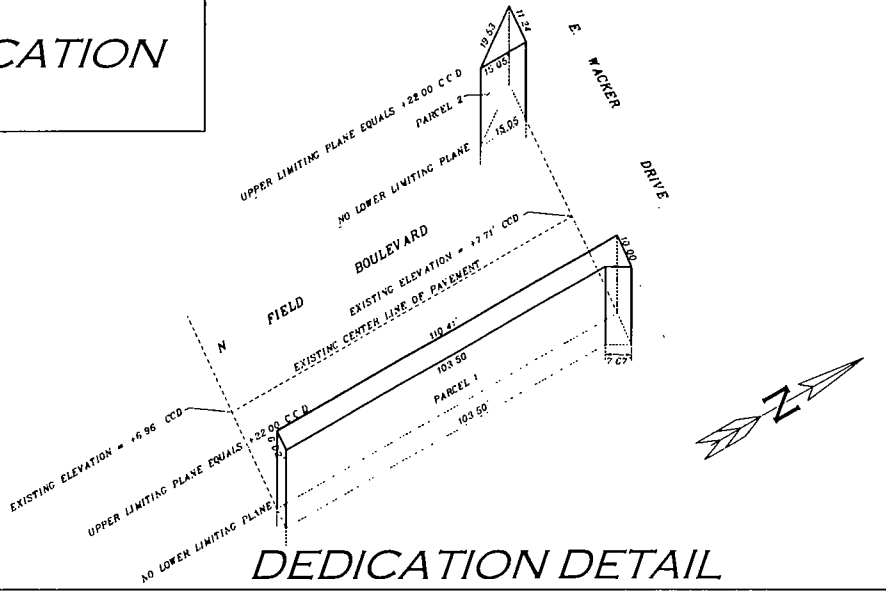

DEDICATION DETAIL

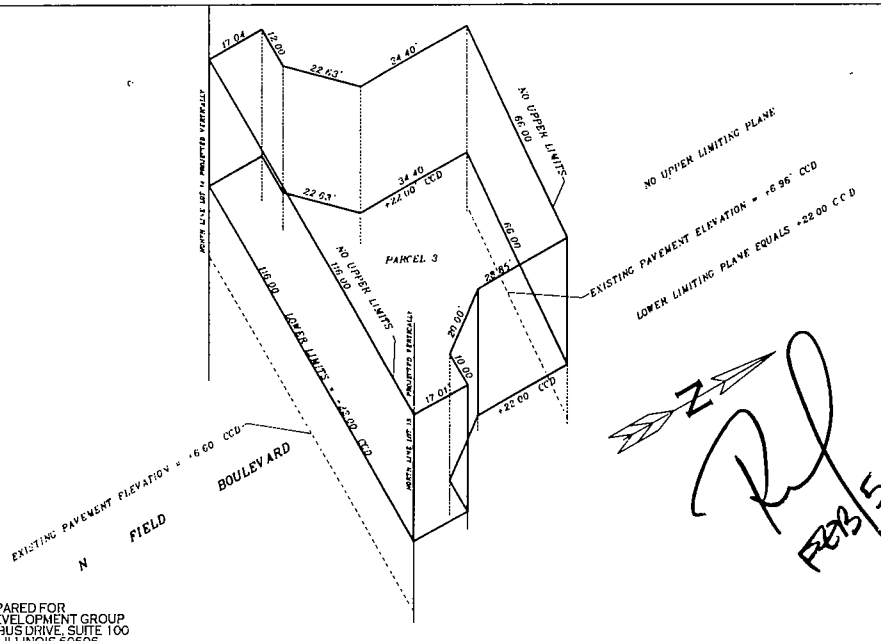

VACATION DETAIL

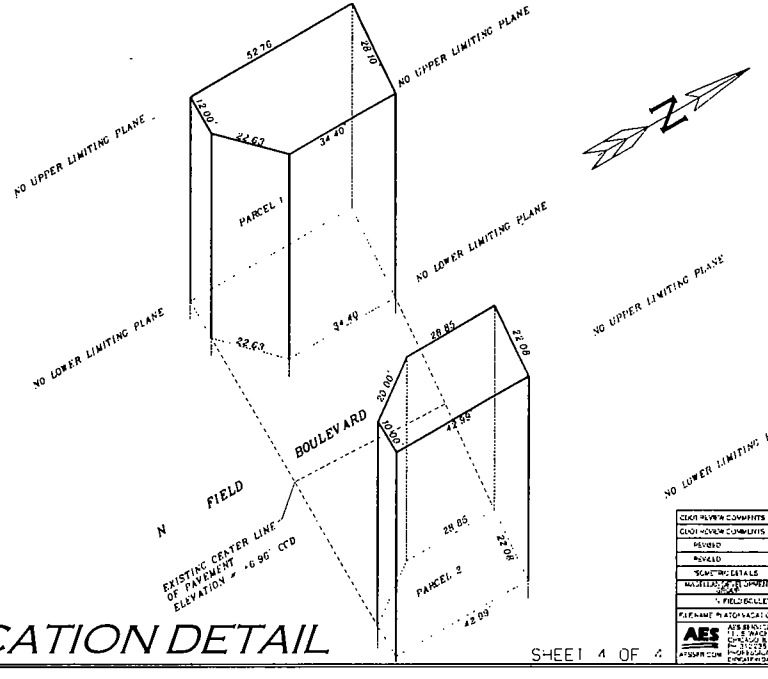

VACATION DETAIL

PREPARED FOR
MAGELLAN DEVELOPMENT GROUP
225 N. COLUMBUS DRIVE, SUITE 100
CHICAGO, ILLINOIS 60606

CDOT# 10-42-15-3722

CDOT REVIEW COMMENTS	01.29.2016
CDOT REVIEW COMMENTS	01.27.2016
REVISED	12.09.2015
REVISED	12.07.2015
GEOMETRIC DETAILS	11.25.2015
MAGELLAN DEVELOPMENT GROUP	JOB NO. 61430104
SCALE	
FIELD: BELLEVARE CHICAGO, ILLINOIS	
FILENAME PLAT OF VACATION	

AES ENGINEERING, INC.
111 E. WACKER DRIVE, SUITE 2300
CHICAGO, IL 60601
PH: 312.239.1790 FAX: 312.239.1798
PROFESSIONAL DESIGN FIRM 184.005007
EXPIRATION DATE 04.30.2017

SHEET 4 OF 4

Exhibit C
Agreement For Wacker Drive Improvements

PREPARED BY AND AFTER
RECORDING
RETURN TO:
Perkins Coie LLP
131 S. Dearborn Street
Suite 1700
Chicago, IL 60603
Attention: Edward E. Wicks

AGREEMENT FOR WACKER DRIVE IMPROVEMENTS

This Agreement (the "Agreement") is entered into as of this ____day of ____ 20__, by and between the **CITY OF CHICAGO**, an Illinois home rule municipal corporation, by and through its Department of Transportation ("CDOT") (the "City") and **LAKESHORE EAST LLC**, an Illinois limited liability company ("Lakeshore East").

Witnesseth:

WHEREAS, Lakeshore East is the current owner of parcels of property located at the intersection of Field Boulevard and Wacker Drive including vacated air rights located above dedicated Field Boulevard, all as more fully described on **Exhibit 1** which is attached and incorporated ("Lakeshore East's Parcel"); and

WHEREAS, the City holds in trust for the people of the State of Illinois fee title in and to certain dedicated public ways adjacent to Lakeshore East's Parcel known as E. Wacker Drive and Lower Field Boulevard in the City of Chicago, County of Cook and State of Illinois (the "Public Way"), including those portions of Upper and Sub East Wacker Drive and Lower Field Boulevard depicted on **Exhibit 2** which is attached and incorporated (collectively, the "Privilege Areas"); and

WHEREAS, Lakeshore East, for itself and its successors, and/or assigns, intend to develop a building and improvements in and on Lakeshore East's Parcel, pursuant to and in compliance with Planned Development No. 70 adopted by the City Council of the City of Chicago ("City Council")_ on December 9, 2015, and published in the Journal of Proceedings at pp. 15687-15826 ("Planned Development") (such building and improvements are referred to as the "Lakeshore East's Building"); and

WHEREAS, the Planned Development contemplates and approves Lakeshore East making certain improvements to and installing certain street furnishings in accordance with the general layout as shown on Exhibit 2 in the Privilege Areas, as described in Exhibit 3 which is attached and incorporated ("Streetscape Improvements"); and

WHEREAS, pursuant to an ordinance adopted by City Council _____, 2016 ("Ordinance"), Lakeshore East was granted permission and authority to use and occupy the Privilege Areas for purposes of using and maintaining the Streetscape Improvements as provided in this Agreement ("Privilege"); and

WHEREAS, the Ordinance provides that such permission and authority shall not commence until Lakeshore East has completed certain rehabilitation and expansion work to the viaduct structures and decks ("Viaduct") of Upper and Sub Level East Wacker Drive and Lower Field Boulevard, such rehabilitation and expansion work to be as contemplated by the general layout as shown on Exhibit 2 and described in Exhibit 4 which is attached and incorporated ("Viaduct Work"); and

NOW, THEREFORE, in consideration of mutual covenants herein contained, and other good and valuable consideration, the receipt and sufficiency of which are hereby acknowledged, the parties agree as follows:

1) Lakeshore East's Construction Obligations for Viaduct Work.

a) Prior to performing any of Viaduct Work, Lakeshore East shall obtain City's approval of the plans and specifications, including a project schedule for the Viaduct Work ("Viaduct Project Schedule"), for such Viaduct Work. City agrees that its approval of the submitted plans and specifications will not be unreasonably withheld or delayed, and will be limited to matters that could adversely affect authorized use of the Public Way, including the underground utilities and other underground public service utility facilities, including pipes, wires, cables, conduits, manholes and other underground facilities used in connection with the underground flow, transmission, and distribution of electricity, communications, sounds, signals, natural gas, water (including potable, chilled, and heated), sewage, storm water, and other public utility services located in the Public Way. Upon approval by City, such plans and specifications shall be known as the "Approved Viaduct Plans". Notwithstanding the foregoing, the City's approval does not constitute the approval required by the City's Department of Buildings ("DOB") or any other City department pursuant to ordinance or statute; nor does the approval by City pursuant to this Agreement constitute an approval of the quality, structural soundness or the safety of any improvements located or to be located on the on Lakeshore East's Parcel, the Privilege Areas, or the Public Way.

b) Lakeshore East expressly agrees and warrants that the (1) Viaduct Work shall be performed and (2) the Viaduct, following completion of and to the extent modified by the Viaduct Work, shall be designed, constructed and installed, at all times in a good and workmanlike manner and in compliance with all applicable federal, state and local laws and regulations ("Law"). To that end, Lakeshore East shall apply for, receive and comply with all necessary building, public way and other permits required by Law and the Municipal Code of Chicago for the Viaduct Work ("Viaduct

Permits"). The Viaduct Permits may require that, prior to the commencement of the Viaduct Work, Lakeshore East shall hire a qualified engineering firm, to be paid at Owner's expense, to perform construction monitoring of the Viaduct Work and Streetscape Work as part of this Agreement, with staffing appropriate to the requirements of these monitoring services. The engineering firm and individual engineer(s) assigned to the Viaduct Work shall report to and be at the direction of the Commissioner of CDOT ("Commissioner"). The qualifications of the firm and the assigned engineers shall be submitted to the Commissioner for review and approval. The construction monitoring shall be in accordance with the Illinois Department of Transportation Construction Documentation Standards (Red Book). Upon completion of the Viaduct Work, the engineering firm shall submit a letter to the Commissioner certifying to both the Commissioner and Lakeshore East that the structure has been constructed in accordance with the Approved Viaduct Plans, Approved Streetscape Plans, and Law. The letter shall be signed and stamped by an Illinois licensed structural engineer.

c) Upon issuance of the Viaduct Permits, Lakeshore East shall diligently pursue completion of the Viaduct Work and shall complete the Viaduct Work in accordance with the Viaduct Permit and the Approved Viaduct Plans including the Viaduct Project Schedule.

d) Lakeshore East shall be responsible for obtaining approvals of or making suitable arrangements with (including payment to) the persons or entities owning or controlling any currently existing utility or public service facility (or replacements or upgrades thereof in currently existing locations) that is duly authorized to occupy the Public Way and is required to be removed, relocated, altered, additionally maintained or restored because of the Viaduct Work ("Viaduct Utility Facilities").

e) Lakeshore East shall perform all Viaduct Work subject to the City's right to monitor the Viaduct Work at all times and shall be performed to the reasonable satisfaction of the Commissioner, all in accordance with Law and the Viaduct Permits.

f) Upon substantial completion of the Viaduct and Viaduct Work in accordance with this Agreement, Lakeshore East shall notify City and City shall promptly inspect the Viaduct Work. In connection with the inspection, Lakeshore East shall, at its own expense perform all tests and demonstrations reasonably requested by the City. Following the completion of the inspection, City will provide a punch list of items of Viaduct Work that are to be completed by Lakeshore East prior to acceptance by the City. Upon Lakeshore East's final completion of the Viaduct Work, including all required punch list items, all in accordance with the Viaduct Permit and the customary procedures for turnover, including assignments of warranties and commitment for subsequent delivery of as-built plans, City shall accept the Viaduct as improved by the Viaduct Work. Following turnover and acceptance of the Viaduct and Viaduct Work as provided herein, Lakeshore East shall have no

obligation to maintain the Viaduct or the Viaduct Work, except as otherwise provided by Law.

2) Lakeshore East's Construction Obligations for Streetscape Work

a) Prior to performing any work relating to of the construction, installation or implementation of the Streetscape Improvements ("Streetscape Work"), Lakeshore East shall obtain City's approval of the plans and specifications, including a project schedule for the Streetscape Work ("Streetscape Project Schedule"), for such Streetscape Work. City agrees that its approval of the submitted plans and specifications will not be unreasonably withheld or delayed, and will be limited to matters that would unreasonably adversely affect use of the Public Way, including the underground utilities and other underground public service utility facilities, including pipes, wires, cables, conduits, manholes and other underground facilities used in connection with the underground flow, transmission, and distribution of electricity, communications, sounds, signals, natural gas, water (including potable, chilled, and heated), sewage, storm water, and other public utility services located in the Public Way. Upon approval by City such plans and specifications shall be known as the "Approved Streetscape Plans". Notwithstanding the foregoing, the City's approval does not constitute the approval required by the City's Department of Buildings ("DOB") or any other City department pursuant to ordinance or statute; nor does the approval by City pursuant to this Agreement constitute an approval of the quality, structural soundness or the safety of any improvements located or to be located on the on Lakeshore East's Parcel, the Privilege Areas, or the Public Way.

b) Lakeshore East expressly agrees and warrants that the Streetscape Work shall be performed, and the Streetscape Improvements, following completion of the Streetscape Work, shall be designed, constructed, installed, reconstructed, maintained, repaired, replaced, modified, supplemented, relocated, removed and operated at all times in a good and workmanlike manner and in compliance with all applicable federal, state and local laws and regulations ("Law"). To that end, Lakeshore East agrees to apply for, receive and comply with all necessary building, public way and other permits required by Law and the Municipal Code of Chicago for the Streetscape Work ("Streetscape Permits").

c) Upon issuance of the Streetscape Permits, Lakeshore East shall diligently pursue completion of the Streetscape Work and shall complete the Streetscape Work in accordance with the Streetscape Permit as well as the Approved Streetscape Plans including the Streetscape Project Schedule .

d) Lakeshore East shall be responsible for obtaining approvals of or making suitable arrangements with (including payment to) the persons or entities owning or controlling any currently existing utility or public service facility (or replacements or

upgrades thereof in currently existing locations) that is duly authorized to occupy the Public Way and is required to be removed, relocated, altered, additionally maintained or restored because of the Streetscape Work ("Streetscape Utility Facilities").

e) Lakeshore East shall perform all Streetscape Work subject to the City's right to monitor the Streetscape Work at all times and shall be performed to the reasonable satisfaction of the Commissioner of CDOT, all in accordance with Law and the Streetscape Permits.

f) At all times, the Streetscape Improvements and the Streetscape Work will be owned and controlled by Lakeshore East or its successors and assigns to Lakeshore East's Parcel, including the Lakeshore East's Building, as provided in Section 10.

3) Commencement of use of the Privilege Areas and Streetscape Improvements. Lakeshore East shall not enter the Privilege Areas to use and enjoy nor allow the public to enter the Privilege Areas to use and enjoy the Streetscape Improvements until it has turned over to the City and the City has accepted all of the Viaduct Work following its completion as provided in Section 1(f) above.

4) Use and occupation of Privilege Areas for Streetscape Improvements.

a) Lakeshore East may use and occupy the Privilege Areas for purposes of placing, constructing, reconstructing, maintaining, repairing, replacing, modifying, supplementing, relocating, removing and operating the Streetscape Improvements, all in accordance with the Approved Plans and Law, including the Planned Development. The Privilege is subject to a reservation of rights by the City to utilize, and allow the public access to utilize, the Public Way, including the Streetscape Improvements.

b) Upon reasonable request by the other, City and Lakeshore East each agree to promptly execute a confirmation of the commencement, continuation or termination of the Privilege.

c) Notwithstanding any other provision of this Agreement, the Privilege is subject to amendment, modification or repeal and may be revoked by the City at the discretion of the Mayor or the Commissioner at any time, without cause and without the consent of Lakeshore East. If, in the reasonable discretion of the Commissioner, it is necessary or appropriate for the City to make improvements, repairs or rehabilitation to the Public Way ("City Public Way Work"), including the Privilege Areas and any portion of the upper, mid or sub levels of the Wacker Drive

structure, and such Public Way Work involves the City closing any portions of the Privilege Areas, the City will provide Lakeshore East with thirty (30) days' notice, except in cases of Emergency as defined in Section 4k below. In the event that the City Public Way Work involves removing, disturbing or relocating the Streetscape Improvements, the City will not be required to replace, rebuild or restore the Streetscape Improvements. Upon termination of the Privilege, Lakeshore East, at its own expense and without cost or expense to the City, shall remove, within 30 days of such termination, the Streetscape Improvements and restore or improve the Public Way, to a proper condition that complies with City standards for Public Way improvements as provided in CDOT's *Regulations for Opening, Repair and Construction in the Public Way* and its appendices as it is then under effect or as provided in its successor publication, all under the supervision of the Commissioner and as applied in the reasonable sole discretion of the Commissioner. Upon termination of the Privilege, performance of all obligations then outstanding, and restoration of the Public Way as required herein, Lakeshore East shall have no further obligations pursuant to this Agreement, except as to the indemnity in Section 5 as provided therein.

d) Lakeshore East warrants to the City that it has sufficient title and interest in and to Lakeshore East's Parcel to enter into this Agreement and bind Lakeshore East's Parcel to the obligations in this Agreement.

e) Lakeshore East, at its sole expense, shall maintain the Streetscape Improvements in good condition and repair, safe for public travel, free from debris, and, except for any roadway surface, free from snow and ice, all to the satisfaction of the Commissioner and in accordance with Law, including the ordinances of the City of Chicago and the directions of the Commissioner, the Commissioner of Streets and Sanitation, and the Building Commissioner.

f) Lakeshore East shall use, operate, maintain repair and replace the Streetscape Improvements and those portions of the Lakeshore East Parcel necessary to support or serve the Streetscape Improvements, including Lakeshore East's Building, so that they do not unreasonably interfere with any legally authorized use of the Public Way, including the Privilege Areas, by the City, the public, or any person or entity authorized by City or by Law to use or occupy the Public Way ("Unreasonable Interference"). Unreasonable Interference shall include the closing or restriction of any portion of the Public Way, including any level of Wacker Drive, for periods longer or areas greater than those determined by the Commissioner as reasonably necessary or appropriate to construct, install, operate, inspect, maintain, repair or replace the Streetscape Improvements and such portions of Lakeshore East's Parcel described above; provided, however, that any request by Lakeshore East to close a portion of the Public Way for periods which, in the reasonable opinion of the Commissioner, are reasonably necessary to safely construct or maintain the Viaduct Work, Streetscape Improvements or any portion of the Streetscape Improvements and the portions of Lakeshore East's Parcel described above shall not

be unreasonably withheld or denied. Unreasonable Interference shall also include Lakeshore East's failure to provide or ensure reasonable access to or reasonable coordination and cooperation with the City or any person or entity authorized by City to install, construct, maintain, repair or replace any Utility Facilities in the Public Way, all as provided herein.

g) Lakeshore East shall cooperate with the City concerning the coordination of uses of the Public Way, including reasonable responses to inquiries and attending meetings and site visits necessary to ensure the use of the Privilege Areas by Lakeshore East does not interfere with the use of the Public Way as provided in this Agreement.

h) Lakeshore East shall pay for all expenses actually incurred and those reasonably necessary or appropriate for the operation of the Streetscape Improvements within the Privilege Areas in accordance with this Agreement, including the cost of providing and operating lighting, drainage, water service, and other services.

i) Lakeshore East acknowledges that City is not responsible for placing, constructing, reconstructing, maintaining, repairing, replacing, modifying, supplementing, relocating, removing and operating or for security in or of the Streetscape Improvements, and City has no obligations with respect thereto.

j) In the event that the condition of the Streetscape Improvements or those portions of the Lakeshore East Parcel necessary to support or serve the Streetscape Improvements, including Lakeshore East's Building, have not been used, operated, maintained, repaired or replaced in compliance with this Agreement, then City may send Lakeshore East written notice of such noncompliance. In the event that such noncompliance is not cured within thirty (30) days after receipt of such notice of noncompliance, then City may cause the correction of the noncompliance and Lakeshore East shall reimburse City its costs and expenses reasonably incurred in making such corrections within ten (10) days of receipt of a notice from City detailing such costs and demanding payment therefor by Lakeshore East; provided however, in the event of noncompliance cannot reasonably be cured by Lakeshore East within such thirty (30) days after written notice, and Lakeshore East has notified the City of such fact along with an estimate of the time needed for completion of the correction, and Lakeshore East is proceeding diligently to make the correction, then Lakeshore East shall have such additional time as is reasonably necessary to cure said non-compliance.

k) Notwithstanding the foregoing and Section 7 below, in the event that the noncompliance raises or substantially contributes to a substantial risk of imminent injury or death of any person, or substantial damage to or destruction of property ("Emergency"), then City may provide such notice to Lakeshore East as is reasonable under the circumstances, including telephone and/or email notices. Upon receipt of such notice, Lakeshore East shall immediately take all reasonable actions necessary or appropriate to address the Emergency and Lakeshore East shall grant City access to the Privilege Area and Lakeshore East's Parcel to take all

reasonable actions to address the Emergency. To the extent the City's actions were taken in reasonable response to Lakeshore East's noncompliance in an Emergency, then Lakeshore East shall reimburse City for all costs and expenses incurred in connection with such response within ten (10) days of receipt of a notice from City detailing such costs and expenses and demanding payment therefor by Lakeshore East.

5) Indemnity. To the full extent of the law, Lakeshore East hereby agrees to indemnify, hold harmless and defend City, its officials, officers, employees, and agents from and against any and all actual claims, demands, damages, lawsuits, legal proceedings, losses, liens, liabilities, judgments, orders or decrees, and all costs and expenses (including, without limitation, actual attorneys' fees, court costs, and other reasonable expenses related to litigation incurred in compliance with this Section 5)("Claims"), arising from or as a result of the death of, or any accident, injury, loss or damage whatsoever caused to any natural person, or the property of any person, arising out of, resulting from, or occurring in any manner relating to the Viaduct Work, the Streetscape Work, or the use of the Privilege Areas by Lakeshore East, its employees, agents, and contractors, or any person or entity using or coming into contact with the Streetscape Improvements ("Lakeshore East Parties"). In the event City receives notice of a claim or initiation of any legal action against City or its agents that it desires to be covered by this indemnity, City shall notify Lakeshore East and tender said defense to Lakeshore East. In such event, Lakeshore East shall appear in City's name and shall vigorously defend such action or claim at Lakeshore East's own expense. City shall cooperate with Lakeshore East in the defense thereof; provided however, that following tender of the defense, City shall have the right at its own cost to participate in the defense with Lakeshore East in any such legal action, and no settlement of any such claim or actions shall be entered into by Lakeshore East that would impose obligations on, or have an adverse effect on, City without the consent of City, which consent shall not be unreasonably withheld or denied. This indemnity shall not be the exclusive remedy of the City, and City shall maintain whatever other right of indemnity it may have under common law, by statute, or by ordinance.

To the extent permissible by law, Lakeshore East waives any limits to the amount of its obligations to indemnify, defend or contribute to any sums due under any losses, including any claim by an employee of Lakeshore East that may be subject to the Workers Compensation Act, 820 ILCS 305/1 et seq or any other law or judicial decision (such as, Kotecki v. Cyclops Welding Corporation, 146 Ill. 2d 155 (1991)).

The indemnity in this Section 5 shall survive the termination of the Privilege or this Agreement but it shall not apply to Claims arising out of, resulting from, or occurring in any manner relating to the Viaduct Work, the Streetscape Work, or the use of the Privilege Areas after such terminations.

6) Insurance.

a. During the Viaduct Work or Streetscape Work:

Prior to the commencement by Lakeshore East of any Viaduct Work or Streetscape Work in the Public Way, including placing, constructing, reconstructing, maintaining, repairing, replacing, modifying, supplementing, relocating, removing and operating the Viaduct or Streetscape Improvements, Lakeshore East shall procure and maintain, or cause to be procured and maintained, at all times and continuing until the completion of such Viaduct Work or Streetscape Work ("Work"), including any period when any contractor is required to return to complete or correct such Work ("Work Period"), all of the types and coverages of insurance specified in Exhibit 5-A which is attached and incorporated. The Work Period shall not end until Lakeshore East has notified the City in writing and the City has inspected and confirmed the actual completion of the Work, which confirmation shall not be unreasonably withheld or delayed.

b. Following completion of the Viaduct Work and the Streetscape Work:

Prior to the completion of the Work Period, Lakeshore East shall procure and maintain, or cause to be procured and maintained, in respect of the Streetscape Improvements, at all times beginning with the termination of the Work Period and continuing until the termination or expiration of the Privilege and the removal of the Streetscape Improvements, and the restoration or improvement of the Privilege Areas as required in Section 4c above, all of the types and coverages of insurance specified in Exhibit 5-B.

7) Notices. Except in case of Emergency described above, any and all notices or other communications required or permitted pursuant hereto shall be in writing and shall be deemed to have been given upon receipt. Notices shall be addressed to Lakeshore East and City at their respective addresses set forth below, or to such substitute address as Lakeshore East or City may have designated by notice in accordance herewith:

If to City, at:

City of Chicago

Department of Transportation
30 North LaSalle Street, Room 1100
Chicago, Illinois 60602
Attn: Commissioner

With a copy to:

City of Chicago

Department of Law
121 North LaSalle Street, Room 600
Chicago, Illinois 60602

Attn: Deputy Corporation Counsel
Real Estate and Land Use Division

If to Lakeshore East:

Manager
Lakeshore East LLC
225 N. Columbus Drive
Suite 100
Chicago, IL 60601

With a copy to:

Chris Leach, Esq.
Daley and George, Ltd.
20 South Clark Street
Suite 400
Chicago, Il 60603

Names, titles and Addresses shall be deemed changed only upon service of notice in accordance with this Section

8) Illinois Law. This Agreement has been negotiated, executed and delivered at Chicago, Illinois and shall be construed and enforced in accordance with the laws of Illinois, including the law of public trust with respect to the use and occupation of the Public Way.

9) Partial Invalidity. If any clause, sentence or other portion of this Agreement shall become illegal, null or void for any reason, or shall be held by any court of competent jurisdiction to be so, the remaining portion hereof shall remain in full force and effect.

10) Runs with the Land. All provisions hereof, including the benefits and burdens, shall run with the land of Lakeshore East's Parcels and the Public Way, including the Privilege Area, and shall be binding upon and enforceable by, and shall inure to the benefit of City and Lakeshore East and their respective successors and assigns. Upon a bona fide conveyance of all right, title and interest in the Lakeshore East's Parcel to a successor owner, all obligations of performance from the date of conveyance shall be enforceable against the transferee and not against the transferor.

11) No Third-Party Beneficiaries. The Privilege is intended solely for the benefit of the parties. No other person or entity shall have any rights hereunder nor may such person enforce any of the terms or be entitled to any of the benefits hereof.

12) Force Majeure. The period within which a party is required to perform an obligation hereunder shall be extended by the other party to the extent caused by Unavoidable Delays, commencing on the date that such party delivers to the other party a written notice

describing in detail the Unavoidable Delay and its specific effect on the first party's ability to perform the obligation. As used herein "Unavoidable Delays" shall mean delays due to strikes, lockouts, labor troubles, inability to procure labor or materials or reasonable substitutes therefor, failure of power, fire or other casualty damage, war or civil disorder, or other causes beyond the reasonable control of the party delayed; provided, however, that Unavoidable Delays hereunder shall not include delays resulting from changes in economic or market conditions, or financial or internal problems of the parties. This section shall not apply to any obligation stated with respect to an "Emergency" as provided in Section 4k of this Agreement nor to the obligation to indemnify as provided in Section 5 of this Agreement nor to any obligation to pay money nor any obligation that can be reasonably satisfied by the payment of money.

In Witness Whereof, Lakeshore East and City have caused this Agreement to be executed by their duly authorized officers, as of the day and year first written above.

Lakeshore East LLC, an Illinois limited liability company

By: _____
Name: _____
Title: _____

City of Chicago, an Illinois home rule municipality

By: _____
Name: _____
Title: Commissioner of Transportation

Approved As To Form And Legality:

By: _____
Name: _____
Title: Special Assistant Corporation Counsel

STATE OF ILLINOIS)
) SS
COUNTY OF COOK)

I, _____, a Notary Public in and for said County, in the State aforesaid, DO HEREBY CERTIFY, that _____, _____ of LAKESHORE EAST LLC, an Illinois limited liability company, who is personally known to me to be the same person whose name is subscribed to the foregoing instrument, appeared before me this day in person and acknowledged that he/she signed and delivered the said instrument as his/her own free and voluntary act and as the free and voluntary act of said entity, for the uses and purposes therein set forth.

GIVEN under my hand and notarial seal, this ____ day of _____, 20__.

	_____ Notary Public
My Commission Expires:_____	

STATE OF ILLINOIS)
) SS
COUNTY OF COOK)

I, _____, a Notary Public in and for said County, in the State aforesaid, DO HEREBY CERTIFY, that Rebekah Scheinfeld, Commissioner of Transportation of THE CITY OF CHICAGO, an Illinois home rule municipality, who is personally known to me to be the same person whose name is subscribed to the foregoing instrument, appeared before me this day in person and acknowledged that she signed and delivered the said instrument as her own free and voluntary act and as the free and voluntary act of said entity, for the uses and purposes therein set forth.

GIVEN under my hand and notarial seal, this ____ day of _____, 20__.

	_____ Notary Public
My Commission Expires:_____	

EXHIBIT 1

LEGAL DESCRIPTION OF LAKESHORE EAST'S PARCEL

PARCEL 1

LOT 5 (EXCEPT THE EAST 20.00 FEET AND THE WEST 125.00 FEET THEREOF) IN LAKESHORE EAST SUBDIVISION, BEING A SUBDIVISION OF PART OF THE UNSUBDIVIDED LANDS LYING EAST OF AND ADJOINING FORT DEARBORN ADDITION TO CHICAGO, SAID ADDITION BEING IN THE SOUTHWEST FRACTIONAL QUARTER OF SECTION 10, TOWNSHIP 39 NORTH, RANGE 14 EAST OF THE THIRD PRINCIPAL MERIDIAN, IN COOK COUNTY, ILLINOIS, ACCORDING TO THE PLAT THEREOF RECORDED MARCH 4, 2003 AS DOCUMENT 0030301045, IN COOK COUNTY, ILLINOIS, AND ALSO EXCEPT THAT PART OF LOT 5 LYING BELOW A HORIZONTAL PLANE HAVING AN ELEVATION OF 22.00 FEET ABOVE CHICAGO CITY DATUM AND LYING WITHIN THE BOUNDARIES, PROJECTED VERTICALLY, OF THAT PART OF SAID LOT 5 BOUNDED AND DESCRIBED AS FOLLOWS:

BEGINNING AT THE INTERSECTION OF THE EAST LINE OF N. FIELD BOULEVARD AS ESTABLISHED IN SAID LAKESHORE EAST SUBDIVISION WITH THE SOUTHERLY LINE OF E. WACKER DRIVE AS DEDICATED BY THE PLAT OF DEDICATION RECORDED DECEMBER 12, 1986 AS DOCUMENT 86597178; THENCE SOUTH 00 DEGREE 06 MINUTES 31 SECONDS WEST ALONG SAID EAST LINE OF N. FIELD BOULEVARD, A DISTANCE OF 110.41 FEET TO AN ANGLE POINT IN SAID EAST LINE, SAID ANGLE POINT BEING ALSO AN ANGLE POINT IN THAT PART OF SAID LOT 5, LYING EAST OF SAID EAST LINE OF N. FIELD BOULEVARD; THENCE SOUTH 85 DEGREES 04 MINUTES 41 SECONDS EAST, ALONG SAID EASTERLY LINE OF N. FIELD BOULEVARD AS ESTABLISHED BY SAID LAKESHORE EAST SUBDIVISION, A DISTANCE OF 6.02 FEET TO AN INTERSECTION WITH A LINE 6.00 FEET EAST OF AND PARALLEL WITH SAID EAST LINE OF N. FIELD BOULEVARD AS HERETOFORE DESCRIBED; THENCE NORTH 00 DEGREE 06 MINUTES 31 SECONDS EAST ALONG SAID PARALLEL LINE, A DISTANCE OF 103.50 FEET; THENCE NORTH 31 DEGREES 12 MINUTES 58 SECONDS EAST, A DISTANCE OF 7.67 FEET TO AN INTERSECTION WITH SAID SOUTHERLY LINE OF E. WACKER DRIVE; THENCE NORTH 85 DEGREES 04 MINUTES 41 SECONDS WEST ALONG SAID SOUTHERLY LINE, A DISTANCE OF 10.00 FEET TO THE POINT OF BEGINNING, ALL IN COOK COUNTY, ILLINOIS.

AND ALSO EXCEPTING THAT PART OF LOT 5 IN LAKESHORE EAST SUBDIVISION, BEING A SUBDIVISION OF PART OF THE UNSUBDIVIDED LANDS LYING EAST OF AND ADJOINING FORT DEARBORN ADDITION TO CHICAGO, SAID ADDITION BEING IN THE SOUTHWEST FRACTIONAL QUARTER OF SECTION 10, TOWNSHIP 39 NORTH, RANGE 14, EAST OF THE THIRD PRINCIPAL MERIDIAN, IN COOK COUNTY, ILLINOIS, ACCORDING TO THE PLAT THEREOF RECORDED MARCH 4, 2003 AS DOCUMENT 0030301045, SAID PARCEL OF LAND LYING BELOW A HORIZONTAL PLANE HAVING AN ELEVATION OF 22.00 FEET ABOVE CHICAGO CITY DATUM AND LYING WITHIN THE BOUNDARIES, PROJECTED VERTICALLY, OF THAT PART OF SAID LOT 5 BOUNDED AND DESCRIBED AS FOLLOWS:

BEGINNING AT THE INTERSECTION OF THE WEST LINE OF N. FIELD BOULEVARD AS ESTABLISHED IN SAID LAKESHORE EAST SUBDIVISION WITH THE SOUTHERLY LINE OF E. WACKER DRIVE AS DEDICATED BY THE PLAT OF DEDICATION RECORDED DECEMBER 12, 1986 AS DOCUMENT 86597178; THENCE SOUTH 00 DEGREE 06 MINUTES 31 SECONDS WEST ALONG SAID WEST LINE OF N. FIELD BOULEVARD, A DISTANCE OF 15.05 FEET; THENCE NORTH 34 DEGREES 53 MINUTES 29 SECONDS WEST, A DISTANCE OF 19.53 FEET TO AN INTERSECTION WITH SAID SOUTHERLY LINE OF E. WACKER DRIVE; THENCE SOUTH 85 DEGREES 04 MINUTES 41 SECONDS EAST ALONG SAID SOUTHERLY LINE, A DISTANCE OF 11.24 FEET TO THE POINT OF BEGINNING, ALL IN COOK COUNTY, ILLINOIS.

PARCEL 2

THAT PART OF N. FIELD BOULEVARD, 116.00 FEET WIDE, AS SAID N. FIELD BOULEVARD WAS ESTABLISHED BY THE PLAT OF LAKESHORE EAST SUBDIVISION, BEING A SUBDIVISION OF PART OF UNSUBDIVIDED LANDS LYING EAST OF AND ADJOINING FORT DEARBORN ADDITION TO CHICAGO, SAID ADDITION BEING IN THE SOUTHWEST FRACTIONAL QUARTER OF SECTION 10, TOWNSHIP 39 NORTH, RANGE 14 EAST OF THE THIRD PRINCIPAL MERIDIAN, IN COOK COUNTY, ILLINOIS, ACCORDING TO THE PLAT THEREOF RECORDED MARCH 4, 2003 AS DOCUMENT 0030301045, SAID PART OF N. FIELD BOULEVARD BOUNDED AND DESCRIBED AS FOLLOWS:

COMMENCING AT THE INTERSECTION OF THE WEST LINE OF N. FIELD BOULEVARD AS ESTABLISHED IN SAID LAKESHORE EAST SUBDIVISION WITH THE SOUTHERLY LINE OF E. WACKER DRIVE AS DEDICATED BY THE PLAT OF DEDICATION RECORDED DECEMBER 12, 1986 AS DOCUMENT 86597178; THENCE SOUTH 00 DEGREE 06 MINUTES 31 SECONDS WEST, ALONG SAID WEST LINE OF N. FIELD BOULEVARD (SAID N. FIELD BOULEVARD BEING HERE

60.00 FEET WIDE), A DISTANCE OF 110.41 FEET TO THE POINT OF BEGINNING OF THE HEREINAFTER DESCRIBED PARCEL; THENCE SOUTH 00 DEGREE 06 MINUTES 31 SECONDS WEST, ALONG THE SOUTHWARD EXTENSION OF SAID WEST LINE OF N. FIELD BOULEVARD, A DISTANCE OF 34.40 FEET; THENCE SOUTH 45 DEGREES 06 MINUTES 31 SECONDS WEST, A DISTANCE OF 22.63 FEET; THENCE NORTH 89 DEGREES 53 MINUTES 29 SECONDS WEST ALONG A LINE PERPENDICULAR TO SAID WEST LINE OF N. FIELD BOULEVARD, A DISTANCE OF 12.00 FEET TO AN INTERSECTION WITH THE WEST LINE OF N. FIELD BOULEVARD, 116.00 FEET WIDE AS ESTABLISHED BY SAID LAKESHORE EAST SUBDIVISION; THENCE NORTH 00 DEGREE 06 MINUTES 31 SECONDS EAST ALONG SAID WEST LINE, A DISTANCE OF 52.76; THENCE SOUTH 85 DEGREES 04 MINUTES 41 SECONDS EAST, A DISTANCE OF 28.10 FEET TO THE POINT OF BEGINNING, ALL IN COOK COUNTY, ILLINOIS, SAID ABOVE DESCRIBED PARCEL CONTAINING 1,316 SQUARE FEET, 0.030 ACRES, MORE OR LESS.

PARCEL 3

THAT PART OF N. FIELD BOULEVARD 116.00 FEET WIDE, AS SAID N. FIELD BOULEVARD WAS ESTABLISHED BY THE PLAT OF LAKESHORE EAST SUBDIVISION, BEING A SUBDIVISION OF PART OF UNSUBDIVIDED LANDS LYING EAST OF AND ADJOINING FORT DEARBORN ADDITION TO CHICAGO, SAID ADDITION BEING IN THE SOUTHWEST FRACTIONAL QUARTER OF SECTION 10, TOWNSHIP 39 NORTH, RANGE 14 EAST OF THE THIRD PRINCIPAL MERIDIAN, IN COOK COUNTY, ILLINOIS, ACCORDING TO THE PLAT THEREOF RECORDED MARCH 4, 2003 AS DOCUMENT 0030301045, SAID PART OF N. FIELD BOULEVARD BOUNDED AND DESCRIBED AS FOLLOWS:

COMMENCING AT THE INTERSECTION OF THE EAST LINE OF N. FIELD BOULEVARD AS ESTABLISHED IN SAID LAKESHORE EAST SUBDIVISION WITH THE SOUTHERLY LINE OF E. WACKER DRIVE AS DEDICATED BY THE PLAT OF DEDICATION RECORDED DECEMBER 12, 1986 AS DOCUMENT 86597178; THENCE SOUTH 00 DEGREE 06 MINUTES 31 SECONDS WEST, ALONG SAID EAST LINE OF N. FIELD BOULEVARD (SAID N. FIELD BOULEVARD BEING HERE 60.00 FEET WIDE) A DISTANCE OF 110.41 FEET; THENCE SOUTH 85 DEGREES 04 MINUTES 41 SECONDS EAST, A DISTANCE OF 6.02 FEET TO AN INTERSECTION WITH A LINE 6.00 FEET EAST OF AND PARALLEL WITH SAID EAST LINE OF N. FIELD BOULEVARD AND THE POINT OF BEGINNING OF THE HEREINAFTER DESCRIBED PARCEL; THENCE SOUTH 85 DEGREES 04 MINUTES 41 SECONDS EAST, A DISTANCE OF 22.08 FEET TO AN INTERSECTION WITH THE EAST LINE OF N. FIELD BOULEVARD, 116.00 FEET WIDE AS ESTABLISHED

BY SAID LAKESHORE EAST SUBDIVISION; THENCE SOUTH 00 DEGREE 06 MINUTES 31 SECONDS WEST ALONG SAID EAST LINE, A DISTANCE OF 42.99 FEET; THENCE NORTH 89 DEGREES 53 MINUTES 29 SECONDS WEST ALONG A LINE PERPENDICULAR TO SAID EAST LINE, A DISTANCE OF 10.00 FEET; THENCE NORTH 36 DEGREES 45 MINUTES 40 SECONDS WEST, A DISTANCE OF 20.00 FEET TO AN INTERSECTION WITH THE SOUTHWARD EXTENSION OF A LINE 6.00 FEET EAST OF AND PARALLEL WITH SAID EAST LINE OF N. FIELD BOULEVARD, 60.00 FEET WIDE; THENCE NORTH 00 DEGREE 06 MINUTES 31 SECONDS EAST ALONG SAID SOUTHWARD EXTENSION, A DISTANCE OF 28.85 FEET TO THE POINT OF BEGINNING, ALL IN COOK COUNTY, ILLINOIS, SAID ABOVE DESCRIBED PARCEL CONTAINING 870 SQUARE FEET, 0.020 ACRES, MORE OR LESS.

PARCEL 4

THAT PART OF N. FIELD BOULEVARD, 116.00 FEET WIDE, AS SAID N. FIELD BOULEVARD WAS ESTABLISHED BY THE PLAT OF LAKESHORE EAST SUBDIVISION, BEING A SUBDIVISION OF PART OF UNSUBDIVIDED LANDS LYING EAST OF AND ADJOINING FORT DEARBORN ADDITION TO CHICAGO, SAID ADDITION BEING IN THE SOUTHWEST FRACTIONAL QUARTER OF SECTION 10, TOWNSHIP 39 NORTH, RANGE 14 EAST OF THE THIRD PRINCIPAL MERIDIAN, IN COOK COUNTY, ILLINOIS, ACCORDING TO THE PLAT THEREOF RECORDED MARCH 4, 2003 AS DOCUMENT 0030301045, SAID PART OF N. FIELD BOULEVARD LYING ABOVE A HORIZONTAL PLANE HAVING AN ELEVATION OF 22.00 FEET ABOVE CHICAGO CITY DATUM AND LYING WITHIN THE BOUNDARIES, PROJECTED VERTICALLY, OF SAID PART OF N. FIELD BOULEVARD BOUNDED AND DESCRIBED AS FOLLOWS:

COMMENCING AT THE INTERSECTION OF THE EAST LINE OF N. FIELD BOULEVARD, 60.00 FEET WIDE, AS ESTABLISHED IN SAID LAKESHORE EAST SUBDIVISION WITH THE SOUTHERLY LINE OF E. WACKER DRIVE AS DEDICATED BY THE PLAT OF DEDICATION RECORDED DECEMBER 12, 1986 AS DOCUMENT 86597178; THENCE SOUTH 00 DEGREE 06 MINUTES 31 SECONDS WEST, ALONG THE EAST LINE OF N. FIELD BOULEVARD, A DISTANCE OF 110.41 FEET; THENCE SOUTH 85 DEGREES 04 MINUTES 41 SECONDS EAST, A DISTANCE OF 6.02 FEET TO AN INTERSECTION WITH A LINE 6.00 FEET EAST OF AND PARALLEL WITH SAID EAST LINE ON N. FIELD BOULEVARD, 60 FEET WIDE, AND THE POINT OF BEGINNING OF THE HEREINAFTER DESCRIBED PARCEL; THENCE SOUTH 00 DEGREE 06 MINUTES 31 SECONDS WEST ALONG THE SOUTHWARD EXTENSION OF THE LAST DESCRIBED PARALLEL LINE, A


DISTANCE OF 28.85 FEET; THENCE SOUTH 36 DEGREES 45 MINUTES 40 SECONDS EAST, A DISTANCE OF 20.00 FEET; THENCE SOUTH 89 DEGREES 53 MINUTES 29 SECONDS EAST ALONG A LINE PERPENDICULAR TO SAID EAST LINE OF N. FIELD BOULEVARD, A DISTANCE OF 10.00 FEET TO AN INTERSECTION WITH THE EAST LINE OF N. FIELD BOULEVARD, 116.00 FEET WIDE; THENCE SOUTH 00 DEGREE 06 MINUTES 31 SECONDS WEST ALONG SAID EAST LINE, A DISTANCE OF 17.01 FEET TO THE NORTHWEST CORNER OF LOT 13 IN SAID LAKESHORE EAST SUBDIVISION; THENCE NORTH 89 DEGREES 54 MINUTES 21 SECONDS WEST A DISTANCE OF 116.00 FEET TO THE NORTHEAST CORNER OF LOT 14 (SAID CORNER ALSO BEING ON THE WEST RIGHT OF WAY OF N. FIELD BOULEVARD, 116.00 FEET WIDE) IN SAID LAKESHORE EAST SUBDIVISION; THENCE NORTH 00 DEGREE 06 MINUTES 31 SECONDS EAST ALONG THE WEST LINE OF N. FIELD BOULEVARD, A DISTANCE OF 17.04 FEET; THENCE SOUTH 89 DEGREES 53 MINUTES 29 SECONDS EAST ALONG A LINE PERPENDICULAR TO SAID WEST LINE OF N. FIELD BOULEVARD, A DISTANCE OF 12.00 FEET; THENCE NORTH 45 DEGREES 06 MINUTES 31 SECONDS EAST, A DISTANCE OF 22.63 FEET TO AN INTERSECTION WITH THE SOUTHWARD EXTENSION OF THE WEST LINE OF N. FIELD BOULEVARD, 60.00 FEET WIDE; THENCE NORTH 00 DEGREE 06 MINUTES 31 SECONDS EAST ALONG SAID SOUTHWARD EXTENSION, A DISTANCE OF 34.40 FEET; THENCE SOUTH 85 DEGREES 04 MINUTES 41 SECONDS EAST, A DISTANCE OF 66.23 FEET TO THE POINT OF BEGINNING, ALL IN COOK COUNTY , ILLINOIS, SAID ABOVE PARCEL CONTAINING 5,342 SQUARE FEET, 0.123 ACRES MORE OR LESS.

PROPERTY ADDRESS: South of Wacker Drive, Chicago, Illinois

PERMANENT INDEX NUMBER:
17-10-318-048-0000

EXHIBIT 2

PRIVILEGE AREAS

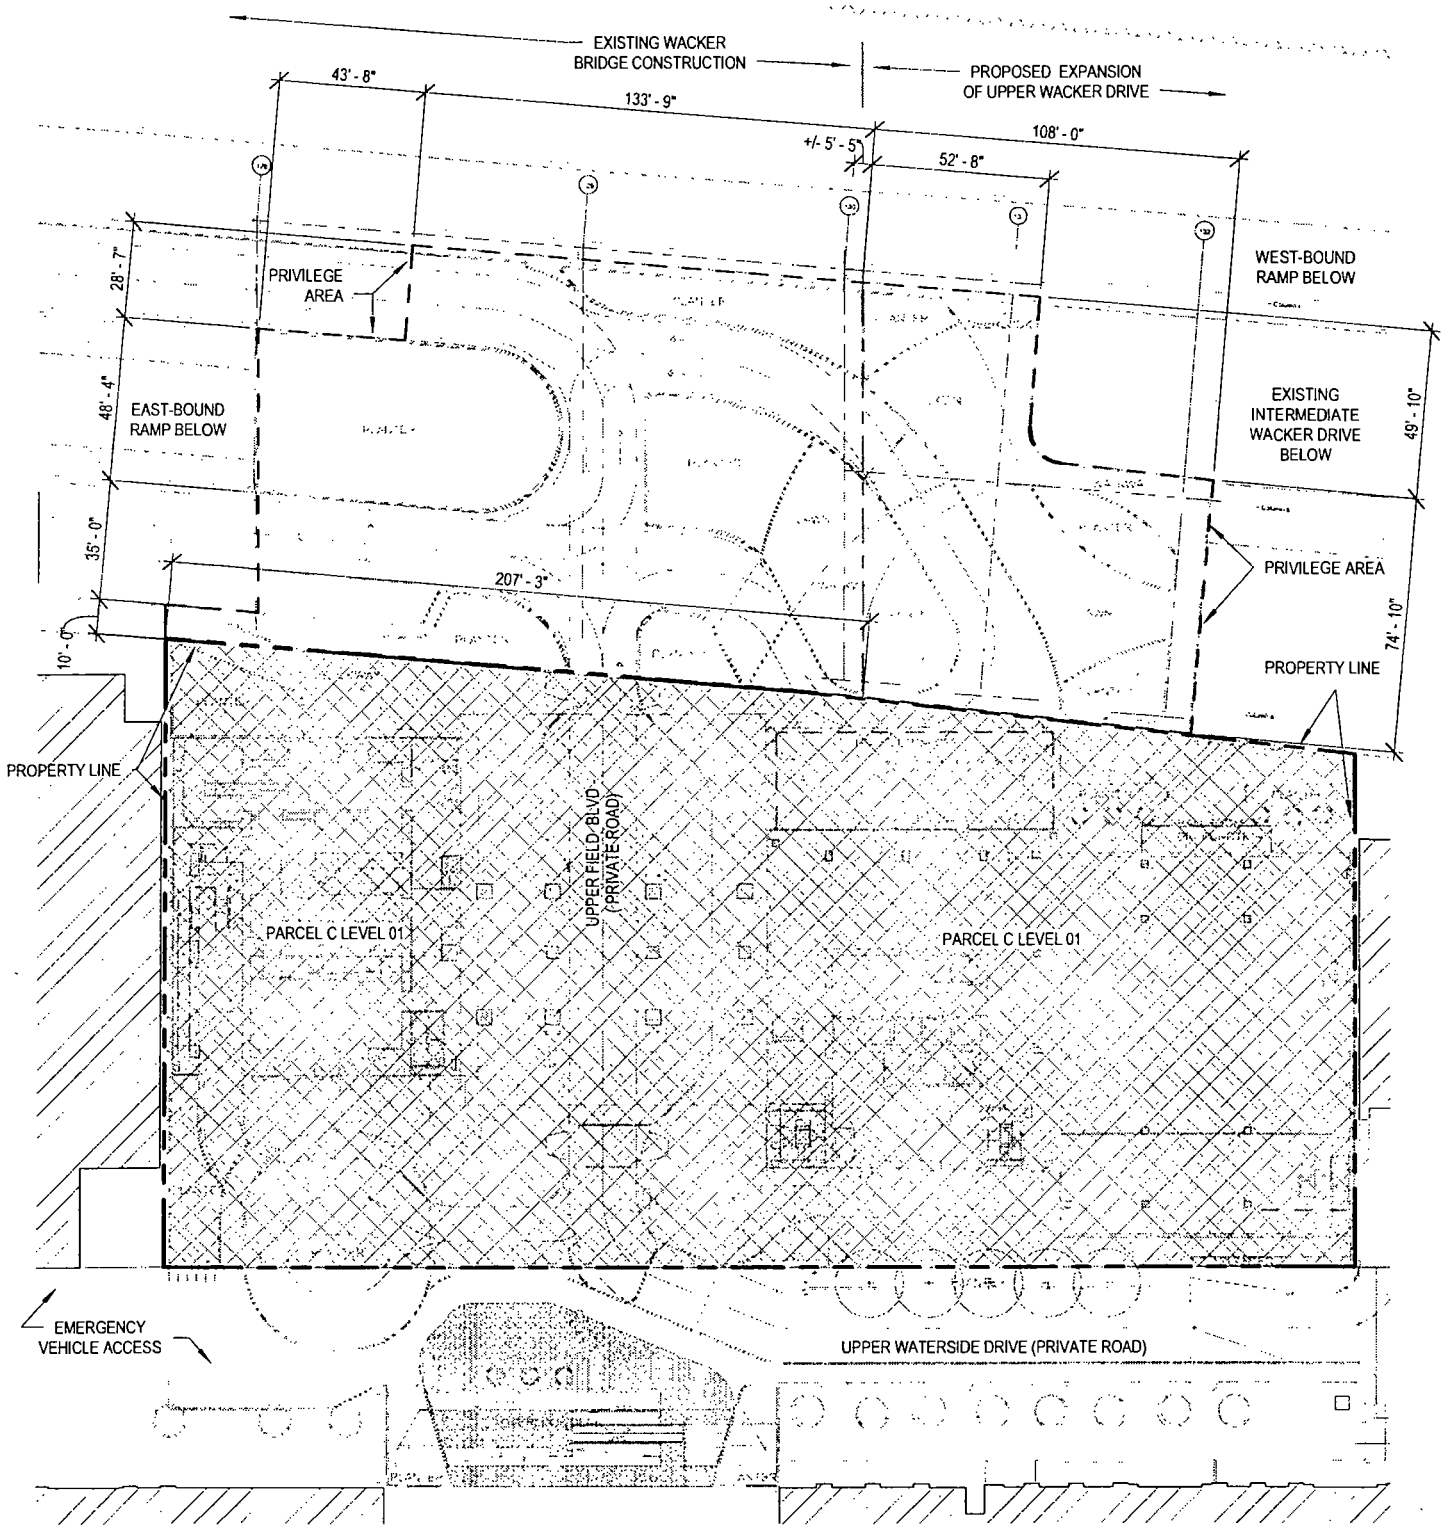

UPPER WACKER STREETSCAPE IMPROVEMENT PLAN

NTS

ELEVATION VARIES APPROXIMATELY 56.5 CCD


EXHIBIT 2.1

STUDIO/ GANG /ARCHITECTS bKL

PROJECT No. 14014

WANDA VISTA HOTEL & RESIDENCES 01 28 2016 SK-061A

MAGELLAN

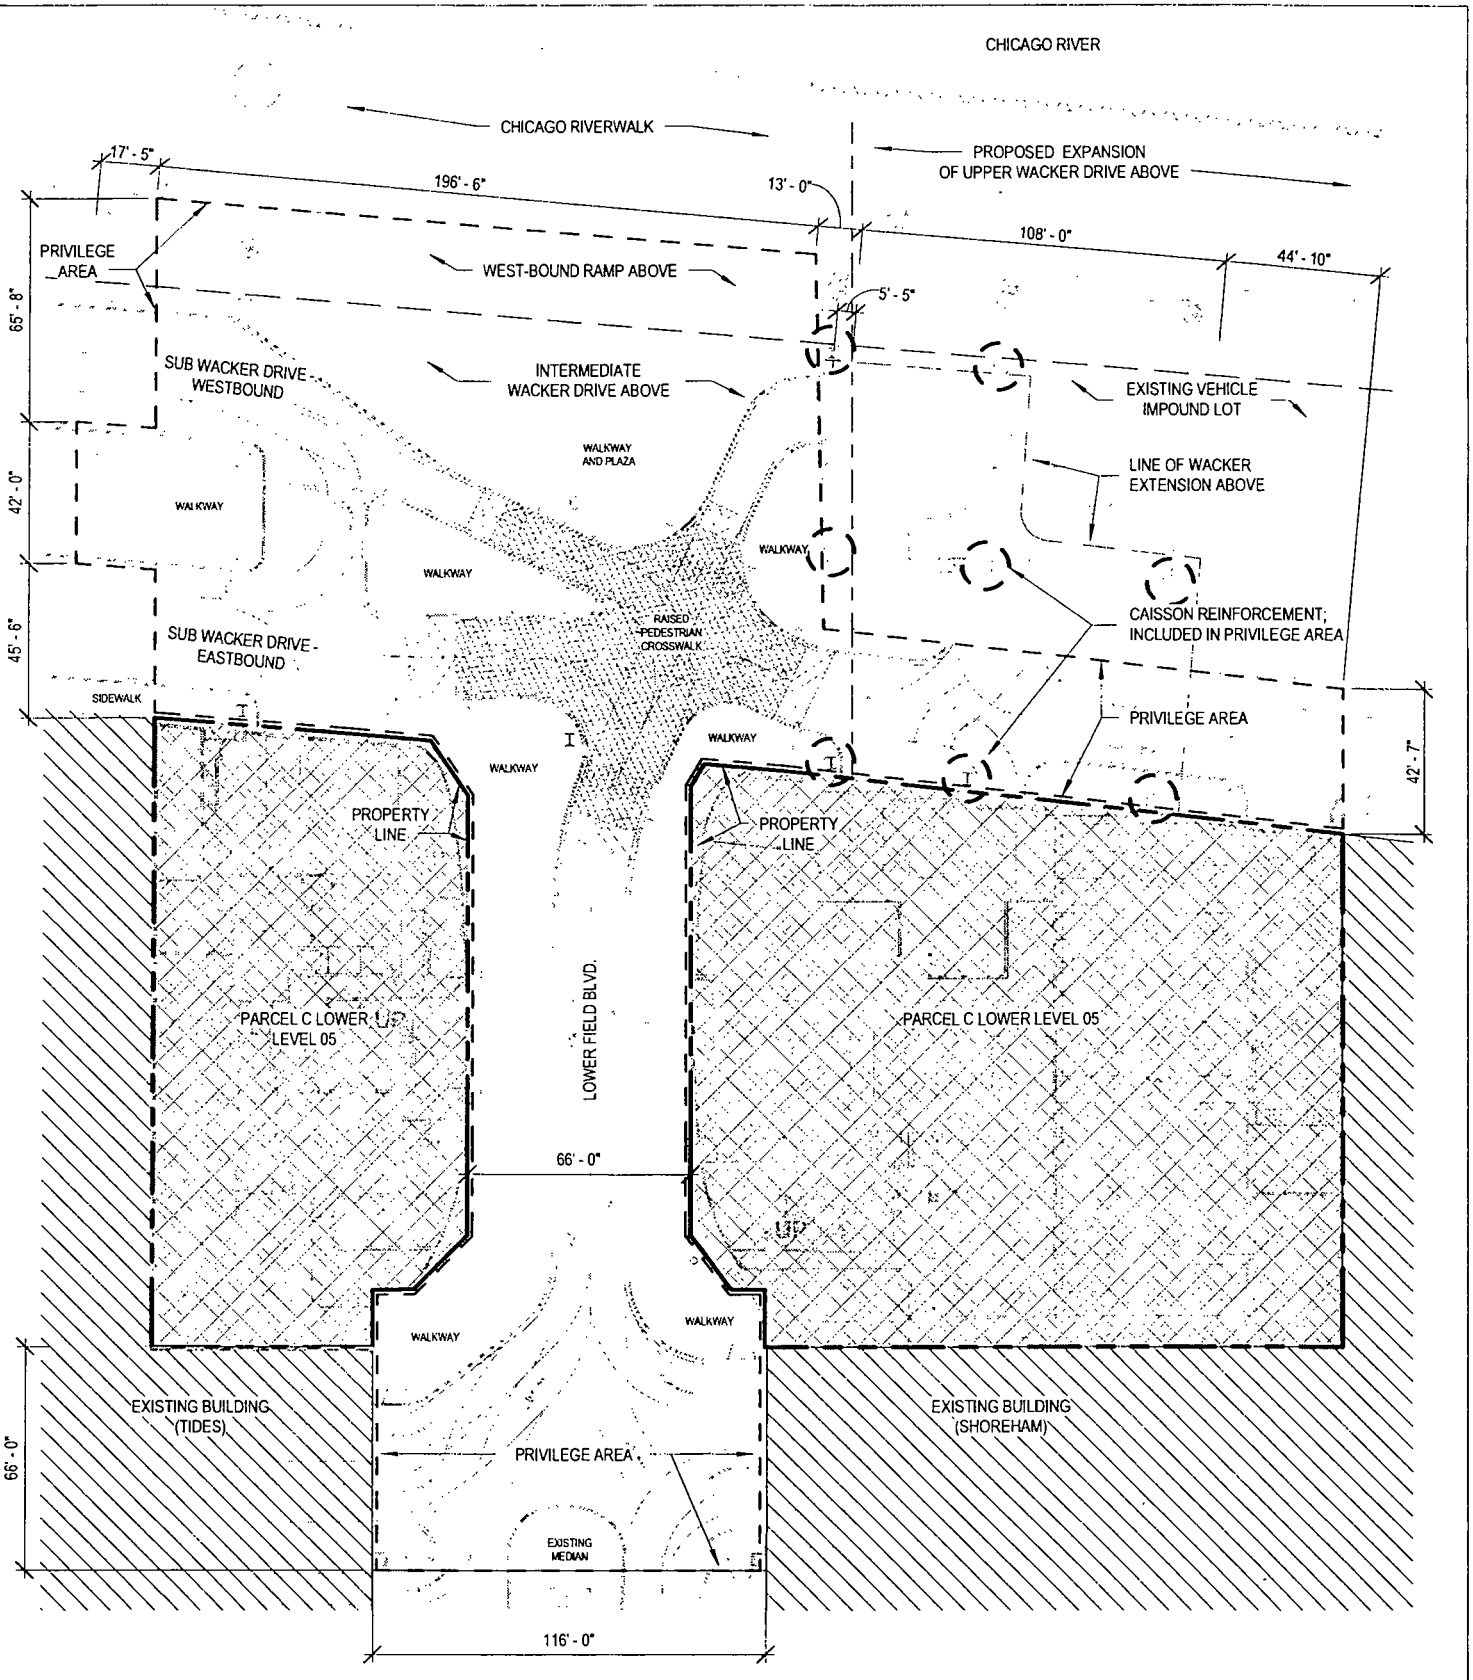

LOWER LEVEL STREETSCAPE IMPROVEMENT PLAN

NTS

ELEVATION VARIES APPROXIMATELY 7.0 CCD

EXHIBIT 2.2

STUDIO/ GANG /ARCHITECTS bKL

PROJECT No. 14014

WANDA VISTA HOTEL & RESIDENCES 01 28 2016 SK-061B

MAGELLAN

EXHIBIT 3

STREETSCAPE IMPROVEMENTS

1. Roadway surface installation to the extent not performed in accordance with CDOT standards
2. Sidewalk and plaza installation to the extent not performed in accordance with CDOT standards
3. Crash-walls and railings to the extent not performed in accordance with CDOT standards
4. Street furniture installation (as required by approved PD 70, or as additionally elected by Lakeshore East)
5. Planters and plantings (as required by approved PD 70 or as additionally elected by Lakeshore East)
6. Lighting improvements to the extent not performed in accordance with CDOT standards
7. Painting to the extent not performed in accordance with CDOT standards

EXHIBIT 4

VIADUCT WORK

All items shall be completed to "CDOT standard" which mean that all materials and work shall be designed, installed and constructed in accordance with a) the most current version of the CDOT's *Regulations for Opening, Repair and Construction in the Public Way* and its appendices and correlated standards of other departments, or the successor standards or publication adopted by CDOT or such other department ("CDOT Standards Manual"), b) the current AASHTO standards, and c) the current IDOT standards.

Notwithstanding the foregoing, certain items below are indicated by the words "subject to Lakeshore East's election to treat as Streetscape Work." This means that Lakeshore East, without being relieved of its obligation to provide such as Viaduct Work, may propose substitute materials or substitute work that do not meet the provisions of the CDOT Standards Manual or those current IDOT standards that are related solely to aesthetic or maintenance concerns, or both. In such case, CDOT will review such items for approval. Upon CDOT approval, such materials and work may be substituted by Lakeshore East, provided that all such items will not be turned over to City upon completion, but will continue to be owned and maintained by Lakeshore East as Streetscape Improvements as if they were listed on Exhibit 3, subject to all the provisions applicable to Streetscape Improvements.

A. Scope at Existing Upper Wacker Bridge
   1. Roadway re-surfacing with latex modified concrete, subject to Lakeshore East's election to utilize pavers in certain areas which pavers would be treated as Streetscape Work.
   2. Repairs to defective structural concrete deck areas and expansion joints, as reasonably determined by Resident Engineer for the project approved by CDOT and paid for by Lakeshore East including that discovered during normal re-surfacing work
   3. Remove and replace sidewalk, subject to Lakeshore East's election to treat as Streetscape Work
   4. Reconfiguration of roadway to provide connections to Lakeshore East's Building
   5. Structural improvements required solely due to installations herein described or as otherwise agreed, including Streetscape Work
   6. Remove and replace crash-walls and railings, subject to Lakeshore East's election to treat as Streetscape Work.
   7. Remove and replace lighting subject to Lakeshore East's election to treat as Streetscape Work.
   8. Painting of support structures due to structural improvements

B. Scope at Proposed Upper Wacker Bridge Extension
   1. Structural improvements required to support new bridge structure and support Streetscape Improvements to be located on new bridge structure.

2. Roadway, plaza and sidewalks, subject to Lakeshore East's election to treat as Streetscape Work
3. Crash-walls and railings ,subject to Lakeshore East's election to treat as Streetscape Work
4. Lighting, subject to Lakeshore East's election to treat as Streetscape Work
5. Drainage
6. Painting of support structures due to structural improvements

C. Scope at Sub E. Wacker Roadway
1. Reconfiguration of roadway and sidewalks to provide connections to Lakeshore East's Building
2. Painting of support structures , subject to Lakeshore East's election to treat as Streetscape Work
3. Remove and replace lighting subject to Lakeshore East's election to treat as Streetscape Work
4. Removal of portion of existing fence located at the north border of Sub E. Wacker Drive to allow connection to the riverwalk

D. Scope at Lower Field Boulevard Roadway
1. Reconfiguration of roadway and sidewalks to provide connections to Lakeshore East's Building
2. Remove and replace lighting subject to Lakeshore East's election to treat as Streetscape Work
3. Removal of existing landscape materials (as required by approved PD 70)

EXHIBIT 5-A

INSURANCE DURING WORK PERIOD

(Construction Insurance)

As and when required by the Agreement, Lakeshore East shall procure and maintain, or cause to be procured and maintained, at its own expense, policies of insurance specified below with insurance companies authorized to do business in the State of Illinois, covering all operations under this Agreement, whether performed by the Lakeshore East or its contractor or subcontractors ("Contractor"). The kinds and amounts of insurance required are as follows:

A. INSURANCE TO BE PROVIDED

1) Workers Compensation and Employers Liability

Workers Compensation Insurance, as prescribed by applicable law covering all employees who are to provide work under the Agreement and Employers Liability coverage with limits of not less than $1,000,000 (which limit can be met through combination of primary and umbrella) each accident, illness or disease.

2) Commercial General Liability (Primary and Umbrella)

Commercial General Liability Insurance or equivalent with limits of not less than $10,000,000 per occurrence for bodily injury, personal injury, and property damage liability, which limits can be met through combination of primary and umbrella insurance. Coverages must include the following: All premises and operations, products/completed operations (for a minimum of two (2) years following project completion), explosion, collapse, underground, separation of insureds, defense, and contractual liability (not to include Endorsement CG 21 39 or equivalent

The City of Chicago and Lakeshore East are to be named as additional insured's under the Contractor's and any subcontractor's policy. Such additional insured coverage shall be provided for the City of Chicago with respect to Contractor on ISO endorsement form CG2026 and with respect to Contractor's subcontractors, the forms CG 2010 and 2037 (or their equivalent) for ongoing operations or on a similar additional insured form acceptable to the City of Chicago. The additional insured coverage must not have any limiting endorsements or language under the policy such as but not limited to, Contractor's sole negligence or the additional insured's vicarious liability. Contractor's liability insurance shall be primary without right of contribution by any other insurance or self-insurance maintained by or available to the City of Chicago and Lakeshore East. Contractor must ensure that the City of Chicago and Lakeshore East are additional insured's on insurance required from subcontractors.

Subcontractors performing work for the Contractor must maintain limits of not less than $2,000,000 with the same terms herein.

3) Owner's and Contractor's Protective Liability

With respect to the operations performed by Contractor, an Owner's and Contractor's Protective Liability policy designating the City of Chicago as named Insured must be provided with limits of not less than $2,000,000 per occurrence, combined single limit, for losses arising out of bodily Injuries or death of all persons and for damage to or destruction of property.

4) Automobile Liability (Primary and Umbrella)

When any motor vehicles (owned, non-owned and hired) are used in connection with work to be performed, the Contractor must provide Automobile Liability Insurance with limits of not less than $5,000,000 per occurrence for bodily injury and property damage. The City of Chicago and Lakeshore East are to be named as additional insured's on a primary, non-contributory basis.

Subcontractors performing work for the Contractor must maintain limits of not less than $1,000,000 with the same terms herein.

5) Builders Risk

When Contractor undertakes any construction, including improvements, betterments, and/or repairs, the Contractor must provide All Risk Builders Risk Insurance at replacement cost for materials, supplies, equipment, machinery and fixtures that are or will be part of the permanent facility/project. Coverages must include material stored off-site and in-transit, water including overflow, leakage, sewer backup or seepage, collapse, debris removal, damage to adjoining and existing property. The City of Chicago and Lakeshore East are to be named as loss payee with respect to property owned by the City of Chicago.

The Contractor is responsible for all loss or damage to City of Chicago and Lakeshore East property at full replacement cost that results from the work to be performed pursuant to the Agreement to which this exhibit is attached.

6) Professional Liability

When any architects, engineers, construction managers or other professional consultants engaged by Contractor to perform work in connection with the Agreement, Professional Liability Insurance covering acts, errors, or omissions must be maintained or cause to be maintained, with limits of not less than $2,000,000. Coverage must include pollution liability if environmental site assessments will be done. When policies are renewed or replaced, the policy retroactive date must coincide with, or precede start of work. A claims-made policy which is not renewed or replaced must have an extended reporting period of two (2) years.

Subconsultants performing professional services for the consultant must maintain limits of not less than $1,000,000 with the same terms herein.

The City of Chicago agrees that this requirement may be satisfied by the enrollment of the applicable architect, engineer, construction manager or other professional consultant in a project specific professional liability policy to be procured and maintained by Owner's architect.

7) Valuable Papers.

When any plans, designs, drawings, media, specification, data, records, reports specifications other documents are produced or used under the Agreement, Valuable Papers Insurance must be maintained in an amount to insure against any loss whatsoever, and must have limits sufficient to pay for the re-creation and reconstruction of such records. Such coverage may be satisfied by sublimit within the Contractor's Builder's Risk policy.

8) Contractors Pollution Liability

When any remediation work is performed which may cause a pollution exposure, Contractors Pollution Liability must be provided or cause to be provided, covering bodily injury, property damage and other losses caused by pollution conditions that arise from the Agreement to which this exhibit is attached with limits of not less than $2,000,000 per occurrence. Coverage must include completed operations, contractual liability, defense, excavation, environmental cleanup, remediation and disposal. When policies are renewed or replaced, the policy retroactive date must coincide with or precede start of work performed pursuant to the Agreement to which this exhibit is attached. A claims-made policy which is not renewed or replaced must have an extended reporting period of two (2) years. The City of Chicago and Lakeshore East are to be named as an additional insured's on a primary, non-contributory basis.

B. ADDITIONAL REQUIREMENTS

The Contractor must furnish the City of Chicago, Department of Transportation, Attn. Commissioner Office, 30 North LaSalle Street, Room 1100, Chicago, IL 60602, original Certificates of Insurance, or such similar evidence, to be in force on the date of Contractor's Contract, and Renewal Certificates of Insurance, or such similar evidence, if the coverages have an expiration or renewal date occurring during the term of its Contract. The receipt of any certificate does not constitute agreement by the City of Chicago that the insurance requirements set forth in this Exhibit have been fully met or that the insurance policies indicated on the certificate are in compliance with all Agreement requirements. The failure of the City of Chicago to obtain certificates or other insurance evidence from Contractor is not a waiver by the City of Chicago any requirements for the Contractor to obtain and maintain the specified coverages. The Contractor shall advise all insurers of the provisions of this Exhibit. Non-conforming insurance does not relieve Contractor of the obligation to provide insurance as specified herein. Nonfulfillment of the insurance conditions may constitute a violation of the Agreement to which this Exhibit is attached, and the City retains the right to stop work until proper evidence of insurance is provided.

The Contractor must provide for 60 days prior written notice to be given to the City of Chicago in the event coverage is substantially changed, canceled, or non-renewed.

Any deductibles or self -insured retentions on referenced insurance coverages must be borne by Contractor.

The Contractor waives and agrees to require their insurers to waive their rights of subrogation against the City of Chicago, its employees, elected officials, agents, or representatives and against Lakeshore East.

The coverages and limits furnished by Contractor in no way limit the Contractor's liabilities and responsibilities specified herein or by law.

Any insurance or self-insurance programs maintained by the City of Chicago and Lakeshore East do not contribute with insurance provided by the Contractor.

The required insurance to be carried is not limited by any limitations expressed in the indemnification language in this Agreement or any limitation placed on the indemnity in this Agreement given as a matter of law.

If the Contractor maintains higher limits than the minimums shown above, the City of Chicago and Lakeshore East requires and shall be entitled to coverage for the higher limits maintained by the Contractor. Any available insurance proceeds in excess of the specified minimum limits of insurance and coverage shall be available to the City of Chicago and Lakeshore East.

If Contractor is a joint venture or limited liability company, the insurance policies must name the joint venture or limited liability company as a named insured.

The Contractor must require all subcontractors to provide the insurance required herein, or Contractor may provide the coverages for subcontractors. All subcontractors are subject to the same insurance requirements of Contractor unless otherwise specified in this exhibit. Contractor must ensure that the City of Chicago is named as an additional insured on Endorsement CG 2010 and 2037 (or their equivalent)of the insurance required from subcontractors.

If Contractor or subcontractor desires additional coverages, the party desiring the additional coverages is responsible for the acquisition and cost.

Notwithstanding any provision in the Agreement to the contrary, the City of Chicago Risk Management Department maintains the right to reasonably modify, delete, alter or change these requirements to the extent commercially reasonably available at the time required.

EXHIBIT 5-B

INSURANCE AFTER WORK PERIOD

Post Construction/On-Going Operation

As and when required by the Agreement, Lakeshore East shall procure and maintain or cause to be procured and maintained, at its own expense policies of insurance specified below with insurance companies authorized to do business in the State of Illinois, covering all operations under this Agreement. The kinds and amounts of insurance required are as follows:

1) Workers Compensation and Employers Liability

If applicable, Workers Compensation Insurance, as prescribed by applicable law covering all employees who are to provide work under this Agreement and Employers Liability coverage with limits of not less than $500,000 each accident, illness or disease.

2) Commercial General Liability (Primary and Umbrella)

Commercial General Liability Insurance or equivalent with limits of not less than $5,000,000 per occurrence for bodily injury, personal injury, and property damage liability. Coverages must include the following: All premises and operations, products/completed operations, explosion, collapse, underground, separation of insureds, defense, and contractual liability (not to include Endorsement CG 21 39 or equivalent)

The City of Chicago is to be named as an additional insured under Lakeshore East's and any contractor's policy. Such additional insured coverage shall be provided on ISO endorsement form CG 2010 for ongoing operations or on a similar additional insured form acceptable to the City. The additional insured coverage must not have any limiting endorsements or language under the policy such as but not limited to, Lakeshore East's sole negligence or the additional insured's vicarious liability. Lakeshore East's liability insurance shall be primary without right of contribution by any other insurance or self-insurance maintained by or available to the City. Lakeshore East must ensure that the City is an additional insured on insurance required from contractors.

Contractors (Excluding Construction General Contractor) performing work for Lakeshore East must maintain limits of not less than $1,000,000 with the same terms herein.

3) Automobile Liability (Primary and Umbrella)

When any motor vehicles (owned, non-owned and hired) are used in connection with work to be performed, Lakeshore East must provide Automobile Liability Insurance with limits of not less than $2,000,000 per occurrence for bodily injury and property damage.

The City of Chicago is to be named as an additional insured on a primary, non-contributory basis.

Contractors (Excluding Construction General Contractor) performing work for Lakeshore East must maintain limits of not less than $1,000,000 with the same terms herein.

4 Professional Liability

When any architects, engineers, construction managers or other professional consultants perform work or services in connection with this Agreement, Professional Liability Insurance covering act, errors or omissions must be maintained or must cause to be maintained, with limits of not less than $2,000,000. Coverage must include pollution liability if environmental site assessments will be done. When policies are renewed or replaced, the policy retroactive date must coincide with, or precede start of work. A claims-made policy which is not renewed or replaced must have an extended reporting period of two (2) years.

The City of Chicago agrees that this requirement may be satisfied by the enrollment of the applicable architect, engineer, construction manager or other professional consultant in a project specific professional liability policy to be procured and maintained by Owner's architect.

ADDITIONAL REQUIREMENTS

Prior to the use of the completed Streetscape Improvements, Lakeshore East must provide and cause its contractors to provide the City of Chicago, Department of Transportation, Attn. Commissioner Office, 30 North LaSalle Street, Room 1100, Chicago, IL 60602-2570, original Certificates of Insurance, or such similar evidence, to be in force on the date of this Agreement, and Renewal Certificates of Insurance, or such similar evidence, if the coverages have an expiration or renewal date occurring during the term of this Agreement. The receipt of any certificate does not constitute agreement by the City that the insurance requirements in the Agreement have been fully met or that the insurance policies indicated on the certificate are in compliance with all requirements of Agreement. The failure of the City to obtain certificates or other insurance evidence from Lakeshore East is not a waiver by the City of any requirements for Lakeshore East to obtain and maintain the specified coverages. Lakeshore East shall advise all insurers of the Agreement provisions regarding insurance. Non-conforming insurance does not relieve Lakeshore East of the obligation to provide insurance as specified herein. Nonfulfillment of the insurance conditions may constitute a violation of the Agreement, and the City retains the right to stop work until proper evidence of insurance is provided.

Lakeshore East must provide for 30 days (or in the case of non-payment of premium, 10 days) prior written notice to be given to the City in the event coverage is substantially changed, canceled, or non-renewed.

Any deductibles or self -insured retentions on referenced insurance coverages must be borne by Lakeshore East and contractors.

Lakeshore East hereby waives and agrees to require their insurers to waive their rights of subrogation against the City of Chicago, its employees, elected officials, agents, or representatives.

The coverages and limits furnished by Lakeshore East in no way limit the Lakeshore East's liabilities and responsibilities specified within the Agreement or by law.

Any insurance or self-insurance programs maintained by the City of Chicago do not contribute with insurance provided by Lakeshore East under the Agreement.


The required insurance to be carried is not limited by any limitations expressed in the indemnification language in this Agreement or any limitation placed on the indemnity in this Agreement given as a matter of law.

If Lakeshore East maintains higher limits than the minimums shown above, the City requires and shall be entitled to coverage for the higher limits maintained by Lakeshore East. Any available insurance proceeds in excess of the specified minimum limits of insurance and coverage shall be available to the City.

If Lakeshore East is a joint venture or limited liability company, the insurance policies must name the joint venture or limited liability company as a named insured.

Lakeshore East must require contractors to provide the insurance required herein. All contractors are subject to the same insurance requirements of Lakeshore East unless otherwise specified in this Agreement. Lakeshore East must ensure the City is an additional insured on Endorsement CG 2010 of the insurance required from contractors.

Notwithstanding any provision in the Agreement to the contrary, the City of Chicago Risk Management Department maintains the right to reasonably modify, delete, alter or change these requirements to the extent commercially reasonably available at the time required.

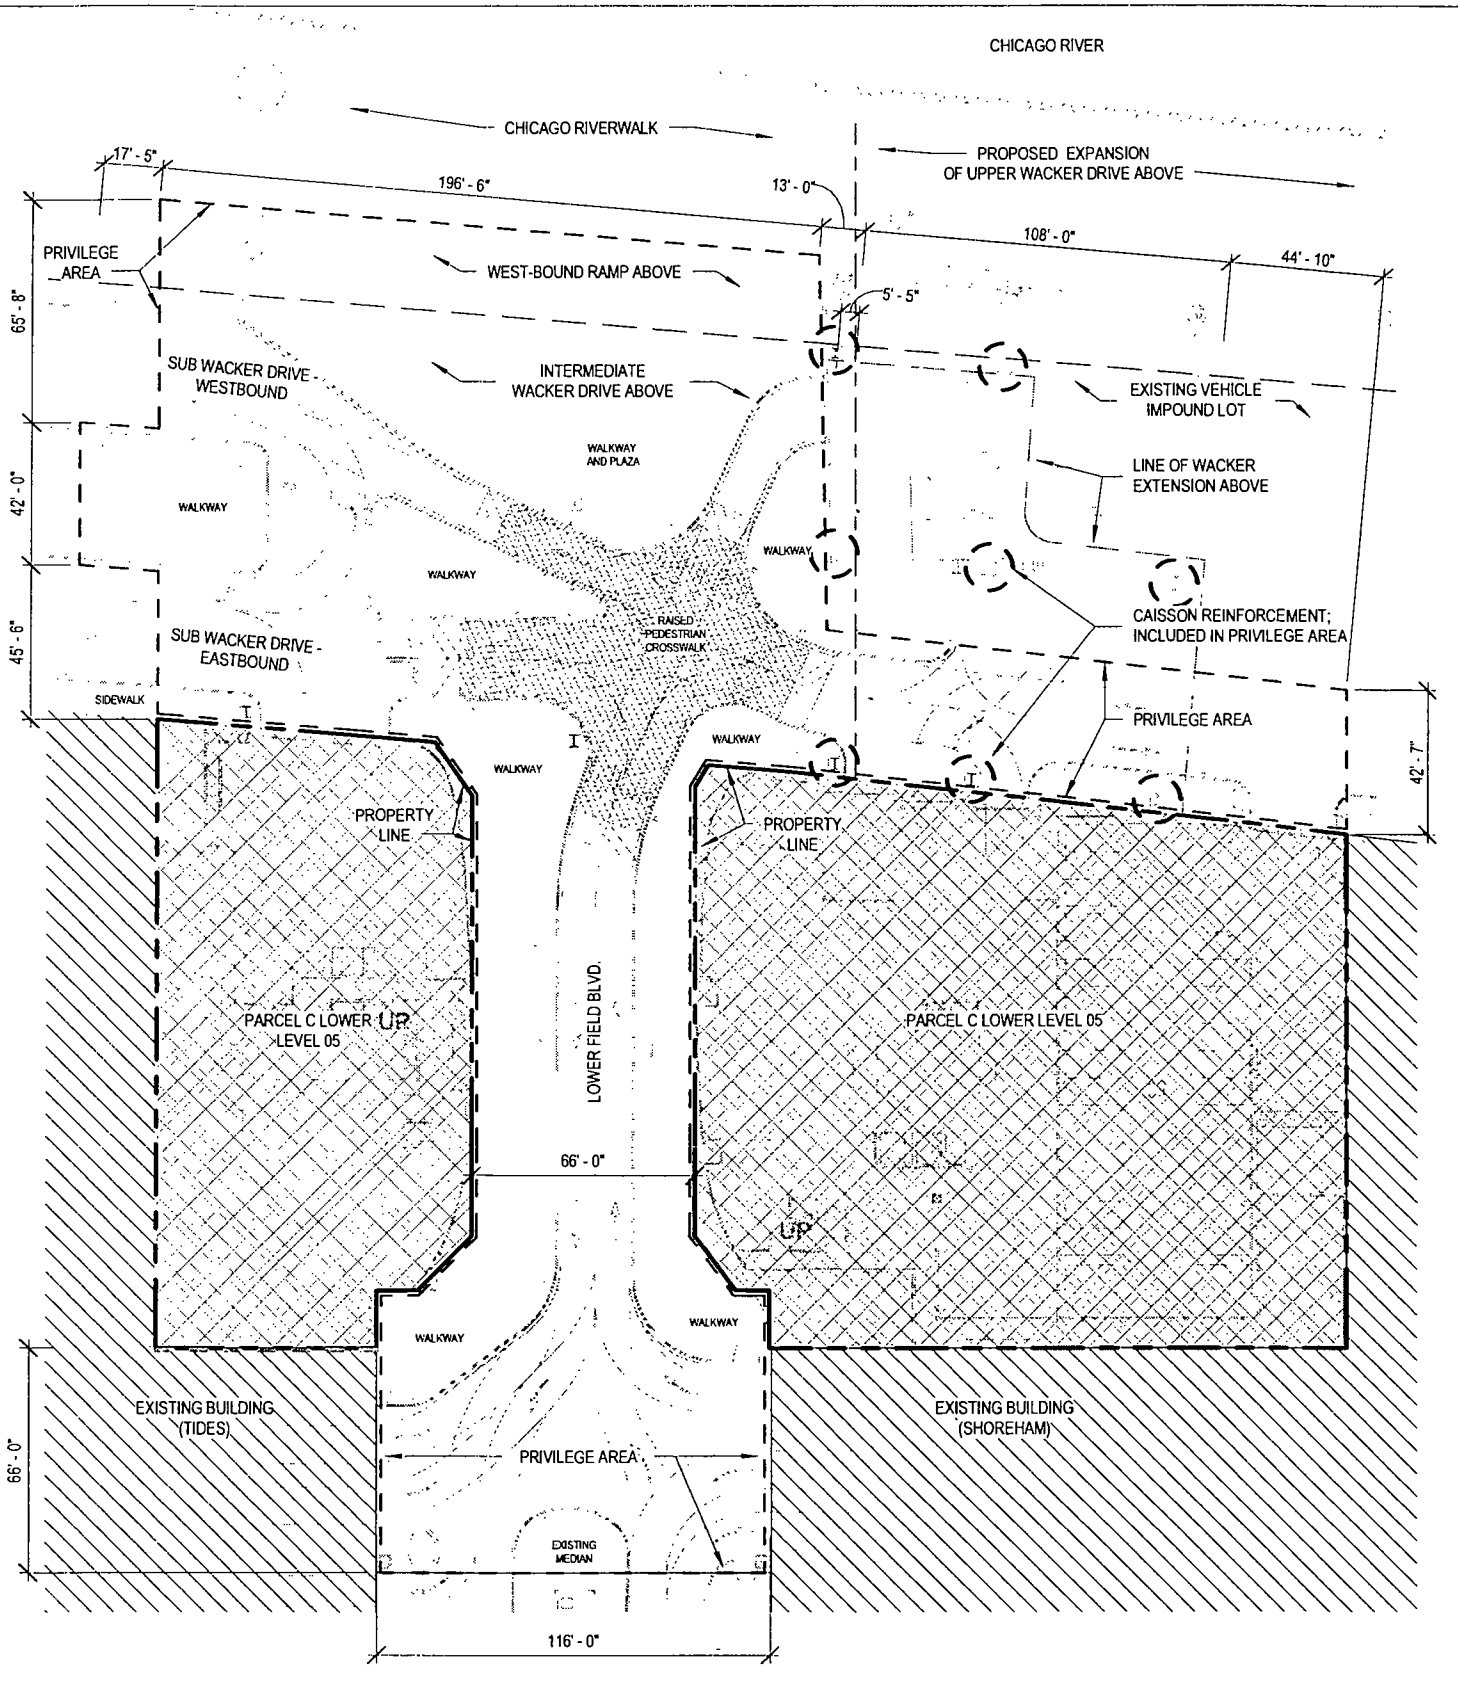


LOWER LEVEL STREETSCAPE IMPROVEMENT PLAN

NTS

ELEVATION VARIES APPROXIMATELY 7.0 CCD

EXHIBIT D pg 1 (of 2)

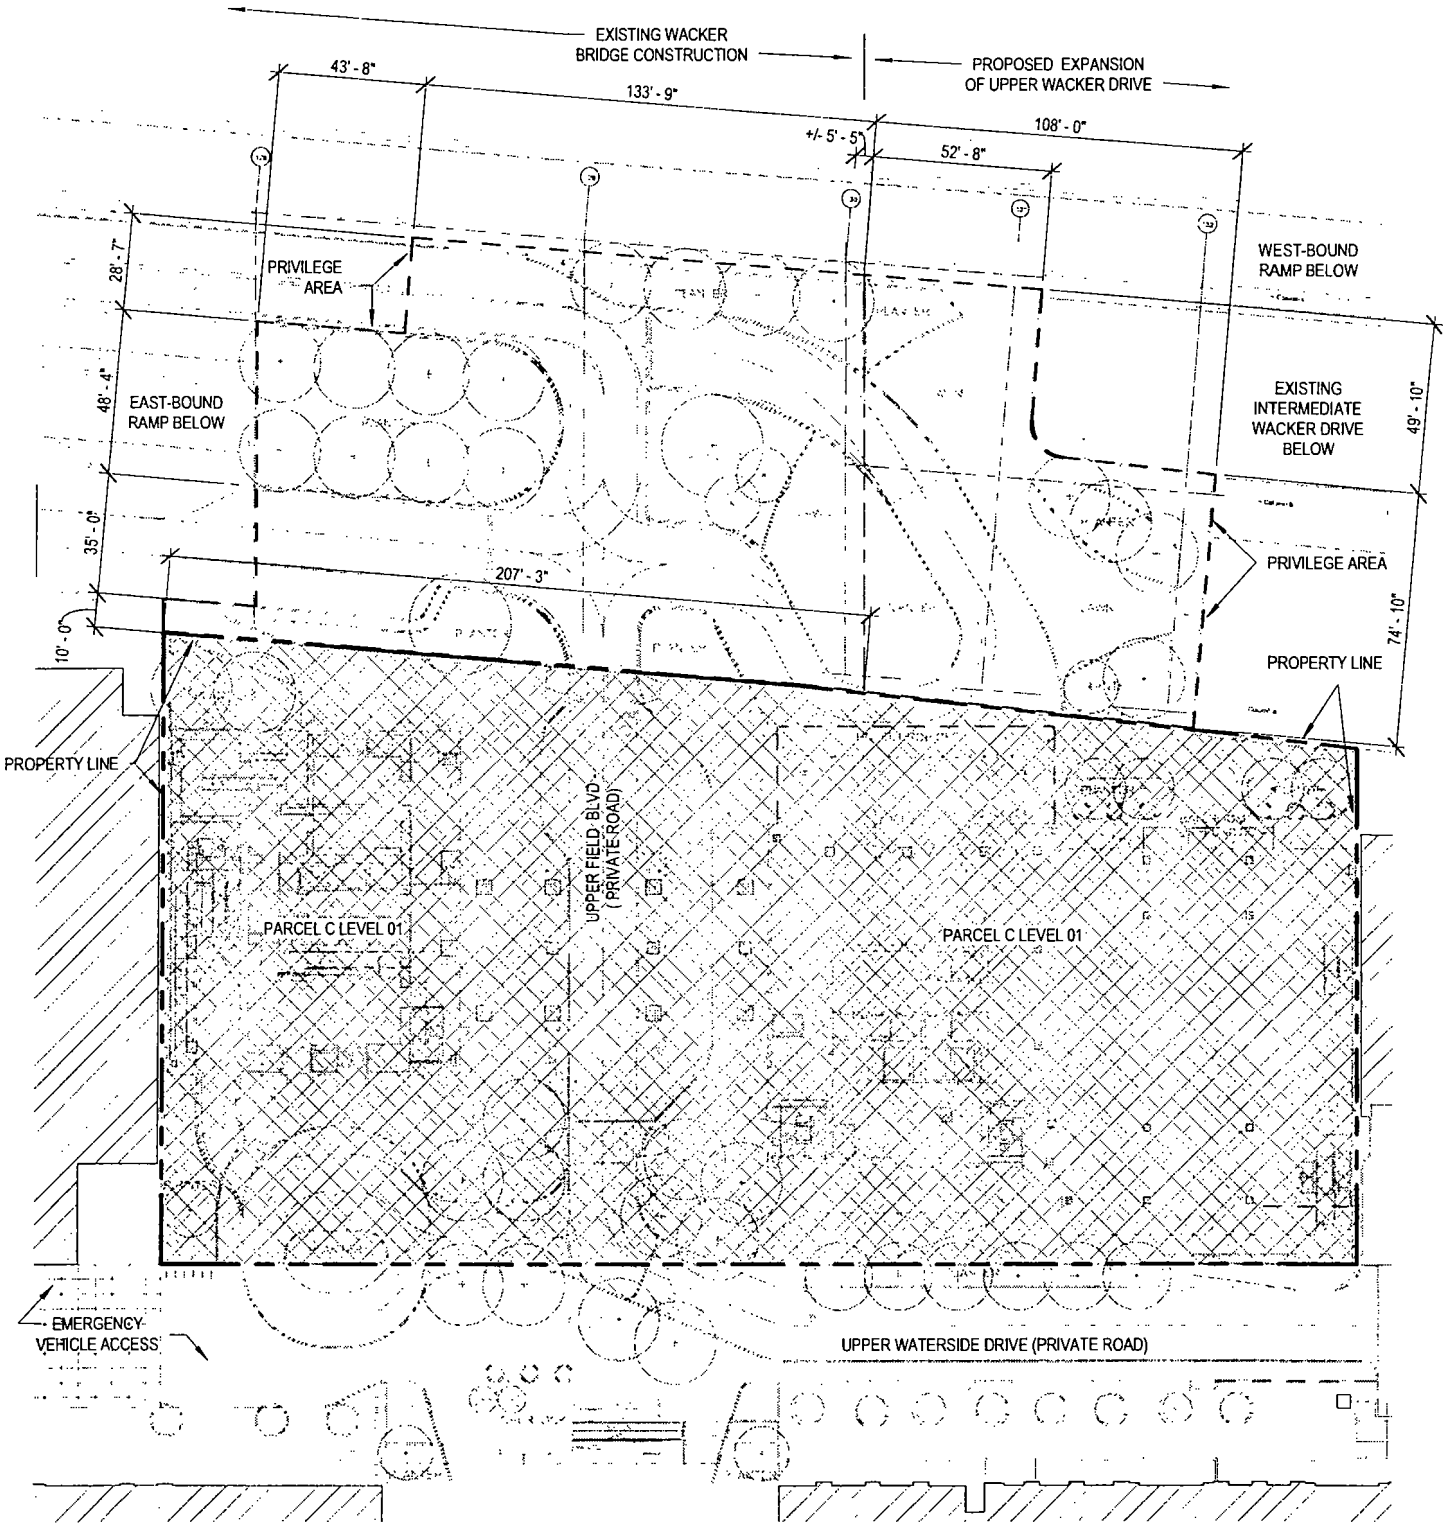

UPPER WACKER STREETSCAPE IMPROVEMENT PLAN

NTS

ELEVATION VARIES APPROXIMATELY 56.5 CCD

EXHIBIT D pg 2 (of 2)

STUDIO/ GANG /ARCHITECTS bKL

PROJECT No. 14014

WANDA VISTA HOTEL & RESIDENCES 01 28 2016 SK-062-

MAGELLAN

Exhibit E
Easement Agreement For Building Supports And Upper Level Street In Field Boulevard

PREPARED BY AND AFTER
RECORDING
RETURN TO:
Perkins Coie LLP
131 S. Dearborn Street
Suite 1700
Chicago, IL 60603
Attention: Edward E. Wicks

EASEMENT AGREEMENT FOR BUILDING SUPPORTS AND UPPER LEVEL STREET IN FIELD BOULEVARD

This Agreement (the "Agreement") is entered into as of this ____day of ____ 20__, by and between the City of Chicago, an Illinois home rule municipal corporation, by and through its Department of Transportation ("CDOT") (the "City") and Lakeshore East LLC, an Illinois limited liability company ("Grantee").

Witnesseth:

Whereas, the Grantee is the current owner of parcels of property located at the intersection of Field Boulevard and Wacker Drive including vacated air rights located above dedicated Field Boulevard, all as more fully described on Exhibit 1 which is attached and incorporated ("Grantee's Parcel"); and

Whereas, the City holds in trust for the people of the State of Illinois fee title in and to certain dedicated public ways adjacent to or in the vicinity of Grantee's Parcel which are known as E. Waterside Drive, Field Boulevard and Wacker Drive in the City of Chicago, County of Cook and State of Illinois (collectively, the "Public Way"), including the portion of the Public Way designated as Easement Area A in Exhibit 2 which is attached and incorporated ("Support Easement Area") and the portion of the Public Way designated as Easement Area B in Exhibit 2 which is attached and incorporated ("Street Easement Area") (the Street Easement Area and Support Easement Area are together referred to as the "Easement Areas"); and

Whereas, the Grantee, or its successors, and/or assigns, intend to develop a building and improvements in and on the Grantee's Parcel, pursuant to and in compliance with Planned Development No70 approved by Chicago City Council on December 9 2015, and published in the Journal of Proceedings for said date at pp. 15687-15826 ("Planned Development") (such building and improvements are referred to as the "Grantee's Building"); and

Whereas, under the Planned Development, Grantee is obligated to build and open for public use an upper level street, pedestrian walkway and related improvements extending from Upper Level E. Waterside Drive to Upper Level Wacker Drive("Upper Level Street"); and

Whereas the Upper Level Street will pass through Grantee's Parcel, a portion of Public Way consisting of dedicated Field Boulevard, and an adjacent parcel owned by another owner ("Adjacent Parcel"); and

Whereas, the Grantee has requested that the City grant it an easement under, on, over and through the Easement Areas for purposes of (i) constructing and maintaining support structures for Grantee's Building, and (ii) constructing and maintaining the Upper Level Street ; and

Whereas those portions of the Upper Level Street to be located in the Grantee's Parcel and on the Adjacent Parcel will be developed pursuant to a separate easement agreement between City and Grantee;

Now, therefore, in consideration of mutual covenants herein contained, and other good and valuable consideration, the receipt and sufficiency of which are hereby acknowledged, the parties agree as follows:

1) Grant of Easement in Public Way. In consideration of the payment of $10.00 and other good and valuable consideration, including performance of the terms and conditions of this Agreement, and subject to the terms and conditions of this Agreement, the City hereby grants to Grantee an easement ("Easement") as follows:

(i) to use and occupy the Support Easement Area for purposes of placing, constructing, reconstructing, maintaining, repairing, replacing, modifying, supplementing, relocating, removing and operating facilities and improvements providing support for Grantee's Building, including the Upper Level Street, constructed in or on Grantee's Parcel, including bells, caissons, caisson caps, columns, piers, footings, foundations, girders, gussets, brackets, structures, ties, braces and other similar supports, in accordance with the Approved Plans as defined in Section 3 and the Planned Development (collectively, the "Support Structures"), and

(ii) to use and occupy the Street Easement Area for purposes of placing, constructing, reconstructing, maintaining, repairing, replacing, modifying, supplementing, relocating, removing and operating the Upper Level Street, including facilities and improvements providing support for or operation of the Upper Level Street (e.g., bells, caissons, caisson caps, columns, piers, footings, foundations, girders, gussets, brackets, structures, ties, braces and other similar supports), and including drainage, utility and other related improvements, all in accordance with the Approved Plans as defined in Section 3 and the Planned Development (collectively, the "Street Structures")(the Support Structures and Street Structures are collectively referred to as the "Structures"). The grant of the Easement for the Upper Level Street is subject to a reservation of right by the City to utilize, and allow the public to utilize, the Upper Level Street as a public way.

2) Property interests.

a) The Easement is appurtenant to and shall run with the Grantee's Parcel.

b) The Easement shall commence upon the commencement of substantial construction of the Grantee's Building provided that such substantial construction of the Grantee's Building commences within two years of approval of the Approved Plans. The Easement shall terminate on the one year anniversary of the date that either i) the Grantee's Building has been substantially removed or destroyed or ii) all of the Structures are removed from the Easement Areas, provided, however, that the Easement will not terminate if during such one year period (i) substantial repair or reconstruction of the Grantee's Building has commenced, and it is thereafter diligently pursued, or (ii) Grantee has submitted plans and specifications for another building or structure in accordance with Section 3.a. of this Agreement, and, within 3 years of the removal or destruction, has commenced substantial construction of such replacement building or structure in accordance with plans approved in accordance with Section 3.a. of this Agreement.

c) Upon reasonable request by the other, City and Grantee each agree to promptly execute a confirmation of the commencement, continuation or termination of the Easement.

d) Except as otherwise provided in this Agreement, the City shall not undertake any activity or use, or authorize any activity or use of the Easement Areas, which substantially interferes with Grantee's rights hereunder.

e) The Grantee warrants to the City that it has sufficient title and interest in and to the Grantee's Parcel to enter into this Agreement and bind Grantee's Parcel to the obligations in this Agreement.

f) The Easement granted pursuant to this Agreement constitutes a contemporaneous grant of interest in real property and is not executory in nature.

3) Grantee's Construction Obligations.

a) Prior to constructing, installing or substantially altering any of the Structures, Grantee shall obtain City's approval of the plans and specifications for such Structures. City agrees that its approval of the submitted plans and specifications will not be unreasonably withheld or delayed, and will be limited to matters that would unreasonably adversely affect use of the Public Way or the Upper Level Street, including the underground utilities and other underground public service utility facilities, including pipes, wires, cables, conduits, manholes and other underground facilities used in connection with the underground flow, transmission,

and distribution of electricity, communications, sounds, signals, natural gas, water (including potable, chilled, and heated), sewage, storm water, and other public utility services located in the Easement Areas or the adjacent Public Way. Upon approval by City such plans and specifications shall be known as the "Approved Plans". Notwithstanding the foregoing, the City's approval does not constitute the approval required by the City's Department of Buildings ("DOB") or any other City department pursuant to ordinance or statute; nor does the approval by City pursuant to this Agreement constitute an approval of the quality, structural soundness or the safety of any improvements located or to be located on the on the Grantee's Parcel, the Easement Areas, or the Public Way.

b) Upon commencing any work on the Structures or Grantee's Building within the Public Way, including the Easement Areas, Grantee shall diligently pursue completion of such work and shall complete substantially such work within five years of such commencement.

c) The Grantee expressly agrees and warrants that the Structures and Grantee's Building shall be designed, constructed, installed, reconstructed, maintained, repaired, replaced, modified, supplemented, relocated, removed and operated at all times in compliance with all applicable federal, state and local laws and regulations ("Law").

d) The Grantee shall be responsible for obtaining approvals of or making suitable arrangements with (including payment to) the persons or entities owning or controlling any currently existing utility or public service facility (or replacements or upgrades thereof in currently existing locations) that is duly authorized to occupy the Public Way and is required to be removed, relocated, altered, additionally maintained or restored because of the Structures or any work thereto ("Utility Facilities").

e) The Grantee shall secure all necessary building, public way and other permits required by Law ("Permits"). In addition to all obligations thereunder, all work shall be subject to the City's right to monitor the work at all times and shall be performed to the reasonable satisfaction of the Commissioner of CDOT and in accordance with the Municipal Code of Chicago.

f) Removal and Restoration. Within one year of the termination stated in Section 2.b. above, the Grantee, without cost or expense to the City, shall diligently complete the removal of the Structures from the Easement Areas and the Public Way, and all other improvements, equipment and facilities that have been located in the Easement Areas or the Public Way by Grantee, or by another party pursuant to authority of or permission by Grantee (any such authorized or permitted party, a "Grantee Party"). In addition, Grantee shall restore or cause the restoration of the Public Way to the extent altered or disturbed by Grantee or a Grantee Party; provided, however, that this obligation to remove and restore may be superceded

by a repair, reconstruction, or submission that rescinds the termination as provided in Section 2.b.

4) Grantee's Use, Operation and Maintenance Obligations.

a) The Grantee shall maintain the Structures and the Grantee's Building at its expense and in accordance with Law.

b) The Grantee shall use, operate, maintain repair and replace the Grantee's Building and the Structures so that they do not unreasonably interfere with any legally authorized use of the Public Way, including the Easement Areas, by the City, the public, or any person or entity authorized by City or by Law to use or occupy the Public Way ("Unreasonable Interference"). Unreasonable Interference shall include the closing or restriction of Lower Level Field Boulevard or the Street Structures or any portion thereof for periods longer or areas greater than those determined by the Commissioner as reasonably necessary or appropriate to construct, install, use, operate, inspect maintain, repair or replace the Structures or the Grantee's Building; provided, however, that any request by Grantee to close a portion of the Public Way for periods which, in the reasonable opinion of the Commissioner, are reasonably necessary to safely construct or maintain the Structures or any portion of the Grantee's Building shall not be unreasonably withheld or denied. Unreasonable Interference shall also include Grantee's failure to provide or ensure reasonable access to or reasonable coordination and cooperation with the City or any person or entity authorized by City to install, construct, maintain, repair or replace any Utility Facilities in the Public Way, all as provided herein.

c) The Grantee shall cooperate with the City concerning the coordination of uses of the Public Way, including reasonable responses to inquiries and attending meetings and site visits necessary to ensure the use of the Easement Areas by Grantee does not interfere with the use of the Public Way.

d) The Grantee shall pay for all expenses actually incurred and those reasonably necessary or appropriate for the operation of the Structures within the Easement Areas in accordance with this Agreement, including the cost of providing and operating lighting, drainage, water service, and other services.

e) The Grantee acknowledges that City is not responsible for placing, constructing, reconstructing, maintaining, repairing, replacing, modifying, supplementing, relocating, removing and operating or for security in or of the Structures, and City has no obligations with respect thereto.

f) In the event that the condition of the Structures or the buildings and structures supported by them have not been used, operated, maintained, repaired or replaced in compliance with this Agreement, then City may send Grantee written notice of such noncompliance. In the event that such noncompliance is not cured within thirty (30) days after receipt of such notice of noncompliance, then City may cause the

correction of the noncompliance and Grantee shall reimburse City its costs reasonably incurred in making such corrections within 10 days of receipt of a notice from City detailing such costs and demanding payment therefor by Grantee; provided however, in the event of noncompliance cannot reasonably be cured by Grantee within such thirty (30) days after written notice, and Grantee has notified the City of such fact along with an estimate of the time needed for completion of the correction, and Grantee is proceeding diligently to make the correction, then Grantee shall have such additional time as is reasonably necessary to cure said non-compliance.

g) Notwithstanding the foregoing and Section 7 below, in the event that the noncompliance raises or substantially contributes to a substantial risk of imminent injury or death of any person, or substantial damage to or destruction of property ("Emergency"), then City may provide such notice to Grantee as is reasonable under the circumstances, including telephone and/or email notices. Upon receipt of such notice, Grantee shall immediately take all reasonable actions necessary or appropriate to address the Emergency and Grantee shall grant City access to the Easement Areas and the Grantee's Parcel to take all reasonable actions to address the Emergency. To the extent the City's actions were taken in reasonable response to Grantee's noncompliance in an Emergency, then Grantee shall reimburse City for all costs incurred in connection with such response within 10 days of receipt of a notice from City detailing such costs and demanding payment therefor by Grantee.

5) Indemnity. To the full extent of the law, Grantee hereby agrees to indemnify, hold harmless and defend City, its officials, officers, employees, and agents from and against any and all actual claims, demands, damages, lawsuits, legal proceedings, losses, liens, liabilities, judgments, orders or decrees, and all costs and expenses (including, without limitation, actual attorneys' fees, court costs, and other reasonable expenses related to litigation incurred in compliance with this Section 5)("Claims"), arising from or as a result of the death of, or any accident, injury, loss or damage whatsoever caused to any natural person, or the property of any person, arising out of, or occurring in any manner relating to the use of the Easement Areas by Grantee, its employees, agents, and contractors ("Grantee Parties"). In the event City receives notice of a claim or initiation of any legal action against City or its agents that it desires to be covered by this indemnity, City shall notify Grantee and tender said defense to Grantee. In such event, Grantee shall appear in City's name and shall vigorously defend such action or claim at Grantee's own expense. City shall cooperate with Grantee in the defense thereof; provided however, that following tender of the defense, City shall have the right at its own cost to participate in the defense with Grantee in any such legal action, and no settlement of any such claim or actions shall be entered into by Grantee that would impose obligations on, or have an adverse effect on, City without the consent of City, which consent shall not be unreasonably withheld or denied. This indemnity shall not be the exclusive remedy of the City, and City shall maintain whatever other right of indemnity it may have under common law, by statute, or by ordinance.

To the extent permissible by law, Grantee waives any limits to the amount of its obligations to indemnify, defend or contribute to any sums due under any losses, including any claim by an employee of Grantee that may be subject to the Workers

Compensation Act, 820 ILCS 305/1 et seq or any other law or judicial decision (such as, Kotecki v. Cyclops Welding Corporation, 146 Ill. 2d 155 (1991).

This indemnity shall survive termination of the Easement or this Agreement but it shall not apply to Claims arising from the use of the Easement Area by Grantee Parties that occurs after such termination.

6) Insurance.

a. During the work:

Prior to the commencement by Grantee of any work in the Public Way, including placing, constructing, reconstructing, maintaining, repairing, replacing, modifying, supplementing, relocating, removing and operating Structures, the Grantee shall procure and maintain, or cause to be procured and maintained, at all times and continuing until the completion of such work, including any period when any contractor is required to return to complete or correct such work ("Work Period"), all of the types and coverages of insurance specified in Exhibit 3-A which is attached and incorporated.

b. Following completion of the work:

Following the end of the Work Period described in subsection a above, Grantee shall notify the City in writing of such fact, and upon City's inspection and confirmation of the actual completion of the work, Grantee shall procure and maintain, or cause to be procured and maintained, in respect of the Structures all of the types and coverages of insurance specified in Exhibit 3-B. In the event that any contractor is needed to return to complete the work, the Work Period shall be deemed to have been extended to include such time.

7) Notices. Except in case of Emergency described above, any and all notices or other communications required or permitted pursuant hereto shall be in writing and shall be deemed to have been given upon receipt. Notices shall be addressed to Grantee and City at their respective addresses set forth below, or to such substitute address as Grantee or City may have designated by notice in accordance herewith:

If to City, at:

City of Chicago
Department of Transportation
30 North LaSalle Street, Room 1100
Chicago, Illinois 60602
Attn: Commissioner

With a copy to:

Department of Law
121 North LaSalle Street, Room 600
Chicago, Illinois 60602

Attn: Deputy Corporation Counsel
Real Estate and Land Use Division

If to Grantee:

Manager
Lakeshore East LLC
225 N. Columbus Drive
Suite 100
Chicago, IL 60601

With a copy to:

John J. George
Schuyler, Roche & Crisham, P.C
Two Prudential Plaza
180 N. Stetson Avenue
Suite 3700
Chicago, Illinois 60601

Names, titles and Addresses shall be deemed changed only upon service of notice in accordance with this Section

8) Illinois Law. This Agreement has been negotiated, executed and delivered at Chicago, Illinois and shall be construed and enforced in accordance with the laws of Illinois, including the law of public trust with respect to the use and occupation of the Public Way.

9) Partial Invalidity. If any clause, sentence or other portion of this Agreement shall become illegal, null or void for any reason, or shall be held by any court of competent jurisdiction to be so, the remaining portion hereof shall remain in full force and effect.

10) Runs with the Land. All provisions hereof, including the benefits and burdens, shall run with the land of Grantee's Parcels and the Public Way, including the Easement Areas, and shall be binding upon and enforceable by, and shall inure to the benefit of City and Grantee and their respective successors and assigns. Upon a bona fide conveyance of all right, title and interest in the Grantee's Parcel to a successor owner, all obligations of performance from the date of conveyance shall be enforceable against the transferee and not against the transferor.

11) No Third-Party Beneficiaries. The Easement is intended solely for the benefit of the parties. No other person or entity shall have any rights hereunder nor may such person enforce any of the terms or be entitled to any of the benefits hereof.

12) Force Majeure. The period within which a party is required to perform an obligation hereunder shall be extended by the other party to the extent caused by Unavoidable

Delays, commencing on the date that such party delivers to the other party a written notice describing in detail the Unavoidable Delay and its specific effect on the first party's ability to perform the obligation. As used herein "Unavoidable Delays" shall mean delays due to strikes, lockouts, labor troubles, inability to procure labor or materials or reasonable substitutes therefor, failure of power, fire or other casualty damage, war or civil disorder, or other causes beyond the reasonable control of the party delayed; provided, however, that Unavoidable Delays hereunder shall not include delays resulting from changes in economic or market conditions, or financial or internal problems of the parties. This section shall not apply to any obligation stated with respect to an "Emergency" as provided in Section 4g of this Agreement nor to the obligation to indemnify as provided in Section 5 of this Agreement nor to any obligation to pay money nor any obligation that can be reasonably satisfied by the payment of money.

In Witness Whereof, Grantee and City have caused this Agreement to be executed by their duly authorized officers, as of the day and year first written above.

Lakeshore East LLC, an Illinois limited liability company

By: _____
Name: _____
Title: _____

City of Chicago, an Illinois home rule municipality

By: _____
Name: _____
Title: Commissioner of Transportation

Approved As To Form And Legality:

By: _____
Name: _____
Title: Special Assistant Corporation Counsel

STATE OF ILLINOIS)
) SS
COUNTY OF COOK)

I, _____, a Notary Public in and for said County, in the State aforesaid, DO HEREBY CERTIFY, that _____, _____ of LAKESHORE EAST LLC, an Illinois limited liability company, who is personally known to me to be the same person whose name is subscribed to the foregoing instrument, appeared before me this day in person and acknowledged that he/she signed and delivered the said instrument as his/her own free and voluntary act and as the free and voluntary act of said entity, for the uses and purposes therein set forth.

GIVEN under my hand and notarial seal, this ____ day of _____, 20__.

	_____ Notary Public
My Commission Expires:_____	

STATE OF ILLINOIS)
) SS
COUNTY OF COOK)

I, _____, a Notary Public in and for said County, in the State aforesaid, DO HEREBY CERTIFY, that Rebekah Scheinfeld, Commissioner of Transportation of THE CITY OF CHICAGO, an Illinois home rule municipality, who is personally known to me to be the same person whose name is subscribed to the foregoing instrument, appeared before me this day in person and acknowledged that she signed and delivered the said instrument as her own free and voluntary act and as the free and voluntary act of said entity, for the uses and purposes therein set forth.

GIVEN under my hand and notarial seal, this ____ day of _____, 20__.

	_____ Notary Public
My Commission Expires:_____	

EXHIBIT 1

LEGAL DESCRIPTION OF GRANTEE'S PARCEL

PARCEL 1

LOT 5 (EXCEPT THE EAST 20.00 FEET AND THE WEST 125.00 FEET THEREOF) IN LAKESHORE EAST SUBDIVISION, BEING A SUBDIVISION OF PART OF THE UNSUBDIVIDED LANDS LYING EAST OF AND ADJOINING FORT DEARBORN ADDITION TO CHICAGO, SAID ADDITION BEING IN THE SOUTHWEST FRACTIONAL QUARTER OF SECTION 10, TOWNSHIP 39 NORTH, RANGE 14 EAST OF THE THIRD PRINCIPAL MERIDIAN, IN COOK COUNTY, ILLINOIS, ACCORDING TO THE PLAT THEREOF RECORDED MARCH 4, 2003 AS DOCUMENT 0030301045, IN COOK COUNTY, ILLINOIS, AND ALSO EXCEPT THAT PART OF LOT 5 LYING BELOW A HORIZONTAL PLANE HAVING AN ELEVATION OF 22.00 FEET ABOVE CHICAGO CITY DATUM AND LYING WITHIN THE BOUNDARIES, PROJECTED VERTICALLY, OF THAT PART OF SAID LOT 5 BOUNDED AND DESCRIBED AS FOLLOWS:

BEGINNING AT THE INTERSECTION OF THE EAST LINE OF N. FIELD BOULEVARD AS ESTABLISHED IN SAID LAKESHORE EAST SUBDIVISION WITH THE SOUTHERLY LINE OF E. WACKER DRIVE AS DEDICATED BY THE PLAT OF DEDICATION RECORDED DECEMBER 12, 1986 AS DOCUMENT 86597178; THENCE SOUTH 00 DEGREE 06 MINUTES 31 SECONDS WEST ALONG SAID EAST LINE OF N. FIELD BOULEVARD, A DISTANCE OF 110.41 FEET TO AN ANGLE POINT IN SAID EAST LINE, SAID ANGLE POINT BEING ALSO AN ANGLE POINT IN THAT PART OF SAID LOT 5, LYING EAST OF SAID EAST LINE OF N. FIELD BOULEVARD; THENCE SOUTH 85 DEGREES 04 MINUTES 41 SECONDS EAST, ALONG SAID EASTERLY LINE OF N. FIELD BOULEVARD AS ESTABLISHED BY SAID LAKESHORE EAST SUBDIVISION, A DISTANCE OF 6.02 FEET TO AN INTERSECTION WITH A LINE 6.00 FEET EAST OF AND PARALLEL WITH SAID EAST LINE OF N. FIELD BOULEVARD AS HERETOFORE DESCRIBED; THENCE NORTH 00 DEGREE 06 MINUTES 31 SECONDS EAST ALONG SAID PARALLEL LINE, A DISTANCE OF 103.50 FEET; THENCE NORTH 31 DEGREES 12 MINUTES 58 SECONDS EAST, A DISTANCE OF 7.67 FEET TO AN INTERSECTION WITH SAID SOUTHERLY LINE OF E. WACKER DRIVE; THENCE NORTH 85 DEGREES 04 MINUTES 41 SECONDS WEST ALONG SAID SOUTHERLY LINE, A DISTANCE OF 10.00 FEET TO THE POINT OF BEGINNING, ALL IN COOK COUNTY, ILLINOIS.

AND ALSO EXCEPTING THAT PART OF LOT 5 IN LAKESHORE EAST SUBDIVISION, BEING A SUBDIVISION OF PART OF THE UNSUBDIVIDED LANDS LYING EAST OF AND ADJOINING FORT DEARBORN ADDITION TO CHICAGO, SAID ADDITION BEING IN THE SOUTHWEST FRACTIONAL QUARTER OF SECTION 10, TOWNSHIP 39 NORTH, RANGE 14, EAST OF THE THIRD PRINCIPAL MERIDIAN, IN COOK COUNTY, ILLINOIS, ACCORDING TO THE PLAT THEREOF RECORDED MARCH 4, 2003 AS DOCUMENT 0030301045, SAID PARCEL OF LAND LYING BELOW A HORIZONTAL PLANE HAVING AN ELEVATION OF 22.00 FEET ABOVE CHICAGO CITY DATUM AND LYING WITHIN THE BOUNDARIES, PROJECTED VERTICALLY, OF THAT PART OF SAID LOT 5 BOUNDED AND DESCRIBED AS FOLLOWS:

BEGINNING AT THE INTERSECTION OF THE WEST LINE OF N. FIELD BOULEVARD AS ESTABLISHED IN SAID LAKESHORE EAST SUBDIVISION WITH THE SOUTHERLY LINE OF E. WACKER DRIVE AS DEDICATED BY THE PLAT OF DEDICATION RECORDED DECEMBER 12, 1986 AS DOCUMENT 86597178; THENCE SOUTH 00 DEGREE 06 MINUTES 31 SECONDS WEST ALONG SAID WEST LINE OF N. FIELD BOULEVARD, A DISTANCE OF 15.05 FEET; THENCE NORTH 34 DEGREES 53 MINUTES 29 SECONDS WEST, A DISTANCE OF 19.53 FEET TO AN INTERSECTION WITH SAID SOUTHERLY LINE OF E. WACKER DRIVE; THENCE SOUTH 85 DEGREES 04 MINUTES 41 SECONDS EAST ALONG SAID SOUTHERLY LINE, A DISTANCE OF 11.24 FEET TO THE POINT OF BEGINNING, ALL IN COOK COUNTY, ILLINOIS.

PARCEL 2

THAT PART OF N. FIELD BOULEVARD, 116.00 FEET WIDE, AS SAID N. FIELD BOULEVARD WAS ESTABLISHED BY THE PLAT OF LAKESHORE EAST SUBDIVISION, BEING A SUBDIVISION OF PART OF UNSUBDIVIDED LANDS LYING EAST OF AND ADJOINING FORT DEARBORN ADDITION TO CHICAGO, SAID ADDITION BEING IN THE SOUTHWEST FRACTIONAL QUARTER OF SECTION 10, TOWNSHIP 39 NORTH, RANGE 14 EAST OF THE THIRD PRINCIPAL MERIDIAN, IN COOK COUNTY, ILLINOIS, ACCORDING TO THE PLAT THEREOF RECORDED MARCH 4, 2003 AS DOCUMENT 0030301045, SAID PART OF N. FIELD BOULEVARD BOUNDED AND DESCRIBED AS FOLLOWS:

COMMENCING AT THE INTERSECTION OF THE WEST LINE OF N. FIELD BOULEVARD AS ESTABLISHED IN SAID LAKESHORE EAST SUBDIVISION WITH THE SOUTHERLY LINE OF E. WACKER DRIVE AS DEDICATED BY THE PLAT OF DEDICATION RECORDED DECEMBER 12, 1986 AS DOCUMENT 86597178; THENCE SOUTH 00 DEGREE 06 MINUTES 31 SECONDS WEST, ALONG SAID WEST LINE OF N. FIELD BOULEVARD (SAID N. FIELD BOULEVARD BEING HERE

60.00 FEET WIDE), A DISTANCE OF 110.41 FEET TO THE POINT OF BEGINNING OF THE HEREINAFTER DESCRIBED PARCEL; THENCE SOUTH 00 DEGREE 06 MINUTES 31 SECONDS WEST, ALONG THE SOUTHWARD EXTENSION OF SAID WEST LINE OF N. FIELD BOULEVARD, A DISTANCE OF 34.40 FEET; THENCE SOUTH 45 DEGREES 06 MINUTES 31 SECONDS WEST, A DISTANCE OF 22.63 FEET; THENCE NORTH 89 DEGREES 53 MINUTES 29 SECONDS WEST ALONG A LINE PERPENDICULAR TO SAID WEST LINE OF N. FIELD BOULEVARD, A DISTANCE OF 12.00 FEET TO AN INTERSECTION WITH THE WEST LINE OF N. FIELD BOULEVARD, 116.00 FEET WIDE AS ESTABLISHED BY SAID LAKESHORE EAST SUBDIVISION; THENCE NORTH 00 DEGREE 06 MINUTES 31 SECONDS EAST ALONG SAID WEST LINE, A DISTANCE OF 52.76; THENCE SOUTH 85 DEGREES 04 MINUTES 41 SECONDS EAST, A DISTANCE OF 28.10 FEET TO THE POINT OF BEGINNING, ALL IN COOK COUNTY, ILLINOIS, SAID ABOVE DESCRIBED PARCEL CONTAINING 1,316 SQUARE FEET, 0.030 ACRES, MORE OR LESS.

PARCEL 3

THAT PART OF N. FIELD BOULEVARD 116.00 FEET WIDE, AS SAID N. FIELD BOULEVARD WAS ESTABLISHED BY THE PLAT OF LAKESHORE EAST SUBDIVISION, BEING A SUBDIVISION OF PART OF UNSUBDIVIDED LANDS LYING EAST OF AND ADJOINING FORT DEARBORN ADDITION TO CHICAGO, SAID ADDITION BEING IN THE SOUTHWEST FRACTIONAL QUARTER OF SECTION 10, TOWNSHIP 39 NORTH, RANGE 14 EAST OF THE THIRD PRINCIPAL MERIDIAN, IN COOK COUNTY, ILLINOIS, ACCORDING TO THE PLAT THEREOF RECORDED MARCH 4, 2003 AS DOCUMENT 0030301045, SAID PART OF N. FIELD BOULEVARD BOUNDED AND DESCRIBED AS FOLLOWS:

COMMENCING AT THE INTERSECTION OF THE EAST LINE OF N. FIELD BOULEVARD AS ESTABLISHED IN SAID LAKESHORE EAST SUBDIVISION WITH THE SOUTHERLY LINE OF E. WACKER DRIVE AS DEDICATED BY THE PLAT OF DEDICATION RECORDED DECEMBER 12, 1986 AS DOCUMENT 86597178; THENCE SOUTH 00 DEGREE 06 MINUTES 31 SECONDS WEST, ALONG SAID EAST LINE OF N. FIELD BOULEVARD (SAID N. FIELD BOULEVARD BEING HERE 60.00 FEET WIDE) A DISTANCE OF 110.41 FEET; THENCE SOUTH 85 DEGREES 04 MINUTES 41 SECONDS EAST, A DISTANCE OF 6.02 FEET TO AN INTERSECTION WITH A LINE 6.00 FEET EAST OF AND PARALLEL WITH SAID EAST LINE OF N. FIELD BOULEVARD AND THE POINT OF BEGINNING OF THE HEREINAFTER DESCRIBED PARCEL; THENCE SOUTH 85 DEGREES 04 MINUTES 41 SECONDS EAST, A DISTANCE OF 22.08 FEET TO AN INTERSECTION WITH THE EAST LINE OF N. FIELD BOULEVARD, 116.00 FEET WIDE AS ESTABLISHED

BY SAID LAKESHORE EAST SUBDIVISION; THENCE SOUTH 00 DEGREE 06 MINUTES 31 SECONDS WEST ALONG SAID EAST LINE, A DISTANCE OF 42.99 FEET; THENCE NORTH 89 DEGREES 53 MINUTES 29 SECONDS WEST ALONG A LINE PERPENDICULAR TO SAID EAST LINE, A DISTANCE OF 10.00 FEET; THENCE NORTH 36 DEGREES 45 MINUTES 40 SECONDS WEST, A DISTANCE OF 20.00 FEET TO AN INTERSECTION WITH THE SOUTHWARD EXTENSION OF A LINE 6.00 FEET EAST OF AND PARALLEL WITH SAID EAST LINE OF N. FIELD BOULEVARD, 60.00 FEET WIDE; THENCE NORTH 00 DEGREE 06 MINUTES 31 SECONDS EAST ALONG SAID SOUTHWARD EXTENSION, A DISTANCE OF 28.85 FEET TO THE POINT OF BEGINNING, ALL IN COOK COUNTY, ILLINOIS, SAID ABOVE DESCRIBED PARCEL CONTAINING 870 SQUARE FEET, 0.020 ACRES, MORE OR LESS.

PARCEL 4

THAT PART OF N. FIELD BOULEVARD, 116.00 FEET WIDE, AS SAID N. FIELD BOULEVARD WAS ESTABLISHED BY THE PLAT OF LAKESHORE EAST SUBDIVISION, BEING A SUBDIVISION OF PART OF UNSUBDIVIDED LANDS LYING EAST OF AND ADJOINING FORT DEARBORN ADDITION TO CHICAGO, SAID ADDITION BEING IN THE SOUTHWEST FRACTIONAL QUARTER OF SECTION 10, TOWNSHIP 39 NORTH, RANGE 14 EAST OF THE THIRD PRINCIPAL MERIDIAN, IN COOK COUNTY, ILLINOIS, ACCORDING TO THE PLAT THEREOF RECORDED MARCH 4, 2003 AS DOCUMENT 0030301045, SAID PART OF N. FIELD BOULEVARD LYING ABOVE A HORIZONTAL PLANE HAVING AN ELEVATION OF 22.00 FEET ABOVE CHICAGO CITY DATUM AND LYING WITHIN THE BOUNDARIES, PROJECTED VERTICALLY, OF SAID PART OF N. FIELD BOULEVARD BOUNDED AND DESCRIBED AS FOLLOWS:

COMMENCING AT THE INTERSECTION OF THE EAST LINE OF N. FIELD BOULEVARD, 60.00 FEET WIDE, AS ESTABLISHED IN SAID LAKESHORE EAST SUBDIVISION WITH THE SOUTHERLY LINE OF E. WACKER DRIVE AS DEDICATED BY THE PLAT OF DEDICATION RECORDED DECEMBER 12, 1986 AS DOCUMENT 86597178; THENCE SOUTH 00 DEGREE 06 MINUTES 31 SECONDS WEST, ALONG THE EAST LINE OF N. FIELD BOULEVARD, A DISTANCE OF 110.41 FEET; THENCE SOUTH 85 DEGREES 04 MINUTES 41 SECONDS EAST, A DISTANCE OF 6.02 FEET TO AN INTERSECTION WITH A LINE 6.00 FEET EAST OF AND PARALLEL WITH SAID EAST LINE ON N. FIELD BOULEVARD, 60 FEET WIDE, AND THE POINT OF BEGINNING OF THE HEREINAFTER DESCRIBED PARCEL; THENCE SOUTH 00 DEGREE 06 MINUTES 31 SECONDS WEST ALONG THE SOUTHWARD EXTENSION OF THE LAST DESCRIBED PARALLEL LINE, A

DISTANCE OF 28.85 FEET; THENCE SOUTH 36 DEGREES 45 MINUTES 40 SECONDS EAST, A DISTANCE OF 20.00 FEET; THENCE SOUTH 89 DEGREES 53 MINUTES 29 SECONDS EAST ALONG A LINE PERPENDICULAR TO SAID EAST LINE OF N. FIELD BOULEVARD, A DISTANCE OF 10.00 FEET TO AN INTERSECTION WITH THE EAST LINE OF N. FIELD BOULEVARD, 116.00 FEET WIDE; THENCE SOUTH 00 DEGREE 06 MINUTES 31 SECONDS WEST ALONG SAID EAST LINE, A DISTANCE OF 17.01 FEET TO THE NORTHWEST CORNER OF LOT 13 IN SAID LAKESHORE EAST SUBDIVISION; THENCE NORTH 89 DEGREES 54 MINUTES 21 SECONDS WEST A DISTANCE OF 116.00 FEET TO THE NORTHEAST CORNER OF LOT 14 (SAID CORNER ALSO BEING ON THE WEST RIGHT OF WAY OF N. FIELD BOULEVARD, 116.00 FEET WIDE) IN SAID LAKESHORE EAST SUBDIVISION; THENCE NORTH 00 DEGREE 06 MINUTES 31 SECONDS EAST ALONG THE WEST LINE OF N. FIELD BOULEVARD, A DISTANCE OF 17.04 FEET; THENCE SOUTH 89 DEGREES 53 MINUTES 29 SECONDS EAST ALONG A LINE PERPENDICULAR TO SAID WEST LINE OF N. FIELD BOULEVARD, A DISTANCE OF 12.00 FEET; THENCE NORTH 45 DEGREES 06 MINUTES 31 SECONDS EAST, A DISTANCE OF 22.63 FEET TO AN INTERSECTION WITH THE SOUTHWARD EXTENSION OF THE WEST LINE OF N. FIELD BOULEVARD, 60.00 FEET WIDE; THENCE NORTH 00 DEGREE 06 MINUTES 31 SECONDS EAST ALONG SAID SOUTHWARD EXTENSION, A DISTANCE OF 34.40 FEET; THENCE SOUTH 85 DEGREES 04 MINUTES 41 SECONDS EAST, A DISTANCE OF 66.23 FEET TO THE POINT OF BEGINNING, ALL IN COOK COUNTY , ILLINOIS, SAID ABOVE PARCEL CONTAINING 5,342 SQUARE FEET, 0.123 ACRES MORE OR LESS.

PROPERTY ADDRESS: South of Wacker Drive, Chicago, Illinois

PERMANENT INDEX NUMBER:
17-10-318-048-0000

EXHIBIT 2

LEGAL DESCRIPTION OF SUPPORT EASEMENT AREA

EASEMENT AREA A

THAT PART OF LOT 5 TOGETHER WITH THAT PART OF N. FIELD BOULEVARD RIGHT OF WAY (BEING 60.00 FEET WIDE AND WIDENS TO 116 FEET) BEING ADJACENT TO AND ADJOINING SAID LOT 5, ALL IN LAKESHORE EAST SUBDIVISION, BEING A SUBDIVISION OF PART OF THE UNSUBDIVIDED LANDS LYING EAST OF AND ADJOINING FORT DEARBORN ADDITION TO CHICAGO, SAID ADDITION BEING IN THE SOUTHWEST FRACTIONAL QUARTER OF SECTION 10, TOWNSHIP 39 NORTH, RANGE 14 EAST OF THE THIRD PRINCIPAL MERIDIAN, IN COOK COUNTY, ILLINOIS, ACCORDING TO THE PLAT THEREOF RECORDED MARCH 4, 2003 AS DOCUMENT 0030301045, SAID PARTS LYING BELOW A HORIZONTAL PLANE HAVING AN ELEVATION OF 22.00 FEET ABOVE CHICAGO CITY DATUM AND LYING WITHIN THE BOUNDARIES, PROJECTED VERTICALLY, OF SAID PARTS TAKEN AS A WHOLE PARCEL WHICH IS BOUNDED AND DESCRIBED AS FOLLOWS: BEGINNING AT A POINT ON THE WEST LINE OF N. FIELD BOULEVARD WHICH IS 6.97 FEET SOUTH OF THE NORTHEAST CORNER OF LOT 14 IN SAID LAKESHORE EAST SUBDIVISION, SAID NORTHEAST CORNER BEING ALSO ON THE WEST LINE OF SAID N. FIELD BOULEVARD; THENCE NORTH 00 DEGREE 06 MINUTES 31 SECONDS EAST ALONG THE WEST LINE OF N. FIELD BOULEVARD, A DISTANCE OF 24.01 FEET; THENCE SOUTH 89 DEGREES 53 MINUTES 29 SECONDS EAST ALONG A LINE PERPENDICULAR TO SAID WEST LINE A DISTANCE OF 12.00 FEET; THENCE NORTH 45 DEGREES 06 MINUTES 31 SECONDS EAST A DISTANCE OF 22.63 FEET TO AN INTERSECTION WITH THE SOUTHWARD PROLONGATION OF SAID WEST LINE OF N. FIELD BOULEVARD; THENCE NORTH 00 DEGREE 06 MINUTES 31 SECONDS EAST ALONG SAID SOUTHWARD PROLONGATION AND ALONG SAID WEST LINE OF N. FIELD BOULEVARD, A DISTANCE OF 129.76 FEET; THENCE NORTH 34 DEGREES 53 MINUTES 29 SECONDS WEST, A DISTANCE OF 19.53 FEET TO AN INTERSECTION WITH THE SOUTHERLY LINE OF E. WACKER DRIVE AS DEDICATED BY THE PLAT OF DEDICATION RECORDED DECEMBER 12, 1986 AS DOCUMENT 86597178; THENCE SOUTH 85 DEGREES 04 MINUTES 41 SECONDS EAST ALONG SAID SOUTHERLY LINE, A DISTANCE OF 81.45 FEET; THENCE SOUTH 31 DEGREES 12 MINUTES 58 SECONDS WEST, A DISTANCE OF 7.67 FEET TO AN INTERSECTION WITH A LINE 6.00 FEET EAST OF AND PARALLEL WITH THE SAID EAST LINE OF N. FIELD BOULEVARD; THENCE SOUTH 00 DEGREE 06 MINUTES 31 SECONDS WEST ALONG SAID PARALLEL LINE A DISTANCE OF 132.35 FEET; THENCE SOUTH 36 DEGREES 45 MINUTES 40 SECONDS EAST, A DISTANCE OF 20.00 FEET; THENCE SOUTH 89

DEGREES 53 MINUTES 29 SECONDS EAST ALONG A LINE PERPENDICULAR TO SAID EAST LINE OF N. FIELD BOULEVARD, A DISTANCE OF 10.00 FEET TO AN INTERSECTION WITH SAID EAST LINE OF N. FIELD BOULEVARD; THENCE SOUTH 00 DEGREE 06 MINUTES 31 SECONDS WEST ALONG SAID EAST LINE A DISTANCE OF 24.01 FEET TO A POINT ON SAID EAST LINE WHICH IS 7.00 FEET SOUTH OF THE NORTHWEST CORNER OF LOT 13 IN SAID LAKESHORE EAST SUBDIVISION; THENCE NORTH 89 DEGREES 53 MINUTES 29 SECONDS WEST, A DISTANCE OF 116.00 FEET TO THE POINT OF BEGINNING. EXCEPTING FROM THE ABOVE DESCRIBED THAT PART LYING BELOW A HORIZONTAL PLANE HAVING AN ELEVATION OF 22.00 FEET ABOVE CHICAGO CITY DATUM AND LYING ABOVE A HORIZONTAL PLANE HAVING AN ELEVATION OF 6.00 FEET ABOVE CHICAGO CITY DATUM AND LYING WITHIN THE BOUNDARIES, PROJECTED VERTICALLY, OF SAID EXCEPTION BOUNDED AND DESCRIBED AS FOLLOWS: BEGINNING AT THE INTERSECTION OF THE EAST LINE OF N. FIELD BOULEVARD WITH THE SOUTHERLY LINE OF E. WACKER DRIVE AS DEDICATED BY SAID PLAT OF DEDICATION RECORDED DECEMBER 12, 1986 AS DOCUMENT 86597178; THENCE SOUTH 00 DEGREE 06 MINUTES 31 SECONDS WEST ALONG SAID EAST LINE, A DISTANCE OF 21.01 FEET; THENCE NORTH 89 DEGREES 53 MINUTES 29 SECONDS WEST ALONG A LINE PERPENDICULAR TO SAID EAST LINE, A DISTANCE OF 12.19 FEET; THENCE SOUTH 00 DEGREE 01 MINUTE 45 SECONDS WEST, A DISTANCE OF 140.50 FEET; THENCE SOUTH 89 DEGREES 53 MINUTES 29 SECONDS EAST ALONG A LINE PERPENDICULAR TO SAID EAST LINE OF N. FIELD BOULEVARD, A DISTANCE OF 23.00 FEET; THENCE SOUTH 00 DEGREE 06 MINUTES 31 SECONDS WEST ALONG A LINE WHICH IS 17.00 FEET WEST OF AND PARALLEL WITH SAID EAST LINE OF N. FIELD BOULEVARD, A DISTANCE OF 18.25 FEET; THENCE NORTH 89 DEGREES 53 MINUTES 29 SECONDS WEST ALONG A LINE PERPENDICULAR TO SAID EAST LINE A DISTANCE OF 81.00 FEET TO AN INTERSECTION WITH A LINE WHICH IS 18.00 FEET EAST OF AND PARALLEL WITH THE WEST LINE OF N. FIELD BOULEVARD; THENCE NORTH 00 DEGREE 06 MINUTES 31 SECONDS EAST ALONG THE LAST DESCRIBED PARALLEL LINE A DISTANCE OF 18.25 FEET; THENCE SOUTH 89 DEGREES 53 MINUTES 29 SECONDS EAST ALONG A LINE PERPENDICULAR TO SAID WEST LINE, A DISTANCE OF 35.00 FEET; THENCE NORTH 00 DEGREE 01 MINUTES 45 SECONDS EAST, A DISTANCE OF 140.50 FEET; THENCE NORTH 89 DEGREES 53 MINUTES 29 SECONDS WEST ALONG A LINE PERPENDICULAR TO SAID WEST LINE OF N. FIELD BOULEVARD, A DISTANCE OF 16.31 FEET; THENCE NORTH 00 DEGREE 06 MINUTES 31 SECONDS EAST OF AND PARALLEL WITH SAID WEST LINE, A DISTANCE OF 25.35 FEET TO AN INTERSECTION WITH SAID SOUTHERLY LINE OF E. WACKER DRIVE; THENCE SOUTH 85 DEGREES 04 MINUTES 41 SECONDS EAST ALONG SAID SOUTHERLY LINE, A DISTANCE OF 51.68 FEET TO THE POINT OF BEGINNING, ALL IN COOK COUNTY, ILLINOIS, SAID ABOVE DESCRIBED PARCEL CONTAINING 13,537 SQUARE FEET, 0.311 ACRES, MORE OR LESS.


LEGAL DESCRIPTION OF STREET EASEMENT AREA

EASEMENT AREA B

THAT PART OF N. FIELD BOULEVARD RIGHT OF WAY BEING 116.00 FEET WIDE, AS SAID N. FIELD BOULEVARD WAS ESTABLISHED BY THE PLAT OF LAKESHORE EAST SUBDIVISION, BEING A SUBDIVISION OF PART OF THE UNSUBDIVIDED LANDS LYING EAST OF AND ADJOINING FORT DEARBORN ADDITION TO CHICAGO, SAID ADDITION BEING IN THE SOUTHWEST FRACTIONAL QUARTER OF SECTION 10, TOWNSHIP 39 NORTH, RANGE 14 EAST OF THE THIRD PRINCIPAL MERIDIAN, IN COOK COUNTY, ILLINOIS, ACCORDING TO THE PLAT THEREOF RECORDED MARCH 4, 2003 AS DOCUMENT 0030301045, SAID PART OF N. FIELD BOULEVARD BOUNDED AND DESCRIBED AS FOLLOWS: BEGINNING AT THE NORTHWEST CORNER OF LOT 13 (SAID CORNER ALSO BEING ON THE EAST RIGHT OF WAY OF N. FIELD BOULEVARD) IN SAID LAKESHORE EAST SUBDIVISION; THENCE SOUTH 00 DEGREE 06 MINUTES 31 SECONDS WEST ALONG THE WEST LINE OF SAID LOT 13, A DISTANCE OF 66.00 FEET; THENCE NORTH 89 DEGREES 54 MINUTES 21 SECONDS WEST, A DISTANCE OF 116.00 FEET TO THE WEST LINE OF N. FIELD BOULEVARD (SAID WEST LINE BEING ALSO THE EAST LINE OF LOT 14 IN SAID LAKESHORE EAST SUBDIVISION); THENCE NORTH 00 DEGREE 06 MINUTES 31 SECONDS EAST ALONG SAID WEST LINE OF N. FIELD BOULEVARD, A DISTANCE OF 66.00 FEET TO THE NORTHEAST CORNER OF SAID LOT 14; THENCE NORTH 89 DEGREES 54 MINUTES 21 SECONDS EAST, A DISTANCE OF 116.00 FEET TO THE POINT OF BEGINNING, ALL IN COOK COUNTY, ILLINOIS, SAID ABOVE DESCRIBED PARCEL CONTAINING 7,656 SQUARE FEET, 0.176 ACRES, MORE OR LESS..

EXHIBIT 2 TO ORDINANCE EXHIBIT "E"

PLAT OF EASEMENT

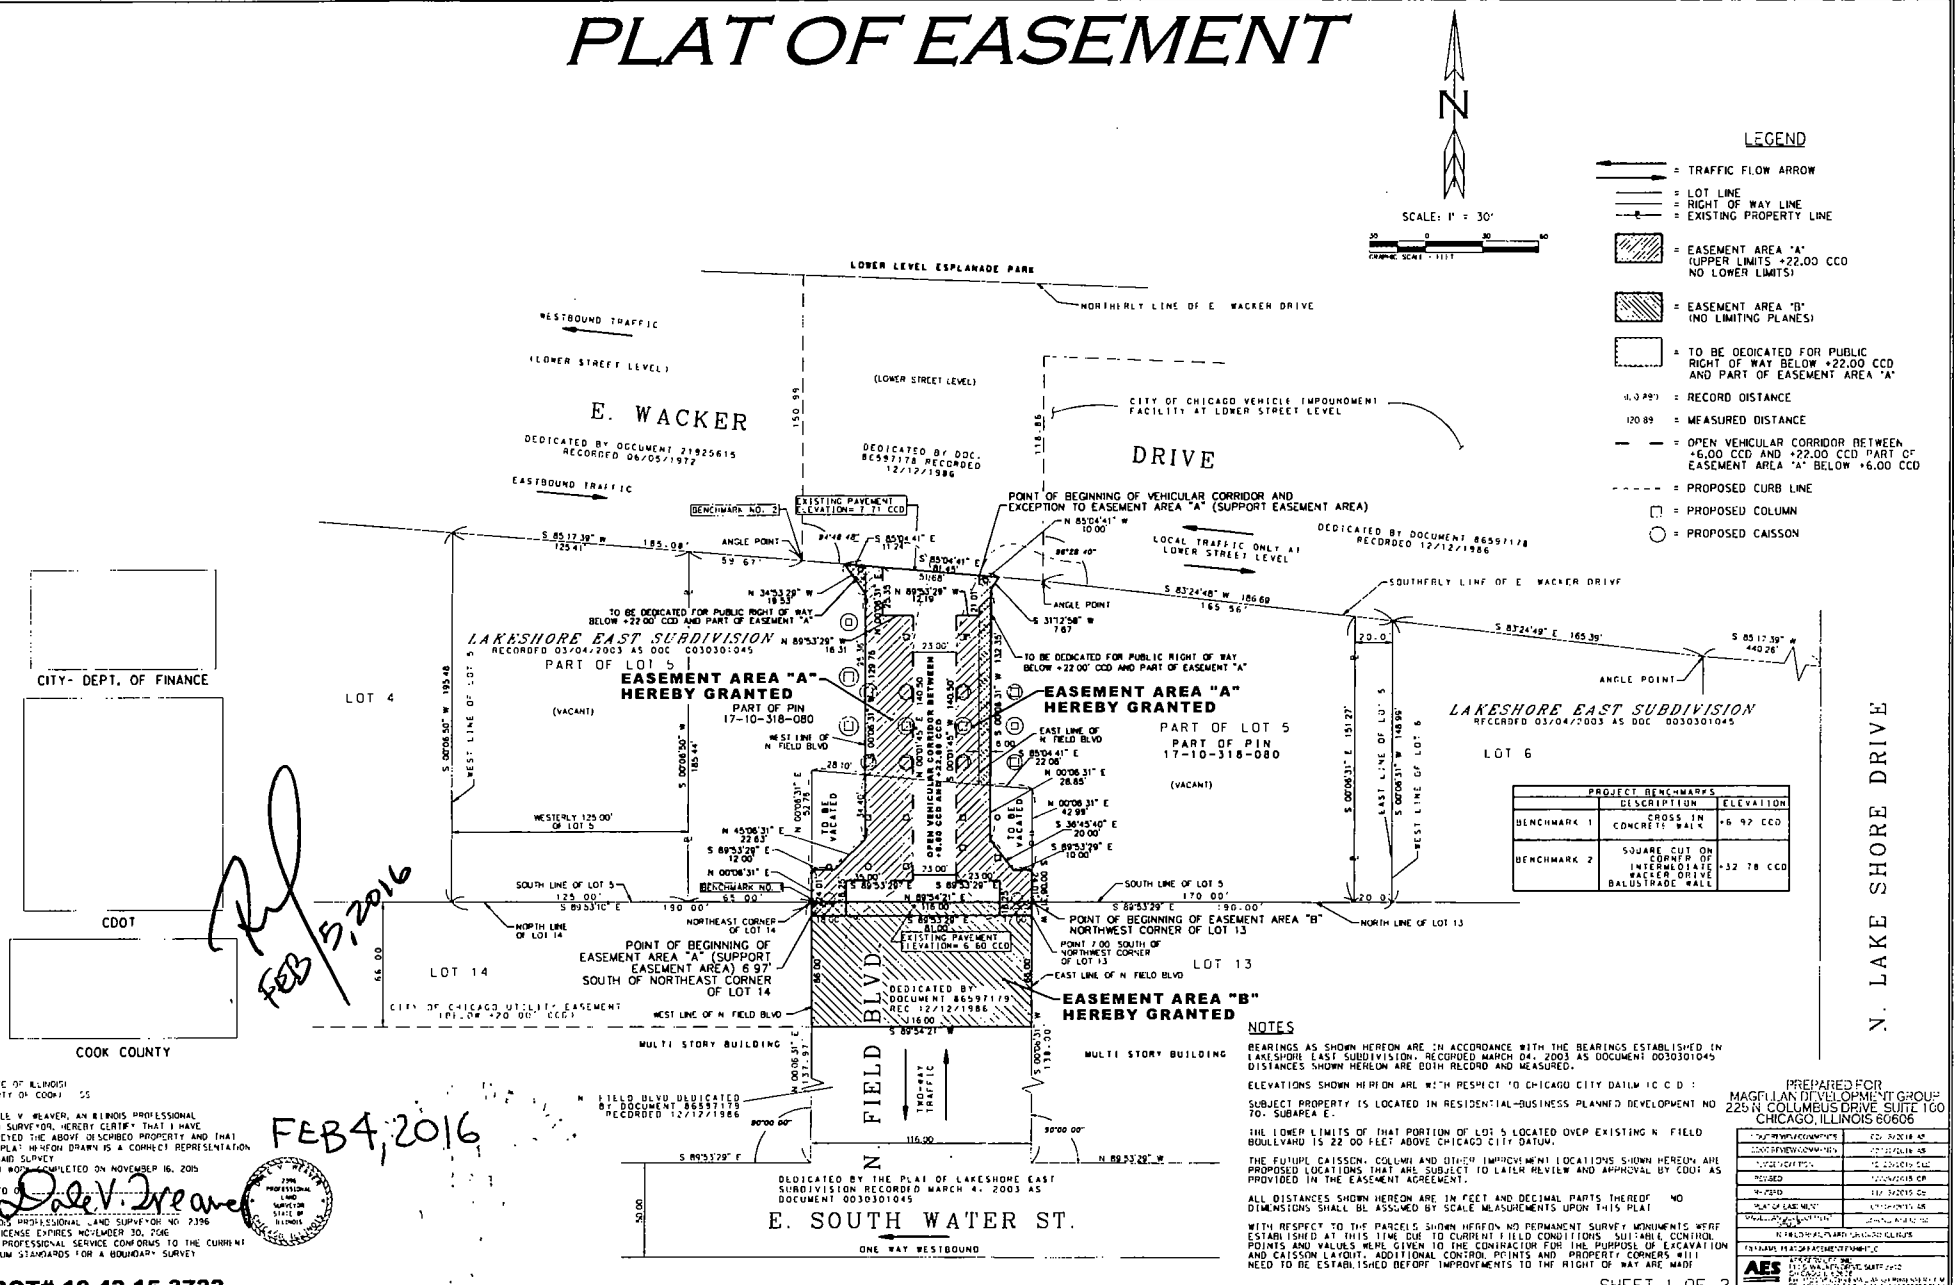

NOTES

BEARINGS AS SHOWN HEREON ARE IN ACCORDANCE WITH THE BEARINGS ESTABLISHED IN LAKESHORE EAST SUBDIVISION, RECORDED MARCH 04, 2003 AS DOCUMENT 0030301045 DISTANCES SHOWN HEREON ARE BOTH RECORD AND MEASURED.

ELEVATIONS SHOWN HEREON ARE WITH RESPECT TO CHICAGO CITY DATUM (C.C.D.)

SUBJECT PROPERTY IS LOCATED IN RESIDENTIAL-BUSINESS PLANNED DEVELOPMENT NO 70, SUBAREA E.

THE LOWER LIMITS OF THAT PORTION OF LOT 5 LOCATED OVER EXISTING N. FIELD BOULEVARD IS 22.00 FEET ABOVE CHICAGO CITY DATUM.

THE FUTURE CAISSON, COLUMN AND OTHER IMPROVEMENT LOCATIONS SHOWN HEREON ARE PROPOSED LOCATIONS THAT ARE SUBJECT TO LATER REVIEW AND APPROVAL BY CDOT AS PROVIDED IN THE EASEMENT AGREEMENT.

ALL DISTANCES SHOWN HEREON ARE IN FEET AND DECIMAL PARTS THEREOF. NO DIMENSIONS SHALL BE ASSUMED BY SCALE MEASUREMENTS UPON THIS PLAT

WITH RESPECT TO THE PARCELS SHOWN HEREON, NO PERMANENT SURVEY MONUMENTS WERE ESTABLISHED AT THIS TIME DUE TO CURRENT FIELD CONDITIONS. SUITABLE CONTROL POINTS AND VALUES WERE GIVEN TO THE CONTRACTOR FOR THE PURPOSE OF EXCAVATION AND CAISSON LAYOUT. ADDITIONAL CONTROL POINTS AND PROPERTY CORNERS WILL NEED TO BE ESTABLISHED BEFORE IMPROVEMENTS TO THE RIGHT OF WAY ARE MADE

PREPARED FOR
MAGELLAN DEVELOPMENT GROUP
225 N. COLUMBUS DRIVE, SUITE 100
CHICAGO, ILLINOIS 60606

CDOT REVIEW COMMENTS	DEC. 30, 2015 AS
CDOT REVIEW COMMENTS	JAN. 22, 2016 AS
CDOT COMMENTS	FEB. 2, 2016 AS
REVISED	FEB. 4, 2016 AS
REVISED	FEB. 5, 2016 AS
PLAT OF EASEMENT	APRIL 6, 2016 AS
SUBMITTED	APRIL 6, 2016 AS

AES
ARCHITECTURE, INC.
11 S. LASALLE STREET, SUITE 2400
CHICAGO, ILLINOIS 60603
PHONE: (312) 726-1919 FAX: (312) 726-1919
PROJECT CONTACT: MICHAEL MCGRATH
EMAIL: MMCGRATH@AESCHICAGO.COM

STATE OF ILLINOIS
COUNTY OF COOK } SS

I, DALE V. WEAVER, AN ILLINOIS PROFESSIONAL LAND SURVEYOR, HEREBY CERTIFY THAT I HAVE SURVEYED THE ABOVE DESCRIBED PROPERTY AND THAT THE PLAT HEREON DRAWN IS A CORRECT REPRESENTATION OF SAID SURVEY

FIELD WORK COMPLETED ON NOVEMBER 16, 2015

FEB 4, 2016

SIGNED: Dale V. Weaver

BY: DALE V. WEAVER
ILLINOIS PROFESSIONAL LAND SURVEYOR NO. 2396
MY LICENSE EXPIRES NOVEMBER 30, 2016
THIS PROFESSIONAL SERVICE CONFORMS TO THE CURRENT MINIMUM STANDARDS FOR A BOUNDARY SURVEY

FEB 5, 2016

CDOT# 10-42-15-3722



EXHIBIT 2 TO ORDINANCE EXHIBIT "E"


PLAT OF EASEMENT

LEGAL DESCRIPTION OF THE SUPPORT EASEMENT AREA (AREA A)

THAT PART OF LOT 5 TOGETHER WITH THAT PART OF N. FIELD BOULEVARD RIGHT OF WAY (BEING 60 00 FEET WIDE AND WIDENS TO 116 FEET) BEING ADJACENT TO AND ADJOINING SAID LOT 5, ALL IN LAKESHORE EAST SUBDIVISION, BEING A SUBDIVISION OF PART OF THE UNSUBDIVIDED LANDS LYING EAST OF AND ADJOINING FORT DEARBORN ADDITION TO CHICAGO, SAID ADDITION BEING IN THE SOUTHWEST FRACTIONAL QUARTER OF SECTION 10, TOWNSHIP 39 NORTH, RANGE 14 EAST OF THE THIRD PRINCIPAL MERIDIAN, IN COOK COUNTY, ILLINOIS, ACCORDING TO THE PLAT THEREOF RECORDED MARCH 4, 2003 AS DOCUMENT 0030301045, SAID PARTS LYING BELOW A HORIZONTAL PLANE HAVING AN ELEVATION OF 22 00 FEET ABOVE CHICAGO CITY DATUM AND LYING WITHIN THE BOUNDARIES, PROJECTED VERTICALLY, OF SAID PARTS TAKEN AS A WHOLE PARCEL WHICH IS BOUNDED AND DESCRIBED AS FOLLOWS
BEGINNING AT A POINT ON THE WEST LINE OF N. FIELD BOULEVARD WHICH IS 6 97 FEET SOUTH OF THE NORTHEAST CORNER OF LOT 14 IN SAID LAKESHORE EAST SUBDIVISION, SAID NORTHEAST CORNER BEING ALSO ON THE WEST LINE OF SAID N. FIELD BOULEVARD; THENCE NORTH 00 DEGREE 06 MINUTES 31 SECONDS EAST ALONG THE WEST LINE OF N FIELD BOULEVARD, A DISTANCE OF 24 01 FEET, THENCE SOUTH 89 DEGREES 53 MINUTES 29 SECONDS EAST ALONG A LINE PERPENDICULAR TO SAID WEST LINE A DISTANCE OF 12 00 FEET, THENCE NORTH 45 DEGREES 06 MINUTES 31 SECONDS EAST A DISTANCE OF 22 63 FEET TO AN INTERSECTION WITH THE SOUTHWARD PROLONGATION OF SAID WEST LINE OF N FIELD BOULEVARD, THENCE NORTH 00 DEGREE 06 MINUTES 31 SECONDS EAST ALONG SAID SOUTHWARD PROLONGATION AND ALONG SAID WEST LINE OF N FIELD BOULEVARD, A DISTANCE OF 129.76 FEET; THENCE NORTH 34 DEGREES 53 MINUTES 29 SECONDS WEST, A DISTANCE OF 19 53 FEET TO AN INTERSECTION WITH THE SOUTHERLY LINE OF E WACKER DRIVE AS DEDICATED BY THE PLAT OF DEDICATION RECORDED DECEMBER 12, 1986 AS DOCUMENT 86597178, THENCE SOUTH 85 DEGREES 04 MINUTES 41 SECONDS EAST ALONG SAID SOUTHERLY LINE, A DISTANCE OF 81 45 FEET, THENCE SOUTH 31 DEGREES 12 MINUTES 58 SECONDS WEST, A DISTANCE OF 7 67 FEET TO AN INTERSECTION WITH A LINE 6 00 FEET EAST OF AND PARALLEL WITH THE SAID EAST LINE OF N FIELD BOULEVARD; THENCE SOUTH 00 DEGREE 06 MINUTES 31 SECONDS WEST ALONG SAID PARALLEL LINE A DISTANCE OF 132 35 FEET, THENCE SOUTH 36 DEGREES 45 MINUTES 40 SECONDS EAST, A DISTANCE OF 20 00 FEET, THENCE SOUTH 89 DEGREES 53 MINUTES 29 SECONDS EAST ALONG A LINE PERPENDICULAR TO SAID EAST LINE OF N FIELD BOULEVARD, A DISTANCE OF 10 00 FEET TO AN INTERSECTION WITH SAID EAST LINE OF N FIELD BOULLVARD, THENCE SOUTH 00 DEGREE 06 MINUTES 31 SECONDS WEST ALONG SAID EAST LINE A DISTANCE OF 24 01 FEET TO A POINT ON SAID EAST LINE WHICH IS 7 00 FEET SOUTH OF THE NORTHWEST CORNER OF LOT 13 IN SAID LAKESHORE EAST SUBDIVISION; THENCE NORTH 89 DEGREES 53 MINUTES 29 SECONDS WEST, A DISTANCE OF 116 00 FEET TO THE POINT OF BEGINNING
EXCEPTING FROM THE ABOVE DESCRIBED THAT PART LYING BELOW A HORIZONTAL PLANE HAVING AN ELEVATION OF 22 00 FEET ABOVE CHICAGO CITY DATUM AND LYING ABOVE A HORIZONTAL PLANE HAVING AN ELEVATION OF 6 00 FEET ABOVE CHICAGO CITY DATUM AND LYING WITHIN THE BOUNDARIES, PROJECTED VERTICALLY, OF SAID EXCEPTION BOUNDED AND DESCRIBED AS FOLLOWS
BEGINNING AT THE INTERSECTION OF THE EAST LINE OF N FIELD BOULEVARD WITH THE SOUTHERLY LINE OF E WACKER DRIVE AS DEDICATED BY SAID PLAT OF DEDICATION RECORDED DECEMBER 12, 1986 AS DOCUMENT 86597178, THENCE SOUTH 00 DEGREE 06 MINUTES 31 SECONDS WEST ALONG SAID EAST LINE, A DISTANCE OF 21.01 FEET; THENCE NORTH 89 DEGREES 53 MINUTES 29 SECONDS WEST ALONG A LINE PERPENDICULAR TO SAID EAST LINE, A DISTANCE OF 12 19 FEET, THENCE SOUTH 00 DEGREE 01 MINUTE 45 SECONDS WEST, A DISTANCE OF 140 50 FEET; THENCE SOUTH 89 DEGREES 53 MINUTES 29 SECONDS EAST ALONG A LINE PERPENDICULAR TO SAID EAST LINE OF N. FIELD BOULEVARD, A DISTANCE OF 23 00 FEET, THENCE SOUTH 00 DEGREE 06 MINUTES 31 SECONDS WEST ALONG A LINE WHICH IS 17 00 FEET WEST OF AND PARALLEL WITH SAID EAST LINE OF N FIELD BOULLVARD, A DISTANCE OF 18.25 FEET, THENCE NORTH 89 DEGREES 53 MINUTES 29 SECONDS WEST ALONG A LINE PERPENDICULAR TO SAID EAST LINE A DISTANCE OF 81 00 FEET TO AN INTERSECTION WITH A LINE WHICH IS 18 00 FEET EAST OF AND PARALLEL WITH THE WEST LINE OF N FIELD BOULEVARD, THENCE NORTH 00 DEGREE 06 MINUTES 31 SECONDS EAST ALONG THE LAST DESCRIBED PARALLEL LINE A DISTANCE OF 18 25 FEET; THENCE SOUTH 89 DEGREES 53 MINUTES 29 SECONDS EAST ALONG A LINE PERPENDICULAR TO SAID WEST LINE, A DISTANCE OF 35 00 FEET, THENCE NORTH 00 DEGREE 01 MINUTES 45 SECONDS EAST, A DISTANCE OF 140 50 FEET, THENCE NORTH 89 DEGREES 53 MINUTES 29 SECONDS WEST ALONG A LINE PERPENDICULAR TO SAID WEST LINE OF N. FIELD BOULEVARD, A DISTANCE OF 16 31 FEET, THENCE NORTH 00 DEGREE 06 MINUTES 31 SECONDS EAST OF AND PARALLEL WITH SAID WEST LINE, A DISTANCE OF 25 35 FEET TO AN INTERSECTION WITH SAID SOUTHERLY LINE OF E WACKER DRIVE, THENCE SOUTH 85 DEGREES 04 MINUTES 41 SECONDS EAST ALONG SAID SOUTHERLY LINE, A DISTANCE OF 51 68 FEET TO THE POINT OF BEGINNING, ALL IN COOK COUNTY, ILLINOIS, SAID ABOVE DESCRIBED PARCEL CONTAINING 13,537 SQUARE FEET, 0.311 ACRES, MORE OR LESS

LEGAL DESCRIPTION OF THE STREET EASEMENT AREA (AREA B)

THAT PART OF N FIELD BOULEVARD RIGHT OF WAY BEING 116 00 FEET WIDE, AS SAID N FIELD BOULEVARD WAS ESTABLISHED BY THE PLAT OF LAKESHORE EAST SUBDIVISION, BEING A SUBDIVISION OF PART OF THE UNSUBDIVIDED LANDS LYING EAST OF AND ADJOINING FORT DEARBORN ADDITION TO CHICAGO, SAID ADDITION BEING IN THE SOUTHWEST FRACTIONAL QUARTER OF SECTION 10, TOWNSHIP 39 NORTH, RANGE 14 EAST OF THE THIRD PRINCIPAL MERIDIAN, IN COOK COUNTY, ILLINOIS, ACCORDING TO THE PLAT THEREOF RECORDED MARCH 4, 2003 AS DOCUMENT 0030301045, SAID PART OF N FIELD BOULEVARD BOUNDED AND DESCRIBED AS FOLLOWS
BEGINNING AT THE NORTHWEST CORNER OF LOT 13 (SAID CORNER ALSO BEING ON THE EAST RIGHT OF WAY OF N FIELD BOULEVARD) IN SAID LAKESHORE EAST SUBDIVISION, THENCE SOUTH 00 DEGREE 06 MINUTES 31 SECONDS WEST ALONG THE WEST LINE OF SAID LOT 13, A DISTANCE OF 66 00 FEET, THENCE NORTH 89 DEGREES 54 MINUTES 21 SECONDS WEST, A DISTANCE OF 116 00 FEET TO THE WEST LINE OF N FIELD BOULEVARD (SAID WEST LINE BEING ALSO THE EAST LINE OF LOT 14 IN SAID LAKESHORE EAST SUBDIVISION), THENCE NORTH 00 DEGREE 06 MINUTES 31 SECONDS EAST ALONG SAID WEST LINE OF N FIELD BOULEVARD, A DISTANCE OF 66.00 FEET TO THE NORTHEAST CORNER OF SAID LOT 14, THENCE NORTH 89 DEGREES 54 MINUTES 21 SECONDS EAST, A DISTANCE OF 116 00 FEET TO THE POINT OF BEGINNING, ALL IN COOK COUNTY, ILLINOIS, SAID ABOVE DESCRIBED PARCEL CONTAINING 7,656 SQUARE FEET, 0 176 ACRES, MORE OR LESS

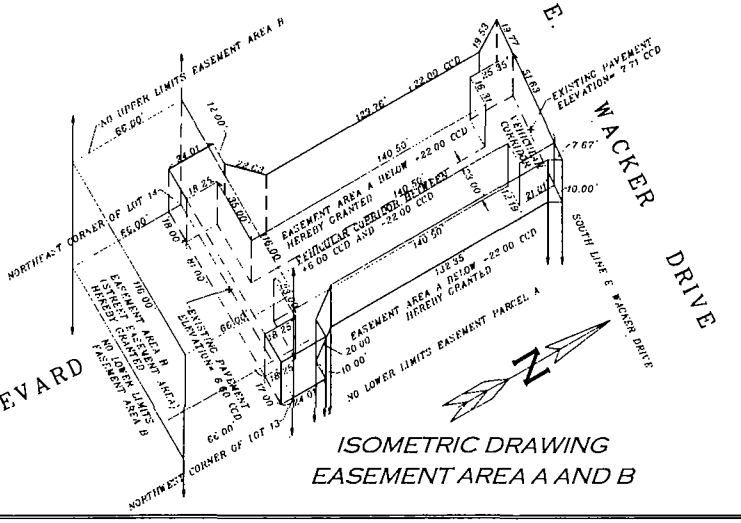

ISOMETRIC DRAWING
EASEMENT AREA A AND B

PREPARED FOR
MAGELLAN DEVELOPMENT GROUP
225 N. COLUMBUS DRIVE, SUITE 100
CHICAGO, ILLINOIS 60606

AES

CDOT# 10-42-15-3722

SHEET 2 OF 2

EXHIBIT 3-A
INSURANCE DURING WORK PERIOD

(Construction Insurance)

As and when required by the Agreement, Lakeshore East shall procure and maintain, or cause to be procured and maintained, at its own expense, policies of insurance specified below with insurance companies authorized to do business in the State of Illinois, covering all operations under this Agreement, whether performed by the Lakeshore East or its contractor or subcontractors ("Contractor"). The kinds and amounts of insurance required are as follows:

A. INSURANCE TO BE PROVIDED

1) Workers Compensation and Employers Liability

Workers Compensation Insurance, as prescribed by applicable law covering all employees who are to provide work under the Agreement and Employers Liability coverage with limits of not less than $1,000,000 (which limit can be met through combination of primary and umbrella) each accident, illness or disease.

2) Commercial General Liability (Primary and Umbrella)

Commercial General Liability Insurance or equivalent with limits of not less than $20,000,000 per occurrence for bodily injury, personal injury, and property damage liability, which limits can be met through combination of primary and umbrella insurance. Coverages must include the following: All premises and operations, products/completed operations (for a minimum of two (2) years following project completion), explosion, collapse, underground, separation of insureds, defense, and contractual liability (not to include Endorsement CG 21 39 or equivalent

The City of Chicago and Lakeshore East are to be named as additional insured's under the Contractor's and any subcontractor's policy. Such additional insured coverage shall be provided for the City of Chicago with respect to Contractor on ISO endorsement form CG2026 and with respect to Contractor's subcontractors, the forms CG 2010 and 2037 (or their equivalent) for ongoing operations or on a similar additional insured form acceptable to the City of Chicago. The additional insured coverage must not have any limiting endorsements or language under the policy such as but not limited to, Contractor's sole negligence or the additional insured's vicarious liability. Contractor's liability insurance shall be primary without right of contribution by any other insurance or self-insurance maintained by or available to the City of Chicago and Lakeshore East. Contractor must ensure that the City of Chicago and Lakeshore East are additional insured's on insurance required from subcontractors.

Subcontractors performing work for the Contractor must maintain limits of not less than $2,000,000 with the same terms herein.

3) Owner's and Contractor's Protective Liability
With respect to the operations performed by Contractor, an Owner's and Contractor's

Protective Liability policy designating the City of Chicago as named Insured must be provided with limits of not less than $2,000,000 per occurrence, combined single limit, for losses arising out of bodily Injuries or death of all persons and for damage to or destruction of property.

4) Automobile Liability (Primary and Umbrella)

When any motor vehicles (owned, non-owned and hired) are used in connection with work to be performed, the Contractor must provide Automobile Liability Insurance with limits of not less than $5,000,000 per occurrence for bodily injury and property damage. The City of Chicago and Lakeshore East are to be named as additional insured's on a primary, non-contributory basis.

Subcontractors performing work for the Contractor must maintain limits of not less than $1,000,000 with the same terms herein.

5) Builders Risk

When Contractor undertakes any construction, including improvements, betterments, and/or repairs, the Contractor must provide All Risk Builders Risk Insurance at replacement cost for materials, supplies, equipment, machinery and fixtures that are or will be part of the permanent facility/project. Coverages must include material stored off-site and in-transit, water including overflow, leakage, sewer backup or seepage, collapse, debris removal, damage to adjoining and existing property. The City of Chicago and Lakeshore East are to be named as loss payee with respect to property owned by the City of Chicago.

The Contractor is responsible for all loss or damage to City of Chicago and Lakeshore East property at full replacement cost that results from the work to be performed pursuant to the Agreement to which this exhibit is attached.

6) Professional Liability

When any architects, engineers, construction managers or other professional consultants engaged by Contractor to perform work in connection with the Agreement, Professional Liability Insurance covering acts, errors, or omissions must be maintained or cause to be maintained, with limits of not less than $2,000,000. Coverage must include pollution liability if environmental site assessments will be done. When policies are renewed or replaced, the policy retroactive date must coincide with, or precede start of work. A claims-made policy which is not renewed or replaced must have an extended reporting period of two (2) years.

Subconsultants performing professional services for the consultant must maintain limits of not less than $1,000,000 with the same terms herein.

The City of Chicago agrees that this requirement may be satisfied by the enrollment of the applicable architect, engineer, construction manager or other professional consultant in a project specific professional liability policy to be procured and maintained by Owner's architect.

7) Valuable Papers.

When any plans, designs, drawings, media, specification, data, records,, reports specifications other documents are produced or used under the Agreement, Valuable Papers Insurance must be maintained in an amount to insure against any loss whatsoever, and must have limits sufficient to pay for the re-creation and reconstruction of such records. Such coverage may be satisfied by sublimit within the Contractor's Builder's Risk policy.

8) Contractors Pollution Liability

When any remediation work is performed which may cause a pollution exposure, Contractors Pollution Liability must be provided or cause to be provided, covering bodily injury, property damage and other losses caused by pollution conditions that arise from the Agreement to which this exhibit is attached with limits of not less than $2,000,000 per occurrence. Coverage must include completed operations, contractual liability, defense, excavation, environmental cleanup, remediation and disposal. When policies are renewed or replaced, the policy retroactive date must coincide with or precede start of work performed pursuant to the Agreement to which this exhibit is attached. A claims-made policy which is not renewed or replaced must have an extended reporting period of two (2) years. The City of Chicago and Lakeshore East are to be named as an additional insured's on a primary, non-contributory basis.

B. ADDITIONAL REQUIREMENTS

The Contractor must furnish the City of Chicago, Department of Transportation, Attn. Commissioner Office, 30 North LaSalle Street, Room 1100, Chicago, IL 60602, original Certificates of Insurance, or such similar evidence, to be in force on the date of Contractor's Contract, and Renewal Certificates of Insurance, or such similar evidence, if the coverages have an expiration or renewal date occurring during the term of its Contract. The receipt of any certificate does not constitute agreement by the City of Chicago that the insurance requirements set forth in this Exhibit have been fully met or that the insurance policies indicated on the certificate are in compliance with all Agreement requirements. The failure of the City of Chicago to obtain certificates or other insurance evidence from Contractor is not a waiver by the City of Chicago any requirements for the Contractor to obtain and maintain the specified coverages. The Contractor shall advise all insurers of the provisions of this Exhibit. Non-conforming insurance does not relieve Contractor of the obligation to provide insurance as specified herein. Nonfulfillment of the insurance conditions may constitute a violation of the Agreement to which this Exhibit is attached, and the City retains the right to stop work until proper evidence of insurance is provided.

The Contractor must provide for 60 days prior written notice to be given to the City of Chicago in the event coverage is substantially changed, canceled, or non-renewed.

Any deductibles or self -insured retentions on referenced insurance coverages must be borne by Contractor.

The Contractor waives and agrees to require their insurers to waive their rights of subrogation against the City of Chicago, its employees, elected officials, agents, or representatives and against Lakeshore East.

The coverages and limits furnished by Contractor in no way limit the Contractor's liabilities and

responsibilities specified herein or by law.

Any insurance or self-insurance programs maintained by the City of Chicago and Lakeshore East do not contribute with insurance provided by the Contractor.

The required insurance to be carried is not limited by any limitations expressed in the indemnification language in this Agreement or any limitation placed on the indemnity in this Agreement given as a matter of law.

If the Contractor maintains higher limits than the minimums shown above, the City of Chicago and Lakeshore East requires and shall be entitled to coverage for the higher limits maintained by the Contractor. Any available insurance proceeds in excess of the specified minimum limits of insurance and coverage shall be available to the City of Chicago and Lakeshore East.

If Contractor is a joint venture or limited liability company, the insurance policies must name the joint venture or limited liability company as a named insured.

The Contractor must require all subcontractors to provide the insurance required herein, or Contractor may provide the coverages for subcontractors. All subcontractors are subject to the same insurance requirements of Contractor unless otherwise specified in this exhibit. Contractor must ensure that the City of Chicago is named as an additional insured on Endorsement CG 2010 and 2037 (or their equivalent)of the insurance required from subcontractors.

If Contractor or subcontractor desires additional coverages, the party desiring the additional coverages is responsible for the acquisition and cost.

> Notwithstanding any provision in the Agreement to the contrary, the City of Chicago Risk Management Department maintains the right to reasonably modify, delete, alter or change these requirements to the extent commercially reasonably available at the time required.

EXHIBIT 3-B
INSURANCE AFTER WORK PERIOD

Post Construction/On-Going Operation

As and when required by the Agreement, Lakeshore East shall procure and maintain or cause to be procured and maintained, at its own expense policies of insurance specified below with insurance companies authorized to do business in the State of Illinois, covering all operations under this Agreement. The kinds and amounts of insurance required are as follows:

1) Workers Compensation and Employers Liability

If applicable, Workers Compensation Insurance, as prescribed by applicable law covering all employees who are to provide work under this Agreement and Employers Liability coverage with limits of not less than $500,000 each accident, illness or disease.

2) Commercial General Liability (Primary and Umbrella)

Commercial General Liability Insurance or equivalent with limits of not less than $5,000,000 per occurrence for bodily injury, personal injury, and property damage liability. Coverages must include the following: All premises and operations, products/completed operations, explosion, collapse, underground, separation of insureds, defense, and contractual liability (not to include Endorsement CG 21 39 or equivalent)

The City of Chicago is to be named as an additional insured under Lakeshore East's and any contractor's policy. Such additional insured coverage shall be provided on ISO endorsement form CG 2010 for ongoing operations or on a similar additional insured form acceptable to the City. The additional insured coverage must not have any limiting endorsements or language under the policy such as but not limited to, Lakeshore East's sole negligence or the additional insured's vicarious liability. Lakeshore East's liability insurance shall be primary without right of contribution by any other insurance or self-insurance maintained by or available to the City. Lakeshore East must ensure that the City is an additional insured on insurance required from contractors.

Contractors (Excluding Construction General Contractor) performing work for Lakeshore East must maintain limits of not less than $1,000,000 with the same terms herein.

3) Automobile Liability (Primary and Umbrella)

When any motor vehicles (owned, non-owned and hired) are used in connection with work to be performed, Lakeshore East must provide Automobile Liability Insurance with limits of not less than $2,000,000 per occurrence for bodily injury and property damage. The City of Chicago is to be named as an additional insured on a primary, non-contributory basis.

Contractors (Excluding Construction General Contractor) performing work for Lakeshore East must maintain limits of not less than $1,000,000 with the same terms herein.

4 Professional Liability

When any architects, engineers, construction managers or other professional consultants perform work or services in connection with this Agreement, Professional Liability Insurance covering act, errors or omissions must be maintained or must cause to be maintained, with limits of not less than $2,000,000. Coverage must include pollution liability if environmental site assessments will be done. When policies are renewed or replaced, the policy retroactive date must coincide with, or precede start of work. A claims-made policy which is not renewed or replaced must have an extended reporting period of two (2) years.

The City of Chicago agrees that this requirement may be satisfied by the enrollment of the applicable architect, engineer, construction manager or other professional consultant in a project specific professional liability policy to be procured and maintained by Owner's architect.

ADDITIONAL REQUIREMENTS

Prior to the use of the completed Structures, Lakeshore East must provide and cause its contractors to provide the City of Chicago, Department of Transportation, Attn. Commissioner Office, 30 North LaSalle Street, Room 1100, Chicago, IL 60602-2570, original Certificates of Insurance, or such similar evidence, to be in force on the date of this Agreement, and Renewal Certificates of Insurance, or such similar evidence, if the coverages have an expiration or renewal date occurring during the term of this Agreement. The receipt of any certificate does not constitute agreement by the City that the insurance requirements in the Agreement have been fully met or that the insurance policies indicated on the certificate are in compliance with all requirements of Agreement. The failure of the City to obtain certificates or other insurance evidence from Lakeshore East is not a waiver by the City of any requirements for Lakeshore East to obtain and maintain the specified coverages. Lakeshore East shall advise all insurers of the Agreement provisions regarding insurance. Non-conforming insurance does not relieve Lakeshore East of the obligation to provide insurance as specified herein. Nonfulfillment of the insurance conditions may constitute a violation of the Agreement, and the City retains the right to stop work until proper evidence of insurance is provided.

Lakeshore East must provide for 30 days (or in the case of non-payment of premium, 10 days) prior written notice to be given to the City in the event coverage is substantially changed, canceled, or non-renewed.

Any deductibles or self -insured retentions on referenced insurance coverages must be borne by Lakeshore East and contractors.

Lakeshore East hereby waives and agrees to require their insurers to waive their rights of subrogation against the City of Chicago, its employees, elected officials, agents, or representatives.

The coverages and limits furnished by Lakeshore East in no way limit the Lakeshore East's liabilities and responsibilities specified within the Agreement or by law.

Any insurance or self-insurance programs maintained by the City of Chicago do not contribute with insurance provided by Lakeshore East under the Agreement.

The required insurance to be carried is not limited by any limitations expressed in the indemnification language in this Agreement or any limitation placed on the indemnity in this Agreement given as a matter of law.

If Lakeshore East maintains higher limits than the minimums shown above, the City requires and shall be entitled to coverage for the higher limits maintained by Lakeshore East. Any available insurance proceeds in excess of the specified minimum limits of insurance and coverage shall be available to the City.

If Lakeshore East is a joint venture or limited liability company, the insurance policies must name the joint venture or limited liability company as a named insured.

Lakeshore East must require contractors to provide the insurance required herein. All contractors are subject to the same insurance requirements of Lakeshore East unless otherwise specified in this Agreement. Lakeshore East must ensure the City is an additional insured on Endorsement CG 2010 of the insurance required from contractors.

Notwithstanding any provision in the Agreement to the contrary, the City of Chicago Risk Management Department maintains the right to reasonably modify, delete, alter or change these requirements to the extent commercially reasonably available at the time required.

Exhibit F
Easement For Use Of Upper Level Street
On Lakeshore East Parcels And Shoreham Parcel

PREPARED BY AND AFTER
RECORDING
RETURN TO:
Perkins Coie LLP
131 S. Dearborn Street
Suite 1700
Chicago, IL 60603
Attention: Edward E. Wicks

EASEMENT FOR USE OF UPPER LEVEL STREET ON LAKESHORE EAST PARCELS AND SHOREHAM PARCEL

This Agreement (the "Agreement") is entered into as of this ____day of _____ 20__, by and between Lakeshore East LLC, an Illinois limited liability company ("Lakeshore East"), and Shoreham Development Group LLC, a Delaware limited liability company ("Shoreham")(collectively, Shoreham and Lakeshore East are referred to as the "Grantors", and individually each is referred to as a "Grantor") and the City of Chicago, an Illinois home rule municipal corporation ("City"), by and through its Department of Transportation ("CDOT").

Witnesseth:

Whereas, Lakeshore East as a Grantor is the current owner of parcels of real property which are described in Exhibit 1 attached hereto and incorporated herein ("Lakeshore East Parcels"); and

Whereas, Shoreham as a Grantor is the current owner of a parcel of real property which is described in Exhibit 2 attached hereto and incorporated herein ("Shoreham Parcel")(collectively, the Lakeshore East Parcels, and the Shoreham Parcel are referred to as "Grantors' Parcels", and individually each is referred to as a "Grantor's Parcel"); and

Whereas, the City is the owner of dedicated public rights of way known as Upper Wacker Drive and East Waterside Drive in the City of Chicago, County of Cook and State of Illinois ("Public Way"); and

Whereas, pursuant to Planned Development No70 approved by Chicago City Council on December 9 2015, and published in the Journal of Proceedings for said date at pp. 15687-15826 ("Planned Development"), Lakeshore East is obligated to build and open for public use an upper level street, pedestrian walkway and related improvements ("Upper Level Street") on

portions of the Lakeshore East Parcels which are described as Parcel 1 in Exhibit 3 which is attached hereto and incorporated herein ("Lakeshore East Easement Parcel") and on portions of the Shoreham Parcel described as Parcel 2 in Exhibit 3 which is attached hereto and incorporated herein ("Shoreham Easement Parcel")(collectively the Lakeshore East Easement Parcel and the Shoreham Easement Parcel are referred to as the "Easement Parcels") (the parties hereby agreeing that at such time two years after the Upper Level Street is completed any party may request the others execute, and the other parties agree to so execute subject to their reasonable approval thereof, a recordable amendment to this Agreement whereby the lower limiting plane of the Easement Parcels is modified to reflect the surface level of the Upper Level Street as constructed and no other amendments to the Agreement); and

Whereas, the City has now requested that the Grantor grant it an easement in, on, over and through the Easement Parcels to utilize, and allow the public to utilize, the Upper Level Street as a public way;

Now, therefore, in consideration of the payment of $10.00 and other good and valuable consideration, including the including the mutual covenants herein contained, and other good and valuable consideration, the receipt and sufficiency of which are hereby acknowledged, the parties agree as follows:

1) Grant of Easement. Lakeshore East hereby grants to City a perpetual easement in, on, and through the Lakeshore East Parcels for purposes of utilizing, and allowing the public to utilize, the Lakeshore East Easement Parcel and the Upper Level Street located thereon as a public way subject to the terms and conditions of this Agreement ("Lakeshore East Easement"), provided it is understood that the easement in respect of portions of the Lakeshore East Parcels other than the Lakeshore East Easement Parcel portion thereof is limited to those portions of the Lakeshore East Parcel providing the underlying structural support of the Upper Level Street located on the Lakeshore East Easement Parcel.. Shoreham hereby grants to City an easement in on, and through the Shoreham Parcel for purposes of utilizing, and allowing the public to utilize, the Shoreham Easement Parcel and the Upper Level Street located thereon as a public way subject to the terms and conditions of this Agreement ("Shoreham Easement")(collectively the Lakeshore East Easement and the Shoreham Easement are referred to as the "Easements"), provided it is understood that the easement in respect of portions of the Shoreham Parcel other than the Shoreham Easement Parcel portion thereof is limited to those portions of the Shoreham Parcel providing the underlying structural support of the Upper Level Street located on the Shoreham Easement Parcel.

2) Property interests.

a) The Easements shall commence upon completion of construction of the Upper Level Street. Upon thirty (30) days' notice to City, Lakeshore East may terminate the

Lakeshore East Easement at such time and to the extent that the City has terminated, without the consent of Lakeshore East, the Easement Agreement for Building Supports and Upper Level Street In Field Boulevard entered into by City and Lakeshore East on or about the date hereof in respect of any portion of the Upper Level Street that relies upon such easement for support. In addition, an Easement shall be suspended ("Suspended Easement")

(i) upon not less than one hundred eighty (180) days' notice by the Grantor owning such Easement Parcel ("Suspending Grantor") to City and the other Grantor ("Other Grantor") that the Suspending Grantor intends to substantially remove, renovate, repair or replace ("Impacting Work") any portion of any building or structure located on such Suspending Grantor's Parcel and which is located under, and/or underlying or supporting a portion of the Upper Level Street ("Underlying Structure"), such Impacting Work requires the discontinuance of the use of that portion of Upper Level Street, and thereafter the Suspending Grantor commences Impacting Work to the Underlying Structure, or

(ii) if a Casualty Event as defined below, occurs such that it requires the discontinuance of the use of that portion of Upper Level Street.

Such Suspended Easement shall be reinstated and Grantors shall cause the reinstallation, reconstruction and reopening of the Upper Level Street at such time as the Suspending Grantor has completed the Impacting Work (other than removal) to the Underlying Structure or has reoccupied or is using any portion of the Underlying Structure that was subject to the Impacting Work or Casualty Event. As used herein "Casualty Event" means a sudden and unanticipated damage to or destruction of the Underlying Structure.

b) Upon reasonable request by a Grantor or City, Grantors and City shall execute a confirmation of commencement, continuation or termination of the Easements which may be recorded.

c) The Grantors shall not undertake any activity or use of the Grantors' Parcels which substantially interferes with City's rights hereunder.

d) Lakeshore East warrants to the City that it has sufficient title and interest in and to the Lakeshore East Parcels to enter into this Agreement and bind the Lakeshore East Parcels to the obligations in this Agreement. Shoreham warrants to the City that it has sufficient title and interest in and to the Shoreham Parcel to enter into this Agreement and bind the Shoreham Parcel to the obligations in this Agreement, including providing Lakeshore East with access to the Shoreham Parcel in accordance with Section 4 a

hereunder.

e) The Easements granted pursuant to this Agreement constitute a contemporaneous grant of interest in real property and is not executory in nature.

3) Lakeshore East's Construction Obligations.

a) Prior to constructing, installing or substantially altering any substantial portion of the Upper Level Street, including reinstallation or reconstruction pursuant to Section 2 a) above, Lakeshore East shall obtain City's approval of the plans and specifications for such work. City agrees that its approval of the submitted plans and specifications will not be unreasonably withheld or delayed, and will be limited to matters that would unreasonably adversely affect use of the Public Way or the Upper Level Street, including the underground utilities and other underground public service utility facilities, including pipes, wires, cables, conduits, manholes and other underground facilities used in connection with the underground flow, transmission, and distribution of electricity, communications, sounds, signals, natural gas, water (including potable, chilled, and heated), sewage, storm water, and other public utility services located in the Easement Parcels or the adjacent Public Way. Upon approval by City of such plans and specifications, they shall be known as the "Approved Plans". Notwithstanding the foregoing, the City's approval does not constitute the approval required by the City's Department of Buildings ("DOB") or any other City department pursuant to ordinance or statute; nor does the approval by City pursuant to this Agreement constitute an approval of the quality, structural soundness or the safety of any improvements located or to be located on the Grantors' Parcels, the Easement Parcels, or the Public Way.

b) Upon commencing any work on the Upper Level Street, Lakeshore East shall diligently pursue completion of such work and shall complete substantially such work within five (5) years of such commencement.

c) Lakeshore East expressly agrees and warrants that the Upper Level Street shall be designed, constructed, installed, reconstructed, maintained, repaired, replaced, modified, supplemented, relocated, removed and operated at all times in compliance with all applicable federal, state and local laws and regulations ("Law").

d) Lakeshore East shall be responsible for obtaining approvals of or making suitable arrangements with the persons or entities owning or controlling any currently existing utility or public service facility (or replacements or upgrades thereof in currently existing locations) that is duly authorized to occupy the Public Way and is required to be

removed, relocated, altered, additionally maintained or restored because of the Upper Level Street or any work thereto ("Utility Facilities").

e) Lakeshore East shall secure all necessary building, public way and other permits required by Law ("Permits") in connection herewith. In addition to all obligations thereunder, all work shall be subject to the City's right to monitor the work at all times and shall be performed to the reasonable satisfaction of the Commissioner of CDOT and in accordance with the Municipal Code of Chicago.

4) Grantor's Maintenance obligations.

a) Lakeshore East, at its sole expense, shall maintain the Upper Level Street in clean, neat, usable and safe condition and repair, safe for public travel, and free from snow, ice and debris to the reasonable satisfaction of Shoreham and in accordance with Law, including the requirements and orders and directions of the Commissioners of Transportation, Streets and Sanitation, Buildings, and Business Affairs and Consumer Protection. Shoreham grants to Lakeshore East and it designees access to the Shoreham Parcel to the extent provided in the operative agreements to which Lakeshore East and Shoreham are parties in connection therewith, and agrees to reasonably cooperate with Lakeshore East, in connection with the construction, maintenance, repair, replacement and renewal of the Upper Level Street located on the Shoreham Easement Parcel, provided that such rights of access shall be exercised so as not to unreasonably interfere with the use of and access to the Shoreham Parcel by Shoreham, its tenants, invitees, and contractors.

b) Lakeshore East shall maintain the improvements on the Lakeshore East Parcels, including the Upper Level Street, in a manner that does not allow or cause unreasonable interference with any legally permitted use of the Public Way or the Upper Level Street by the City, the public, or any person or entity authorized to use or occupy the public way. Shoreham shall maintain the improvements on the Shoreham Parcel, other than the Upper Level Street, in a manner that does not allow or cause interference with any legally permitted use of the Public Way or the Upper Level Street by the City, the public, or any person or entity authorized to use or occupy the public way.

c) The Grantors and City acknowledge that the grant of easement in this Agreement constitutes a grant of public way rights subject to the terms and conditions of this Agreement. Accordingly, subject to this Agreement, the City may regulate the access to and use of the Upper Level Street by the public, including by the Grantors, all in accordance with Law, provided Grantors shall not be denied rights that are the same as those of any other owner of property abutting a public way or the other rights, or the ability to perform obligations, provided for in this Agreement and such regulations shall

not interfere with the use, operation, maintenance, repair, reconstruction, or replacement of the balance of the Grantors' Parcels subject to requirements of Law.

d) The Grantors shall cooperate with the City concerning the coordination of uses of the Upper Level Street, including reasonable responses to inquiries and attending meetings and site visits necessary to ensure the use of the Upper Level Street does not interfere with the use of the Public Way.

e) Lakeshore East shall pay for all costs and expenses incurred with respect to the operation of the Upper Level Street, including utility costs.

f) The Grantors acknowledge that City is not responsible for placing, constructing, reconstructing, maintaining, repairing, replacing, modifying; supplementing, relocating, removing and operating or for security in or of the Upper Level Street, and City has no obligations with respect thereto.

g) In the event that the Upper Level Street, or the improvements, facilities or equipment in or on either of the Easement Parcels or the other portions of a Grantor's Parcel that are necessary to support or serve the Upper Level Street as required by this Agreement, have not been maintained in compliance with this Agreement, then City may send both Grantors a written notice of such noncompliance. In the event that such noncompliance is not cured within thirty (30) days after receipt of such notice of noncompliance, then City may cause the correction of the noncompliance and Lakeshore East shall reimburse City its costs and expenses reasonably incurred in making such corrections within ten (10) days of receipt of a notice from City detailing such costs and demanding payment therefor by Lakeshore East; provided however, that, in the event that noncompliance cannot reasonably be cured, or cause to be cured, by Lakeshore East within thirty (30) days after written notice, and Lakeshore East has notified the City of such fact along with an estimate of the time needed for completion of the correction, and Lakeshore East is proceeding diligently to make, or cause to be made, the correction, then Lakeshore East shall have such additional time as is reasonably required as stated in the notice, or a restated notice, to cure, or cause to be cured, said non-compliance. Notwithstanding the foregoing, if notice is sent that a portion of the Upper Level Street or other improvements, facilities or equipment that are on the Shoreham Parcel are not being maintained in compliance with this Agreement, then Shoreham shall be given an additional thirty (30) days after the failure or refusal of Lakeshore East to cure in order to cure such noncompliance prior to the City performing any corrective activities affecting the Shoreham Parcel or within the Shoreham Parcel Easement.

h) Notwithstanding the foregoing, in the event that Grantors or City receive notice that the condition of the Upper Level Street, or the improvements, facilities or equipment in, on,

over or under either of the Easement Parcels or the other portions of a Grantor's Parcel that are necessary to support or serve the Upper Level Street as required by this Agreement, causes or substantially contributes to a substantial risk of imminent injury or death of any person, or substantial property damage or destruction ("Emergency"), then Grantors and City shall provide such notices to the others as are reasonable under the circumstances, including telephone and/or email notices. In the event that Lakeshore East receives notice or becomes aware of such an Emergency, regardless of receipt of a notice under this section, Lakeshore East shall immediately take, or cause to be taken, all reasonable actions necessary to reduce and/or remove such Emergency and Grantors shall permit City to take all reasonable actions to reduce and/or remove the Emergency. In the event of an Emergency, if Lakeshore East has been provided notice in accordance with this subsection, then Lakeshore East shall reimburse City for all costs incurred in connection with such Emergency within 10 days of receipt of a notice from City detailing such costs and demanding payment therefor by Lakeshore East.

5) Indemnity. To the full extent of the Law, Lakeshore East hereby agrees to indemnify, hold harmless and defend City, its officials, officers, employees, and agents from and against any and all actual claims, demands, damages, lawsuits, legal proceedings, losses, liens, liabilities, judgments, orders or decrees, and all costs and expenses (including, without limitation, actual attorneys' fees, court costs, and other reasonable expenses related to litigation incurred in compliance with this Section 5)("Claims"), arising from or as a result of the death of, or any accident, injury, loss or damage whatsoever caused to any natural person, or the property of any person, arising out of, or occurring in any manner relating to the use of, activities in connection with, or the maintenance of or failure to maintain as provided herein, the Upper Level Street by Lakeshore East. In the event City receives notice of a claim or initiation of any legal action against City or its agents that it desires to be covered by this indemnity, City shall notify Grantors and tender said defense to Lakeshore East which shall appear in City's name and vigorously defend such action or claim at Lakeshore East's own expense. City shall cooperate with Lakeshore East in the defense thereof; provided however, that following tender of the defense, City shall have the right at its own cost to participate in the defense with Lakeshore East and no settlement of any such claim or actions shall be entered into by Lakeshore East that would impose obligations on, or have an adverse effect on, City without the consent of City, which consent shall not be unreasonably withheld or denied. This indemnity shall not be the exclusive remedy of the City, and City shall maintain whatever other right of indemnity it may have under common law, by statute, or by ordinance. City shall look solely to Lakeshore East for performance under this Section 5.

To the extent permissible by law, Lakeshore East waives any limits to the amount of their obligations to indemnify, defend or contribute to any sums due under any losses, including any claim by an employee of Lakeshore East that may be subject to the Workers Compensation Act, 820 ILCS 305/1 et seq or any other law or judicial decision (such as, Kotecki v. Cyclops Welding Corporation, 146 Ill. 2d 155 (1991)).

This indemnity shall survive the termination of the Easements or this Agreement, but it shall not apply to Claims arising from the use of, activities in connection with, or the maintenance of or failure to maintain as provided herein, the Upper Level Street by Lakeshore East that occur after such termination.

6) Insurance.

a. During the work:

Prior to the commencement by Lakeshore East of any work on the Upper Level Street or within the Easement Parcels, including placing, constructing, reconstructing, maintaining, repairing, replacing, modifying, supplementing, relocating, removing and operating the Upper Level Street on the Grantors' Parcels, Lakeshore East shall procure and maintain, or cause to be procured and maintained, at all times and continuing until the completion of such work including any period when any contractor is required to return to complete or correct such work ("Work Period"), all of the types and coverages of insurance specified in Exhibit 4-A which is attached and incorporated.

b. Following completion of the work:

Following the end of the Work Period described in subsection a above, Lakeshore East shall notify the City in writing of such fact, and upon City's inspection and confirmation of the actual completion of the work Lakeshore East shall procure and maintain, or cause to be procured and maintained, at all times continuing until the termination of the Easement and the removal of Upper Level Street all of the types and coverages of insurance described in Exhibit 4-B in respect of the Easement Parcels and the Upper Level Street. In the event that any contractor is needed to return to complete the work, the Work Period shall be deemed to have been extended to include such time.

7) Notices. Any and all notices or other communications required or permitted pursuant hereto shall be in writing and shall be deemed to have been given upon receipt. Notices shall be addressed to the parties at their respective addresses set forth below, or to such substitute address as a party may have designated by notice in accordance herewith:

If to City, at:

City of Chicago
Department of Transportation
30 North LaSalle Street, Room 1100
Chicago, Illinois 60602
Attn: Commissioner

With a copy to:

Department of Law
121 North LaSalle Street, Room 600
Chicago, Illinois 60602
Attn: Deputy Corporation Counsel
Real Estate and Land Use Division

If to Lakeshore East:

Manager
Lakeshore East LLC
225 N. Columbus Drive
Suite 100
Chicago, IL 60601

With a copy to:

John J. George
Schuyler, Roche & Crisham, P.C
Two Prudential Plaza
180 N. Stetson Avenue
Suite 3700
Chicago, Illinois 60601

If to Shoreham:

c/o PNC Bank, National Association,
Attention: BIT Trust Officer
One East Pratt Street, 5th Floor East
Baltimore, Maryland 21202

With a copy to:

Michael Miselman
Seyfarth Shaw LLP
131 S. Dearborn Street
Suite 2400
Chicago, Illinois 60603-5577

and

Manager

Lakeshore East LLC
225 N. Columbus Drive
Suite 100
Chicago, IL 60601

Names, titles and Addresses shall be deemed changed only upon service of notice in accordance with this Section.

8) Illinois Law. This Agreement has been negotiated, executed and delivered at Chicago, Illinois and shall be construed and enforced in accordance with the laws of Illinois, including the law of public trust with respect to the use and occupation of the Public Way.

9) Partial Invalidity. If any clause, sentence or other portion of this Agreement shall become illegal, null or void for any reason, or shall be held by any court of competent jurisdiction to be so, the remaining portion hereof shall remain in full force and effect.

10) Runs with the Land. All provisions hereof, including the benefits and burdens, shall run with the land of Grantors' Parcels and the Public Way, including the Easement Parcels, and shall be binding upon and enforceable by, and shall inure to the benefit of Grantors and City and their respective successors and assigns. Upon a bona fide conveyance of all right, title and interest in a Grantor's Parcels to a successor owner, all obligations of performance after the date of conveyance shall be enforceable against the transferee and not against the transferor.

11) No Third-Party Beneficiaries. The Easements are intended solely for the benefit of the parties. No other person or entity shall have any rights hereunder nor may such person enforce any of the terms or be entitled to any of the benefits hereof.

12) Force Majeure. The period within which a party is required to perform an obligation hereunder shall be extended to the extent caused by Unavoidable Delays commencing on the date that such party delivers to the other party to which the obligation is owed a written notice describing in detail the Unavoidable Delay and its specific effect on such party's ability to perform the obligation. As used herein "Unavoidable Delays" shall mean delays due to strikes, lockouts, labor troubles, inability to procure labor or materials or reasonable substitutes therefor, failure of power, fire or other casualty damage, war or civil disorder, or other causes beyond the reasonable control of the party delayed; provided Unavoidable Delays hereunder shall not include delays resulting from changes in economic or market conditions, or financial or internal problems of the parties. This section not apply to any obligation stated with respect to an "Emergency" as provided in Section 4 of this Agreement, nor to the obligation to indemnify as provided in Section 5 of this Agreement, any obligation to pay money, or any obligation or problems that can be reasonably satisfied by the payment of money.

In Witness Whereof, City and each Grantor have caused this Agreement to be executed by their duly authorized officers, as of the day and year first written above.

Lakeshore East LLC, an Illinois limited liability company

By: _____
Name: _____
Title: _____

Shoreham Development Group LLC, a Delaware limited liability company
By: Lakeshore Shoreham LLC, its Managing Member
By: _____
Name: _____
Title: _____

City of Chicago, an Illinois home rule municipality

By: _____
Name: _____
Title: Commissioner of Transportation

Approved As To Form And Legality:

By:
Name: _____
Title: Special Assistant Corporation Counsel

STATE OF ILLINOIS)
) SS
COUNTY OF COOK)

I, _____, a Notary Public in and for said County, in the State aforesaid, DO HEREBY CERTIFY, that _____, _____ of LAKESHORE EAST LLC, an Illinois limited liability company, who is personally known to me to be the same person whose name is subscribed to the foregoing instrument, appeared before me this day in person and acknowledged that he/she signed and delivered the said instrument as his/her own free and voluntary act and as the free and voluntary act of said entity, for the uses and purposes therein set forth.

GIVEN under my hand and notarial seal, this ____ day of _____, 20__.

	_____ Notary Public
My Commission Expires:_____	

STATE OF ILLINOIS)
) SS
COUNTY OF COOK)

I, _____, a Notary Public in and for said County, in the State aforesaid, DO HEREBY CERTIFY, that _____, _____ of Lakeshore Shoreham LLC, the Managing Member of SHOREHAM DEVELOPMENT GROUP LLC, a Delaware limited liability company, who is personally known to me to be the same person whose name is subscribed to the foregoing instrument, appeared before me this day in person and acknowledged that he/she signed and delivered the said instrument as his/her own free and voluntary act and as the free and voluntary act of said entity, for the uses and purposes therein set forth.

GIVEN under my hand and notarial seal, this ____ day of _____, 20__.

	_____ Notary Public
My Commission Expires:_____	

STATE OF ILLINOIS)
) SS
COUNTY OF COOK)

I, _____, a Notary Public in and for said County, in the State aforesaid, DO HEREBY CERTIFY, that _____, Commissioner of Transportation of THE CITY OF CHICAGO, an Illinois home rule municipal corporation, who is personally known to me to be the same person whose name is subscribed to the foregoing instrument, appeared before me this day in person and acknowledged that he signed and delivered the said instrument as his own free and voluntary act and as the free and voluntary act of said entity, for the uses and purposes therein set forth.

GIVEN under my hand and notarial seal, this ____ day of _____, 20__.

	_____ Notary Public
My Commission Expires:_____	

CONSENT TO EASEMENT (LAKESHORE EAST PARCELS)

The undersigned is the holder of a Mortgage which was recorded September 3, 2013 with the Cook County Illinois Recorder as Document No. 1324645078 (together with the other loan documents related thereto, "Loan Documents"), and hereby consents to this Easement Agreement.

	The PrivateBank and Trust Company By:_____ Name:_____ Its:_____

STATE OF_____)
) SS
COUNTY OF_____)

I, _____, a Notary Public in and for said County, in the State aforesaid, DO HEREBY CERTIFY, that _____, _____ of The PrivateBank and Trust Company, who is personally known to me to be the same person whose name is subscribed to the foregoing instrument, appeared before me this day in person and acknowledged that he/she signed and delivered the said instrument as his/her own free and voluntary act and as the free and voluntary act of said entity, for the uses and purposes therein set forth.

GIVEN under my hand and notarial seal, this ____ day of _____, 201__.

	_____ Notary Public
My Commission Expires:_____	

CONSENT TO EASEMENT (SHOREHAM PARCEL)

The undersigned is the holder of a Mortgage which was recorded September 11, 2006 with the Cook County Illinois Recorder as Document No 0625431071 (together with the other loan documents related thereto, "Loan Documents"), and hereby consents to this Easement Agreement.

	BANK OF AMERICA, N.A., a national banking association By:_____ Name:_____ Its:_____

STATE OF _____)
) SS
COUNTY OF _____)

I, _____, a Notary Public in and for said County, in the State aforesaid, DO HEREBY CERTIFY, that _____, _____ of BANK OF AMERICA, N.A., who is personally known to me to be the same person whose name is subscribed to the foregoing instrument, appeared before me this day in person and acknowledged that he/she signed and delivered the said instrument as his/her own free and voluntary act and as the free and voluntary act of said entity, for the uses and purposes therein set forth.

GIVEN under my hand and notarial seal, this ____ day of _____, 201__.

	_____ Notary Public
My Commission Expires:_____	

EXHIBIT 1

LEGAL DESCRIPTION OF LAKESHORE EAST PARCELS

PARCEL 1

LOT 5 (EXCEPT THE EAST 20.00 FEET AND THE WEST 125.00 FEET THEREOF) IN LAKESHORE EAST SUBDIVISION, BEING A SUBDIVISION OF PART OF THE UNSUBDIVIDED LANDS LYING EAST OF AND ADJOINING FORT DEARBORN ADDITION TO CHICAGO, SAID ADDITION BEING IN THE SOUTHWEST FRACTIONAL QUARTER OF SECTION 10, TOWNSHIP 39 NORTH, RANGE 14 EAST OF THE THIRD PRINCIPAL MERIDIAN, IN COOK COUNTY, ILLINOIS, ACCORDING TO THE PLAT THEREOF RECORDED MARCH 4, 2003 AS DOCUMENT 0030301045, IN COOK COUNTY, ILLINOIS, AND ALSO EXCEPT THAT PART OF LOT 5 LYING BELOW A HORIZONTAL PLANE HAVING AN ELEVATION OF 22.00 FEET ABOVE CHICAGO CITY DATUM AND LYING WITHIN THE BOUNDARIES, PROJECTED VERTICALLY, OF THAT PART OF SAID LOT 5 BOUNDED AND DESCRIBED AS FOLLOWS:

BEGINNING AT THE INTERSECTION OF THE EAST LINE OF N. FIELD BOULEVARD AS ESTABLISHED IN SAID LAKESHORE EAST SUBDIVISION WITH THE SOUTHERLY LINE OF E. WACKER DRIVE AS DEDICATED BY THE PLAT OF DEDICATION RECORDED DECEMBER 12, 1986 AS DOCUMENT 86597178; THENCE SOUTH 00 DEGREE 06 MINUTES 31 SECONDS WEST ALONG SAID EAST LINE OF N. FIELD BOULEVARD, A DISTANCE OF 110.41 FEET TO AN ANGLE POINT IN SAID EAST LINE, SAID ANGLE POINT BEING ALSO AN ANGLE POINT IN THAT PART OF SAID LOT 5, LYING EAST OF SAID EAST LINE OF N. FIELD BOULEVARD; THENCE SOUTH 85 DEGREES 04 MINUTES 41 SECONDS EAST, ALONG SAID EASTERLY LINE OF N. FIELD BOULEVARD AS ESTABLISHED BY SAID LAKESHORE EAST SUBDIVISION, A DISTANCE OF 6.02 FEET TO AN INTERSECTION WITH A LINE 6.00 FEET EAST OF AND PARALLEL WITH SAID

EAST LINE OF N. FIELD BOULEVARD AS HERETOFORE DESCRIBED; THENCE NORTH 00 DEGREE 06 MINUTES 31 SECONDS EAST ALONG SAID PARALLEL LINE, A DISTANCE OF 103.50 FEET; THENCE NORTH 31 DEGREES 12 MINUTES 58 SECONDS EAST, A DISTANCE OF 7.67 FEET TO AN INTERSECTION WITH SAID SOUTHERLY LINE OF E. WACKER DRIVE; THENCE NORTH 85 DEGREES 04 MINUTES 41 SECONDS WEST ALONG SAID SOUTHERLY LINE, A DISTANCE OF 10.00 FEET TO THE POINT OF BEGINNING, ALL IN COOK COUNTY, ILLINOIS.

AND ALSO EXCEPTING THAT PART OF LOT 5 IN LAKESHORE EAST SUBDIVISION, BEING A SUBDIVISION OF PART OF THE UNSUBDIVIDED LANDS LYING EAST OF AND ADJOINING FORT DEARBORN ADDITION TO CHICAGO, SAID ADDITION BEING IN THE SOUTHWEST FRACTIONAL QUARTER OF SECTION 10, TOWNSHIP 39 NORTH, RANGE 14, EAST OF THE THIRD PRINCIPAL MERIDIAN, IN COOK COUNTY, ILLINOIS, ACCORDING TO THE PLAT THEREOF RECORDED MARCH 4, 2003 AS DOCUMENT 0030301045, SAID PARCEL OF LAND LYING BELOW A HORIZONTAL PLANE HAVING AN ELEVATION OF 22.00 FEET ABOVE CHICAGO CITY DATUM AND LYING WITHIN THE BOUNDARIES, PROJECTED VERTICALLY, OF THAT PART OF SAID LOT 5 BOUNDED AND DESCRIBED AS FOLLOWS:

BEGINNING AT THE INTERSECTION OF THE WEST LINE OF N. FIELD BOULEVARD AS ESTABLISHED IN SAID LAKESHORE EAST SUBDIVISION WITH THE SOUTHERLY LINE OF E. WACKER DRIVE AS DEDICATED BY THE PLAT OF DEDICATION RECORDED DECEMBER 12, 1986 AS DOCUMENT 86597178; THENCE SOUTH 00 DEGREE 06 MINUTES 31 SECONDS WEST ALONG SAID WEST LINE OF N. FIELD BOULEVARD, A DISTANCE OF 15.05 FEET; THENCE NORTH 34 DEGREES 53 MINUTES 29 SECONDS WEST, A DISTANCE OF 19.53 FEET TO AN INTERSECTION WITH SAID SOUTHERLY LINE OF E. WACKER DRIVE; THENCE SOUTH 85 DEGREES 04 MINUTES 41 SECONDS EAST ALONG SAID SOUTHERLY LINE, A DISTANCE OF 11.24 FEET TO THE POINT OF BEGINNING, ALL IN COOK COUNTY, ILLINOIS.

PARCEL 2

THAT PART OF N. FIELD BOULEVARD, 116.00 FEET WIDE, AS SAID N. FIELD BOULEVARD WAS ESTABLISHED BY THE PLAT OF LAKESHORE EAST

SUBDIVISION, BEING A SUBDIVISION OF PART OF UNSUBDIVIDED LANDS LYING EAST OF AND ADJOINING FORT DEARBORN ADDITION TO CHICAGO, SAID ADDITION BEING IN THE SOUTHWEST FRACTIONAL QUARTER OF SECTION 10, TOWNSHIP 39 NORTH, RANGE 14 EAST OF THE THIRD PRINCIPAL MERIDIAN, IN COOK COUNTY, ILLINOIS, ACCORDING TO THE PLAT THEREOF RECORDED MARCH 4, 2003 AS DOCUMENT 0030301045, SAID PART OF N. FIELD BOULEVARD BOUNDED AND DESCRIBED AS FOLLOWS:

COMMENCING AT THE INTERSECTION OF THE WEST LINE OF N. FIELD BOULEVARD AS ESTABLISHED IN SAID LAKESHORE EAST SUBDIVISION WITH THE SOUTHERLY LINE OF E. WACKER DRIVE AS DEDICATED BY THE PLAT OF DEDICATION RECORDED DECEMBER 12, 1986 AS DOCUMENT 86597178; THENCE SOUTH 00 DEGREE 06 MINUTES 31 SECONDS WEST, ALONG SAID WEST LINE OF N. FIELD BOULEVARD (SAID N. FIELD BOULEVARD BEING HERE 60.00 FEET WIDE), A DISTANCE OF 110.41 FEET TO THE POINT OF BEGINNING OF THE HEREINAFTER DESCRIBED PARCEL; THENCE SOUTH 00 DEGREE 06 MINUTES 31 SECONDS WEST, ALONG THE SOUTHWARD EXTENSION OF SAID WEST LINE OF N. FIELD BOULEVARD, A DISTANCE OF 34.40 FEET; THENCE SOUTH 45 DEGREES 06 MINUTES 31 SECONDS WEST, A DISTANCE OF 22.63 FEET; THENCE NORTH 89 DEGREES 53 MINUTES 29 SECONDS WEST ALONG A LINE PERPENDICULAR TO SAID WEST LINE OF N. FIELD BOULEVARD, A DISTANCE OF 12.00 FEET TO AN INTERSECTION WITH THE WEST LINE OF N. FIELD BOULEVARD, 116.00 FEET WIDE AS ESTABLISHED BY SAID LAKESHORE EAST SUBDIVISION; THENCE NORTH 00 DEGREE 06 MINUTES 31 SECONDS EAST ALONG SAID WEST LINE, A DISTANCE OF 52.76; THENCE SOUTH 85 DEGREES 04 MINUTES 41 SECONDS EAST, A DISTANCE OF 28.10 FEET TO THE POINT OF BEGINNING, ALL IN COOK COUNTY, ILLINOIS, SAID ABOVE DESCRIBED PARCEL CONTAINING 1,316 SQUARE FEET, 0.030 ACRES, MORE OR LESS.

PARCEL 3

THAT PART OF N. FIELD BOULEVARD 116.00 FEET WIDE, AS SAID N. FIELD BOULEVARD WAS ESTABLISHED BY THE PLAT OF LAKESHORE EAST SUBDIVISION, BEING A SUBDIVISION OF PART OF UNSUBDIVIDED LANDS LYING EAST OF AND ADJOINING FORT DEARBORN ADDITION TO CHICAGO, SAID

ADDITION BEING IN THE SOUTHWEST FRACTIONAL QUARTER OF SECTION 10, TOWNSHIP 39 NORTH, RANGE 14 EAST OF THE THIRD PRINCIPAL MERIDIAN, IN COOK COUNTY, ILLINOIS, ACCORDING TO THE PLAT THEREOF RECORDED MARCH 4, 2003 AS DOCUMENT 0030301045, SAID PART OF N. FIELD BOULEVARD BOUNDED AND DESCRIBED AS FOLLOWS:

COMMENCING AT THE INTERSECTION OF THE EAST LINE OF N. FIELD BOULEVARD AS ESTABLISHED IN SAID LAKESHORE EAST SUBDIVISION WITH THE SOUTHERLY LINE OF E. WACKER DRIVE AS DEDICATED BY THE PLAT OF DEDICATION RECORDED DECEMBER 12, 1986 AS DOCUMENT 86597178; THENCE SOUTH 00 DEGREE 06 MINUTES 31 SECONDS WEST, ALONG SAID EAST LINE OF N. FIELD BOULEVARD (SAID N. FIELD BOULEVARD BEING HERE 60.00 FEET WIDE) A DISTANCE OF 110.41 FEET; THENCE SOUTH 85 DEGREES 04 MINUTES 41 SECONDS EAST, A DISTANCE OF 6.02 FEET TO AN INTERSECTION WITH A LINE 6.00 FEET EAST OF AND PARALLEL WITH SAID EAST LINE OF N. FIELD BOULEVARD AND THE POINT OF BEGINNING OF THE HEREINAFTER DESCRIBED PARCEL; THENCE SOUTH 85 DEGREES 04 MINUTES 41 SECONDS EAST, A DISTANCE OF 22.08 FEET TO AN INTERSECTION WITH THE EAST LINE OF N. FIELD BOULEVARD, 116.00 FEET WIDE AS ESTABLISHED BY SAID LAKESHORE EAST SUBDIVISION; THENCE SOUTH 00 DEGREE 06 MINUTES 31 SECONDS WEST ALONG SAID EAST LINE, A DISTANCE OF 42.99 FEET; THENCE NORTH 89 DEGREES 53 MINUTES 29 SECONDS WEST ALONG A LINE PERPENDICULAR TO SAID EAST LINE, A DISTANCE OF 10.00 FEET; THENCE NORTH 36 DEGREES 45 MINUTES 40 SECONDS WEST, A DISTANCE OF 20.00 FEET TO AN INTERSECTION WITH THE SOUTHWARD EXTENSION OF A LINE 6.00 FEET EAST OF AND PARALLEL WITH SAID EAST LINE OF N. FIELD BOULEVARD, 60.00 FEET WIDE; THENCE NORTH 00 DEGREE 06 MINUTES 31 SECONDS EAST ALONG SAID SOUTHWARD EXTENSION, A DISTANCE OF 28.85 FEET TO THE POINT OF BEGINNING, ALL IN COOK COUNTY, ILLINOIS, SAID ABOVE DESCRIBED PARCEL CONTAINING 870 SQUARE FEET, 0.020 ACRES, MORE OR LESS.

PARCEL 4

THAT PART OF N. FIELD BOULEVARD, 116.00 FEET WIDE, AS SAID N. FIELD BOULEVARD WAS ESTABLISHED BY THE PLAT OF LAKESHORE EAST SUBDIVISION, BEING A SUBDIVISION OF PART OF UNSUBDIVIDED LANDS LYING EAST OF AND ADJOINING FORT DEARBORN ADDITION TO CHICAGO, SAID ADDITION BEING IN THE SOUTHWEST FRACTIONAL QUARTER OF SECTION 10, TOWNSHIP 39 NORTH, RANGE 14 EAST OF THE THIRD PRINCIPAL MERIDIAN, IN COOK COUNTY, ILLINOIS, ACCORDING TO THE PLAT THEREOF RECORDED MARCH 4, 2003 AS DOCUMENT 0030301045, SAID PART OF N. FIELD BOULEVARD LYING ABOVE A HORIZONTAL PLANE HAVING AN ELEVATION OF 22.00 FEET ABOVE CHICAGO CITY DATUM AND LYING WITHIN THE BOUNDARIES, PROJECTED VERTICALLY, OF SAID PART OF N. FIELD BOULEVARD BOUNDED AND DESCRIBED AS FOLLOWS:

COMMENCING AT THE INTERSECTION OF THE EAST LINE OF N. FIELD BOULEVARD, 60.00 FEET WIDE, AS ESTABLISHED IN SAID LAKESHORE EAST SUBDIVISION WITH THE SOUTHERLY LINE OF E. WACKER DRIVE AS DEDICATED BY THE PLAT OF DEDICATION RECORDED DECEMBER 12, 1986 AS DOCUMENT 86597178; THENCE SOUTH 00 DEGREE 06 MINUTES 31 SECONDS WEST, ALONG THE EAST LINE OF N. FIELD BOULEVARD, A DISTANCE OF 110.41 FEET; THENCE SOUTH 85 DEGREES 04 MINUTES 41 SECONDS EAST, A DISTANCE OF 6.02 FEET TO AN INTERSECTION WITH A LINE 6.00 FEET EAST OF AND PARALLEL WITH SAID EAST LINE ON N. FIELD BOULEVARD, 60 FEET WIDE, AND THE POINT OF BEGINNING OF THE HEREINAFTER DESCRIBED PARCEL; THENCE SOUTH 00 DEGREE 06 MINUTES 31 SECONDS WEST ALONG THE SOUTHWARD EXTENSION OF THE LAST DESCRIBED PARALLEL LINE, A DISTANCE OF 28.85 FEET; THENCE SOUTH 36 DEGREES 45 MINUTES 40 SECONDS EAST, A DISTANCE OF 20.00 FEET; THENCE SOUTH 89 DEGREES 53 MINUTES 29 SECONDS EAST ALONG A LINE PERPENDICULAR TO SAID EAST LINE OF N. FIELD BOULEVARD, A DISTANCE OF 10.00 FEET TO AN INTERSECTION WITH THE EAST LINE OF N. FIELD BOULEVARD, 116.00 FEET WIDE; THENCE SOUTH 00 DEGREE 06 MINUTES 31 SECONDS WEST ALONG SAID EAST LINE, A DISTANCE OF 17.01 FEET TO THE NORTHWEST CORNER OF LOT 13 IN SAID LAKESHORE EAST SUBDIVISION; THENCE NORTH 89 DEGREES 54 MINUTES 21 SECONDS WEST A DISTANCE OF 116.00 FEET TO THE NORTHEAST CORNER OF LOT 14 (SAID CORNER ALSO BEING ON THE WEST

RIGHT OF WAY OF N. FIELD BOULEVARD, 116.00 FEET WIDE) IN SAID LAKESHORE EAST SUBDIVISION; THENCE NORTH 00 DEGREE 06 MINUTES 31 SECONDS EAST ALONG THE WEST LINE OF N. FIELD BOULEVARD, A DISTANCE OF 17.04 FEET; THENCE SOUTH 89 DEGREES 53 MINUTES 29 SECONDS EAST ALONG A LINE PERPENDICULAR TO SAID WEST LINE OF N. FIELD BOULEVARD, A DISTANCE OF 12.00 FEET; THENCE NORTH 45 DEGREES 06 MINUTES 31 SECONDS EAST, A DISTANCE OF 22.63 FEET TO AN INTERSECTION WITH THE SOUTHWARD EXTENSION OF THE WEST LINE OF N. FIELD BOULEVARD, 60.00 FEET WIDE; THENCE NORTH 00 DEGREE 06 MINUTES 31 SECONDS EAST ALONG SAID SOUTHWARD EXTENSION, A DISTANCE OF 34.40 FEET; THENCE SOUTH 85 DEGREES 04 MINUTES 41 SECONDS EAST, A DISTANCE OF 66.23 FEET TO THE POINT OF BEGINNING, ALL IN COOK COUNTY , ILLINOIS, SAID ABOVE PARCEL CONTAINING 5,342 SQUARE FEET, 0.123 ACRES MORE OR LESS.

PROPERTY ADDRESS: South of Wacker Drive, Chicago, Illinois 60601

PERMANENT INDEX NUMBER:
17-10-318-048-0000

EXHIBIT 2

LEGAL DESCRIPTION OF SHOREHAM PARCEL

Lot 13 in Lakeshore East Subdivision of part of the unsubdivided lands lying east of and adjoining Fort Dearborn Addition to Chicago, said addition being in the Southwest Fractional Quarter of Section 10, Township 39 North, Range 14 East of the THIRD Principal Meridian, according to the plat thereof recorded on March 4, 2003 as Document No. 0030301045 with the Recorder Of Deeds in Cook County, Illinois.

PROPERTY ADDRESS: 400 E. South Water St., Chicago, Illinois 60601

PERMANENT INDEX NUMBER:
17-10-400-026-0000

EXHIBIT 3

LAKESHORE EAST EASEMENT PARCEL

THAT PART OF LOT 5 TOGETHER WITH THAT PART OF VACATED N. FIELD BOULEVARD, 116.00 FEET WIDE, ADJACENT TO AND ADJOINING SAID LOT 5, ALL IN LAKESHORE EAST SUBDIVISION, BEING A SUBDIVISION OF PART OF THE UNSUBDIVIDED LANDS LYING EAST OF AND ADJOINING FORT DEARBORN ADDITION TO CHICAGO, SAID ADDITION BEING IN THE SOUTHWEST FRACTIONAL QUARTER OF SECTION 10, TOWNSHIP 39 NORTH, RANGE 14 EAST OF THE THIRD PRINCIPAL MERIDIAN, IN COOK COUNTY, ILLINOIS, ACCORDING TO THE PLAT THEREOF RECORDED MARCH 4, 2003 AS DOCUMENT 0030301045, SAID PARTS LYING ABOVE A HORIZONTAL PLANE HAVING AN ELEVATION OF 56.00 FEET ABOVE CHICAGO CITY DATUM AND LYING BELOW A HORIZONTAL PLANE HAVING AN ELEVATION OF 76.00 FEET ABOVE CHICAGO CITY DATUM AND LYING WITHIN THE BOUNDARIES, PROJECTED VERTICALLY, OF SAID PARTS TAKEN AS A WHOLE PARCEL BOUNDED AND DESCRIBED AS FOLLOWS: BEGINNING AT THE INTERSECTION OF THE WEST LINE OF N. FIELD BOULEVARD AS ESTABLISHED IN SAID LAKESHORE EAST SUBDIVISION WITH THE SOUTHERLY LINE OF E. WACKER DRIVE AS DEDICATED BY THE PLAT OF DEDICATION RECORDED DECEMBER 12, 1986 AS DOCUMENT 86597178; THENCE SOUTH 85 DEGREES 04 MINUTES 41 SECONDS EAST ALONG THE SOUTHERLY LINE OF E. WACKER DRIVE, A DISTANCE OF 76.27 FEET TO AN INTERSECTION WITH A LINE WHICH IS 76.00 FEET, MEASURED PERPENDICULARLY, EAST OF AND PARALLEL WITH SAID WEST LINE OF N. FIELD BOULEVARD; THENCE SOUTH 00 DEGREE 06 MINUTES 31 SECONDS WEST ALONG THE LAST DESCRIBED PARALLEL LINE, A DISTANCE OF 171.42 FEET TO AN INTERSECTION WITH A LINE WHICH BEGINS AT THE NORTHWEST CORNER OF LOT 13 IN SAID LAKESHORE EAST SUBDIVISION AND TERMINATES AT THE NORTHEAST CORNER OF LOT 14 IN SAID LAKESHORE EAST SUBDIVISION; THENCE NORTH 89 DEGREES 54 MINUTES 21 SECONDS WEST ALONG THE LINE CONNECTING SAID NORTHWEST CORNER OF LOT 13 WITH THE NORTHEAST CORNER OF SAID LOT 14, A DISTANCE OF 76.00 FEET TO AN INTERSECTION WITH THE SOUTHWARD EXTENSION OF SAID WEST LINE OF N. FIELD BOULEVARD; THENCE NORTH 00 DEGREE 06 MINUTES 31 SECONDS EAST ALONG SAID SOUTHWARD EXTENSION AND ALONG SAID WEST LINE OF

N. FIELD BOULEVARD, A DISTANCE OF 177.84 FEET TO THE POINT OF BEGINNING, ALL IN COOK COUNTY, ILLINOIS, SAID ABOVE DESCRIBED PARCEL CONTAINING 13,272 SQUARE FEET, 0.305 ACRES, 265,440 CUBIC FEET, MORE OR LESS..

SHOREHAM EASEMENT PARCEL

THAT PART OF LOT 13 IN LAKESHORE EAST SUBDIVISION, BEING A SUBDIVISION OF PART OF UNSUBDIVIDED LANDS LYING EAST OF AND ADJOINING FORT DEARBORN ADDITION TO CHICAGO, SAID ADDITION BEING IN THE SOUTHWEST FRACTIONAL QUARTER OF SECTION 10, TOWNSHIP 39 NORTH, RANGE 14 EAST OF THE THIRD PRINCIPAL MERIDIAN, IN COOK COUNTY, ILLINOIS, ACCORDING TO THE PLAT THEREOF RECORDED MARCH 4, 2003 AS DOCUMENT 0030301045, SAID PART OF LOT 13 LYING ABOVE A HORIZONTAL PLANE OF 56.00 FEET ABOVE CHICAGO CITY DATUM AND LYING WITHIN THE BOUNDARIES, PROJECTED VERTICALLY, OF SAID PART OF LOT 13 BOUNDED AND DESCRIBED AS FOLLOWS:

BEGINNING AT THE NORTHWEST CORNER OF LOT 13 (SAID CORNER ALSO BEING ON THE EAST RIGHT OF WAY LINE OF N. FIELD BOULEVARD BEING 116.00 FEET WIDE) IN SAID LAKESHORE EAST SUBDIVISION; THENCE SOUTH 89 DEGREES 53 MINUTES 29 SECONDS EAST ALONG THE NORTH LINE OF LOT 13 A DISTANCE OF 170.00 FEET; THENCE SOUTH 00 DEGREE 06 MINUTES 31 SECONDS WEST ALONG A LINE PERPENDICULAR TO SAID NORTH LINE, A DISTANCE OF 35.00 FEET; THENCE NORTH 89 DEGREES 53 MINUTES 29 SECONDS WEST ALONG A LINE SOUTH OF AND PARALLEL WITH SAID NORTH LINE, A DISTANCE OF 170.00 FEET TO THE WEST LINE OF SAID LOT 13, ALSO BEING SAID EAST LINE OF N. FIELD BOULEVARD; THENCE NORTH 00 DEGREE 06 MINUTES 31 SECONDS EAST ALONG SAID WEST LINE, A DISTANCE OF 35.00 FEET TO THE POINT OF BEGINNING, ALL IN COOK COUNTY, ILLINOIS, SAID ABOVE PARCEL CONTAINING 5,950 SQUARE FEET, 0.136 ACRES, MORE OR LESS.


EXHIBIT 3 TO ORDINANCE EXHIBIT "F"

PLAT OF EASEMENT

CITY- DEPT. OF FINANCE

CDOT

COOK COUNTY

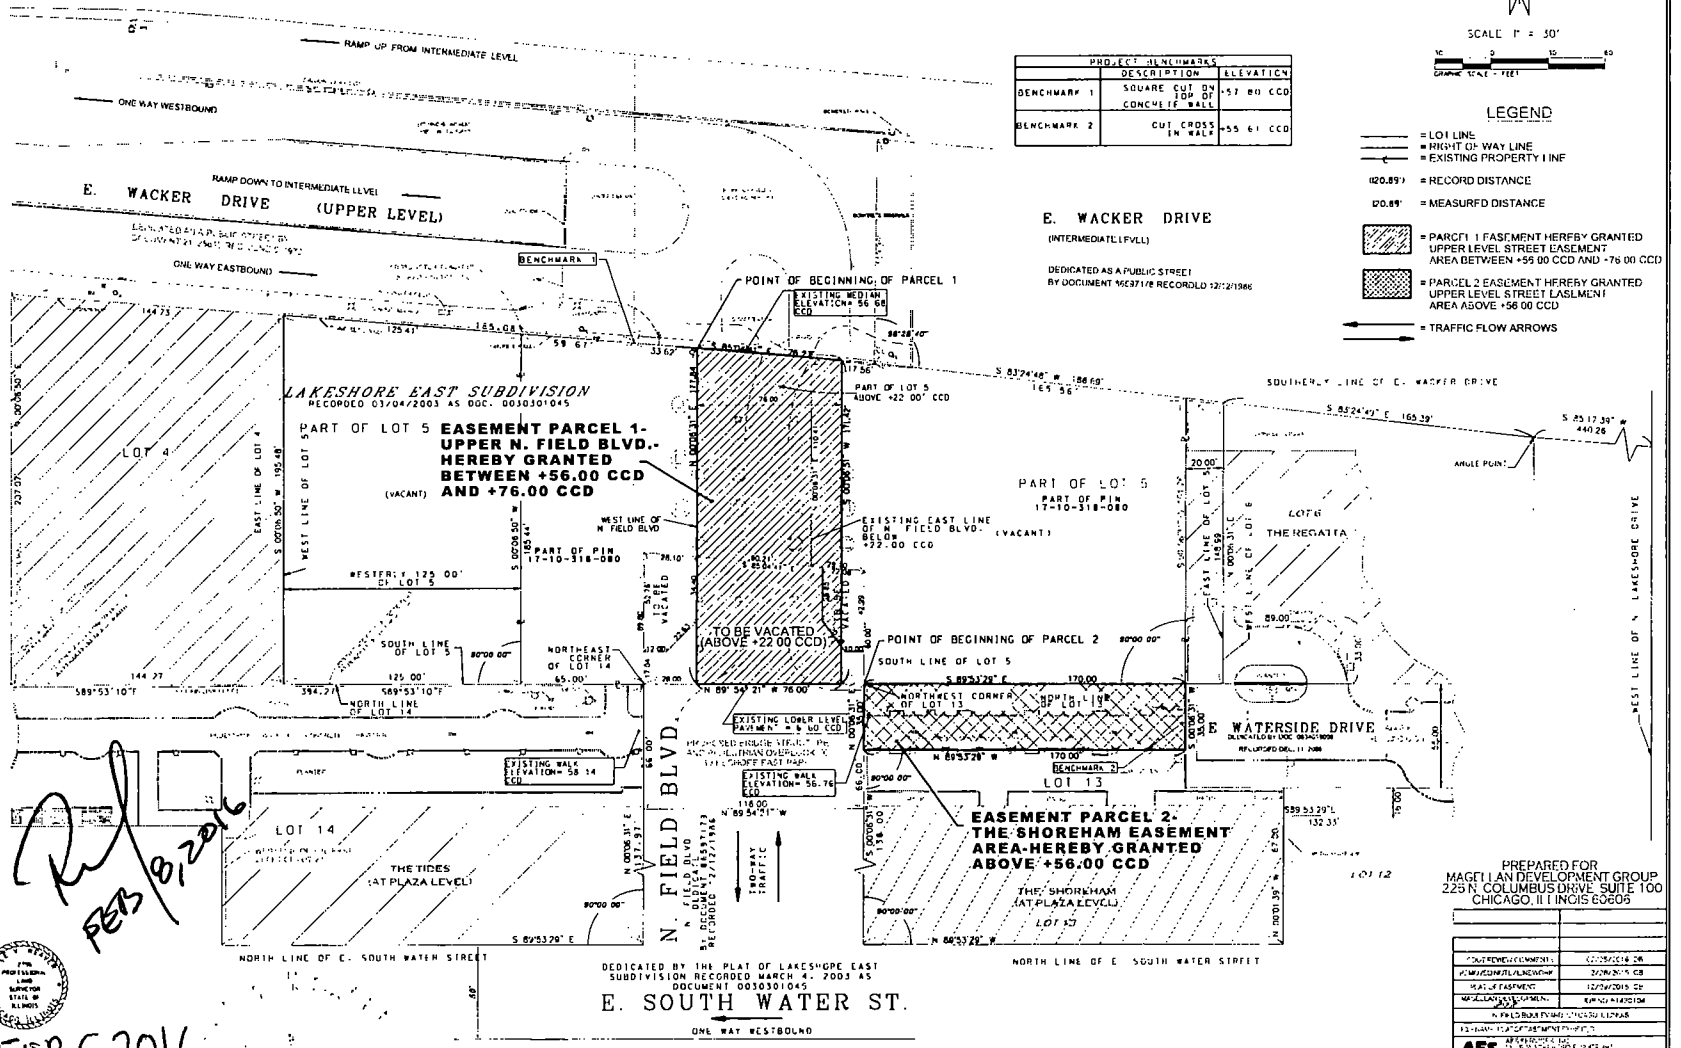

PROJECT BENCHMARKS		
	DESCRIPTION	ELEVATION
BENCHMARK 1	SQUARE CUT ON TOP OF CONCRETE WALL	+57.80 CCD
BENCHMARK 2	CUT CROSS IN WALL	+55.61 CCD

LEGEND

= LOT LINE
= RIGHT OF WAY LINE
= EXISTING PROPERTY LINE
(120.89') = RECORD DISTANCE
120.89' = MEASURED DISTANCE
= PARCEL 1 EASEMENT HEREBY GRANTED UPPER LEVEL STREET EASEMENT AREA BETWEEN +56.00 CCD AND +76.00 CCD
= PARCEL 2 EASEMENT HEREBY GRANTED UPPER LEVEL STREET EASEMENT AREA ABOVE +56.00 CCD
= TRAFFIC FLOW ARROWS

NOTES

BEARINGS AS SHOWN HEREON ARE IN ACCORDANCE WITH THE BEARINGS ESTABLISHED IN LAKESHORE EAST SUBDIVISION, RECORDED MARCH 04, 2003 AS DOCUMENT 0030301045. DISTANCES SHOWN HEREON ARE BOTH RECORD AND MEASURED.

ELEVATIONS SHOWN HEREON ARE WITH RESPECT TO CHICAGO CITY DATUM (C.C.D.)

SUBJECT PROPERTY IS LOCATED IN RESIDENTIAL-BUSINESS PLANNED DEVELOPMENT NO. 70, SUBAREA E.

THE LOWER LIMITS OF THAT PORTION OF LOT 5 LOCATED OVER EXISTING N. FIELD BOULEVARD IS 22.00 FEET ABOVE CHICAGO CITY DATUM.

THE FUTURE CAISSON, COLUMN AND OTHER IMPROVEMENT LOCATIONS SHOWN HEREON ARE PROPOSED LOCATIONS THAT ARE SUBJECT TO LATER REVIEW AND APPROVAL BY CDOT AS PROVIDED IN THE EASEMENT AGREEMENT.

ALL DISTANCES SHOWN HEREON ARE IN FEET AND DECIMAL PARTS THEREOF. NO DIMENSIONS SHALL BE ASSUMED BY SCALE MEASUREMENTS UPON THIS PLAT.

WITH RESPECT TO THE PARCELS SHOWN HEREON NO PERMANENT SURVEY MONUMENTS WERE ESTABLISHED AT THIS TIME DUE TO CURRENT FIELD CONDITIONS. SUITABLE CONTROL POINTS AND VALUES WERE GIVEN TO THE CONTRACTOR FOR THE PURPOSE OF EXCAVATION AND CAISSON LAYOUT. ADDITIONAL CONTROL POINTS AND PROPERTY CORNERS WILL NEED TO BE ESTABLISHED BEFORE IMPROVEMENTS TO THE RIGHT OF WAY ARE MADE.

STATE OF ILLINOIS)
COUNTY OF COOK) SS

I, DALE V. WEAVER, AN ILLINOIS PROFESSIONAL LAND SURVEYOR HEREBY CERTIFY THAT I HAVE SURVEYED THE ABOVE DESCRIBED PROPERTY AND THAT THE PLAT HEREON DRAWN IS A CORRECT REPRESENTATION OF SAID SURVEY.

FIELD WORK COMPLETED ON NOVEMBER 16, 2015.

SIGNED ON FEB 01, 2016

BY: _____

ILLINOIS PROFESSIONAL LAND SURVEYOR NO. 2396
MY LICENSE EXPIRES NOVEMBER 30, 2016
THIS PROFESSIONAL SERVICE CONFORMS TO THE CURRENT MINIMUM STANDARDS FOR A BOUNDARY SURVEY.

FEB 5, 2016

CDOT# 10-42-15-3722

PREPARED FOR
MAGELLAN DEVELOPMENT GROUP
225 N. COLUMBUS DRIVE, SUITE 100
CHICAGO, ILLINOIS 60606


PRELIMINARY COMMENTS	12/28/2015 DR
PRELIMINARY SUBMITTAL	12/28/2015 CB
PLAT OF EASEMENT	12/28/2015 DR
MISCELLANEOUS COMMENTS	REVISED 1/19/2016

AES
ACSECT.COM

SHEET 1 OF 2

EXHIBIT 3 TO ORDINANCE EXHIBIT "F"

PLAT OF EASEMENT

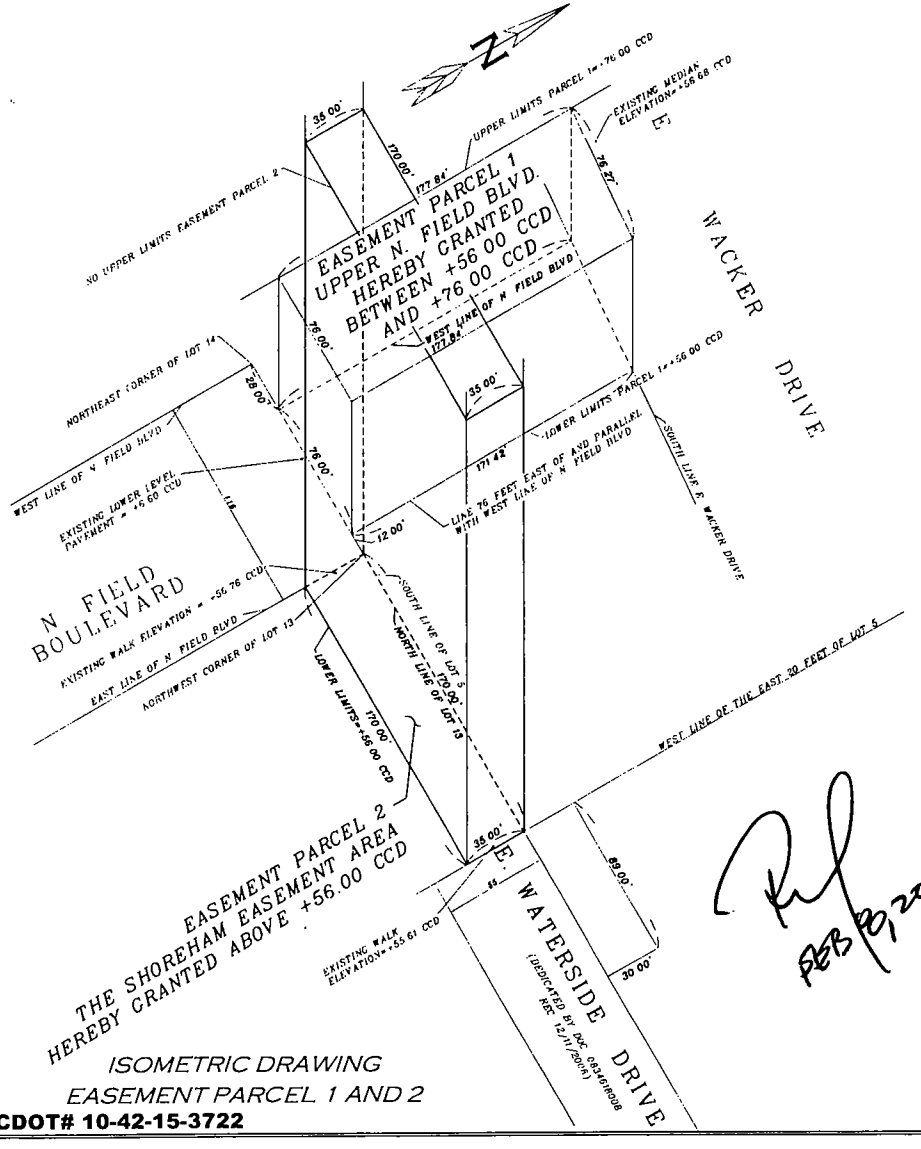

ISOMETRIC DRAWING
EASEMENT PARCEL 1 AND 2

CDOT# 10-42-15-3722

EASEMENT PARCEL 1- UPPER N. FIELD BOULEVARD

THAT PART OF LOT 5 TOGETHER WITH THAT PART OF VACATED N. FIELD BOULEVARD, 116.00 FEET WIDE, ADJACENT TO AND ADJOINING SAID LOT 5, ALL IN LAKESHORE EAST SUBDIVISION, BEING A SUBDIVISION OF PART OF THE UNSUBDIVIDED LANDS LYING EAST OF AND ADJOINING FORT DEARBORN ADDITION TO CHICAGO, SAID ADDITION BEING IN THE SOUTHWEST FRACTIONAL QUARTER OF SECTION 10, TOWNSHIP 39 NORTH, RANGE 14 EAST OF THE THIRD PRINCIPAL MERIDIAN, IN COOK COUNTY, ILLINOIS, ACCORDING TO THE PLAT THEREOF RECORDED MARCH 4, 2003 AS DOCUMENT 0030301045, SAID PARTS LYING ABOVE A HORIZONTAL PLANE HAVING AN ELEVATION OF 56.00 FEET ABOVE CHICAGO CITY DATUM AND LYING BELOW A HORIZONTAL PLANE HAVING AN ELEVATION OF 76.00 FEET ABOVE CHICAGO CITY DATUM AND LYING WITHIN THE BOUNDARIES. PROJECTED VERTICALLY, OF SAID PARTS TAKEN AS A WHOLE PARCEL BOUNDED AND DESCRIBED AS FOLLOWS: BEGINNING AT THE INTERSECTION OF THE WEST LINE OF N. FIELD BOULEVARD AS ESTABLISHED IN SAID LAKESHORE EAST SUBDIVISION WITH THE SOUTHERLY LINE OF E. WACKER DRIVE AS DEDICATED BY THE PLAT OF DEDICATION RECORDED DECEMBER 12, 1986 AS DOCUMENT 86597178; THENCE SOUTH 85 DEGREES 04 MINUTES 41 SECONDS EAST ALONG THE SOUTHERLY LINE OF E. WACKER DRIVE, A DISTANCE OF 76.27 FEET TO AN INTERSECTION WITH A LINE WHICH IS 76.00 FEET, MEASURED PERPENDICULARLY, EAST OF AND PARALLEL WITH SAID WEST LINE OF N. FIELD BOULEVARD; THENCE SOUTH 00 DEGREE 06 MINUTES 31 SECONDS WEST ALONG THE LAST DESCRIBED PARALLEL LINE, A DISTANCE OF 171.42 FEET TO AN INTERSECTION WITH A LINE WHICH BEGINS AT THE NORTHWEST CORNER OF LOT 13 IN SAID LAKESHORE EAST SUBDIVISION AND TERMINATES AT THE NORTHEAST CORNER OF LOT 14 IN SAID LAKESHORE EAST SUBDIVISION; THENCE NORTH 89 DEGREES 54 MINUTES 21 SECONDS WEST ALONG THE LINE CONNECTING SAID NORTHWEST CORNER OF LOT 13 WITH THE NORTHEAST CORNER OF SAID LOT 14, A DISTANCE OF 76.00 FEET TO AN INTERSECTION WITH THE SOUTHWARD EXTENSION OF SAID WEST LINE OF N FIELD BOULEVARD; THENCE NORTH 00 DEGREE 06 MINUTES 31 SECONDS EAST ALONG SAID SOUTHWARD EXTENSION AND ALONG SAID WEST LINE OF N. FIELD BOULEVARD, A DISTANCE OF 177 84 FEET TO THE POINT OF BEGINNING, ALL IN COOK COUNTY, ILLINOIS, SAID ABOVE DESCRIBED PARCEL CONTAINING 13,272 SQUARE FEET, 0 305 ACRES, 265,440 CUBIC FEET, MORE OR LESS.

EASEMENT PARCEL 2- THE SHOREHAM EASEMENT AREA

THAT PART OF LOT 13 IN LAKESHORE EAST SUBDIVISION, BEING A SUBDIVISION OF PART OF UNSUBDIVIDED LANDS LYING EAST OF AND ADJOINING FORT DEARBORN ADDITION TO CHICAGO, SAID ADDITION BEING IN THE SOUTHWEST FRACTIONAL QUARTER OF SECTION 10, TOWNSHIP 39 NORTH, RANGE 14 EAST OF THE THIRD PRINCIPAL MERIDIAN, IN COOK COUNTY, ILLINOIS, ACCORDING TO THE PLAT THEREOF RECORDED MARCH 4, 2003 AS DOCUMENT 0030301045, SAID PART OF LOT 13 LYING ABOVE A HORIZONTAL PLANE OF 56.00 FEET ABOVE CHICAGO CITY DATUM AND LYING WITHIN THE BOUNDARIES. PROJECTED VERTICALLY, OF SAID PART OF LOT 13 BOUNDED AND DESCRIBED AS FOLLOWS:BEGINNING AT THE NORTHWEST CORNER OF LOT 13 (SAID CORNER ALSO BEING ON THE EAST RIGHT OF WAY LINE OF N. FIELD BOULEVARD BEING 116.00 FEET WIDE) IN SAID LAKESHORE EAST SUBDIVISION; THENCE SOUTH 89 DEGREES 53 MINUTES 29 SECONDS EAST ALONG THE NORTH LINE OF LOT 13 A DISTANCE OF 170.00 FEET, THENCE SOUTH 00 DEGREE 06 MINUTES 31 SECONDS WEST ALONG A LINE PERPENDICULAR TO SAID NORTH LINE, A DISTANCE OF 35 00 FEET, THENCE NORTH 89 DEGREES 53 MINUTES 29 SECONDS WEST ALONG A LINE SOUTH OF AND PARALLEL WITH SAID NORTH LINE, A DISTANCE OF 170.00 FEET TO THE WEST LINE OF SAID LOT 13, ALSO BEING SAID EAST LINE OF N. FIELD BOULEVARD; THENCE NORTH 00 DEGREE 06 MINUTES 31 SECONDS EAST ALONG SAID WEST LINE, A DISTANCE OF 35.00 FEET TO THE POINT OF BEGINNING, ALL IN COOK COUNTY, ILLINOIS, SAID ABOVE PARCEL CONTAINING 5,950 SQUARE FEET, 0 136 ACRES, MORE OR LESS

FEB 29, 2016

PREPARED FOR
MAGELLAN DEVELOPMENT GROUP
225 N. COLUMBUS DRIVE, SUITE 100
CHICAGO, ILLINOIS 60606

CDOT REVIEW COMMENTS	02/29/2016 BR
PLAT OF EASEMENT (PUBLICATION)	12/21/2015 CG
PLAT OF EASEMENT	11/20/2015 CG
MAGELLAN DEVELOPMENT GROUP	JOB NO. 14-03-5705

N. FIELD BOULEVARD AND LAKESHORE EAST SUBDIVISION

PLAT OF EASEMENT (PUBLICATION)

AES ASSOCIATED ENGINEERING SERVICES, LTD.
111 W. WACKER DRIVE, SUITE 2100, CHICAGO, ILLINOIS 60601
PHONE: (312) 236-4334 FAX: (312) 236-4336 E-MAIL: AES@AESENGINEER.COM
ILLINOIS PROFESSIONAL DESIGN FIRM LICENSE NO. 184.002670

SHEET 2 OF 2

EXHIBIT 4-A

INSURANCE DURING WORK PERIOD

(Construction Insurance)

As and when required by the Agreement, Lakeshore East shall procure and maintain, or cause to be procured and maintained, at its own expense, policies of insurance specified below with insurance companies authorized to do business in the State of Illinois, covering all operations under this Agreement, whether performed by the Lakeshore East or its contractor or subcontractors ("Contractor"). The kinds and amounts of insurance required are as follows:

A. INSURANCE TO BE PROVIDED

1) Workers Compensation and Employers Liability

Workers Compensation Insurance, as prescribed by applicable law covering all employees who are to provide work under the Agreement and Employers Liability coverage with limits of not less than $1,000,000 (which limit can be met through combination of primary and umbrella) each accident, illness or disease.

2) Commercial General Liability (Primary and Umbrella)

Commercial General Liability Insurance or equivalent with limits of not less than $20,000,000 per occurrence for bodily injury, personal injury, and property damage liability, which limits can be met through combination of primary and umbrella insurance. Coverages must include the following: All premises and operations, products/completed operations (for a minimum of two (2) years following project completion), explosion, collapse, underground, separation of insureds, defense, and contractual liability (not to include Endorsement CG 21 39 or equivalent

The City of Chicago and Lakeshore East are to be named as additional insured's under the Contractor's and any subcontractor's policy. Such additional insured coverage shall be provided for the City of Chicago with respect to Contractor on ISO endorsement form CG2026 and with respect to Contractor's subcontractors, the forms CG 2010 and 2037 (or their equivalent) for ongoing operations or on a similar additional insured form acceptable to the City of Chicago. The additional insured coverage must not have any limiting endorsements or language under the policy such as but not limited to,

Contractor's sole negligence or the additional insured's vicarious liability. Contractor's liability insurance shall be primary without right of contribution by any other insurance or self-insurance maintained by or available to the City of Chicago and Lakeshore East. Contractor must ensure that the City of Chicago and Lakeshore East are additional insured's on insurance required from subcontractors.

Subcontractors performing work for the Contractor must maintain limits of not less than $2,000,000 with the same terms herein.

3) Owner's and Contractor's Protective Liability

With respect to the operations performed by Contractor, an Owner's and Contractor's Protective Liability policy designating the City of Chicago as named Insured must be provided with limits of not less than $2,000,000 per occurrence, combined single limit, for losses arising out of bodily Injuries or death of all persons and for damage to or destruction of property.

4) Automobile Liability (Primary and Umbrella)

When any motor vehicles (owned, non-owned and hired) are used in connection with work to be performed, the Contractor must provide Automobile Liability Insurance with limits of not less than $5,000,000 per occurrence for bodily injury and property damage. The City of Chicago and Lakeshore East are to be named as additional insured's on a primary, non-contributory basis.

Subcontractors performing work for the Contractor must maintain limits of not less than $1,000,000 with the same terms herein.

5) Builders Risk

When Contractor undertakes any construction, including improvements, betterments, and/or repairs, the Contractor must provide All Risk Builders Risk Insurance at replacement cost for materials, supplies, equipment, machinery and fixtures that are or will be part of the permanent facility/project. Coverages must include material stored off-site and in-transit, water including overflow, leakage, sewer backup or seepage, collapse, debris removal, damage to adjoining and existing property. The City of Chicago and Lakeshore East are to be named as loss payee with respect to property owned by the City of Chicago.

The Contractor is responsible for all loss or damage to City of Chicago and Lakeshore East property at full replacement cost that results from the work to be performed pursuant to the Agreement to which this exhibit is attached.

6) Professional Liability

When any architects, engineers, construction managers or other professional consultants engaged by Contractor to perform work in connection with the Agreement, Professional Liability Insurance covering acts, errors, or omissions must be maintained or cause to be maintained, with limits of not less than $2,000,000. Coverage must include pollution liability if environmental site assessments will be done. When policies are renewed or replaced, the policy retroactive date must coincide with, or precede start of work. A claims-made policy which is not renewed or replaced must have an extended reporting period of two (2) years.

Subconsultants performing professional services for the consultant must maintain limits of not less than $1,000,000 with the same terms herein.

The City of Chicago agrees that this requirement may be satisfied by the enrollment of the applicable architect, engineer, construction manager or other professional consultant in a project specific professional liability policy to be procured and maintained by Owner's architect.

7) Valuable Papers.

When any plans, designs, drawings, media, specification, data, records, reports specifications other documents are produced or used under the Agreement, Valuable Papers Insurance must be maintained in an amount to insure against any loss whatsoever, and must have limits sufficient to pay for the re-creation and reconstruction of such records. Such coverage may be satisfied by sublimit within the Contractor's Builder's Risk policy.

8) Contractors Pollution Liability

When any remediation work is performed which may cause a pollution exposure, Contractors Pollution Liability must be provided or cause to be provided, covering bodily injury, property damage and other losses caused by pollution conditions that arise from the Agreement to which this exhibit is attached with limits of not less than $2,000,000 per occurrence. Coverage must include completed operations, contractual liability, defense, excavation, environmental cleanup, remediation and disposal. When policies are renewed or replaced, the policy retroactive date must coincide with or precede start of work performed pursuant to the Agreement to which this exhibit is attached. A claims-made policy which is not renewed or replaced must have an extended reporting period of two (2) years. The City of Chicago and Lakeshore East are to be named as an additional insured's on a primary, non-contributory basis.

B. ADDITIONAL REQUIREMENTS

The Contractor must furnish the City of Chicago, Department of Transportation, Attn. Commissioner Office, 30 North LaSalle Street, Room 1100, Chicago, IL 60602, original Certificates of Insurance, or such similar evidence, to be in force on the date of Contractor's Contract, and Renewal Certificates of Insurance, or such similar evidence, if the coverages have an expiration or renewal date occurring during the term of its Contract. The receipt of any certificate does not constitute agreement by the City of Chicago that the insurance requirements set forth in this Exhibit have been fully met or that the insurance policies indicated on the certificate are in compliance with all Agreement requirements. The failure of the City of Chicago to obtain certificates or other insurance evidence from Contractor is not a waiver by the City of Chicago any requirements for the Contractor to obtain and maintain the specified coverages. The Contractor shall advise all insurers of the provisions of this Exhibit. Non-conforming insurance does not relieve Contractor of the obligation to provide insurance as specified herein. Nonfulfillment of the insurance conditions may constitute a violation of the Agreement to which this Exhibit is attached, and the City retains the right to stop work until proper evidence of insurance is provided.

The Contractor must provide for 60 days prior written notice to be given to the City of Chicago in the event coverage is substantially changed, canceled, or non-renewed.

Any deductibles or self -insured retentions on referenced insurance coverages must be borne by Contractor.

The Contractor waives and agrees to require their insurers to waive their rights of subrogation against the City of Chicago, its employees, elected officials, agents, or representatives and against Lakeshore East..

The coverages and limits furnished by Contractor in no way limit the Contractor's liabilities and responsibilities specified herein or by law.

Any insurance or self-insurance programs maintained by the City of Chicago and Lakeshore East do not contribute with insurance provided by the Contractor.

The required insurance to be carried is not limited by any limitations expressed in the indemnification language in this Agreement or any limitation placed on the indemnity in this Agreement given as a matter of law.

If the Contractor maintains higher limits than the minimums shown above, the City of Chicago and Lakeshore East requires and shall be entitled to coverage for the higher limits maintained by the Contractor. Any available insurance proceeds in excess of the specified minimum limits of insurance and coverage shall be available to the City of Chicago and Lakeshore East.

If Contractor is a joint venture or limited liability company, the insurance policies must name the joint venture or limited liability company as a named insured.

The Contractor must require all subcontractors to provide the insurance required herein, or Contractor may provide the coverages for subcontractors. All subcontractors are subject to the same insurance requirements of Contractor unless otherwise specified in this exhibit. Contractor must ensure that the City of Chicago is named as an additional insured on Endorsement CG 2010 and 2037 (or their equivalent)of the insurance required from subcontractors.

If Contractor or subcontractor desires additional coverages, the party desiring the additional coverages is responsible for the acquisition and cost.

Notwithstanding any provision in the Agreement to the contrary, the City of Chicago Risk Management Department maintains the right to reasonably modify, delete, alter or change these requirements to the extent commercially reasonably available at the time required.

EXHIBIT 4-B

INSURANCE AFTER WORK PERIOD

Post Construction/On-Going Operation

As and when required by the Agreement, Lakeshore East shall procure and maintain or cause to be procured and maintained, at its own expense policies of insurance specified below with insurance companies authorized to do business in the State of Illinois, covering all operations under this Agreement. The kinds and amounts of insurance required are as follows:

1) Workers Compensation and Employers Liability

If applicable, Workers Compensation Insurance, as prescribed by applicable law covering all employees who are to provide work under this Agreement and Employers Liability coverage with limits of not less than $500,000 each accident, illness or disease.

2) Commercial General Liability (Primary and Umbrella)

Commercial General Liability Insurance or equivalent with limits of not less than $5,000,000 per occurrence for bodily injury, personal injury, and property damage liability. Coverages must include the following: All premises and operations, products/completed operations, explosion, collapse, underground, separation of insureds, defense, and contractual liability (not to include Endorsement CG 21 39 or equivalent)

The City of Chicago is to be named as an additional insured under Lakeshore East's and any contractor's policy. Such additional insured coverage shall be provided on ISO endorsement form CG 2010 for ongoing operations or on a similar additional insured form acceptable to the City. The additional insured coverage must not have any limiting endorsements or language under the policy such as but not limited to, Lakeshore East's sole negligence or the additional insured's vicarious liability. Lakeshore East's liability insurance shall be primary without right of contribution by any other insurance or self-insurance maintained by or available to the City. Lakeshore East must ensure that the City is an additional insured on insurance required from contractors.

Contractors (Excluding Construction General Contractor) performing work for Lakeshore East must maintain limits of not less than $1,000,000 with the same terms herein.

3) Automobile Liability (Primary and Umbrella)

When any motor vehicles (owned, non-owned and hired) are used in connection with work to be performed, Lakeshore East must provide Automobile Liability Insurance with limits of not less than $2,000,000 per occurrence for bodily injury and property damage. The City of Chicago is to be named as an additional insured on a primary, non-contributory basis.

Contractors (Excluding Construction General Contractor) performing work for Lakeshore East must maintain limits of not less than $1,000,000 with the same terms herein.

4 Professional Liability

When any architects, engineers, construction managers or other professional consultants perform work or services in connection with this Agreement, Professional Liability Insurance covering act, errors or omissions must be maintained or must cause to be maintained, with limits of not less than $2,000,000. Coverage must include pollution liability if environmental site assessments will be done. When policies are renewed or replaced, the policy retroactive date must coincide with, or precede start of work. A claims-made policy which is not renewed or replaced must have an extended reporting period of two (2) years.

The City of Chicago agrees that this requirement may be satisfied by the enrollment of the applicable architect, engineer, construction manager or other professional consultant in a project specific professional liability policy to be procured and maintained by Owner's architect.

ADDITIONAL REQUIREMENTS

Prior to the use of the completed Upper Level Street, Lakeshore East must provide and cause its contractors to provide the City of Chicago, Department of Transportation, Attn. Commissioner Office, 30 North LaSalle Street, Room 1100, Chicago, IL 60602-2570, original Certificates of Insurance, or such similar evidence, to be in force on the date of this Agreement, and Renewal Certificates of Insurance, or such similar evidence, if the coverages have an expiration or renewal date occurring during the term of this Agreement. The receipt of any certificate does not constitute agreement by the City that the insurance requirements in the Agreement have been fully met or that the insurance policies indicated on the certificate are in compliance with all requirements of Agreement. The failure of the City to obtain certificates or other insurance evidence from Lakeshore East is not a waiver by the City of any requirements for Lakeshore East to obtain and maintain the specified coverages. Lakeshore East shall advise all insurers of the Agreement provisions regarding insurance. Non-conforming insurance does not relieve Lakeshore East of the obligation to provide insurance as specified herein. Nonfulfillment of the

insurance conditions may constitute a violation of the Agreement, and the City retains the right to stop work until proper evidence of insurance is provided.

Lakeshore East must provide for 30 days (or in the case of non-payment of premium, 10 days) prior written notice to be given to the City in the event coverage is substantially changed, canceled, or non-renewed.

Any deductibles or self -insured retentions on referenced insurance coverages must be borne by Lakeshore East and contractors.

Lakeshore East hereby waives and agrees to require their insurers to waive their rights of subrogation against the City of Chicago, its employees, elected officials, agents, or representatives.

The coverages and limits furnished by Lakeshore East in no way limit the Lakeshore East's liabilities and responsibilities specified within the Agreement or by law.

Any insurance or self-insurance programs maintained by the City of Chicago do not contribute with insurance provided by Lakeshore East under the Agreement.

The required insurance to be carried is not limited by any limitations expressed in the indemnification language in this Agreement or any limitation placed on the indemnity in this Agreement given as a matter of law.

If Lakeshore East maintains higher limits than the minimums shown above, the City requires and shall be entitled to coverage for the higher limits maintained by Lakeshore East. Any available insurance proceeds in excess of the specified minimum limits of insurance and coverage shall be available to the City.

If Lakeshore East is a joint venture or limited liability company, the insurance policies must name the joint venture or limited liability company as a named insured.

Lakeshore East must require contractors to provide the insurance required herein. All contractors are subject to the same insurance requirements of Lakeshore East unless otherwise specified in this Agreement. Lakeshore East must ensure the City is an additional insured on Endorsement CG 2010 of the insurance required from contractors.

Notwithstanding any provision in the Agreement to the contrary, the City of Chicago Risk Management Department maintains the right to reasonably modify, delete, alter or change these requirements to the extent commercially reasonably available at the time required.

Exhibit G
Agreement Regarding Water Management Facilities

PREPARED BY AND AFTER
RECORDING
RETURN TO:

AGREEMENT REGARDING WATER MANAGEMENT FACILITIES

This Agreement (the "Agreement") is entered into as of this _____day of _____ 20__, by and between the **CITY OF CHICAGO**, an Illinois home rule municipal corporation (the "City"), by and through its Department of Water Management ("DWM") and **LAKESHORE EAST LLC**, an Illinois limited liability company ("Lakeshore East").

Witnesseth:

WHEREAS, Lakeshore East is the current owner of parcels of property located at the intersection of Field Boulevard and Wacker Drive including vacated air rights located above dedicated Field Boulevard, all as more fully described on **Exhibit 1** which is attached and incorporated ("Lakeshore East Parcel"); and

WHEREAS, the City holds in trust for the people of the State of Illinois fee title in and to a certain dedicated public way adjacent to Lakeshore East Parcel known as E. Wacker Drive and North Field Boulevard in the City of Chicago, County of Cook and State of Illinois (the "Public Way"), including the portion of the Public Way described in **Exhibit 2** which is attached and incorporated ("Access Area"); and

WHEREAS, Lakeshore East, for itself and its successors, and/or assigns, intends to develop a building and improvements in and on the Lakeshore East Parcel, pursuant to and in compliance with Planned Development No.70 adopted by the City Council of the City of Chicago ("City Council") on December 9, 2015, and published in the Journal of Proceedings at pp. 15687-15826 ("Planned Development") (such building and improvements are referred to as the "Lakeshore East's Building"); and

WHEREAS, the Planned Development contemplates Lakeshore East making certain adjustments to the boundaries of the Public Way, constructing an Upper Level Street to connect Upper Wacker Drive to Upper Waterside Drive, and undertaking required work to utility and other public service facilities in connection with the construction and

installation of Lakeshore East's Building, including items described in **Exhibit 3** which is attached and incorporated ("Public Way Improvements"); and

WHEREAS, pursuant to the ordinance adopted on December 4, 2002 by City Council ("2002 Vacation Ordinance"), the City vacated portions of Field Boulevard above a specified limiting plane thereby transferring title to Lakeshore East; and

WHEREAS, pursuant to the ordinance approved _____, 2016 ("2016 Vacation Ordinance"), the City vacated portions of Field Boulevard above a specified limiting plane thereby transferring title to Lakeshore East; and

WHEREAS, as a result of the vacations of areas that were part of the Public Way prior to the 2002 Vacation Ordinance and prior to the 2016 Vacation Ordinance (collectively, the "Ordinances"), the City expects that it will incur certain increased costs and obligations with respect to the inspection, maintenance and improvement of utility and public service facilities below the areas vacated by the Ordinances located in the Access Areas as a result of reduced clearance to access DWM Facilities which clearance will be limited to the area below a height of +22'CCD; and

WHEREAS, in consideration of the City's approval of the 2016 Vacation Ordinance which will limit such access height to+22'CCD, Lakeshore East has agreed to perform certain additional obligations and assume the obligation to pay certain additional costs that would otherwise be the responsibility of the City;

NOW, THEREFORE, in consideration of mutual covenants herein contained, and other good and valuable consideration, the receipt and sufficiency of which are hereby acknowledged, the parties agree as follows:

1) Obligations for Work by or for Lakeshore East.

Lakeshore East will be responsible, at its sole cost, for relocating, replacing, rehabilitating, or installing all City owned or controlled sewer, water and related facilities ("DWM Facilities") in the Access Area to the extent required by Law, as defined below, in connection with construction or installation of Lakeshore East's Building, the Public Way Improvements, or any improvements, developments or other work necessitated thereby, including any such item requiring approval of the Commissioner of Water Management ("Commissioner") of the City ("Development DWM Facilities Work"). All such Development DWM Facilities Work must comply with all applicable federal, state and local laws, ordinances and regulations, judicial orders, and City rules regulations and standards ("Law").

2) Obligations for Access and Restoration Work

a. Access Work. Except in cases of Emergency/Non-compliance as defined below, in the event DWM requires access within the Access Area to inspect, install, repair, maintain, rehabilitate or replace DWM Facilities located in the Access Area, the City shall issue a

written notice to Lakeshore East not less than 30 days prior to the date such access is needed ("Access Notice"). The Access Notice shall provide a general description of the City's work to be performed and the specifications for the work necessary and appropriate to provide the City with sufficient construction access to the applicable DWM Facilities located within the Access Area, including excavation, exposure, shoring, protection, traffic control and other work reasonably required by DWM to provide construction access to the DWM Facilities ("Access Work"), along with the schedule for the Access Work, including the date by which access is required by DWM to perform its work and the estimated time when the required Restoration Work, as defined below, will need to be performed ("Access and Restoration Schedule"). Upon receipt of the Access Notice, Lakeshore East shall perform, or cause to be performed, including procuring and paying for all labor, equipment and materials, the Access Work in accordance with Law and the Access and Restoration Schedule.

b. Restoration Work. Upon receipt of a notice from the City that it has completed the work on or to the DWM Facilities as described above ("Restoration Notice"), Lakeshore East shall perform, or cause to be performed all actions necessary or appropriate, including procuring and paying for all labor, equipment and materials, to restore the Access Area to its prior condition, including backfilling, grading, removal of shoring, protection, traffic control and other temporary work, all as required by Law and City standards for such work ("Restoration Work"). Lakeshore East shall perform all of the Restoration Work in compliance with the Access and Restoration Notice, including the Access and Restoration Schedule, as it may be amended by the Restoration Notice, and in accordance with Law.

c. Permits. In accordance with the Access and Restoration Schedule, Lakeshore East shall apply for, secure and comply with all necessary building, public way and other permits required by Law for the Access Work and Restoration Work ("Permits") including those issued by City and those providing for traffic control. In addition to all obligations under the Permits, all Access Work and Restoration Work shall be subject to the City's right to monitor the work at all times and all Access Work and Restoration Work shall be performed to the reasonable satisfaction of the Commissioner of DWM.

d. Emergency or Non-compliance. Notwithstanding the foregoing, and subject to Section 7 below, in the event that either:

i) the condition of DWM Facilities in the Access Area raises or substantially contributes to a substantial risk of imminent injury or death of any person, or substantial damage to or destruction of property, or

ii) Lakeshore East has failed or refused to perform Access Work or Restoration Work in compliance with this Agreement ("Emergency or Non-compliance"), then City may provide such notice to Lakeshore East as is reasonable under the circumstances, including telephone and/or email notices. Upon receipt of such notice, Lakeshore East shall immediately take all actions to perform Access Work or Restoration Work necessary

or appropriate to address the Emergency or Non-compliance. Notwithstanding and concurrent with such notice, Lakeshore East shall take all actions necessary and appropriate to allow City access to the Access Areas to address the Emergency or Non-compliance. Should Lakeshore East not perform the Access Work and the Restoration Work as required in this Agreement, then Lakeshore East shall reimburse City for all its Access Work and Restoration Work costs incurred in connection with obtaining access to the DWM Facilities, backfilling and restoring, and addressing the Emergency or Non-compliance within ten (10) days of Lakeshore East's receipt of an invoice from City detailing such costs and demanding payment therefor by Lakeshore East. Following the City's notification to Lakeshore East that it has addressed the Emergency or Non-compliance, Lakeshore East shall then perform any Access Work or Restoration Work required under the standards set forth in Sections 2(a) and (b) above to the extent it has not been undertaken by the City in addressing the Emergency or Non-compliance.

In the event of an Emergency or Non-compliance, and the City undertakes actions to address the Emergency or Non-compliance as provided in this Section 2d, then to the extent provided by Law, the City will not be responsible for any damage to the Lakeshore East Parcel, Lakeshore East's Building, and any facilities, equipment or property located thereon and owned by Lakeshore East that is proximately caused by the City's actions to address the Emergency or Non-compliance, or by the corresponding work to the DWM Facilities, unless arising out of the gross negligence or intentionally tortious conduct of the City.

e. DWM Facilities. The parties acknowledge that the Access Work and Restoration Work as described in Sections 2a and 2b above do not include the obligation to perform the relocations, replacements, rehabilitations, installations or repairs of DWM facilities giving rise to such Access Work and Restorations Work. Further, the Development DWM Facilities Work as defined in Section 1 above includes only those relocations, replacements, rehabilitations, installations or repairs of the DWM Facilities as required by that Section and no other work.

3) Confirmation. Upon reasonable request by the other, City and Lakeshore East each agree to promptly execute a confirmation of the commencement, continuation or termination of the Access Work and Restoration Work.

4) Title. Lakeshore East warrants to the City that it has sufficient title and interest in and to the Lakeshore East Parcel to enter into this Agreement and bind the Lakeshore East Parcel to the obligations in this Agreement.

5) Indemnity. To the full extent of the Law, Lakeshore East hereby agrees to indemnify, hold harmless and defend City, its officials, officers, employees, and agents from and against any and all actual claims, demands, damages, lawsuits, legal proceedings, losses, liens, liabilities, judgments, orders or decrees, and all costs and expenses (including, without limitation, actual attorneys' fees, court costs, and other reasonable expenses related to litigation incurred in compliance with this Section 5)("Claims"), arising from or as a result of the death of, or any accident, injury, loss or damage whatsoever caused to any natural person, or the property of any person, arising out of, or occurring in any manner

relating to the performance or non-performance of the Access Work or Restoration Work, or the use of the Access Areas by Lakeshore East, its employees, agents, and contractors ("Lakeshore East Parties"). In the event City receives notice of a claim or initiation of any legal action against City or its agents that it desires to be covered by this indemnity, City shall notify Lakeshore East and tender said defense to Lakeshore East. In such event, Lakeshore East shall appear in City's name and shall vigorously defend such action or claim at Lakeshore East's own expense. City shall cooperate with Lakeshore East in the defense thereof; provided however, that following tender of the defense, City shall have the right at its own cost to participate in the defense with Lakeshore East in any such legal action, and no settlement of any such claim or actions shall be entered into by Lakeshore East that would impose obligations on, or have an adverse effect on, City without the consent of City, which consent shall not be unreasonably withheld or denied. This indemnity shall not be the exclusive remedy of the City, and City shall maintain whatever other right of indemnity it may have under common law, by statute, or by ordinance.

To the extent permissible by law, Lakeshore East waives any limits to the amount of its obligations to indemnify, defend or contribute to any sums due under any losses, including any claim by an employee of Lakeshore East that may be subject to the Workers Compensation Act, 820 ILCS 305/1 et seq or any other law or judicial decision (such as, Kotecki v. Cyclops Welding Corporation, 146 Ill. 2d 155 (1991).

The provisions of this Section 5 shall survive any termination of this Agreement but it shall not apply to Claims arising from performance or non-performance of the Access Work or Restoration Work, or the use of the Access Areas by Lakeshore East Parties that occurs after such termination.

6) Insurance during Access Work or Restoration Work. Prior to the commencement of any Access Work or Restoration Work, the Lakeshore East shall procure and maintain, at all times and continuing until the completion of such Access Work and Restoration Work, including any period when any contractor is required to return to complete or correct such work ("Work Period"), all of the types and coverages of insurance specified in **Exhibit 3** which is attached and incorporated.

7) Notices. Except in case of Emergency or Non-compliance described above in Section 2(d) above, any and all notices or other communications required or permitted pursuant hereto shall be in writing and shall be deemed to have been given upon receipt. In addition, Lakeshore East agrees to update the names, addresses and other contact information in a timely fashion so as to ensure that all notices, including Access Notices and Restoration Notices, are received promptly.

Notices shall be addressed to Lakeshore East and City at their respective addresses set forth below, or to such substitute address as Lakeshore East or City may have designated by notice in accordance herewith:

If to City, at:

City of Chicago

Department of Water Management
1000 E. Ohio Street
Chicago, IL 60611
Attn: Commissioner

With a copy to:

City of Chicago

Department of Law
121 North LaSalle Street, Room 600
Chicago, Illinois 60602
Attn: Deputy Corporation Counsel
Real Estate and Land Use Division

If to Lakeshore East:

Manager
Lakeshore East LLC
225 N. Columbus Drive
Suite 100
Chicago, IL 60601
Phone: (312) 642-8869
Fax: (312) 642-2773

With a copy to:

Chris Leach, Esq.
John J. George
Schuyler, Roche & Crisham, P.C
Two Prudential Plaza
180 N. Stetson Avenue
Suite 3700
Chicago, Illinois 60601

Names, titles and Addresses shall be deemed changed only upon service of notice in accordance with this Section.

8) Illinois Law. This Agreement has been negotiated, executed and delivered at Chicago, Illinois and shall be construed and enforced in accordance with the laws of Illinois, including the law of public trust with respect to the use and occupation of the Public Way.

9) Partial Invalidity. If any clause, sentence or other portion of this Agreement shall become illegal, null or void for any reason, or shall be held by any court of competent jurisdiction to be so, the remaining portion hereof shall remain in full force and effect.

10) Runs with the Land. All provisions hereof, including the benefits and burdens, shall run with the land of Lakeshore East Parcel and the Public Way, including the Access Area,

and shall be binding upon and enforceable by, and shall inure to the benefit of City and Lakeshore East and their respective successors and assigns. Upon a bona fide conveyance of all right, title and interest in the Lakeshore East Parcel to a successor owner, all obligations of performance from and after the date of conveyance shall be enforceable against the transferee and not against the transferor.

11) No Third-Party Beneficiaries. The Access is intended solely for the benefit of the parties. No other person or entity shall have any rights hereunder nor may such person enforce any of the terms or be entitled to any of the benefits hereof.

12) Force Majeure. The period within which a party is required to perform an obligation hereunder shall be extended to the extent caused by Unavoidable Delays commencing on the date that such party delivers to the other party to which the obligation is owed a written notice describing in detail the Unavoidable Delay and its specific effect on such party's ability to perform the obligation. As used herein "Unavoidable Delays" shall mean delays due to strikes, lockouts, labor troubles, inability to procure labor or materials or reasonable substitutes therefor, failure of power, fire or other casualty damage, war or civil disorder, or other causes beyond the reasonable control of the party delayed; provided Unavoidable Delays hereunder shall not include delays resulting from changes in economic or market conditions, or financial or internal problems of the parties. This section shall not apply to any obligation stated with respect to an "Emergency or Non-compliance" as provided in Section 2.d of this Agreement, nor to the obligation to indemnify as provided in Section 5 of this Agreement, any obligation to pay money, or any obligation or problems that can be reasonably satisfied by the payment of money.

In Witness Whereof, Lakeshore East and City have caused this Agreement to be executed by their duly authorized officers, as of the day and year first written above.

Lakeshore East LLC, an Illinois limited liability company

By: _____
Name: _____
Title: _____

City of Chicago, an Illinois home rule municipality

By: _____
Name: _____
Title: Commissioner of Water Management

Approved As To Form And Legality:

By: _____
Name: _____
Title: Special Assistant Corporation Counsel

STATE OF ILLINOIS)
) SS
COUNTY OF COOK)

I, _____, a Notary Public in and for said County, in the State aforesaid, DO HEREBY CERTIFY, that _____, _____ of LAKESHORE EAST LLC, an Illinois limited liability company, who is personally known to me to be the same person whose name is subscribed to the foregoing instrument, appeared before me this day in person and acknowledged that he/she signed and delivered the said instrument as his/her own free and voluntary act and as the free and voluntary act of said entity, for the uses and purposes therein set forth.

GIVEN under my hand and notarial seal, this ____ day of _____, 20__.

	_____ Notary Public
My Commission Expires:_____	

STATE OF ILLINOIS)
) SS
COUNTY OF COOK)

I, _____, a Notary Public in and for said County, in the State aforesaid, DO HEREBY CERTIFY, that Rebekah Scheinfeld, Commissioner of Transportation of THE CITY OF CHICAGO, an Illinois home rule municipality, who is personally known to me to be the same person whose name is subscribed to the foregoing instrument, appeared before me this day in person and acknowledged that she signed and delivered the said instrument as her own free and voluntary act and as the free and voluntary act of said entity, for the uses and purposes therein set forth.

GIVEN under my hand and notarial seal, this ____ day of _____, 20__.

	_____ Notary Public
My Commission Expires:_____	

EXHIBIT 1

LEGAL DESCRIPTION OF GRANTEE'S PARCEL

PARCEL 1

LOT 5 (EXCEPT THE EAST 20.00 FEET AND THE WEST 125.00 FEET THEREOF) IN LAKESHORE EAST SUBDIVISION, BEING A SUBDIVISION OF PART OF THE UNSUBDIVIDED LANDS LYING EAST OF AND ADJOINING FORT DEARBORN ADDITION TO CHICAGO, SAID ADDITION BEING IN THE SOUTHWEST FRACTIONAL QUARTER OF SECTION 10, TOWNSHIP 39 NORTH, RANGE 14 EAST OF THE THIRD PRINCIPAL MERIDIAN, IN COOK COUNTY, ILLINOIS, ACCORDING TO THE PLAT THEREOF RECORDED MARCH 4, 2003 AS DOCUMENT 0030301045, IN COOK COUNTY, ILLINOIS, AND ALSO EXCEPT THAT PART OF LOT 5 LYING BELOW A HORIZONTAL PLANE HAVING AN ELEVATION OF 22.00 FEET ABOVE CHICAGO CITY DATUM AND LYING WITHIN THE BOUNDARIES, PROJECTED VERTICALLY, OF THAT PART OF SAID LOT 5 BOUNDED AND DESCRIBED AS FOLLOWS:

BEGINNING AT THE INTERSECTION OF THE EAST LINE OF N. FIELD BOULEVARD AS ESTABLISHED IN SAID LAKESHORE EAST SUBDIVISION WITH THE SOUTHERLY LINE OF E. WACKER DRIVE AS DEDICATED BY THE PLAT OF DEDICATION RECORDED DECEMBER 12, 1986 AS DOCUMENT 86597178; THENCE SOUTH 00 DEGREE 06 MINUTES 31 SECONDS WEST ALONG SAID EAST LINE OF N. FIELD BOULEVARD, A DISTANCE OF 110.41 FEET TO AN ANGLE POINT IN SAID EAST LINE, SAID ANGLE POINT BEING ALSO AN ANGLE POINT IN THAT PART OF SAID LOT 5, LYING EAST OF SAID EAST LINE OF N. FIELD BOULEVARD; THENCE SOUTH 85 DEGREES 04 MINUTES 41 SECONDS EAST, ALONG SAID EASTERLY LINE OF N. FIELD BOULEVARD AS ESTABLISHED BY SAID LAKESHORE EAST SUBDIVISION, A DISTANCE OF 6.02 FEET TO AN INTERSECTION WITH A LINE 6.00 FEET EAST OF AND PARALLEL WITH SAID EAST LINE OF N. FIELD BOULEVARD AS HERETOFORE DESCRIBED; THENCE NORTH 00 DEGREE 06 MINUTES 31 SECONDS EAST ALONG SAID PARALLEL LINE, A DISTANCE OF 103.50 FEET; THENCE NORTH 31 DEGREES 12 MINUTES 58 SECONDS EAST, A DISTANCE OF 7.67 FEET TO AN INTERSECTION WITH SAID SOUTHERLY LINE OF E. WACKER DRIVE; THENCE NORTH 85 DEGREES 04 MINUTES 41 SECONDS WEST ALONG SAID SOUTHERLY LINE, A DISTANCE OF 10.00 FEET TO THE POINT OF BEGINNING, ALL IN COOK COUNTY, ILLINOIS.

AND ALSO EXCEPTING THAT PART OF LOT 5 IN LAKESHORE EAST SUBDIVISION, BEING A SUBDIVISION OF PART OF THE UNSUBDIVIDED LANDS LYING EAST OF AND ADJOINING FORT DEARBORN ADDITION TO CHICAGO, SAID ADDITION BEING IN THE SOUTHWEST FRACTIONAL QUARTER OF SECTION 10, TOWNSHIP 39 NORTH, RANGE 14, EAST OF THE THIRD PRINCIPAL MERIDIAN, IN COOK COUNTY, ILLINOIS, ACCORDING TO THE PLAT THEREOF RECORDED MARCH 4, 2003 AS DOCUMENT 0030301045, SAID PARCEL OF LAND LYING BELOW A HORIZONTAL PLANE HAVING AN ELEVATION OF 22.00 FEET ABOVE CHICAGO CITY DATUM AND LYING WITHIN THE BOUNDARIES, PROJECTED VERTICALLY, OF THAT PART OF SAID LOT 5 BOUNDED AND DESCRIBED AS FOLLOWS:

BEGINNING AT THE INTERSECTION OF THE WEST LINE OF N. FIELD BOULEVARD AS ESTABLISHED IN SAID LAKESHORE EAST SUBDIVISION WITH THE SOUTHERLY LINE OF E. WACKER DRIVE AS DEDICATED BY THE PLAT OF DEDICATION RECORDED DECEMBER 12, 1986 AS DOCUMENT 86597178; THENCE SOUTH 00 DEGREE 06 MINUTES 31 SECONDS WEST ALONG SAID WEST LINE OF N. FIELD BOULEVARD, A DISTANCE OF 15.05 FEET; THENCE NORTH 34 DEGREES 53 MINUTES 29 SECONDS WEST, A DISTANCE OF 19.53 FEET TO AN INTERSECTION WITH SAID SOUTHERLY LINE OF E. WACKER DRIVE; THENCE SOUTH 85 DEGREES 04 MINUTES 41 SECONDS EAST ALONG SAID SOUTHERLY LINE, A DISTANCE OF 11.24 FEET TO THE POINT OF BEGINNING, ALL IN COOK COUNTY, ILLINOIS.

PARCEL 2

THAT PART OF N. FIELD BOULEVARD, 116.00 FEET WIDE, AS SAID N. FIELD BOULEVARD WAS ESTABLISHED BY THE PLAT OF LAKESHORE EAST SUBDIVISION, BEING A SUBDIVISION OF PART OF UNSUBDIVIDED LANDS LYING EAST OF AND ADJOINING FORT DEARBORN ADDITION TO CHICAGO, SAID ADDITION BEING IN THE SOUTHWEST FRACTIONAL QUARTER OF SECTION 10, TOWNSHIP 39 NORTH, RANGE 14 EAST OF THE THIRD PRINCIPAL MERIDIAN, IN COOK COUNTY, ILLINOIS, ACCORDING TO THE PLAT THEREOF RECORDED MARCH 4, 2003 AS DOCUMENT 0030301045, SAID PART OF N. FIELD BOULEVARD BOUNDED AND DESCRIBED AS FOLLOWS:

COMMENCING AT THE INTERSECTION OF THE WEST LINE OF N. FIELD BOULEVARD AS ESTABLISHED IN SAID LAKESHORE EAST SUBDIVISION WITH THE SOUTHERLY LINE OF E. WACKER DRIVE AS DEDICATED BY THE PLAT OF DEDICATION RECORDED DECEMBER 12, 1986 AS DOCUMENT 86597178; THENCE SOUTH 00 DEGREE 06 MINUTES 31 SECONDS WEST, ALONG SAID WEST LINE OF N. FIELD BOULEVARD (SAID N. FIELD BOULEVARD BEING HERE

60.00 FEET WIDE), A DISTANCE OF 110.41 FEET TO THE POINT OF BEGINNING OF THE HEREINAFTER DESCRIBED PARCEL; THENCE SOUTH 00 DEGREE 06 MINUTES 31 SECONDS WEST, ALONG THE SOUTHWARD EXTENSION OF SAID WEST LINE OF N. FIELD BOULEVARD, A DISTANCE OF 34.40 FEET; THENCE SOUTH 45 DEGREES 06 MINUTES 31 SECONDS WEST, A DISTANCE OF 22.63 FEET; THENCE NORTH 89 DEGREES 53 MINUTES 29 SECONDS WEST ALONG A LINE PERPENDICULAR TO SAID WEST LINE OF N. FIELD BOULEVARD, A DISTANCE OF 12.00 FEET TO AN INTERSECTION WITH THE WEST LINE OF N. FIELD BOULEVARD, 116.00 FEET WIDE AS ESTABLISHED BY SAID LAKESHORE EAST SUBDIVISION; THENCE NORTH 00 DEGREE 06 MINUTES 31 SECONDS EAST ALONG SAID WEST LINE, A DISTANCE OF 52.76; THENCE SOUTH 85 DEGREES 04 MINUTES 41 SECONDS EAST, A DISTANCE OF 28.10 FEET TO THE POINT OF BEGINNING, ALL IN COOK COUNTY, ILLINOIS, SAID ABOVE DESCRIBED PARCEL CONTAINING 1,316 SQUARE FEET, 0.030 ACRES, MORE OR LESS.

PARCEL 3

THAT PART OF N. FIELD BOULEVARD 116.00 FEET WIDE, AS SAID N. FIELD BOULEVARD WAS ESTABLISHED BY THE PLAT OF LAKESHORE EAST SUBDIVISION, BEING A SUBDIVISION OF PART OF UNSUBDIVIDED LANDS LYING EAST OF AND ADJOINING FORT DEARBORN ADDITION TO CHICAGO, SAID ADDITION BEING IN THE SOUTHWEST FRACTIONAL QUARTER OF SECTION 10, TOWNSHIP 39 NORTH, RANGE 14 EAST OF THE THIRD PRINCIPAL MERIDIAN, IN COOK COUNTY, ILLINOIS, ACCORDING TO THE PLAT THEREOF RECORDED MARCH 4, 2003 AS DOCUMENT 0030301045, SAID PART OF N. FIELD BOULEVARD BOUNDED AND DESCRIBED AS FOLLOWS:

COMMENCING AT THE INTERSECTION OF THE EAST LINE OF N. FIELD BOULEVARD AS ESTABLISHED IN SAID LAKESHORE EAST SUBDIVISION WITH THE SOUTHERLY LINE OF E. WACKER DRIVE AS DEDICATED BY THE PLAT OF DEDICATION RECORDED DECEMBER 12, 1986 AS DOCUMENT 86597178; THENCE SOUTH 00 DEGREE 06 MINUTES 31 SECONDS WEST, ALONG SAID EAST LINE OF N. FIELD BOULEVARD (SAID N. FIELD BOULEVARD BEING HERE 60.00 FEET WIDE) A DISTANCE OF 110.41 FEET; THENCE SOUTH 85 DEGREES 04 MINUTES 41 SECONDS EAST, A DISTANCE OF 6.02 FEET TO AN INTERSECTION WITH A LINE 6.00 FEET EAST OF AND PARALLEL WITH SAID EAST LINE OF N. FIELD BOULEVARD AND THE POINT OF BEGINNING OF THE HEREINAFTER DESCRIBED PARCEL; THENCE SOUTH 85 DEGREES 04 MINUTES 41 SECONDS EAST, A DISTANCE OF 22.08 FEET TO AN INTERSECTION WITH THE EAST LINE OF N. FIELD BOULEVARD, 116.00 FEET WIDE AS ESTABLISHED

BY SAID LAKESHORE EAST SUBDIVISION; THENCE SOUTH 00 DEGREE 06 MINUTES 31 SECONDS WEST ALONG SAID EAST LINE, A DISTANCE OF 42.99 FEET; THENCE NORTH 89 DEGREES 53 MINUTES 29 SECONDS WEST ALONG A LINE PERPENDICULAR TO SAID EAST LINE, A DISTANCE OF 10.00 FEET; THENCE NORTH 36 DEGREES 45 MINUTES 40 SECONDS WEST, A DISTANCE OF 20.00 FEET TO AN INTERSECTION WITH THE SOUTHWARD EXTENSION OF A LINE 6.00 FEET EAST OF AND PARALLEL WITH SAID EAST LINE OF N. FIELD BOULEVARD, 60.00 FEET WIDE; THENCE NORTH 00 DEGREE 06 MINUTES 31 SECONDS EAST ALONG SAID SOUTHWARD EXTENSION, A DISTANCE OF 28.85 FEET TO THE POINT OF BEGINNING, ALL IN COOK COUNTY, ILLINOIS, SAID ABOVE DESCRIBED PARCEL CONTAINING 870 SQUARE FEET, 0.020 ACRES, MORE OR LESS.

PARCEL 4

THAT PART OF N. FIELD BOULEVARD, 116.00 FEET WIDE, AS SAID N. FIELD BOULEVARD WAS ESTABLISHED BY THE PLAT OF LAKESHORE EAST SUBDIVISION, BEING A SUBDIVISION OF PART OF UNSUBDIVIDED LANDS LYING EAST OF AND ADJOINING FORT DEARBORN ADDITION TO CHICAGO, SAID ADDITION BEING IN THE SOUTHWEST FRACTIONAL QUARTER OF SECTION 10, TOWNSHIP 39 NORTH, RANGE 14 EAST OF THE THIRD PRINCIPAL MERIDIAN, IN COOK COUNTY, ILLINOIS, ACCORDING TO THE PLAT THEREOF RECORDED MARCH 4, 2003 AS DOCUMENT 0030301045, SAID PART OF N. FIELD BOULEVARD LYING ABOVE A HORIZONTAL PLANE HAVING AN ELEVATION OF 22.00 FEET ABOVE CHICAGO CITY DATUM AND LYING WITHIN THE BOUNDARIES, PROJECTED VERTICALLY, OF SAID PART OF N. FIELD BOULEVARD BOUNDED AND DESCRIBED AS FOLLOWS:

COMMENCING AT THE INTERSECTION OF THE EAST LINE OF N. FIELD BOULEVARD, 60.00 FEET WIDE, AS ESTABLISHED IN SAID LAKESHORE EAST SUBDIVISION WITH THE SOUTHERLY LINE OF E. WACKER DRIVE AS DEDICATED BY THE PLAT OF DEDICATION RECORDED DECEMBER 12, 1986 AS DOCUMENT 86597178; THENCE SOUTH 00 DEGREE 06 MINUTES 31 SECONDS WEST, ALONG THE EAST LINE OF N. FIELD BOULEVARD, A DISTANCE OF 110.41 FEET; THENCE SOUTH 85 DEGREES 04 MINUTES 41 SECONDS EAST, A DISTANCE OF 6.02 FEET TO AN INTERSECTION WITH A LINE 6.00 FEET EAST OF AND PARALLEL WITH SAID EAST LINE ON N. FIELD BOULEVARD, 60 FEET WIDE, AND THE POINT OF BEGINNING OF THE HEREINAFTER DESCRIBED PARCEL; THENCE SOUTH 00 DEGREE 06 MINUTES 31 SECONDS WEST ALONG THE SOUTHWARD EXTENSION OF THE LAST DESCRIBED PARALLEL LINE, A

DISTANCE OF 28.85 FEET; THENCE SOUTH 36 DEGREES 45 MINUTES 40 SECONDS EAST, A DISTANCE OF 20.00 FEET; THENCE SOUTH 89 DEGREES 53 MINUTES 29 SECONDS EAST ALONG A LINE PERPENDICULAR TO SAID EAST LINE OF N. FIELD BOULEVARD, A DISTANCE OF 10.00 FEET TO AN INTERSECTION WITH THE EAST LINE OF N. FIELD BOULEVARD, 116.00 FEET WIDE; THENCE SOUTH 00 DEGREE 06 MINUTES 31 SECONDS WEST ALONG SAID EAST LINE, A DISTANCE OF 17.01 FEET TO THE NORTHWEST CORNER OF LOT 13 IN SAID LAKESHORE EAST SUBDIVISION; THENCE NORTH 89 DEGREES 54 MINUTES 21 SECONDS WEST A DISTANCE OF 116.00 FEET TO THE NORTHEAST CORNER OF LOT 14 (SAID CORNER ALSO BEING ON THE WEST RIGHT OF WAY OF N. FIELD BOULEVARD, 116.00 FEET WIDE) IN SAID LAKESHORE EAST SUBDIVISION; THENCE NORTH 00 DEGREE 06 MINUTES 31 SECONDS EAST ALONG THE WEST LINE OF N. FIELD BOULEVARD, A DISTANCE OF 17.04 FEET; THENCE SOUTH 89 DEGREES 53 MINUTES 29 SECONDS EAST ALONG A LINE PERPENDICULAR TO SAID WEST LINE OF N. FIELD BOULEVARD, A DISTANCE OF 12.00 FEET; THENCE NORTH 45 DEGREES 06 MINUTES 31 SECONDS EAST, A DISTANCE OF 22.63 FEET TO AN INTERSECTION WITH THE SOUTHWARD EXTENSION OF THE WEST LINE OF N. FIELD BOULEVARD, 60.00 FEET WIDE; THENCE NORTH 00 DEGREE 06 MINUTES 31 SECONDS EAST ALONG SAID SOUTHWARD EXTENSION, A DISTANCE OF 34.40 FEET; THENCE SOUTH 85 DEGREES 04 MINUTES 41 SECONDS EAST, A DISTANCE OF 66.23 FEET TO THE POINT OF BEGINNING, ALL IN COOK COUNTY , ILLINOIS, SAID ABOVE PARCEL CONTAINING 5,342 SQUARE FEET, 0.123 ACRES MORE OR LESS.

PROPERTY ADDRESS: South of Wacker Drive, Chicago, Illinois

PERMANENT INDEX NUMBER:
17-10-318-048-0000

EXHIBIT 2

ACCESS AREA

That portion of the Public Way known as North Field Boulevard between the south line of East Wacker Drive and a line 265 feet south of and parallel to the south line of East Wacker Drive.

EXHIBIT 3
INSURANCE DURING WORK PERIOD

(Construction Insurance)

As and when required by the Agreement, Lakeshore East shall procure and maintain, or cause to be procured and maintained, at its own expense, policies of insurance specified below with insurance companies authorized to do business in the State of Illinois, covering all operations under this Agreement, whether performed by the Lakeshore East or its contractor or subcontractors ("Contractor"). The kinds and amounts of insurance required are as follows:
:

A. INSURANCE TO BE PROVIDED

1) Workers Compensation and Employers Liability

Workers Compensation Insurance, as prescribed by applicable law covering all employees who are to provide work under the Agreement and Employers Liability coverage with limits of not less than $1,000,000 (which limit can be met through combination of primary and umbrella) each accident, illness or disease.

2) Commercial General Liability (Primary and Umbrella)

Commercial General Liability Insurance or equivalent with limits of not less than $10,000,000 per occurrence for bodily injury, personal injury, and property damage liability, which limits can be met through combination of primary and umbrella insurance. Coverages must include the following: All premises and operations, products/completed operations (for a minimum of two (2) years following project completion), explosion, collapse, underground, separation of insureds, defense, and contractual liability (not to include Endorsement CG 21 39 or equivalent

The City of Chicago and Lakeshore East are to be named as additional insured's under the Contractor's and any subcontractor's policy. Such additional insured coverage shall be provided for the City of Chicago with respect to Contractor on ISO endorsement form CG2026 and with respect to Contractor's subcontractors, the forms CG 2010 and 2037 (or their equivalent) for ongoing operations or on a similar additional insured form acceptable to the City of Chicago. The additional insured coverage must not have any limiting endorsements or language under the policy such as but not limited to, Contractor's sole negligence or the additional insured's vicarious liability. Contractor's liability insurance shall be primary without right of contribution by any other insurance or self-insurance maintained by or available to the City of Chicago and Lakeshore East. Contractor must ensure that the City of Chicago and Lakeshore East are additional insured's on insurance required from subcontractors.

Subcontractors performing work for the Contractor must maintain limits of not less than $2,000,000 with the same terms herein.

3) Owner's and Contractor's Protective Liability
With respect to the operations performed by Contractor, an Owner's and Contractor's

Protective Liability policy designating the City of Chicago as named Insured must be provided with limits of not less than $2,000,000 per occurrence, combined single limit, for losses arising out of bodily Injuries or death of all persons and for damage to or destruction of property.

4) Automobile Liability (Primary and Umbrella)

When any motor vehicles (owned, non-owned and hired) are used in connection with work to be performed, the Contractor must provide Automobile Liability Insurance with limits of not less than $5,000,000 per occurrence for bodily injury and property damage. The City of Chicago and Lakeshore East are to be named as additional insured's on a primary, non-contributory basis.

Subcontractors performing work for the Contractor must maintain limits of not less than $1,000,000 with the same terms herein.

5) Builders Risk

When Contractor undertakes any construction, including improvements, betterments, and/or repairs, the Contractor must provide All Risk Builders Risk Insurance at replacement cost for materials, supplies, equipment, machinery and fixtures that are or will be part of the permanent facility/project. Coverages must include material stored off-site and in-transit, water including overflow, leakage, sewer backup or seepage, collapse, debris removal, damage to adjoining and existing property. The City of Chicago and Lakeshore East are to be named as loss payee with respect to property owned by the City of Chicago.

The Contractor is responsible for all loss or damage to City of Chicago and Lakeshore East property at full replacement cost that results from the work to be performed pursuant to the Agreement to which this exhibit is attached.

6) Professional Liability

When any architects, engineers, construction managers or other professional consultants engaged by Contractor to perform work in connection with the Agreement, Professional Liability Insurance covering acts, errors, or omissions must be maintained or cause to be maintained, with limits of not less than $2,000,000. Coverage must include pollution liability if environmental site assessments will be done. When policies are renewed or replaced, the policy retroactive date must coincide with, or precede start of work. A claims-made policy which is not renewed or replaced must have an extended reporting period of two (2) years.

Subconsultants performing professional services for the consultant must maintain limits of not less than $1,000,000 with the same terms herein.

The City of Chicago agrees that this requirement may be satisfied by the enrollment of the applicable architect, engineer, construction manager or other professional consultant in a project specific professional liability policy to be procured and maintained by Owner's architect.

7) Valuable Papers.

When any plans, designs, drawings, media, specification, data, records, reports specifications other documents are produced or used under the Agreement, Valuable Papers Insurance must be maintained in an amount to insure against any loss whatsoever, and must have limits sufficient to pay for the re-creation and reconstruction of such records. Such coverage may be satisfied by sublimit within the Contractor's Builder's Risk policy.

8) Contractors Pollution Liability

When any remediation work is performed which may cause a pollution exposure, Contractors Pollution Liability must be provided or cause to be provided, covering bodily injury, property damage and other losses caused by pollution conditions that arise from the Agreement to which this exhibit is attached with limits of not less than $2,000,000 per occurrence. Coverage must include completed operations, contractual liability, defense, excavation, environmental cleanup, remediation and disposal. When policies are renewed or replaced, the policy retroactive date must coincide with or precede start of work performed pursuant to the Agreement to which this exhibit is attached. A claims-made policy which is not renewed or replaced must have an extended reporting period of two (2) years. The City of Chicago and Lakeshore East are to be named as an additional insured's on a primary, non-contributory basis.

B. ADDITIONAL REQUIREMENTS

The Contractor must furnish the City of Chicago, Department of Transportation, Attn. Commissioner Office, 30 North LaSalle Street, Room 1100, Chicago, IL 60602, original Certificates of Insurance, or such similar evidence, to be in force on the date of Contractor's Contract, and Renewal Certificates of Insurance, or such similar evidence, if the coverages have an expiration or renewal date occurring during the term of its Contract. The receipt of any certificate does not constitute agreement by the City of Chicago that the insurance requirements set forth in this Exhibit have been fully met or that the insurance policies indicated on the certificate are in compliance with all Agreement requirements. The failure of the City of Chicago to obtain certificates or other insurance evidence from Contractor is not a waiver by the City of Chicago any requirements for the Contractor to obtain and maintain the specified coverages. The Contractor shall advise all insurers of the provisions of this Exhibit. Non-conforming insurance does not relieve Contractor of the obligation to provide insurance as specified herein. Nonfulfillment of the insurance conditions may constitute a violation of the Agreement to which this Exhibit is attached, and the City retains the right to stop work until proper evidence of insurance is provided.

The Contractor must provide for 60 days prior written notice to be given to the City of Chicago in the event coverage is substantially changed, canceled, or non-renewed.

Any deductibles or self -insured retentions on referenced insurance coverages must be borne by Contractor.

The Contractor waives and agrees to require their insurers to waive their rights of subrogation against the City of Chicago, its employees, elected officials, agents, or representatives and against Lakeshore East.

The coverages and limits furnished by Contractor in no way limit the Contractor's liabilities and

responsibilities specified herein or by law.

Any insurance or self-insurance programs maintained by the City of Chicago and Lakeshore East do not contribute with insurance provided by the Contractor.

The required insurance to be carried is not limited by any limitations expressed in the indemnification language in this Agreement or any limitation placed on the indemnity in this Agreement given as a matter of law.

If the Contractor maintains higher limits than the minimums shown above, the City of Chicago and Lakeshore East requires and shall be entitled to coverage for the higher limits maintained by the Contractor. Any available insurance proceeds in excess of the specified minimum limits of insurance and coverage shall be available to the City of Chicago and Lakeshore East.

If Contractor is a joint venture or limited liability company, the insurance policies must name the joint venture or limited liability company as a named insured.

The Contractor must require all subcontractors to provide the insurance required herein, or Contractor may provide the coverages for subcontractors. All subcontractors are subject to the same insurance requirements of Contractor unless otherwise specified in this exhibit. Contractor must ensure that the City of Chicago is named as an additional insured on Endorsement CG 2010 and 2037 (or their equivalent)of the insurance required from subcontractors.

If Contractor or subcontractor desires additional coverages, the party desiring the additional coverages is responsible for the acquisition and cost.

Notwithstanding any provision in the Agreement to the contrary, the City of Chicago Risk Management Department maintains the right to reasonably modify, delete, alter or change these requirements to the extent commercially reasonably available at the time required.