(Published by the Authority of the City Council of the City of Chicago)

COPY

JOURNAL of the PROCEEDINGS of the CITY COUNCIL of the CITY of CHICAGO, ILLINOIS

Regular Meeting--Thursday, March 9, 1995

at 10:00 A. M.

(Council Chamber--City Hall--Chicago, Illinois)

OFFICIAL RECORD.

RICHARD M. DALEY
Mayor

ERNEST R. WISH
City Clerk

Attendance At Meeting.

Present -- The Honorable Richard M. Daley, Mayor, and Aldermen Mazola, Haithcock, Tillman, Preckwinkle, Bloom, Steele, Beavers, Dixon, Shaw, Buchanan, Huels, Fary, Olivo, Burke, Jones, Coleman, Streeter, Murphy, Troutman, Munoz, Laski, Miller, Medrano, Ocasio, Watson, E. Smith, Burrell, Suarez, Gabinski, Mell, Austin, Wojcik, Banks, Giles, Allen, Laurino, O'Connor, Doherty, Natarus, Bernardini, Levar, Shiller, M. Smith, Moore.

Absent -- Aldermen Rugai, Evans, Bialczak, Hansen, Schulter, Stone.

Call To Order.

On Thursday, March 9, 1995 at 10:00 A.M., The Honorable Richard M. Daley, Mayor, called the City Council to order. The clerk called the roll of members and it was found that there were present at that time: Aldermen Mazola, Haithcock, Bloom, Beavers, Dixon, Shaw, Buchanan, Huels, Fary, Olivo, Burke, Streeter, Murphy, Munoz, Laski, Miller, Medrano, Ocasio, E. Smith, Burrell, Suarez, Mell, Austin, Wojcik, Banks, Laurino, O'Connor, Doherty, Bernardini, Levar, Allen, M. Smith -- 32.

Quorum present.

Invocation.

Father Francis Jerome Gray of Saint Peter's Church opened the meeting with prayer.

At this point in the proceedings, The Honorable Richard M. Daley, Mayor, requested that the City Council and its assembled guests rise for a moment of silence in tribute to Police Officer Daniel Doffyn who was killed in the line of duty on March 8, 1995.

REPORTS AND COMMUNICATIONS FROM CITY OFFICERS.

Referred -- AMENDMENT OF TITLE 4, CHAPTERS 8 AND 60 OF MUNICIPAL CODE OF CHICAGO CONCERNING SPECIAL EVENT FOOD AND LIQUOR LICENSES.

The Honorable Richard M. Daley, Mayor, presented the following communication which was, together with the proposed ordinance transmitted therewith, *Referred to the Committee on License and Consumer Protection:*

OFFICE OF THE MAYOR
CITY OF CHICAGO

March 9, 1995.

To the Honorable, The City Council of the City of Chicago:

LADIES AND GENTLEMEN -- I transmit herewith an ordinance amending Chapters 4-8 and 4-60 of the Municipal Code of Chicago concerning special event food and liquor licenses.

Your favorable consideration of this ordinance will be appreciated.

Very truly yours,

(Signed) RICHARD M. DALEY,
Mayor.

Referred -- AMENDMENT OF TITLE 15, CHAPTER 24 OF MUNICIPAL CODE OF CHICAGO RELATING TO ABOVE-GROUND STORAGE TANKS.

The Honorable Richard M. Daley, Mayor, submitted the following

communication which was, together with the proposed ordinance transmitted therewith, *Referred to the Committee on Police and Fire:*

OFFICE OF THE MAYOR
CITY OF CHICAGO

March 9, 1995.

To the Honorable, The City Council of the City of Chicago:

LADIES AND GENTLEMEN -- At the request of the Fire Commissioner, I transmit herewith an ordinance amending Chapter 15-24 of the Municipal Code of Chicago in relation to above-ground storage tanks.

Your favorable consideration of this ordinance will be appreciated.

Very truly yours,

(Signed) RICHARD M. DALEY,
Mayor.

Referred -- APPROPRIATION OF FUNDS TO DEPARTMENT OF FINANCE FOR PURCHASE OF CHICAGO AUTOMATED TIME AND ATTENDANCE PROJECT EQUIPMENT.

The Honorable Richard M. Daley, Mayor, submitted the following communication which was, together with the proposed ordinance transmitted therewith, *Referred to the Committee on Finance:*

OFFICE OF THE MAYOR
CITY OF CHICAGO

March 9, 1995.

To the Honorable, The City Council of the City of Chicago:

LADIES AND GENTLEMEN -- At the request of the Budget Director, I transmit herewith an ordinance appropriating $1,550,000 to the Department of Finance for equipment for the Chicago Automated Time and Attendance Project.

Your favorable consideration of this ordinance will be appreciated.

Very truly yours,

(Signed) RICHARD M. DALEY,
Mayor.

Referred -- AUTHORIZATION FOR EXECUTION OF WATER SERVICE CONTRACT WITH CITY OF HARVEY.

The Honorable Richard M. Daley, Mayor, submitted the following communication which was, together with the proposed ordinance transmitted therewith, *Referred to the Committee on Finance:*

OFFICE OF THE MAYOR
CITY OF CHICAGO

March 9, 1995.

To the Honorable, The City Council of the City of Chicago:

LADIES AND GENTLEMEN -- At the request of the Commissioner of Water, I transmit herewith an ordinance authorizing execution of a water service contract between the City of Chicago and the City of Harvey.

Your favorable consideration of this ordinance will be appreciated.

Very truly yours,

(Signed) RICHARD M. DALEY,
Mayor.

Referred -- EVIDENCE OF INTENT FOR ISSUANCE OF INDUSTRIAL DEVELOPMENT BONDS FOR GOOSE ISLAND BEER COMPANY.

The Honorable Richard M. Daley, Mayor, submitted the following communication which was, together with the proposed ordinance transmitted therewith, *Referred to the Committee on Finance:*

OFFICE OF THE MAYOR
CITY OF CHICAGO

March 9, 1995.

To the Honorable, The City Council of the City of Chicago:

LADIES AND GENTLEMEN -- At the request of the Commissioner of Planning and Development, I transmit herewith an ordinance evidencing the intent of the City to issue Industrial Development Bonds in an amount not to exceed $2,500,000 for Goose Island Beer Company.

Your favorable consideration of this ordinance will be appreciated.

Very truly yours,

(Signed) RICHARD M. DALEY,
Mayor.

Referred -- DESIGNATION OF GREATER SOUTHWEST DEVELOPMENT CORPORATION AS SOLE DEVELOPER OF HI WAY THEATER UNDER COMMERCIAL AND INDUSTRIAL TAX REACTIVATION PROGRAM.

The Honorable Richard M. Daley, Mayor, submitted the following communication which was, together with the proposed ordinance transmitted therewith, *Referred to the Committee on Finance:*

OFFICE OF THE MAYOR
CITY OF CHICAGO

March 9, 1995.

To the Honorable, The City Council of the City of Chicago:

LADIES AND GENTLEMEN -- At the request of the Commissioner of Planning and Development, I transmit herewith an ordinance designating the Greater Southwest Development Corporation as the sole developer of the HiWay Theater through the City's Commercial and Industrial Tax Reactivation Program.

Your favorable consideration of this ordinance will be appreciated.

Very truly yours,

(Signed) RICHARD M. DALEY,
Mayor.

Referred -- AUTHORIZATION FOR LOAN TO ELLIS NEIGHBORHOOD DEVELOPMENT CORPORATION FOR REHABILITATION OF LOW-INCOME HOUSING AT 8200 SOUTH ELLIS AVENUE.

The Honorable Richard M. Daley, Mayor, submitted the following communication which was, together with the proposed ordinance transmitted therewith, *Referred to the Committee on Finance:*

OFFICE OF THE MAYOR
CITY OF CHICAGO

March 9, 1995.

To the Honorable, The City Council of the City of Chicago:

LADIES AND GENTLEMEN -- At the request of the Commissioner of Housing, I transmit herewith an ordinance authorizing a loan to Ellis Neighborhood Development Corporation for the rehabilitation of a building and development of 72 units of low-income housing at 8200 South Ellis Avenue.

Your favorable consideration of this ordinance will be appreciated.

Very truly yours,

(Signed) RICHARD M. DALEY,
Mayor.

Referred -- APPROPRIATION OF FUNDS FOR ALCOHOL AND DRUG ABUSE PREVENTION AND REFUGEE HEALTH SUPPORT PROGRAMS.

The Honorable Richard M. Daley, Mayor, submitted the following communication which was, together with the proposed ordinance transmitted therewith, *Referred to the Committee on the Budget and Government Operations:*

OFFICE OF THE MAYOR
CITY OF CHICAGO

March 9, 1995.

To the Honorable, The City Council of the City of Chicago:

LADIES AND GENTLEMEN -- At the request of the Budget Director, I transmit herewith an ordinance relating to the appropriation of funds for alcohol and drug abuse prevention and refugee health support programs.

Your favorable consideration of this ordinance will be appreciated.

Very truly yours,

(Signed) RICHARD M. DALEY,
Mayor.

Referred -- AUTHORIZATION FOR APPROPRIATION OF SPECIAL PURPOSE GRANT FUNDS FROM UNITED STATES DEPARTMENT OF HOUSING AND URBAN DEVELOPMENT FOR CHICAGO HOMESCAPE PROGRAM.

The Honorable Richard M. Daley, Mayor, submitted the following communication which was, together with the proposed ordinance transmitted therewith, *Referred to the Committee on the Budget and Government Operations:*

OFFICE OF THE MAYOR
CITY OF CHICAGO

March 9, 1995.

To the Honorable, The City Council of the City of Chicago:

LADIES AND GENTLEMEN -- At the request of the Commissioner of Housing, I transmit herewith an ordinance authorizing the appropriation of Special Purpose Grant funds received from the United States Department of Housing and Urban Development for the Chicago Homescape Program, to provide grant funds for the rehabilitation of single-family residences owned by senior citizens and persons with disabilities.

Your favorable consideration of this ordinance will be appreciated.

Very truly yours,

(Signed) RICHARD M. DALEY,
Mayor.

Referred -- AUTHORIZATION FOR EXTERNAL BUILDING IMPROVEMENT PROGRAM IN RAVENSWOOD INDUSTRIAL CORRIDOR.

The Honorable Richard M. Daley, Mayor, submitted the following communication which was, together with the proposed ordinance transmitted

therewith, *Referred to the Committee on the Budget and Government Operations:*

OFFICE OF THE MAYOR
CITY OF CHICAGO

March 9, 1995.

To the Honorable, The City Council of the City of Chicago:

LADIES AND GENTLEMEN -- At the request of the Commissioner of Planning and Development, I transmit herewith an ordinance authorizing an External Building Improvement Program in the Ravenswood Industrial Corridor.

Your favorable consideration of this ordinance will be appreciated.

Very truly yours,

(Signed) RICHARD M. DALEY,
Mayor.

Referred -- BOARD OF COMMISSIONERS OF COUNTY OF COOK REQUESTED TO ENTER "NO CASH" BIDS ON BEHALF OF CITY FOR ACQUISITION OF SPECIFIED TAX DELINQUENT PROPERTIES IN ROOSEVELT-KOSTNER REDEVELOPMENT AREA AS PART OF CHICAGO TAX REACTIVATION PROGRAM.

The Honorable Richard M. Daley, Mayor, submitted the following communication which was, together with the proposed ordinance transmitted therewith, *Referred to the Committee on Economic and Capital Development:*

OFFICE OF THE MAYOR
CITY OF CHICAGO

March 9, 1995.

To the Honorable, The City Council of the City of Chicago:

LADIES AND GENTLEMEN -- At the request of the Commissioner of Planning and Development, I transmit herewith an ordinance requesting the Board of Commissioners of Cook County to enter "no cash" bids on behalf of the City of Chicago for acquisition of specified tax delinquent properties in the Roosevelt-Kostner Redevelopment Area, as part of the City's Tax Reactivation Program.

Your favorable consideration of this ordinance will be appreciated.

Very truly yours,

(Signed) RICHARD M. DALEY,
Mayor.

Referred -- APPROVAL FOR ACQUISITION OF TAX DELINQUENT PROPERTIES IN MADISON-CICERO REDEVELOPMENT AREA UNDER CHICAGO TAX REACTIVATION PROGRAM.

The Honorable Richard M. Daley, Mayor, submitted the following communication which was, together with the proposed ordinance transmitted therewith, *Referred to the Committee on Economic and Capital Development:*

OFFICE OF THE MAYOR
CITY OF CHICAGO

March 9, 1995.

To the Honorable, The City Council of the City of Chicago:

LADIES AND GENTLEMEN -- At the request of the Commissioner of Planning and Development, I transmit herewith an ordinance approving the acquisition of ten tax delinquent properties in the Madison-Cicero Redevelopment Area under the Chicago Tax Reactivation Program.

Your favorable consideration of this ordinance will be appreciated.

Very truly yours,

(Signed) RICHARD M. DALEY,
Mayor.

Referred -- APPROVAL OF AMENDMENT NUMBER 10 TO CENTRAL WEST REDEVELOPMENT PLAN AND ACQUISITION MAP TO DESIGNATE ADDITIONAL PARCELS FOR ACQUISITION WITHIN CENTRAL WEST REDEVELOPMENT AREA.

The Honorable Richard M. Daley, Mayor, submitted the following communication which was, together with the proposed ordinance transmitted therewith, *Referred to the Committee on Economic and Capital Development:*

OFFICE OF THE MAYOR
CITY OF CHICAGO

March 9, 1995.

To the Honorable, The City Council of the City of Chicago:

LADIES AND GENTLEMEN -- At the request of the Commissioner of Planning and Development, I transmit herewith an ordinance approving Amendment No. 10 to the Central West Redevelopment Plan and Acquisition Map to designate 167 additional parcels for acquisition within the Central West Redevelopment Area.

Your favorable consideration of this ordinance will be appreciated.

Very truly yours,

(Signed) RICHARD M. DALEY,
Mayor.

Referred -- COUNTY OF COOK REQUESTED TO ENTER "NO CASH" BIDS ON BEHALF OF CITY FOR ACQUISITION OF PROPERTY AND AUTHORIZATION FOR SUBSEQUENT CONVEYANCE OF PARCELS TO CHICAGO DRYER COMPANY PURSUANT TO CHICAGO COMMERCIAL AND INDUSTRIAL TAX REACTIVATION PROGRAM.

The Honorable Richard M. Daley, Mayor, submitted the following communication which was, together with the proposed ordinance transmitted therewith, *Referred to the Committee on Economic and Capital Development:*

OFFICE OF THE MAYOR
CITY OF CHICAGO

March 9, 1995.

To the Honorable, The City Council of the City of Chicago:

LADIES AND GENTLEMEN -- At the request of the Commissioner of Planning and Development, I transmit herewith an ordinance requesting the County to enter "no cash" bids on behalf of the City for the acquisition of two parcels of property located at 2201 and 2215 North Pulaski Road, and authorizing the subsequent conveyance of the parcels to the Chicago Dryer Company pursuant to the Commercial and Industrial Tax Reactivation Program.

Your favorable consideration of this ordinance will be appreciated.

Very truly yours,

(Signed) RICHARD M. DALEY,
Mayor.

Referred -- ACCEPTANCE OF BID PROPOSALS FOR VARIOUS CITY-OWNED PROPERTIES.

The Honorable Richard M. Daley, Mayor, submitted the following communication which was, together with the proposed ordinances transmitted therewith, *Referred to the Committee on Housing and Real Estate:*

OFFICE OF THE MAYOR
CITY OF CHICAGO

March 9, 1995.

To the Honorable, The City Council of the City of Chicago:

LADIES AND GENTLEMEN -- At the request of the Commissioner of General Services, I transmit herewith sixteen ordinances accepting bid proposals for various City-owned properties. The attached bid proposals were opened by the Department of General Services at a public meeting held February 25, 1995.

Your favorable consideration of these ordinances will be appreciated.

Very truly yours,

(Signed) RICHARD M. DALEY,
Mayor.

Referred -- AUTHORIZATION FOR CONVEYANCE OF CITY-OWNED PROPERTIES AT VARIOUS LOCATIONS TO MARYLAND EVANS LIMITED PARTNERSHIP UNDER CHICAGO TAX REACTIVATION PROGRAM.

The Honorable Richard M. Daley, Mayor, submitted the following communication which was, together with the proposed ordinance transmitted therewith, *Referred to the Committee on Housing and Real Estate:*

OFFICE OF THE MAYOR
CITY OF CHICAGO

March 9, 1995.

To the Honorable, The City Council of the City of Chicago:

LADIES AND GENTLEMEN -- At the request of the Commissioner of Housing, I transmit herewith an ordinance authorizing the conveyance of properties located at 6501 -- 6505 South Evans Avenue and 6640 -- 6648 South Maryland Avenue to the Maryland Evans Limited Partnership, as part of the City's Tax Reactivation Program.

Your favorable consideration of this ordinance will be appreciated.

Very truly yours,

(Signed) RICHARD M. DALEY,
Mayor.

Referred -- APPROVAL FOR SALE OF PARCEL R-2 IN EAST GARFIELD REDEVELOPMENT AREA TO EAST GARFIELD PARK PLACE LIMITED PARTNERSHIP.

The Honorable Richard M. Daley, Mayor, submitted the following communication which was, together with the proposed ordinance transmitted therewith, *Referred to the Committee on Housing and Real Estate:*

OFFICE OF THE MAYOR
CITY OF CHICAGO

March 9, 1995.

To the Honorable, The City Council of the City of Chicago:

LADIES AND GENTLEMEN -- At the request of the Commissioner of Planning and Development, I transmit herewith an ordinance approving the sale of Parcel R-2 in the East Garfield Redevelopment Area to the East Garfield Park Place Limited Partnership.

Your favorable consideration of this ordinance will be appreciated.

Very truly yours,

(Signed) RICHARD M. DALEY,
Mayor.

Referred -- AUTHORIZATION FOR SALE OF CITY-OWNED PROPERTY AT WEST 95TH AND SOUTH GENOA TO H. LANG AND SONS, INC.

The Honorable Richard M. Daley, Mayor, submitted the following communication which was, together with the proposed ordinance transmitted therewith, *Referred to the Committee on Housing and Real Estate:*

OFFICE OF THE MAYOR
CITY OF CHICAGO

March 9, 1995.

To the Honorable, The City Council of the City of Chicago:

LADIES AND GENTLEMEN -- At the request of the Commissioner of General Services, I transmit herewith an ordinance authorizing the sale of property located at West 95th and South Genoa to H. Lang and Sons, Inc..

Your favorable consideration of this ordinance will be appreciated.

Very truly yours,

(Signed) RICHARD M. DALEY,
Mayor.

Referred -- AWARD OF INCENTIVES AND SALE OF CITY-OWNED PROPERTY TO NORTH KENWOOD-OAKLAND LIMITED PARTNERSHIP FOR CONSTRUCTION OF RESIDENCES UNDER NEW HOMES FOR CHICAGO PROGRAM.

The Honorable Richard M. Daley, Mayor, submitted the following communication which was, together with the proposed ordinance transmitted therewith, *Referred to the Committee on Housing and Real Estate:*

OFFICE OF THE MAYOR
CITY OF CHICAGO

March 9, 1995.

To the Honorable, The City Council of the City of Chicago:

LADIES AND GENTLEMEN -- At the request of the Commissioner of Housing, I transmit herewith an ordinance awarding incentives and selling City-owned property in the North Kenwood-Oakland community to the North Kenwood-Oakland Limited Partnership to build up to 25 new, affordable single-family and two-flat residences under the New Homes for Chicago Program.

Your favorable consideration of this ordinance will be appreciated.

Very truly yours,

(Signed) RICHARD M. DALEY,
Mayor.

Referred -- APPROVAL FOR TRANSFER OF PROPERTY AT 6400 -- 6410 SOUTH VERNON AVENUE TO REZMAR CORPORATION FOR REHABILITATION OF RESIDENTIAL BUILDING.

The Honorable Richard M. Daley, Mayor, submitted the following communication which was, together with the proposed ordinance transmitted therewith, *Referred to the Committee on Housing and Real Estate*:

OFFICE OF THE MAYOR
CITY OF CHICAGO

March 9, 1995.

To the Honorable, The City Council of the City of Chicago:

LADIES AND GENTLEMEN -- At the request of the Commissioner of Housing, I transmit herewith an ordinance approving the transfer of property located at 6400 -- 6410 South Vernon Avenue to Rezmar Corporation for the rehabilitation of a 21-unit residential building.

Your favorable consideration of this ordinance will be appreciated.

Very truly yours,

(Signed) RICHARD M. DALEY,
Mayor.

Referred -- AUTHORIZATION FOR ACQUISITION OF PROPERTY AT 8530 SOUTH KEDZIE AVENUE FOR 18TH WARD LIBRARY BRANCH.

The Honorable Richard M. Daley, Mayor, submitted the following communication which was, together with the proposed ordinance transmitted therewith, *Referred to the Committee on Housing and Real Estate*:

OFFICE OF THE MAYOR
CITY OF CHICAGO

March 9, 1995.

To the Honorable, The City Council of the City of Chicago:

LADIES AND GENTLEMEN -- At the request of the Commissioner of General Services, I transmit herewith an ordinance authorizing the acquisition of 8530 South Kedzie Avenue for the 18th Ward Library Branch.

Your favorable consideration of this ordinance will be appreciated.

Very truly yours,

(Signed) RICHARD M. DALEY,
Mayor.

Referred -- AUTHORIZATION TO ENTER INTO RECOGNITION AND ATTORNMENT AGREEMENT WITH 179 WASHINGTON ASSOCIATES TO PRESERVE CITY'S INTEREST AS SUBLEASEE OF DEPARTMENT OF SEWERS FACILITY AT 4309 SOUTH MORGAN STREET.

The Honorable Richard M. Daley, Mayor, submitted the following communication which was, together with the proposed ordinance transmitted therewith, *Referred to the Committee on Housing and Real Estate*:

OFFICE OF THE MAYOR
CITY OF CHICAGO

March 9, 1995.

To the Honorable, The City Council of the City of Chicago:

LADIES AND GENTLEMEN -- At the request of the Commissioner of General Services, I transmit herewith an ordinance authorizing the Commissioner to enter into a Recognition and Attornment Agreement with 179 Washington Associates to preserve the City's interest as a subleasee of a Sewer Department facility located at 4309 South Morgan Street.

Your favorable consideration of this ordinance will be appreciated.

Very truly yours,

(Signed) RICHARD M. DALEY,
Mayor.

Referred -- AUTHORIZATION FOR EXECUTION OF LEASE AGREEMENT WITH LRP THIRTY NORTH LIMITED PARTNERSHIP FOR OFFICE SPACE AT 30 NORTH LA SALLE STREET.

The Honorable Richard M. Daley, Mayor, submitted the following communication which was, together with the proposed ordinance transmitted therewith, *Referred to the Committee on Housing and Real Estate*:

OFFICE OF THE MAYOR
CITY OF CHICAGO

March 9, 1995.

To the Honorable, The City Council of the City of Chicago:

LADIES AND GENTLEMEN -- At the request of the Commissioner of General Services, I transmit herewith an ordinance authorizing the Commissioner of the Department of General Services to enter into and execute a lease with LRP Thirty North Limited Partnership, subject to approval by the Corporation Counsel, for office space located at 30 North LaSalle Street for use by various City of Chicago departments.

Your favorable consideration of this ordinance will be appreciated.

Very truly yours,

(Signed) RICHARD M. DALEY,
Mayor.

Referred -- AMENDMENT OF VARIOUS TITLES, CHAPTERS AND SECTIONS OF MUNICIPAL CODE OF CHICAGO REGARDING GREASE CONTAINERS AND HAULERS.

The Honorable Richard M. Daley, Mayor, submitted the following communication which was, together with the proposed ordinance transmitted therewith, *Referred to the Committee on License and Consumer Protection:*

OFFICE OF THE MAYOR
CITY OF CHICAGO

March 9, 1995.

To the Honorable, The City Council of the City of Chicago:

LADIES AND GENTLEMEN -- At the request of the Commissioner of Streets and Sanitation, I transmit herewith an ordinance regulating the maintenance of grease containers.

Your favorable consideration of this ordinance will be appreciated.

Very truly yours,

(Signed) RICHARD M. DALEY,
Mayor.

Referred -- AUTHORIZATION FOR EXECUTION OF LICENSE AGREEMENT WITH FEDERAL BUREAU OF INVESTIGATION TO ALLOW UTILIZATION OF SPACE AT 727 EAST 111TH STREET FOR COMMUNICATIONS EQUIPMENT.

The Honorable Richard M. Daley, Mayor, submitted the following communication which was, together with the proposed ordinance transmitted therewith, *Referred to a Joint Committee composed of the members of the Committee on Housing and Real Estate and the members of the Committee on Police and Fire:*

OFFICE OF THE MAYOR
CITY OF CHICAGO

March 9, 1995.

To the Honorable, The City Council of the City of Chicago:

LADIES AND GENTLEMEN -- At the request of the Police Superintendent, I transmit herewith an ordinance authorizing the execution of a license agreement between the City of Chicago and the Federal Bureau of Investigation that will allow the F.B.I. to utilize space at 727 East 111th Street for communications equipment.

Your favorable consideration of this ordinance will be appreciated.

Very truly yours,

(Signed) RICHARD M. DALEY,
Mayor.

City Council Informed As To Miscellaneous Documents Filed In City Clerk's Office.

Mr. Ernest R. Wish, City Clerk, informed the City Council that documents have been filed in his office relating to the respective subjects designated as follows:

Placed On File -- NOTIFICATION AS TO DESIGNATION OF MR. TARIQ MALHANCE AS PROXY TO AFFIX SIGNATURE OF CITY COMPTROLLER TO VARIOUS DOCUMENTS.

A communication from Mr. Walter K. Knorr, City Comptroller, designating Mr. Tariq Malhance as his proxy to affix his signature to any document, agreement or other written instrument required to be signed by the City Comptroller with respect to the issuance of City of Chicago General Obligation Tender Notes, Series 1995C, which was *Placed on File.*

Placed On File -- NOTIFICATION OF SALE OF CITY OF CHICAGO GENERAL OBLIGATION TENDER NOTES, SERIES 1995A AND 1995B.

A communication from Mr. Walter K. Knorr, City Comptroller, under date of February 15, 1995, transmitting the Notification of Sale, Note Purchase Agreement, Trust Indenture and Official Statement concerning the sale of General Obligation Tender Notes, Series 1995A and 1995B in the amount of $231,015,000, which was *Placed on File.*

City Council Informed As To Certain Actions Taken.

PUBLICATION OF JOURNAL.

The City Clerk informed the City Council that all those ordinances, et cetera, which were passed by the City Council on February 8, 1995, and which

were required by statute to be published in book or pamphlet form or in one or more newspapers, were published in pamphlet form on March 9, 1995, by being printed in full text in printed pamphlet copies of the Journal of the Proceedings of the City Council of the regular meeting held on February 8, 1995, published by authority of the City Council, in accordance with the provisions of Title 2, Chapter 12, Section 050 of the Municipal Code of Chicago, as passed on June 27, 1990.

Miscellaneous Communications, Reports, Et Cetera, Requiring Council Action (Transmitted To City Council By City Clerk).

The City Clerk transmitted communications, reports, et cetera, relating to the respective subjects listed below, which were acted upon by the City Council in each case in the manner noted, as follows:

Referred -- ZONING RECLASSIFICATIONS OF PARTICULAR AREAS.

Applications (in duplicate) together with the proposed ordinances for amendment of the Chicago Zoning Ordinance, as amended, for the purpose of reclassifying particular areas, which were *Referred to the Committee on Zoning*, as follows:

Atlas Development Corp. -- to classify as an R5 General Residence District instead of an M1-2 Restricted Manufacturing District the area shown on Map No. 9-G bounded by:

> West Newport Avenue; the westerly right-of-way line of the Chicago Milwaukee & St. Paul Railroad; a line 141.25 feet south of West Newport Avenue; and North Racine Avenue.

Ms. Suzie Baba -- to classify as a C2-2 General Commercial District instead of a B4-1 Restricted Service District the area shown on Map No. 18-H bounded by:

> West 72nd Street; South Ashland Avenue; a line 73.31 feet south of West 72nd Street; and the alley next west of and parallel to South Ashland Avenue.

C. A. Development, L.L.C. -- to classify as a Residential Planned Development District instead of an R3 General Residence District the area shown on Map No. 11-K bounded by:

an east/west line starting at the east line of the Chicago & Northwestern Railroad tracks, said line being 304 feet north of and running parallel to the line of West Berteau Avenue, running east for a distance of 217.47 feet; thence a north/south line running 120 feet south; thence an east/west line running east and parallel to West Berteau Avenue, said line running east for 100.35 feet; thence a line with a length of 405.32 feet running along and parallel to the northerly line of the Chicago & Northwestern Railroad spur tracks; thence a line perpendicular to the Chicago & Northwestern Railroad tracks running northeasterly 43.86 feet; thence a line running along the Chicago & Northwestern Railroad tracks running southeast for a distance of 532 feet ending at the north line of West Berteau Avenue; thence a line of West Berteau Avenue running west to the west line of North Kolmar Avenue; thence a line running south and perpendicular to West Berteau Avenue for a distance of 58.0 feet; thence a line running west and parallel to West Berteau Avenue for a distance of 78.67 feet; thence a line running southwesterly along the Chicago & Northwestern Railroad track easement for a distance of 97.03 feet; thence a line running south and parallel to North Kolmar Avenue to the north line of West Irving Park Road; thence a line running west along the north line of West Irving Park Road for a distance of 31.92 feet; thence a line running north and parallel to the west line of North Kolmar Avenue for a distance of 969.38 feet; thence a line running northeasterly at an angle south by west of 10 degrees, 36 minutes, 9 seconds for a distance of 150 feet; thence a line running westerly to the Chicago & Northwestern Railroad tracks and parallel to the line of West Berteau Avenue for a distance of 79.73 feet; thence a line running along parallel to the Chicago & Northwestern Railroad tracks for a length of 414.82 feet, to the point of beginning.

Mr. Christopher J. Dermody, in care of Mr. John J. Pikarski, Jr. -- to classify as an R5 General Residence District instead of an R3 General Residence District the area shown on Map No. 9-H bounded by:

West School Street; the alley next east of North Oakley Avenue; a line 49 feet south of and parallel to West School Street; and North Oakley Avenue.

Mr. John Doyle and Mr. Michael Roche -- to classify as an R4 General Residence District instead of an M1-1 Restricted Manufacturing District and to further classify as a Residential-Institutional Planned Development instead of an R4 General Residence District the area shown on Map No. 14-K bounded by:

a line 644.42 feet north of and parallel to West 63rd Street; a line 117.11 feet east of and parallel to South Knox Avenue; West 63rd Street; and South Knox Avenue.

Mr. Corky Ely, in care of Mr. Bernard I. Citron -- to classify as an M1-1 Restricted Manufacturing District instead of an R4 General Residence District the area shown on Map No. 4-G bounded by:

a line 49.0 feet north of West 21st Street; South Halsted Street; a line 25 feet north of West 21st Street; and the alley next west of and parallel to South Halsted Street, or the line thereof, if extended, where no alley exists.

The Gospel Truth Missionary Baptist Church -- to classify as an R3 General Residence District instead of a B4-1 Restricted Service District the area shown on Map No. 24-F bounded by:

a line 148.75 feet south of West 100th Street; the alley next east of and parallel to South Halsted Street; a line 348.95 feet south of West 100th Street; and South Halsted Street.

Grand-Ogden Corporation -- to classify as a C1-2 Restricted Commercial District instead of an R5 General Residence District and a B4-2 Restricted Service District the area shown on Map No. 1-G bounded by:

West Race Avenue; North Ogden Avenue; West Grand Avenue; and North Elizabeth Street.

Home Depot U.S.A., Inc. -- to classify as Business Planned Development No. 566, as amended, instead of Business Planned Development No. 566 and an M2-2 General Manufacturing District the area shown on Map No. 20-F bounded by:

a line 1,671.35 feet north of West 87th Street; the westerly right-of-way line of South Wentworth Avenue or the line thereof, if extended, where no street exists; West 87th Street; a point 720.23 feet west of the westerly right-of-way line of South Wentworth Avenue or the line thereof, if extended, where no street exists and the northerly right-of-way line of West 87th Street; a line from a point 720.23 feet west of the westerly right-of-way line of South Wentworth Avenue extended and the northerly right-of-way line of West 87th Street, to a point 740.52 feet west of the westerly right-of-way line of South Wentworth Avenue extended and 134.32 feet north of West 87th Street; a line from a point 740.52 feet west of the westerly right-of-way line of South Wentworth

Avenue extended and 134.32 feet north of West 87th Street, to a point, 760.62 feet west of the westerly right-of-way line of South Wentworth Avenue extended and 215.05 feet north of West 87th Street; a line 838.61 feet west of the westerly right-of-way line of South Wentworth Avenue extended; a line from a point 838.61 feet west of the westerly right-of-way line of South Wentworth Avenue extended and 513.87 feet north of West 87th Street, to a point 788.61 feet west of the westerly right-of-way line of South Wentworth Avenue extended, and 643.87 feet north of West 87th Street, to be connected by a concave line with an arc of 142.38 feet with a radius of 314.94 feet; a line from a point 788.61 feet west of the westerly right-of-way line of South Wentworth Avenue extended and 643.87 feet north of West 87th Street, to a point 746.61 feet west of the westerly right-of-way line of South Wentworth Avenue extended and 727.87 feet north of West 87th Street, to be connected by a convex line with an arc of 94.05 feet and radius of 396.37 feet; a line 746.61 feet west of the westerly right-of-way line of South Wentworth Avenue extended; a line 746.61 feet west of the westerly right-of-way line of South Wentworth Avenue extended and 809.31 feet north of West 87th Street, to a point 726.61 feet west of the westerly right-of-way line of South Wentworth Avenue and 999.31 feet north of West 87th Street; a line from a point 726.61 feet west of the westerly right-of-way line of South Wentworth Avenue extended and 999.31 feet north of West 87th Street; to a point 653.61 feet west of the westerly right-of-way line of South Wentworth Avenue extended and 1,156.31 feet north of West 87th Street, to be connected by a concave line with an arc of 176.104 feet and a chord length of 173.067 feet; a line from a point 653.61 feet west of the westerly right-of-way line of South Wentworth Avenue extended and 1,156.31 feet north of West 87th Street, to a point 578.61 feet west of the westerly right-of-way line of South Wentworth Avenue extended and 1,207.31 feet north of West 87th Street, to be connected by a concave line with an arc of 92.365 feet and a chord length of 91.925 feet; a line from a point 578.61 feet west of the westerly right-of-way line of South Wentworth Avenue extended and 1,207.31 feet north of West 87th Street, to a point 304 feet west of South Wentworth Avenue extended and 1,352.31 feet north of West 87th Street; a line from a point 304 feet west of the westerly right-of-way line of South Wentworth Avenue extended and 1,352.31 feet north of West 87th Street, to a point 205 feet west of the westerly right-of-way line of South Wentworth Avenue and 1,422.43 feet north of West 87th Street, a line from a point 205 feet west of the westerly right-of-way line of South Wentworth Avenue and 1,422.43 feet north of West 87th Street, to a point 32.68 feet west of the westerly right-of-way line of South Wentworth Avenue and 1,671.51 feet north of West 87th Street, to be connected by a convex line with an arc of 337.506 feet and a chord length of 324.85 feet; and a line 1,671.35 feet north of West 87th Street (point of beginning).

Mr. Jakub Kosiba and Mr. Chris Bafia -- to classify as an R4 General Residence District instead of an R3 General Residence District the area shown on Map No. 3-H bounded by:

a line 200 feet north of and parallel to West Potomac Avenue; North Leavitt Street; a line 150 feet north of and parallel to West Potomac Avenue; and the public alley next west of and parallel to North Leavitt Street.

Mr. Kam L. Liu -- to classify as an R4 General Residence District instead of an R1 Single-Family Residence District the area shown on Map No. 6-G bounded by:

a line 196.8 feet northwesterly of and parallel to South Archer Avenue; a line 210.43 feet northeasterly of and parallel to South Grady Court; a line 180.3 feet northwesterly of and parallel to South Archer Avenue; the southerly right-of-way line of West Fuller Street; a line 425.49 feet northeasterly of and parallel to South Grady Court; South Archer Avenue; a line 105 feet northeasterly of and parallel to South Grady Court; a line 181.70 feet northwesterly of and parallel to South Archer Avenue; and a line 120.83 feet northeasterly of and parallel to South Grady Court.

New Pisgah Missionary Baptist Church -- to classify as an R5 General Residence District instead of a C2-2 General Commercial District the area shown on Map No. 20-G bounded by:

a line 48.75 feet south of West 80th Street; the alley next east of and parallel to South Racine Avenue; a line 423.75 feet south of West 80th Street; and South Racine Avenue.

Mr. Robert Pisano, in care of Mr. John J. Pikarski, Jr. -- to classify as an R5 General Residence District instead of an R3 General Residence District the area shown on Map No. 9-H bounded by:

the alley next north of West Melrose Street; North Ravenswood Avenue; West Melrose Street; and a line 26 feet west of and parallel to North Ravenswood Avenue.

Mr. Marc B. Rothman -- to classify as a B7-6 General Central Business District instead of a B7-5 General Central Business District the area shown on Map No. 1-F bounded by:

North Clark Street; West Superior Street; the alley next west of and parallel to North Clark Street; and a line 89.06 feet south of and parallel to West Superior Street.

Referred -- CLAIMS AGAINST CITY OF CHICAGO.

Claims against the City of Chicago, which were *Referred to the Committee on Finance,* filed by the following:

Adams Jonathan, Adewale Ade, Adler Tool and Mfg., Inc., Alessi John C., Allen Edward D., Allstate Insurance Co. (3) Jean W. Hoffman, Gloria Thompson and Craig Wilwerding, Aly Noah, American Ambassador Casualty Company (2) Enrique Carillo and Kevin Spencer, American Standard Ins. Co. and Hollis W. Strickland, American Service Insurance and Leslie Lee Jones, AMEX Assurance Company and Roy E. Hough, Anthony Fred M., Antunez Rosalia, Athey Richard Francis, Atwood Sarah L., Aulakh Veenu, Avery David;

Bak Joseph, Bartosik Casimir, Beard Jr. Earl Percy, Beasley Pearlene, Beltran Dionicia, Berry Zeddie L., Bius Edward Allen, Blair Mattie D., Buckeye Union Insurance Company and Peter Mendelson, Budget Rent-A-Car, Bullock Royce E., Buxton Scott Alexander;

Cacich Geoffrey, Castagna Christopher, Castaneda Jesus M., Chicago Motor Club Insurance (2) Paul Cysewski and Timothy Garrity, Cho Brian C., Christian Brothers Risk Pooling Trust and Religious of the Sacred Heart, Cotton Rosa, Cunningham Jeff and Imburgia Mark, Cygan Tom;

Delre Joseph, Delta Management Associates, Inc. and Paul Darby, De Simone Louis, De Torres Olga Lucia, Diaz Jenny, Dukes Christine;

Eaks Charles Alan, Economy Fire and Casualty and Kimberly Knight, Economy Preferred Insurance Company and Anita Wicher, Economy Premier Assurance Company and Kimberly Sue Knight, Erdman Steven, Ereneta Paula S.;

Farmers Insurance Group and George Henley, Feicht Amy Kathleen, Fine Mary M., Foreman Onshelle Jackson, Foulkes Debra Jean, Fox James W., Friedman Allen;

GAB Business Services, Inc. and Sam R. Louise, Garvin T. L., Gathin Nancy Ann, Gatson Lula, GEICO Insurance Company and Alan H. Matson, General Casualty Insurance Company and Anna Kuzyk, Gier Joan P.,

Gomolinski William E., Grant Darlene, Green Charles A., Griffin Barbara Jean, Gulik Joseph P.;

Halpin Ian Gerard, Hansen Thomas R., Hawkins Christopher C., Hedel Michael James, Hennessy Kathleen R., Heritage Insurance Companies and Douglas B. Garrett, Horberg Jane M., Horton Ronald, Hummel John;

Jennings Wesley Albert, Johnson Lawrence R., Jones Casey;

Karapournos Steve, Keller Jeanne A., Kersey Brown Eugene, King Maurice J., Klaczak Julia Katherine, Kohn Nancy, Kremesec Frances E.;

Lampton Angela Catherine, Landecho Maximiliano, Lawn Thomas, Lockbaur Jason R., Ludwig Deborah Dee, Lueck Daniel A.;

Magliane Michael R., Makki Syed, Martinez Christie L., Maskall Phillip A., Matimg Jubril Wale, Maxwell Paul, McKenzie Shirley, Minnich Eleanor, Mintrup Anthony Michael, Moreton Construction Company, Mueller Robert William, Murphy Demayne June, Murphy Richard P., Mysliwiec Mark Edward;

Nelson Annie, Neyman Patricia D., Nowak Irene M.;

Ocon Maria Lourdes, O'Neal Laber and Barbara;

Parker Brenda, Peterson Victoria Abigayle, PHH Accident Management Services and McDermitt, Pietrandoni Glen, Preston Allen, Price Rogers, Pytel Frances;

Quinn Rita P.;

R and R Auto Body, Randall Victoria Ann, Ratcliff Thelma L., Reardon Colleen, Regutka Denise M., Richards Norma J., Rivera Fransisco J., Rodriguez Juan Evangelisto, Rodriguez Richard, Rook Kenneth J., Rothstein David Gordon;

Sanchez Wenceslao, Savage Raeshawn C., Scholtes Michael William, Schowe Edward G., Scottsdale Insurance Company and Charles Haddad, Siegel Ernest, Simon JoAnn, Skinner Yvonne M., Skowronski Robert Henry, Slaick Karen, Springer Mary C., Standard Mutual Insurance Company and Henry Gray, Stangel Michael J., Stanton Todd Bayne, Stapleton Wilbert L., State Farm Insurance Company (10) Janis Angileri, Diane Bayne, Elizabeth Beran, Steve B. Cole, Joseph Dublin, Stephen M. Rathford, Janette Sarkissian, Donald and Mark Schlosser, Ora D. Thompson and Peggy Weaver, Stebbings Chris, Stein Lloyd, Stopka Raymond Jacob, Susral Perry Adam, Swanson Barbara Anne;

Terrell John Wesley, Thomas Truvan, Torok William A., Turchi Cheryl Ann;

Ucinski Jerzy;

Vanagas Felix H., Vassos George, Vazquez Eddie M., Vizgirda Anthony A., Vravosinos Mary;

Walton Minnie L., Weglarz John, Weinketz Sandra L., Werner Barbara Joan, Wetterholt John N., Wheeler Jamie Ray, Williams Oliver Paul, Witt Walter;

Yeargan Lisa Ann;

Zivin Ronald D.

Referred -- RECOMMENDATION BY COMMISSION ON CHICAGO LANDMARKS FOR DESIGNATION OF AMERICAN SCHOOL OF CORRESPONDENCE AT 850 EAST 58TH STREET AS CHICAGO LANDMARK.

A communication from Mr. Charles Thurow, Deputy Commissioner, Department of Planning and Development, Landmarks Division, under date of March 1, 1995, transmitting the recommendation that the American School of Correspondence at 850 East 58th Street be designated as a Chicago landmark, which was *Referred to the Committee on Historical Landmark Preservation.*

Referred -- DESIGNATION OF 600 BLOCK OF NORTH MICHIGAN AVENUE AS CHICAGO LANDMARK.

A communication from the Save the Arts Club Block Committee under date of February 14, 1995, transmitting a proposed ordinance designating the 600 block of North Michigan Avenue as a Chicago landmark, which was *Referred to the Committee on Historical Landmark Preservation.*

REPORTS OF COMMITTEES.

COMMITTEE ON FINANCE.

AMENDMENT OF ORDINANCES WHICH ESTABLISHED SPECIAL SERVICE AREA NUMBER 14 AND AUTHORIZED LEVY OF SPECIAL SERVICES TAX.

The Committee on Finance submitted the following report:

CHICAGO, March 9, 1995.

To the President and Members of the City Council:

Your Committee on Finance, having had under consideration an ordinance amending both the ordinance which established Special Service Area Number 14 and the ordinance which authorized the levy of a tax for Special Service Area Number 14, having had the same under advisement, begs leave to report and recommend that Your Honorable Body *Pass* the proposed ordinance transmitted herewith.

This recommendation was concurred in by a viva voce vote of the members of the committee.

Respectfully submitted,

(Signed) EDWARD M. BURKE,
Chairman.

On motion of Alderman Burke, the said proposed ordinance transmitted with the foregoing committee report was *Passed* by yeas and nays as follows:

Yeas -- Aldermen Mazola, Haithcock, Preckwinkle, Bloom, Steele, Beavers, Dixon, Shaw, Buchanan, Huels, Fary, Olivo, Burke, Coleman, Streeter, Murphy, Troutman, Munoz, Laski, Miller, Medrano, Ocasio, Watson, E. Smith, Burrell, Suarez, Mell, Austin, Wojcik, Banks, Allen, Laurino, O'Connor, Doherty, Natarus, Bernardini, Levar, Shiller, M. Smith, Moore -- 40.

Nays -- None.

Alderman Beavers moved to reconsider the foregoing vote. The motion was lost.

The following is said ordinance as passed:

WHEREAS, Special service areas may be established pursuant to Article VII, Sections 6(1) and 7(6) of the Constitution of the State of Illinois, and pursuant to the provisions of the Illinois Special Service Area Tax Law, 35 ILCS 200/27-5, et seq., as amended from time to time; and

WHEREAS, On October 7, 1993 the City Council of the City of Chicago enacted an ordinance (the "Establishment Ordinance") which established an area known and designated as City of Chicago Special Service Area Number 14 (the "Area") and authorized the levy of an annual tax not to exceed an annual rate of 0.41% of the equalized assessed value of the taxable property therein (the "Services Tax") to provide certain special services in and for the Area in addition to the services provided by and to the City of Chicago generally (the "Special Services"); and

WHEREAS, The Establishment Ordinance established the Area as that territory approximately bounded by West 67th Street on the north, West 75th Street on the south, South Kedzie Avenue on the west and South Bell Avenue on the east; and

WHEREAS, The Special Services authorized in the Establishment Ordinance included a private security patrol program; and

WHEREAS, On November 10, 1994, the City Council of the City of Chicago enacted an ordinance which authorized the levy of the Services Tax and the form of an agreement for the provision of the Special Services to the Area for the fiscal year commencing January 1, 1995 (the "Tax Levy Ordinance"); and

WHEREAS, The Department of Finance, Risk Management Division of the City of Chicago, has recommended to the Department of Planning and Development, the Mayor and the City Council certain changes in the insurance requirements of the Establishment Ordinance and the Tax Levy Ordinance for the benefit of the City of Chicago; now, therefore,

Be It Ordained by the City Council of the City of Chicago:

SECTION 1. Incorporation of Preambles. The preambles of this ordinance are hereby incorporated into this text as if set out herein in full.

SECTION 2. Amendment of Establishment Ordinance. Section 12 of the Establishment Ordinance is hereby deleted in its entirety and replaced with the following Section 12:

"Section 12. Insurance of Security Firm. The Security Firm shall maintain insurance coverage with categories and minimum limits as may be reasonably determined by the Department of Finance, Risk Management Division of the City."

SECTION 3. Amendment of Tax Levy Ordinance. The following sentences are hereby added to Section 5 of and amend the Tax Levy Ordinance:

"Notwithstanding anything contained in this ordinance or the Service Provider Contract, the Department of Finance, Risk Management Division of the City of Chicago ("Risk Management") shall have the authority to determine the insurance requirements to be included in the Service Provider Contract. The Commissioner, or a designee of the Commissioner, are each hereby authorized, subject to approval by the Corporation Counsel as to form and legality, to enter into, execute and deliver any amendments to the insurance requirements of the Service Provider Contract which are determined by Risk Management to be reasonably necessary."

SECTION 4. Filing. The City Clerk is hereby ordered and directed to file a certified copy of this ordinance in the Office of the County Clerk of Cook County, Illinois.

SECTION 5. Enforceability. If any section, paragraph or provision of this ordinance shall be held to be invalid or unenforceable for any reason, the invalidity or unenforceability of such section, paragraph or provision shall not affect any of the remaining provisions of this ordinance.

SECTION 6. Conflict. This ordinance shall supersede and control over any provision of any other ordinance, resolution, motion or order in conflict with this ordinance, to the extent of such conflict.

SECTION 7. Effective Date. This ordinance is effective immediately upon its passage and the filing of a certified copy of this ordinance in the Office of the County Clerk of Cook County, Illinois, as provided in Section 4 of this ordinance.

AUTHORIZATION FOR DONATION OF FIRE DEPARTMENT SURPLUS RESCUE SQUAD VEHICLE TO 5-11 CLUB.

The Committee on Finance submitted the following report:

CHICAGO, March 9, 1995.

To the President and Members of the City Council:

Your Committee on Finance, having had under consideration an ordinance authorizing the Fire Department to donate a surplus rescue squad vehicle to the 5-11 Club, having had the same under advisement, begs leave to report and recommend that Your Honorable Body *Pass* the proposed ordinance transmitted herewith.

This recommendation was concurred in by a viva voce vote of the members of the committee.

Respectfully submitted,

(Signed) EDWARD M. BURKE,
Chairman.

On motion of Alderman Burke, the said proposed ordinance transmitted with the foregoing committee report was *Passed* by yeas and nays as follows:

Yeas -- Aldermen Mazola, Haithcock, Preckwinkle, Bloom, Steele, Beavers, Dixon, Shaw, Buchanan, Huels, Fary, Olivo, Burke, Coleman, Streeter, Murphy, Troutman, Munoz, Laski, Miller, Medrano, Ocasio, Watson, E. Smith, Burrell, Suarez, Mell, Austin, Wojcik, Banks, Allen, Laurino, O'Connor, Doherty, Natarus, Bernardini, Levar, Shiller, M. Smith, Moore -- 40.

Nays -- None.

Alderman Beavers moved to reconsider the foregoing vote. The motion was lost.

The following is said ordinance as passed:

WHEREAS, The City of Chicago Fire Department is the owner of a surplus rescue squad vehicle, a 1976 van identified as Number G391, which is of negligible value to the Fire Department; and

WHEREAS, The "5-11 Club", a not-for-profit volunteer organization created to serve the ancillary needs of the Chicago Fire Department, would be able to put such vehicle to good use; and

WHEREAS, The Commissioner of the Chicago Fire Department has determined that it is in the best interests of the Fire Department to donate this surplus vehicle to the 5-11 Club; now, therefore,

Be It Ordained by the City Council of the City of Chicago:

SECTION 1. The City of Chicago Fire Department is hereby authorized to donate a surplus rescue squad vehicle, a 1976 GMC step van Model 3500, V.I.N. TPL3563600847, which is identified as Number G391, to the 5-11 Club, a not-for-profit organization.

SECTION 2. This ordinance shall take effect immediately upon passage and publication.

AUTHORIZATION FOR EXECUTION OF LOAN AND SECURITY AGREEMENT WITH GREATER SOUTHWEST DEVELOPMENT CORPORATION FOR REHABILITATION OF PROPERTY AT SOUTHWEST CORNER OF WEST 63RD STREET AND SOUTH KEDZIE AVENUE.

The Committee on Finance submitted the following report:

CHICAGO, March 9, 1995.

To the President and Members of the City Council:

Your Committee on Finance, having had under consideration an ordinance authorizing the Commissioner of the Department of Housing to enter into and execute a loan and security agreement with Greater Southwest Development Corporation for the rehabilitation of the property located at the southwest corner of West 63rd Street and South Kedzie Avenue, in the amount of $9,468,727, having had the same under

advisement, begs leave to report and recommend that Your Honorable Body *Pass* the proposed ordinance transmitted herewith.

This recommendation was concurred in by a viva voce vote of the members of the committee.

Respectfully submitted,

(Signed) EDWARD M. BURKE,
Chairman.

On motion of Alderman Burke, the said proposed ordinance transmitted with the foregoing committee report was *Passed* by yeas and nays as follows:

Yeas -- Aldermen Mazola, Haithcock, Preckwinkle, Bloom, Steele, Beavers, Dixon, Shaw, Buchanan, Huels, Fary, Olivo, Burke, Coleman, Streeter, Murphy, Troutman, Munoz, Laski, Miller, Medrano, Ocasio, Watson, E. Smith, Burrell, Suarez, Mell, Austin, Wojcik, Banks, Allen, Laurino, O'Connor, Doherty, Natarus, Bernardini, Levar, Shiller, M. Smith, Moore -- 40.

Nays -- None.

Alderman Beavers moved to reconsider the foregoing vote. The motion was lost.

The following is said ordinance as passed:

WHEREAS, The City of Chicago (the "City"), a home rule unit of government under Section 6(a), Article VII of the 1970 Constitution of the State of Illinois, has heretofore found and does hereby find that there exists within the City a serious shortage of decent, safe and sanitary rental housing available to persons of low- and moderate-income; and

WHEREAS, The City has determined that the continuance of a shortage of affordable rental housing is harmful to the health, prosperity, economic stability and general welfare of the City; and

WHEREAS, The Congress of the United States has enacted the Cranston-Gonzalez National Affordable Housing Act, 42 U.S.C. Section 12701, et seq., authorizing, inter alia, the HOME Investment Partnership Program (the "HOME Program") pursuant to which the United States Department of Housing and Urban Development ("H.U.D.") is authorized to make funds ("HOME Funds") available to participating jurisdictions to increase the number of families served with decent, safe, sanitary and affordable housing and to expand the long-term supply of affordable housing; and

WHEREAS, The City has received from H.U.D. HOME Funds to make loans and grants for the purposes enumerated above and such HOME Funds are administered by the City's Department of Housing ("D.O.H."); and

WHEREAS, The City may have available an amount not less than $3,375,000 in Corporate Fund No. 100 (the "Corporate Funds") to be used as the local match of HOME Funds as required under the HOME Program; and

WHEREAS, The City may have available to it certain funds (the "Program Income") derived from repayments to the City of HOME Funds and/or other returns on the investment of HOME Funds; and

WHEREAS, The City Council of the City has authorized the funding of an amount not to exceed $60,000,000 for the Community Development Block Grant ("C.D.B.G.") Float Loan Program (the "C.D.B.G. Float Loan Program") from C.D.B.G. Year XXI funds; and

WHEREAS, D.O.H. has reviewed and approved the making of a loan to a limited partnership to be formed (the "Borrower") of which the sole general partner shall be a corporation to be formed whose majority shareholder will be Greater Southwest Development Corporation, an Illinois not-for-profit corporation ("Greater Southwest"), in an amount not to exceed $6,408,727 (the "Loan"), to be funded from HOME Funds, Corporate Funds and/or Program Income pursuant to the terms and conditions set forth in Exhibit A attached hereto and made a part hereof; and

WHEREAS, Greater Southwest has made an application to borrow funds under the C.D.B.G. Float Loan Program (the "C.D.B.G. Float Loan"); and

WHEREAS, D.O.H. and the C.D.B.G. Float Loan Committee have approved the application of Greater Southwest for a C.D.B.G. Float Loan in the amount of $3,060,000; and

WHEREAS, The proceeds of the C.D.B.G. Float Loan and the Loan will be used, together with the proceeds of the additional financing set forth on Exhibit A attached hereto and made a part hereof, for the project described on Exhibit A thereto; and

WHEREAS, Greater Southwest has applied to the Illinois Housing Development Authority ("I.H.D.A.") for a loan in the amount of $500,000, to be secured by a third mortgage on the Property (as defined on Exhibit A hereto), and which, if approved by I.H.D.A., may be used to reduce the amount of the Loan and the making of such Loan is not a condition to the C.D.B.G. Float Loan or the Loan; now, therefore,

Be It Ordained by the City Council of the City of Chicago:

SECTION 1. The above recitals are expressly incorporated in and made a part of this ordinance as though fully set forth herein.

SECTION 2. Upon the approval and availability of the additional financing as shown on Exhibit A hereto, the Commissioner of D.O.H. (the "Commissioner") and a designee of the Commissioner are each hereby authorized, subject to approval by the Corporation Counsel, to enter into and execute such agreements and instruments, and perform any and all acts as shall be necessary or advisable in connection with the implementation of the C.D.B.G. Float Loan, the Loan and the terms and program objectives of the C.D.B.G. Float Loan Program and the HOME Program. The Commissioner is hereby authorized, subject to the approval of the Corporation Counsel, to negotiate any and all terms and provisions in connection with the C.D.B.G. Float Loan and the Loan which do not substantially modify the terms described in Exhibit A hereto. Upon the execution and receipt of proper documentation, the Commissioner is hereby authorized to disburse the proceeds of the C.D.B.G. Float Loan and the Loan to the Borrower.

SECTION 3. In connection with the C.D.B.G. Float Loan and the Loan, the City shall waive those certain fees, if applicable, imposed by the City with respect to the project and as more fully described on Exhibit B attached hereto and made a part hereof.

SECTION 4. To the extent that any ordinance, resolution, rule, order or provision of the Municipal Code of Chicago, or part thereof, is in conflict with the provisions of this ordinance, the provisions of this ordinance shall control. If any section, paragraph, clause or provision of this ordinance shall be held invalid, the invalidity of such section, paragraph, clause or provision shall not affect any of the other provisions of this ordinance.

SECTION 5. This ordinance shall be effective as of the date of its passage.

Exhibits "A" and "B" referred to in this ordinance read as follows:

Exhibit "A".

Project: Acquisition and construction of a building to be located on the southwest corner of West 63rd Street and South Kedzie Avenue (the "Property") and of approximately 102 dwelling units to be contained therein as studio, one- and two-bedroom units for low- and moderate-income senior citizens.

C.D.B.G. Float Loan:	Borrower:	Greater Southwest Development Corporation, an Illinois not-for-profit corporation ("Greater Southwest").
	Amount:	$3,060,000.
	Term:	24 months.
	Interest:	3.5 percent per annum.
	Security:	Letter of Credit to be issued by The First National Bank of Chicago, or another bank meeting the C.D.B.G. Float Loan Program requirements, acceptable to the City. The Letter of Credit shall be an irrevocable direct-pay Letter of Credit, subject to the approval of the Corporation Counsel and shall be provided in the amount of the principal of the C.D.B.G. Float Loan plus interest.
Home Loan:	Borrower:	A limited partnership to be formed having as its general partner a corporation to be formed, the majority shareholder of which shall be Greater Southwest.
	Source:	HOME Program/Corporate Funds/ Program Income.
	Amount:	Not to exceed $6,408,727.
	Term:	Not to exceed 17 years.
	Interest:	Zero percent per annum.
	Security:	Non-recourse loan; second mortgage on the Property.
Additional Financing:	1. Amount:	$2,050,000.
	Term:	15 years.

Source: Marquette National Bank, or a financial institution acceptable to the Commissioner.

Interest: 9.25 percent per annum.

Security: First mortgage on the Property.

2. Grant: $250,000.

Source: Federal Home Loan Bank of Chicago, or a financial institution acceptable to the Commissioner.

3. Equity: Approximately $3,060,000.

Source: Borrower, to be derived from (a) the syndication by Greater Southwest of low-income housing tax credits in an amount not less than $399,500 to be allocated to the Property by D.O.H. or I.H.D.A. or (b) another source acceptable to the Commissioner.

TOTAL PROJECT COSTS: Approximately $11,768,727.

Exhibit "B".

Fee Waivers.

Department Of Buildings.

Waiver of Plan Review, Permit and Inspection Fees which cover:

A. Building Permit:

Zoning

Construction/Architectural/Structural

Internal Plumbing

HVAC

Water for Construction

Smoke Abatement

B. Electrical Permit: Service and Wiring

C. Elevator Permit (if applicable)

D. Wrecking Permit (if applicable)

E. Fencing Permit (if applicable)

Department Of Sewers.

Permit (connection) and Inspection Fees

Sealing Permit Fees

Department Of Water.

Tap Fees

Termination Fees for Existing Water Taps

(Fees to purchase B-boxes and remote read-outs are not waived).

Department Of Transportation.

Street Opening Fees

Driveway Permit Fees

Use of Public Way Fees

AUTHORIZATION TO ENTER INTO AGREEMENTS WITH NEIGHBORHOOD LENDING SERVICES, INC. AND NEIGHBORHOOD HOUSING SERVICES OF CHICAGO, INC. FOR IMPLEMENTATION OF CHICAGO HOME OWNERSHIP PROGRAM II TO ASSIST LOW- AND MODERATE-INCOME PURCHASERS OF SINGLE-FAMILY HOMES.

The Committee on Finance submitted the following report:

CHICAGO, March 9, 1995.

To the President and Members of the City Council:

Your Committee on Finance, having had under consideration an ordinance authorizing the Commissioner of the Department of Housing to enter into an agreement with Neighborhood Housing Services of Chicago, Inc. to provide persons of low-income and moderate-income loans and grants, in connection with the acquisition and rehabilitation of single-family housing, as part of the Chicago Home Ownership Program II, having had the same under advisement, begs leave to report and recommend that Your Honorable Body *Pass* the proposed substitute ordinance transmitted herewith.

This recommendation was concurred in by a viva voce vote of the members of the committee.

Respectfully submitted,

(Signed) EDWARD M. BURKE,
Chairman.

On motion of Alderman Burke, the said proposed substitute ordinance transmitted with the foregoing committee report was *Passed* by yeas and nays as follows:

Yeas -- Aldermen Mazola, Haithcock, Preckwinkle, Bloom, Steele, Beavers, Dixon, Shaw, Buchanan, Huels, Fary, Olivo, Burke, Coleman, Streeter, Murphy, Troutman, Munoz, Laski, Miller, Medrano, Ocasio, Watson, E. Smith, Burrell, Suarez, Mell, Austin, Wojcik, Banks, Allen, Laurino, O'Connor, Doherty, Natarus, Bernardini, Levar, Shiller, M. Smith, Moore -- 40.

Nays -- None.

Alderman Beavers moved to reconsider the foregoing vote. The motion was lost.

The following is said ordinance as passed:

WHEREAS, The City of Chicago (the "City") is a home rule unit of government under Article VII, Section 6(a) of the Constitution of the State of Illinois, and as such may exercise any power and perform any function pertaining to its government and affairs; and

WHEREAS, The Congress of the United States has enacted the Cranston-Gonzalez National Affordable Housing Act, 42 U.S.C. Section 12701, et seq. (the "Act"), authorizing, inter alia, the HOME Investment Partnership Program pursuant to which the United States Department of Housing and Urban Development ("H.U.D.") is authorized to make funds ("HOME Funds") available to participating jurisdictions to increase the number of families served with decent, safe, sanitary and affordable housing and to expand the long-term supply of affordable housing; and

WHEREAS, Pursuant to the Act, HOME Funds may be used to provide to persons of low- and moderate-income loans and grants for the payment of certain rehabilitation down-payment and closing costs, all in connection with the acquisition and rehabilitation of single-family housing; and

WHEREAS, The City's Department of Housing ("D.O.H.") desires to use $900,000 of the HOME Funds allocated to the City by H.U.D. to make (i) rehabilitation loans, all or a portion of which may be forgiven, (ii) grants for the payment of developer's fees and (iii) grants for the payment of certain down-payment and closing costs, all to qualifying community development corporations or persons of low- and moderate-income in connection with the acquisition and rehabilitation of single-family housing and to pay certain administrative costs in connection with said loans and grants; and

WHEREAS, The City proposes to enter into an agreement (the "Agreement") with Neighborhood Lending Services, Inc., an Illinois not-for-profit corporation ("N.L.S.") and Neighborhood Housing Services of Chicago, Inc., an Illinois not-for-profit corporation ("N.H.S."), pursuant to which N.L.S. shall, on behalf of the City, originate, approve and service Loans and Grants in accordance with the terms and conditions of the Agreement in order to implement a home ownership program to be known as Chicago Home Ownership Program II ("C.H.O.P. II"); now, therefore,

Be It Ordained by the City Council of the City of Chicago:

SECTION 1. The above recitals are expressly incorporated in and made a part of this ordinance as though fully set forth herein.

SECTION 2. Subject to the approval of the Corporation Counsel, the Commissioner of D.O.H. (the "Commissioner") is hereby authorized to execute and deliver the Agreement, in substantially the form attached hereto as Exhibit A, with such changes therein as the Commissioner shall approve, without changing any essential terms of the Agreement (execution of the Agreement by the Commissioner constituting conclusive evidence of such approval), and to enter into and execute all such other agreements and instruments, and to perform any and all acts as shall be necessary or advisable in connection with the implementation of the Agreement and the terms and program objectives of C.H.O.P. II.

SECTION 3. To the extent that any ordinance, resolution, rule, order or provision of the Municipal Code of Chicago, or part thereof, is in conflict with the provisions of this ordinance, the provisions of this ordinance shall control. If any section, paragraph, clause or provision of this ordinance shall be held invalid, the invalidity of such section, paragraph, clause or provision shall not affect any of the other provisions of this ordinance.

SECTION 4. This ordinance shall be effective from and after the date of its passage.

Exhibit "A" referred to in this ordinance reads as follows:

Exhibit "A".

Master Program Agreement For

Chicago Home Ownership Program II.

This Master Program Agreement for Chicago Home Ownership Program II (the "Agreement") is made this _____ day of _____, 1995, by and between the City of Chicago, a municipal corporation and home rule unit of local government existing under the 1970 Constitution of the State of Illinois (the "City"), acting through its Department of Housing ("D.O.H."), Neighborhood Lending Services, Inc., an Illinois not-for-profit corporation ("N.L.S.") and Neighborhood Housing Services of Chicago, Inc., an Illinois not-for-profit corporation ("N.H.S.").

Whereas, The Congress of the United States has enacted the Cranston-Gonzalez National Affordable Housing Act, 42 U.S.C., Section 12701, et seq. (the "Act"), authorizing, inter alia, the HOME Investment Partnership Program pursuant to which the United States Department of Housing and Urban Development ("H.U.D.") is authorized to make funds ("HOME Funds") available to participating jurisdictions to increase the number of families served with decent, safe, sanitary and affordable housing and to expand the long-term supply of affordable housing; and

Whereas, Pursuant to the Act, HOME Funds may be used to provide to persons of low- and moderate-income loans and grants for the payment of certain rehabilitation, down-payment and closing costs, all in connection with the acquisition and rehabilitation of single-family housing; and

Whereas, The City's Department of Housing ("D.O.H.") desires to use $900,000 of the HOME Funds allocated to the City by H.U.D. to make (i) rehabilitation loans, all or a portion of which may be forgiven, (ii) grants for the payment of developer's fees and (iii) grants for the payment of certain down-payment and closing costs, all to qualifying community development corporations or persons of low- and moderate-income in connection with the acquisition and rehabilitation of single-family housing, and to pay certain administrative costs in connection with said loans and/or grants; and

Whereas, By an ordinance adopted by the City Council of the City on _____, 1995, and published in the Journal of Proceedings of the City Council of the City for said date at pages _____, the City has approved a home ownership program to be known as the Chicago Home Ownership Program II ("C.H.O.P. II") and the execution and delivery of this Agreement; and

Whereas, In accordance with the HOME Program Description (as defined below), D.O.H. may implement C.H.O.P. II directly or work through a subrecipient; and

Whereas, D.O.H. desires to implement C.H.O.P. II by using the services of N.L.S. as the Subrecipient (as defined below) and N.L.S. desires to administer C.H.O.P. II in accordance with the provisions of this Agreement; and

Whereas, The City desires that N.H.S. indemnify the City for any liability or loss to the City due to any action or omission by N.L.S. under C.H.O.P. II, and N.H.S. has agreed to so indemnify the City;

Now, Therefore, In consideration of the mutual promises and covenants set forth below, the parties hereto agree as follows:

Article I.

Incorporation And Recitals.

The recitals set forth above are incorporated by reference as if fully set forth herein.

Article II.

Definitions.

"Act" means the Cranston-Gonzalez National Affordable Housing Act, 42 U.S.C., §12701, et seq..

"Affordability Gap" means, for each Qualified Housing Unit, an amount equal to the difference between (a) the Maximum C.H.O.P. II Assistance and (b) the sum of any and all grants from any source (including any Appraisal Gap Grant or Down Payment and Closing Cost Grant) with respect to such Qualified Housing Unit.

"Affordability Gap Loan" or "Loan" means a forgivable loan of C.H.O.P. II Monies to a Homebuyer to pay acquisition and/or rehabilitation costs (but not including any Down Payment and Closing Cost Assistance) in connection with a Qualified Housing Unit, in a principal amount not to exceed (a) for a Qualified Housing Unit comprised of one living unit, the lesser of $5,000 or the Affordability Gap for such Qualified Housing Unit, and (b) for a Qualified Housing Unit comprised of two to four living units, the lesser of $7,000 or the Affordability Gap for such Qualified Housing Unit.

"Affordability Period" means five years in the case of a Qualified Housing Unit for which the aggregate amount of assistance provided from HOME Funds is less than $15,000 per living unit and 10 years in the case of a Qualified Housing Unit in which the aggregate amount of assistance provided from HOME Funds is equal to or greater than $15,000 per living unit. The Affordability Period shall commence on the date on which a Qualified Housing Unit is acquired or rehabilitation is completed and the Qualified Housing Unit is available for occupancy by a Homebuyer, whichever date is later.

"Agreement" means this Master Program Agreement for Chicago Home Ownership Program II by and among the City, N.H.S. and N.L.S., as amended, supplemented and restated from time to time.

"Application" means an application from a potential Eligible Borrower for a Loan or Grant hereunder, in a form prepared by N.L.S. and approved by D.O.H..

"Appraisal Gap" means, for each Qualified Housing Unit, an amount equal to the difference between (i) the Net Costs and (ii) the appraised value of the Qualified Housing Unit following rehabilitation.

"Appraisal Gap Grant" means a grant of C.H.O.P. II Monies to an Eligible Borrower to pay acquisition and/or rehabilitation costs (but not including any Down Payment and Closing Cost Assistance) in connection with a Qualified Housing Unit, in a principal amount not to exceed the lesser of the Appraisal Gap or the Net C.H.O.P. II Assistance.

"Borrower Documents" means the agreements entered into between N.L.S. and an Eligible Borrower in connection with a Loan or a Grant, which documents shall be in substantially the form approved by Corporation Counsel.

"C.D.C." means a community development corporation which is a not-for-profit corporation duly organized, existing and in good standing under the laws of the state of its incorporation (and if such corporation is incorporated in a state other than Illinois, such corporation must be qualified to do business in Illinois), provided (i) such corporation is not a primarily religious organization within the meaning of Section 92.257 of the Regulations and (ii) a substantial portion of the business of such corporation is acquiring, rehabilitating and selling vacant and abandoned houses to Low-Income Families; provided further, that no C.D.C. shall be an entity constituting an employee, agent, consultant, officer or otherwise related to N.L.S. or to L.I.S.C. by means of a parent-subsidiary relationship or common directors or shareholders.

"C.H.O.P. II" means the Chicago Home Ownership Program II implemented pursuant to this Agreement.

"C.H.O.P. II Costs" means acquisition and rehabilitation costs of Qualified Housing Units, which qualify as eligible costs under 24 C.F.R. Section 92.206 and do not include any costs described in 24 C.F.R. Section 92.214.

"C.H.O.P. II Monies" means those HOME Funds which will be used by the City to implement C.H.O.P. II in accordance with this Agreement, including any monies received upon Recapture in accordance with Section 4.11 hereunder, and any investment income derived from such monies.

"City" means the City of Chicago.

"Corporation Counsel" means the Corporation Counsel of the City.

"Developer Fee" means an amount to be paid pursuant to a Developer's Fee Grant which shall be $4,000 for a Qualified Housing Unit comprised of one living unit and $6,000 for a Qualified Housing Unit comprised of two to four living units; provided, however, that if a C.D.C. receives any other developer's fee for a Qualified Housing Unit for which a particular Developer Fee will be granted, N.L.S. shall deduct such amount from the amount of the Developer's Fee Grant.

"Developer's Fee Grant" means a grant of C.H.O.P. II Monies to a C.D.C., the proceeds of which will be used to pay a Developer's Fee; provided the C.D.C. acquires and rehabilitates the Qualified Housing Unit for which the Developer's Fee Grant is made, with the intent to sell such Qualified Housing Unit to a Homebuyer.

"D.O.H." means the Department of Housing of the City.

"Down Payment and Closing Cost Assistance" means an amount necessary to pay down payment costs and customary closing costs related to the acquisition of a Qualified Housing Unit including, but not limited to, title insurance premiums, cost of credit reports, recording fees, appraisal costs, points, transfer stamps and other additional customary closing charges in connection with the acquisition of a Qualified Housing Unit by an Eligible Borrower. N.L.S. shall allocate such assistance between a down payment and closing costs for the acquisition of a Qualified Housing Unit subject to the maximum limits set forth in (Sub)Exhibit A attached hereto.

"Down Payment and Closing Cost Assistance Grant" means a grant to a Homebuyer, the proceeds of which will be used for Down Payment and Closing Cost Assistance.

"Eligible Borrower" means (i) a Homebuyer or (ii) a C.D.C..

"Event of Default" means any event of default as set forth in Section 5.1 hereof.

"Grant" means, as applicable, an Appraisal Gap Grant, a Developer's Fee Grant and/or a Down Payment and Closing Cost Assistance Grant.

"HOME Funds" means monies received by the City pursuant to the HOME Program.

"HOME Program Description" means, collectively, the City's applications to H.U.D. which were submitted on March 15, 1993 and March 17, 1994, both as amended.

"Homebuyer" means one or more individuals, qualifying as a Low-Income Family at the time a Qualified Housing Unit is purchased who are acquiring or rehabilitating a Qualified Housing Unit, to be financed in part with the proceeds of a Loan or a Grant hereunder, but shall not include any

individual who is an employee, agent, consultant, officer, elected official, or appointed official of the City or any employee, agent, consultant, officer, elected official, appointed official, director or shareholder of N.L.S., N.H.S., L.I.S.C. or any entity related thereto by means of a parent-subsidiary relationship or common directors or shareholders.

"Housing Act" means the Housing and Urban Development Act of 1968.

"H.U.D." means the United States Department of Housing and Urban Development.

"L.I.S.C." means Local Initiatives Support Corporation, a New York not-for-profit corporation and its successors and assigns.

"Low-Income Family" means a family whose annual household income does not exceed 80 percent of the median income of the Chicago area, adjusted for family size, as determined by H.U.D. from time to time.

"Maximum C.H.O.P. II Assistance" means (a) for a Qualified Housing Unit comprised of one living unit, $20,000, and (b) for a Qualified Housing Unit comprised of two to four living units, $25,000.

"Net C.H.O.P. II Assistance" means, for each Qualified Housing Unit, an amount equal to the difference between (a) the Maximum C.H.O.P. II Assistance and (b) the sum of all grants (other than an Appraisal Gap Grant and a Developer's Fee Grant) provided under C.H.O.P. II with respect to such Qualified Housing Unit.

"Net Costs" means, for each Qualified Housing Unit, an amount equal to the difference between (a) the Total Costs and (b) the sum of any and all grants (other than an Appraisal Gap Grant) received by the Eligible Borrower from any source with respect to such Qualified Housing Unit.

"Net Proceeds" means the sale price of a Qualified Housing Unit less the sum of the proceeds used to pay a mortgage loan which is senior in priority to the Loan or Grant plus closing costs paid by the Homebuyer.

"N.H.S." means Neighborhood Housing Services of Chicago, Inc., an Illinois not-for-profit corporation, and its successors and assigns.

"N.L.S." means Neighborhood Lending Services, Inc., an Illinois not-for-profit corporation, and its successors and assigns.

"Qualified Housing Unit" means a one- to four-unit residence located within the corporate boundaries of the City and having (a) an initial purchase price and (b) an estimated appraised value at acquisition or after

any repair needed to meet property standards described in 24 C.F.R. Section 92.251, neither of which exceeds 95% of the median purchase price for similar residences in the Chicago area, as determined by H.U.D., which is acquired and occupied or to be occupied by a Homebuyer as his principal residence and may include a residence owned by a C.D.C. and leased to a Homebuyer pursuant to a lease/purchase contract provided the purchase option is exercised by the Homebuyer within thirty-six (36) months from the date of execution of the lease/purchase contract. In the case of a two- to four-unit residence, one unit shall be occupied by the Homebuyer throughout the Affordability Period and if the residence is subject to a lease/purchase contract, the entire building shall be the subject of the lease/purchase contract between the C.D.C. and the Homebuyer. A qualified Housing Unit shall be used solely for residential purposes and shall not contain any space used for religious or commercial purposes.

"Recapture" means the recovery by N.L.S. of the proceeds (including any late payment penalties due under the Borrower Documents) of an Affordability Gap Loan, Appraisal Gap Grant, a Developer's Fee Grant and/or a Down Payment and Closing Cost Assistance Grant in accordance with the provisions of Section 4.11 hereof.

"Regulations" means the regulations promulgated pursuant to the Act and appearing at 24 C.F.R. Part 92.

"Section 3" means Section 3 of the Housing Act.

"Section 3 Regulations" means the regulations found at 24 C.F.R. Part 135 which implement Section 3.

"State" means the State of Illinois.

"Subrecipient" means a "subrecipient" as defined in Section 92.2 of the Regulations. For purposes of this Agreement N.L.S. shall be the Subrecipient of the City.

"Total Costs" means, for each Qualified Housing Unit, the sum of the purchase price, closing costs and rehabilitation costs for such Qualified Housing Unit.

"Voucher" means a written request by N.L.S. to D.O.H. for disbursement of Loan and/or Grant proceeds and/or fees, including all supporting materials evidencing a Loan or Grant or request for payment, as described on (Sub)Exhibit E attached hereto and hereby made a part hereof.

Article III.

Representations, Warranties And Covenants.

3.1 Representations And Warranties.

In connection with the execution and delivery of this Agreement, N.L.S. and N.H.S. each represent and warrant to the City that:

(a) N.L.S. and N.H.S. are each incorporated in the State as a not-for-profit corporation; each is in good standing in the State; and a substantial portion of the business of N.L.S. involves making loans secured by residential real estate to low-income families;

(b) each of N.H.S. and N.L.S. is financially solvent and able to pay its debts as they mature;

(c) N.L.S., its employees, agents and officials are competent and qualified to perform the services required under this Agreement;

(d) each of N.H.S. and N.L.S. has the right, power and authority to execute, deliver and perform, or cause to be performed, this Agreement under the terms and conditions stated herein; N.H.S. and N.L.S. have each obtained and received all necessary approvals from its respective Board of Directors and any other required approvals which are necessary for N.H.S. and N.L.S. to execute and deliver this Agreement and to perform, respectively, its duties hereunder;

(e) no member of the governing body of the City and no other elected official, appointed official, officer, agent, consultant or employee of the City is employed by N.H.S. or N.L.S. or has a financial or economic interest directly in this Agreement or the compensation to be paid hereunder except as may be permitted by the Board of Ethics established pursuant to the Municipal Code of Chicago;

(f) neither N.L.S. nor N.H.S. is in default at the time of the execution of this Agreement, and neither N.L.S. nor N.H.S. has been, within five years preceding the date hereof, in default on any contract or loan awarded to either by the City;

(g) N.H.S. and N.L.S. have each carefully examined and analyzed the provisions and requirements of this Agreement; from such own analysis, N.H.S. and N.L.S. have each satisfied itself as to the nature of all things needed for the performance of this Agreement; and the time available to N.H.S. and N.L.S. for such examination, analysis, inspection and investigation has been adequate;

(h) this Agreement is feasible of performance by N.H.S. and/or N.L.S., as appropriate, in accordance with all of its provisions and requirements;

(i) except only for those representations, statements or promises expressly contained in this Agreement and any exhibits attached hereto and incorporated by reference herein, no representation, statement or promise, oral or in writing, or of any kind whatsoever, by the City, its officials, agents or employees, has induced N.H.S. or N.L.S. to enter into this Agreement or has been relied upon by N.H.S. or N.L.S. including any with reference to: (i) the meaning, correctness, suitability or completeness of any provisions or requirements of this Agreement; (ii) the general conditions which may in any way affect this Agreement or its performance; (iii) the compensation provisions of this Agreement; or (iv) any other matters, whether similar to or different from those referred to in (i) through (iii) immediately above, affecting or having any connection with this Agreement, the negotiation hereof, any discussions hereof, the performance hereof or those employed herein or connected or concerned herewith;

(j) N.H.S. and N.L.S. were given ample opportunity and time and were requested by the City to review thoroughly this Agreement prior to execution of this Agreement in order that N.H.S. and N.L.S. might request inclusion in this Agreement of any statement, representation, promise or provision which is desired or on which N.H.S. and N.L.S. wished to place reliance that it did so review said documents, and either every such statement, representation, promise or provision has been included in this Agreement or else, if omitted, N.H.S. and N.L.S. expressly hereby relinquish the benefit of any such omitted statement, representation, promise or provisions and N.H.S. and N.L.S. are willing to perform this Agreement in its entirety without claiming reliance thereon or making any other claim on account of such omission;

(k) there are no actions or proceedings by or before any court or governmental commission, board, bureau or other administrative agency pending or, to the knowledge of N.H.S. or N.L.S., threatened, against or affecting N.H.S. or N.L.S. which if adversely determined could materially and adversely affect the ability of N.H.S. or N.L.S. to perform hereunder or which might result in any material, adverse change to the financial conditions of N.H.S. or N.L.S. or may materially affect the property or assets of N.H.S. or N.L.S.; and

(l) this Agreement has been executed and delivered by authorized officers of N.H.S. and N.L.S. and constitutes a legal, valid and binding obligation of N.L.S., enforceable in accordance with its terms.

3.2 Covenants.

In connection with the execution and delivery of this Agreement, N.H.S. and N.L.S. covenant to the City that:

(a) except for its own employees, N.L.S. will not use any individual, organization, partnership or corporation to carry out any of the duties or obligations of N.L.S. hereunder, unless (1) N.L.S. first obtains a certification of such individual, organization, partnership or corporation substantially the same as the representations, warranties and covenants contained in this Article III, (2) N.L.S. receives a debarment certification from such individual, organization, partnership or corporation in accordance with Section 92.357 of the Regulations, (3) such certifications shall be addressed and delivered to the City and (4) the City approves, in writing, the use of such individual, organization, partnership or corporation;

(b) all warranties and representations of N.H.S. and N.L.S. contained in this Agreement will be true, accurate and complete at the time of each Loan or Grant made pursuant to this Agreement, and shall survive the execution, delivery and acceptance hereof by the parties hereto for the length of this Agreement;

(c) N.L.S. shall be subject to, obey and adhere to any and all federal, State and local laws, statutes, ordinances, rules, regulations and executive orders as are now or may be in effect during the term of this Agreement which may be applicable to N.L.S. including, but not limited to, the Copeland "Anti-kickback" Act, 18 U.S.C. Section 874, as supplemented by United States Department of Labor regulations at 29 C.R.R. Part 3; the requirements of O.M.B. Circular No. A-122, and attachments B, F, H (paragraph 2) and O of O.M.B. Circular No. A-100;

(d) N.H.S. and N.L.S. shall each remain solvent and able to pay its debts as they mature;

(e) no member of the governing body of the City and no other elected official, appointed official, officer, agent, consultant or employee of the City shall have any personal interest, direct or indirect, in the business of N.H.S. or N.L.S. or shall participate in any decision relating to the business of N.H.S. or N.L.S. which affects his/her personal interests or the interests of any corporation, partnership or association in which he/she is directly interested;

(f) no former member of the governing body of the City and no other former elected official, appointed official, officer, agent, consultant or employee of the City shall, for a period of one year after the termination of such person's term of office or employment, assist or represent N.H.S. or N.L.S. in any business transaction involving the City or any of its agencies, if the person participated personally and substantially in the subject matter of the transaction during his/her term of office or employment, provided that if the person exercised contract management authority with respect to this Agreement (including any Loan or Grant), this prohibition shall be permanent as to this Agreement;

(g) N.H.S. and N.L.S., as applicable, shall immediately notify the City of any and all events or actions which may materially adversely affect the ability of N.H.S. or N.L.S. to carry on its operations or perform any or all of its obligations under this Agreement at any time while this Agreement is in effect;

(h) neither N.H.S. nor N.L.S. shall enter into any other agreement or transaction which would conflict with the performance of the duties of either hereunder or under any of the Borrower Documents;

(i) during the term of this Agreement, N.H.S. and N.L.S. shall each continue as an Illinois not-for-profit corporation in good standing under the laws of the State; and

(j) N.L.S. shall enforce all provisions of the Borrower Documents in accordance with the terms thereof and shall provide to the City all notices required hereunder or thereunder.

Article IV.

Duties And Obligations Of N.L.S.

4.1

N.L.S. and N.H.S., as appropriate, shall execute and deliver to D.O.H. such documents as may be required by the Corporation Counsel to evidence N.L.S.'s and N.H.S.'s participation in C.H.O.P. II, including, but not limited to, a debarment certification in substantially the form of (Sub)Exhibit F attached hereto and incorporated herein, an antiscofflaw affidavit, in substantially the form of (Sub)Exhibits G-1 and G-2 attached hereto and incorporated herein, a Voucher and an opinion of counsel in substantially the form of (Sub)Exhibit H attached hereto and incorporated herein.

4.2

N.L.S. agrees that the total amount of assistance for C.H.O.P. II shall be $900,000 and that there have been no representations, assurances or agreements that any other assistance shall be forthcoming from the City. N.L.S. shall provide written notice to the City when the aggregate amount of C.H.O.P. II Monies committed hereunder, including Loans, Grants and administrative costs paid to or for the account of N.L.S., equals $750,000 and thereafter when the amount of C.H.O.P. II Monies committed hereunder, including Loans, Grants and administrative costs paid to or for the account of N.L.S., reaches $800,000, $850,000 and $900,000. C.H.O.P. II Monies are deemed committed for purposes of this section when N.L.S. has determined

the amount of C.H.O.P. II Monies to be the subject of a Loan or Grant and sent notice of approval of a Loan or Grant to an Eligible Borrower. No Loans or Grants shall be made or committed to be made by N.L.S. hereunder when the aggregate amount of Loans and Grants, together with all administrative costs related to such Loans or Grants, equals $900,000. Notwithstanding the immediately preceding sentence, N.L.S. may make additional Loans or Grants hereunder only from monies received due to Recapture in accordance with Section 4.11, upon the prior approval of D.O.H..

4.3

N.L.S. shall advertise its participation in C.H.O.P. II and the availability of C.H.O.P. II Monies. N.L.S. shall accept Applications from potential Eligible Borrowers and make a preliminary determination that each applicant would constitute an Eligible Borrower if a Loan or Grant were made at the time of application and that each building to be acquired or rehabilitated with C.H.O.P. II Monies would constitute a Qualified Housing Unit if a Loan or Grant were made at the time of application.

For each potential Homebuyer, N.L.S. shall obtain credit and title information regarding the Homebuyer and the Qualified Housing Unit, respectively, and shall verify information presented in the Application by, at a minimum, contacting the Homebuyer's employer and the appropriate financial institutions listed in the Application. N.L.S. shall assure that a Homebuyer qualifies as a Low-Income Family at the time a Loan and/or Grant is approved by N.L.S. and at the time the Homebuyer purchases the Qualified Housing Unit. In determining whether a Homebuyer qualifies as a Low-Income Family, N.L.S. shall follow Section 92.203 of the Regulations.

N.L.S. shall assure that an Eligible Borrower which is not a Homebuyer constitutes a C.D.C.. As part of its determination that an applicant qualifies as a C.D.C., N.L.S. shall review the applicant's organizational documents (including, but not limited to, the articles of incorporation, bylaws and pertinent corporate resolutions) of each entity, a list of its current board of directors and any informational brochures or pamphlets provided by or on behalf of the entity. Prior to making any Grant to a C.D.C., N.L.S. shall certify to the City, in writing, that the entity is not a primarily religious organization within the meaning of Section 92.257 of the Regulations and otherwise constitutes a C.D.C.. The review of the organizational documents and the determination that an organization qualifies as a C.D.C. may be delegated by N.L.S. to L.I.S.C.; provided, however, that N.L.S. shall remain responsible with respect to the requirements that no Grant shall be made to a C.D.C. in violation of this section and with respect to all certifications required to be made under this Agreement to the City.

As part of the review of an Application by a C.D.C., N.L.S. shall determine when a Qualified Housing Unit will be sold to a Homebuyer. If a Grant is made to a C.D.C., N.L.S. shall assure that the C.D.C. shall enter into a

purchase contract or a lease/purchase contract with a Homebuyer within 36 months from the date of the Grant. If the C.D.C. does not enter into a purchase contract on a lease/purchase contract within such 36-month period, N.L.S. shall Recapture from the C.D.C. the amount of the Grant made with respect to the Qualified Housing Unit in accordance with the provisions of Section 4.11 hereunder. If the Qualified Housing Unit is to be sold subject to a lease/purchase contract between a C.D.C. and a Homebuyer, N.L.S. shall monitor the contract and assure that the contract requires the purchase option to be exercised by the Homebuyer within 36 months from the date of execution of the lease/purchase contract. If the purchase option is not exercised within such 36-month period, N.L.S. shall Recapture from the C.D.C. the amount of the Grant made with respect to the Qualified Housing Unit in accordance with the provisions of Section 4.11 hereunder.

4.4

Upon the initial determination by N.L.S. that an applicant constitutes an Eligible Borrower and the residence to be purchased and/or rehabilitated constitutes a Qualified Housing Unit, N.L.S. shall provide the following services:

(a) Processing and Underwriting. N.L.S. shall originate mortgage loans for Eligible Borrowers using conventional financing sources having, at a minimum, the underwriting criteria set forth in (Sub)Exhibit D attached hereto and incorporated herein. These conventional financing sources may secure mortgage loans with a mortgage having a lien prior to a lien with respect to a Loan and/or Grant. Upon receipt of an Application, N.L.S. shall notify the City of the prospective Qualified Housing Unit so that the City can begin an environmental review pursuant to Section 92.352 of the Regulations. N.L.S. shall not make a Loan or Grant and shall not make a mortgage loan which is expected to be repaid in whole or in part with the proceeds of a Loan or Grant until N.L.S. has received from the City evidence of completion of environmental review pursuant to Section 92.352 of the Regulations.

(b) Technical/Rehabilitation Services. N.L.S. shall make available to each Eligible Borrower (i) a current list of contractors and subcontractors which are certified by the City as Minority Business Enterprises or Women Business Enterprises, and (ii) a current list of contractors and subcontractors which have current insurance certificates and proof of City home repair and/or business licenses on file with N.L.S.. N.L.S. shall delete from such lists any contractors or subcontractors with which N.L.S. or N.H.S. has had contractor disputes or problems.

(c) Loan or Grant by N.L.S.. N.L.S. may make the following Loans or Grants to a Homebuyer: (i) Down Payment and Closing Cost Assistance Grant, (ii) Appraisal Gap Grant and (iii) Affordability Gap Loan. N.L.S.

may make the following Grants to a C.D.C.: (i) Appraisal Gap Grant and (ii) Developer's Fee Grant.

N.L.S. shall have the authority to approve, using sound underwriting principles, Applications for Loans or Grants and to make Loans and/or Grants which meet the terms and restrictions specified herein and in (Sub)Exhibit A attached hereto and incorporated herein. N.L.S. shall approve or reject Applications for Loans or Grants within 120 days of receipt of a completed Application.

(d) Notice of Approval or Rejection to Eligible Borrowers. For each Application for a Loan or Grant, N.L.S. shall, within 10 business days after approving or rejecting such Application, notify the potential Eligible Borrower, in writing, of such approval or rejection. A copy of each notice shall be provided to D.O.H.. N.L.S. shall comply with the federal Equal Credit Opportunity Act in making available to the potential Eligible Borrower its reasons for rejection.

(e) Requirements for Loans and Grants for Qualified Housing Units. After approving an Application, N.L.S. shall promptly prepare and execute Borrower Documents for each Loan and/or Grant, as appropriate. N.L.S. shall assure that each Loan or Grant satisfies all applicable requirements or federal, State and local law, including but not limited to determining that:

(i) C.H.O.P. II Monies finance only C.H.O.P. II Costs;

(ii) each Qualified Housing Unit shall have received evidence of clearance following environmental review in accordance with Section 92.352 of the Regulations;

(iii) the applicable requirements of O.M.B. Circulars Nos. A-87, A-122, A-21, A-110, A-133 and A-128 and of 24 C.F.R. Part 85 are satisfied; and

(iv) each Loan and/or Grant satisfies the requirements of the Regulations, particularly with Section 92.251 (relating to property standards) and Subpart H, dealing with equal opportunity and fair housing (Section 92.350), displacement, relocation and acquisition (Section 92.353), labor (Section 92-354), lead-based paint (Section 92.355), conflict of interest (Section 92.356), debarment and suspension (Section 92.357), flood insurance (Section 92-358) and Executive Order 12372 (Section 92.359).

N.L.S. agrees to undertake the applicable inspection and notification tasks required of participating jurisdictions pursuant to 24 C.F.R. Section 92.251(b)(1).

(f) Closing. N.L.S. shall promptly close each Loan and/or Grant. Prior to disbursement of any C.H.O.P. II Monies by N.L.S., N.L.S. shall cause each Eligible Borrower to enter into agreements with N.L.S. evidencing the Loan and/or Grant, including, but not limited to (i) a promissory note, (ii) a mortgage and (iii) a regulatory agreement, each in substantially the form approved by Corporation Counsel. N.L.S. shall be responsible for recording the regulatory agreement with respect to the Qualified Housing Unit and the recording of the mortgage with respect to the Loan and/or Grant. N.L.S. shall assure that acquisition and/or rehabilitation of the Qualified Housing Unit commences within six months of the date on which a Loan or Grant closes. N.L.S. shall provide in all Borrower Documents that the City is a third-party beneficiary of the Borrower Documents. The closing of each Loan or Grant shall be effected through Chicago Title and Trust Company.

(g) Disbursement of Proceeds. Prior to disbursing any proceeds of a Loan or Grant, N.L.S. shall determine the aggregate amount of C.H.O.P. II Monies which have been provided or approved for a Qualified Housing Unit. N.L.S. shall certify that such aggregate amount, whether to a C.D.C. or to a Homebuyer acquiring such Qualified Housing Unit from such C.D.C. and including the proceeds of the Loan and/or Grant about to be disbursed, does not exceed the Maximum C.H.O.P. II Assistance. N.L.S. shall also assure that no Voucher for C.H.O.P. II Monies shall be submitted to D.O.H. hereunder until needed to pay C.H.O.P. II costs and that the proceeds of a Loan or Grant do not exceed available Net C.H.O.P. II Assistance with respect to the Qualified Housing Unit. N.L.S. may submit a Voucher for a Loan or Grant with respect to a Qualified Housing Unit acquired and/or rehabilitated by an Eligible Borrower prior to the date of this Agreement, provided all other requirements under this Agreement for a Loan or Grant have been met. Following such determination and certifications by N.L.S., the City shall provide C.H.O.P. II Monies to N.L.S. to fund each Loan and/or Grant upon receipt by the City from N.L.S. of a completed Voucher therefor, in substantially the form attached hereto as (Sub)Exhibit E. Each Voucher shall request only such amount as required under the Loan and/or Grant, including any fees to be paid to N.L.S.. Each Voucher shall specify the Eligible Borrower to whom a Loan and/or Grant will be made and a description of the Qualified Housing Unit to which the Loan and/or Grant relates. There shall be no commingling of funds among Loans and/or Grants by N.L.S. and each Loan or Grant shall be accounted for separately in the records maintained by N.L.S..

(h) Servicing.

(1) Prior to the closing of a Loan or Grant, N.L.S. shall determine the Affordability Period with respect to each Qualified Housing Unit which receives the benefit of C.H.O.P. II Monies. For each Loan or Grant,

N.L.S. shall calculate a balance of the proceeds which may be subject to Recapture, by multiplying the original principal amount of the respective Loan or Grant by a fraction, the numerator of which shall be one and the denominator of which shall be the number of months in the Affordability Period. On the first day of each month following the final disbursement of proceeds of a Loan or Grant, N.L.S. shall reduce the balance of the Loan or Grant by the product determined by the calculation in the preceding sentence. Each Loan and Grant shall be accounted for separately.

(2) N.L.S. is responsible for servicing Loans and Grants in accordance with customary loan servicing practices of prudent lending institutions, in accordance with the terms, conditions and requirements of this Agreement and in compliance with all applicable requirements of any State or federal laws, rules and regulations respecting consumer creditor truth-in-lending.

(3) N.L.S. shall specify an employee directly responsible for the servicing of each Loan and Grant. N.L.S. shall provide D.O.H. with notice of the person(s) responsible for these duties and the respective Loans and Grants.

(4) If an Eligible Borrower breaches any covenant or agreement under the applicable Borrower Documents, including the covenants to pay when due any sums secured thereby, N.L.S. shall mail notice of such breach to the Eligible Borrower as provided in the Borrower Documents and shall take such further action as it would take with respect to loans serviced by it for others or held for its own account consistent with the terms of this Agreement.

(5) N.L.S. may charge a late payment penalty as allowed by law and as provided for in the Borrower Documents. Any late payment penalties in connection with a Loan or Grant shall be held and applied in accordance with Section 4.11.

(6) In the event of a default by an Eligible Borrower under the applicable Borrower Documents, N.L.S. may foreclose the applicable mortgage and exercise other remedies available under the Borrower Documents when N.L.S. shall determine, in its professional judgment, that it shall be in the best interests of the City to do so.

(i) Reporting. On the twentieth day of the first, fourth, seventh and tenth months of each year during the term hereof, N.L.S. shall submit to the City a quarterly report in a form approved by D.O.H. and containing the following information for each Loan or Grant closed during or prior to such quarter: (i) the address of the Qualified Housing Unit; (ii) the name of each Eligible Borrower who has received a Loan or Grant for such Qualified Housing Unit; (iii) the original amount of the applicable Loan or

Grant; (iv) the date each Loan and/or Grant was made; (v) if a Grant was made to C.D.C. for a Qualified Housing Unit, the identity of the Homebuyer, the date of sale to a Homebuyer, the date of the lease/purchase contract and the date on which any lease/purchase option with respect to the Qualified Housing Unit must be exercised; and (vi) if a Loan or Grant was subject to recapture, the name of the Eligible Borrower, the reason the Loan or Grant was subject to Recapture, the amount of proceeds Recaptured, the amount of any penalties and investment income and the proposed use of Recapture monies.

(j) Marketing. N.L.S. shall make information about C.H.O.P. II, including Applications, readily available to persons and other entities applying to become Eligible Borrowers. In connection therewith, N.L.S. shall prepare and distribute brochures and other written materials describing C.H.O.P. II. N.L.S. shall also make appropriate personnel available to speak at seminars to promote and explain C.H.O.P. II and shall conduct other affirmative outreach efforts (including organizing or participating in seminars, conferences and public meetings) to disseminate information about C.H.O.P. II to the public. Upon receipt of notice from D.O.H., N.L.S. shall cooperate with D.O.H. in any program which D.O.H. may undertake to promote and explain C.H.O.P. II.

(k) Sale of Qualified Housing Unit. N.L.S. shall monitor each Qualified Housing Unit and assure that no sale of a Qualified Housing Unit is effected during the respective Affordability Period, except in accordance with the last paragraph of this Subsection (k) and Section 4.11 hereof; provided a C.D.C. may sell a Qualified Housing Unit to a Homebuyer in accordance with this paragraph. Notwithstanding the preceding sentence, N.L.S. may approve the sale of Qualified Housing Unit by a C.D.C. to a Homebuyer if the Homebuyer expressly agrees that any proceeds of a Grant made to the C.D.C. with respect to the Qualified Housing Unit are subject to Recapture in accordance with the provisions of Section 4.11 hereof. Any sale of a Qualified Housing Unit by a C.D.C. to a Homebuyer shall be effected within thirty-six (36) months from the date on which a Grant is made to the C.D.C..

Following the end of the Affordability Period, N.L.S. shall permit the sale of a Qualified Housing Unit and N.L.S. is authorized to prepare, execute, deliver and record, as appropriate, any and all documents releasing any lien created by the Borrower Documents.

Prior to the end of the Affordability Period, N.L.S. may permit the sale of a Qualified Housing Unit subject to the last paragraph of this Subsection (k) and the Recapture provisions of Section 4.11 hereof. Following the sale of a Qualified Housing Unit in accordance with the provisions of the paragraph, N.L.S. is authorized to prepare, execute, deliver and record, as appropriate, any and all documents releasing any lien created by the Borrower Documents.

N.L.S. shall assure that no Qualified Housing Unit shall be sold during the Affordability Period if such Qualified Housing Unit does not meet applicable quality housing standards and State and City building code requirements.

4.5

N.L.S. shall assure compliance with the provisions of this section and Section 4.6 by each Eligible Borrower for Qualified Housing Units containing rental units. If a Qualified Housing Unit is subject to a lease/purchase contract between a C.D.C. and a Homebuyer, each tenant lease for a rental unit in the Qualified Housing Unit shall be between the Homebuyer and the tenant. N.L.S. shall determine that for each rental unit in a Qualified Housing Unit which is not occupied by a Homebuyer, the tenants must have, as of the date of initial occupancy by such tenants, household income in an amount not exceeding 60 percent of the median income of the Chicago area, adjusted for family size.

(b) N.L.S. shall assure that each rental unit (other than the rental unit occupied by the Homebuyer) in a Qualified Housing Unit containing rental units:

(1) bears rent not greater than the lesser of

(i) the fair market rent for existing housing for comparable units in the Chicago area as established by H.U.D. under the Regulations, less the monthly allowance for the utilities and services (excluding telephone) to be paid by the tenant; or

(ii) 30 percent of the adjusted income of a family whose gross income equals 60 percent of the median income for the Chicago area, as determined by H.U.D., with adjustments for number of bedrooms in the unit;

(2) has, in the case of a Qualified Housing Unit with three or more rental units, not less than 20 percent of the rental units

(i) occupied by "very low-income families" (as defined in the Regulations) who pay as a contribution toward rent (excluding any federal or State rental subsidy provided on behalf of the family) not more than 30 percent of the family's monthly adjusted income as determined by H.U.D.; or

(ii) occupied by "very low-income families" and bearing rents not greater than 30 percent of the gross income of a

family whose income equals 50 percent of the median income for the area, as determined by H.U.D., with adjustments for smaller and larger families;

(3) is occupied only by households that qualify as Low-Income Families;

(4) is not refused for leasing to a holder of a certificate of family participation under 24 C.F.R. Part 882 (Rental Certificate Program) or a rental voucher under 24 C.F.R. Part 887 (Rental Voucher Program) or to the holder of a comparable document evidencing participation in a HOME tenant-based assistance program because of the status of the prospective tenant as a holder of such certificate of family participation, rental voucher, or comparable HOME tenant-based assistance document; and

(5) will remain affordable without regard to the term of any mortgage or the transfer of ownership, pursuant to deed restrictions, covenants running with the land, or other mechanisms approved by H.U.D., for not less than the Affordability Period.

(c) N.L.S. shall review and approve rents proposed by the Homebuyer for rental units with "flat rents", i.e., rental units subject to the maximum rent limitations in paragraph (b) (1) (i), (b) (1) (ii) or (b) (2) (ii) of this section, and shall certify compliance of all rental units subject to the maximum rent limitations of paragraph (b) of this section, including monthly allowances proposed by the Eligible Borrower, for utilities and services to be paid by the tenant. N.L.S. shall assure that the Homebuyer re-examines the income of each tenant household living in rental units of a Qualified Housing Unit at least annually. The maximum monthly rent must be recalculated by the Eligible Borrower and reviewed and approved by N.L.S. annually, and N.L.S. shall assure compliance with Section 92.252(b) of the Regulations. N.L.S. shall assure that any increase in rents is subject to the provisions of outstanding leases and that the Homebuyer must provide tenants of those units whose rents may be increased with written notice of such increase not less than 30 days prior to implementing any increase in rents.

(d) Notwithstanding the provisions of Section 5.1 hereof, it shall not constitute an Event of Default under this Agreement if N.L.S. determines that a Homebuyer is not in compliance with the provisions of paragraph (b)(2) or (b)(3) of this section if the noncompliance is caused by increases in the incomes of existing tenants and if N.L.S. assures that the Homebuyer is taking such actions which are satisfactory to H.U.D. to assure that any vacancy in a rental unit is filled with a Low-Income Family. As part of its annual review of a Qualified Housing Unit which contains rental units, N.L.S. shall assure that tenants who no longer qualify as a Low-Income

Family must pay as rent the lesser of the amount payable by the tenant under State or local law or 30 percent of the family's adjusted monthly income, as recertified annually.

4.6

With respect to each Qualified Housing Unit containing rental units, N.L.S. shall provide to the Eligible Borrower and tenants of a Qualified Housing Unit a standard form of tenant lease and a tenant selection plan, each in a form approved by the Corporation Counsel. At least annually during the Affordability Period, N.L.S. shall review each lease between a Homebuyer and a tenant for a rental unit and will assure that:

(i) each such lease shall be for not less than one year, unless a different lease term is agreed to between the tenant and the Homebuyer, and approved in writing by N.L.S.;

(ii) each such lease does not contain any of the following provisions:

(1) an agreement by the tenant to be sued, to admit guilt, or to a judgment in favor of the Homebuyer in a lawsuit brought in connection with the lease;

(2) an agreement by the tenant that the Homebuyer may take, hold or sell personal property of household members without notice to the tenant and a court decision on the rights of the parties; provided, the lease may allow an agreement by the tenant concerning disposition of personal property remaining in the rental unit after the tenant has moved out of the rental unit and the Homebuyer may dispose of such personal property in accordance with State law;

(3) an agreement by the tenant not to hold the Homebuyer or agents thereof legally responsible for any action or failure to act, whether intentional or negligent;

(4) an agreement by the tenant that the Homebuyer may institute a lawsuit without notice to the tenant;

(5) an agreement by the tenant that the Homebuyer may evict the tenant or household members without instituting a civil court proceeding in which the tenant has the opportunity to present a defense, or before a court decision on the rights of the parties;

(6) an agreement by the tenant to waive any right to a trial by jury;

(7) an agreement by the tenant to waive the tenant's right to appeal, or to otherwise challenge in court, a court decision in connection with the lease; or

(8) an agreement by the tenant to pay attorney's fees or other legal costs even if the tenant wins in a court proceeding by the owner against the tenant; the tenant, however, may be obligated to pay costs if the tenant loses; and

(iii) each lease provides that the Homebuyer may not terminate the lease or refuse to renew the lease of a tenant of rental units in a Qualified Housing Unit except for serious or repeated violation of the terms and conditions of the lease; for violation of applicable federal, State or local law; or for other good cause; provided, further, that any permissible termination or refusal to renew must be preceded by not less than 30 days notice upon the tenant by the Homebuyer of a written notice specifying the grounds for the action.

4.7

N.L.S. shall adhere to the terms and restrictions of C.H.O.P. II Monies as set forth in (Sub)Exhibit A attached hereto and incorporated herein.

4.8

N.L.S. shall assure that any Qualified Housing Unit acquired and/or rehabilitated by a C.D.C. with C.H.O.P. II Monies shall not be sold to a Homebuyer at a price which exceeds the acquisition cost paid by the C.D.C. plus the rehabilitation costs paid by C.D.C. less the proceeds of any Grant made to the C.D.C. with respect to such Qualified Housing Unit. N.L.S. may provide a Homebuyer purchasing a Qualified Housing Unit from a C.D.C. with a Down Payment and Closing Cost Assistance Grant whether or not the C.D.C. received a Grant, provided the total amount of C.H.O.P. II Monies shall not exceed the Maximum C.H.O.P. II Assistance.

4.9

N.L.S. shall assure that each Eligible Borrower who acquires or rehabilitates rental housing assisted with C.H.O.P. II Monies maintains the premises in compliance with all applicable housing quality standards and State and City code requirements.

4.10

N.L.S. shall be responsible for all actions of any agents, employees, officers of N.L.S. performing any duties or obligations of N.L.S. hereunder.

4.11

(a) N.L.S. shall be responsible for the Recapture of C.H.O.P. II Monies upon the occurrence of any of the following:

(i) N.L.S. determines that an Eligible Borrower made a misrepresentation upon an Application;

(ii) if a Grant is made to a C.D.C. for a Qualified Housing Unit and the C.D.C. does not enter into a purchase contract or a lease/purchase contract with a Homebuyer within 36 months following the date of a Grant;

(iii) if a Qualified Housing Unit is subject to sale pursuant to a lease/purchase contract and the purchase option is not exercised by the Homebuyer within 36 months from the date of the execution of the lease/purchase contract;

(iv) if a Qualified Housing Unit is sold by an Eligible Borrower during the Affordability Period, provided, a C.D.C. may sell a Qualified Housing Unit to a Homebuyer without requiring a Recapture under this section; or

(v) if a Loan or Grant is made to a person or entity who or which is not an Eligible Borrower.

(b) Upon the occurrence of any event set forth in paragraph (a) of this section, N.L.S. shall immediately notify D.O.H. of the occurrence of such event and shall take any or all necessary action to Recapture the aggregate amount of C.H.O.P. II Monies provided to each Eligible Borrower with respect to the Qualified Housing Unit, including any late payment penalties due under any of the Borrower Documents.

(c) N.L.S. shall Recapture C.H.O.P. II Monies from the Net Proceeds upon the sale of Qualified Housing Unit during the Affordability Period. If the Net Proceeds are not sufficient to Recapture the C.H.O.P. II Monies with respect to a Qualified Housing Unit, the amount of C.H.O.P. II Monies subject to Recapture may be reduced by N.L.S., with the written approval of D.O.H., pro rata in accordance with the calculation set forth in Section 4.4 (h) (1) hereof. Notwithstanding the preceding sentence, unless all C.H.O.P. II Monies are Recaptured, the Eligible Borrower shall not be entitled to retain from Net Proceeds any amount in excess of its down payment, principal payments and capital improvement investment made from monies which are not C.H.O.P. II Monies.

(d) Any monies Recaptured by N.L.S. shall be retained in a segregated account and used only for additional Loans and Grants with the prior written approval of D.O.H.; provided, if the Recapture occurs following the date set forth in Section 6.1 of this Agreement, all monies Recaptured by N.L.S. shall be returned to the City.

(e) Any monies retained by N.L.S. under this Agreement shall be kept segregated from all other monies of N.L.S.. N.L.S. may invest such monies in United States Treasury obligations, in a money market fund collateralized by United States Treasury obligations or certificates of deposits in financial institutions which maintain a rating of "A" or better by Moody's Investor's Services or Standard and Poor's Corporation. N.L.S. shall be responsible for any loss of income as a result of these investments.

(f) Any monies which are requested by N.L.S. through a Voucher for C.H.O.P.II Monies pursuant to this Agreement are subject to a setoff against monies held by N.L.S. pursuant to this section, including all Recaptured monies and investment income.

4.12

The City authorizes N.L.S. to act as its agent subject to the limitations contained herein: (i) to originate, manage and service the Loans and Grants; (ii) to enforce or to refrain from enforcing the Borrower Documents for each Loan and/or Grant; (iii) to give consents or approvals in connection with the Borrower Documents for each Loan and/or Grant; (iv) to acquire additional security for any Loan or Grant; (v) to take or refrain from taking any action and make any determination provided for herein or in the Borrower Documents; and (vi) to exercise all such powers as are incidental thereto.

4.13 Insurance.

(a) N.L.S. shall procure and maintain at all times, at its own expense, except as may be otherwise provided herein, during the term of this Agreement, the types of insurance specified below, with insurance companies authorized to do such business in the State and reasonably acceptable to the City covering all services hereunder.

The kinds and amounts of insurance required are as follows:

1. Worker's Compensation And Occupational Disease Insurance.

   Worker's Compensation and Occupational Disease Insurance, in statutory amounts, covering all of N.L.S.. Employer's liability coverage shall be included and shall have limits of not less than $100,000 per each accident or illness.

2. Commercial Liability Insurance (Primary And Umbrella).

   Commercial Liability Insurance or equivalent with limits of not less than $1,000,000 per occurrence, combined single limit, for bodily injury, personal injury and property damage liability.

Products/completed operation, independent contractors and contractual liability coverages are to be included. The City is to be named as an additional insured.

3. Automobile Liability Insurance.

When any motor vehicles are used in connection with the work to be performed under this Agreement, N.L.S. shall maintain Automobile Liability Insurance with limits of not less than $500,000 per occurrence, combined single limit, for bodily injury and property damage. The City is to be named as an additional insured.

4. Errors And Omissions/Professional Liability.

With respect to all services performed by N.L.S. hereunder, errors and omissions coverage shall be maintained in the amount of $250,000 naming the City as an additional insured.

5. Blanket Crime Insurance.

N.L.S. shall obtain and maintain a blanket crime insurance policy, naming the City as a loss payee, as its interest may appear, covering all persons handling funds received or disbursed under this Agreement, and against loss by reason of theft, robbery, dishonesty, destruction, disappearance or other crimes. The blanket crime insurance policy must be written to cover losses in an amount of not less than 25% of the maximum funds on hand at any given time or in an amount of $250,000, whichever amount is greater.

(b) N.L.S. shall furnish the City, Department of Finance, Risk Management Office, 333 South State Street, Room 400, Chicago, Illinois 60604, original certificates of insurance evidencing the required coverage to be in force and effect on the date hereof, and renewal certificates of insurance, or such similar evidence, if the coverages have an expiration or renewal date occurring during the term of this Agreement. The City shall not allow N.L.S. to commence any services under this Agreement until all insurance is purchased and evidence of it is received and approved by the City, but the failure of the City to obtain such evidence from N.L.S. before permitting N.L.S. to commence such services shall not be deemed to be a waiver by the City, and N.L.S. shall remain under a continuing obligation to maintain the coverage and to supply the certificates.

The insurance specified hereinabove shall be carried until all services required to be performed under the terms of this Agreement are satisfactorily completed. Failure to carry or keep such insurance in force shall constitute an Event of Default hereunder within the meaning of Section 5.1 hereof, and the City maintains the right to suspend the provisions hereof until proper evidence of insurance is provided. N.L.S. shall require all subcontractors to carry the insurance required herein, or N.L.S. may, at its option, provide the coverage for any or all subcontractors, and, if so, supply to the City evidence satisfactory to the City of such coverage.

The City maintains the right to modify, delete, alter or change these requirements.

The insurance policies shall provide for 60 days prior written notice to be given to the City in the event coverage is substantially changed, canceled or non-renewed.

N.L.S. expressly understands and agrees that any insurance coverage and limits furnished by N.L.S. hereunder shall in no way limit its responsibilities and abilities specified herein or by law.

Article V.

Events Of Default; Remedies.

5.1 Events Of Default Defined.

The following, subject to the notice and cure provisions of Section 5.2 hereof, shall each constitute an Event of Default hereunder:

(a) any misrepresentation, whether negligent or willful and whether in the inducement or in the performance of this Agreement, made by N.H.S. or N.L.S. to the City;

(b) failure by N.H.S. or N.L.S. to perform any of its duties or obligations under this Agreement including, but not limited to, the following:

(i) failure to comply with all laws, regulations, executive orders and circulars pertaining to the use of C.H.O.P. II Monies;

(ii) failure by N.L.S. to assure that the acquisition and/or rehabilitation of each Qualified Housing Unit complies with all applicable laws, including environmental laws;

(iii) failure to perform any obligation under this Agreement with sufficient personnel to assure the performance of such obligations due to a reason or circumstances within the reasonable control of N.H.S. or N.L.S.;

(iv) discontinuance of any obligation under this Agreement for reasons or circumstances not beyond the reasonable control of N.H.S. or N.L.S.;

(v) failure to comply with a material term of this Agreement, including, but not limited to, the provisions concerning nondiscrimination; or

(vi) any other acts specifically and expressly stated in this Agreement as constituting an Event of Default;

(c) any change in ownership or control of N.H.S. or N.L.S. without the prior written approval of the City;

(d) the dissolution of N.H.S. or N.L.S. or the entry of a decree or order for relief by a court having jurisdiction with respect to N.H.S. or N.L.S. in an involuntary case under the federal bankruptcy laws, as now or hereafter constituted, or any other applicable federal or state bankruptcy, insolvency or other similar law, or appointing a receiver, liquidator, assignee, custodian, trustee or sequestrator (or other similar official) of N.L.S. or for any substantial part of the property thereof or ordering the winding-up or liquidation of the affairs of N.H.S. or N.L.S. and the continuance of any such decree or order unstayed and in effect for a period of 30 consecutive days;

(e) the commencement by N.H.S. or N.L.S. of a voluntary case under the federal bankruptcy laws, as now or hereafter constituted, or any other applicable federal or state bankruptcy, insolvency or other similar law or the consent by N.H.S. or N.L.S. to the appointment of or taking possession by a receiver, liquidator, assignee, trustee, custodian or sequestrator (or other similar official) of N.H.S. or N.L.S. or of any substantial part of the property of N.H.S. or N.L.S. or of any royalties, revenues, rents, issues or profits therefrom, or the making by N.H.S. or N.L.S. of any assignment for the benefit of creditors or the failure of N.H.S. or N.L.S. generally to pay its respective debts as such debts become due or the taking of action by N.H.S. or N.L.S. in furtherance of any of the foregoing;

(f) a final judgment for the payment of money in excess of $100,000 shall be rendered by a court of competent jurisdiction against N.H.S. or N.L.S. and N.H.S. or N.L.S. shall not discharge the same or provide for its discharge in accordance with its terms, or procure a stay of execution thereof, within 60 days from the date of entry thereof, or such longer period during which execution of such judgment shall have been stayed; or

(g) default by N.H.S. or N.L.S. under any other agreement which such party may currently have or may enter into with the City during the term of this Agreement.

5.2 Remedies.

If any event referred to in Section 5.1 hereof cannot reasonably be cured within 30 days after receipt of notice given in accordance with the terms of this Agreement, or if N.H.S. or N.L.S. has failed, in the sole opinion of the City, to commence and continue diligent efforts to cure such event, the City may, at its sole option, declare an Event of Default hereunder. Whether to declare an Event of Default hereunder is within the sole discretion of the City and neither that decision nor the factual basis for it is subject to review or challenge under this Agreement. Written notification of, or that results in, an Event of Default, and any intention of the City to terminate this Agreement, shall be provided to N.H.S. and N.L.S. and such decision shall be final and effective upon receipt of such notice pursuant to Section 6.20 hereof and failure to cure within the stated applicable cure period. Upon the giving of such notice, the City may invoke any or all of the following remedies:

(a) the right to terminate this Agreement as to any or all of the services yet to be performed effective at a time specified by the City;

(b) the right of specific performance, an injunction or any other appropriate equitable remedy;

(c) the right to money damages including, but not limited to a Recapture from N.H.S. or N.L.S. of monies pursuant to Section 4.11 hereof or the principal amount of any Loan and/or Grant made to a Homebuyer or C.D.C. who or which is not an Eligible Borrower or made for purposes which are not C.H.O.P. II Costs;

(d) the right to withhold all or any part of the compensation of the N.L.S. hereunder; and

(e) the right to deem N.H.S. and/or N.L.S. non-responsible in future contracts to be awarded by the City.

If the City considers it to be in its best interests, it may elect not to declare an Event of Default hereunder or to terminate this Agreement. The parties acknowledge that this provision is solely for the benefit of the City and that if the City permits N.H.S. or N.L.S. to continue to provide the services despite one or more Events of Default, neither N.H.S. nor N.L.S. shall in any way be relieved of any of its responsibilities, duties or obligations under this Agreement nor shall the City waive or relinquish any of its rights thereby.

The remedies under the terms of this Agreement are not intended to be exclusive of any other remedies provided, but each and every such remedy shall be cumulative and shall be in addition to any other remedies, existing now or hereafter, at law, in equity or by statute. No delay or failure to exercise any right or power accruing upon any Event of Default shall impair any such right or power nor shall it be construed as a waiver of any Event of Default or acquiescence therein, and every such right and power may be exercised from time to time and as often as may be deemed expedient.

Article VI.

General Provisions.

6.1 Duration Of The Agreement.

This Agreement shall commence on the date of execution and delivery hereof and shall terminate on the earlier of two years from the date of execution hereof or when all C.H.O.P. II Monies have been expended. This Agreement may be terminated by the City prior to the time specified in the preceding sentence in accordance with Section 6.2 hereof.

6.2 Termination; Reversion Of Assets.

The City may terminate this Agreement for convenience in accordance with 24 C.F.R. 85.44, upon 30 days written notice from the City. In such event, all rights and obligations running to and from each party shall be terminated and of no further force and effect; provided that N.L.S. shall be obligated to maintain all records and monitoring obligations with respect to any Loan or Grant made in accordance with the terms of this Agreement during the Affordability Period of each such Loan or Grant.

The City may also terminate this Agreement if monies necessary to implement C.H.O.P. II are not appropriated by the City Council of the City or otherwise as provided in Sections 5.2 and 6.11 of this Agreement. Upon termination of this Agreement, N.L.S. shall transfer to the City any C.H.O.P. II Monies within its control at the time of termination and any accounts receivable attributable to the use of C.H.O.P. II Monies.

6.3 Indemnification.

N.H.S. and N.L.S. shall pay, indemnify and save the City and the City's officers, employees and agents harmless of, from and against, any and all losses incurred by any such party under this Agreement and any claim

brought by reason of any such loss including, but not limited to, any monies which are required to be repaid by the City to H.U.D. as a result of any violation of the HOME Program through the implementation of this Agreement. In the event that any claim is brought against the City or any of the City's officers, employees or agents, by reason of any such loss, N.H.S. and N.L.S., upon notice from the City, covenant to resist and defend such claim on behalf of the City and the City's officers, employees, and agents. The City shall have the right to employ separate counsel in any such claim and to participate in the defense thereof and the fees and expenses of such counsel incurred shall be at the expense of N.H.S. and N.L.S., without regard to any authorization of such employment by N.H.S. or N.L.S..

6.4 Non-Liability Of Public Officials.

No official, employee or agent of the City shall be charged personally by N.H.S., N.L.S. or by any assignee or subcontractor of either with any liability or expenses of defense or shall be held personally liable to N.H.S., N.L.S. or any assignee or subcontractor of either under any terms or provisions of this Agreement because of the City's execution or attempted execution hereof or because of any breach hereof.

6.5 Compliance With HOME Program Description.

The parties hereto acknowledge and agree that pursuant to the HOME Program Description, N.L.S. shall be deemed the Subrecipient of the City and shall have primary responsibility for project performance. N.L.S. has received and reviewed a copy of the provisions of the HOME Program Description which relate to the Single-Family Acquisition/Rehabilitation Program in 1993 and the Single-Family Home Programs - First Time Homebuyer Programs in 1994, each, as amended, and as attached as (Sub)Exhibit C hereto and incorporated herein. N.L.S. shall comply with the terms of the HOME Program Description.

6.6 Compensation.

N.L.S. shall not charge any Eligible Borrower any fees or charges for a Loan or Grant hereunder. The only compensation received by N.L.S. for performance under this Agreement shall be in accordance with this section. N.L.S. shall be entitled to compensation hereunder in an amount equal to 10 percent of each Loan or Grant which is closed in accordance with Article IV of this Agreement; such amount shall be payable after the closing of each Loan or Grant, upon submission of a Voucher by N.L.S. to D.O.H.. Each Voucher for payment under this section shall correspond to the requirements for a Voucher pursuant to Section 4.4(g) hereof. Any administrative costs incurred by any other party, including N.H.S. or L.I.S.C. to implement this Agreement or to effect a Loan or Grant shall be

payable solely by N.L.S. from the fees set forth above. The City shall not be responsible for the payment of any fees other than as set forth in this section.

6.7 Documentation Of Costs And Income; Records And Availability.

All C.H.O.P. II Costs paid from the proceeds of a Loan or Grant shall be supported by properly executed invoices, contracts or vouchers, or other official documentation evidencing in proper detail the nature and propriety of the C.H.O.P. II Costs. All checks, invoices, contracts, vouchers, orders or other accounting documents pertaining in whole or in part to this Agreement shall be maintained by N.L.S. and shall be clearly identified and readily accessible to the City and/or H.U.D., upon written request.

N.L.S. shall maintain records evidencing compliance with all requirements of the HOME Program for each Qualified Housing Unit which is the subject of a Loan and/or Grant. Such records shall be maintained for a period of five years after the end of the Affordability Period. All Borrower Documents shall be held by N.L.S. for the benefit of the City during the Affordability Period and for five years thereafter. Upon the written request of the City and/or H.U.D., N.L.S. shall provide the City and/or H.U.D. with access to and copies of such records.

At any time during normal business hours and as often as the City, H.U.D. and/or the Comptroller General of the United States may deem necessary, N.L.S. shall make available to the City, H.U.D. and/or representatives of the Comptroller General of the United States all of its records with respect to matters covered by this Agreement. N.L.S. shall permit the City, H.U.D. and/or representatives of the Comptroller General of the United States to audit, examine and make excerpts or transcripts from such records, and to make copies of records relating to personnel, conditions of employment and other data covered by this Agreement.

6.8 Anti-Scofflaw Affidavit; Debarment Certification.

N.L.S. has executed the required affidavits as to (i) disclosure of ownership and (ii) taxes, water bills and similar amounts owed to City, in a form acceptable to the City and shall execute and deliver to the City, upon the written request therefor, supplemental affidavits or certifications evidencing continuing compliance hereunder.

N.L.S. has executed a debarment certification in a form acceptable to the City and shall execute and deliver to the City, upon the written request therefor, supplemental affidavits or certifications evidencing continuing compliance hereunder.

6.9 Nondiscrimination.

N.L.S. agrees it shall be an unlawful employment practice for N.L.S. (1) to fail or refuse to hire or to discharge any individual, or otherwise to discriminate against any individual with respect to his compensation, or the terms, conditions, or privileges of his employment, because of such individual's race, color, religion, sex, age, handicap or national origin; or (2) to limit, segregate, or classify his employees or applicants for employment in any way which would deprive or tend to deprive any individual in any way of employment opportunities or otherwise adversely affect his status as an employee, because of such individual's race, color, religion, sex, age, handicap or national origin.

N.L.S. agrees to comply with all applicable federal laws, including but not limited to those set forth in Section 92.350 of the Regulations.

N.L.S. shall comply with the Illinois Human Rights Act, 775 ILCS 5/1-101, et seq., and any rules and regulations promulgated in accordance therewith, including but not limited to the Equal Employment Opportunity clause, 56 Ill. Admin. Code 2520 Appendix G. Furthermore, N.L.S. shall comply with and shall cause any contractor utilized under this Agreement to comply with the Discrimination in Public Contracts Act, 775 ILCS 10/0.01, et seq..

6.10 City Requirements.

N.L.S. shall comply with the Chicago Human Rights Ordinance, Ch. 2.160, Section 2-160-010, et seq. of the Chicago Municipal Code (1990); and the Chicago Fair Housing Regulations, Ch. 5-8, Section 5-8-010, et seq. of the Chicago Municipal Code (1990).

N.L.S. agrees to furnish and to cause each of its subcontractor(s) to furnish such reports and information as requested by the Chicago Commission on Human Relations.

N.L.S. agrees that all of the aforementioned provisions will be incorporated in all agreements entered into with any suppliers of materials, furnisher of services, subcontractors of any tier, and labor organizations which furnish skilled, unskilled and craft union skilled labor, or which may provide any such materials, labor of services in connection with this Agreement.

6.11 Drug-Free Workplace.

N.L.S. shall establish procedures and policies to promote a "Drug-Free Workplace". Further, N.L.S. shall notify all employees of its policy for maintaining a "Drug-Free Workplace", and the penalties that may be imposed for drug abuse violations occurring in the workplace. Further,

N.L.S. shall notify the City if any of its employees are convicted of a criminal drug offense in the workplace no later than five days after such conviction.

In addition, N.L.S. agrees that if it fails or refuses to comply with these undertakings, the City may take any or all of the following actions: terminate or suspend, in whole or in part, this Agreement; refrain from extending any further assistance to N.L.S. under this Agreement until satisfactory assurance of future compliance has been received from N.L.S.; and/or refer the case to the Department of Justice for appropriate legal proceedings.

6.12 Political Activity Prohibited.

No C.H.O.P. II Monies shall be used for any partisan political activity or to further the election or defeat of any candidate for public office.

6.13 Lobbying Prohibited.

No C.H.O.P. II Monies shall be used for publicity or propaganda purposes designed to support or defeat legislation pending before the Congress of the United States, state legislatures or any local legislatures.

6.14 Assignment.

N.L.S. may not assign, sell, transfer or delegate any of its duties or obligations under this Agreement without the prior written consent of the City; provided, the City hereby consents to the delegation by N.L.S. to L.I.S.C. of the duties N.L.S. has under this Agreement to assure that each C.D.C. is not a primarily religious organization pursuant to Section 4.3 hereof; and provided, however, that N.L.S. shall retain final responsibility with respect to any such determination concerning a C.D.C.. The City may assign, sell, transfer or otherwise dispose of any of its rights hereunder, in whole or in part, without the permission of N.L.S..

6.15 Compliance With Section 3 Of Housing Act.

The work to be performed under this Agreement is subject to the requirements of Section 3. The purpose of Section 3 is to endure that employment and other economic opportunities generated by H.U.D. assistance or H.U.D.-assisted projects covered by Section 3, shall, to the greatest extend feasible, be directed to low- and very low-income persons, particularly persons who are recipients of H.U.D. assistance for housing.

N.L.S. agrees to comply with the Section 3 Regulations. As evidenced by its execution of this Agreement, N.L.S. certifies that it is under no

contractual or other impediment that would prevent it from complying with the Section 3 Regulations.

N.L.S. agrees to send to each labor organization or representative of workers with which it has a collective bargaining agreement or other understanding, if any, a notice advising the labor organization or workers' representative of N.L.S.'s commitments under this section, and will post copies of the notice in conspicuous places at the work site where both employees and applicants for training and employment positions can see the notice. The notice shall describe the Section 3 preference, shall set forth minimum number and job titles subject to hire, availability of apprenticeship and training positions, the qualifications for each; and the name and location of the person(s) taking applications for each of the positions; and the anticipated date the work shall begin.

N.L.S. agrees to include the language contained in this section in every subcontract subject to compliance with the Section 3 Regulations and agrees to take appropriate action, as provided in an applicable provision of the subcontract or in this section, upon a finding that any subcontractor with whom N.L.S. contracts is in violation of the Section 3 Regulations. N.L.S. will not subcontract with any subcontractor where N.L.S. has notice or knowledge that the subcontractor has been found in violation of the Section 3 Regulations.

N.L.S. will certify that any vacant employment positions, including training positions, that are filled (1) after a contractor is selected but before a contract is executed and (2) with persons other than those to whom the Section 3 Regulations require employment opportunities to be directed, were not filled to circumvent obligations of N.L.S. under the Section 3 Regulations.

Noncompliance with the Section 3 Regulations may result in sanctions, including, but not limited to, termination of this Agreement for default, and debarment or suspension from future H.U.D.-assisted contracts.

6.16 Savings Clause.

In case any provision of this Agreement is held to be invalid, illegal or unenforceable, the validity, legality and enforceability of the remaining provisions shall not be affected.

6.17 Entire Agreement.

This Agreement and the incorporated (sub)exhibits constitute the entire Agreement and may not be modified, altered or amended unless agreed to by both parties in writing. Any waiver or any provision of this Agreement must be executed in writing by the party granting the waiver and such waiver

shall not affect any other rights of the party granting the waiver or act to affect any other duty or obligation of the party receiving the waiver.

6.18 Counterparts.

This Agreement is composed of several identical counterparts, each to be fully executed by the parties and each to be deemed an original having identical legal effect.

6.19 Headings.

The headings and titles of this Agreement are for convenience only and shall not influence the construction or interpretation of this Agreement.

6.20 Notices.

Unless otherwise specified, any notice, demand or request hereunder shall be given in writing at the addresses set forth below, by any of the following means: (a) personal service; (b) electronic communications, whether by telex, telegram or telecopy; (c) overnight courier; or (d) registered or certified mail, return receipt requested.

If To City:

Department of Housing
City of Chicago
318 South Michigan Avenue
Chicago, Illinois 60604
Attention: Commissioner

With Copies To:

Office of the Corporation Counsel
City of Chicago
City Hall, Room 511
121 North LaSalle Street
Chicago, Illinois 60602
Attention: Finance and Economic
Development Division

And

Department of Finance
City of Chicago
City Hall, Room 511
121 North LaSalle Street,
Chicago, Illinois 60602
Attention: Comptroller

If To N.L.S.: Neighborhood Lending Services, Inc.
747 North May Street
Chicago, Illinois 60622
Attention: Director, Lending Programs

With A Copy To: Neighborhood Housing Services of Chicago, Inc.
747 North May Street
Chicago, Illinois 60622
Attention: Executive Director

Such addresses may be changed by notice to the other parties given in the same manner provided above. Any notice, demand or request sent pursuant to either clause (a) or (b) above shall be deemed received upon such personal service or upon dispatch by electronic means. Any notice, demand or request sent pursuant to clause (c) above shall be deemed received on the business day immediately following deposit with the overnight courier and any notice, deemed or request sent pursuant to clause (d) above shall be deemed received two business days following deposit in the mail.

6.21 Governing Law.

This Agreement shall be governed by and construed in accordance with the internal laws of the State without regard to its conflict of law principles.

6.22 Approval.

Whenever in this Agreement provision is made for the approval or consent of the City, or any matter is to be to the City's satisfaction, or the like, unless specifically stated to the contrary, such approval, consent, satisfaction or the like shall be made, govern or determined by the City in its sole discretion, subject to the review by the Corporation Counsel.

6.23 Standard Of Performance.

N.L.S. shall perform all services required of it under this Agreement with the standard of skill, care and diligence as ordinarily employed by commercial lending institutions in the community. N.L.S. shall at all times act in the best interest of the City, consistent with the professional obligations assumed by it in entering into this Agreement. N.L.S. shall perform, or cause to be performed, all services hereunder in accordance with the terms and conditions of this Agreement and to the reasonable satisfaction of the City. Any review, approval, acceptance or payment for

any and all of the services by the City shall not relieve N.L.S. of its responsibility for the professional accuracy and due diligence of its services. This provision in no way limits the City's rights against N.L.S. either under this Agreement or otherwise, at law or in equity.

6.24 Reference To Statutes, Etc..

All reference herein to statutes, regulations, rules, executive orders, ordinances, resolutions or notices or circulars issued by any governmental body shall be deemed to include any and all amendments, supplements and restatements from time to time to or of such statutes, regulations, rules, executive orders, ordinances, resolutions, notices and circulars.

6.25 D.O.H. Participation On N.L.S. Loan Committee.

N.L.S. agrees to appoint a representative of D.O.H. to the Chicago Family Housing Fund Loan Committee. Such representative shall be selected by D.O.H. and may be removed or replaced solely at the discretion of D.O.H.. D.O.H. shall notify N.L.S. of the identity of such representative. The member appointed pursuant to this section shall receive notice of all meetings of said Loan Committee and shall receive all information distributed to any other member of said Loan Committee. The D.O.H. representative shall not be entitled to a vote on Loan Committee matters but shall be entitled to all other rights granted to other members of the Loan Committee.

6.26 Contractor Inducements.

N.L.S. shall comply with Chapter 2-156 of the Municipal Code of Chicago, "Governmental Ethics", including but not limited to Section 2-156-120 of such Chapter, pursuant to which no payment, gratuity or offer of employment shall be made in connection with any City contract, by or on behalf of a subcontractor to the prime contractor or higher tier subcontractor or any person associated therewith, as an inducement for the award of a subcontract or order. Any contract negotiated, entered into, or performed in violation of any of the provisions of such Chapter 2-156 shall be voidable as to the City.

In Witness Whereof, The City, N.L.S. and N.H.S. have executed this Agreement as of the date first set forth above, although actually executed and delivered on _____, 1995.

City of Chicago

By: _____
Commissioner of Department of Housing

Neighborhood Lending Services, Inc.

By: _____

Its: _____

Neighborhood Housing Services of Chicago, Inc.

By: _____

Its: _____

[(Sub)Exhibit "E" referred to in this Master Program Agreement printed on pages 65990 through 66005 of this Journal.]

(Sub)Exhibits "A", "B", "C", "D", "F", "G-1", "G-2" and "H" referred to in this Master Program Agreement read as follows:

(Sub)Exhibit "A".
(To Master Program Agreement)

Terms And Restrictions Of C.H.O.P. II Monies.

I. Down Payment And Closing Cost Assistance Grant:

Maximum Closing Cost Assistance:	$4,000 for a one-unit property and $5,000 for a two- to four-unit property.
Maximum Down Payment Assistance:	$1,600 for a one-unit property, $5,000 for a two- to four-unit purchased property, $1,800 for one-unit lease-to-purchase property and $2,500 for a two- to four-unit lease-to-purchase property.
Security:	This Grant will be secured by a mortgage on the Qualified Housing Unit. A mortgage securing this Grant may be subordinate to a first mortgage for conventional financing and to any mortgage securing other City assistance (i.e., Appraisal Gap Grant or Affordability Gap Loan).

II. Appraisal Gap Grant:

Maximum Grant:	$20,000 for a one-unit property and $25,000 for a two- to four-unit property.
Security:	This Grant will be secured by a mortgage on the Qualified Housing Unit. A mortgage securing this Grant may be subordinate to a first mortgage for conventional financing and to a mortgage securing the Affordability Gap Loan, if applicable.

III. Affordability Gap Loan:

Maximum Loan:	$5,000 for a one-unit property and $7,000 for a two- to four-unit property.
Interest Rate:	Zero percent per annum.
Amortization:	This Loan will be amortized on a pro-rata basis over the Affordability Period.
Security:	This Loan will be secured by a mortgage on the Qualified Housing Unit. A mortgage securing this Loan may be subordinate to a first mortgage for conventional financing.

IV. Developer Fee Grant: $4,000 for one-unit property and $6,000 for two- to four-unit property.

Security: This Grant will be secured by a mortgage on the Qualified Housing Unit. A mortgage securing this Grant may be subordinate to a first mortgage for conventional financing and to a mortgage securing the Appraisal Gap Grant, if applicable.

V. Minimum And Maximum Assistance:

The minimum amount of C.H.O.P. II Monies which may be provided to an Eligible Borrower receiving a Loan and/or Grant shall be equal to $1,000 times the number of living units in the Qualified Housing Unit.

The Maximum C.H.O.P. II Assistance which may be provided shall be $20,000 for a Qualified Housing Unit containing one living unit and $25,000 for a Qualified Housing Unit containing two to four living units.

VI. Affordability Period:

The applicable Affordability Period is determined by the aggregate amount of City assistance per living unit provided to each Homebuyer from HOME Funds.

Assistance Provided Per Unit	Affordability Period
Under $15,000	5 years
$15,000 -- $25,000	10 years

(Sub)Exhibit "B".
(To Master Program Agreement)

Preliminary Determination Of Project Qualification.

I. Project Description.

A. Name(s) of Potential Eligible Borrower(s):

_____

_____

B. Address of Qualified Housing Unit:

_____
Chicago, Illinois

C. Description of Project:

Number of units _____

Acquisition _____

Rehabilitation _____

Lease/Purchase _____

II. Eligible Borrower.

A. If the Eligible Borrower is an individual:

1. Qualifies as Low-Income Family

_____ Yes _____ No

2. a) Will acquire Project _____

b) Will acquire Project pursuant to a lease/purchase contract _____
[If (b) is checked, what is the date the purchase option expires (which may not be later than 36 months following the date of the contract as set forth below)?]
_____

3. Date of lease/purchase contract:
_____

4. Application Complete: _____ Yes _____ No

B. If the Eligible Borrower is a C.D.C.:

1. Name: _____

2. Qualifies as C.D.C. _____ Yes _____ No

3. Will Qualified Housing Unit be sold subject to a lease/purchase contract?

_____ Yes _____ No

4. If yes, what is the date the purchase option expires?
_____

5. Date of lease/purchase contract: _____

III. Project Costs.

Acquisition:

Purpose: _____	Amount: _____
_____	_____
_____	_____
_____	_____
_____	_____

Rehabilitation:

Purpose: _____	Amount: _____
_____	_____
_____	_____
_____	_____
_____	_____

(Sub)Exhibit "C".
(To Master Program Agreement)

HOME Program Description.

Down Payment And Closing Cost Assistance Program.

1993 HOME Program Description.

Single-Family Acquisition/Rehabilitation Program.

This program will provide a subsidy for the acquisition and rehabilitation

by Homebuyers of existing single-family homes (1 to 4 units). The Department may fund potential purchasers directly or work through C.H.D.O.s, C.D.C.s, or HOME-funded subrecipients. Program participants, whether individuals or organizations, will utilize this flexible program format to acquire and/or rehabilitate homes. Community land trusts may be utilized if the organization's guidelines comply with the HOME resale guidelines.

HOME subsidies can be used to provide down-payment assistance, cover some or all mortgage related closing costs, or provide gap financing second mortgage loans.

The Department will also consider other kinds of Homebuyer assistance programs presented by C.H.D.O.s, C.D.C.s, or those organizations which are HOME-funded subrecipients.

1994 HOME Program Description.

Single-Family Acquisition/Rehabilitation Program.

This program will provide a subsidy for the acquisition and rehabilitation by Homebuyers of existing single-family homes (1 to 4 units). The Department may fund potential purchasers directly or work through C.H.D.O.s, C.D.C.s, or HOME-funded subrecipients. Program participants, whether individuals or organizations, will utilize this flexible program format to acquire and/or rehabilitate homes. Community land trusts may be utilized if the organization's guidelines comply with the HOME resale guidelines.

HOME subsidies can be used to provide down-payment assistance, cover some or all mortgage related closing costs, or provide gap financing second mortgage loans.

The Department will also consider other kinds of Homebuyer assistance programs presented by C.H.D.O.s, C.D.C.s, or those organizations which are HOME-funded subrecipients.

(Sub)Exhibit "D".
(To Master Program Agreement)

Underwriting Criteria For Mortgage Loans.

Each mortgage loan originated or approved by N.L.S. in connection with a Qualified Housing Unit shall be subject to the following underwriting criteria:

(A) A mortgage loan made with respect to a Qualified Housing Unit from conventional financing sources shall be subject to the following parameters: (i) a loan to value ratio of not less than 60 percent; (ii) a fixed interest rate established on or before the closing date for such loan and which shall not exceed the FNMA 60-day cash window rate plus 75 basis points; (iii) having an amortization based on a 30-year term; and (iv) having a term of not less than 20 years. No first mortgage shall have an interest rate which adjusts.

(B) A second mortgage loan made with respect to a Qualified Housing Unit from conventional financing sources shall be subject to the following parameters: (i) a loan to value ratio of not less than 75 percent; (ii) a fixed interest rate which shall not exceed 6.5 percent per annum; (iii) having an amortization based upon a 15-year term; and (iv) having a term of not less than 5 years.

(C) Each Eligible Borrower shall be required to make an equity contribution in connection with a first or second mortgage. The amount of such equity contribution shall be sufficient to qualify for conventional first or second mortgage loan financing.

(Sub)Exhibit "F".
(To Master Program Agreement)

Debarment Certification.

This certification is being delivered by Neighborhood Housing Services of Chicago, Inc. ("N.H.S.") and Neighborhood Lending Services, Inc. ("N.L.S.")

to the City of Chicago, Illinois (the "City"), in connection with that certain Master Program Agreement for Chicago Home Ownership Program II (the "Agreement"), dated as of _____, 1995, by and among the City, N.H.S. and N.L.S..

1. N.H.S. and N.L.S. each represents, warrants and certifies that neither N.H.S., N.L.S. nor any officer, director or owner of either:

(a) is presently debarred, suspended, proposed for debarment, declared ineligible or voluntarily excluded from any transactions by any federal, state or local unit of government;

(b) has within a three-year period preceding the date hereof been convicted of or had a civil judgment rendered against it for commission of fraud or a criminal offense in connection with obtaining, attempting to obtain or performing a public (federal, state or local) transaction or contract under a public transaction, including, without limitation, any violation of federal or state antitrust statutes or commission of embezzlement, theft, forgery, bribery, falsification or destruction of records, making false statements or receiving stolen property;

(c) is presently indicted for or otherwise criminally or civilly charged by a governmental entity (federal, state or local) with commission of any of the offenses enumerated in clause (b) above;

(d) has within a three-year period preceding the date hereof had one or more public transactions (federal, state or local) terminated for cause or default;

(e) has been barred from contracting with any unit of state or local government as a result of a violation of 720 ILCS 5/33E-3 or 720 ILCS 5/33E-4, as amended, supplemented and restated from time to time;

(f) is in default on an educational loan as provided in 5 ILCS 385/1, as amended, supplemented and restated from time to time;

(g) has within the last three (3) years (i) been convicted of bribery or attempting to bribe a public officer or employee of the City, the State of Illinois or any agency of the federal government or of any state or local government, in the United States, in that officer's or employee's official capacity; or (ii) been convicted of agreement or collusion among bidders or prospective bidders

in restraint of freedom of competition by agreement to bid a fixed price, or otherwise; or (iii) made an admission of guilt of such conduct described in (i) or (ii) above which is a matter of record, but has not been prosecuted for such conduct; or

(h) has made or caused to be made, directly or indirectly, any payment, gratuity or offer of employment in connection with the Agreement as an inducement for the City to enter into the Agreement with N.H.S. and N.L.S..

2. N.H.S. and N.L.S. shall each comply with the applicable requirements of the Governmental Ethics Ordinance of the City, Title 2, Chapter 2-156 of the Municipal Code of Chicago, as amended, supplemented and restated from time to time.

3. N.H.S. and N.L.S. each understands and will comply with all the applicable provisions of Chapter 2-56 of the Municipal Code of Chicago (Office of the Inspector General), as amended, supplemented and restated from time to time.

Executed and delivered: _____ _____, 1995.

Neighborhood Housing Services of Chicago, Inc., an Illinois not-for-profit corporation

By: _____

Its: _____

Neighborhood Lending Services, Inc., an Illinois not-for-profit corporation

By: _____

Its: _____

(Sub)Exhibit "G-1".
(To Master Program Agreement)

Affidavit.

State of Illinois)
)SS
County of Cook)

The Affiant being first duly sworn, on oath, represents, warrants, certifies, deposes and says as follows:

(a) that the Affiant, Neighborhood House Services of Chicago, Inc., an Illinois not-for-profit corporation, is executing and delivering that certain Master Program Agreement for Chicago Home Ownership Program II dated as of the date hereof, by and among the City of Chicago, the Affiant and Neighborhood Lending Services, Inc.;

(b) that all water bills, property taxes, sales taxes and other taxes or assessments owed to the City of Chicago (the "City") or the County of Cook by the Affiant, or by any partnership, corporation, joint venture or land trust in which the Affiant has control or an ownership interest exceeding 10% in such entity (a "Controlled Entity"), have been paid in full;

(c) that there are no defaults or payments owned in arrears on any outstanding loan or debt owed to the City by the Affiant or any Controlled Entity;

(d) that all outstanding parking violation complaints issued to any vehicle owned or controlled by the Affiant or any Controlled Entity have either been paid in full or settled; and

(e) that neither the Affiant nor any Controlled Entity is delinquent in any tax administered by the Illinois Department of Revenue, or if delinquent, such party is contesting, in accordance with the procedures established by the appropriate revenue act, its liability for such tax or the amount of such tax.

Neighborhood Housing Services
of Chicago, Inc., an Illinois
not-for-profit corporation

By: _____

Its: _____

Signed and Sworn to before me this
____ day of _____, 1995.

_____
Notary Public

(Sub)Exhibit "G-2".
(To Master Program Agreement)

Affidavit.

State of Illinois)
)SS
County of Cook)

The Affiant being first duly sworn, on oath, represents, warrants, certifies, deposes and says as follows:

(a) that the Affiant, Neighborhood Lending Services, Inc., an Illinois not-for-profit corporation, is executing and delivering that certain Master Program Agreement for Chicago Home Ownership Program II dated as of the date hereof, by and among the City of Chicago, the Affiant and Neighborhood Housing Services of Chicago, Inc.;

(b) that all water bills, property taxes, sales taxes and other taxes or assessments owed to the City of Chicago (the "City") or the County of Cook by the Affiant, or by any partnership, corporation, joint venture or land trust in which the Affiant has control or an ownership interest exceeding 10% in such entity (a "Controlled Entity"), have been paid in full;

(c) that there are no defaults or payments owned in arrears on any outstanding loan or debt owed to the City by the Affiant or any Controlled Entity;

(d) that all outstanding parking violation complaints issued to any vehicle owned or controlled by the Affiant or any Controlled Entity have either been paid in full or settled; and

(e) that neither the Affiant nor any Controlled Entity is delinquent in any tax administered by the Illinois Department of Revenue, or if delinquent, such party is contesting, in accordance with the procedures established by the appropriate revenue act, its liability for such tax or the amount of such tax.

Neighborhood Lending Services, Inc., an Illinois not-for-profit corporation

By: _____

Its: _____

Signed and Sworn to before me this ____ day of _____, 1995.

_____
Notary Public

(Sub)Exhibit "H".
(To Master Program Agreement)

Form Of Counsel's Opinion.

_____. _____.

City of Chicago
Department of Housing
318 South Michigan Avenue
Chicago, Illinois 60604

Re: Master Program Agreement for Chicago Home Ownership Program II (the "C.H.O.P. II Agreement")

Ladies and Gentlemen:

I have acted as counsel for Neighborhood Housing Services of Chicago, Inc., an Illinois not-for-profit corporation ("N.H.S."), and Neighborhood Lending Services, Inc., an Illinois not-for-profit corporation ("N.L.S."), in connection with the execution and delivery of the C.H.O.P. II Agreement by and among N.H.S., N.L.S. and the City of Chicago, acting by and through its Department of Housing (the "City"). N.H.S. and N.L.S. have requested that this opinion be furnished to the City.

In so acting as counsel for the Borrower I have examined:

(i) an executed original of the C.H.O.P. II Agreement;

(ii) the Articles of Incorporation, including all amendments thereto, of N.H.S. and N.L.S., respectively, as furnished and certified by the Secretary of State of the State of Illinois;

(iii) the Bylaws of N.H.S. and N.L.S., respectively, as certified by the Secretary of N.H.S. and N.L.S., respectively, as of the date hereof; and

(iv) The Certificate of Good Standing dated _____, issued by the Office of the Secretary of State of the State of Illinois, as to the good standing of N.H.S. and N.L.S., respectively.

In my capacity as counsel, I have also examined such other documents or instruments as I have deemed relevant for the purposes of rendering the opinions hereinafter set forth.

I have also assumed, but have no reason to question, the legal capacity, authority and the genuineness of the signatures of and due and proper execution and delivery by the respective parties other than N.H.S. and N.L.S. which have made, executed or delivered or will make, execute and deliver the agreements and documents examined by me.

I express no opinion as to (i) the laws of any state or jurisdiction other than the State of Illinois (and any political subdivisions thereof) and the United States of America; and (ii) any matters pertaining or relating to the securities laws of the United States of America, the State of Illinois or any other state.

Based upon and subject to the assumptions and qualifications herein stated, it is my opinion that:

1. Each of N.H.S. and N.L.S. is a not-for-profit corporation, each is duly organized and validly existing under the laws of the State

of Illinois, each has made all filings required by the laws of the State of Illinois in respect of its formation and continuing existence, and each has all requisite authority to carry on its business and to execute and deliver, and to consummate the transactions contemplated by, the C.H.O.P. II Agreement.

2. The C.H.O.P. II Agreement has been duly executed and delivered on behalf of N.H.S. and N.L.S., respectively, and constitutes a legal, valid and binding obligation of N.H.S. and N.L.S., respectively, enforceable against N.H.S. and N.L.S., respectively, in accordance with its terms, except to the extent that enforcement of any such terms may be limited by: (a) applicable bankruptcy, reorganization, debt arrangement, insolvency or other similar laws generally affecting creditors' rights; or (b) judicial and public policy limitations upon the enforcement of certain remedies including those which a court of equity may in its discretion decline to enforce.

3. There is no action, suit or proceeding at law or in equity pending, nor to my knowledge threatened, against or affecting either N.H.S. or N.L.S., before any court or before any governmental or administrative agency, which if adversely determined could materially and adversely affect the ability of either N.H.S. or N.L.S. to perform under the C.H.O.P. II Agreement or any of its business or properties or financial or other conditions.

4. The transactions contemplated by the C.H.O.P. II Agreement are governed by the laws of the State of Illinois.

5. The execution and delivery of the C.H.O.P. II Agreement and the consummation of the transactions contemplated thereby will not constitute:

   A. a violation or breach or (i) the Articles of Incorporation of either N.H.S. or N.L.S., (ii) the Bylaws of either N.H.S. or N.L.S., (iii) any provision of any contract or other instrument to which either N.H.S. or N.L.S. is bound, or (iv) any order, writ, injunction, decree, statute, rule or regulation binding on either N.H.S. or N.L.S., or

   B. a breach of any of the provisions of, or constitute a default under, or result in the creation or imposition of any lien or encumbrance upon any of the property of either N.H.S. or N.L.S. pursuant to, any agreement or other instrument to which either N.H.S. or N.L.S. is a party or by which either N.H.S. or N.L.S. is bound.

6. No action of, or filing with, any governmental or public body is required to authorize, or is otherwise required for the validity of, the execution, delivery and performance of any of the C.H.O.P. II Agreement.

This opinion is furnished for your benefit and may be relied upon by you and any such other party in connection with the C.H.O.P. II Agreement, but may not be delivered to or relied upon by any other person or entity without written consent from the undersigned.

Very truly yours,

AUTHORIZATION FOR CORPORATION COUNSEL TO ENTER INTO AND EXECUTE SPECIFIED SETTLEMENT AGREEMENTS.

The Committee on Finance submitted the following report:

CHICAGO, March 9, 1995.

To the President and Members of the City Council:

Your Committee on Finance, having had under consideration two orders authorizing the Corporation Counsel to enter into and execute settlement orders in the following cases:

(A) *Best, et al. v. Chillon,* 93 C 2538 in the amount of $165,000; and

(B) *Angela Cardenas, et al, v. Patrick Finucane, et al.,* 91 L 4266 in the amount of $300,000,

having had the same under advisement, begs leave to report and recommend that Your Honorable Body *Pass* the proposed orders transmitted herewith.

(Continued on page 66006)

(Sub)Exhibit "E".
(To Master Program Agreement)

(Page 1 of 16)

Voucher Requirements.

Voucher Information.

Check List.

1) When giving your address, always include zip code.

2) All Vouchers must be signed by one of the authorized signatory(s).

3) All Vouchers must have sequential numbers.

4) Name, address, and account number of depositary is to be filled out on each Voucher.

5) All monies will be deposited directly in the Authorized Depository.

6) Non-payment of taxes will stop all payment of funds (payroll, taxes, etc.).

7) Each time sheet must have two (2) original signatures: employee's and supervisor or time keeper.

8) Personal Leave Policy should be noted in work program.

9) All contractual services in excess of $500.00 will be selected from a bidding process and these bids submitted to the Department's Finance Division. Any subcontractors must receive the written approval of the Department of Housing prior to subcontracting.

10) The selected contractual service must include all itemized duties and costs.

(Sub)Exhibit "E".
(To Master Program Agreement)

(Page 2 of 16)

11) Travel must be authorized by Project Director in writing showing odometer reading before and after trip. Also, include purpose of trip and amount allowed for trip. This is to be included with Voucher, if budget includes 0229 Transportation and Expense Allowance Mileage Basis (Auto Allowance).

12) All equipment purchased will have a property control form completed and a number assigned (equipment value of $50 and over) by D.O.H. staff.

13) When resubmitting Voucher for deleted items, this Voucher must have next Voucher number and audit deletion sheet attached.

14) Letter of Waivers for submission of xerox copies of documentation should be addressed to: Confesor De Jesus, Deputy Comptroller, Room 500, Kraft Building, 500 North Peshtigo Court, Chicago, Illinois 60611.

Note.

Fund/Contract Number must be included on all Vouchers.

Voucher Overview.

1. Basic Requirements:

A. Executed contract.

B. Insurance -- All policies indicated in the contract must be in force during the period for which costs incurred are being submitted. Vouchers will not be processed and paid until agency is in compliance with insurance requirements.

C. Signature authorization.

D. Depository designation.

E. Most recent independent audit.

(Sub)Exhibit "E".
(To Master Program Agreement)

(Page 3 of 16)

2. Voucher Submission:

A. Complete Voucher sheet. . . which includes:

Name, address, city and zip code of agency.

Depositary, depositary number, address and zip code.

Signature must be the same as on signature authorization form. If staff changes, new form must be submitted to D.O.H..

B. Required Support Documentation:

1. Original invoices -- stamped paid with check number shown on invoice should be submitted when requesting reimbursement.

2. Copies of cancelled checks must be submitted for each expenditure claimed. Copies of cancelled payroll checks may be submitted when they clear the bank.

3. If original invoice is lost. . . a copy of the invoice with a copy of the cancelled check must be submitted. Also indicate that the original has been lost and certify that the invoice has not been vouchered for previously and signed by the director.

4. To submit copies of invoices a waiver must be requested by the agency and approved by the City Comptroller.

5. Property control forms for equipment of $50 or more purchased by the agency will be submitted with Voucher. Theft of purchased equipment must be reported to the Department of Housing within 48 hours and be accompanied by a police report. Property control stickers will be placed on items purchased during the monitoring visit.

(Sub)Exhibit "E".
(To Master Program Agreement)

(Page 4 of 16)

6. Waivers of liens and contractors' affidavits for third party contractors, with the exception of legal and professional services, must be submitted with the Voucher along with the invoice. This applies specifically to all delegate agencies under the Home Repairs for Accessible and Independent Living (H-Rail) Program.

Deleted Items.

- Resubmissions of deleted cost must be accompanied by original deletion sheet with the other documentation that caused the item to be deleted from the original Voucher.

- The resubmission should also be submitted on a separate Voucher.

Taxes.

Sales taxes on invoices should not be vouchered for . . . because they are automatically deleted.

Withheld Taxes And F.I.C.A..

Documentation 1) delegate agency tax payment certification signed by the director.

2) form 941 with cancelled check . . . or federal tax deposit copy stamped paid.

(Sub)Exhibit "E".
(To Master Program Agreement)

(Page 5 of 16)

Every expenditure claimed must be authorized in the latest approved program budget and documented with an invoice (or other billing instrument) proper to the expenditure. Every invoice must be stamped paid and coded with the program fund, and account numbers to which the invoice is charged. In addition, each invoice must bear the number and date of the check with which payment was made. There is to be clear indication on each invoice that it has been checked for prices, footing and extensions. Finally, an authorized delegate agency staff person must sign each invoice certifying that specified goods have been received or services have been given.

Payments made for fringe benefits -- hospitalization insurance, pension, workman's compensation, etc. -- included in the latest approved budget, must be documented as described in the previous paragraph.

Invoices for janitorial and bookkeeping services, etc., must be signed by an authorized agent of the organization performing the service and receiving payment, and must be submitted as part of required documentation. Cash register receipts must describe the item(s) purchased and bear certification of an authorized delegate agency official.

Should an original invoice not be available, a copy of said invoice may be submitted in lieu of the original, bearing the following certification and signed by the authorized delegate agency official:

"I hereby certify that the original invoice is unavailable and that reimbursement has not been requested or received for this item. If the original invoice is located, it will not be submitted for payment."

A copy of the cancelled check must be submitted as part of the supporting documentation for each expenditure claimed.

(Sub)Exhibit "E".
(To Master Program Agreement)

(Page 6 of 16)

DEPARTMENT OF HOUSING

COMMUNITY DEVELOPMENT
SUMMARY OF SALARIES AND WAGES PAID

Contract #_____ Vo. #_____ From _____19___ To _____ 19___

Check Number	Employee's Name	Position	Budgeted Salary Rate	Gross Salary Earned	Percent To Project	Total Salary Reimbursable This period

(Sub)Exhibit "E".
(To Master Program Agreement)

(Page 7 of 16)

CITY OF CHICAGO
DEPARTMENT OF HOUSING
TAX PAYMENT CERTIFICATION

Program Title	Contract No.	Voucher No.
	Payroll Taxes for Payroll Period From _____ To _____	
Address		

CONTRACTOR'S FEDERAL EMPLOYER IDENTIFICATION NO. _____

TAX PAYMENT CERTIFICATION

I certify that all deposits of withheld taxes and employer-employee Social Security Taxes required to be made with a Federal Tax Depositary and required reports have been made in a timely manner.

For the Period covered, there are no delinquent liabilities for employer's payroll taxes due to the Federal and/or Illinois state governments.

I further certify that I have on file complete copies of Forms W-4 and IL-4 for each person who is now or has been paid wages by my organization.

_____
Authorized Signature

Date _____ Title _____

This Tax Payment Certification must accompany any claim for Payroll Tax Payment made on a Reimbursement Voucher and supporting documents.

(Sub)Exhibit "E".
(To Master Program Agreement)

(Page 8 of 16)

DEPARTMENT OF HOUSING
CITY OF CHICAGO

COMMUNITY DEVELOPMENT
SUMMARY OF PROGRAM EXPENDITURES

Contract # ____________________ Vo. # ________ Expenses for Period of __________ To __________

Category Acct. No.	Date of Check	Check No.	Payee/Description of Expenditures/Service for Period of	Total Amount Reimbursable for this period

(Sub)Exhibit "E".
(To Master Program Agreement)

(Page 9 of 16)

C.H.O.P. II Program.

Summary Sheet For Voucher Number _____

Date: _____

Total Amount of Funding Requested Under Voucher Number _____: _____

Unexpended C.H.O.P. II Program Income Held by N.H.S.: _____

Net Amount of D.O.H. Funding: _____

Total C.H.O.P. II Program Income Received to Date: _____

Unexpended C.H.O.P. II Program Income Held by N.H.S.: _____

(Sub)Exhibit "E".
(To Master Program Agreement)

(Page 10 of 16)

Tenant Profile.

1. Tenant Name (Head of Household) _____

2. Address (Project) _____ Number of Rooms _____

   Number of Bedrooms:

   ____ 1 Bedroom ____ 4 Bedrooms

   ____ 2 Bedrooms ____ 5+ Bedrooms

   ____ 3 Bedrooms

3. Is Unit Occupied? _____ Yes _____ No

   _____ Tenant _____ Owner _____ Vacant

4. Tenants Before? _____ Yes _____ No

5. Apartment Number ____ Telephone: (Work) _____

   (Home) _____

6. Monthly Rent (Including Tenant Paid Utilities):

Tenant Contribution	Subsidy Amount	Total Rent
$_____	$_____	$_____

Lease Expiration Date _____

(Sub)Exhibit "E".
(To Master Program Agreement)

(Page 11 of 16)

7. How long have you lived at this address? _____

8. List name, age, relationship (mother, son, friend, etc.) and gross annual income of each person living in your apartment, including yourself:

Name	Age	Relationship	Gross Annual Income
_____	_____	*H.O.H.	_____
_____	_____	_____	_____
_____	_____	_____	_____
_____	_____	_____	_____
_____	_____	_____	_____

Additional "Income Data"

Monthly Gross Income? $_____

9. Size of Household:

____ 1 Person ____ 4 Persons ____ 7 Persons

____ 2 Persons ____ 5 Persons ____ 8+ Persons

____ 3 Persons ____ 6 Persons ____ Vacant

10. Are there any handicapped persons residing in your apartment?

Name(s): _____

---

* H.O.H. -- Head of Household.

(Sub)Exhibit "E".
(To Master Program Agreement)

(Page 12 of 16)

11. Head of Household:

___ Single/Non-Elderly

___ Elderly

___ **Related/Single Parent

___ ***Related/Two Parent

___ Other

___ Vacant

12. Have you ever applied for a Section 8 Certificate? _____ Yes _____ No

13. Are you presently receiving Rental Assistance? _____ Yes _____ No

___ Section 8 ___ Other Assistance ___ No Assistance ___ Vacant

14. Race/Ethnicity of Head of Household:

___ Black ___ Hispanic

___ White ___ Native American

___ Asian/Islander ___ Other

___ Vacant

Female Head of Household? _____ Yes _____ No

Social Security Number: _____-_____-_____

** Related/Single Parent -- A single parent household with a dependent child or children (18 years old or younger).

*** Related/Two Parent -- A two parent household with a dependent child or children (18 years old or younger).

(Sub)Exhibit "E".
(To Master Program Agreement)

(Page 13 of 16)

Tenant Status.

15. Remain With Section 8 Assistance? _____ Yes _____ No

Remain With Affordable Rent? _____ Yes _____ No

Requires Permanent Relocation? _____ Yes _____ No

I Certify That I Am A Lawful Tenant And The Above Information Is Correct.

_____ _____

Signature Date

(Sub)Exhibit "E".
(To Master Program Agreement)

(Page 14 of 16)

REIMBURSEMENT VOUCHER

☐ [illegible]
☐ Final

VOUCHER # _____

Contract No. _____ Period From _____ to _____ 19 ____

Contractor _____

Address _____

Program Title _____

Federal Employer Identification No.		Contractor		Comptroller's Office			
Cost Category	Acct No.	(1) Approved Budget	(2) Amount Requested	(3) Audit Doms.	(4) Current Amount Approved	(5) Cumulative Amount Approved	(6) Balance Available
Personnel Services	0005						
Fringe Benefits	0044						
Postage	0130						
Auditing	0142						
Other Professional/Tech. Service	0140						
Legal	0145						
Publications	0150						
Advertising	0152						
Rental of Property	0155						
Rental of Equipment & Services	0157						
Repair/Maintenance of Property	0160						
Repair/Maint. of Equipment	0162						
Subs. & Dues	0166						
Tech. Meeting Costs	0169						
Insurance	0172						
Gas	0182						
Water	0183						
Light (electric)	0184						
Telephone	0186						
Auto Allowance - Mileage Basis	0220						
Local Transportation	0270						
Materials & Supplies	0340						
Stationary & Office Supplies	0350						
Small Tools	0401						
Tools	0402						
Office Machines	0422						
Furniture & Furnishings	0424						
Machinery & Equipment	0440						
Specific Purpose (please specify)	0900						
TOTAL							

Amount Claimed on the Voucher $_____ Original Advance Of Advance $_____ Advance Now

FOR USE OF CITY CONTROLLER'S OFFICE:

Advance Claimed $_____
Advance $_____
Less Deductions $_____
Approved for Payment $_____
Less Advance Liquidated $_____
Amount Deducted $_____

_____ Audited by _____ Date

_____ Approved by _____ Date

We hereby certify that the amount claimed has not heretofore been paid, that all expenditures are within the amount as budgeted.

CHECK TO BE FORWARDED TO: VENDOR # _____

Name of Depository _____
Address of Depository _____
Deposit Account # _____

Signature _____ Date _____

Title

(Sub)Exhibit "E".
(To Master Program Agreement)

(Page 15 of 16)

CHOP II ASSISTANCE BREAKDOWN
ATTACHMENT FOR VOUCHER # _____

Date:

Borrower's Name/ Address	# of Units	Household Size	Household Costs	Down Payment/ Closing Cost Assistance	Appraisal Gap Grant	Affordability Gap Loan	Developers Fee	Environmental Clearance Date	Loan Closing Date	HQS	Issues

(Sub)Exhibit "E".
(To Master Program Agreement)

(Page 16 of 16)

CHOP II DEMOGRAPHIC DATA
ATTACHMENT FOR VOUCHER # _____

Date:

Borrower's Name/ Address	# of Units	Household Size	Income Level				Senior	Disabled	Caucasian	Afro-American	Hispanic	Asian	Alaskan/ PA	Single Family Household
			0-17%	18-30%	51-60%	61-80%								

(Continued from page 65989)

This recommendation was concurred in by a viva voce vote of the members of the committee.

Respectfully submitted,

(Signed) EDWARD M. BURKE,
Chairman.

On motion of Alderman Burke, the said proposed orders transmitted with the foregoing committee report were *Passed* by yeas and nays as follows:

Yeas -- Aldermen Mazola, Haithcock, Preckwinkle, Bloom, Steele, Beavers, Dixon, Shaw, Buchanan, Huels, Fary, Olivo, Burke, Coleman, Streeter, Murphy, Troutman, Munoz, Laski, Miller, Medrano, Ocasio, Watson, E. Smith, Burrell, Suarez, Mell, Austin, Wojcik, Banks, Allen, Laurino, O'Connor, Doherty, Natarus, Bernardini, Levar, Shiller, M. Smith, Moore -- 40.

Nays -- None.

Alderman Beavers moved to reconsider the foregoing vote. The motion was lost.

The following are said orders as passed (the italic heading in each case not being a part of the order):

Best, Et Al. v. Chillon.

Ordered, That the Corporation Counsel is hereby authorized and directed to enter into and execute a settlement agreement in the following matter: *Best, et al. v. Chillon,* 93 C 2538 in the amount of $165,000.

Angela Cardenas, Et Al. v. Patrick Finucane, Et Al.

Ordered, That the Corporation Counsel is hereby authorized and directed to enter into and execute a settlement agreement in the following matter:

Angela Cardenas, et al. v. Patrick Finucane, et al., 91 L 4266 in the amount of $300,000.

AUTHORIZATION TO ENTER INTO INTERGOVERNMENTAL AGREEMENT WITH REGIONAL TRANSPORTATION AUTHORITY FOR RECONSTRUCTION OF 93RD STREET METRA COMMUTER STATION.

The Committee on Finance submitted the following report:

CHICAGO, March 9, 1995.

To the President and Members of the City Council:

Your Committee on Finance, having had under consideration an ordinance authorizing the Commissioner of the Department of Transportation to enter into an intergovernmental agreement with Regional Transportation Authority for the reconstruction of METRA's 93rd Street commuter station, in the amount of $425,000, having had the same under advisement, begs leave to report and recommend that Your Honorable Body *Pass* the proposed ordinance transmitted herewith.

This recommendation was concurred in by a viva voce vote of the members of the committee.

Respectfully submitted,

(Signed) EDWARD M. BURKE,
Chairman.

On motion of Alderman Burke, the said proposed ordinance transmitted with the foregoing committee report was *Passed* by yeas and nays as follows:

Yeas -- Aldermen Mazola, Haithcock, Preckwinkle, Bloom, Steele, Beavers, Dixon, Shaw, Buchanan, Huels, Fary, Olivo, Burke, Coleman, Streeter, Murphy, Troutman, Munoz, Laski, Miller, Medrano, Ocasio, Watson, E. Smith, Burrell, Suarez, Mell, Austin, Wojcik, Banks, Allen, Laurino, O'Connor, Doherty, Natarus, Bernardini, Levar, Shiller, M. Smith, Moore -- 40.

Nays -- None.

Alderman Beavers moved to reconsider the foregoing vote. The motion was lost.

The following is said ordinance as passed:

WHEREAS, The City of Chicago (the "City"), is a municipal corporation and home rule unit of local government under Article VII of the Constitution of the State of Illinois; and

WHEREAS, The Regional Transportation Authority (the "R.T.A.") is a municipal corporation and unit of local government established pursuant to the Regional Transportation Authority Act, 70 ILCS 3615/1.01, et seq. (the "R.T.A. Act") to ensure adequate public transportation in the northeast area of the State of Illinois; and

WHEREAS, The Commuter Rail Division ("C.R.D.") of the R.T.A. was established pursuant to Section 3B.01 of the R.T.A. Act as the operating division of the R.T.A. responsible for providing public transportation by commuter rail; and

WHEREAS, The City, by and through its Department of Transportation ("C.D.O.T.") desires to relocate the 91st Street Commuter Station, METRA Electric District, South Chicago Branch, to 93rd Street and provide nearby parking and off-street bus facilities (the "Project") to improve access to the transit system and to reduce commuter traffic congestion on local streets; and

WHEREAS, C.D.O.T. has received $452,000 in Congestion Mitigation and Air Quality Improvement Program grant funds from the United States Department of Transportation, Federal Transit Administration, $106,400 from the State of Illinois Department of Transportation and $6,600 from the City's General Obligation Bonds, Project Series 1993 to fund preliminary engineering, design and right-of-way acquisition for the Project; and

WHEREAS, The C.R.D. has proposed to increase the scope of the Project to include the addition of a double track extending from the 91st Street Station to the new 93rd Street Station, renewal of track from 90th Street to 91st Street, two additional street crossings and trail track beyond 93rd Street; and

WHEREAS, The C.R.D. has agreed to pay the City $425,000 (the "C.R.D. Funding") for engineering and design work associated with such increased scope; and

WHEREAS, The City and the C.R.D. desire to enter into an agreement providing that the City shall receive the C.R.D. Funding upon certain terms and conditions; and

WHEREAS, The City and the C.R.D. have among their powers the authority to contract with each other to perform the undertakings described above; now, therefore,

Be It Ordained by the City Council of the City of Chicago:

SECTION 1. The above recitals are incorporated herein and made a part of this ordinance.

SECTION 2. The Commissioner of the Department of Transportation is hereby authorized, subject to the approval of the Corporation Counsel as to form and legality, to enter into and execute an intergovernmental agreement substantially in the form attached hereto as Exhibit A, and to enter into and execute such documents necessary to carry out the purpose and intent of this ordinance and the agreement as executed.

SECTION 3. The sum of $425,000 not previously appropriated representing the C.R.D. Funding is hereby appropriated from Fund 925-Grant Funds for the Year 1995 for the purpose of carrying out the Project.

SECTION 4. This ordinance shall be in full force and effect by and from the date of its passage.

Exhibit "A" referred to in this ordinance reads as follows:

Exhibit "A".

Contribution Agreement Between The City Of Chicago And The Commuter Rail Division Of The Regional Transportation Authority To Provide For Engineering And Design Services For Improvements At The 93rd Street Commuter Station.

This Agreement is entered into this _____ day of _____, 1995, by and between the Commuter Rail Division of the Regional Transportation Authority (hereinafter referred to as the "C.R.D."), and the City of Chicago, an Illinois municipal corporation (hereinafter referred to as the "City"), (together, "Parties"), concerning the engineering and design ("E & D") of certain improvements to the 93rd Street Commuter Station, METRA Electric District, South Chicago Branch.

Recitals.

The City proposes to provide funds for E & D services for improvements to the 93rd Street Commuter Station ("Project Improvements") which will include construction of: a new METRA station south of the existing station at 91st Street ("Station Building Improvements"); a new parking lot facility; a Kiss and Ride facility; and bus stop facilities (together, "Project Facilities"). The Station Building Improvements will include, but are not limited to, handicapped accessible pedestrian access, a crew layover facility, platform, shelters, canopy, warming house, ticket machines, P.A.L. communications, ticket gates, lighting, signage and drainage. The existing station adjacent to 91st Street will be demolished and removed. The remainder of the Project Improvements will include, but are not limited to, asphalt paving, concrete work, earthwork, drainage, fencing, lighting, landscaping, paint striping, security measures and signage.

The Parties have determined that E & D services paid by C.R.D. ("C.R.D. Funding") for the Project Improvements shall be provided as part of the E & D services now being contemplated by the City because it provides the most efficient and cost effective means of completing the Project.

C.R.D. has proposed contributing for the C.R.D. Funding an amount not to exceed $425,000 (a copy as evidenced in the attached (Sub)Exhibit 1).

Now, Therefore, It is agreed between the Parties as follows:

1. The provisions of the preamble are incorporated into and made a part of this Agreement by reference.

2. The City shall cause the Project Improvements to be constructed in conformance with the plans, subject to the City's receipt of a grant from the United States Department of Transportation, Federal Transit Administration, in an amount which, together with any required local matching funds, shall be sufficient to complete such construction. It is understood that, although C.R.D. will not be a party to the professional service contracts and will have no obligation to any contractors, C.R.D. will be designated a beneficiary of the maintenance bond or construction guarantee required by the plans.

3. The parties agree that the approved budget for the C.R.D. funding is $425,000. E & D expenses property incurred by the City are eligible for reimbursement.

4. The City will notify the C.R.D. prior to final completion of the E & D phase. The C.R.D. has the right to inspect and approve all work as part of the C.R.D. Funding.

5. Following completion of the E & D phase, the City will provide documentation satisfactory to the C.R.D. certifying that all charges and claims relating to work paid for by the C.R.D. Funding have been paid by the City.

6. The parties agree that this Agreement constitutes the entire Agreement between the Parties, that there are no agreements or understandings, implied or expressed, except as specifically set forth in this Agreement. All prior arrangements and understandings in this connection are merged into and contained in this Agreement. This Agreement may only be amended in writing, signed by both Parties.

7. The City agrees to give full opportunity for open, competitive bidding in accordance with state statutes and the City's established rules, regulations and ordinances. This applies to all contracts let by the City requiring constructing or furnishing of any materials,, supplies, or equipment to be paid for with C.R.D. Funding.

8. The City shall keep satisfactory records with regard to the use of the C.R.D. Funding. The City will submit to C.R.D., upon request, any information reasonably required to assure compliance with the terms of this Agreement. The City will immediately notify C.R.D., and receive C.R.D.'s written approval, in all cases where the City intends to use C.R.D. Funding in a manner substantially different from that intended by this Agreement.

9. It is certified that the City is self-insured and agrees to indemnify, defend and save harmless the C.R.D., the Regional Transportation Authority, the Northeast Illinois Regional Commuter Railroad Corporation and their directors, employees and agents from loss and damage to property, and injury to or death of any person or persons and from court costs and attorney's fees, and expenses incidental thereto arising out of the work to be performed hereunder by the City, or its contractors, and caused by or alleged to be caused by the negligence or willful misconduct of the City, or any contractor for the City, or its officers, agents or employees.

10. The City will not cause any of the Project Facilities to become subject to liens or encumbrances of any kind. If any lien is filed on C.R.D. property due to the City's actions by any contractor, subcontractor or supplier of the City, the City will promptly take action to have the lien released and will provide evidence of it to the C.R.D.. The C.R.D. agrees to notify the City if it becomes aware of any lien.

In Witness Whereof, The Parties have caused this Agreement to be executed on their behalf by their duly authorized offices as of the day and year first written above.

Commuter Rail Division of the Regional Transportation Authority

By: _____

_____
Title

Attest

By: _____

_____
Title

City of Chicago

By: _____

_____
Title

Attest

By: _____

_____
Title

Approved as to form and legality:

By: _____
Assistant Corporation Counsel

[(Sub)Exhibit 1 referred to in this Intergovernmental Agreement unavailable at time of printing.]

AUTHORIZATION FOR ISSUANCE OF FREE PERMITS, LICENSE FEE EXEMPTIONS AND CANCELLATION OF WATER AND SEWER RATES FOR CERTAIN CHARITABLE, EDUCATIONAL AND RELIGIOUS INSTITUTIONS.

The Committee on Finance submitted the following report:

CHICAGO, March 9, 1995.

To the President and Members of the City Council:

Your Committee on Finance, to which had been referred August 3, September 14, October 5, November 2, 30, December 21, 1994, January 12 and February 8, 1995, sundry proposed ordinances transmitted therewith to authorize the issuance of free permits, license fee exemptions and cancellation of water and sewer rates for certain charitable, educational and religious institutions, having had the same under advisement, begs leave to report and recommend that Your Honorable Body *Pass* the proposed ordinances transmitted herewith.

This recommendation was concurred in by a viva voce vote of the members of the committee.

Respectfully submitted,

(Signed) EDWARD M. BURKE,
Chairman.

On motion of Alderman Burke, the said proposed ordinances transmitted with the foregoing committee report were *Passed* by yeas and nays as follows:

Yeas -- Aldermen Mazola, Haithcock, Tillman, Preckwinkle, Bloom, Steele, Beavers, Dixon, Shaw, Buchanan, Huels, Fary, Olivo, Burke, Jones, Coleman, Streeter, Murphy, Troutman, Munoz, Laski, Miller, Medrano, Ocasio, Watson, E. Smith, Burrell, Suarez, Gabinski, Mell, Austin, Wojcik, Banks, Giles, Allen, Laurino, O'Connor, Doherty, Natarus, Bernardini, Levar, Shiller, M. Smith, Moore -- 44.

Nays -- None.

Alderman Natarus moved to reconsider the foregoing vote. The motion was lost.

The following are said ordinances as passed (the italic heading in each case not being a part of the ordinance):

FREE PERMITS.

The Anti-Cruelty Society.

Be It Ordained by the City Council of the City of Chicago:

SECTION 1. That the Commissioner of Buildings, the Commissioner of Transportation, the Commissioner of Streets and Sanitation, the Commissioner of Sewers, the Commissioner of Water and the Commissioner of Fire are hereby directed to issue all necessary permits, free of charge, notwithstanding other ordinances of the City of Chicago to the contrary, to The Anti-Cruelty Society for the renovation of an existing structure on the premises known as 510 North LaSalle Street.

Said building shall be used exclusively for animal shelter and related purposes and shall not be leased or otherwise used with a view to profit, and the work thereon shall be done in accordance with plans submitted.

SECTION 2. This ordinance shall take effect upon its passage and due publication.

Archbishop Quigley Preparatory Seminary.

Be It Ordained by the City Council of the City of Chicago:

SECTION 1. That the Commissioner of Buildings, the Commissioner of Transportation, the Commissioner of Streets and Sanitation, the Commissioner of Sewers, the Commissioner of Water, the Commissioner Fire and the Director of Revenue are hereby directed to issue all necessary permits, free of charge, notwithstanding other ordinances of the City of Chicago to the contrary, to Archbishop Quigley Preparatory Seminary, 103 East Chestnut Street, for the erection of scaffolding and a crane for the repair of one broken and one cracked crocket [masonry ornamentation] on top of church steeple.

Said building shall be used exclusively for _____ and related purposes and shall not be leased or otherwise used with a view to profit, and the work thereon shall be done in accordance with plans submitted.

SECTION 2. This ordinance shall take effect and be in force from and after its passage.

The Arts Club Of Chicago.

Be It Ordained by the City Council of the City of Chicago:

SECTION 1. That the Commissioner of Water, for water cutoff and new water cap and seal, the Commissioner of Buildings, the Commissioner of Transportation, the Commissioner of Streets and Sanitation, the Commissioner of Sewers and the Commissioner of Fire are hereby directed to issue all necessary permits, free of charge, notwithstanding other ordinances of the City of Chicago to the contrary, to The Arts Club of Chicago, 109 East Ontario Street, for construction of The Arts Club of Chicago (new location) on the premises known as 201 East Ontario Street.

Said building shall be used exclusively for art displays and related purposes and shall not be leased or otherwise used with a view to profit, and the work thereon shall be done in accordance with plans submitted.

SECTION 2. This ordinance shall take effect upon its passage and due publication.

Bread Of Life Missionary Baptist Church.

Be It Ordained by the City Council of the City of Chicago:

SECTION 1. That the Commissioner of Buildings, the Commissioner of Transportation, the Commissioner of Streets and Sanitation, the Commissioner of Sewers, the Commissioner of Water and the Commissioner of Fire are hereby directed to issue all necessary permits, free of charge, notwithstanding other ordinances of the City of Chicago to the contrary, to Bread of Life Missionary Baptist Church for permits for new sewer and water connections on the premises known as 1924 West 63rd Street.

Said building shall be used exclusively for religious and related purposes and shall not be leased or otherwise used with a view to profit, and the work thereon shall be done in accordance with plans submitted.

SECTION 2. This ordinance shall take effect and be in force from and after its passage and publication.

Historic North Pullman.

Be It Ordained by the City Council of the City of Chicago:

SECTION 1. That the Commissioner of Buildings, the Commissioner of Transportation, the Commissioner of Streets and Sanitation, the Commissioner of Sewers and the Commissioner of Water are hereby directed to issue all necessary permits, free of charge, notwithstanding other ordinances of the City of Chicago to the contrary, to Historic North Pullman for rehabilitation of an existing structure on the premises known as 10435 South Corliss Avenue.

Said building shall be used for not-for-profit and/or related purposes and shall not be leased or otherwise used with a view to profit, and the work thereon shall be done in accordance with plans submitted.

SECTION 2. This ordinance shall take effect and be in force from and after its passage.

Illinois College Of Optometry.

Be It Ordained by the City Council of the City of Chicago:

SECTION 1. That the Commissioner of Buildings, the Commissioner of Transportation, the Commissioner of Streets and Sanitation, the Commissioner of Sewers, and the Commissioner of Water are hereby directed to issue all necessary permits, free of charge, notwithstanding other ordinances of the City of Chicago to the contrary, to Illinois College of Optometry for the building of a new dormitory on the premises on South Indiana Avenue between East 32nd Street and East 33rd Street.

Said building shall be used for not-for-profit and other related purposes and shall not be leased or otherwise used with a view to profit, and the work thereon shall be done in accordance with plans submitted.

SECTION 2. This ordinance shall take effect and be in force from and after its passage.

Northwestern Medical School/Diabetes Research Center.

Be It Ordained by the City Council of the City of Chicago:

SECTION 1. That the Commissioner of Buildings, the Commissioner of Transportation, the Commissioner of Streets and Sanitation, the Commissioner of Sewers, the Commissioner of Water and the Commissioner of Fire are hereby directed to issue all necessary permits, free of charge, notwithstanding other ordinances of the City of Chicago to the contrary, to the Northwestern Medical School/Diabetes Research Center for renovation of approximately 2,750 square feet on the 12th floor of the Time and Life Building, 541 North Fairbanks Court, to be occupied by the Northwestern Medical School/Diabetes Research Center on the premises known as 541 North Fairbanks Court.

Said building shall be used exclusively for medical and related purposes and shall not be leased or otherwise used with a view to profit, and the work thereon shall be done in accordance with plans submitted.

SECTION 2. This ordinance shall take effect upon its passage and due publication.

Saint Edmund's Redevelopment Corporation.
(5635 -- 5637 South Michigan Avenue)

Be It Ordained by the City Council of the City of Chicago:

SECTION 1. That the Commissioner of Buildings, the Commissioner of Transportation, the Commissioner of Streets and Sanitation, the Commissioner of Sewers and the Commissioner of Water are hereby directed to issue all necessary permits, free of charge, notwithstanding other ordinances of the City of Chicago to the contrary, to Saint Edmund's Redevelopment Corporation for rehabilitation and new buildings on the premises known as 5635 -- 5637 South Michigan Avenue.

Said buildings shall be used for not-for-profit and other related purposes and shall not be leased or otherwise used with a view to profit, and the work thereon shall be done in accordance with plans submitted.

SECTION 2. This ordinance shall take effect and be in force from and after its passage.

Saint Edmund's Redevelopment Corporation.
(5639 -- 5641 South Michigan Avenue)

Be It Ordained by the City Council of the City of Chicago:

SECTION 1. That the Commissioner of Buildings, the Commissioner of Transportation, the Commissioner of Streets and Sanitation, the Commissioner of Sewers and the Commissioner of Water are hereby directed to issue all necessary permits, free of charge, notwithstanding other ordinances of the City of Chicago to the contrary, to Saint Edmund's Redevelopment Corporation for rehabilitation and new buildings on the premises known as 5639 -- 5641 South Michigan Avenue.

Said buildings shall be used for not-for-profit and other related purposes and shall not be leased or otherwise used with a view to profit, and the work thereon shall be done in accordance with plans submitted.

SECTION 2. This ordinance shall take effect and be in force from and after its passage.

Saint Edmund's Redevelopment Corporation.
(5714 -- 5716 South Michigan Avenue)

Be It Ordained by the City Council of the City of Chicago:

SECTION 1. That the Commissioner of Buildings, the Commissioner of Transportation, the Commissioner of Streets and Sanitation, the Commissioner of Sewers and the Commissioner of Water are hereby directed to issue all necessary permits, free of charge, notwithstanding other ordinances of the City of Chicago to the contrary, to Saint Edmund's Redevelopment Corporation for rehabilitation and new buildings on the premises known as 5714 -- 5716 South Michigan Avenue.

Said buildings shall be used for not-for-profit and other related purposes and shall not be leased or otherwise used with a view to profit, and the work thereon shall be done in accordance with plans submitted.

SECTION 2. This ordinance shall take effect and be in force from and after its passage.

Saint Edmund's Redevelopment Corporation.
(5926 -- 5928 South Michigan Avenue)

Be It Ordained by the City Council of the City of Chicago:

SECTION 1. That the Commissioner of Buildings, the Commissioner of Transportation, the Commissioner of Streets and Sanitation, the Commissioner of Sewers and the Commissioner of Water are hereby directed to issue all necessary permits, free of charge, notwithstanding other ordinances of the City of Chicago to the contrary, to Saint Edmund's Redevelopment Corporation for rehabilitation and new buildings on the premises known as 5926 -- 5928 South Michigan Avenue.

Said buildings shall be used for not-for-profit and other related purposes and shall not be leased or otherwise used with a view to profit, and the work thereon shall be done in accordance with plans submitted.

SECTION 2. This ordinance shall take effect and be in force from and after its passage.

Saint Edmund's Redevelopment Corporation.
(5939 -- 5941 South Michigan Avenue)

Be It Ordained by the City Council of the City of Chicago:

SECTION 1. That the Commissioner of Buildings, the Commissioner of Transportation, the Commissioner of Streets and Sanitation, the Commissioner of Sewers and the Commissioner of Water are hereby directed to issue all necessary permits, free of charge, notwithstanding other ordinances of the City of Chicago to the contrary, to Saint Edmund's Redevelopment Corporation for rehabilitation and new buildings on the premises known as 5939 -- 5941 South Michigan Avenue.

Said buildings shall be used for not-for-profit and other related purposes and shall not be leased or otherwise used with a view to profit, and the work thereon shall be done in accordance with plans submitted.

SECTION 2. This ordinance shall take effect and be in force from and after its passage.

Saint Edmund's Redevelopment Corporation.
(5942 -- 5944 South Michigan Avenue)

Be It Ordained by the City Council of the City of Chicago:

SECTION 1. That the Commissioner of Buildings, the Commissioner of Transportation, the Commissioner of Streets and Sanitation, the Commissioner of Sewers and the Commissioner of Water are hereby directed to issue all necessary permits, free of charge, notwithstanding other ordinances of the City of Chicago to the contrary, to Saint Edmund's Redevelopment Corporation for rehabilitation and new buildings on the premises known as 5942 -- 5944 South Michigan Avenue.

Said buildings shall be used for not-for-profit and other related purposes and shall not be leased or otherwise used with a view to profit, and the work thereon shall be done in accordance with plans submitted.

SECTION 2. This ordinance shall take effect and be in force from and after its passage.

Saint Edmund's Redevelopment Corporation.
(6048 -- 6058 South Michigan Avenue)

Be It Ordained by the City Council of the City of Chicago:

SECTION 1. That the Commissioner of Buildings, the Commissioner of Transportation, the Commissioner of Streets and Sanitation, the Commissioner of Sewers and the Commissioner of Water are hereby directed to issue all necessary permits, free of charge, notwithstanding other ordinances of the City of Chicago to the contrary, to Saint Edmund's Redevelopment Corporation for rehabilitation and new buildings on the premises known as 6048 -- 6058 South Michigan Avenue.

Said building shall be used for not-for-profit and other related purposes and shall not be leased or otherwise used with a view to profit, and the work thereon shall be done in accordance with plans submitted.

SECTION 2. This ordinance shall take effect and be in force from and after its passage.

Technology Group Of Northwestern University And Northwestern Memorial Hospital.

Be It Ordained by the City Council of the City of Chicago:

SECTION 1. That the Commissioner of Buildings, the Commissioner of Transportation, the Commissioner of Streets and Sanitation, the Commissioner of Sewers, the Commissioner of Water and the Commissioner of Fire are hereby directed to issue all necessary permits, free of charge, notwithstanding other ordinances of the City of Chicago to the contrary, to the Technology Group of Northwestern University and Northwestern Memorial Hospital for electrical installations on the premises indicated below:

Location	Institution	Purpose
222 East Huron Street	Northwestern University	Police Security System
273 East Chestnut Street	Northwestern University	Police Security System
321 East Erie Street	Northwestern University	Police Security System
329 West 18th Street	Northwestern University	Archives
233 East Erie Street	Northwestern Memorial Hospital	Patient Care Services
680 North Lake Shore Drive	Northwestern University	Educational Departments
680 North Lake Shore Drive	Northwestern Memorial Hospital	Patient Care Services
676 North St. Clair Street	Northwestern Memorial Hospital	Patient Care Services
222 East Superior Street	Northwestern Memorial Hospital	Patient Care Services
240 East Ontario Street	Northwestern Memorial Hospital	Administrative Offices

Location	Institution	Purpose
244 East Pearson Street	Northwestern Memorial Hospital	Administrative Offices and Student Housing
303 East Ohio Street	Northwestern Memorial Faculty Foundation	Patient Care Services
47 West Polk Street	Northwestern Memorial Faculty Foundation	Patient Care Services
446 -- 448 East Ontario Street	Rehabilitation Institute of Chicago	Patient Care Services
1030 North Clark Street	Rehabilitation Institute of Chicago	Patient Care Services
1642 East 56th Street	Rehabilitation Institute of Chicago	Patient Care Services

Said buildings shall be used exclusively for educational and/or related purposes and shall not be leased or otherwise used with a view to profit, and the work thereon shall be done in accordance with plans submitted.

SECTION 2. This ordinance shall take effect upon its passage and due publication.

United Charities.

Be It Ordained by the City Council of the City of Chicago:

SECTION 1. That the Commissioner of Buildings, the Commissioner of Transportation, the Commissioner of Streets and Sanitation, the Commissioner of Sewers, the Commissioner of Water and the Commissioner of Fire are hereby directed to issue all necessary permits, free of charge, notwithstanding other ordinances of the City of Chicago to the contrary, to United Charities, 14 East Jackson Boulevard, for renovation of existing building on the premises known as 3843 West 63rd Street.

Said building shall be used exclusively for charitable and related purposes and shall not be leased or otherwise used with a view to profit, and the work thereon shall be done in accordance with plans submitted.

SECTION 2. This ordinance shall take effect and be in force upon its passage and publication.

LICENSE FEE EXEMPTIONS.

Day Care Center.

Congregation K.I.N.S. Of West Rogers Park.

Be It Ordained by the City Council of the City of Chicago:

SECTION 1. Pursuant to Section 4-72-040 of the Municipal Code of Chicago, the following day care center, which is not operated for gain but where a charge is made for the care of children, is hereby exempted from payment of the annual Day Care License fee for the period beginning November 16, 1994 and ending November 15, 1995:

Congregation K.I.N.S. of West Rogers Park
2800 West North Shore Avenue.

SECTION 2. This ordinance shall take effect upon its passage and publication.

Resurrection Day Care Center.

Be It Ordained by the City Council of the City of Chicago:

SECTION 1. Pursuant to Section 4-72-040 of the Municipal Code of Chicago, the following day care center, which is not operated for gain but where a charge is made for the care of children, is hereby exempted from payment of the annual Day Care Class I License fee (Code 1584) for the period beginning November 16, 1994 and ending November 15, 1995:

Resurrection Day Care Center
1841 North Hermitage Avenue.

SECTION 2. This ordinance shall take effect and be in force upon its passage and publication.

Rogers Park Children's Learning Center.

Be It Ordained by the City Council of the City of Chicago:

SECTION 1. Pursuant to Section 4-72-040 of the Municipal Code of Chicago, the following day care center, which is not operated for gain but where a charge is made for the care of children, is hereby exempted from payment of the annual Day Care License fee for the period beginning November 16, 1994 and ending November 15, 1995:

Rogers Park Children's Learning Center
1545 West Morse Avenue.

SECTION 2. This ordinance shall take effect upon its passage and due publication.

Southwest Cooperative Preschool.

Be It Ordained by the City Council of the City of Chicago:

SECTION 1. Pursuant to Section 4-72-040 of the Municipal Code of Chicago, the following day care center, which is not operated for gain but where a charge is made for the care of children, is hereby exempted from payment of the annual Day Care License fee for the period beginning November 16, 1994 and ending November 15, 1995:

Southwest Cooperative Preschool
3500 West 63rd Place.

SECTION 2. This ordinance shall take effect upon its passage and publication.

Food Dispenser.

Archdiocese Of Chicago/The Food Service Professional.

Be It Ordained by the City Council of the City of Chicago:

SECTION 1. Pursuant to Section 4-76-060 of the Municipal Code of Chicago and in accordance with a favorable inspection report by the Department of Health, the following organization is hereby exempted from the payment of the 1994 -- 1995 Food Dispenser Class III License fee for the period of August 16, 1994 through August 15, 1995:

The Food Service Professional
(Division of the Archdiocese of Chicago)
7721 South Ashland Avenue.

SECTION 2. This ordinance shall take effect upon its passage and publication.

Quadrangle Club.

Be It Ordained by the City Council of the City of Chicago:

SECTION 1. Pursuant to Section 4-76-060 of the Municipal Code of Chicago and in accordance with a favorable investigation by the Department of Health, the Quadrangle Club, 1155 East 57th Street is hereby exempted from the payment of the annual Food Dispenser (Retail) License fee provided therefor for the fiscal year June, 1995.

SECTION 2. This ordinance shall be in force and effect from and after its passage.

Saint Elizabeth's Hospital.
(Retail)

Be It Ordained by the City Council of the City of Chicago:

SECTION 1. Pursuant to Section 4-84-060 of the Municipal Code of the City of Chicago and in accordance with a favorable investigation by the Department of Health, the following institution is hereby exempted from the payment of the Food Dispenser (Retail) License fee provided therefor in Section 4-344-030 for the period of November 16, 1994 to November 15, 1995:

Saint Elizabeth's Hospital
1431 North Claremont Avenue.

SECTION 2. This ordinance shall be in full force and effect from and after its passage and publication.

Saint Elizabeth's Hospital.
(Snack Shop)

Be It Ordained by the City Council of the City of Chicago:

SECTION 1. Pursuant to Section 4-84-060 of the Municipal Code of the City of Chicago and in accordance with a favorable investigation by the Department of Health, the following institution is hereby exempted from the payment of the Food Dispenser (Snack Shop) License fee provided therefor in Section 4-344-030 for the period of November 16, 1994 to November 15, 1995:

Saint Elizabeth's Hospital
1431 North Western Avenue.

SECTION 2. This ordinance shall be in full force and effect from and after its passage and publication.

Shriners' Hospital For Crippled Children.

Be It Ordained by the City Council of the City of Chicago:

SECTION 1. Pursuant to Section 4-84-60 of the Municipal Code of Chicago, the following hospital is hereby exempted from the payment of the annual Food Dispenser License fee (Code 1300) for the period beginning August 16, 1994 and ending August 15, 1995:

Shriners' Hospital for Crippled Children
2211 North Oak Park Avenue.

SECTION 2. This ordinance shall take effect upon its passage and publication.

Food Establishment Wholesale.

Greater Chicago Food Depository.

Be It Ordained by the City Council of the City of Chicago:

SECTION 1. Pursuant to Section 4-8-040 of the Municipal Code of Chicago, the following food establishment is hereby exempted from the payment of the annual Food Establishment Wholesale Class II License fee (Code 1304) for the period beginning August 16, 1994 and ending August 15, 1995:

Greater Chicago Food Depository
4529 South Tripp Avenue.

SECTION 2. This ordinance shall take effect upon its passage and publication.

Food Purveyor.

Saint Elizabeth's Hospital.

Be It Ordained by the City Council of the City of Chicago:

SECTION 1. Pursuant to Section 4-84-060 of the Municipal Code of the City of Chicago and in accordance with favorable investigation by the Department of Health, the following institution is hereby exempted from payment of the Food Purveyor (Professional Plaza Pharmacy) License fee provided therefor in Section 4-345-010 for the period of November 16, 1994 to November 15, 1995:

Saint Elizabeth's Hospital
1431 North Western Avenue.

SECTION 2. This ordinance shall take effect upon its passage and publication.

Home.

Augustana Center.
(Lutheran Social Services Of Illinois)

Be It Ordained by the City Council of the City of Chicago:

SECTION 1. Pursuant to Section 4-96-060 of the Municipal Code of Chicago, the following social service center, which is a non-profit organization, is hereby exempted from payment of annual Home License fee for the period beginning November 16, 1994 and ending November 15, 1995:

Augustana Center
(Lutheran Social Services of Illinois)
7464 North Sheridan Road.

SECTION 2. This ordinance shall take effect upon its passage and publication.

Columbus Park, Inc.

Be It Ordained by the City Council of the City of Chicago:

SECTION 1. Pursuant to Section 4-96-060 of the Municipal Code of Chicago and in accordance with favorable investigation by the Board of Health, the following nursing home that is not operated for gain but where a charge is made for the care of patients, shall be exempted from payment of the Nursing Home License fee for the year 1995:

Columbus Park, Inc.
901 South Austin Boulevard.

SECTION 2. This ordinance shall be in force from and after its passage.

Methodist Home.

Be It Ordained by the City Council of the City of Chicago:

SECTION 1. Pursuant to Section 4-96-060 of the Municipal Code of Chicago and in accordance with favorable investigation by the Board of Health, the following charitable institution is hereby exempted from payment of the annual Home License fee provided therefor in Section 4-220-060 for the year ending 1995:

Methodist Home
1415 West Foster Avenue.

SECTION 2. This ordinance shall be in force and effect from and after its passage and publication.

Norwegian Lutheran Bethesda Home And Retirement Center.

Be It Ordained by the City Council of the City of Chicago:

SECTION 1. Pursuant to Section 4-96-060 of the Municipal Code of Chicago, the following retirement home which is not operated for gain but where a charge is made for care of the aged, is hereby exempted from payment of the annual Home License fee for the period of November 16, 1994 through November 15, 1995:

Norwegian Lutheran Bethesda Home and Retirement Center
2833 North Nordica Avenue.

SECTION 2. This ordinance shall take effect upon its passage and due publication.

Old People's Home Of The City Of Chicago.
(The Admiral)

Be It Ordained by the City Council of the City of Chicago:

SECTION 1. Pursuant to Section 4-96-060 of the Municipal Code of the City of Chicago and in accordance with a favorable inspection report from the Department of Health, the following charitable institution is hereby exempted from payment of the annual Home License fee provided therefor in Section 4-220-060, for the period beginning August 15, 1994 to August 15, 1995:

Old People's Home of the City of Chicago
(The Admiral)
909 West Foster Avenue.

SECTION 2. This ordinance shall be in full force and effect from the date of passage.

Hospital.

Saint Bernard Hospital.

Be It Ordained by the City Council of the City of Chicago:

SECTION 1. Pursuant to Section 4-84-060 of the Municipal Code of Chicago, the following hospital that is not operated for gain but where a charge is made for the care of patients, shall be exempted from payment of

the license fee for the period beginning November 16, 1994 and ending November 15, 1995:

Saint Bernard Hospital
326 East 64th Street.

SECTION 2. This ordinance shall take effect and be in force upon its passage and publication.

CANCELLATION OF WATER AND SEWER RATES.

Congregation Ezras Israel.

Be It Ordained by the City Council of the City of Chicago:

SECTION 1. Pursuant to Section 11-12-540 of the Municipal Code of Chicago, the Commissioner of Water is hereby authorized and directed to cancel existing assessment in the amount of $238.23, charged to the Congregation Ezras Israel, 2746 -- 2756 West Lunt Avenue (Account Number 800940339303).

SECTION 2. This ordinance shall take effect upon its passage and due publication.

Five Holy Martyrs School.

Be It Ordained by the City Council of the City of Chicago:

SECTION 1. Pursuant to Section 11-12-540 of the Municipal Code of Chicago, the Commissioner of Sewers is hereby authorized and directed to cancel sewer assessment in the amount of $69.23, charged to the Five Holy Martyrs School, 4324 -- 4328 South Francisco Avenue (Account Number 912133560007).

SECTION 2. This ordinance shall take effect upon its passage and due publication.

Harriet M. Harris Young Women's Christian Association.

Be It Ordained by the City Council of the City of Chicago:

SECTION 1. Pursuant to Section 11-12-540 of the Municipal Code of Chicago, the Commissioner of Water is hereby authorized and directed to cancel water rates in the total amount of $6,247.38 assessed against Harriet M. Harris Young Women's Christian Association, 6220 South Drexel Avenue.

SECTION 2. This ordinance shall take effect and be in force upon its passage and publication.

Norwood Park Home.

Be It Ordained by the City Council of the City of Chicago:

SECTION 1. Pursuant to Section 11-12-540 of the Municipal Code of Chicago, the Commissioner of Water and the Commissioner of Sewers are hereby authorized and directed to cancel existing assessments in the amount of $45,249.71 (Account Number 800777620252), charged to the Norwood Park Home, 6016 North Nina Avenue.

SECTION 2. This ordinance shall take effect upon its passage and due publication.

EXEMPTION OF MOUNT SINAI HEALTH SYSTEM AND ITS SUBSIDIARIES FROM PAYMENT OF ALL CITY PERMIT AND LICENSE FEES FOR YEAR 1995.

The Committee on Finance submitted the following report:

CHICAGO, March 9, 1995.

To the President and Members of the City Council:

Your Committee on Finance, having had under consideration an ordinance presented by Alderman E. Smith (28th Ward) authorizing the issuance of all necessary licenses and permits, free of charge, to Mount Sinai Health System for the period ending December 31, 1995, having had the same under advisement, begs leave to report and recommend that Your Honorable Body *Pass* the proposed ordinance transmitted herewith.

This recommendation was concurred in by a viva voce vote of the members of the committee.

Respectfully submitted,

(Signed) EDWARD M. BURKE,
Chairman.

On motion of Alderman Burke, the said proposed ordinance transmitted with the foregoing committee report was *Passed* by yeas and nays as follows:

Yeas -- Aldermen Mazola, Haithcock, Tillman, Preckwinkle, Bloom, Steele, Beavers, Dixon, Shaw, Buchanan, Huels, Fary, Olivo, Burke, Jones, Coleman, Streeter, Murphy, Troutman, Munoz, Laski, Miller, Medrano, Ocasio, Watson, E. Smith, Burrell, Suarez, Gabinski, Mell, Austin, Wojcik, Banks, Giles, Allen, Laurino, O'Connor, Doherty, Natarus, Bernardini, Levar, Shiller, M. Smith, Moore -- 44.

Nays -- None.

Alderman Natarus moved to reconsider the foregoing vote. The motion was lost.

The following is said ordinance as passed:

WHEREAS, Mount Sinai Health System has been newly formed and includes as wholly owned corporate subsidiaries the Mount Sinai Hospital Medical Center, an Illinois not-for-profit organization, the Schwab Rehabilitation Hospital and Care Network, an Illinois not-for-profit organization, and The Sinai Community Institute, an Illinois not-for-profit organization; and

WHEREAS, Mount Sinai Hospital Medical Center has for seventy-five years provided, and continues to provide, outstanding health care services to the citizens of Chicago in general and to the citizens of the west side and the Lawndale communities in particular; and

WHEREAS, The Schwab Rehabilitation Hospital and Care Network is a leading provider of medical rehabilitation care with a reputation for clinical excellence; and

WHEREAS, The Sinai Community Institute offers a host of programs for the hospital community, including the Parenting Institute, the Window of Opportunity School Health Initiative, the Adolescent Comprehensive Health Program, the Women, Infants and Children Nutrition Program and the Health and Ministry Office, all programs which are designed to carry the non-medical services and mission of Mount Sinai beyond its hospital campus and into the community; and

WHEREAS, Mount Sinai Health System, through its subsidiaries, employs over 2,800 persons, most of whom are Chicago residents, and as part of its annual budget provides a significant amount of free health care; and

WHEREAS, The Mount Sinai Hospital Medical Center and the Schwab Rehabilitation and Care Network have expended over 10 Million Dollars in the last ten years in the expansion and rehabilitation of its physical facilities; and

WHEREAS, The Mount Sinai Hospital Medical Center is currently planning to undergo a 36 Million Dollar expansion and renovation project to improve the delivery of health services to Chicago, offering residents new state-of-the-art labor-delivery-recovery suites, pediatric, outpatient and emergency room facilities; and

WHEREAS, The Schwab Rehabilitation and Care Network is planning to build a new 13 Million Dollar hospital building to significantly enhance its inpatient and outpatient care; and

WHEREAS, The Sinai Community Institute has purchased a now-vacant 90,000-square-foot commercial building and is planning to renovate this building to establish a community health center; and

WHEREAS, Historically, charitable, religious and educational institutions not conducted for private gain or profit have been exempt from the payment of City fees associated with, but not limited to, building permits, inspection permits, licenses, warrants for collection, water rates and certain City levies, by orders and ordinances adopted by the City Council of Chicago, executive orders and pursuant to various provisions of the Municipal Code of Chicago; and

WHEREAS, Mount Sinai Hospital Medical Center and the Schwab Rehabilitation Hospital and Care Network, as subsidiaries of Mount Sinai Health System, have been required to submit to the City Council individual orders for each City fee and levy to which it is entitled to an exemption; and

WHEREAS, There is a significant cost and expenditure of time incurred by the Mount Sinai Health System in processing individual City Council orders exempting the payment of each City fee and the processing of refund checks when a City Council order is not approved prior to the date payment is due and Mount Sinai Health System is required to pay the City fee; and

WHEREAS, The City of Chicago is not required by Illinois statutes to demand compensation in conjunction with the vacation of a public right-of-way and therefore has vacated public rights-of-way in the past while foregoing the payment of compensation by the beneficiary of the vacation as an economic development incentive for that beneficiary; and

WHEREAS, The roughly 50 Million Dollar expansion and renovation project to be undertaken by Mount Sinai Health System and its subsidiaries will be one of the largest private investments in the West Side and Lawndale communities in recent years; now, therefore,

Be It Ordained by the City Council of the City of Chicago:

SECTION 1. That Mount Sinai Health System, its corporate subsidiary Mount Sinai Hospital Medical Center, its corporate subsidiary Schwab Rehabilitation and Care Network and its corporate subsidiary The Sinai Community Institute, all Illinois not-for-profit corporations engaged in medical, educational and related activities (all collectively referred to hereinafter as "M.S.H.S. entities"), shall be exempt from January 1, 1995 through December 31, 1995 from the payment of all fees to the City of Chicago including, but not limited to, fees associated with building permits, inspection permits, licenses, warrants for collection, water rates, uses of the public right-of-ways, reimbursements for work charged by the City to force accounts, and all other City levies to which it is entitled to an exemption pursuant to previously adopted City Council orders and ordinances, executive orders and provisions of the Municipal Code of Chicago which exempt charities, religious or educational institutions not conducted for private gain or profit, or otherwise. The M.S.H.S. entities shall be specifically exempt from the payment of compensation in connection with the vacation of the public alleyways bounded by West 14th Street, South California Avenue, South Fairfield Avenue and Ogden Avenue.

SECTION 2. That M.S.H.S. entities shall be entitled to refunds for any City imposed fees which it may inadvertently or erroneously pay for which it is exempt pursuant to Section 1 of this ordinance without the need for an additional City Council ordinance or order.

SECTION 3. That the Commissioner of Buildings, the Commissioner of Streets and Sanitation, the Commissioner of Transportation, the Commissioner of Consumer Services, the Director of Revenue, the Corporation Counsel and the Commissioners or Directors of all other City departments are hereby directed to issue all necessary permits and licenses and provide other City services and benefits as described in Section 1 of this

ordinance, free of charge, to the M.S.H.S. entities, provided, however, that the M.S.H.S. entities shall remain Illinois not-for-profit corporations engaged in medical, educational and related activities.

SECTION 4. This ordinance shall be in full force and effect from and after its passage.

AUTHORIZATION FOR CANCELLATION OF WARRANTS FOR COLLECTION ISSUED AGAINST CERTAIN CHARITABLE, EDUCATIONAL AND RELIGIOUS INSTITUTIONS.

The Committee on Finance submitted the following report:

CHICAGO, March 9, 1995.

To the President and Members of the City Council:

Your Committee on Finance, to which had been referred sundry proposed orders for cancellation of specified warrants for collection issued against certain charitable, educational and religious institutions, having had the same under advisement, begs leave to report and recommend that Your Honorable Body *Pass* the proposed substitute order transmitted herewith.

This recommendation was concurred in by a viva voce vote of the members of the committee.

Respectfully submitted,

(Signed) EDWARD M. BURKE,
Chairman.

On motion of Alderman Burke, the said proposed substitute order transmitted with the foregoing committee report was *Passed* by yeas and nays as follows:

Yeas -- Aldermen Mazola, Haithcock, Tillman, Preckwinkle, Bloom, Steele, Beavers, Dixon, Shaw, Buchanan, Huels, Fary, Olivo, Burke, Jones, Coleman, Streeter, Murphy, Troutman, Munoz, Laski, Miller, Medrano, Ocasio, Watson, E. Smith, Burrell, Suarez, Gabinski, Mell, Austin, Wojcik, Banks, Giles, Allen, Laurino, O'Connor, Doherty, Natarus, Bernardini, Levar, Shiller, M. Smith, Moore -- 44.

Nays -- None.

Alderman Natarus moved to reconsider the foregoing vote. The motion was lost.

The following is said order as passed:

Ordered, That the City Comptroller is hereby authorized and directed to cancel specified warrants for collection issued against certain charitable, educational and religious institutions, as follows:

Name And Address	Warrant Number And Type Of Inspection	Amount
Animal Welfare League 6224 South Wabash Avenue	R1-467265 (Drwy.)	$ 34.00
Augustana Center 7464 North Sheridan Road	F4-414734 (Mech. Vent.)	76.00
Bethesda Home for the Aged 2833 North Nordica Avenue	D1-426759 (Sign)	16.00
Bridgeport Child Development Center 3053 South Normal Avenue	P1-405598 (Fuel Burn. Equip.)	135.00
Carter Temple 15 East 79th Street	R1-401344 (Drwy.)	34.00

Name And Address	Warrant Number And Type Of Inspection	Amount
Chicago State University 9501 South Dr. Martin Luther King, Jr. Drive	D1-409849 through D1-409884 (Sign)	$ 792.00 (36 @ $22.00 ea.)
	D1-409885 through D1-409912 (Sign)	784.00 (28 @ $28.00 ea.)
Ezra-Habonim Congregation 2620 West Touhy Avenue	D1-410774 (Sign)	44.00
First Paradise Missionary Baptist Church 6738 South Cottage Grove Avenue	D1-411901 (Sign)	55.60
Heart of Mercy Shannon Apartments 8200 North Winchester Avenue	A1-405562 (Elev.)	60.00
Jewish Federation of Metropolitan Chicago 1 South Franklin Street	P1-404983 (Fuel Burn. Equip.)	284.00
Harris Young Women's Christian Association 6200 South Drexel Avenue	P1-304599 (Fuel Burn. Equip.)	332.00
Lutheran School of Theology at Chicago 1100 East 55th Street	P1-405997 (Fuel Burn. Equip.)	302.00

Name And Address	Warrant Number And Type Of Inspection	Amount
Misericordia Home (various locations)	D1-441795 (Sign)	$ 44.00
	R1-450641 (Drwy.)	34.00
Northwest Home for the Aged 6300 North California Avenue	B4-400099 (Instit.)	63.00
	P1-406672 (Fuel Burn. Equip.)	210.00
Northwestern Memorial Hospital/Galter Carriage House 303 East Superior Street	R1-455093 (Drwy.)	68.00
Northwestern Memorial Hospital/Prentice Women's Hospital 340 East Huron Street	D1-413745 (Sign)	39.50
Norwood Park Home (Norwegian Old People's Home) 6074 North Avondale Avenue	R1-453354 (Drwy.)	102.00
Resurrection Health Care Center 3960 North Harlem Avenue	D1-441640 (Drwy.)	240.70
	D1-441656 (Drwy.)	22.00
	D1-441657 (Drwy.)	22.00
	D1-441658 (Drwy.)	22.00

Name And Address	Warrant Number And Type Of Inspection	Amount
	D1-441659 (Drwy.)	$ 22.00
	D1-441660 (Drwy.)	22.00
	D1-441661 (Drwy.)	22.00
	D1-441707 (Drwy.)	238.60
Resurrection Hospital (various locations)	D1-411363 (Sign)	22.00
	D1-411488 (Sign)	22.00
	D1-412264 (Sign)	22.00
	D1-412321 (Sign)	22.00
	D1-412322 (Sign)	22.00
	D1-434050 (Sign)	22.00
	D1-434051 (Sign)	22.00
	D1-435527 (Sign)	44.00
	D1-435528 (Sign)	44.00
	D1-438389 (Sign)	44.00

Name And Address	Warrant Number And Type Of Inspection	Amount
	D1-438660 (Sign)	$ 44.00
	R1-454796 (Drwy.)	34.00
Resurrection Medical Center (various locations)	D1-441656 (Sign)	22.00
	D1-441657 (Sign)	22.00
	D1-441658 (Sign)	22.00
	D1-441707 (Sign)	238.60
	R1-452191 (Drwy.)	136.00
	R1-453719 (Drwy.)	102.00
	R1-454795 (Drwy.)	68.00
	R1-459371 (Drwy.)	41.00
Saint Joseph Hospital (various locations)	B2-400440 (Canopy/Rev. Door)	27.00
	D1-420302 (Sign)	22.00
	D1-420303 (Sign)	38.00
	D1-420304 (Sign)	28.00

Name And Address	Warrant Number And Type Of Inspection	Amount
	D1-420305 (Sign)	$ 38.00
	D1-420306 (Sign)	38.00
	D1-420307 (Sign)	38.00
	D1-432300 (Sign)	22.00
	D1-423530 (Sign)	150.80
	D1-423911 (Sign)	22.00
Saint Luke Church of God in Christ 914 North Orleans Street	D1-403872 (Sign)	78.00
Saint Mary of Nazareth Hospital (various locations)	P1-405773 (Fuel Burn. Equip.)	78.00
	R1-453503 (Drwy.)	68.00
	R1-456975 (Drwy.)	34.00
	R1-456976 (Drwy.)	34.00
Schwab Rehabilitation Hospital and Health Care Network (various locations)	B4-300002 (Instit.)	95.00
	D1-424690 (Sign)	22.00

Name And Address	Warrant Number And Type Of Inspection	Amount
	D1-427304 (Sign)	$ 38.00
	D1-427305 (Sign)	38.00
	D1-428256 (Sign)	22.00
	D1-433226 (Sign)	22.00
	R1-404337 (Drwy.)	34.00
	R1-454353 (Drwy.)	34.00
Southwest Women Working Together 4051 West 63rd Street	D1-427860 (Sign)	22.00
	F4-413241 (Mech. Vent.)	40.00
Stamana, Inc. 1127 North Oakley Avenue	R1-462317 (Drwy.)	68.00
Swedish American Museum Center 5211 North Clark Street	A1-403657 (Elev.)	60.00
	D1-429127 (Sign)	22.00
Third Baptist Church 1551 West 95th Street	D1-417262 (Sign)	22.00
	D1-417263 (Sign)	22.00

Name And Address	Warrant Number And Type Of Inspection	Amount
	D1-417264 (Sign)	$ 22.00
	R1-411484 (Drwy.)	102.00
Louis Weiss Memorial Hospital 6347 North Lincoln Avenue	D1-421614 (Sign)	7.50
	D1-421615 (Sign)	7.50
	D1-425834 (Sign)	32.00

CONSIDERATION FOR INSTALLATION OF ALLEYLIGHTS AT SPECIFIED LOCATIONS.

The Committee on Finance submitted the following report:

CHICAGO, March 9, 1995.

To the President and Members of the City Council:

Your Committee on Finance, having had under consideration two orders, presented by the aldermen named below authorizing the installation of alleylights at specified locations:

Alderman Buchanan 13247 South Carondolet Avenue; and

Alderman M. Smith 1255 West Winnemac Avenue,

having had the same under advisement, begs leave to report and recommend that Your Honorable Body *Pass* the proposed orders transmitted herewith.

This recommendation was concurred in by a viva voce vote of the members of the committee.

Respectfully submitted,

(Signed) EDWARD M. BURKE,
Chairman.

On motion of Alderman Burke, the said proposed orders transmitted with the foregoing committee report were *Passed* by yeas and nays as follows:

Yeas -- Aldermen Mazola, Haithcock, Tillman, Preckwinkle, Bloom, Steele, Beavers, Dixon, Shaw, Buchanan, Huels, Fary, Olivo, Burke, Jones, Coleman, Streeter, Murphy, Troutman, Munoz, Laski, Miller, Medrano, Ocasio, Watson, E. Smith, Burrell, Suarez, Gabinski, Mell, Austin, Wojcik, Banks, Giles, Allen, Laurino, O'Connor, Doherty, Natarus, Bernardini, Levar, Shiller, M. Smith, Moore -- 44.

Nays -- None.

Alderman Natarus moved to reconsider the foregoing vote. The motion was lost.

The following are said orders as passed (the italic heading in each case not being a part of the order):

13247 South Carondolet Avenue.

Ordered, That the Commissioner of Transportation is hereby authorized and directed to give consideration to the installation of an alleylight in back of the premises located at 13247 South Carondolet Avenue.

1255 West Winnemac Avenue.

Ordered, That the Commissioner of Transportation is hereby authorized and directed to give consideration to the installation of an alleylight in back of the premises located at 1255 West Winnemac Avenue.

REDUCTION IN ANNUAL LICENSE FEES FOR SPECIAL POLICE EMPLOYED BY NOT-FOR-PROFIT INSTITUTIONS.

The Committee on Finance submitted the following report:

CHICAGO, March 9, 1995.

To the President and Members of the City Council:

Your Committee on Finance, having had under consideration three ordinances, presented by the aldermen named below, authorizing the reduction in license fees for the employment of special police by the following institutions:

Alderman Mazola	Mercy Hospital and Medical Center -- thirty (30) for the 1995 year;
Alderman Troutman	Saint Bernard Hospital Force -- nineteen (19) for the 1995 year; and
Alderman Natarus	Northwestern University -- sixteen (16) for the 1995 year,

having had the same under advisement, begs leave to report and recommend that Your Honorable Body *Pass* the proposed ordinances transmitted herewith.

This recommendation was concurred in by a viva voce vote of the members of the committee.

Respectfully submitted,

(Signed) EDWARD M. BURKE,
Chairman.

On motion of Alderman Burke, the said proposed ordinances transmitted with the foregoing committee report were *Passed* by yeas and nays as follows:

Yeas -- Aldermen Mazola, Haithcock, Tillman, Preckwinkle, Bloom, Steele, Beavers, Dixon, Shaw, Buchanan, Huels, Fary, Olivo, Burke, Jones, Coleman, Streeter, Murphy, Troutman, Munoz, Laski, Miller, Medrano, Ocasio, Watson, E. Smith, Burrell, Suarez, Gabinski, Mell, Austin, Wojcik, Banks, Giles, Allen, Laurino, O'Connor, Doherty, Natarus, Bernardini, Levar, Shiller, M. Smith, Moore -- 44.

Nays -- None.

Alderman Natarus moved to reconsider the foregoing vote. The motion was lost.

The following are said ordinances as passed (the italic heading in each case not being a part of the ordinance):

Mercy Hospital And Medical Center.

Be It Ordained by the City Council of the City of Chicago:

SECTION 1. Pursuant to Chapter 4-340, Section 4-340-050 of the Municipal Code of Chicago, the following not-for-profit institution employs thirty (30) special police and shall pay a fee of Ten Dollars ($10.00) per license for the year 1995:

Mercy Hospital and Medical Center
Adlai E. Stevenson Expressway at Dr. Martin Luther King, Jr. Drive.

SECTION 2. This ordinance shall take effect and be in force from and after its passage.

Saint Bernard Hospital Force.

Be It Ordained by the City Council of the City of Chicago:

SECTION 1. Pursuant to Chapter 4-340, Section 4-340-050 of the Municipal Code of the City of Chicago, the following charitable institution employs nineteen (19) special police and shall pay a fee of Ten Dollars ($10.00) per license for the year 1995:

Saint Bernard Hospital Force
West 64th and Dan Ryan Expressway.

SECTION 2. This ordinance shall take effect and be in force upon its passage and publication.

Northwestern University.

Be It Ordained by the City Council of the City of Chicago:

SECTION 1. Pursuant to Chapter 4-340, Section 4-340-050 of the Municipal Code of Chicago, the following charitable institution employs sixteen (16) special police and shall pay a fee of Ten Dollars ($10.00) per license for the year 1995:

Northwestern University
University Police Division
211 East Superior Street.

SECTION 2. This ordinance shall take effect and be in force from and after its passage.

AUTHORIZATION FOR PAYMENT OF HOSPITAL, MEDICAL AND NURSING SERVICES RENDERED CERTAIN INJURED MEMBERS OF POLICE AND FIRE DEPARTMENTS.

The Committee on Finance submitted the following report:

CHICAGO, March 9, 1995.

To the President and Members of the City Council:

Your Committee on Finance, having had under consideration an order authorizing the payment of hospital and medical expenses of police officers and fire fighters injured in the line of duty, having had the same under advisement, begs leave to report and recommend that Your Honorable Body *Pass* the proposed order transmitted herewith.

This recommendation was concurred in by a viva voce vote of the members of the committee.

Respectfully submitted,

(Signed) EDWARD M. BURKE,
Chairman.

On motion of Alderman Burke, the said proposed order transmitted with the foregoing committee report was *Passed* by yeas and nays as follows:

Yeas -- Aldermen Mazola, Haithcock, Tillman, Preckwinkle, Bloom, Steele, Beavers, Dixon, Shaw, Buchanan, Huels, Fary, Olivo, Burke, Jones, Coleman, Streeter, Murphy, Troutman, Munoz, Laski, Miller, Medrano, Ocasio, Watson, E. Smith, Burrell, Suarez, Gabinski, Mell, Austin, Wojcik, Banks, Giles, Allen, Laurino, O'Connor, Doherty, Natarus, Bernardini, Levar, Shiller, M. Smith, Moore -- 44.

Nays -- None.

Alderman Natarus moved to reconsider the foregoing vote. The motion was lost.

The following is said order as passed:

Ordered, That the City Comptroller is authorized and directed to issue vouchers, in conformity with the schedule herein set forth, to physicians, hospitals, nurses or other individuals, in settlement for hospital, medical and nursing services rendered to the injured members of the Police Department and/or the Fire Department herein named. The payment of any of these bills shall not be construed as an approval of any previous claims pending or future claims for expenses or benefits on account of any alleged injury to the individuals named. The total amount of said claims is set opposite the names of the injured members of the Police Department and/or the Fire Department, and vouchers are to be drawn in favor of the proper claimants and charged to Account No. 100.9112.937:

[Regular orders printed on pages 66051 through 66067 of this Journal.]

; and

Be It Further Ordered, That the City Comptroller is authorized and directed to issue warrants, in conformity with the schedule herein set forth, to physicians, hospitals, nurses or other individuals, in settlement for hospital, medical and nursing services rendered to the injured members of the Police Department and/or Fire Department herein named, provided such members of the Police Department and/or Fire Department shall enter into an agreement in writing with the City of Chicago to the effect that, should it appear that any of said members of the Police Department and/or Fire Department have received any sum of money from the party whose negligence caused such injury, or have instituted proceedings against such party for the recovery of damages on account of such injury or medical expenses, then in that event the City shall be reimbursed by such member of the Police Department and/or Fire Department out of any sum that such member of the Police Department and/or Fire Department has received or may hereafter receive from such third party on account of such injury or medical expenses, not to exceed the expense in accordance with Opinion No. 1422 of the Corporation Counsel of said City, dated March 19, 1926. The payment of any of these bills shall not be construed as approval of any previous claims pending or future claims for expenses or benefits on account of any alleged injury to the individuals named. The total amount of such claims, as allowed, is set opposite the names of the injured members of the Police Department and/or Fire Department and warrants are to be drawn in favor of the proper claimants and charged to Account No. 100.9112.937:

[Third party orders printed on pages 66068 through 66071 of this Journal.]

AUTHORIZATION FOR PAYMENT OF MISCELLANEOUS REFUNDS, COMPENSATION FOR PROPERTY DAMAGE, ET CETERA.

The Committee on Finance submitted the following report:

(Continued on page 66072)

C I T Y O F C H I C A G O

CITY COUNCIL ORDERS

COUNCIL MEETING OF 3/09/95

REGULAR ORDERS

********** EMPLOYEE NAME **********		******** RANK ********	****** UNIT OF ASSIGNMENT ******	DATE INJURED	VOUCHER TOTAL
ACCARDO	ROSEMARY	POLICE OFFICER	SIXTEENTH DISTRICT	11/27/91	2777.00
ALLEN	KEVIN C	POLICE OFFICER	ELEVENTH DISTRICT	5/15/94	45.00
ALLEN-THOMPSON	GLORIA	POLICE OFFICER	THIRD DISTRICT	6/05/92	70.00
ALVARADO	GEORGE L	POLICE OFFICER	FOURTEENTH DISTRICT	10/05/94	82.70
AMATI	MARK A	POLICE OFFICER	FIFTEENTH DISTRICT	10/06/94	1583.43
ANDERSON	ARNOLD L	POLICE OFFICER	FIFTH DISTRICT	7/04/94	64.20
ANDRADE	JAMES	POLICE OFFICER	FIFTH DISTRICT	10/10/94	437.00
ANDRUZZI	JOSEPH	POLICE OFFICER	PARKING ENFORCEMENT UNIT	9/25/94	547.50
ANTHONY	FREDERICK	POLICE OFFICER	SEVENTH DISTRICT	4/19/94	200.00
ANTHONY	GWANA R	POLICE OFFICER	RECRUIT TRAINING	9/15/94	1159.00
ANTOS	JOHN F	POLICE OFFICER	SIXTEENTH DISTRICT	9/07/94	249.00
ARENS	PATRICK C	POLICE OFFICER	FIFTEENTH DISTRICT	10/24/94	303.50
ARMSTRONG	BERRICK D	POLICE OFFICER	THIRD DISTRICT	9/14/94	326.00
ARNOLD	LUTHER D	POLICE OFFICER	THIRD DISTRICT	6/02/94	17901.02
ARROYO	LUIS A	POLICE OFFICER	TWENTY-THIRD DISTRICT	3/13/91	125.00
ARTIS	XAVIER R	POLICE OFFICER	SEVENTH DISTRICT	7/25/94	1156.00
ASHE	LAWRENCE	POLICE OFFICER	TWENTY-FIRST DISTRICT	9/24/94	152.00
ASKEW	MARSHA R	POLICE OFFICER	FIFTH DISTRICT	9/01/94	122.50
AUGLE	DALE	POLICE OFFICER	EIGHTEENTH DISTRICT	9/03/94	643.67
AVALOS	SHIRLEY	POLICE OFFICER	UNKNOWN	9/08/94	695.45
AZZARO	RONALD J	POLICE OFFICER	ELEVENTH DISTRICT	7/17/94	62.75
BACON	RANDALL H	POLICE OFFICER	RECRUIT TRAINING	9/08/94	282.50
BAEZ	RONALD N	POLICE OFFICER	FOURTH DISTRICT	9/12/94	82.00
BAGNOLA	JAMES	POLICE OFFICER	TWENTY-FIRST DISTRICT	11/24/93	60.00
BALESTRI	FRANK	POLICE OFFICER	TWENTY-FIRST DISTRICT	1/29/94	70.00
BARNES	LIONEL	POLICE OFFICER	SECOND DISTRICT	6/25/94	9038.00
BARRERA	JOSEPH	POLICE OFFICER	FOURTEENTH DISTRICT	5/06/94	51.00
BARSANO	ANTHONY	POLICE OFFICER	RECRUIT TRAINING	9/15/94	529.09
BARTON	JOHN	POLICE OFFICER	TWENTIETH DISTRICT	9/09/94	442.10
BASSIE	RANDALL	POLICE OFFICER	TWENTY-THIRD DISTRICT	1/29/94	76.00
BAZAREK	MICHAEL	POLICE OFFICER	THIRTEENTH DISTRICT	9/18/94	325.40
BECK	TRINA	POLICE OFFICER	NINETEENTH DISTRICT	10/01/94	591.60
BECVAR	LANCE	POLICE OFFICER	TWENTY-FIFTH DISTRICT	6/06/94	145.00
BEDIA	ALFRED G	POLICE OFFICER	ELEVENTH DISTRICT	9/30/94	136.00
BEMIS	JOEL F.	POLICE OFFICER	TWENTY-FIFTH DISTRICT	6/12/94	6261.84
BENAVIDES	RALPH	POLICE OFFICER	NINETEENTH DISTRICT	9/20/94	107.00
BENNETT	DALE R	POLICE OFFICER	TWENTY-SECOND DISTRICT	10/12/94	2181.50
BENNETT	VIRGINIA	POLICE OFFICER	SEVENTH DISTRICT	10/23/94	259.80
BERNATH	WILLIAM	POLICE OFFICER	FOURTEENTH DISTRICT	10/12/94	77.40
BERNERO	EDWARD A	POLICE OFFICER	TWENTIETH DISTRICT	9/16/94	694.00
BERRES	JOANNE	POLICE OFFICER	RECRUIT TRAINING	9/27/94	174.70
BEST	PETE	POLICE OFFICER	RECRUIT TRAINING	10/15/94	291.50
BIALEK	TIMOTHY J	POLICE OFFICER	SIXTH DISTRICT	10/22/94	176.67
BILLINGSLEY	ARTHUR	POLICE OFFICER	FIFTEENTH DISTRICT	12/01/93	17.00
BLACKLEDGE	REGINA	POLICE OFFICER	SECOND DISTRICT	2/16/94	115.00
BLAKE	WENDELL	POLICE OFFICER	SECOND DISTRICT	10/04/94	413.00
BLANCO	DAVID	POLICE OFFICER	SECOND DISTRICT	9/12/94	75.00
BLANDEN	JAMES L	POLICE OFFICER	SECOND DISTRICT	9/16/94	564.00
BLISSETT	RODNEY	POLICE OFFICER	TWENTY-FIRST DISTRICT	5/01/94	110.00

C I T Y O F C H I C A G O

CITY COUNCIL ORDERS

COUNCIL MEETING OF 3/09/95

REGULAR ORDERS

EMPLOYEE NAME		RANK	UNIT OF ASSIGNMENT	DATE INJURED	VOUCHER TOTAL
BLUE	DEREK	POLICE OFFICER	THIRD DISTRICT	10/25/94	543.00
BOLE	LIGATA A	POLICE OFFICER	FIFTEENTH DISTRICT	10/02/94	225.31
BOND	WENDY M	POLICE OFFICER	FOURTH DISTRICT	9/07/94	447.50
BONE	HAROLD	POLICE OFFICER	PARKING ENFORCEMENT UNIT	8/02/94	56.00
BORSKI	MARK	POLICE OFFICER	TWENTY-THIRD DISTRICT	3/04/94	69.00
BOUIE	TOMMY D	POLICE OFFICER	THIRD DISTRICT	10/01/94	284.15
BOWEN	CHARLES R	POLICE OFFICER	EIGHTEENTH DISTRICT	10/03/94	744.06
BOWENS	MICHELLE	POLICE OFFICER	THIRD DISTRICT	10/10/94	917.00
BOWERY	CHARLES J	POLICE OFFICER	TWENTY-FIFTH DISTRICT	10/19/94	515.42
BRADLEY	ANTHONY T	POLICE OFFICER	THIRD DISTRICT	9/12/93	226.50
BRADLEY	STEVEN	POLICE OFFICER	SEVENTH DISTRICT	12/08/93	109.00
BRANTLEY	DARREL I	POLICE OFFICER	THIRD DISTRICT	10/26/94	2042.00
BRAXTON	EVELYN M	POLICE OFFICER	THIRD DISTRICT	10/22/94	420.00
BRIMER	JOHN F	POLICE OFFICER	TWENTIETH DISTRICT	9/20/94	1228.60
BRITTAIN	MICHAEL	POLICE OFFICER	TWENTY-SECOND DISTRICT	8/29/94	228.37
BROGI	ROBERT	POLICE OFFICER	EIGHTEENTH DISTRICT	11/29/86	378.00
BROWN	JAMES	POLICE OFFICER	SECOND DISTRICT	6/04/83	11938.50
BROWN	JAYNE C	POLICE OFFICER	COMMUNICATIONS OPERATIONS SECT	9/28/94	399.00
BROWN	LORNA M	POLICE OFFICER	FIFTH DISTRICT	9/19/94	870.00
BRUNDAGE	JOHN	POLICE OFFICER	TWENTIETH DISTRICT	10/27/94	232.00
BUCKLES	LESLIE	POLICE OFFICER	THIRD DISTRICT	9/09/94	479.70
BUFFORD-FARRIS	YVONNE O	POLICE OFFICER	FIFTEENTH DISTRICT	10/26/94	987.05
BURKART	CATHERINE	POLICE OFFICER	TWENTY-FIFTH DISTRICT	10/17/94	3871.47
BURKE	BRIAN	POLICE OFFICER	TWENTY-SECOND DISTRICT	9/01/94	750.06
BURKE	DANIEL G	POLICE OFFICER	TWELFTH DISTRICT	9/13/93	165.00
BURSONI	ERNEST	POLICE OFFICER	RECRUIT TRAINING	10/31/94	525.27
CALDBECK	DAVID J	POLICE OFFICER	EIGHTEENTH DISTRICT	10/22/94	135.71
CALHOUN	DONNELL	POLICE OFFICER	PUBLIC HOUSING DIVISION-SOUTH	9/07/94	204.00
CALI	KEITH P	POLICE OFFICER	ELEVENTH DISTRICT	8/01/94	215.50
CAMPIONE	JACK	POLICE OFFICER	YOUTH DIVISION AREA THREE	3/29/92	6491.00
CANCEL	GEORGE L	POLICE OFFICER	THIRTEENTH DISTRICT	8/20/94	508.50
CANTO	OSCAR A	POLICE OFFICER	THIRTEENTH DISTRICT	10/08/94	314.40
CAPETILLO	JOSE	POLICE OFFICER	FOURTEENTH DISTRICT	7/15/94	55.00
CAPPERELLI	JOHN T	POLICE OFFICER	EIGHTEENTH DISTRICT	10/04/94	169.00
CARIDINE	DALE	POLICE OFFICER	SIXTH DISTRICT	6/22/94	16.00
CARO	BILL	POLICE OFFICER	TENTH DISTRICT	7/31/94	192.00
CARTER	JEFFREY	POLICE OFFICER	EIGHTH DISTRICT	10/18/94	568.50
CASEY	PATRICK	POLICE OFFICER	RECRUIT TRAINING	9/18/94	60.00
CASTRO	FRANK F	POLICE OFFICER	PUBLIC HOUSING DIVISION-SOUTH	10/07/94	658.35
CAVAZOS	DAVID	POLICE OFFICER	FIFTH DISTRICT	3/07/92	437.50
CAVIN	DARYL	POLICE OFFICER	FOURTH DISTRICT	10/12/94	1287.00
CEJA	ANTHONY J	POLICE OFFICER	PUBLIC HOUSING DIVISION-SOUTH	10/15/94	558.85
CELANO	GERALD	POLICE OFFICER	PUBLIC TRANSPORTATION M.T.S.	1/28/93	255.00
CELLA	JOHN A	POLICE OFFICER	SIXTEENTH DISTRICT	6/06/94	27.00
CHORVATH	KENNETH	POLICE OFFICER	TWENTY-THIRD DISTRICT	4/07/94	82.00
CHRISTOPHER	ROBERT	POLICE OFFICER	FOURTH DISTRICT	6/29/94	652.00
CIRONE	SAM J	POLICE OFFICER	EIGHTEENTH DISTRICT	2/21/94	3133.00
CLANCY	WILLIAM J	POLICE OFFICER	TWENTY-FOURTH DISTRICT	10/15/94	173.17
CLARK	LAURI	POLICE OFFICER	SIXTEENTH DISTRICT	10/13/94	10040.13

C I T Y O F C H I C A G O

CITY COUNCIL ORDERS

COUNCIL MEETING OF 3/09/95

REGULAR ORDERS

********** EMPLOYEE NAME **********		******** RANK ********	****** UNIT OF ASSIGNMENT ******	DATE INJURED	VOUCHER TOTAL
CLARK	PATRINA	POLICE OFFICER	FOURTH DISTRICT	6/16/94	89.00
CLARK	PATRINA	POLICE OFFICER	FOURTH DISTRICT	10/30/94	762.00
CLISHAM	PAUL B	POLICE OFFICER	RECRUIT TRAINING	10/16/94	125.00
COLE	DENSEY J	POLICE OFFICER	NINTH DISTRICT	7/26/94	60.00
COLEMAN	SIDNEY E	POLICE OFFICER	PUBLIC TRANSPORTATION M.T.S.	9/23/94	916.50
COLLINS	NORA E	POLICE OFFICER	SEVENTH DISTRICT	9/13/94	374.75
COLLINS	RAYMOND J	POLICE OFFICER	SEVENTH DISTRICT	6/29/93	1652.06
CONLEY	THOMAS N	POLICE OFFICER	NINETEENTH DISTRICT	9/17/94	533.96
CONROY	PATRICK	POLICE OFFICER	TWENTY-FOURTH DISTRICT	9/09/94	12667.75
COOPER	RICKY D	POLICE OFFICER	TWENTY-FIRST DISTRICT	10/21/94	488.15
CORCORAN	TIMOTHY J	POLICE OFFICER	MOUNTED UNIT	1/19/94	4094.00
CORNELIOUS	FREDDIE	POLICE OFFICER	FIFTH DISTRICT	10/13/94	1391.70
CORRAL	AMALIO	POLICE OFFICER	RECRUIT TRAINING	9/14/94	153.67
COSTA	JACK	POLICE OFFICER	FIFTEENTH DISTRICT	10/21/94	717.90
COSTELLO	THOMAS J	POLICE OFFICER	EIGHTH DISTRICT	10/01/94	306.70
COTTON	LINDA	POLICE OFFICER	THIRD DISTRICT	10/19/94	1472.23
COTTON	WILBERT	POLICE OFFICER	SIXTEENTH DISTRICT	9/29/94	205.00
COULTER	ISAAC JR	POLICE OFFICER	COMMUNICATIONS OPERATIONS SECT	7/16/94	205.00
COZZI	CLEMENT	POLICE OFFICER	SIXTEENTH DISTRICT	10/17/94	480.35
CRAIG	ALLEN	POLICE OFFICER	THIRD DISTRICT	10/25/94	599.00
CRAWFORD	VERNON	POLICE OFFICER	TWENTY-SECOND DISTRICT	4/03/94	146.00
CRESPO	ANA L	POLICE OFFICER	THIRTEENTH DISTRICT	10/18/94	284.00
CROSBY JR.	GEORGE E	POLICE OFFICER	THIRD DISTRICT	9/02/94	230.00
CROSS	LENWOOD	POLICE OFFICER	SEVENTH DISTRICT	7/20/94	970.50
CULVER	SHEILA	POLICE OFFICER	TWENTIETH DISTRICT	10/01/94	261.55
CURRAN	EILEEN P	POLICE OFFICER	SEVENTH DISTRICT	10/06/94	3318.26
DAHILL	MICHAEL J	POLICE OFFICER	TWENTY-FIRST DISTRICT	10/05/94	730.00
DAILING	SHERRY	POLICE OFFICER	THIRTEENTH DISTRICT	5/28/94	145.00
DALIEGE	MICHAEL	POLICE OFFICER	TWELFTH DISTRICT	10/06/94	321.50
DAREY	HERBERT A	POLICE OFFICER	FIFTH DISTRICT	9/15/94	2495.00
DARLIN	RANDALL	POLICE OFFICER	RECRUIT TRAINING	10/25/94	90.00
DAVIS	KELLY	POLICE OFFICER	PUBLIC HOUSING DIVISION-NORTH	9/30/94	560.50
DAVIS	STEVEN	POLICE OFFICER	PUBLIC HOUSING DIVISION-SOUTH	8/16/94	339.00
DAVIS	TERANCE O	POLICE OFFICER	SIXTH DISTRICT	10/04/94	237.60
DAWSON	CHARLES	POLICE OFFICER	PUBLIC TRANSPORTATION M.T.S.	1/23/93	107.00
DAY	SAMIRAH	POLICE OFFICER	FOURTH DISTRICT	7/01/92	50.00
DELIA	PHILIP C	POLICE OFFICER	TWENTY-FOURTH DISTRICT	5/25/94	198.00
DENNIS	HAROLD T	POLICE OFFICER	TWENTY-FOURTH DISTRICT	10/12/94	811.25
DEVINE	DANIEL K	POLICE OFFICER	TRAFFIC SAFETY AND TRAINING UN	9/13/94	1116.00
DEYOUNG	DEBRA L	POLICE OFFICER	TWENTY-THIRD DISTRICT	2/01/94	2579.00
DICKEY	OLIVE	POLICE OFFICER	EIGHTEENTH DISTRICT	10/02/94	774.10
DIGNAN	PETER F	POLICE OFFICER	NARCOTICS SECTION	10/05/94	104.00
DIMARIA	FRANK J	POLICE OFFICER	PARKING ENFORCEMENT UNIT	9/27/94	72.00
DIXON	CONNIE M	POLICE OFFICER	SIXTH DISTRICT	10/16/94	11457.77
DOLES	THOMAS J	POLICE OFFICER	OHARE LAW ENFORCEMENT	7/03/94	117.00
DONALD	WALTER T	POLICE OFFICER	PUBLIC HOUSING DIVISION-SOUTH	10/22/94	250.00
DOWNES	JOHN B	POLICE OFFICER	TWENTY-FOURTH DISTRICT	10/12/94	657.90
DRNEK	DONALD	POLICE OFFICER	NINETEENTH DISTRICT	9/03/94	182.32
EAGLIN	JAMES H	POLICE OFFICER	OHARE LAW ENFORCEMENT	9/01/94	21138.51

C I T Y O F C H I C A G O

CITY COUNCIL ORDERS

COUNCIL MEETING OF 3/09/95

REGULAR ORDERS

********** EMPLOYEE NAME **********		******** RANK ********	****** UNIT OF ASSIGNMENT ******	DATE INJURED	VOUCHER TOTAL
EDWARDS	ELMORE	POLICE OFFICER	FIFTH DISTRICT	7/04/94	432.50
EGAN	MICHAEL P	POLICE OFFICER	TENTH DISTRICT	12/28/91	942.25
EILAND	DAVID	POLICE OFFICER	PARKING ENFORCEMENT UNIT	3/22/94	100.00
ENGLISH	ANTHONY B	POLICE OFFICER	FOURTEENTH DISTRICT	10/29/94	173.30
ENGLISH	DECLAN	POLICE OFFICER	TWENTY-FOURTH DISTRICT	5/30/94	39.00
ERNST	RAYMOND	POLICE OFFICER	THIRTEENTH DISTRICT	9/15/94	754.82
ESCAMILLA	ANTHONY J	POLICE OFFICER	ELEVENTH DISTRICT	10/12/94	288.50
EVANS	THOMAS	POLICE OFFICER	TWENTY-FOURTH DISTRICT	9/26/94	931.19
FARRELL	ROBERT J	POLICE OFFICER	SEVENTEENTH DISTRICT	7/12/80	1057.50
FASONE	WARREN W	POLICE OFFICER	TWENTY-SECOND DISTRICT	2/14/94	228.00
FELDER	CAROL A.	POLICE OFFICER	SIXTEENTH DISTRICT	8/15/94	3456.00
FENNER	HARRY	POLICE OFFICER	DETECTIVE DIV AREA 5 ADMINISTR	6/22/94	23857.50
FERRO	VITO	POLICE OFFICER	TWELFTH DISTRICT	2/26/94	12495.20
FINNEGAN	JOHN	POLICE OFFICER	TWENTY-FIFTH DISTRICT	1/09/94	179.10
FLAHERTY	LENORE	POLICE OFFICER	TWENTY-SECOND DISTRICT	3/08/91	9368.14
FLORES	SERGIO	POLICE OFFICER	INTERNAL AFFAIRS DIVISION	9/08/94	10569.95
FLYNN	ROBERT	POLICE OFFICER	TWELFTH DISTRICT	9/14/94	877.50
FOLEY	NANCY E	POLICE OFFICER	SEVENTEENTH DISTRICT	3/22/93	66.00
FOLEY	NANCY E	POLICE OFFICER	TWENTY-FOURTH DISTRICT	9/29/94	385.00
FOSTER	KEVIN	POLICE OFFICER	ELEVENTH DISTRICT	10/29/93	95.00
FRANCIS	RICHARD M	POLICE OFFICER	EIGHTEENTH DISTRICT	9/14/94	204.50
FRANKO	STEPHEN D	POLICE OFFICER	NINTH DISTRICT	7/15/94	119.50
FRANZEN	TERRENCE	POLICE OFFICER	DETECTIVE DIV AREA 2 ADMINISTR	6/01/90	83.00
FRAPOLLY	WILLIAM	POLICE OFFICER	TWENTY-FOURTH DISTRICT	5/28/94	530.00
FREEMAN	JANELIA	POLICE OFFICER	SIXTH DISTRICT	10/04/94	180.00
GABER	FRANK	POLICE OFFICER	TENTH DISTRICT	7/09/94	82.00
GABER	FRANK	POLICE OFFICER	TENTH DISTRICT	8/22/94	933.70
GADDIN	CHARLES	POLICE OFFICER	FIFTH DISTRICT	8/24/94	592.39
GALBRETH	RICKEY L.	POLICE OFFICER	ELEVENTH DISTRICT	8/29/94	187.35
GANDURSKI	JOSEPH F	POLICE OFFICER	DETECTIVE DIV AREA 1 ADMINISTR	8/18/94	657.60
GANSHIRT	PATRICK	POLICE OFFICER	TWENTY-FOURTH DISTRICT	9/08/94	128.62
GARCIA	JULIETA	POLICE OFFICER	TWELFTH DISTRICT	12/18/93	267.75
GARCIA	WILLIAM	POLICE OFFICER	EIGHTEENTH DISTRICT	4/12/93	1048.00
GARRIDO	JOHN	POLICE OFFICER	TWENTY-FIFTH DISTRICT	4/23/94	75.00
GAYNOR	SHARON R	POLICE OFFICER	NINTH DISTRICT	7/18/94	239.60
GEORGE	MARK A	POLICE OFFICER	FIFTEENTH DISTRICT	9/13/94	674.00
GEORGE	PARRIS	POLICE OFFICER	FIFTEENTH DISTRICT	9/22/94	766.00
GIANNONI	DAVINO	POLICE OFFICER	TWENTIETH DISTRICT	2/11/94	148.00
GIBBONS	ANTHONY	POLICE OFFICER	TWELFTH DISTRICT	9/12/94	96.00
GILL	DOUGLAS	POLICE OFFICER	TWENTY-THIRD DISTRICT	2/19/94	10452.22
GILLOTT	DAVID A	POLICE OFFICER	TWELFTH DISTRICT	6/07/93	1866.00
GLOVER	KENNETH H	POLICE OFFICER	FIFTEENTH DISTRICT	8/01/94	272.00
GOGLIOTTI	ANTOINETTE M	POLICE OFFICER	SEVENTEENTH DISTRICT	8/07/94	135.00
GOLDSMITH	FLOYD	POLICE OFFICER	NARCOTICS SECTION	9/26/94	400.00
GOLUCKI	CRAIG S	POLICE OFFICER	FIFTEENTH DISTRICT	8/13/94	311.50
GONZALES	JAMES	POLICE OFFICER	FOURTH DISTRICT	8/12/94	427.00
GONZALEZ	MARIO A	POLICE OFFICER	TWENTIETH DISTRICT	9/25/94	543.80
GONZALEZ	RICHARD	POLICE OFFICER	FOURTEENTH DISTRICT	4/02/94	150.00
GORMAN	JOSEPH F	POLICE OFFICER	TENTH DISTRICT	8/17/94	502.40

CITY OF CHICAGO

CITY COUNCIL ORDERS

COUNCIL MEETING OF 3/09/95

REGULAR ORDERS

********** EMPLOYEE NAME **********		******* RANK *******	***** UNIT OF ASSIGNMENT *****	DATE INJURED	VOUCHER TOTAL
GOTTLIEB	GEORGE S	POLICE OFFICER	ELEVENTH DISTRICT	9/09/94	138.75
GRANTZ	JOHN	POLICE OFFICER	DETAIL UNIT	9/06/94	2432.00
GRAY	CHARLES	POLICE OFFICER	THIRD DISTRICT	7/17/94	365.40
GRAYZECK	CHARLES	POLICE OFFICER	SIXTEENTH DISTRICT	8/06/94	649.96
GREEN	MARY ANN	POLICE OFFICER	TWENTY-FIFTH DISTRICT	8/20/92	1034.70
GREEN	MARY ANN	POLICE OFFICER	TWENTY-FIFTH DISTRICT	9/24/94	1605.10
GREEN	VIVECA	POLICE OFFICER	TWENTIETH DISTRICT	9/11/94	185.55
GREGORIO JR	ADRIAN	POLICE OFFICER	ELEVENTH DISTRICT	8/02/94	135.00
GREVE	TIMOTHY	POLICE OFFICER	TWENTY-SECOND DISTRICT	3/26/94	70.00
GROSS	KARYN	POLICE OFFICER	TWENTY-FIRST DISTRICT	8/15/94	120.00
GUAJARDO	MAX J	POLICE OFFICER	PARKING ENFORCEMENT UNIT	3/25/94	75.00
GUAJARDO	MAX J	POLICE OFFICER	PARKING ENFORCEMENT UNIT	9/03/94	89.65
GUTIERREZ	EFRAIN	POLICE OFFICER	FOURTEENTH DISTRICT	5/07/94	162.00
GUTOWSKI	RONALD J	POLICE OFFICER	SEVENTH DISTRICT	9/04/94	395.10
HAAG	LARRY	POLICE OFFICER	TWENTIETH DISTRICT	9/25/94	713.55
HAFFEY	WAYNE	POLICE OFFICER	GANG CRIMES ENFORCEMENT DIVISI	12/08/81	1400.00
HAGEN	GAIL J	POLICE OFFICER	TWENTY-FIFTH DISTRICT	8/25/94	1266.55
HAILE	ROBERT A	POLICE OFFICER	SEVENTH DISTRICT	8/24/94	980.00
HAJDUK	THADDEUS Z	POLICE OFFICER	EIGHTH DISTRICT	8/17/94	435.50
HALL	MARYET	POLICE OFFICER	TWENTIETH DISTRICT	6/23/94	135.00
HAMILTON	GERALD H	POLICE OFFICER	THIRD DISTRICT	7/23/94	125.00
HAMPTON	CAROLYN	POLICE OFFICER	TENTH DISTRICT	8/21/94	1050.70
HANKINS	CAROLYN	POLICE OFFICER	SECOND DISTRICT	8/20/94	535.70
HANSERD	NATHANIEL	POLICE OFFICER	SIXTH DISTRICT	4/22/94	65.00
HARDY	CLEVELAND L	POLICE OFFICER	SIXTH DISTRICT	9/04/94	1026.00
HARNEY	MICHAEL W	POLICE OFFICER	TWENTY-FOURTH DISTRICT	10/25/92	132.00
HARTIGAN	NANCY	POLICE OFFICER	SEVENTEENTH DISTRICT	6/01/94	2055.00
HARVEY	GARRICK D	POLICE OFFICER	THIRD DISTRICT	8/03/94	5584.64
HAYMACKER	ALAN J	POLICE OFFICER	FIFTEENTH DISTRICT	8/13/94	388.66
HAYSLIP	KATHLEEN G	POLICE OFFICER	YOUTH DIVISION ADMINISTRATION	8/10/94	1777.00
HEBEIN	HERBERT V	POLICE OFFICER	SEVENTH DISTRICT	8/26/94	248.70
HEIDEMANN	FRED G	POLICE OFFICER	TWENTY-FIFTH DISTRICT	9/03/94	2191.82
HELLWITZ	LAWRENCE I	POLICE OFFICER	ELEVENTH DISTRICT	7/12/94	266.75
HELM	LYNETTE S	POLICE OFFICER	THIRD DISTRICT	9/21/94	467.50
HENDERSON	RONELL	POLICE OFFICER	TWENTY-SECOND DISTRICT	8/14/94	172.50
HENDRICKSON	CLAUDIA	POLICE OFFICER	FOURTH DISTRICT	8/07/94	632.00
HENSLEY	JOHN J	POLICE OFFICER	FIFTH DISTRICT	3/01/94	676.90
HENSON	STEVEN	POLICE OFFICER	SEVENTH DISTRICT	8/19/94	356.25
HERNANDEZ	PAUL	POLICE OFFICER	ELEVENTH DISTRICT	9/19/94	174.00
HERRING	PATRICIA	POLICE OFFICER	SEVENTH DISTRICT	8/25/93	4650.00
HERVAI	KARL	POLICE OFFICER	TWENTY-FIFTH DISTRICT	8/14/94	405.22
HEYDEN	JEFF P	POLICE OFFICER	TWENTY-FOURTH DISTRICT	8/10/94	125.25
HEYDEN	JEROME P	POLICE OFFICER	FIRST DISTRICT	2/08/94	47.00
HICKEY	GEORGE	POLICE OFFICER	THIRTEENTH DISTRICT	8/11/94	601.10
HINES	VANETTA	POLICE OFFICER	FOURTEENTH DISTRICT	9/14/94	233.90
HOBAN	THOMAS E	POLICE OFFICER	TWENTY-THIRD DISTRICT	8/09/94	160.50
HONESTY	ULYSSES, JR.	POLICE OFFICER	THIRD DISTRICT	9/23/94	201.00
HORNOWSKI	CHESTER	POLICE OFFICER	SEVENTEENTH DISTRICT	9/04/94	119.70
HUELS	EDWIN	POLICE OFFICER	SECOND DISTRICT	7/23/94	197.00

C I T Y O F C H I C A G O

CITY COUNCIL ORDERS

COUNCIL MEETING OF 3/09/95

REGULAR ORDERS

********** EMPLOYEE NAME **********		******* RANK *******	***** UNIT OF ASSIGNMENT *****	DATE INJURED	VOUCHER TOTAL
HUGHES	THOMAS C	POLICE OFFICER	FIFTH DISTRICT	9/08/94	1160.41
HUGHES	WARREN	POLICE OFFICER	FIFTH DISTRICT	7/16/94	10006.30
IPPOLITO	DEBRA A	POLICE OFFICER	TWENTIETH DISTRICT	8/29/94	832.25
IRWIN	SONIA	POLICE OFFICER	PUBLIC TRANSPORTATION M.T.S.	9/23/94	6614.80
IZZO	DEBORAH A	POLICE OFFICER	TWENTY-FIRST DISTRICT	8/13/94	386.10
JACKSON	DAWN	POLICE OFFICER	TWENTIETH DISTRICT	9/08/94	843.75
JACKSON	EDWARD L	POLICE OFFICER	ELECTRONICS MAINTENANCE DIVISI	10/14/77	237.00
JACKSON	RENARD	POLICE OFFICER	NARCOTICS SECTION	9/30/94	375.00
JACKSON	STEPHEN P	POLICE OFFICER	PUBLIC TRANSPORTATION M.T.S.	9/10/94	697.00
JACKSON	TALMITCH	POLICE OFFICER	THIRD DISTRICT	9/10/94	3666.42
JACKSON	TYRONE	POLICE OFFICER	SECOND DISTRICT	8/30/93	177.00
JACKSON	TYRONE	POLICE OFFICER	SECOND DISTRICT	8/24/94	125.50
JACKSON	VENDETTA J	POLICE OFFICER	RECRUIT TRAINING	1/24/86	950.00
JACOBS	DANIEL L	POLICE OFFICER	FIRST DISTRICT	8/27/94	1416.00
JASTRZEBSKI-QUALIZZA	MARGARET M	POLICE OFFICER	ELEVENTH DISTRICT	8/22/94	228.20
JESIONOWSKI	DALE R	POLICE OFFICER	NINTH DISTRICT	9/14/94	195.00
JOHNSON	CLIFTON Z	POLICE OFFICER	SECOND DISTRICT	8/23/94	1564.00
JOHNSON	LESLIE E	POLICE OFFICER	FIFTH DISTRICT	8/23/94	395.00
JOHNSON	MERRILL L	POLICE OFFICER	SANITATION UNIT	2/25/94	276.00
JOHNSON	ODESSA	POLICE OFFICER	ELEVENTH DISTRICT	8/15/94	547.70
JOHNSON	RICHARD T	POLICE OFFICER	FOURTH DISTRICT	9/19/94	904.00
JOHNSON	STACIE	POLICE OFFICER	SIXTH DISTRICT	9/02/94	316.90
JOHNSON-HAIRE	GERALDINE	POLICE OFFICER	SEVENTH DISTRICT	9/04/94	1048.30
JONES	GREGORY	POLICE OFFICER	SIXTH DISTRICT	8/15/94	333.97
JONES	ROSEZITA S	POLICE OFFICER	FIFTEENTH DISTRICT	2/04/94	65.00
JONES	STEVE G	POLICE OFFICER	THIRD DISTRICT	9/09/94	331.00
JORDAN	STEPHANIE A	POLICE OFFICER	SEVENTH DISTRICT	8/17/94	493.75
JORITZ	DAVID	POLICE OFFICER	EIGHTH DISTRICT	6/19/94	200.00
JUAREZ	JUAN N	POLICE OFFICER	TWENTY-THIRD DISTRICT	9/11/94	792.00
KACZOR	JAMES P	POLICE OFFICER	FOURTEENTH DISTRICT	8/22/94	415.00
KALAS	PHILIP J	POLICE OFFICER	SIXTEENTH DISTRICT	5/31/94	90.00
KALEMBA	RANDALL	POLICE OFFICER	TWENTY-FIFTH DISTRICT	9/01/94	205.87
KANIA	DAVID	POLICE OFFICER	TWENTY-FOURTH DISTRICT	9/07/94	205.75
KARAVIOTOU	PETER P	POLICE OFFICER	SIXTEENTH DISTRICT	8/12/94	437.62
KAZUPSKI	WILLIAM F	POLICE OFFICER	PARKING ENFORCEMENT UNIT	6/20/93	80.00
KEEN	DANNY D	POLICE OFFICER	TWENTY-FOURTH DISTRICT	9/08/94	176.25
KELLY	DANIEL P	POLICE OFFICER	THIRTEENTH DISTRICT	9/25/94	125.20
KIERAS	ALAN E	POLICE OFFICER	OHARE SECURITY	6/13/83	25207.13
KILROY	JUDY L	POLICE OFFICER	EIGHTH DISTRICT	8/19/94	1301.00
KING	JEFFREY S	POLICE OFFICER	FIFTEENTH DISTRICT	9/24/94	814.00
KING	JEFFREY S	POLICE OFFICER	FIFTEENTH DISTRICT	10/13/94	283.95
KIRK	CARL M	POLICE OFFICER	AUDITING AND INTERNAL CONTROL	9/08/94	188.00
KLEIDON	WALTER	POLICE OFFICER	NARCOTICS SECTION	4/01/94	1280.00
KLUPT	SAUL E	POLICE OFFICER	EIGHTEENTH DISTRICT	7/04/94	42.50
KNOX	RONNIE A	POLICE OFFICER	FIFTH DISTRICT	8/24/94	1563.80
KOENIGSHOFER	COLLEEN	POLICE OFFICER	EIGHTH DISTRICT	7/08/94	2230.60
KOLLIOPOULOS	DEMETRIOS	POLICE OFFICER	TRAINING DIVISION	9/06/94	1480.25
KONRATH	ROBERT C	POLICE OFFICER	DETECTIVE DIV AREA 1 PROPERTY	10/12/93	102.00
KOPLITZ	DONALD R	POLICE OFFICER	TWENTY-FIFTH DISTRICT	9/24/94	633.67

C I T Y O F C H I C A G O

CITY COUNCIL ORDERS

COUNCIL MEETING OF 3/09/95

REGULAR ORDERS

********** EMPLOYEE NAME **********		******** RANK ********	***** UNIT OF ASSIGNMENT *****	DATE INJURED	VOUCHER TOTAL
KOPSKY	CHRISTINE A	POLICE OFFICER	TWELFTH DISTRICT	5/04/93	1104.00
KOSTECKI	JOHN G	POLICE OFFICER	NINETEENTH DISTRICT	8/09/94	506.80
KRAFT	STACY	POLICE OFFICER	TWENTY-FIRST DISTRICT	5/08/94	1131.55
KRANZ	JAMES	POLICE OFFICER	TWENTY-FIFTH DISTRICT	8/03/94	611.87
KRISHACK	JOHN A	POLICE OFFICER	FIRST DISTRICT	8/10/84	116.00
KRUEGER	ALBERT	POLICE OFFICER	NINTH DISTRICT	8/07/94	560.85
KUCZYNSKI	ROBERT M	POLICE OFFICER	EIGHTEENTH DISTRICT	9/07/94	182.32
KULEKOWSKIS	THOMAS G	POLICE OFFICER	FIRST DISTRICT	6/09/94	1430.50
LACKOVITZ	JOHN	POLICE OFFICER	THIRTEENTH DISTRICT	8/06/94	140.00
LAMB	THOMAS	POLICE OFFICER	EIGHTH DISTRICT	9/23/94	470.50
LANE	ANTOINETTE	POLICE OFFICER	SEVENTH DISTRICT	9/13/94	965.40
LANE	FREDERICK	POLICE OFFICER	TWENTY-FOURTH DISTRICT	9/28/94	719.25
LAPPE	MICHAEL	POLICE OFFICER	SIXTEENTH DISTRICT	4/23/86	105.50
LAVOY	JAMES A	POLICE OFFICER	TWENTY-FIRST DISTRICT	2/04/94	345.00
LEBAK	ROBERT	POLICE OFFICER	EIGHTH DISTRICT	8/22/94	1004.50
LEBOEUF	EUGENE M	POLICE OFFICER	SEVENTEENTH DISTRICT	9/10/94	403.20
LEFTRIDGE	PRINCE G	POLICE OFFICER	FIFTH DISTRICT	8/23/94	140.00
LEGLER	PETER	POLICE OFFICER	TWENTY-FOURTH DISTRICT	9/22/94	662.25
LEODORO	DEBORAH	POLICE OFFICER	SEVENTH DISTRICT	8/08/94	30.00
LEONI	REMO E	POLICE OFFICER	TWENTY-THIRD DISTRICT	8/17/94	107.10
LEWIS	CHRISTOPHER	POLICE OFFICER	ELEVENTH DISTRICT	9/28/94	201.00
LINNANE	THOMAS	POLICE OFFICER	TWENTY-FIFTH DISTRICT	9/10/94	305.90
LINNANE	THOMAS	POLICE OFFICER	TWENTY-FIFTH DISTRICT	8/20/94	543.37
LISKA	DENICE M	POLICE OFFICER	FIRST DISTRICT	8/20/93	1601.00
LODDING	HOWARD	POLICE OFFICER	ELEVENTH DISTRICT	9/14/94	217.25
LONG	CHARLES J	POLICE OFFICER	TWENTY-FIRST DISTRICT	8/24/94	423.90
LONG	MARSHALL	POLICE OFFICER	SEVENTEENTH DISTRICT	8/29/94	401.00
LONGSTREET	CORNELIUS	POLICE OFFICER	NARCOTICS SECTION	9/20/94	13299.01
LOVE	CAROLE T	POLICE OFFICER	THIRD DISTRICT	12/27/93	669.00
LUCAS	DARCEL	POLICE OFFICER	SECOND DISTRICT	6/30/94	272.32
LUCID	JOHN P	POLICE OFFICER	TWENTY-FIRST DISTRICT	8/13/94	345.00
LUCIO	GILBERT	POLICE OFFICER	FOURTEENTH DISTRICT	8/17/94	125.00
LUKE	JERRY	POLICE OFFICER	TWENTIETH DISTRICT	8/23/94	966.05
LUKE	JERRY	POLICE OFFICER	TWENTIETH DISTRICT	8/09/94	1283.40
MACK	ANDREW	POLICE OFFICER	FIFTEENTH DISTRICT	8/30/94	518.75
MAJERCZYK	BRUCE	POLICE OFFICER	FIRST DISTRICT	7/22/90	125.00
MALDONADO	DEANNA	POLICE OFFICER	TWELFTH DISTRICT	7/02/94	31.00
MALEK	THOMAS F	POLICE OFFICER	TWENTY-FIFTH DISTRICT	1/24/94	1316.20
MALLOY	PATRICK J	POLICE OFFICER	SIXTH DISTRICT	8/12/94	943.45
MANAOIS	AUDIE	POLICE OFFICER	TWENTY-FOURTH DISTRICT	9/28/94	200.75
MANCINI	EDWARD L	POLICE OFFICER	NINTH DISTRICT	8/02/94	213.40
MANCINI	VINCENT A	POLICE OFFICER	PARKING ENFORCEMENT UNIT	7/30/94	243.00
MANCUSO	MICHAEL	POLICE OFFICER	ELEVENTH DISTRICT	8/28/94	198.95
MANGAN	ROBERT J	POLICE OFFICER	SEVENTH DISTRICT	7/06/94	20.00
MANLEY	MICHELE	POLICE OFFICER	FOURTEENTH DISTRICT	8/04/94	188.00
MANN	CRESSENT J	POLICE OFFICER	NARCOTICS SECTION	9/21/94	4467.50
MANN-FREELS	LESLIE E	POLICE OFFICER	TWENTY-THIRD DISTRICT	10/21/93	75.00
MANN-FREELS	LESLIE E	POLICE OFFICER	TWENTY-THIRD DISTRICT	9/11/94	521.50
MARIANOVICH	PETER	POLICE OFFICER	FIFTH DISTRICT	11/16/93	36.00

C I T Y O F C H I C A G O

CITY COUNCIL ORDERS

COUNCIL MEETING OF 3/09/95

REGULAR ORDERS

********** EMPLOYEE NAME **********		******** RANK ********	****** UNIT OF ASSIGNMENT ******	DATE INJURED	VOUCHER TOTAL
MARKULIS	ANDREW	POLICE OFFICER	YOUTH DIVISION AREA FOUR	5/05/94	120.00
MARRON	LOUIS	POLICE OFFICER	TWENTY-FIFTH DISTRICT	8/24/94	325.00
MARSH	JAMES	POLICE OFFICER	TRAINING DIVISION	9/06/94	1741.50
MARTIN	SEAN M	POLICE OFFICER	NINTH DISTRICT	2/16/94	44.25
MARTIN	SEAN M	POLICE OFFICER	NINTH DISTRICT	8/22/94	202.00
MARTINEZ	GILBERT	POLICE OFFICER	FIFTEENTH DISTRICT	8/28/94	436.00
MARTINEZ	JUDE	POLICE OFFICER	TWENTIETH DISTRICT	8/13/94	1100.62
MCCAFFERTY	PATRICK J	POLICE OFFICER	NINTH DISTRICT	2/16/94	90.00
MCCAFFERTY	PATRICK J	POLICE OFFICER	NINTH DISTRICT	8/22/94	178.00
MCCLAY	DARRELL	POLICE OFFICER	ELEVENTH DISTRICT	9/01/94	979.15
MCCORMACK	PATRICK	POLICE OFFICER	TWENTY-FIFTH DISTRICT	8/25/94	122.40
MCDERMOTT	SARAH A	POLICE OFFICER	NINETEENTH DISTRICT	8/19/94	888.60
MCDONALD - DORAN	SUSAN	POLICE OFFICER	FIFTEENTH DISTRICT	8/11/94	585.00
MCDEE	JOHN T	POLICE OFFICER	SEVENTH DISTRICT	9/09/94	604.05
MCKEEVER	ROBERT L	POLICE OFFICER	FIFTH DISTRICT	7/17/94	65.00
MCLAIN	RONALD	POLICE OFFICER	THIRTEENTH DISTRICT	1/19/94	174.00
MCLIN	ADA	POLICE OFFICER	PUBLIC HOUSING DIVISION-SOUTH	8/25/94	250.00
MCMAHON-NELLIGAN	MAUREEN E	POLICE OFFICER	TWELFTH DISTRICT	8/26/94	114.00
MEDINA	CARLOS	POLICE OFFICER	FIFTH DISTRICT	9/08/94	1251.60
MEINKE	MICHAEL J	POLICE OFFICER	EIGHTH DISTRICT	9/15/94	458.90
METCALFE	ELMORE D	POLICE OFFICER	SEVENTH DISTRICT	9/15/94	176.75
MIDLOWSKI	ROBERT	POLICE OFFICER	TWENTY-FOURTH DISTRICT	9/08/94	216.62
MIKES	CLARK J	POLICE OFFICER	NINETEENTH DISTRICT	8/16/94	241.50
MILIO	JOHN	POLICE OFFICER	ELEVENTH DISTRICT	8/07/94	168.00
MILOVANOVIC	DANIEL	POLICE OFFICER	FIFTEENTH DISTRICT	8/24/94	337.03
MINNIEFIELD	DARRYL	POLICE OFFICER	ELEVENTH DISTRICT	8/28/94	276.75
MIRELES	ROSE MARY	POLICE OFFICER	THIRTEENTH DISTRICT	7/31/94	415.00
MITTLER	PATRICIA	POLICE OFFICER	TWENTY-FIFTH DISTRICT	9/01/94	372.89
MONEDANO	ROBERTO	POLICE OFFICER	FOURTEENTH DISTRICT	9/03/94	441.65
MOORE-POWELL	CENTERIA	POLICE OFFICER	FIFTH DISTRICT	9/11/94	520.00
MORENO	FRED	POLICE OFFICER	THIRTEENTH DISTRICT	9/23/94	857.80
MORTIMORE	RANDALL	POLICE OFFICER	TWENTY-SECOND DISTRICT	8/14/94	1402.00
MOSS	WILLIAM P	POLICE OFFICER	TWENTY-SECOND DISTRICT	9/21/94	495.00
MOTZNY	THOMAS J	POLICE OFFICER	FOURTEENTH DISTRICT	9/12/94	7193.23
MUEHLFELDER	WILLIAM S	POLICE OFFICER	SEVENTEENTH DISTRICT	3/02/93	47.00
MULKERIN	JOHN T	POLICE OFFICER	SEVENTEENTH DISTRICT	8/17/92	1484.00
MURPHY	JOHN	POLICE OFFICER	TWENTY-FIRST DISTRICT	8/25/94	181.80
MURRAY	JEREMIAH	POLICE OFFICER	TWENTY-SECOND DISTRICT	8/30/94	351.50
MUSIAL	ROBERT W	POLICE OFFICER	TWENTY-FOURTH DISTRICT	7/24/94	664.35
MUSZYNSKI	WALTER T	POLICE OFFICER	PARKING ENFORCEMENT UNIT	9/25/94	2126.50
NASH	THOMAS	POLICE OFFICER	TWENTY-SECOND DISTRICT	8/25/93	797.00
NAUDEN	EMMA J	POLICE OFFICER	SEVENTH DISTRICT	8/22/94	60.00
NAWROCKI	CHARLES E	POLICE OFFICER	EIGHTH DISTRICT	9/14/94	997.50
NELSON	RICHARD L	POLICE OFFICER	COMMUNICATIONS OPERATIONS SECT	5/27/94	42.00
NICHOLS	CYNTHIA	POLICE OFFICER	SEVENTH DISTRICT	9/13/94	447.50
NIGHTINGALE	HUGH	POLICE OFFICER	SIXTEENTH DISTRICT	9/29/94	322.32
NIGRO	RICK J	POLICE OFFICER	RECRUIT TRAINING	8/12/94	1189.00
NOLAN	TIMOTHY	POLICE OFFICER	PARKING ENFORCEMENT UNIT	9/30/94	371.70
NOLAN	TIMOTHY	POLICE OFFICER	PARKING ENFORCEMENT UNIT	8/05/94	104.00

C I T Y O F C H I C A G O

CITY COUNCIL ORDERS

COUNCIL MEETING OF 3/09/95

REGULAR ORDERS

********** EMPLOYEE NAME **********		******* RANK *******	***** UNIT OF ASSIGNMENT *****	DATE INJURED	VOUCHER TOTAL
NOVAK	ROBERT D	POLICE OFFICER	FOURTH DISTRICT	10/13/94	10774.90
NOWACZYK	MICHAEL A	POLICE OFFICER	EVIDENCE AND RECOVERED PROPERT	8/05/94	196.25
NOWAK	PHILLIP	POLICE OFFICER	TWENTY-SECOND DISTRICT	10/29/87	166.90
NOWAKOWSKI	AUDREY P	POLICE OFFICER	TWENTY-THIRD DISTRICT	8/11/93	102.62
NUNEZ	JESUS A	POLICE OFFICER	ELEVENTH DISTRICT	3/14/94	1356.00
OBRIEN	ROGER J	POLICE OFFICER	EIGHTEENTH DISTRICT	6/14/94	90.00
OBRIEN	TERENCE	POLICE OFFICER	SIXTH DISTRICT	2/24/94	955.50
OCONNOR	MICHAEL J	POLICE OFFICER	TWELFTH DISTRICT	9/24/94	395.50
OLSON	ROBERT R	POLICE OFFICER	TWENTY-FIRST DISTRICT	8/09/94	653.65
ONTIVEROS	ANTONIO P	POLICE OFFICER	NINTH DISTRICT	8/29/94	344.00
ORTIZ	WAIDUL	POLICE OFFICER	PARKING ENFORCEMENT UNIT	8/14/93	3452.00
OSBORN	KEVIN D	POLICE OFFICER	SEVENTH DISTRICT	8/07/94	5596.91
OSHEA	JOHN M	POLICE OFFICER	VICE CONTROL SECTION	8/31/94	153.00
OWENS	MILTON	POLICE OFFICER	TWENTY-FIRST DISTRICT	8/09/94	191.70
PADILLA	ANTHONY	POLICE OFFICER	NINTH DISTRICT	7/30/94	775.45
PAKULA	KENNETH	POLICE OFFICER	NINTH DISTRICT	10/20/93	122.50
PALCZYNSKI	RAYMOND	POLICE OFFICER	TWENTY-FOURTH DISTRICT	8/13/94	177.84
PAOLETTI	JAMES M	POLICE OFFICER	FIRST DISTRICT	9/13/94	1151.40
PAPASTRATKOS	FRANK	POLICE OFFICER	UNKNOWN	3/11/92	30.00
PAPECK	MICHAEL	POLICE OFFICER	UNKNOWN	9/23/94	344.00
PARISI	DOMINICK	POLICE OFFICER	FIFTEENTH DISTRICT	8/07/94	821.03
PARKER	ANTHONY	POLICE OFFICER	ELEVENTH DISTRICT	5/06/94	1790.00
PARNELL	DONNIE R	POLICE OFFICER	THIRD DISTRICT	8/13/94	259.80
PARTIPILO	MICHAEL J	POLICE OFFICER	SIXTEENTH DISTRICT	8/26/94	777.97
PATTERSON	WILLIAM M	POLICE OFFICER	PUBLIC HOUSING DIVISION-SOUTH	8/01/94	618.20
PAVIS	ANTHONY J	POLICE OFFICER	NINETEENTH DISTRICT	8/22/94	1914.05
PEARSON	BRUCE W	POLICE OFFICER	TWENTY-FIFTH DISTRICT	8/05/94	288.82
PECA	DENNIS	POLICE OFFICER	TWELFTH DISTRICT	8/24/94	836.50
PECK	RICHARD E	POLICE OFFICER	NARCOTICS SECTION	10/05/94	14569.20
PELLEGRINI	JOHN	POLICE OFFICER	PARKING ENFORCEMENT UNIT	9/06/94	579.00
PEREZ	ANGEL	POLICE OFFICER	SIXTEENTH DISTRICT	9/18/94	463.87
PEREZ	FERNANDO	POLICE OFFICER	TWELFTH DISTRICT	8/19/94	540.50
PETERSEN	LLOYD T	POLICE OFFICER	SIXTEENTH DISTRICT	8/25/94	3471.00
PIEKARSKI	NANCY	POLICE OFFICER	SIXTH DISTRICT	9/05/94	339.50
PIERCE	TOD M	POLICE OFFICER	FOURTH DISTRICT	8/23/94	1440.96
PIERZCHALSKI	MARYANN	POLICE OFFICER	THIRD DISTRICT	8/07/94	391.70
PLACENCIO	EDGAR	POLICE OFFICER	TWENTY-FIFTH DISTRICT	9/04/94	400.27
PLOTKE JR	RICHARD J	POLICE OFFICER	RECRUIT TRAINING	9/06/94	549.50
POLLACK	KENNETH R	POLICE OFFICER	FIRST DISTRICT	6/04/93	137.84
PONCE	ANTONIO	POLICE OFFICER	TENTH DISTRICT	8/23/94	3654.52
POOLE	SHARON	POLICE OFFICER	FIFTH DISTRICT	9/27/94	490.12
POPIELA	GLEN	POLICE OFFICER	ELEVENTH DISTRICT	8/08/94	290.00
PORRATA	ALVIN	POLICE OFFICER	EIGHTEENTH DISTRICT	8/12/94	747.70
PORTER	JOHN J	POLICE OFFICER	SECOND DISTRICT	9/08/94	194.00
PRAH	JAMES	POLICE OFFICER	TENTH DISTRICT	8/21/94	118.50
PREWOZNIK	RONALD T	POLICE OFFICER	SEVENTEENTH DISTRICT	9/10/94	524.50
PUHR	JOHN E.	POLICE OFFICER	SIXTEENTH DISTRICT	8/06/94	487.04
QUAID	ROBERT E	POLICE OFFICER	TRAINING DIVISION	6/08/94	2101.85
QUALLS	MICHAEL	POLICE OFFICER	SIXTH DISTRICT	9/17/94	427.00

C I T Y O F C H I C A G O

CITY COUNCIL ORDERS

COUNCIL MEETING OF 3/09/95

REGULAR ORDERS

********** EMPLOYEE NAME **********		******** RANK ********	****** UNIT OF ASSIGNMENT ******	DATE INJURED	VOUCHER TOTAL
QUINLAN	MARY T	POLICE OFFICER	SEVENTH DISTRICT	8/27/94	518.60
RADOVICH	MILUTIN	POLICE OFFICER	ELEVENTH DISTRICT	8/05/94	416.75
RADTKE	MARTIN J	POLICE OFFICER	NINTH DISTRICT	8/20/94	1619.00
RAK	JOHN	POLICE OFFICER	FIFTEENTH DISTRICT	8/20/94	1018.00
RAMIREZ	ARNULFO	POLICE OFFICER	TWENTY-FIRST DISTRICT	9/26/94	304.00
RAMIREZ	ARNULFO	POLICE OFFICER	TWENTY-FIRST DISTRICT	8/24/94	758.25
RAMON	PETER A	POLICE OFFICER	TWENTY-FIFTH DISTRICT	9/10/94	503.62
RAMOS	ALEX D	POLICE OFFICER	FIFTEENTH DISTRICT	9/19/94	349.93
REYES	ANTHONY	POLICE OFFICER	FOURTEENTH DISTRICT	9/21/94	120.65
REYES	MARIE	POLICE OFFICER	TENTH DISTRICT	9/11/94	71.55
REYES	RICARDO	POLICE OFFICER	ELEVENTH DISTRICT	9/13/94	135.00
RICE	MARY ANN	POLICE OFFICER	VICE CONTROL SECTION	8/30/93	105.29
RICE	SEAN O	POLICE OFFICER	TWENTY-FIRST DISTRICT	9/26/94	773.00
RICHARDS	EDWARD A	POLICE OFFICER	TWENTY-FOURTH DISTRICT	9/08/94	369.82
RIESS	KENNETH	POLICE OFFICER	EIGHTEENTH DISTRICT	12/27/90	16.00
RIESS	LINDA J	POLICE OFFICER	SEVENTEENTH DISTRICT	5/30/94	2528.25
RIMKUS	JOHN J	POLICE OFFICER	FIRST DISTRICT	9/01/94	996.00
RIVERA	MIGUEL	POLICE OFFICER	FOURTEENTH DISTRICT	8/18/94	1035.40
ROBERTSON	BARBARA E	POLICE OFFICER	TWENTY-FIFTH DISTRICT	8/05/94	720.64
ROBINSON	HERMAN	POLICE OFFICER	SIXTH DISTRICT	9/22/94	296.00
ROBINSON	JAMES A	POLICE OFFICER	THIRD DISTRICT	7/07/94	32.00
RODRIGUEZ	ABNER	POLICE OFFICER	SIXTEENTH DISTRICT	8/08/94	286.17
RODRIGUEZ	FRANK A	POLICE OFFICER	FIFTEENTH DISTRICT	9/16/94	1273.70
RODRIGUEZ	JESSE	POLICE OFFICER	EIGHTH DISTRICT	8/02/94	2032.33
RODRIGUEZ	LUIS A	POLICE OFFICER	TWENTY-FIFTH DISTRICT	8/12/94	290.97
RODRIGUEZ	JOSE A	POLICE OFFICER	FOURTEENTH DISTRICT	8/15/94	361.20
ROLLINS	ALLAN	POLICE OFFICER	SIXTH DISTRICT	9/11/94	1645.00
ROMANOWSKI	ANTHONY	POLICE OFFICER	NINTH DISTRICT	9/14/94	195.00
RUIZ	ANNETTE S	POLICE OFFICER	FOURTEENTH DISTRICT	8/18/94	100.70
RYAN	KEVIN G	POLICE OFFICER	SEVENTEENTH DISTRICT	8/23/94	179.70
SACCENTE	PHILLIP J	POLICE OFFICER	SEVENTEENTH DISTRICT	10/11/94	899.20
SAENZ	FRANCIS F	POLICE OFFICER	TWENTY-FIFTH DISTRICT	8/05/94	566.00
SALVATORE	CHARLES W	POLICE OFFICER	EIGHTH DISTRICT	6/18/94	2190.00
SAMUELS	KATHY F	POLICE OFFICER	RECRUIT TRAINING	12/01/92	1700.70
SANCHEZ	FABIAN	POLICE OFFICER	THIRTEENTH DISTRICT	8/25/94	363.35
SANCHEZ	RICARDO	POLICE OFFICER	TWENTY-FOURTH DISTRICT	9/29/94	375.00
SANCHEZ-RIVERA	ANNA	POLICE OFFICER	THIRTEENTH DISTRICT	9/06/94	538.70
SANDERS	ERIC	POLICE OFFICER	TWENTY-FIFTH DISTRICT	8/17/94	6366.52
SANDOVAL	JUAN	POLICE OFFICER	PARKING ENFORCEMENT UNIT	9/01/94	509.55
SARABIA	FRANK	POLICE OFFICER	FIRST DISTRICT	9/26/94	492.32
SCHAFFER	JOHN E	POLICE OFFICER	MOUNTED UNIT	3/27/93	243.00
SCHILLACI	RAYMOND	POLICE OFFICER	NINTH DISTRICT	8/01/94	322.20
SCHMITT	WILLIAM	POLICE OFFICER	FOURTEENTH DISTRICT	8/04/94	296.75
SCHMITZ	MICHAEL J	POLICE OFFICER	SEVENTEENTH DISTRICT	8/03/94	17169.00
SCHNOTALA	KENNETH	POLICE OFFICER	TWENTY FIFTH DISTRICT	9/11/94	127.00
SCHOBER	SUSAN A	POLICE OFFICER	TWENTY-THIRD DISTRICT	9/09/94	4247.75
SCHULD	JOHN	POLICE OFFICER	PUBLIC TRANSPORTATION M.T.S.	7/03/93	550.00
SCHWAB	JOHN J	POLICE OFFICER	TWELFTH DISTRICT	8/03/94	374.00
SCOLES	CHARLES	POLICE OFFICER	RECRUIT TRAINING	9/17/94	378.82

C I T Y O F C H I C A G O

CITY COUNCIL ORDERS

COUNCIL MEETING OF 3/09/95

REGULAR ORDERS

********** EMPLOYEE NAME **********		******* RANK *******	***** UNIT OF ASSIGNMENT *****	DATE INJURED	VOUCHER TOTAL
SCOTT	DENISE	POLICE OFFICER	NINTH DISTRICT	9/29/94	314.25
SCOTT	DENISE	POLICE OFFICER	NINTH DISTRICT	6/08/94	51.00
SCULLY	ROBERT J	POLICE OFFICER	TWENTY-FIRST DISTRICT	8/05/94	232.15
SEAMAN	STEVEN	POLICE OFFICER	SIXTEENTH DISTRICT	9/09/94	63.00
SEMMLER	JAMES R	POLICE OFFICER	FIFTEENTH DISTRICT	4/08/94	158.00
SEMMLER	JAMES R	POLICE OFFICER	FIFTEENTH DISTRICT	8/07/94	30.00
SERPE	CHARLES	POLICE OFFICER	EIGHTEENTH DISTRICT	7/27/94	90.00
SERVIN	DANTE	POLICE OFFICER	TENTH DISTRICT	9/06/94	172.80
SESSO	JAMES A	POLICE OFFICER	AUTO THEFT SECTION	8/07/94	21080.70
SHEEHAN	BRIAN R	POLICE OFFICER	PARKING ENFORCEMENT UNIT	7/15/94	983.65
SHEEHAN	BRIAN R	POLICE OFFICER	PARKING ENFORCEMENT UNIT	8/10/94	1345.00
SHELDON	WILLIAM M	POLICE OFFICER	FIFTEENTH DISTRICT	3/23/94	900.00
SHIELDS	LENNON	POLICE OFFICER	FIFTEENTH DISTRICT	9/19/94	496.92
SHORTER	BOYSIE	POLICE OFFICER	FIFTH DISTRICT	8/06/94	5435.70
SIGNORETTI	ROBERT J	POLICE OFFICER	FOURTEENTH DISTRICT	8/28/94	379.95
SILK	WILLIAM H	POLICE OFFICER	SIXTH DISTRICT	9/04/94	4866.90
SILVA	ALEJANDRO	POLICE OFFICER	ELEVENTH DISTRICT	9/30/94	195.00
SIMPSON	GLENDA	POLICE OFFICER	FIFTH DISTRICT	8/25/94	1672.20
SIMPSON-ROBINSON	YVONNE	POLICE OFFICER	SIXTH DISTRICT	9/05/94	620.50
SITASZ	MARK F	POLICE OFFICER	EIGHTH DISTRICT	9/06/94	400.50
SLOWIK	JOSEPH M	POLICE OFFICER	FIRST DISTRICT	8/26/94	578.80
SMALL	JOHN F	POLICE OFFICER	SEVENTH DISTRICT	11/11/93	60.00
SMEDLEY	LESLIE	POLICE OFFICER	SECOND DISTRICT	8/18/94	340.00
SMITH	JEFFREY M	POLICE OFFICER	NINTH DISTRICT	4/25/94	100.00
SNEED	ANDRE P	POLICE OFFICER	SEVENTH DISTRICT	9/22/94	685.56
SOBCZYK	MARK	POLICE OFFICER	THIRTEENTH DISTRICT	5/20/94	289.25
SOLAVA	JUDITH M	POLICE OFFICER	SEVENTH DISTRICT	4/28/94	2681.00
SOTO	MICHAEL	POLICE OFFICER	TENTH DISTRICT	8/05/94	1139.50
SPAGNOLO	KENNETH	POLICE OFFICER	TWENTY-THIRD DISTRICT	8/09/94	178.50
SPATAFORA	ANTHONY	POLICE OFFICER	SEVENTEENTH DISTRICT	5/11/93	60.00
SPECK	PETER F	POLICE OFFICER	FIRST DISTRICT	8/20/94	666.60
SPIEGEL	ROBERT J	POLICE OFFICER	EIGHTH DISTRICT	9/11/94	90.00
SROKA	RONALD S	POLICE OFFICER	PROFESSIONAL COUNSELING SERVIC	7/23/94	124.00
STAMATAKOS	EUGENE A	POLICE OFFICER	NINETEENTH DISTRICT	7/24/94	162.00
STAMPLEY	ERIC E	POLICE OFFICER	SEVENTH DISTRICT	8/28/94	150.00
STANKUS	LAWRENCE	POLICE OFFICER	TWENTY-SECOND DISTRICT	9/19/94	299.00
STARSIAK	MICHAEL F	POLICE OFFICER	PARKING ENFORCEMENT UNIT	2/25/94	2224.95
STEC	MICHAEL S	POLICE OFFICER	EIGHTH DISTRICT	4/22/94	20.00
STEC	WILLIAM W	POLICE OFFICER	EIGHTH DISTRICT	7/26/94	63.00
STEVENS	MICHAEL	POLICE OFFICER	TWENTY-THIRD DISTRICT	8/01/94	306.50
STEWART	LAWRENCE	POLICE OFFICER	SEVENTH DISTRICT	8/19/94	1548.50
STINITES	ALEXANDER	POLICE OFFICER	NINTH DISTRICT	2/19/94	2692.00
STROCCHIA	CATHERINE	POLICE OFFICER	TENTH DISTRICT	9/27/94	160.00
STRONG	HARRY	POLICE OFFICER	ELEVENTH DISTRICT	6/26/94	429.00
STRONG	HARRY	POLICE OFFICER	ELEVENTH DISTRICT	9/18/94	430.26
STRONG	HARRY	POLICE OFFICER	ELEVENTH DISTRICT	8/11/94	194.00
STRZALKA	CHRISTOPHER	POLICE OFFICER	EIGHTEENTH DISTRICT	9/14/94	386.63
STRZEPEK	STEVE	POLICE OFFICER	TWENTIETH DISTRICT	9/17/94	172.25
STUART	STEPHANIE L	POLICE OFFICER	TWENTY-FOURTH DISTRICT	8/11/94	182.32

C I T Y O F C H I C A G O

CITY COUNCIL ORDERS

COUNCIL MEETING OF 3/09/95

REGULAR ORDERS

********** EMPLOYEE NAME **********		******* RANK *******	***** UNIT OF ASSIGNMENT *****	DATE INJURED	VOUCHER TOTAL
STUDENROTH	KENNETH R	POLICE OFFICER	EIGHTH DISTRICT	8/28/94	279.80
SULLINS	EDWARD J	POLICE OFFICER	RECRUIT TRAINING	9/17/94	50.00
SUTTER	FRANCIS J	POLICE OFFICER	SEVENTH DISTRICT	12/28/93	236.75
SWEENEY	MICHAEL	POLICE OFFICER	TWENTY-SECOND DISTRICT	7/21/94	13449.75
TAMEZ	JORGE	POLICE OFFICER	TENTH DISTRICT	12/22/93	104.00
TAYLOR	ROBERT E	POLICE OFFICER	EIGHTEENTH DISTRICT	9/23/94	1915.61
TAYLOR	SEPHERE	POLICE OFFICER	TWENTY-SECOND DISTRICT	12/06/93	210.00
TEMPLE	BARBARA V	POLICE OFFICER	THIRD DISTRICT	8/01/94	188.00
TEMPLE	RONALD	POLICE OFFICER	TWELFTH DISTRICT	9/24/94	3104.80
TERRAZAS	JESSE	POLICE OFFICER	FIFTH DISTRICT	8/05/94	566.57
TERRY	ROGER D	POLICE OFFICER	TWENTY-THIRD DISTRICT	8/02/94	343.00
THOMAS	EDWARD D	POLICE OFFICER	PUBLIC TRANSPORTATION M.T.S.	9/04/94	793.86
THOMAS	WILLIAM	POLICE OFFICER	SECOND DISTRICT	5/31/94	206.00
THOMPSON	CAROL	POLICE OFFICER	SEVENTH DISTRICT	8/16/94	229.00
TIRADO	ROBERTO	POLICE OFFICER	THIRTEENTH DISTRICT	8/20/94	2053.07
TOBIN	MICHAEL T	POLICE OFFICER	UNKNOWN	9/15/94	454.75
TOLIVER	LEROY	POLICE OFFICER	ELEVENTH DISTRICT	9/23/94	1800.05
TOLLEY	JOHN F	POLICE OFFICER	FOURTH DISTRICT	4/22/90	4567.55
TONER	PAUL J	POLICE OFFICER	EIGHTEENTH DISTRICT	9/15/94	324.22
TORRES	LOUIS	POLICE OFFICER	FOURTEENTH DISTRICT	9/06/94	3403.80
TORRES	THERESA N	POLICE OFFICER	TWENTY-FIRST DISTRICT	9/13/94	135.00
TOWNSEL	VELVET	POLICE OFFICER	NINTH DISTRICT	8/20/94	542.25
TRACY	MICHAEL	POLICE OFFICER	EIGHTH DISTRICT	1/21/94	70.00
TUNNO	EUGENE M	POLICE OFFICER	TWENTY-THIRD DISTRICT	8/25/94	618.13
TYLER	LAWRENCE C	POLICE OFFICER	COMMUNICATIONS OPERATIONS SECT	2/23/94	110.00
TYLER	MICHAEL	POLICE OFFICER	FOURTH DISTRICT	6/28/94	1577.00
TYLER	STEVE G	POLICE OFFICER	NARCOTICS SECTION	10/05/94	12151.46
UNGER	ANNETTE	POLICE OFFICER	TWENTY-FIFTH DISTRICT	10/17/93	50.00
URBAN	KENNETH	POLICE OFFICER	CENTRAL DETENTION SECTION	8/16/94	447.07
UTZ	JAMES	POLICE OFFICER	ENFORCEMENT SECTION	5/14/92	7378.92
VACCARO	BRUCE	POLICE OFFICER	OHARE LAW ENFORCEMENT	6/12/90	1505.57
VALLEYFIELD	ROBERT R.	POLICE OFFICER	SEVENTH DISTRICT	3/28/94	41.75
VANDENDRANDEN	JOE	POLICE OFFICER	TWENTY-FOURTH DISTRICT	7/03/94	75.00
VANVEGTEN	ANDRE H	POLICE OFFICER	TWELFTH DISTRICT	9/09/94	135.75
VANVEGTEN	ANDRE H	POLICE OFFICER	TWELFTH DISTRICT	9/24/94	333.45
VARGAS	FIDEL	POLICE OFFICER	TWENTY-FOURTH DISTRICT	9/24/94	636.14
VODY	PAULINE D	POLICE OFFICER	SEVENTH DISTRICT	8/19/94	75.00
WALDERA	THOMAS	POLICE OFFICER	THIRTEENTH DISTRICT	1/03/92	75.00
WALLACE	PHILLIP J	POLICE OFFICER	ELEVENTH DISTRICT	7/26/93	28.80
WANDEL	HERBERT	POLICE OFFICER	ENFORCEMENT SECTION	7/12/94	323.38
WARD	JAMES J	POLICE OFFICER	PUBLIC HOUSING DIVISION-NORTH	6/22/94	803.75
WARD	MICHAEL	POLICE OFFICER	SIXTH DISTRICT	2/09/94	490.00
WASHBURN	JAMES R	POLICE OFFICER	TWENTY-FIFTH DISTRICT	9/14/94	70.00
WATTS	VAN	POLICE OFFICER	THIRD DISTRICT	7/31/94	864.60
WEATHERSBY	KAREN	POLICE OFFICER	FIFTH DISTRICT	6/27/94	1020.00
WEIGAND	DAVID	POLICE OFFICER	ELEVENTH DISTRICT	10/03/93	50.00
WENDLANDT	JAMES W	POLICE OFFICER	NINTH DISTRICT	9/17/94	335.00
WETTERER	DANIEL	POLICE OFFICER	NINTH DISTRICT	12/19/93	70.00
WHITE	LESTER	POLICE OFFICER	NINTH DISTRICT	9/25/94	266.95

C I T Y O F C H I C A G O

CITY COUNCIL ORDERS

COUNCIL MEETING OF 3/09/95

REGULAR ORDERS

********** EMPLOYEE NAME **********	******* RANK *******	***** UNIT OF ASSIGNMENT *****	DATE INJURED	VOUCHER TOTAL
WHITE MICHELE M	POLICE OFFICER	SEVENTH DISTRICT	8/03/94	194.70
WHITEHEAD WILLIE	POLICE OFFICER	SIXTH DISTRICT	5/26/94	154.00
WIDLACKI JEFFREY	POLICE OFFICER	ENFORCEMENT SECTION	1/27/94	2159.00
WILKINS JACK C	POLICE OFFICER	DETECTIVE DIV AREA 2 ADMINISTR	8/29/94	14567.13
WILKOS STEVEN J	POLICE OFFICER	FOURTEENTH DISTRICT	8/14/94	564.00
WILLIAMS NICHOLAS M	POLICE OFFICER	NARCOTICS SECTION	9/30/94	319.85
WILLIAMS TERESA H	POLICE OFFICER	SECOND DISTRICT	6/17/94	2256.66
WILLIAMS TERRY V	POLICE OFFICER	SEVENTH DISTRICT	9/18/94	421.00
WILLIAMS THEODORE G	POLICE OFFICER	DETECTIVE DIV AREA 3 ADMINISTR	4/18/94	932.00
WILLIAMSON JAMES	POLICE OFFICER	NINTH DISTRICT	4/03/94	770.00
WILSON NELLY	POLICE OFFICER	THIRD DISTRICT	9/21/94	184.60
WING DALE H	POLICE OFFICER	OPERATIONAL SERVICES-ADMINISTR	6/07/94	574.64
WISNIEWSKI JAMES S	POLICE OFFICER	TENTH DISTRICT	5/14/94	1308.00
WITHERS LLEWELLYN	POLICE OFFICER	THIRD DISTRICT	5/09/94	60.00
WO RANDALL K	POLICE OFFICER	TWENTY-FOURTH DISTRICT	8/12/94	790.00
WOLDEIT DEBORAH	POLICE OFFICER	FOURTEENTH DISTRICT	9/25/94	739.95
WOLVERTON SUSAN	POLICE OFFICER	TWENTY-THIRD DISTRICT	9/09/94	132.00
WOOD CHARLES E	POLICE OFFICER	OHARE LAW ENFORCEMENT	12/12/93	75.00
WOODS STEVEN	POLICE OFFICER	TWENTY-FIRST DISTRICT	8/09/94	1069.30
WOOTEN RICHARD A	POLICE OFFICER	SEVENTH DISTRICT	8/25/94	309.73
WOOTEN-NEWMAN VERNITA	POLICE OFFICER	THIRD DISTRICT	9/07/94	275.00
WU DAVID C	POLICE OFFICER	NINETEENTH DISTRICT	1/15/93	122.32
WU DAVID C	POLICE OFFICER	NINETEENTH DISTRICT	7/26/94	877.80
YAKES KENNETH J	POLICE OFFICER	NINTH DISTRICT	8/31/94	326.35
YOUNG DANIEL	POLICE OFFICER	TWENTY-FIFTH DISTRICT	9/19/94	486.92
YTSEN MICHAEL D	POLICE OFFICER	EIGHTH DISTRICT	9/18/94	72.00
ZAEHRINGER SUSAN	POLICE OFFICER	TWENTY-FOURTH DISTRICT	9/06/94	246.23
ZAGLIFA FRANCES J	POLICE OFFICER	SECOND DISTRICT	7/24/90	1758.00
ZAK-GRIFFIN DOROTHY I	POLICE OFFICER	EVIDENCE AND RECOVERED PROPERT	9/07/94	63.00
ZALATORIS JOHN	POLICE OFFICER	EIGHTH DISTRICT	8/07/94	600.00
ZALESKI MICHAEL	POLICE OFFICER	FOURTEENTH DISTRICT	8/29/94	663.05
ZALEWSKI DANIEL L	POLICE OFFICER	FOURTH DISTRICT	6/20/93	340.00
ZAPOLSKY THOMAS R	POLICE OFFICER	NARCOTICS SECTION	9/17/94	240.75
ZATOR KENNETH W	POLICE OFFICER	NINETEENTH DISTRICT	7/17/94	62.75
ZIEGLER MAX	POLICE OFFICER	NINETEENTH DISTRICT	8/24/94	1305.75
ZUELKE-TINERELLA LYNDA R	POLICE OFFICER	TWENTY-FOURTH DISTRICT	10/07/93	1534.00
ALEX JAMES	PARAMEDIC	AMBULANCE 46	10/19/94	339.22
ASCENCIO RITA	PARAMEDIC	UNKNOWN	10/14/94	4231.00
BAILEY ROI	PARAMEDIC	AMBULANCE 35	10/02/94	166.25
BAINS CURTIS	FIREFIGHTER	ENGINE COMPANY 73	8/23/94	1663.65
BARRIENTOS PETER	PARAMEDIC	AMBULANCE 13	3/20/94	45.00
BARRIENTOS PETER	PARAMEDIC	AMBULANCE 13	10/25/94	442.77
BARTGEN JOHN R	CAPTAIN	FIRE SUPPRESSION HEADQUARTERS	10/26/94	594.25
BASTIAN RICHARD W	LIEUTENANT	ENGINE COMPANY 55	10/29/94	468.90
BELL THEODORE	POLICE OFFICER	UNKNOWN	8/05/94	2618.00
BERTUCCI JAMES	FIREFIGHTER	UNKNOWN	9/14/91	148.00
BIESCHKE RICHARD	FIREFIGHTER	TRUCK 21	10/04/94	346.20
BIRMINGHAM SCOTT	PARAMEDIC	AMBULANCE 34	5/04/94	85.00
BIVER-ESTRADA JACQUELINE	PARAMEDIC	EMS DISTRICT 2 HEADQUARTERS &	2/13/94	56.00

CITY OF CHICAGO

CITY COUNCIL ORDERS

COUNCIL MEETING OF 3/09/95

REGULAR ORDERS

********** EMPLOYEE NAME **********		******** RANK ********	****** UNIT OF ASSIGNMENT ******	DATE INJURED	VOUCHER TOTAL
BJORVIK	JOHN	POLICE OFFICER	UNKNOWN	10/14/94	372.24
BOEHM	RONALD	LIEUTENANT	ENGINE COMPANY 23	11/20/89	55.00
BOMBENGER	THOMAS	LIEUTENANT	ENGINE COMPANY 121	10/27/85	664.00
BOWMAN	JAMES	FIREFIGHTER	TRUCK 3	4/18/94	458.00
BRACKIN	LAWRENCE	FIREFIGHTER	TRUCK 29	1/04/94	188.90
BRADY	CHARLES	LIEUTENANT	ENGINE COMPANY 79	5/16/94	773.00
BROWN	DOLLY	PARAMEDIC	EMS DISTRICT 4 HEADQUARTERS &	10/07/94	408.90
BROWN	EGNECHLES	FIREFIGHTER	TRUCK 34	11/10/94	573.00
BURKE	DONALD	FIREFIGHTER	ENGINE COMPANY 86	12/02/93	1229.00
BYRNE	KEVIN	PARAMEDIC	AMBULANCE 27	11/04/94	79.60
CALES	DAVID	FIREFIGHTER	ENGINE COMPANY 8	4/09/83	1440.00
CAPJAK	THADDEUS	FIREFIGHTER	ENGINE COMPANY 84	6/18/94	45.00
CARONE	EDWARD	FIREFIGHTER	ENGINE COMPANY 116	10/26/94	284.86
CARONE	EDWARD	FIREFIGHTER	ENGINE COMPANY 116	11/03/94	2822.20
CARR	GEORGE	FIREFIGHTER	ENGINE COMPANY 121	10/31/94	381.00
CATHCART	GERALD	LIEUTENANT	TRUCK 30	10/21/94	30.00
CAVALETTI	MARK	PARAMEDIC	AMBULANCE 15	11/24/94	242.70
CLARKE	JAMES	LIEUTENANT	UNKNOWN	6/13/94	93.00
COEN	MARGARET	PARAMEDIC	EMS DISTRICT 1 HEADQUATERS & R	10/08/94	106.00
COLEMAN	SAMUEL	LIEUTENANT	TRUCK 40	11/19/94	390.75
CONWAY-FLOOD	PATRICIA	PARAMEDIC	AMBULANCE 16	4/13/92	36.00
CRAVEN	PATRICK	FIREFIGHTER	TRUCK 32	11/25/94	1942.70
CROSSIN	FRANCIS	FIREFIGHTER	ENGINE COMPANY 92	7/10/94	968.00
CROWLEY	WILLIAM B	CAPTAIN	TRUCK 48	5/19/94	198.00
CULLEN	RAYMOND A	FIREFIGHTER	TRUCK 35	10/29/94	772.00
CUMMINGS	JAMES	FIREFIGHTER	TRUCK 13	10/04/94	1783.90
DESILVA-KING-LOZDOSKE	LENELL	PARAMEDIC	AMBULANCE 37	9/17/94	2063.00
DIANA	KENNETH	FIREFIGHTER	ENGINE COMPANY 122	10/23/94	78.00
DIETZ	DAVID	FIREFIGHTER	ENGINE COMPANY 44	10/30/94	57.00
DILLARD	LAWRENCE	ENGINEER	ENGINE COMPANY 73	8/23/94	4941.00
DIMAGGIO	DAVE	LIEUTENANT	DISTRICT RELIEF 2	9/26/94	393.00
DISILVESTRO	JOHN	PARAMEDIC	AMBULANCE 46	11/22/94	190.80
DONNELLAN	THOMAS	CAPTAIN	FIRE SUPPRESSION HEADQUARTERS	10/10/94	547.00
DORSCH	RICHARD J	PARAMEDIC	UNKNOWN	11/18/93	169.00
DRENNAN	JOSEPH	PARAMEDIC	DISTRICT RELIEF 6	11/28/94	429.50
DUNN	IDELLE	PARAMEDIC	AMBULANCE 31	6/20/94	4193.00
FERNANDEZ	ROBERT	FIREFIGHTER	TRUCK 32	10/31/94	11608.75
FIGLIOLI	THOMAS	FIREFIGHTER	TRUCK 11	12/26/93	70.00
FIGLIOLI	THOMAS	FIREFIGHTER	UNKNOWN	6/08/94	127.80
FITZGERALD	RICHARD	CAPTAIN	ENGINE COMPANY 127	1/26/90	204.98
FLAVIN	GARRETT	PARAMEDIC	AMBULANCE 21	11/19/94	940.61
FLEISCHHACKER	TOM	FIREFIGHTER	ENGINE COMPANY 113	10/07/94	921.00
FLORES	CARNELO	FIREFIGHTER	ENGINE COMPANY 112	10/22/94	408.00
FLYNN	LARRY	PARAMEDIC	SQUAD 4	10/18/94	571.00
FRAIN	GREGORY	FIREFIGHTER	ENGINE COMPANY 113	9/02/94	1983.55
FRAZIER	ANTHONY	FIREFIGHTER	ENGINE COMPANY 129	10/31/94	355.00
FRITZ	MICHAEL	FIREFIGHTER	TRUCK 16	10/13/94	602.30
FUESZ	ROBERT	LIEUTENANT	TRUCK 47	6/20/94	55.00
GARDNER	TIMOTHY	PARAMEDIC	EMS DISTRICT 5 HEADQUATERS & R	10/31/94	232.00

C I T Y O F C H I C A G O

CITY COUNCIL ORDERS

COUNCIL MEETING OF 3/09/95

REGULAR ORDERS

EMPLOYEE NAME		RANK	UNIT OF ASSIGNMENT	DATE INJURED	VOUCHER TOTAL
GAUGHAN	MARTIN	FIREFIGHTER	ENGINE COMPANY 123	8/25/94	88.60
GAYDA	WAYNE	FIREFIGHTER	TRUCK 32	6/14/93	315.00
GAYDA	WAYNE	FIREFIGHTER	TRUCK 32	10/21/94	15757.31
GILBERT	LEONARD	PARAMEDIC	AMBULANCE 3	8/30/94	83.00
GILLESPIE	DANIEL	CAPTAIN	ENGINE COMPANY 70	10/25/94	442.77
GOBAC	MATTHEW	FIREFIGHTER	UNKNOWN	10/26/94	383.21
GONZALES	DANIEL	FIREFIGHTER	ENGINE COMPANY 109	5/19/94	147.00
GOODMAN	PAUL	PARAMEDIC	AMBULANCE 3	11/23/94	655.00
GORDON	MICHAEL	CAPTAIN	ENGINE COMPANY 109	10/21/94	11309.15
GORZYCKI	DAVID	FIREFIGHTER	UNKNOWN	8/17/94	515.00
GRABOWSKI	STEPHEN	PARAMEDIC	AMBULANCE 4	8/07/94	9479.95
GURRISTER	JOHN	ENGINEER	ENGINE COMPANY 88	4/18/94	36.00
GUSS	EDWARD	PARAMEDIC	EMS DISTRICT 3 HEADQUATERS & R	10/10/94	2529.00
HALL	JOHN	FIREFIGHTER	ENGINE COMPANY 45	6/04/94	2719.00
HALLORAN	DANIEL	FIREFIGHTER	TRUCK 29	2/11/92	270.00
HAMPTON	RONALD	FIREFIGHTER	TRUCK 42	10/11/94	1108.78
HANDS	LAVELLE	FIREFIGHTER	TRUCK 3	5/07/94	26.25
HANSEN	PETER	FIREFIGHTER	ENGINE COMPANY 109	3/17/94	134.00
HARPER	RUSSELL	FIREFIGHTER	TRUCK 14	11/01/94	3449.80
HARTSELL	GEORGE	CAPTAIN	DISTRICT RELIEF 1	3/21/85	36.00
HOCK	CHARLES	FIREFIGHTER	SNORKEL SQUAD 3	10/31/94	2802.35
HOOD	ALAN	FIREFIGHTER	TRUCK 1	6/08/94	1176.00
JABLONSKI	THADDEUS	FIREFIGHTER	TRUCK 58	10/19/94	450.50
JENNINGS	JAMES	LIEUTENANT	ENGINE COMPANY 116	2/01/94	63.00
JOHNSON	DARRYL	FIREFIGHTER	ENGINE COMPANY 107	11/09/94	320.70
JUGOVICH	RONALD	FIREFIGHTER	ENGINE COMPANY 121	10/09/94	3444.00
KALLIS	DEAN	PARAMEDIC	UNKNOWN	10/25/94	160.75
KANIA	RONALD	PARAMEDIC	UNKNOWN	10/21/94	479.50
KAVENEY	JOHN K	PARAMEDIC	UNKNOWN	11/03/94	57.00
KING	MICHAEL	FIREFIGHTER	TRUCK 62	12/03/93	125.00
KING	WILLIAM	PARAMEDIC	AMBULANCE 19	10/15/94	363.00
KINNERK	JOSEPH	PARAMEDIC	ENGINE COMPANY 18	11/18/94	296.00
KINNIE	EARNEST	FIREFIGHTER	ENGINE COMPANY 93	10/09/94	3150.10
KNOTT	STEVE	PARAMEDIC	UNKNOWN	5/02/94	36.00
KOGUT	JOSEPH	PARAMEDIC	EMS DISTRICT 5 HEADQUATERS & R	11/30/93	389.70
KRIZ	ROBERT	FIREFIGHTER	ENGINE COMPANY 91	10/10/94	19255.51
KUEHL	ROBERT	FIREFIGHTER	TRUCK 5	4/16/94	26.00
KUMIEGA-MARSHALL	COLLETTE	PARAMEDIC	EMS DISTRICT 6 HEADQUATERS & R	11/16/94	2190.72
LAFAIRE	JAMES	FIREFIGHTER	ENGINE COMPANY 63	10/13/94	331.80
LAUESEN	TERRANCE T	FIREFIGHTER	TRUCK 22	10/13/94	512.74
LENO	NICHOLAS	LIEUTENANT	DISTRICT RELIEF 5	10/13/94	219.00
LEVIN	RICHARD	PARAMEDIC	UNKNOWN	1/24/94	710.00
LOONEY	THOMAS	FIREFIGHTER	TRUCK 31	10/04/94	2659.40
LUEDTKE	ROGER	ENGINEER	DISTRICT RELIEF 2	10/30/94	364.67
LYNCH	JOHN J	FIREFIGHTER	SQUAD 3	10/11/94	1681.42
MAHER	THOMAS	FIREFIGHTER	ENGINE COMPANY 63	1/08/93	193.00
MANGAN	MARK	LIEUTENANT	DISTRICT RELIEF 6	9/01/94	434.94
MARINOS	LESLIE	PARAMEDIC	EMS DISTRICT 5 HEADQUATERS & R	8/01/94	6903.05
MARTINEZ	CARLOS	PARAMEDIC	EMS DISTRICT 2 HEADQUARTERS &	8/08/94	4847.00

C I T Y O F C H I C A G O

CITY COUNCIL ORDERS

COUNCIL MEETING OF 3/09/95

REGULAR ORDERS

********** EMPLOYEE NAME **********		******** RANK ********	****** UNIT OF ASSIGNMENT ******	DATE INJURED	VOUCHER TOTAL
MASON	JAMES	FIREFIGHTER	ENGINE COMPANY 116	11/08/94	171.27
MAYFIELD	KENNETH	FIREFIGHTER	ENGINE COMPANY 122	10/31/94	315.00
MCCALPIN	MONICA	PARAMEDIC	EMS DISTRICT 4 HEADQUARTERS &	11/11/94	159.84
MCCARTHY	JOHN	FIREFIGHTER	TRUCK 51	11/28/94	731.50
MCCURRIE-ZOUBEK	MARY	PARAMEDIC	EMS DISTRICT 3 HEADQUATERS & R	9/16/94	186.30
MCGINLEY	KEVIN	FIREFIGHTER	TRUCK 22	7/21/94	408.00
MCGINNIS	STEPHEN	FIREFIGHTER	ENGINE COMPANY 77	2/11/94	301.00
METROPULOS	NICHOLAS	POLICE OFFICER	UNKNOWN	11/30/94	730.85
MEYER	JOHN	FIREFIGHTER	TRUCK 60	1/29/94	22.00
MEYER	WILLIAM	LIEUTENANT	ENGINE COMPANY 77	6/10/94	21252.14
MICHALOWICZ	ANTHONY	FIREFIGHTER	TRUCK 14	11/14/94	522.12
MONROE	WILLIAM	CAPTAIN	TRUCK 42	8/13/94	88.63
MORA	MERCEDES	PARAMEDIC	AMBULANCE 3	6/15/94	507.25
MORAN	RAYMOND	FIREFIGHTER	UNKNOWN	7/08/94	27.00
MURPHY	THOMAS	FIREFIGHTER	BATTALION 16	4/29/91	9850.85
NEWMAN	JOHN	FIREFIGHTER	ENGINE COMPANY 19	4/07/94	212.00
NORMAN	JAMES	FIREFIGHTER	TRUCK 51	10/22/94	364.00
OBOIKOVITZ	LAWRENCE D	PARAMEDIC	TRUCK 50	11/10/94	527.00
OBRIEN	SUE	PARAMEDIC	EMS DISTRICT 3 HEADQUATERS & R	8/31/94	65.00
ODONNELL	JAMES	FIREFIGHTER	TRUCK 41	10/25/94	306.50
ODDEN	THOMAS	FIREFIGHTER	ENGINE COMPANY 34	11/21/94	279.50
PADILLA	SONIA	FIREFIGHTER	UNKNOWN	7/26/94	3981.00
PALOMO	ROSITA	PARAMEDIC	EMS DISTRICT 6 HEADQUATERS & R	8/21/94	4014.25
PARKER	JOHNNY	LIEUTENANT	ENGINE COMPANY 73	8/16/94	2556.00
PELAK	JOANNE	PARAMEDIC	EMS DISTRICT 3 HEADQUATERS & R	8/19/94	6346.00
PEOPLES	BENJAMIN	PARAMEDIC	EMS DISTRICT 4 HEADQUARTERS &	5/04/94	389.00
PETRASEK	EDWARD J	CAPTAIN	ENGINE COMPANY 47	6/02/86	15.00
PHALIN	PAUL	PARAMEDIC	AMBULANCE 42	4/04/94	28.09
POLINO	WALTER	FIREFIGHTER	TRUCK 51	6/18/94	30222.04
PORRAS	RAUL	PARAMEDIC	EMS DISTRICT 6 HEADQUATERS & R	11/17/94	205.80
POWER	DANIEL	FIREFIGHTER	SQUAD 4	11/28/94	173.25
PRENDERGAST JR	ALBERT	FIREFIGHTER	SQUAD 2	11/12/94	401.00
RIMGALE	DONALD	FIREFIGHTER	UNKNOWN	10/04/94	635.00
RODRIGUEZ	VICTOR	FIREFIGHTER	TRUCK 33	3/23/94	2154.00
ROSADO	RICHARD	FIREFIGHTER	SQUAD 1	10/06/94	606.00
RUMCHAKS	RICHARD	FIREFIGHTER	TRUCK 31	8/14/94	3104.00
RUST	JOHN R	FIREFIGHTER	ENGINE COMPANY 79	10/24/94	391.72
RYAN	JOHN	LIEUTENANT	TRUCK 16	12/16/89	72.00
RYAN	MICHAEL	CAPTAIN	BATTALION 8	10/31/93	1057.50
RYDING	PAUL	PARAMEDIC	AMBULANCE 13	10/25/94	442.77
SACHS	ROBERT	FIREFIGHTER	ENGINE COMPANY 57	9/18/94	130.00
SANCHEZ	JESSE	PARAMEDIC	AMBULANCE 23	10/20/94	213.00
SAVAGE	HERBERT	FIREFIGHTER	ENGINE COMPANY 73	5/08/94	4570.00
SCHUETER	ALLEN	CAPTAIN	ENGINE COMPANY 43	9/13/94	25692.29
SEBASTIAN	HARRY	FIREFIGHTER	TRUCK 35	5/23/94	7878.08
SEEBAUER	THOMAS	PARAMEDIC	AMBULANCE 26	4/05/93	100.00
SEXTON	PATRICK	FIREFIGHTER	ENGINE COMPANY 18	10/18/94	8558.62
SHANNON	THOMAS C	LIEUTENANT	ENGINE COMPANY 109	10/23/94	203.60
SHELTON	JEROME	LIEUTENANT	TRUCK 40	10/31/94	315.00

C I T Y O F C H I C A G O

CITY COUNCIL ORDERS

COUNCIL MEETING OF 3/09/95

REGULAR ORDERS

********** EMPLOYEE NAME **********		******** RANK ********	****** UNIT OF ASSIGNMENT ******	DATE INJURED	VOUCHER TOTAL
SKINNER	CARY	PARAMEDIC	EMS DISTRICT 2 HEADQUARTERS &	6/06/93	85.00
SLIAZAS	TIMOTHY	FIREFIGHTER	UNKNOWN	10/29/94	517.00
SOSO	RICHARD	PARAMEDIC	UNKNOWN	10/17/94	282.47
SOTO	MANUEL	FIREFIGHTER	SQUAD 1	10/31/94	355.50
SPICER	SAMUEL	FIREFIGHTER	TRUCK 15	10/18/94	158.50
STACK	PATRICK	ENGINEER	UNKNOWN	8/05/94	21.50
STEELE	TERENCE	FIREFIGHTER	ENGINE COMPANY 15	10/22/93	819.00
STEWART	JESSIE F	CAPTAIN	DISTRICT HEADQUARTERS 1	2/03/85	34072.42
STITZ	JOHN	FIREFIGHTER	BATTALION 10	6/17/94	78.00
STITZ	JOHN	FIREFIGHTER	BATTALION 10	10/12/94	904.70
STRAUSS	BRIAN	FIREFIGHTER	ENGINE COMPANY 76	11/14/94	813.05
STROUD	REGINALD	FIREFIGHTER	TRUCK 42	7/21/94	387.23
SUTTON	DAVID	PARAMEDIC	AMBULANCE 35	10/03/94	310.22
SUTTON	DAVID	PARAMEDIC	AMBULANCE 35	11/30/94	2054.00
TALLEY-THOMPSON	CHARLEE	PARAMEDIC	AMBULANCE 23	11/09/94	343.50
THELEN	GEORGE	ENGINEER	ENGINE COMPANY 47	8/23/94	7273.87
TITO	JOSEPH	FIREFIGHTER	ENGINE COMPANY 38	10/10/94	92.25
TOBAR	MICHAEL	FIREFIGHTER	SQUAD 4	11/25/94	1079.12
TRACY	DWAYNE	PARAMEDIC	UNKNOWN	11/08/93	95.00
TREZEK	WILLIAM	FIREFIGHTER	ENGINE COMPANY 116	11/18/94	380.50
URBANSKI	LEONARD	FIREFIGHTER	SQUAD 2	11/12/94	6702.55
VAIL	RICHARD	PARAMEDIC	EMS DISTRICT 3 HEADQUATERS & R	8/04/94	710.00
VALKENBURG	SUSAN	FIREFIGHTER	TRUCK 52	10/26/94	264.50
VARNER	DWIGHT	FIREFIGHTER	TRUCK 59	8/05/94	684.00
WAGNER	RICHARD	FIREFIGHTER	ENGINE COMPANY 60	2/13/94	978.30
WAIBEL	PATRICK	FIREFIGHTER	ENGINE COMPANY 23	9/09/90	60.00
WALZ	RANDALL	FIREFIGHTER	ENGINE COMPANY 117	5/08/94	31.00
WATANABE	RONALD	FIREFIGHTER	ENGINE COMPANY 71	10/23/94	139.72
WATERS	JOHN	LIEUTENANT	ENGINE COMPANY 123	5/21/93	220.00
WEEK	DAVID	PARAMEDIC	EMS DISTRICT 3 HEADQUATERS & R	5/11/94	2795.00
WHITE	RONALD	ENGINEER	DISTRICT RELIEF 6	10/04/94	528.20
WILLIAMS	DWAIN	FIREFIGHTER	ENGINE COMPANY 122	10/16/94	1001.60
WILLIAMS	EMILE W	FIREFIGHTER	TRUCK 24	10/08/94	410.00
WILSON	LASHAVAN	PARAMEDIC	AMBULANCE 5	11/17/94	347.50
WOODS	MARLON	FIREFIGHTER	ENGINE COMPANY 113	9/02/94	1030.65
WORKER	DARRELL	FIREFIGHTER	SQUAD 3	5/04/62	151.88
ZAPILER	BERNARD W	LIEUTENANT	TRUCK 14	6/09/94	1231.00
ZARCONE	ANTHONY	FIREFIGHTER	ENGINE COMPANY 89	11/01/94	180.19

C I T Y O F C H I C A G O

CITY COUNCIL ORDERS

COUNCIL MEETING OF 3/09/95

THIRD PARTY ORDERS

********** EMPLOYEE NAME **********		******** RANK ********	****** UNIT OF ASSIGNMENT ******	DATE INJURED	VOUCHER TOTAL
AHMED	MAURICE Y	POLICE OFFICER	SIXTH DISTRICT	8/24/94	1170.80
ANDERSON-HELU	BABETTE S	POLICE OFFICER	NINETEENTH DISTRICT	6/03/94	205.00
ANDERSON-HELU	BABETTE S	POLICE OFFICER	NINETEENTH DISTRICT	8/11/94	6259.45
ARCHER	ROBERT	POLICE OFFICER	SEVENTEENTH DISTRICT	1/25/93	47.00
ASKEW	BRUCE B	POLICE OFFICER	SEVENTH DISTRICT	10/21/94	1292.70
BABUSCH	JOHN N	POLICE OFFICER	FOURTH DISTRICT	6/08/94	714.00
BACOULIS	NICHOLAS	POLICE OFFICER	SIXTEENTH DISTRICT	1/25/92	504.00
BAEZ	RONALD N	POLICE OFFICER	FOURTH DISTRICT	9/05/94	806.00
BARILEAU	THOMAS J	POLICE OFFICER	SIXTEENTH DISTRICT	10/08/94	5739.89
BATKA	JAMES J	POLICE OFFICER	TWENTY-SECOND DISTRICT	8/13/94	3241.00
BERRY	WARREN F	POLICE OFFICER	YOUTH DIVISION ADMINISTRATION	7/07/94	590.40
BOLAND	ROY	POLICE OFFICER	TWENTY-FIFTH DISTRICT	9/23/94	358.00
BONADURER	RONALD	POLICE OFFICER	FIFTH DISTRICT	4/16/94	2118.00
BOND	WENDY M	POLICE OFFICER	FOURTH DISTRICT	10/15/94	3208.94
BOUDREAU	DANIEL R	POLICE OFFICER	PUBLIC TRANSPORTATION M.T.S.	1/03/94	279.00
BRADY	JAMES H	POLICE OFFICER	TWENTY-FIFTH DISTRICT	8/06/94	6361.95
BRAXTON	EVELYN M	POLICE OFFICER	THIRD DISTRICT	9/02/93	50.00
BRIGHT	DANON C	POLICE OFFICER	FIFTH DISTRICT	9/28/93	4655.70
BROGAN	PATRICK T	POLICE OFFICER	SEVENTEENTH DISTRICT	4/30/94	70.00
BROWN	MICHAEL H	POLICE OFFICER	EIGHTEENTH DISTRICT	7/03/94	63.00
BROWN	SHIRLEY	POLICE OFFICER	EIGHTEENTH DISTRICT	10/07/94	928.90
BUDZ	CHRISTINE	POLICE OFFICER	NINETEENTH DISTRICT	10/21/94	501.30
BURKE	BRIAN	POLICE OFFICER	TWENTY-SECOND DISTRICT	8/05/93	95.00
BURNS	JOHN J	POLICE OFFICER	EIGHTEENTH DISTRICT	8/10/94	100.00
CALLAWAY	GREGORY	POLICE OFFICER	PUBLIC HOUSING DIVISION-SOUTH	10/23/94	930.00
COLEMAN	DIANA	POLICE OFFICER	SIXTH DISTRICT	9/22/94	1723.30
CONCKUS	CHARLES J	POLICE OFFICER	EIGHTH DISTRICT	5/07/93	13135.75
COUGHLIN	NANCY	POLICE OFFICER	EIGHTEENTH DISTRICT	10/16/94	1680.00
CRAIG	ALLEN	POLICE OFFICER	THIRD DISTRICT	2/16/94	31.00
CRAIG	MATTHEW	POLICE OFFICER	TWENTIETH DISTRICT	8/27/94	355.50
CROWLEY	JAMES	POLICE OFFICER	SECOND DISTRICT	9/04/87	127.00
CUARESMA	GAVINO	POLICE OFFICER	TWENTY-FIFTH DISTRICT	10/29/94	869.42
CUMMINGS	STEPHEN J	POLICE OFFICER	NINTH DISTRICT	9/24/94	430.10
DACE	VERONICA	POLICE OFFICER	FIFTH DISTRICT	9/28/93	3707.86
DAVIS	CHRISTINE	POLICE OFFICER	TWENTY-FOURTH DISTRICT	10/18/94	547.82
DAVIS	HENRY JR	POLICE OFFICER	THIRD DISTRICT	7/25/94	996.00
DAVIS	KERRY	POLICE OFFICER	THIRD DISTRICT	10/02/94	661.00
DAVIS	WILLIAM H	POLICE OFFICER	SEVENTH DISTRICT	10/13/94	6371.08
DECOLA	SALVATORE A	POLICE OFFICER	SIXTEENTH DISTRICT	10/07/94	1228.87
DERAEDT	CRAIG A	POLICE OFFICER	TWENTY-FIFTH DISTRICT	6/12/94	43133.97
DOTSON	JUDY P	POLICE OFFICER	THIRTEENTH DISTRICT	10/08/93	359.00
DOWD	DONNA M	POLICE OFFICER	TWENTY-FIFTH DISTRICT	10/07/94	280.00
DOWLING	MARTIN W	POLICE OFFICER	EIGHTH DISTRICT	10/19/89	370.00
DREW	MICHAEL J	POLICE OFFICER	EIGHTEENTH DISTRICT	9/01/94	963.18
DUNN	DEBORAH A	POLICE OFFICER	FIFTH DISTRICT	9/28/93	640.00
DWYER	ROBERT E	POLICE OFFICER	DETECTIVE DIV AREA 2 VIOLENT C	2/07/88	80.00
EARNEST	CARSON	POLICE OFFICER	EIGHTH DISTRICT	6/19/94	19209.98
ECHAVARRIA	VICTOR	POLICE OFFICER	NINTH DISTRICT	9/24/94	412.70
ELKINS	ROBERT W	POLICE OFFICER	TWENTY-FIFTH DISTRICT	10/22/94	211.50

CITY OF CHICAGO

CITY COUNCIL ORDERS

COUNCIL MEETING OF 3/09/95

THIRD PARTY ORDERS

********** EMPLOYEE NAME **********		******** RANK ********	****** UNIT OF ASSIGNMENT ******	DATE INJURED	VOUCHER TOTAL
ESCOBAR	BENJAMIN S	POLICE OFFICER	SEVENTEENTH DISTRICT	8/03/94	29885.03
ESTRADA	LUIS	POLICE OFFICER	PUBLIC HOUSING DIVISION-SOUTH	10/23/94	2647.30
FELKER-HAMMERSCHMIDT	CAMILLE	POLICE OFFICER	PUBLIC TRANSPORTATION M.T.S.	7/26/94	483.50
FLEMING	JOHN P	POLICE OFFICER	SIXTEENTH DISTRICT	4/04/94	47.00
FLORES	MOISES	POLICE OFFICER	VICE CONTROL SECTION	8/03/94	1070.00
FOLEY	JOHN M	POLICE OFFICER	SEVENTEENTH DISTRICT	1/10/93	1056.00
FORBES	JOAN	POLICE OFFICER	SEVENTH DISTRICT	8/19/94	110.00
GALLEGOS	MARCO L	POLICE OFFICER	ELEVENTH DISTRICT	9/09/94	135.00
GALLOWAY	ALLEN	POLICE OFFICER	TENTH DISTRICT	8/21/94	560.00
GARRIDO	JOHN	POLICE OFFICER	TWENTY-FIFTH DISTRICT	9/01/94	603.47
GASKI	GARY	POLICE OFFICER	NINETEENTH DISTRICT	10/13/90	1361.00
GERARD	WESLEY	POLICE OFFICER	SIXTH DISTRICT	1/29/94	1275.00
GERMAN	EARL D	POLICE OFFICER	FIFTH DISTRICT	3/10/89	200.00
GILL	PATRICIA	POLICE OFFICER	FOURTEENTH DISTRICT	3/12/94	250.00
GOFRON	JOHN	POLICE OFFICER	TWENTY-FIFTH DISTRICT	9/18/94	956.75
GOMEZ	ROSEANN	POLICE OFFICER	TWELFTH DISTRICT	7/02/94	3191.11
GONZALEZ	ROBERTO	POLICE OFFICER	TENTH DISTRICT	10/16/94	1679.00
GUTHRIE	ROBERT E	POLICE OFFICER	UNKNOWN	8/26/94	450.00
HADDAD	SONIA	POLICE OFFICER	TWENTY-SECOND DISTRICT	8/13/94	3472.02
HAGGARD	JAMES P	POLICE OFFICER	EIGHTEENTH DISTRICT	2/25/94	1067.00
HALL	JEANETTE M	POLICE OFFICER	FIRST DISTRICT	8/06/94	1877.50
HANLEY	HAROLD J	POLICE OFFICER	FOURTH DISTRICT	9/22/94	360.49
HARDY	WILLIAM H	POLICE OFFICER	NINTH DISTRICT	9/22/94	240.00
HARTFORD	MAUREEN	POLICE OFFICER	TWENTY-THIRD DISTRICT	3/25/94	255.00
HERNANDEZ-FABON	ELBA	POLICE OFFICER	ELEVENTH DISTRICT	7/17/94	165.00
HINN-CZYSCON	HEIDI	POLICE OFFICER	SIXTEENTH DISTRICT	6/05/94	120.00
HINES	VANETTA	POLICE OFFICER	FOURTEENTH DISTRICT	9/30/94	1451.40
HOPKINS	WILL E	POLICE OFFICER	SIXTH DISTRICT	8/10/94	982.00
JAKS	BARBARA	POLICE OFFICER	TWENTY-FOURTH DISTRICT	1/26/94	47.00
JOHNSON	ERIC J	POLICE OFFICER	TWENTY-FIRST DISTRICT	8/17/94	2828.95
JOHNSON	LESTER	POLICE OFFICER	FOURTEENTH DISTRICT	9/26/94	273.60
KARADJIAS	SOLOMIS	POLICE OFFICER	TWENTY-FIFTH DISTRICT	9/23/94	1563.00
KEATING	JAMES T	POLICE OFFICER	BOMB AND ARSON SECTION	9/09/94	1762.50
KENNEALY	JAMES T	POLICE OFFICER	DETAIL UNIT	7/12/94	1874.95
KIEDUK	GARY M	POLICE OFFICER	EIGHTEENTH DISTRICT	6/03/94	30729.30
KOSTRZEWA	KENNETH	POLICE OFFICER	FIFTEENTH DISTRICT	1/05/82	8033.40
KOTARAC	JOHN M	POLICE OFFICER	NINTH DISTRICT	9/22/94	76.00
KUSINSKI	TIMOTHY	POLICE OFFICER	TWENTY-FIFTH DISTRICT	9/02/94	514.57
LATKOWSKI	EILEEN	POLICE OFFICER	NINTH DISTRICT	4/30/94	1390.00
LEWIS	NARVELL	POLICE OFFICER	SIXTH DISTRICT	7/13/82	1738.00
LITTLE	WILLIAM J	POLICE OFFICER	EIGHTEENTH DISTRICT	8/03/94	6469.17
LYNCH	WILLIAM J	POLICE OFFICER	TWENTY-FIFTH DISTRICT	8/13/94	434.00
MALDONADO	STEVEN	POLICE OFFICER	[illegible] DISTRICT	9/03/94	1615.70
MARSZALEC	JOSEPH D	POLICE OFFICER	RECRUIT TRAINING	9/24/94	501.40
MAZZOCCOLI	MICHAEL	POLICE OFFICER	TWENTY-FIFTH DISTRICT	9/15/94	501.65
MCCARTHY	MARGUERITE M	POLICE OFFICER	TWENTY THIRD DISTRICT	11/10/92	66.00
MCCORKLE	CHARLES A	POLICE OFFICER	EIGHTEENTH DISTRICT	2/04/93	4321.10
MCCOY	RONALD M	POLICE OFFICER	SECOND DISTRICT	9/28/94	1233.00
MCFADDEN	ROBERT	POLICE OFFICER	SEVENTEENTH DISTRICT	4/24/94	55.00

C I T Y O F C H I C A G O

CITY COUNCIL ORDERS

COUNCIL MEETING OF 3/09/95

THIRD PARTY ORDERS

********** EMPLOYEE NAME **********		******** RANK ********	***** UNIT OF ASSIGNMENT ******	DATE INJURED	VOUCHER TOTAL
MCNICHOLAS	JOHN J	POLICE OFFICER	TWENTY-FIFTH DISTRICT	7/28/94	10537.45
MCNULTY	MICHAEL J	POLICE OFFICER	DETECTIVE DIV AREA 4 ADMINISTR	8/27/94	867.00
MEDINA	CARLOS	POLICE OFFICER	FIFTH DISTRICT	6/28/94	1051.77
MERRIWEATHER	SHEILA A	POLICE OFFICER	FOURTH DISTRICT	8/04/82	850.00
MESECK	JACK	POLICE OFFICER	SEVENTH DISTRICT	9/14/94	825.00
MIKRUT	JOHN	POLICE OFFICER	NINTH DISTRICT	8/14/94	646.00
MILLER	KIMBERLY	POLICE OFFICER	TENTH DISTRICT	6/08/93	2306.00
MILLER	STEVEN	POLICE OFFICER	TWENTY-FIFTH DISTRICT	9/18/94	930.37
MORRIS	CHARLES	POLICE OFFICER	TWENTY-FIFTH DISTRICT	9/04/94	922.67
NIELSON	AMY	POLICE OFFICER	SEVENTH DISTRICT	9/26/94	83.70
NORWAY	RONALD R.	POLICE OFFICER	ELEVENTH DISTRICT	9/14/94	90.00
OGRADY	THOMAS F	POLICE OFFICER	DETECTIVE DIV AREA 4 ADMINISTR	8/30/94	172.00
OLSON	DAVID	POLICE OFFICER	TWENTY-FOURTH DISTRICT	9/07/94	2214.25
OLSON	ROBERT R	POLICE OFFICER	TWENTY-FIRST DISTRICT	8/17/94	2659.90
PATTON	TANYA L	POLICE OFFICER	FIRST DISTRICT	4/07/93	120.00
PEOPLES-MILLER	TANYA	POLICE OFFICER	THIRD DISTRICT	3/14/93	176.00
PESTKA	LEROY	POLICE OFFICER	DETECTIVE DIV AREA 5 ADMINISTR	1/19/94	397.00
POCIASK	ANTHONY G	POLICE OFFICER	SIXTEENTH DISTRICT	5/07/94	1877.70
POLIDORO	PAULA M	POLICE OFFICER	TENTH DISTRICT	9/29/94	119.70
POSILOVICH	CLAUDE	POLICE OFFICER	EIGHTEENTH DISTRICT	9/21/94	3331.46
RAMIREZ	HOMERO	POLICE OFFICER	ELEVENTH DISTRICT	9/14/94	229.95
RENAULT-WOERNER	JANINE	POLICE OFFICER	TWELFTH DISTRICT	6/29/94	175.00
RICHARDSON	ANTHONY	POLICE OFFICER	ELEVENTH DISTRICT	11/16/93	350.00
RIDGNER	STEVEN B	POLICE OFFICER	SIXTH DISTRICT	3/22/94	999.00
RIVERA	JOAQUIN	POLICE OFFICER	TWENTY-FIFTH DISTRICT	9/10/94	425.57
RIVERA	JOSE	POLICE OFFICER	FOURTEENTH DISTRICT	8/13/94	879.20
ROCHOWICZ	KEVIN	POLICE OFFICER	NINTH DISTRICT	8/11/94	832.80
ROCK	MICHAEL G	POLICE OFFICER	FIRST DISTRICT	7/23/93	115.00
ROSZAK	ROSE	POLICE OFFICER	TWELFTH DISTRICT	8/31/94	1354.00
ROTHGEB	HARLAN E	POLICE OFFICER	AUTO THEFT SECTION	8/30/94	749.40
SAILER	THOMAS E	POLICE OFFICER	ENFORCEMENT SECTION	8/08/94	5605.99
SALUSTRO	SHARON E	POLICE OFFICER	NINETEENTH DISTRICT	8/11/94	8389.35
SCOTT	HESTER L	POLICE OFFICER	THIRD DISTRICT	3/01/94	77.00
SHADER-JOHNSON	ROSEMARY	POLICE OFFICER	EIGHTH DISTRICT	2/01/94	222.50
SHUMAN	BERNARD	POLICE OFFICER	MAJOR ACCIDENT INVESTIGATION S	8/27/94	799.50
SIMMONS	RONALD	POLICE OFFICER	FOURTH DISTRICT	7/02/93	128.00
SLUPSKI	ROBERT	POLICE OFFICER	PARKING ENFORCEMENT UNIT	6/16/94	2440.00
SZELAG	DIANNE L	POLICE OFFICER	NINETEENTH DISTRICT	8/24/94	11355.94
TALLEY	JACQUELINE	POLICE OFFICER	THIRD DISTRICT	12/30/92	90.00
TAMBERLIN	DIANE	POLICE OFFICER	PARKING ENFORCEMENT UNIT	9/29/94	310.40
TAYLOR	THOMAS C	POLICE OFFICER	TENTH DISTRICT	12/31/83	75.00
THOMAS	CURTIS	POLICE OFFICER	SIXTH DISTRICT	9/22/94	723.00
THOMPSON	MARK	POLICE OFFICER	SEVENTH DISTRICT	7/04/94	438.90
TIEDJE	EDWARD C	POLICE OFFICER	SEVENTEENTH DISTRICT	2/01/94	196.00
TROCHE	RANDY D	POLICE OFFICER	FOURTEENTH DISTRICT	9/09/90	7434.60
TULLY	MARTIN	POLICE OFFICER	SIXTH DISTRICT	8/05/94	713.50
VLAHOVICH	FRED A	POLICE OFFICER	FOURTH DISTRICT	8/15/94	495.50
VOLLAND	JAMES	POLICE OFFICER	SEVENTH DISTRICT	6/21/93	75.00
WAGNER	BURT	POLICE OFFICER	SIXTEENTH DISTRICT	9/05/94	1047.00

C I T Y O F C H I C A G O

CITY COUNCIL ORDERS

COUNCIL MEETING OF 3/09/95

THIRD PARTY ORDERS

********** EMPLOYEE NAME **********		******* RANK *******	***** UNIT OF ASSIGNMENT *****	DATE INJURED	VOUCHER TOTAL
WALKER	DANTE S	POLICE OFFICER	SECOND DISTRICT	9/28/94	826.00
WENSKUS	ANTON J	POLICE OFFICER	EIGHTEENTH DISTRICT	8/08/94	3648.00
BUCHANAN	GEORGE	PARAMEDIC	AMBULANCE 7	10/08/94	187.20
BURKE	MEGHAN	PARAMEDIC	EMS DISTRICT 2 HEADQUARTERS &	10/08/94	431.32
DWYER	JOHN	FIREFIGHTER	TRUCK 33	9/09/92	22127.13
EARL	PHYLLIS	FIREFIGHTER	TRUCK 10	7/14/88	139.00
ERTL	ROBERT	PARAMEDIC	AMBULANCE 12	10/03/94	72.50
EVANS	HOLMAN	PARAMEDIC	AMBULANCE 37	8/28/94	357.20
GILBRIDE-HETMAN	BARBARA	PARAMEDIC	AMBULANCE 10	10/03/94	2941.55
KUKNYO	JAMES	FIREFIGHTER	ENGINE COMPANY 45	1/31/89	184.70
MAHONEY	FREDDIE	FIREFIGHTER	ENGINE COMPANY 5	7/15/94	1399.50
MARTINEZ	RICHARD	FIREFIGHTER	ENGINE COMPANY 23	10/07/94	128.50
MCAULIFFE	DANIEL	ENGINEER	DISTRICT RELIEF 1	7/15/94	63.25
NOWAK	HERBERT	PARAMEDIC	UNKNOWN	10/31/94	6645.50
ROSA	JOHN	PARAMEDIC	AMBULANCE 47	11/11/94	644.85
SIMMONS	MARK	FIREFIGHTER	ENGINE COMPANY 16	10/18/94	444.70
SKINNER	CARY	PARAMEDIC	EMS DISTRICT 2 HEADQUARTERS &	11/01/94	408.15
STUECKLEN	JEFF	FIREFIGHTER	ENGINE COMPANY 30	11/24/94	341.00

(Continued from page 66050)

CHICAGO, March 9, 1995.

To the President and Members of the City Council:

Your Committee on Finance, having had under consideration an order authorizing the payment of various small claims against the City of Chicago and having had the same under advisement, begs leave to report and recommend that Your Honorable Body *Pass* the proposed order transmitted herewith.

This recommendation was concurred in by a viva voce vote of the members of the committee.

Respectfully submitted,

(Signed) EDWARD M. BURKE,
Chairman.

On motion of Alderman Burke, the said proposed order transmitted with the foregoing committee report was *Passed* by yeas and nays as follows:

Yeas -- Aldermen Mazola, Haithcock, Tillman, Preckwinkle, Bloom, Steele, Beavers, Dixon, Shaw, Buchanan, Huels, Fary, Olivo, Burke, Jones, Coleman, Streeter, Murphy, Troutman, Munoz, Laski, Miller, Medrano, Ocasio, Watson, E. Smith, Burrell, Suarez, Gabinski, Mell, Austin, Wojcik, Banks, Giles, Allen, Laurino, O'Connor, Doherty, Natarus, Bernardini, Levar, Shiller, M. Smith, Moore -- 44.

Nays -- None.

Alderman Natarus moved to reconsider the foregoing vote. The motion was lost.

The following is said order as passed:

Ordered, That the City Council is authorized and directed to pay the following named claimants the respective amounts set opposite their names, said amount to be paid in full and final settlement of each claim on the date

and location by type of claim, with said amount to be charged to the activity and account specified as follows:

Damage To Vehicle.

Department Of Police:
Account Number 100-99-2005-0934-0934.

Name And Address	Date And Location	Amount
Enterprise Leasing Inc. File DX 1502F46 25 West Chicago Avenue Attention: Linda Fay Oak Park, Illinois 60302	10/12/92 2751 West Foster Avenue	$500.00
Dorothy Jean Gardner 8110 South Paulina Street Chicago, Illinois 60620	5/25/94 8203 South Justine Street	663.00 50.00*
Soon Hae Huh 1102 Poplar Court Lake Zurich, Illinois 60047	12/22/93 4140 West Peterson Avenue	628.00
Henry Lee Jackson 5411 South Wood Street Chicago, Illinois 60609	9/10/92 6031 South Wentworth Avenue	300.00 100.00*
Ronald Rodriguez 4613 South Marshfield Avenue	6/15/94 5904 South Western Avenue	834.00

---

* To City of Chicago, Bureau of Parking

Damage To Vehicle.

Department Of Public Works/Construction Management:
Account Number 100-99-2005-0934-0934.

Name And Address	Date And Location	Amount
Arthur G. Waner 5143 South Lavergne Avenue Chicago, Illinois 60638	12/16/92 222 West Lower Wacker Drive	$1,444.00
Kenneth White 3712 East 25th Road Sheridan, Illinois 60551	6/24/93 2000 West 43rd Street	487.57

Damage To Vehicle.

Department Of Revenue/Bureau Of Parking Enforcement:
Account Number 100-99-2005-0934-0934.

Name And Address	Date And Location	Amount
Michael McManus and Bell Corporation of America P.O. Box 24538 Tampa, Florida 33623	9/29/92 510 North Peshtigo Court	$622.00 125.00*

---

* To City of Chicago, Bureau of Parking

Damage To Vehicle.

Department Of Sewers:
Account Number 314-99-2005-0934-0934.

Name And Address	Date And Location	Amount
Trina R. Davis 4901 West 185th Court Country Club Hills, Illinois 60478	11/27/92 351 West 115th Street	$200.00 500.00*

Damage To Property.

Department Of Streets And Sanitation/Bureau Of Streets:
Account Number 300-99-2005-0934-0934.

Name And Address	Date And Location	Amount
The Peoples Gas Light and Coke Co. Cl. 93-0-72 Suite 311 122 South Michigan Avenue Chicago, Illinois 60603	3/22/93 9026 South Buffalo Avenue	$402.00
The Peoples Gas Light and Coke Co. Cl. 93-0-77 Suite 311 122 South Michigan Avenue Chicago, Illinois 60603	11/11/92 1456 North Paulina Street	895.00

---

* To City of Chicago, Bureau of Parking

Damage To Vehicle.

Department Of Streets And Sanitation/Bureau Of Streets: Account Number 300-99-2005-0934-0934.

Name And Address	Date And Location	Amount
Ali Aleweidat 2209 North 75th Court Elmwood Park, Illinois 60635	4/4/93 711 West North Avenue	$ 9.31 50.00*
Beverly Bennett Apartment 1725 3950 North Lake Shore Drive Chicago, Illinois 60613	4/19/93 4010 North Marine Drive	665.00 205.00*
Leslie Benoit 1255 West 80th Street Chicago, Illinois 60620	4/12/93 West 60th and South Racine Avenue	175.00
Mark Wilds Burger 5352 Elgin Lane Chesterton, Indiana 46304	4/9/93 5600 South Lake Shore Drive	60.00 70.00*
Gregory Earl Butler 7266 South Constance Avenue Chicago, Illinois 60649	2/28/94 7100 South Bennett Avenue	600.00
Thomas C. Downes 7454 North Maplewood Avenue Chicago, Illinois 60645	2/25/93 West Pratt Avenue and North Western Avenue	85.00
Ray Cox 1022 West 110th Street Chicago, Illinois 60645	3/2/93 5805 West Jackson Boulevard	306.00

---

* To City of Chicago, Bureau of Parking

Name And Address	Date And Location	Amount
Dawn Creighton 3717 North Wayne Avenue Chicago, Illinois 60613	4/16/93 3443 West Addison Street	$ 50.00 50.00*
Erik S. Cuevas 4104 West Wellington Avenue Chicago, Illinois 60641	3/4/93 3239 West Belmont Avenue	891.00 50.00*
Anthony Delaurentis 3634 192nd Street Lansing, Illinois 60438	5/12/93 East 94th and South South Chicago Avenue	80.75
Tina Douglas Apartment 1 North 4513 North Dover Street Chicago, Illinois 60640	4/12/93 4500 North Dover Street	220.00
James Elijah 3722 North Wayne Avenue Chicago, Illinois 60613	4/27/93 7500 South Western Avenue	177.00
Benjamin Farley 1638 North Monitor Avenue Chicago, Illinois 60639	4/11/93 1553 North Austin Avenue	65.00
Vivian M. Freeman 1852 North Mulligan Avenue Chicago, Illinois 60639	1/3/93 402 North Kedzie Avenue	40.00 50.00*
Robert Glover 7759 South Chappel Avenue Chicago, Illinois 60649	1/11/93 East 39th and South Lake Shore Drive	72.00 35.00*
Joann Marie Goc 3346 North Opal Avenue Chicago, Illinois 60634	3/24/93 1935 Austin Avenue	75.00
Donna Goffron Apartment 512 320 Circle Avenue Forest Park, Illinois 60130	3/10/93 West Warren Boulevard and North Leavitt Street	55.00 40.00*

---

* To City of Chicago, Bureau of Parking

Name And Address	Date And Location	Amount
Wanda M. Graham 4304 West 21st Place Chicago, Illinois 60623	5/23/94 850 South Kostner Avenue	$ 25.11
Harold Hanley 11113 South Avenue G Chicago, Illinois 60617	5/4/93 East 83rd and South Exchange Avenue	190.00
Mark R. Harkowski 7312 West Breen Avenue Chicago, Illinois 60614	3/23/93 3443 West Addison Street	171.00
Jerilyn Hudek 205 South Lombard Oak Park, Illinois 60302	4/28/93 West Fullerton Avenue and North Wood Street	115.00
Karen A. Hunt 1437 West Oakdale Avenue Chicago, Illinois 60657	4/25/93 2501 North Damen Avenue	104.00
Theresa Jacobs Apartment 102 1062 East 73rd Street Chicago, Illinois 60619	4/2/93 7100 South Stony Island Avenue	66.00
Thomas Joseph 2653 West Howard Street Chicago, Illinois 60645	3/13/93 6200 North McCormick Road	131.00
Nancy E. Kennedy 4804 South Hamlin Avenue Chicago, Illinois 60632	2/13/93 4959 South Archer Avenue	100.00
Stephen Law 1561 Tara Belle Parkway Naperville, Illinois 60564	5/12/93 1200 West Broadway	172.00

---

* To City of Chicago, Bureau of Parking

Name And Address	Date And Location	Amount
John C. Lorscheider 895 Weston Hills Drive Waukesha, Wisconsin 53186	4/20/93 South Kostner Avenue and West 13th Street	$297.00
Rochelle Martin-Ellis 5519 West Van Buren Street Chicago, Illinois 60644	4/23/93 West Congress Parkway and South Kolmar Avenue	210.00 100.00*
Jean Missirlian 1932 Greenview Northbrook, Illinois 60062	4/24/93 3450 North Lincoln Avenue	264.00
David Americo Mordini 54 West North Avenue Lake Forest, Illinois 60045	3/22/93 7100 North Clark Street	117.00
David Penning 6220 West Warwick Avenue Chicago, Illinois 60634	4/19/93 West Addison Street and North Narragansett Avenue	105.00
Luis Pezzarossi 2620 West Balmoral Avenue Chicago, Illinois 60625	1/4/93 5628 North Lincoln Avenue	214.00
Elaine Richman 6082 North Whipple Street Chicago, Illinois 60659	2/2/93 North Albany Avenue and West Peterson Avenue	98.00
Christina Richter and State Farm Ins. Co. Cl. 13-3118-77MP 185 North Randall Road Batavia, Illinois 60510	4/16/93 6185 West Caldwell Avenue	765.00

---

* To City of Chicago, Bureau of Parking

Name And Address	Date And Location	Amount
Avalon Rogus 1739West Morse Des Plaines, Illinois 60018	3/30/92 4000 West Irving Park Road	$343.00
Robert Rosenbaum 1255 West Dickens Avenue Chicago, Illinois 60614	4/5/93 1500 West Foster Avenue	58.00
Barbara M. Ross 2432 West Jackson Boulevard Chicago, Illinois 60612	3/18/93 West Harrison Street and South Wells Street	200.00 150.00*
Philip Schraski 6317 West Huntington Street Chicago, Illinois 60646	5/25/93 West Rosedale Avenue and North Nagle Avenue	411.00
Edward W. Stahulak 3028 East 97th Street Chicago, Illinois 60617	4/12/93 9428 South Commercial Avenue	175.00
Sylvia Tantillo 2007 West Morse Avenue Chicago, Illinois 60645	4/3/93 7300 North Clark Street	22.00 50.00*
Theresa Trella 4233 North Francisco Avenue Chicago, Illinois 60618	3/31/93 West Belmont Avenue and North Lincoln Avenue	170.00
Bruno Wiecek 3540 North Narragansett Avenue Chicago, Illinois 60634	4/11/93 3949 North Octavia Avenue	55.00
Sara Williams 6640 South Greenwood Avenue Chicago, Illinois 60637	3/19/93 5240 South Wells Street	26.92 50.00*

---

* To City of Chicago, Bureau of Parking

Name And Address	Date And Location	Amount
Sandy Zaucedo 1232 West Huron Street Chicago, Illinois 60622	3/31/93 West Grand Avenue and North Long Avenue	$ 79.54 15.00*

Damage To Vehicle.

Department Of Fire:
Account Number 100-99-2005-0934-0934.

Name And Address	Date And Location	Amount
Branko Djordjevic and State Farm Insurance Co. Cl. 13-4635-575 7230 North Caldwell Avenue Niles, Illinois 60018	10/6/93 3101 North Central Avenue	$228.00 50.00*
Molly Ann Moore 716 East 88th Place Chicago, Illinois 60619	5/2/93 716 East 88th Place	747.00 90.00*
Ronald Scott P.O. Box 131 320 Circle Drive Forest Park, Illinois 60130	4/15/94 8018 South Ingleside Avenue	720.00 50.00*
James T. Smith and GEICO Insurance Co. Cl. 0060261760101035 4295 Ocmulgee East Boulevard Macon, Georgia 31296	12/4/93 330 West 100th Street	1,080.00 420.00*

* To City of Chicago, Bureau of Parking

Damage To Vehicle.

Department Of Streets And Sanitation/Bureau Of Electricity: Account Number 300-99-2005-0934-0934.

Name And Address	Date And Location	Amount
Grace Walton and Colonial Penn Insurance Co. Cl. C930018767-CO7 Villa Park, Illinois 60181	4/1/93 8218 South Ellis Avenue	$975.00

Damage To Property.

Department Of Streets And Sanitation/Bureau Of Equipment: Account Number 300-99-2005-0934-0934.

Name And Address	Date And Location	Amount
Fannie M. Cain 720 North Leclaire Avenue Chicago, Illinois 60644	11/16/92 720 North Leclaire Avenue	$450.00
Lucille Payne 7842 South Hoyne Avenue Chicago, Illinois 60620	2/2/93 7842 South Hoyne Avenue (alley)	622.00
The Peoples Gas Light and Coke Co. File 93-0-78 Suite 311 122 South Michigan Avenue Chicago, Illinois 60603	2/15/93 3701 North Kedvale Avenue	1,031.00

Damage To Vehicle.

Department Of Streets And Sanitation/Bureau Of Equipment: Account Number 300-99-2005-0934-0934.

Name And Address	Date And Location	Amount
Agency Rent-A-Car and Financial Recovery Corp. Suite 203 P.O. Box 39428 6001 Cochran Road Cleveland, Ohio 44139	11/14/92 During towing	$354.00
Andre Allen, Sr. 19001 South Keeler Avenue Country Club Hills, Illinois 60478	3/25/93 West Augusta Boulevard and North Kildare Avenue	290.00 250.00*
Daniel Alvarez, II Apartment 2 1417 West Addison Street Chicago, Illinois 60613	6/4/94 During relocation	348.35
Amy J. Austin Unit E 4301 Snipe Creek Lane Raleigh, North Carolina 27613	2/4/93 During relocation	500.00
Maria C. Billups P.O. Box 2952 Country Club Hills, Illinois 60478	3/25/93 9931 South Luella Avenue	1,316.00
Aaron Bruner 165 Brattle Street Cambridge, Massachusetts 02138	3/25/93 During towing	320.00

* To City of Chicago, Bureau of Parking

Name And Address	Date And Location	Amount
Henry Dwayne Bumpers 8637 South Aberdeen Street Chicago, Illinois 60620	3/2/93 During towing	$235.00 50.00*
Charles Catino 3200 South Princeton Avenue Chicago, Illinois 60616	4/27/91 During towing	113.00
Chelsie A. Charleston 15 Free Hill Road Tomkins Cove, New York 10986	2/13/93 During towing	460.00 200.00*
Piotr Chromik 3236 South Carpenter Street Chicago, Illinois 60608	1/2/93 5013 West Fletcher Street	1,000.00
Ivonne S. Griffin 15435 South University Dolton, Illinois 60419	4/29/93 During towing	110.00
Gregory Clark Apartment 407 600 7th Avenue Seattle, Washington 98104	1/28/93 During towing	447.00
Robert E. Downing 8801 Olcott Morton Grove, Illinois 60053	3/5/93 During towing	132.00
John Ebert 416 Beverly Wilmette, Illinois 60091	3/26/93 During towing	237.00 25.00*
David Scott Friedman 853 Happfield Drive Arlington Heights, Illinois 60004	3/11/93 During towing	229.40 50.00*
Geanto's Trucking Company 2244 Landmeier Elk Grove Village, Illinois 60007	4/13/93 During towing	336.00 20.00*

---

* To City of Chicago, Bureau of Parking

Name And Address	Date And Location	Amount
Nina R. Gordon 1330 North State Parkway Chicago, Illinois 60610	10/18/92 During towing	$627.00
Robert J. Herzog and Karen Retherford 3437 North Janssen Avenue Chicago, Illinois 60657	8/22/93 During towing	647.50 152.50*
Illinois Bell File 93-430 Room 2H 212 West Washington Street Chicago, Illinois 60606	2/19/93 1441 North Kildare Avenue (alley)	224.00
Jerome J. Israelov 8034 Kildare Avenue Skokie, Illinois 60076	1/14/93 During towing	260.00 20.00*
Linda Marie Jackson 4307 West Maypole Avenue Chicago, Illinois 60624	3/15/93 During towing	300.00 100.00*
Jennifer Lynne Kuipers 421 East 11th Lockport, Illinois 60441	5/10/93 During towing	410.00 50.00*
Lawrence Lazarus 2130 North Lincoln Park West Chicago, Illinois 60614	3/24/93 During towing	245.00
Hilberta K. Maloney 11519 Autobahn Drive East Palos Park, Illinois 60464	5/7/93 During towing	401.00 50.00*
Rigoberto Martinez 4420 South Whipple Street Chicago, Illinois 60632	2/11/93 During towing	650.00 50.00*

---

* To City of Chicago, Bureau of Parking

Name And Address	Date And Location	Amount
Emma McCaster 7202 South Maplewood Avenue Chicago, Illinois 60629	3/16/93 West Randolph Street and North Ogden Avenue	$640.00
Gregory McCollough and Amica Mutual Insurance Co. Suite 200 2443 Warrenville Road Lisle, Illinois 60532	1/8/93 During towing	150.00 40.00*
Ronald Mondlock 735 Forest Road Glenview, Illinois 60025	12/16/92 During towing	238.00
Anne Therese Neumann Apartment 3 1216 West Barry Avenue Chicago, Illinois 60657	10/9/92 During towing	400.00
Richard O'Fallon Unit A 2740 Weeping Willow Road Drive Lisle, Illinois 60532	2/24/93 During towing	82.50 30.00*
George O'Neal Apartment 3E 7005 North Ridge Boulevard Chicago, Illinois 60645	3/24/93 During towing	428.00 30.00*
Cynthia Pagurski Unit F 1775 West Altgeld Street Chicago, Illinois 60614	4/3/93 During towing	350.00
Youngil Park 3702 Salem Walk S. Building Northbrook, Illinois 60062	3/26/93 During towing	180.00

---

* To City of Chicago, Bureau of Parking

Name And Address	Date And Location	Amount
Nilesh Patel 1323 West 31st Place 1st Floor Chicago, Illinois 60608	3/13/93 During towing	$1,024.00 60.00*
Steve H. Poindexter 736 East 101st Street Chicago, Illinois 60628	5/19/93 During towing	191.00
Manuel R. Ribbeck Unit 4010 1660 North LaSalle Street Chicago, Illinois 60614	1/1/93 During towing	600.00
Rolf's Patisserie, Inc. 2634 North Laramie Avenue Chicago, Illinois 60639	3/15/93 During towing	559.00 25.00*
Avi Ron 9545 Harding Evanston, Illinois 60203	5/13/93 During towing	423.00 45.00*
Rose Records/Stirling Ventures 2771 West Washington Boulevard Bellwood, Illinois 60104	3/12/93 I-290 eastbound	225.00 25.00*
Jon Rusco Apartment A 1218 Sheridan Street Danville, Illinois 61832	4/4/93 During towing	153.62
Alma Salas 3720 North Sunset Lane Franklin Park, Illinois 60131	3/31/93 During towing	150.00 250.00*
Arthur E. Sartori 14856 Ron Court Lockport, Illinois 60441	5/12/93 During towing	303.00 40.00*

* To City of Chicago, Bureau of Parking

Name And Address	Date And Location	Amount
Mel Sumlin P. O. Box 116 Chicago, Illinois 60690	3/17/93 During relocation	$900.00
David Swanlund 4440 North St. Louis Avenue Chicago, Illinois 60625	3/18/93 During towing	263.00
Felicia Ann Williams 139 South Warren Peoria, Illinois 61605	3/6/93 During towing	313.00
Gud Hai Zhad 468 West 28th Street Chicago, Illinois 60616	4/20/93 During towing	1,115.00 85.00*

Damage To Property.

Department Of Streets And Sanitation/Bureau Of Forestry: Account Number 300-99-2005-0934-0934.

Name And Address	Date And Location	Amount
Curtis Demons, Sr. 1819 North Bissell Street Chicago, Illinois 60614	4/2/93 1819 North Bissell Street	$800.00

---

* To City of Chicago, Bureau of Parking

Damage To Vehicle.

Department Of Streets And Sanitation/Bureau Of Forestry: Account Number 300-99-2005-0934-0934.

Name And Address	Date And Location	Amount
Annette M. Antkiewicz 4948 South Keeler Avenue Chicago, Illinois 60632	4/21/93 5200 South Keeler Avenue	$1,500.00

Damage To Property.

Department Of Streets And Sanitation/Bureau Of Sanitation: Account Number 300-99-2005-0934-0934.

Name And Address	Date And Location	Amount
Philip Giardina 3216 North Page Avenue Chicago, Illinois 60634	3/1/94 3216 North Page Avenue	$190.00
Raymond J. Proskey 5213 South Neva Avenue Chicago, Illinois 60638	2/22/93 6515 West Archer Avenue	250.00
Joe Pulizzano 6546 North Natoma Avenue Chicago, Illinois 60631	2/1/94 6546 North Natoma Avenue	600.00
The Peoples Gas Light & Coke Co. File No. 93-0-70 Chicago, Illinois 60603	3/3/93 3078 South Lock Street	408.00

Damage To Vehicle.

Department Of Streets And Sanitation/Bureau Of Sanitation: Account Number 300-99-2005-0934-0934.

Name And Address	Date And Location	Amount
Betty Ann Hardrick Apartment 3 1441 South Christiana Avenue Chicago, Illinois 60623	12/10/92 5900 South Kedzie Avenue	$ 63.00 45.00*
Charlotte Jarrett 3847 West Polk Street Chicago, Illinois 60624	1/26/92 East 31st Street and South Lake Shore Drive ramp	65.00 50.00*
Paul Sabin 6732 North St. Louis Lincolnwood, Illinois 60645	12/22/92 3330 South Damen Avenue	37.00 25.00*

Damage To Vehicle.

Department Of Streets And Sanitation/Bureau Of Street Traffic: Account Number 300-99-2005-0934-0934.

Name And Address	Date And Location	Amount
Gayland L. Howard Apartment 609N 4550 North Claredon Avenue Chicago, Illinois 60640	3/2/93 City of Chicago Auto Pound -- Central Division	$212.00 380.00*

---

* To City of Chicago, Bureau of Parking

; and

Be It Further Ordered, That the Commissioner of Water is authorized to decrease the amount due by the amount set opposite the name of the claimant on account of underground leaks:

Name And Address	Location	Amount
Roberto Medina 2823 North Albany Avenue Chicago, Illinois 60618	6/22/92 to 3/2/93 2823 North Albany Avenue	$400.00
Jennie Mendoza 658 West Webster Avenue Chicago, Illinois 60614	3/18/92 to 3/18/93 658 West Webster Avenue	400.00
Maria Brito 2626 North Monticello Avenue Chicago, Illinois 60647	3/13/92 to 5/12/93 2626 North Monticello Avenue	400.00
Jon and Ginny Goldsmith 4520 North Dover Street Chicago, Illinois 60640	7/1/93 to 8/30/93 4520 North Dover Street	400.00
Alfred Jackson 7420 South Euclid Avenue Chicago, Illinois 60649	9/21/93 to 11/17/93 7824 South Halsted Street	400.00
Lakeside Real Estate Michael Wallk 1447 West Arthur Avenue Chicago, Illinois 60626	5/21/93 to 3/30/94 1447 -- 1457 West Arthur Avenue	400.00
Lorenzo Galvez 1703 North Kedvale Avenue Chicago, Illinois 60639	10/12/93 to 6/16/94 1703 North Kedvale Avenue	400.00
Lucy Grandberry 2935 West Lyndale Street Chicago, Illinois 60647	12/22/92 to 3/9/93 2935 West Lyndale Street	400.00
Howell Reneau P.O. Box 51077 Chicago, Illinois 60651	4/23/93 to 8/19/93 1220 South Avers Avenue	400.00

Name And Address	Location	Amount
Horace Murff 3217 West Fulton Street Chicago, Illinois 60624	1/11/94 to 3/17/94 3217 West Fulton Street	$400.00
Otis and Karen Caldwell 4200 West Augusta Boulevard Chicago, Illinois 60651	1/26/94 to 3/22/94 4200 West Augusta Boulevard	400.00
Daniel Castaneda 8435 South Buffalo Avenue Chicago, Illinois 60617	12/20/93 to 4/28/94 8435 South Buffalo Avenue	335.00
Angela Gonzalez 3039 East 97th Street Chicago, Illinois 60617	10/3/91 3039 East 97th Street	400.00
Loonie Norman 6647 South Halsted Street Chicago, Illinois 60621	6/18/90 to 8/16/93 6645 South Halsted Street	400.00
Edward Przybyslawski 6426 North Nashville Avenue Chicago, Illinois 60631	9/8/94 to 11/4/94 6426 North Nashville Avenue	400.00

; and

Be It Further Ordered, That the Commissioner of Water is authorized to refund the amount due by the amount set opposite the name of the claimant, on account of underground leaks and to charge same to Account No. 200-87-2015-0952-0952:

Name And Address	Location	Amount
Marcus Rowel 4454 West Adams Street Chicago, Illinois 60624	10/28/91 to 3/9/92 4453 West Adams Street	$400.00
Lindbergh Norris 6700 South Crandon Avenue Chicago, Illinois 60649	12/20/93 to 4/14/94 2309 East 71st Street	400.00

Name And Address	Location	Amount
Cecilia Calderon 8318 South Burley Avenue Chicago, Illinois 60617	10/8/93 to 12/10/92 8318 South Burley Avenue	$200.00
John Isoda 5006 North Western Avenue Chicago, Illinois 60625	11/27/92 to 2/4/93 5006 North Western Avenue	400.00
James Doss P.O. Box 49205 Chicago, Illinois 60649	6/19/92 to 5/3/93 501 -- 511 East 71st Street	400.00
Mark Odegard 3513 North Marshfield Avenue Chicago, Illinois 60657	7/23/93 to 9/23/93 3513 North Marshfield Avenue	321.00
Zofia Pazdro 5245 South Kildare Avenue Chicago, Illinois 60632	6/1/93 to 7/27/93 5245 South Kildare Avenue	400.00
Thomas Dantzler 6808 South East End Avenue Chicago, Illinois 60649	9/3/93 to 11/3/93 6808 South East End Avenue	400.00
Martha Poe 3418 West Chicago Avenue Chicago, Illinois 60651	9/25/91 to 10/12/93 3418 West Chicago Avenue	400.00
William H. Prewitt 3437 South Wallace Street Chicago, Illinois 60616	2/17/94 to 4/14/94 1362 West Fuller Street	400.00
Ted Prochot 12313 South 74th Avenue Palos Heights, Illinois 60463	1/18/94 to 3/9/94 6200 South Kolin Avenue	400.00
Leonard Hilary 3141 South Prairie Avenue Chicago, Illinois 60616	4/23/90 to 2/21/90 3141 South Prairie Avenue	400.00

AUTHORIZATION FOR PAYMENT OF SUNDRY CLAIMS FOR CONDOMINIUM REFUSE REBATES.

The Committee on Finance submitted the following report:

CHICAGO, March 9, 1995.

To the President and Members of the City Council:

Your Committee on Finance, having had under consideration an order authorizing the payment of various condominium refuse rebate claims against the City, having had the same under advisement, begs leave to report and recommend that Your Honorable Body *Pass* the proposed order transmitted herewith.

This recommendation was concurred in by a viva voce vote of the members of the committee.

Respectfully submitted,

(Signed) EDWARD M. BURKE,
Chairman.

On motion of Alderman Burke, the said proposed order transmitted with the foregoing committee report was *Passed* by yeas and nays as follows:

Yeas -- Aldermen Mazola, Haithcock, Tillman, Preckwinkle, Bloom, Steele, Beavers, Dixon, Shaw, Buchanan, Huels, Fary, Olivo, Burke, Jones, Coleman, Streeter, Murphy, Troutman, Munoz, Laski, Miller, Medrano, Ocasio, Watson, E. Smith, Burrell, Suarez, Gabinski, Mell, Austin, Wojcik, Banks, Giles, Allen, Laurino, O'Connor, Doherty, Natarus, Bernardini, Levar, Shiller, M. Smith, Moore -- 44.

Nays -- None.

Alderman Natarus moved to reconsider the foregoing vote. The motion was lost.

The following is said order as passed:

Ordered, That the City Comptroller is authorized and directed to pay the following named claimants the respective amounts set opposite their names, said amount to be paid in full as follows, and charged to Account No. 100-99-2005-0939-0939:

[List of claimants printed on pages 66096 through 66097 of this Journal.]

AUTHORIZATION FOR PAYMENT OF SENIOR CITIZEN SEWER REBATE CLAIMS.

The Committee on Finance submitted the following report:

CHICAGO, March 9, 1995.

To the President and Members of the City Council:

Your Committee on Finance, having had under consideration an order authorizing the payment of senior citizen rebate sewer claims, having had the same under advisement, begs leave to report and recommend that Your Honorable Body *Pass* the proposed order transmitted herewith.

This recommendation was concurred in by a viva voce vote of the members of the committee.

Respectfully submitted,

(Signed) EDWARD M. BURKE,
Chairman.

(Continued on page 66098)

CITY OF CHICAGO
COMMITTEE ON CLAIMS AND LIABILITY
REFUSE REBATE COUNCIL ORDERS--PASSED

MEETING DATE 3/09/95

CONDOMINIUM/ COOPERATIVE NAME	NO. OF ELGIBLE UNITS	TYPE	AMOUNT OF REBATE	******* SPONSOR ******************	
AINSLIE TERRACE CONDOMINIUM	13	ANNUAL 93	975.00	EUGENE C. SCHULTER	47
ASTOR TERRACE CONDOMINIUM	52	SEMI-ANNUAL 93	1,950.00	BURTON F. NATARUS	42
AUSTIN MANOR CONDO ASSOC.	16	ANNUAL 93	1,200.00	PATRICK J. LEVAR	45
BARCLAY CONDOMINIUM	83	SEMI-ANNUAL 93	1,887.60	TONI . PRECKWINKLE	04
BYRON COURTS CONDOMINIUMS	18	ANNUAL 93	1,350.00	PATRICK J. LEVAR	45
CLAREMONT COURT CONDO ASSOC	7	ANNUAL 93	525.00	BERNARD L. STONE	50
COPPERFIELD CONDO., ASSN.	16	SEMI-ANNUAL 93	600.00	CHARLES BERNARDINI	43
COURTYARD CONDOMINIUM ASSOC.	18	SEMI-ANNUAL 93	540.00	FRANK OLIVO	13
DRUMMOND SQUARE CONDO. ASSN.	24	ANNUAL 93	1,536.00	CHARLES BERNARDINI	43
ESTES/WASHTENAW CONDOMINIUM	12	ANNUAL 93	765.00	BERNARD L. STONE	50
FARWELL GREEN CONDOMINIUM	12	ANNUAL 93	900.00	JOE MOORE	49
FARWELL TERRACE CONDOMINIUM	12	ANNUAL 93	900.00	JOE MOORE	49
FAULKNER HOUSE CONDOMINIUM	224	SEMI-ANNUAL 93	2,663.02	BURTON F. NATARUS	42
FOSTER CONDO ASSOCIATION	30	ANNUAL 93	2,250.00	BRIAN G. DOHERTY	41
FOSTER CONDOMINIUM ASSOCIATION	6	ANNUAL 93	450.00	PATRICK J O'CONNOR	40
FOSTER WESTERN CONDO. ASSN.	6	ANNUAL 93	450.00	PATRICK J O'CONNOR	40
GLEN-ALBION CONDO ASSN.	12	ANNUAL 93	900.00	PATRICK J O'CONNOR	40
GLENWOOD CONDO AND HEALTH CLUB	27	ANNUAL 93	2,025.00	JOE MOORE	49
GREENLEAF BEACH CONDO. CORP.	26	ANNUAL 93	1,950.00	JOE MOORE	49
GREENLEAF CONDO ASSC.	39	ANNUAL 93	2,424.00	JOE MOORE	49
GREENLEAF COURT CONDO ASSOC.	18	ANNUAL 93	1,350.00	JOE MOORE	49
HAMPDEN TOWER CONDO ASSOC.	135	SEMI-ANNUAL 93	3,672.00	CHARLES BERNARDINI	43
HEMINGWAY HOUSE CONDO. ASSN	280	SEMI-ANNUAL 93	6,113.46	CHARLES BERNARDINI	43
HERMITAGE PLAZA HOMES ASSOC.	12	ANNUAL 93	900.00	PATRICK J O'CONNOR	40
HIGGINS COURT CONDO'S	14	ANNUAL 93	1,050.00	PATRICK J. LEVAR	45
HIGGINS MANOR CONDOS ASSOC.	6	ANNUAL 93	450.00	PATRICK J. LEVAR	45
HOLLYWOOD-RIDGEVIEW CONDO.	6	ANNUAL 93	450.00	MARY ANN SMITH	48
HOWE COURT CONDOMINIUM ASSN.	17	SEMI-ANNUAL 93	637.50	CHARLES BERNARDINI	43
JEFFERSON COURTE CONDO. ASSN.	44	ANNUAL 93	1,616.44	PATRICK J. LEVAR	45
JONQUIL LANE TOWNHOME ASSN.	10	ANNUAL 93	750.00	CHARLES BERNARDINI	43
KATHLEEN CONDOMINIUM	9	ANNUAL 93	675.00	BRIAN G. DOHERTY	41
KEYSTONE GARDENS CONDOMINIUM	24	ANNUAL 93	1,800.00	CAROLE BIALCZAK	30
LINCOLN PARK TOWER CONDO	348	SEMI-ANNUAL 93	6,800.00	CHARLES BERNARDINI	43
LOWELL HOUSE CONDO ASSOC.	252	SEMI-ANNUAL 93	4,387.54	BURTON F. NATARUS	42
LUNT LANE CONDOMINIUM ASSN.	9	ANNUAL 93	675.00	JOE MOORE	49
MARBELLA CONDO ASSOCIATION	6	ANNUAL 93	450.00	JOE MOORE	49
MERRIMAC SQUARE CONDO. ASSN. 1	50	ANNUAL 93	2,757.45	THOMAS ALLEN	38
MONTROSE MANOR CONDO. ASSN.	26	ANNUAL 93	1,692.00	THOMAS ALLEN	38
NEWBERRY PLAZA CONDO. ASSOC.	624	SEMI-ANNUAL 93	15,965.00	BURTON F. NATARUS	42
NOBLE SQUARE COOPERATIVE	481	ANNUAL 93	18,415.00	TERRY M. GABINSKI	32
NORTHWEST POINT WEST CONDO	10	SEMI-ANNUAL 93	375.00	BRIAN G. DOHERTY	41
ONE EAST SCOTT CONDO. ASSOC.	240	SEMI-ANNUAL 93	4,278.00	BURTON F. NATARUS	42
PARK MANOR CONDOMINIUM	12	ANNUAL 93	900.00	RICHARD F. MELL	33
PAULINA TERRACE CONDO. ASSOC.	20	ANNUAL 93	1,500.00	EUGENE C. SCHULTER	47
RIDGECREST CONDO ASSOC.	9	ANNUAL 93	675.00	JOE MOORE	49

C I T Y O F C H I C A G O
COMMITTEE ON CLAIMS AND LIABILITY
REFUSE REBATE COUNCIL ORDERS--PASSED

MEETING DATE 3/09/95

CONDOMINIUM/ COOPERATIVE NAME	NO. OF ELGIBLE UNITS	TYPE	AMOUNT OF REBATE	******* SPONSOR ******************	
ROSEDALE CONDOMINIUM ASSN.	6	ANNUAL 93	450.00	MARY ANN SMITH	48
SPRINGFIELD COURT CONDO. ASSN.	8	SEMI-ANNUAL 93	300.00	FRANK OLIVO	13
STREETERVILLE CENTER CONDO	161	SEMI-ANNUAL 93	4,451.22	BURTON F. NATARUS	42
SUN VILLA CONDO	9	ANNUAL 93	675.00	CAROLE BIALCZAK	30
THE LIMITED EDITIONS-941 WEST	18	ANNUAL 93	1,350.00	CHARLES BERNARDINI	43
THE ROYALTON CONDOMINIUMS	80	ANNUAL 93	5,212.00	BERNARD L. STONE	50
THE 100 BELLEVUE PLACE CONDO	171	SEMI-ANNUAL 93	5,100.00	BURTON F. NATARUS	42
THE 400 CONDOMINIUM ASSOC	940	SEMI-ANNUAL 93	6,200.76	BURTON F. NATARUS	42
THE 801 SOUTH PLYMOUTH COURT	198	SEMI-ANNUAL 93	4,320.00	THEODORE MAZOLA	01
TWIN GABLES CONDOMINIUM ASSN.	20	ANNUAL 93	1,500.00	BERNARD L. STONE	50
WASHINGTON HOUSE CONDO ASSOC	41	ANNUAL 93	3,075.00	THOMAS ALLEN	38
WILLOW GLEN CONDO ASSOC.	39	ANNUAL 93	2,595.00	MARY ANN SMITH	48
WINSTON TOWERS #3 CONDO ASSOC.	253	ANNUAL 93	7,990.00	BERNARD L. STONE	50
100 EAST HURON ST.	205	SEMI-ANNUAL 93	7,687.50	BURTON F. NATARUS	42
1246-48 W. ALBION	6	ANNUAL 93	450.00	JOE MOORE	49
132 DELAWARE PLACE CONDO. ASSN.	106	SEMI-ANNUAL 93	1,288.20	BURTON F. NATARUS	42
1368-1376 GREENLEAF BUILDING	28	ANNUAL 93	2,060.00	JOE MOORE	49
1441 W. FARWELL CONDO. ASSN.	22	ANNUAL 93	1,650.00	JOE MOORE	49
1450 GRANVILLE CONDOMINIUM	6	ANNUAL 93	450.00	PATRICK J O'CONNOR	40
1465-67 CATALPA CONDOMINIUM	6	ANNUAL 93	450.00	MARY ANN SMITH	48
1526-28 W. CHASE AVENUE CONDO	8	ANNUAL 93	600.00	JOE MOORE	49
1651 N. DAYTON HOMEOWNERS	16	ANNUAL 93	1,200.00	CHARLES BERNARDINI	43
1720-22 W ESTES HOMEOWNERS	8	ANNUAL 93	600.00	JOE MOORE	49
175 E. DELAWARE PL. HOMEOWNERS	703	SEMI-ANNUAL 93	20,193.00	BURTON F. NATARUS	42
2007 N. SEDGWICK CONDOMINIUM	40	SEMI-ANNUAL 93	1,500.00	CHARLES BERNARDINI	43
201 E. CHESTNUT CONDO ASSOC.	128	SEMI-ANNUAL 93	3,540.00	BURTON F. NATARUS	42
2016 CLEVELAND CONDO ASSOC.	7	SEMI-ANNUAL 93	262.50	CHARLES BERNARDINI	43
2020 LINCOLN PARK WEST CONDO.	433	SEMI-ANNUAL 93	7,400.00	CHARLES BERNARDINI	43
2055 LUNT CONDOMINUM ASSN.	16	ANNUAL 93	1,132.00	BERNARD L. STONE	50
2333 N. GENEVA TERRACE CONDO	20	SEMI-ANNUAL 93	750.00	CHARLES BERNARDINI	43
2340 LINCOLN PARK WEST CONDO.	7	SEMI-ANNUAL 93	262.50	CHARLES BERNARDINI	43
2626 LAKEVIEW CONDO ASSOC	491	SEMI-ANNUAL 93	9,213.50	CHARLES BERNARDINI	43
2800 LAKE SHORE DR. CONDO	657	SEMI-ANNUAL 93	9,435.75	BERNARD J. HANSEN	44
4839-41 N. CENTRAL CONDO. ASSN.	12	ANNUAL 93	900.00	MARGARET LAURINO	39
515 WRIGHTWOOD CONDO ASSOC.	78	SEMI-ANNUAL 93	2,029.38	CHARLES BERNARDINI	43
6550-52 N. GLENWOOD CONDO	6	ANNUAL 93	450.00	PATRICK J O'CONNOR	40
6625-27 NORTH GLENWOOD CONDO	6	ANNUAL 93	450.00	PATRICK J O'CONNOR	40
7227 N. RIDGE CONDOMINIUM	9	ANNUAL 93	675.00	JOE MOORE	49
73 EAST ELM CONDO ASSOC.	48	SEMI-ANNUAL 93	1,800.00	BURTON F. NATARUS	42
7312-14 N. RIDGE CONDO. ASSOC.	6	ANNUAL 93	450.00	BERNARD L. STONE	50
7901-11 ELLIS CONDOMINIUM	18	SEMI-ANNUAL 93	658.80	LORRAINE L DIXON	08
8216 BELMONT BUILDING	9	ANNUAL 93	675.00	WILLIAM JP BANKS	36
900-10 LAKE SHORE DRIVE CONDO	524	SEMI-ANNUAL 93	13,663.72	BURTON F. NATARUS	42

(Continued from page 66095)

On motion of Alderman Burke, the said proposed order transmitted with the foregoing committee report was *Passed* by yeas and nays as follows:

Yeas -- Aldermen Mazola, Haithcock, Tillman, Preckwinkle, Bloom, Steele, Beavers, Dixon, Shaw, Buchanan, Huels, Fary, Olivo, Burke, Jones, Coleman, Streeter, Murphy, Troutman, Munoz, Laski, Miller, Medrano, Ocasio, Watson, E. Smith, Burrell, Suarez, Gabinski, Mell, Austin, Wojcik, Banks, Giles, Allen, Laurino, O'Connor, Doherty, Natarus, Bernardini, Levar, Shiller, M. Smith, Moore -- 44.

Nays -- None.

Alderman Natarus moved to reconsider the foregoing vote. The motion was lost.

The following is said order as passed:

Ordered, That the City Comptroller is authorized and directed to pay the following named claimants the respective amounts set opposite their names, said amount to be paid in full as follows, and charged to Account No. 314-99-2005-9148-0938:

[List of claimants printed on pages 66099 through 66123 of this Journal.]

Do Not Pass -- SUNDRY CLAIMS FOR VARIOUS REFUNDS.

The Committee on Finance submitted the following report:

CHICAGO, March 9, 1995.

To the President and Members of the City Council:

(Continued on page 66124)

COMMITTEE ON FINANCE
SMALL CLAIMS, CITY OF CHICAGO
SEWER REBATE JOURNAL

NAME	PIN NUMBER	ALDERMAN	AMOUNT
ABELSON, HOPE	17-03-202-061-1125	42 NATARUS	50.00
ABERN, JOSEPH B.	14-21-101-035-1227	46 SHILLER	50.00
ABRAM, LENA	14-16-301-041-1140	46 SHILLER	50.00
ABRAMS, BESSIE	14-08-403-028-1201	48 SMITH	50.00
ACKERMAN, BERNICE	14-16-304-039-1030	46 SHILLER	50.00
ACKERT, EDITH T.	14-33-400-042-1092	43 BERNARDINI	50.00
ADELMAN, SYLVIA	14-16-301-041-1170	46 SHILLER	50.00
ADELSTEIN, IDA	14-21-101-035-1087	46 SHILLER	50.00
ADLER, LENA	14-08-203-001-0000	48 SMITH	50.00
AGNON, GERTRUDE K.	14-06-214-017-0000	40 O'CONNOR	50.00
ALBANESE, MARIA	14-08-202-017-1020	48 SMITH	50.00
ALBAND, LEONA	17-10-200-065-1328	42 NATARUS	50.00
ALCOCK, GUDRUN	17-03-108-016-1109	43 BERNARDINI	50.00
ALDERSON, RUTH	14-16-304-039-1032	46 SHILLER	50.00
ALEXA, GERALDINE M	13-31-115-024-1021	36 BANKS	50.00
ALLWIN, FLORENCE E.	14-05-407-017-1096	48 SMITH	50.00
ALTMAN, IDA	14-21-110-020-1191	46 SHILLER	50.00
ALVARE, MANUEL	14-05-407-017-1281	48 SMITH	50.00
AMSEL, MOLLIE	14-21-101-034-1243	46 SHILLER	50.00
ANDERSON, FRANCES L.	14-08-407-022-1116	48 SMITH	50.00
ANDERSON, JOHN	14-08-203-001-0000	48 SMITH	50.00
ANDERSON, WILLIAM A.	17-03-226-065-1169	42 NATARUS	50.00
ANDRICH, LUCILLE G.	13-17-117-038-1002	38 ALLEN	50.00
ANGEL, ROSLYN	14-21-110-020-1268	46 SHILLER	50.00
ANTICHI, BLONDELL	14-05-215-015-1059	48 SMITH	50.00
ANTONUCCI, ANTHONY L.	14-05-403-019-1033	48 SMITH	50.00
APPLEGATE, JAMES	17-10-200-065-1190	42 NATARUS	50.00
ARBEIT, DIANA	14-05-215-015-1246	48 SMITH	50.00
ARCHER, CHARLOTTE	14-28-318-064-1280	43 BERNARDINI	50.00
ARKIN, GERTRUDE	14-08-203-015-1053	48 SMITH	50.00
ARMSTRONG, EDWIN R.	17-03-222-018-0000	42 NATARUS	50.00
ARNOVE, DORA	14-21-111-007-1072	46 SHILLER	50.00
ARNSTEIN, SAMUEL	17-10-214-011-1513	42 NATARUS	50.00
ARTERBURN, ISABEL	17-10-400-012-1441	42 NATARUS	50.00
ASAKURA, HENI	14-05-215-017-1241	48 SMITH	50.00
ASSIMOS, ANGELINE	14-05-315-005-0000	48 SMITH	50.00
AUGUST, REBECCA	14-21-110-020-1129	46 SHILLER	50.00
AYERS, ANNALEE	14-21-101-034-1086	46 SHILLER	50.00
AYRES, ALICE	17-03-222-023-1301	42 NATARUS	50.00
BABCHICK, MOLLIE	14-21-110-020-1072	46 SHILLER	50.00
BADINER, WILLIAM	14-05-211-016-1070	48 SMITH	50.00
BAIN, PHILIP	14-16-300-027-1025	46 SHILLER	50.00
BAITCHER, JUDITH	14-05-407-017-1116	48 SMITH	50.00
BAIZER, GERTRUDE	14-08-203-015-1011	48 SMITH	50.00
BAKER, DONALD R.	14-16-301-041-1097	46 SHILLER	50.00
BAKER, PHYLIS	14-28-318-064-1487	43 BERNARDINI	50.00
BALDWIN, ROSECRANS	17-03-201-055-0000	42 NATARUS	50.00
BALLOU, ROBERT E.	14-16-301-041-1378	46 SHILLER	50.00
BALSAVIAS, IRENE	14-05-407-017-1150	48 SMITH	50.00
BANK, MARJI D.	14-21-106-017-0000	46 SHILLER	50.00
BANNER, MARIAN & PAUL	17-03-221-004-0000	42 NATARUS	50.00

COMMITTEE ON FINANCE
SMALL CLAIMS, CITY OF CHICAGO
SEWER REBATE JOURNAL

NAME	PIN NUMBER	ALDERMAN	AMOUNT
BARA, BERTHA	19-20-101-067-1004	23 LASKI	50.00
BARD, JACOB M.	17-03-101-028-1026	43 BERNARDINI	50.00
BARKER, GRACE	17-03-220-020-1032	42 NATARUS	50.00
BARON, FREDA	14-06-213-014-0000	40 O'CONNOR	50.00
BARRERA, GLORIA	17-03-215-013-1025	42 NATARUS	50.00
BARTELL, JEAN A.	17-03-112-033-1094	42 NATARUS	50.00
BARZEL, ANN	14-21-101-034-1250	46 SHILLER	50.00
BASIL, EDWARD	17-03-114-003-1171	42 NATARUS	50.00
BASS, MARGARET I.	14-16-304-039-1060	46 SHILLER	50.00
BAZER, SAMUEL Z.	17-03-101-029-1182	43 BERNARDINI	50.00
BEAL, MARY	14-08-310-024-0000	46 SHILLER	50.00
BEATTY, ELOISE	14-08-203-001-0000	48 SMITH	50.00
BECK, CHARLOTTE	14-16-301-041-1408	46 SHILLER	50.00
BECKER, ALICE L.	17-10-122-022-1105	42 NATARUS	50.00
BECKER, SARAH	14-21-111-007-1200	46 SHILLER	50.00
BEEBE, ROBERT & RUTH	17-10-401-005-1050	42 NATARUS	50.00
BEEGUN, MOLLIE F.	14-05-407-017-1181	48 SMITH	50.00
BEHEYT, JANINE E.	14-21-110-020-1626	46 SHILLER	50.00
BELL, BETTY	14-16-301-041-1330	46 SHILLER	50.00
BELL, GEORGE A.	14-08-203-001-0000	48 SMITH	50.00
BELLINGER, IRENE L.	14-20-214-018-0000	46 SHILLER	50.00
BENDERSKY, SYLVIA	14-08-203-015-1275	48 SMITH	50.00
BENDICK, WALTER	14-16-301-041-1390	46 SHILLER	50.00
BENENSOHN, CECELIA	14-21-112-010-0000	46 SHILLER	50.00
BENESCH, BEATRICE B.	17-03-222-023-1302	42 NATARUS	50.00
BENTLEY, JUNE	14-16-301-041-1535	46 SHILLER	50.00
BENTLEY, ROBERT	14-28-318-064-1372	43 BERNARDINI	50.00
BEOHM, ELIZABETH	14-33-400-042-1132	43 BERNARDINI	50.00
BERG, MAX	17-10-200-065-1260	42 NATARUS	50.00
BERJON, JULIO & VERA M.	14-05-211-021-1045	48 SMITH	50.00
BERK, ROSE	14-16-301-041-1792	46 SHILLER	50.00
BERKERY, JOHN	14-21-111-007-1442	46 SHILLER	50.00
BERKSON, IRVING	17-03-204-064-1040	42 NATARUS	50.00
BERTHOUD, PAUL M.	17-04-207-086-1555	42 NATARUS	50.00
BERZ, MARVIN S.	17-03-204-064-1020	42 NATARUS	50.00
BESSER, MARGARET	13-12-210-060-1002	40 O'CONNOR	50.00
BESSINGER, RALPH	14-28-318-064-1375	43 BERNARDINI	50.00
BETTAG, ALYCE M.	14-08-203-001-0000	48 SMITH	50.00
BEZ, JAN	12-14-112-025-1065	36 BANKS	50.00
BIAGI, CATHERINE	19-15-230-058-0000	13 OLIVO	50.00
BIALEK, JULIA K.	13-20-125-044-1017	38 ALLEN	50.00
BIARNASON, GERALDINE	14-08-203-001-0000	48 SMITH	50.00
BIELSKI, PAULINE B.	14-28-320-030-1019	43 BERNARDINI	50.00
BILLINGS, RITA	17-03-227-022-1033	42 NATARUS	50.00
BILSKY, MOSES	17-10-200-068-1146	42 NATARUS	50.00
BINDER, MARTIN R.	17-03-101-028-1083	43 BERNARDINI	50.00
BIOFF, FRANCES	17-04-207-086-1242	42 NATARUS	50.00
BISCHOFF, URSULA	13-15-404-040-1009	30 BIALCZAK	50.00
BISH, LEONARD	14-08-310-024-0000	46 SHILLER	50.00
BISHOP, BERTHA	14-08-203-001-0000	48 SMITH	50.00
BLACKMAN, BENJAMIN	17-03-101-028-1077	43 BERNARDINI	50.00

COMMITTEE ON FINANCE
SMALL CLAIMS, CITY OF CHICAGO
SEWER REBATE JOURNAL

NAME	PIN NUMBER	ALDERMAN	AMOUNT
BLASKER, ETHEL R.	14-21-111-007-1448	46 SHILLER	50.00
BLATTBERG, ABBEY	14-16-300-027-1036	46 SHILLER	50.00
BLOCH, CECILE	14-28-318-064-1152	43 BERNARDINI	50.00
BLOCK, MILDRED J.	14-08-203-016-1126	48 SMITH	50.00
BLOMSKY, LOUIS	14-05-407-015-1061	48 SMITH	50.00
BLUM, EVA	10-36-118-005-1065	50 STONE	50.00
BLUMBERG, ELLIOTT	17-03-202-061-1126	42 MATARUS	50.00
BLUME, ROSEMARY D.	14-16-301-041-1105	46 SHILLER	50.00
BLUMENTHAL, DORIS	17-03-222-023-1158	42 MATARUS	50.00
BOCKELMAN, RICHARD J.	17-03-114-003-1119	42 MATARUS	50.00
BODNEY, DOROTHY J.	17-09-410-014-1260	42 MATARUS	50.00
BOEHM, NATHAN	17-03-202-061-1091	42 MATARUS	50.00
BOGUES, ELISHEBA	20-35-113-107-0000	08 DIXON	50.00
BOMASH, HELEN	17-03-222-023-1305	42 MATARUS	50.00
BOOK, AUDREY	14-16-304-039-1059	46 SHILLER	50.00
BOWDEN, JOHN W.	17-10-401-005-1183	42 MATARUS	50.00
BOWER, JEANNE	17-03-214-014-1071	42 MATARUS	50.00
BOYLE, JOHN	14-16-300-027-1063	46 SHILLER	50.00
BRAIL, MABEL B.	14-08-203-001-0000	48 SMITH	50.00
BRANDWEIN, HERBERT	14-21-110-020-1448	46 SHILLER	50.00
BRAUN, LADISLAUS	14-16-300-027-1071	46 SHILLER	50.00
BRAUN, SARAMAE	17-03-114-003-1091	42 MATARUS	50.00
BRAUNE, MILDRED M.	17-03-114-003-1054	42 MATARUS	50.00
BRAZIER, JACK	14-28-318-064-1332	43 BERNARDINI	50.00
BRENTON, LOIS M.	20-03-119-017-0000	02 HAITHCOCK	50.00
BRODINER, HASKAL	14-05-215-015-1175	48 SMITH	50.00
BRODKIN, MARTIN F.	17-03-101-027-1063	43 BERNARDINI	50.00
BRODY, ESTHER	14-21-110-020-1285	46 SHILLER	50.00
BRODY, GERTRUDE	14-16-301-041-1017	46 SHILLER	50.00
BROMBERG, BENJAMIN	14-33-400-036-1159	43 BERNARDINI	50.00
BROOKS, IRVING	14-16-301-041-1627	46 SHILLER	50.00
BROTMAN, MINNIE	14-21-111-007-1060	46 SHILLER	50.00
BROWN, ARTHUR	14-05-211-024-1206	48 SMITH	50.00
BROWN, BAIRD	14-28-322-015-0000	43 BERNARDINI	50.00
BROWN, CECIL T.	17-10-401-005-1083	42 MATARUS	50.00
BROWN, DONALD D.	17-10-401-005-1067	42 MATARUS	50.00
BROWN, FLORENCE	14-21-101-034-1363	46 SHILLER	50.00
BROWN, STEPHANIE E.	14-21-101-035-1138	46 SHILLER	50.00
BRUCKNER, ALFRED	13-12-231-051-1005	40 O'CONNOR	50.00
BRUKETA, FRANCES	14-33-400-036-1036	43 BERNARDINI	50.00
BRUMMER, JEAN	14-28-318-064-1044	43 BERNARDINI	50.00
BRUNO, ANTHONY S.	14-08-203-015-1154	48 SMITH	50.00
BRUNO, BERNICE	13-17-107-195-1012	38 ALLEN	50.00
BRYG, VICTORIA	19-15-228-095-0000	13 OLIVO	50.00
BRZEZLINSKI, STANLEY	13-17-117-038-1009	38 ALLEN	50.00
BUDDEKE, BARBARA A.	14-16-304-039-1034	46 SHILLER	50.00
BUFFENS, DELLE	14-21-112-010-0000	46 SHILLER	50.00
BULMASH, SIDNEY	14-16-301-041-1437	46 SHILLER	50.00
BUNDY, AMANDA K.	14-05-211-022-1027	48 SMITH	50.00
BURAKOFF, MEYER	14-16-301-041-1486	46 SHILLER	50.00
BURKE, ESTELLE M.	17-03-226-065-1038	42 MATARUS	50.00

COMMITTEE ON FINANCE
SMALL CLAIMS, CITY OF CHICAGO
SEWER REBATE JOURNAL

NAME	PIN NUMBER	ALDERMAN	AMOUNT
BURKHARDT, ELLWOOD	14-05-211-024-1174	48 SMITH	50.00
BURTON, OLGA V.	14-05-407-017-1218	48 SMITH	50.00
BUTCHER, HENRIETTA	25-18-206-033-0000	19 RUGAI	50.00
BUTZ JR., RALPH	14-21-110-020-1269	46 SHILLER	50.00
CABAJ, TEOFIL	13-20-105-051-1007	38 ALLEN	50.00
CACPAL, PACITA P.	14-21-101-034-1257	46 SHILLER	50.00
CADY, BARBARA F.	17-03-222-018-0000	42 MATARUS	50.00
CAHEN, DANIEL	17-03-222-023-1101	42 MATARUS	50.00
CAIN, LEONARD C.	14-05-215-015-1090	48 SMITH	50.00
CAIN, DELLWORTH L.	14-16-303-035-1048	46 SHILLER	50.00
CALDWELL, ELEANOR	14-21-110-020-1538	46 SHILLER	50.00
CALL, FORREST T.	14-08-203-015-1060	48 SMITH	50.00
CAMERON, CATHERINE I.	14-08-203-001-0000	48 SMITH	50.00
CAPRILE, GEORGE E.	13-18-411-005-1037	38 ALLEN	50.00
CARDELLA, MARION	14-16-301-041-1528	46 SHILLER	50.00
CARLETON, JOAN L.	17-03-220-020-1307	42 MATARUS	50.00
CARLSON, RUTH	14-05-407-017-1471	48 SMITH	50.00
CARLYLE, MARK F.	14-08-203-001-0000	48 SMITH	50.00
CARMEL, MELVIN	14-21-111-007-1509	46 SHILLER	50.00
CARMICHAEL, MARY L.	14-16-301-041-1052	46 SHILLER	50.00
CARR, ROBERT A.	17-03-103-028-1233	43 BERNARDINI	50.00
CASHMAN, FRANCES M.	14-16-301-041-1400	46 SHILLER	50.00
CECCONI, DINA	13-31-107-024-1202	36 BANKS	50.00
CERNICKEY, ALBERT	14-16-301-041-1364	46 SHILLER	50.00
CHAIKEN, ANN	14-05-403-021-1063	48 SMITH	50.00
CHAIMOVITZ, DOROTHY	14-16-301-041-1597	46 SHILLER	50.00
CHANG, SUN	14-21-110-020-1467	46 SHILLER	50.00
CHAPMAN, BERNARD	17-10-200-068-1143	42 MATARUS	50.00
CHERIN, EVA	14-05-215-017-1269	48 SMITH	50.00
CHERRY, LILLIAN J.	14-16-300-027-1039	46 SHILLER	50.00
CHIERO, MARY	14-08-203-016-1107	48 SMITH	50.00
CHRISTENSEN CECILIA M.	14-08-203-001-0000	48 SMITH	50.00
CHRISTY, MARY	14-16-301-041-1010	46 SHILLER	50.00
CINQUINO, FRANK	13-18-411-004-1017	38 ALLEN	50.00
CIPOLLA, CARL	17-10-214-011-1514	42 MATARUS	50.00
CIVINSKAS, URSULA	14-21-101-034-1557	46 SHILLER	50.00
CLARK, JOHN M.	14-21-106-030-1050	46 SHILLER	50.00
CLARK, RAYMOND K.	17-10-105-014-1197	42 MATARUS	50.00
CLAYMAN, CHARLES	17-03-220-020-1640	42 MATARUS	50.00
CLINE, KENNETH	14-06-214-017-0000	40 O'CONNOR	50.00
COE, IDA	17-03-207-061-1086	42 MATARUS	50.00
COEN, MILTON	14-05-403-021-1121	48 SMITH	50.00
COHEN, ADA	14-21-101-034-1558	46 SHILLER	50.00
COHEN, NATHAN R.	14-16-301-041-1184	46 SHILLER	50.00
COHEN, REEVA	14-21-110-020-1048	46 SHILLER	50.00
COHEN, THELMA	17-03-101-027-1061	43 BERNARDINI	50.00
COHN, HAROLD E.	14-05-403-022-1062	48 SMITH	50.00
COHN, ILSE	14-05-211-024-1014	48 SMITH	50.00
COHN, JEROME	14-05-203-011-1020	49 MOORE	50.00
COHN, ROSALINE	17-03-202-061-1070	42 MATARUS	50.00
COLEMAN, SHIRLEY	14-05-407-015-1027	48 SMITH	50.00

COMMITTEE ON FINANCE
SMALL CLAIMS, CITY OF CHICAGO
SEWER REBATE JOURNAL

NAME	PIN NUMBER	ALDERMAN	AMOUNT
COLLEN, SHELDON D.	14-21-106-017-0000	46 SHILLER	50.00
COMROE, RUTH H.	17-09-410-014-1633	42 NATARUS	50.00
CONNOLLY, MARTHA	14-06-213-014-0000	40 O'CONNOR	50.00
CONNOR, DOROTHY	14-28-322-038-1070	43 BERNARDINI	50.00
CONSTABLE, SALLY	14-05-403-021-1102	48 SMITH	50.00
CONWAY, JAMES L.	17-04-207-086-1382	42 NATARUS	50.00
CONWAY, ROSEMARY	25-18-206-033-0000	19 RUGAI	50.00
COOPER, BERNARD H	17-03-214-014-1007	42 NATARUS	50.00
COOPERMAN, SEYMOUR	17-03-106-027-1096	42 NATARUS	50.00
CORCORAN, MARGARET	13-30-101-031-1001	36 BANKS	50.00
CORIN, MARVIN M.	14-16-301-041-1536	46 SHILLER	50.00
CORNICK, MORRIS	14-05-407-015-1067	48 SMITH	50.00
COSTER, ELLA	14-21-110-020-1034	46 SHILLER	50.00
COULTER, GRACE M.	17-03-101-029-1064	43 BERNARDINI	50.00
COURTNEY, MARY A.	14-08-203-001-0000	48 SMITH	50.00
COX, ALICE B.	14-20-214-018-0000	46 SHILLER	50.00
CRAGON MILLER M.	14-08-203-001-0000	48 SMITH	50.00
CRELMAN, RUTH	14-21-111-007-1364	46 SHILLER	50.00
CREWS, CLAIRE	17-03-215-013-1104	42 NATARUS	50.00
CROFT, SAMUEL	14-16-301-041-1178	46 SHILLER	50.00
CROWLEY FRANCES M.	14-08-203-001-0000	48 SMITH	50.00
CROWLEY, PATRICIA	17-03-220-020-1657	42 NATARUS	50.00
CRYSTAL, HARRY	17-03-108-016-1068	42 NATARUS	50.00
CUSUMANO, MATHILDE	14-21-110-020-1611	46 SHILLER	50.00
CULBERG, EVE	17-03-108-016-1045	42 NATARUS	50.00
CURLETTE, ROBERT	17-03-220-020-1295	42 NATARUS	50.00
CUSTER, ELIZABETH T.	14-08-417-050-1031	48 SMITH	50.00
DAHL, BEN A.	14-16-301-041-1089	46 SHILLER	50.00
DALY, ALICE M	19-23-308-041-1008	13 OLIVO	50.00
DANA, ROSE	14-06-213-014-0000	40 O'CONNOR	50.00
DANAN, JOSEPH	14-21-110-020-1096	46 SHILLER	50.00
DANASK, DOROTHY	13-30-100-026-1004	36 BANKS	50.00
DANKERT, LORETTA	14-08-203-016-1096	48 SMITH	50.00
DANYLUK, JUNE M.	14-21-101-035-1237	46 SHILLER	50.00
DAPIN, MARIAN	14-21-111-007-1116	46 SHILLER	50.00
DARR, EARL E.	14-08-203-001-0000	48 SMITH	50.00
DAVID, LOIS	20-12-114-047-1005	05 BLOOM	50.00
DAWSON, ROBERT T.	17-04-207-086-1373	42 NATARUS	50.00
DE VITO, ALFRED	14-21-110-020-1458	46 SHILLER	50.00
DECARO, THERESA	13-20-219-037-1007	38 ALLEN	50.00
DECOSTER, LUCILLE	17-03-114-003-1005	42 NATARUS	50.00
DEGGINGER, HERBERT	14-21-111-007-1477	46 SHILLER	50.00
DELANEY, MORINNE	13-20-219-037-1018	38 ALLEN	50.00
DELPILAR, CELIA V.	14-05-215-015-1025	48 SMITH	50.00
DENN, DOROTHY	14-21-110-020-1575	46 SHILLER	50.00
DENNEN, CHARLOTTE	14-21-111-007-1161	46 SHILLER	50.00
DENNSTAEDT, EDWARD W.	17-03-101-029-1112	43 BERNARDINI	50.00
DESNET, LIBBIE	14-21-101-034-1633	46 SHILLER	50.00
DEXTER, MAGDALEN	14-08-203-015-1035	48 SMITH	50.00
DIBBLE, ELIZABETH	14-05-215-017-1142	48 SMITH	50.00
DICK, MARY	14-05-211-024-1121	48 SMITH	50.00

COMMITTEE ON FINANCE
SMALL CLAIMS, CITY OF CHICAGO
SEWER REBATE JOURNAL

NAME	PIN NUMBER	ALDERMAN	AMOUNT
DILL, SYDELL	14-21-101-034-1456	46 SHILLER	50.00
DIMSDALE, LORRAINE	17-03-220-020-1355	42 NATARUS	50.00
DISTENFIELD, SARAH	17-03-222-023-1218	42 NATARUS	50.00
DITORE, MARY	13-20-109-045-1001	38 ALLEN	50.00
DOI, KAZUKO	14-21-110-020-1021	46 SHILLER	50.00
DOOLEY, ELLEN	14-08-203-001-0000	48 SMITH	50.00
DOSIK, LILLIAN	14-16-301-041-1526	46 SHILLER	50.00
DOW, VIRGINIA H.	17-03-103-028-1213	43 BERNARDINI	50.00
DOWD, MARY	17-04-209-043-1065	42 NATARUS	50.00
DRISS, DAISY	14-21-111-007-1084	46 SHILLER	50.00
DRUCE, ANNE	12-25-204-056-1001	36 BANKS	50.00
DRUCKER, CHARLOTTE	14-21-111-007-1673	46 SHILLER	50.00
DUBIN, EUGENE A.	14-21-106-017-0000	46 SHILLER	50.00
DUBROW, PAUL	14-16-301-041-1403	46 SHILLER	50.00
DUNSKY, PAULINE	17-10-401-005-1319	42 NATARUS	50.00
DURCHSLAG, HARRIET	14-21-101-034-1104	46 SHILLER	50.00
DWORKIN, FELICE	14-21-110-020-1501	46 SHILLER	50.00
DYREK, FRANCES	17-03-220-020-1342	42 NATARUS	50.00
EARDLEY, CATHERINE B.	17-03-114-003-1012	42 NATARUS	50.00
EATON, DONNA	17-03-222-018-0000	42 NATARUS	50.00
EDELMAN, FRANK A.	17-03-101-029-1047	43 BERNARDINI	50.00
EGAN, BERNARD P.	17-03-103-028-1147	43 BERNARDINI	50.00
EGAN, GEORGE	19-15-228-067-0000	13 OLIVO	50.00
EHRLICH, JACK	17-03-202-063-1155	42 NATARUS	50.00
EINHORN, THERESA	14-21-110-020-1099	46 SHILLER	50.00
EISENBERG, MAURICE	14-08-203-017-1032	48 SMITH	50.00
EISENSTAEDT, LEAH	14-05-211-021-1129	48 SMITH	50.00
EISENSTEIN, NORMAN	14-06-214-017-0000	40 O'CONNOR	50.00
ELLIS, HERBERT	14-16-301-041-1815	46 SHILLER	50.00
ELLISON, ROSE K.	14-16-300-027-1026	46 SHILLER	50.00
ELVEY, ROSE	14-21-111-007-1082	46 SHILLER	50.00
ENDER, SOL	14-16-301-041-1823	46 SHILLER	50.00
ENGLE, CHARLES A	17-09-410-014-1163	42 NATARUS	50.00
ENGLE, MARIE A.	17-10-400-012-1173	42 NATARUS	50.00
ENTIN, NORA	14-21-101-034-1290	46 SHILLER	50.00
EPSTEIN, DELLA	13-18-411-004-1022	38 ALLEN	50.00
EPSTEIN, HARRY	14-05-211-024-1092	48 SMITH	50.00
EPSTEIN, MAE	14-16-301-041-1618	46 SHILLER	50.00
EPSTEIN, SIDNEY	17-03-103-024-0000	43 BERNARDINI	50.00
EPSTEIN, SOLOMON	14-21-111-007-1462	46 SHILLER	50.00
ERDOES, ERVIN	14-21-106-030-1058	46 SHILLER	50.00
ERENBERG, RUTH R.	14-21-111-007-1063	46 SHILLER	50.00
ERICKSON, MILDRED	14-20-214-018-0000	46 SHILLER	50.00
ERICSON, MARGARET	17-04-207-086-1224	42 NATARUS	50.00
ESSIG, DOROTHY J.	17-09-410-014-1347	42 NATARUS	50.00
FAGAN, ABE	14-05-403-021-1119	48 SMITH	50.00
FAINMAN, SELMA	17-03-220-020-1227	42 NATARUS	50.00
FALSTEIN, CHARLOTTE	17-03-108-016-1044	43 BERNARDINI	50.00
FEINSTEIN, BERNICE	14-05-406-022-1016	48 SMITH	50.00
FELBER, MILTON	17-03-106-027-1068	42 NATARUS	50.00
FELDMAN, RUTH	17-03-200-066-1048	42 NATARUS	50.00

COMMITTEE ON FINANCE
SMALL CLAIMS, CITY OF CHICAGO
SEWER REBATE JOURNAL

NAME	PIN NUMBER	ALDERMAN	AMOUNT
FELIX, LIBBY	14-21-111-007-1494	46 SHILLER	50.00
FELSENTHAL, JEROME	14-21-110-020-1559	46 SHILLER	50.00
FERN, JACK H.	14-16-304-039-1089	46 SHILLER	50.00
FERRUCCI, ANTHONY P JR.	14-21-111-007-1475	46 SHILLER	50.00
FEUERSTADT, RUTH G.	14-05-215-015-1225	48 SMITH	50.00
FEYERHERD, CHRISTA	19-19-215-023-1003	23 LASKI	50.00
FIELD, WILLIAM D.	17-03-101-027-1054	43 BERNARDINI	50.00
FIELDS, MAT & DORTHY	14-05-211-015-1009	48 SMITH	50.00
FIGUEROA, CATHERINE M.	17-10-122-022-1458	42 MATARUS	50.00
FINK, LOUISE	17-03-220-020-1298	42 MATARUS	50.00
FINK, SHIELA C.	14-21-112-010-0000	46 SHILLER	50.00
FINKEL, SYLVAN	14-28-318-044-1017	43 BERNARDINI	50.00
FIRSE, EDNA	14-16-301-041-1509	46 SHILLER	50.00
FISCH, SHIRLEY	14-21-111-007-1080	46 SHILLER	50.00
FISCHEL, MOLLY R.	14-16-301-041-1160	46 SHILLER	50.00
FISHBEIN, JACK AND LILLIAN	14-21-301-030-1002	46 SHILLER	50.00
FISHER, ADELAIDE T.	14-08-203-015-1129	48 SMITH	50.00
FISHMAN, ETHEL	14-16-301-041-1759	46 SHILLER	50.00
FLAXMAN, ARTHUR & MILDRED	14-16-301-041-1464	46 SHILLER	50.00
FLOWERS, CHARLES R.	14-08-417-050-1026	48 SMITH	50.00
FLYER, JEANETTE	14-21-100-018-1191	46 SHILLER	50.00
FOSTER, BLANCHE M.	17-09-410-014-1335	42 MATARUS	50.00
FOSTER, RUTH	14-21-110-020-1440	46 SHILLER	50.00
FOX, ALICE	14-21-101-034-1258	46 SHILLER	50.00
FOX, GEORGE W.	17-03-215-013-1026	42 MATARUS	50.00
FOYDL, ELSIE	14-08-203-001-0000	48 SMITH	50.00
FRANE, RUTH	17-03-228-024-1008	42 MATARUS	50.00
FRANCELLO, LUCILLE M.	13-19-412-032-1022	38 ALLEN	50.00
FRANK, MILDRED	17-03-106-027-1111	42 MATARUS	50.00
FRANKEL, MARIAN	17-03-222-025-1017	42 MATARUS	50.00
FRANKEL, REBA	17-03-103-028-1161	43 BERNARDINI	50.00
FRAZER, WILLIAM H.	17-09-410-014-1196	42 MATARUS	50.00
FREIMAN, JEAN	14-05-215-017-1079	48 SMITH	50.00
FRENNA, ELIZABETH	19-15-228-087-0000	13 OLIVO	50.00
FRIEDLANDER, JOSEPH	14-16-301-041-1127	46 SHILLER	50.00
FRIEDMAN, ANN	17-03-201-055-0000	42 MATARUS	50.00
FRIEDMAN, ELMER	14-05-211-021-1138	48 SMITH	50.00
FRIEDMAN, ETTA S.	14-16-301-041-1612	46 SHILLER	50.00
FRIEDMAN, IRYS	17-03-220-020-1022	42 MATARUS	50.00
FRIEDMAN, JESSIE	13-12-232-032-1002	40 O'CONNOR	50.00
FRIEDMAN, LILLIAN L.	14-05-407-017-1382	48 SMITH	50.00
FRIEDMAN, LUCILLE M.	17-03-101-027-1024	43 BERNARDINI	50.00
FRIEDMAN, MURIEL S.	14-16-300-027-1031	46 SHILLER	50.00
FRIEDSON, SOLOMON M.	14-16-301-041-1624	46 SHILLER	50.00
FRIEND, DOROTHY	17-03-108-016-1020	42 MATARUS	50.00
FUCHSMANN, PRUDENCE	14-16-301-041-1132	46 SHILLER	50.00
FUTORIAN, MAX	14-21-100-018-1103	46 SHILLER	50.00
GABBARD, EARNEST G.	14-05-211-016-1004	48 SMITH	50.00
GAINES, EDITH B.	17-03-101-027-1022	43 BERNARDINI	50.00
GALLAGHER, PHYLLIS	14-21-111-007-1258	46 SHILLER	50.00
GALLO, GENEVIEVE	17-10-400-012-1169	42 MATARUS	50.00

COMMITTEE ON FINANCE
SMALL CLAIMS, CITY OF CHICAGO
SEWER REBATE JOURNAL

NAME	PIN NUMBER	ALDERMAN	AMOUNT
GANZ, ESTHER L.	17-03-101-029-1153	43 BERNARDINI	50.00
GANZBUHL, MARGARET	14-08-408-029-0000	48 SMITH	50.00
GARDNER, JEANNETTE C.	17-10-401-005-1274	42 NATARUS	50.00
GARDNER, MARY B.	17-03-215-013-1071	42 NATARUS	50.00
GEFTMAN, MURIEL	14-21-110-020-1576	46 SHILLER	50.00
GELBIN, MATTHEW A.	17-03-114-003-1007	42 NATARUS	50.00
GELLMAN, RHODA	14-21-112-010-0000	46 SHILLER	50.00
GENESEN, LOUIS	17-03-214-014-1190	42 NATARUS	50.00
GENTILE, ANN	17-10-214-011-1453	42 NATARUS	50.00
GEORGES, SARI	14-05-211-024-1263	48 SMITH	50.00
GERICH, EVA	13-20-105-051-1006	38 ALLEN	50.00
GIANNETTI, ARMANDO	13-19-404-087-1008	38 ALLEN	50.00
GIGANTI, LAURA V.	13-19-412-032-1026	38 ALLEN	50.00
GILLEN, LOUISE E.	19-23-308-041-1016	13 OLIVO	50.00
GIUFFRIDA, MARIO T.	13-17-107-204-1007	38 ALLEN	50.00
GIUNTOLI, MARGUERITE	17-04-207-086-1029	42 NATARUS	50.00
GLADSTONE, ALBERT	17-03-204-064-1081	42 NATARUS	50.00
GLADSTONE, MARGARET	14-21-111-007-1526	46 SHILLER	50.00
GLASSNER, ADELE	14-05-211-024-1257	48 SMITH	50.00
GLENN, ROWLAND A.	17-03-101-029-1176	43 BERNARDINI	50.00
GLICKMAN, ANNETTE	17-10-400-012-1696	42 NATARUS	50.00
GLUTH, ROBERT C.	17-03-114-003-1130	42 NATARUS	50.00
GNIEWEK, PAUL	17-03-108-016-1084	42 NATARUS	50.00
GODEK, SOPHIE	19-23-308-041-1005	13 OLIVO	50.00
GOFF, LENNIE S.	14-08-203-001-0000	48 SMITH	50.00
GOLD, MYRA F.	17-04-209-043-1148	42 NATARUS	50.00
GOLD, ROSE	14-21-110-020-1510	46 SHILLER	50.00
GOLDBERG, BERDENE	17-03-114-003-1092	42 NATARUS	50.00
GOLDBERG, GUSTA G	14-21-110-020-1258	46 SHILLER	50.00
GOLDBERG, NORMAN	14-21-111-007-1511	46 SHILLER	50.00
GOLDEN, MARY	13-20-219-037-1008	38 ALLEN	50.00
GOLDFINGER, DAVID	17-03-103-028-1178	43 BERNARDINI	50.00
GOLDSMITH, HELEN	14-28-318-064-1078	43 BERNARDINI	50.00
GOLDSTEIN, IRVING	14-21-111-007-1021	46 SHILLER	50.00
GOLDSTEIN, LEE	17-03-200-063-1127	42 NATARUS	50.00
GOLDSTEIN, LIBBY	14-21-110-020-1438	46 SHILLER	50.00
GOLDSTEIN, LILYAN	13-12-235-013-0000	40 O'CONNOR	50.00
GOLDSTEIN, SYLVIA	17-03-207-061-1076	42 NATARUS	50.00
GOMBERG, DAVID	14-16-301-041-1421	46 SHILLER	50.00
GOOD, GEORGE	14-21-111-007-1042	46 SHILLER	50.00
GOOD, SYLVIA	14-16-301-041-1762	46 SHILLER	50.00
GOODMAN, ROBERT L. & ROSALYN	17-10-400-012-1646	42 NATARUS	50.00
GOODMAN, SEENA	14-16-301-041-1251	46 SHILLER	50.00
GORDON, ARTHUR	17-03-214-014-1109	42 NATARUS	50.00
GORDON, BERENICE	17-03-214-014-1008	42 NATARUS	50.00
GORDON, BERNARD	14-28-322-038-1130	43 BERNARDINI	50.00
GORDON, ELEANOR	17-03-108-016-1035	43 BERNARDINI	50.00
GORDON, JEANETTE	17-03-108-016-1130	43 BERNARDINI	50.00
GORDON, MARION L.	14-28-318-064-1272	43 BERNARDINI	50.00
GORDON, PEARL	14-08-203-015-1102	48 SMITH	50.00
GORE, DOROTHY J.	17-03-103-028-1120	43 BERNARDINI	50.00

COMMITTEE ON FINANCE
SMALL CLAIMS, CITY OF CHICAGO
SEWER REBATE JOURNAL

NAME	PIN NUMBER	ALDERMAN	AMOUNT
GORMAN, HELEN J.	14-08-203-016-1124	48 SMITH	50.00
GORNEY, MARY P.	13-24-402-024-0000	47 SCHULTER	50.00
GOTSKIND, RUTH	17-03-114-003-1042	42 NATARUS	50.00
GOULD, LOUIS	17-03-222-023-1332	42 NATARUS	50.00
GRAHAM, MIRIAM	14-28-322-015-0000	43 BERNARDINI	50.00
GRALAK, MARIE	13-17-107-194-1024	38 ALLEN	50.00
GRANT, MARY ALICE	14-08-203-001-0000	48 SMITH	50.00
GRAU, PEARL	14-16-301-041-1227	46 SHILLER	50.00
GRAY, MARYJANE A.	14-08-203-001-0000	48 SMITH	50.00
GRAY, MELVIN	14-28-322-015-0000	43 BERNARDINI	50.00
GREENBERG, MARVIN	14-08-203-015-1117	48 SMITH	50.00
GREENBERG, ROY	14-21-111-007-1561	46 SHILLER	50.00
GREENE, MAXINE R.	14-05-407-016-1062	48 SMITH	50.00
GREENWALD, LEE D.	14-28-318-064-1080	43 BERNARDINI	50.00
GRILL, ETHEL L.	17-03-114-003-1124	42 NATARUS	50.00
GRINKER, ROY	17-03-221-004-0000	42 NATARUS	50.00
GROELL, BLANCHE	14-21-110-020-1509	46 SHILLER	50.00
GROELLER, MARY	19-08-424-135-1012	23 LASKI	50.00
GROSBY, AUDREY	17-03-104-017-0000	42 NATARUS	50.00
GUCCION, ADELE D.	14-21-101-034-1112	46 SHILLER	50.00
GUSTAFSON, IRENE	14-08-203-001-0000	48 SMITH	50.00
GUTMAN, LUCILLE	17-10-200-068-1010	42 NATARUS	50.00
HAAS, ADDIE	14-21-111-007-1285	46 SHILLER	50.00
HABER, OKEMAH	14-21-101-035-1217	46 SHILLER	50.00
HACKNEY, JEANETTE B.	20-03-119-016-0000	02 HAITHCOCK	50.00
HAGGARTY, MARIAN	14-08-203-001-0000	48 SMITH	50.00
HAHN, MYLES JR.	14-05-403-022-1068	48 SMITH	50.00
HALPER, FAYE	14-21-111-007-1647	46 SHILLER	50.00
HAMBLETON, CHALKLEY	17-03-201-055-0000	42 NATARUS	50.00
HAMILTON, ARLENE R.	14-16-304-039-1058	46 SHILLER	50.00
HAMILTON, GEORGE R.	14-08-407-022-1095	48 SMITH	50.00
HAMPTON, ROBERT W.	17-10-400-012-1462	42 NATARUS	50.00
HANES, GEORGIA P.	17-10-401-005-1103	42 NATARUS	50.00
HANNEMA, PHILIP	17-04-209-043-1147	42 NATARUS	50.00
HANSLIK, VALERIE	13-17-107-194-1013	38 ALLEN	50.00
HANSON, BONITA	17-03-222-023-1308	42 NATARUS	50.00
HANZELKA, LOUIS H.	14-21-110-020-1100	46 SHILLER	50.00
HARRILL, ARMELDA	14-21-100-018-1286	46 SHILLER	50.00
HARRIS, MELVYN J.	14-21-111-007-1308	46 SHILLER	50.00
HART, WILLIAM	19-15-228-093-0000	13 OLIVO	50.00
HARTLEY, JOHN	14-08-408-029-0000	48 SMITH	50.00
HAUSLINGER, NORTON	17-10-200-065-1171	42 NATARUS	50.00
HAYES, CLARA	17-10-401-005-1047	42 NATARUS	50.00
HAYES, ROBERT E.	14-05-215-015-1346	48 SMITH	50.00
HEATTER, GERALD R.	17-03-227-022-1012	42 NATARUS	50.00
HEFLER, MARY	19-08-427-012-1004	23 LASKI	50.00
HEILIG, HARRIET E.	14-21-111-007-1333	46 SHILLER	50.00
HENDELMAN, MARY F	14-21-101-034-1023	46 SHILLER	50.00
HENRY, LORETTA A.	17-10-401-005-1394	42 NATARUS	50.00
HERMAN, ANN	14-21-110-020-1321	46 SHILLER	50.00
HERSCH, CLARICE	17-03-202-064-1002	42 NATARUS	50.00

COMMITTEE ON FINANCE
SMALL CLAIMS, CITY OF CHICAGO
SEWER REBATE JOURNAL

NAME	PIN NUMBER	ALDERMAN	AMOUNT
HERSHENSON, SADIE	17-03-220-020-1530	42 NATARUS	50.00
HERSTEIN, MARY	14-21-111-007-1602	46 SHILLER	50.00
HICKEY, MARJORIE	14-33-114-046-1015	43 BERNARDINI	50.00
HILKIN, CAROLE W.	14-08-203-001-0000	48 SMITH	50.00
HILLEL, MAURICE A.	14-08-203-017-1319	48 SMITH	50.00
HILLMER, SHIRLEY	17-03-227-018-1058	42 NATARUS	50.00
HINZ, ETHEL P.	19-19-208-042-1005	23 LASKI	50.00
HIRTE, MARIE	17-10-200-065-1149	42 NATARUS	50.00
HODGKINSON, MARIAN A.	14-21-110-020-1512	46 SHILLER	50.00
HOEFFER, FRANCES	17-03-221-004-0000	42 NATARUS	50.00
HOFFING, ROSE	14-16-301-041-1622	46 SHILLER	50.00
HOFFMAN, MARIE	17-03-227-018-1107	42 NATARUS	50.00
HOFFMASTER, JEAN	17-03-227-022-1215	42 NATARUS	50.00
HOFFSTADT, MARGOT	14-21-101-035-1219	46 SHILLER	50.00
HOFMANN, WALTER R.	14-05-215-017-1351	48 SMITH	50.00
HOGAN, REBECCA C.	17-03-227-020-1058	42 NATARUS	50.00
HOLLAND, SYLVIA	14-16-301-041-1136	46 SHILLER	50.00
HOLLEB, GERTRUDE	17-04-209-043-1184	42 NATARUS	50.00
HOLLEB, LEONARD	14-21-106-017-0000	46 SHILLER	50.00
HOLLEB, MARSHALL M.	14-28-318-077-1393	43 BERNARDINI	50.00
HOLLEB, SEYMOUR S.	14-21-112-010-0000	46 SHILLER	50.00
HOMER, IRENE F.	14-21-101-034-1569	46 SHILLER	50.00
HOOPER, RUTH	17-03-221-004-0000	42 NATARUS	50.00
HOPKINS, JOHN W.	14-16-301-039-1169	46 SHILLER	50.00
HORN, DR. LYDIA	14-05-403-021-1107	48 SMITH	50.00
HORWICH, DANIEL	14-28-320-030-1157	43 BERNARDINI	50.00
HORWITZ, MARIAN	17-03-207-063-1079	42 NATARUS	50.00
HOZAK, DANIEL	14-16-301-041-1377	46 SHILLER	50.00
HUMBLE, ELEANOR M.	14-08-203-016-1214	48 SMITH	50.00
HUNT, GRACE K.	17-04-218-032-0000	42 NATARUS	50.00
HURLBRINK, EDWIN P.	13-20-125-044-1001	38 ALLEN	50.00
HUTUL, DOLLY	14-21-101-035-1048	46 SHILLER	50.00
ICHIKAWA, ALICE Y	14-21-110-020-1022	46 SHILLER	50.00
IDEMA, JAMES M.	14-21-112-010-0000	46 SHILLER	50.00
IM, HON S.	14-08-203-017-1215	48 SMITH	50.00
INCLAN, MARIA D.	14-06-219-013-0000	40 O'CONNOR	50.00
INGRAM, BERNICE H.	19-19-208-042-1004	23 LASKI	50.00
INGRAM, BETTY	14-08-203-001-0000	48 SMITH	50.00
INOUYE, TOHRU	17-03-220-020-1353	42 NATARUS	50.00
ISAACSON, BERNARD	14-21-110-020-1428	46 SHILLER	50.00
ISRAEL, EDWARD	14-16-301-041-1202	46 SHILLER	50.00
JACKLIN, RICHARD	14-16-301-041-1697	46 SHILLER	50.00
JACKSON, ELIZABETH	17-03-215-013-1400	42 NATARUS	50.00
JACKSON, JULIUS	14-20-214-018-0000	46 SHILLER	50.00
JACOBS, DOROTHY K.	14-08-203-015-1128	48 SMITH	50.00
JACOBS, HILDA	14-21-111-007-1190	46 SHILLER	50.00
JACOBS, MARION	14-16-301-041-1175	46 SHILLER	50.00
JACOBSEN, JEANNE	14-06-120-005-1232	40 O'CONNOR	50.00
JACOBSON, ARENT J.	17-03-228-024-1024	42 NATARUS	50.00
JALASS, LILLIAN	17-03-114-003-1020	42 NATARUS	50.00
JAMEOR, FRANCES	13-18-411-005-1009	38 ALLEN	50.00

COMMITTEE ON FINANCE
SMALL CLAIMS, CITY OF CHICAGO
SEWER REBATE JOURNAL

NAME	PIN NUMBER	ALDERMAN	AMOUNT
JANKOVIC, MIHAILO	14-05-215-017-1345	48 SMITH	50.00
JASINEK, GERTRUDE C.	13-19-200-037-1006	38 ALLEN	50.00
JENSEN, LOLA AILEEN	17-10-122-022-1259	42 NATARUS	50.00
JENSEN, MABEL G.	13-19-412-032-1006	38 ALLEN	50.00
JENSEN, RUTH E.	14-05-407-016-1162	48 SMITH	50.00
JOERGER, MAYNARD	13-17-107-194-1004	38 ALLEN	50.00
JOHNSON, EDITH	14-21-111-007-1145	46 SHILLER	50.00
JOHNSON, HARRIET C	14-21-110-020-1371	46 SHILLER	50.00
JOHNSON, JANE	14-05-215-015-1134	48 SMITH	50.00
JOHNSON, MARION O.	14-08-413-040-1020	48 SMITH	50.00
JOHNSON, WALBORG E.	17-09-410-014-1188	42 NATARUS	50.00
JOHNSTON, EVELYN	14-21-111-007-1547	46 SHILLER	50.00
JONES, ANNE	17-10-122-022-1236	42 NATARUS	50.00
JOYCE, JOSEPH T.	17-04-207-087-1310	42 NATARUS	50.00
JR. ARONSON, HAROLD L.	17-03-101-028-1090	43 BERNARDINI	50.00
JUHASZ, ANNE M.	14-16-300-027-1081	46 SHILLER	50.00
JUHASZ, STEPHEN E.	14-08-203-017-1099	48 SMITH	50.00
KADINGER, MARJORIE	17-10-400-012-1797	42 NATARUS	50.00
KAGEN, IRVING	17-04-208-031-1072	42 NATARUS	50.00
KAHN, MILTON	14-05-211-024-1219	48 SMITH	50.00
KAIZ, LILLIAN	14-08-203-015-1210	48 SMITH	50.00
KALANT, GEORGE A.	14-05-215-017-1497	48 SMITH	50.00
KALLO, MICHAEL	14-16-301-041-1587	46 SHILLER	50.00
KANE, MARY ROSE	12-11-121-037-1005	41 DOHERTY	50.00
KANIA, PHILIP J.	11-32-200-034-1001	49 MOORE	50.00
KAPLAN, ISABELLE	17-03-200-063-1018	42 NATARUS	50.00
KAPLAN, SIDNEY M.	14-28-322-038-1183	43 BERNARDINI	50.00
KARASKIEWICZ, A.	13-17-107-194-1031	38 ALLEN	50.00
KAREDIS, JOHANNA	17-03-207-061-1213	42 NATARUS	50.00
KAREL, JAMES	17-03-227-018-1059	42 NATARUS	50.00
KARK, JULIA	17-03-222-018-0000	42 NATARUS	50.00
KARPER, DONALD J.	14-16-304-039-1217	46 SHILLER	50.00
KATZ, ANN	17-03-226-065-1073	42 NATARUS	50.00
KATZ, LILLIAN	14-05-407-016-1141	48 SMITH	50.00
KAYE, MABEL	17-03-220-020-1414	42 NATARUS	50.00
KEELEY, WILLIAM JR.	17-03-228-024-1084	42 NATARUS	50.00
KELLECK, HAROLD AND VIOLET	14-08-203-015-1166	48 SMITH	50.00
KELLY, GEORGE P	14-21-111-007-1572	46 SHILLER	50.00
KENIS, HAROLD	14-16-301-041-1652	46 SHILLER	50.00
KENNY, RUTH B	17-03-222-018-0000	42 NATARUS	50.00
KEPNER, SHIRLEY	14-21-111-007-1291	46 SHILLER	50.00
KERN, HELEN	17-09-410-014-1602	42 NATARUS	50.00
KERNIS, ESTHER	14-08-403-028-1147	48 SMITH	50.00
KERPEL, HANNAH L.	14-33-459-024-1188	43 BERNARDINI	50.00
KERWIN, ALICE	13-17-107-195-1007	38 ALLEN	50.00
KERWIN, JAMES W. & JANET L.	14-08-203-001-0000	48 SMITH	50.00
KESSEL, SYBIL	17-03-111-009-1050	42 NATARUS	50.00
KESTER, MAX	17-10-214-011-1467	42 NATARUS	50.00
KESTIN, ANNABELLE	14-05-215-015-1044	48 SMITH	50.00
KHEDROU, FRANCES	14-08-413-040-1069	48 SMITH	50.00
KHOSHABA, BERTHA M.	17-10-400-012-1042	42 NATARUS	50.00

COMMITTEE ON FINANCE
SMALL CLAIMS, CITY OF CHICAGO
SEWER REBATE JOURNAL

NAME	PIN NUMBER	ALDERMAN	AMOUNT
KIENLEN, LOUIS J.	17-03-104-017-0000	42 NATARUS	50.00
KIEWE, RUTH	17-10-200-065-1146	42 NATARUS	50.00
KILEY, VIRGINIA E.	17-10-400-012-1171	42 NATARUS	50.00
KILMNICK, JEANETTE	17-03-227-018-1110	42 NATARUS	50.00
KING, NEIL J.	17-03-208-022-1006	42 NATARUS	50.00
KINNEY, PAUL A.	14-08-203-017-1100	48 SMITH	50.00
KIRSCHNER, SYLVIA	14-05-407-017-1216	48 SMITH	50.00
KITE, JACK	14-05-211-024-1187	48 SMITH	50.00
KLAIN, RUTH	14-05-407-015-1059	48 SMITH	50.00
KLATT, GEORGE J.	13-18-411-004-1030	38 ALLEN	50.00
KLEIN, HANS	14-08-203-016-1319	48 SMITH	50.00
KLEIN, IWRIN	14-05-203-011-1066	49 MOORE	50.00
KLERESKI, ELEANOR	13-19-404-087-1012	38 ALLEN	50.00
KLOAK, GEORGE E.	17-10-401-005-1045	42 NATARUS	50.00
KLONDER, RAMONA	14-06-214-017-0000	40 O'CONNOR	50.00
KNUDSEN, ROBERT J.	13-18-410-033-1040	38 ALLEN	50.00
KOCH, BLANCHE	17-10-122-022-1028	42 NATARUS	50.00
KOGEN, MAE	14-21-110-020-1338	46 SHILLER	50.00
KOHN, KATE	17-03-204-064-1079	42 NATARUS	50.00
KOLAR, JAMES J.	14-05-407-017-1246	48 SMITH	50.00
KOLB, JULIA C.	17-10-400-012-1289	42 NATARUS	50.00
KOLKEY, GILDA P.	17-03-201-076-1038	42 NATARUS	50.00
KOLSSAK, STANLEY	17-03-227-022-1133	42 NATARUS	50.00
KORNACKER, SARAH G.	14-06-214-017-0000	40 O'CONNOR	50.00
KORNECKI, EDWARD A.	14-08-203-001-0000	48 SMITH	50.00
KORNICK, JACK	14-05-211-016-1068	48 SMITH	50.00
KORTAS, EDWARD	13-17-107-194-1023	38 ALLEN	50.00
KORZEN, BEATRICE	14-08-203-015-1201	48 SMITH	50.00
KOWALSKY, RAYMOND	14-28-318-064-1122	43 BERNARDINI	50.00
KOZASA, HANNA B.	14-21-110-020-1614	46 SHILLER	50.00
KOZLOFF, HELEN	17-03-114-003-1100	42 NATARUS	50.00
KRAMEN, ANNA L.	14-08-203-015-1099	48 SMITH	50.00
KRAMER, BEATRICE	14-16-301-041-1107	46 SHILLER	50.00
KRAMER, DELLA P.	17-03-215-013-1433	42 NATARUS	50.00
KRAMER, PEGGY	17-03-220-020-1123	42 NATARUS	50.00
KRASNOW, HELENE	17-03-108-016-1095	43 BERNARDINI	50.00
KREGER, AMY H.	13-20-125-044-1012	38 ALLEN	50.00
KREPPS, ROBERT	14-05-403-022-1061	48 SMITH	50.00
KRILOFF, LOUIS	17-03-200-063-1114	42 NATARUS	50.00
KROHN, NEVA	17-03-220-020-1253	42 NATARUS	50.00
KULIS, JOHN C.	17-03-114-003-1154	42 NATARUS	50.00
KUNDRAT, THEODORE V.	17-10-400-012-1444	42 NATARUS	50.00
KURCZ, LEONORA	17-10-200-065-1005	42 NATARUS	50.00
KURMAN, WILLIAM	14-16-301-041-1395	46 SHILLER	50.00
KURTZMAN, BERNICE	14-28-320-030-1099	43 BERNARDINI	50.00
KURZ, JACK	14-16-301-041-1167	46 SHILLER	50.00
KURZ, RUTH C.	17-03-101-029-1052	43 BERNARDINI	50.00
KWALWASER, JOSEPH	14-21-100-018-2706	46 SHILLER	50.00
KWIATEK, GERTRUDE M	13-17-107-195-1010	38 ALLEN	50.00
LA CHIANA, ANDREW	17-03-200-063-1119	42 NATARUS	50.00
LABEAU, ELLA	14-28-322-038-1097	43 BERNARDINI	50.00

COMMITTEE ON FINANCE
SMALL CLAIMS, CITY OF CHICAGO
SEWER REBATE JOURNAL

NAME	PIN NUMBER	ALDERMAN	AMOUNT
LAMB, VIRGINIA	13-17-117-038-1004	38 ALLEN	50.00
LAMBROSE, MILDRED	14-16-301-041-1567	46 SHILLER	50.00
LANDERS, ROBERT B.	14-05-407-015-1111	48 SMITH	50.00
LANDMAN, DAVID	17-03-201-069-1053	42 NATARUS	50.00
LANDMAN, GEORGE	14-05-211-016-1049	48 SMITH	50.00
LANG, LIBBY	17-10-122-022-1019	42 NATARUS	50.00
LANGFORD, ELEANOR M.	17-10-122-022-1177	42 NATARUS	50.00
LANGSON, CHARLOTTE S.	14-08-203-017-1425	48 SMITH	50.00
LAPINSKY, SADIE	17-10-400-012-1135	42 NATARUS	50.00
LARSON, CLAUDE	17-03-220-020-1065	42 NATARUS	50.00
LASLEY, CHARLES	14-20-214-018-0000	46 SHILLER	50.00
LASUSA, BERTHA	14-18-107-024-1002	47 SCHULTER	50.00
LATIMER, MARY	14-08-203-017-1186	48 SMITH	50.00
LAVEZZORIO, TINA	17-03-220-020-1374	42 NATARUS	50.00
LAVIN, INEZ M.	17-10-400-012-1893	42 NATARUS	50.00
LAVINE, BEN	14-21-110-020-1433	46 SHILLER	50.00
LAZAR, SAM	14-05-407-016-1154	48 SMITH	50.00
LAZOWSKI, EUGENE S	14-21-111-007-1554	46 SHILLER	50.00
LEADERMAN, EARLE	14-05-211-021-1001	48 SMITH	50.00
LEAVITT, ESTHER G.	17-03-103-028-1229	43 BERNARDINI	50.00
LEBOWSKY, IDA	17-03-200-063-1047	42 NATARUS	50.00
LEE, PAMELA	17-03-208-002-0000	42 NATARUS	50.00
LEIB, EARL	13-12-120-045-0000	40 O'CONNOR	50.00
LEIBOVICH, ESTHER	14-06-213-014-0000	40 O'CONNOR	50.00
LEIPZIG, ELMER W.	13-18-411-004-1043	38 ALLEN	50.00
LEISZ, FLORENCE	17-03-207-061-1141	42 NATARUS	50.00
LEIVENSON, ROSE	14-21-110-020-1367	46 SHILLER	50.00
LEO, LEONA	19-19-209-048-1001	23 LASKI	50.00
LEPUNSKY, ALICE	14-21-101-035-1062	46 SHILLER	50.00
LERNER, ANN	14-21-111-007-1170	46 SHILLER	50.00
LERNER, LOUIS	17-03-215-013-1078	42 NATARUS	50.00
LERY, ROSE	14-08-203-015-1356	48 SMITH	50.00
LESSMAN, IDA D.	17-03-200-063-1155	42 NATARUS	50.00
LESSMAN, SANDER	14-05-407-017-1019	48 SMITH	50.00
LEVENTHAL, SEYMOUR	17-03-220-020-1481	42 NATARUS	50.00
LEVIN, ALBERT	14-16-301-041-1692	46 SHILLER	50.00
LEVIN, BLOSSOM	14-28-322-015-0000	43 BERNARDINI	50.00
LEVIN, CLARE B.	14-08-408-029-0000	48 SMITH	50.00
LEVIN, LEO & FLORENCE	14-16-301-041-1812	46 SHILLER	50.00
LEVIN, MARTELL	17-03-108-016-1081	42 NATARUS	50.00
LEVINE, ANNE	14-28-318-064-1222	43 BERNARDINI	50.00
LEVINE, JACK	14-21-112-010-0000	46 SHILLER	50.00
LEVINE, SARA	14-21-111-007-1574	46 SHILLER	50.00
LEVINSON, MYRON M	14-21-110-020-1607	46 SHILLER	50.00
LEVINSON, OSCAR	14-21-111-007-1010	46 SHILLER	50.00
LEVINSON, SHIFRA	14-21-101-034-1324	46 SHILLER	50.00
LEVITA, MILDRED	14-05-211-024-1135	48 SMITH	50.00
LEVITON, BERNARD	14-05-215-015-1204	48 SMITH	50.00
LEVY, EDYTHE M	14-21-110-020-1124	46 SHILLER	50.00
LEVY, ESTHER	14-21-111-007-1416	46 SHILLER	50.00
LEVY, HELEN	14-21-106-017-0000	46 SHILLER	50.00

COMMITTEE ON FINANCE
SMALL CLAIMS, CITY OF CHICAGO
SEWER REBATE JOURNAL

NAME		PIN NUMBER	ALDERMAN	AMOUNT
LEVY, HERBERT		17-03-222-018-0000	42 NATARUS	50.00
LEVY, NATALIE		14-21-101-034-1508	46 SHILLER	50.00
LEWANDOWSKI, MARIA F.		14-05-403-021-1188	48 SMITH	50.00
LEWENTHAL, EVELYN		14-21-101-035-1035	46 SHILLER	50.00
LEWIN, JUNE G.		14-16-300-027-1033	46 SHILLER	50.00
LEWIS, LEROY		13-17-107-194-1003	38 ALLEN	50.00
LEWIS, LILLIAN A.		17-03-101-028-1009	43 BERNARDINI	50.00
LEWY, EVELYN		14-28-318-064-1148	43 BERNARDINI	50.00
LEZAK, IDELLE		14-21-111-007-1004	46 SHILLER	50.00
LICHTENSTEIN, IRENE B.		17-10-400-012-1018	42 NATARUS	50.00
LICHTMAN, ISADORE W.		14-05-215-015-1236	48 SMITH	50.00
LIDSKY, LEONA		14-21-111-007-1149	46 SHILLER	50.00
LIEBSCHUTZ, GLADYS		14-21-111-007-1257	46 SHILLER	50.00
LINDNER, FLORA		14-05-203-011-1322	49 MOORE	50.00
LIPMAN, FRANCES B.		17-03-208-021-1099	42 NATARUS	50.00
LIPMAN, ROSE		14-21-111-007-1117	46 SHILLER	50.00
LIPPERT, RUBY R.		14-08-203-017-1072	48 SMITH	50.00
LIPSCHUTZ, DOROTHY		14-05-215-017-1022	48 SMITH	50.00
LISSAU, EDITH		14-05-407-015-1046	48 SMITH	50.00
LITT, SHIRLEY		17-03-220-020-1622	42 NATARUS	50.00
LOBLE, ELIZABETH		14-21-101-035-1222	46 SHILLER	50.00
LOEBEL, IRVING		14-05-403-022-1035	48 SMITH	50.00
LOKANC, JOSEPH A.		21-30-108-029-0000	07 BEAVERS	50.00
LOMBARDO, ANDREW		13-17-117-038-1016	38 ALLEN	50.00
LONDON, JEAN		17-03-220-020-1024	42 NATARUS	50.00
LONDON, STANLEY	L	17-10-214-011-1412	42 NATARUS	50.00
LORSCH, ELSE		14-08-203-016-1207	48 SMITH	50.00
LOWE, FAYE		14-21-101-034-1518	46 SHILLER	50.00
LUBRATOVIC, DAISY		14-08-407-022-1161	48 SMITH	50.00
LUDTKE, JOHN ZOFIA		13-30-101-036-1010	36 BANKS	50.00
LUNDMAN, JENNIE U.		13-08-414-056-1001	45 LEVAR	50.00
LUTZ, JAMES		17-03-204-064-1075	42 NATARUS	50.00
MACK, CECILE		14-28-318-077-1046	43 BERNARDINI	50.00
MACKEY, MAE		14-16-304-042-1031	46 SHILLER	50.00
MAGES, RITA R.		17-03-114-003-1075	42 NATARUS	50.00
MAHONEY, EILEEN		14-06-213-014-0000	40 O'CONNOR	50.00
MAIER, PHYLLIS		17-03-207-061-1181	42 NATARUS	50.00
MALLON, FRANCIS		14-21-101-034-1406	46 SHILLER	50.00
MALMEKOFF, NATHAN		17-03-220-020-1532	42 NATARUS	50.00
MALONE, JOSEPH		12-24-400-041-1004	36 BANKS	50.00
MALVIN, JACK		14-05-215-015-1136	48 SMITH	50.00
MANDARINO, FLORENCE		17-03-204-063-1177	42 NATARUS	50.00
MANDEL, HARRY		14-21-101-034-1216	46 SHILLER	50.00
MANFREDI, HAROLD		17-10-400-012-1666	42 NATARUS	50.00
MANGOS, GUS G.		14-06-214-017-0000	40 O'CONNOR	50.00
MANN, GERTRUDE A.		17-03-111-009-1028	42 NATARUS	50.00
MANN, HARRY A.		17-03-226-065-1064	42 NATARUS	50.00
MANSFIELD, HELEN		14-16-301-041-1282	46 SHILLER	50.00
MANSOUR, MARIE		14-08-203-016-1352	48 SMITH	50.00
MARCOVITZ, SADIE		14-05-406-022-1067	48 SMITH	50.00
MARCUS, LORRAINE		17-09-410-014-1201	42 NATARUS	50.00

COMMITTEE ON FINANCE
SMALL CLAIMS, CITY OF CHICAGO
SEWER REBATE JOURNAL

NAME	PIN NUMBER	ALDERMAN	AMOUNT
MARK, NORMA A.	14-08-203-015-1296	48 SMITH	50.00
MARKS JR., A.J.	17-03-101-028-1078	43 BERNARDINI	50.00
MARKS, LENORA J.	14-16-301-041-1700	46 SHILLER	50.00
MARKS, MARCELLA	14-21-112-012-1146	46 SHILLER	50.00
MARKS, SYLVIA	14-16-301-041-1172	46 SHILLER	50.00
MARLAND, MEYER	14-16-301-041-1636	46 SHILLER	50.00
MARLOVITZ, JOHN	13-17-107-194-1030	38 ALLEN	50.00
MARRECK, ANN	17-03-202-065-1087	42 NATARUS	50.00
MARROTT, JACK	14-16-300-027-1032	46 SHILLER	50.00
MARS, MALINE A.	14-08-203-016-1116	48 SMITH	50.00
MARTIN, CHARLES	17-03-227-018-1088	42 NATARUS	50.00
MASHKES, SYLVIA	14-21-111-007-1270	46 SHILLER	50.00
MASLOW PANNI J.	14-08-408-029-0000	48 SMITH	50.00
MASOR, BERTHA	14-16-302-030-1030	46 SHILLER	50.00
MASTERS, JOAN	17-03-220-020-1639	42 NATARUS	50.00
MATLIN, SAMUEL	14-33-414-044-1006	43 BERNARDINI	50.00
MATTHIES, HAROLD J.	17-03-220-020-1607	42 NATARUS	50.00
MAYER, ERNA	14-08-203-015-1080	48 SMITH	50.00
MAYER, MAE	14-21-101-034-1141	46 SHILLER	50.00
MAZURSKY, ROSE	14-21-111-007-1224	46 SHILLER	50.00
MCCANN, MARION C.	13-17-107-194-1041	38 ALLEN	50.00
MCELLIGOTT, JOHN A.	17-10-401-005-1514	42 NATARUS	50.00
MCGRATH, ANNE F.	14-21-111-007-1262	46 SHILLER	50.00
MCGRATH, THERESA M.	17-03-104-017-0000	42 NATARUS	50.00
MEDLEVINE, FELIX	14-21-112-012-1027	46 SHILLER	50.00
MELAS, NICHOLAS J.	17-03-101-028-1055	43 BERNARDINI	50.00
MELISSAS, NICHOLAS	14-08-203-017-1202	48 SMITH	50.00
MENASHE, LILLIAN	17-10-200-065-1002	42 NATARUS	50.00
MENDELSOHN, HOWARD	17-03-227-022-1167	42 NATARUS	50.00
MERRITT, SUSAN	17-10-200-065-9501	42 NATARUS	50.00
MESIROW, SHIRLEY	17-03-202-063-1112	42 NATARUS	50.00
MESSER, ANNA	13-19-412-032-1010	38 ALLEN	50.00
METKE, MARIE A.	19-19-215-023-1001	23 LASKI	50.00
METZ, WILLIAM	19-15-230-069-0000	13 OLIVO	50.00
MEYER, DOLORES	13-18-411-005-1029	38 ALLEN	50.00
MEYER, NORMA L.	17-03-108-016-1014	43 BERNARDINI	50.00
MEYER, ROBERT M.	17-03-101-029-1151	43 BERNARDINI	50.00
MEYERS, BERNARD	17-03-111-009-1022	42 NATARUS	50.00
MEYERS, IRVING & THELMA M.	14-08-203-001-0000	48 SMITH	50.00
MEYERS, MOLLIE	17-03-226-065-1072	42 NATARUS	50.00
MICHEL, RUTH S.	14-06-213-014-0000	40 O'CONNOR	50.00
MIECZNIKOWSKI, FRANCES	13-15-411-026-1005	45 LEVAR	50.00
MILFORD, ANN F.	14-08-203-001-0000	48 SMITH	50.00
MILLER, ADELE	14-08-203-015-1160	48 SMITH	50.00
MILLER, FLORENCE	17-03-227-022-1216	42 NATARUS	50.00
MILLER, JACQUELINE C.	17-03-101-029-1094	43 BERNARDINI	50.00
MILLER, LEONARD	14-21-101-035-1205	46 SHILLER	50.00
MILLER, LOUIS	17-03-207-061-1162	42 NATARUS	50.00
MILLER, SARA	17-03-220-020-1117	42 NATARUS	50.00
MILLS, ALAN P.	14-05-215-015-1321	48 SMITH	50.00
MIODU, REMETTA	13-18-411-004-1013	38 ALLEN	50.00

COMMITTEE ON FINANCE
SMALL CLAIMS, CITY OF CHICAGO
SEWER REBATE JOURNAL

NAME	PIN NUMBER	ALDERMAN	AMOUNT
MISEVICH, JOHN J.	19-08-426-018-1004	23 LASKI	50.00
MISKELL, FRANK B. & EMILY W.	14-05-215-017-1458	48 SMITH	50.00
MISKO, ELLEN	13-17-107-195-1008	38 ALLEN	50.00
MITTLEMAN, ANN T.	14-21-111-007-1263	46 SHILLER	50.00
MOIZES, BERTHA	14-06-213-014-0000	40 O'CONNOR	50.00
MOLT DOROTHY B.	14-08-203-001-0000	48 SMITH	50.00
MOORE, DOLORES & OSCAR	19-23-308-041-1002	13 OLIVO	50.00
MOORE, LUCILE	14-21-111-007-1354	46 SHILLER	50.00
MORAN, BONNIE	14-16-301-041-1838	46 SHILLER	50.00
MORMINO, VIRGINIA	13-18-411-005-1026	38 ALLEN	50.00
MORONEY, THOMAS J.	17-04-207-086-1172	42 NATARUS	50.00
MORRIS, ELMER H.	14-21-112-010-0000	46 SHILLER	50.00
MORRIS, LOLITA B.	14-21-112-010-0000	46 SHILLER	50.00
MORRIS, MELBA	14-16-301-041-1238	46 SHILLER	50.00
MORRISON, FRANCES	14-21-110-020-1970	46 SHILLER	50.00
MOSCOWITZ, MAE	14-16-301-041-1501	46 SHILLER	50.00
MOSER, BERNICE L.	13-20-219-037-1017	38 ALLEN	50.00
MOSSER, DONALD W.	14-33-409-024-1277	43 BERNARDINI	50.00
MOTEW, LILLIAN	14-16-301-041-1233	46 SHILLER	50.00
MROZ, LEONA M.	13-17-107-194-1039	38 ALLEN	50.00
MUENZ, MARY	14-21-111-007-1313	46 SHILLER	50.00
MURPHY, DOROTHY	14-21-111-007-1548	46 SHILLER	50.00
MURPHY, JOHN	13-17-107-194-1006	38 ALLEN	50.00
MURPHY, LYDIA B.	17-03-202-061-1015	42 NATARUS	50.00
MUSCOLINO, ANN	13-31-115-024-1020	36 BANKS	50.00
MYERS, TERRELL C.	20-14-106-011-0000	05 BLOOM	50.00
MYHRUM, MARGARET	17-03-222-018-0000	42 NATARUS	50.00
NACHMAN, NORMAN M.	17-03-114-003-1085	42 NATARUS	50.00
NARROD, GLORIA	17-03-214-014-1048	42 NATARUS	50.00
NASH, DORIS A.	14-08-203-016-1051	48 SMITH	50.00
NASHGAN, SAMUEL	14-16-301-041-1039	46 SHILLER	50.00
NATHAN, JOSEPH	17-04-210-029-1018	42 NATARUS	50.00
NATKIN TILLIE	14-08-408-029-0000	48 SMITH	50.00
NAYLOR, CHARLES W.	17-04-216-064-1256	42 NATARUS	50.00
NECHTOW, JULIA	14-05-215-015-1353	48 SMITH	50.00
NEDELL, ZORKA	14-16-301-041-1425	46 SHILLER	50.00
NEFF, CATHERINE	14-06-213-014-0000	40 O'CONNOR	50.00
NEIMARK, ALLAN	14-21-101-035-1112	46 SHILLER	50.00
NEISTEIN, BERNARD S.	17-03-202-061-1017	42 NATARUS	50.00
NESSIF, RUBY	17-03-207-061-1204	42 NATARUS	50.00
NEWMAN, BELLE	17-03-214-014-1154	42 NATARUS	50.00
NEWMAN, HELEN	14-21-110-020-1264	46 SHILLER	50.00
NIEDERBAUMER, LYLA	14-21-101-034-1047	46 SHILLER	50.00
NOLAN, ERNESTINE	14-20-214-018-0000	46 SHILLER	50.00
NORDEN, MICHAEL	14-05-210-023-1036	48 SMITH	50.00
NORTON, DORIS	17-03-112-033-1189	42 NATARUS	50.00
NORTON, DOROTHY C.	20-14-202-076-1004	04 PRECKWINKLE	50.00
NUDELMAN, HANNAH	14-16-301-041-1271	46 SHILLER	50.00
NUTTER, HARVEY	11-32-121-008-0000	49 MOORE	50.00
O'CONNELL, ELEANOR M.	14-05-215-015-1269	48 SMITH	50.00
O'DONOGHUE, CATHLEEN E.	14-05-215-015-1111	48 SMITH	50.00

COMMITTEE ON FINANCE
SMALL CLAIMS, CITY OF CHICAGO
SEWER REBATE JOURNAL

NAME	PIN NUMBER	ALDERMAN	AMOUNT
O'HARA, MARGARET	11-31-114-023-1005	50 STONE	50.00
O'KEEFE, MILDRED E.	14-21-111-007-1501	46 SHILLER	50.00
O'LEARY, MARIE A.	13-20-207-036-1001	38 ALLEN	50.00
OATES, JAMES F.	17-03-114-003-1102	42 NATARUS	50.00
OEHLER, PAULINE	17-10-400-012-1416	42 NATARUS	50.00
OGLE, MARGERY S.	17-03-106-027-1016	42 NATARUS	50.00
OLAR, RICHARD	14-16-301-041-1810	46 SHILLER	50.00
OLENTINE, JULIE E.	14-05-215-015-1150	48 SMITH	50.00
OLSON, MARY	17-03-108-016-1007	43 BERNARDINI	50.00
OSBORNE, DAVID	17-10-400-012-1439	42 NATARUS	50.00
OVITSKY, MARTIN	14-16-301-041-1094	46 SHILLER	50.00
PACHMAN, VIVIAN A.	17-03-114-003-1047	42 NATARUS	50.00
PACKER, BETTY L.	14-16-301-041-1231	46 SHILLER	50.00
PACKER, NORMA	14-16-301-041-1219	46 SHILLER	50.00
PADNOS, EMILY	14-21-111-007-1600	46 SHILLER	50.00
PADNOS, IRVIN & ANITA	14-08-203-015-1155	48 SMITH	50.00
PAGE, GEORGIA	17-03-200-063-1086	42 NATARUS	50.00
PANTAZELOS, THOMAS G.	14-05-407-015-1019	48 SMITH	50.00
PEARSE, CLAIRE	17-03-222-023-1214	42 NATARUS	50.00
PECHTER, MARVIN	14-21-111-007-1491	46 SHILLER	50.00
PECK, RICHARD	14-21-111-007-1419	46 SHILLER	50.00
PELL, ALLEN	11-32-109-011-0000	49 MOORE	50.00
PENNISI, AUDRA	17-03-222-023-1192	42 NATARUS	50.00
PERLMAN, LAWRENCE	17-03-103-028-1235	43 BERNARDINI	50.00
PERLMAN, LENORA	14-21-106-017-0000	46 SHILLER	50.00
PERLSON, SEYMOUR	14-16-300-027-1046	46 SHILLER	50.00
PESCHON, MARY	14-28-318-064-1004	43 BERNARDINI	50.00
PETAK, HYMEN	17-10-401-005-1234	42 NATARUS	50.00
PETERSEN, ZOE B.	17-03-104-017-0000	42 NATARUS	50.00
PETERSON, BENDIX	14-28-318-064-1218	43 BERNARDINI	50.00
PFISTER, MAUREEN	14-33-422-068-1108	43 BERNARDINI	50.00
PHELAN, AMBER L.	14-08-203-001-0000	48 SMITH	50.00
PHILLIPS, EDWARD	17-03-220-020-1203	42 NATARUS	50.00
PHILLIPS, HAROLD	17-04-211-033-1010	42 NATARUS	50.00
PHILLIPS, LILA	17-03-114-003-1159	42 NATARUS	50.00
PHIPPS, DOROTHEA	14-08-413-040-1073	48 SMITH	50.00
PICK, AL	14-05-407-016-1033	48 SMITH	50.00
PISER, MARVIN	14-28-318-077-1171	43 BERNARDINI	50.00
PLACE, BETTY	14-28-318-064-1047	43 BERNARDINI	50.00
PLAMBECK, EUNICE	17-03-227-018-1045	42 NATARUS	50.00
PLATT, CYNTHIA	14-05-407-016-1016	48 SMITH	50.00
PLOTKE, FREDERICK	17-10-200-065-1131	42 NATARUS	50.00
PLOVAN, FLORENCE	14-33-409-024-1114	43 BERNARDINI	50.00
POLACEK, KATHLEEN	17-04-209-043-1019	42 NATARUS	50.00
POLLACK, MARY	14-05-215-015-1016	48 SMITH	50.00
POLLAN, FAY	14-16-301-041-1668	46 SHILLER	50.00
POPP, FRANCES	13-18-411-005-1041	38 ALLEN	50.00
PORT, VERA	14-16-301-041-1289	46 SHILLER	50.00
POSACKI, FRANCES B.	19-08-427-011-1007	23 LASKI	50.00
POULOS, NICK	17-10-200-068-1248	42 NATARUS	50.00
POWELL, BERT	17-03-108-016-1073	42 NATARUS	50.00

COMMITTEE ON FINANCE
SMALL CLAIMS, CITY OF CHICAGO
SEWER REBATE JOURNAL

NAME	PIN NUMBER	ALDERMAN	AMOUNT
POWROZEK, LUCILLE	13-20-219-037-1009	38 ALLEN	50.00
PREBLE, JR., ROBERT C.	17-09-410-014-1422	42 MATARUS	50.00
PRESS, FRIEDA	14-16-301-041-1230	46 SHILLER	50.00
PRICE, LOUIS	17-03-220-020-1037	42 MATARUS	50.00
PRICE, MYRON	17-10-200-065-1039	42 MATARUS	50.00
PRIKOPA MARTHA L.	14-08-203-001-0000	48 SMITH	50.00
PRIKOPA, JOHN	14-28-318-064-1410	43 BERNARDINI	50.00
PRUEH, CELIA	14-21-110-020-1317	46 SHILLER	50.00
PRUUF, MARY T.	14-05-403-021-1112	48 SMITH	50.00
PRZYZYCKI, JOHN	19-18-302-074-1008	23 LASKI	50.00
PUCKETT, IRENE	14-21-111-007-1705	46 SHILLER	50.00
QUIMBY, JOYCE S.	14-16-301-041-1522	46 SHILLER	50.00
RABICHOW, HELEN	14-28-322-038-1190	43 BERNARDINI	50.00
RABIN, DOROTHY	14-21-111-009-1366	46 SHILLER	50.00
RACHOFSKY, ANNETTE F.	14-05-211-016-1021	48 SMITH	50.00
RACIC, KATHRYN	14-21-100-018-1033	46 SHILLER	50.00
RAFFEL, JUNE-FISHER	14-21-101-035-1052	46 SHILLER	50.00
RAJEWSKI, EUGENIA	13-19-200-037-1002	38 ALLEN	50.00
RALPH, BARBARA R.	17-03-104-017-0000	42 MATARUS	50.00
RAPOPORT, MIRIAM	14-21-110-020-1226	46 SHILLER	50.00
RAPP, DORIS E.	14-05-407-017-1516	48 SMITH	50.00
RASHINSKI, LAURETTA	19-23-308-041-1010	13 OLIVO	50.00
RATAJACK, CHESTER	17-03-220-020-1601	42 MATARUS	50.00
RATH, CHRISTENA	14-33-422-068-1310	43 BERNARDINI	50.00
READ, HELEN J.	17-04-207-086-1217	42 MATARUS	50.00
RECO, DOROTHY M.	14-05-210-024-1005	48 SMITH	50.00
REGULA, ADELINE J.	13-20-207-036-1006	38 ALLEN	50.00
REISMAN, BARNEY	14-05-211-024-1212	48 SMITH	50.00
RESIS, GEORGE	14-08-203-017-1155	48 SMITH	50.00
RIAL, WILLIAM	17-03-220-020-1435	42 MATARUS	50.00
RIBBACK, CONSTANCE	17-03-227-018-1048	42 MATARUS	50.00
RICHARDSON, CONSTANCE	20-34-414-302-0000	06 STEELE	50.00
RICHTER, ANITA T.	14-21-106-017-0000	46 SHILLER	50.00
RIMLAND, ANNE	14-05-211-024-1015	48 SMITH	50.00
RIPES, SAM	14-21-111-007-1300	46 SHILLER	50.00
RITSOS, GEORGE T.	17-03-111-009-1046	42 MATARUS	50.00
RIZZO, KATHERINE	13-20-207-036-1004	38 ALLEN	50.00
ROBBINS, KENNETH C.	14-05-211-021-1135	48 SMITH	50.00
ROBIN, RENEE	14-08-203-016-1053	48 SMITH	50.00
ROBINSON, ESTELLE M.	14-08-203-016-1042	48 SMITH	50.00
ROMZ, MILDRED R.	14-21-111-007-1352	46 SHILLER	50.00
ROSE, HYLDA B.	14-16-303-035-1064	46 SHILLER	50.00
ROSE, LILY	14-05-215-015-1173	48 SMITH	50.00
ROSEN, BERNICE	14-21-101-035-1116	46 SHILLER	50.00
ROSEN, MELVIN	14-21-110-020-1426	46 SHILLER	50.00
ROSEN, RUTH	14-16-301-041-1082	46 SHILLER	50.00
ROSEN, VERA A.	14-08-203-015-1047	48 SMITH	50.00
ROSENBERGER, IRMGARD	14-05-203-011-1093	49 MOORE	50.00
ROSENBLUM, FRIEDA T.	14-21-106-017-0000	46 SHILLER	50.00
ROSENSON, LOTTIE	17-03-108-016-1030	42 MATARUS	50.00
ROSENSTEIN, DOROTHY	14-05-403-021-1133	48 SMITH	50.00

COMMITTEE ON FINANCE
SMALL CLAIMS, CITY OF CHICAGO
SEWER REBATE JOURNAL

NAME	PIN NUMBER	ALDERMAN	AMOUNT
ROSENTHAL, ELYNOR L	14-21-111-007-1312	46 SHILLER	50.00
ROSS, ROSE	14-21-110-020-1194	46 SHILLER	50.00
ROSS, RUTH G.	14-21-111-007-1687	46 SHILLER	50.00
ROSSI, ANNE A.	13-19-412-032-1016	38 ALLEN	50.00
ROTH, MONROE & ELAINE	17-10-401-005-0000	42 NATARUS	50.00
ROTHMAN, EDWARD J.	14-21-112-010-0000	46 SHILLER	50.00
ROTHMAN, TERRY	14-21-101-034-1276	46 SHILLER	50.00
RUBIN, FLORA	14-08-203-016-1118	48 SMITH	50.00
RUBINELLI, JOSEPH D.	17-03-101-022-0000	43 BERNARDINI	50.00
RUBY, IRWIN & BERNICE	14-05-407-017-1013	48 SMITH	50.00
RUDERMAN, DOROTHY	17-03-201-066-1081	42 NATARUS	50.00
RUFFNER, SHIRLEY A.	14-33-409-024-1031	43 BERNARDINI	50.00
RUSSELL, MAYNARD	17-10-401-005-1675	42 NATARUS	50.00
RUSSO, ROSE M.	13-17-107-194-1011	38 ALLEN	50.00
RUVEL, ROBERT G.	14-16-304-039-1107	46 SHILLER	50.00
SABEL, LILLIAN	14-16-301-041-1607	46 SHILLER	50.00
SABINO, JOSEPHINE A	13-19-404-087-1007	38 ALLEN	50.00
SAGER, GERALD	17-03-227-022-1183	42 NATARUS	50.00
SAGER, MELANY	14-08-310-024-0000	48 SMITH	50.00
SAKAMOTO, GEORGE	14-05-215-015-1336	48 SMITH	50.00
SALINGER, HERBERT L.	14-05-406-022-1069	48 SMITH	50.00
SANDWITZ, STANLEY C.	17-03-208-021-1101	42 NATARUS	50.00
SAMPSON, LILLIAN	17-10-400-012-0000	42 NATARUS	50.00
SAMUELS, LESLIE M.	14-06-213-014-0000	40 O'CONNOR	50.00
SANDBERG, ALICE L.	17-10-401-005-1632	42 NATARUS	50.00
SARABIA, ANTONIO	17-03-220-020-1550	42 NATARUS	50.00
SARANDREA, MARIA T.	14-08-203-001-0000	48 SMITH	50.00
SARAKOW, DOROTHY	14-16-301-041-1600	46 SHILLER	50.00
SARAZEN, JOHN J.	17-10-401-005-1395	42 NATARUS	50.00
SAUSSER, LAWRENCE	13-18-411-004-1024	38 ALLEN	50.00
SAWYER, KATHRYN	17-10-122-022-1255	42 NATARUS	50.00
SAXON, EDITH K.	14-16-301-041-1639	46 SHILLER	50.00
SCHAALMAN, HERMAN E.	14-05-211-016-1060	48 SMITH	50.00
SCHAEFER, RICHARD P.	14-21-106-017-0000	46 SHILLER	50.00
SCHAEFER, RUTH	14-16-301-041-1851	46 SHILLER	50.00
SCHAFFNER, LILLIAN	17-03-202-065-1127	42 NATARUS	50.00
SCHALLMOSER, JOSEPH	14-33-422-068-1419	43 BERNARDINI	50.00
SCHAUB, BERNADETTE D	14-21-111-007-1479	46 SHILLER	50.00
SCHEAR, LUCILLE	17-10-122-022-1264	42 NATARUS	50.00
SCHEIMANN, JUNE	14-16-304-039-1177	46 SHILLER	50.00
SCHEIN, KALMAN & BETTY	14-05-407-015-1081	48 SMITH	50.00
SCHERNER, ALFRED	17-03-200-063-1022	42 NATARUS	50.00
SCHLENVOGT, MELVIN	14-16-300-027-1089	46 SHILLER	50.00
SCHLITT, GEORGE J.	17-03-103-028-1053	43 BERNARDINI	50.00
SCHLOSBERG, LESTER & HELFGOTT, HELEN	14-06-214-017-0000	40 O'CONNOR	50.00
SCHNEIDER, BETTY	14-16-301-041-1698	46 SHILLER	50.00
SCHNEIDER, JAMES M.	14-16-303-035-1054	46 SHILLER	50.00
SCHNEIDER, ROSE	14-16-301-041-1694	46 SHILLER	50.00
SCHOENBERG, KATE	14-16-301-041-1225	46 SHILLER	50.00
SCHOENBROD, HELEN G	14-21-101-034-1634	46 SHILLER	50.00
SCHOENFELD, GENEVIEVE	19-15-230-062-0000	13 OLIVO	50.00

COMMITTEE ON FINANCE
SMALL CLAIMS, CITY OF CHICAGO
SEWER REBATE JOURNAL

NAME	PIN NUMBER	ALDERMAN	AMOUNT
SCHOLL, EDWARD	14-21-101-035-1044	46 SHILLER	50.00
SCHRIAR, SEYMOUR	14-05-211-021-1113	48 SMITH	50.00
SCHUBERT, MOLLIE E.	14-08-408-029-0000	48 SMITH	50.00
SCHULTY, VERONICA C	14-21-101-034-1376	46 SHILLER	50.00
SCHWAB, ELLA	14-06-214-017-0000	40 O'CONNOR	50.00
SCHWAB, GENEVIEVE	17-03-207-061-1063	42 NATARUS	50.00
SCHWAB, RUTH	14-21-110-020-1035	46 SHILLER	50.00
SCHWARTZ, HARRY	14-16-301-041-1253	46 SHILLER	50.00
SCHWARTZ, NORMAN	17-10-200-065-1240	42 NATARUS	50.00
SCHWARTZ, RENEE	14-16-301-041-1476	46 SHILLER	50.00
SCHWARTZ, RUTH	14-16-301-041-1089	46 SHILLER	50.00
SCHWARTZ, SHIRLEY	17-03-207-061-1118	42 NATARUS	50.00
SCHWARTZ, THEODORE	17-03-207-061-1170	42 NATARUS	50.00
SCURID, OLGA	19-15-230-050-0000	13 OLIVO	50.00
SEEBOECK, EDWIN	17-03-200-063-1075	42 NATARUS	50.00
SEGAL, MARSHALL	17-03-222-023-1400	42 NATARUS	50.00
SEIFER, DOROTHY	14-21-111-007-1671	46 SHILLER	50.00
SEINFELD, CHARLOTTE	14-16-301-041-1654	46 SHILLER	50.00
SELAH, KATE T.	17-04-207-086-1249	42 NATARUS	50.00
SELIN, IRWIN	14-21-100-018-1017	46 SHILLER	50.00
SEMEL, BETTY	14-21-101-034-1175	46 SHILLER	50.00
SEMERSKE, ERNEST L.	14-16-301-041-1012	46 SHILLER	50.00
SERLIN, ROBERT & DORTHY	14-05-407-015-1068	48 SMITH	50.00
SEYBERT, ROSE	14-28-318-064-1256	43 BERNARDINI	50.00
SHAFFER, SHIRLEY	14-16-301-041-1254	46 SHILLER	50.00
SHANE, EDGAR	14-21-111-007-1319	46 SHILLER	50.00
SHAPIRO, ARTHUR	17-03-204-064-1062	42 NATARUS	50.00
SHAPIRO, ARTHUR L.	17-03-101-028-1015	43 BERNARDINI	50.00
SHAPIRO, FLORENCE	14-21-111-007-1064	46 SHILLER	50.00
SHAPIRO, GERTRUDE	17-10-214-011-1851	42 NATARUS	50.00
SHAPIRO, LOUIS B.	17-03-108-016-1038	43 BERNARDINI	50.00
SHAPIRO, META S.	14-16-301-041-1670	46 SHILLER	50.00
SHAPKUS, EVELYN	14-33-409-024-1136	43 BERNARDINI	50.00
SHARRARD, CHARLES	14-05-407-015-1012	48 SMITH	50.00
SHEIN, FAYE	17-03-201-069-1042	42 NATARUS	50.00
SHER, SIDNEY	14-05-407-017-1110	48 SMITH	50.00
SHLAES, EVELYN	17-03-201-066-1039	42 NATARUS	50.00
SHORE, GERTRUDE C.	14-05-215-015-1140	48 SMITH	50.00
SHROYER, MARY	17-10-200-065-1327	42 NATARUS	50.00
SHUTTERS, DELLA M.	14-21-301-007-0000	46 SHILLER	50.00
SIDER, NORMAN	14-16-302-030-1036	46 SHILLER	50.00
SIEGEL, MANDEL	17-03-214-014-1042	42 NATARUS	50.00
SIFFERT, RAYMOND	14-05-215-017-1429	48 SMITH	50.00
SILINS, DEANA K.	14-08-203-015-1220	48 SMITH	50.00
SILVER, ESTHER H.	14-16-301-041-1456	46 SHILLER	50.00
SILVERBRAND, MAE	14-05-215-015-1115	48 SMITH	50.00
SILVERMAN, EUGENE	17-03-202-061-1001	42 NATARUS	50.00
SILVERMAN, FAYE	17-10-200-065-1133	42 NATARUS	50.00
SILVERMAN, HELEN S.	14-16-301-041-1428	46 SHILLER	50.00
SILVERZWEIG, HELEN	14-21-101-034-1497	46 SHILLER	50.00
SIMMONS, ELEANOR	17-03-103-028-1049	43 BERNARDINI	50.00

COMMITTEE ON FINANCE
SMALL CLAIMS, CITY OF CHICAGO
SEWER REBATE JOURNAL

NAME	PIN NUMBER	ALDERMAN	AMOUNT
SIMON, BERNICE	14-05-407-016-1167	48 SMITH	50.00
SIMON, SEYMOUR F.	17-03-101-028-1100	43 BERNARDINI	50.00
SIMONS, EDWARD	14-16-301-041-1344	46 SHILLER	50.00
SIMONS, RUTH L	14-21-111-007-1693	46 SHILLER	50.00
SIMPSON, HAROLD H.	14-08-203-001-0000	48 SMITH	50.00
SINAIKO, HELGA	20-14-201-078-1011	05 BLOOM	50.00
SINGER, KENNETH	14-05-403-021-1110	48 SMITH	50.00
SINGER, NATHAN	14-21-100-018-1238	46 SHILLER	50.00
SINGER, SYDNEY	14-16-301-041-1479	46 SHILLER	50.00
SIRINSKY, KOBY	14-05-203-011-1137	49 MOORE	50.00
SKORA, LOUIS	14-16-301-041-1176	46 SHILLER	50.00
SKUROS, HELEN	13-18-411-004-1026	38 ALLEN	50.00
SLUPIK, MITCHELL	13-20-125-044-1010	38 ALLEN	50.00
SLUTZKY, MARY	14-05-211-024-1153	48 SMITH	50.00
SMITH, GEORGE	17-04-222-062-1297	42 NATARUS	50.00
SMITH, HELEN M	14-21-111-007-1528	46 SHILLER	50.00
SMITH, JEAN	17-03-214-017-1014	42 NATARUS	50.00
SMITH, LILLIAN B.	14-16-304-039-1090	46 SHILLER	50.00
SMITH, MARION	14-08-203-001-0000	48 SMITH	50.00
SMITH, ROSELYN	14-21-106-017-0000	46 SHILLER	50.00
SNADDEN, LEONARD	14-21-111-007-1055	46 SHILLER	50.00
SNITMAN, ELAINE	17-03-204-064-1039	42 NATARUS	50.00
SOANS, JOHN D.	17-03-227-022-1125	42 NATARUS	50.00
SOBELAK, STELLA	13-18-411-004-1028	38 ALLEN	50.00
SOL, PHILLIP	17-10-200-065-1101	42 NATARUS	50.00
SOLOMON, ALICE	14-05-211-024-1254	48 SMITH	50.00
SOLOMON, MINNIE DABRIN	14-28-322-038-1167	43 BERNARDINI	50.00
SONKIN, EUGENE	14-06-214-017-0000	40 O'CONNOR	50.00
SORENSEN, VERNON	14-28-320-030-1098	43 BERNARDINI	50.00
SORKIN, LEONARD	17-03-108-016-1076	43 BERNARDINI	50.00
SPECTOR, ANN	14-21-101-034-1278	46 SHILLER	50.00
SPERLING, DOROTHY	17-03-202-063-1168	42 NATARUS	50.00
SPERLING, LENORE	17-03-214-014-1045	42 NATARUS	50.00
SPIEGEL, EVELYN	14-16-301-041-1673	46 SHILLER	50.00
SPIVAK, IRVING	17-10-400-012-1120	42 NATARUS	50.00
SPRING, ANNA H.	19-19-208-042-1001	23 LASKI	50.00
SPRODESSER, M. A.	17-10-401-005-1489	42 NATARUS	50.00
STANTON, CATHERINE M.	14-08-203-001-0000	48 SMITH	50.00
STAR, BEATRICE	14-16-301-041-1722	46 SHILLER	50.00
STARKOFF, ADAM AND PELA	17-03-114-009-1114	42 NATARUS	50.00
STASHINSKI, WALTER C.	14-21-301-007-0000	46 SHILLER	50.00
STEIN, ALICE	14-05-211-022-1039	48 SMITH	50.00
STEIN, JANE K.	17-04-211-033-1035	42 NATARUS	50.00
STEIN, LETTY	17-10-200-065-1079	42 NATARUS	50.00
STEINBERG, GERTRUDE	14-08-203-015-1087	48 SMITH	50.00
STEINBERG, JACK	17-03-227-022-1023	42 NATARUS	50.00
STEINER, ANNA	14-21-111-007-1369	46 SHILLER	50.00
STEINFELD, MANFRED	17-03-108-016-1122	43 BERNARDINI	50.00
STENHOUSE, WALLACE	17-03-220-020-1650	42 NATARUS	50.00
STENN, FLORENCE	17-10-200-065-1290	42 NATARUS	50.00
STENSON, VIRGILIN	14-08-203-015-1126	48 SMITH	50.00

COMMITTEE ON FINANCE
SMALL CLAIMS, CITY OF CHICAGO
SEWER REBATE JOURNAL

NAME	PIN NUMBER	ALDERMAN	AMOUNT
STERN, FRANCES	14-16-301-041-1395	46 SHILLER	50.00
STERN, LUCY	14-16-301-041-1028	46 SHILLER	50.00
STERN, RITA	14-16-301-041-1419	46 SHILLER	50.00
STETSON, EVERETT C.	14-08-203-001-0000	48 SMITH	50.00
STEUBER, KATHLEEN	14-28-320-030-1091	43 BERNARDINI	50.00
STICKLER, RUTH M.	14-16-301-041-1242	46 SHILLER	50.00
STIEFEL, OLGA	14-21-110-020-1298	46 SHILLER	50.00
STITZBERG, ROBERT	17-09-202-063-1104	42 NATARUS	50.00
STOKES, JAMES	17-10-122-022-1371	42 NATARUS	50.00
STOLLER LILLIAN A.	14-08-408-029-0000	48 SMITH	50.00
STONE, BETTY	14-05-407-017-1454	48 SMITH	50.00
STONE, JAY L.	14-05-407-015-1030	48 SMITH	50.00
STORZ, GERTRUDE	14-06-214-017-0000	40 O'CONNOR	50.00
STRAUSS, HELMUT	17-09-101-028-1004	43 BERNARDINI	50.00
STRAUSS, LUCILLE	17-09-208-002-0000	42 NATARUS	50.00
STRITZEL, J.H. &	19-17-107-195-1013	38 ALLEN	50.00
STRUNK, ELEANORE	14-21-111-007-1230	46 SHILLER	50.00
STUART, BARBARA	14-05-211-024-1017	48 SMITH	50.00
SUDA, ITSUO R.	14-16-302-030-1002	46 SHILLER	50.00
SULLIVAN, ANNE	19-31-119-094-1002	36 BANKS	50.00
SULLIVAN, LEE R.	14-21-110-020-1365	46 SHILLER	50.00
SULLIVAN, NELLE	14-06-219-014-0000	40 O'CONNOR	50.00
SULOWAY, ELAINE F.	14-21-112-010-0000	46 SHILLER	50.00
SUMNER, EDITH E.	14-16-301-041-1401	46 SHILLER	50.00
SURIE, PATRICIA	14-21-110-020-1183	46 SHILLER	50.00
SWARTS, JEROME M.	14-16-304-039-1130	46 SHILLER	50.00
SWEET, BERNARD	17-03-114-003-1009	42 NATARUS	50.00
SWESNIK, SIDNEY	14-21-110-020-1365	46 SHILLER	50.00
SYCHOWSKI ROBERT	14-28-318-064-1091	43 BERNARDINI	50.00
SZACSURY, FRANCES A.	19-13-119-036-1002	13 OLIVO	50.00
SZOT, STANLEY S.	13-19-200-037-1011	38 ALLEN	50.00
SZYCOWSKI, JULIUS	14-08-203-001-0000	48 SMITH	50.00
TARJAN CONSTANCE R.	14-08-203-001-0000	48 SMITH	50.00
TAUBER, BERNICE	14-05-409-021-1027	48 SMITH	50.00
TEICHNER, HELMUT	14-16-301-041-1046	46 SHILLER	50.00
TENNER, EVELYN	13-12-116-056-1002	40 O'CONNOR	50.00
TENNISWOOD, MARY	14-21-101-034-1028	46 SHILLER	50.00
TEPPER, NORMAN N.	17-03-226-065-1104	42 NATARUS	50.00
THOMISON, LEO	17-09-201-068-1091	42 NATARUS	50.00
THORNTON, DELLA	14-20-214-018-0000	46 SHILLER	50.00
THORNTON, JAMES D.	17-04-216-064-1468	42 NATARUS	50.00
TIHLIN VALERIE	14-08-203-001-0000	48 SMITH	50.00
TINSLEY, PHYLLIS	17-03-204-064-1087	42 NATARUS	50.00
TKACH, KATHRYN I.	17-10-200-065-1106	42 NATARUS	50.00
TOBEN, GERTRUDE	14-16-301-041-1120	46 SHILLER	50.00
TOBISCH, FREDA	14-08-203-017-1224	48 SMITH	50.00
TOEKELT, HELEN	14-05-407-017-1518	48 SMITH	50.00
TOPEL, WILLIAM E.	17-03-111-009-1045	42 NATARUS	50.00
TRABISH, BELLE	14-05-407-016-1156	48 SMITH	50.00
TREZZO, ANTONIO	19-15-230-048-0000	13 OLIVO	50.00
TRIMBLE, JANICE	17-10-400-012-1074	42 NATARUS	50.00

COMMITTEE ON FINANCE
SMALL CLAIMS, CITY OF CHICAGO
SEWER REBATE JOURNAL

NAME	PIN NUMBER	ALDERMAN	AMOUNT
TRINEN, BERNARDINE	14-21-110-020-1619	46 SHILLER	50.00
TRINER, EDNA	13-19-200-037-1022	98 ALLEN	50.00
TROCKY, ROLLAND	17-03-204-064-1007	42 NATARUS	50.00
TROTTMAN, WILLIAM	17-04-424-031-1593	42 NATARUS	50.00
TROUBB, DOROTHY	14-16-301-041-1783	46 SHILLER	50.00
TRULIS, ROSE	17-04-209-043-1248	42 NATARUS	50.00
TUCHTEN, BARNEY	14-06-213-014-0000	40 O'CONNOR	50.00
TUCKER, JEROME H.	14-21-110-020-1385	46 SHILLER	50.00
URBAN, VONDA	14-21-301-007-0000	46 SHILLER	50.00
VACCARELLO, ANNE	14-21-101-034-1269	46 SHILLER	50.00
VALLOS, CHRISTINE	17-04-208-031-1007	42 NATARUS	50.00
VARGAS, GLORIA G.	14-08-203-017-1372	48 SMITH	50.00
VIDU, JOHN	13-17-117-038-1008	98 ALLEN	50.00
VINOKUROFF, JEAN	14-21-111-007-1361	46 SHILLER	50.00
VOGELGESANG, WYLLA	14-28-322-038-1034	43 BERNARDINI	50.00
VOLPEL, FRIEDA	14-21-111-007-2225	46 SHILLER	50.00
WAHLQUIST, BERNARD C.	13-18-411-004-1031	98 ALLEN	50.00
WALCZAK, AGATHA	19-15-228-075-0000	13 OLIVO	50.00
WALKOWITZ, ELIZABETH	13-18-409-032-1045	98 ALLEN	50.00
WALLACK, NATHAN	14-05-211-016-1015	48 SMITH	50.00
WALLER, DORIS	14-16-301-041-1468	46 SHILLER	50.00
WALZ, LORRAINE	13-17-107-194-1015	98 ALLEN	50.00
WARE, GUSSIE	14-21-101-034-1362	46 SHILLER	50.00
WARMAN, CELIA	14-16-301-041-1444	46 SHILLER	50.00
WARNER, MORRIS	14-16-301-041-1159	46 SHILLER	50.00
WARNER, WILBUR	14-05-211-021-1024	48 SMITH	50.00
WARNKE, HARRY	14-21-111-007-1125	46 SHILLER	50.00
WARSHAUER, LILLIAN	14-21-110-020-1176	46 SHILLER	50.00
WASSERMAN, LOUIS L.	14-16-301-041-1434	46 SHILLER	50.00
WASYLIK, MAE E.	14-16-301-041-1628	46 SHILLER	50.00
WATERS, ELSA	14-33-129-041-0000	43 BERNARDINI	50.00
WEEKS, RUTH	14-06-214-017-0000	40 O'CONNOR	50.00
WEIL, HERTA	14-28-318-064-1427	43 BERNARDINI	50.00
WEIL, ILSA	14-16-301-041-1675	46 SHILLER	50.00
WEIL, KATE L.	17-10-400-012-1595	42 NATARUS	50.00
WEINBERG, HAROLD & MARIANNE	14-21-100-018-1115	46 SHILLER	50.00
WEINBERG, JANE G.	17-03-101-029-1101	43 BERNARDINI	50.00
WEINBERG, SYLVIA	14-16-301-041-1763	46 SHILLER	50.00
WEINER, MORRIS	17-03-202-061-1086	42 NATARUS	50.00
WEINSTEIN, ETHEL F.	14-05-203-011-1039	49 MOORE	50.00
WEINTRAUB, BESSIE	14-05-211-021-1102	48 SMITH	50.00
WEINZIMMER, LORRAINE	17-03-103-028-1105	43 BERNARDINI	50.00
WEIS, RICHARD D	17-10-400-012-1927	42 NATARUS	50.00
WEISMAN, SOL	14-16-301-041-1689	46 SHILLER	50.00
WEISS, HANS	17-03-222-023-1373	42 NATARUS	50.00
WEISS, JULIUS	14-16-301-041-1653	46 SHILLER	50.00
WEISS, SARA	14-21-111-007-1225	46 SHILLER	50.00
WEITZMAN, BERNARD	14-16-301-041-1580	46 SHILLER	50.00
WELLS, BETTY	17-03-200-063-1001	42 NATARUS	50.00
WELS, EUGENIA S.	14-05-211-023-1226	48 SMITH	50.00
WERTHEIMER, ELEANOR	17-03-204-064-1080	42 NATARUS	50.00

COMMITTEE ON FINANCE
SMALL CLAIMS, CITY OF CHICAGO
SEWER REGATE JOURNAL

NAME	PIN NUMBER	ALDERMAN	AMOUNT
WEST, MILDRED	14-08-203-015-1043	48 SMITH	50.00
WEST, MILDRED	14-16-301-041-1640	46 SHILLER	50.00
WETMORE, HERBERT AND IRMA	14-16-302-030-1043	46 SHILLER	50.00
WHITE, CLARA	14-16-301-041-1615	46 SHILLER	50.00
WHITE, IDA	17-03-108-016-1058	42 NATARUS	50.00
WHITLINGER, BENNE B.	14-16-301-041-1058	46 SHILLER	50.00
WHITMAN, NATHAN & SHIRLEY	10-36-100-011-1186	50 STONE	50.00
WIDMAN, FRANCES	14-21-110-020-1240	46 SHILLER	50.00
WIERONSKI, IRENE	13-17-107-194-1012	38 ALLEN	50.00
WILCOX, JEANNE D.	14-16-304-059-1221	46 SHILLER	50.00
WILENS, BETTE J.	14-16-301-041-1799	46 SHILLER	50.00
WILEY, RUTH	17-03-220-020-1354	42 NATARUS	50.00
WILKE, LOUIS J	14-05-211-015-1029	48 SMITH	50.00
WILLIAMS, FRANK	13-20-109-045-1007	38 ALLEN	50.00
WILSON, BIRDIE J.	14-08-203-016-1132	48 SMITH	50.00
WINCZO, MARION JAN	19-08-427-011-1004	13 OLIVO	50.00
WINDMILLER, ALFRED H.	14-28-322-038-1237	43 BERNARDINI	50.00
WINEBURGH, LEONARD	17-03-111-009-1024	42 NATARUS	50.00
WINER, HELEN	14-21-112-012-1157	46 SHILLER	50.00
WINOGRAD, MILDRED S.	14-21-111-007-1480	46 SHILLER	50.00
WINTER, WILLIAM	14-16-304-039-1121	46 SHILLER	50.00
WIPPMAN, SYLVIA	14-21-111-007-1910	46 SHILLER	50.00
WISTHOFF, EDNA E.	14-05-409-021-1147	48 SMITH	50.00
WITNEY, ETTA	14-08-215-017-1405	48 SMITH	50.00
WOLF, CARL	14-21-106-017-0000	46 SHILLER	50.00
WOLFSON, FLORENCE R.	14-21-111-007-1432	46 SHILLER	50.00
WOLK, HOWARD	14-05-213-015-1198	48 SMITH	50.00
WOLLACK, ARTHUR	14-28-318-064-1133	43 BERNARDINI	50.00
WOODWARD, NORTON	17-03-200-063-1087	42 NATARUS	50.00
WRONA, BERNICE J	19-18-302-074-1004	23 LASKI	50.00
WUKA, FLORENCE M.	14-21-110-020-1173	46 SHILLER	50.00
YAMASAKI, MARY	17-09-410-014-1591	42 NATARUS	50.00
YAMASHITA, KIYE	17-04-207-086-1183	42 NATARUS	50.00
YANOFF, NORRIS	14-06-214-017-0000	40 O'CONNOR	50.00
YESLIN, MEYER	17-03-103-028-1153	43 BERNARDINI	50.00
YING, FENKE M.	14-05-215-013-1015	48 SMITH	50.00
YONES, JAN	14-05-211-011-1009	48 SMITH	50.00
YUNGMEYER, ELINOR	17-03-227-022-1106	42 NATARUS	50.00
ZARAZA, GENEVIEVE T.	13-08-414-056-1007	45 LEVAR	50.00
ZARBIN, JEAN	17-03-222-018-0000	42 NATARUS	50.00
ZAREK, ROBERT E.	14-21-111-007-1691	46 SHILLER	50.00
ZAREMBSKI, EUGENIA J.	13-20-207-036-1007	38 ALLEN	50.00
ZAWADA, EDWARD	13-30-204-046-1009	36 BANKS	50.00
ZBOBYLAK, CECILIA F.	13-17-117-038-1012	38 ALLEN	50.00
ZEISLER, EDITH	17-03-108-016-1029	42 NATARUS	50.00
ZEMO, JILL B.	17-03-100-013-1006	43 BERNARDINI	50.00
ZENOFF, DOROTHY	17-03-201-076-1016	42 NATARUS	50.00
ZIEBOLD, PAUL	17-04-209-043-1213	42 NATARUS	50.00
ZIEFF, ELAINE	17-04-207-086-1359	42 NATARUS	50.00
ZIFF, MARION D.	17-03-200-063-1026	42 NATARUS	50.00
ZIVIN, ALMA	17-03-114-008-1030	42 NATARUS	50.00

COMMITTEE ON FINANCE
SMALL CLAIMS, CITY OF CHICAGO
SEWER REBATE JOURNAL

NAME	PIN NUMBER	ALDERMAN	AMOUNT
ZRALEK, ROSEMARIE	17-03-108-016-1088	43 BERNARDINI	50.00
ZUHAMON, MARGARET	14-21-100-018-1313	46 SHILLER	50.00
ZWICK, DOROTHY	14-21-111-007-1449	46 SHILLER	50.00
ZYWICKI, ROBERT A.	13-30-101-036-1017	36 BANKS	50.00
		* TOTAL AMOUNT	61,400.00

(Continued from page 66098)

Your Committee on Finance/Small Claims Division, to which was referred on November 22, 1994 and on subsequent dates, sundry claims as follows:

Alexander, Mac

Antos, Paul

Barkus, Vera S.

Caine, Francesca

Castaneda, Jesus

Chamberlain, Robert

Chan, John M.

Clausen, Theresa

Coghlin, John

Cook, Eldern, Sr.

Curtis, John Anthony

Darby, Jerry and GEICO Insurance Company

David, Sargon

Fabro, Albert

Fenner, Lee Etta and Allstate Farm Insurance Company

Figueroa, Anita and State Farm Insurance Company

Franczyk, L. B.

Freitas, Joao G.

Frieri, Joseph and Dorothy

Funk, Linda

Gamboa, III, Salvardo

Goss, William and Charlotte

Gudanowski, Maria

Harris, Agnes Marie

Hennessy International

Hernandez, Rose

Herrera, Edward

Holliday, Robert

Hurst, Richard

Hutcherson, Kenneth

Iglesias, Jorge A.

Ille, Traian

Jackson, Myrtis

Jeong, Bong

Jinkins, Bill

Johnson, Avis and Allstate Insurance Company

Johnson, Jane Cecilia

Johnson, Lucille

Jones, Charlotte

Jordan, John W.

Kajmowicz, Richard

Katz, Brian M.

Kazmierczak, Jadwiga

Kenerson, Emitt C.

Kent, Alice

Kern, Madison

King, Frank W.

Kusior, Jozef

Lackovitz, John

Leach, Wesley Buie

Leighton, Julye

Leszczynski, Elaine and Allstate Insurance Company

Loo, Peter

Lopez, Maria and Felix

Lounsbury, Stephen

Marshall, Charlie

McAfee, Josephine

McAuliffe, Cornelius

Mestey, Jose

Myers, Donzella and State Farm Insurance Company

Nangle, Michael H.

Nickerson, Angela

Noparstak, Irwin

O'Brien, Robert A.

Orland Park Venture

Orzehoskie, Charles

Owens, James Harper

Owens, Ruffus

Pachicano, Jose

Pearson, Lue F.

Peoples Gas Light & Coke Company (2)

Percy, Larry

Perez, Rigoberto

Pinkard, Stanford

Poremba, Julie Marie

Portillo, Hector

Prewitt, William H.

Pritza, Marilyn

Provenza, Celestina

Remias, Anne

Richards, Arcenia and Allstate Insurance Company

Ridley, Lu Bertha

Riemer, Mark and Sentry Insurance Company

Rodgers, Sr., Cleophas

Rodriguez, Evelyn

Roombos, Rick J.

Ruiz, Jose Luiz

Santana, Pilar and Jose

Smith, Earlene

Smith, Joseph

Sosa, Armando and Universal Casualty Company

Stephens, Jonathan and Allstate Insurance Company

Stewart, Mary

Strauss Bros. Packing Company, Inc.

Sullivan, Charles

Sunghee, Kim and Nationwide Insurance Company

Tolbert, Frances

Umberto, Juarez

Venturelli, James

Vici, Kristina and Allstate Insurance Company

Walker, Jerome

Webb, Willie and Fern

Wilindez, Joaquin and GEICO Insurance Company

Winslow, Robert and State Farm Insurance Company

Woods, Nathaniel and Allstate Insurance Company

Yudkowski, Jerome

Zielinski, Rodger

Zitko, Anna

59th Street Currency Exchange,

having had the same under advisement, begs leave to report and recommend that Your Honorable Body *Do Not Pass* said claims for payment.

This recommendation was concurred in by a viva voce vote of the members of the committee.

Respectfully submitted,

(Signed) EDWARD M. BURKE,
Chairman.

On motion of Alderman Burke, the committee's recommenation was *Concurred In* by yeas and nays as follows:

Yeas -- Aldermen Mazola, Haithcock, Tillman, Preckwinkle, Bloom, Steele, Beavers, Dixon, Shaw, Buchanan, Huels, Fary, Olivo, Burke, Jones, Coleman, Streeter, Murphy, Troutman, Munoz, Laski, Miller, Medrano, Ocasio, Watson, E. Smith, Burrell, Suarez, Gabinski, Mell, Austin, Wojcik, Banks, Giles, Allen, Laurino, O'Connor, Doherty, Natarus, Bernardini, Levar, Shiller, M. Smith, Moore -- 44.

Nays -- None.

Alderman Natarus moved to reconsider the foregoing vote. The motion was lost.

Do Not Pass -- SUNDRY CLAIMS FOR SEWER REBATES.

The Committee on Finance submitted the following report:

CHICAGO, March 9, 1995.

To the President and Members of the City Council:

Your Committee on Finance/Sewer Rebate Division, to which was referred on February 8, 1995 and on subsequent dates, sundry claims as follows:

Barasa, Laurence

Berlos, Elizabeth A.

Betzelos, Helen

Brown, Richard H.

Ehrlich, Edna

Feiwell, George S.

Flemming, Thomas L.

Gitlitz, Helen R.

Green, Sidney

Grogan, Josephine R.

Incandela, Vincenzo

Jacobs, Sylvia H.

Johnson, Eugene G.

Kane, Ruth

Kayner, Ann

Laivihieks, Herta

Levin, Lawrence

Lipgar, Robert M.

Mandel, Martha P.

Mayzenberg, Fanya

McCall, Stephen

Myers, Beatrice

Norian, Richard

Robinson, Rose

Russ, Allen C.

Shavers, Mildred E.

Silverman, Etta

Stein, Phyllis B.

Tomassene, Mary S.

White, Candras

White, Willie,

having had the same under advisement, begs leave to report and recommend that Your Honorable Body *Do Not Pass* said claims for payment.

This recommendation was concurred in by a viva voce vote of the members of the committee.

Respectfully submitted,

(Signed) EDWARD M. BURKE,
Chairman.

On motion of Alderman Burke, the committee's recommendation was *Concurred In* by yeas and nays as follows:

Yeas -- Aldermen Mazola, Haithcock, Tillman, Preckwinkle, Bloom, Steele, Beavers, Dixon, Shaw, Buchanan, Huels, Fary, Olivo, Burke, Jones, Coleman, Streeter, Murphy, Troutman, Munoz, Laski, Miller, Medrano, Ocasio, Watson, E. Smith, Burrell, Suarez, Gabinski, Mell, Austin, Wojcik, Banks, Giles, Allen, Laurino, O'Connor, Doherty, Natarus, Bernardini, Levar, Shiller, M. Smith, Moore -- 44.

Nays -- None.

Alderman Natarus moved to reconsider the foregoing vote. The motion was lost.

Placed On File -- REPORT OF SETTLEMENT OF SUITS AGAINST CITY DURING MONTH OF DECEMBER, 1994.

The Committee on Finance submitted the following report:

CHICAGO, March 9, 1995.

To the President and Members of the City Council:

Your Committee on Finance, having had under consideration a communication transmitting a list of various cases in which judgments were entered or cases settled during the month of December, 1994, having had the same under advisement, begs leave to report and recommend that Your Honorable Body *Place on File* the proposed communication transmitted herewith.

This recommendation was concurred in by a viva voce vote of the members of the committee.

Respectfully submitted,

(Signed) EDWARD M. BURKE,
Chairman.

On motion of Alderman Burke, the committee's recommendation was *Concurred In* and said list of cases was *Placed on File.*

Placed On File -- REPORT OF SETTLEMENT OF SUITS AGAINST CITY DURING MONTH OF JANUARY, 1995.

The Committee on Finance submitted the following report:

CHICAGO, March 9, 1995.

To the President and Members of the City Council:

Your Committee on Finance, having had under consideration a communication transmitting a list of various cases in which judgments were entered or cases settled during the month of January, 1995, having had the same under advisement, begs leave to report and recommend that Your Honorable Body *Place on File* the proposed communication transmitted herewith.

This recommendation was concurred in by a viva voce vote of the members of the committee.

Respectfully submitted,

(Signed) EDWARD M. BURKE,
Chairman.

On motion of Alderman Burke, the committee's recommendation was *Concurred In* and said list of cases was *Placed on File.*

Placed On File -- APPLICATIONS FOR CITY OF CHICAGO CHARITABLE SOLICITATION (TAG DAY) PERMITS.

The Committee on Finance submitted the following report:

CHICAGO, March 9, 1995.

To the President and Members of the City Council:

Your Committee on Finance, having had under consideration four (4) applications for City of Chicago charitable solicitation (tag day) permits:

A. Chicago Area Veterans of Foreign Wars
May 25, 1995 through May 27, 1995 -- citywide;

B. Polish Legion of American Veterans of the U.S.A.
May 20 and 21, 1995 -- citywide;

C. Chicago Youth Centers
May 18, 1995 through May 20, 1995 -- citywide; and

D. Les Turner ALS Foundation
May 1, 1995 through May 30, 1995 -- citywide,

having had the same under advisement, begs leave to report and recommend that Your Honorable Body *Place on File* the proposed applications transmitted herewith.

This recommendation was concurred in by a viva voce vote of the members of the committee.

Respectfully submitted,

(Signed) EDWARD M. BURKE,
Chairman.

On motion of Alderman Burke, the committee's recommendation was *Concurred In* and said applications were *Placed on File*.

COMMITTEE ON THE BUDGET AND GOVERNMENT OPERATIONS.

APPOINTMENT OF MR. MARTIN R. CASTRO AS MEMBER OF CHICAGO PUBLIC LIBRARY BOARD.

The Committee on the Budget and Government Operations submitted the following report:

CHICAGO, March 9, 1995.

To the President and Members of the City Council:

Your Committee on the Budget and Government Operations, having had under consideration a communication and report concerning the appointment of Martin R. Castro as a member of the Chicago Public Library Board for a term ending June 30, 1996, having had the same under advisement, begs leave to report and recommend that Your Honorable Body *Approve* the proposed appointment.

This recommendation was concurred in by a viva voce vote of the members of the committee.

Respectfully submitted,

(Signed) LORRAINE L. DIXON,
Chairman.

On motion of Alderman Dixon, the committee's recommendation was *Concurred In* and the said proposed appointment of Mr. Martin R. Castro as a member of the Chicago Public Library Board was *Approved* by yeas and nays as follows:

Yeas -- Aldermen Mazola, Haithcock, Preckwinkle, Bloom, Steele, Beavers, Dixon, Shaw, Buchanan, Huels, Fary, Olivo, Burke, Coleman, Streeter, Murphy, Troutman, Munoz, Laski, Miller, Medrano, Ocasio, Watson, E. Smith, Burrell, Suarez, Mell, Austin, Wojcik, Banks, Allen, Laurino, O'Connor, Doherty, Natarus, Bernardini, Levar, Shiller, M. Smith, Moore -- 40.

Nays -- None.

Alderman Beavers moved to reconsider the foregoing vote. The motion was lost.

AUTHORIZATION FOR ALLOCATION OF MOTOR FUEL TAX FUNDS FOR BRIDGE MAINTENANCE IN IMPROVED STREETS, COUNTY OR STATE HIGHWAYS DURING YEAR 1995.

The Committee on the Budget and Government Operations submitted the following report:

CHICAGO, March 9, 1995.

To the President and Members of the City Council:

Your Committee on the Budget and Government Operations, having had under consideration an ordinance authorizing the allocation of Motor Fuel Tax funds for bridge maintenance in improved streets, county or state highways during 1995, in the amount of $4,550,000.00, and having had the same under advisement, begs leave to report and recommend that Your Honorable Body *Pass* the proposed ordinance transmitted herewith.

This recommendation was concurred in by a viva voce vote of the members of the committee.

Respectfully submitted,

(Signed) LORRAINE L. DIXON,
Chairman.

On motion of Alderman Dixon, the said proposed ordinance transmitted with the foregoing committee report was *Passed* by yeas and nays as follows:

Yeas -- Aldermen Mazola, Haithcock, Preckwinkle, Bloom, Steele, Beavers, Dixon, Shaw, Buchanan, Huels, Fary, Olivo, Burke, Coleman, Streeter, Murphy, Troutman, Munoz, Laski, Miller, Medrano, Ocasio, Watson, E. Smith, Burrell, Suarez, Mell, Austin, Wojcik, Banks, Allen, Laurino, O'Connor, Doherty, Natarus, Bernardini, Levar, Shiller, M. Smith, Moore -- 40.

Nays -- None.

Alderman Beavers moved to reconsider the foregoing vote. The motion was lost.

The following is said ordinance as passed:

WHEREAS, Pursuant to the Motor Fuel Tax Law of the State of Illinois, 35 ILCS 505/1, et seq. (1992), as amended, the City of Chicago (the "City") receives a distribution from the Illinois Department of Revenue of a specified percentage of the proceeds of the motor fuel tax collected pursuant to the Motor Fuel Tax Law and the proceeds of certain other taxes collected and deposited into the Motor Fuel Tax Fund of the State of Illinois (the "Motor Fuel Tax funds"); and

WHEREAS, The City is authorized by the Illinois Highway Code, 605 ILCS 5/1-101, et seq., to use Motor Fuel Tax funds for one or more purposes including construction and maintenance of City streets, county or state highways; and

WHEREAS, It is in the best interest of the City to allocate Motor Fuel Tax funds to various projects with respect to improved streets, county or state highways; now, therefore,

Be It Ordained by the City Council of the City of Chicago:

SECTION 1. The City Comptroller and the City Treasurer with the approval of the Department of Transportation of the State of Illinois are authorized and directed to allocate $4,550,000 from that part of the Motor Fuel Tax funds which has been or may be allocated to the City for the maintenance, repair and painting of existing bridges, viaducts and appurtenances related thereto, including exterior lighting, electronic visual aids and incidental work related thereto, located in the City, for the period beginning January 1, 1995 and ending December 31, 1995, said sum to be kept in an account separate from other Motor Fuel Tax accounts and to be divided into four categories as follows:

A. for repairs of an emergency nature and miscellaneous repairs;

B. for minor repairs and preventive maintenance of movable bridges;

C. for minor repairs and preventive maintenance of fixed bridges;

D. for Contractual Services.

SECTION 2. The Commissioner of Transportation (the "Commissioner") is authorized to expend from said funds the amounts necessary for the maintenance of each structure or group of structures as set forth in Section 1 above.

The Commissioner shall not expend or authorize the expenditure for any class of work for any sum in excess of the amount allocated herein without the prior approval of the City Council.

The operating department shall maintain a separate ledger account for each project utilizing standard account classifications acceptable under generally accepted accounting principles with all charges for direct expenses categorized and detailed for each such project. The Commissioner is authorized to expend from said fund any sum necessary for said purposes and for all necessary engineering to be performed by the Department of Transportation and incidental costs, including the employment of testing engineers and consulting engineers, for payment of other expenses in connection with said purposes and to cause said work to be done by the Bureau of Bridge Construction and Operations.

If it should become necessary for the prosecution of the foregoing work to remove, relocate, replace or adjust any part of the water distributing system, street lighting system, signal and fire alarm and traffic control systems of the City, the appropriate City department shall charge the cost thereof to the portion of the Motor Fuel Tax allocated for the project described in this ordinance. In connection with the performance of the work herein authorized together with the supervision, inspection and engineering therefor, authority is granted for the storage inside street limits within 500 feet of the structure being repaired or maintained, of materials, machinery, equipment, vehicles and other facilities used in connection therewith. If it should become necessary to remove, relocate, replace or adjust any part of the equipment of any other governmental agency, such governmental agency may be requested by the Department of Transportation to perform such work, the cost thereof to be charged to that portion of the Motor Fuel Tax Fund allocated for the project described in this ordinance.

SECTION 3. Motor Fuel Tax funds allocated for this project shall not be transferred to any other Motor Fuel Tax project or Motor Fuel Tax funds allocated for any other project shall not be transferred to this project, in either instance, without the prior approval of the City Council.

SECTION 4. The City Comptroller shall set up a separate account for this project and shall not authorize the payment of any voucher in excess of the amount shown without the prior approval of the City Council.

SECTION 5. The City Comptroller and the City Treasurer are authorized and directed to make disbursements from said fund when approved by the Commissioner.

SECTION 6. The City Clerk is directed to transmit two certified copies of this ordinance to the Division of Highways, Department of Transportation of the State of Illinois, through the District Engineer of District 1 of said Division of Highways.

SECTION 7. This ordinance shall be in full force and effect from and after its passage.

AUTHORIZATION FOR ALLOCATION OF MOTOR FUEL TAX FUNDS FOR CURB AND GUTTER REPAIR IN IMPROVED STREETS, COUNTY OR STATE HIGHWAYS DURING YEAR 1995.

The Committee on the Budget and Government Operations submitted the following report:

CHICAGO, March 9, 1995.

To the President and Members of the City Council:

Your Committee on the Budget and Government Operations, having had under consideration an ordinance authorizing the allocation of Motor Fuel Tax funds for curb and gutter repair in improved streets, county or state highways during 1995, in the amount of $1,900,000.00, and having had the same under advisement, begs leave to report and recommend that Your Honorable Body *Pass* the proposed ordinance transmitted herewith.

This recommendation was concurred in by a viva voce vote of the members of the committee.

Respectfully submitted,

(Signed) LORRAINE L. DIXON,
Chairman.

On motion of Alderman Dixon, the said proposed ordinance transmitted with the foregoing committee report was *Passed* by yeas and nays as follows:

Yeas -- Aldermen Mazola, Haithcock, Preckwinkle, Bloom, Steele, Beavers, Dixon, Shaw, Buchanan, Huels, Fary, Olivo, Burke, Coleman, Streeter, Murphy, Troutman, Munoz, Laski, Miller, Medrano, Ocasio, Watson, E. Smith, Burrell, Suarez, Mell, Austin, Wojcik, Banks, Allen, Laurino, O'Connor, Doherty, Natarus, Bernardini, Levar, Shiller, M. Smith, Moore -- 40.

Nays -- None.

Alderman Beavers moved to reconsider the foregoing vote. The motion was lost.

The following is said ordinance as passed:

WHEREAS, Pursuant to the Motor Fuel Tax Law of the State of Illinois, 35 ILCS 505/1, et seq. (1992), as amended, the City of Chicago (the "City") receives a distribution from the Illinois Department of Revenue of a specified percentage of the proceeds of the motor fuel tax collected pursuant to the Motor Fuel Tax Law and the proceeds of certain other taxes collected and deposited into the Motor Fuel Tax Fund of the State of Illinois (the "Motor Fuel Tax funds"); and

WHEREAS, The City is authorized by the Illinois Highway Code, 605 ILCS 5/1-101, et seq., to use Motor Fuel Tax funds for one or more purposes including construction and maintenance of City streets, county or state highways; and

WHEREAS, It is in the best interest of the City to allocate Motor Fuel Tax funds to various projects with respect to improved streets, county or state highways; now, therefore,

Be It Ordained by the City Council of the City of Chicago:

SECTION 1. Authority is hereby given to the Commissioner of Transportation (the "Commissioner") to expend the sum of $1,900,000 from that part of the Motor Fuel Tax funds which has been or may be allocated to the City for repairs to curbs and gutters along improved streets, county highways and state highways during the period commencing January 1, 1995 and ending December 31, 1995.

SECTION 2. Motor Fuel Tax funds allocated for this project shall not be transferred to any other Motor Fuel Tax project or Motor Fuel Tax funds allocated for any other project shall not be transferred to this project, in either instance, without the prior approval of the City Council.

SECTION 3. The City Comptroller shall set up a separate account for this project. The Commissioner shall not expend or authorize the expenditure in excess of the amount shown and the City Comptroller shall not authorize the payment of any vouchers in excess of the amount shown without the prior approval of the City Council.

SECTION 4. The operating department shall maintain a separate ledger account for each project utilizing standard account classifications acceptable under generally accepted accounting principles with all charges for direct or indirect expenses delineated, categorized and detailed for each such project.

SECTION 5. The City Comptroller and the City Treasurer are authorized and directed to make disbursements from said fund when approved by the Commissioner.

SECTION 6. The City Clerk is directed to transmit two certified copies of this ordinance to the Division of Highways, Department of Transportation of the State of Illinois, through the District Engineer for District 1 of said Department of Transportation.

SECTION 7. This ordinance shall be in full force and effect from and after its passage.

AUTHORIZATION FOR ALLOCATION OF MOTOR FUEL TAX FUNDS FOR PAVEMENT MAINTENANCE IN IMPROVED STREETS, COUNTY OR STATE HIGHWAYS DURING YEAR 1995.

The Committee on the Budget and Government Operations submitted the following report:

CHICAGO, March 9, 1995.

To the President and Members of the City Council:

Your Committee on the Budget and Government Operations, having had under consideration an ordinance authorizing the allocation of Motor Fuel Tax funds for pavement maintenance in improved streets, county or state highways during 1995, in the amount of $4,750,000.00, having had the same under advisement, begs leave to report and recommend that Your Honorable Body *Pass* the proposed ordinance transmitted herewith.

This recommendation was concurred in by a viva voce vote of the members of the committee.

Respectfully submitted,

(Signed) LORRAINE L. DIXON,
Chairman.

On motion of Alderman Dixon, the said proposed ordinance transmitted with the foregoing committee report was *Passed* by yeas and nays as follows:

Yeas -- Aldermen Mazola, Haithcock, Preckwinkle, Bloom, Steele, Beavers, Dixon, Shaw, Buchanan, Huels, Fary, Olivo, Burke, Coleman, Streeter, Murphy, Troutman, Munoz, Laski, Miller, Medrano, Ocasio, Watson, E. Smith, Burrell, Suarez, Mell, Austin, Wojcik, Banks, Allen, Laurino, O'Connor, Doherty, Natarus, Bernardini, Levar, Shiller, M. Smith, Moore -- 40.

Nays -- None.

Alderman Beavers moved to reconsider the foregoing vote. The motion was lost.

The following is said ordinance as passed:

WHEREAS, Pursuant to the Motor Fuel Tax Law of the State of Illinois, 35 ILCS 505/1 et seq. (1992), as amended, the City of Chicago (the "City") receives a distribution from the Illinois Department of Revenue of a specified percentage of the proceeds of the motor fuel tax collected pursuant to the Motor Fuel Tax Law and the proceeds of certain other taxes collected and deposited into the Motor Fuel Tax Fund of the State of Illinois (the "Motor Fuel Tax funds"); and

WHEREAS, The City is authorized by the Illinois Highway Code, 605 ILCS 5/1-101, et seq., to use Motor Fuel Tax funds for one or more purposes including construction and maintenance of City streets, county or state highways; and

WHEREAS, It is in the best interest of the City to allocate Motor Fuel Tax funds to various projects with respect to improved streets, county or state highways; now, therefore,

Be It Ordained by the City Council of the City of Chicago:

SECTION 1. Authority is hereby given to the Commissioner of Transportation (the "Commissioner") to expend the sum of $4,750,000 from that part of the Motor Fuel Tax funds which has been or may be allocated to the City for pavement maintenance along improved streets, county highways and state highways during the period commencing January 1, 1995 and ending December 31, 1995.

SECTION 2. Motor Fuel Tax funds allocated for this project shall not be transferred to any other Motor Fuel Tax project or Motor Fuel Tax funds allocated for any other project shall not be transferred to this project, in either instance, without the prior approval of the City Council.

SECTION 3. The City Comptroller shall set up a separate account for this project. The Commissioner shall not expend or authorize the expenditure in excess of the amount shown and the City Comptroller shall not authorize the payment of any vouchers in excess of the amount shown without the prior approval of the City Council.

SECTION 4. The operating department shall maintain a separate ledger account for each project utilizing standard account classifications acceptable under generally accepted accounting principles with all charges for direct or indirect expenses delineated, categorized and detailed for each such project.

SECTION 5. The City Comptroller and the City Treasurer are authorized and directed to make disbursements from said fund when approved by the Commissioner.

SECTION 6. The City Clerk is directed to transmit two certified copies of this ordinance to the Division of Highways, Department of Transportation of the State of Illinois, through the District Engineer of District 1 of said Department of Transportation.

SECTION 7. This ordinance shall be in full force and effect from and after its passage.

AUTHORIZATION FOR ALLOCATION OF MOTOR FUEL TAX FUNDS FOR SNOW AND ICE REMOVAL IN IMPROVED STREETS, COUNTY OR STATE HIGHWAYS DURING YEAR 1995.

The Committee on the Budget and Government Operations submitted the following report:

CHICAGO, March 9, 1995.

To the President and Members of the City Council:

Your Committee on the Budget and Government Operations, having had under consideration an ordinance authorizing the allocation of Motor Fuel Tax funds for snow and ice removal, in improved streets, county or state highways during 1995, in the amount of $5,150,000.00, having had the same under advisement, begs leave to report and recommend that Your Honorable Body *Pass* the proposed ordinance transmitted herewith.

This recommendation was concurred in by a viva voce vote of the members of the committee.

Respectfully submitted,

(Signed) LORRAINE L. DIXON,
Chairman.

On motion of Alderman Dixon, the said proposed ordinance transmitted with the foregoing committee report was *Passed* by yeas and nays as follows:

Yeas -- Aldermen Mazola, Haithcock, Preckwinkle, Bloom, Steele, Beavers, Dixon, Shaw, Buchanan, Huels, Fary, Olivo, Burke, Coleman, Streeter, Murphy, Troutman, Munoz, Laski, Miller, Medrano, Ocasio, Watson, E. Smith, Burrell, Suarez, Mell, Austin, Wojcik, Banks, Allen, Laurino, O'Connor, Doherty, Natarus, Bernardini, Levar, Shiller, M. Smith, Moore -- 40.

Nays -- None.

Alderman Beavers moved to reconsider the foregoing vote. The motion was lost.

The following is said ordinance as passed:

WHEREAS, Pursuant to the Motor Fuel Tax Law of the State of Illinois, 35 ILCS 505/1 et seq. (1992), as amended, the City of Chicago (the "City") receives a distribution from the Illinois Department of Revenue of a specified percentage of the proceeds of the motor fuel tax collected pursuant to the Motor Fuel Tax Law and the proceeds of certain other taxes collected and deposited into the Motor Fuel Tax Fund of the State of Illinois (the "Motor Fuel Tax funds"); and

WHEREAS, The City is authorized by the Illinois Highway Code, 605 ILCS 5/1-101 et seq., to use Motor Fuel Tax funds for one or more purposes including construction and maintenance of City streets, county or state highways; and

WHEREAS, It is in the best interest of the City to allocate Motor Fuel Tax funds to various projects with respect to City streets, county or state highways; now, therefore,

Be It Ordained by the City Council of the City of Chicago:

SECTION 1. Authority is hereby given to the Commissioner of Streets and Sanitation (the "Commissioner") to expend the sum of $5,150,000 from that part of the Motor Fuel Tax funds which has been or may be allocated to the City for snow and ice removal along improved streets, county highways and state highways during the period commencing January 1, 1995 and ending December 31, 1995.

SECTION 2. Motor Fuel Tax funds allocated for this project shall not be transferred to any other Motor Fuel Tax project or Motor Fuel Tax funds allocated for any other project shall not be transferred to this project, in either instance, without the prior approval of the City Council.

SECTION 3. The City Comptroller shall set up a separate account for this project. The Commissioner shall not expend or authorize the expenditure in excess of the amount shown and the City Comptroller shall not authorize the payment of any vouchers in excess of the amount shown without the prior approval of the City Council.

SECTION 4. The operating department shall maintain a separate ledger account for each project utilizing standard account classifications acceptable under generally accepted accounting principles with all charges for direct or indirect expenses delineated, categorized and detailed for each such project.

SECTION 5. The City Comptroller and the City Treasurer are authorized and directed to make disbursements from said fund when approved by the Commissioner.

SECTION 6. The City Clerk is directed to transmit two certified copies of this ordinance to the Division of Highways, Department of Transportation of the State of Illinois, through the District Engineer of District 1 of said Department of Transportation.

SECTION 7. This ordinance shall be in full force and effect from and after its passage.

AUTHORIZATION FOR ALLOCATION OF MOTOR FUEL TAX FUNDS FOR STREET CLEANING IN IMPROVED STREETS, COUNTY OR STATE HIGHWAYS DURING YEAR 1995.

The Committee on the Budget and Government Operations submitted the following report:

CHICAGO, March 9, 1995.

To the President and Members of the City Council:

Your Committee on the Budget and Government Operations, having had under consideration an ordinance authorizing the allocation of Motor Fuel Tax funds for street cleaning, in improved streets, county or state highways during 1995, in the amount of $3,500,000.00, and having had the same under advisement, begs leave to report and recommend that Your Honorable Body *Pass* the proposed ordinance transmitted herewith.

This recommendation was concurred in by a viva voce vote of the members of the committee.

Respectfully submitted,

(Signed) LORRAINE L. DIXON,
Chairman.

On motion of Alderman Dixon, the said proposed ordinance transmitted with the foregoing committee report was *Passed* by yeas and nays as follows:

Yeas -- Aldermen Mazola, Haithcock, Preckwinkle, Bloom, Steele, Beavers, Dixon, Shaw, Buchanan, Huels, Fary, Olivo, Burke, Coleman, Streeter, Murphy, Troutman, Munoz, Laski, Miller, Medrano, Ocasio, Watson, E. Smith, Burrell, Suarez, Mell, Austin, Wojcik, Banks, Allen, Laurino, O'Connor, Doherty, Natarus, Bernardini, Levar, Shiller, M. Smith, Moore -- 40.

Nays -- None.

Alderman Beavers moved to reconsider the foregoing vote. The motion was lost.

The following is said ordinance as passed:

WHEREAS, Pursuant to the Motor Fuel Tax Law of the State of Illinois, 35 ILCS 505/1 et seq. (1992), as amended, the City of Chicago (the "City") receives a distribution from the Illinois Department of Revenue of a specified percentage of the proceeds of the motor fuel tax collected pursuant to the Motor Fuel Tax Law and the proceeds of certain other taxes collected and deposited into the Motor Fuel Tax Fund of the State of Illinois (the "Motor Fuel Tax funds"); and

WHEREAS, The City is authorized by the Illinois Highway Code, 605 ILCS 5/1-101 et seq., to use Motor Fuel Tax funds for one or more purposes including construction and maintenance of City streets, county or state highways; and

WHEREAS, It is in the best interest of the City to allocate Motor Fuel Tax funds to various projects with respect to improved streets, county or state highways; now, therefore,

Be It Ordained by the City Council of the City of Chicago:

SECTION 1. Authority is hereby given to the Commissioner of Streets and Sanitation (the "Commissioner") to expend the sum of $3,500,000 from that part of the Motor Fuel Tax funds which has been or may be allocated to the City for street cleaning maintenance along improved streets, county highways and state highways during the period commencing January 1, 1995 and ending December 31, 1995.

SECTION 2. Motor Fuel Tax funds allocated for this project shall not be transferred to any other Motor Fuel Tax project or Motor Fuel Tax funds allocated for any other project shall not be transferred to this project, in either instance, without the prior approval of the City Council.

SECTION 3. The City Comptroller shall set up a separate account for this project. The Commissioner shall not expend or authorize the expenditure in excess of the amount shown and the City Comptroller shall not authorize the payment of any vouchers in excess of the amount shown without the prior approval of the City Council.

SECTION 4. The operating department shall maintain a separate ledger account for each project utilizing standard account classifications acceptable under generally accepted accounting principles with all charges for direct or indirect expenses delineated, categorized and detailed for each such project.

SECTION 5. The City Comptroller and the City Treasurer are authorized and directed to make disbursements from said fund when approved by the Commissioner.

SECTION 6. The City Clerk is directed to transmit two certified copies of this ordinance to the Division of Highways, Department of Transportation of the State of Illinois, through the District Engineer of District 1 of said Department of Transportation.

SECTION 7. This ordinance shall be in full force and effect from and after its passage.

AUTHORIZATION FOR ALLOCATION OF MOTOR FUEL TAX FUNDS FOR STREETLIGHT ENERGY COSTS IN IMPROVED STREETS, COUNTY OR STATE HIGHWAYS DURING YEAR 1995.

The Committee on the Budget and Government Operations submitted the following report:

CHICAGO, March 9, 1995.

To the President and Members of the City Council:

Your Committee on the Budget and Government Operations, having had under consideration an ordinance authorizing the allocation of Motor Fuel Tax funds for streetlight energy costs, in improved streets, county or state highways during 1995, in the amount of $4,350,000.00, and having had the same under advisement, begs leave to report and recommend that Your Honorable Body *Pass* the proposed ordinance transmitted herewith.

This recommendation was concurred in by a viva voce vote of the members of the committee.

Respectfully submitted,

(Signed) LORRAINE L. DIXON,
Chairman.

On motion of Alderman Dixon, the said proposed ordinance transmitted with the foregoing committee report was *Passed* by yeas and nays as follows:

Yeas -- Aldermen Mazola, Haithcock, Preckwinkle, Bloom, Steele, Beavers, Dixon, Shaw, Buchanan, Huels, Fary, Olivo, Burke, Coleman, Streeter, Murphy, Troutman, Munoz, Laski, Miller, Medrano, Ocasio, Watson, E. Smith, Burrell, Suarez, Mell, Austin, Wojcik, Banks, Allen, Laurino, O'Connor, Doherty, Natarus, Bernardini, Levar, Shiller, M. Smith, Moore -- 40.

Nays -- None.

Alderman Beavers moved to reconsider the foregoing vote. The motion was lost.

The following is said ordinance as passed:

WHEREAS, Pursuant to the Motor Fuel Tax Law of the State of Illinois, 35 ILCS 505/1, et seq. (1992), as amended, the City of Chicago (the "City") receives a distribution from the Illinois Department of Revenue of a specified percentage of the proceeds of the motor fuel tax collected pursuant to the Motor Fuel Tax Law and the proceeds of certain other taxes collected and deposited into the Motor Fuel Tax Fund of the State of Illinois (the "Motor Fuel Tax funds"); and

WHEREAS, The City is authorized by the Illinois Highway Code, 605 ILCS 5/1-101, et seq., to use Motor Fuel Tax funds for one or more purposes including construction and maintenance of City streets, county or state highways; and

WHEREAS, It is in the best interest of the City to allocate Motor Fuel Tax funds to various projects with respect to improved streets, county or state highways; now, therefore,

Be It Ordained by the City Council of the City of Chicago:

SECTION 1. Authority is hereby given to the Commissioner of Streets and Sanitation (the "Commissioner") to expend the sum of $4,350,000 from that part of the Motor Fuel Tax funds which has been or may be allocated to the City of Chicago for streetlight energy costs of improved streets, county highways and state highways during the period commencing January 1, 1995 and ending December 31, 1995.

SECTION 2. Motor Fuel Tax funds allocated for this project shall not be transferred to any other Motor Fuel Tax project or Motor Fuel Tax funds allocated for any other project shall not be transferred to this project, in either instance, without the prior approval of the City Council.

SECTION 3. The City Comptroller shall set up a separate account for this project. The Commissioner shall not expend or authorize the expenditure in excess of the amount shown and the City Comptroller shall

not authorize the payment of any vouchers in excess of the amount shown without the prior approval of the City Council.

SECTION 4. The operating department shall maintain a separate ledger account for each project utilizing standard account classifications acceptable under generally accepted accounting principles with all charges for direct or indirect expenses delineated, categorized and detailed for each such project.

SECTION 5. The City Comptroller and the City Treasurer are authorized and directed to make disbursements from said fund when approved by the Commissioner.

SECTION 6. The City Clerk is directed to transmit two certified copies of this ordinance to the Division of Highways, Department of Transportation of the State of Illinois, through the District Engineer of District 1 of said Department of Transportation.

SECTION 7. This ordinance shall be in full force and effect from and after its passage.

AUTHORIZATION FOR ALLOCATION OF MOTOR FUEL TAX FUNDS FOR STREETLIGHT AND TRAFFIC SIGNAL MAINTENANCE IN IMPROVED STREETS, COUNTY OR STATE HIGHWAYS DURING YEAR 1995.

The Committee on the Budget and Government Operations submitted the following report:

CHICAGO, March 9, 1995.

To the President and Members of the City Council:

Your Committee on the Budget and Government Operations, having had under consideration an ordinance authorizing the allocation of Motor Fuel Tax funds for streetlight and traffic signal maintenance in improved streets, county or state highways during 1995, in the amount of $1,500,000.00, having had the same under advisement, begs leave to report and recommend that Your Honorable Body *Pass* the proposed ordinance transmitted herewith.

This recommendation was concurred in by a viva voce vote of the members of the committee.

Respectfully submitted,

(Signed) LORRAINE L. DIXON,
Chairman.

On motion of Alderman Dixon, the said proposed ordinance transmitted with the foregoing committee report was *Passed* by yeas and nays as follows:

Yeas -- Aldermen Mazola, Haithcock, Preckwinkle, Bloom, Steele, Beavers, Dixon, Shaw, Buchanan, Huels, Fary, Olivo, Burke, Coleman, Streeter, Murphy, Troutman, Munoz, Laski, Miller, Medrano, Ocasio, Watson, E. Smith, Burrell, Suarez, Mell, Austin, Wojcik, Banks, Allen, Laurino, O'Connor, Doherty, Natarus, Bernardini, Levar, Shiller, M. Smith, Moore -- 40.

Nays -- None.

Alderman Beavers moved to reconsider the foregoing vote. The motion was lost.

The following is said ordinance as passed:

WHEREAS, Pursuant to the Motor Fuel Tax Law of the State of Illinois, 35 ILCS 505/1 et seq. (1992), as amended, the City of Chicago (the "City") receives a distribution from the Illinois Department of Revenue of a specified percentage of the proceeds of the motor fuel tax collected pursuant to the Motor Fuel Tax Law and the proceeds of certain other taxes collected and deposited into the Motor Fuel Tax Fund of the State of Illinois (the "Motor Fuel Tax funds"); and

WHEREAS, The City is authorized by the Illinois Highway Code, 605 ILCS 5/1-101 et seq., to use Motor Fuel Tax funds for one or more purposes including construction and maintenance of City streets, county of state highways; and

WHEREAS, It is in the best interest of the City to allocate Motor Fuel Tax funds to various projects with respect to City streets, county or state highways; now, therefore,

Be It Ordained by the City Council of the City of Chicago:

SECTION 1. Authority is hereby given to the Commissioner of Streets and Sanitation (the "Commissioner") to expend the sum of $1,500,000 from that part of the Motor Fuel Tax funds which has been or may be allocated to the City for maintenance of traffic signals and street lighting systems along improved streets, county highways and state highways during the period commencing January 1, 1995 and ending December 31, 1995.

SECTION 2. Motor Fuel Tax funds allocated for this project shall not be transferred to any other Motor Fuel Tax project or Motor Fuel Tax funds allocated for any other project shall not be transferred to this project, in either instance, without the prior approval of the City Council.

SECTION 3. The City Comptroller shall set up a separate account for this project. The Commissioner shall not expend or authorize the expenditure in excess of the amount shown and the City Comptroller shall not authorize the payment of any vouchers in excess of the amount shown without having had the prior approval of the City Council.

SECTION 4. The operating department shall maintain a separate ledger account for each project utilizing standard account classifications acceptable under generally accepted accounting principles with all charges for direct or indirect expenses delineated, categorized and detailed for each such project.

SECTION 5. The City Comptroller and the City Treasurer are authorized and directed to make disbursements from said fund when approved by the Commissioner.

SECTION 6. The City Clerk is directed to transmit two certified copies of this ordinance to the Division of Highways, Department of Transportation of the State of Illinois, through the District Engineer for District 1 of said Department of Transportation.

SECTION 7. This ordinance shall be in full force and effect from and after its passage.

AUTHORIZATION FOR ALLOCATION OF MOTOR FUEL TAX FUNDS FOR STREET SIGN MAINTENANCE IN IMPROVED STREETS, COUNTY OR STATE HIGHWAYS DURING YEAR 1995.

The Committee on the Budget and Government Operations submitted the following report:

CHICAGO, March 9, 1995.

To the President and Members of the City Council:

Your Committee on the Budget and Government Operations, having had under consideration an ordinance authorizing the allocation of Motor Fuel Tax funds for street sign maintenance in improved streets, county or state highways during 1995, in the amount of $300,000.00, having had the same under advisement, begs leave to report and recommend that Your Honorable Body *Pass* the proposed ordinance transmitted herewith.

This recommendation was concurred in by a viva voce vote of the members of the committee.

Respectfully submitted,

(Signed) LORRAINE L. DIXON,
Chairman.

On motion of Alderman Dixon, the said proposed ordinance transmitted with the foregoing committee report was *Passed* by yeas and nays as follows:

Yeas -- Aldermen Mazola, Haithcock, Preckwinkle, Bloom, Steele, Beavers, Dixon, Shaw, Buchanan, Huels, Fary, Olivo, Burke, Coleman, Streeter, Murphy, Troutman, Munoz, Laski, Miller, Medrano, Ocasio, Watson, E. Smith, Burrell, Suarez, Mell, Austin, Wojcik, Banks, Allen, Laurino, O'Connor, Doherty, Natarus, Bernardini, Levar, Shiller, M. Smith, Moore -- 40.

Nays -- None.

Alderman Beavers moved to reconsider the foregoing vote. The motion was lost.

The following is said ordinance as passed:

WHEREAS, Pursuant to the Motor Fuel Tax Law of the State of Illinois, 35 ILCS 505/1, et seq. (1992), as amended, the City of Chicago (the "City") receives a distribution from the Illinois Department of Revenue of a specified percentage of the proceeds of the motor fuel tax collected pursuant to the Motor Fuel Tax Law and the proceeds of certain other taxes collected and deposited into the Motor Fuel Tax Fund of the State of Illinois (the "Motor Fuel Tax funds"); and

WHEREAS, The City is authorized by the Illinois Highway Code, 605 ILCS 5/1-101, et seq., to use Motor Fuel Tax funds for one or more purposes including construction and maintenance of City streets, county or state highways; and

WHEREAS, It is in the best interest of the City to allocate Motor Fuel Tax funds to various projects with respect to improved streets, county or state highways; now, therefore,

Be It Ordained by the City Council of the City of Chicago:

SECTION 1. Authority is hereby given to the Commissioner of Transportation (the "Commissioner") to expend the sum of $300,000 from that part of the Motor Fuel Tax funds which has been or may be allocated to the City of Chicago for street sign maintenance along improved streets, county highways and state highways during the period commencing January 1, 1995 and ending December 31, 1995.

SECTION 2. Motor Fuel Tax funds allocated for this project shall not be transferred to any other Motor Fuel Tax project or Motor Fuel Tax funds allocated for any other project shall not be transferred to this project, in either instance, without the prior approval of the City Council.

SECTION 3. The City Comptroller shall set up a separate account for this project. The Commissioner shall not expend or authorize the expenditure in excess of the amount shown and the City Comptroller shall not authorize the payment of any vouchers in excess of the amount shown without the prior approval of the City Council.

SECTION 4. The operating department shall maintain a separate ledger account for each project utilizing standard account classifications acceptable under generally accepted accounting principles with all charges for direct or indirect expenses delineated, categorized and detailed for each such project.

SECTION 5. The City Comptroller and the City Treasurer are authorized and directed to make disbursements from said fund when approved by the Commissioner.

SECTION 6. The City Clerk is directed to transmit two certified copies of this ordinance to the Division of Highways, Department of Transportation of the State of Illinois, through the District Engineer of District 1 of said Department of Transportation.

SECTION 7. This ordinance shall be in full force and effect from and after its passage.

AUTHORIZATION FOR ALLOCATION OF MOTOR FUEL TAX FUNDS FOR TRAFFIC SIGNAL ENERGY COSTS IN IMPROVED STREETS, COUNTY OR STATE HIGHWAYS DURING YEAR 1995.

The Committee on the Budget and Government Operations submitted the following report:

CHICAGO, March 9, 1995.

To the President and Members of the City Council:

Your Committee on the Budget and Government Operations, having had under consideration an ordinance authorizing the allocation of Motor Fuel Tax funds for traffic signal energy costs in improved streets, county or state highways during 1995, in the amount of $1,500,000.00, having had the same under advisement, begs leave to report and recommend that Your Honorable Body *Pass* the proposed ordinance transmitted herewith.

This recommendation was concurred in by a viva voce vote of the members of the committee.

Respectfully submitted,

(Signed) LORRAINE L. DIXON,
Chairman.

On motion of Alderman Dixon, the said proposed ordinance transmitted with the foregoing committee report was *Passed* by yeas and nays as follows:

Yeas -- Aldermen Mazola, Haithcock, Preckwinkle, Bloom, Steele, Beavers, Dixon, Shaw, Buchanan, Huels, Fary, Olivo, Burke, Coleman, Streeter, Murphy, Troutman, Munoz, Laski, Miller, Medrano, Ocasio, Watson, E. Smith, Burrell, Suarez, Mell, Austin, Wojcik, Banks, Allen, Laurino, O'Connor, Doherty, Natarus, Bernardini, Levar, Shiller, M. Smith, Moore -- 40.

Nays -- None.

Alderman Beavers moved to reconsider the foregoing vote. The motion was lost.

The following is said ordinance as passed:

WHEREAS, Pursuant to the Motor Fuel Tax Law of the State of Illinois, 35 ILCS 505/1, et seq. (1992), as amended, the City of Chicago (the "City") receives a distribution from the Illinois Department of Revenue of a specified percentage of the proceeds of the motor fuel tax collected pursuant to the Motor Fuel Tax Law and the proceeds of certain other taxes collected and deposited into the Motor Fuel Tax Fund of the State of Illinois (the "Motor Fuel Tax funds"); and

WHEREAS, The City is authorized by the Illinois Highway Code, 605 ILCS 5/1-101, et seq., to use Motor Fuel Tax funds for one or more purposes including construction and maintenance of City streets, county or state highways; and

WHEREAS, It is in the best interest of the City to allocate Motor Fuel Tax funds to various projects with respect to City streets, county or state highways; now, therefore,

Be It Ordained by the City Council of the City of Chicago:

SECTION 1. Authority is hereby given to the Commissioner of Streets and Sanitation (the "Commissioner") to expend the sum of $1,500,000 from that part of the Motor Fuel Tax funds which has been or may be allocated to the City for traffic signal energy costs along improved streets, county highways and state highways during the period commencing January 1, 1995 and ending December 31, 1995.

SECTION 2. Motor Fuel Tax funds allocated for this project shall not be transferred to any other Motor Fuel Tax project or Motor Fuel Tax funds allocated for any other project shall not be transferred to this project, in either instance, without the prior approval of the City Council.

SECTION 3. The City Comptroller shall set up a separate account for this project. The Commissioner shall not expend or authorize the expenditure in excess of the amount shown and the City Comptroller shall not authorize the payment of any vouchers in excess of the amount shown without the prior approval of the City Council.

SECTION 4. The operating department shall maintain a separate ledger account for each project utilizing standard account classifications acceptable under generally accepted accounting principles with all charges for direct or indirect expenses delineated, categorized and detailed for each such project.

SECTION 5. The City Comptroller and the City Treasurer are authorized and directed to make disbursements from said fund when approved by the Commissioner.

SECTION 6. The City Clerk is directed to transmit two certified copies of this ordinance to the Division of Highways, Department of Transportation of

the State of Illinois, through the District Engineer of District 1 of said Department of Transportation.

SECTION 7. This ordinance shall be in full force and effect from and after its passage.

AMENDMENT OF YEAR XX COMMUNITY DEVELOPMENT BLOCK GRANT ORDINANCE BY REPROGRAMMING FUNDS WITHIN DEPARTMENT OF HOUSING TO ASSIST IN MULTI-FAMILY LOAN PROGRAM.

The Committee on the Budget and Government Operations submitted the following report:

CHICAGO, March 9, 1995.

To the President and Members of the City Council:

Your Committee on the Budget and Government Operations, having had under consideration an ordinance authorizing the reprogramming of Year XX Community Development Block Grant funds within the Department of Housing necessary to assist in the multi-family loan program, having had the same under advisement, begs leave to report and recommend that Your Honorable Body *Pass* the proposed ordinance transmitted herewith.

This recommendation was concurred in by a viva voce vote of the members of the committee.

Respectfully submitted,

(Signed) LORRAINE L. DIXON,
Chairman.

On motion of Alderman Dixon, the said proposed ordinance transmitted with the foregoing committee report was *Passed* by yeas and nays as follows:

Yeas -- Aldermen Mazola, Haithcock, Preckwinkle, Bloom, Steele, Beavers, Dixon, Shaw, Buchanan, Huels, Fary, Olivo, Burke, Coleman, Streeter, Murphy, Troutman, Munoz, Laski, Miller, Medrano, Ocasio, Watson, E. Smith, Burrell, Suarez, Mell, Austin, Wojcik, Banks, Allen, Laurino, O'Connor, Doherty, Natarus, Bernardini, Levar, Shiller, M. Smith, Moore -- 40.

Nays -- None.

Alderman Beavers moved to reconsider the foregoing vote. The motion was lost.

The following is said ordinance as passed:

Be It Ordained by the City Council of the City of Chicago:

SECTION 1. The Community Development Block Grant Year XX Ordinance is hereby amended as set forth in the attached Exhibit A.

SECTION 2. This ordinance shall be in force and effect upon its passage and approval.

Exhibit "A" referred to in this ordinance reads as follows:

Exhibit "A".

Amendments To C.D.B.G. Year XX Ordinance.

Fund 693 -- Community Development Block Grant Year XX Fund.

Code	Department And Item	Strike Amount	Add Amount
	Department Of Housing -- 21		
	Multi-Family New Construction -- 2685		
.9103	Rehabilitation Loans and Grants	$ 2,000,000	$ 0

Code	Department And Item	Strike Amount	Add Amount
	Multi-Family Loan Program -- 2595		
.9103	Rehabilitation Loans and Grants	$11,215,000	$13,215,000

AMENDMENT OF YEAR XXI COMMUNITY DEVELOPMENT BLOCK GRANT ORDINANCE CONCERNING ALLOCATION OF FUNDS TO DELEGATE AGENCIES WITHIN VARIOUS DEPARTMENTS.

The Committee on the Budget and Government Operations submitted the following report:

CHICAGO, March 9, 1995.

To the President and Members of the City Council:

Your Committee on the Budget and Government Operations, having had under consideration an ordinance authorizing the allocation of Year XXI Community Development Block Grant funds to designate specific delegate agencies in various departments, having had the same under advisement, begs leave to report and recommend that Your Honorable Body *Pass* the proposed ordinance transmitted herewith.

This recommendation was concurred in by a viva voce vote of the members of the committee.

Respectfully submitted,

(Signed) LORRAINE L. DIXON,
Chairman.

On motion of Alderman Dixon, the said proposed ordinance transmitted with the foregoing committee report was *Passed* by yeas and nays as follows:

Yeas -- Aldermen Mazola, Haithcock, Preckwinkle, Bloom, Steele, Beavers, Dixon, Shaw, Buchanan, Huels, Fary, Olivo, Burke, Coleman, Streeter, Murphy, Troutman, Munoz, Laski, Miller, Medrano, Ocasio, Watson, E. Smith, Burrell, Suarez, Mell, Austin, Wojcik, Banks, Allen, Laurino, O'Connor, Doherty, Natarus, Bernardini, Levar, Shiller, M. Smith, Moore -- 40.

Nays -- None.

Alderman Beavers moved to reconsider the foregoing vote. The motion was lost.

The following is said ordinance as passed:

Be It Ordained by the City Council of the City of Chicago:

SECTION 1. The Community Development Block Grant Year XXI Ordinance is hereby amended as set forth in the attached Exhibit A.

SECTION 2. This ordinance shall be in force and effect upon passage and approval.

Exhibit "A" referred to in this ordinance reads as follows:

Exhibit "A".

Amendment To Year XXI Funds.

Fund 830 -- Community Development Block Grant Year XXI Fund.

Code	Department And Item	Strike Amount	Add Amount
	Department Of Housing -- 21		
	NFP Facility Rehab. Program -- 2665		
.9103	Rehabilitation Loans and Grants	$1,816,300	$1,786,300

Code	Department And Item	Strike Amount	Add Amount
	La Vivienda	$30,000	$ 0
	Housing Demonstration Projects -- 2635		
.0140	Professional and Technical Services	567,000	597,000
	La Vivienda	0	30,000
	Mayor's Office For People With Disabilities -- 48		
	Independent Living For Disabled Persons -- 2510		
.0140	Professional and Technical Services		
	Assistive Technology	125,000	50,000
	Rush Home Care Network		75,000
	Case Management	428,000	0
	Access Living		214,000
	Anixter Center		214,000
	Vendor TBD (Homemaker Services)	686,488	0
	Help At Home, Inc.		343,244
	National Homecare Systems		343,244
	Home Delivered Meals	403,012	0
	Open Kitchens, Inc.		403,012
	Department Of Human Services -- 53		

Code	Department And Item	Strike Amount	Add Amount
	Emergency Food Program -- 2525		
.9102	Special Program Costs		
	Vendors TBD	$2,245,000	$ 333,500
	Greater Chicago Food Depository		1,911,500
	Homeless Services -- 2570		
.0140	Professional and Technical Services		
	Vendors TBD	1,600,000	1,350,000
	Bethel New Life, Inc.		250,000
	Department Of Environment -- 72		
	Community Greening Program -- 2535		
.0140	Professional and Technical Services		
	U.I.C. Cooperative Extension Service		255,964
	Department Of Human Services -- 53		
	Project Management Office -- 2575		
Strike:			
	Youthnet Centers (Vendors TBD)	500,000	

Code	Department And Item	Strike Amount	Add Amount
Insert:			
	Youthnet Centers		
	Abraham Lincoln Center		$160,000
	Alternatives, Inc.		160,000
	United Charities of Chicago		160,000
	Vendors TBD		20,000

COMMITTEE ON BUILDINGS.

BUILDING AT 2501 WEST HOWARD STREET DECLARED PUBLIC NUISANCE AND ORDERED DEMOLISHED.

The Committee on Buildings submitted the following report:

CHICAGO, March 9, 1995.

To the President and Members of the City Council:

Your Committee on Buildings, having had under consideration an ordinance regarding the demolition of a five-story hospital building at 2501 West Howard Street (which was referred on February 8, 1995) begs leave to recommend that Your Honorable Body do *Pass* said proposed ordinance.

This recommendation was concurred in by all the members of the committee, with no dissenting votes.

Respectfully submitted,

(Signed) BERNARD L. STONE,
Chairman.

On motion of Alderman Murphy, the said proposed ordinance transmitted with the foregoing committee report was *Passed* by yeas and nays as follows:

Yeas -- Aldermen Mazola, Haithcock, Tillman, Preckwinkle, Bloom, Steele, Beavers, Dixon, Shaw, Buchanan, Huels, Fary, Olivo, Burke, Jones, Coleman, Streeter, Murphy, Troutman, Munoz, Laski, Miller, Medrano, Ocasio, Watson, E. Smith, Burrell, Suarez, Gabinski, Mell, Austin, Wojcik, Banks, Giles, Allen, Laurino, O'Connor, Doherty, Natarus, Bernardini, Levar, Shiller, M. Smith, Moore -- 44.

Nays -- None.

Alderman Natarus moved to reconsider the foregoing vote. The motion was lost.

The following is said ordinance as passed:

WHEREAS, The building at 2501 West Howard Street (five-story hospital building) is so deteriorated and weakened that it is structurally unsafe and a menace to life and property in its vicinity; now, therefore,

Be It Ordained by the City Council of the City of Chicago:

SECTION 1. The building at 2501 West Howard Street (five-story hospital building) is declared a public nuisance and the Commissioner of Buildings is hereby authorized and directed to cause demolition of same.

SECTION 2. This ordinance shall take effect upon its passage and due publication.

AUTHORIZATION FOR ISSUANCE OF PERMITS FOR ERECTION OF SIGNS/SIGNBOARDS AT SUNDRY LOCATIONS.

The Committee on Buildings submitted the following report:

CHICAGO, March 9, 1995.

To the President and Members of the City Council:

Your Committee on Buildings, having had under consideration various sign orders, begs leave to recommend that Your Honorable Body do *Pass* the seven proposed sign orders (one sign, 17th Ward; one sign, 18th Ward; one sign, 24th Ward; one sign, 42nd Ward; two signs, 43rd Ward and one sign from the 50th Ward) which are transmitted herewith.

This recommendation was concurred in by all the members of the committee, with no dissenting votes.

Respectfully submitted,

(Signed) BERNARD L. STONE,
Chairman.

On motion of Alderman Murphy, the said proposed orders transmitted with the foregoing committee report were *Passed* by yeas and nays as follows:

Yeas -- Aldermen Mazola, Haithcock, Tillman, Preckwinkle, Bloom, Steele, Beavers, Dixon, Shaw, Buchanan, Huels, Fary, Olivo, Burke, Jones, Coleman, Streeter, Murphy, Troutman, Munoz, Laski, Miller, Medrano, Ocasio, Watson, E. Smith, Burrell, Suarez, Gabinski, Mell, Austin, Wojcik, Banks, Giles, Allen, Laurino, O'Connor, Doherty, Natarus, Bernardini, Levar, Shiller, M. Smith, Moore -- 44.

Nays -- None.

Alderman Natarus moved to reconsider the foregoing vote. The motion was lost.

The following are said orders as passed (the italic heading in each case not being a part of the order):

8133 South Cicero Avenue.

Ordered, That the Commissioner of Buildings is hereby directed to issue a sign permit to Sure Light Sign Co., 1810 North 32nd Avenue, Stone Park, Illinois 60165, for the erection of a sign/signboard over 24 feet in height and/or over 100 square feet (in area of one face) at Krause's Furniture Showroom, 8133 South Cicero Avenue.

Dimensions: length, 29 feet/45 feet; height, 10 feet/4 feet
Height Above Grade/Roof to Top of Sign: 20 feet
Total Square Foot Area: 470 square feet.

Such sign shall comply with all applicable provisions of Title 17 (the Chicago Zoning Ordinance) and all other applicable provisions of the Municipal Code of the City of Chicago governing the construction and maintenance of outdoor signs, signboards and structures.

1727 North Clybourn Avenue.

Ordered, That the Commissioner of Buildings is hereby directed to issue a sign permit to Lite-Rite Electric Co., P.O. Box 323, Downers Grove, Illinois 60515, for the erection of a sign/signboard over 24 feet in height and/or over 100 square feet (in area of one face) at 1727 North Clybourn Avenue (office/retail).

Dimensions: length, 28 feet; height, 28 feet
Height Above Grade/Roof to Top of Sign: 42 feet
Total Square Foot Area: 784 square feet.

Such sign shall comply with all applicable provisions of Title 17 (the Chicago Zoning Ordinance) and all other applicable provisions of the Municipal Code of the City of Chicago governing the construction and maintenance of outdoor signs, signboards and structures.

318 South Federal Street.

Ordered, That the Commissioner of Buildings is hereby directed to issue a sign permit to All-Sign Corporation, 5501 West 109th Street, Oak Lawn, Illinois 60453, for the erection of a sign/signboard over 24 feet in height and/or over 100 square feet (in area of one face) for General Parking Corporation at 318 South Federal Street:

Dimensions: length, 13 feet, 6 inches; height, 10 feet, 10 inches
Height Above Grade/Roof to Top of Sign: 144 feet
Total Square Foot Area: 146 square feet.

Such sign shall comply with all applicable provisions of Title 17 (the Chicago Zoning Ordinance) and all other applicable provisions of the Municipal Code of the City of Chicago governing the construction and maintenance of outdoor signs, signboards and structures.

4639 West Harrison Street.

Ordered, That the Commissioner of Buildings is hereby directed to issue a sign permit to Universal Outdoor, Inc., 321 North Clark Street -- Suite 1010, Chicago, Illinois 60610, for the erection of a sign/signboard over 24 feet in height and/or over 100 square feet (in area of one face) at 4639 West Harrison Street:

Dimensions: length, 60 feet; height, 16 feet, 8 inches
Height Above Grade/Roof to Top of Sign: 75 feet
Total Square Foot Area: 1,000 square feet.

Such sign shall comply with all applicable provisions of Title 17 (the Chicago Zoning Ordinance) and all other applicable provisions of the Municipal Code of the City of Chicago governing the construction and maintenance of outdoor signs, signboards and structures.

6165 North Lincoln Avenue.

Ordered, That the Commissioner of Buildings is hereby directed to issue a sign permit to All-Right Signs, Inc., 3628 Union Avenue, Steger, Illinois 60475-1748, for the erection of a sign/signboard over 24 feet in height and/or over 100 square feet (in area of one face) at 6165 North Lincoln Avenue (Office Depot):

Dimensions: length, 14 feet; height, 7 feet
Height Above Grade/Roof to Top of Sign: 27 feet
Total Square Foot Area: 98 square feet.

Such sign shall comply with all applicable provisions of Title 17 (the Chicago Zoning Ordinance) and all other applicable provisions of the Municipal Code of the City of Chicago governing the construction and maintenance of outdoor signs, signboards and structures.

---

751 West Schubert Avenue.

Ordered, That the Commissioner of Buildings is hereby directed to issue a sign permit to Lite-Rite Electric Co., P. O. Box 323, Downers Grove, Illinois 60515, for the erection of a sign/signboard over 24 feet in height and/or over 100 square feet (in area of one face) at 751 West Schubert Avenue (restaurant/tavern):

Dimensions: length, 25 feet; height, 30 feet
Height Above Grade/Roof to Top of Sign: 42 feet
Total Square Foot Area: 750 square feet.

Such sign shall comply with all applicable provisions of Title 17 (the Chicago Zoning Ordinance) and all other applicable provisions of the Municipal Code of the City of Chicago governing the construction and maintenance of outdoor signs, signboards and structures.

700 West 79th Street.

Ordered, That the Commissioner of Inspectional Services is hereby directed to issue a sign permit to M-K Signs, Inc., 4900 North Elston Avenue, Chicago, Illinois 60630, for the erection of a sign/signboard over 24 feet in height and/or over 100 square feet (in area of one face) at 700 West 79th Street (Salaam Restaurant):

Dimensions: length, 14 feet; height, 14 feet
Height Above Grade/Roof to Top of Sign: 90 feet
Total Square Foot Area: 100 square feet.

Such sign shall comply with all applicable provisions of Title 17 (the Chicago Zoning Ordinance) and all other applicable provisions of the Municipal Code of the City of Chicago governing the construction and maintenance of outdoor signs, signboards and structures.

COMMITTEE ON ECONOMIC AND CAPITAL DEVELOPMENT.

APPOINTMENT OF MR. HENRY CARDENAS, MR. HUGH C. WILLIAMS, MR. MICHAEL S. HOLEWINSKI AND MR. BRUCE LIIMATAINEN AS MEMBERS OF ECONOMIC DEVELOPMENT COMMISSION.

The Committee on Economic and Capital Development submitted the following report:

CHICAGO, March 9, 1995.

To the President and Members of the City Council:

Your Committee on Economic and Capital Development, having had under consideration a communication signed by Mayor Richard M. Daley

appointing the following persons as members of the Economic Development Commission for the terms indicated:

For a term expiring March 12, 1996: Henry Cardenas to succeed George Munoz whose term has expired; and

For terms expiring March 12, 1998: Hugh C. Williams to succeed Jolyn H. Robichaux who has resigned, Michael S. Holewinski to succeed James R. Boris who has resigned, and Bruce Liimatainen to succeed John W. Thompson who has resigned,

begs leave to recommend that Your Honorable Body *Approve* all of the above appointments which are transmitted herewith.

This recommendation was concurred in by all members of the committee present, with no dissenting vote.

Respectfully submitted,

(Signed) PERCY GILES,
Chairman.

On motion of Alderman Giles, the committee's recommendation was *Concurred In* and the said proposed appointments of Mr. Henry Cardenas, Mr. Hugh C. Williams, Mr. Michael S. Holewinski and Mr. Bruce Liimatainen as members of the Economic Development Commission were *Approved* by yeas and nays as follows:

Yeas -- Aldermen Mazola, Haithcock, Tillman, Preckwinkle, Bloom, Steele, Beavers, Dixon, Shaw, Buchanan, Huels, Fary, Olivo, Burke, Jones, Coleman, Streeter, Murphy, Troutman, Munoz, Laski, Miller, Medrano, Ocasio, Watson, E. Smith, Burrell, Suarez, Gabinski, Mell, Austin, Wojcik, Banks, Giles, Allen, Laurino, O'Connor, Doherty, Natarus, Bernardini, Levar, Shiller, M. Smith, Moore -- 44.

Nays -- None.

Alderman Natarus moved to reconsider the foregoing vote. The motion was lost.

APPOINTMENT OF MS. LAURA GERARD HASSAN, MS. RUTH M. LOUIE AND MR. DAVID J. STEWART AS MEMBERS OF COMMUNITY DEVELOPMENT COMMISSION.

The Committee on Economic and Capital Development submitted the following report:

CHICAGO, March 9, 1995.

To the President and Members of the City Council:

Your Committee on Economic and Capital Development, having had under consideration a communication signed by Mayor Richard M. Daley appointing the following persons as members of the Community Development Commission for the terms indicated:

For a term expiring February 26, 1998: Laura Gerard Hassan to succeed Peter A. Fasseas whose term has expired; and

For terms expiring February 26, 1999: Ruth M. Louie to succeed Bette Cerf-Hill whose term has expired, and David J. Stewart, a reappointment,

begs leave to recommend that Your Honorable Body *Approve* all of the above appointments which are transmitted herewith.

This recommendation was concurred in by all members of the committee present, with no dissenting vote.

Respectfully submitted,

(Signed) PERCY GILES,
Chairman.

On motion of Alderman Giles, the committee's recommendation was *Concurred In* and the said proposed appointments of Ms. Laura Gerard Hassan, Ms. Ruth M. Louie and Mr. David J. Stewart as members of the Community Development Commission were *Approved* by yeas and nays as follows:

Yeas -- Aldermen Mazola, Haithcock, Tillman, Preckwinkle, Bloom, Steele, Beavers, Dixon, Shaw, Buchanan, Huels, Fary, Olivo, Burke, Jones, Coleman, Streeter, Murphy, Troutman, Munoz, Laski, Miller, Medrano, Ocasio, Watson, E. Smith, Burrell, Suarez, Gabinski, Mell, Austin, Wojcik, Banks, Giles, Allen, Laurino, O'Connor, Doherty, Natarus, Bernardini, Levar, Shiller, M. Smith, Moore -- 44.

Nays -- None.

Alderman Natarus moved to reconsider the foregoing vote. The motion was lost.

AMENDMENT NUMBER 6 TO ENGLEWOOD CONSERVATION PLAN TO ALLOW LAND-USE CHANGE TO FACILITATE DEVELOPMENT OF SENIOR HOUSING COMPLEX.

The Committee on Economic and Capital Development submitted the following report:

CHICAGO, March 9, 1995.

To the President and Members of the City Council:

Your Committee on Economic and Capital Development, having had under consideration a proposed ordinance, transmitted with a communication signed by Mayor Richard M. Daley, approving an amendment to the Englewood Conservation Plan which would allow a land-use change to facilitate development of a senior housing complex, begs leave to recommend that Your Honorable Body *Pass* said ordinance which is transmitted herewith.

This recommendation was concurred in by all members of the committee present, with no dissenting votes.

Respectfully submitted,

(Signed) PERCY GILES,
Chairman.

On motion of Alderman Giles, the said proposed ordinance transmitted with the foregoing committee report was *Passed* by yeas and nays as follows:

Yeas -- Aldermen Mazola, Haithcock, Tillman, Preckwinkle, Bloom, Steele, Beavers, Dixon, Shaw, Buchanan, Huels, Fary, Olivo, Burke, Jones, Coleman, Streeter, Murphy, Troutman, Munoz, Laski, Miller, Medrano, Ocasio, Watson, E. Smith, Burrell, Suarez, Gabinski, Mell, Austin, Wojcik, Banks, Giles, Allen, Laurino, O'Connor, Doherty, Natarus, Bernardini, Levar, Shiller, M. Smith, Moore -- 44.

Nays -- None.

Alderman Natarus moved to reconsider the foregoing vote. The motion was lost.

The following is said ordinance as passed:

WHEREAS, Chapter 2-124 of the Municipal Code of the City of Chicago established the Community Development Commission ("Commission"); and

WHEREAS, The Commission is authorized to assume the functions of the former Department of Urban Renewal in the sale of project land and revitalization of project areas; and

WHEREAS, The City Council of the City of Chicago ("City Council") approved the designation of the Englewood Conservation Area ("Project Area") and the Englewood Conservation Plan, as amended ("Conservation Plan"); and

WHEREAS, On January 10, 1995, by Resolution No. 959-CDC-3, the Commission approved Amendment Number 6 to the Conservation Plan which changes the land-use of Parcel 3A, Tract I from institutional to residential; and

WHEREAS, On January 12, 1995, the Chicago Plan Commission approved the land-use change from institutional to residential for Parcel 3A, Tract I in the Project Area; and

WHEREAS, The Developer proposed to construct an 81-unit senior housing facility under the United States Department of Housing and Urban Development Section 202 Program; and

WHEREAS, The proposed use is in accordance with the Englewood Conservation Plan; and

WHEREAS, The City Council has considered said resolution of the Commission and the land-use change for Parcel 3A, Tract I as recommended

therein, and it is the sense of the City Council that the land-use change will promote the objectives of the Conservation Plan; now, therefore,

Be It Ordained by the City Council of the City of Chicago:

SECTION 1. Amendment Number 6 to the Englewood Conservation Plan which is attached hereto and incorporated herein is hereby approved.

SECTION 2. This ordinance shall take effect immediately upon its passage.

Amendment Number 6 to the Englewood Conservation Plan referred to in this ordinance reads as follows:

City Of Chicago

Department Of Planning And Development.

Amendment Number 6

To The

Englewood Conservation Plan.

The Englewood Conservation Plan, dated May 29, 1962 and approved by the City Council on June 15, 1962 and as amended by Amendment No. 1, dated September, 1981 and approved by the City Council on October 22, 1981; Amendment No. 2, dated October, 1982 and approved by the City Council on November 12, 1982; Amendment No. 3, dated May, 1985 and approved by the City Council on August 7, 1985; and Amendment No. 4, dated September, 1989 and approved by the City Council on April 25, 1990; Amendment No. 5, dated December, 1991 and approved by the City Council on December 2, 1993, is hereby amended as follows:

1. The land-use for the following parcel known as Parcel 3A, Tract I shall be changed from institutional to residential use as defined in the Englewood Conservation Plan:

Address	Permanent Index Number
6331 -- 6359 South Stewart Avenue	20-21-200-006 through 013

2. The Land-Use Plan Map dated November, 1994 shall be substituted for the Land-Use Map dated December, 1991. The new map reflects the above change.

[Land-Use Plan Map referred to in this Amendment Number 6 to the Englewood Conservation Plan printed on page 66175 of this Journal.]

COMMITTEE ON POLICE AND FIRE.

APPOINTMENT OF MR. JAMES C. MURRAY AS MEMBER OF CHICAGO POLICE BOARD.

The Committee on Police and Fire submitted the following report:

CHICAGO, March 9, 1995.

To the President and Members of the City Council:

Your Committee on Police and Fire, having held a meeting on Wednesday, March 8, 1995 and having had under consideration a communication signed by The Honorable Richard M. Daley, Mayor, appointing Mr. James C. Murray as a member of the Chicago Police Board for a term expiring August 10, 1999 to succeed Brian L. Crowe, whose term has expired, begs leave to report and recommend that Your Honorable Body *Approve* the proposed appointment transmitted herewith.


This recommendation was concurred in by a unanimous vote of the members of the committee, with no dissenting vote.

Respectfully submitted,

(Signed) WILLIAM M. BEAVERS,
Chairman.

(Continued on page 66176)

Land-Use Plan Map.

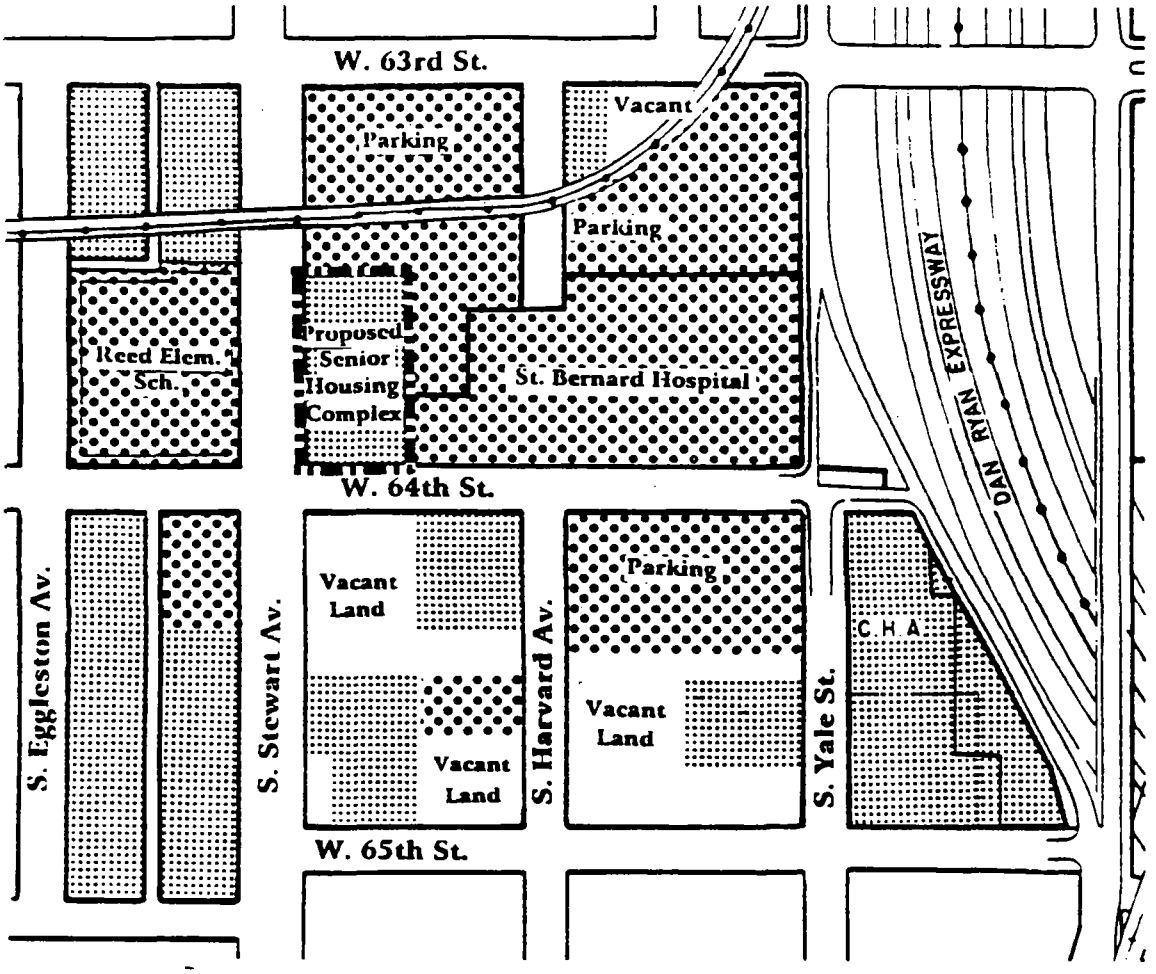

LAND USE PLAN

ENGLEWOOD CONSERVATION AREA

AMENDMENT 6

Community Development
Commission
City of Chicago
November, 1994

LEGEND
RESIDENTIAL
INSTITUTIONAL

(Continued from page 66174)

On motion of Alderman Beavers, the committee's recommendation was *Concurred In* and the proposed appointment of Mr. James C. Murray as a member of the Chicago Police Board was *Approved* by yeas and nays as follows:

Yeas -- Aldermen Mazola, Haithcock, Tillman, Preckwinkle, Bloom, Steele, Beavers, Dixon, Shaw, Buchanan, Huels, Fary, Olivo, Burke, Jones, Coleman, Streeter, Murphy, Troutman, Munoz, Laski, Miller, Medrano, Ocasio, Watson, E. Smith, Burrell, Suarez, Gabinski, Mell, Austin, Wojcik, Banks, Giles, Allen, Laurino, O'Connor, Doherty, Natarus, Bernardini, Levar, Shiller, M. Smith, Moore -- 44.

Nays -- None.

Alderman Natarus moved to reconsider the foregoing vote. The motion was lost.

AMENDMENT OF TITLE 7, CHAPTER 24 OF MUNICIPAL CODE OF CHICAGO BY IMPOSITION OF PENALTY ON OWNERS OF MOTOR VEHICLES USED IN CONNECTION WITH POSSESSION, PURCHASE OR SALE OF UNLAWFUL NARCOTICS AND AUTHORIZATION FOR SEIZURE AND IMPOUNDMENT OF SUCH VEHICLES.

The Committee on Police and Fire submitted the following report:

CHICAGO, March 9, 1995.

To the President and Members of the City Council:

Your Committee on Police and Fire, having held a meeting on Wednesday, March 8, 1995 and having had under consideration an ordinance signed by The Honorable Richard M. Daley, Mayor, imposing a penalty on the owners of motor vehicles used in connection with the possession, purchase or sale of unlawful narcotics and authorizing the seizure and impoundment of such vehicles, begs leave to report and recommend that Your Honorable Body *Pass* the said proposed substitute ordinance transmitted herewith.

This recommendation was concurred in by a unanimous vote of the members of the committee, with no dissenting vote.

Respectfully submitted,

(Signed) WILLIAM M. BEAVERS,
Chairman.

On motion of Alderman Beavers, the said proposed substitute ordinance transmitted with the foregoing committee report was *Passed* by yeas and nays as follows:

Yeas -- Aldermen Mazola, Haithcock, Tillman, Preckwinkle, Bloom, Steele, Beavers, Dixon, Shaw, Buchanan, Huels, Fary, Olivo, Burke, Jones, Coleman, Streeter, Murphy, Troutman, Munoz, Laski, Miller, Medrano, Ocasio, Watson, E. Smith, Burrell, Suarez, Gabinski, Mell, Austin, Wojcik, Banks, Giles, Allen, Laurino, O'Connor, Doherty, Natarus, Bernardini, Levar, Shiller, M. Smith, Moore -- 44.

Nays -- None.

Alderman Natarus moved to reconsider the foregoing vote. The motion was lost.

The following is said ordinance as passed:

WHEREAS, The sale and use of illegal drugs in the City of Chicago are an enormously destructive problem with innumerable negative consequences for the safety, health, and welfare of its citizens; and

WHEREAS, Vehicles are often used in the purchase, sale and use of such narcotics, including substantial numbers of persons who reside elsewhere and drive into the City for the purpose of purchasing drugs, thus increasing the market for narcotics and exacerbating the adverse effects of drug dealing within the City; and

WHEREAS, The foregoing is just one example of the many situations in which use of a vehicle facilitates or makes possible illegal drug transactions; now, therefore,

Be It Ordained by the City Council of the City of Chicago:

SECTION 1. Chapter 7-24 of the Municipal Code of Chicago is hereby amended by changing Article V to Article VI, adding a new Article V, as follows:

Article V.

Use Of Motor Vehicles.

7-24-225 Unlawful Drugs In Motor Vehicle -- Impoundment.

(a) The owner of record of any motor vehicle that contains any controlled substance or cannabis, as defined in the Controlled Substances Act, 720 ILCS 570/100, et seq., and the Cannabis Control Act, 720 ILCS 550/1, et seq., or that is used in the purchase, attempt to purchase, sale, or attempt to sell such controlled substances or cannabis shall be liable to the city for an administrative penalty of $500.00 plus any applicable towing and storage fees. Any such vehicle shall be subject to seizure and impoundment pursuant to this section. This subsection shall not apply: (1) if the vehicle used in the violation was stolen at the time and the theft was reported to the appropriate police authorities within 24 hours after the theft was discovered or reasonably should have been discovered; (2) if the vehicle is operating as a common carrier and the violation occurs without the knowledge of the person in control of the vehicle; or (3) if the owner proves that the presence of the controlled substance or cannabis was authorized under the Controlled Substances Act or the Cannabis Control Act.

(b) Whenever a police officer has probable cause to believe that a vehicle is subject to seizure and impoundment pursuant to this section, the police officer shall provide for the towing of the vehicle to a facility controlled by the city or its agents. When the vehicle is towed, the police officer shall notify any person identifying himself as the owner of the vehicle or any person who is found to be in control of the vehicle at the time of the alleged violation, if there is such a person, of the fact of the seizure and of the vehicle owner's right to request a preliminary hearing to be conducted under this section.

(c) A hearing officer of the city shall conduct a preliminary hearing within 24 hours after the seizure, excluding Sundays and legal holidays, if the owner of a vehicle seized pursuant to this section has made a written request for a preliminary hearing within 24 hours after the seizure, unless the Department of Police determines that it must retain custody of the vehicle under applicable state or federal forfeiture law. All interested persons shall be given a reasonable opportunity to be heard at the preliminary hearing. The formal rules of evidence will not apply at the hearing, and hearsay evidence shall be admissible. If, after the hearing, the hearing officer determines that there is probable cause to believe that the vehicle is subject to impoundment and seizure under subsection (a) of this section, the hearing officer shall order the continued impoundment of the vehicle as provided in this section unless the owner of the vehicle posts with the city a cash bond in the amount of $500.00 plus the accumulated costs of towing and storing. If the hearing officer determines that there is no such probable cause, the vehicle will be returned without penalty or other fees.

(d) Within 10 days after a vehicle is seized and impounded pursuant to this section, the city shall notify by certified mail, return receipt requested, the owner of record of the date, time and location of a hearing that will be conducted pursuant to this section. The hearing shall be scheduled and held, unless continued by order of the hearing officer, no later than 30 days after the vehicle was seized. All interested persons shall be given a reasonable opportunity to be heard at the hearing. If, after the hearing, the hearing officer determines by a preponderance of evidence that the vehicle was used in the manner set forth in subsection (a), and that none of the exceptions described in clauses (1) through (3) of subsection (a) applies, then the hearing officer shall enter an order finding the owner of record of the vehicle civilly liable to the city for an administrative penalty in the amount of $500.00, plus towing and storage costs. If the hearing officer finds that no such violation occurred, the hearing officer shall order (1) the immediate return of any cash bond posted, or (2) where the vehicle is in the city's possession, the return of such vehicle, except that no vehicle shall be returned to the owner of record unless and until the city receives notice from the appropriate State or, where applicable, federal officials that (i) forfeiture proceedings will not be instituted or (ii) forfeiture proceedings have concluded and there is a settlement or a court order providing that the vehicle shall be returned to the owner of record.

(e) If an administrative penalty is imposed pursuant to this section, such penalty shall constitute a debt due and owing to the city. The record owner's obligation to pay such debt to the city shall be independent of the city's return of any impounded vehicle. If a cash bond has been posted pursuant to this section, the bond shall be applied to the penalty. Except as provided otherwise in this section, an impounded vehicle shall be returned to the record owner, or other person who is legally entitled to possess the vehicle, upon his or her payment to the city of the penalty, plus any applicable towing and storage fees, unless the vehicle has been sold or otherwise disposed of to satisfy a judgment or enforce a lien as provided by law. Notwithstanding any other provision of this section, no vehicle shall be returned to the record owner unless and until the city has received notice from the appropriate State or, where applicable, federal officials that (i) forfeiture proceedings will not be instituted or (ii) forfeiture proceedings have concluded and there is a settlement or court order providing that the vehicle shall be returned to the owner of record.

(f) Any motor vehicle that is not reclaimed within 30 days after the expiration of the time during which the owner of record may seek judicial review of the city's action under this section, or the time at which a final judgment is rendered in favor of the city, or the time a final administrative decision is rendered against an owner of record who is in default, may be disposed of as an unclaimed vehicle as provided by law; provided, however, that where proceedings have been instituted under State or federal drug asset forfeiture laws, the subject vehicle may not be disposed of by the city except as consistent with those proceedings. Where the vehicle is sold by the

city and the proceeds from the sale are greater than the amount due the city in penalty and towing and storage costs, then the owner of record may obtain those net proceeds by filing a claim with the city.

(g) As used in this section, the "owner of record" of a vehicle means the record title holder.

(h) Fees for towing and storage of a vehicle under this section shall be the same as those charged pursuant to Chapter 9-96 of this code.

SECTION 2. This ordinance shall take effect 30 days after its passage and publication.

COMMITTEE ON TRAFFIC CONTROL AND SAFETY.

ESTABLISHMENT AND AMENDMENT OF LOADING ZONES ON PORTIONS OF SPECIFIED STREETS.

The Committee on Traffic Control and Safety submitted the following report:

CHICAGO, March 9, 1995.

To the President and Members of the City Council:

Your Committee on Traffic Control and Safety, to which was referred (May 18, 1994, October 5, 1994 and November 2, 16, 30, 1994, December 21, 1994 and January 12, 1995) proposed ordinances to establish and amend loading zones on portions of sundry streets, begs leave to recommend that Your Honorable Body do *Pass* the proposed substitute ordinances submitted herewith.

This recommendation was concurred in by all members of the committee present, with no dissenting votes.

Respectfully submitted,

(Signed) BURTON F. NATARUS,
Chairman.

On motion of Alderman Natarus, the said proposed substitute ordinances transmitted with the foregoing committee report were *Passed* by yeas and nays as follows:

Yeas -- Aldermen Mazola, Haithcock, Tillman, Preckwinkle, Bloom, Steele, Beavers, Dixon, Shaw, Buchanan, Huels, Fary, Olivo, Burke, Jones, Coleman, Streeter, Murphy, Troutman, Munoz, Laski, Miller, Medrano, Ocasio, Watson, E. Smith, Burrell, Suarez, Gabinski, Mell, Austin, Wojcik, Banks, Giles, Allen, Laurino, O'Connor, Doherty, Natarus, Bernardini, Levar, Shiller, M. Smith, Moore -- 44.

Nays -- None.

Alderman Natarus moved to reconsider the foregoing vote. The motion was lost.

Said ordinances, as passed, read as follows (the italic heading in each case not being a part of the ordinance):

Establishment Of Loading Zones.

Be It Ordained by the City Council of the City of Chicago:

SECTION 1. That in accordance with the provisions of Title 9, Chapter 64, Section 160 of the Municipal Code of Chicago, the following locations are hereby designated as loading zones for the distances specified, during the hours designated:

Ward	Location And Time
1	West Madison Street (north side) from a point 45 feet west of North Aberdeen Street, to a point 30 feet west thereof -- loading zone/tow-away zone -- 8:00 A.M. to 6:00 P.M. -- Monday through Saturday (94-0054);

Ward	Location And Time
1	South Plymouth Court (west side) from a point 258 feet north of West Congress Parkway, to a point 25 feet north thereof -- loading zone/tow-away zone -- 8:00 A.M. to 5:30 P.M. -- Monday through Friday (94-1179);
1	East Wacker Drive (south side) from a point 130 feet east of North State Street, to a point 25 feet east thereof -- loading zone -- 5:00 P.M. to 12:00 Midnight -- tow-away zone (94-1762);
10	East 105th Street, from a point 20 feet east of South Torrence Avenue, to a point 25 feet east thereof -- handicapped/loading zone and East 105th Street, from a point 90 feet east of South Torrence Avenue, to a point 10 feet east thereof -- handicapped/ loading zone (95-0056):
19	West 101st Street (south side) from the west property line of South Damen Avenue, to a point 25 feet west thereof -- handicapped/ loading zone (94-1382);
27	North Sangamon Street (west side) from a point 156 feet south of West Washington Boulevard, to a point 25 feet south thereof -- 9:00 A.M. to 6:00 P.M. -- Monday through Friday (94-0079);
40	West Balmoral Avenue (south side) from a point 75 feet east of North Hoyne Avenue, to a point 25 feet east thereof -- handicapped/ loading zone (94-1255);

Ward	Location And Time
41	North Northwest Highway (west side) from a point 35 feet south of North Naper Avenue, to a point 25 feet south thereof -- 7:00 A.M. to 6:00 P.M. -- Monday through Friday and 7:00 A.M. to 3:00 P.M. -- Saturday (94-1431);
42	North Wells Street (west side) from a point 30 feet north of West Ohio Street, to a point 20 feet north thereof -- 9:30 A.M. to 7:00 P.M. -- Monday through Friday and 8:30 A.M. to 3:00 P.M. -- Saturday -- loading zone/tow-away zone (94-1433);
42	West Grand Avenue (south side) from a point 20 feet west of North Clark Street, to a point 63 feet west thereof -- loading zone/tow-away zone (94-0459);
42	North Wabash Avenue (east side) from a point 55 feet south of East Chicago Avenue, to a point 40 feet south thereof -- loading zone/tow-away zone (94-1725);
43	North Clybourn Avenue (east side) from a point 194 feet north of West North Avenue, to a point 24 feet north thereof -- 6:00 P.M. to 12:00 Midnight (94-1789);
43	West Diversey Parkway (south side) from a point 20 feet west of North Hampden Court, to a point 25 feet west thereof -- 5:00 P.M. to 12:00 Midnight -- Thursday, Friday and Saturday -- loading zone/tow-away zone (94-1435);

Ward	Location And Time
43	North Halsted Street (east side) from a point 346 feet north of West Wrightwood Avenue, to a point 25 feet north thereof -- 5:00 P.M. to 12:00 Midnight (94-1790);
43	North Wells Street (east side) from a point 5 feet south of West St. Paul Street, to a point 45 feet south thereof -- loading zone/tow-away zone -- at all times (94-1212);
44	North Clark Street (east side) from a point 170 feet north of West Newport Avenue, to a point 25 feet north thereof -- 9:00 A.M. to 6:00 P.M. -- Monday through Saturday (94-1728);
44	West Oakdale Avenue (north side) from a point 20 feet west of North Sheffield Avenue, to a point 25 feet west thereof -- loading zone/tow-away zone -- 6:00 P.M. to 2:00 A.M. (95-1009).

SECTION 2. This ordinance shall take effect and be in force hereinafter its passage and publication.

Amendment Of Loading Zones.

Be It Ordained by the City Council of the City of Chicago:

SECTION 1. Amend ordinance passed July 14, 1993 (Council Journal of Proceedings, page 35548) which reads:

"West Division Street (south side) from a point 45 feet west of North Hermitage Avenue, to a point 25 feet west thereof -- 9:00 A.M. to 7:00 P.M. -- Monday through Saturday"

by striking:

"from a point 45 feet west of North Hermitage Avenue, to a point 25 feet west thereof -- loading zone -- 9:00 A.M. to 7:00 P.M. -- Monday through Saturday"

and inserting in lieu thereof:

"from a point 20 feet west of North Hermitage Avenue, to a point 50 feet west thereof -- no parking/loading zone -- 7:00 A.M. to 6:00 P.M. -- Monday through Saturday" (26th Ward) (95-0078).

SECTION 2. Amend ordinance passed September 14, 1994 (Council Journal of Proceedings, page 56316) which reads:

"North Lincoln Avenue (southeast side) from a point 235 feet northwest of West Schubert Avenue, to a point 40 feet northwest thereof -- loading zone -- 8:00 A.M. to 4:00 P.M. -- Monday through Saturday"

by striking:

"235 feet"

and inserting in lieu thereof:

"210 feet" (32nd Ward) (95-0083).

SECTION 3. Amend ordinance passed February 9, 1994 (Council Journal of Proceedings, page 45282) which reads:

"East Walton Street (south side) from a point 125 feet west of North Mies van der Rohe Way, to a point 355 feet west thereof"

by striking:

"125 feet"

and inserting in lieu thereof:

"300 feet"

and striking:

"355 feet"

and inserting in lieu thereof:

"180 feet; and East Walton Street (south side) from a point 149 feet west of North Mies van der Rohe Way, to a point 89 feet west thereof -- no parking/loading zone/tow-away zone; and East Walton Street (south side) from a point 238 feet west of North Mies van der Rohe Way, to a point 62 feet west thereof -- no parking/tow-away zone" (42nd Ward) (94-1726).

SECTION 4. Amend ordinance passed February 10, 1993 (Council Journal of Proceedings, page 28547) which reads:

"West Eugenie Street (south side) from a point 20 feet east of North Sedgwick Street, to a point 25 feet east thereof -- no parking/loading zone -- Wednesday through Saturday -- 8:00 A.M. to 12:00 Midnight -- Sunday -- 6:00 P.M. to 12:00 Midnight"

by striking:

"Wednesday through Saturday -- 8:00 A.M. to 12:00 Midnight -- Sunday -- 6:00 P.M. to 12:00 Midnight"

and inserting in lieu thereof:

"8:00 A.M. to 12:00 Midnight -- daily -- tow-away zone" (43rd Ward) (95-0107).

SECTION 5. Repeal ordinance passed July 24, 1991 (Council Journal of Proceedings, page 3949) which reads:

"North Sheridan Road (west side) from a point 25 feet south of West Lakeside Avenue, to a point 25 feet south thereof -- no parking/loading zone".

and also repeal ordinance passed October 5, 1994 (Council Journal of Proceedings, page 57754) which reads:

"North Sheridan Road (west side) from a point 195 feet north of West Leland Avenue, to a point 250 feet north thereof -- no parking/handicapped/loading zone -- 8:00 A.M. to 5:00 P.M. -- Monday through Friday" (46th Ward) (95-0115).

SECTION 6. Repeal ordinance passed November 6, 1991 (Council Journal of Proceedings, page 7255) which reads:

"West Waveland Avenue (south side) from a point 85 feet west of North

Pine Grove Avenue, to a point 45 feet west thereof -- no parking/loading zone -- 6:30 A.M. to 6:30 P.M. -- Monday through Friday" (46th Ward) (95-0116).

SECTION 7. Repeal ordinance passed September 22, 1988 (Council Journal of Proceedings, page 17799) which reads:

"West Howard Street (south side) from a point 176 feet east of North Ashland Avenue, to a point 25 feet east thereof -- 7:00 P.M. to 11:00 P.M. -- no exceptions" (49th Ward) (95-0177).

SECTION 8. This ordinance shall take effect and be in force hereinafter its passage and publication.

RESTRICTION AND AMENDMENT OF VEHICULAR TRAFFIC MOVEMENT ON PORTIONS OF SUNDRY STREETS.

The Committee on Traffic Control and Safety submitted the following report:

CHICAGO, March 9, 1995.

To the President and Members of the City Council:

Your Committee on Traffic Control and Safety, to which was referred (October 5, 1994, November 2 and 30, 1994, and December 21, 1994) proposed ordinances to restrict and amend vehicular traffic movement on portions of sundry streets, begs leave to recommend that Your Honorable Body do *Pass* the proposed substitute ordinances submitted herewith.

This recommendation was concurred in by all members of the committee, with no dissenting vote.

Respectfully submitted,

(Signed) BURTON F. NATARUS,
Chairman.

On motion of Alderman Natarus, the said proposed substitute ordinances transmitted with the foregoing committee report were *Passed* by yeas and nays as follows:

Yeas -- Aldermen Mazola, Haithcock, Tillman, Preckwinkle, Bloom, Steele, Beavers, Dixon, Shaw, Buchanan, Huels, Fary, Olivo, Burke, Jones, Coleman, Streeter, Murphy, Troutman, Munoz, Laski, Miller, Medrano, Ocasio, Watson, E. Smith, Burrell, Suarez, Gabinski, Mell, Austin, Wojcik, Banks, Giles, Allen, Laurino, O'Connor, Doherty, Natarus, Bernardini, Levar, Shiller, M. Smith, Moore -- 44.

Nays -- None.

Alderman Natarus moved to reconsider the foregoing vote. The motion was lost.

Said ordinances, as passed, read as follows (the italic heading in each case not being a part of the ordinance):

Restriction Of Vehicular Traffic Movement To Single Direction.

Be It Ordained by the City Council of the City of Chicago:

SECTION 1. Pursuant to Title 9, Chapter 20, Section 010 of the Municipal Code of Chicago, the operator of a vehicle shall operate such vehicle only in the direction specified below on the public ways between the limits indicated:

Ward	Location And Direction
17	First north/south alley east of South Ashland Avenue, from West 73rd Street to West 74th Street -- southerly (95-0066);
21	South Sangamon Street, between West 99th Street and West 100th Street -- northerly (94-1768);
34	South Lowe Avenue, from West 119th Street to West 123rd Street -- northerly (94-1204);

Ward	Location And Direction
49	West Columbia Avenue, from North Clark Street to North Ashland Avenue -- easterly (94-1445).

SECTION 2. This ordinance shall take effect and be in force hereinafter its passage and publication.

Amendment Of Vehicular Traffic Movement.

Be It Ordained by the City Council of the City of Chicago:

SECTION 1. Amend ordinance passed August 30, 1970 (Council Journal of Proceedings, page 3626) which reads:

"South Hamlin Avenue, from West 59th Street to West 55th Street -- northerly"

by striking:

"West 59th Street"

and inserting in lieu thereof:

"West 63rd Street" (13th Ward) (94-1475).

SECTION 2. Amend ordinance passed May 27, 1960 (Council Journal of Proceedings, page 2666) which reads:

"South Peoria Street, from West Marquette Road to West 69th Street -- southerly"

by striking:

"West 69th Street"

and inserting in lieu thereof:

"West 71st Street" (17th Ward) (95-0065).

SECTION 3. Repeal ordinance passed September 12, 1973 (Council Journal of Proceedings, page 6163) which reads:

"South Mobile Avenue, from West 55th Street to West 56th Street -- northerly" (23rd Ward) (94-1479).

SECTION 4. Amend ordinance passed March 14, 1993 (Council Journal of Proceedings, pages 5244 -- 5245) which reads:

"West Lyndale Street, from North Maplewood Avenue to North Rockwell Street -- westerly"

by striking:

"westerly"

and inserting in lieu thereof:

"easterly" (26th Ward) (95-0077).

SECTION 5. Repeal ordinance passed April 7, 1976 (Council Journal of Proceedings, page 2790) which reads:

"North Delphia Avenue, from West Berwyn Avenue to West Foster Avenue -- southerly" (41st Ward) (95-0093).

SECTION 6. This ordinance shall take effect and be in force hereinafter its passage and publication.

ESTABLISHMENT AND AMENDMENT OF PARKING RESTRICTIONS ON PORTIONS OF SUNDRY STREETS.

The Committee on Traffic Control and Safety submitted the following report:

CHICAGO, March 9, 1995.

To the President and Members of the City Council:

Your Committee on Traffic Control and Safety, to which was referred (July 13, 1994, August 3, 1994, September 14, 1994, October 5, 1994, November 2, 10, 16 and 30, 1994, December 21, 1994, January 12, 1995 and February 8, 1995) proposed ordinances to establish and amend parking restrictions on portions of sundry streets, begs leave to recommend that Your Honorable Body do *Pass* the proposed substitute ordinances submitted herewith.

This recommendation was concurred in by all members of the committee, with no dissenting vote.

Respectfully submitted,

(Signed) BURTON F. NATARUS,
Chairman.

On motion of Alderman Natarus, the said proposed substitute ordinances transmitted with the foregoing committee report were *Passed* by yeas and nays as follows:

Yeas -- Aldermen Mazola, Haithcock, Tillman, Preckwinkle, Bloom, Steele, Beavers, Dixon, Shaw, Buchanan, Huels, Fary, Olivo, Burke, Jones, Coleman, Streeter, Murphy, Troutman, Munoz, Laski, Miller, Medrano, Ocasio, Watson, E. Smith, Burrell, Suarez, Gabinski, Mell, Austin, Wojcik, Banks, Giles, Allen, Laurino, O'Connor, Doherty, Natarus, Bernardini, Levar, Shiller, M. Smith, Moore -- 44.

Nays -- None.

Alderman Natarus moved to reconsider the foregoing vote. The motion was lost.

Said ordinances, as passed, read as follows (the italic heading in each case not being a part of the ordinance):

Prohibition Of Parking At All Times.
(Except For Handicapped)

Be It Ordained by the City Council of the City of Chicago:

SECTION 1. Pursuant to Title 9, Chapter 64, Section 050 of the Municipal Code of Chicago, the operator of a vehicle shall not park such vehicle at any time upon the following public ways as indicated:

Ward	Location
3	At 5011 South Ada Street -- Handicapped Parking Permit 10218;
3	At 534 West 48th Street -- Handicapped Parking Permit 10396;
5	At 2210 East 70th Place -- Handicapped Parking Permit 10222;
5	At 6950 South Dorchester Avenue -- Handicapped Parking Permit 10468;
5	At 7533 South Ellis Avenue -- Handicapped Parking Permit 10469;
5	At 7824 South Ellis Avenue -- Handicapped Parking Permit 10470;
6	At 407 East 82nd Street, 2-W -- Handicapped Parking Permit 6809;
6	At 407 East 82nd Street, 1-E -- Handicapped Parking Permit 9773;
6	At 8049 South Indiana Avenue -- Handicapped Parking Permit 9889;
6	At 7833 South Wabash Avenue -- Handicapped Parking Permit 10229;
6	At 7018 South Emerald Avenue -- Handicapped Parking Permit 10398;

Ward	Location
6	At 7526 South Indiana Avenue -- Handicapped Parking Permit 10399;
6	At 725 East 90th Place -- Handicapped Parking Permit 10473;
6	At 7245 South Vernon Avenue -- Handicapped Parking Permit 10475;
7	At 7829 South Kingston Avenue -- Handicapped Parking Permit 10476;
7	At 7630 South Marquette Avenue -- Handicapped Parking Permit 10477;
7	At 9335 South Phillips Avenue -- Handicapped Parking Permit 10479;
8	At 1333 East 89th Street -- Handicapped Parking Permit 10233;
8	At 1655 East 84th Street -- Handicapped Parking Permit 10480;
8	At 8018 South Avalon Avenue -- Handicapped Parking Permit 10481;
8	At 8029 South Maryland Avenue -- Handicapped Parking Permit 10485;
8	At 8837 South Merrill Avenue -- Handicapped Parking Permit 10486;

Ward	Location
8	At 9545 South Greenwood Avenue -- Handicapped Parking Permit 10484;
8	At 9544 South Woodlawn Avenue -- Handicapped Parking Permit 10743;
9	At 455 West 126th Place -- Handicapped Parking Permit 10241;
9	At 10041 South Calumet Avenue -- Handicapped Parking Permit 10242;
10	At 10245 South Avenue J -- Handicapped Parking Permit 10245;
10	At 8740 South Buffalo Avenue -- Handicapped Parking Permit 10489;
10	At 9120 South Burley Avenue -- Handicapped Parking Permit 10490;
11	At 3241 South Union Avenue -- Handicapped Parking Permit 9798;
11	At 2536 West 45th Place -- Handicapped Parking Permit 10250;
11	At 3454 South Hamilton Avenue -- Handicapped Parking Permit 10252;
11	At 719 West 47th Place -- Handicapped Parking Permit 10402;
11	At 4610 South Rockwell Street -- Handicapped Parking Permit 10403;

Ward	Location
11	At 3222 South Emerald Avenue -- Handicapped Parking Permit 10438;
11	At 3408 South Lowe Avenue -- Handicapped Parking Permit 10439;
11	At 3017 South Normal Avenue -- Handicapped Parking Permit 10492;
12	At 4533 South Fairfield Avenue -- Handicapped Parking Permit 10494;
13	At 7230 South Spaulding Avenue -- Handicapped Parking Permit 9927;
13	At 6720 South Kilbourn Avenue -- Handicapped Parking Permit 10410;
13	At 3923 West Hayford Street -- Handicapped Parking Permit 10441;
13	At 6214 South Keeler Avenue -- Handicapped Parking Permit 10442;
13	At 3515 West 59th Place -- Handicapped Parking Permit 10495;
13	At 5919 South Keeler Avenue -- Handicapped Parking Permit 10496;
14	At 4410 South Albany Avenue -- Handicapped Parking Permit 10444;

Ward	Location
14	At 3444 West 54th Place -- Handicapped Parking Permit 10501;
14	At 5134 South Christiana Avenue -- Handicapped Parking Permit 10502;
14	At 4308 South St. Louis Avenue -- Handicapped Parking Permit 10503;
14	At 4449 South St. Louis Avenue -- Handicapped Parking Permit 10504;
15	At 7040 South Claremont Avenue -- Handicapped Parking Permit 9934;
15	At 6512 South Fairfield Avenue -- Handicapped Parking Permit 10272;
15	At 6048 South Honore Street -- Handicapped Parking Permit 10273;
15	At 6639 South Winchester Avenue -- Handicapped Parking Permit 10278;
15	At 6040 South Honore Street -- Handicapped Parking Permit 10505;
15	At 5523 South Paulina Street -- Handicapped Parking Permit 10506;
17	At 7237 South Emerald Avenue -- Handicapped Parking Permit 10287;

Ward	Location
17	At 6811 South Sangamon Street -- Handicapped Parking Permit 10290;
18	At 8330 South Elizabeth Street -- Handicapped Parking Permit 10291;
18	At 8012 South Bishop Street -- Handicapped Parking Permit 10446;
18	At 7738 South Hamilton Avenue -- Handicapped Parking Permit 10447;
18	At 8222 South Paulina Street -- Handicapped Parking Permit 10448;
18	At 8127 South Throop Street -- Handicapped Parking Permit 10449;
18	At 8344 South Seeley Avenue -- Handicapped Parking Permit 9954;
20	At 6634 South Champlain Avenue -- Handicapped Parking Permit 10298;
20	At 6138 South Dorchester Avenue -- Handicapped Parking Permit 10299;
20	At 6835 South Harper Avenue -- Handicapped Parking Permit 10510;
21	At 9537 South Emerald Avenue -- Handicapped Parking Permit 10149;

Ward	Location
21	At 11412 South Elizabeth Street -- Handicapped Parking Permit 10303;
21	At 8321 South Kerfoot Avenue -- Handicapped Parking Permit 10304;
21	At 9243 South Princeton Avenue -- Handicapped Parking Permit 10306;
21	At 9427 South Peoria Street -- Handicapped Parking Permit 10413;
23	At 5247 South Hamlin Avenue -- Handicapped Parking Permit 10513;
24	At 2133 South Trumbull Avenue -- Handicapped Parking Permit 10420;
24	At 3134 West Lexington Street -- Handicapped Parking Permit 10321;
24	At 1221 South Kolin Avenue -- Handicapped Parking Permit 10418;
25	At 1536 West 19th Street -- Handicapped Parking Permit 10326;
25	At 2110 West 21st Place -- Handicapped Parking Permit 10451;
26	At 2529 North Fairfield Avenue -- Handicapped Parking Permit 10522;

Ward	Location
27	At 602 North Spaulding Avenue -- Handicapped Parking Permit 10331;
27	At 1038 North Monticello Avenue -- Handicapped Parking Permit 10421;
29	At 5448 West Cortland Street -- Handicapped Parking Permit 10340;
30	At 5334 West Nelson Street -- Handicapped Parking Permit 10523;
31	At 3422 West Lyndale Street -- Handicapped Parking Permit 10350;
32	At 2116 West Cortez Street -- Handicapped Parking Permit 10452;
32	At 1844 West Oakdale Avenue -- Handicapped Parking Permit 10607;
33	At 3623 North Richmond Street -- Handicapped Parking Permit 10423;
33	At 4112 North Sacramento Avenue -- Handicapped Parking Permit 10424;
33	At 3643 North Troy Street -- Handicapped Parking Permit 10426;
33	At 4229 North St. Louis Avenue -- Handicapped Parking Permit 10524;

Ward	Location
33	At 3714 North Whipple Street -- Handicapped Parking Permit 10525;
34	At 250 West 108th Place -- Handicapped Parking Permit 10356;
34	At 50 West 113th Street -- Handicapped Parking Permit 10357;
35	At 3013 North Allen Avenue -- Handicapped Parking Permit 10360;
35	At 1939 North Francisco Avenue -- Handicapped Parking Permit 10363;
35	At 3114 North Lotus Avenue -- Handicapped Parking Permit 10453;
35	At 2836 North Troy Street -- Handicapped Parking Permit 10455;
35	At 2857 West Belden Avenue -- Handicapped Parking Permit 10361;
37	At 37 North Long Avenue -- Handicapped Parking Permit 10197;
37	At 1035 North Leclaire Avenue -- Handicapped Parking Permit 10368;
38	At 6133 West Giddings Street -- Handicapped Parking Permit 10370;

Ward	Location
38	At 4124 North Mason Avenue -- Handicapped Parking Permit 10371;
38	At 4248 North Mobile Avenue -- Handicapped Parking Permit 10373;
38	At 6060 West Giddings Street -- Handicapped Parking Permit 10459;
39	At 5541 North Bernard Street -- Handicapped Parking Permit 10460;
40	At 2349 West Farragut Avenue -- Handicapped Parking Permit 10378;
40	At 2726 West Catalpa Avenue -- Handicapped Parking Permit 10461;
41	At 6226 North Neva Avenue -- Handicapped Parking Permit 10384;
43	At 2339 North Geneva Terrace -- Handicapped Parking Permit 10428;
43	At 1918 North Clark Street -- Handicapped Parking Permit 10537;
44	At 3623 North Janssen Avenue -- Handicapped Parking Permit 10386;
44	At 3114 North Seminary Avenue -- Handicapped Parking Permit 10462;

Ward	Location
47	At 4132 North Bell Avenue -- Handicapped Parking Permit 10389;
47	At 4342 North Hermitage Avenue -- Handicapped Parking Permit 10390;
47	At 4917 North Oakley Avenue -- Handicapped Parking Permit 10391;
50	At 6107 North Francisco Avenue -- Handicapped Parking Permit 10432;
50	At 2841 West Greenleaf Avenue -- Handicapped Parking Permit 10634.

SECTION 2. This ordinance shall take effect and be in force hereinafter its passage and publication.

Amendment Of Parking Prohibition At All Times.

Be It Ordained by the City Council of the City of Chicago:

SECTION 1. Repeal ordinance passed January 20, 1960 (Council Journal of Proceedings, page 2027) which reads:

"East 112th Place (south side) from South Michigan Avenue to South State Street" (9th Ward) (94-1713).

SECTION 2. Amend ordinance passed May 30, 1986 (Council Journal of Proceedings, page 30392) which reads:

"West 63rd Street (north side) from South Austin Avenue to a point 100 feet west of South McVicker Avenue"

by striking:

"to a point 100 feet west of South McVicker Avenue"

and inserting in lieu thereof:

"South McVicker Avenue -- parking prohibited at all times" (23rd Ward) (94-1388).

SECTION 3. This ordinance shall take effect and be in force hereinafter its passage and publication.

Amendment Of Parking Prohibition At All Times.
(Except For Handicapped)

Be It Ordained by the City Council of the City of Chicago:

SECTION 1. Removal of Handicapped Parking Permit 5588 signs, located at 7728 South Prairie Avenue (6th Ward).

SECTION 2. Removal of Handicapped Parking Permit 8330 signs, located at 55 West 68th Street (6th Ward).

SECTION 3. Removal of Handicapped Parking Permit 8439 signs, located at 710 East 90th Street (6th Ward).

SECTION 4. Removal of Handicapped Parking Permit 871 signs, located at 8635 South Burnham Avenue (7th Ward).

SECTION 5. Removal of handicapped permit parking signs, located at 2508 East 77th Street (7th Ward).

SECTION 6. Removal of Handicapped Parking Permit 1360 signs, located at 3240 South Hamilton Avenue (11th Ward).

SECTION 7. Removal of handicapped permit parking signs, located at 3644 South Leavitt Street (11th Ward).

SECTION 8. Removal of Handicapped Parking Permit 6229 signs, located at 2929 South Haynes Court (11th Ward).

SECTION 9. Removal of Handicapped Parking Permit 1178 signs, located at 4743 South Maplewood Avenue (12th Ward).

SECTION 10. Removal of Handicapped Parking Permit 1101 signs, located at 6425 South Narragansett Avenue (left side of house on West 64th Place) (13th Ward).

SECTION 11. Removal of Handicapped Parking Permit 1181 signs, located at 4811 South Laflin Street (16th Ward).

SECTION 12. Removal of Handicapped Parking Permit 8215 signs, located at 6008 South Morgan Street (16th Ward).

SECTION 13. Removal of Handicapped Parking Permit 4448 signs, located at 2823 South St. Louis Avenue (22nd Ward).

SECTION 14. Removal of Handicapped Parking Permit 7180 signs, located at 3046 South Millard Avenue (22nd Ward).

SECTION 15. Removal of Handicapped Parking Permit 3597 signs, located at 2248 South St. Louis Avenue (22nd Ward).

SECTION 16. Removal of Handicapped Parking Permit 8507 signs, located at 5920 South Natoma Avenue (23rd Ward).

SECTION 17. Removal of Handicapped Parking Permit 6859 signs, located at 4033 West Nelson Street (35th Ward).

SECTION 18. Removal of Handicapped Parking Permit 1791 signs, located at 2541 North Oak Park Avenue (36th Ward).

SECTION 19. Removal of handicapped parking signs, located at 5520 West Cortez Street (37th Ward).

SECTION 20. Removal of Handicapped Parking Permit 9170 signs, located at 5218 West Berteau Avenue (38th Ward).

SECTION 21. Removal of Handicapped Parking Permit 3528 signs, located at 5942 West Grace Street (38th Ward).

SECTION 22. Removal of Handicapped Parking Permit 6939 signs, located at 5504 West Hutchinson Street (38th Ward).

SECTION 23. Removal of Handicapped Parking Permit 7045 signs, located at 5704 West Keystone Avenue (39th Ward).

SECTION 24. Removal of Handicapped Parking Permit 4756 signs, located at 1423 West Greenleaf Avenue (49th Ward).

SECTION 25. This ordinance shall take effect and be in force hereinafter its passage and publication.

Prohibition Of Parking During Specified Hours.

Be It Ordained by the City Council of the City of Chicago:

SECTION 1. Pursuant to Title 9, Chapter 64, Section 089 of the Municipal Code of the City of Chicago, the operator of a vehicle shall not park such vehicle upon the following public way in the areas indicated, during the hours specified:

Ward	Location And Time
6	East 79th Street (south side) from a point 20 feet east of South Wabash Avenue, to a point 110 feet east thereof -- 9:00 A.M. to 9:00 P.M. -- Monday through Saturday.

SECTION 2. This ordinance shall take effect and be in force hereinafter its passage and publication.

Amendment Of Parking Prohibition During Specified Hours.

Be It Ordained by the City Council of the City of Chicago:

SECTION 1. Amend ordinance passed December 28, 1983 (Council Journal of Proceedings, page 4435) which reads:

"North Kostner Avenue (both sides) from West Division Street to West Hirsch Street -- 4:00 P.M. to 6:00 P.M. -- Monday through Friday"

by striking:

"(both sides)"

and inserting in lieu thereof:

"(west side)" (37th Ward) (95-0089).

SECTION 2. This ordinance shall take effect and be in force hereinafter its passage and publication.

Limitation Of Parking During Specified Hours.

Be It Ordained by the City Council of the City of Chicago:

SECTION 1. Pursuant to Title 9, Chapter 64, Section 080 of the Municipal Code of the City of Chicago, the operator of a vehicle shall not park such vehicle upon the following public ways in the areas indicated, during the hours specified:

Ward	Location, Distance And Time
23	West 63rd Street (north side) from a point 20 feet east of South Meade Avenue to a point 55 feet east thereof -- one hour parking -- 11:00 A.M. to 8:00 P.M. -- Monday through Saturday (94-1771);
23	West 63rd Street (north side) from South McVicker Avenue to South Meade Avenue -- one hour parking -- 5:00 A.M. to 7:00 P.M. -- Monday through Saturday (94-1388);
26	North Spaulding Avenue (west side) from a point 215 feet south of West Division Street to a point 96 feet south thereof -- one hour parking -- 9:00 A.M. to 7:00 P.M. -- Monday through Saturday (94-1772.

SECTION 2. This ordinance shall take effect and be in force hereinafter its passage and publication.

Amendment Of Parking Limitations During Specified Hours.

Be It Ordained by the City Council of the City of Chicago:

SECTION 1. Repeal ordinance passed September 15, 1993 (Council Journal of Proceedings, page 37880) which reads:

"parking limited during specified hours -- thirty minutes from 12:00 Noon to 10:00 P.M. -- Monday through Saturday (7907 South State Street)" (6th Ward) (94-1109).

SECTION 2. Amend ordinance passed February 16, 1989 (Council Journal of Proceedings, page 25053) which reads:

"West 51st Street (both sides) from South Karlov Avenue to South Keeler Avenue -- one hour -- 8:00 A.M. to 6:00 P.M. "

by striking:

"one hour -- 8:00 A.M. to 6:00 P.M."

and inserting in lieu thereof:

"two hours -- 8:00 A.M. to 6:00 P.M. -- Monday through Friday" (23rd Ward) (95-0073).

SECTION 3. Amend ordinance passed September 13, 1989 (Council Journal of Proceedings, page 4872) which reads:

"West 51st Street (north side) from South Tripp Avenue to South Keeler Avenue -- one hour -- 8:00 A.M. to 6:00 P.M."

by striking:

"one hour -- 8:00 A.M. to 6:00 P.M."

and inserting in lieu thereof:

"two hours -- 8:00 A.M. to 6:00 P.M. -- Monday through Friday" (23rd Ward) (95-0072).

SECTION 4. This ordinance shall take effect and be in force hereinafter its passage and publication.

Designation Of Residential Permit Parking Zones.

Be It Ordained by the City Council of the City of Chicago:

SECTION 1. Pursuant to Title 9, Chapter 64, Section 090 of the Municipal Code of Chicago, portions of the below named streets are hereby designated as residential permit parking zones at the following locations:

Ward	Location
23	West 54th Street (north side) from South Nashville Avenue to the first alley east thereof (Zone 29);
23	West 52nd Street (south side) from South Kolin Avenue to the first alley east thereof (Zone 70);
23	West 52nd Street (south side) from South Kildare Avenue to the first alley east thereof -- 8:00 A.M. to 4:30 P.M. -- Monday through Friday (Zone 21);
33	North Spaulding Avenue, from West Byron Street to the first alley north thereof (Zone 114);
33	West Eastwood Avenue, from North Rockwell Street to North Virginia Avenue (Zone 132);
36	West Medill Avenue (both sides) from North Normandy Avenue to North Rutherford Avenue -- at all times (Zone ____);
38	West Warwick Avenue (south side) from North Laramie Avenue to North Lockwood Avenue -- at all times (Zone 133);
43	North Cleveland Avenue, from West North Avenue to West Eugenie Street;

Ward	Location
43	North Cleveland Avenue from West Menomonee Avenue to cul-de-sac south thereof;
43	North Cleveland Avenue (east side) from West Menomonee Avenue to West Wisconsin Street, (west side) from West Menomonee Avenue to a point 475 feet north thereof -- 6:00 P.M. to 12:00 Midnight -- Sunday through Saturday -- excluding all scheduled church functions and vehicles displaying Parking Permit 142;
43	North Cleveland Avenue, from West Wisconsin Street to West Armitage ~~A~~venue (Zone 142);
43	West Grant Place, from North Sedgwick Street to North Cleveland Avenue -- 6:00 P.M. to 12:00 A.M. (Zone 143);
43	North Hudson Avenue, from West Menomonee Avenue to West Wisconsin Street -- 6:00 P.M. to 12:00 A.M. (Zone 143);
43	West Menomonee Avenue, from North Clark Street to North Wells Street -- 6:00 P.M. to 12:00 A.M. (Zone 142);
43	In the 2000 block of North Orleans Street (east side) -- 6:00 P.M. to 12:00 Midnight -- daily (Zone 143);

Ward	Location
44	West Oakdale Avenue (north side) from a point 100 feet west of North Broadway to the first alley west thereof (south side) from a point 125 feet west of North Broadway, to a point 118 feet east of North Clark Street -- 6:00 P.M. to 6:00 A.M. (Zone 381);
44	West Wellington Avenue (north side) from North Waterloo Court to the first alley east thereof (north side) from North Waterloo Court to a point 98 feet east of North Clark Street (south side) from a point 100 feet west of North Broadway to the first alley east of North Clark Street -- 6:00 P.M. to 6:00 A.M. (Zone 381);
44	West Barry Avenue (north side) from a point 125 feet west of North Broadway to the first alley east of North Clark Street (south side) from a point 150 feet west of North Broadway to the first alley east of North Clark Street -- 6:00 P.M. to 6:00 A.M. (Zone 381);
45	North Long Avenue, from West Catalpa Avenue to North Lynch Avenue -- at all times (Zone 101).

SECTION 2. This ordinance shall take effect and be in force hereinafter its passage and publication.

Amendment Of Residential Permit Parking Zones.

Be It Ordained by the City Council of the City of Chicago:

SECTION 1. Repeal Residential Permit Parking Zone 268 on West 99th Street (south side), from South Wabash Avenue to South Michigan Avenue (6th Ward).

SECTION 2. Repeal Residential Permit Parking Zone 98 on East 104th Place, from South Cottage Grove Avenue to South Corliss Avenue (9th Ward).

SECTION 3. Amend Residential Permit Parking Zone 70 in the 5100 block of South Kolin Avenue, by striking:

"at all times"

and inserting in lieu thereof:

"8:00 A.M. to 8:00 P.M. -- Monday through Saturday" (23rd Ward).

SECTION 4. Removal of Residential Permit Parking Zone 4 signs located on West 54th Street, from South Central Avenue to South Luna Avenue (23rd Ward).

SECTION 5. This ordinance shall take effect and be in force hereinafter its passage and publication.

Designation Of Service Drives/Diagonal Parking.

Be It Ordained by the City Council of the City of Chicago:

SECTION 1. Pursuant to Title 9, Chapter 64, Section 030 of the Municipal Code of Chicago, portions of the below named streets are hereby designated as service drives/diagonal parking for the following locations:

Ward	Location
10	East 105th Street, alongside of 10509 South Torrence Avenue, from the proposed handicapped loading zone to the alley just east thereof -- service drive/diagonal parking (95-0121);

Ward	Location
10	East 95th Street, at 2864 -- 270 feet of frontage -- service drive/diagonal parking (95-0120);
23	South Sayre Avenue (west side) from West Archer Avenue to the first alley north thereof -- service drive/diagonal parking (95-0168);
27	North May Street (west side) from West Lake Street to the first alley south thereof -- service drive/diagonal parking (94-1454);
33	North Troy Street (east side) from West Irving Park Road to the first alley north thereof -- service drive/diagonal parking (94-1495);
35	North Karlov Avenue (west side) from West Diversey Avenue to West Parker Avenue -- service drive/diagonal parking (94-1451).

SECTION 2. This ordinance shall take effect and be in force hereinafter its passage and publication.

ESTABLISHMENT AND AMENDMENT OF TRAFFIC LANE TOW-AWAY ZONES ON PORTIONS OF SPECIFIED STREETS.

The Committee on Traffic Control and Safety submitted the following report:

CHICAGO, March 9, 1995.

To the President and Members of the City Council:

Your Committee on Traffic Control and Safety, to which was referred (October 5, 1994, November 2 and 30, 1994, December 21, 1994 and January 12, 1995) proposed ordinances to establish and amend traffic lane tow-away zones on portions of sundry streets, begs leave to recommend that Your Honorable Body do *Pass* the proposed substitute ordinances submitted herewith.

This recommendation was concurred in by all members of the committee present, with no dissenting votes.

Respectfully submitted,

(Signed) BURTON F. NATARUS,
Chairman.

On motion of Alderman Natarus, the said proposed substitute ordinances transmitted with the foregoing committee report were *Passed* by yeas and nays as follows:

Yeas -- Aldermen Mazola, Haithcock, Tillman, Preckwinkle, Bloom, Steele, Beavers, Dixon, Shaw, Buchanan, Huels, Fary, Olivo, Burke, Jones, Coleman, Streeter, Murphy, Troutman, Munoz, Laski, Miller, Medrano, Ocasio, Watson, E. Smith, Burrell, Suarez, Gabinski, Mell, Austin, Wojcik, Banks, Giles, Allen, Laurino, O'Connor, Doherty, Natarus, Bernardini, Levar, Shiller, M. Smith, Moore -- 44.

Nays -- None.

Alderman Natarus moved to reconsider the foregoing vote. The motion was lost.

Said ordinances, as passed, read as follows (the italic heading in each case not being a part of the ordinance):

Establishment Of Traffic Lane Tow-Away Zones.

Be It Ordained by the City Council of the City of Chicago:

SECTION 1. Pursuant to Title 9, Chapter 64 of the Municipal Code of Chicago, the following locations are hereby designated as traffic lane tow-away zones, between the limits and during the times specified, standing or parking of any vehicle shall be considered a definite hazard to the normal movement of traffic. The Commissioner of Transportation is hereby

authorized and directed to install traffic signs designating the hours of prohibition along said routes:

Ward	Location
1	South Holden Court (both sides) from East Congress Parkway to East 11th Street -- at all times (95-0157);
1	East Wacker Drive (south side) from a point 20 feet east of North Wabash Avenue, to a point 45 feet east thereof -- fifteen minute standing zone -- unattended vehicles must have lights flashing -- tow-away zone after fifteen minutes (94-1343);
14	South Kedzie Avenue, at West 48th Place, from 3200 to 3300 (north side only);
15	West 71st Street (both sides) from South Damen Avenue to a point 100 feet west thereof -- at all times (95-0064);
25	West 25th Place (north side) from South Rockwell Street to South Washtenaw Avenue (94-1201);
25	West Cullerton Street (south side) from a point 333 feet west of South Western Avenue, to a point 100 feet west thereof (94-1393);
26	West Evergreen Street (south side) from a point 90 feet west of North Rockwell Street, to a point 20 feet west thereof -- at all times (95-0176);

Ward	Location
42	North Dearborn Parkway (west side) from a point 282 feet south of West North Boulevard, to a point 20 feet south thereof -- fifteen minute standing zone -- unattended vehicles must have lights flashing -- tow-away zone after fifteen minutes (95-0097);
43	North Racine Avenue (east side) from West Maud Avenue to West Armitage Avenue (94-1792);
43	North Lincoln Avenue (west side) from North Wells Street to a point 132 feet north thereof and North Wells Street (west side) from the south property line of North Lincoln Avenue to a point 55 feet south thereof -- no stopping/no standing/no parking/tow-away zone (94-1788);
43	North Maud Avenue (both sides) from North Racine Avenue to the first cul-de-sac east thereof (95-0188);
43	North Clark Street (east side) from West North Avenue, to a point 200 feet north thereof; North Clark Street (east side) from a point 200 feet north of West LaSalle Drive, to a point 200 feet south thereof; North Clark Street (east side) from a point 200 feet north of North Lincoln Avenue, to point 200 feet south thereof; and North Clark Street (east side) from West Armitage Avenue to a point 200 feet south thereof -- no parking -- 4:00 P.M. to 6:00 P.M. -- Monday through Friday -- tow-away zone (95-0189);

Ward	Location
46	West Waveland Avenue (south side) from a point 85 feet west of North Pine Grove Avenue, to a point 45 feet west thereof -- fifteen minute standing zone -- unattended vehicle must have lights flashing -- tow-away zone after fifteen minutes -- 6:30 A.M. to 6:30 P.M. -- Monday through Friday (95-0117);
46	North Sheridan Road (west side) from a point 25 feet south of West Lakeside Place, to a point 50 feet south thereof -- fifteen minute standing zone -- unattended vehicles must have lights flashing -- tow-away zone after fifteen minutes (95-0118.

SECTION 2. This ordinance shall take effect and be in force hereinafter its passage and publication.

Amendment Of Traffic Lane Tow-Away-Zones.

Be It Ordained by the City Council of the City of Chicago:

SECTION 1. Amend ordinance passed May 19, 1993 (Council Journal of Proceedings, page 32433) which reads:

"South Plymouth Court (west side) from West Congress Parkway to a point 145 feet north thereof and from a point 258 feet north of West Congress Parkway to West Van Buren Street"

by striking:

"258 feet"

and inserting in lien thereof:

"281 feet -- no stopping/no standing/no parking -- tow-away zone" (1st Ward) (94-1179).

SECTION 2. Amend ordinance passed February 4, 1992 (Council Journal of Proceedings, page 12848) which reads:

"North Clark Street (east side) from West Armitage Avenue to West Diversey Parkway -- no parking -- 4:00 P.M. to 6:00 P.M. -- Monday through Friday -- tow-away-zone"

by striking:

"West Diversey Parkway"

and inserting in lieu thereof:

"200 feet north of West Dickens Avenue, and North Clark Street (east side) 200 feet north and south of West Webster Avenue -- no parking -- 4:00 P.M. to 6:00 P.M. -- Monday through Friday -- tow-away zone"

and

"North Clark Street (east side) 200 feet north and south of West Belden Avenue -- 4:00 P.M. to 6:00 P.M. -- Monday through Friday -- tow-away zone"

and

"North Clark Street (east side) 200 feet north and south of West Fullerton Parkway -- no parking -- 4:00 P.M. to 6:00 P.M. -- Monday through Friday -- tow-away zone"

and

"North Clark Street (east side) 200 feet north and south of West Wrightwood Avenue -- no parking -- 4:00 P.M. to 6:00 P.M. -- Monday through Friday -- tow-away zone"

and

"North Clark Street (west side) 200 feet south of West Diversey Parkway -- no parking -- 4:00 P.M. to 6:00 P.M. -- Monday through Friday -- tow-away zone" (43rd Ward) (94-0105).

SECTION 3. This ordinance shall take effect and be in force hereinafter its passage and publication.

AUTHORIZATION FOR ERECTION AND AMENDMENT OF TRAFFIC WARNING SIGNS AND TRAFFIC CONTROL SIGNALS ON PORTIONS OF SUNDRY STREETS.

The Committee on Traffic Control and Safety submitted the following report:

CHICAGO, March 9, 1995.

To the President and Members of the City Council:

Your Committee on Traffic Control and Safety, to which was referred (May 18, 1994, July 14, 1994, September 14, 1994, October 5, 1994, November 2, 10, 16 and 30, 1994, December 21, 1994 and January 12, 1995) proposed ordinance and orders to erect and amend traffic warning signs and signals, begs leave to recommend that Your Honorable Body do *Pass* the proposed substitute ordinances and substitute order submitted herewith.

This recommendation was concurred in by all members of the committee present, with no dissenting votes.

Respectfully submitted,

(Signed) BURTON F. NATARUS,
Chairman.

On motion of Alderman Natarus, the said proposed substitute ordinances and substitute order transmitted with the foregoing committee report were *Passed* by yeas and nays as follows:

Yeas -- Aldermen Mazola, Haithcock, Tillman, Preckwinkle, Bloom, Steele, Beavers, Dixon, Shaw, Buchanan, Huels, Fary, Olivo, Burke, Jones, Coleman, Streeter, Murphy, Troutman, Munoz, Laski, Miller, Medrano, Ocasio, Watson, E. Smith, Burrell, Suarez, Gabinski, Mell, Austin, Wojcik, Banks, Giles, Allen, Laurino, O'Connor, Doherty, Natarus, Bernardini, Levar, Shiller, M. Smith, Moore -- 44.

Nays -- None.

Alderman Natarus moved to reconsider the foregoing vote. The motion was lost.

Said ordinances and order, as passed, read as follows (the italic heading in each case not being a part of the ordinance or order):

Erection Of Traffic Warning Signs.

Ordered, That the Commissioner of Transportation is hereby authorized and directed to erect traffic warning signs on the following streets, of the types specified:

Ward	Type Of Sign And Location
1	"One-Way Stop" sign, stopping West Fillmore Street for South Wood Street (95-0126);
1	"All-Way Stop" signs, at South Laflin Street and West Taylor Street (95-0002);
4	"All-Way Stop" signs, at South Lake Park Avenue and West 44th Place and South Woodlawn Avenue (94-1280);
6	"Stop" sign, stopping South Michigan Avenue for East 70th Street (94-1281);
6	"Two-Way Stop" signs, stopping East 96th Street for South Forest Avenue (94-1293);
6	"All-Way Stop" signs, at South Michigan Avenue and East 94th Street (94-1284);
6	"Stop" sign, stopping South Vernon Avenue for East 80th Street (95-0004);

Ward	Type Of Sign And Location
8	"Two-Way Stop" signs, stopping East 84th Street for South Drexel Avenue (94-1735);
8	"Two-Way Stop" signs, stopping East 82nd Street for South Cornell Avenue (94-1738);
8	"Stop" sign, stopping East 97th Place for South Cregier Avenue (94-1739);
8	"Stop" sign, stopping East 78th Street for South Euclid Avenue (94-1285);
8	"Stop" sign, stopping South University Avenue for East 97th Street (94-1734);
8	"Stop" sign, stopping South Greenwood Avenue for East 97th Street (94-1736);
8	"Stop" sign, stopping South Ellis Avenue for East 92nd Street (94-1737);
9	"Stop" sign, stopping South Wallace Street for West 126th Street (94-1459);
9	"Two-Way Stop" signs, stopping East 109th Street for South Eberhart Avenue (94-1742);
9	"Two-Way Stop" signs, stopping East 134th Street for South St. Lawrence Avenue (94-1288);
9	"Two-Way Stop" signs, stopping South Wallace Avenue for West 126th Street (94-1499);

Ward	Type Of Sign And Location
9	"All-Way Stop" signs, at East 118th Place and South Indiana Avenue (94-1500);
9	"Two-Way Stop" signs, stopping East 105th Street for South Edbrooke Avenue (94-1741);
10	"All-Way Stop" signs, at South Avenue M and East 105th Street (94-1291);
10	"All-Way Stop" signs, at South Ewing Avenue and East 111th Street (94-1293);
10	"All-Way Stop" signs, at South Manistee Avenue and East 131st Street (94-0719);
10	"Stop" sign, stopping South Exchange Avenue for East 99th Street (94-1294);
10	"Two-Way Stop" signs, stopping South Bensley Avenue for East 101st Street (94-1295);
10	"Stop" sign, stopping South Manistee Avenue for East 128th Street (94-1296);
10	"Stop" sign, for north and southbound traffic on South Commercial Avenue at East 101st Street (94-1290);
11	"All-Way Stop" signs, at South May Street and West 32nd Street (94-1743);
13	"All-Way Stop" signs, at South Kildare Avenue and West 64th Street (94-1135);

Ward	Type Of Sign And Location
13	"Two-Way Stop" signs, stopping West 66th Street for South Knox Avenue (95-0015);
13	"Stop" sign, stopping West 61st Place for South St. Louis Avenue (95-0012);
13	"All-Way Stop" signs, at South Karlov Avenue and West 58th Place (94-1745);
13	"All-Way Stop" signs, at South Latrobe Avenue and West 64th Place (94-1744);
13	"Two-Way Stop" signs, stopping West 59th Street at South Kilbourn Avenue (95-0014);
14	"Stop" sign, stopping South Sacramento Avenue for West 60th Street (94-1746);
15	"All-Way Stop" signs, at South Seeley Avenue and West 62nd Street (95-0020);
15	"Stop" sign, stopping South Paulina Street for West 56th Street (94-1747);
17	"Stop" sign, stopping South Yale Avenue for West 73rd Street (94-1302);
18	"Two-Way Stop" signs, stopping West 83rd Place for South Albany Avenue (94-0948);
18	"All-Way Stop" signs, at South Wolcott Avenue and West 85th Street (94-1138);

Ward	Type Of Sign And Location
20	"All-Way Stop" signs, at South Michigan Avenue and East 68th Street (94-1748);
21	"All-Way Stop" signs, at South Racine Avenue and West 112th Place (94-1751);
21	"All-Way Stop" signs, at South Wentworth Avenue and West 82nd Street (94-1310);
21	"All-Way Stop" signs, at South Winchester Avenue and West 88th Street (94-1311);
21	"Two-Way Stop" signs, stopping West 88th Street for South May Street (94-1750);
21	"Stop" sign, stopping South Winchester Avenue for West 89th Street (94-1312);
21	"Stop" sign, stopping West 96th Street for South Princeton Avenue (95-0024);
23	"Two-Way Stop" signs, stopping South Melvina Avenue for West 63rd Place (94-1141);
23	"All-Way Stop" signs, at South Kolin Avenue and West 52nd Street (94-1142);
23	"Two-Way Stop" signs, stopping West 58th Street for South Monitor Avenue (95-0139);
23	"Two-Way Stop" signs, stopping West 53rd Street for South Sayre Avenue (94-1752);

Ward	Type Of Sign And Location
30	"All-Way Stop" signs, at West Barry Avenue and North Major Avenue (94-1754);
34	"All-Way Stop" signs, at West 109th Street and South Parnell Avenue (94-1704);
34	"Two-Way Stop" signs, stopping South Parnell Avenue for West 108th Street (94-0418);
34	"All-Way Stop" signs, at South Princeton Avenue and West 113th Street (94-1001);
34	"Two-Way Stop" signs, stopping South Peoria Street for West 109th Street (94-1146);
34	"Stop" sign, stopping South Wallace Street for West 108th Street (94-1002);
34	"Stop" sign, stopping South Stewart Avenue for West 117th Street (94-1011);
34	"All-Way Stop" signs, at South Peoria Street and West 123rd Street (94-1004);
34	"Stop" sign, stopping South Stewart Avenue for West 118th Street (94-1003);
37	"All-Way Stop" signs, at North Pine Avenue and West Haddon Avenue (95-0037);
39	"All-Way Stop" signs, at North Kimberly Avenue, North Kenton Avenue and West Carmen Avenue (95-0039);

Ward	Type Of Sign And Location
39	"One-Way Stop" sign, stopping North Kennison Avenue for North Kolmar Avenue (95-0038);
40	"All-Way Stop" signs, at West North Shore Avenue and North Lakewood Avenue (95-0040);
41	"All-Way Stop" signs, at North Rutherford Avenue and West Berwyn Avenue (95-0042);
41	"No Right Turn -- 3:00 P.M. To 6:00 P.M. -- Monday Through Friday" sign, for northbound traffic on North Ozanam Avenue at North Oliphant Avenue (95-0094);
45	"All-Way Stop" signs, at North Melvina Avenue and West Seminole Street (95-0045);
45	"One-Way Stop" sign, stopping North Kildare Avenue for West Sunnyside Avenue (95-0048);
45	"One-Way Stop" sign, stopping West Windsor Avenue for North Linder Avenue (95-0046);
45	"One-Way Stop" sign, stopping North Keokuk Avenue for North Kildare Avenue (95-0049);
45	"All-Way Stop" signs, at North Leclaire Avenue and West Grace Street (95-0044).

Amendment Of Traffic Warning Signs.

Be It Ordained by the City Council of the City of Chicago:

SECTION 1. Repeal ordinance passed December 21, 1994 (Council Journal of Proceedings, page 64093) which reads:

" 'Two-Way Stop' signs, stopping East 31st Street for South Manistee Avenue" (10th Ward) (94-0719).

SECTION 2. Repeal ordinance passed March 23, 1994 (Council Journal of Proceedings, page 47242) which reads:

" 'Three-Way Stop' signs, at West 111th Street and South Stewart Avenue" (34th Ward) (94-0992).

SECTION 3. Repeal ordinance passed February 9, 1994 (Council Journal of Proceedings, page 45291) which reads:

" 'Two-Way Stop' signs, stopping east and westbound West Addison Street for North Overhill Avenue" (36th Ward) (94-0361).

SECTION 4. This ordinance shall take effect and be in force hereinafter its passage and publication.

ESTABLISHMENT OF WEIGHT LIMITATION ON PORTIONS OF SPECIFIED STREETS.

The Committee on Traffic Control and Safety submitted the following report:

CHICAGO, March 9, 1995.

To the President and Members of the City Council:

Your Committee on Traffic Control and Safety, to which was referred (September 14, 1994 and December 21, 1994) proposed ordinances to establish the allowable weight limit for trucks and commercial vehicles on

portions of designated streets, begs leave to recommend that Your Honorable Body do *Pass* the proposed substitute ordinance submitted herewith.

This recommendation was concurred in by all members of the committee present, with no dissenting votes.

Respectfully submitted,

(Signed) BURTON F. NATARUS,
Chairman.

On motion of Alderman Natarus, the said proposed substitute ordinance transmitted with the foregoing committee report was *Passed* by yeas and nays as follows:

Yeas -- Aldermen Mazola, Haithcock, Tillman, Preckwinkle, Bloom, Steele, Beavers, Dixon, Shaw, Buchanan, Huels, Fary, Olivo, Burke, Jones, Coleman, Streeter, Murphy, Troutman, Munoz, Laski, Miller, Medrano, Ocasio, Watson, E. Smith, Burrell, Suarez, Gabinski, Mell, Austin, Wojcik, Banks, Giles, Allen, Laurino, O'Connor, Doherty, Natarus, Bernardini, Levar, Shiller, M. Smith, Moore -- 44.

Nays -- None.

Alderman Natarus moved to reconsider the foregoing vote. The motion was lost.

The following is said ordinance as passed:

Be It Ordained by the City Council of the City of Chicago:

SECTION 1. Pursuant to Title 9, Chapter 72, Section 030 of the Municipal Code of Chicago, the maximum weight permitted to be carried by any truck or commercial vehicle upon the following public ways between the limits indicated (except for the purposes of delivering or picking up material or merchandise) shall be as follows:

Ward	Location
39	North Jersey Avenue, from West Bryn Mawr Avenue to West Peterson Avenue -- five tons (94-1067);
45	North London Avenue, from West Giddings Street to West Lawrence Avenue -- five tons (95-0112).

SECTION 2. This ordinance shall take effect and be in force hereinafter its passage and publication.

APPROVAL GIVEN FOR REMOVAL OF SIGNS DUE TO LACK OF PAYMENT OR AT RENTER'S REQUEST.

The Committee on Traffic Control and Safety submitted the following report:

CHICAGO, March 9, 1995.

To the President and Members of the City Council:

Your Committee on Traffic Control and Safety, to which was transmitted (January 31, 1995) the following correspondence from the Commissioner of Transportation, Bureau of Traffic, for the removal of various signs at various locations within the City of Chicago, due to the lack of payment or at the renter's request, begs leave to recommend that Your Honorable Body do *Approve* the following correspondence for the removal of these signs as submitted herewith.

This recommendation was concurred in by all members of the committee present, with no dissenting votes.

Respectfully submitted,

(Signed) BURTON F. NATARUS,
Chairman.

Alderman Natarus moved to *Concur In* the committee's recommendation. The motion *Prevailed* by yeas and nays as follows:

Yeas -- Aldermen Mazola, Haithcock, Tillman, Preckwinkle, Bloom, Steele, Beavers, Dixon, Shaw, Buchanan, Huels, Fary, Olivo, Burke, Jones, Coleman, Streeter, Murphy, Troutman, Munoz, Laski, Miller, Medrano, Ocasio, Watson, E. Smith, Burrell, Suarez, Gabinski, Mell, Austin, Wojcik, Banks, Giles, Allen, Laurino, O'Connor, Doherty, Natarus, Bernardini, Levar, Shiller, M. Smith, Moore -- 44.

Nays -- None.

Alderman Natarus moved to reconsider the foregoing vote. The motion was lost.

The following is said correspondence:

No Parking Tow-Away Zone.

Ward 1	North Halsted Street (west side) from a point 20 feet north of West Wolfram Street, to a point 50 feet thereof (2834 North Halsted Street) No Parking Tow-Away Zone Passed July 9, 1986, Council Journal of Proceedings, page 31605;
Ward 1	South Jefferson Street (west side) from a point 110 feet north of West Adams Street, to a point 88 feet north thereof (130 South Jefferson Street) No Parking Tow-Away Zone Passed September 23, 1987, Council Journal of Proceedings, page 4127;
Ward 43	East Schiller Street (north side) from a point 80 feet west of North Lake Shore Drive, to a point 25 feet west thereof (60 East Schiller Street) No Parking Tow-Away Zone Passed May 30, 1986, Council Journal of Proceedings, page 30402;
Ward 1	South Wells Street (west side) from a point 116 feet north of West Adams Street, to a point 30 feet north thereof (150 South Wells Street) No Parking Tow-Away Zone Passed February 10, 1988, Council Journal of Proceedings, page 10500.

No Parking Any Time.

Ward 1	330 East Cermak Road No Parking Any Time Passed October 15, 1947, Council Journal of Proceedings, page 1825;
Ward 4	South East End Avenue (west side) from a point 30 feet north of Hyde Park Boulevard, to a point 45 feet north thereof No Parking Any Time Passed June 15, 1962, Council Journal of Proceedings, page 7298;
Ward 27	North Elizabeth Street (west side) from a point 95 feet south of West Lake Street, to a point 75 feet south thereof (170 North Elizabeth Street) No Parking Any Time Passed August 10, 1970, Council Journal of Proceedings, page 8983;
Ward 42	14 West Elm Street No Parking Any Time Passed September 11, 1929, Council Journal of Proceedings, page 1015;
Ward 1	South Federal Street (west side) from a point 85 feet south of West 16th Street, to a point 42 feet south thereof No Parking Any Time Passed June 28, 1989, Council Journal of Proceedings, page 3000;
Ward 1	South Federal Street (east side) from a point 85 feet south of West 16th Street, to a point 40 feet west thereof No Parking Any Time Passed June 28, 1989, Council Journal of Proceedings, page 3000;
Ward 33	West Fletcher Street (north side) from a point 340 feet west of North Rockwell Street, to a point 100 feet west thereof (2620 West Fletcher Street) No Parking Any Time Passed September 23, 1987, Council Journal of Proceedings, page 4098;

Ward 17	7620 South Halsted Street No Parking Any Time Passed February 9, 1944, Council Journal of Proceedings, page 1492;
Ward 48	817 -- 819 West Lakeside Place No Parking Any Time Passed January 30, 1946, Council Journal of Proceedings, page 5152;
Ward 1	South LaSalle Street (both sides) from the south property line of West Polk Street, to a point 100 feet south thereof No Parking Any Time Passed December 18, 1986, Council Journal of Proceedings, page 38532;
Ward 30	North Leclaire Avenue (east side) from a point 160 feet north of West Bloomingdale Avenue, to a point 88 feet north thereof No Parking Any Time Passed November 15, 1974, Council Journal of Proceedings, page 9212;
Ward 2	3241 South Michigan Avenue No Parking Any Time Passed October 14, 1958, Council Journal of Proceedings, page 208;
Ward 31	West North Avenue (north side) from a point 20 feet west of North Albany Avenue, to a point 60 feet west thereof (3110 West North Avenue) No Parking Any Time Passed November 28, 1990, Council Journal of Proceedings, page 26212;
Ward 1	427 -- 429 South Plymouth Court No Parking Any Time Passed April 10, 1947, Council Journal of Proceedings, page 7266;
Ward 1	West Polk Street (south side) from the east property line of South Ashland Avenue to a point 100 feet east thereof (1540 West Polk Street) No Parking Any Time Passed March 21, 1977, Council Journal of Proceedings, page 5077;

Ward 33	West Roscoe Street (south side) for a distance of 105 feet east of North California Avenue (2751 West Roscoe Street) No Parking Any Time Passed December 31, 1953, Council Journal of Proceedings, page 6604;
Ward 50	North Rockwell Street (west side) from a point 130 feet north of West Greenleaf Avenue, to a point 30 feet north thereof (7048 North Rockwell Street) No Parking Any Time Passed June 20, 1979, Council Journal of Proceedings, page 390;
Ward 35	4533 West Roscoe Street No Parking Any Time Passed September 22, 1988, Council Journal of Proceedings, page 17817;
Ward 30	West Roscoe Street (north side) from North Cicero Avenue to the first alley east thereof (4700 West Roscoe Street) No Parking Any Time Passed June 5, 1987, Council Journal of Proceedings, page 1253;
Ward 43	East Schiller Street (south side) from a point 105 feet east of North State Street, to a point 64 feet east thereof (1 East Schiller Street) No Parking Any Time Passed July 8, 1964, Council Journal of Proceedings, page 3048;
Ward 42	646 North Wabash Avenue No Parking Any Time Passed October 16, 1941, Council Journal of Proceedings, page 5732;
Ward 50	North Western Avenue (east side) from a point 102 feet north of West Lunt Avenue, to a point 62 feet north thereof (7011 North Western Avenue) No Parking Any Time Passed May 30, 1986, Council Journal of Proceedings, page 30391;

Ward 33	West Wolfram Street (south side) from a point 180 feet east of North Western Avenue, to a point 55 feet east thereof (2335 -- 2337 West Wolfram Street) No Parking Any Time Passed June 26, 1981, Council Journal of Proceedings, page 6458;
Ward 35	West Wrightwood Avenue (north side) from North Pulaski Road to C.M. and S.P. Railway No Parking Any Time Passed September 10, 1941, Council Journal of Proceedings, page 5574;
Ward 12	West 48th Street (north side) from a point 70 feet east of South Hermitage Avenue, to a point 30 feet east thereof (1718 West 48th Street) No Parking Any Time Passed February 15, 1978, Council Journal of Proceedings, page 7315;

No Parking Loading Zone.

Ward 38	West Addison Street (both sides) from a point 20 feet east of North Linder Avenue, to a point 25 feet east thereof (5439 West Addison Street) No Parking Loading Zone -- 9:00 A.M. to 12:00 Midnight Passed February 10, 1993, Council Journal of Proceedings, page 28540;
Ward 26	West Armitage Avenue (south side) from a point 85 feet west of North Whipple Street, to a point 25 feet west thereof (3051 West Armitage Avenue) No Parking Loading Zone -- 9:00 A.M. to 7:00 P.M. -- Monday through Saturday Passed September 25, 1984, Council Journal of Proceedings, page 9691;
Ward 50	North Bell Avenue (east side) from a point 76 feet north of West Devon Avenue, to a point 25 feet north thereof No Parking Loading Zone Passed September 23, 1987, Council Journal of Proceedings, page 4082;

Ward 32	West Belmont Avenue (south side) from a point 170 feet west of North Damen Avenue, to a point 50 feet west thereof No Parking Loading Zone -- 9:00 A.M. to 6:00 P.M. -- Monday through Saturday Passed May 5, 1976, Council Journal of Proceedings, page 2927;
Ward 30	5027 West Belmont Avenue Handicapped Loading Zone Passed May 22, 1991, Council Journal of Proceedings, page 829;
Ward 40	West Berwyn Avenue (south side) from a point 20 feet west of North Clark Street, to a point 25 feet west thereof (1503 West Berwyn Avenue) No Parking Loading Zone -- 8:00 A.M. to 8:00 P.M. -- Monday through Saturday and 9:00 A.M. to 6:00 P.M. -- Sunday Passed September 16, 1992, Council Journal of Proceedings, page 21066;
Ward 32	West Blackhawk Street, between North Paulina Street and North Ashland Avenue (south half portion) (1601 -- 1659 West Blackhawk Street) No Parking Loading Zone Passed March 9, 1983, Council Journal of Proceedings, page 16383;
Ward 25	South Blue Island Avenue (north side) from 237 feet west of South Wood Street, to a point 70 feet west thereof (2320 South Blue Island Avenue) No Parking Loading Zone Passed March 9, 1983, Council Journal of Proceedings, page 16367;
Ward 46	North Broadway (east side) from a point 240 feet north of West Irving Park Road, to a point 25 feet north thereof (4027 -- 4029 North Broadway) No Parking Loading Zone -- 9:00 A.M. to 5:00 P.M. -- Monday through Saturday Passed September 15, 1993, Council Journal of Proceedings, page 37854;

Ward 46	North Clark Street (west side) from a point 175 feet north of West Grace Street, to a point 57 feet north thereof (3818 North Clark Street) No Parking Loading Zone -- 8:00 A.M. to 6:00 P.M. -- Monday through Saturday Passed September 9, 1960, Council Journal of Proceedings, page 3122;
Ward 47	North Clark Street (west side) from a point 145 feet south of West Winnemac Avenue, to a point 40 feet south thereof (5012 North Clark Street) No Parking Loading Zone -- 8:00 A.M. to 6:00 P.M. -- Monday through Saturday Passed September 19, 1957, Council Journal of Proceedings, page 6026;
Ward 40	North Clark Street (west side) from a point 85 feet north of West Balmoral Avenue property line, to a point 24 feet north thereof (5406 North Clark Street) No Parking Loading Zone -- 9:00 A.M. to 6:00 P.M. Passed May 30, 1986, Council Journal of Proceedings, page 30372;
Ward 49	North Clark Street (east side) from a point 193 feet north of West Morse Avenue, to a point 25 feet thereof (6965 North Clark Street) No Parking Loading Zone -- 8:00 A.M. to 6:00 P.M. -- Monday through Saturday Passed December 14, 1988, Council Journal of Proceedings, page 21499;
Ward 49	North Clark Street (west side) from a point 260 feet north of West Chase Avenue, to a point 25 feet north thereof (7330 North Clark Street) No Parking Loading Zone -- 8:00 A.M. to 6:00 P.M. Passed September 22, 1988, Council Journal of Proceedings, page 17798;
Ward 43	North Clybourn Avenue (west side) from a point 245 feet north of West Willow Street, to a point 25 feet north thereof (1800 North Clybourn Avenue) No Parking Loading Zone -- 6:00 P.M. -- 12:00 Midnight Passed September 12, 1990, Council Journal of Proceedings, pages 21045 and 21046;

Ward 6	South Cottage Grove Avenue (west side) from a point 20 feet north of East 79th Street, to a point 25 feet north thereof (7857 South Cottage Grove Avenue) No Parking Loading Zone -- 9:00 A.M. to 6:00 P.M. -- Monday through Saturday Passed September 11, 1991, Council Journal of Proceedings, page 5014;
Ward 42	North Dearborn Street (east side) from a point 145 feet north of West Maple Street, to a point 70 feet north thereof (1117 North Dearborn Street) No Parking Loading Zone/Tow-Away Zone Passed February 10, 1993, Council Journal of Proceedings, page 28542;
Ward 49	West Devon Avenue (south side) from a point 70 feet west of North Magnolia Avenue, to a point 25 feet west thereof (1235 West Devon Avenue) No Parking Loading Zone -- 7:00 A.M. to 10:00 P.M. -- Monday through Saturday Passed February 6, 1991, Council Journal of Proceedings, page 30509;
Ward 30	West Diversey Avenue (north side) from a point 320 feet west of North Cicero Avenue, to a point 80 feet west thereof (4830 West Diversey Avenue) No Parking Loading Zone -- 8:00 A.M. to 4:00 P.M. -- Monday through Saturday Passed December 8, 1982, Council Journal of Proceedings, page 13961;
Ward 33	North Drake Avenue (east side) from a point 85 feet south of West Fullerton Avenue, to a point 25 feet south thereof (2359 North Drake Avenue) No Parking Loading Zone -- 8:00 A.M. to 6:00 P.M. -- Monday through Sunday Passed June 28, 1983, Council Journal of Proceedings, page 291;
Ward 27	North Elizabeth Street (east side) from a point 115 feet south of West Lake Street, to a point 55 feet south thereof (165 North Elizabeth Street) No Parking Loading Zone-- 8:00 A.M. to 6:00 P.M. -- Monday through Friday Passed August 10, 1970, Council Journal of Proceedings, page 8983;

Ward 42	159 West Erie Street No Parking Loading Zone -- 4:00 P.M. to 12:00 Midnight, no exceptions Passed September 13, 1989, Council Journal of Proceedings, page 4846;
Ward 42	West Erie Street (north side) from a point 115 feet west of North Orleans Street, to a point 45 feet west thereof (350 West Erie Street) No Parking Loading Zone -- 8:00 A.M. to 6:00 P.M. -- Monday through Friday Passed May 10, 1961, Council Journal of Proceedings, page 4912;
Ward 1	South Federal Street (east side) from a point 275 feet south of West Harrison Street, to a point 50 feet south thereof (631 South Federal Street) No Parking Loading Zone Passed December 11, 1991, Council Journal of Proceedings, page 11121;
Ward 40	West Foster Avenue (north side) from a point 98 feet east of North Ravenswood Avenue, to a point 30 feet east thereof (1744 West Foster Avenue) No Parking Loading Zone -- 8:00 A.M. to 4:00 P.M. -- Monday through Saturday Passed May 9, 1979, Council Journal of Proceedings, page 120;
Ward 32	West Grand Avenue (south side) from a point 80 feet west of North Aberdeen Street, to a point 25 feet west thereof (1103 West Grand Avenue) No Parking Loading Zone Passed May 30, 1986, Council Journal of Proceedings, page 30372;
Ward 1	North Halsted Street (west side) from a point 133 feet south of West Washington Boulevard, to a point 50 feet south thereof (30 North Halsted Street) No Parking Loading Zone Passed May 30, 1986, Council Journal of Proceedings, page 30372;

Ward 43	North Halsted Street (west side) from a point 145 feet north of West Armitage Avenue, to a point 125 feet north thereof (2014 North Halsted Street) No Parking Loading Zone -- 8:00 A.M. to 6:00 P.M. -- Monday through Friday Passed October 20, 1978, Council Journal of Proceedings, page 8554;
Ward 43	North Halsted Street (east side) from a point 440 feet north of West Wrightwood Avenue, to a point 25 feet north thereof (2647 North Halsted Street) No Parking Loading Zone -- 6:00 P.M. to 12:00 Midnight Passed November 29, 1989, Council Journal of Proceedings, page 8295;
Ward 31	North Harding Avenue (east side) from a point 20 feet south of West Grand Avenue, to a point 50 feet south thereof (1351 North Harding Avenue) No Parking Loading Zone -- 8:00 A.M. to 6:00 P.M. -- Monday through Friday Passed November 16, 1988, Council Journal of Proceedings, page 19287;
Ward 29	West Harrison Street (south side) from a point 100 feet east of South Lockwood Avenue, to a point 50 feet east thereof (5249 West Harrison Street) No Parking Loading Zone Passed March 9, 1962, Council Journal of Proceedings, page 6934;
Ward 42	West Huron Street (south side) from a point 96 feet east of North Franklin Street, to a point 48 feet east thereof (217 West Huron Street) No Parking Loading Zone Passed October 4, 1989, Council Journal of Proceedings, page 5523;
Ward 33	West Irving Park Road (north side) from a point 25 feet east of North Troy Street, to a point 50 feet east thereof (3124 West Irving Park Road) No Parking Loading Zone -- 9:00 A.M. -- 9:00 P.M. Passed September 12, 1990, Council Journal of Proceedings, page 21043;

Ward 31	North Kedvale Avenue (west side) from a point 50 feet south of West North Avenue, to a point 75 feet south thereof (1550 North Kedvale Avenue) No Parking Loading Zone -- 9:00 A.M. -- 6:00 P.M. -- Monday through Saturday Passed June 22, 1988, Council Journal of Proceedings, page 14684;
Ward 33	North Kedzie Avenue (west side) from a point 222 feet south of North Elston Avenue, to a point 40 feet south thereof (3508 North Kedzie Avenue) No Parking Loading Zone -- 9:00 A.M. -- 9:00 P.M. -- Monday through Saturday Passed June 12, 1985, Council Journal of Proceedings, page 17830;
Ward 39	North Kedzie Avenue (west side) from a point 180 feet north of West Berwyn Avenue, to a point 50 feet north thereof (5320 North Kedzie Avenue) No Parking Loading Zone -- 7:00 A.M. -- 4:30 P.M. -- Monday through Friday Passed March 28, 1979, Council Journal of Proceedings, page 9858;
Ward 44	North Kenmore Avenue (east side) from a point 85 feet south of West Belmont Avenue, to a point 25 feet south thereof (3155 North Kenmore Avenue) No Parking Loading Zone -- 8:00 A.M. -- 6:00 P.M. -- Monday through Friday Passed September 11, 1991, Council Journal of Proceedings, page 5051;
Ward 1	West Lake Street (south side) from a point 70 feet east of North Racine Avenue, to a point 80 feet east thereof (1141 -- 1143 West Lake Street) No Parking Loading Zone -- 8:00 A.M. -- 6:00 P.M. -- Monday through Friday Passed December 22, 1955, Council Journal of Proceedings, page 1951;
Ward 33	North Leavitt Street (west side) from a point 120 feet south of North Clybourn Avenue, to a point 50 feet south thereof (2944 North Leavitt Street) No Parking Loading Zone -- 8:00 A.M. -- 6:00 P.M. -- Monday through Friday Passed December 14, 1988, Council Journal of Proceedings, page 21501;

Ward 27	North May Street (east side) from a point 160 feet north of West Washington Boulevard, to a point 50 feet north thereof (113 North May Street) No Parking Loading Zone -- 8:00 A.M. -- 6:00 P.M. -- Monday through Friday Passed October 18, 1963, Council Journal of Proceedings, page 1129;
Ward 33	North Milwaukee Avenue (west side) from a point 131 feet north of North Spaulding Avenue, to a point 50 feet north thereof (2760 North Milwaukee Avenue) No Parking Loading Zone -- 9:00 A.M. to 8:00 P.M. -- Monday through Friday Passed April 1, 1987, Council Journal of Proceedings, page 41079;
Ward 32	West North Avenue (north side) from a point 50 feet east of North Ada Street, to a point 25 feet east thereof (1308 West North Avenue) No Parking Loading Zone -- 7:00 A.M. to 4:00 P.M. -- Monday through Saturday Passed July 7, 1978, Council Journal of Proceedings, page 8090;
Ward 41	North Nottingham Avenue (west side) from a point 65 feet south of West Higgins Road, to a point 30 feet thereof (5436 North Nottingham Avenue) No Parking Loading Zone -- 8:00 A.M. to 6:00 P.M. -- Monday through Saturday Passed December 4, 1970, Council Journal of Proceedings, page 9522;
Ward 32	North Oakley Boulevard (west side) from a point 30 feet north of West Chicago Avenue, to a point 25 feet north thereof (802 North Oakley Boulevard) No Parking Loading Zone Passed April 29, 1992, Council Journal of Proceedings, page 15388;
Ward 35	North Pulaski Road (west side) from a point 20 feet north of West Grace Street, to a point 50 feet north thereof (3800 North Pulaski Road) No Parking Loading Zone -- 9:00 A.M. to 6:00 P.M. -- Monday through Saturday Passed August 31, 1977, Council Journal of Proceedings, page 5882;

Ward 46	North Racine Avenue (west side) from a point 90 feet south of West Lawrence Avenue, to a point 60 feet south thereof (4746 North Racine Avenue) No Parking Loading Zone -- 5:00 P.M. to 3:00 A.M. Passed September 16, 1992, Council Journal of Proceedings, page 5882;
Ward 47	North Ravenswood Avenue (west side) from a point 100 feet north of West Sunnyside Avenue, to a point 25 feet north thereof (4510 North Ravenswood Avenue) No Parking Loading Zone -- 9:00 A.M. to 5:00 P.M. -- Monday through Friday Passed June 28, 1989, Council Journal of Proceedings, page 2992;
Ward 33	North Rockwell Street (east side) from a point 20 feet north of West Fullerton Avenue, to a point 50 feet north thereof (2409 North Rockwell Street) No Parking Loading Zone -- 9:00 A.M. to 6:00 P.M. -- Monday through Friday Passed April 7, 1976, Council Journal of Proceedings, page 2789;
Ward 44	North Southport Avenue (east side) from a point 55 feet south of West Waveland Avenue, to a point 25 feet south thereof (3651 North Southport Avenue) No Parking Loading Zone -- 11:00 A.M. to 4:00 A.M. -- Monday through Sunday Passed July 12, 1990, Council Journal of Proceedings, page 18706;
Ward 46	North Southport Avenue (west side) from a point 60 feet north of West Waveland Avenue, to a point 25 feet north thereof (3706 North Southport Avenue) No Parking Loading Zone -- 8:00 A.M. to 6:00 P.M. -- Monday through Sunday Passed June 12, 1985, Council Journal of Proceedings, page 17831;
Ward 20	South State Street (east side) from a point 327 feet north of East 61st Street, to a point 67 feet north thereof (6023 South State Street) No Parking Loading Zone Passed June 28, 1983, Council Journal of Proceedings, page 292;

Ward 1	West Taylor Street (south side) from a point 145 feet west of the west property line of South Loomis Street, to a point 35 feet west thereof No Parking Loading Zone/Tow-Away Zone Passed July 29, 1992, Council Journal of Proceedings, page 20118;
Ward 1	914 South Wabash Avenue No Parking Loading Zone Passed March 20, 1985, Council Journal of Proceedings, page 14629;
Ward 27	West Walnut Street (south side) from a point 20 feet east of North Paulina Street, to a point 65 feet east thereof (1657 West Walnut Street) No Parking Loading Zone -- 8:00 A.M. to 6:00 P.M. -- Monday through Friday Passed October 18, 1963, Council Journal of Proceedings, page 1129;
Ward 42	East Walton Street (south side) from a point 125 feet west of North Mies van der Rohe Way, to a point 355 feet west thereof No Parking Loading Zone/Tow-Away Zone -- 8:00 A.M. to 4:00 P.M. -- Monday through Friday Passed September 15, 1993, Council Journal of Proceedings, page 37886;
Ward 27	West Washington Street (south side) from a point 50 feet east of South Canal Street, to a point 30 feet east thereof (415 West Washington Street) No Parking Loading Zone Passed December 10, 1976, Council Journal of Proceedings, page 4151;
Ward 1	West Washington Boulevard (north side) from a point 30 feet west of North Sangamon Street, to a point 120 feet west thereof (932 West Washington Boulevard) No Parking Loading Zone/Tow-Away Zone Passed March 15, 1991, Council Journal of Proceedings, page 31527;
Ward 42	North Wells Street (west side) from a point 485 feet north of West Schiller Street, to a point 30 feet north thereof (1448 North Wells Street) No Parking Loading Zone -- 4:00 P.M. to 12:00 Midnight Passed September 13,1989, Council Journal of Proceedings, page 4847;

Ward 26 North Western Avenue (west side) from a point 170 feet north of West LeMoyne Street, to a point 25 feet north thereof (1518 North Western Avenue)
No Parking Loading Zone
Passed February 16, 1989,
Council Journal of Proceedings, page 25041;

Ward 1 East 23rd Street (south side) from a point 145 feet east of South State Street, to a point 50 feet east thereof (17 East 23rd Street)
No Parking Loading Zone -- 8:00 A.M. to 6:00 P.M. -- Monday through Saturday;

Ward 25 West 18th Street (south side) from a point 86 feet west of South Racine Avenue, to a point 34 feet west thereof (1213 West 18th Street)
No Parking Loading Zone -- 8:00 A.M. to 6:00 P.M. -- Monday through Saturday
Passed February 7, 1990,
Council Journal of Proceedings, page 11535.

Parking Prohibited During Specified Hours.

Ward 49 West Birchwood Avenue (north side) from a point 45 feet west of North Clark Street, to a point 40 feet west thereof (1800 West Birchwood Avenue)
No Parking -- 8:00 A.M. to 6:00 P.M. -- Monday through Friday
Passed March 3, 1966,
Council Journal of Proceedings, page 6384;

Ward 44 West Eddy Street (north side) from a point 40 feet west of North Seminary Avenue, to a point 60 feet west thereof (1128 West Eddy Street)
No Parking -- 8:00 A.M. to 6:00 P.M. -- Monday through Friday
Passed November 14, 1980,
Council Journal of Proceedings, page 4340;

Ward 45 North Kolmar Avenue (east side) from a point 90 feet south of West Berteau Avenue, to a point 50 feet south thereof (4140 North Kolmar Avenue)
No Parking -- 8:00 A.M. to 4:00 P.M. -- Monday through Friday
Passed October 2, 1980,
Council Journal of Proceedings, page 4132;

Ward 47 West Patterson Avenue (north side) from a point 105 feet west of North Lincoln Avenue, to a point 130 feet west thereof (1810 West Patterson Avenue)
No Parking -- 8:00 A.M. to 6:00 P.M. -- Monday through Saturday
Passed January 27, 1971,
Council Journal of Proceedings, page 10478;

Ward 42 West Superior Street (north side) from a point 45 feet west of North Orleans Street, to a point 90 feet west thereof (341 West Superior Street)
No Parking -- 8:00 A.M. to 6:00 P.M. -- Monday through Friday
Passed November 15, 1963,
Council Journal of Proceedings, page 1217;

Ward 33 North Whipple Street (east side) from a point 20 feet north of West Belmont Avenue, to a point 100 feet north thereof (3205 North Whipple Street)
No Parking -- 8:00 A.M. to 4:00 P.M. -- Monday through Saturday
Passed March 30, 1988,
Council Journal of Proceedings, page 11669;

Ward 32 North Wicker Park Avenue (east side) from a point 120 feet northwest of North Wood Street, to a point 60 feet northwest thereof (1315 -- 1317 North Wicker Park Avenue)
No Parking -- 8:00 A.M. to 5:00 P.M. -- Monday through Friday
Passed February 28, 1975,
Council Journal of Proceedings, page 10271.

Parking Limited During Specified Hours.

Ward 48 West Argyle Street (south side) from a point 150 feet east of North Glenwood Avenue, to a point 160 feet east thereof (1333 West Argyle Street)
One Hour Parking -- 9:00 A.M. to 5:00 P.M. -- Monday through Friday
Passed March 1, 1976,
Council Journal of Proceedings, page 2618;

Ward 50	North California Avenue (east side) from a point 45 feet north of West Pratt Avenue, to a point 65 feet north thereof (6801 North California Avenue) One Hour Parking -- 8:00 A.M. to 10:00 P.M. Passed February 25, 1970, Council Journal of Proceedings, page 7867;
Ward 27	South California Avenue (west side) from a point 20 feet south of West Wilcox Street, to a point 80 feet south thereof (134 -- 158 South California Avenue) One Hour Parking -- 9:00 A.M. to 4:00 P.M. Passed September 9, 1960, Council Journal of Proceedings, page 3120;
Ward 37	West Chicago Avenue (north side) from a point 30 feet west of North Laramie Avenue, to a point 80 feet west thereof (5200 West Chicago Avenue) One Hour Parking -- 9:00 A.M. to 9:00 P.M. -- Monday through Saturday Passed November 29, 1989, Council Journal of Proceedings, page 8312;
Ward 43	North Clybourn Avenue (east side) from a point 150 feet southeast of North Racine Avenue, to a point 45 feet southeast thereof (1965 North Clybourn Avenue) One Hour Parking -- 8:00 A.M. to 4:00 P.M. -- Monday through Saturday Passed November 15, 1974, Council Journal of Proceedings, page 9214;
Ward 1	South Miller Street (west side) from a point 290 feet south of West Polk Street, to a point 25 feet south thereof (830 South Miller Street) One Hour Parking -- 9:00 A.M. to 4:00 P.M. -- Monday through Friday Passed April 17, 1968, Council Journal of Proceedings, page 2659;
Ward 46	West Montrose Avenue (south side) from a point 90 feet west of North Clark Street, to a point 50 feet west thereof (1437 West Montrose Avenue) One Hour Parking -- 9:00 A.M. to 6:00 P.M. -- Monday through Saturday Passed September 21, 1962, Council Journal of Proceedings, page 7755;

Ward 1	North Paulina Street (east side) from a point 100 feet north of West Kinzie Street, to a point 40 feet north thereof (411 North Paulina Street) One Hour Parking -- 9:00 A.M. to 6:00 P.M. -- Monday through Friday Passed June 24, 1964, Council Journal of Proceedings, page 2920;
Ward 28	West Polk Street (south side) from a point 515 feet west of South Lavergne Avenue, to a point 200 feet west thereof (5053 West Polk Street) One Hour Parking -- 7:00 A.M. to 6:00 P.M. -- Monday through Saturday Passed December 4, 1970, Council Journal of Proceedings, page 9521;
Ward 28	West Polk Street (north side) from a point 525 feet west of South Lavergne Avenue, to a point 170 feet west thereof (5059 West Polk Street) One Hour Parking -- 7:00 A.M. to 6:00 P.M. -- Monday through Friday Passed October 20, 1978, Council Journal of Proceedings, page 8553;
Ward 20	South State Street (west side) from a point 65 feet south of West 58th Street, to a point 50 feet south thereof (5804 South State Street) One Hour Parking -- 8:00 A.M. to 6:00 P.M. -- Monday through Saturday Passed January 17, 1958, Council Journal of Proceedings, page 7179;
Ward 47	North Western Avenue (east side) from a point 150 feet north of West Roscoe Street, to a point 100 feet north thereof (3415 North Western Avenue) Thirty Minute Parking Passed December 18, 1984, Council Journal of Proceedings, page 12050;
Ward 47	North Western Avenue (west side) from a point 101 feet south of West Waveland Avenue, to a point 124 feet south thereof (3636 North Western Avenue) One Hour Parking -- 9:00 A.M. to 9:00 P.M. Passed October 18, 1963, Council Journal of Proceedings, page 1128;

Ward 14	South Western Avenue (west side) from a point 145 feet south of West 56th Street, to a point 125 feet south thereof (5628 South Western Avenue) One Hour Parking -- 8:00 A.M. to 4:00 P.M. Passed July 7, 1978, Council Journal of Proceedings, page 8088;
Ward 32	North Wolcott Avenue (west side) from a point 20 feet north of West Wolfram Street, to a point 70 feet north thereof (2832 North Wolcott Avenue) One Hour Parking -- 8:00 A.M. to 6:00 P.M. Passed September 15, 1971, Council Journal of Proceedings, page 1118;
Ward 5	East 72nd Street (south side) from a point 30 feet west of South Exchange Avenue, to a point 60 feet west thereof (2427 East 72nd Street) One Hour Parking -- 8:00 A.M. to 5:00 P.M. -- Monday through Friday Passed June 22, 1988, Council Journal of Proceedings, page 14696;
Ward 47	North Western Avenue (east side) from a point 20 feet south of West Berenice Avenue, to a point 100 feet south thereof One Hour Parking -- 9:00 A.M. to 9:00 P.M. -- Monday through Saturday Passed March 20, 1985, Council Journal of Proceedings, page 14634.

Failed To Pass -- VARIOUS TRAFFIC REGULATIONS, TRAFFIC SIGNS, ET CETERA.

(Adverse Committee Recommendations)

The Committee on Traffic Control and Safety submitted a report recommending that the City Council do not pass sundry proposed ordinances and proposed orders (transmitted with the committee report) relating to traffic regulations, traffic signs, et cetera.

Alderman Natarus moved to *Concur In* the committee's recommendation. The question in reference to each proposed ordinance or proposed order thereupon became: *"Shall the proposed ordinances or proposed orders pass,*

notwithstanding the committee's adverse recommendation?" and the several questions being so put, each of the said proposed ordinances and proposed orders *Failed to Pass* by yeas and nays as follows:

Yeas -- None.

Nays -- Aldermen Mazola, Haithcock, Tillman, Preckwinkle, Bloom, Steele, Beavers, Dixon, Shaw, Buchanan, Huels, Fary, Olivo, Burke, Jones, Coleman, Streeter, Murphy, Troutman, Munoz, Laski, Miller, Medrano, Ocasio, Watson, E. Smith, Burrell, Suarez, Gabinski, Mell, Austin, Wojcik, Banks, Giles, Allen, Laurino, O'Connor, Doherty, Natarus, Bernardini, Levar, Shiller, M. Smith, Moore -- 44.

Alderman Natarus moved to reconsider the foregoing vote. The motion was lost.

The committee report listing said ordinances and orders which failed to pass reads as follows:

CHICAGO, March 9, 1995.

To the President and Members of the City Council:

Your Committee on Traffic Control and Safety begs leave to recommend that Your Honorable Body *Do Not Pass* sundry proposed ordinances and orders submitted herewith, which were referred to your committee (November 5, 1993, February 9, May 18, June 16, July 13, September 14, October 5, November 2, 10, 16, 30, December 21, 1994, January 12 and February 21, 1995) concerning traffic regulations and traffic signs, et cetera as follows:

Parking Prohibited At All Times.

Ward	Location
CC	South Keeler Avenue, South Tripp Avenue, South Kildare Avenue, and South Kostner Avenue (Orange Line). Previously passed October 5, 1994 (Council Journal of Proceedings, page 57759) (94-0660);

Ward	Location
7	At 8152 South Saginaw Avenue. No ordinance necessary. Signs will be installed under Code 94-64-100 (h) (94-1471);
32	North Ashland Avenue (both sides) from West Fullerton Avenue to West Belmont Avenue -- no exceptions. Request withdrawn (95-0081);
39	North Kimball Avenue (east side) from West Argyle Street to a point south thereof. No City Council action necessary. Signs will be installed (94-1428).

Parking Prohibited At All Times -- Handicapped.

Ward	Location
1	At 400 East Randolph Street (lower level). Failed to meet building zone requirement;
4	At 1324 East 48th Street. Failed to meet building zone requirement;
7	At 7829 South Burnham Avenue. Insufficient fire hydrant clearance;
7	At 7630 South Marquette Avenue. Duplicate proposal;
8	At 8018 South Avalon Avenue. Duplicate proposal;
12	At 2862 West 38th Street. Failed to meet building zone requirement;

Ward	Location
12	At 4426 South Hermitage Avenue. Insufficient fire hydrant clearance;
12	At 4242 South Sacramento Boulevard. Insufficient alleyway clearance;
12	At 2938 West 38th Street. Failed to meet building zone requirement;
19	At 10532 South Albany Avenue. Insufficient fire hydrant clearance;
20	At 6531 South Vernon Avenue. Insufficient fire hydrant clearance;
28	At 4140 West Van Buren Street. Duplicate ordinance;
28	At 4417 West Monroe Street. Duplicate ordinance;
33	At 3630 North Troy Street. Duplicate ordinance;
34	At 11401 South Vincennes Avenue. Request withdrawn (94-1497);
37	At 4830 West Walton Street. Insufficient fire hydrant clearance;
38	At 5904 West Waveland Avenue. Duplicate proposal;
49	At 7351 North Ridge Avenue. Duplicate proposal.

Parking Prohibited During Specified Hours.

Ward	Location
8	At 1722 East 87th Street -- 9:00 A.M. to 9:00 P.M.. No City Council action necessary. Signs will be installed (94-1355);
11	At 3033 South Normal Avenue -- 7:00 A.M. to 6:00 P.M. -- daily. No City Council action necessary at church entrance. Signs will be posted (94-1045);
15	At 2000 West 71st Street (north side) 4:00 P.M. to 6:00 P.M. (rush hour parking) Monday through Friday. Request withdrawn (95-0063);
26	At 2511 West North Avenue -- 8:00 A.M. to 11:00 P.M. -- daily. Request withdrawn (95-0076).

Parking Limited During Specified Hours.

Ward	Location
15	At 2632 -- 2638 West 71st Street (north side) one hour -- 8:00 A.M. to 8:00 P.M. -- Monday through Sunday. Request withdrawn by requestor (94-1031);
15	At 7042 -- 7059 South Talman Avenue (both sides) one hour -- 8:00 A.M. to 10:00 P.M. -- Monday through Sunday. Duplicate proposal. Previously passed November 30, 1994 (Council Journal of Proceedings, page 62743). Signs are posted (94-1032);

Ward	Location
23	At 6059 West 63rd Street -- one hour -- 11:00 A.M. to 8:00 P.M. -- Monday through Saturday. Duplicate proposal. Previously passed November 30, 1994 (94-1770);
32	At 1635 -- 1637 North Damen Avenue -- one hour, round the clock. All parking is prohibited by ordinance within the right-of-way (94-0057).

Loading Zones.

1	At 15 North Canal Street -- at all times. Request withdrawn (94-0511);
27	At 1309 -- 1311 North Wells Street (east side) at all times. Duplicate proposal. Previously passed October 5, 1994 (Council Journal of Proceedings, page 57752) (94-1398);
27	At 118 North Clinton Street -- 9:00 A.M. to 5:00 P.M. -- Monday through Friday. Request withdrawn by requestor (94-1012);
42	At 541 North Fairbanks Court (on Ohio Street side) handicapped/ loading zone -- at all times. Duplicate proposal. Previously passed January 12, 1994 (94-1727).

Residential Permit Parking.

Ward	Location
14	On the adjacent streets to 3900 West 43rd Street (Bagcraft). Proposal shall be reintroduced under an industrial permit parking ordinance;
14	On the streets adjacent to 3925 West 43rd Street. Proposal shall be reintroduced under an industrial permit parking ordinance;
17	In the 7800 block of South Peoria Street -- at all times. Failed to meet non-resident parking requirement;
36	In the 2300 block of North Normandy Avenue (both sides) from the first alley south of West Grand Avenue to West Medill Street -- at all times. Duplicate ordinance;
45	West Catalpa Avenue (both sides) from 5400 through 5450 -- at all times. Failed to meet non-resident parking requirement.

Single Direction.

Ward	Location
10	South Avenue O, from East 106th Street to East 105th Street -- northerly. Duplicate request. Previously passed May 4, 1977 (Council Journal of Proceedings, page 5253). Signs will be posted (94-1358).

Weight Limitation.

Ward	Location
28	West Huron Street, in the 3900 block turning onto West Huron Street from North Pulaski Road -- five tons. Request withdrawn by requestor (95-0080).

Speed Limitation.

Ward	Location
40	In the 1600 and 1700 blocks of West Arthur Avenue -- twenty miles per hour. Signs are not practical to enforce and are against Chicago Department of Transportation policy (94-1429).

Miscellaneous Signs.

Ward	Location
8	South East End Avenue, at East 87th Street -- "Do Not Enter" signs. No City Council action necessary. Signs will be replaced under one-way ordinance (94-1767);
36	North Plainfield Avenue, at West Irving Park Road -- "Do Not Enter" signs. No City Council action necessary. Signs will be installed under one-way ordinance (95-0088);

Ward	Location
10	East 100th Street, between South Torrence Avenue and South Commercial Avenue -- Radar Patrol Program. No City Council action necessary. Thirty miles per hour speed limit signs with enforcement advisories will be posted. Enforcement actions will be requested of police (94-1364);
46	Place a sign every three car lengths notifying motorists of existence of overnight parking restrictions, December 1 to April 1. Installation of signs at spacing of every three car lengths is excessive and cost prohibitive. Existing standard of 2 or 3 signs per street block is adequate;
12	South California Avenue and West 36th Street -- "Slow -- School Zone" signs. No City Council action necessary. Requested signs will be posted (94-1190);
12	South Marshfield Avenue and West 47th Street -- "Slow -- School Zone" signs. No City Council action necessary. Requested signs will be posted (94-1188).

Traffic Warning Sign/Signals.

Ward	Location
1	West Jackson Boulevard, at South Peoria Street -- "Stop" sign. This is a federal aid route. Could jeopardize federal funding (95-0001);

Ward	Location
5	East 79th Street, at South Woodlawn Avenue -- "Four-Way Stop" sign. This is a federal aid route. Could jeopardize federal funding (95-0003);
6	East/westbound traffic on East 91st Street, at South Michigan Avenue -- "Stop" sign. Duplicate proposal. Previously passed February 7, 1990 (94-1127);
9	North/southbound traffic on South Indiana Avenue and East 127th Street -- "Three-Way Stop" sign. This is a federal aid route. Could jeopardize federal funding (94-1289);
9	North/southbound traffic on South Wentworth Avenue, at the intersection of East 100th Street -- "Two-Way Stop" sign. This is a federal aid route. Could jeopardize federal funding (94-0007);
18	West 80th Place and South Kilpatrick Avenue -- "Four-Way Stop" sign. Request withdrawn (94-0707);
20	East/westbound traffic on East Marquette Road, at South Michigan Avenue -- "Stop" sign. This is a federal aid route. Could jeopardize federal funding (94-1749);
21	North/southbound traffic on South Racine Avenue, at 112th Place -- "Three-Way Stop" sign. Duplicate proposal. Passed February 3, 1987 (Council Journal of Proceedings, page 39243) (95-0023);

Ward	Location
24	East/westbound traffic on West 16th Street, at South Millard Avenue -- "Two-Way Stop" sign. This is a federal aid route. Could jeopardize federal funding (94-1319);
28	North/southbound traffic on North Pulaski Road, at West West End Avenue -- "Stop" sign. This is a federal aid route. Could jeopardize federal funding (95-0029);
34	Southwest corner of West 111th Street and South Stewart Avenue -- "Stop" sign. Duplicate proposal. This proposal was repealed on September 14, 1994 (94-1145);
34	West 111th Street (east/west) of railroad tracks, at South Stewart Avenue "Stop" sign. Duplicate proposal. This proposal was repealed on September 14, 1994 (94-1144);
34	East/westbound traffic on West 119th Street, at South Bishop Street -- "Stop" sign. This is a federal aid route. Could jeopardize federal funding (95-0032);
34	East/westbound traffic on West 119th Street, at South Racine Avenue -- "Stop" sign. This is a federal aid route. Could jeopardize federal funding (95-0033);
42	West Hill Street and North Orleans Street -- "Four-Way Stop" sign. This is a federal aid route. Could jeopardize federal funding (94-1330);

Ward	Location
43	West Altgeld Street and North Sheffield Avenue -- "Four-Way Stop" sign. Sheffield Avenue is a federal aid route. Could jeopardize federal funding (94-1332);
45	West Seminole Avenue and North Melvina Avenue -- "Stop" sign -- Duplicate proposal. Previously recommended on proposal dated December 21, 1994 (95-0047);
46	West Addison Street and North Pine Grove Avenue -- "Four-Way Stop" sign. This is a federal aid route. Could jeopardize federal funding (95-0051).

Traffic Lane/Tow-Away Zones -- Street Cleaning.

Ward	Location
5	East 67th Street, from South Stony Island Avenue to South South Shore Drive (both sides) Monday through Friday -- 6:00 A.M. to 8:30 A.M. -- April 1 through November 15 (public benefit). No City Council action necessary. Signs will be installed (94-1764);
5	East 71st Street, from South Stony Island Avenue to South South Shore Drive (both sides) Monday through Friday -- 6:00 A.M. to 8:30 A.M. -- April 1 through November 15 (public benefit). No City Council action necessary. Signs will be installed (94-1765);

Ward	Location
5	East 55th Street, from South Lake Park Avenue to South South Shore Drive (both sides) Monday through Friday -- 6:00 A.M. to 8:30 A.M. -- April 1 through November 15 (public benefit). No City Council action necessary. Signs will be installed (94-1766).

Traffic Lane/Tow-Away Zones.

Ward	Location
1	At 400 South Plymouth Court -- at all times. Duplicate proposal. Previously recommended October 5, 1994 (95-0053);
1	At 1918 South Prairie Avenue -- at all times. Request withdrawn by requestor (94-1761);
42	At East Walton Place, from East Mies van der Rohe Way to North Rush Street -- at all times. Request withdrawn (94-1787);
43	At 2728 North Hampden Court -- at all times. Duplicate ordinance. Previously passed September 10, 1954 (Council Journal of Proceedings, page 8196).

Amend Parking Prohibited At All Times -- Handicapped.

Ward	Location
27	Amend ordinance by striking: "1111 North Lawndale Avenue". Duplicate ordinance;
45	Amend ordinance by striking: "4971 North Major Avenue". Duplicate ordinance.

Amend Parking Prohibited During Specified Hours.

Ward	Location
21	Amend ordinance by striking: "1200 block of West 111th Street". Rush hour control signs are needed to improve traffic flow in this area (94-0643);
44	Amend ordinance by striking: "3400 block of North Ashland Avenue (east side) 4:00 P.M. to 6:00 P.M. -- Monday through Friday". Duplicate proposal. Ordinance will be amended on proposal of October 5, 1994 (94-0582).

Amend Residential Permit Parking.

Ward	Location
36	Amend ordinance by striking: "2200 block of North Nordica Avenue (east side) at all times". Request withdrawn by residents.

Amend Traffic Lane Tow-Away Zones.

Ward	Location
27	Amend ordinance by striking: "118 North Clinton Street". Request withdrawn by requestor (94-1013);
32	Amend ordinance by striking: "1635 -- 1657 North Damen Avenue. All parking is prohibited by an ordinance within the right-of-way of an intersection (94-0055).

These *Do Not Pass* recommendations were concurred in by all members of the committee present, with no dissenting votes.

Respectfully submitted,

(Signed) BURTON F. NATARUS,
Chairman.

COMMITTEE ON TRANSPORTATION AND PUBLIC WAY.

AUTHORIZATION FOR GRANTS OF PRIVILEGE IN PUBLIC WAY.

The Committee on Transportation and Public Way submitted the following report:

CHICAGO, February 23, 1995.

To the President and Members of the City Council:

Your Committee on Transportation and Public Way begs leave to recommend that Your Honorable Body *Pass* the proposed ordinances transmitted herewith (referred February 8, 1995) for grants of privilege in the public way.

This recommendation was concurred in unanimously by a viva voce vote of the members of the committee, with no dissenting vote.

Respectfully submitted,

(Signed) PATRICK M. HUELS,
Chairman.

On motion of Alderman Huels, the said proposed ordinances transmitted with the foregoing committee report were *Passed* by yeas and nays as follows:

Yeas -- Aldermen Mazola, Haithcock, Tillman, Preckwinkle, Bloom, Steele, Beavers, Dixon, Shaw, Buchanan, Huels, Fary, Olivo, Burke, Jones, Coleman, Streeter, Murphy, Troutman, Munoz, Laski, Miller, Medrano, Ocasio, Watson, E. Smith, Burrell, Suarez, Gabinski, Mell, Austin, Wojcik, Banks, Giles, Allen, Laurino, O'Connor, Doherty, Natarus, Bernardini, Levar, Shiller, M. Smith, Moore -- 44.

Nays -- None.

Alderman Natarus moved to reconsider the foregoing vote. The motion was lost.

Said ordinances, as passed, read as follows (the italic heading in each case not being a part of the ordinance):

Acme Barrel Company.

Be It Ordained by the City Council of the City of Chicago:

SECTION 1. Permission and authority are hereby given and granted to Acme Barrel Company, upon the terms and subject to the conditions of this ordinance, to maintain and use as now constructed a standard size manhole in the sidewalk area approximately four hundred (400) feet west of South Oakley Avenue adjacent to the premises known as 2300 West 13th Street. Authority herein given and granted shall be for a period of five (5) years from and after March 19, 1995.

The location of said privilege shall be as shown on print hereto attached, which by reference is hereby incorporated and made a part of this ordinance. Such privilege and the structures and appliances herein authorized shall be maintained and used in accordance with all applicable laws, including the ordinances of the City of Chicago, and the directions of the Commissioner of Streets and Sanitation, the Commissioner of Buildings, the Commissioner of Transportation and the Director of Revenue. The grantee shall keep that portion of the public way in, over, under or adjacent to said privilege in good condition and repair, safe for public travel, free from snow, ice and debris to the satisfaction of the Commissioner of Streets and Sanitation.

SECTION 2. The grantee shall pay to the City of Chicago as compensation for the privilege herein granted the sum of Three Hundred and no/100 Dollars ($300.00) per annum, in advance. In case of termination of the privilege herein granted or the grantee transfers title or vacates its property, the grantee shall, nevertheless, remain liable to the City of Chicago for the annual compensation which shall become due and payable under the provisions hereof, until the structures and appliances herein authorized are removed and the public way is restored as herein required. Further renewal authority for the continued maintenance and use of the public ways as herein described shall be obtained prior to the date of expiration of this ordinance.

SECTION 3. This ordinance is subject to amendment, modification or repeal, and permission and authority herein granted may be revoked by the Mayor of the City of Chicago and the Director of Revenue at their discretion, at any time for good cause without the consent of said grantee. Upon termination of the privilege herein granted, by lapse of time or otherwise, the grantee, without cost or expense to the City of Chicago, shall remove the structures and appliances herein authorized and restore the public way where disturbed by said structures or appliances or by the removal thereof, to a proper condition under the supervision and to the satisfaction of the Commissioner of Streets and Sanitation and in accordance with the City Municipal Code.

SECTION 4. In the event of failure, neglect or refusal of grantee so to perform any of its obligations under this ordinance, the City may, at its option, either (a) perform such work and charge the cost thereof to said grantee, or (b) determine what the cost of said work shall be and bill the

grantee for said cost, or (c) combine the two methods. Immediately upon receipt of notice of such cost, grantee shall pay the City such amount.

SECTION 5. Grantee shall be responsible and pay for the removal, relocation, alteration, repair, maintenance and restoration of City-owned structures or appliances located in or adjacent to the public way including pavement, bridges, subways, tunnels, vaults, sewers, water mains, conduits, pipes, poles and other facilities and utilities, which are necessary or appropriate on account of grantee's use of the public way. The Commissioner of Streets and Sanitation is hereby authorized, in his or her discretion and from time to time during grantee's use and occupancy of the public way until the restoration of the public way, to determine the work which is or will be necessary or appropriate and the cost involved to perform such work. The Commissioner is authorized to collect a deposit prior to commencing any work and to charge grantee all actual costs for causing all such work to be performed. The decision of such Commissioner shall be final and binding. The grantee, upon receiving written notification from the Commissioner of Streets and Sanitation of the required deposit or the cost of such work, shall immediately pay or deposit such amount as directed by the Commissioner.

SECTION 6. The grantee shall furnish to the Department of Revenue, prior to issuance of the permit for this privilege, a Certificate of Insurance evidencing coverage in an amount not less than $1,000,000 Combined Single Limit with said insurance covering all liability, both Public Liability and Property Damage that may result from the granting of said privilege. The Certificate of Insurance shall name the City of Chicago and its agents and employees as Additional Insureds and shall also clearly indicate that the privilege being granted by this ordinance is covered by insurance policy. Certificates renewing such insurance coverage must be furnished to the Department of Revenue no later than 30 days prior to the expiration of the policy. The aforementioned insurance coverage shall be maintained at all times by the grantee until the structures or appliances described in this ordinance are removed and the public way is restored as herein required.

SECTION 7. The Permittee(s) shall indemnify, keep and save harmless the City of Chicago, its agents and employees against all claims, liabilities, judgments, costs, damages and other expenses which may in any way arise or accrue against, be charged to or recovered from the City, its agents or employees in consequence of the permission given by this ordinance, or any act or thing done or omitted or neglected to be done by the grantee, its agents or employees in and about the construction, reconstruction, maintenance, operation, use or removal of the authorized structures or appliances or the use, operation or restoration of public way as herein required, including those arising from any personal injuries or deaths or damage or destruction of property.

SECTION 8. The permission and authority herein granted shall not be exercised unless and until a permit authorizing such shall have been issued

by the Director of Revenue. Such permit shall be conditioned upon the faithful observance and performance of all of the conditions and provisions of this ordinance, including the obligations to indemnify, keep and save harmless the City of Chicago and to provide insurance coverage. Such permit shall not be issued unless and until grantee has filed with the City Clerk a written acceptance of the terms and conditions of this ordinance, and submitted to the Department of Revenue evidence of the required insurance coverage and the first year's compensation.

SECTION 9. The permission and authority granted by this ordinance shall not be assignable except upon the approval of the Director of Revenue after full disclosure.

SECTION 10. This ordinance shall take effect and be in force from and after its passage and approval.

[Drawing referred to in this ordinance printed on page 66266 of this Journal.]

Armitage Place Development L.L.C.


Be It Ordained by the City Council of the City of Chicago:

SECTION 1. Permission and authority are hereby given and granted to Armitage Place Development L.L.C., upon the terms and subject to the conditions of this ordinance, to construct, install, maintain and use a grease trap adjacent to the premises known as 1020 -- 1022 West Armitage Avenue. Said grease trap shall be installed on the north sidewalk of West Armitage Avenue and shall be four (4) feet in diameter, as approved by the Chicago Department of Transportation. Authority herein given and granted shall be for a period of five (5) years from and after passage of this ordinance.

The location of said privilege shall be as shown on print hereto attached, which by reference is hereby incorporated and made a part of this ordinance. Such privilege and the structures and appliances herein authorized shall be maintained and used in accordance with all applicable laws, including the ordinances of the City of Chicago, and the directions of the Commissioner of Streets and Sanitation, the Commissioner of Buildings, the Commissioner of Transportation and the Director of Revenue. The grantee shall keep that portion of the public way in, over, under or adjacent to said privilege in good

(Continued on page 66267)

Ordinance associated with this drawing printed on pages 66262 through 66265 of this Journal.

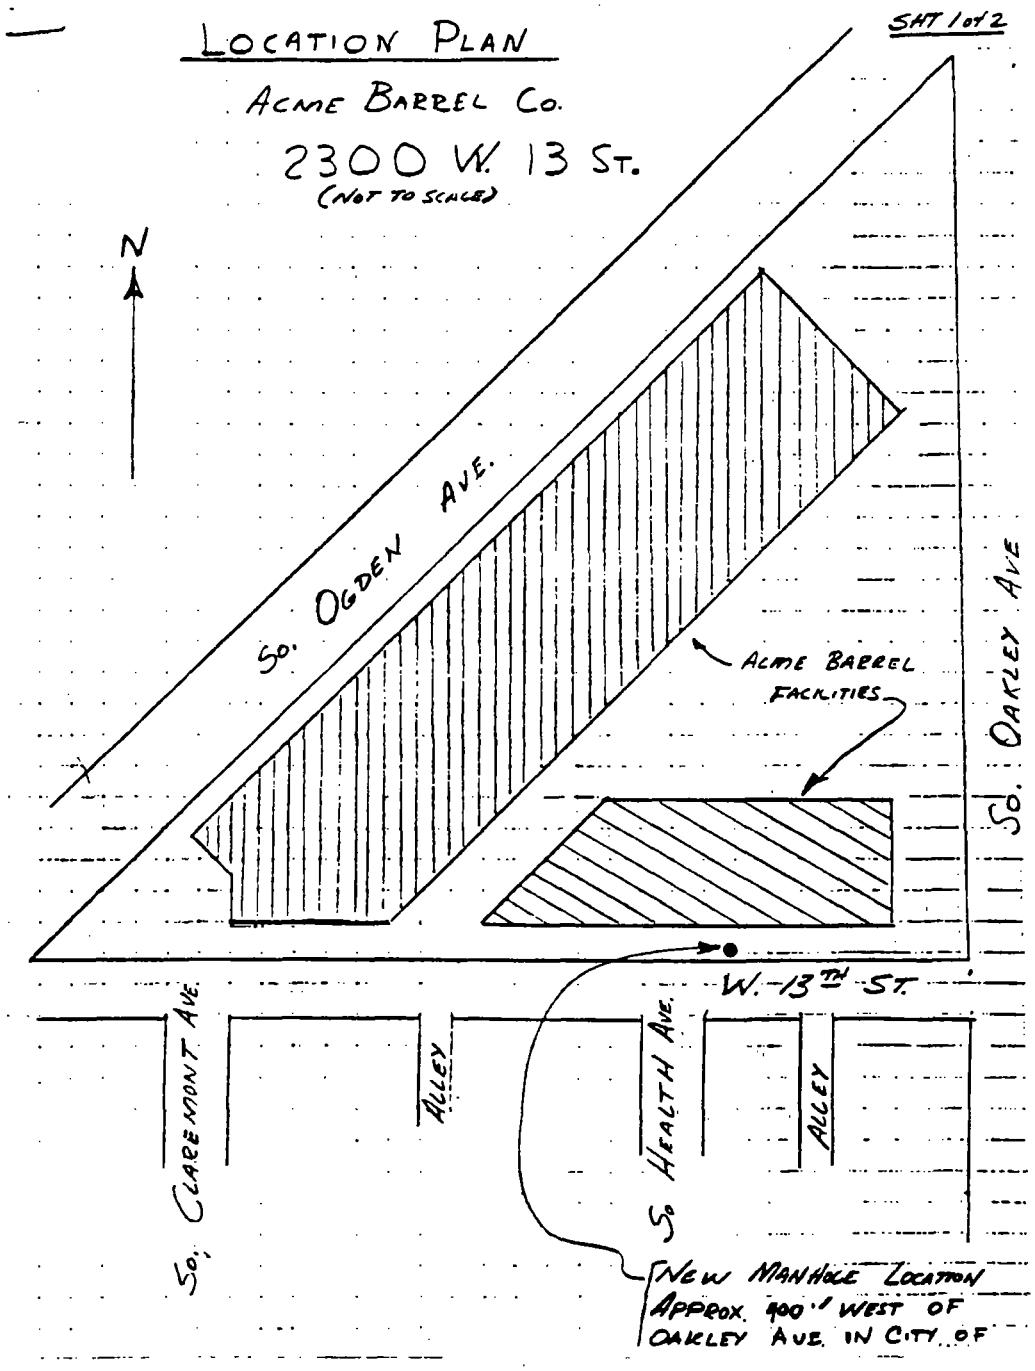

(Continued from page 66265)

condition and repair, safe for public travel, free from snow, ice and debris to the satisfaction of the Commissioner of Streets and Sanitation.

SECTION 2. The grantee shall pay to the City of Chicago as compensation for the privilege herein granted the sum of Three Hundred and no/100 Dollars ($300.00) per annum, in advance. In case of termination of the privilege herein granted or the grantee transfers title or vacates its property, the grantee shall, nevertheless, remain liable to the City of Chicago for the annual compensation which shall become due and payable under the provisions hereof, until the structures and appliances herein authorized are removed and the public way is restored as herein required. Further renewal authority for the continued maintenance and use of the public ways as herein described shall be obtained prior to the date of expiration of this ordinance.

SECTION 3. This ordinance is subject to amendment, modification or repeal, and permission and authority herein granted may be revoked by the Mayor of the City of Chicago and the Director of Revenue at their discretion, at any time for good cause without the consent of said grantee. Upon termination of the privilege herein granted, by lapse of time or otherwise, the grantee, without cost or expense to the City of Chicago, shall remove the structures and appliances herein authorized and restore the public way where disturbed by said structures or appliances or by the removal thereof, to a proper condition under the supervision and to the satisfaction of the Commissioner of Streets and Sanitation and in accordance with the City Municipal Code.

SECTION 4. In the event of failure, neglect or refusal of grantee so to perform any of its obligations under this ordinance, the City may, at its option, either (a) perform such work and charge the cost thereof to said grantee, or (b) determine what the cost of said work shall be and bill the grantee for said cost, or (c) combine the two methods. Immediately upon receipt of notice of such cost, grantee shall pay the City such amount.

SECTION 5. Grantee shall be responsible and pay for the removal, relocation, alteration, repair, maintenance and restoration of City-owned structures or appliances located in or adjacent to the public way including pavement, bridges, subways, tunnels, vaults, sewers, water mains, conduits, pipes, poles and other facilities and utilities, which are necessary or appropriate on account of grantee's use of the public way. The Commissioner of Streets and Sanitation is hereby authorized, in his or her discretion and from time to time during grantee's use and occupancy of the public way until the restoration of the public way, to determine the work which is or will be necessary or appropriate and the cost involved to perform such work. The Commissioner is authorized to collect a deposit prior to commencing any work and to charge grantee all actual costs for causing all

such work to be performed. The decision of such Commissioner shall be final and binding. The grantee, upon receiving written notification from the Commissioner of Streets and Sanitation of the required deposit or the cost of such work, shall immediately pay or deposit such amount as directed by the Commissioner.

SECTION 6. The grantee shall furnish to the Department of Revenue, prior to issuance of the permit for this privilege, a Certificate of Insurance evidencing coverage in an amount not less than $1,000,000 Combined Single Limit with said insurance covering all liability, both Public Liability and Property Damage that may result from the granting of said privilege. The Certificate of Insurance shall name the City of Chicago and its agents and employees as Additional Insureds and shall also clearly indicate that the privilege being granted by this ordinance is covered by insurance policy. Certificates renewing such insurance coverage must be furnished to the Department of Revenue no later than 30 days prior to the expiration of the policy. The aforementioned insurance coverage shall be maintained at all times by the grantee until the structures or appliances described in this ordinance are removed and the public way is restored as herein required.

SECTION 7. The Permittee(s) shall indemnify, keep and save harmless the City of Chicago, its agents and employees against all claims, liabilities, judgments, costs, damages and other expenses which may in any way arise or accrue against, be charged to or recovered from the City, its agents or employees in consequence of the permission given by this ordinance, or any act or thing done or omitted or neglected to be done by the grantee, its agents or employees in and about the construction, reconstruction, maintenance, operation, use or removal of the authorized structures or appliances or the use, operation or restoration of public way as herein required, including those arising from any personal injuries or deaths or damage or destruction of property.

SECTION 8. The permission and authority herein granted shall not be exercised unless and until a permit authorizing such shall have been issued by the Director of Revenue. Such permit shall be conditioned upon the faithful observance and performance of all of the conditions and provisions of this ordinance, including the obligations to indemnify, keep and save harmless the City of Chicago and to provide insurance coverage. Such permit shall not be issued unless and until grantee has filed with the City Clerk a written acceptance of the terms and conditions of this ordinance, and submitted to the Department of Revenue evidence of the required insurance coverage and the first year's compensation.

SECTION 9. The permission and authority granted by this ordinance shall not be assignable except upon the approval of the Director of Revenue after full disclosure.

SECTION 10. This ordinance shall take effect and be in force from and after its passage and approval.

[Drawing referred to in this ordinance printed on page 66270 of this Journal.]

Burnham Park Plaza Association.

Be It Ordained by the City Council of the City of Chicago:


SECTION 1. Permission and authority are hereby given and granted to the Burnham Park Plaza Association, upon the terms and subject to the conditions of this ordinance, to maintain and use fourteen (14) decorative lights on fifteen (15) foot individual poles, to be mounted on the public sidewalk a minimum of three (3) feet, six (6) inches from the curb line on South Wabash Avenue and East 9th Street, adjacent to the premises known as 818 -- 826 South Wabash Avenue. Authority herein given and granted shall be for a period of five (5) years from and after May 24, 1995.

The location of said privilege shall be as shown on print hereto attached, which by reference is hereby incorporated and made a part of this ordinance. Such privilege and the structures and appliances herein authorized shall be maintained and used in accordance with all applicable laws, including the ordinances of the City of Chicago, and the directions of the Commissioner of Streets and Sanitation, the Commissioner of Buildings, the Commissioner of Transportation and the Director of Revenue. The grantee shall keep that portion of the public way in, over, under or adjacent to said privilege in good condition and repair, safe for public travel, free from snow, ice and debris to the satisfaction of the Commissioner of Streets and Sanitation.

SECTION 2. The grantee shall pay to the City of Chicago as compensation for the privilege herein granted the sum of Seven Hundred and no/100 Dollars ($700.00) per annum, in advance. In case of termination of the privilege herein granted or the grantee transfers title or vacates its property, the grantee shall, nevertheless, remain liable to the City of Chicago for the annual compensation which shall become due and payable under the provisions hereof, until the structures and appliances herein authorized are removed and the public way is restored as herein required. Further renewal authority for the continued maintenance and use of the public ways as herein described shall be obtained prior to the date of expiration of this ordinance.

(Continued on page 66271)

Ordinance associated with this drawing printed on pages 66265 through 66268 of this Journal.

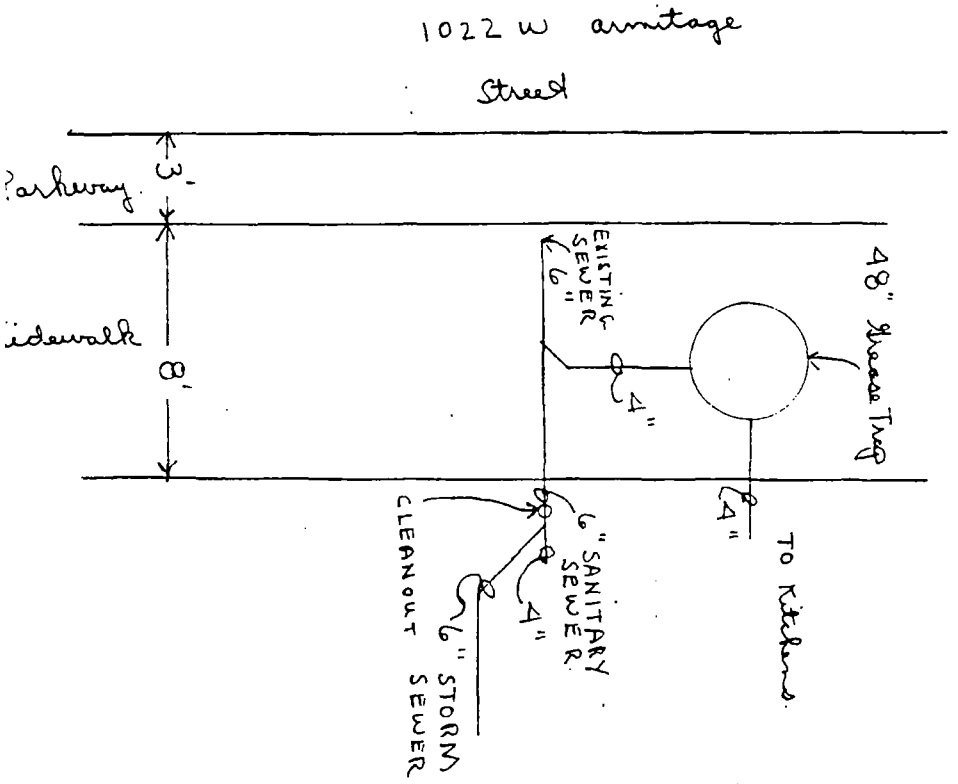

(Continued from page 66269)

SECTION 3. This ordinance is subject to amendment, modification or repeal, and permission and authority herein granted may be revoked by the Mayor of the City of Chicago and the Director of Revenue at their discretion, at any time for good cause without the consent of said grantee. Upon termination of the privilege herein granted, by lapse of time or otherwise, the grantee, without cost or expense to the City of Chicago, shall remove the structures and appliances herein authorized and restore the public way where disturbed by said structures or appliances or by the removal thereof, to a proper condition under the supervision and to the satisfaction of the Commissioner of Streets and Sanitation and in accordance with the City Municipal Code.

SECTION 4. In the event of failure, neglect or refusal of grantee so to perform any of its obligations under this ordinance, the City may, at its option, either (a) perform such work and charge the cost thereof to said grantee, or (b) determine what the cost of said work shall be and bill the grantee for said cost, or (c) combine the two methods. Immediately upon receipt of notice of such cost, grantee shall pay the City such amount.

SECTION 5. Grantee shall be responsible and pay for the removal, relocation, alteration, repair, maintenance and restoration of City-owned structures or appliances located in or adjacent to the public way including pavement, bridges, subways, tunnels, vaults, sewers, water mains, conduits, pipes, poles and other facilities and utilities, which are necessary or appropriate on account of grantee's use of the public way. The Commissioner of Streets and Sanitation is hereby authorized, in his or her discretion, and from time to time during grantee's use and occupancy of the public way until the restoration of the public way, to determine the work which is or will be necessary or appropriate and the cost involved to perform such work. The Commissioner is authorized to collect a deposit prior to commencing any work and to charge grantee all actual costs for causing all such work to be performed. The decision of such Commissioner shall be final and binding. The grantee, upon receiving written notification from the Commissioner of Streets and Sanitation of the required deposit or the cost of such work, shall immediately pay or deposit such amount as directed by the Commissioner.

SECTION 6. The grantee shall furnish to the Department of Revenue, prior to issuance of the permit for this privilege, a Certificate of Insurance evidencing coverage in an amount not less than $1,000,000 Combined Single Limit with said insurance covering all liability, both Public Liability and Property Damage that may result from the granting of said privilege. The Certificate of Insurance shall name the City of Chicago and its agents and

employees as Additional Insureds and shall also clearly indicate that the privilege being granted by this ordinance is covered by insurance policy. Certificates renewing such insurance coverage must be furnished to the Department of Revenue no later than 30 days prior to the expiration of the policy. The aforementioned insurance coverage shall be maintained at all times by the grantee until the structures or appliances described in this ordinance are removed and the public way is restored as herein required.

SECTION 7. The Permittee(s) shall indemnify, keep and save harmless the City of Chicago, its agents and employees against all claims, liabilities, judgments, costs, damages and other expenses which may in any way arise or accrue against, be charged to or recovered from the City, its agents or employees in consequence of the permission given by this ordinance, or any act or thing done or omitted or neglected to be done by the grantee, its agents or employees in and about the construction, reconstruction, maintenance, operation, use or removal of the authorized structures or appliances or the use, operation or restoration of public way as herein required, including those arising from any personal injuries or deaths or damage or destruction of property.


SECTION 8. The permission and authority herein granted shall not be exercised unless and until a permit authorizing such shall have been issued by the Director of Revenue. Such permit shall be conditioned upon the faithful observance and performance of all of the conditions and provisions of this ordinance, including the obligations to indemnify, keep and save harmless the City of Chicago and to provide insurance coverage. Such permit shall not be issued unless and until grantee has filed with the City Clerk a written acceptance of the terms and conditions of this ordinance, and submitted to the Department of Revenue evidence of the required insurance coverage and the first year's compensation.

SECTION 9. The permission and authority granted by this ordinance shall not be assignable except upon the approval of the Director of Revenue after full disclosure.

SECTION 10. This ordinance shall take effect and be in force from and after its passage and approval.

[Drawing referred to in this ordinance printed on page 66273 of this Journal.]

Ordinance associated with this drawing printed on pages 66269 through 66272 of this Journal.

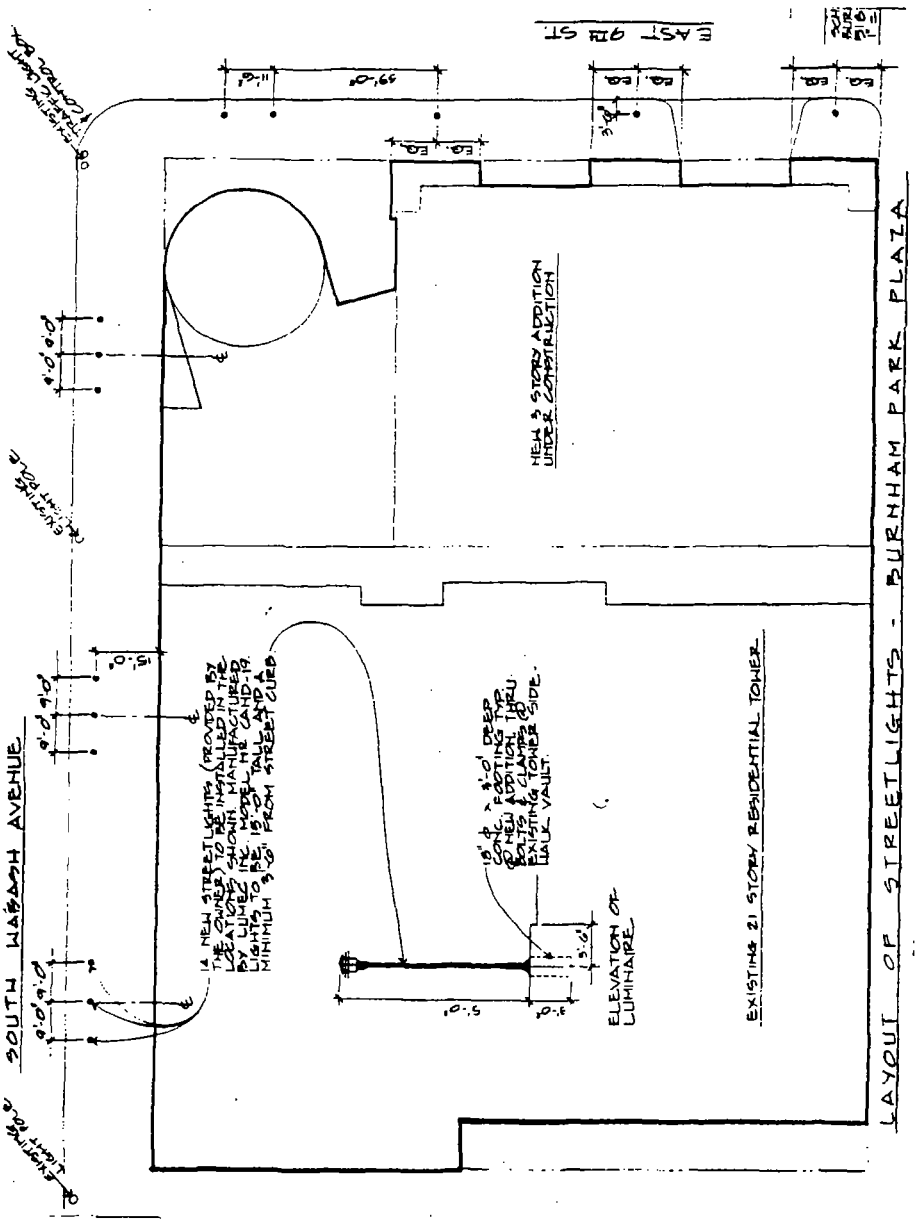

Chicago Board Of Education/Bond Elementary School.

Be It Ordained by the City Council of the City of Chicago:

SECTION 1. Permission and authority are hereby given and granted to the Chicago Board of Education/Bond Elementary School, upon the terms and subject to the conditions of this ordinance, to construct, install, maintain and use a guardrail adjacent to the premises known as 7050 South May Street. Said guardrail shall be installed for the purpose of protecting children from vehicles running over the curb. Said guardrail shall be installed on the north side of West 71st Street for a total of two hundred fifty (250) feet and along the east side of South Racine Avenue for a total of eighty-five (85) feet. Authority herein given and granted shall be for a period of five (5) years from and after passage of this ordinance.

The location of said privilege shall be as shown on print hereto attached, which by reference is hereby incorporated and made a part of this ordinance. Such privilege and the structures and appliances herein authorized shall be maintained and used in accordance with all applicable laws, including the ordinances of the City of Chicago, and the directions of the Commissioner of Streets and Sanitation, the Commissioner of Buildings, the Commissioner of Transportation and the Director of Revenue. The grantee shall keep that portion of the public way in, over, under or adjacent to said privilege in good condition and repair, safe for public travel, free from snow, ice and debris to the satisfaction of the Commissioner of Streets and Sanitation.

SECTION 2. The grantee shall pay to the City of Chicago as compensation for the privilege herein granted the sum of Zero and no/100 Dollars ($0.00) per annum, in advance. In case of termination of the privilege herein granted or the grantee transfers title or vacates its property, the grantee shall, nevertheless, remain liable to the City of Chicago for the annual compensation which shall become due and payable under the provisions hereof, until the structures and appliances herein authorized are removed and the public way is restored as herein required. Further renewal authority for the continued maintenance and use of the public ways as herein described shall be obtained prior to the date of expiration of this ordinance.

SECTION 3. This ordinance is subject to amendment, modification or repeal, and permission and authority herein granted may be revoked by the Mayor of the City of Chicago and the Director of Revenue at their discretion, at any time for good cause without the consent of said grantee. Upon termination of the privilege herein granted, by lapse of time or otherwise, the grantee, without cost or expense to the City of Chicago, shall remove the structures and appliances herein authorized and restore the public way where disturbed by said structures or appliances or by the removal thereof, to a proper condition under the supervision and to the satisfaction of the

Commissioner of Streets and Sanitation and in accordance with the City Municipal Code.

SECTION 4. In the event of failure, neglect or refusal of grantee so to perform any of its obligations under this ordinance, the City may, at its option, either (a) perform such work and charge the cost thereof to said grantee, or (b) determine what the cost of said work shall be and bill the grantee for said cost, or (c) combine the two methods. Immediately upon receipt of notice of such cost, grantee shall pay the City such amount.

SECTION 5. Grantee shall be responsible and pay for the removal, relocation, alteration, repair, maintenance and restoration of City-owned structures or appliances located in or adjacent to the public way including pavement, bridges, subways, tunnels, vaults, sewers, water mains, conduits, pipes, poles and other facilities and utilities, which are necessary or appropriate on account of grantee's use of the public way. The Commissioner of Streets and Sanitation is hereby authorized, in his or her discretion, and from time to time during grantee's use and occupancy of the public way until the restoration of the public way, to determine the work which is or will be necessary or appropriate and the cost involved to perform such work. The Commissioner is authorized to collect a deposit prior to commencing any work and to charge grantee all actual costs for causing all such work to be performed. The decision of such Commissioner shall be final and binding. The grantee, upon receiving written notification from the Commissioner of Streets and Sanitation of the required deposit or the cost of such work, shall immediately pay or deposit such amount as directed by the Commissioner.

SECTION 6. The grantee shall furnish to the Department of Revenue, prior to issuance of the permit for this privilege, a Certificate of Insurance evidencing coverage in an amount not less than $1,000,000 Combined Single Limit with said insurance covering all liability, both Public Liability and Property Damage that may result from the granting of said privilege. The Certificate of Insurance shall name the City of Chicago and its agents and employees as Additional Insureds and shall also clearly indicate that the privilege being granted by this ordinance is covered by insurance policy. Certificates renewing such insurance coverage must be furnished to the Department of Revenue no later than 30 days prior to the expiration of the policy. The aforementioned insurance coverage shall be maintained at all times by the grantee until the structures or appliances described in this ordinance are removed and the public way is restored as herein required.

SECTION 7. The Permittee(s) shall indemnify, keep and save harmless the City of Chicago, its agents and employees against all claims, liabilities, judgments, costs, damages and other expenses which may in any way arise or accrue against, be charged to or recovered from the City, its agents or employees in consequence of the permission given by this ordinance, or any act or thing done or omitted or neglected to be done by the grantee, its agents or employees in and about the construction, reconstruction, maintenance,

operation, use or removal of the authorized structures or appliances or the use, operation or restoration of public way as herein required, including those arising from any personal injuries or deaths or damage or destruction of property.

SECTION 8. The permission and authority herein granted shall not be exercised unless and until a permit authorizing such shall have been issued by the Director of Revenue. Such permit shall be conditioned upon the faithful observance and performance of all of the conditions and provisions of this ordinance, including the obligations to indemnify, keep and save harmless the City of Chicago and to provide insurance coverage. Such permit shall not be issued unless and until grantee has filed with the City Clerk a written acceptance of the terms and conditions of this ordinance, and submitted to the Department of Revenue evidence of the required insurance coverage and the first year's compensation.

SECTION 9. The permission and authority granted by this ordinance shall not be assignable except upon the approval of the Director of Revenue after full disclosure.

SECTION 10. This ordinance shall take effect and be in force from and after its passage and approval.

[Drawing referred to in this ordinance printed on page 66277 of this Journal.]

Chicago Board Of Education/Sumner Academy.

Be It Ordained by the City Council of the City of Chicago:

SECTION 1. Permission and authority are hereby given and granted to the Chicago Board of Education/Sumner Academy, upon the terms and subject to the conditions of this ordinance, to construct, install, maintain and use a guardrail adjacent to the premises known as 4320 West Fifth Avenue. Said guardrail shall be installed for the purpose of protecting children from vehicles running over the curb. Said guardrail shall be installed on the north side of West Fifth Avenue for a total of one hundred twenty-five (125) feet. Authority herein given and granted shall be for a period of five (5) years from and after passage of this ordinance.

(Continued on page 66278)

Ordinance associated with this drawing printed on pages 66274 through 66276 of this Journal.


Rudy's Construction

SPECIALIZED & CERTIFIED WELDING

LICENSED and BONDED

Office & Mailing Address
7417 S. Bennett Avenue
Chicago, Ill. 60649
(312) 667-6111

Shop
6028 S. Perry Avenue
Chicago, Ill. 60621
(312) 363-9209

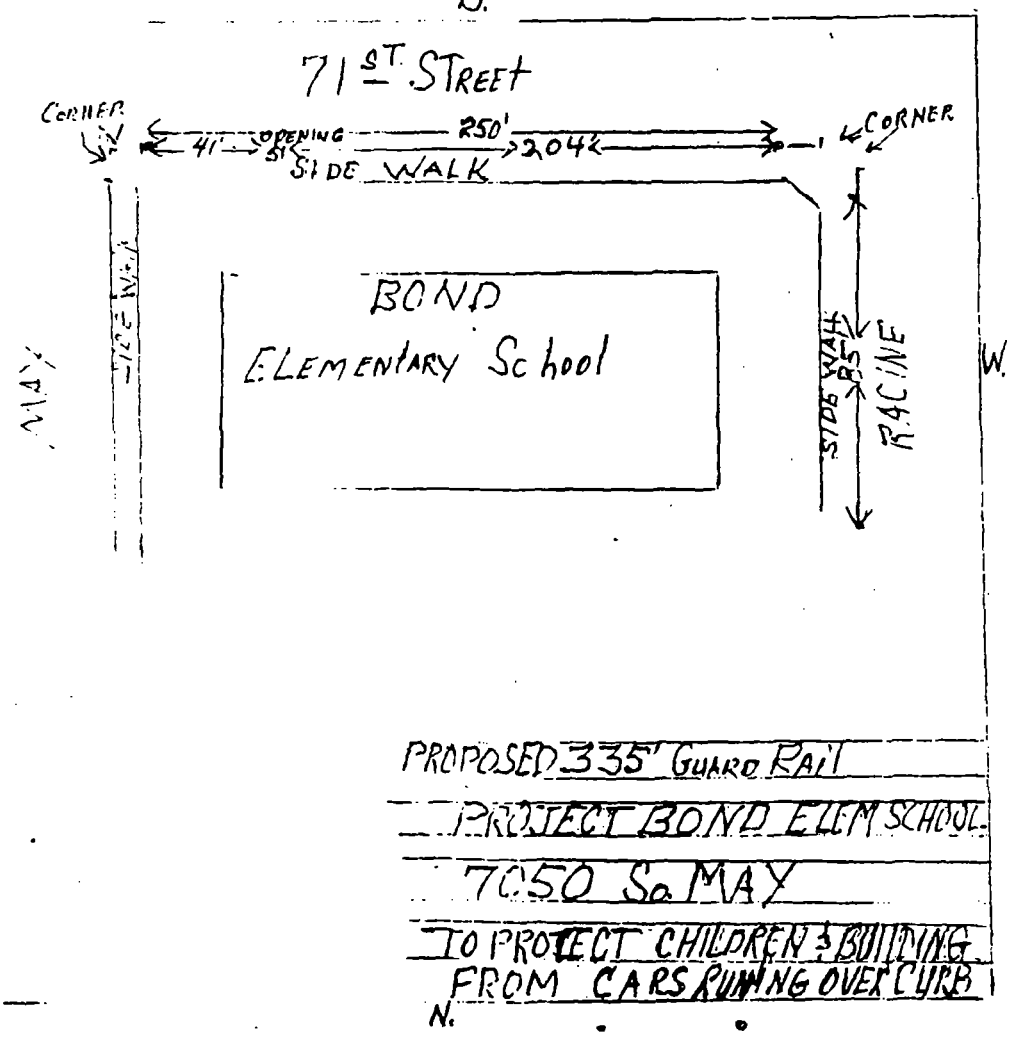

(Continued from page 66276)

The location of said privilege shall be as shown on print hereto attached, which by reference is hereby incorporated and made a part of this ordinance. Such privilege and the structures and appliances herein authorized shall be maintained and used in accordance with all applicable laws, including the ordinances of the City of Chicago, and the directions of the Commissioner of Streets and Sanitation, the Commissioner of Buildings, the Commissioner of Transportation and the Director of Revenue. The grantee shall keep that portion of the public way in, over, under or adjacent to said privilege in good condition and repair, safe for public travel, free from snow, ice and debris to the satisfaction of the Commissioner of Streets and Sanitation.

SECTION 2. The grantee shall pay to the City of Chicago as compensation for the privilege herein granted the sum of Zero and no/100 Dollars ($0.00) per annum, in advance. In case of termination of the privilege herein granted or the grantee transfers title or vacates its property, the grantee shall, nevertheless, remain liable to the City of Chicago for the annual compensation which shall become due and payable under the provisions hereof, until the structures and appliances herein authorized are removed and the public way is restored as herein required. Further renewal authority for the continued maintenance and use of the public ways as herein described shall be obtained prior to the date of expiration of this ordinance.

SECTION 3. This ordinance is subject to amendment, modification or repeal, and permission and authority herein granted may be revoked by the Mayor of the City of Chicago and the Director of Revenue at their discretion, at any time for good cause without the consent of said grantee. Upon termination of the privilege herein granted, by lapse of time or otherwise, the grantee, without cost or expense to the City of Chicago, shall remove the structures and appliances herein authorized and restore the public way where disturbed by said structures or appliances or by the removal thereof, to a proper condition under the supervision and to the satisfaction of the Commissioner of Streets and Sanitation and in accordance with the City Municipal Code.

SECTION 4. In the event of failure, neglect or refusal of grantee so to perform any of its obligations under this ordinance, the City may, at its option, either (a) perform such work and charge the cost thereof to said grantee, or (b) determine what the cost of said work shall be and bill the grantee for said cost, or (c) combine the two methods. Immediately upon receipt of notice of such cost, grantee shall pay the City such amount.

SECTION 5. Grantee shall be responsible and pay for the removal, relocation, alteration, repair, maintenance and restoration of City-owned structures or appliances located in or adjacent to the public way including

pavement, bridges, subways, tunnels, vaults, sewers, water mains, conduits, pipes, poles and other facilities and utilities, which are necessary or appropriate on account of grantee's use of the public way. The Commissioner of Streets and Sanitation is hereby authorized, in his or her discretion, and from time to time during grantee's use and occupancy of the public way until the restoration of the public way, to determine the work which is or will be necessary or appropriate and the cost involved to perform such work. The Commissioner is authorized to collect a deposit prior to commencing any work and to charge grantee all actual costs for causing all such work to be performed. The decision of such Commissioner shall be final and binding. The grantee, upon receiving written notification from the Commissioner of Streets and Sanitation of the required deposit or the cost of such work, shall immediately pay or deposit such amount as directed by the Commissioner.

SECTION 6. The grantee shall furnish to the Department of Revenue, prior to issuance of the permit for this privilege, a Certificate of Insurance evidencing coverage in an amount not less than $1,000,000 Combined Single Limit with said insurance covering all liability, both Public Liability and Property Damage that may result from the granting of said privilege. The Certificate of Insurance shall name the City of Chicago and its agents and employees as Additional Insureds and shall also clearly indicate that the privilege being granted by this ordinance is covered by insurance policy. Certificates renewing such insurance coverage must be furnished to the Department of Revenue no later than 30 days prior to the expiration of the policy. The aforementioned insurance coverage shall be maintained at all times by the grantee until the structures or appliances described in this ordinance are removed and the public way is restored as herein required.

SECTION 7. The Permittee(s) shall indemnify, keep and save harmless the City of Chicago, its agents and employees against all claims, liabilities, judgments, costs, damages and other expenses which may in any way arise or accrue against, be charged to or recovered from the City, its agents or employees in consequence of the permission given by this ordinance, or any act or thing done or omitted or neglected to be done by the grantee, its agents or employees in and about the construction, reconstruction, maintenance, operation, use or removal of the authorized structures or appliances or the use, operation or restoration of public way as herein required, including those arising from any personal injuries or deaths or damage or destruction of property.

SECTION 8. The permission and authority herein granted shall not be exercised unless and until a permit authorizing such shall have been issued by the Director of Revenue. Such permit shall be conditioned upon the faithful observance and performance of all of the conditions and provisions of this ordinance, including the obligations to indemnify, keep and save harmless the City of Chicago and to provide insurance coverage. Such permit shall not be issued unless and until grantee has filed with the City Clerk a written acceptance of the terms and conditions of this ordinance, and

submitted to the Department of Revenue evidence of the required insurance coverage and the first year's compensation.

SECTION 9. The permission and authority granted by this ordinance shall not be assignable except upon the approval of the Director of Revenue after full disclosure.

SECTION 10. This ordinance shall take effect and be in force from and after its passage and approval.

[Drawing referred to in this ordinance printed on page 66281 of this Journal.]

Children's Memorial Hospital.

Be It Ordained by the City Council of the City of Chicago:

SECTION 1. Permission and authority are hereby given and granted to Children's Memorial Hospital, upon the terms and subject to the conditions of this ordinance, to maintain and use as now constructed the following privileges in the public right-of-way adjacent to the premises at 2300 Children's Plaza:

Electrical Conduits:

Four (4), four (4) inch conduits, encased in a concrete envelope approximately twelve (12) inches by twelve (12) inches under and across North Lincoln Avenue four hundred twenty-seven (427) feet northwesterly of the centerline of North Orchard Street at a depth of approximately thirty (30) inches.

Tunnels:

Two (2) pedestrian tunnels under the public way described as follows:

(Continued on page 66282)

Ordinance associated with this drawing printed on pages 66276 through 66280 of this Journal.


Rudy's Construction

SPECIALIZED & CERTIFIED WELDING

LICENSED and BONDED

Office & Mailing Address
7417 S. Bennett Avenue
Chicago, Ill. 60649
(312) 667- 6111

Shop
6028 S. Perry Avenue
Chicago, Ill. 60621
(312) 363-9209

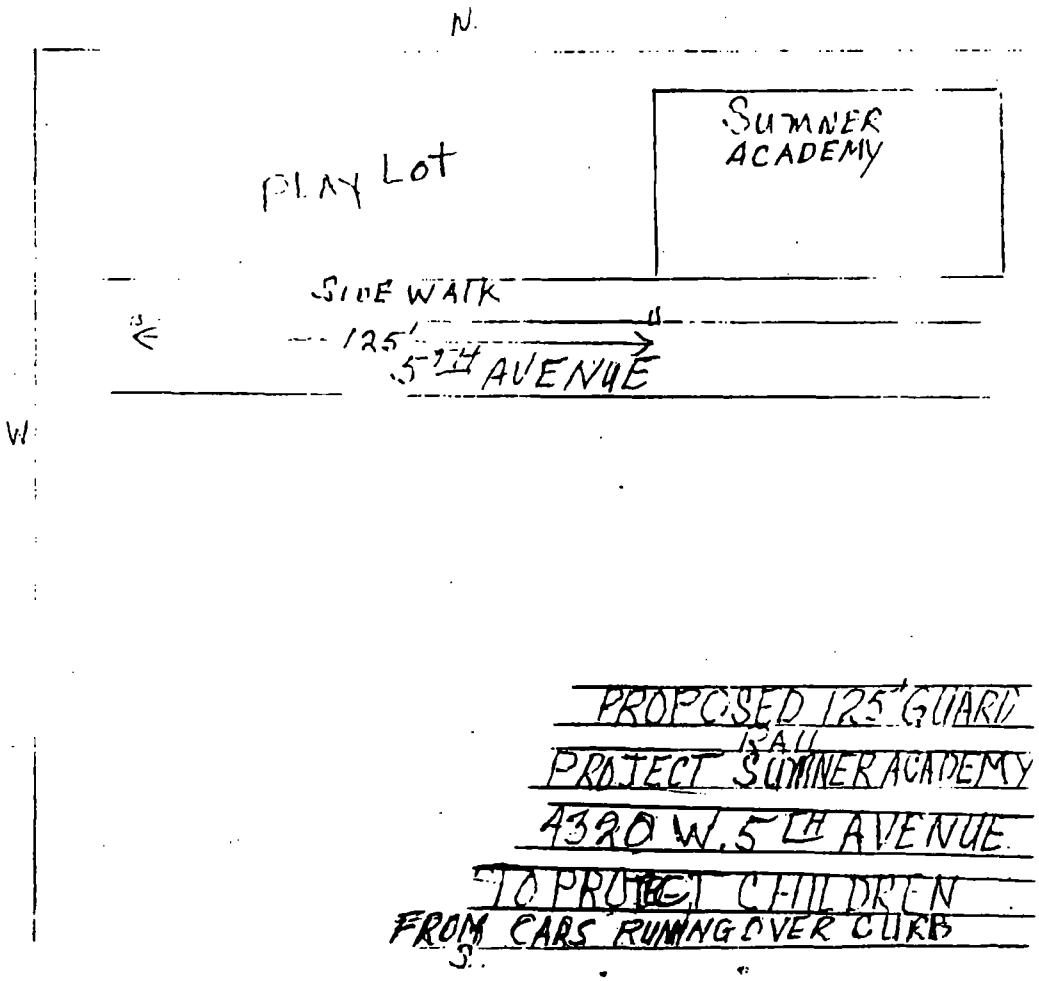

(Continued from page 66280)

First tunnel:

Shall run under and across West Fullerton Avenue at a point one hundred forty (140) feet west of the west line of North Orchard Street and shall be eleven (11) feet in width, sixty-six (66) feet in length and fifteen (15) feet in depth.

Second tunnel:

Shall run under and diagonally across the east/west sixteen (16) foot partially vacated public alley north of West Fullerton Avenue at a point one hundred forty (140) feet east of the east line of North Burling Street and shall be eleven (11) feet in width, sixteen (16) feet in length and fifteen (15) feet in depth.

Vault:

Beginning at the south line of West Fullerton Avenue, four hundred forty-five (445) feet south of the south line of West Fullerton Avenue, twenty-eight (28) feet in width, fifteen (15) feet under the public way and at a depth of twenty-five (25) feet.

Authority herein given and granted shall be for a period of five (5) years from and after February 6, 1995.

The location of said privilege shall be as shown on prints hereto attached, which by reference are hereby incorporated and made a part of this ordinance. Such privileges and the structures and appliances herein authorized shall be maintained and used in accordance with all applicable laws, including the ordinances of the City of Chicago, and the directions of the Commissioner of Streets and Sanitation, the Commissioner of Buildings, the Commissioner of Transportation and the Director of Revenue. The grantee shall keep that portion of the public way in, over, under or adjacent to said privileges in good condition and repair, safe for public travel, free from snow, ice and debris to the satisfaction of the Commissioner of Streets and Sanitation.

SECTION 2. The grantee shall pay to the City of Chicago as compensation for the privilege herein granted the sum of Four Thousand Five Hundred Seventy-one and no/100 Dollars ($4,571.00) per annum, in advance. In case of termination of the privilege herein granted or the grantee transfers title or vacates its property, the grantee shall, nevertheless, remain liable to the City of Chicago for the annual

compensation which shall become due and payable under the provisions hereof, until the structures and appliances herein authorized are removed and the public way is restored as herein required. Further renewal authority for the continued maintenance and use of the public ways as herein described shall be obtained prior to the date of expiration of this ordinance.

SECTION 3. This ordinance is subject to amendment, modification or repeal, and permission and authority herein granted may be revoked by the Mayor of the City of Chicago and the Director of Revenue at their discretion, at any time for good cause without the consent of said grantee. Upon termination of the privileges herein granted, by lapse of time or otherwise, the grantee, without cost or expense to the City of Chicago, shall remove the structures and appliances herein authorized and restore the public way where disturbed by said structures or appliances or by the removal thereof, to a proper condition under the supervision and to the satisfaction of the Commissioner of Streets and Sanitation and in accordance with the City Municipal Code.

SECTION 4. In the event of failure, neglect or refusal of grantee so to perform any of its obligations under this ordinance, the City may, at its option, either (a) perform such work and charge the cost thereof to said grantee, or (b) determine what the cost of said work shall be and bill the grantee for said cost, or (c) combine the two methods. Immediately upon receipt of notice of such cost, grantee shall pay the City such amount.

SECTION 5. Grantee shall be responsible and pay for the removal, relocation, alteration, repair, maintenance and restoration of City-owned structures or appliances located in or adjacent to the public way including pavement, bridges, subways, tunnels, vaults, sewers, water mains, conduits, pipes, poles and other facilities and utilities, which are necessary or appropriate on account of grantee's use of the public way. The Commissioner of Streets and Sanitation is hereby authorized, in his or her discretion and from time to time during grantee's use and occupancy of the public way until the restoration of the public way, to determine the work which is or will be necessary or appropriate and the cost involved to perform such work. The Commissioner is authorized to collect a deposit prior to commencing any work and to charge grantee all actual costs for causing all such work to be performed. The decision of such Commissioner shall be final and binding. The grantee, upon receiving written notification from the Commissioner of Streets and Sanitation of the required deposit or the cost of such work, shall immediately pay or deposit such amount as directed by the Commissioner.

SECTION 6. The grantee shall furnish to the Department of Revenue, prior to issuance of the permit for these privileges, a Certificate of Insurance evidencing coverage in an amount not less than $1,000,000 Combined Single Limit with said insurance covering all liability, both Public Liability and Property Damage that may result from the granting of said privilege. The

Certificate of Insurance shall name the City of Chicago and its agents and employees as Additional Insureds and shall also clearly indicate that the privileges being granted by this ordinance are covered by insurance policy. Certificates renewing such insurance coverage must be furnished to the Department of Revenue no later than 30 days prior to the expiration of the policy. The aforementioned insurance coverage shall be maintained at all times by the grantee until the structures or appliances described in this ordinance are removed and the public way is restored as herein required.

SECTION 7. The Permittee(s) shall indemnify, keep and save harmless the City of Chicago, its agents and employees against all claims, liabilities, judgments, costs, damages and other expenses which may in any way arise or accrue against, be charged to or recovered from the City, its agents or employees in consequence of the permission given by this ordinance, or any act or thing done or omitted or neglected to be done by the grantee, its agents or employees in and about the construction, reconstruction, maintenance, operation, use or removal of the authorized structures or appliances or the use, operation or restoration of public way as herein required, including those arising from any personal injuries or deaths or damage or destruction of property.


SECTION 8. The permission and authority herein granted shall not be exercised unless and until a permit authorizing such shall have been issued by the Director of Revenue. Such permit shall be conditioned upon the faithful observance and performance of all of the conditions and provisions of this ordinance, including the obligations to indemnify, keep and save harmless the City of Chicago and to provide insurance coverage. Such permit shall not be issued unless and until grantee has filed with the City Clerk a written acceptance of the terms and conditions of this ordinance, and submitted to the Department of Revenue evidence of the required insurance coverage and the first year's compensation.

SECTION 9. The permission and authority granted by this ordinance shall not be assignable except upon the approval of the Director of Revenue after full disclosure.


SECTION 10. This ordinance shall take effect and be in force from and after its passage and approval.

[Drawings referred to in this ordinance printed on pages 66285 through 66288 of this Journal.]


Ordinance associated with this drawing printed on pages 66280 through 66284 of this Journal.

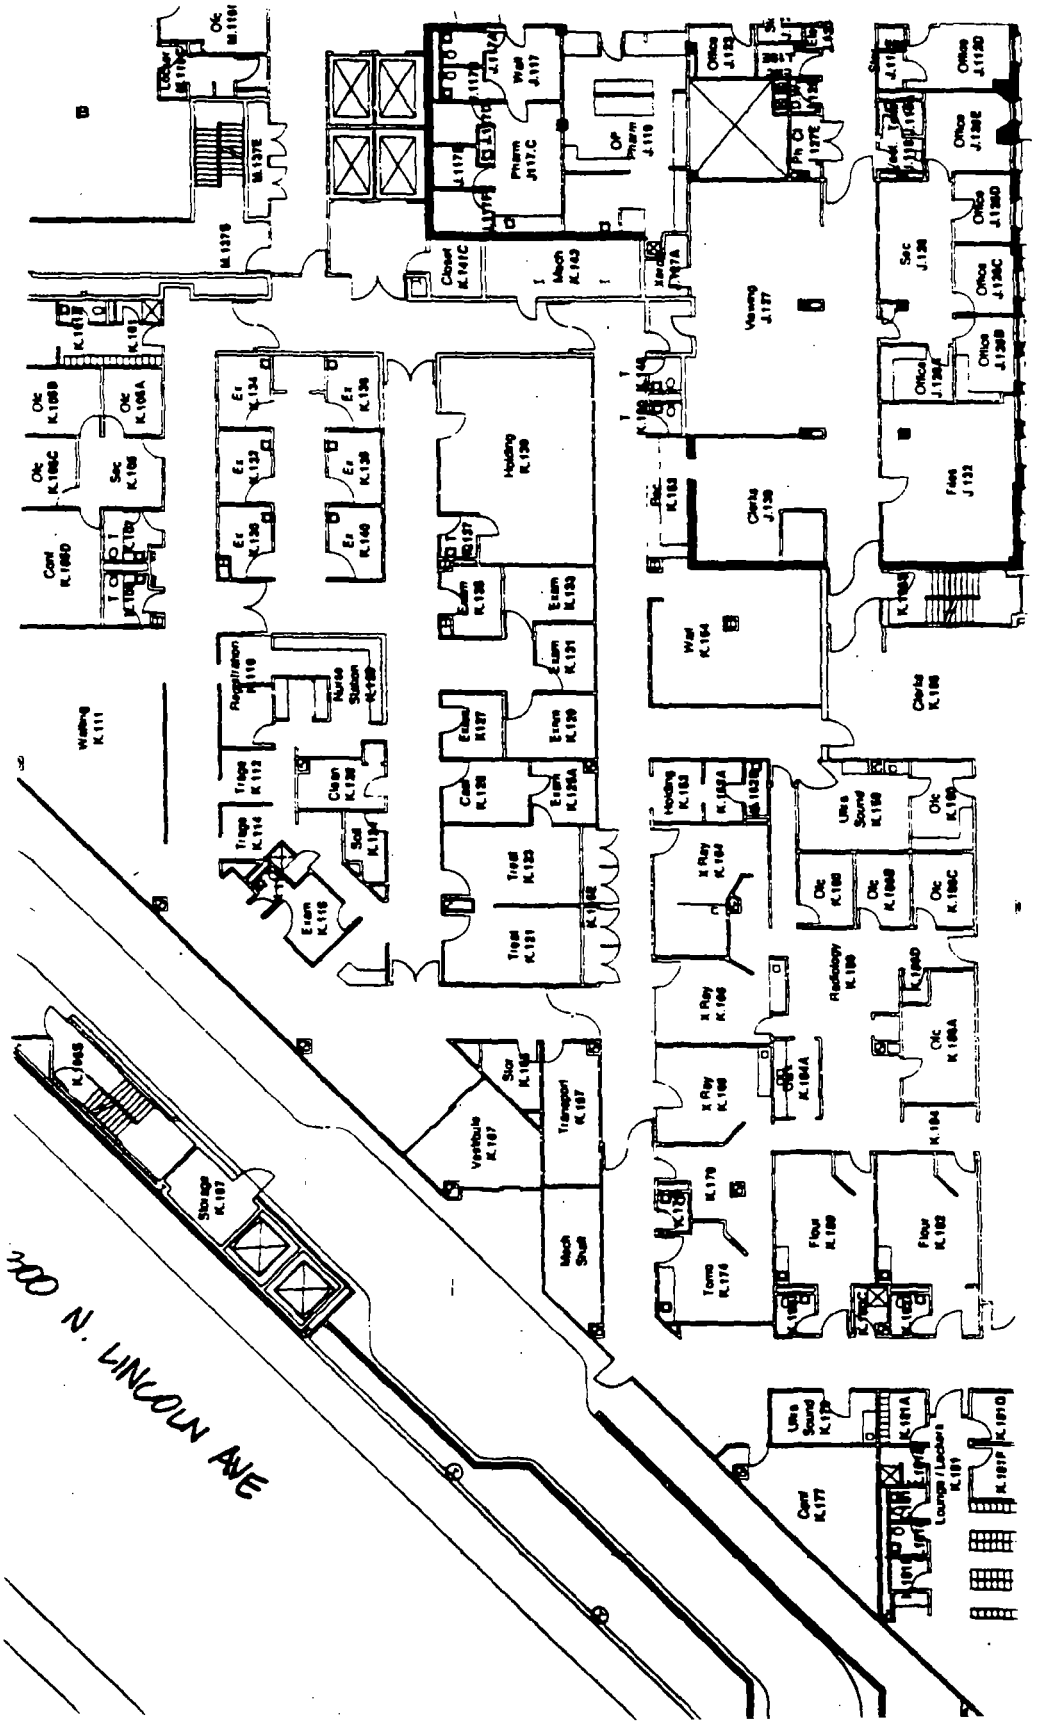


Ordinance associated with this drawing printed on pages 66280 through 66284 of this Journal.

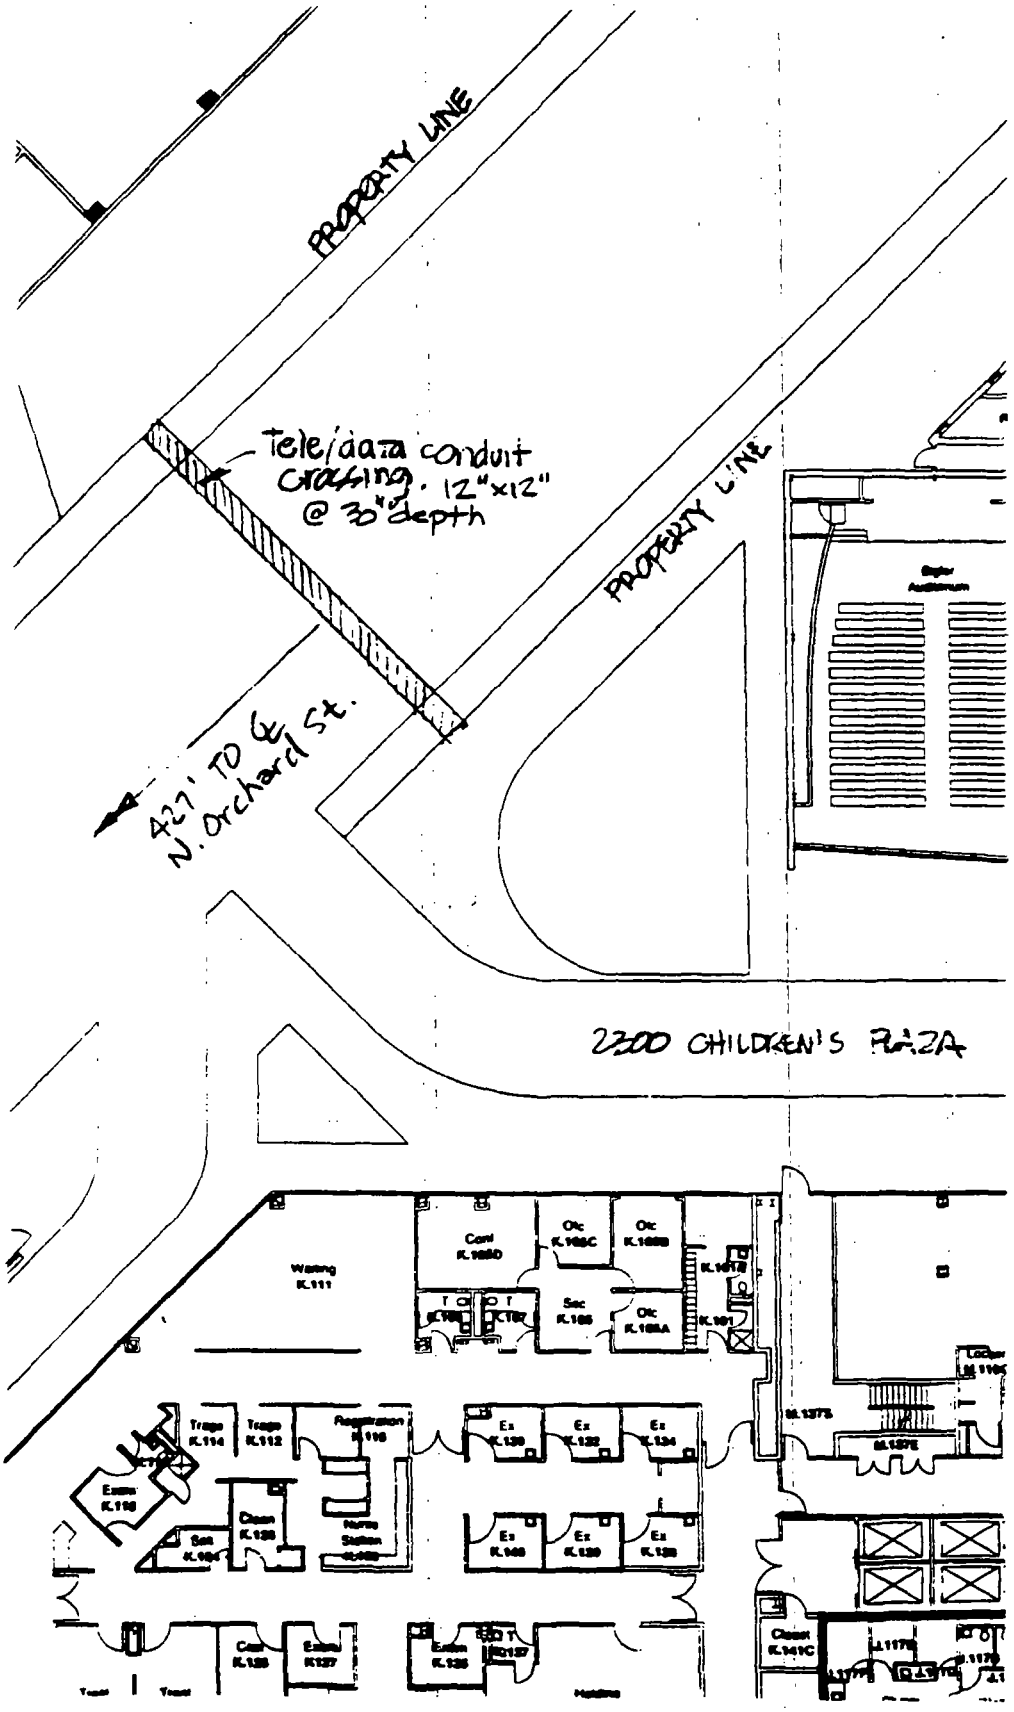

Ordinance associated with this drawing printed on pages 66280 through 66284 of this Journal.

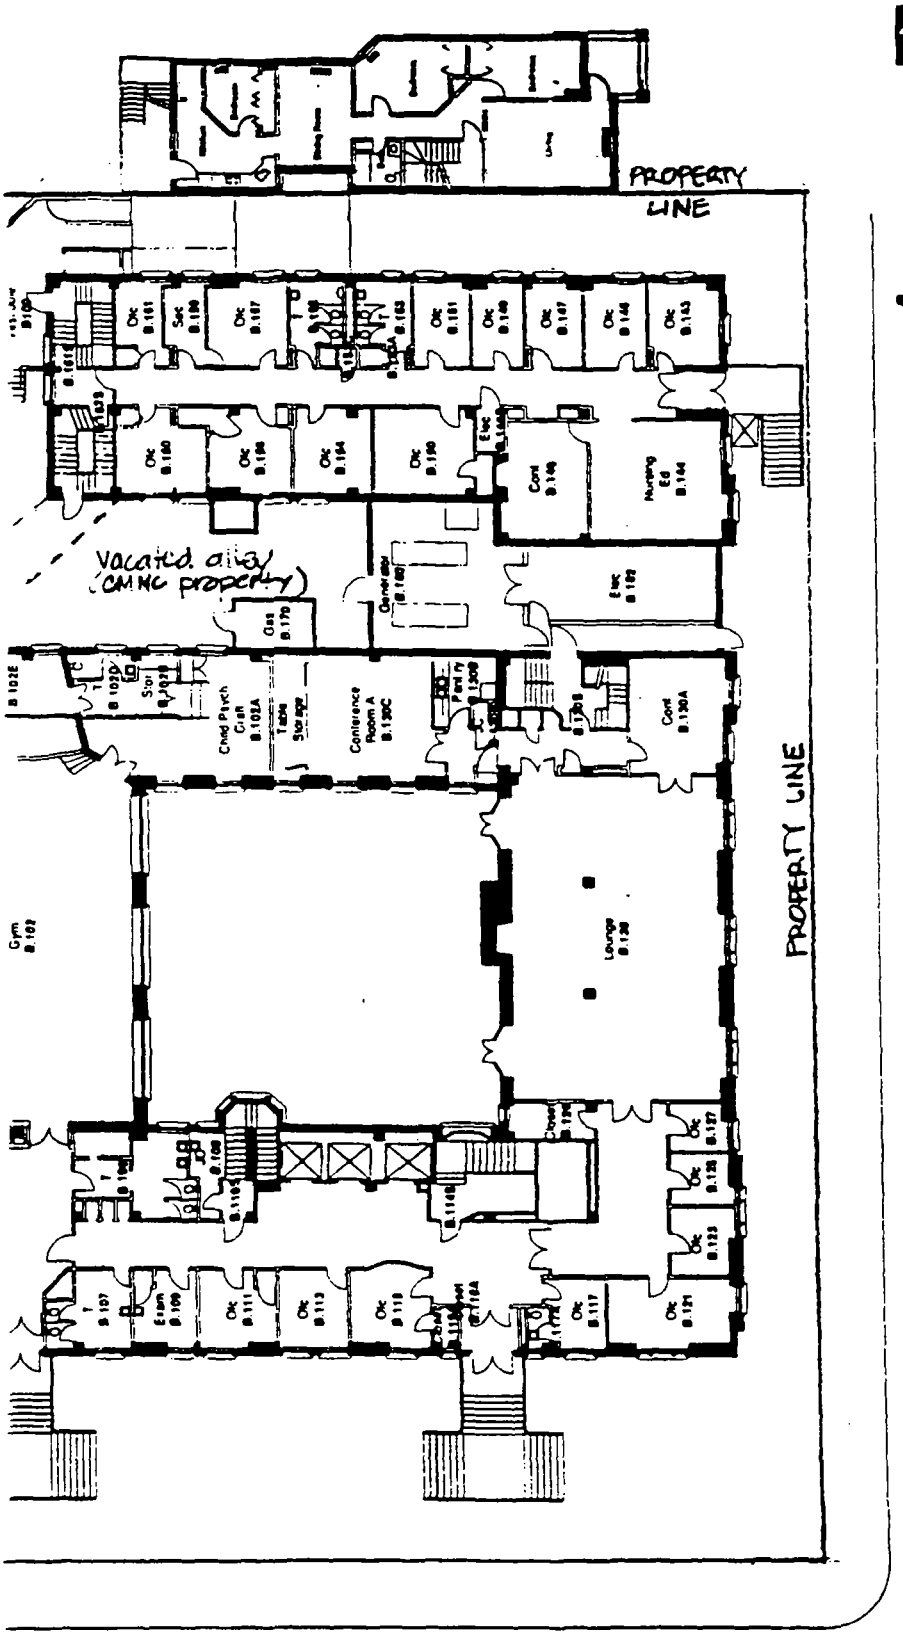

Ordinance associated with this drawing printed on pages 66280 through 66284 of this Journal.

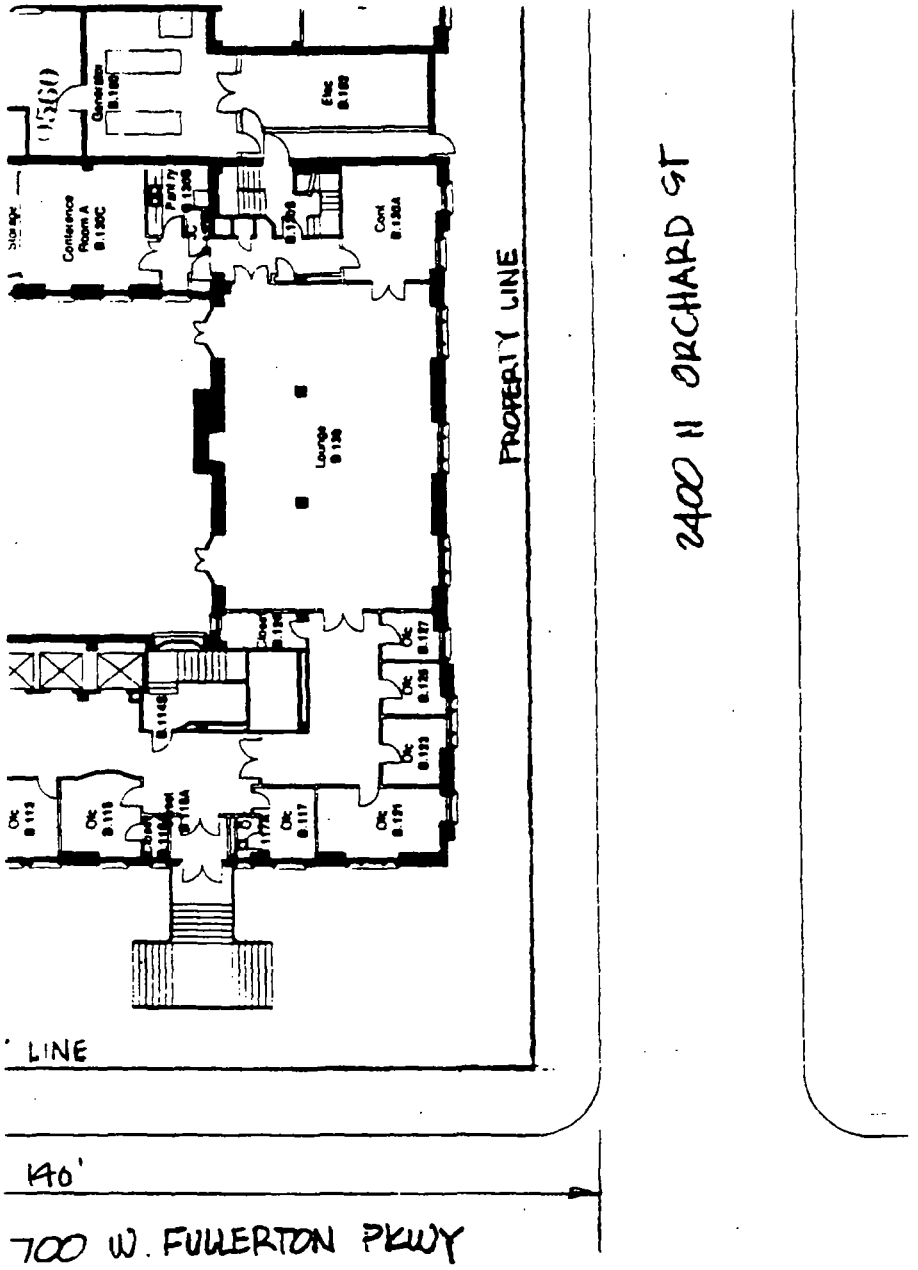

Fine Arts Venture.

Be It Ordained by the City Council of the City of Chicago:

SECTION 1. Permission and authority are hereby given and granted to Fine Arts Venture, upon the terms and subject to the conditions of this ordinance, to maintain and use, as now constructed, a tunnel five (5) feet in width and ten (10) feet in depth under and across the north/south eighteen foot public alley between South Wabash Avenue and South Michigan Avenue at a point one hundred fifty-five (155) feet south of the south line of East Van Buren Street. Also, a covered bridge or passageway over the aforementioned alley connecting the fourth floor of the premises at 421 South Wabash Avenue with the corresponding floor of 410 South Michigan Avenue. Said bridge not exceeding one story in height, ten (10) feet in width and the lowest portion of same being not less than fifty (50) feet above alley grade. Authority herein given and granted shall be for a period of five (5) years from and after June 18, 1994.

The location of said privilege shall be as shown on prints hereto attached, which by reference are hereby incorporated and made a part of this ordinance. Such privilege and the structures and appliances herein authorized shall be maintained and used in accordance with all applicable laws, including the ordinances of the City of Chicago, and the directions of the Commissioner of Streets and Sanitation, the Commissioner of Buildings, the Commissioner of Transportation and the Director of Revenue. The grantee shall keep that portion of the public way in, over, under or adjacent to said privilege in good condition and repair, safe for public travel, free from snow, ice and debris to the satisfaction of the Commissioner of Streets and Sanitation.

SECTION 2. The grantee shall pay to the City of Chicago as compensation for the privilege herein granted the sum of Five Hundred Fifty and no/100 Dollars ($550.00) per annum, in advance. In case of termination of the privilege herein granted or the grantee transfers title or vacates its property, the grantee shall, nevertheless, remain liable to the City of Chicago for the annual compensation which shall become due and payable under the provisions hereof, until the structures and appliances herein authorized are removed and the public way is restored as herein required. Further renewal authority for the continued maintenance and use of the public way as herein described shall be obtained prior to the date of expiration of this ordinance.

SECTION 3. This ordinance is subject to amendment, modification or repeal, and permission and authority herein granted may be revoked by the Mayor of the City of Chicago and the Director of Revenue at their discretion, at any time for good cause without the consent of said grantee. Upon termination of the privilege herein granted, by lapse of time or otherwise, the grantee, without cost or expense to the City of Chicago, shall remove the

structures and appliances herein authorized and restore the public way where disturbed by said structures or appliances or by the removal thereof, to a proper condition under the supervision and to the satisfaction of the Commissioner of Streets and Sanitation and in accordance with the City Municipal Code.

SECTION 4. In the event of failure, neglect or refusal of grantee so to perform any of its obligations under this ordinance, the City may, at its option, either (a) perform such work and charge the cost thereof to said grantee, or (b) determine what the cost of said work shall be and bill the grantee for said cost, or (c) combine the two methods. Immediately upon receipt of notice of such cost, grantee shall pay the City such amount.

SECTION 5. Grantee shall be responsible and pay for the removal, relocation, alteration, repair, maintenance and restoration of City-owned structures or appliances located in or adjacent to the public way including pavement, bridges, subways, tunnels, vaults, sewers, water mains, conduits, pipes, poles and other facilities and utilities, which are necessary or appropriate on account of grantee's use of the public way. The Commissioner of Streets and Sanitation is hereby authorized, in his or her discretion, and from time to time during grantee's use and occupancy of the public way until the restoration of the public way, to determine the work which is or will be necessary or appropriate and the cost involved to perform such work. The Commissioner is authorized to collect a deposit prior to commencing any work and to charge grantee all actual costs for causing all such work to be performed. The decision of such Commissioner shall be final and binding. The grantee, upon receiving written notification from the Commissioner of Streets and Sanitation of the required deposit or the cost of such work, shall immediately pay or deposit such amount as directed by the Commissioner.

SECTION 6. The grantee shall furnish to the Department of Revenue, prior to issuance of the permit for this privilege, a Certificate of Insurance evidencing coverage in an amount not less than $1,000,000 Combined Single Limit with said insurance covering all liability, both Public Liability and Property Damage that may result from the granting of said privilege. The Certificate of Insurance shall name the City of Chicago and its agents and employees as Additional Insureds and shall also clearly indicate that the privilege being granted by this ordinance is covered by an insurance policy. Certificates renewing such insurance coverage must be furnished to the Department of Revenue no later than 30 days prior to the expiration of the policy. The aforementioned insurance coverage shall be maintained at all times by the grantee until the structures or appliances described in this ordinance are removed and the public way is restored as herein required.

SECTION 7. The Permittee(s) shall indemnify, keep and save harmless the City of Chicago, its agents and employees against all claims, liabilities, judgments, costs, damages and other expenses which may in any way arise or accrue against, be charged to or recovered from the City, its agents or

employees in consequence of the permission given by this ordinance, or any act or thing done or omitted or neglected to be done by the grantee, its agents or employees in and about the construction, reconstruction, maintenance, operation, use or removal of the authorized structures or appliances or the use, operation or restoration of public way as herein required, including those arising from any personal injuries or deaths or damage or destruction of property.

SECTION 8. The permission and authority herein granted shall not be exercised unless and until a permit authorizing such shall have been issued by the Director of Revenue. Such permit shall be conditioned upon the faithful observance and performance of all of the conditions and provisions of this ordinance, including the obligations to indemnify, keep and save harmless the City of Chicago and to provide insurance coverage. Such permit shall not be issued unless and until grantee has filed with the City Clerk a written acceptance of the terms and conditions of this ordinance, and submitted to the Department of Revenue evidence of the required insurance coverage and the first year's compensation.

SECTION 9. The permission and authority granted by this ordinance shall not be assignable except upon the approval of the Director of Revenue after full disclosure.

SECTION 10. This ordinance shall take effect and be in force from and after its passage and approval.

[Drawings referred to in this ordinance omitted for printing purposes but on file and available for public inspection in the Office of the City Clerk.]

First Chicago Building Corporation.

Be It Ordained by the City Council of the City of Chicago:

SECTION 1. Permission and authority are hereby given and granted to First Chicago Building Corporation, upon the terms and subject to the conditions of this ordinance, to maintain and use, as now constructed, two (2) conduits under and along the public right-of-way of West Monroe Street. Said conduits shall start from a point approximately one hundred sixty (160) feet west of the property line located at the northwest corner of South

Dearborn Street and West Monroe Street. Said conduits shall run west for a distance of approximately forty-five (45) feet, then south, crossing West Monroe Street, for a distance of sixty (60) feet, connecting with the building at 73 West Monroe Street. Authority herein granted for a period of five (5) years from and after March 20, 1995.

The location of said privilege shall be as shown on print hereto attached, which by reference is hereby incorporated and made a part of this ordinance. Such privilege and the structures and appliances herein authorized shall be maintained and used in accordance with all applicable laws, including the ordinances of the City of Chicago, and the directions of the Commissioner of Streets and Sanitation, the Commissioner of Buildings, the Commissioner of Transportation and the Director of Revenue. The grantee shall keep that portion of the public way in, over, under or adjacent to said privilege in good condition and repair, safe for public travel, free from snow, ice and debris to the satisfaction of the Commissioner of Streets and Sanitation.

SECTION 2. The grantee shall pay to the City of Chicago as compensation for the privilege herein granted the sum of One Thousand One Hundred Thirty-seven and no/100 Dollars ($1,137.00) per annum, in advance. In case of termination of the privilege herein granted or the grantee transfers title or vacates its property, the grantee shall, nevertheless, remain liable to the City of Chicago for the annual compensation which shall become due and payable under the provisions hereof, until the structures and appliances herein authorized are removed and the public way is restored as herein required. Further renewal authority for the continued maintenance and use of the public way as herein described shall be obtained prior to the date of expiration of this ordinance.

SECTION 3. This ordinance is subject to amendment, modification or repeal, and permission and authority herein granted may be revoked by the Mayor of the City of Chicago and the Director of Revenue at their discretion, at any time for good cause without the consent of said grantee. Upon termination of the privilege herein granted, by lapse of time or otherwise, the grantee, without cost or expense to the City of Chicago, shall remove the structures and appliances herein authorized and restore the public way where disturbed by said structures or appliances or by the removal thereof, to a proper condition under the supervision and to the satisfaction of the Commissioner of Streets and Sanitation and in accordance with the City Municipal Code.

SECTION 4. In the event of failure, neglect or refusal of grantee so to perform any of its obligations under this ordinance, the City may, at its option, either (a) perform such work and charge the cost thereof to said grantee, or (b) determine what the cost of said work shall be and bill the grantee for said cost, or (c) combine the two methods. Immediately upon receipt of notice of such cost, grantee shall pay the City such amount.

SECTION 5. Grantee shall be responsible and pay for the removal, relocation, alteration, repair, maintenance and restoration of City-owned structures or appliances located in or adjacent to the public way including pavement, bridges, subways, tunnels, vaults, sewers, water mains, conduits, pipes, poles and other facilities and utilities, which are necessary or appropriate on account of grantee's use of the public way. The Commissioner of Streets and Sanitation is hereby authorized, in his or her discretion, and from time to time during grantee's use and occupancy of the public way until the restoration of the public way, to determine the work which is or will be necessary or appropriate and the cost involved to perform such work. The Commissioner is authorized to collect a deposit prior to commencing any work and to charge grantee all actual costs for causing all such work to be performed. The decision of such Commissioner shall be final and binding. The grantee, upon receiving written notification from the Commissioner of Streets and Sanitation of the required deposit or the cost of such work, shall immediately pay or deposit such amount as directed by the Commissioner.

SECTION 6. The grantee shall furnish to the Department of Revenue, prior to issuance of the permit for this privilege, a Certificate of Insurance evidencing coverage in an amount not less than $1,000,000 Combined Single Limit with said insurance covering all liability, both Public Liability and Property Damage that may result from the granting of said privilege. The Certificate of Insurance shall name the City of Chicago and its agents and employees as Additional Insureds and shall also clearly indicate that the privilege being granted by this ordinance is covered by an insurance policy. Certificates renewing such insurance coverage must be furnished to the Department of Revenue no later than 30 days prior to the expiration of the policy. The aforementioned insurance coverage shall be maintained at all times by the grantee until the structures or appliances described in this ordinance are removed and the public way is restored as herein required.

SECTION 7. The Permittee(s) shall indemnify, keep and save harmless the City of Chicago, its agents and employees against all claims, liabilities, judgments, costs, damages and other expenses which may in any way arise or accrue against, be charged to or recovered from the City, its agents or employees in consequence of the permission given by this ordinance, or any act or thing done or omitted or neglected to be done by the grantee, its agents or employees in and about the construction, reconstruction, maintenance, operation, use or removal of the authorized structures or appliances or the use, operation or restoration of public way as herein required, including those arising from any personal injuries or deaths or damage or destruction of property.

SECTION 8. The permission and authority herein granted shall not be exercised unless and until a permit authorizing such shall have been issued by the Director of Revenue. Such permit shall be conditioned upon the faithful observance and performance of all of the conditions and provisions of this ordinance, including the obligations to indemnify, keep and save

harmless the City of Chicago and to provide insurance coverage. Such permit shall not be issued unless and until grantee has filed with the City Clerk a written acceptance of the terms and conditions of this ordinance, and submitted to the Department of Revenue evidence of the required insurance coverage and the first year's compensation.

SECTION 9. The permission and authority granted by this ordinance shall not be assignable except upon the approval of the Director of Revenue after full disclosure.

SECTION 10. This ordinance shall take effect and be in force from and after its passage and approval.

[Drawing referred to in this ordinance printed on page 66295 of this Journal.]

H.S.S. Real Estate, Inc.

Be It Ordained by the City Council of the City of Chicago:


SECTION 1. Permission and authority are hereby given and granted to H.S. S. Real Estate, Inc., upon the terms and subject to the conditions of this ordinance, to construct, install, maintain and use post tensioning sheeting with tiebacks under the public right-of-way adjacent to the premises known as 3150 North Clark Street. Sheet piling will be installed three (3) feet off the face of the basement walls around the perimeter of the building underneath existing sidewalks. Sheeting will be installed two (2) feet below existing grade. Temporary tiebacks will be installed at an angle of 10 -- 15 degrees and free of existing utilities. Sheeting will be installed at the below locations:

3119 -- 3159 North Clark Street:

three hundred ninety (390) feet in length, eight and one-half (8½) inches in width at a depth of twenty three (23) feet, two (2) feet below grade.

(Continued on page 66296)

Ordinance associated with this drawing printed on pages 66291 through 66294 of this Journal.

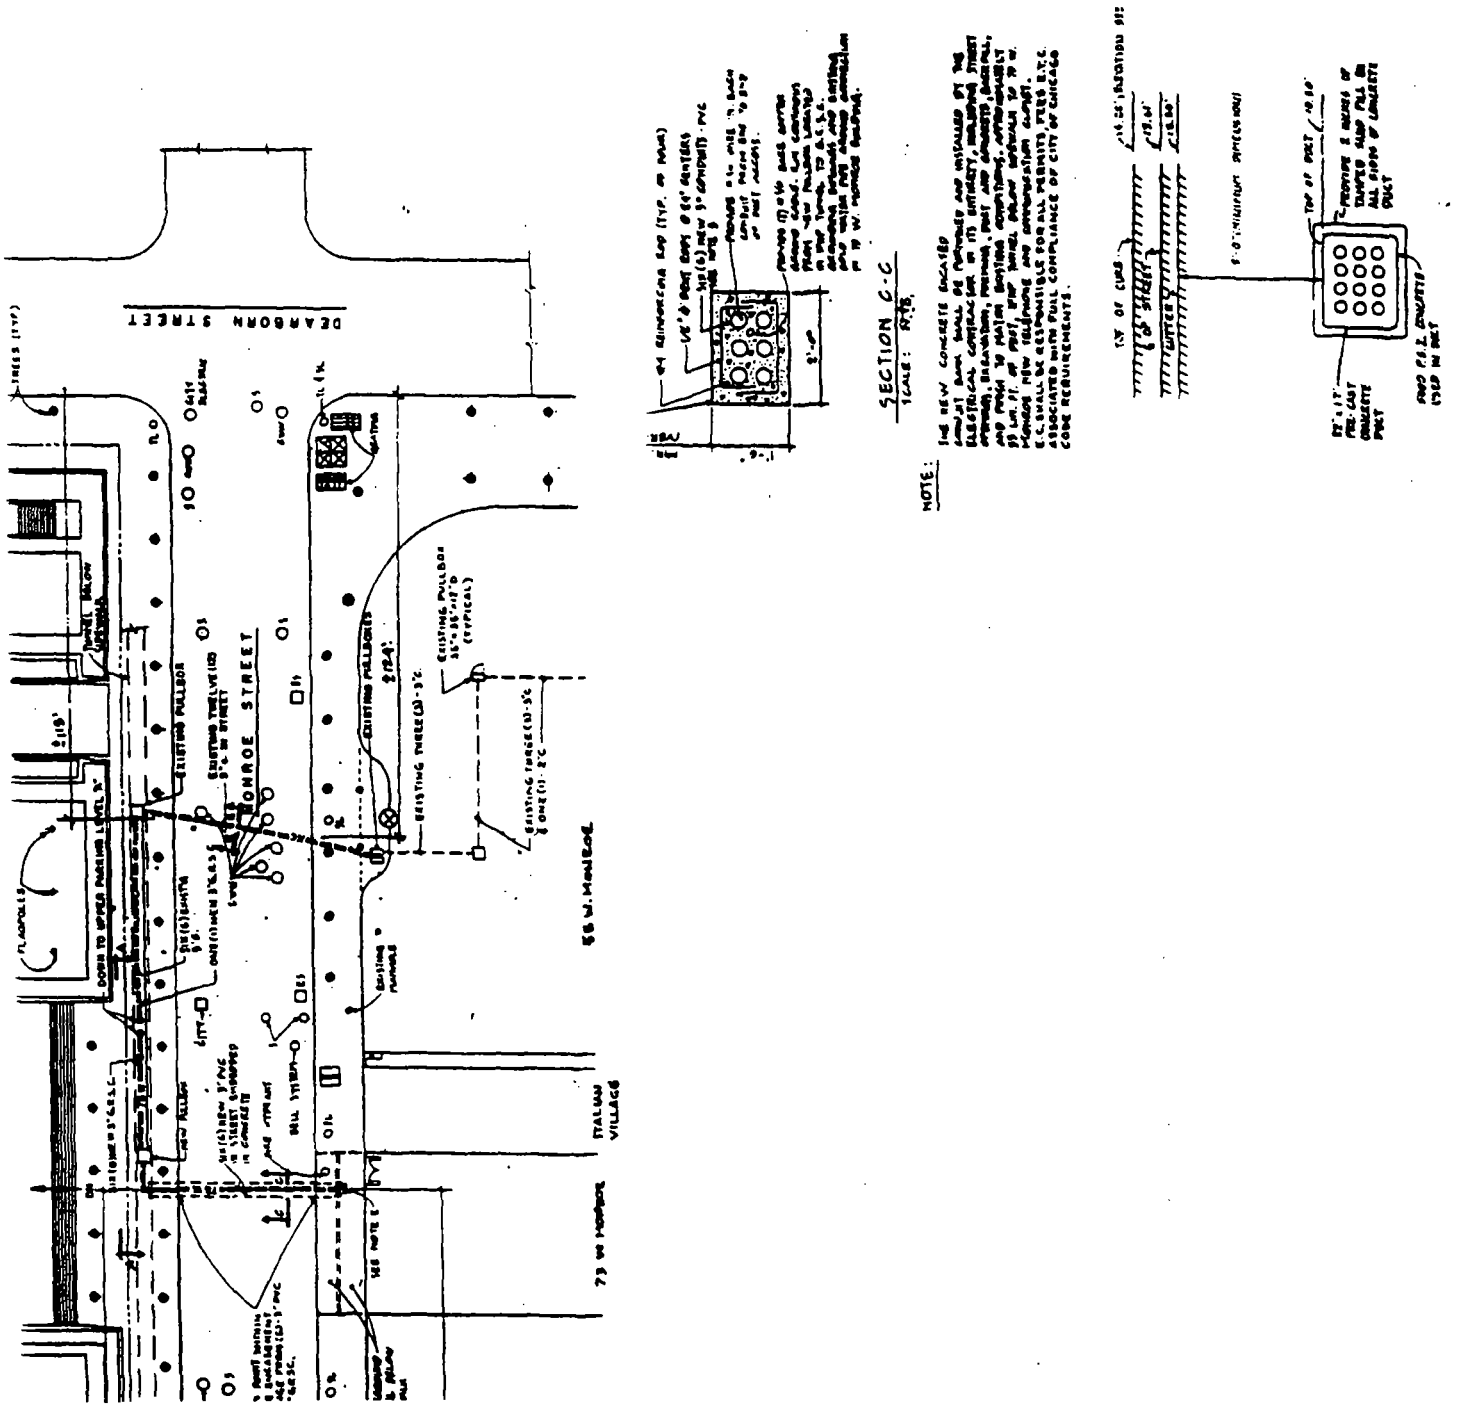

(Continued from page 66294)

3100 North Halsted Street:

three hundred thirty-five (335) feet in length, eight and one-half (8½) inches in width at a depth of twenty three (23) feet, two (2) feet below grade.

All work to be performed as per plans and specifications approved by the Department of Transportation.

Authority herein given and granted shall be for a period of five (5) years from and after passage of this ordinance.

The location of said privilege shall be as shown on prints hereto attached, which by reference are hereby incorporated and made a part of this ordinance. Such privilege and the structures and appliances herein authorized shall be maintained and used in accordance with all applicable laws, including the ordinances of the City of Chicago, and the directions of the Commissioner of Streets and Sanitation, the Commissioner of Buildings, the Commissioner of Transportation and the Director of Revenue. The grantee shall keep that portion of the public way in, over, under or adjacent to said privilege in good condition and repair, safe for public travel, free from snow, ice and debris to the satisfaction of the Commissioner of Streets and Sanitation.

SECTION 2. The grantee shall pay to the City of Chicago as compensation for the privilege herein granted the sum of Two Thousand Four Hundred Fifty-nine and no/100 Dollars ($2,459.00) per annum, in advance. In case of termination of the privilege herein granted or the grantee transfers title or vacates its property, the grantee shall, nevertheless, remain liable to the City of Chicago for the annual compensation which shall become due and payable under the provisions hereof, until the structures and appliances herein authorized are removed and the public way is restored as herein required. Further renewal authority for the continued maintenance and use of the public ways as herein described shall be obtained prior to the date of expiration of this ordinance.

SECTION 3. This ordinance is subject to amendment, modification or repeal, and permission and authority herein granted may be revoked by the Mayor of the City of Chicago and the Director of Revenue at their discretion, at any time for good cause without the consent of said grantee. Upon termination of the privilege herein granted, by lapse of time or otherwise, the grantee, without cost or expense to the City of Chicago, shall remove the structures and appliances herein authorized and restore the public way where disturbed by said structures or appliances or by the removal thereof,

to a proper condition under the supervision and to the satisfaction of the Commissioner of Streets and Sanitation and in accordance with the City Municipal Code.

SECTION 4. In the event of failure, neglect or refusal of grantee so to perform any of its obligations under this ordinance, the City may, at its option, either (a) perform such work and charge the cost thereof to said grantee, or (b) determine what the cost of said work shall be and bill the grantee for said cost, or (c) combine the two methods. Immediately upon receipt of notice of such cost, grantee shall pay the City such amount.

SECTION 5. Grantee shall be responsible and pay for the removal, relocation, alteration, repair, maintenance and restoration of City-owned structures or appliances located in or adjacent to the public way including pavement, bridges, subways, tunnels, vaults, sewers, water mains, conduits, pipes, poles and other facilities and utilities, which are necessary or appropriate on account of grantee's use of the public way. The Commissioner of Streets and Sanitation is hereby authorized, in his or her discretion and from time to time during grantee's use and occupancy of the public way until the restoration of the public way, to determine the work which is or will be necessary or appropriate and the cost involved to perform such work. The Commissioner is authorized to collect a deposit prior to commencing any work and to charge grantee all actual costs for causing all such work to be performed. The decision of such Commissioner shall be final and binding. The grantee, upon receiving written notification from the Commissioner of Streets and Sanitation of the required deposit or the cost of such work, shall immediately pay or deposit such amount as directed by the Commissioner.

SECTION 6. The grantee shall furnish to the Department of Revenue, prior to issuance of the permit for this privilege, a Certificate of Insurance evidencing coverage in an amount not less than $1,000,000 Combined Single Limit with said insurance covering all liability, both Public Liability and Property Damage that may result from the granting of said privilege. The Certificate of Insurance shall name the City of Chicago and its agents and employees as Additional Insureds and shall also clearly indicate that the privilege being granted by this ordinance is covered by insurance policy. Certificates renewing such insurance coverage must be furnished to the Department of Revenue no later than 30 days prior to the expiration of the policy. The aforementioned insurance coverage shall be maintained at all times by the grantee until the structures or appliances described in this ordinance are removed and the public way is restored as herein required.

SECTION 7. The Permittee(s) shall indemnify, keep and save harmless the City of Chicago, its agents and employees against all claims, liabilities, judgments, costs, damages and other expenses which may in any way arise or accrue against, be charged to or recovered from the City, its agents or employees in consequence of the permission given by this ordinance, or any act or thing done or omitted or neglected to be done by the grantee, its agents

or employees in and about the construction, reconstruction, maintenance, operation, use or removal of the authorized structures or appliances or the use, operation or restoration of public way as herein required, including those arising from any personal injuries or deaths or damage or destruction of property.

SECTION 8. The permission and authority herein granted shall not be exercised unless and until a permit authorizing such shall have been issued by the Director of Revenue. Such permit shall be conditioned upon the faithful observance and performance of all of the conditions and provisions of this ordinance, including the obligations to indemnify, keep and save harmless the City of Chicago and to provide insurance coverage. Such permit shall not be issued unless and until grantee has filed with the City Clerk a written acceptance of the terms and conditions of this ordinance, and submitted to the Department of Revenue evidence of the required insurance coverage and the first year's compensation.

SECTION 9. The permission and authority granted by this ordinance shall not be assignable except upon the approval of the Director of Revenue after full disclosure.

SECTION 10. This ordinance shall take effect and be in force from and after its passage and approval.

[Drawings referred to in this ordinance printed on pages 66299 through 66300 of this Journal.]


The Leap Partnership, Inc.

Be It Ordained by the City Council of the City of Chicago:


SECTION 1. Permission and authority are hereby given and granted to The Leap Partnership, Inc., upon the terms and subject to the conditions of this ordinance, to maintain and use, as now constructed, a vaulted area beneath the right-of-way sidewalk in West Hubbard Street adjacent to the premises at 22 West Hubbard Street. Said area is approximately thirty three (33) feet in length, and eleven (11) feet in width for a total of three hundred sixty-three (363) square feet. Authority herein granted shall be for a period of five (5) years from and after date of passage of this ordinance.

(Continued on page 66301)

Ordinance associated with this drawing printed on pages 66294 through 66298 of this Journal.

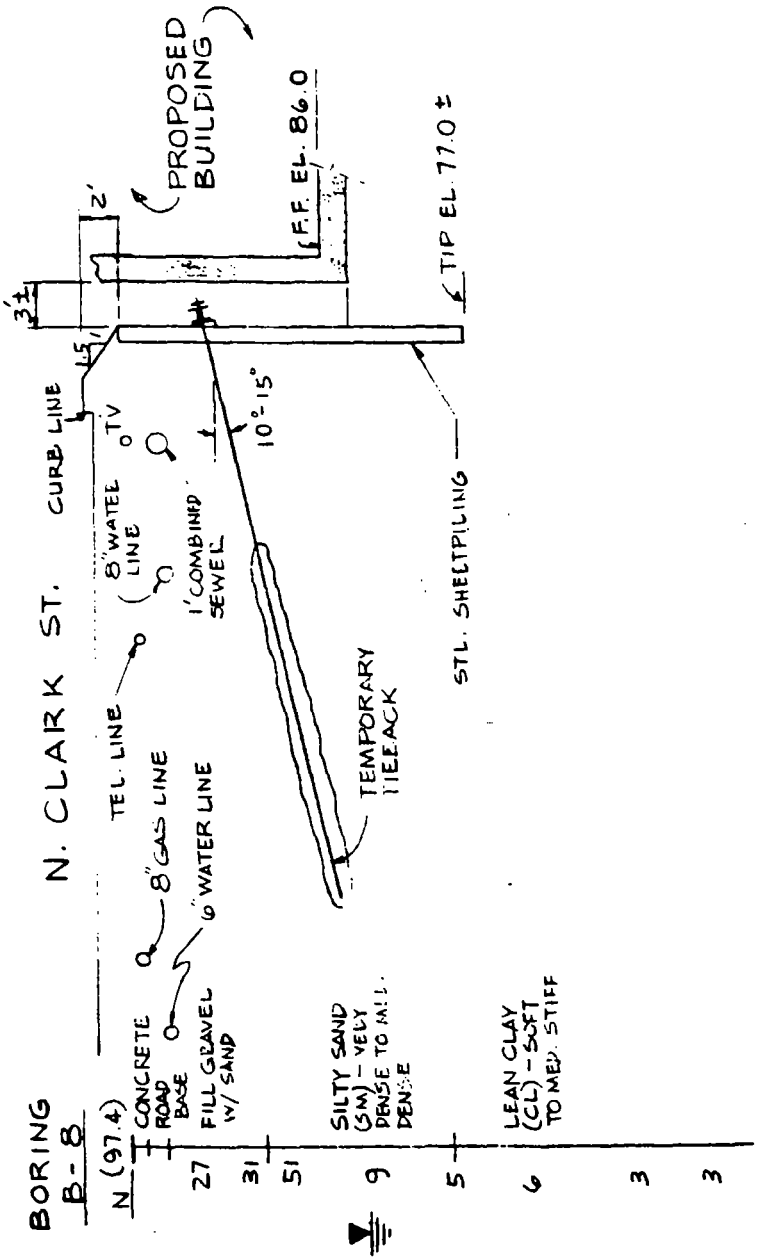

Ordinance associated with this drawing printed on pages 66294 through 66298 of this Journal.

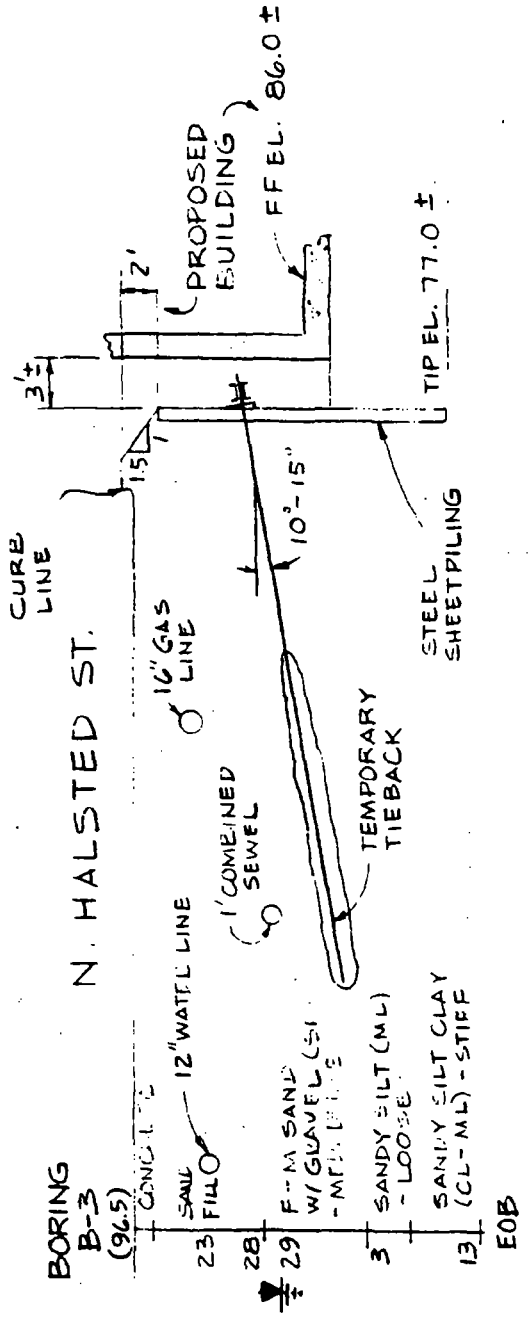

(Continued from page 66298)

The location of said privilege shall be as shown on print hereto attached, which by reference is hereby incorporated and made a part of this ordinance. Such privilege and the structures and appliances herein authorized shall be maintained and used in accordance with all applicable laws, including the ordinances of the City of Chicago, and the directions of the Commissioner of Streets and Sanitation, the Commissioner of Buildings, the Commissioner of Transportation and the Director of Revenue. The grantee shall keep that portion of the public way in, over, under or adjacent to said privilege in good condition and repair, safe for public travel, free from snow, ice and debris to the satisfaction of the Commissioner of Streets and Sanitation.

SECTION 2. The grantee shall pay to the City of Chicago as compensation for the privilege herein granted the sum of Four Hundred Forty-two and no/100 Dollars ($442.00) per annum, in advance. In case of termination of the privilege herein granted or the grantee transfers title or vacates its property, the grantee shall, nevertheless, remain liable to the City of Chicago for the annual compensation which shall become due and payable under the provisions hereof, until the structures and appliances herein authorized are removed and the public way is restored as herein required. Further renewal authority for the continued maintenance and use of the public ways as herein described shall be obtained prior to the date of expiration of this ordinance.

SECTION 3. This ordinance is subject to amendment, modification or repeal, and permission and authority herein granted may be revoked by the Mayor of the City of Chicago and the Director of Revenue at their discretion, at any time for good cause without the consent of said grantee. Upon termination of the privilege herein granted, by lapse of time or otherwise, the grantee, without cost or expense to the City of Chicago, shall remove the structures and appliances herein authorized and restore the public way where disturbed by said structures or appliances or by the removal thereof, to a proper condition under the supervision and to the satisfaction of the Commissioner of Streets and Sanitation and in accordance with the City Municipal Code.

SECTION 4. In the event of failure, neglect or refusal of grantee so to perform any of its obligations under this ordinance, the City may, at its option, either (a) perform such work and charge the cost thereof to said grantee, or (b) determine what the cost of said work shall be and bill the grantee for said cost, or (c) combine the two methods. Immediately upon receipt of notice of such cost, grantee shall pay the City such amount.

SECTION 5. Grantee shall be responsible and pay for the removal, relocation, alteration, repair, maintenance and restoration of City-owned structures or appliances located in or adjacent to the public way including pavement, bridges, subways, tunnels, vaults, sewers, water mains, conduits,

pipes, poles and other facilities and utilities, which are necessary or appropriate on account of grantee's use of the public way. The Commissioner of Streets and Sanitation, is hereby authorized, in his or her discretion, and from time to time during grantee's use and occupancy of the public way until the restoration of the public way, to determine the work which is or will be necessary or appropriate and the cost involved to perform such work. The Commissioner is authorized to collect a deposit prior to commencing any work and to charge grantee all actual costs for causing all such work to be performed. The decision of such Commissioner shall be final and binding. The grantee, upon receiving written notification from the Commissioner of Streets and Sanitation of the required deposit or the cost of such work, shall immediately pay or deposit such amount as directed by the Commissioner.

SECTION 6. The grantee shall furnish to the Department of Revenue, prior to issuance of the permit for this privilege, a Certificate of Insurance evidencing coverage in an amount not less than $1,000,000 Combined Single Limit with said insurance covering all liability, both Public Liability and Property Damage that may result from the granting of said privilege. The Certificate of Insurance shall name the City of Chicago and its agents and employees as Additional Insureds and shall also clearly indicate that the privilege being granted by this ordinance is covered by an insurance policy. Certificates renewing such insurance coverage must be furnished to the Department of Revenue no later than 30 days prior to the expiration of the policy. The aforementioned insurance coverage shall be maintained at all times by the grantee until the structures or appliances described in this ordinance are removed and the public way is restored as herein required.

SECTION 7. The Permittee(s) shall indemnify, keep and save harmless the City of Chicago, its agents and employees against all claims, liabilities, judgments, costs, damages and other expenses which may in any way arise or accrue against, be charged to or recovered from the City, its agents or employees in consequence of the permission given by this ordinance, or any act or thing done or omitted or neglected to be done by the grantee, its agents or employees in and about the construction, reconstruction, maintenance, operation, use or removal of the authorized structures or appliances or the use, operation or restoration of public way as herein required, including those arising from any personal injuries or deaths or damage or destruction of property.

SECTION 8. The permission and authority herein granted shall not be exercised unless and until a permit authorizing such shall have been issued by the Director of Revenue. Such permit shall be conditioned upon the faithful observance and performance of all of the conditions and provisions of this ordinance, including the obligations to indemnify, keep and save harmless the City of Chicago and to provide insurance coverage. Such permit shall not be issued unless and until grantee has filed with the City Clerk a written acceptance of the terms and conditions of this ordinance, and

submitted to the Department of Revenue evidence of the required insurance coverage and the first year's compensation.

SECTION 9. The permission and authority granted by this ordinance shall not be assignable except upon the approval of the Director of Revenue after full disclosure.

SECTION 10. This ordinance shall take effect and be in force from and after its passage and approval.

[Drawing referred to in this ordinance printed on page 66304 of this Journal.]

Midwest Zinc Corporation.


Be It Ordained by the City Council of the City of Chicago:

SECTION 1. Permission and authority are hereby given and granted to Midwest Zinc Corporation, upon the terms and subject to the conditions of this ordinance, to maintain and use, as now constructed, a railroad switch track at street grade connecting with the westerly track of the Soo Line Railroad in North Kingsbury Street at a point twenty-eight (28) feet northwesterly of the northwesterly direction on a compound curve to a point on the westerly line of North Kingsbury Street, one hundred thirty-five (135) feet northwesterly of the northwesterly line of West Blackhawk Street for a period of five (5) years from and after February 1, 1995.

The location of said privilege shall be as shown on print hereto attached, which by reference is hereby incorporated and made a part of this ordinance. Such privilege and the structures and appliances herein authorized shall be maintained and used in accordance with all applicable laws, including the ordinances of the City of Chicago, and the directions of the Commissioner of Streets and Sanitation, the Commissioner of Buildings, the Commissioner of Transportation and the Director of Revenue. The grantee shall keep that portion of the public way in, over, under or adjacent to said privilege in good condition and repair, safe for public travel, free from snow, ice and debris to the satisfaction of the Commissioner of Streets and Sanitation.

(Continued on page 66305)

Ordinance associated with this drawing printed on pages 66298 through 66303 of this Journal.

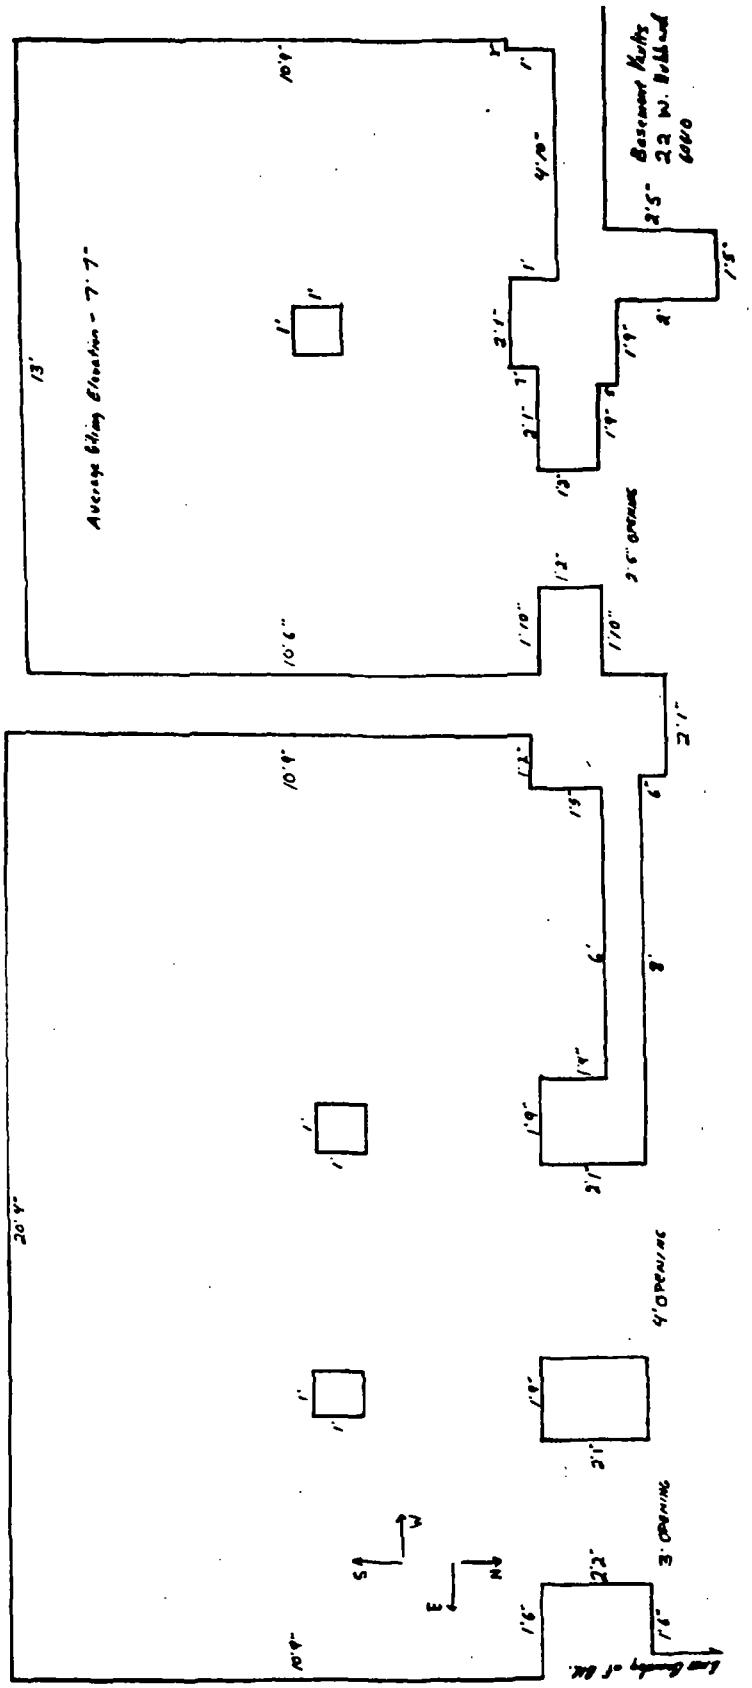

(Continued from page 66303)

SECTION 2. The grantee shall pay to the City of Chicago as compensation for the privilege herein granted the sum of Three Hundred and no/100 Dollars ($300.00) per annum, in advance. In case of termination of the privilege herein granted or the grantee transfers title or vacates its property, the grantee shall, nevertheless, remain liable to the City of Chicago for the annual compensation which shall become due and payable under the provisions hereof, until the structures and appliances herein authorized are removed and the public way is restored as herein required. Further renewal authority for the continued maintenance and use of the public ways as herein described shall be obtained prior to the date of expiration of this ordinance.

SECTION 3. This ordinance is subject to amendment, modification or repeal, and permission and authority herein granted may be revoked by the Mayor of the City of Chicago and the Director of Revenue at their discretion, at any time for good cause without the consent of said grantee. Upon termination of the privilege herein granted, by lapse of time or otherwise, the grantee, without cost or expense to the City of Chicago, shall remove the structures and appliances herein authorized and restore the public way where disturbed by said structures or appliances or by the removal thereof, to a proper condition under the supervision and to the satisfaction of the Commissioner of Streets and Sanitation and in accordance with the City Municipal Code.

SECTION 4. In the event of failure, neglect or refusal of grantee so to perform any of its obligations under this ordinance, the City may, at its option, either (a) perform such work and charge the cost thereof to said grantee, or (b) determine what the cost of said work shall be and bill the grantee for said cost, or (c) combine the two methods. Immediately upon receipt of notice of such cost, grantee shall pay the City such amount.

SECTION 5. Grantee shall be responsible and pay for the removal, relocation, alteration, repair, maintenance and restoration of City-owned structures or appliances located in or adjacent to the public way including pavement, bridges, subways, tunnels, vaults, sewers, water mains, conduits, pipes, poles and other facilities and utilities, which are necessary or appropriate on account of grantee's use of the public way. The Commissioner of Streets and Sanitation is hereby authorized, in his or her discretion and from time to time during grantee's use and occupancy of the public way until the restoration of the public way, to determine the work which is or will be necessary or appropriate and the cost involved to perform such work. The Commissioner is authorized to collect a deposit prior to commencing any work and to charge grantee all actual costs for causing all such work to be performed. The decision of such Commissioner shall be final and binding. The grantee, upon receiving written notification from the Commissioner of Streets and Sanitation of the required deposit or the cost of

such work, shall immediately pay or deposit such amount as directed by the Commissioner.

SECTION 6. The grantee shall furnish to the Department of Revenue, prior to issuance of the permit for this privilege, a Certificate of Insurance evidencing coverage in an amount not less than $1,000,000 Combined Single Limit with said insurance covering all liability, both Public Liability and Property Damage that may result from the granting of said privilege. The Certificate of Insurance shall name the City of Chicago and its agents and employees as Additional Insureds and shall also clearly indicate that the privilege being granted by this ordinance is covered by insurance policy. Certificates renewing such insurance coverage must be furnished to the Department of Revenue no later than 30 days prior to the expiration of the policy. The aforementioned insurance coverage shall be maintained at all times by the grantee until the structures or appliances described in this ordinance are removed and the public way is restored as herein required.

SECTION 7. The Permittee(s) shall indemnify, keep and save harmless the City of Chicago, its agents and employees against all claims, liabilities, judgments, costs, damages and other expenses which may in any way arise or accrue against, be charged to or recovered from the City, its agents or employees in consequence of the permission given by this ordinance, or any act or thing done or omitted or neglected to be done by the grantee, its agents or employees in and about the construction, reconstruction, maintenance, operation, use or removal of the authorized structures or appliances or the use, operation or restoration of public way as herein required, including those arising from any personal injuries or deaths or damage or destruction of property.


SECTION 8. The permission and authority herein granted shall not be exercised unless and until a permit authorizing such shall have been issued by the Director of Revenue. Such permit shall be conditioned upon the faithful observance and performance of all of the conditions and provisions of this ordinance, including the obligations to indemnify, keep and save harmless the City of Chicago and to provide insurance coverage. Such permit shall not be issued unless and until grantee has filed with the City Clerk a written acceptance of the terms and conditions of this ordinance, and submitted to the Department of Revenue evidence of the required insurance coverage and the first year's compensation.

SECTION 9. The permission and authority granted by this ordinance shall not be assignable except upon the approval of the Director of Revenue after full disclosure.

SECTION 10. This ordinance shall take effect and be in force from and after its passage and approval.

[Drawing referred to in this ordinance printed on page 66307 of this Journal.]

Ordinance associated with this drawing printed on pages 66303 through 66306 of this Journal.

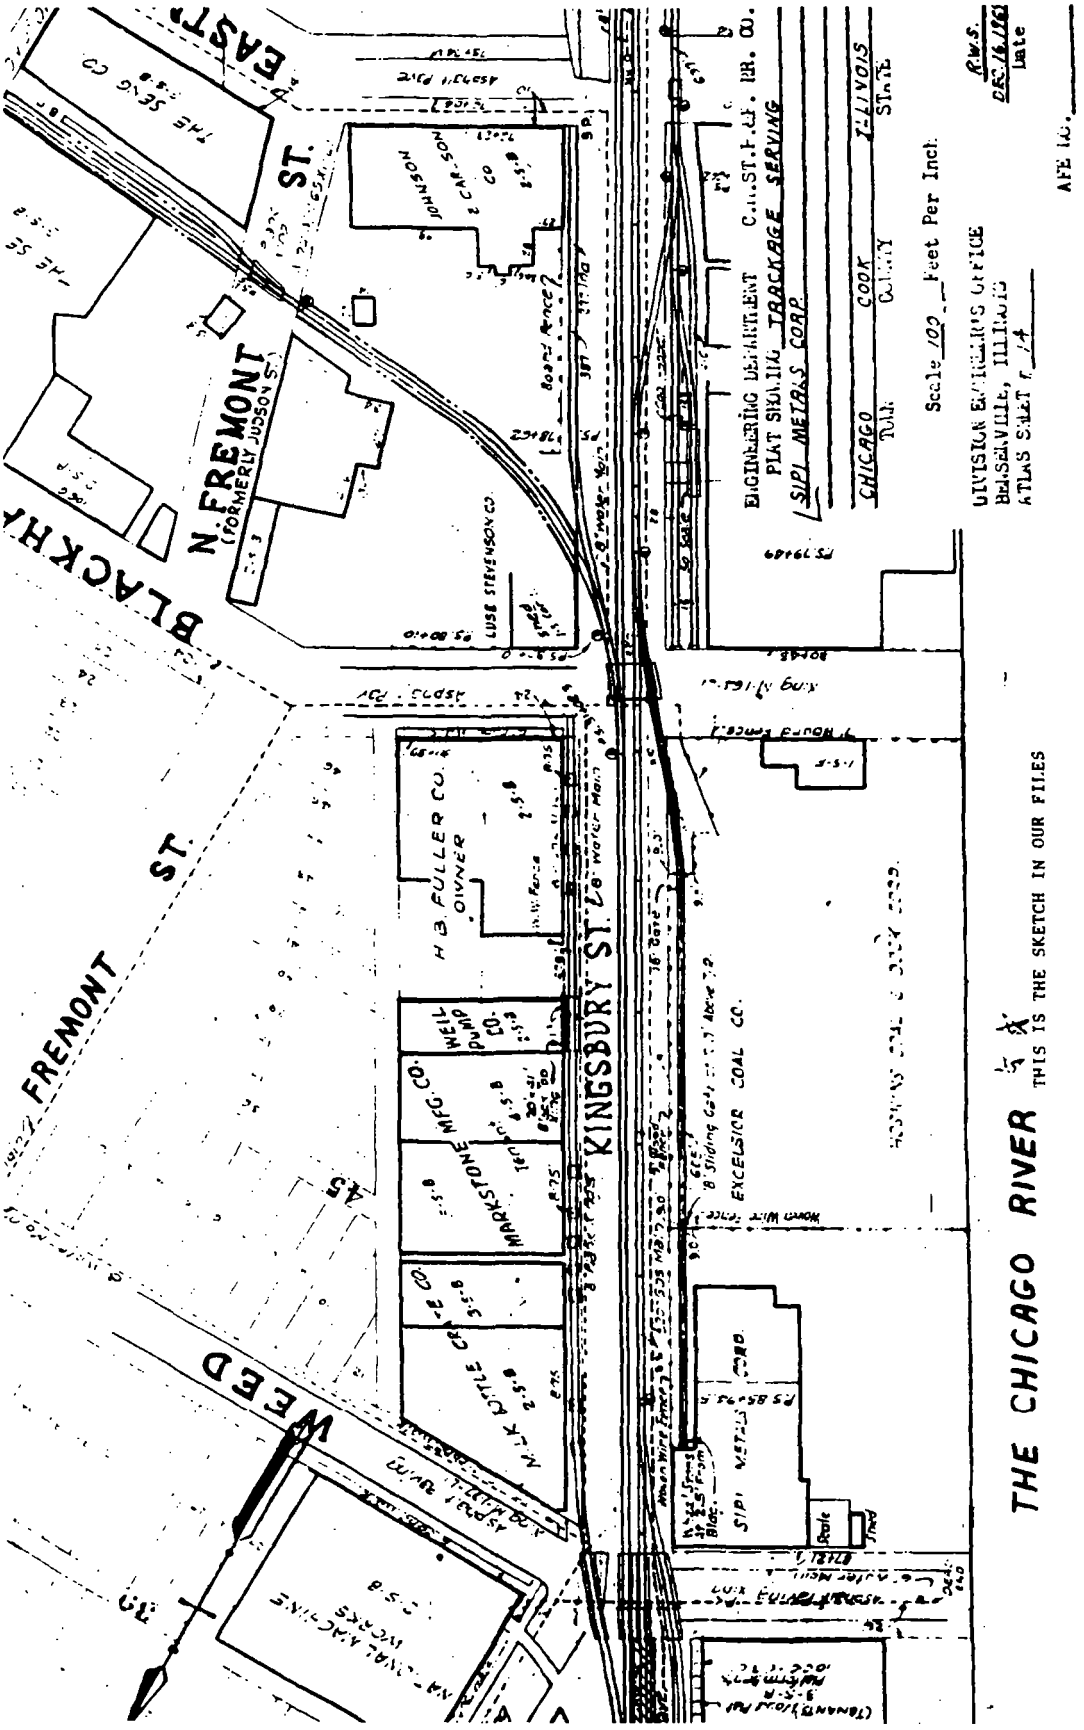

Northwestern Memorial Hospital.
(Bridges)

Be It Ordained by the City Council of the City of Chicago:

SECTION 1. Permission and authority are hereby given and granted to Northwestern Memorial Hospital, upon the terms and subject to the conditions of this ordinance, to construct, install, maintain and use three (3) bridges adjacent to the premises known as 221 East Huron Street. Bridges are to be used as pedestrian thoroughfares and for utility purposes. Said bridges will span East Huron Street connecting the parking garage with the hospital building and be constructed as the following dimensions:

East bridge:

Shall be seventy-four (74) feet in length and seventeen (17) feet, six (6) inches in width for a total of one thousand three hundred two (1,302) square feet.

Center bridge:

Shall be seventy-four (74) feet in length and fourteen (14) feet, six (6) inches in width for a total of one thousand eighty (1,080) square feet.

West bridge:

Shall be seventy-four (74) feet in length and seventeen (17) feet, six (6) inches in width for a total of one thousand three hundred two (1,302) square feet.

Authority herein given and granted shall be for a period of five years from and after passage of this ordinance.

The location of said privilege shall be as shown on prints hereto attached, which by reference are hereby incorporated and made a part of this ordinance. Such privilege and the structures and appliances herein authorized shall be maintained and used in accordance with all applicable laws, including the ordinances of the City of Chicago, and the directions of the Commissioner of Streets and Sanitation, the Commissioner of Buildings, the Commissioner of Transportation and the Director of Revenue. The grantee shall keep that portion of the public way in, over, under or adjacent to said privilege in good condition and repair, safe for public travel, free from snow, ice and debris to the satisfaction of the Commissioner of Streets and Sanitation.

SECTION 2. The grantee shall pay to the City of Chicago as compensation for the privilege herein granted the sum of Five Thousand Three Hundred five and no/100 Dollars ($5,305.00) per annum, in advance. In case of termination of the privilege herein granted or the grantee transfers title or vacates its property, the grantee shall, nevertheless, remain liable to the City of Chicago for the annual compensation which shall become due and payable under the provisions hereof, until the structures and appliances herein authorized are removed and the public way is restored as herein required. Further renewal authority for the continued maintenance and use of the public ways as herein described shall be obtained prior to the date of expiration of this ordinance.

SECTION 3. This ordinance is subject to amendment, modification or repeal, and permission and authority herein granted may be revoked by the Mayor of the City of Chicago and the Director of Revenue at their discretion, at any time for good cause without the consent of said grantee. Upon termination of the privilege herein granted, by lapse of time or otherwise, the grantee, without cost or expense to the City of Chicago, shall remove the structures and appliances herein authorized and restore the public way where disturbed by said structures or appliances or by the removal thereof, to a proper condition under the supervision and to the satisfaction of the Commissioner of Streets and Sanitation and in accordance with the City Municipal Code.

SECTION 4. In the event of failure, neglect or refusal of grantee so to perform any of its obligations under this ordinance, the City may, at its option, either (a) perform such work and charge the cost thereof to said grantee, or (b) determine what the cost of said work shall be and bill the grantee for said cost, or (c) combine the two methods. Immediately upon receipt of notice of such cost, grantee shall pay the City such amount.

SECTION 5. Grantee shall be responsible and pay for the removal, relocation, alteration, repair, maintenance and restoration of City-owned structures or appliances located in or adjacent to the public way including pavement, bridges, subways, tunnels, vaults, sewers, water mains, conduits, pipes, poles and other facilities and utilities, which are necessary or appropriate on account of grantee's use of the public way. The Commissioner of Streets and Sanitation, is hereby authorized, in his or her discretion, and from time to time during grantee's use and occupancy of the public way until the restoration of the public way, to determine the work which is or will be necessary or appropriate and the cost involved to perform such work. The Commissioner is authorized to collect a deposit prior to commencing any work and to charge grantee all actual costs for causing all such work to be performed. The decision of such Commissioner shall be final and binding. The grantee, upon receiving written notification from the Commissioner of Streets and Sanitation of the required deposit or the cost of such work, shall immediately pay or deposit such amount as directed by the Commissioner.

SECTION 6. The grantee shall furnish to the Department of Revenue, prior to issuance of the permit for this privilege, a Certificate of Insurance evidencing coverage in an amount not less than $1,000,000 Combined Single Limit with said insurance covering all liability, both Public Liability and Property Damage that may result from the granting of said privilege. The Certificate of Insurance shall name the City of Chicago and its agents and employees as Additional Insureds and shall also clearly indicate that the privilege being granted by this ordinance is covered by an insurance policy. Certificates renewing such insurance coverage must be furnished to the Department of Revenue no later than 30 days prior to the expiration of the policy. The aforementioned insurance coverage shall be maintained at all times by the grantee until the structures or appliances described in this ordinance are removed and the public way is restored as herein required.

SECTION 7. The Permittee(s) shall indemnify, keep and save harmless the City of Chicago, its agents and employees against all claims, liabilities, judgments, costs, damages and other expenses which may in any way arise or accrue against, be charged to or recovered from the City, its agents or employees in consequence of the permission given by this ordinance, or any act or thing done or omitted or neglected to be done by the grantee, its agents or employees in and about the construction, reconstruction, maintenance, operation, use or removal of the authorized structures or appliances or the use, operation or restoration of public way as herein required, including those arising from any personal injuries or deaths or damage or destruction of property.


SECTION 8. The permission and authority herein granted shall not be exercised unless and until a permit authorizing such shall have been issued by the Director of Revenue. Such permit shall be conditioned upon the faithful observance and performance of all of the conditions and provisions of this ordinance, including the obligations to indemnify, keep and save harmless the City of Chicago and to provide insurance coverage. Such permit shall not be issued unless and until grantee has filed with the City Clerk a written acceptance of the terms and conditions of this ordinance, and submitted to the Department of Revenue evidence of the required insurance coverage and the first year's compensation.

SECTION 9. The permission and authority granted by this ordinance shall not be assignable except upon the approval of the Director of Revenue after full disclosure.


SECTION 10. This ordinance shall take effect and be in force from and after its passage and approval.

[Drawings referred to this ordinance printed on pages 66311 through 66313 of this Journal.]

Ordinance associated with this drawing printed on pages 66308 through 66310 of this Journal.

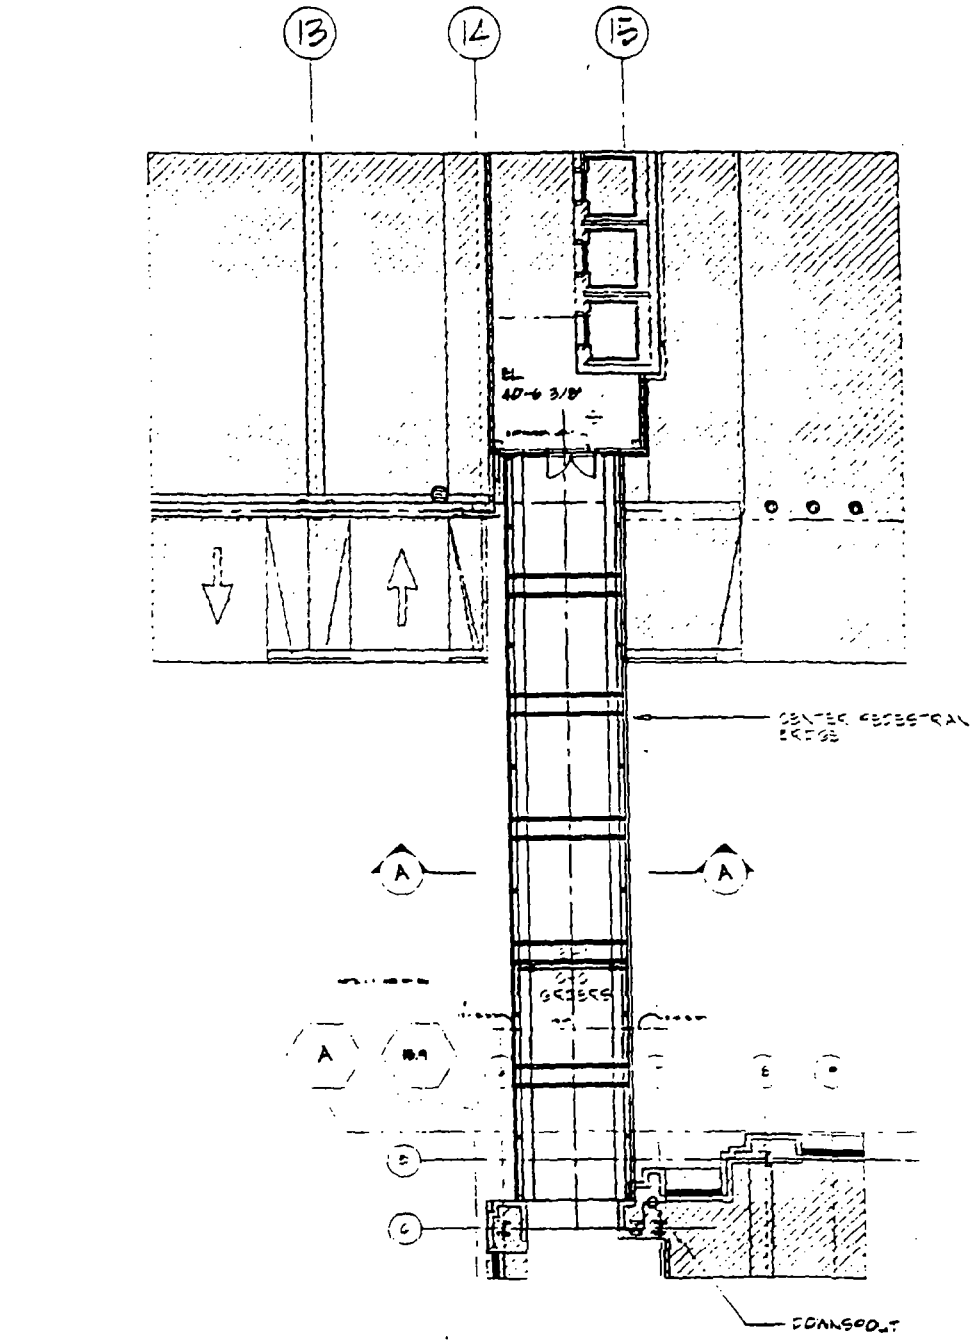


Ordinance associated with this drawing printed on pages 66308 through 66310 of this Journal.

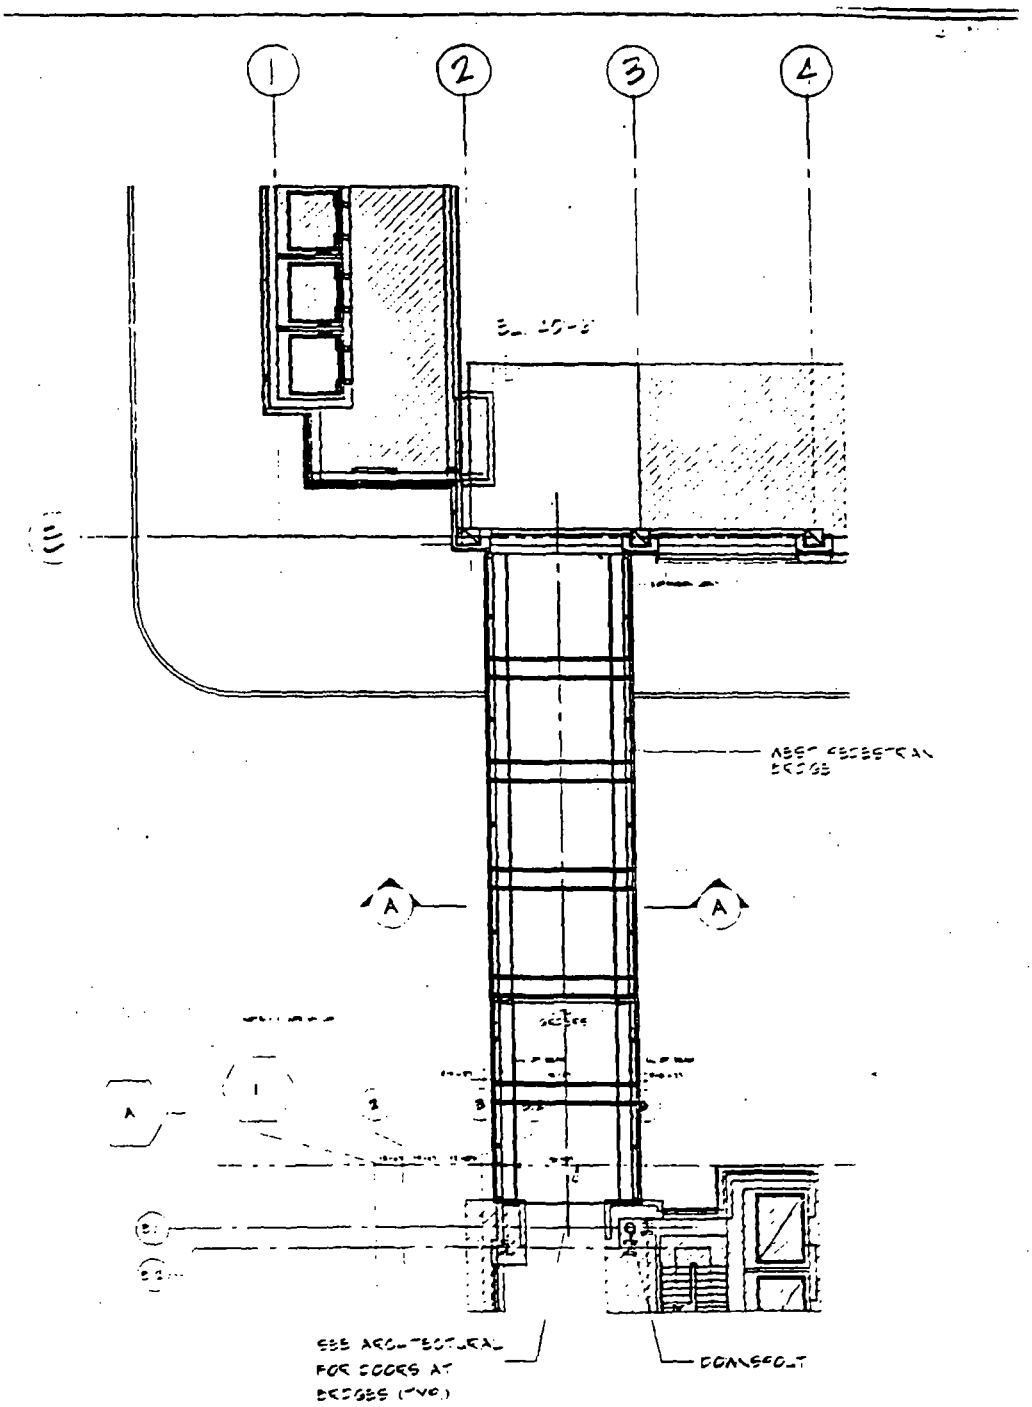

B FLOOR PLAN

Ordinance associated with this drawing printed on pages 66308 through 66310 of this Journal.

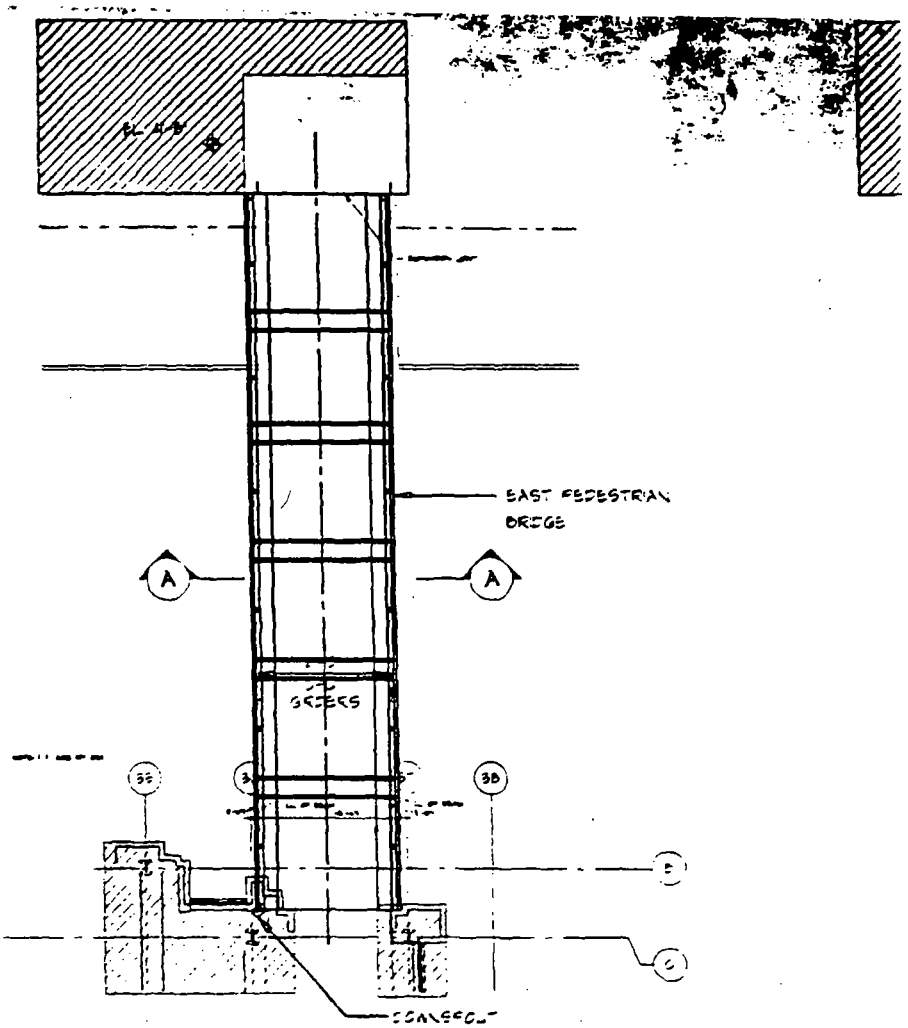

2 FLOOR PLAN

Northwestern Memorial Hospital.
(Tunnel)

Be It Ordained by the City Council of the City of Chicago:

SECTION 1. Permission and authority are hereby given and granted to Northwestern Memorial Hospital, upon the terms and subject to the conditions of this ordinance, to construct, install, maintain and use a tunnel adjacent to the premises known as 221 East Huron Street. Said tunnel is to be used for access to the loading dock in the existing parking structure and for material handling. Said tunnel will be constructed beneath East Huron Street and will be seventy-one (71) feet in length and eighteen (18) feet in width for a total of one thousand two hundred seventy-eight (1,278) square feet. Tunnel will connect the hospital building with the parking garage. Authority herein given and granted shall be for a period of five (5) years from and after passage of this ordinance.

The location of said privilege shall be as shown on print hereto attached, which by reference is hereby incorporated and made a part of this ordinance. Such privilege and the structures and appliances herein authorized shall be maintained and used in accordance with all applicable laws, including the ordinances of the City of Chicago, and the directions of the Commissioner of Streets and Sanitation, the Commissioner of Buildings, the Commissioner of Transportation and the Director of Revenue. The grantee shall keep that portion of the public way in, over, under or adjacent to said privilege in good condition and repair, safe for public travel, free from snow, ice and debris to the satisfaction of the Commissioner of Streets and Sanitation.

SECTION 2. The grantee shall pay to the City of Chicago as compensation for the privilege herein granted the sum of Two Thousand Forty-five and no/100 Dollars ($2,045.00) per annum, in advance. In case of termination of the privilege herein granted or the grantee transfers title or vacates its property, the grantee shall, nevertheless, remain liable to the City of Chicago for the annual compensation which shall become due and payable under the provisions hereof, until the structures and appliances herein authorized are removed and the public way is restored as herein required. Further renewal authority for the continued maintenance and use of the public ways as herein described shall be obtained prior to the date of expiration of this ordinance.

SECTION 3. This ordinance is subject to amendment, modification or repeal, and permission and authority herein granted may be revoked by the Mayor of the City of Chicago and the Director of Revenue at their discretion, at any time for good cause without the consent of said grantee. Upon termination of the privilege herein granted, by lapse of time or otherwise, the grantee, without cost or expense to the City of Chicago, shall remove the structures and appliances herein authorized and restore the public way where disturbed by said structures or appliances or by the removal thereof,

to a proper condition under the supervision and to the satisfaction of the Commissioner of Streets and Sanitation and in accordance with the City Municipal Code.

SECTION 4. In the event of failure, neglect or refusal of grantee so to perform any of its obligations under this ordinance, the City may, at its option, either (a) perform such work and charge the cost thereof to said grantee, or (b) determine what the cost of said work shall be and bill the grantee for said cost, or (c) combine the two methods. Immediately upon receipt of notice of such cost, grantee shall pay the City such amount.

SECTION 5. Grantee shall be responsible and pay for the removal, relocation, alteration, repair, maintenance and restoration of City-owned structures or appliances located in or adjacent to the public way including pavement, bridges, subways, tunnels, vaults, sewers, water mains, conduits, pipes, poles and other facilities and utilities, which are necessary or appropriate on account of grantee's use of the public way. The Commissioner of Streets and Sanitation is hereby authorized, in his or her discretion, and from time to time during grantee's use and occupancy of the public way until the restoration of the public way, to determine the work which is or will be necessary or appropriate and the cost involved to perform such work. The Commissioner is authorized to collect a deposit prior to commencing any work and to charge grantee all actual costs for causing all such work to be performed. The decision of such Commissioner shall be final and binding. The grantee, upon receiving written notification from the Commissioner of Streets and Sanitation of the required deposit or the cost of such work, shall immediately pay or deposit such amount as directed by the Commissioner.

SECTION 6. The grantee shall furnish to the Department of Revenue, prior to issuance of the permit for this privilege, a Certificate of Insurance evidencing coverage in an amount not less than $1,000,000 Combined Single Limit with said insurance covering all liability, both Public Liability and Property Damage that may result from the granting of said privilege. The Certificate of Insurance shall name the City of Chicago and its agents and employees as Additional Insureds and shall also clearly indicate that the privilege being granted by this ordinance is covered by insurance policy. Certificates renewing such insurance coverage must be furnished to the Department of Revenue no later than 30 days prior to the expiration of the policy. The aforementioned insurance coverage shall be maintained at all times by the grantee until the structures or appliances described in this ordinance are removed and the public way is restored as herein required.

SECTION 7. The Permittee(s) shall indemnify, keep and save harmless the City of Chicago, its agents and employees against all claims, liabilities, judgments, costs, damages and other expenses which may in any way arise or accrue against, be charged to or recovered from the City, its agents or employees in consequence of the permission given by this ordinance, or any act or thing done or omitted or neglected to be done by the grantee, its agents

or employees in and about the construction, reconstruction, maintenance, operation, use or removal of the authorized structures or appliances or the use, operation or restoration of public way as herein required, including those arising from any personal injuries or deaths or damage or destruction of property.

SECTION 8. The permission and authority herein granted shall not be exercised unless and until a permit authorizing such shall have been issued by the Director of Revenue. Such permit shall be conditioned upon the faithful observance and performance of all of the conditions and provisions of this ordinance, including the obligations to indemnify, keep and save harmless the City of Chicago and to provide insurance coverage. Such permit shall not be issued unless and until grantee has filed with the City Clerk a written acceptance of the terms and conditions of this ordinance, and submitted to the Department of Revenue evidence of the required insurance coverage and the first year's compensation.

SECTION 9. The permission and authority granted by this ordinance shall not be assignable except upon the approval of the Director of Revenue after full disclosure.

SECTION 10. This ordinance shall take effect and be in force from and after its passage and approval.

[Drawing referred to in this ordinance printed on page 66317 of this Journal.]


Peterson Lofts L.L.C.

Be It Ordained by the City Council of the City of Chicago:

SECTION 1. Permission and authority are hereby given and granted to Peterson Lofts L.L.C., upon the terms and subject to the conditions of this ordinance, to construct, install, maintain and use underground vaulted space adjacent to the premises known as 523 South Plymouth Court. Said vaulted space shall be used for the housing of electrical equipment and shall be sixty-nine (69) feet in length and thirteen (13) feet, eight (8) inches in width for a total of nine hundred fifty-two (952) square feet. Authority herein given and granted shall be for a period of five (5) years from and after passage of this ordinance.

(Continued on page 66318)

Ordinance associated with this drawing printed on pages 66314 through 66316 of this Journal.

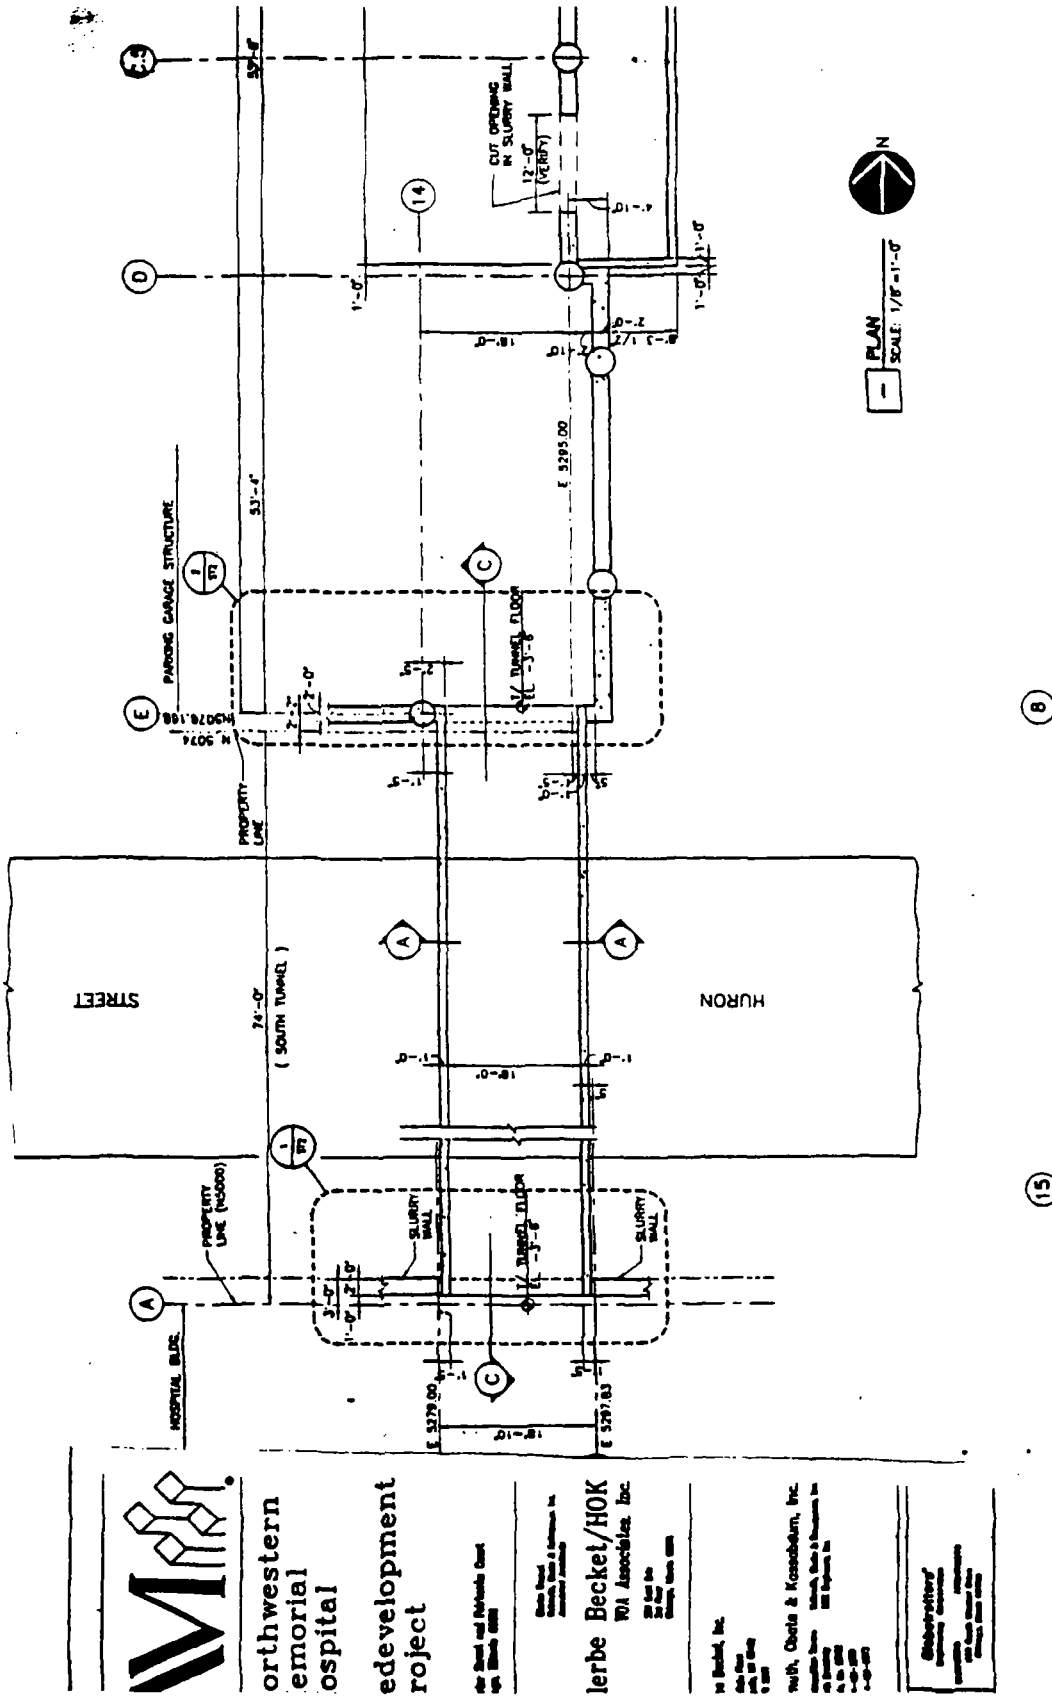

orthwestern
emorial
ospital

edevelopment
roject

lerbe Becket/HOK
Associates, Inc.

(Continued from page 66316)

The location of said privilege shall be as shown on print hereto attached, which by reference is hereby incorporated and made a part of this ordinance. Such privilege and the structures and appliances herein authorized shall be maintained and used in accordance with all applicable laws, including the ordinances of the City of Chicago, and the directions of the Commissioner of Streets and Sanitation, the Commissioner of Buildings, the Commissioner of Transportation and the Director of Revenue. The grantee shall keep that portion of the public way in, over, under or adjacent to said privilege in good condition and repair, safe for public travel, free from snow, ice and debris to the satisfaction of the Commissioner of Streets and Sanitation.

SECTION 2. The grantee shall pay to the City of Chicago as compensation for the privilege herein granted the sum of Four Hundred Twenty-seven and no/100 Dollars ($427.00) per annum, in advance. In case of termination of the privilege herein granted or the grantee transfers title or vacates its property, the grantee shall, nevertheless, remain liable to the City of Chicago for the annual compensation which shall become due and payable under the provisions hereof, until the structures and appliances herein authorized are removed and the public way is restored as herein required. Further renewal authority for the continued maintenance and use of the public ways as herein described shall be obtained prior to the date of expiration of this ordinance.

SECTION 3. This ordinance is subject to amendment, modification or repeal, and permission and authority herein granted may be revoked by the Mayor of the City of Chicago and the Director of Revenue at their discretion, at any time for good cause without the consent of said grantee. Upon termination of the privilege herein granted, by lapse of time or otherwise, the grantee, without cost or expense to the City of Chicago, shall remove the structures and appliances herein authorized and restore the public way where disturbed by said structures or appliances or by the removal thereof, to a proper condition under the supervision and to the satisfaction of the Commissioner of Streets and Sanitation and in accordance with the City Municipal Code.

SECTION 4. In the event of failure, neglect or refusal of grantee so to perform any of its obligations under this ordinance, the City may, at its option, either (a) perform such work and charge the cost thereof to said grantee, or (b) determine what the cost of said work shall be and bill the grantee for said cost, or (c) combine the two methods. Immediately upon receipt of notice of such cost, grantee shall pay the City such amount.

SECTION 5. Grantee shall be responsible and pay for the removal, relocation, alteration, repair, maintenance and restoration of City-owned structures or appliances located in or adjacent to the public way including pavement, bridges, subways, tunnels, vaults, sewers, water mains, conduits,

pipes, poles and other facilities and utilities, which are necessary or appropriate on account of grantee's use of the public way. The Commissioner of Streets and Sanitation is hereby authorized, in his or her discretion, and from time to time during grantee's use and occupancy of the public way until the restoration of the public way, to determine the work which is or will be necessary or appropriate and the cost involved to perform such work. The Commissioner is authorized to collect a deposit prior to commencing any work and to charge grantee all actual costs for causing all such work to be performed. The decision of such Commissioner shall be final and binding. The grantee, upon receiving written notification from the Commissioner of Streets and Sanitation of the required deposit or the cost of such work, shall immediately pay or deposit such amount as directed by the Commissioner.

SECTION 6. The grantee shall furnish to the Department of Revenue, prior to issuance of the permit for this privilege, a Certificate of Insurance evidencing coverage in an amount not less than $1,000,000 Combined Single Limit with said insurance covering all liability, both Public Liability and Property Damage that may result from the granting of said privilege. The Certificate of Insurance shall name the City of Chicago and its agents and employees as Additional Insureds and shall also clearly indicate that the privilege being granted by this ordinance is covered by insurance policy. Certificates renewing such insurance coverage must be furnished to the Department of Revenue no later than 30 days prior to the expiration of the policy. The aforementioned insurance coverage shall be maintained at all times by the grantee until the structures or appliances described in this ordinance are removed and the public way is restored as herein required.

SECTION 7. The Permittee(s) shall indemnify, keep and save harmless the City of Chicago, its agents and employees against all claims, liabilities, judgments, costs, damages and other expenses which may in any way arise or accrue against, be charged to or recovered from the City, its agents or employees in consequence of the permission given by this ordinance, or any act or thing done or omitted or neglected to be done by the grantee, its agents or employees in and about the construction, reconstruction, maintenance, operation, use or removal of the authorized structures or appliances or the use, operation or restoration of public way as herein required, including those arising from any personal injuries or deaths or damage or destruction of property.

SECTION 8. The permission and authority herein granted shall not be exercised unless and until a permit authorizing such shall have been issued by the Director of Revenue. Such permit shall be conditioned upon the faithful observance and performance of all of the conditions and provisions of this ordinance, including the obligations to indemnify, keep and save harmless the City of Chicago and to provide insurance coverage. Such

permit shall not be issued unless and until grantee has filed with the City Clerk a written acceptance of the terms and conditions of this ordinance, and submitted to the Department of Revenue evidence of the required insurance coverage and the first year's compensation.

SECTION 9. The permission and authority granted by this ordinance shall not be assignable except upon the approval of the Director of Revenue after full disclosure.

SECTION 10. This ordinance shall take effect and be in force from and after its passage and approval.

[Drawing referred to in this ordinance printed on page 66321 of this Journal.]

S & B Finishing Company.


Be It Ordained by the City Council of the City of Chicago:

SECTION 1. Permission and authority are hereby given and granted to S & B Finishing Company, upon the terms and subject to the conditions of this ordinance, to construct, install, maintain and use two inspection manholes adjacent to the premises known as 3001 -- 3005 West Franklin Boulevard. Each manhole is to be four (4) feet in diameter and installed over existing sewer service as per plans approved by the Department of Transportation. Authority herein given and granted shall be for a period of five (5) years from and after passage of this ordinance.

The location of said privilege shall be as shown on print hereto attached, which by reference is hereby incorporated and made a part of this ordinance. Such privilege and the structures and appliances herein authorized shall be maintained and used in accordance with all applicable laws, including the ordinances of the City of Chicago, and the directions of the Commissioner of Streets and Sanitation, the Commissioner of Buildings, the Commissioner of Transportation and the Director of Revenue. The grantee shall keep that portion of the public way in, over, under or adjacent to said privilege in good condition and repair, safe for public travel, free from snow, ice and debris to the satisfaction of the Commissioner of Streets and Sanitation.

(Continued on page 66322)

Ordinance associated with this drawing printed on pages 66316 through 66320 of this Journal.

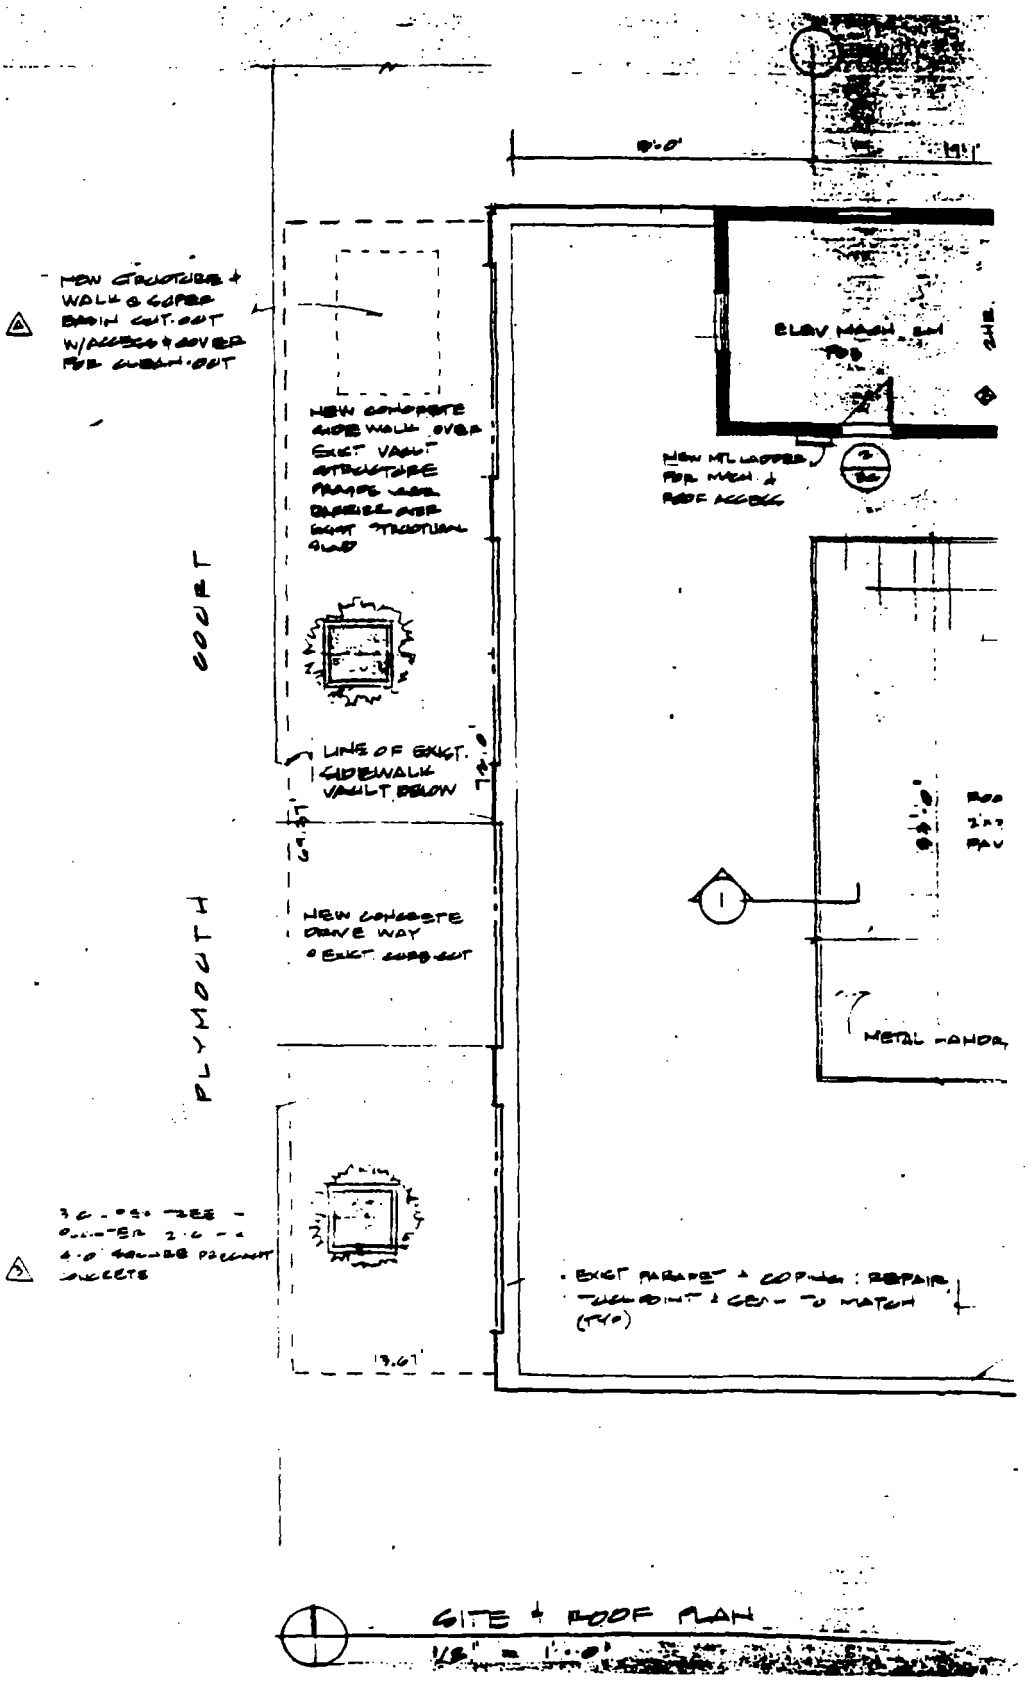

(Continued from page 66320)

SECTION 2. The grantee shall pay to the City of Chicago as compensation for the privilege herein granted the sum of Six Hundred and no/100 Dollars ($600.00) per annum, in advance. In case of termination of the privilege herein granted or the grantee transfers title or vacates its property, the grantee shall, nevertheless, remain liable to the City of Chicago for the annual compensation which shall become due and payable under the provisions hereof, until the structures and appliances herein authorized are removed and the public way is restored as herein required. Further renewal authority for the continued maintenance and use of the public ways as herein described shall be obtained prior to the date of expiration of this ordinance.

SECTION 3. This ordinance is subject to amendment, modification or repeal, and permission and authority herein granted may be revoked by the Mayor of the City of Chicago and the Director of Revenue at their discretion, at any time for good cause without the consent of said grantee. Upon termination of the privilege herein granted, by lapse of time or otherwise, the grantee, without cost or expense to the City of Chicago, shall remove the structures and appliances herein authorized and restore the public way where disturbed by said structures or appliances or by the removal thereof, to a proper condition under the supervision and to the satisfaction of the Commissioner of Streets and Sanitation and in accordance with the City Municipal Code.

SECTION 4. In the event of failure, neglect or refusal of grantee so to perform any of its obligations under this ordinance, the City may, at its option, either (a) perform such work and charge the cost thereof to said grantee, or (b) determine what the cost of said work shall be and bill the grantee for said cost, or (c) combine the two methods. Immediately upon receipt of notice of such cost, grantee shall pay the City such amount.

SECTION 5. Grantee shall be responsible and pay for the removal, relocation, alteration, repair, maintenance and restoration of City-owned structures or appliances located in or adjacent to the public way including pavement, bridges, subways, tunnels, vaults, sewers, water mains, conduits, pipes, poles and other facilities and utilities, which are necessary or appropriate on account of grantee's use of the public way. The Commissioner of Streets and Sanitation is hereby authorized, in his or her discretion, and from time to time during grantee's use and occupancy of the public way until the restoration of the public way, to determine the work which is or will be necessary or appropriate and the cost involved to perform such work. The Commissioner is authorized to collect a deposit prior to commencing any work and to charge grantee all actual costs for causing all such work to be performed. The decision of such Commissioner shall be final and binding. The grantee, upon receiving written notification from the Commissioner of Streets and Sanitation of the required deposit or the cost of

such work, shall immediately pay or deposit such amount as directed by the Commissioner.

SECTION 6. The grantee shall furnish to the Department of Revenue, prior to issuance of the permit for this privilege, a Certificate of Insurance evidencing coverage in an amount not less than $1,000,000 Combined Single Limit with said insurance covering all liability, both Public Liability and Property Damage that may result from the granting of said privilege. The Certificate of Insurance shall name the City of Chicago and its agents and employees as Additional Insureds and shall also clearly indicate that the privilege being granted by this ordinance is covered by insurance policy. Certificates renewing such insurance coverage must be furnished to the Department of Revenue no later than 30 days prior to the expiration of the policy. The aforementioned insurance coverage shall be maintained at all times by the grantee until the structures or appliances described in this ordinance are removed and the public way is restored as herein required.

SECTION 7. The Permittee(s) shall indemnify, keep and save harmless the City of Chicago, its agents and employees against all claims, liabilities, judgments, costs, damages and other expenses which may in any way arise or accrue against, be charged to or recovered from the City, its agents or employees in consequence of the permission given by this ordinance, or any act or thing done or omitted or neglected to be done by the grantee, its agents or employees in and about the construction, reconstruction, maintenance, operation, use or removal of the authorized structures or appliances or the use, operation or restoration of public way as herein required, including those arising from any personal injuries or deaths or damage or destruction of property.


SECTION 8. The permission and authority herein granted shall not be exercised unless and until a permit authorizing such shall have been issued by the Director of Revenue. Such permit shall be conditioned upon the faithful observance and performance of all of the conditions and provisions of this ordinance, including the obligations to indemnify, keep and save harmless the City of Chicago and to provide insurance coverage. Such permit shall not be issued unless and until grantee has filed with the City Clerk a written acceptance of the terms and conditions of this ordinance, and submitted to the Department of Revenue evidence of the required insurance coverage and the first year's compensation.

SECTION 9. The permission and authority granted by this ordinance shall not be assignable except upon the approval of the Director of Revenue after full disclosure.

SECTION 10. This ordinance shall take effect and be in force from and after its passage and approval.

[Drawing referred to in this ordinance printed on page 66324 of this Journal.]

Ordinance associated with this drawing printed on pages 66320 through 66323 of this Journal.

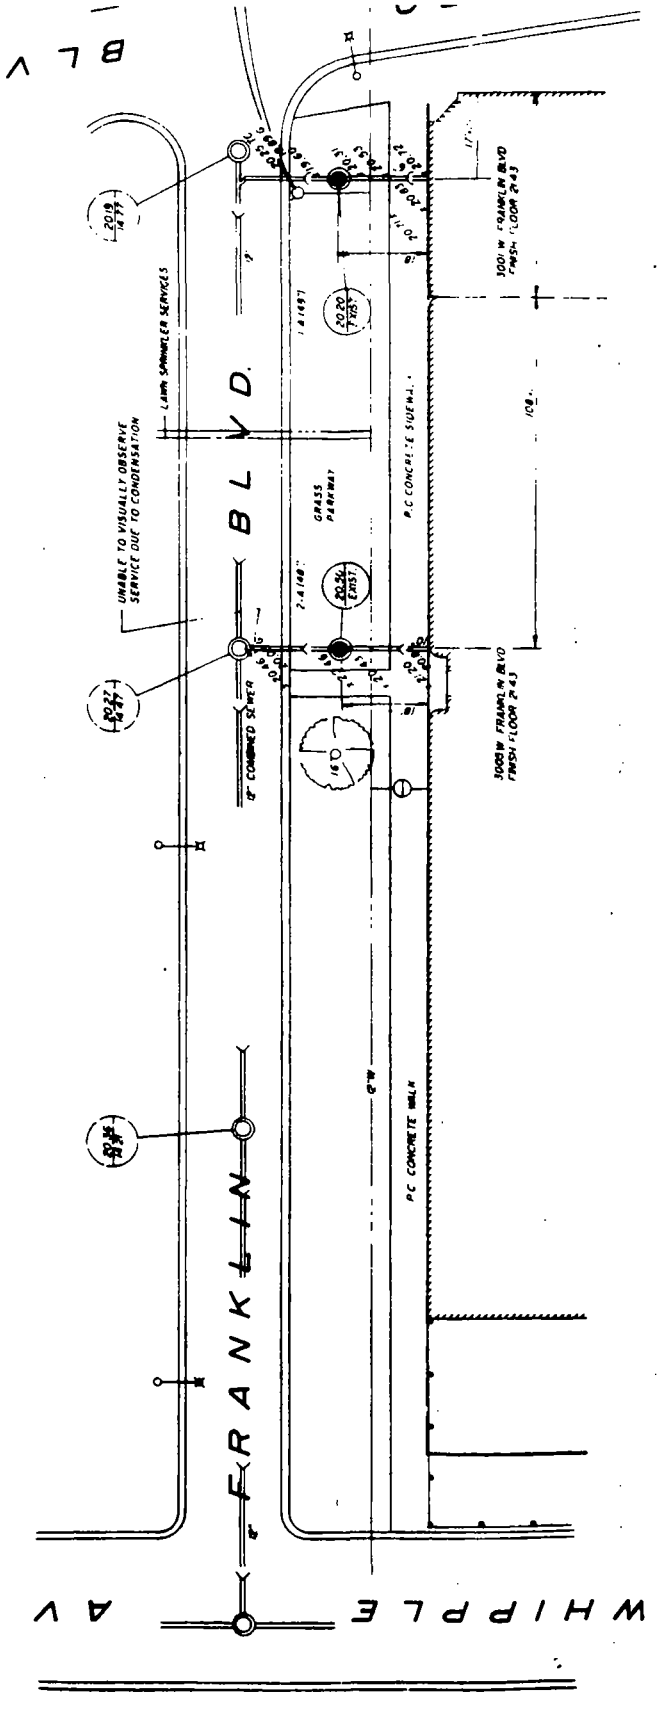

20. The Contractor shall provide all necessary signs, steel plates, fences and barricades to protect construction workers, inspectors and the General Public during construction.

21. Restore all disturbed areas with 6 inches of top soil and sod.

22. The contractor shall replace any pipe damaged during installation of the manholes.

23. In the event that it is necessary to remove any sidewalk the new walk shall be a minimum of 5 inches thick and shall be constructed with P.C. Concrete with a minimum compressive strength of 3,500 PSI after a curing period of 14 days and shall contain not less than 4% nor more than 6% air entrainment.

...ED IMPROVEMENTS

...let of the installation of two (2) ...two existing sewer services. The ...sure so that the Contractor shall ...r prior to installation the manholes. ...shall be 8 inches.

...alled in accordance with the applicable ...Chicago Plumbing Code.

...ection, the Civil Engineer 708-259-1440 ...of Greater Chicago Sanitary Dept. ...ing days prior to construction)

...sewer.

...bedding 1/4" to 1" in size with a ...de diameter of the sewer but not less ...o the bottom of the trench and shall

Swedish Covenant Hospital.

Be It Ordained by the City Council of the City of Chicago:

SECTION 1. Permission and authority are hereby given and granted to Swedish Covenant Hospital, upon the terms and subject to the conditions of this ordinance, to maintain and use as now constructed an overhead covered pedestrian connector (bridge) adjacent to the premises known as 5145 North California Avenue, connecting the second floors of the hospital, parking structure and medical office building, described as follows:

North California Avenue -- Bridge shall span over North California Avenue a distance of seventy (70) feet in length and ten (10) feet in width.

West Winona Avenue -- Bridge shall span over West Winona Avenue a distance of forty-five (45) feet in length and ten (10) feet in width.

Authority herein given and granted shall be for a period of five (5) years from and after September 12, 1995.

The location of said privilege shall be as shown on print hereto attached, which by reference is hereby incorporated and made a part of this ordinance. Such privilege and the structures and appliances herein authorized shall be maintained and used in accordance with all applicable laws, including the ordinances of the City of Chicago, and the directions of the Commissioner of Streets and Sanitation, the Commissioner of Buildings, the Commissioner of Transportation and the Director of Revenue. The grantee shall keep that portion of the public way in, over, under or adjacent to said privilege in good condition and repair, safe for public travel, free from snow, ice and debris to the satisfaction of the Commissioner of Streets and Sanitation.

SECTION 2. The grantee shall pay to the City of Chicago as compensation for the privilege herein granted the sum of Six Hundred and no/100 Dollars ($600.00) per annum, in advance. In case of termination of the privilege herein granted or the grantee transfers title or vacates its property, the grantee shall, nevertheless, remain liable to the City of Chicago for the annual compensation which shall become due and payable under the provisions hereof, until the structures and appliances herein authorized are removed and the public way is restored as herein required. Further renewal authority for the continued maintenance and use of the public way as herein described shall be obtained prior to the date of expiration of this ordinance.

SECTION 3. This ordinance is subject to amendment, modification or repeal, and permission and authority herein granted may be revoked by the Mayor of the City of Chicago and the Director of Revenue at their discretion,

at any time for good cause without the consent of said grantee. Upon termination of the privilege herein granted, by lapse of time or otherwise, the grantee, without cost or expense to the City of Chicago, shall remove the structures and appliances herein authorized and restore the public way where disturbed by said structures or appliances or by the removal thereof, to a proper condition under the supervision and to the satisfaction of the Commissioner of Streets and Sanitation and in accordance with the City Municipal Code.

SECTION 4. In the event of failure, neglect or refusal of grantee so to perform any of its obligations under this ordinance, the City may, at its option, either (a) perform such work and charge the cost thereof to said grantee, or (b) determine what the cost of said work shall be and bill the grantee for said cost, or (c) combine the two methods. Immediately upon receipt of notice of such cost, grantee shall pay the City such amount.

SECTION 5. Grantee shall be responsible and pay for the removal, relocation, alteration, repair, maintenance and restoration of City-owned structures or appliances located in or adjacent to the public way including pavement, bridges, subways, tunnels, vaults, sewers, water mains, conduits, pipes, poles and other facilities and utilities, which are necessary or appropriate on account of grantee's use of the public way. The Commissioner of Streets and Sanitation is hereby authorized, in his or her discretion, and from time to time during grantee's use and occupancy of the public way until the restoration of the public way, to determine the work which is or will be necessary or appropriate and the cost involved to perform such work. The Commissioner is authorized to collect a deposit prior to commencing any work and to charge grantee all actual costs for causing all such work to be performed. The decision of such Commissioner shall be final and binding. The grantee, upon receiving written notification from the Commissioner of Streets and Sanitation of the required deposit or the cost of such work, shall immediately pay or deposit such amount as directed by the Commissioner.

SECTION 6. The grantee shall furnish to the Department of Revenue, prior to issuance of the permit for this privilege, a Certificate of Insurance evidencing coverage in an amount not less than $1,000,000 Combined Single Limit with said insurance covering all liability, both Public Liability and Property Damage that may result from the granting of said privilege. The Certificate of Insurance shall name the City of Chicago and its agents and employees as Additional Insureds and shall also clearly indicate that the privilege being granted by this ordinance is covered by an insurance policy. Certificates renewing such insurance coverage must be furnished to the Department of Revenue no later than 30 days prior to the expiration of the policy. The aforementioned insurance coverage shall be maintained at all times by the grantee until the structures or appliances described in this ordinance are removed and the public way is restored as herein required.

SECTION 7. The Permittee(s) shall indemnify, keep and save harmless the City of Chicago, its agents and employees against all claims, liabilities, judgments, costs, damages and other expenses which may in any way arise or accrue against, be charged to or recovered from the City, its agents or employees in consequence of the permission given by this ordinance, or any act or thing done or omitted or neglected to be done by the grantee, its agents or employees in and about the construction, reconstruction, maintenance, operation, use or removal of the authorized structures or appliances or the use, operation or restoration of public way as herein required, including those arising from any personal injuries or deaths or damage or destruction of property.

SECTION 8. The permission and authority herein granted shall not be exercised unless and until a permit authorizing such shall have been issued by the Director of Revenue. Such permit shall be conditioned upon the faithful observance and performance of all of the conditions and provisions of this ordinance, including the obligations to indemnify, keep and save harmless the City of Chicago and to provide insurance coverage. Such permit shall not be issued unless and until grantee has filed with the City Clerk a written acceptance of the terms and conditions of this ordinance, and submitted to the Department of Revenue evidence of the required insurance coverage and the first year's compensation.

SECTION 9. The permission and authority granted by this ordinance shall not be assignable except upon the approval of the Director of Revenue after full disclosure.

SECTION 10. This ordinance shall take effect and be in force from and after its passage and approval.


[Drawing referred to in this ordinance printed on page 66328 of this Journal.]

1st State Bank Of Park Ridge, Under Trust Number 2828.

Be It Ordained by the City Council of the City of Chicago:

(Continued on page 66329)

Ordinance associated with this drawing printed on pages 66325 through 66327 of this Journal.

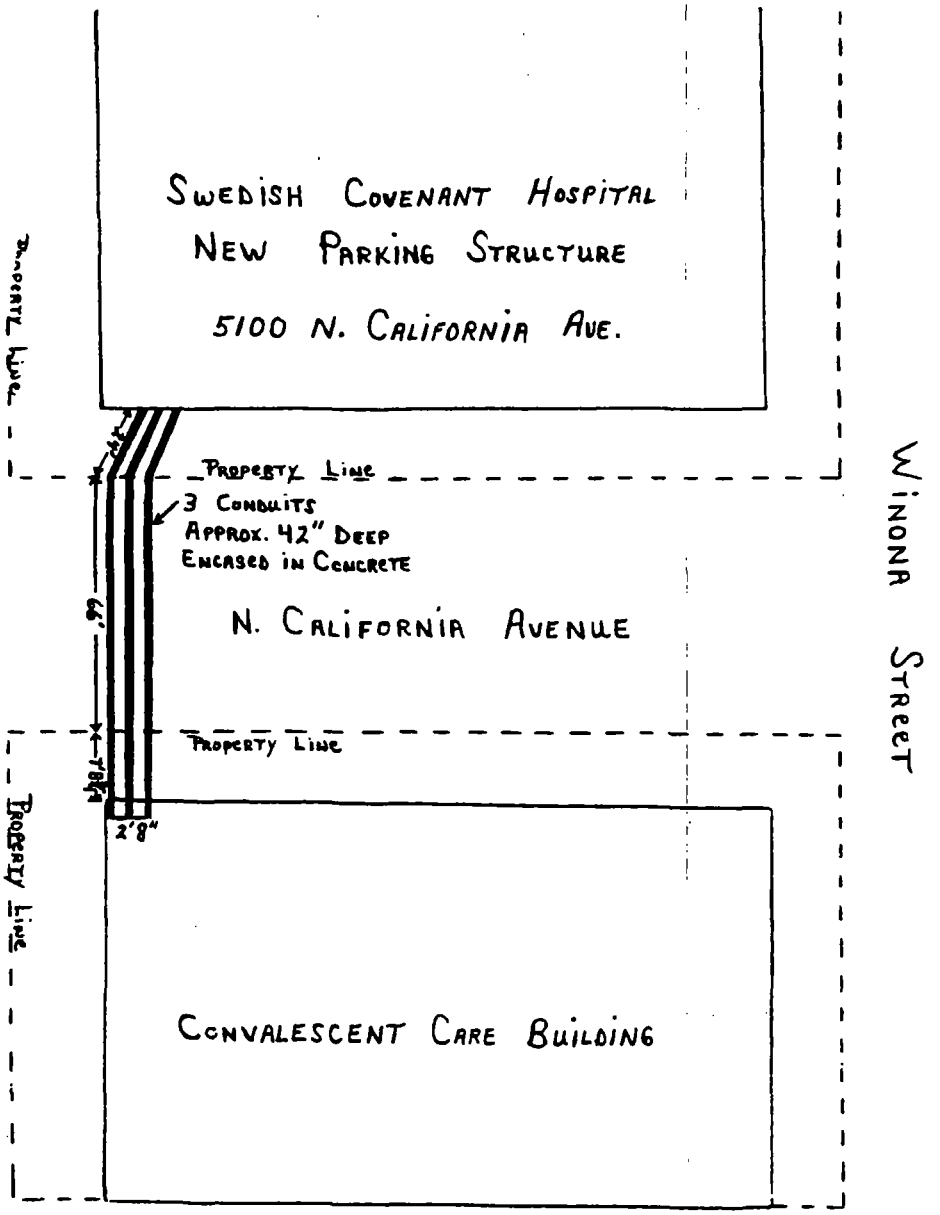

(Continued from page 66327)

SECTION 1. Permission and authority are hereby given and granted to 1st State Bank of Park Ridge, under Trust Number 2828, upon the terms and subject to the conditions of this ordinance, to construct, install, maintain and use five (5) balconies adjacent to the premises known as 1439 South Michigan Avenue. Said balconies will project four (4) feet, six (6) inches over the public right-of-way alley located east of Michigan Avenue at 1439 south. Said balconies shall be fifteen (15) feet in length and four (4) feet, six (6) inches in width and shall be installed on the second story of the structure no less than nineteen (19) feet, six (6) inches above grade. Authority herein given and granted shall be for a period of five (5) years from and after September 12, 1995.

The location of said privilege shall be as shown on print hereto attached, which by reference is hereby incorporated and made a part of this ordinance. Such privilege and the structures and appliances herein authorized shall be maintained and used in accordance with all applicable laws, including the ordinances of the City of Chicago, and the directions of the Commissioner of Streets and Sanitation, the Commissioner of Buildings, the Commissioner of Transportation and the Director of Revenue. The grantee shall keep that portion of the public way in, over, under or adjacent to said privilege in good condition and repair, safe for public travel, free from snow, ice and debris to the satisfaction of the Commissioner of Streets and Sanitation.

SECTION 2. The grantee shall pay to the City of Chicago as compensation for the privilege herein granted the sum of Two Hundred Fifty and no/100 Dollars ($250.00) per annum, in advance. In case of termination of the privilege herein granted or the grantee transfers title or vacates its property, the grantee shall, nevertheless, remain liable to the City of Chicago for the annual compensation which shall become due and payable under the provisions hereof, until the structures and appliances herein authorized are removed and the public way is restored as herein required. Further renewal authority for the continued maintenance and use of the public way as herein described shall be obtained prior to the date of expiration of this ordinance.

SECTION 3. This ordinance is subject to amendment, modification or repeal, and permission and authority herein granted may be revoked by the Mayor of the City of Chicago and the Director of Revenue at their discretion, at any time for good cause without the consent of said grantee. Upon termination of the privilege herein granted, by lapse of time or otherwise, the grantee, without cost or expense to the City of Chicago, shall remove the structures and appliances herein authorized and restore the public way where disturbed by said structures or appliances or by the removal thereof, to a proper condition under the supervision and to the satisfaction of the Commissioner of Streets and Sanitation and in accordance with the City Municipal Code.

SECTION 4. In the event of failure, neglect or refusal of grantee so to perform any of its obligations under this ordinance, the City may, at its option, either (a) perform such work and charge the cost thereof to said grantee, or (b) determine what the cost of said work shall be and bill the grantee for said cost, or (c) combine the two methods. Immediately upon receipt of notice of such cost, grantee shall pay the City such amount.

SECTION 5. Grantee shall be responsible and pay for the removal, relocation, alteration, repair, maintenance and restoration of City-owned structures or appliances located in or adjacent to the public way including pavement, bridges, subways, tunnels, vaults, sewers, water mains, conduits, pipes, poles and other facilities and utilities, which are necessary or appropriate on account of grantee's use of the public way. The Commissioner of Streets and Sanitation is hereby authorized, in his or her discretion, and from time to time during grantee's use and occupancy of the public way until the restoration of the public way, to determine the work which is or will be necessary or appropriate and the cost involved to perform such work. The Commissioner is authorized to collect a deposit prior to commencing any work and to charge grantee all actual costs for causing all such work to be performed. The decision of such Commissioner shall be final and binding. The grantee, upon receiving written notification from the Commissioner of Streets and Sanitation of the required deposit or the cost of such work, shall immediately pay or deposit such amount as directed by the Commissioner.

SECTION 6. The grantee shall furnish to the Department of Revenue, prior to issuance of the permit for this privilege, a Certificate of Insurance evidencing coverage in an amount not less than $1,000,000 Combined Single Limit with said insurance covering all liability, both Public Liability and Property Damage that may result from the granting of said privilege. The Certificate of Insurance shall name the City of Chicago and its agents and employees as Additional Insureds and shall also clearly indicate that the privilege being granted by this ordinance is covered by an insurance policy. Certificates renewing such insurance coverage must be furnished to the Department of Revenue no later than 30 days prior to the expiration of the policy. The aforementioned insurance coverage shall be maintained at all times by the grantee until the structures or appliances described in this ordinance are removed and the public way is restored as herein required.

SECTION 7. The Permittee(s) shall indemnify, keep and save harmless the City of Chicago, its agents and employees against all claims, liabilities, judgments, costs, damages and other expenses which may in any way arise or accrue against, be charged to or recovered from the City, its agents or employees in consequence of the permission given by this ordinance, or any act or thing done or omitted or neglected to be done by the grantee, its agents or employees in and about the construction, reconstruction, maintenance, operation, use or removal of the authorized structures or appliances or the use, operation or restoration of public way as herein required, including

those arising from any personal injuries or deaths or damage or destruction of property.

SECTION 8. The permission and authority herein granted shall not be exercised unless and until a permit authorizing such shall have been issued by the Director of Revenue. Such permit shall be conditioned upon the faithful observance and performance of all of the conditions and provisions of this ordinance, including the obligations to indemnify, keep and save harmless the City of Chicago and to provide insurance coverage. Such permit shall not be issued unless and until grantee has filed with the City Clerk a written acceptance of the terms and conditions of this ordinance, and submitted to the Department of Revenue evidence of the required insurance coverage and the first year's compensation.

SECTION 9. The permission and authority granted by this ordinance shall not be assignable except upon the approval of the Director of Revenue after full disclosure.

SECTION 10. This ordinance shall take effect and be in force from and after its passage and approval.

[Drawing referred to in this ordinance printed on page 66332 of this Journal.]

---


414 Orleans Plaza, Ltd.

Be It Ordained by the City Council of the City of Chicago:

SECTION 1. Permission and authority are hereby given and granted to 414 Orleans Plaza, Ltd., upon the terms and subject to the conditions of this ordinance, to maintain and use as now constructed a vaulted area measuring approximately ten (10) feet in length by ten (10) feet in width for a total of one hundred (100) square feet of space, adjacent to the premises at 414 North Orleans Street. Authority herein given and granted shall be for a period of five (5) years from and after February 6, 1995.

(Continued on page 66333)

Ordinance associated with this drawing printed on pages 66327 through 66331 of this Journal.

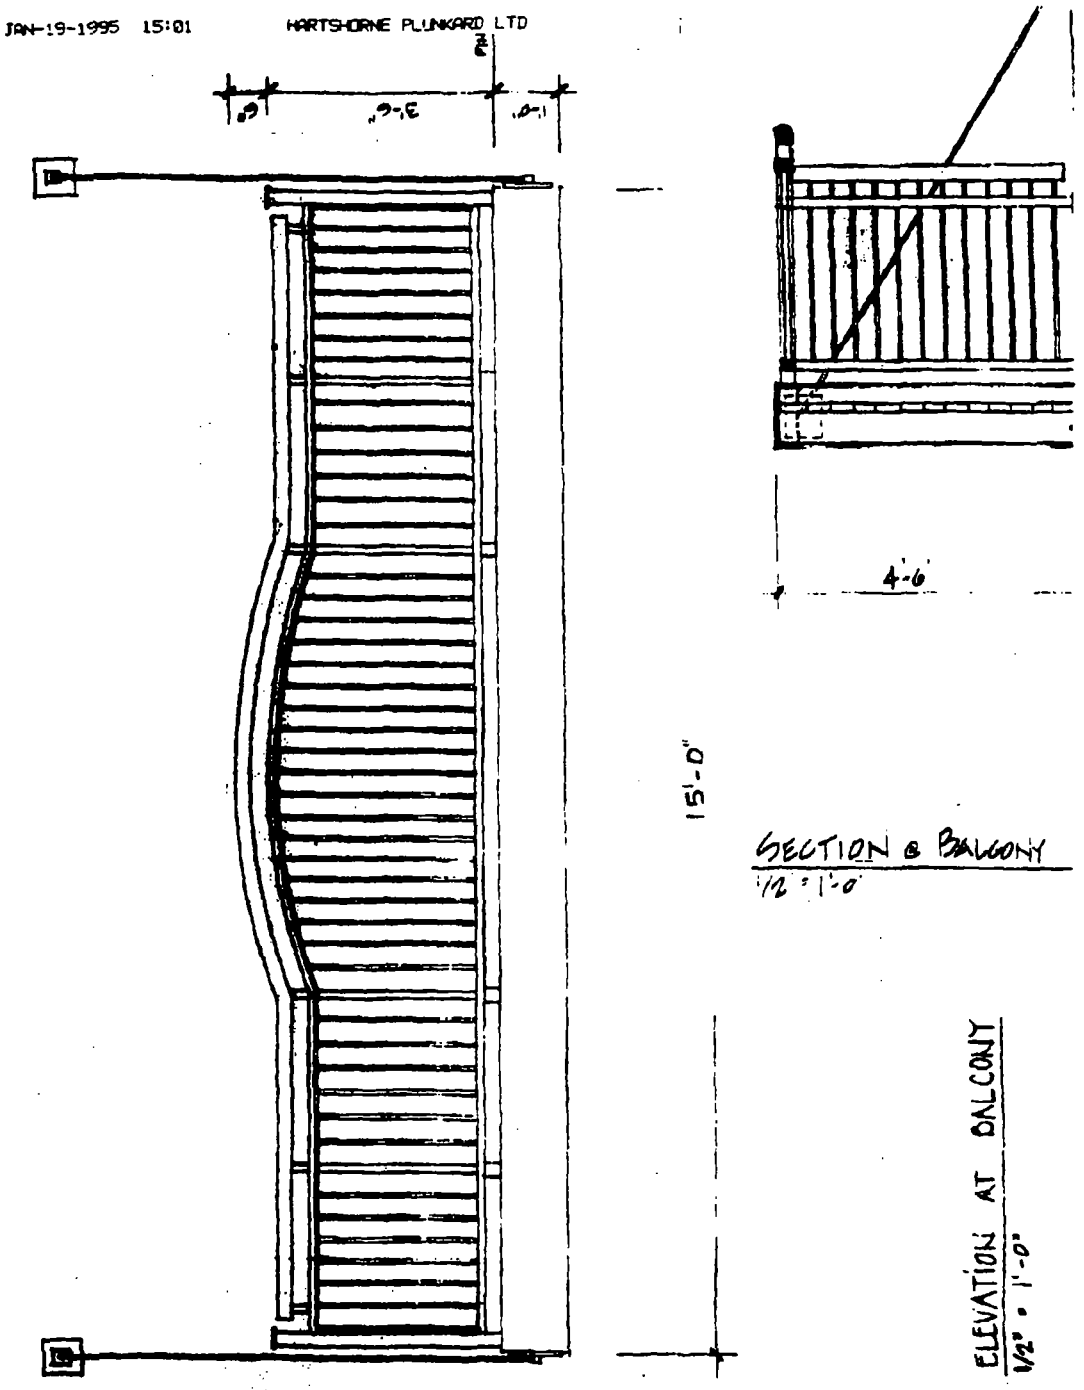

(Continued from page 66331)

The location of said privilege shall be as shown on print hereto attached, which by reference is hereby incorporated and made a part of this ordinance. Such privilege and the structures and appliances herein authorized shall be maintained and used in accordance with all applicable laws, including the ordinances of the City of Chicago, and the directions of the Commissioner of Streets and Sanitation, the Commissioner of Buildings, the Commissioner of Transportation and the Director of Revenue. The grantee shall keep that portion of the public way in, over, under or adjacent to said privilege in good condition and repair, safe for public travel, free from snow, ice and debris to the satisfaction of the Commissioner of Streets and Sanitation.

SECTION 2. The grantee shall pay to the City of Chicago as compensation for the privilege herein granted the sum of One Hundred Fifty and no/100 Dollars ($150.00) per annum, in advance. In case of termination of the privilege herein granted or the grantee transfers title or vacates its property, the grantee shall, nevertheless, remain liable to the City of Chicago for the annual compensation which shall become due and payable under the provisions hereof, until the structures and appliances herein authorized are removed and the public way is restored as herein required. Further renewal authority for the continued maintenance and use of the public way as herein described shall be obtained prior to the date of expiration of this ordinance.

SECTION 3. This ordinance is subject to amendment, modification or repeal, and permission and authority herein granted may be revoked by the Mayor of the City of Chicago and the Director of Revenue at their discretion, at any time for good cause without the consent of said grantee. Upon termination of the privilege herein granted, by lapse of time or otherwise, the grantee, without cost or expense to the City of Chicago, shall remove the structures and appliances herein authorized and restore the public way where disturbed by said structures or appliances or by the removal thereof, to a proper condition under the supervision and to the satisfaction of the Commissioner of Streets and Sanitation and in accordance with the City Municipal Code.

SECTION 4. In the event of failure, neglect or refusal of grantee so to perform any of its obligations under this ordinance, the City may, at its option, either (a) perform such work and charge the cost thereof to said grantee, or (b) determine what the cost of said work shall be and bill the grantee for said cost, or (c) combine the two methods. Immediately upon receipt of notice of such cost, grantee shall pay the City such amount.

SECTION 5. Grantee shall be responsible and pay for the removal, relocation, alteration, repair, maintenance and restoration of City-owned structures or appliances located in or adjacent to the public way including pavement, bridges, subways, tunnels, vaults, sewers, water mains, conduits,

pipes, poles and other facilities and utilities, which are necessary or appropriate on account of grantee's use of the public way. The Commissioner of Streets and Sanitation is hereby authorized, in his or her discretion, and from time to time during grantee's use and occupancy of the public way until the restoration of the public way, to determine the work which is or will be necessary or appropriate and the cost involved to perform such work. The Commissioner is authorized to collect a deposit prior to commencing any work and to charge grantee all actual costs for causing all such work to be performed. The decision of such Commissioner shall be final and binding. The grantee, upon receiving written notification from the Commissioner of Streets and Sanitation of the required deposit or the cost of such work, shall immediately pay or deposit such amount as directed by the Commissioner.

SECTION 6. The grantee shall furnish to the Department of Revenue, prior to issuance of the permit for this privilege, a Certificate of Insurance evidencing coverage in an amount not less than $1,000,000 Combined Single Limit with said insurance covering all liability, both Public Liability and Property Damage that may result from the granting of said privilege. The Certificate of Insurance shall name the City of Chicago and its agents and employees as Additional Insureds and shall also clearly indicate that the privilege being granted by this ordinance is covered by an insurance policy. Certificates renewing such insurance coverage must be furnished to the Department of Revenue no later than 30 days prior to the expiration of the policy. The aforementioned insurance coverage shall be maintained at all times by the grantee until the structures or appliances described in this ordinance are removed and the public way is restored as herein required.

SECTION 7. The Permittee(s) shall indemnify, keep and save harmless the City of Chicago, its agents and employees against all claims, liabilities, judgments, costs, damages and other expenses which may in any way arise or accrue against, be charged to or recovered from the City, its agents or employees in consequence of the permission given by this ordinance, or any act or thing done or omitted or neglected to be done by the grantee, its agents or employees in and about the construction, reconstruction, maintenance, operation, use or removal of the authorized structures or appliances or the use, operation or restoration of public way as herein required, including those arising from any personal injuries or deaths or damage or destruction of property.

SECTION 8. The permission and authority herein granted shall not be exercised unless and until a permit authorizing such shall have been issued by the Director of Revenue. Such permit shall be conditioned upon the faithful observance and performance of all of the conditions and provisions of this ordinance, including the obligations to indemnify, keep and save harmless the City of Chicago and to provide insurance coverage. Such permit shall not be issued unless and until grantee has filed with the City Clerk a written acceptance of the terms and conditions of this ordinance, and

submitted to the Department of Revenue evidence of the required insurance coverage and the first year's compensation.

SECTION 9. The permission and authority granted by this ordinance shall not be assignable except upon the approval of the Director of Revenue after full disclosure.

SECTION 10. This ordinance shall take effect and be in force from and after its passage and approval.

[Drawing referred to in this ordinance printed on page 66336 of this Journal.]

AUTHORIZATION FOR GRANTS OF PRIVILEGE IN PUBLIC WAY FOR CANOPIES.

The Committee on Transportation and Public Way submitted the following report:

CHICAGO, February 23, 1995.

To the President and Members of the City Council:

Your Committee on Transportation and Public Way begs leave to recommend that Your Honorable Body *Pass* the proposed orders transmitted herewith (referred on February 8, 1995) to construct, maintain and use sundry canopies by various establishments.


This recommendation was concurred in unanimously by a viva voce vote of the members of the committee, with no dissenting vote.

Respectfully submitted,

(Signed) PATRICK M. HUELS,
Chairman.

(Continued on page 66337)

Ordinance associated with this drawing printed on pages 66331 through 66335 of this Journal.

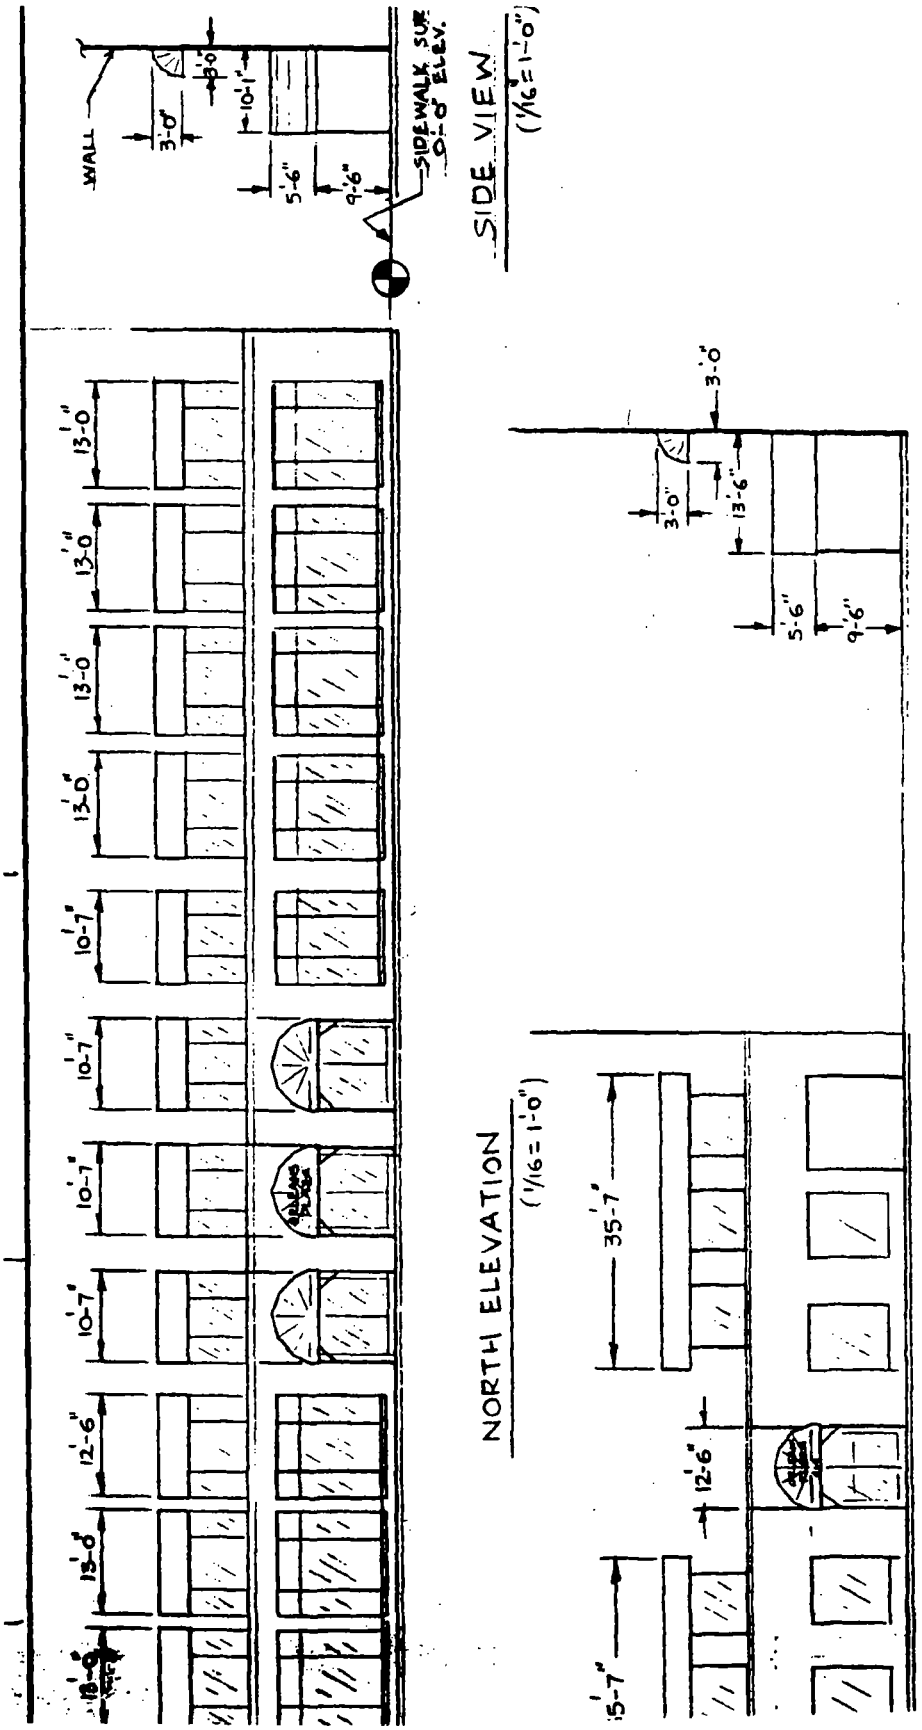

(Continued from page 66335)

On motion of Alderman Huels, the said proposed orders transmitted with the foregoing committee report were *Passed* by yeas and nays as follows:

Yeas -- Aldermen Mazola, Haithcock, Tillman, Preckwinkle, Bloom, Steele, Beavers, Dixon, Shaw, Buchanan, Huels, Fary, Olivo, Burke, Jones, Coleman, Streeter, Murphy, Troutman, Munoz, Laski, Miller, Medrano, Ocasio, Watson, E. Smith, Burrell, Suarez, Gabinski, Mell, Austin, Wojcik, Banks, Giles, Allen, Laurino, O'Connor, Doherty, Natarus, Bernardini, Levar, Shiller, M. Smith, Moore -- 44.

Nays -- None.

Alderman Natarus moved to reconsider the foregoing vote. The motion was lost.

Said orders, as passed, read as follows (the italic heading in each case not being a part of the order):

American National Bank, Under Trust Number 1089200-08, In Care Of JMB/Urban Development Co.: Canopy.

Ordered, That the Director of Revenue is hereby authorized to issue a permit to American National Bank, under Trust No. 1089200-08, in care of JMB/Urban Development Co. ("Permittee") to construct, maintain and use one (1) canopy over the public way attached to the structure located at 931 -- 935 North Rush Street and 40 -- 46 East Walton Street, for a period of three (3) years from and after January 9, 1995 in accordance with the ordinances of the City of Chicago and the plans and specifications filed with the Commissioner of Public Works and approved by the Commissioner of Inspectional Services and the Division Marshal in charge of the Bureau of Fire Prevention. Said canopy shall not exceed two hundred ten (210) feet in length, nor ten (10) feet in width.

The Permittee shall pay to the City of Chicago as compensation for the privilege the sum of Two Hundred Thirty-five and no/100 Dollars ($235.00) per annum, in advance. In the event the Permittee transfers title or vacates the premises, the Permittee shall, nevertheless, remain liable to the City of Chicago for the annual compensation until the canopy is removed. The Permittee shall renew the privilege herein granted prior to the date of expiration.

The Permittee shall protect, defend, indemnify and hold harmless the City of Chicago, its officers, agents and employees, against and from any expense, claim, controversy, damage, personal injury, death, liability, judgment, or

obligation arising out of the construction, repair, replacement, cleaning, use, maintenance or operation of the canopy arising out of and including the passive negligence of the City of Chicago.

The permit shall be subject to amendment, modification or revocation by the Mayor and the Director of Revenue in their discretion without the consent of the Permittee. Upon termination of the privilege herein granted, by lapse of time or otherwise, the Permittee shall remove the canopy without cost to the City of Chicago.

The privilege herein granted shall not be exercised until a permit shall have been issued by the Director of Revenue.

Burger King Corporation: Canopy.

Ordered, That the Director of Revenue is hereby authorized to issue a permit to Burger King Corporation ("Permittee") to construct, maintain and use one (1) canopy over the public way attached to the structure located at 2 East Chicago Avenue for a period of three (3) years from and after date of passage in accordance with the ordinances of the City of Chicago and the plans and specifications filed with the Commissioner of Public Works and approved by the Commissioner of Inspectional Services and the Division Marshal in charge of the Bureau of Fire Prevention. Said canopy shall not exceed eighty-five (85) feet in length, nor four (4) feet in width (East Chicago Avenue) and not exceed one hundred-fifty (150) feet in length, nor four (4) feet in width (North State Street).

The Permittee shall pay to the City of Chicago as compensation for the privilege the sum of Two Hundred Sixty and no/100 Dollars ($260.00) per annum, in advance. In the event the Permittee transfers title or vacates the premises, the Permittee shall, nevertheless, remain liable to the City of Chicago for the annual compensation until the canopy is removed. The Permittee shall renew the privilege herein granted to the date of expiration.

The Permittee shall protect, defend, indemnify and hold harmless the City of Chicago, its officers, agents and employees, against and from any expense, claim, controversy, damage, personal injury, death, liability, judgment, or obligation arising out of the construction, repair, replacement, cleaning, use, maintenance or operation of the canopy arising out of and including the passive negligence of the City of Chicago.

The permit shall be subject to amendment, modification or revocation by the Mayor and the Director of Revenue in their discretion without the consent of the Permittee. Upon termination of the privilege herein granted,

by lapse of time or otherwise, the Permittee shall remove the canopy without cost to the City of Chicago.

The privilege herein granted shall not be exercised until a permit shall have been issued by the Director of Revenue.

Burton Place Condominium: Canopies.

Ordered, That the Director of Revenue is hereby authorized to issue a permit to Burton Place Condominium ("Permittee") to construct, maintain and use two (2) canopies over the public way attached to the structure located at 1500 North LaSalle Street for a period of three (3) years from and after May 21, 1993 in accordance with the ordinances of the City of Chicago and the plans and specifications filed with the Commissioner of Public Works and approved by the Commissioner of Inspectional Services and the Division Marshal in charge of the Bureau of Fire Prevention. Said canopies shall not exceed two (2) at twenty-five (25) feet, respectively, in length, nor two (2) at two (2) feet, respectively, in width.

The Permittee shall pay to the City of Chicago as compensation for the privilege the sum of One Hundred and no/100 Dollars ($100.00) per annum, in advance. In the event the Permittee transfers title or vacates the premises, the Permittee shall, nevertheless, remain liable to the City of Chicago for the annual compensation until the canopies are removed. The Permittee shall renew the privilege herein granted to the date of expiration.

The Permittee shall protect, defend, indemnify and hold harmless the City of Chicago, its officers, agents and employees, against and from any expense, claim, controversy, damage, personal injury, death, liability, judgment, or obligation arising out of the construction, repair, replacement, cleaning, use, maintenance or operation of the canopies arising out of and including the passive negligence of the City of Chicago.

The permit shall be subject to amendment, modification or revocation by the Mayor and the Director of Revenue in their discretion without the consent of the Permittee. Upon termination of the privilege herein granted, by lapse of time or otherwise, the Permittee shall remove the canopies without cost to the City of Chicago.

The privilege herein granted shall not be exercised until a permit shall have been issued by the Director of Revenue.

Dearborn Station Associates: Canopy.

Ordered, That the Director of Revenue is hereby authorized to issue a permit to Dearborn Station Associates ("Permittee") to construct, maintain and use one (1) canopy over the public way attached to the structure located at 47 West Polk Street for a period of three (3) years from and after date of passage in accordance with the ordinances of the City of Chicago and the plans and specifications filed with the Commissioner of Public Works and approved by the Commissioner of Inspectional Services and the Division Marshal in charge of the Bureau of Fire Prevention. Said canopy shall not exceed nine (9) feet in length, nor nine (9) feet in width.

The Permittee shall pay to the City of Chicago as compensation for the privilege the sum of Fifty and no/100 Dollars ($50.00) per annum, in advance. In the event the Permittee transfers title or vacates the premises, the Permittee shall, nevertheless, remain liable to the City of Chicago for the annual compensation until the canopy is removed. The Permittee shall renew the privilege herein granted to the date of expiration.

The Permittee shall protect, defend, indemnify and hold harmless the City of Chicago, its officers, agents and employees, against and from any expense, claim, controversy, damage, personal injury, death, liability, judgment, or obligation arising out of the construction, repair, replacement, cleaning, use, maintenance or operation of the canopy arising out of and including the passive negligence of the City of Chicago.

The permit shall be subject to amendment, modification or revocation by the Mayor and the Director of Revenue in their discretion without the consent of the Permittee. Upon termination of the privilege herein granted, by lapse of time or otherwise, the Permittee shall remove the canopy without cost to the City of Chicago.

The privilege herein granted shall not be exercised until a permit shall have been issued by the Director of Revenue.

Dong-Yup Chang: Canopy.

Ordered, That the Director of Revenue is hereby authorized to issue a permit to Dong-Yup Chang ("Permittee") to construct, maintain and use one (1) canopy over the public way attached to the structure located at 8633 South Cottage Grove Avenue for a period of three (3) years from and after January 13, 1995 in accordance with the ordinances of the City of Chicago and the plans and specifications filed with the Commissioner of Public Works and approved by the Commissioner of Inspectional Services and the

Division Marshal in charge of the Bureau of Fire Prevention. Said canopy shall not exceed nineteen (19) feet in length, nor three (3) feet in width.

The Permittee shall pay to the City of Chicago as compensation for the privilege the sum of Fifty and no/100 Dollars ($50.00) per annum, in advance. In the event the Permittee transfers title or vacates the premises, the Permittee shall, nevertheless, remain liable to the City of Chicago for the annual compensation until the canopy is removed. The Permittee shall renew the privilege herein granted to the date of expiration.

The Permittee shall protect, defend, indemnify and hold harmless the City of Chicago, its officers, agents and employees, against and from any expense, claim, controversy, damage, personal injury, death, liability, judgment, or obligation arising out of the construction, repair, replacement, cleaning, use, maintenance or operation of the canopy arising out of and including the passive negligence of the City of Chicago.

The permit shall be subject to amendment, modification or revocation by the Mayor and the Director of Revenue in their discretion without the consent of the Permittee. Upon termination of the privilege herein granted, by lapse of time or otherwise, the Permittee shall remove the canopy without cost to the City of Chicago.

The privilege herein granted shall not be exercised until a permit shall have been issued by the Director of Revenue.

Handler-Wells Joint Venture: Canopies.

Ordered, That the Director of Revenue is hereby authorized to issue a permit to Handler-Wells Joint Venture ("Permittee") to construct, maintain and use thirteen (13) canopies over the public way attached to the structure located at 658 -- 678 North Dearborn Street for a period of three (3) years from and after date of passage in accordance with the ordinances of the City of Chicago and the plans and specifications filed with the Commissioner of Public Works and approved by the Commissioner of Inspectional Services and the Division Marshal in charge of the Bureau of Fire Prevention. Said canopies shall not exceed thirteen (13) at two hundred sixty-four (264) feet, respectively, in length, nor thirteen (13) at two (2) feet, respectively, in width.

The Permittee shall pay to the City of Chicago as compensation for the privilege the sum of Two Hundred Eighty-nine and no/100 Dollars ($289.00) per annum, in advance. In the event the Permittee transfers title or vacates the premises, the Permittee shall, nevertheless, remain liable to the City of

Chicago for the annual compensation until the canopies are removed. The Permittee shall renew the privilege herein granted to the date of expiration.

The Permittee shall protect, defend, indemnify and hold harmless the City of Chicago, its officers, agents and employees, against and from any expense, claim, controversy, damage, personal injury, death, liability, judgment, or obligation arising out of the construction, repair, replacement, cleaning, use, maintenance or operation of the canopies arising out of and including the passive negligence of the City of Chicago.

The permit shall be subject to amendment, modification or revocation by the Mayor and the Director of Revenue in their discretion without the consent of the Permittee. Upon termination of the privilege herein granted, by lapse of time or otherwise, the Permittee shall remove the canopies without cost to the City of Chicago.

The privilege herein granted shall not be exercised until a permit shall have been issued by the Director of Revenue.

Hanig's, In Care Of I & R Shoe Company: Canopy.

Ordered, That the Director of Revenue is hereby authorized to issue a permit to Hanig's, c/o I & R Shoe Company ("Permittee") to construct, maintain and use one (1) canopy over the public way attached to the structure located at 2754 North Clark Street for a period of three (3) years from and after May 24, 1998 in accordance with the ordinances of the City of Chicago and the plans and specifications filed with the Commissioner of Public Works and approved by the Commissioner of Inspectional Services and the Division Marshal in charge of the Bureau of Fire Prevention. Said canopy shall not exceed one hundred forty-four (144) feet in length, nor three (3) feet in width.

The Permittee shall pay to the City of Chicago as compensation for the privilege the sum of One Hundred Forty-four and no/100 Dollars ($144.00) per annum, in advance. In the event the Permittee transfers title or vacates the premises, the Permittee shall, nevertheless, remain liable to the City of Chicago for the annual compensation until the canopy is removed. The Permittee shall renew the privilege herein granted to the date of expiration.

The Permittee shall protect, defend, indemnify and hold harmless the City of Chicago, its officers, agents and employees, against and from any expense, claim, controversy, damage, personal injury, death, liability, judgment, or obligation arising out of the construction, repair, replacement, cleaning, use,

maintenance or operation of the canopy arising out of and including the passive negligence of the City of Chicago.

The permit shall be subject to amendment, modification or revocation by the Mayor and the Director of Revenue in their discretion without the consent of the Permittee. Upon termination of the privilege herein granted, by lapse of time or otherwise, the Permittee shall remove the canopy without cost to the City of Chicago.

The privilege herein granted shall not be exercised until a permit shall have been issued by the Director of Revenue.

Mr. Charles S. Jackson: Canopy.

Ordered, That the Director of Revenue is hereby authorized to issue a permit to Mr. Charles S. Jackson ("Permittee") to construct, maintain and use one (1) canopy over the public way attached to the structure located at 7350 South Cottage Grove Avenue for a period of three (3) years from and after date of passage in accordance with the ordinances of the City of Chicago and the plans and specifications filed with the Commissioner of Public Works and approved by the Commissioner of Inspectional Services and the Division Marshal in charge of the Bureau of Fire Prevention. Said canopy shall not exceed thirteen (13) feet in length, nor ten (10) feet in width.

The Permittee shall pay to the City of Chicago as compensation for the privilege the sum of Fifty and no/100 Dollars ($50.00) per annum, in advance. In the event the Permittee transfers title or vacates the premises, the Permittee shall, nevertheless, remain liable to the City of Chicago for the annual compensation until the canopy is removed. The Permittee shall renew the privilege herein granted to the date of expiration.

The Permittee shall protect, defend, indemnify and hold harmless the City of Chicago, its officers, agents and employees, against and from any expense, claim, controversy, damage, personal injury, death, liability, judgment, or obligation arising out of the construction, repair, replacement, cleaning, use, maintenance or operation of the canopy arising out of and including the passive negligence of the City of Chicago.

The permit shall be subject to amendment, modification or revocation by the Mayor and the Director of Revenue in their discretion without the consent of the Permittee. Upon termination of the privilege herein granted, by lapse of time or otherwise, the Permittee shall remove the canopy without cost to the City of Chicago.

The privilege herein granted shall not be exercised until a permit shall have been issued by the Director of Revenue.

Mr. Robert Kubow: Canopy.

Ordered, That the Director of Revenue is hereby authorized to issue a permit to Mr. Robert Kubow ("Permittee") to construct, maintain and use one (1) canopy over the public way attached to the structure located at 1154 West Madison Street for a period of three (3) years from and after date of passage in accordance with the ordinances of the City of Chicago and the plans and specifications filed with the Commissioner of Public Works and approved by the Commissioner of Inspectional Services and the Division Marshal in charge of the Bureau of Fire Prevention. Said canopy shall not exceed fifty (50) feet in length, nor two (2) feet in width.

The Permittee shall pay to the City of Chicago as compensation for the privilege the sum of Seventy-five and no/100 Dollars ($75.00) per annum, in advance. In the event the Permittee transfers title or vacates the premises, the Permittee shall, nevertheless, remain liable to the City of Chicago for the annual compensation until the canopy is removed. The Permittee shall renew the privilege herein granted to the date of expiration.

The Permittee shall protect, defend, indemnify and hold harmless the City of Chicago, its officers, agents and employees, against and from any expense, claim, controversy, damage, personal injury, death, liability, judgment, or obligation arising out of the construction, repair, replacement, cleaning, use, maintenance or operation of the canopy arising out of and including the passive negligence of the City of Chicago.

The permit shall be subject to amendment, modification or revocation by the Mayor and the Director of Revenue in their discretion without the consent of the Permittee. Upon termination of the privilege herein granted, by lapse of time or otherwise, the Permittee shall remove the canopy without cost to the City of Chicago.

The privilege herein granted shall not be exercised until a permit shall have been issued by the Director of Revenue.

The Leap Partnership, Inc.: Canopy.

Ordered, That the Director of Revenue is hereby authorized to issue a permit to The Leap Partnership, Inc. ("Permittee") to construct, maintain and use one (1) canopy over the public way attached to the structure located at 22 West Hubbard Street for a period of three (3) years from and after March 29, 1994 in accordance with the ordinances of the City of Chicago and the plans and specifications filed with the Commissioner of Public Works and approved by the Commissioner of Inspectional Services and the Division Marshal in charge of the Bureau of Fire Prevention. Said canopy shall not exceed five (5) feet, five (5) inches in length, nor four (4) feet in width.

The Permittee shall pay to the City of Chicago as compensation for the privilege the sum of Fifty and no/100 Dollars ($50.00) per annum, in advance. In the event the Permittee transfers title or vacates the premises, the Permittee shall, nevertheless, remain liable to the City of Chicago for the annual compensation until the canopy is removed. The Permittee shall renew the privilege herein granted to the date of expiration.

The Permittee shall protect, defend, indemnify and hold harmless the City of Chicago, its officers, agents and employees, against and from any expense, claim, controversy, damage, personal injury, death, liability, judgment, or obligation arising out of the construction, repair, replacement, cleaning, use, maintenance or operation of the canopy arising out of and including the passive negligence of the City of Chicago.

The permit shall be subject to amendment, modification or revocation by the Mayor and the Director of Revenue in their discretion without the consent of the Permittee. Upon termination of the privilege herein granted, by lapse of time or otherwise, the Permittee shall remove the canopy without cost to the City of Chicago.

The privilege herein granted shall not be exercised until a permit shall have been issued by the Director of Revenue.

Narragansett Condominium: Canopy.

Ordered, That the Director of Revenue is hereby authorized to issue a permit to Narragansett Condominium ("Permittee") to construct, maintain and use one (1) canopy over the public way attached to the structure located at 1640 East 50th Street for a period of three (3) years from and after January 27, 1994 in accordance with the ordinances of the City of Chicago and the plans and specifications filed with the Commissioner of Public

Works and approved by the Commissioner of Inspectional Services and the Division Marshal in charge of the Bureau of Fire Prevention. Said canopy shall not exceed thirteen (13) feet, six (6) inches in length, nor nine (9) feet, five (5) inches in width.

The Permittee shall pay to the City of Chicago as compensation for the privilege the sum of Fifty and no/100 Dollars ($50.00) per annum, in advance. In the event the Permittee transfers title or vacates the premises, the Permittee shall, nevertheless, remain liable to the City of Chicago for the annual compensation until the canopy is removed. The Permittee shall renew the privilege herein granted to the date of expiration.

The Permittee shall protect, defend, indemnify and hold harmless the City of Chicago, its officers, agents and employees, against and from any expense, claim, controversy, damage, personal injury, death, liability, judgment, or obligation arising out of the construction, repair, replacement, cleaning, use, maintenance or operation of the canopy arising out of and including the passive negligence of the City of Chicago.

The permit shall be subject to amendment, modification or revocation by the Mayor and the Director of Revenue in their discretion without the consent of the Permittee. Upon termination of the privilege herein granted, by lapse of time or otherwise, the Permittee shall remove the canopy without cost to the City of Chicago.

The privilege herein granted shall not be exercised until a permit shall have been issued by the Director of Revenue.

Nelson Bros. Furniture Corp.: Canopies.

Ordered, That the Director of Revenue is hereby authorized to issue a permit to Nelson Bros. Furniture Corp. ("Permittee") to construct, maintain and use two (2) canopies over the public way attached to the structure located at 2750 West Grand Avenue for a period of three (3) years from and after date of passage in accordance with the ordinances of the City of Chicago and the plans and specifications filed with the Commissioner of Public Works and approved by the Commissioner of Inspectional Services and the Division Marshal in charge of the Bureau of Fire Prevention. Said canopies shall not exceed one (1) at seventeen (17) feet and one (1) at fourteen point five (14.5) feet, respectively, in length, nor one (1) at five (5) feet and one (1) at six (6) feet, respectively, in width.

The Permittee shall pay to the City of Chicago as compensation for the privilege the sum of One Hundred and no/100 Dollars ($100.00) per annum,

in advance. In the event the Permittee transfers title or vacates the premises, the Permittee shall, nevertheless, remain liable to the City of Chicago for the annual compensation until the canopies are removed. The Permittee shall renew the privilege herein granted to the date of expiration.

The Permittee shall protect, defend, indemnify and hold harmless the City of Chicago, its officers, agents and employees, against and from any expense, claim, controversy, damage, personal injury, death, liability, judgment, or obligation arising out of the construction, repair, replacement, cleaning, use, maintenance or operation of the canopies arising out of and including the passive negligence of the City of Chicago.

The permit shall be subject to amendment, modification or revocation by the Mayor and the Director of Revenue in their discretion without the consent of the Permittee. Upon termination of the privilege herein granted, by lapse of time or otherwise, the Permittee shall remove the canopies without cost to the City of Chicago.

The privilege herein granted shall not be exercised until a permit shall have been issued by the Director of Revenue.

New Management, Ltd.: Canopy.

Ordered, That the Director of Revenue is hereby authorized to issue a permit to New Management, Ltd. ("Permittee") to construct, maintain and use one (1) canopy over the public way attached to the structure located at 213 North Morgan Street for a period of three (3) years from and after February 7, 1995 in accordance with the ordinances of the City of Chicago and the plans and specifications filed with the Commissioner of Public Works and approved by the Commissioner of Inspectional Services and the Division Marshal in charge of the Bureau of Fire Prevention. Said canopy shall not exceed eight (8) feet in length, nor five (5) feet in width.

The Permittee shall pay to the City of Chicago as compensation for the privilege the sum of Fifty and no/100 Dollars ($50.00) per annum, in advance. In the event the Permittee transfers title or vacates the premises, the Permittee shall, nevertheless, remain liable to the City of Chicago for the annual compensation until the canopy is removed. The Permittee shall renew the privilege herein granted to the date of expiration.

The Permittee shall protect, defend, indemnify and hold harmless the City of Chicago, its officers, agents and employees, against and from any expense, claim, controversy, damage, personal injury, death, liability, judgment, or obligation arising out of the construction, repair, replacement, cleaning, use,

maintenance or operation of the canopy arising out of and including the passive negligence of the City of Chicago.

The permit shall be subject to amendment, modification or revocation by the Mayor and the Director of Revenue in their discretion without the consent of the Permittee. Upon termination of the privilege herein granted, by lapse of time or otherwise, the Permittee shall remove the canopy without cost to the City of Chicago.

The privilege herein granted shall not be exercised until a permit shall have been issued by the Director of Revenue.

Mr. Dennis Prosio (Doing Business As Nite Life Hair): Canopy.

Ordered, That the Director of Revenue is hereby authorized to issue a permit to Mr. Dennis Prosio, doing business as Nite Life Hair ("Permittee") to construct, maintain and use one (1) canopy over the public way attached to the structure located at 6506 West Belmont Avenue for a period of three (3) years from and after May 23, 1998 in accordance with the ordinances of the City of Chicago and the plans and specifications filed with the Commissioner of Public Works and approved by the Commissioner of Inspectional Services and the Division Marshal in charge of the Bureau of Fire Prevention. Said canopy shall not exceed six (6) feet, six (6) inches in length, nor twenty-five (25) feet in width.

The Permittee shall pay to the City of Chicago as compensation for the privilege the sum of Fifty and no/100 Dollars ($50.00) per annum, in advance. In the event the Permittee transfers title or vacates the premises, the Permittee shall, nevertheless, remain liable to the City of Chicago for the annual compensation until the canopy is removed. The Permittee shall renew the privilege herein granted to the date of expiration.

The Permittee shall protect, defend, indemnify and hold harmless the City of Chicago, its officers, agents and employees, against and from any expense, claim, controversy, damage, personal injury, death, liability, judgment, or obligation arising out of the construction, repair, replacement, cleaning, use, maintenance or operation of the canopy arising out of and including the passive negligence of the City of Chicago.

The permit shall be subject to amendment, modification or revocation by the Mayor and the Director of Revenue in their discretion without the consent of the Permittee. Upon termination of the privilege herein granted,

by lapse of time or otherwise, the Permittee shall remove the canopy without cost to the City of Chicago.

The privilege herein granted shall not be exercised until a permit shall have been issued by the Director of Revenue.

Palmolive Venture: Canopy.

Ordered, That the Director of Revenue is hereby authorized to issue a permit to Palmolive Venture ("Permittee") to construct, maintain and use one (1) canopy over the public way attached to the structure located at 919 North Michigan Avenue for a period of three (3) years from and after February 6, 1994 in accordance with the ordinances of the City of Chicago and the plans and specifications filed with the Commissioner of Public Works and approved by the Commissioner of Inspectional Services and the Division Marshal in charge of the Bureau of Fire Prevention. Said canopy shall not exceed twenty-seven (27) feet in length, nor thirteen (13) feet, seven (7) inches in width.

The Permittee shall pay to the City of Chicago as compensation for the privilege the sum of Fifty-two and no/100 Dollars ($52.00) per annum, in advance. In the event the Permittee transfers title or vacates the premises, the Permittee shall, nevertheless, remain liable to the City of Chicago for the annual compensation until the canopy is removed. The Permittee shall renew the privilege herein granted to the date of expiration.

The Permittee shall protect, defend, indemnify and hold harmless the City of Chicago, its officers, agents and employees, against and from any expense, claim, controversy, damage, personal injury, death, liability, judgment, or obligation arising out of the construction, repair, replacement, cleaning, use, maintenance or operation of the canopy arising out of and including the passive negligence of the City of Chicago.

The permit shall be subject to amendment, modification or revocation by the Mayor and the Director of Revenue in their discretion without the consent of the Permittee. Upon termination of the privilege herein granted, by lapse of time or otherwise, the Permittee shall remove the canopy without cost to the City of Chicago.

The privilege herein granted shall not be exercised until a permit shall have been issued by the Director of Revenue.

Mr. Mahmoud S. Sadati: Canopy.

Ordered, That the Director of Revenue is hereby authorized to issue a permit to Mr. Mahmoud S. Sadati ("Permittee") to construct, maintain and use one (1) canopy over the public way attached to the structure located at 3227 North Clark Street for a period of three (3) years from and after February 1, 1995 in accordance with the ordinances of the City of Chicago and the plans and specifications filed with the Commissioner of Public Works and approved by the Commissioner of Inspectional Services and the Division Marshal in charge of the Bureau of Fire Prevention. Said canopy shall not exceed forty-eight (48) feet in length, nor three (3) feet in width.

The Permittee shall pay to the City of Chicago as compensation for the privilege the sum of Ninety-eight and no/100 Dollars ($98.00) per annum, in advance. In the event the Permittee transfers title or vacates the premises, the Permittee shall, nevertheless, remain liable to the City of Chicago for the annual compensation until the canopy is removed. The Permittee shall renew the privilege herein granted to the date of expiration.

The Permittee shall protect, defend, indemnify and hold harmless the City of Chicago, its officers, agents and employees, against and from any expense, claim, controversy, damage, personal injury, death, liability, judgment, or obligation arising out of the construction, repair, replacement, cleaning, use, maintenance or operation of the canopy arising out of and including the passive negligence of the City of Chicago.

The permit shall be subject to amendment, modification or revocation by the Mayor and the Director of Revenue in their discretion without the consent of the Permittee. Upon termination of the privilege herein granted, by lapse of time or otherwise, the Permittee shall remove the canopy without cost to the City of Chicago.

The privilege herein granted shall not be exercised until a permit shall have been issued by the Director of Revenue.

Side By Side, Inc.: Canopies.

Ordered, That the Director of Revenue is hereby authorized to issue a permit to Side By Side, Inc. ("Permittee") to construct, maintain and use four (4) canopies over the public way attached to the structure located at 3345 -- 3353 North Halsted Street for a period of three (3) years from and after date of passage in accordance with the ordinances of the City of Chicago and the plans and specifications filed with the Commissioner of Public Works and

approved by the Commissioner of Inspectional Services and the Division Marshal in charge of the Bureau of Fire Prevention. Said canopies shall not exceed three (3) at eight (8) feet, six (6) inches and one (1) at twenty (20) feet, six (6) inches, respectively, in length, nor four (4) at four (4) feet, six (6) inches, respectively, in width.

The Permittee shall pay to the City of Chicago as compensation for the privilege the sum of Two Hundred and no/100 Dollars ($200.00) per annum, in advance. In the event the Permittee transfers title or vacates the premises, the Permittee shall, nevertheless, remain liable to the City of Chicago for the annual compensation until the canopies are removed. The Permittee shall renew the privilege herein granted to the date of expiration.

The Permittee shall protect, defend, indemnify and hold harmless the City of Chicago, its officers, agents and employees, against and from any expense, claim, controversy, damage, personal injury, death, liability, judgment, or obligation arising out of the construction, repair, replacement, cleaning, use, maintenance or operation of the canopies arising out of and including the passive negligence of the City of Chicago.

The permit shall be subject to amendment, modification or revocation by the Mayor and the Director of Revenue in their discretion without the consent of the Permittee. Upon termination of the privilege herein granted, by lapse of time or otherwise, the Permittee shall remove the canopies without cost to the City of Chicago.

The privilege herein granted shall not be exercised until a permit shall have been issued by the Director of Revenue.

Tishman Speyer Properties: Canopies.

Ordered, That the Director of Revenue is hereby authorized to issue a permit to Tishman Speyer Properties ("Permittee") to construct, maintain and use three (3) canopies over the public way attached to the structure located at 55 East Monroe Street for a period of three (3) years from and after April 29,1995 in accordance with the ordinances of the City of Chicago and the plans and specifications filed with the Commissioner of Public Works and approved by the Commissioner of Inspectional Services and the Division Marshal in charge of the Bureau of Fire Prevention. Said canopies shall not exceed one (1) at nineteen (19) feet and two (2) at twenty-four (24) feet, respectively, in length, nor one (1) at fifty-three (53) feet and two (2) at sixty-eight (68) feet, respectively, in width.

The Permittee shall pay to the City of Chicago as compensation for the privilege the sum of Two Hundred Sixty-four and no/100 Dollars ($264.00) per annum, in advance. In the event the Permittee transfers title or vacates the premises, the Permittee shall, nevertheless, remain liable to the City of Chicago for the annual compensation until the canopies are removed. The Permittee shall renew the privilege herein granted to the date of expiration.

The Permittee shall protect, defend, indemnify and hold harmless the City of Chicago, its officers, agents and employees, against and from any expense, claim, controversy, damage, personal injury, death, liability, judgment, or obligation arising out of the construction, repair, replacement, cleaning, use, maintenance or operation of the canopies arising out of and including the passive negligence of the City of Chicago.

The permit shall be subject to amendment, modification or revocation by the Mayor and the Director of Revenue in their discretion without the consent of the Permittee. Upon termination of the privilege herein granted, by lapse of time or otherwise, the Permittee shall remove the canopies without cost to the City of Chicago.

The privilege herein granted shall not be exercised until a permit shall have been issued by the Director of Revenue.

Turn Verein Lincoln: Canopy.

Ordered, That the Director of Revenue is hereby authorized to issue a permit to Turn Verein Lincoln ("Permittee") to construct, maintain and use one (1) canopy over the public way attached to the structure located at 1019 West Diversey Parkway for a period of three (3) years from and after July 29, 1994 in accordance with the ordinances of the City of Chicago and the plans and specifications filed with the Commissioner of Public Works and approved by the Commissioner of Inspectional Services and the Division Marshal in charge of the Bureau of Fire Prevention. Said canopy shall not exceed sixteen (16) feet in length, nor eleven (11) feet in width.

The Permittee shall pay to the City of Chicago as compensation for the privilege the sum of Fifty and no/100 Dollars ($50.00) per annum, in advance. In the event the Permittee transfers title or vacates the premises, the Permittee shall, nevertheless, remain liable to the City of Chicago for the annual compensation until the canopy is removed. The Permittee shall renew the privilege herein granted to the date of expiration.

The Permittee shall protect, defend, indemnify and hold harmless the City of Chicago, its officers, agents and employees, against and from any expense,

claim, controversy, damage, personal injury, death, liability, judgment, or obligation arising out of the construction, repair, replacement, cleaning, use, maintenance or operation of the canopy arising out of and including the passive negligence of the City of Chicago.

The permit shall be subject to amendment, modification or revocation by the Mayor and the Director of Revenue in their discretion without the consent of the Permittee. Upon termination of the privilege herein granted, by lapse of time or otherwise, the Permittee shall remove the canopy without cost to the City of Chicago.

The privilege herein granted shall not be exercised until a permit shall have been issued by the Director of Revenue.

Wacker-Adams Associates: Canopies.

Ordered, That the Director of Revenue is hereby authorized to issue a permit to Wacker-Adams Associates ("Permittee") to construct, maintain and use two (2) canopies over the public way attached to the structure located at 125 South Wacker Drive for a period of three (3) years from and after date of passage in accordance with the ordinances of the City of Chicago and the plans and specifications filed with the Commissioner of Public Works and approved by the Commissioner of Inspectional Services and the Division Marshal in charge of the Bureau of Fire Prevention. Said canopies shall not exceed two (2) at eighteen (18) feet, respectively, in length, nor two (2) at twelve (12) feet, respectively, in width.

The Permittee shall pay to the City of Chicago as compensation for the privilege the sum of One Hundred and no/100 Dollars ($100.00) per annum, in advance. In the event the Permittee transfers title or vacates the premises, the Permittee shall, nevertheless, remain liable to the City of Chicago for the annual compensation until the canopies are removed. The Permittee shall renew the privilege herein granted to the date of expiration.

The Permittee shall protect, defend, indemnify and hold harmless the City of Chicago, its officers, agents and employees, against and from any expense, claim, controversy, damage, personal injury, death, liability, judgment, or obligation arising out of the construction, repair, replacement, cleaning, use, maintenance or operation of the canopies arising out of and including the passive negligence of the City of Chicago.

The permit shall be subject to amendment, modification or revocation by the Mayor and the Director of Revenue in their discretion without the consent of the Permittee. Upon termination of the privilege herein granted,

by lapse of time or otherwise, the Permittee shall remove the canopies without cost to the City of Chicago.

The privilege herein granted shall not be exercised until a permit shall have been issued by the Director of Revenue.

Waveland Bowl: Canopies.

Ordered, That the Director of Revenue is hereby authorized to issue a permit to Waveland Bowl ("Permittee") to construct, maintain and use four (4) canopies over the public way attached to the structure located at 3700 North Western Avenue for a period of three (3) years from and after March 8, 1995 in accordance with the ordinances of the City of Chicago and the plans and specifications filed with the Commissioner of Public Works and approved by the Commissioner of Inspectional Services and the Division Marshal in charge of the Bureau of Fire Prevention. Said canopies shall not exceed two (2) at twelve (12) feet, one (1) at fourteen (14) feet and one (1) at eighty (80) feet, respectively, in length, nor four (4) at four (4) feet, respectively, in width.

The Permittee shall pay to the City of Chicago as compensation for the privilege the sum of Two Hundred Fifty-five and no/100 Dollars ($255.00) per annum, in advance. In the event the Permittee transfers title or vacates the premises, the Permittee shall, nevertheless, remain liable to the City of Chicago for the annual compensation until the canopies are removed. The Permittee shall renew the privilege herein granted to the date of expiration.

The Permittee shall protect, defend, indemnify and hold harmless the City of Chicago, its officers, agents and employees, against and from any expense, claim, controversy, damage, personal injury, death, liability, judgment, or obligation arising out of the construction, repair, replacement, cleaning, use, maintenance or operation of the canopies arising out of and including the passive negligence of the City of Chicago.

The permit shall be subject to amendment, modification or revocation by the Mayor and the Director of Revenue in their discretion without the consent of the Permittee. Upon termination of the privilege herein granted, by lapse of time or otherwise, the Permittee shall remove the canopies without cost to the City of Chicago.

The privilege herein granted shall not be exercised until a permit shall have been issued by the Director of Revenue.

West Loop Associates Limited Partnership: Canopy.

Ordered, That the Director of Revenue is hereby authorized to issue a permit to West Loop Associates Limited Partnership ("Permittee") to construct, maintain and use one (1) canopy over the public way attached to the structure located at 224 North Desplaines Street for a period of three (3) years from and after June 15, 1995 in accordance with the ordinances of the City of Chicago and the plans and specifications filed with the Commissioner of Public Works and approved by the Commissioner of Inspectional Services and the Division Marshal in charge of the Bureau of Fire Prevention. Said canopy shall not exceed thirty-four (34) feet in length, nor eight (8) feet in width.

The Permittee shall pay to the City of Chicago as compensation for the privilege the sum of Fifty-nine and no/100 Dollars ($59.00) per annum, in advance. In the event the Permittee transfers title or vacates the premises, the Permittee shall, nevertheless, remain liable to the City of Chicago for the annual compensation until the canopy is removed. The Permittee shall renew the privilege herein granted to the date of expiration.

The Permittee shall protect, defend, indemnify and hold harmless the City of Chicago, its officers, agents and employees, against and from any expense, claim, controversy, damage, personal injury, death, liability, judgment, or obligation arising out of the construction, repair, replacement, cleaning, use, maintenance or operation of the canopy arising out of and including the passive negligence of the City of Chicago.

The permit shall be subject to amendment, modification or revocation by the Mayor and the Director of Revenue in their discretion without the consent of the Permittee. Upon termination of the privilege herein granted, by lapse of time or otherwise, the Permittee shall remove the canopy without cost to the City of Chicago.

The privilege herein granted shall not be exercised until a permit shall have been issued by the Director of Revenue.

---

1 -- 29 South State Street Corporation, In Care Of Harkins & Associates, Inc.: Canopy.

Ordered, That the Director of Revenue is hereby authorized to issue a permit to 1 -- 29 South State Street Corporation, in care of Harkins & Associates, Inc. ("Permittee") to construct, maintain and use one (1) canopy over the public way attached to the structure located at 36 South Wabash

Avenue for a period of three (3) years from and after April 30, 1994 in accordance with the ordinances of the City of Chicago and the plans and specifications filed with the Commissioner of Public Works and approved by the Commissioner of Inspectional Services and the Division Marshal in charge of the Bureau of Fire Prevention. Said canopy shall not exceed fifteen (15) feet in length, nor fifteen (15) feet in width.

The Permittee shall pay to the City of Chicago as compensation for the privilege the sum of Fifty and no/100 Dollars ($50.00) per annum, in advance. In the event the Permittee transfers title or vacates the premises, the Permittee shall, nevertheless, remain liable to the City of Chicago for the annual compensation until the canopy is removed. The Permittee shall renew the privilege herein granted to the date of expiration.

The Permittee shall protect, defend, indemnify and hold harmless the City of Chicago, its officers, agents and employees, against and from any expense, claim, controversy, damage, personal injury, death, liability, judgment, or obligation arising out of the construction, repair, replacement, cleaning, use, maintenance or operation of the canopy arising out of and including the passive negligence of the City of Chicago.

The permit shall be subject to amendment, modification or revocation by the Mayor and the Director of Revenue in their discretion without the consent of the Permittee. Upon termination of the privilege herein granted, by lapse of time or otherwise, the Permittee shall remove the canopy without cost to the City of Chicago.

The privilege herein granted shall not be exercised until a permit shall have been issued by the Director of Revenue.

---

330 West Hubbard Restaurant Corporation: Canopies.

Ordered, That the Director of Revenue is hereby authorized to issue a permit to 330 West Hubbard Restaurant Corporation ("Permittee") to construct, maintain and use ten (10) canopies over the public way attached to the structure located at 300 West Hubbard Street for a period of three (3) years from and after January 14, 1995 in accordance with the ordinances of the City of Chicago and the plans and specifications filed with the Commissioner of Public Works and approved by the Commissioner of Inspectional Services and the Division Marshal in charge of the Bureau of Fire Prevention. Said canopies shall not exceed four (4) at thirteen (13) feet and six (6) at twelve (12) feet, respectively, in length, nor ten (10) at three (3) feet, six (6) inches, respectively, in width.

The Permittee shall pay to the City of Chicago as compensation for the privilege the sum of Five Hundred and no/100 ($500.00) per annum, in advance. In the event the Permittee transfers title or vacates the premises, the Permittee shall, nevertheless, remain liable to the City of Chicago for the annual compensation until the canopies are removed. The Permittee shall renew the privilege herein granted to the date of expiration.

The Permittee shall protect, defend, indemnify and hold harmless the City of Chicago, its officers, agents and employees, against and from any expense, claim, controversy, damage, personal injury, death, liability, judgment, or obligation arising out of the construction, repair, replacement, cleaning, use, maintenance or operation of the canopies arising out of and including the passive negligence of the City of Chicago.

The permit shall be subject to amendment, modification or revocation by the Mayor and the Director of Revenue in their discretion without the consent of the Permittee. Upon termination of the privilege herein granted, by lapse of time or otherwise, the Permittee shall remove the canopies without cost to the City of Chicago.

The privilege herein granted shall not be exercised until a permit shall have been issued by the Director of Revenue.

---

442 West Wellington Cooperative: Canopy.

Ordered, That the Director of Revenue is hereby authorized to issue a permit to 442 West Wellington Cooperative ("Permittee") to construct, maintain and use one (1) canopy over the public way attached to the structure located at 442 West Wellington Avenue for a period of three (3) years from and after February 2, 1995 in accordance with the ordinances of the City of Chicago and the plans and specifications filed with the Commissioner of Public Works and approved by the Commissioner of Inspectional Services and the Division Marshal in charge of the Bureau of Fire Prevention. Said canopy shall not exceed thirty-one (31) feet in length, nor ten (10) feet in width.

The Permittee shall pay to the City of Chicago as compensation for the privilege the sum of Fifty-six and no/100 Dollars ($56.00) per annum, in advance. In the event the Permittee transfers title or vacates the premises, the Permittee shall, nevertheless, remain liable to the City of Chicago for the annual compensation until the canopy is removed. The Permittee shall renew the privilege herein granted to the date of expiration.

The Permittee shall protect, defend, indemnify and hold harmless the City of Chicago, its officers, agents and employees, against and from any expense, claim, controversy, damage, personal injury, death, liability, judgment, or obligation arising out of the construction, repair, replacement, cleaning, use, maintenance or operation of the canopy arising out of and including the passive negligence of the City of Chicago.

The permit shall be subject to amendment, modification or revocation by the Mayor and the Director of Revenue in their discretion without the consent of the Permittee. Upon termination of the privilege herein granted, by lapse of time or otherwise, the Permittee shall remove the canopy without cost to the City of Chicago.

The privilege herein granted shall not be exercised until a permit shall have been issued by the Director of Revenue.

1028 North Rush Street Corporation: Canopy.

Ordered, That the Director of Revenue is hereby authorized to issue a permit to 1028 North Rush Street Corporation ("Permittee") to construct, maintain and use one (1) canopy over the public way attached to the structure located at 1028 North Rush Street for a period of three (3) years from and after January 12, 1995 in accordance with the ordinances of the City of Chicago and the plans and specifications filed with the Commissioner of Public Works and approved by the Commissioner of Inspectional Services and the Division Marshal in charge of the Bureau of Fire Prevention. Said canopy shall not exceed thirteen (13) feet, three (3) inches in length, nor ten (10) feet, six (6) inches in width.

The Permittee shall pay to the City of Chicago as compensation for the privilege the sum of Fifty and no/100 Dollars ($50.00) per annum, in advance. In the event the Permittee transfers title or vacates the premises, the Permittee shall, nevertheless, remain liable to the City of Chicago for the annual compensation until the canopy is removed. The Permittee shall renew the privilege herein granted to the date of expiration.

The Permittee shall protect, defend, indemnify and hold harmless the City of Chicago, its officers, agents and employees, against and from any expense, claim, controversy, damage, personal injury, death, liability, judgment, or obligation arising out of the construction, repair, replacement, cleaning, use, maintenance or operation of the canopy arising out of and including the passive negligence of the City of Chicago.

The permit shall be subject to amendment, modification or revocation by the Mayor and the Director of Revenue in their discretion without the consent of the Permittee. Upon termination of the privilege herein granted, by lapse of time or otherwise, the Permittee shall remove the canopy without cost to the City of Chicago.

The privilege herein granted shall not be exercised until a permit shall have been issued by the Director of Revenue.

5510 North Sheridan Road Condominium Association: Canopy.

Ordered, That the Director of Revenue is hereby authorized to issue a permit to 5510 North Sheridan Road Condominium Association ("Permittee") to construct, maintain and use one (1) canopy over the public way attached to the structure located at 5510 North Sheridan Road for a period of three (3) years from and after February 1, 1994 in accordance with the ordinances of the City of Chicago and the plans and specifications filed with the Commissioner of Public Works and approved by the Commissioner of Inspectional Services and the Division Marshal in charge of the Bureau of Fire Prevention. Said canopy shall not exceed fourteen (14) feet in length, nor ten (10) feet in width.

The Permittee shall pay to the City of Chicago as compensation for the privilege the sum of Fifty and no/100 Dollars ($50.00) per annum, in advance. In the event the Permittee transfers title or vacates the premises, the Permittee shall, nevertheless, remain liable to the City of Chicago for the annual compensation until the canopy is removed. The Permittee shall renew the privilege herein granted to the date of expiration.

The Permittee shall protect, defend, indemnify and hold harmless the City of Chicago, its officers, agents and employees, against and from any expense, claim, controversy, damage, personal injury, death, liability, judgment, or obligation arising out of the construction, repair, replacement, cleaning, use, maintenance or operation of the canopy arising out of and including the passive negligence of the City of Chicago.

The permit shall be subject to amendment, modification or revocation by the Mayor and the Director of Revenue in their discretion without the consent of the Permittee. Upon termination of the privilege herein granted, by lapse of time or otherwise, the Permittee shall remove the canopy without cost to the City of Chicago.

The privilege herein granted shall not be exercised until a permit shall have been issued by the Director of Revenue.

AUTHORIZATION FOR GRANTS OF PRIVILEGE IN PUBLIC WAY FOR SIDEWALK CAFES.

The Committee on Transportation and Public Way submitted the following report:

CHICAGO, February 23, 1995.

To the President and Members of the City Council:

Your Committee on Transportation and Public Way begs leave to recommend that Your Honorable Body *Pass* the proposed ordinances transmitted herewith (referred on February 8, 1995) for various establishments to maintain and use portions of the public right-of-way for sidewalk cafes.

This recommendation was concurred in unanimously by a viva voce vote of the members of the committee, with no dissenting vote.

Respectfully submitted,

(Signed) PATRICK M. HUELS,
Chairman.

On motion of Alderman Huels, the said proposed ordinances transmitted with the foregoing committee report were *Passed* by yeas and nays as follows:

Yeas -- Aldermen Mazola, Haithcock, Tillman, Preckwinkle, Bloom, Steele, Beavers, Dixon, Shaw, Buchanan, Huels, Fary, Olivo, Burke, Jones, Coleman, Streeter, Murphy, Troutman, Munoz, Laski, Miller, Medrano, Ocasio, Watson, E. Smith, Burrell, Suarez, Gabinski, Mell, Austin, Wojcik, Banks, Giles, Allen, Laurino, O'Connor, Doherty, Natarus, Bernardini, Levar, Shiller, M. Smith, Moore -- 44.

Nays -- None.

Alderman Natarus moved to reconsider the foregoing vote. The motion was lost.

Said ordinances, as passed, read as follows (the italic heading in each case not being a part of the ordinance):

Coach House Cafe, Inc. (Doing Business As Albert's Cafe).

Be It Ordained by the City Council of the City of Chicago:

SECTION 1. Permission and authority are hereby given and granted to Coach House Cafe, Inc., doing business as Albert's Cafe, upon the terms and subject to the conditions of this ordinance, to maintain and use a portion of the public right-of-way for a sidewalk cafe adjacent to its premises located at 52 West Elm Street. Said sidewalk cafe area shall be sixteen (16) feet in length and seven (7) feet in width, for a total of one hundred twelve (112) square feet and shall begin seven (7) feet from the face of the curb line along West Elm Street. The compensation for said space and the days and hours of operation for the sidewalk cafe shall be as follows:

Monday through Sunday, 10:00 A.M. to 11:00 P.M.

Compensation: $300.00/Seating: 24.

Amplification of music is prohibited on the above referenced portion of the public right-of-way during the operation of said sidewalk cafe.

There shall be six (6) feet of unobstructed clear space for pedestrian passage at all times.

Authority for the above named privilege is herein given and granted for a period beginning April 1, 1995 through, and including, November 1, 1995.

Said privilege shall be maintained and used in accordance with the ordinances of the City of Chicago and the directions of the Commissioner of Streets and Sanitation, the Commissioner of Inspectional Services and the Director of Revenue. The grantee shall keep that portion of the public way under said privilege in good condition and repair, safe for public travel, free from snow, ice and debris to the satisfaction of the Commissioner of Public Works.

SECTION 2. The grantee agrees to pay to the City of Chicago as compensation for the privilege herein granted the sum as stated in Section 1, in advance. In case of termination of the privilege herein granted or the grantee transfers title or vacates the premises, the grantee shall, nevertheless, remain liable to the City of Chicago for the compensation

which shall have become due and payable under the provisions hereof, until the structures and appliances herein authorized are removed and the public way is restored as herein required.

SECTION 3. This ordinance is subject to amendment, modification or repeal, and permission and authority herein granted may be revoked by the Mayor of the City of Chicago at any time for good cause without the consent of said grantee. Upon termination of the privilege herein granted, by lapse of time or otherwise, the grantee, without cost or expense to the City of Chicago, shall remove the structures and appliances herein authorized and restore the public way where disturbed by said structures or appliances or by the removal thereof, to a proper condition under the supervision and to the satisfaction of the Commissioner of Public Works and in accordance with the City Municipal Code. In the event of failure, neglect or refusal of said grantee so to do, the City of Chicago will have the choice of either performing said work and charging the cost thereof to said grantee or determining what the cost of said work shall be and billing the grantee for said cost.

SECTION 4. The insurance company and the grantee, as provided in Section 5, will hold and save the City of Chicago, its officers, agents and employees harmless from any and all liability and expense, including judgments, costs and damages, for removal, relocation, alteration, repair, maintenance and restoration of the structures or appliances herein authorized, and from any and all damages thereto on account of the location, construction, alteration, repair or maintenance of any public ways, bridges, subways, tunnels, vaults, sewers, water mains, conduits, pipes, poles and other utilities. For the City of Chicago to recover from the insurance company and the grantee under this Section, it is not necessary that the City of Chicago first make said removal, relocation, alteration, repair, maintenance or restoration. The Commissioner of Streets and Sanitation is hereby authorized to determine what cost would be involved to perform said removal, relocation, alteration, repair, maintenance, or restoration and that decision as to the amount shall be final and binding. The grantee and the insurance company, upon receiving written notification from the Commissioner of Streets and Sanitation of the cost of said removal and restoration shall pay immediately said amount upon demand. It shall be the responsibility of the grantee to furnish the City of Chicago, prior to issuance of the permit for this privilege, a copy of proof of insurance (Certificate of Insurance) in an amount not less than $1,000,000 Combined Single Limit with said insurance covering all liability, including Public Liability, Property Damage and Dramshop Liability that may result from the granting of said privilege. The grantee must furnish the City of Chicago a Certificate of Insurance which names the City of Chicago as additional insured and also clearly indicates that the privilege being granted by this ordinance is covered by the insurance policy. Certificates renewing insurance must be furnished to the Department of Revenue no later than 30 days prior to the expiration of the policy. The aforementioned insurance coverage shall be maintained at all times by the grantee until the structures

or appliances described in this ordinance are removed and the public way is restored as herein required.

SECTION 5. The permission and authority herein granted shall not be exercised until a permit authorizing same shall have been issued by the Director of Revenue and upon the faithful observance and performance of any and all conditions and provisions of this ordinance, and conditioned further to indemnify, keep and save harmless the City of Chicago, its agents, officers and employees, against all liabilities, judgments, costs, damages and expenses, including any dramshop liability, which may in any way come against said City in consequence of the permission given by this ordinance, or which may accrue against, be charged to, or recovered from said City from, or by reason, or on account of, any act or thing done, or omitted, or neglected to be done by the grantee in and about the construction, reconstruction, maintenance, use and removal of said structures or appliances and the restoration of the public way as herein required. Said insurance coverage shall be continuing in effect until the structures and appliances herein authorized are removed and the public way is restored as herein required.

SECTION 6. This ordinance shall take effect and be in force from and after its passage; provided, however, that said grantee file proof of indemnification on behalf of the City of Chicago, as herein requested, and payment of the compensation be paid to the Department of Revenue.

Theatre Lunan, Inc. (Doing Business As Arby's Roast Beef And Sbarro Restaurant).

Be It Ordained by the City Council of the City of Chicago:

SECTION 1. Permission and authority are hereby given and granted to Theatre Lunan, Inc., doing business as Arby's Roast Beef and Sbarro Restaurant, upon the terms and subject to the conditions of this ordinance, to maintain and use a portion of the public right-of-way for a sidewalk cafe adjacent to its premises located at 195 North Dearborn Street. Said sidewalk cafe area No. 1 shall be fifty-eight (58) feet, six (6) inches in length and eight (8) feet in width and shall begin eight (8) feet from the face of the curb line along North Dearborn Street. Said sidewalk cafe area No. 2 shall be eighteen (18) feet, six (6) inches in length and eight (8) feet in width, for a total of one hundred forty-eight (148) square feet and shall begin eight (8) feet from the face of the curb line along West Lake Street. The compensation for said space and the days and hours of operation for the sidewalk cafe shall be as follows:

Sunday through Thursday, 10:30 A.M. to 11:00 P.M.
Friday and Saturday, 10:30 A.M. to 12:00 Midnight

Compensation: $2,390.00/Seating: 48.

No signage shall be located in the public right-of-way at any time other than a two (2) foot by two (2) foot menu board.

For sidewalk areas that measure fifteen (15) feet or more, only fifty (50) percent of said sidewalk area may be used for a sidewalk cafe.

Authority for the above named privilege is herein given and granted from and after April 1, 1995 through, and including, November 1, 1995.

Said privilege shall be maintained and used in accordance with the ordinances of the City of Chicago and the directions of the Commissioner of Streets and Sanitation, the Commissioner of Inspectional Services and the Director of Revenue. The grantee shall keep that portion of the public way under said privilege in good condition and repair, safe for public travel, free from snow, ice and debris to the satisfaction of the Commissioner of Public Works.

SECTION 2. The grantee agrees to pay to the City of Chicago as compensation for the privilege herein granted the sum as stated in Section 1, in advance. In case of termination of the privilege herein granted or the grantee transfers title or vacates the premises, the grantee shall, nevertheless, remain liable to the City of Chicago for the compensation which shall have become due and payable under the provisions hereof, until the structures and appliances herein authorized are removed and the public way is restored as herein required.

SECTION 3. This ordinance is subject to amendment, modification or repeal, and permission and authority herein granted may be revoked by the Mayor of the City of Chicago at any time for good cause without the consent of said grantee. Upon termination of the privilege herein granted, by lapse of time or otherwise, the grantee, without cost or expense to the City of Chicago, shall remove the structures and appliances herein authorized and restore the public way where disturbed by said structures or appliances or by the removal thereof, to a proper condition under the supervision and to the satisfaction of the Commissioner of Public Works and in accordance with the City Municipal Code. In the event of failure, neglect or refusal of said grantee so to do, the City of Chicago will have the choice of either performing said work and charging the cost thereof to said grantee or determining what the cost of said work shall be and billing the grantee for said cost.

SECTION 4. The insurance company and the grantee, as provided in Section 5, will hold and save the City of Chicago, its officers, agents and employees harmless from any and all liability and expense, including judgments, costs and damages, for removal, relocation, alteration, repair,

maintenance and restoration of the structures or appliances herein authorized, and from any and all damages thereto on account of the location, construction, alteration, repair or maintenance of any public ways, bridges, subways, tunnels, vaults, sewers, water mains, conduits, pipes, poles and other utilities. For the City of Chicago to recover from the insurance company and the grantee under this Section, it is not necessary that the City of Chicago first make said removal, relocation, alteration, repair, maintenance or restoration. The Commissioner of Streets and Sanitation is hereby authorized to determine what cost would be involved to perform said removal, relocation, alteration, repair, maintenance, or restoration and that decision as to the amount shall be final and binding. The grantee and the insurance company, upon receiving written notification from the Commissioner of Streets and Sanitation of the cost of said removal and restoration shall pay immediately said amount upon demand. It shall be the responsibility of the grantee to furnish the City of Chicago, prior to issuance of the permit for this privilege, a copy of proof of insurance (Certificate of Insurance) in an amount not less than $1,000,000 Combined Single Limit with said insurance covering all liability, including Public Liability, Property Damage and Dramshop Liability that may result from the granting of said privilege. The grantee must furnish the City of Chicago a Certificate of Insurance which names the City of Chicago as additional insured and also clearly indicates that the privilege being granted by this ordinance is covered by the insurance policy. Certificates renewing insurance must be furnished to the Department of Revenue no later than 30 days prior to the expiration of the policy. The aforementioned insurance coverage shall be maintained at all times by the grantee until the structures or appliances described in this ordinance are removed and the public way is restored as herein required.

SECTION 5. The permission and authority herein granted shall not be exercised until a permit authorizing same shall have been issued by the Director of Revenue and upon the faithful observance and performance of any and all conditions and provisions of this ordinance, and conditioned further to indemnify, keep and save harmless the City of Chicago, its agents, officers and employees, against all liabilities, judgments, costs, damages and expenses, including any dramshop liability, which may in any way come against said City in consequence of the permission given by this ordinance, or which may accrue against, be charged to, or recovered from said City from, or by reason, or on account of, any act or thing done, or omitted, or neglected to be done by the grantee in and about the construction, reconstruction, maintenance, use and removal of said structures or appliances and the restoration of the public way as herein required. Said insurance coverage shall be continuing in effect until the structures and appliances herein authorized are removed and the public way is restored as herein required.

SECTION 6. This ordinance shall take effect and be in force from and after its passage; provided, however, that said grantee file proof of

indemnification on behalf of the City of Chicago, as herein requested, and payment of the compensation be paid to the Department of Revenue.

JAO, Inc. (Doing Business As Avanzare).

Be It Ordained by the City Council of the City of Chicago:

SECTION 1. Permission and authority are hereby given and granted to JAO, Inc., doing business as Avanzare, upon the terms and subject to the conditions of this ordinance, to maintain and use a portion of the public right-of-way for a sidewalk cafe adjacent to its premises located at 161 East Huron Street. Said sidewalk cafe area shall be sixty-four (64) feet in length and five (5) feet in width, for a total of three hundred twenty (320) square feet and shall begin twelve (12) feet from the face of the curb line along East Huron Street. The compensation for said space and the days and hours of operation for the sidewalk cafe shall be as follows:

Monday through Saturday, 11:00 A.M. to 10:30 P.M.
Sunday, 5:00 P.M. to 9:30 P.M.

Compensation: $576.00/Seating: 10.

Amplification of music is prohibited on the above referenced portion of the public right-of-way during the operation of said sidewalk cafe.

There shall be six (6) feet of unobstructed clear space for pedestrian passage at all times.

Authority for the above named privilege is herein given and granted for a period beginning April 1, 1995 through, and including, November 1, 1995.

Said privilege shall be maintained and used in accordance with the ordinances of the City of Chicago and the directions of the Commissioner of Streets and Sanitation, the Commissioner of Inspectional Services and the Director of Revenue. The grantee shall keep that portion of the public way under said privilege in good condition and repair, safe for public travel, free from snow, ice and debris to the satisfaction of the Commissioner of Public Works.

SECTION 2. The grantee agrees to pay to the City of Chicago as compensation for the privilege herein granted the sum as stated in Section 1, in advance. In case of termination of the privilege herein granted or the grantee transfers title or vacates the premises, the grantee shall, nevertheless, remain liable to the City of Chicago for the compensation

which shall have become due and payable under the provisions hereof, until the structures and appliances herein authorized are removed and the public way is restored as herein required.

SECTION 3. This ordinance is subject to amendment, modification or repeal, and permission and authority herein granted may be revoked by the Mayor of the City of Chicago at any time for good cause without the consent of said grantee. Upon termination of the privilege herein granted, by lapse of time or otherwise, the grantee, without cost or expense to the City of Chicago, shall remove the structures and appliances herein authorized and restore the public way where disturbed by said structures or appliances or by the removal thereof, to a proper condition under the supervision and to the satisfaction of the Commissioner of Public Works and in accordance with the City Municipal Code. In the event of failure, neglect or refusal of said grantee so to do, the City of Chicago will have the choice of either performing said work and charging the cost thereof to said grantee or determining what the cost of said work shall be and billing the grantee for said cost.

SECTION 4. The insurance company and the grantee, as provided in Section 5, will hold and save the City of Chicago, its officers, agents and employees harmless from any and all liability and expense, including judgments, costs and damages, for removal, relocation, alteration, repair, maintenance and restoration of the structures or appliances herein authorized, and from any and all damages thereto on account of the location, construction, alteration, repair or maintenance of any public ways, bridges, subways, tunnels, vaults, sewers, water mains, conduits, pipes, poles and other utilities. For the City of Chicago to recover from the insurance company and the grantee under this Section, it is not necessary that the City of Chicago first make said removal, relocation, alteration, repair, maintenance or restoration. The Commissioner of Streets and Sanitation is hereby authorized to determine what cost would be involved to perform said removal, relocation, alteration, repair, maintenance, or restoration and that decision as to the amount shall be final and binding. The grantee and the insurance company, upon receiving written notification from the Commissioner of Streets and Sanitation of the cost of said removal and restoration shall pay immediately said amount upon demand. It shall be the responsibility of the grantee to furnish the City of Chicago, prior to issuance of the permit for this privilege, a copy of proof of insurance (Certificate of Insurance) in an amount not less than $1,000,000 Combined Single Limit with said insurance covering all liability, including Public Liability, Property Damage and Dramshop Liability that may result from the granting of said privilege. The grantee must furnish the City of Chicago a Certificate of Insurance which names the City of Chicago as additional insured and also clearly indicates that the privilege being granted by this ordinance is covered by the insurance policy. Certificates renewing insurance must be furnished to the Department of Revenue no later than 30 days prior to the expiration of the policy. The aforementioned insurance coverage shall be maintained at all times by the grantee until the structures

or appliances described in this ordinance are removed and the public way is restored as herein required.

SECTION 5. The permission and authority herein granted shall not be exercised until a permit authorizing same shall have been issued by the Director of Revenue and upon the faithful observance and performance of any and all conditions and provisions of this ordinance, and conditioned further to indemnify, keep and save harmless the City of Chicago, its agents, officers and employees, against all liabilities, judgments, costs, damages and expenses, including any dramshop liability, which may in any way come against said City in consequence of the permission given by this ordinance, or which may accrue against, be charged to, or recovered from said City from, or by reason, or on account of, any act or thing done, or omitted, or neglected to be done by the grantee in and about the construction, reconstruction, maintenance, use and removal of said structures or appliances and the restoration of the public way as herein required. Said insurance coverage shall be continuing in effect until the structures and appliances herein authorized are removed and the public way is restored as herein required.

SECTION 6. This ordinance shall take effect and be in force from and after its passage; provided, however, that said grantee file proof of indemnification on behalf of the City of Chicago, as herein requested, and payment of the compensation be paid to the Department of Revenue.

---

159 Limited Partnership (Doing Business As The Big Bowl Cafe (Site II)).

Be It Ordained by the City Council of the City of Chicago:

SECTION 1. Permission and authority are hereby given and granted to 159 Limited Partnership, doing business as The Big Bowl Cafe (Site II), upon the terms and subject to the conditions of this ordinance, to maintain and use a portion of the public right-of-way for a sidewalk cafe adjacent to its premises located at 159 West Erie Street. Said sidewalk cafe area shall be sixty-nine (69) feet, nine (9) inches in length and two (2) feet, two (2) inches in width, for a total of one hundred fifty-four (154) square feet and shall begin nine (9) feet from the face of the curb line along West Erie Street. The compensation for said space and the days and hours of operation for the sidewalk cafe shall be as follows:

Monday through Sunday, 8:00 A.M. to 11:00 P.M.

Compensation: $300.00/Seating: 20.

Amplification of music is prohibited on the above referenced portion of the public right-of-way during the operation of said sidewalk cafe.

There shall be six (6) feet of unobstructed clear space for pedestrian passage at all times.

Authority for the above named privilege is herein given and granted for a period beginning April 1, 1995 through, and including, November 1, 1995.

Said privilege shall be maintained and used in accordance with the ordinances of the City of Chicago and the directions of the Commissioner of Streets and Sanitation, the Commissioner of Inspectional Services and the Director of Revenue. The grantee shall keep that portion of the public way under said privilege in good condition and repair, safe for public travel, free from snow, ice and debris to the satisfaction of the Commissioner of Public Works.

SECTION 2. The grantee agrees to pay to the City of Chicago as compensation for the privilege herein granted the sum as stated in Section 1, in advance. In case of termination of the privilege herein granted or the grantee transfers title or vacates the premises, the grantee shall, nevertheless, remain liable to the City of Chicago for the compensation which shall have become due and payable under the provisions hereof, until the structures and appliances herein authorized are removed and the public way is restored as herein required.

SECTION 3. This ordinance is subject to amendment, modification or repeal, and permission and authority herein granted may be revoked by the Mayor of the City of Chicago at any time for good cause without the consent of said grantee. Upon termination of the privilege herein granted, by lapse of time or otherwise, the grantee, without cost or expense to the City of Chicago, shall remove the structures and appliances herein authorized and restore the public way where disturbed by said structures or appliances or by the removal thereof, to a proper condition under the supervision and to the satisfaction of the Commissioner of Public Works and in accordance with the City Municipal Code. In the event of failure, neglect or refusal of said grantee so to do, the City of Chicago will have the choice of either performing said work and charging the cost thereof to said grantee or determining what the cost of said work shall be and billing the grantee for said cost.

SECTION 4. The insurance company and the grantee, as provided in Section 5, will hold and save the City of Chicago, its officers, agents and employees harmless from any and all liability and expense, including judgments, costs and damages, for removal, relocation, alteration, repair, maintenance and restoration of the structures or appliances herein authorized, and from any and all damages thereto on account of the location, construction, alteration, repair or maintenance of any public ways, bridges, subways, tunnels, vaults, sewers, water mains, conduits, pipes, poles and

other utilities. For the City of Chicago to recover from the insurance company and the grantee under this Section, it is not necessary that the City of Chicago first make said removal, relocation, alteration, repair, maintenance or restoration. The Commissioner of Streets and Sanitation is hereby authorized to determine what cost would be involved to perform said removal, relocation, alteration, repair, maintenance, or restoration and that decision as to the amount shall be final and binding. The grantee and the insurance company, upon receiving written notification from the Commissioner of Streets and Sanitation of the cost of said removal and restoration shall pay immediately said amount upon demand. It shall be the responsibility of the grantee to furnish the City of Chicago, prior to issuance of the permit for this privilege, a copy of proof of insurance (Certificate of Insurance) in an amount not less than $1,000,000 Combined Single Limit with said insurance covering all liability, including Public Liability, Property Damage and Dramshop Liability that may result from the granting of said privilege. The grantee must furnish the City of Chicago a Certificate of Insurance which names the City of Chicago as additional insured and also clearly indicates that the privilege being granted by this ordinance is covered by the insurance policy. Certificates renewing insurance must be furnished to the Department of Revenue no later than 30 days prior to the expiration of the policy. The aforementioned insurance coverage shall be maintained at all times by the grantee until the structures or appliances described in this ordinance are removed and the public way is restored as herein required.

SECTION 5. The permission and authority herein granted shall not be exercised until a permit authorizing same shall have been issued by the Director of Revenue and upon the faithful observance and performance of any and all conditions and provisions of this ordinance, and conditioned further to indemnify, keep and save harmless the City of Chicago, its agents, officers and employees, against all liabilities, judgments, costs, damages and expenses, including any dramshop liability, which may in any way come against said City in consequence of the permission given by this ordinance, or which may accrue against, be charged to, or recovered from said City from, or by reason, or on account of, any act or thing done, or omitted, or neglected to be done by the grantee in and about the construction, reconstruction, maintenance, use and removal of said structures or appliances and the restoration of the public way as herein required. Said insurance coverage shall be continuing in effect until the structures and appliances herein authorized are removed and the public way is restored as herein required.

SECTION 6. This ordinance shall take effect and be in force from and after its passage; provided, however, that said grantee file proof of indemnification on behalf of the City of Chicago, as herein requested, and payment of the compensation be paid to the Department of Revenue.

59 West Hubbard, Inc. (Doing Business As Brasseriejo).

Be It Ordained by the City Council of the City of Chicago:

SECTION 1. Permission and authority are hereby given and granted to 59 West Hubbard, Inc., doing business as Brasseriejo, upon the terms and subject to the conditions of this ordinance, to maintain and use a portion of the public right-of-way for a sidewalk cafe adjacent to its premises located at 59 West Hubbard Street. Said sidewalk cafe area shall be thirty-six (36) feet in length and seven (7) feet, six (6) inches in width (reduced to five (5) feet, six (6) inches by meters), for a total of two hundred forty-four (244) square feet and shall begin six (6) feet from the face of the curb line along West Hubbard Street. The compensation for said space and the days and hours of operation for the sidewalk cafe shall be as follows:

Monday through Sunday, 10:00 A.M. to 11:00 P.M.

Compensation: $439.00/Seating: 20.

Amplification of music is prohibited on the above referenced portion of the public right-of-way during the operation of said sidewalk cafe.

There shall be six (6) feet of unobstructed clear space for pedestrian passage at all times.

Authority for the above named privilege is herein given and granted for a period beginning April 1, 1995 through, and including, November 1, 1995.

Said privilege shall be maintained and used in accordance with the ordinances of the City of Chicago and the directions of the Commissioner of Streets and Sanitation, the Commissioner of Inspectional Services and the Director of Revenue. The grantee shall keep that portion of the public way under said privilege in good condition and repair, safe for public travel, free from snow, ice and debris to the satisfaction of the Commissioner of Public Works.

SECTION 2. The grantee agrees to pay to the City of Chicago as compensation for the privilege herein granted the sum as stated in Section 1, in advance. In case of termination of the privilege herein granted or the grantee transfers title or vacates the premises, the grantee shall, nevertheless, remain liable to the City of Chicago for the compensation which shall have become due and payable under the provisions hereof, until the structures and appliances herein authorized are removed and the public way is restored as herein required.

SECTION 3. This ordinance is subject to amendment, modification or repeal, and permission and authority herein granted may be revoked by the Mayor of the City of Chicago at any time for good cause without the consent of said grantee. Upon termination of the privilege herein granted, by lapse of time or otherwise, the grantee, without cost or expense to the City of Chicago, shall remove the structures and appliances herein authorized and restore the public way where disturbed by said structures or appliances or by the removal thereof, to a proper condition under the supervision and to the satisfaction of the Commissioner of Public Works and in accordance with the City Municipal Code. In the event of failure, neglect or refusal of said grantee so to do, the City of Chicago will have the choice of either performing said work and charging the cost thereof to said grantee or determining what the cost of said work shall be and billing the grantee for said cost.

SECTION 4. The insurance company and the grantee, as provided in Section 5, will hold and save the City of Chicago, its officers, agents and employees harmless from any and all liability and expense, including judgments, costs and damages, for removal, relocation, alteration, repair, maintenance and restoration of the structures or appliances herein authorized, and from any and all damages thereto on account of the location, construction, alteration, repair or maintenance of any public ways, bridges, subways, tunnels, vaults, sewers, water mains, conduits, pipes, poles and other utilities. For the City of Chicago to recover from the insurance company and the grantee under this Section, it is not necessary that the City of Chicago first make said removal, relocation, alteration, repair, maintenance or restoration. The Commissioner of Streets and Sanitation is hereby authorized to determine what cost would be involved to perform said removal, relocation, alteration, repair, maintenance, or restoration and that decision as to the amount shall be final and binding. The grantee and the insurance company, upon receiving written notification from the Commissioner of Streets and Sanitation of the cost of said removal and restoration shall pay immediately said amount upon demand. It shall be the responsibility of the grantee to furnish the City of Chicago, prior to issuance of the permit for this privilege, a copy of proof of insurance (Certificate of Insurance) in an amount not less than $1,000,000 Combined Single Limit with said insurance covering all liability, including Public Liability, Property Damage and Dramshop Liability that may result from the granting of said privilege. The grantee must furnish the City of Chicago a Certificate of Insurance which names the City of Chicago as additional insured and also clearly indicates that the privilege being granted by this ordinance is covered by the insurance policy. Certificates renewing insurance must be furnished to the Department of Revenue no later than 30 days prior to the expiration of the policy. The aforementioned insurance coverage shall be maintained at all times by the grantee until the structures or appliances described in this ordinance are removed and the public way is restored as herein required.

SECTION 5. The permission and authority herein granted shall not be exercised until a permit authorizing same shall have been issued by the

Director of Revenue and upon the faithful observance and performance of any and all conditions and provisions of this ordinance, and conditioned further to indemnify, keep and save harmless the City of Chicago, its agents, officers and employees, against all liabilities, judgments, costs, damages and expenses, including any dramshop liability, which may in any way come against said City in consequence of the permission given by this ordinance, or which may accrue against, be charged to, or recovered from said City from, or by reason, or on account of, any act or thing done, or omitted, or neglected to be done by the grantee in and about the construction, reconstruction, maintenance, use and removal of said structures or appliances and the restoration of the public way as herein required. Said insurance coverage shall be continuing in effect until the structures and appliances herein authorized are removed and the public way is restored as herein required.

SECTION 6. This ordinance shall take effect and be in force from and after its passage; provided, however, that said grantee file proof of indemnification on behalf of the City of Chicago, as herein requested, and payment of the compensation be paid to the Department of Revenue.

LocoMix Cafe, Inc. (Doing Business As Cafe Bolero And Grill).

Be It Ordained by the City Council of the City of Chicago:

SECTION 1. Permission and authority are hereby given and granted to LocoMix Cafe, Inc., doing business as Cafe Bolero And Grill, upon the terms and subject to the conditions of this ordinance, to maintain and use a portion of the public right-of-way for a sidewalk cafe adjacent to its premises located at 2252 North Western Avenue. Said sidewalk cafe area No. 1 shall be seventeen (17) feet in length and nine (9) feet in width for a total of one hundred fifty-three (153) square feet and shall begin six (6) feet from the face of the curb line along North Western Avenue. Said sidewalk cafe area No. 2 shall be forty-six (46) feet in length and ten (10) feet in width for a total of four hundred sixty (460) square feet and shall begin seven (7) feet from the face of the curb line along West Belden Avenue. The compensation for said space and the days and hours of operation for the sidewalk cafe shall be as follows:

Monday through Sunday, 9:00 A.M. to 12:00 Midnight

Compensation: $417.00/Seating: 76.

Amplification of music is prohibited on the above referenced portion of the public right-of-way during the operation of said sidewalk cafe.

Authority for the above named privilege is herein given and granted from and after April 1, 1995 through, and including, November 1, 1995.

Said privilege shall be maintained and used in accordance with the ordinances of the City of Chicago and the directions of the Commissioner of Streets and Sanitation, the Commissioner of Inspectional Services and the Director of Revenue. The grantee shall keep that portion of the public way under said privilege in good condition and repair, safe for public travel, free from snow, ice and debris to the satisfaction of the Commissioner of Public Works.

SECTION 2. The grantee agrees to pay to the City of Chicago as compensation for the privilege herein granted the sum as stated in Section 1, in advance. In case of termination of the privilege herein granted or the grantee transfers title or vacates the premises, the grantee shall, nevertheless, remain liable to the City of Chicago for the compensation which shall have become due and payable under the provisions hereof, until the structures and appliances herein authorized are removed and the public way is restored as herein required.

SECTION 3. This ordinance is subject to amendment, modification or repeal, and permission and authority herein granted may be revoked by the Mayor of the City of Chicago at any time for good cause without the consent of said grantee. Upon termination of the privilege herein granted, by lapse of time or otherwise, the grantee, without cost or expense to the City of Chicago, shall remove the structures and appliances herein authorized and restore the public way where disturbed by said structures or appliances or by the removal thereof, to a proper condition under the supervision and to the satisfaction of the Commissioner of Public Works and in accordance with the City Municipal Code. In the event of failure, neglect or refusal of said grantee so to do, the City of Chicago will have the choice of either performing said work and charging the cost thereof to said grantee or determining what the cost of said work shall be and billing the grantee for said cost.

SECTION 4. The insurance company and the grantee, as provided in Section 5, will hold and save the City of Chicago, its officers, agents and employees harmless from any and all liability and expense, including judgments, costs and damages, for removal, relocation, alteration, repair, maintenance and restoration of the structures or appliances herein authorized, and from any and all damages thereto on account of the location, construction, alteration, repair or maintenance of any public ways, bridges, subways, tunnels, vaults, sewers, water mains, conduits, pipes, poles and other utilities. For the City of Chicago to recover from the insurance

company and the grantee under this Section, it is not necessary that the City of Chicago first make said removal, relocation, alteration, repair, maintenance or restoration. The Commissioner of Streets and Sanitation is hereby authorized to determine what cost would be involved to perform said removal, relocation, alteration, repair, maintenance, or restoration and that decision as to the amount shall be final and binding. The grantee and the insurance company, upon receiving written notification from the Commissioner of Streets and Sanitation of the cost of said removal and restoration shall pay immediately said amount upon demand. It shall be the responsibility of the grantee to furnish the City of Chicago, prior to issuance of the permit for this privilege, a copy of proof of insurance (Certificate of Insurance) in an amount not less than $1,000,000 Combined Single Limit with said insurance covering all liability, including Public Liability, Property Damage and Dramshop Liability that may result from the granting of said privilege. The grantee must furnish the City of Chicago a Certificate of Insurance which names the City of Chicago as additional insured and also clearly indicates that the privilege being granted by this ordinance is covered by the insurance policy. Certificates renewing insurance must be furnished to the Department of Revenue no later than 30 days prior to the expiration of the policy. The aforementioned insurance coverage shall be maintained at all times by the grantee until the structures or appliances described in this ordinance are removed and the public way is restored as herein required.

SECTION 5. The permission and authority herein granted shall not be exercised until a permit authorizing same shall have been issued by the Director of Revenue and upon the faithful observance and performance of any and all conditions and provisions of this ordinance, and conditioned further to indemnify, keep and save harmless the City of Chicago, its agents, officers and employees, against all liabilities, judgments, costs, damages and expenses, including any dramshop liability, which may in any way come against said City in consequence of the permission given by this ordinance, or which may accrue against, be charged to, or recovered from said City from, or by reason, or on account of, any act or thing done, or omitted, or neglected to be done by the grantee in and about the construction, reconstruction, maintenance, use and removal of said structures or appliances and the restoration of the public way as herein required. Said insurance coverage shall be continuing in effect until the structures and appliances herein authorized are removed and the public way is restored as herein required.

SECTION 6. This ordinance shall take effect and be in force from and after its passage; provided, however, that said grantee file proof of indemnification on behalf of the City of Chicago, as herein requested, and payment of the compensation be paid to the Department of Revenue.

Uzdawinis And Kobayashi, Inc. (Doing Business As Cafe Selmarie).

Be It Ordained by the City Council of the City of Chicago:

SECTION 1. Permission and authority are hereby given and granted to Uzdawinis and Kobayashi, Inc., doing business as Cafe Selmarie, upon the terms and subject to the conditions of this ordinance, to maintain and use a portion of the public right-of-way for a sidewalk cafe adjacent to its premises located at 2327 West Giddings Street. Said sidewalk cafe area shall be twenty-two (22) feet in length and twenty-two (22) feet in width, for a total of four hundred eighty-four (484) square feet and shall begin twelve (12) feet, six (6) inches from the face of the building along West Giddings Plaza. The compensation for said space and the days and hours of operation for the sidewalk cafe shall be as follows:

Tuesday through Saturday, 10:00 A.M. to 11:00 P.M.

Sunday, 10:00 A.M. to 10:00 P.M.

Compensation: $330.00/Seating: 30.

Authority for the above named privilege is herein given and granted for a period beginning April 1, 1995 through, and including, November 1, 1995.

Said privilege shall be maintained and used in accordance with the ordinances of the City of Chicago and the directions of the Commissioner of Streets and Sanitation, the Commissioner of Inspectional Services and the Director of Revenue. The grantee shall keep that portion of the public way under said privilege in good condition and repair, safe for public travel, free from snow, ice and debris to the satisfaction of the Commissioner of Public Works.

SECTION 2. The grantee agrees to pay to the City of Chicago as compensation for the privilege herein granted the sum as stated in Section 1, in advance. In case of termination of the privilege herein granted or the grantee transfers title or vacates the premises, the grantee shall, nevertheless, remain liable to the City of Chicago for the compensation which shall have become due and payable under the provisions hereof, until the structures and appliances herein authorized are removed and the public way is restored as herein required.

SECTION 3. This ordinance is subject to amendment, modification or repeal, and permission and authority herein granted may be revoked by the Mayor of the City of Chicago at any time for good cause without the consent of said grantee. Upon termination of the privilege herein granted, by lapse of time or otherwise, the grantee, without cost or expense to the City of Chicago, shall remove the structures and appliances herein authorized and

restore the public way where disturbed by said structures or appliances or by the removal thereof, to a proper condition under the supervision and to the satisfaction of the Commissioner of Public Works and in accordance with the City Municipal Code. In the event of failure, neglect or refusal of said grantee so to do, the City of Chicago will have the choice of either performing said work and charging the cost thereof to said grantee or determining what the cost of said work shall be and billing the grantee for said cost.

SECTION 4. The insurance company and the grantee, as provided in Section 5, will hold and save the City of Chicago, its officers, agents and employees harmless from any and all liability and expense, including judgments, costs and damages, for removal, relocation, alteration, repair, maintenance and restoration of the structures or appliances herein authorized, and from any and all damages thereto on account of the location, construction, alteration, repair or maintenance of any public ways, bridges, subways, tunnels, vaults, sewers, water mains, conduits, pipes, poles and other utilities. For the City of Chicago to recover from the insurance company and the grantee under this Section, it is not necessary that the City of Chicago first make said removal, relocation, alteration, repair, maintenance or restoration. The Commissioner of Streets and Sanitation is hereby authorized to determine what cost would be involved to perform said removal, relocation, alteration, repair, maintenance, or restoration and that decision as to the amount shall be final and binding. The grantee and the insurance company, upon receiving written notification from the Commissioner of Streets and Sanitation of the cost of said removal and restoration shall pay immediately said amount upon demand. It shall be the responsibility of the grantee to furnish the City of Chicago, prior to issuance of the permit for this privilege, a copy of proof of insurance (Certificate of Insurance) in an amount not less than $1,000,000 Combined Single Limit with said insurance covering all liability, including Public Liability, Property Damage and Dramshop Liability that may result from the granting of said privilege. The grantee must furnish the City of Chicago a Certificate of Insurance which names the City of Chicago as additional insured and also clearly indicates that the privilege being granted by this ordinance is covered by the insurance policy. Certificates renewing insurance must be furnished to the Department of Revenue no later than 30 days prior to the expiration of the policy. The aforementioned insurance coverage shall be maintained at all times by the grantee until the structures or appliances described in this ordinance are removed and the public way is restored as herein required.

SECTION 5. The permission and authority herein granted shall not be exercised until a permit authorizing same shall have been issued by the Director of Revenue and upon the faithful observance and performance of any and all conditions and provisions of this ordinance, and conditioned further to indemnify, keep and save harmless the City of Chicago, its agents, officers and employees, against all liabilities, judgments, costs, damages and expenses, including any dramshop liability, which may in any way come against said City in consequence of the permission given by this ordinance,

or which may accrue against, be charged to, or recovered from said City from, or by reason, or on account of, any act or thing done, or omitted, or neglected to be done by the grantee in and about the construction, reconstruction, maintenance, use and removal of said structures or appliances and the restoration of the public way as herein required. Said insurance coverage shall be continuing in effect until the structures and appliances herein authorized are removed and the public way is restored as herein required.

SECTION 6. This ordinance shall take effect and be in force from and after its passage; provided, however, that said grantee file proof of indemnification on behalf of the City of Chicago, as herein requested, and payment of the compensation be paid to the Department of Revenue.

Bathsheba, Inc. (Doing Business As Chicago Style Pizza And Eatery).

Be It Ordained by the City Council of the City of Chicago:

SECTION 1. Permission and authority are hereby given and granted to Bathsheba, Inc., doing business as Chicago Style Pizza and Eatery, upon the terms and subject to the conditions of this ordinance, to maintain and use a portion of the public right-of-way for a sidewalk cafe adjacent to its premises located at 120 South Michigan Avenue. Said sidewalk cafe area shall be twenty (20) feet in length and eighteen (18) feet in width, for a total of three hundred sixty (360) square feet and shall begin twelve (12) feet from the face of the curb line along South Michigan Avenue. The compensation for said space and the days and hours of operation for the sidewalk cafe shall be as follows:

Monday through Saturday, 10:30 A.M. to 12:00 Midnight
Sunday, 11:30 A.M. to 10:00 P.M.

Compensation: $1,397.00/Seating: 32.

No signage shall be located in the public right-of-way at any time other than a 2 foot by 2 foot menu board.

For sidewalk areas that measure fifteen (15) feet or more, only fifty (50) percent of said sidewalk area may be used for a sidewalk cafe.

Authority for the above named privilege is herein given and granted from and after April 1, 1995 through, and including, November 1, 1995.

Said privilege shall be maintained and used in accordance with the ordinances of the City of Chicago and the directions of the Commissioner of Streets and Sanitation, the Commissioner of Inspectional Services and the Director of Revenue. The grantee shall keep that portion of the public way under said privilege in good condition and repair, safe for public travel, free from snow, ice and debris to the satisfaction of the Commissioner of Public Works.

SECTION 2. The grantee agrees to pay to the City of Chicago as compensation for the privilege herein granted the sum as stated in Section 1, in advance. In case of the termination of the privilege herein granted or the grantee transfers title or vacates the premises, the grantee shall, nevertheless, remain liable to the City of Chicago for the compensation which shall have become due and payable under the provisions hereof, until the structures and appliances herein authorized are removed and the public way is restored as herein required.

SECTION 3. This ordinance is subject to amendment, modification or repeal, and permission and authority herein granted may be revoked by the Mayor of the City of Chicago at any time for good cause without the consent of said grantee. Upon termination of the privilege herein granted, by lapse of time or otherwise, the grantee, without cost or expense to the City of Chicago, shall remove the structures and appliances herein authorized and restore the public way where disturbed by said structures or appliances or by the removal thereof, to a proper condition under the supervision and to the satisfaction of the Commissioner of Public Works and in accordance to the City Municipal Code. In the event of the failure, neglect or refusal of said grantee so to do, the City of Chicago will have the choice of either performing said work and charging the cost thereof to said grantee or determining what the cost of said work shall be and billing the grantee for said cost.

SECTION 4. The insurance company and the grantee, as provided in Section 5, will hold and save the City of Chicago, its officers, agents and employees harmless from any and all liability and expense, including judgments, costs and damages, for removal, relocation, alteration, repair, maintenance and restoration of the structures or appliances herein authorized, and from any and all damages thereto on account of the location, construction, alteration, repair or maintenance of any public ways, bridges, subways, tunnels, vaults, sewers, water mains, conduits, pipes, poles and other utilities. For the City of Chicago to recover from the insurance company and grantee under this Section, it is not necessary that the City of Chicago first make said removal, relocation, alteration, repair, maintenance or restoration. The Commissioner of Streets and Sanitation is hereby authorized to determine what cost would be involved to perform said removal, relocation, alteration, repair, maintenance, or restoration and his decision as to the amount shall be final and binding. The grantee and the insurance company, upon receiving written notification from the Commissioner of Streets and Sanitation of the cost of said removal and restoration shall pay immediately said amount upon demand. It shall be the

responsibility of the grantee to furnish the City of Chicago, prior to issuance of permit for this privilege, a copy of proof of insurance (Certificate of Insurance) in an amount not less than $1,000,000.00 Combined Single Limit with said insurance covering all liability, including Public Liability, Property Damage and Dramshop Liability that may result from the granting of said privilege. The grantee must furnish the City of Chicago a Certificate of Insurance which names the City of Chicago as additional insured and also clearly indicates that the privilege being granted by this ordinance is covered by the insurance policy. Certificates renewing insurance must be furnished to the Department of Revenue no later than 30 days prior to expiration of policy. The aforementioned insurance coverage shall be maintained at all times by the grantee until the structures or appliances described in this ordinance are removed and the public way is restored as herein required.

SECTION 5. The permission and authority herein granted shall not be exercised until a permit authorizing same shall have been issued by the Director of Revenue and upon the faithful observance and performance of any and all conditions and provisions of this ordinance, and conditioned further to indemnify, keep and save harmless the City of Chicago, its agents, officers and employees, against all liabilities, judgments, costs, damages and expenses, including any dramshop liability, which may in any way come against said City in consequence of the permission given by this ordinance, or which may accrue against, be charged to, or recovered from said City from, or by reason, or on account of, any act or thing done, or omitted, or neglected to be done by the grantee in and about the construction, reconstruction, maintenance, use and removal of said structures or appliances and the restoration of the public way as herein required. Said insurance coverage shall be continuing in effect until the structures and applicances herein authorized are removed and the public way is restored as herein required.

SECTION 6. This ordinance shall take effect and be in force from and after its passage; provided, however, said grantee file proof of indemnification on behalf of the City of Chicago, as herein requested, and payment of compensation to be paid to the Department of General Services, Bureau of Asset Management.

Coffee Chicago Ltd. (Doing Business As Coffee Chicago).

Be It Ordained by the City Council of the City of Chicago:

SECTION 1. Permission and authority are hereby given and granted to Coffee Chicago Ltd., doing business as Coffee Chicago, upon the terms and

subject to the conditions of this ordinance, to maintain and use a portion of the public right-of-way for a sidewalk cafe adjacent to its premises located at 3323 North Clark Street. Said sidewalk cafe area shall be twenty-six (26) feet in length and nine (9) feet in width, for a total of two hundred thirty-four (234) square feet and shall begin nine (9) feet, six (6) inches from the face of the curb line along West Buckingham Place. The compensation for said space and the days and hours of operation for the sidewalk cafe shall be as follows:

Monday through Saturday, 8:00 A.M. to 11:00 P.M.
Sunday, 9:00 A.M. to 10:00 P.M.

Compensation: $300.00/Seating: 20.

Authority for the above named privilege is herein given and granted for a period beginning April 1, 1995 through, and including, November 1, 1995.

Said privilege shall be maintained and used in accordance with the ordinances of the City of Chicago and the directions of the Commissioner of Streets and Sanitation, the Commissioner of Inspectional Services and the Director of Revenue. The grantee shall keep that portion of the public way under said privilege in good condition and repair, safe for public travel, free from snow, ice and debris to the satisfaction of the Commissioner of Public Works.

SECTION 2. The grantee agrees to pay to the City of Chicago as compensation for the privilege herein granted the sum as stated in Section 1, in advance. In case of termination of the privilege herein granted or the grantee transfers title or vacates the premises, the grantee shall, nevertheless, remain liable to the City of Chicago for the compensation which shall have become due and payable under the provisions hereof, until the structures and appliances herein authorized are removed and the public way is restored as herein required.

SECTION 3. This ordinance is subject to amendment, modification or repeal, and permission and authority herein granted may be revoked by the Mayor of the City of Chicago at any time for good cause without the consent of said grantee. Upon termination of the privilege herein granted, by lapse of time or otherwise, the grantee, without cost or expense to the City of Chicago, shall remove the structures and appliances herein authorized and restore the public way where disturbed by said structures or appliances or by the removal thereof, to a proper condition under the supervision and to the satisfaction of the Commissioner of Public Works and in accordance with the City Municipal Code. In the event of failure, neglect or refusal of said grantee so to do, the City of Chicago will have the choice of either performing said work and charging the cost thereof to said grantee or determining what the cost of said work shall be and billing the grantee for said cost.

SECTION 4. The insurance company and the grantee, as provided in Section 5, will hold and save the City of Chicago, its officers, agents and employees harmless from any and all liability and expense, including judgments, costs and damages, for removal, relocation, alteration, repair, maintenance and restoration of the structures or appliances herein authorized, and from any and all damages thereto on account of the location, construction, alteration, repair or maintenance of any public ways, bridges, subways, tunnels, vaults, sewers, water mains, conduits, pipes, poles and other utilities. For the City of Chicago to recover from the insurance company and the grantee under this Section, it is not necessary that the City of Chicago first make said removal, relocation, alteration, repair, maintenance or restoration. The Commissioner of Streets and Sanitation is hereby authorized to determine what cost would be involved to perform said removal, relocation, alteration, repair, maintenance, or restoration and that decision as to the amount shall be final and binding. The grantee and the insurance company, upon receiving written notification from the Commissioner of Streets and Sanitation of the cost of said removal and restoration shall pay immediately said amount upon demand. It shall be the responsibility of the grantee to furnish the City of Chicago, prior to issuance of the permit for this privilege, a copy of proof of insurance (Certificate of Insurance) in an amount not less than $1,000,000 Combined Single Limit with said insurance covering all liability, including Public Liability, Property Damage and Dramshop Liability that may result from the granting of said privilege. The grantee must furnish the City of Chicago a Certificate of Insurance which names the City of Chicago as additional insured and also clearly indicates that the privilege being granted by this ordinance is covered by the insurance policy. Certificates renewing insurance must be furnished to the Department of Revenue no later than 30 days prior to the expiration of the policy. The aforementioned insurance coverage shall be maintained at all times by the grantee until the structures or appliances described in this ordinance are removed and the public way is restored as herein required.

SECTION 5. The permission and authority herein granted shall not be exercised until a permit authorizing same shall have been issued by the Director of Revenue and upon the faithful observance and performance of any and all conditions and provisions of this ordinance, and conditioned further to indemnify, keep and save harmless the City of Chicago, its agents, officers and employees, against all liabilities, judgments, costs, damages and expenses, including any dramshop liability, which may in any way come against said City in consequence of the permission given by this ordinance, or which may accrue against, be charged to, or recovered from said City from, or by reason, or on account of, any act or thing done, or omitted, or neglected to be done by the grantee in and about the construction, reconstruction, maintenance, use and removal of said structures or appliances and the restoration of the public way as herein required. Said insurance coverage shall be continuing in effect until the structures and appliances herein authorized are removed and the public way is restored as herein required.

SECTION 6. This ordinance shall take effect and be in force from and after its passage; provided, however, that said grantee file proof of indemnification on behalf of the City of Chicago, as herein requested, and payment of the compensation be paid to the Department of Revenue.

Mr. Leonid Pesin (Doing Business As Doral Deli).

Be It Ordained by the City Council of the City of Chicago:

SECTION 1. Permission and authority are hereby given and granted to Leonid Pesin, doing business as Doral Deli, upon the terms and subject to the conditions of this ordinance, to maintain and use a portion of the public right-of-way for a sidewalk cafe adjacent to its premises located at 81 East Madison Street. Said sidewalk cafe area shall be eighteen (18) feet in length and seven (7) feet in width, for a total of one hundred twenty-six (126) square feet and shall begin eleven (11) feet from the face of the curb line along East Madison Street. The compensation for said space and the days and hours of operation for the sidewalk cafe shall be as follows:

Monday through Sunday, 8:00 A.M. to 7:00 P.M.

Compensation: $489.00/Seating: 12.

Amplification of music is prohibited on the above referenced portion of the public right-of-way during the operation of said sidewalk cafe.

There shall be six (6) feet of unobstructed clear space for pedestrian passage at all times.

Authority for the above named privilege is herein given and granted for a period beginning April 1, 1995 through, and including, November 1, 1995.

Said privilege shall be maintained and used in accordance with the ordinances of the City of Chicago and the directions of the Commissioner of Streets and Sanitation, the Commissioner of Inspectional Services and the Director of Revenue. The grantee shall keep that portion of the public way under said privilege in good condition and repair, safe for public travel, free from snow, ice and debris to the satisfaction of the Commissioner of Public Works.

SECTION 2. The grantee agrees to pay to the City of Chicago as compensation for the privilege herein granted the sum as stated in Section 1, in advance. In case of termination of the privilege herein granted or the

grantee transfers title or vacates the premises, the grantee shall, nevertheless, remain liable to the City of Chicago for the compensation which shall have become due and payable under the provisions hereof, until the structures and appliances herein authorized are removed and the public way is restored as herein required.

SECTION 3. This ordinance is subject to amendment, modification or repeal, and permission and authority herein granted may be revoked by the Mayor of the City of Chicago at any time for good cause without the consent of said grantee. Upon termination of the privilege herein granted, by lapse of time or otherwise, the grantee, without cost or expense to the City of Chicago, shall remove the structures and appliances herein authorized and restore the public way where disturbed by said structures or appliances or by the removal thereof, to a proper condition under the supervision and to the satisfaction of the Commissioner of Public Works and in accordance with the City Municipal Code. In the event of failure, neglect or refusal of said grantee so to do, the City of Chicago will have the choice of either performing said work and charging the cost thereof to said grantee or determining what the cost of said work shall be and billing the grantee for said cost.

SECTION 4. The insurance company and the grantee, as provided in Section 5, will hold and save the City of Chicago, its officers, agents and employees harmless from any and all liability and expense, including judgments, costs and damages, for removal, relocation, alteration, repair, maintenance and restoration of the structures or appliances herein authorized, and from any and all damages thereto on account of the location, construction, alteration, repair or maintenance of any public ways, bridges, subways, tunnels, vaults, sewers, water mains, conduits, pipes, poles and other utilities. For the City of Chicago to recover from the insurance company and the grantee under this Section, it is not necessary that the City of Chicago first make said removal, relocation, alteration, repair, maintenance or restoration. The Commissioner of Streets and Sanitation is hereby authorized to determine what cost would be involved to perform said removal, relocation, alteration, repair, maintenance, or restoration and that decision as to the amount shall be final and binding. The grantee and the insurance company, upon receiving written notification from the Commissioner of Streets and Sanitation of the cost of said removal and restoration shall pay immediately said amount upon demand. It shall be the responsibility of the grantee to furnish the City of Chicago, prior to issuance of the permit for this privilege, a copy of proof of insurance (Certificate of Insurance) in an amount not less than $1,000,000 Combined Single Limit with said insurance covering all liability, including Public Liability, Property Damage and Dramshop Liability that may result from the granting of said privilege. The grantee must furnish the City of Chicago a Certificate of Insurance which names the City of Chicago as additional insured and also clearly indicates that the privilege being granted by this ordinance is covered by the insurance policy. Certificates renewing insurance must be furnished to the Department of Revenue no later than 30 days prior to the expiration of the policy. The aforementioned insurance

coverage shall be maintained at all times by the grantee until the structures or appliances described in this ordinance are removed and the public way is restored as herein required.

SECTION 5. The permission and authority herein granted shall not be exercised until a permit authorizing same shall have been issued by the Director of Revenue and upon the faithful observance and performance of any and all conditions and provisions of this ordinance, and conditioned further to indemnify, keep and save harmless the City of Chicago, its agents, officers and employees, against all liabilities, judgments, costs, damages and expenses, including any dramshop liability, which may in any way come against said City in consequence of the permission given by this ordinance, or which may accrue against, be charged to, or recovered from said City from, or by reason, or on account of, any act or thing done, or omitted, or neglected to be done by the grantee in and about the construction, reconstruction, maintenance, use and removal of said structures or appliances and the restoration of the public way as herein required. Said insurance coverage shall be continuing in effect until the structures and appliances herein authorized are removed and the public way is restored as herein required.

SECTION 6. This ordinance shall take effect and be in force from and after its passage; provided, however, that said grantee file proof of indemnification on behalf of the City of Chicago, as herein requested, and payment of the compensation be paid to the Department of Revenue.

European Sunny Cafe.

Be It Ordained by the City Council of the City of Chicago:

SECTION 1. Permission and authority are hereby given and granted to European Sunny Cafe, upon the terms and subject to the conditions of this ordinance, to maintain and use a portion of the public right-of-way for a sidewalk cafe adjacent to its premises located at 304 South Wells Street. Said sidewalk cafe area shall be twenty-one (21) feet in length and ten (10) feet in width, for a total of two hundred ten (210) square feet and shall begin six (6) feet from the face of the curb line along South Wells Street. The compensation for said space and the days and hours of operation for the sidewalk cafe shall be as follows:

Monday through Sunday, 8:00 A.M. to 7:00 P.M.

Compensation: $300.00/Seating: 12.

No signage shall be located in the public right-of-way at any time other than a two (2) foot by two (2) foot menu board.

For sidewalk areas that measure fifteen (15) feet or more, only fifty (50) percent of said sidewalk area may be used for a sidewalk cafe.

Authority for the above named privilege is herein given and granted from and after April 1, 1995 through, and including, November 1, 1995.

Said privilege shall be maintained and used in accordance with the ordinances of the City of Chicago and the directions of the Commissioner of Streets and Sanitation, the Commissioner of Inspectional Services and the Director of Revenue. The grantee shall keep that portion of the public way under said privilege in good condition and repair, safe for public travel, free from snow, ice and debris to the satisfaction of the Commissioner of Public Works.

SECTION 2. The grantee agrees to pay to the City of Chicago as compensation for the privilege herein granted the sum as stated in Section 1, in advance. In case of termination of the privilege herein granted or the grantee transfers title or vacates the premises, the grantee shall, nevertheless, remain liable to the City of Chicago for the compensation which shall have become due and payable under the provisions hereof, until the structures and appliances herein authorized are removed and the public way is restored as herein required.

SECTION 3. This ordinance is subject to amendment, modification or repeal, and permission and authority herein granted may be revoked by the Mayor of the City of Chicago at any time for good cause without the consent of said grantee. Upon termination of the privilege herein granted, by lapse of time or otherwise, the grantee, without cost or expense to the City of Chicago, shall remove the structures and appliances herein authorized and restore the public way where disturbed by said structures or appliances or by the removal thereof, to a proper condition under the supervision and to the satisfaction of the Commissioner of Public Works and in accordance with the City Municipal Code. In the event of failure, neglect or refusal of said grantee so to do, the City of Chicago will have the choice of either performing said work and charging the cost thereof to said grantee or determining what the cost of said work shall be and billing the grantee for said cost.

SECTION 4. The insurance company and the grantee, as provided in Section 5, will hold and save the City of Chicago, its officers, agents and employees harmless from any and all liability and expense, including judgments, costs and damages, for removal, relocation, alteration, repair, maintenance and restoration of the structures or appliances herein authorized, and from any and all damages thereto on account of the location, construction, alteration, repair or maintenance of any public ways, bridges, subways, tunnels, vaults, sewers, water mains, conduits, pipes, poles and other utilities. For the City of Chicago to recover from the insurance

company and the grantee under this Section, it is not necessary that the City of Chicago first make said removal, relocation, alteration, repair, maintenance or restoration. The Commissioner of Streets and Sanitation is hereby authorized to determine what cost would be involved to perform said removal, relocation, alteration, repair, maintenance, or restoration and that decision as to the amount shall be final and binding. The grantee and the insurance company, upon receiving written notification from the Commissioner of Streets and Sanitation of the cost of said removal and restoration shall pay immediately said amount upon demand. It shall be the responsibility of the grantee to furnish the City of Chicago, prior to issuance of the permit for this privilege, a copy of proof of insurance (Certificate of Insurance) in an amount not less than $1,000,000 Combined Single Limit with said insurance covering all liability, including Public Liability, Property Damage and Dramshop Liability that may result from the granting of said privilege. The grantee must furnish the City of Chicago a Certificate of Insurance which names the City of Chicago as additional insured and also clearly indicates that the privilege being granted by this ordinance is covered by the insurance policy. Certificates renewing insurance must be furnished to the Department of Revenue no later than 30 days prior to the expiration of the policy. The aforementioned insurance coverage shall be maintained at all times by the grantee until the structures or appliances described in this ordinance are removed and the public way is restored as herein required.

SECTION 5. The permission and authority herein granted shall not be exercised until a permit authorizing same shall have been issued by the Director of Revenue and upon the faithful observance and performance of any and all conditions and provisions of this ordinance, and conditioned further to indemnify, keep and save harmless the City of Chicago, its agents, officers and employees, against all liabilities, judgments, costs, damages and expenses, including any dramshop liability, which may in any way come against said City in consequence of the permission given by this ordinance, or which may accrue against, be charged to, or recovered from said City from, or by reason, or on account of, any act or thing done, or omitted, or neglected to be done by the grantee in and about the construction, reconstruction, maintenance, use and removal of said structures or appliances and the restoration of the public way as herein required. Said insurance coverage shall be continuing in effect until the structures and appliances herein authorized are removed and the public way is restored as herein required.

SECTION 6. This ordinance shall take effect and be in force from and after its passage; provided, however, that said grantee file proof of indemnification on behalf of the City of Chicago, as herein requested, and payment of the compensation be paid to the Department of Revenue.

GLD, Incorporated (Doing Business As The Four Farthings Tavern And Grill).

Be It Ordained by the City Council of the City of Chicago:

SECTION 1. Permission and authority are hereby given and granted to GLD, Incorporated, doing business as The Four Farthings Tavern and Grill, upon the terms and subject to the conditions of this ordinance, to maintain and use a portion of the public right-of-way for a sidewalk cafe adjacent to its premises located at 2060 North Cleveland Avenue. Said sidewalk cafe area No. 1 shall be forty-five (45) feet in length and six (6) feet in width, for a total of two hundred seventy (270) square feet and shall begin seven (7) feet from the face of the building along North Cleveland Avenue. Said sidewalk cafe area No. 2 shall be forty-five (45) feet in length and six (6) feet in width for a total of two hundred seventy (270) square feet and shall begin seven (7) feet from the face of the building along West Dickens Street in line with tree grates. The compensation for said space and the days and hours of operation for the sidewalk cafe shall be as follows:

Monday through Sunday, 11:00 A.M. to 10:00 P.M.

Compensation: $756.00/Seating: 44.

Authority for the above named privilege is herein given and granted from and after April 1, 1995 through, and including, November 1, 1995.

Said privilege shall be maintained and used in accordance with the ordinances of the City of Chicago and the directions of the Commissioner of Streets and Sanitation, the Commissioner of Inspectional Services and the Director of Revenue. The grantee shall keep that portion of the public way under said privilege in good condition and repair, safe for public travel, free from snow, ice and debris to the satisfaction of the Commissioner of Public Works.

SECTION 2. The grantee agrees to pay to the City of Chicago as compensation for the privilege herein granted the sum as stated in Section 1, in advance. In case of the termination of the privilege herein granted or the grantee transfers title or vacates the premises, the grantee shall, nevertheless, remain liable to the City of Chicago for the compensation which shall have become due and payable under the provisions hereof, until the structures and appliances herein authorized are removed and the public way is restored as herein required.

SECTION 3. This ordinance is subject to amendment, modification or repeal, and permission and authority herein granted may be revoked by the Mayor of the City of Chicago at any time for good cause without the consent of said grantee. Upon termination of the privilege herein granted, by lapse

of time or otherwise, the grantee, without cost or expense to the City of Chicago, shall remove the structures and appliances herein authorized and restore the public way where disturbed by said structures or appliances or by the removal thereof, to a proper condition under the supervision and to the satisfaction of the Commissioner of Public Works and in accordance to the City Municipal Code. In the event of the failure, neglect or refusal of said grantee so to do, the City of Chicago will have the choice of either performing said work and charging the cost thereof to said grantee or determining what the cost of said work shall be and billing the grantee for said cost.

SECTION 4. The insurance company and the grantee, as provided in Section 5, will hold and save the City of Chicago, its officers, agents and employees harmless from any and all liability and expense, including judgments, costs and damages, for removal, relocation, alteration, repair, maintenance and restoration of the structures or appliances herein authorized, and from any and all damages thereto on account of the location, construction, alteration, repair or maintenance of any public ways, bridges, subways, tunnels, vaults, sewers, water mains, conduits, pipes, poles and other utilities. For the City of Chicago to recover from the insurance company and grantee under this Section, it is not necessary that the City of Chicago first make said removal, relocation, alteration, repair, maintenance or restoration. The Commissioner of Streets and Sanitation is hereby authorized to determine what cost would be involved to perform said removal, relocation, alteration, repair, maintenance, or restoration and his decision as to the amount shall be final and binding. The grantee and the insurance company, upon receiving written notification from the Commissioner of Streets and Sanitation of the cost of said removal and restoration shall pay immediately said amount upon demand. It shall be the responsibility of the grantee to furnish the City of Chicago, prior to issuance of permit for this privilege, a copy of proof of insurance (Certificate of Insurance) in an amount not less than $1,000,000.00 Combined Single Limit with said insurance covering all liability, including Public Liability, Property Damage and Dramshop Liability that may result from the granting of said privilege. The grantee must furnish the City of Chicago a Certificate of Insurance which names the City of Chicago as additional insured and also clearly indicates that the privilege being granted by this ordinance is covered by the insurance policy. Certificates renewing insurance must be furnished to the Department of Revenue no later than 30 days prior to expiration of policy. The aforementioned insurance coverage shall be maintained at all times by the grantee until the structures or appliances described in this ordinance are removed and the public way is restored as herein required.

SECTION 5. The permission and authority herein granted shall not be exercised until a permit authorizing same shall have been issued by the Director of Revenue and upon the faithful observance and performance of any and all conditions and provisions of this ordinance, and conditioned further to indemnify, keep and save harmless the City of Chicago, its agents, officers and employees, against all liabilities, judgments, costs, damages and

expenses, including any dramshop liability, which may in any way come against said City in consequence of the permission given by this ordinance, or which may accrue against, be charged to, or recovered from said City from, or by reason, or on account of, any act or thing done, or omitted, or neglected to be done by the grantee in and about the construction, reconstruction, maintenance, use and removal of said structures or appliances and the restoration of the public way as herein required. Said insurance coverage shall be continuing in effect until the structures and applicances herein authorized are removed and the public way is restored as herein required.

SECTION 6. This ordinance shall take effect and be in force from and after its passage; provided, however, said grantee file proof of indemnification on behalf of the City of Chicago, as herein requested, and payment of compensation to be paid to the Department of General Services, Bureau of Asset Management.

Frontera, Inc. (Doing Business As Frontera Grill).

Be It Ordained by the City Council of the City of Chicago:

SECTION 1. Permission and authority are hereby given and granted to Frontera, Inc., doing business as Frontera Grill, upon the terms and subject to the conditions of this ordinance, to maintain and use a portion of the public right-of-way for a sidewalk cafe adjacent to its premises located at 445 North Clark Street. Said sidewalk cafe area shall be fifty (50) feet in length and eight (8) feet, nine (9) inches in width, for a total of four hundred forty-five (445) square feet and shall begin seven (7) feet, six (6) inches from the face of the curb line along North Clark Street. The compensation for said space and the days and hours of operation for the sidewalk cafe shall be as follows:

Tuesday through Saturday, 10:00 A.M. to 3:30 P.M. and 5:00 P.M. to 11:00 P.M.

Compensation: $801.00/Seating: 40.

Amplification of music is prohibited on the above referenced portion of the public right-of-way during the operation of said sidewalk cafe.

There shall be six (6) feet of unobstructed clear space for pedestrian passage at all times.

Authority for the above named privilege is herein given and granted for a period beginning April 1, 1995 through, and including, November 1, 1995.

Said privilege shall be maintained and used in accordance with the ordinances of the City of Chicago and the directions of the Commissioner of Streets and Sanitation, the Commissioner of Inspectional Services and the Director of Revenue. The grantee shall keep that portion of the public way under said privilege in good condition and repair, safe for public travel, free from snow, ice and debris to the satisfaction of the Commissioner of Public Works.

SECTION 2. The grantee agrees to pay to the City of Chicago as compensation for the privilege herein granted the sum as stated in Section 1, in advance. In case of termination of the privilege herein granted or the grantee transfers title or vacates the premises, the grantee shall, nevertheless, remain liable to the City of Chicago for the compensation which shall have become due and payable under the provisions hereof, until the structures and appliances herein authorized are removed and the public way is restored as herein required.

SECTION 3. This ordinance is subject to amendment, modification or repeal, and permission and authority herein granted may be revoked by the Mayor of the City of Chicago at any time for good cause without the consent of said grantee. Upon termination of the privilege herein granted, by lapse of time or otherwise, the grantee, without cost or expense to the City of Chicago, shall remove the structures and appliances herein authorized and restore the public way where disturbed by said structures or appliances or by the removal thereof, to a proper condition under the supervision and to the satisfaction of the Commissioner of Public Works and in accordance with the City Municipal Code. In the event of failure, neglect or refusal of said grantee so to do, the City of Chicago will have the choice of either performing said work and charging the cost thereof to said grantee or determining what the cost of said work shall be and billing the grantee for said cost.

SECTION 4. The insurance company and the grantee, as provided in Section 5, will hold and save the City of Chicago, its officers, agents and employees harmless from any and all liability and expense, including judgments, costs and damages, for removal, relocation, alteration, repair, maintenance and restoration of the structures or appliances herein authorized, and from any and all damages thereto on account of the location, construction, alteration, repair or maintenance of any public ways, bridges, subways, tunnels, vaults, sewers, water mains, conduits, pipes, poles and other utilities. For the City of Chicago to recover from the insurance company and the grantee under this Section, it is not necessary that the City of Chicago first make said removal, relocation, alteration, repair, maintenance or restoration. The Commissioner of Streets and Sanitation is hereby authorized to determine what cost would be involved to perform said removal, relocation, alteration, repair, maintenance, or restoration and that decision as to the amount shall be final and binding. The grantee and the

insurance company, upon receiving written notification from the Commissioner of Streets and Sanitation of the cost of said removal and restoration shall pay immediately said amount upon demand. It shall be the responsibility of the grantee to furnish the City of Chicago, prior to issuance of the permit for this privilege, a copy of proof of insurance (Certificate of Insurance) in an amount not less than $1,000,000 Combined Single Limit with said insurance covering all liability, including Public Liability, Property Damage and Dramshop Liability that may result from the granting of said privilege. The grantee must furnish the City of Chicago a Certificate of Insurance which names the City of Chicago as additional insured and also clearly indicates that the privilege being granted by this ordinance is covered by the insurance policy. Certificates renewing insurance must be furnished to the Department of Revenue no later than 30 days prior to the expiration of the policy. The aforementioned insurance coverage shall be maintained at all times by the grantee until the structures or appliances described in this ordinance are removed and the public way is restored as herein required.

SECTION 5. The permission and authority herein granted shall not be exercised until a permit authorizing same shall have been issued by the Director of Revenue and upon the faithful observance and performance of any and all conditions and provisions of this ordinance, and conditioned further to indemnify, keep and save harmless the City of Chicago, its agents, officers and employees, against all liabilities, judgments, costs, damages and expenses, including any dramshop liability, which may in any way come against said City in consequence of the permission given by this ordinance, or which may accrue against, be charged to, or recovered from said City from, or by reason, or on account of, any act or thing done, or omitted, or neglected to be done by the grantee in and about the construction, reconstruction, maintenance, use and removal of said structures or appliances and the restoration of the public way as herein required. Said insurance coverage shall be continuing in effect until the structures and appliances herein authorized are removed and the public way is restored as herein required.

SECTION 6. This ordinance shall take effect and be in force from and after its passage; provided, however, that said grantee file proof of indemnification on behalf of the City of Chicago, as herein requested, and payment of the compensation be paid to the Department of Revenue.

Some Like It Hot Limited Partnership (Doing Business As Hat Dance).

Be It Ordained by the City Council of the City of Chicago:

SECTION 1. Permission and authority are hereby given and granted to Some Like It Hot Limited Partnership, doing business as Hat Dance, upon the terms and subject to the conditions of this ordinance, to maintain and use a portion of the public right-of-way for a sidewalk cafe adjacent to its premises located at 325 West Huron Street. Said sidewalk cafe area shall be seventy-two (72) feet, eight (8) inches in length and ten (10) feet, six (6) inches in width, for a total of seven hundred and seventy-two (772) square feet and shall begin six (6) feet from the face of the curb line along West Huron Street. The compensation for said space and the days and hours of operation for the sidewalk cafe shall be as follows:

Monday through Thursday, 11:30 A.M. to 10:30 P.M.
Friday and Saturday, 11:30 A.M. to 11:00 P.M.
Sunday, 5:00 P.M. to 10:30 P.M.

Compensation: $525.00/Seating: 28.

Amplification of music is prohibited on the above referenced portion of the public right-of-way during the operation of said sidewalk cafe.

There shall be six (6) feet of unobstructed clear space for pedestrian passage at all times.

Authority for the above named privilege is herein given and granted for a period beginning April 1, 1995 through, and including, November 1, 1995.

Said privilege shall be maintained and used in accordance with the ordinances of the City of Chicago and the directions of the Commissioner of Streets and Sanitation, the Commissioner of Inspectional Services and the Director of Revenue. The grantee shall keep that portion of the public way under said privilege in good condition and repair, safe for public travel, free from snow, ice and debris to the satisfaction of the Commissioner of Public Works.

SECTION 2. The grantee agrees to pay to the City of Chicago as compensation for the privilege herein granted the sum as stated in Section 1, in advance. In case of termination of the privilege herein granted or the grantee transfers title or vacates the premises, the grantee shall, nevertheless, remain liable to the City of Chicago for the compensation which shall have become due and payable under the provisions hereof, until the structures and appliances herein authorized are removed and the public way is restored as herein required.

SECTION 3. This ordinance is subject to amendment, modification or repeal, and permission and authority herein granted may be revoked by the Mayor of the City of Chicago at any time for good cause without the consent of said grantee. Upon termination of the privilege herein granted, by lapse of time or otherwise, the grantee, without cost or expense to the City of

Chicago, shall remove the structures and appliances herein authorized and restore the public way where disturbed by said structures or appliances or by the removal thereof, to a proper condition under the supervision and to the satisfaction of the Commissioner of Public Works and in accordance with the City Municipal Code. In the event of failure, neglect or refusal of said grantee so to do, the City of Chicago will have the choice of either performing said work and charging the cost thereof to said grantee or determining what the cost of said work shall be and billing the grantee for said cost.

SECTION 4. The insurance company and the grantee, as provided in Section 5, will hold and save the City of Chicago, its officers, agents and employees harmless from any and all liability and expense, including judgments, costs and damages, for removal, relocation, alteration, repair, maintenance and restoration of the structures or appliances herein authorized, and from any and all damages thereto on account of the location, construction, alteration, repair or maintenance of any public ways, bridges, subways, tunnels, vaults, sewers, water mains, conduits, pipes, poles and other utilities. For the City of Chicago to recover from the insurance company and the grantee under this Section, it is not necessary that the City of Chicago first make said removal, relocation, alteration, repair, maintenance or restoration. The Commissioner of Streets and Sanitation is hereby authorized to determine what cost would be involved to perform said removal, relocation, alteration, repair, maintenance, or restoration and that decision as to the amount shall be final and binding. The grantee and the insurance company, upon receiving written notification from the Commissioner of Streets and Sanitation of the cost of said removal and restoration shall pay immediately said amount upon demand. It shall be the responsibility of the grantee to furnish the City of Chicago, prior to issuance of the permit for this privilege, a copy of proof of insurance (Certificate of Insurance) in an amount not less than $1,000,000 Combined Single Limit with said insurance covering all liability, including Public Liability, Property Damage and Dramshop Liability that may result from the granting of said privilege. The grantee must furnish the City of Chicago a Certificate of Insurance which names the City of Chicago as additional insured and also clearly indicates that the privilege being granted by this ordinance is covered by the insurance policy. Certificates renewing insurance must be furnished to the Department of Revenue no later than 30 days prior to the expiration of the policy. The aforementioned insurance coverage shall be maintained at all times by the grantee until the structures or appliances described in this ordinance are removed and the public way is restored as herein required.

SECTION 5. The permission and authority herein granted shall not be exercised until a permit authorizing same shall have been issued by the Director of Revenue and upon the faithful observance and performance of any and all conditions and provisions of this ordinance, and conditioned further to indemnify, keep and save harmless the City of Chicago, its agents, officers and employees, against all liabilities, judgments, costs, damages and expenses, including any dramshop liability, which may in any way come

against said City in consequence of the permission given by this ordinance, or which may accrue against, be charged to, or recovered from said City from, or by reason, or on account of, any act or thing done, or omitted, or neglected to be done by the grantee in and about the construction, reconstruction, maintenance, use and removal of said structures or appliances and the restoration of the public way as herein required. Said insurance coverage shall be continuing in effect until the structures and appliances herein authorized are removed and the public way is restored as herein required.

SECTION 6. This ordinance shall take effect and be in force from and after its passage; provided, however, that said grantee file proof of indemnification on behalf of the City of Chicago, as herein requested, and payment of the compensation be paid to the Department of Revenue.

M.S.P. Enterprises, Inc. (Doing Business As The Ice Cream & Yogurt Club).

Be It Ordained by the City Council of the City of Chicago:

SECTION 1. Permission and authority are hereby given and granted to M.S.P. Enterprises, Inc., doing business as The Ice Cream & Yogurt Club, upon the terms and subject to the conditions of this ordinance, to maintain and use a portion of the public right-of-way for a sidewalk cafe adjacent to its premises located at 32 East Oak Street. Said sidewalk cafe areas shall be five (5) feet and ten (10) feet in length and five (5) feet, in width, for a total of seventy-five (75) square feet and shall begin fourteen (14) feet from the face of the curb line along East Oak Street. The compensation for said space and the days and hours of operation for the sidewalk cafe shall be as follows:

Monday through Saturday, 10:30 A.M. to 11:00 P.M.
Sunday, 10:30 A.M. to 10:00 P.M.

Compensation: $300.00/Seating: 15.

Amplification of music is prohibited on the above referenced portion of the public right-of-way during the operation of said sidewalk cafe.

There shall be six (6) feet of unobstructed clear space for pedestrian passage at all times.

Authority for the above named privilege is herein given and granted from and after April 1, 1995 through, and including, November 1, 1995.

Said privilege shall be maintained and used in accordance with the ordinances of the City of Chicago and the directions of the Commissioner of Streets and Sanitation, the Commissioner of Inspectional Services and the Director of Revenue. The grantee shall keep that portion of the public way under said privilege in good condition and repair, safe for public travel, free from snow, ice and debris to the satisfaction of the Commissioner of Public Works.

SECTION 2. The grantee agrees to pay to the City of Chicago as compensation for the privilege herein granted the sum as stated in Section 1, in advance. In case of termination of the privilege herein granted or the grantee transfers title or vacates the premises, the grantee shall, nevertheless, remain liable to the City of Chicago for the compensation which shall have become due and payable under the provisions hereof, until the structures and appliances herein authorized are removed and the public way is restored as herein required.

SECTION 3. This ordinance is subject to amendment, modification or repeal, and permission and authority herein granted may be revoked by the Mayor of the City of Chicago at any time for good cause without the consent of said grantee. Upon termination of the privilege herein granted, by lapse of time or otherwise, the grantee, without cost or expense to the City of Chicago, shall remove the structures and appliances herein authorized and restore the public way where disturbed by said structures or appliances or by the removal thereof, to a proper condition under the supervision and to the satisfaction of the Commissioner of Public Works and in accordance with the City Municipal Code. In the event of failure, neglect or refusal of said grantee so to do, the City of Chicago will have the choice of either performing said work and charging the cost thereof to said grantee or determining what the cost of said work shall be and billing the grantee for said cost.

SECTION 4. The insurance company and the grantee, as provided in Section 5, will hold and save the City of Chicago, its officers, agents and employees harmless from any and all liability and expense, including judgments, costs and damages, for removal, relocation, alteration, repair, maintenance and restoration of the structures or appliances herein authorized, and from any and all damages thereto on account of the location, construction, alteration, repair or maintenance of any public ways, bridges, subways, tunnels, vaults, sewers, water mains, conduits, pipes, poles and other utilities. For the City of Chicago to recover from the insurance company and the grantee under this Section, it is not necessary that the City of Chicago first make said removal, relocation, alteration, repair, maintenance or restoration. The Commissioner of Streets and Sanitation is hereby authorized to determine what cost would be involved to perform said removal, relocation, alteration, repair, maintenance, or restoration and that decision as to the amount shall be final and binding. The grantee and the insurance company, upon receiving written notification from the Commissioner of Streets and Sanitation of the cost of said removal and restoration shall pay immediately said amount upon demand. It shall be the

responsibility of the grantee to furnish the City of Chicago, prior to issuance of the permit for this privilege, a copy of proof of insurance (Certificate of Insurance) in an amount not less than $1,000,000 Combined Single Limit with said insurance covering all liability, including Public Liability, Property Damage and Dramshop Liability that may result from the granting of said privilege. The grantee must furnish the City of Chicago a Certificate of Insurance which names the City of Chicago as additional insured and also clearly indicates that the privilege being granted by this ordinance is covered by the insurance policy. Certificates renewing insurance must be furnished to the Department of Revenue no later than 30 days prior to the expiration of the policy. The aforementioned insurance coverage shall be maintained at all times by the grantee until the structures or appliances described in this ordinance are removed and the public way is restored as herein required.

SECTION 5. The permission and authority herein granted shall not be exercised until a permit authorizing same shall have been issued by the Director of Revenue and upon the faithful observance and performance of any and all conditions and provisions of this ordinance, and conditioned further to indemnify, keep and save harmless the City of Chicago, its agents, officers and employees, against all liabilities, judgments, costs, damages and expenses, including any dramshop liability, which may in any way come against said City in consequence of the permission given by this ordinance, or which may accrue against, be charged to, or recovered from said City from, or by reason, or on account of, any act or thing done, or omitted, or neglected to be done by the grantee in and about the construction, reconstruction, maintenance, use and removal of said structures or appliances and the restoration of the public way as herein required. Said insurance coverage shall be continuing in effect until the structures and appliances herein authorized are removed and the public way is restored as herein required.

SECTION 6. This ordinance shall take effect and be in force from and after its passage; provided, however, that said grantee file proof of indemnification on behalf of the City of Chicago, as herein requested, and payment of the compensation be paid to the Department of Revenue.

Kasey's Tavern.

Be It Ordained by the City Council of the City of Chicago:

SECTION 1. Permission and authority are hereby given and granted to Kasey's Tavern, upon the terms and subject to the conditions of this ordinance, to maintain and use a portion of the public right-of-way for a

sidewalk cafe adjacent to its premises located at 701 South Dearborn Street. Said sidewalk cafe area shall be twenty-eight (28) feet in length and eight (8) feet in width, for a total of two hundred twenty-eight (228) square feet and shall begin six (6) feet from the face of the curb/building line along South Dearborn Street. The compensation for said space and the days and hours of operation for the sidewalk cafe shall be as follows:

Sunday through Saturday, 11:00 A.M. to 11:00 P.M.

Compensation: $319.00/Seating: 16.

No signage shall be located in the public right-of-way at any time other than a two (2) foot by two (2) foot menu board.

For sidewalk areas that measure fifteen (15) feet or more, only fifty (50) percent of said sidewalk area may be used for a sidewalk cafe.

Authority for the above named privilege is herein given and granted from and after April 1, 1995 through, and including, November 1, 1995.

Said privilege shall be maintained and used in accordance with the ordinances of the City of Chicago and the directions of the Commissioner of Streets and Sanitation, the Commissioner of Inspectional Services and the Director of Revenue. The grantee shall keep that portion of the public way under said privilege in good condition and repair, safe for public travel, free from snow, ice and debris to the satisfaction of the Commissioner of Public Works.

SECTION 2. The grantee agrees to pay to the City of Chicago as compensation for the privilege herein granted the sum as stated in Section 1, in advance. In case of termination of the privilege herein granted or the grantee transfers title or vacates the premises, the grantee shall, nevertheless, remain liable to the City of Chicago for the compensation which shall have become due and payable under the provisions hereof, until the structures and appliances herein authorized are removed and the public way is restored as herein required.

SECTION 3. This ordinance is subject to amendment, modification or repeal, and permission and authority herein granted may be revoked by the Mayor of the City of Chicago at any time for good cause without the consent of said grantee. Upon termination of the privilege herein granted, by lapse of time or otherwise, the grantee, without cost or expense to the City of Chicago, shall remove the structures and appliances herein authorized and restore the public way where disturbed by said structures or appliances or by the removal thereof, to a proper condition under the supervision and to the satisfaction of the Commissioner of Public Works and in accordance with the City Municipal Code. In the event of failure, neglect or refusal of said grantee so to do, the City of Chicago will have the choice of either performing

said work and charging the cost thereof to said grantee or determining what the cost of said work shall be and billing the grantee for said cost.

SECTION 4. The insurance company and the grantee, as provided in Section 5, will hold and save the City of Chicago, its officers, agents and employees harmless from any and all liability and expense, including judgments, costs and damages, for removal, relocation, alteration, repair, maintenance and restoration of the structures or appliances herein authorized, and from any and all damages thereto on account of the location, construction, alteration, repair or maintenance of any public ways, bridges, subways, tunnels, vaults, sewers, water mains, conduits, pipes, poles and other utilities. For the City of Chicago to recover from the insurance company and the grantee under this Section, it is not necessary that the City of Chicago first make said removal, relocation, alteration, repair, maintenance or restoration. The Commissioner of Streets and Sanitation is hereby authorized to determine what cost would be involved to perform said removal, relocation, alteration, repair, maintenance, or restoration and that decision as to the amount shall be final and binding. The grantee and the insurance company, upon receiving written notification from the Commissioner of Streets and Sanitation of the cost of said removal and restoration shall pay immediately said amount upon demand. It shall be the responsibility of the grantee to furnish the City of Chicago, prior to issuance of the permit for this privilege, a copy of proof of insurance (Certificate of Insurance) in an amount not less than $1,000,000 Combined Single Limit with said insurance covering all liability, including Public Liability, Property Damage and Dramshop Liability that may result from the granting of said privilege. The grantee must furnish the City of Chicago a Certificate of Insurance which names the City of Chicago as additional insured and also clearly indicates that the privilege being granted by this ordinance is covered by the insurance policy. Certificates renewing insurance must be furnished to the Department of Revenue no later than 30 days prior to the expiration of the policy. The aforementioned insurance coverage shall be maintained at all times by the grantee until the structures or appliances described in this ordinance are removed and the public way is restored as herein required.

SECTION 5. The permission and authority herein granted shall not be exercised until a permit authorizing same shall have been issued by the Director of Revenue and upon the faithful observance and performance of any and all conditions and provisions of this ordinance, and conditioned further to indemnify, keep and save harmless the City of Chicago, its agents, officers and employees, against all liabilities, judgments, costs, damages and expenses, including any dramshop liability, which may in any way come against said City in consequence of the permission given by this ordinance, or which may accrue against, be charged to, or recovered from said City from, or by reason, or on account of, any act or thing done, or omitted, or neglected to be done by the grantee in and about the construction, reconstruction, maintenance, use and removal of said structures or appliances and the restoration of the public way as herein required. Said

insurance coverage shall be continuing in effect until the structures and appliances herein authorized are removed and the public way is restored as herein required.

SECTION 6. This ordinance shall take effect and be in force from and after its passage; provided, however, that said grantee file proof of indemnification on behalf of the City of Chicago, as herein requested, and payment of the compensation be paid to the Department of Revenue.

Lizzie McNeill's, Inc.

Be It Ordained by the City Council of the City of Chicago:

SECTION 1. Permission and authority are hereby given and granted to Lizzie McNeill's, Inc., upon the terms and subject to the conditions of this ordinance, to maintain and use a portion of the public right-of-way for a sidewalk cafe adjacent to its premises located at 400 North McClurg Court. Said sidewalk cafe area shall be seventy-five (75) feet in length and five (5) feet in width, for a total of three hundred seventy-five (375) square feet and shall begin six (6) feet, seven (7) inches from the face of the curb line along North McClurg Court. The compensation for said space and the days and hours of operation for the sidewalk cafe shall be as follows:

Monday through Sunday, 11:00 A.M. to 11:00 P.M.

Compensation: $675.00/Seating: 25.

Amplification of music is prohibited on the above referenced portion of the public right-of-way during the operation of said sidewalk cafe.

There shall be six (6) feet of unobstructed clear space for pedestrian passage at all times.

Authority for the above named privilege is herein given and granted from and after April 1, 1995 through, and including, November 1, 1995.

Said privilege shall be maintained and used in accordance with the ordinances of the City of Chicago and the directions of the Commissioner of Streets and Sanitation, the Commissioner of Inspectional Services and the Director of Revenue. The grantee shall keep that portion of the public way under said privilege in good condition and repair, safe for public travel, free from snow, ice and debris to the satisfaction of the Commissioner of Public Works.

SECTION 2. The grantee agrees to pay to the City of Chicago as compensation for the privilege herein granted the sum as stated in Section 1, in advance. In case of termination of the privilege herein granted or the grantee transfers title or vacates the premises, the grantee shall, nevertheless, remain liable to the City of Chicago for the compensation which shall have become due and payable under the provisions hereof, until the structures and appliances herein authorized are removed and the public way is restored as herein required.

SECTION 3. This ordinance is subject to amendment, modification or repeal, and permission and authority herein granted may be revoked by the Mayor of the City of Chicago at any time for good cause without the consent of said grantee. Upon termination of the privilege herein granted, by lapse of time or otherwise, the grantee, without cost or expense to the City of Chicago, shall remove the structures and appliances herein authorized and restore the public way where disturbed by said structures or appliances or by the removal thereof, to a proper condition under the supervision and to the satisfaction of the Commissioner of Public Works and in accordance with the City Municipal Code. In the event of failure, neglect or refusal of said grantee so to do, the City of Chicago will have the choice of either performing said work and charging the cost thereof to said grantee or determining what the cost of said work shall be and billing the grantee for said cost.

SECTION 4. The insurance company and the grantee, as provided in Section 5, will hold and save the City of Chicago, its officers, agents and employees harmless from any and all liability and expense, including judgments, costs and damages, for removal, relocation, alteration, repair, maintenance and restoration of the structures or appliances herein authorized, and from any and all damages thereto on account of the location, construction, alteration, repair or maintenance of any public ways, bridges, subways, tunnels, vaults, sewers, water mains, conduits, pipes, poles and other utilities. For the City of Chicago to recover from the insurance company and the grantee under this Section, it is not necessary that the City of Chicago first make said removal, relocation, alteration, repair, maintenance or restoration. The Commissioner of Streets and Sanitation is hereby authorized to determine what cost would be involved to perform said removal, relocation, alteration, repair, maintenance, or restoration and that decision as to the amount shall be final and binding. The grantee and the insurance company, upon receiving written notification from the Commissioner of Streets and Sanitation of the cost of said removal and restoration shall pay immediately said amount upon demand. It shall be the responsibility of the grantee to furnish the City of Chicago, prior to issuance of the permit for this privilege, a copy of proof of insurance (Certificate of Insurance) in an amount not less than $1,000,000 Combined Single Limit with said insurance covering all liability, including Public Liability, Property Damage and Dramshop Liability that may result from the granting of said privilege. The grantee must furnish the City of Chicago a Certificate of Insurance which names the City of Chicago as additional insured and also clearly indicates that the privilege being granted by this

ordinance is covered by the insurance policy. Certificates renewing insurance must be furnished to the Department of Revenue no later than 30 days prior to the expiration of the policy. The aforementioned insurance coverage shall be maintained at all times by the grantee until the structures or appliances described in this ordinance are removed and the public way is restored as herein required.

SECTION 5. The permission and authority herein granted shall not be exercised until a permit authorizing same shall have been issued by the Director of Revenue and upon the faithful observance and performance of any and all conditions and provisions of this ordinance, and conditioned further to indemnify, keep and save harmless the City of Chicago, its agents, officers and employees, against all liabilities, judgments, costs, damages and expenses, including any dramshop liability, which may in any way come against said City in consequence of the permission given by this ordinance, or which may accrue against, be charged to, or recovered from said City from, or by reason, or on account of, any act or thing done, or omitted, or neglected to be done by the grantee in and about the construction, reconstruction, maintenance, use and removal of said structures or appliances and the restoration of the public way as herein required. Said insurance coverage shall be continuing in effect until the structures and appliances herein authorized are removed and the public way is restored as herein required.

SECTION 6. This ordinance shall take effect and be in force from and after its passage; provided, however, that said grantee file proof of indemnification on behalf of the City of Chicago, as herein requested, and payment of the compensation be paid to the Department of Revenue.

Lou Mitchell's, Incorporated.

Be It Ordained by the City Council of the City of Chicago:

SECTION 1. Permission and authority are hereby given and granted to Lou Mitchell's, Incorporated, upon the terms and subject to the conditions of this ordinance, to maintain and use a portion of the public right-of-way for a sidewalk cafe adjacent to its premises located at 565 West Jackson Boulevard. Said sidewalk cafe area shall be thirty-eight (38) feet, six (6) inches in length and seven (7) feet in width, for a total of two hundred seventy (270) square feet and shall begin seven (7) feet, six (6) inches from the face of the building line along West Jackson Boulevard. The compensation for said space and the days and hours of operation for the sidewalk cafe shall be as follows:

Monday through Saturday, 5:30 A.M. to 3:00 P.M.
Sunday, 7:00 A.M. to 3:00 P.M.

Compensation: $300.00/Seating: 24.

No signage shall be located in the public right-of-way at any time other than a 2 foot by 2 foot menu board.

For sidewalk areas that measure fifteen (15) feet or more, only fifty (50) percent of said sidewalk area may be used for a sidewalk cafe.

Authority for the above named privilege is herein given and granted from and after April 1, 1995 through, and including, November 1, 1995.

Said privilege shall be maintained and used in accordance with the ordinances of the City of Chicago and the directions of the Commissioner of Streets and Sanitation, the Commissioner of Inspectional Services and the Director of Revenue. The grantee shall keep that portion of the public way under said privilege in good condition and repair, safe for public travel, free from snow, ice and debris to the satisfaction of the Commissioner of Public Works.

SECTION 2. The grantee agrees to pay to the City of Chicago as compensation for the privilege herein granted the sum as stated in Section 1, in advance. In case of termination of the privilege herein granted or the grantee transfers title or vacates the premises, the grantee shall, nevertheless, remain liable to the City of Chicago for the compensation which shall have become due and payable under the provisions hereof, until the structures and appliances herein authorized are removed and the public way is restored as herein required.

SECTION 3. This ordinance is subject to amendment, modification or repeal, and permission and authority herein granted may be revoked by the Mayor of the City of Chicago at any time for good cause without the consent of said grantee. Upon termination of the privilege herein granted, by lapse of time or otherwise, the grantee, without cost or expense to the City of Chicago, shall remove the structures and appliances herein authorized and restore the public way where disturbed by said structures or appliances or by the removal thereof, to a proper condition under the supervision and to the satisfaction of the Commissioner of Public Works and in accordance with the City Municipal Code. In the event of failure, neglect or refusal of said grantee so to do, the City of Chicago will have the choice of either performing said work and charging the cost thereof to said grantee or determining what the cost of said work shall be and billing the grantee for said cost.

SECTION 4. The insurance company and the grantee, as provided in Section 5, will hold and save the City of Chicago, its officers, agents and employees harmless from any and all liability and expense, including

judgments, costs and damages, for removal, relocation, alteration, repair, maintenance and restoration of the structures or appliances herein authorized, and from any and all damages thereto on account of the location, construction, alteration, repair or maintenance of any public ways, bridges, subways, tunnels, vaults, sewers, water mains, conduits, pipes, poles and other utilities. For the City of Chicago to recover from the insurance company and the grantee under this Section, it is not necessary that the City of Chicago first make said removal, relocation, alteration, repair, maintenance or restoration. The Commissioner of Streets and Sanitation is hereby authorized to determine what cost would be involved to perform said removal, relocation, alteration, repair, maintenance, or restoration and that decision as to the amount shall be final and binding. The grantee and the insurance company, upon receiving written notification from the Commissioner of Streets and Sanitation of the cost of said removal and restoration shall pay immediately said amount upon demand. It shall be the responsibility of the grantee to furnish the City of Chicago, prior to issuance of the permit for this privilege, a copy of proof of insurance (Certificate of Insurance) in an amount not less than $1,000,000 Combined Single Limit with said insurance covering all liability, including Public Liability, Property Damage and Dramshop Liability that may result from the granting of said privilege. The grantee must furnish the City of Chicago a Certificate of Insurance which names the City of Chicago as additional insured and also clearly indicates that the privilege being granted by this ordinance is covered by the insurance policy. Certificates renewing insurance must be furnished to the Department of Revenue no later than 30 days prior to the expiration of the policy. The aforementioned insurance coverage shall be maintained at all times by the grantee until the structures or appliances described in this ordinance are removed and the public way is restored as herein required.

SECTION 5. The permission and authority herein granted shall not be exercised until a permit authorizing same shall have been issued by the Director of Revenue and upon the faithful observance and performance of any and all conditions and provisions of this ordinance, and conditioned further to indemnify, keep and save harmless the City of Chicago, its agents, officers and employees, against all liabilities, judgments, costs, damages and expenses, including any dramshop liability, which may in any way come against said City in consequence of the permission given by this ordinance, or which may accrue against, be charged to, or recovered from said City from, or by reason, or on account of, any act or thing done, or omitted, or neglected to be done by the grantee in and about the construction, reconstruction, maintenance, use and removal of said structures or appliances and the restoration of the public way as herein required. Said insurance coverage shall be continuing in effect until the structures and appliances herein authorized are removed and the public way is restored as herein required.

SECTION 6. This ordinance shall take effect and be in force from and after its passage; provided, however, that said grantee file proof of

indemnification on behalf of the City of Chicago, as herein requested, and payment of the compensation be paid to the Department of Revenue.

---

101 Grand Limited Partnership, 101 Grand, Inc. (Doing Business As Maggiano's Little Italy And Corner Bakery).

Be It Ordained by the City Council of the City of Chicago:

SECTION 1. Permission and authority are hereby given and granted to 101 Grand Limited Partnership, 101 Grand, Inc., doing business as Maggiano's Little Italy and Corner Bakery, upon the terms and subject to the conditions of this ordinance, to maintain and use a portion of the public right-of-way for a sidewalk cafe adjacent to its premises located at 516 North Clark Street. Said sidewalk cafe area No. 1 shall be ninety (90) feet in length and six (6) feet, six (6) inches to nine (9) feet, six (6) inches in width, for a total of five hundred and ninety-four (594) square feet and shall begin six (6) feet from the face of the curb line along North Clark Street. Said sidewalk cafe area No. 2 shall be seventy-eight (78) feet in length and two (2) feet, six (6) inches to six (6) feet, nine (9) inches in width, for a total of two hundred three (203) square feet and shall begin six (6) feet from the face of the curb line along West Grand Avenue. The compensation for said space and the days and hours of operation for the sidewalk cafe shall be as follows:

Monday through Saturday, 8:00 A.M. to 11:00 P.M.

Compensation: $1,806.50/Seating: 74.

Amplification of music is prohibited on the above referenced portion of the public right-of-way during the operation of said sidewalk cafe.

There shall be six (6) feet of unobstructed clear space for pedestrian passage at all times.

Authority for the above named privilege is herein given and granted for a period beginning April 1, 1995 through, and including, November 1, 1995.

Said privilege shall be maintained and used in accordance with the ordinances of the City of Chicago and the directions of the Commissioner of Streets and Sanitation, the Commissioner of Inspectional Services and the Director of Revenue. The grantee shall keep that portion of the public way under said privilege in good condition and repair, safe for public travel, free from snow, ice and debris to the satisfaction of the Commissioner of Public Works.

SECTION 2. The grantee agrees to pay to the City of Chicago as compensation for the privilege herein granted the sum as stated in Section 1, in advance. In case of termination of the privilege herein granted or the grantee transfers title or vacates the premises, the grantee shall, nevertheless, remain liable to the City of Chicago for the compensation which shall have become due and payable under the provisions hereof, until the structures and appliances herein authorized are removed and the public way is restored as herein required.

SECTION 3. This ordinance is subject to amendment, modification or repeal, and permission and authority herein granted may be revoked by the Mayor of the City of Chicago at any time for good cause without the consent of said grantee. Upon termination of the privilege herein granted, by lapse of time or otherwise, the grantee, without cost or expense to the City of Chicago, shall remove the structures and appliances herein authorized and restore the public way where disturbed by said structures or appliances or by the removal thereof, to a proper condition under the supervision and to the satisfaction of the Commissioner of Public Works and in accordance with the City Municipal Code. In the event of failure, neglect or refusal of said grantee so to do, the City of Chicago will have the choice of either performing said work and charging the cost thereof to said grantee or determining what the cost of said work shall be and billing the grantee for said cost.

SECTION 4. The insurance company and the grantee, as provided in Section 5, will hold and save the City of Chicago, its officers, agents and employees harmless from any and all liability and expense, including judgments, costs and damages, for removal, relocation, alteration, repair, maintenance and restoration of the structures or appliances herein authorized, and from any and all damages thereto on account of the location, construction, alteration, repair or maintenance of any public ways, bridges, subways, tunnels, vaults, sewers, water mains, conduits, pipes, poles and other utilities. For the City of Chicago to recover from the insurance company and the grantee under this Section, it is not necessary that the City of Chicago first make said removal, relocation, alteration, repair, maintenance or restoration. The Commissioner of Streets and Sanitation is hereby authorized to determine what cost would be involved to perform said removal, relocation, alteration, repair, maintenance, or restoration and that decision as to the amount shall be final and binding. The grantee and the insurance company, upon receiving written notification from the Commissioner of Streets and Sanitation of the cost of said removal and restoration shall pay immediately said amount upon demand. It shall be the responsibility of the grantee to furnish the City of Chicago, prior to issuance of the permit for this privilege, a copy of proof of insurance (Certificate of Insurance) in an amount not less than $1,000,000 Combined Single Limit with said insurance covering all liability, including Public Liability, Property Damage and Dramshop Liability that may result from the granting of said privilege. The grantee must furnish the City of Chicago a Certificate of Insurance which names the City of Chicago as additional

insured and also clearly indicates that the privilege being granted by this ordinance is covered by the insurance policy. Certificates renewing insurance must be furnished to the Department of Revenue no later than 30 days prior to the expiration of the policy. The aforementioned insurance coverage shall be maintained at all times by the grantee until the structures or appliances described in this ordinance are removed and the public way is restored as herein required.

SECTION 5. The permission and authority herein granted shall not be exercised until a permit authorizing same shall have been issued by the Director of Revenue and upon the faithful observance and performance of any and all conditions and provisions of this ordinance, and conditioned further to indemnify, keep and save harmless the City of Chicago, its agents, officers and employees, against all liabilities, judgments, costs, damages and expenses, including any dramshop liability, which may in any way come against said City in consequence of the permission given by this ordinance, or which may accrue against, be charged to, or recovered from said City from, or by reason, or on account of, any act or thing done, or omitted, or neglected to be done by the grantee in and about the construction, reconstruction, maintenance, use and removal of said structures or appliances and the restoration of the public way as herein required. Said insurance coverage shall be continuing in effect until the structures and appliances herein authorized are removed and the public way is restored as herein required.

SECTION 6. This ordinance shall take effect and be in force from and after its passage; provided, however, that said grantee file proof of indemnification on behalf of the City of Chicago, as herein requested, and payment of the compensation be paid to the Department of Revenue.

McDonald's.

Be It Ordained by the City Council of the City of Chicago:

SECTION 1. Permission and authority are hereby given and granted to McDonald's, upon the terms and subject to the conditions of this ordinance, to maintain and use a portion of the public right-of-way adjacent to its premises located at 4844 North Lincoln Avenue. Said sidewalk cafe area shall be twenty (20) feet in length and fifteen (15) feet in width, for a total of three hundred (300) square feet and shall begin six (6) feet from the face of the curb/building line along North Lincoln Avenue. The compensation for said space and the days and hours of operation for the sidewalk cafe shall be as follows:

Monday through Thursday, 8:00 A.M. to 11:00 P.M.
Friday and Saturday, 8:00 A.M. to 12:00 Midnight

Compensation: $300.00/Seating: 24.

Authority for the above named privilege is herein given and granted from and after April 1, 1995 through, and including, November 1, 1995.

Said privilege shall be maintained and used in accordance with the ordinances of the City of Chicago and the directions of the Commissioner of Streets and Sanitation, the Commissioner of Inspectional Services and the Director of Revenue. The grantee shall keep that portion of the public way under said privilege in good condition and repair, safe for public travel, free from snow, ice and debris to the satisfaction of the Commissioner of Public Works.

SECTION 2. The grantee agrees to pay to the City of Chicago as compensation for the privilege herein granted the sum as stated in Section 1, in advance. In case of termination of the privilege herein granted or the grantee transfers title or vacates the premises, the grantee shall, nevertheless, remain liable to the City of Chicago for the compensation which shall have become due and payable under the provisions hereof, until the structures and appliances herein authorized are removed and the public way is restored as herein required.

SECTION 3. This ordinance is subject to amendment, modification or repeal, and permission and authority herein granted may be revoked by the Mayor of the City of Chicago at any time for good cause without the consent of said grantee. Upon termination of the privilege herein granted, by lapse of time or otherwise, the grantee, without cost or expense to the City of Chicago, shall remove the structures and appliances herein authorized and restore the public way where disturbed by said structures or appliances or by the removal thereof, to a proper condition under the supervision and to the satisfaction of the Commissioner of Public Works and in accordance with the City Municipal Code. In the event of failure, neglect or refusal of said grantee so to do, the City of Chicago will have the choice of either performing said work and charging the cost thereof to said grantee or determining what the cost of said work shall be and billing the grantee for said cost.

SECTION 4. The insurance company and the grantee, as provided in Section 5, will hold and save the City of Chicago, its officers, agents and employees harmless from any and all liability and expense, including judgments, costs and damages, for removal, relocation, alteration, repair, maintenance and restoration of the structures or appliances herein authorized, and from any and all damages thereto on account of the location, construction, alteration, repair or maintenance of any public ways, bridges, subways, tunnels, vaults, sewers, water mains, conduits, pipes, poles and other utilities. For the City of Chicago to recover from the insurance company and the grantee under this Section, it is not necessary that the City

of Chicago first make said removal, relocation, alteration, repair, maintenance or restoration. The Commissioner of Streets and Sanitation is hereby authorized to determine what cost would be involved to perform said removal, relocation, alteration, repair, maintenance, or restoration and that decision as to the amount shall be final and binding. The grantee and the insurance company, upon receiving written notification from the Commissioner of Streets and Sanitation of the cost of said removal and restoration shall pay immediately said amount upon demand. It shall be the responsibility of the grantee to furnish the City of Chicago, prior to issuance of the permit for this privilege, a copy of proof of insurance (Certificate of Insurance) in an amount not less than $1,000,000 Combined Single Limit with said insurance covering all liability, including Public Liability, Property Damage and Dramshop Liability that may result from the granting of said privilege. The grantee must furnish the City of Chicago a Certificate of Insurance which names the City of Chicago as additional insured and also clearly indicates that the privilege being granted by this ordinance is covered by the insurance policy. Certificates renewing insurance must be furnished to the Department of Revenue no later than 30 days prior to the expiration of the policy. The aforementioned insurance coverage shall be maintained at all times by the grantee until the structures or appliances described in this ordinance are removed and the public way is restored as herein required.

SECTION 5. The permission and authority herein granted shall not be exercised until a permit authorizing same shall have been issued by the Director of Revenue and upon the faithful observance and performance of any and all conditions and provisions of this ordinance, and conditioned further to indemnify, keep and save harmless the City of Chicago, its agents, officers and employees, against all liabilities, judgments, costs, damages and expenses, including any dramshop liability, which may in any way come against said City in consequence of the permission given by this ordinance, or which may accrue against, be charged to, or recovered from said City from, or by reason, or on account of, any act or thing done, or omitted, or neglected to be done by the grantee in and about the construction, reconstruction, maintenance, use and removal of said structures or appliances and the restoration of the public way as herein required. Said insurance coverage shall be continuing in effect until the structures and appliances herein authorized are removed and the public way is restored as herein required.

SECTION 6. This ordinance shall take effect and be in force from and after its passage; provided, however, that said grantee file proof of indemnification on behalf of the City of Chicago, as herein requested, and payment of the compensation be paid to the Department of Revenue.

Michael's Of Lincoln Park, Inc. (Doing Business As Michael's Chicago Style Red Hots).

Be It Ordained by the City Council of the City of Chicago:

SECTION 1. Permission and authority are hereby given and granted to Michael's of Lincoln Park, Inc., doing business as Michael's Chicago Style Red Hots, upon the terms and subject to the conditions of this ordinance, to maintain and use a portion of the public right-of-way for a sidewalk cafe adjacent to its premises located at 1946 North Clark Street. Said sidewalk cafe area shall be twenty-five (25) feet in length and ten (10) feet in width, for a total of two hundred fifty (250) square feet. The compensation for said space and the days and hours of operation for the sidewalk cafe shall be as follows:

Monday through Sunday, 10:30 A.M. to 10:00 P.M.

Compensation: $622.00/Seating: 30.

Authority for the above named privilege is herein given and granted for a period beginning April 1, 1995 through, and including, November 1, 1995.

Said privilege shall be maintained and used in accordance with the ordinances of the City of Chicago and the directions of the Commissioner of Streets and Sanitation, the Commissioner of Inspectional Services and the Director of Revenue. The grantee shall keep that portion of the public way under said privilege in good condition and repair, safe for public travel, free from snow, ice and debris to the satisfaction of the Commissioner of Public Works.

SECTION 2. The grantee agrees to pay to the City of Chicago as compensation for the privilege herein granted the sum as stated in Section 1, in advance. In case of termination of the privilege herein granted or the grantee transfers title or vacates the premises, the grantee shall, nevertheless, remain liable to the City of Chicago for the compensation which shall have become due and payable under the provisions hereof, until the structures and appliances herein authorized are removed and the public way is restored as herein required.

SECTION 3. This ordinance is subject to amendment, modification or repeal, and permission and authority herein granted may be revoked by the Mayor of the City of Chicago at any time for good cause without the consent of said grantee. Upon termination of the privilege herein granted, by lapse of time or otherwise, the grantee, without cost or expense to the City of Chicago, shall remove the structures and appliances herein authorized and restore the public way where disturbed by said structures or appliances or by the removal thereof, to a proper condition under the supervision and to the satisfaction of the Commissioner of Public Works and in accordance with the

City Municipal Code. In the event of failure, neglect or refusal of said grantee so to do, the City of Chicago will have the choice of either performing said work and charging the cost thereof to said grantee or determining what the cost of said work shall be and billing the grantee for said cost.

SECTION 4. The insurance company and the grantee, as provided in Section 5, will hold and save the City of Chicago, its officers, agents and employees harmless from any and all liability and expense, including judgments, costs and damages, for removal, relocation, alteration, repair, maintenance and restoration of the structures or appliances herein authorized, and from any and all damages thereto on account of the location, construction, alteration, repair or maintenance of any public ways, bridges, subways, tunnels, vaults, sewers, water mains, conduits, pipes, poles and other utilities. For the City of Chicago to recover from the insurance company and the grantee under this Section, it is not necessary that the City of Chicago first make said removal, relocation, alteration, repair, maintenance or restoration. The Commissioner of Streets and Sanitation is hereby authorized to determine what cost would be involved to perform said removal, relocation, alteration, repair, maintenance, or restoration and that decision as to the amount shall be final and binding. The grantee and the insurance company, upon receiving written notification from the Commissioner of Streets and Sanitation of the cost of said removal and restoration shall pay immediately said amount upon demand. It shall be the responsibility of the grantee to furnish the City of Chicago, prior to issuance of the permit for this privilege, a copy of proof of insurance (Certificate of Insurance) in an amount not less than $1,000,000 Combined Single Limit with said insurance covering all liability, including Public Liability, Property Damage and Dramshop Liability that may result from the granting of said privilege. The grantee must furnish the City of Chicago a Certificate of Insurance which names the City of Chicago as additional insured and also clearly indicates that the privilege being granted by this ordinance is covered by the insurance policy. Certificates renewing insurance must be furnished to the Department of Revenue no later than 30 days prior to the expiration of the policy. The aforementioned insurance coverage shall be maintained at all times by the grantee until the structures or appliances described in this ordinance are removed and the public way is restored as herein required.

SECTION 5. The permission and authority herein granted shall not be exercised until a permit authorizing same shall have been issued by the Director of Revenue and upon the faithful observance and performance of any and all conditions and provisions of this ordinance, and conditioned further to indemnify, keep and save harmless the City of Chicago, its agents, officers and employees, against all liabilities, judgments, costs, damages and expenses, including any dramshop liability, which may in any way come against said City in consequence of the permission given by this ordinance, or which may accrue against, be charged to, or recovered from said City from, or by reason, or on account of, any act or thing done, or omitted, or neglected to be done by the grantee in and about the construction,

reconstruction, maintenance, use and removal of said structures or appliances and the restoration of the public way as herein required. Said insurance coverage shall be continuing in effect until the structures and appliances herein authorized are removed and the public way is restored as herein required.

SECTION 6. This ordinance shall take effect and be in force from and after its passage; provided, however, that said grantee file proof of indemnification on behalf of the City of Chicago, as herein requested, and payment of the compensation be paid to the Department of Revenue.

Milito Limited (Doing Business As Orso's Restaurant).

Be It Ordained by the City Council of the City of Chicago:

SECTION 1. Permission and authority are hereby given and granted to Milito Limited, doing business as Orso's Restaurant, upon the terms and subject to the conditions of this ordinance, to construct, install, maintain and use a portion of the public right-of-way for a sidewalk cafe adjacent to its premises located at 1401 North Wells Street. Said sidewalk cafe area shall be twenty-six (26) feet in length and nine (9) feet, six (6) inches in width, for a total of two hundred forty-seven (247) square feet and shall begin six (6) feet, six (6) inches from the face of the curb line along North Wells Street. The compensation for said space and the days and hours of operation for the sidewalk cafe shall be as follows:

Monday through Saturday, 11:00 A.M. to 11:00 P.M.
Sunday, 11:00 A.M. to 10:00 P.M.

Compensation: $445.00/Seating: 24.

Amplification of music is prohibited on the above referenced portion of the public right-of-way during the operation of said sidewalk cafe.

There shall be six (6) feet of unobstructed clear space for pedestrian passage at all times.

Authority for the above named privilege is herein given and granted from and after April 1, 1995 through, and including, November 1, 1995.

Said privilege shall be maintained and used in accordance with the ordinances of the City of Chicago and the directions of the Commissioner of Streets and Sanitation, the Commissioner of Inspectional Services and the

Director of Revenue. The grantee shall keep that portion of the public way under said privilege in good condition and repair, safe for public travel, free from snow, ice and debris to the satisfaction of the Commissioner of Public Works.

SECTION 2. The grantee agrees to pay to the City of Chicago as compensation for the privilege herein granted the sum as stated in Section 1, in advance. In case of termination of the privilege herein granted or the grantee transfers title or vacates the premises, the grantee shall, nevertheless, remain liable to the City of Chicago for the compensation which shall have become due and payable under the provisions hereof, until the structures and appliances herein authorized are removed and the public way is restored as herein required.

SECTION 3. This ordinance is subject to amendment, modification or repeal, and permission and authority herein granted may be revoked by the Mayor of the City of Chicago at any time for good cause without the consent of said grantee. Upon termination of the privilege herein granted, by lapse of time or otherwise, the grantee, without cost or expense to the City of Chicago, shall remove the structures and appliances herein authorized and restore the public way where disturbed by said structures or appliances or by the removal thereof, to a proper condition under the supervision and to the satisfaction of the Commissioner of Public Works and in accordance with the City Municipal Code. In the event of failure, neglect or refusal of said grantee so to do, the City of Chicago will have the choice of either performing said work and charging the cost thereof to said grantee or determining what the cost of said work shall be and billing the grantee for said cost.

SECTION 4. The insurance company and the grantee, as provided in Section 5, will hold and save the City of Chicago, its officers, agents and employees harmless from any and all liability and expense, including judgments, costs and damages, for removal, relocation, alteration, repair, maintenance and restoration of the structures or appliances herein authorized, and from any and all damages thereto on account of the location, construction, alteration, repair or maintenance of any public ways, bridges, subways, tunnels, vaults, sewers, water mains, conduits, pipes, poles and other utilities. For the City of Chicago to recover from the insurance company and the grantee under this Section, it is not necessary that the City of Chicago first make said removal, relocation, alteration, repair, maintenance or restoration. The Commissioner of Streets and Sanitation is hereby authorized to determine what cost would be involved to perform said removal, relocation, alteration, repair, maintenance, or restoration and that decision as to the amount shall be final and binding. The grantee and the insurance company, upon receiving written notification from the Commissioner of Streets and Sanitation of the cost of said removal and restoration shall pay immediately said amount upon demand. It shall be the responsibility of the grantee to furnish the City of Chicago, prior to issuance of the permit for this privilege, a copy of proof of insurance (Certificate of Insurance) in an amount not less than $1,000,000 Combined Single Limit

with said insurance covering all liability, including Public Liability, Property Damage and Dramshop Liability that may result from the granting of said privilege. The grantee must furnish the City of Chicago a Certificate of Insurance which names the City of Chicago as additional insured and also clearly indicates that the privilege being granted by this ordinance is covered by the insurance policy. Certificates renewing insurance must be furnished to the Department of Revenue no later than 30 days prior to the expiration of the policy. The aforementioned insurance coverage shall be maintained at all times by the grantee until the structures or appliances described in this ordinance are removed and the public way is restored as herein required.

SECTION 5. The permission and authority herein granted shall not be exercised until a permit authorizing same shall have been issued by the Director of Revenue and upon the faithful observance and performance of any and all conditions and provisions of this ordinance, and conditioned further to indemnify, keep and save harmless the City of Chicago, its agents, officers and employees, against all liabilities, judgments, costs, damages and expenses, including any dramshop liability, which may in any way come against said City in consequence of the permission given by this ordinance, or which may accrue against, be charged to, or recovered from said City from, or by reason, or on account of, any act or thing done, or omitted, or neglected to be done by the grantee in and about the construction, reconstruction, maintenance, use and removal of said structures or appliances and the restoration of the public way as herein required. Said insurance coverage shall be continuing in effect until the structures and appliances herein authorized are removed and the public way is restored as herein required.

SECTION 6. This ordinance shall take effect and be in force from and after its passage; provided, however, that said grantee file proof of indemnification on behalf of the City of Chicago, as herein requested, and payment of the compensation be paid to the Department of Revenue.

Paladino's.

Be It Ordained by the City Council of the City of Chicago:

SECTION 1. Permission and authority are hereby given and granted to Paladino's, upon the terms and subject to the conditions of this ordinance, to maintain and use a portion of the public right-of-way for a sidewalk cafe adjacent to its premises located at 832 West Randolph Street. Said sidewalk cafe area No. 1 shall be forty-five (45) feet, six (6) inches in length and ten (10) feet, one (1) inch in width, and said sidewalk cafe area No. 2 shall be

twenty-nine (29) feet, six (6) inches in length and seven (7) feet, nine (9) inches in width, for a total of six hundred ninety-four (694) square feet and shall begin six (6) feet from the face of the curb line along West Randolph Street and North Green Street. The compensation for said space and the days and hours of operation for the sidewalk cafe shall be as follows:

Monday through Sunday, 11:00 A.M. to 12:00 Midnight

Compensation: $472.00/Seating: 94.

Authority for the above named privilege is herein given and granted from and after April 1, 1995 through, and including, November 1, 1995.

Said privilege shall be maintained and used in accordance with the ordinances of the City of Chicago and the directions of the Commissioner of Streets and Sanitation, the Commissioner of Inspectional Services and the Director of Revenue. The grantee shall keep that portion of the public way under said privilege in good condition and repair, safe for public travel, free from snow, ice and debris to the satisfaction of the Commissioner of Public Works.

SECTION 2. The grantee agrees to pay to the City of Chicago as compensation for the privilege herein granted the sum as stated in Section 1, in advance. In case of the termination of the privilege herein granted or the grantee transfers title or vacates the premises, the grantee shall, nevertheless, remain liable to the City of Chicago for the compensation which shall have become due and payable under the provisions hereof, until the structures and appliances herein authorized are removed and the public way is restored as herein required.

SECTION 3. This ordinance is subject to amendment, modification or repeal, and permission and authority herein granted may be revoked by the Mayor of the City of Chicago at any time for good cause without the consent of said grantee. Upon termination of the privilege herein granted, by lapse of time or otherwise, the grantee, without cost or expense to the City of Chicago, shall remove the structures and appliances herein authorized and restore the public way where disturbed by said structures or appliances or by the removal thereof, to a proper condition under the supervision and to the satisfaction of the Commissioner of Public Works and in accordance to the City Municipal Code. In the event of the failure, neglect or refusal of said grantee so to do, the City of Chicago will have the choice of either performing said work and charging the cost thereof to said grantee or determining what the cost of said work shall be and billing the grantee for said cost.

SECTION 4. The insurance company and the grantee, as provided in Section 5, will hold and save the City of Chicago, its officers, agents and employees harmless from any and all liability and expense, including judgments, costs and damages, for removal, relocation, alteration, repair, maintenance and restoration of the structures or appliances herein

authorized, and from any and all damages thereto on account of the location, construction, alteration, repair or maintenance of any public ways, bridges, subways, tunnels, vaults, sewers, water mains, conduits, pipes, poles and other utilities. For the City of Chicago to recover from the insurance company and grantee under this Section, it is not necessary that the City of Chicago first make said removal, relocation, alteration, repair, maintenance or restoration. The Commissioner of Streets and Sanitation is hereby authorized to determine what cost would be involved to perform said removal, relocation, alteration, repair, maintenance, or restoration and his decision as to the amount shall be final and binding. The grantee and the insurance company, upon receiving written notification from the Commissioner of Streets and Sanitation of the cost of said removal and restoration shall pay immediately said amount upon demand. It shall be the responsibility of the grantee to furnish the City of Chicago, prior to issuance of permit for this privilege, a copy of proof of insurance (Certificate of Insurance) in an amount not less than $1,000,000.00 Combined Single Limit with said insurance covering all liability, including Public Liability, Property Damage and Dramshop Liability that may result from the granting of said privilege. The grantee must furnish the City of Chicago a Certificate of Insurance which names the City of Chicago as additional insured and also clearly indicates that the privilege being granted by this ordinance is covered by the insurance policy. Certificates renewing insurance must be furnished to the Department of Revenue no later than 30 days prior to expiration of policy. The aforementioned insurance coverage shall be maintained at all times by the grantee until the structures or appliances described in this ordinance are removed and the public way is restored as herein required.

SECTION 5. The permission and authority herein granted shall not be exercised until a permit authorizing same shall have been issued by the Director of Revenue and upon the faithful observance and performance of any and all conditions and provisions of this ordinance, and conditioned further to indemnify, keep and save harmless the City of Chicago, its agents, officers and employees, against all liabilities, judgments, costs, damages and expenses, including any dramshop liability, which may in any way come against said City in consequence of the permission given by this ordinance, or which may accrue against, be charged to, or recovered from said City from, or by reason, or on account of, any act or thing done, or omitted, or neglected to be done by the grantee in and about the construction, reconstruction, maintenance, use and removal of said structures or appliances and the restoration of the public way as herein required. Said insurance coverage shall be continuing in effect until the structures and applicances herein authorized are removed and the public way is restored as herein required.

SECTION 6. This ordinance shall take effect and be in force from and after its passage; provided, however, said grantee file proof of indemnification on behalf of the City of Chicago, as herein requested, and

payment of compensation to be paid to the Department of General Services, Bureau of Asset Management.

Jessica's Partnership (Doing Business As Scoozi).

Be It Ordained by the City Council of the City of Chicago:

SECTION 1. Permission and authority are hereby given and granted to Jessica's Partnership, doing business as Scoozi, upon the terms and subject to the conditions of this ordinance, to maintain and use a portion of the public right-of-way for a sidewalk cafe adjacent to its premises located at 410 West Huron Street. Said sidewalk cafe area shall be fifty-five (55) feet, six (6) inches in length and nine (9) feet, six (6) inches in width, for a total of five hundred thirty-four (534) square feet and shall begin six (6) feet from the face of the curb line along West Huron Street. The compensation for said space and the days and hours of operation for the sidewalk cafe shall be as follows:

Monday through Sunday, 11:30 A.M. to 10:30 P.M.

Compensation: $363.00/Seating: 41.

Amplification of music is prohibited on the above referenced portion of the public right-of-way during the operation of said sidewalk cafe.

There shall be six (6) feet of unobstructed clear space for pedestrian passage at all times.

Authority for the above named privilege is herein given and granted from and after April 1, 1995 through, and including, November 1, 1995.

Said privilege shall be maintained and used in accordance with the ordinances of the City of Chicago and the directions of the Commissioner of Streets and Sanitation, the Commissioner of Inspectional Services and the Director of Revenue. The grantee shall keep that portion of the public way under said privilege in good condition and repair, safe for public travel, free from snow, ice and debris to the satisfaction of the Commissioner of Public Works.

SECTION 2. The grantee agrees to pay to the City of Chicago as compensation for the privilege herein granted the sum as stated in Section 1, in advance. In case of the termination of the privilege herein granted or the grantee transfers title or vacates the premises, the grantee shall,

nevertheless, remain liable to the City of Chicago for the compensation which shall have become due and payable under the provisions hereof, until the structures and appliances herein authorized are removed and the public way is restored as herein required.

SECTION 3. This ordinance is subject to amendment, modification or repeal, and permission and authority herein granted may be revoked by the Mayor of the City of Chicago at any time for good cause without the consent of said grantee. Upon termination of the privilege herein granted, by lapse of time or otherwise, the grantee, without cost or expense to the City of Chicago, shall remove the structures and appliances herein authorized and restore the public way where disturbed by said structures or appliances or by the removal thereof, to a proper condition under the supervision and to the satisfaction of the Commissioner of Public Works and in accordance to the City Municipal Code. In the event of the failure, neglect or refusal of said grantee so to do, the City of Chicago will have the choice of either performing said work and charging the cost thereof to said grantee or determining what the cost of said work shall be and billing the grantee for said cost.

SECTION 4. The insurance company and the grantee, as provided in Section 5, will hold and save the City of Chicago, its officers, agents and employees harmless from any and all liability and expense, including judgments, costs and damages, for removal, relocation, alteration, repair, maintenance and restoration of the structures or appliances herein authorized, and from any and all damages thereto on account of the location, construction, alteration, repair or maintenance of any public ways, bridges, subways, tunnels, vaults, sewers, water mains, conduits, pipes, poles and other utilities. For the City of Chicago to recover from the insurance company and grantee under this Section, it is not necessary that the City of Chicago first make said removal, relocation, alteration, repair, maintenance or restoration. The Commissioner of Streets and Sanitation is hereby authorized to determine what cost would be involved to perform said removal, relocation, alteration, repair, maintenance, or restoration and his decision as to the amount shall be final and binding. The grantee and the insurance company, upon receiving written notification from the Commissioner of Streets and Sanitation of the cost of said removal and restoration shall pay immediately said amount upon demand. It shall be the responsibility of the grantee to furnish the City of Chicago, prior to issuance of permit for this privilege, a copy of proof of insurance (Certificate of Insurance) in an amount not less than $1,000,000.00 Combined Single Limit with said insurance covering all liability, including Public Liability, Property Damage and Dramshop Liability that may result from the granting of said privilege. The grantee must furnish the City of Chicago a Certificate of Insurance which names the City of Chicago as additional insured and also clearly indicates that the privilege being granted by this ordinance is covered by the insurance policy. Certificates renewing insurance must be furnished to the Department of Revenue no later than 30 days prior to expiration of policy. The aforementioned insurance coverage shall be maintained at all times by the grantee until the structures or

appliances described in this ordinance are removed and the public way is restored as herein required.

SECTION 5. The permission and authority herein granted shall not be exercised until a permit authorizing same shall have been issued by the Director of Revenue and upon the faithful observance and performance of any and all conditions and provisions of this ordinance, and conditioned further to indemnify, keep and save harmless the City of Chicago, its agents, officers and employees, against all liabilities, judgments, costs, damages and expenses, including any dramshop liability, which may in any way come against said City in consequence of the permission given by this ordinance, or which may accrue against, be charged to, or recovered from said City from, or by reason, or on account of, any act or thing done, or omitted, or neglected to be done by the grantee in and about the construction, reconstruction, maintenance, use and removal of said structures or appliances and the restoration of the public way as herein required. Said insurance coverage shall be continuing in effect until the structures and applicances herein authorized are removed and the public way is restored as herein required.

SECTION 6. This ordinance shall take effect and be in force from and after its passage; provided, however, said grantee file proof of indemnification on behalf of the City of Chicago, as herein requested, and payment of compensation to be paid to the Department of General Services, Bureau of Asset Management.

The Gold Coast Group, Ltd. (Doing Business As The Talbott Hotel).

Be It Ordained by the City Council of the City of Chicago:

SECTION 1. Permission and authority are hereby given and granted to The Gold Coast Group, Ltd., doing business as The Talbott Hotel, upon the terms and subject to the conditions of this ordinance, to maintain and use a portion of the public right-of-way for a sidewalk cafe adjacent to its premises located at 20 East Delaware Place. Said sidewalk cafe area shall be thirty-four (34) feet in length and eighteen (18) feet, six (6) inches in width, for a total of six hundred thirty-two (632) square feet and shall begin eight (8) feet from the face of the building and one and one half (1½) feet from the curb line along East Delaware Place. The compensation for said space and the days and hours of operation for the sidewalk cafe shall be as follows:

Monday through Sunday, 8:00 A.M. to 11:00 P.M.

Compensation: $1,138.00/Seating: 48.

Amplification of music is prohibited on the above referenced portion of the public right-of-way during the operation of said sidewalk cafe.

There shall be six (6) feet of unobstructed clear space for pedestrian passage at all times.

Authority for the above named privilege is herein given and granted from and after April 1, 1995 through, and including, November 1, 1995.

Said privilege shall be maintained and used in accordance with the ordinances of the City of Chicago and the directions of the Commissioner of Streets and Sanitation, the Commissioner of Inspectional Services and the Director of Revenue. The grantee shall keep that portion of the public way under said privilege in good condition and repair, safe for public travel, free from snow, ice and debris to the satisfaction of the Commissioner of Public Works.

SECTION 2. The grantee agrees to pay to the City of Chicago as compensation for the privilege herein granted the sum as stated in Section 1, in advance. In case of termination of the privilege herein granted or the grantee transfers title or vacates the premises, the grantee shall, nevertheless, remain liable to the City of Chicago for the compensation which shall have become due and payable under the provisions hereof, until the structures and appliances herein authorized are removed and the public way is restored as herein required.

SECTION 3. This ordinance is subject to amendment, modification or repeal, and permission and authority herein granted may be revoked by the Mayor of the City of Chicago at any time for good cause without the consent of said grantee. Upon termination of the privilege herein granted, by lapse of time or otherwise, the grantee, without cost or expense to the City of Chicago, shall remove the structures and appliances herein authorized and restore the public way where disturbed by said structures or appliances or by the removal thereof, to a proper condition under the supervision and to the satisfaction of the Commissioner of Public Works and in accordance with the City Municipal Code. In the event of failure, neglect or refusal of said grantee so to do, the City of Chicago will have the choice of either performing said work and charging the cost thereof to said grantee or determining what the cost of said work shall be and billing the grantee for said cost.

SECTION 4. The insurance company and the grantee, as provided in Section 5, will hold and save the City of Chicago, its officers, agents and employees harmless from any and all liability and expense, including judgments, costs and damages, for removal, relocation, alteration, repair, maintenance and restoration of the structures or appliances herein

authorized, and from any and all damages thereto on account of the location, construction, alteration, repair or maintenance of any public ways, bridges, subways, tunnels, vaults, sewers, water mains, conduits, pipes, poles and other utilities. For the City of Chicago to recover from the insurance company and the grantee under this Section, it is not necessary that the City of Chicago first make said removal, relocation, alteration, repair, maintenance or restoration. The Commissioner of Streets and Sanitation is hereby authorized to determine what cost would be involved to perform said removal, relocation, alteration, repair, maintenance, or restoration and that decision as to the amount shall be final and binding. The grantee and the insurance company, upon receiving written notification from the Commissioner of Streets and Sanitation of the cost of said removal and restoration shall pay immediately said amount upon demand. It shall be the responsibility of the grantee to furnish the City of Chicago, prior to issuance of the permit for this privilege, a copy of proof of insurance (Certificate of Insurance) in an amount not less than $1,000,000 Combined Single Limit with said insurance covering all liability, including Public Liability, Property Damage and Dramshop Liability that may result from the granting of said privilege. The grantee must furnish the City of Chicago a Certificate of Insurance which names the City of Chicago as additional insured and also clearly indicates that the privilege being granted by this ordinance is covered by the insurance policy. Certificates renewing insurance must be furnished to the Department of Revenue no later than 30 days prior to the expiration of the policy. The aforementioned insurance coverage shall be maintained at all times by the grantee until the structures or appliances described in this ordinance are removed and the public way is restored as herein required.

SECTION 5. The permission and authority herein granted shall not be exercised until a permit authorizing same shall have been issued by the Director of Revenue and upon the faithful observance and performance of any and all conditions and provisions of this ordinance, and conditioned further to indemnify, keep and save harmless the City of Chicago, its agents, officers and employees, against all liabilities, judgments, costs, damages and expenses, including any dramshop liability, which may in any way come against said City in consequence of the permission given by this ordinance, or which may accrue against, be charged to, or recovered from said City from, or by reason, or on account of, any act or thing done, or omitted, or neglected to be done by the grantee in and about the construction, reconstruction, maintenance, use and removal of said structures or appliances and the restoration of the public way as herein required. Said insurance coverage shall be continuing in effect until the structures and appliances herein authorized are removed and the public way is restored as herein required.

SECTION 6. This ordinance shall take effect and be in force from and after its passage; provided, however, that said grantee file proof of indemnification on behalf of the City of Chicago, as herein requested, and payment of the compensation be paid to the Department of Revenue.

AUTHORIZATION FOR CONSTRUCTION OF CUL-DE-SAC ON PORTION OF SOUTH NORMAL AVENUE.

The Committee on Transportation and Public Way submitted the following report:

CHICAGO, February 23, 1995.

To the President and Members of the City Council:

Your Committee on Transportation and Public Way begs leave to recommend that Your Honorable Body *Pass* an ordinance authorizing and directing the Commissioner of Transportation to construct a cul-de-sac at the intersection of South Normal Avenue at West 45th Place. This ordinance was referred to the committee on August 3, 1994.

This recommendation was concurred in unanimously by a viva voce vote of the members of the committee, with no dissenting vote.

Respectfully submitted,

(Signed) PATRICK M. HUELS,
Chairman.

On motion of Alderman Huels, the said proposed ordinance transmitted with the foregoing committee report was *Passed* by yeas and nays as follows:

Yeas -- Aldermen Mazola, Haithcock, Tillman, Preckwinkle, Bloom, Steele, Beavers, Dixon, Shaw, Buchanan, Huels, Fary, Olivo, Burke, Jones, Coleman, Streeter, Murphy, Troutman, Munoz, Laski, Miller, Medrano, Ocasio, Watson, E. Smith, Burrell, Suarez, Gabinski, Mell, Austin, Wojcik, Banks, Giles, Allen, Laurino, O'Connor, Doherty, Natarus, Bernardini, Levar, Shiller, M. Smith, Moore -- 44.

Nays -- None.

Alderman Natarus moved to reconsider the foregoing vote. The motion was lost.

The following is said ordinance as passed:

WHEREAS, The residents of the 4500 block of South Normal Avenue have requested that a cul-de-sac be constructed at the intersection of South Normal Avenue and West 45th Place; now, therefore,

Be It Ordained by the City Council of the City of Chicago:

SECTION 1. That the Commissioner of Transportation is hereby authorized to construct a cul-de-sac at the following location:

On South Normal Avenue, at West 45th Place.

SECTION 2. This ordinance shall take effect upon its passage and publication.

CONSIDERATION FOR INSTALLATION OF CURB CUT AT 1941 WEST CERMAK ROAD.

The Committee on Transportation and Public Way submitted the following report:

CHICAGO, February 23, 1995.

To the President and Members of the City Council:

Your Committee on Transportation and Public Way begs leave to recommend that Your Honorable Body *Pass* an ordinance authorizing and directing the Commissioner of Transportation to install a curb cut at 1941 West Cermak Road. This ordinance was referred to the committee on February 8, 1995.

This recommendation was concurred in unanimously by a viva voce vote of the members of the committee, with no dissenting vote.

Respectfully submitted,

(Signed) PATRICK M. HUELS,
Chairman.

On motion of Alderman Huels, the said proposed ordinance transmitted with the foregoing committee report was *Passed* by yeas and nays as follows:

Yeas -- Aldermen Mazola, Haithcock, Tillman, Preckwinkle, Bloom, Steele, Beavers, Dixon, Shaw, Buchanan, Huels, Fary, Olivo, Burke, Jones, Coleman, Streeter, Murphy, Troutman, Munoz, Laski, Miller, Medrano, Ocasio, Watson, E. Smith, Burrell, Suarez, Gabinski, Mell, Austin, Wojcik, Banks, Giles, Allen, Laurino, O'Connor, Doherty, Natarus, Bernardini, Levar, Shiller, M. Smith, Moore -- 44.

Nays -- None.

Alderman Natarus moved to reconsider the foregoing vote. The motion was lost.

The following is said ordinance as passed:

Be It Ordained by the City Council of the City of Chicago:

SECTION 1. That the Commissioner of Transportation is hereby authorized to give consideration to the installation of a curb cut at the following location:

1941 West Cermak Road.

SECTION 2. This ordinance shall be in full effect after its passage and publication.

VACATION OF PUBLIC ALLEY AND PORTION OF PUBLIC ALLEY IN BLOCK BOUNDED BY WEST DICKENS AVENUE, WEST MC LEAN AVENUE, NORTH DOMINICK STREET AND NORTH SOUTHPORT AVENUE.

The Committee on Transportation and Public Way submitted the following report:

CHICAGO, February 23, 1995.

To the President and Members of the City Council:

Your Committee on Transportation and Public Way begs leave to recommend that Your Honorable Body *Pass* an ordinance vacating all of the north/south 16 foot public alley together with the east 100 feet of the east/west 16 foot public alley in the block bounded by West Dickens Avenue, West McLean Avenue, North Dominick Street and North Southport Avenue. This ordinance was referred to the committee on February 23, 1995.

This recommendation was concurred in unanimously by a viva voce vote of the members of the committee, with no dissenting vote.

Respectfully submitted,

(Signed) PATRICK M. HUELS,
Chairman.

On motion of Alderman Huels, the said proposed ordinance transmitted with the foregoing committee report was *Passed* by yeas and nays as follows:

Yeas -- Aldermen Mazola, Haithcock, Tillman, Preckwinkle, Bloom, Steele, Beavers, Dixon, Shaw, Buchanan, Huels, Fary, Olivo, Burke, Jones, Coleman, Streeter, Murphy, Troutman, Munoz, Laski, Miller, Medrano, Ocasio, Watson, E. Smith, Burrell, Suarez, Gabinski, Mell, Austin, Wojcik, Banks, Giles, Allen, Laurino, O'Connor, Doherty, Natarus, Bernardini, Levar, Shiller, M. Smith, Moore -- 44.

Nays -- None.

Alderman Natarus moved to reconsider the foregoing vote. The motion was lost.

The following is said ordinance as passed:

WHEREAS, The City of Chicago ("City") is a home rule unit of local government pursuant to Article VII, Section 6(a) of the 1970 Constitution of the State of Illinois, and, as such, may exercise any power and perform any function pertaining to its government and affairs; and

WHEREAS, The City has experienced a significant loss of industry and jobs in recent years, accompanied by a corresponding erosion of its tax base,

due in part to industrial firms' inability to acquire additional property needed for their continued viability and growth; and

WHEREAS, Many industrial firms adjoin streets and alleys that are no longer required for public use and might more productively be used for plant expansion and modernization, employee parking, improved security, truck loading areas, or other industrial uses; and

WHEREAS, The City would benefit from the vacation of these streets and alleys by reducing City expenditures on maintenance, repair and replacement; by reducing fly-dumping, vandalism and other criminal activity; and by expanding the City's property tax base; and

WHEREAS, The City can strengthen established industrial areas and expand the City's job base by encouraging the growth and modernization of existing industrial facilities through the vacation of public streets and alleys for reduced compensation; and

WHEREAS, The properties at 1415 to 1423 West Dickens Avenue, 1414 to 1422 West McLean Avenue and 2044 to 2064 North Southport Avenue are owned by A. Finkl & Sons Co., a Delaware corporation; and

WHEREAS, A. Finkl & Sons Co., is a firm employing 450 persons in the processing of steel; and

WHEREAS, A. Finkl & Sons Co. proposes to limit the use of public alleys and part of public alleys to be vacated herein for such manufacturing purposes and other such uses which are reasonably necessary therefore; and

WHEREAS, The City Council of the City of Chicago, after due investigation and consideration, has determined that the nature and extent of the public use and the public interest to be subserved is such as to warrant the vacation of the public alley and part of the public alley described in the following ordinance; now, therefore,

Be It Ordained by the City Council of the City of Chicago:

SECTION 1. All of the north/south 16 foot public alley lying west of the west line of Lots 1 to 10, both inclusive, lying east of the east line of Lots 11 and 28, lying east of a line drawn from the southeast corner of Lot 11 to the northeast corner of Lot 28, lying south of a line drawn from the northwest corner of Lot 1 to the northwest corner of Lot 11 and lying north of a line drawn from the southwest corner of Lot 10 to the southeast corner of Lot 28, all in Block 4 in W. F. Dominick's Subdivision of Lots 1, 2 and 3 in Block 14 in Sheffield's Addition to Chicago in Sections 29, 31, 32 and 33 in Township 40 North, Range 14 East of the Third Principal Meridian;

Also

all that part of the east/west 16 foot public alley lying south of the south line of Lots 11 to 14, both inclusive, lying north of the north line of Lots 25 to 28, both inclusive, lying east of a line drawn from the southwest corner of Lot 14 to the northwest corner of Lot 25 and lying west of a line drawn from the southeast corner of Lot 11 to the northeast corner of Lot 28 all in Block 4 in W. F. Dominick's Subdivision of Lots 1, 2 and 3 in Block 14 in Sheffield's Addition to Chicago in Sections 29, 31, 32 and 33 in Township 40 North, Range 14 East of the Third Principal Meridian; said public alley and part of the public alley herein vacated being further described as all of the north/south 16 foot public alley together with the east 100.0 feet of the east/west 16 foot public alley in the block bounded by West Dickens Avenue, West McLean Avenue, North Dominick Street and North Southport Avenue as colored in red and indicated by the words "To Be Vacated" on the drawing hereto attached, which drawing for greater certainty, is hereby made a part of this ordinance, be and the same are hereby vacated and closed, inasmuch as the same are no longer required for public use and public interest will be subserved by such vacations.

SECTION 2. The vacations herein provided for are made upon the express condition that within one hundred eighty (180) days after the passage of this ordinance, A. Finkl & Sons Co. shall deposit in the City Treasury of the City of Chicago a sum sufficient to defray the costs of removing paving and curb returns and constructing sidewalk and curb across the entrances to the public alley hereby vacated similar to the sidewalk and curb in West Dickens Avenue and West McLean Avenue and between North Southport Avenue and North Dominick Street. The precise amount of the sum so deposited shall be ascertained by the Commissioner of Transportation after such investigation as is requisite.

SECTION 3. The Commissioner of Planning and Development is hereby authorized to accept, subject to the approval of the Corporation Counsel as to form and legality, and on behalf of the City of Chicago, the benefits of a covenant or similar instrument restricting the use of the public ways vacated by this ordinance to the manufacturing (including production, processing, cleaning, servicing, testing and repair) of materials, goods or products only and for those structures and additional uses which are reasonably necessary to permit such manufacturing use including the location of necessary facilities, storage, employee and customer parking, and similar other uses and facilities. Such covenant shall be enforceable in laws or in equity and shall be deemed to provide for reconveyance of the property to the City upon substantial breach of the terms and conditions thereof. The benefits of such covenant shall be deemed in gross to the City of Chicago, its successors and assigns, and the burdens of such covenant shall run with and burden the public way vacated by this ordinance. The covenant may be released or abandoned by the City only upon approval of the City Council which may condition its approval upon the payment of such additional

compensation which it deems to be equal to the benefits accruing because of the release or abandonment.

SECTION 4. The vacations herein provided for are made upon the express condition that within one hundred eighty (180) days after the passage of this ordinance, A. Finkl & Sons Co. shall file or cause to be filed for record in the Office of the Recorder of Deeds of Cook County, Illinois, a certified copy of this ordinance, together with a restrictive covenant complying with Section 3 of this ordinance, approved by the Corporation Counsel, and an attached drawing approved by the Superintendent of Maps.

SECTION 5. This ordinance shall take effect and be in force from and after its passage.

[Drawing referred to in this ordinance printed on page 66429 of this Journal.]

VACATION OF PORTION OF NORTH KOSTNER AVENUE.

The Committee on Transportation and Public Way submitted the following report:

CHICAGO, February 23, 1995.

To the President and Members of the City Council:

Your Committee on Transportation and Public Way begs leave to recommend that Your Honorable Body *Pass* an ordinance vacating the east 33.0 feet of North Kostner Avenue which lies north of the north line of the south 40 rods of the south half of the northeast quarter of Section 10, Township 40 North, Range 13, East of the Third Principal Meridian and which lies south of the north line of the south half of the northeast quarter of said Section 10. This ordinance was referred to the committee on February 23, 1995.

(Continued on page 66430)

Ordinance associated with this drawing printed on pages 66426 through 66428 of this Journal.


"A"

W. F. Dominick's Sub. of Lots 1, 2 and 3, in Blk. 14 in Sheffield's Add. to Chicago in Secs. 29, 31, 32 and 33-40-14.

Note: These alleys are being VACATED under the INDUSTRIAL STREET & ALLEY VACATION PROGRAM.

Dr. No. 32-32-94-1903

NORTH

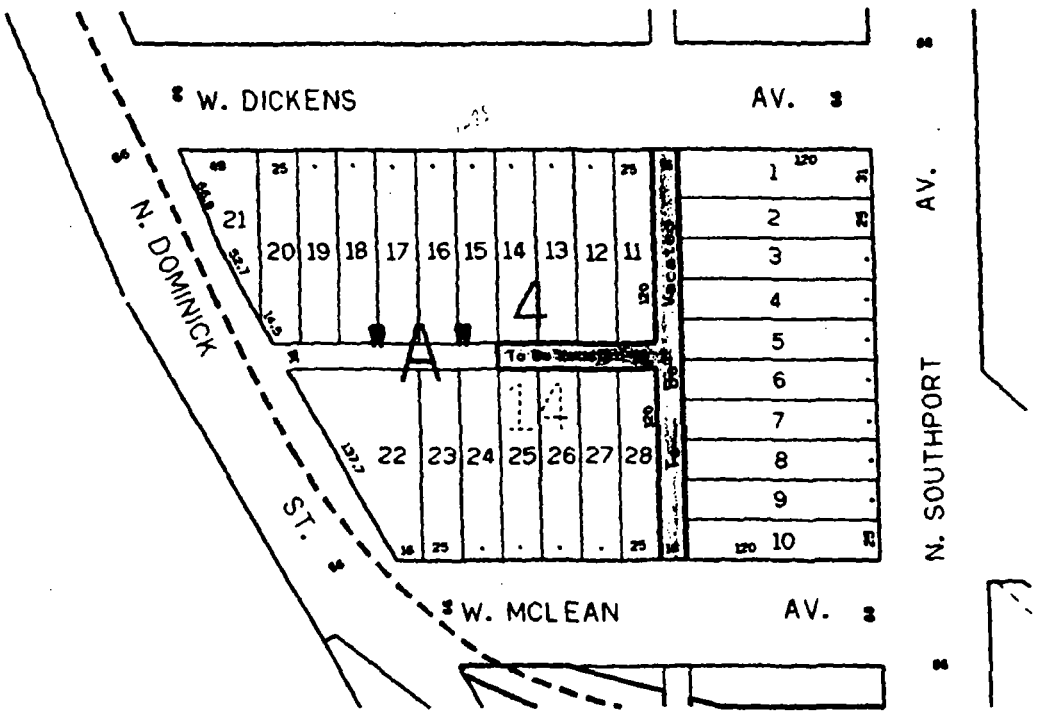

(Continued from page 66428)

This recommendation was concurred in unanimously by a viva voce vote of the members of the committee, with no dissenting vote.

Respectfully submitted,

(Signed) PATRICK M. HUELS,
Chairman.

On motion of Alderman Huels, the said proposed ordinance transmitted with the foregoing committee report was *Passed* by yeas and nays as follows:

Yeas -- Aldermen Mazola, Haithcock, Tillman, Preckwinkle, Bloom, Steele, Beavers, Dixon, Shaw, Buchanan, Huels, Fary, Olivo, Burke, Jones, Coleman, Streeter, Murphy, Troutman, Munoz, Laski, Miller, Medrano, Ocasio, Watson, E. Smith, Burrell, Suarez, Gabinski, Mell, Austin, Wojcik, Banks, Giles, Allen, Laurino, O'Connor, Doherty, Natarus, Bernardini, Levar, Shiller, M. Smith, Moore -- 44.

Nays -- None.

Alderman Natarus moved to reconsider the foregoing vote. The motion was lost.

The following is said ordinance as passed:

WHEREAS, The City Council of the City of Chicago, after due investigation and consideration, has determined that the nature and extent of the public use and the public interest to be subserved is such as to warrant the vacation of part of the public street described in the following ordinance; now, therefore,

Be It Ordained by the City Council of the City of Chicago:

SECTION 1. All that part of North Kostner Avenue as opened by Highway Commissioner of the Town of Jefferson, December 10, 1861, said part of public street herein vacated being described as follows: the west 33.0 feet of the south half of the northeast quarter, lying north of the south 40

rods thereof, in Section 10, Township 40 North, Range 13, East of the Third Principal Meridian, in Cook County, Illinois, the north line of the south half of the northeast quarter of said Section 10, also being the south line of a portion of North Kostner Avenue as vacated by ordinance approved by the City Council of the City of Chicago and recorded in the Office of the Recorder of Deeds of Cook County, Illinois, October 22, 1991 as Document No. 91-551318; said part of public street herein vacated being further described as the east 33.00 feet of North Kostner Avenue which lies north of the north line of the south 40 rods of the south half of the northeast quarter of Section 10, Township 40 North, Range 13, East of the Third Principal Meridian and which lies south of the north line of the south half of the northeast quarter of said Section 10, in Cook County, Illinois, as colored in red and indicated by the words "To Be Vacated" on the drawing designated as Exhibit A which is attached and which drawing for greater certainty, is hereby made a part of this ordinance, be and the same is hereby vacated and closed, inasmuch as the same is no longer required for public use and the public interest will be subserved by such vacation.

SECTION 2. The vacation herein provided for is made upon the express condition that within one hundred eighty (180) days after the passage of this ordinance, Saint Lucas Association shall pay or cause to be paid to the City of Chicago as compensation for the benefits which will accrue to the owner of the property abutting said part of public street hereby vacated, the sum of Zero and no/100 Dollars ($-0-), which sum in the judgment of this body will be equal to such benefits.

SECTION 3. The vacation herein provided for is made upon the express condition that within one hundred eighty (180) days after the passage of this ordinance, the Saint Lucas Association shall file or cause to be filed for record in the Office of the Recorder of Deeds of Cook County, Illinois, a certified copy of this ordinance, together with an attached drawing approved by the Superintendent of Maps, and a plat duly executed and acknowledged by the appropriate owner, providing for the dedication of the property described in the plat attached to and incorporated in this ordinance as Exhibit B (File No. 10-39-94-1891).

SECTION 4. This ordinance shall take effect and be in force from and after its passage.

[Exhibits "A" and "B" referred to in this ordinance printed on pages 66432 through 66433 of this Journal.]

Exhibit "A".

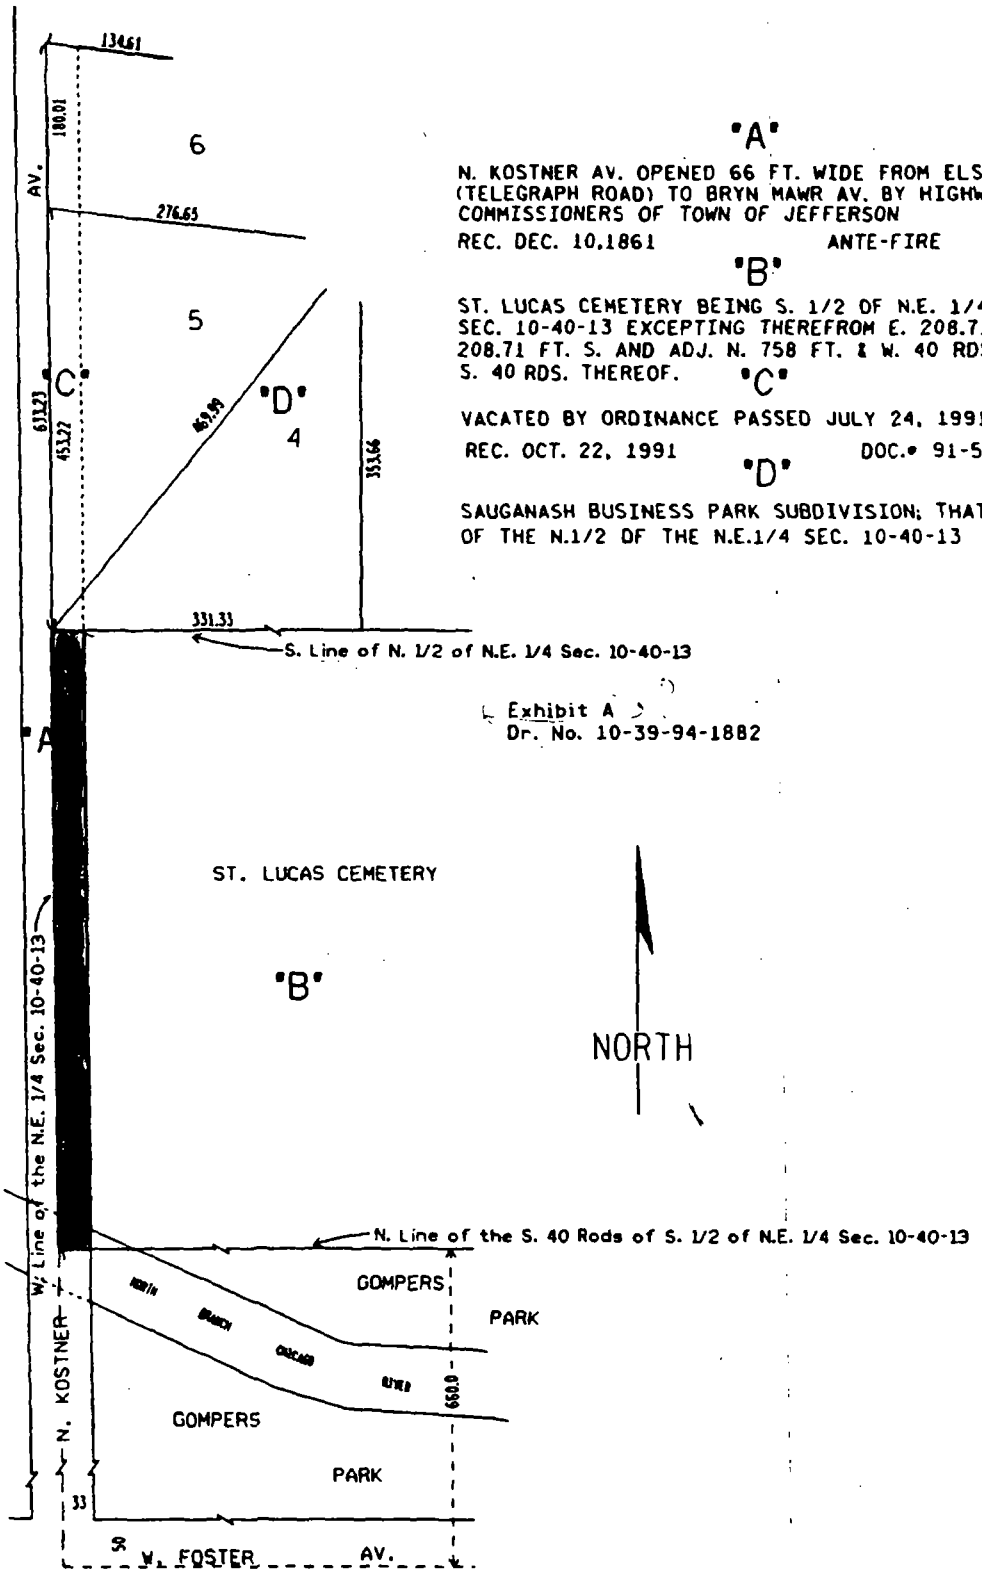
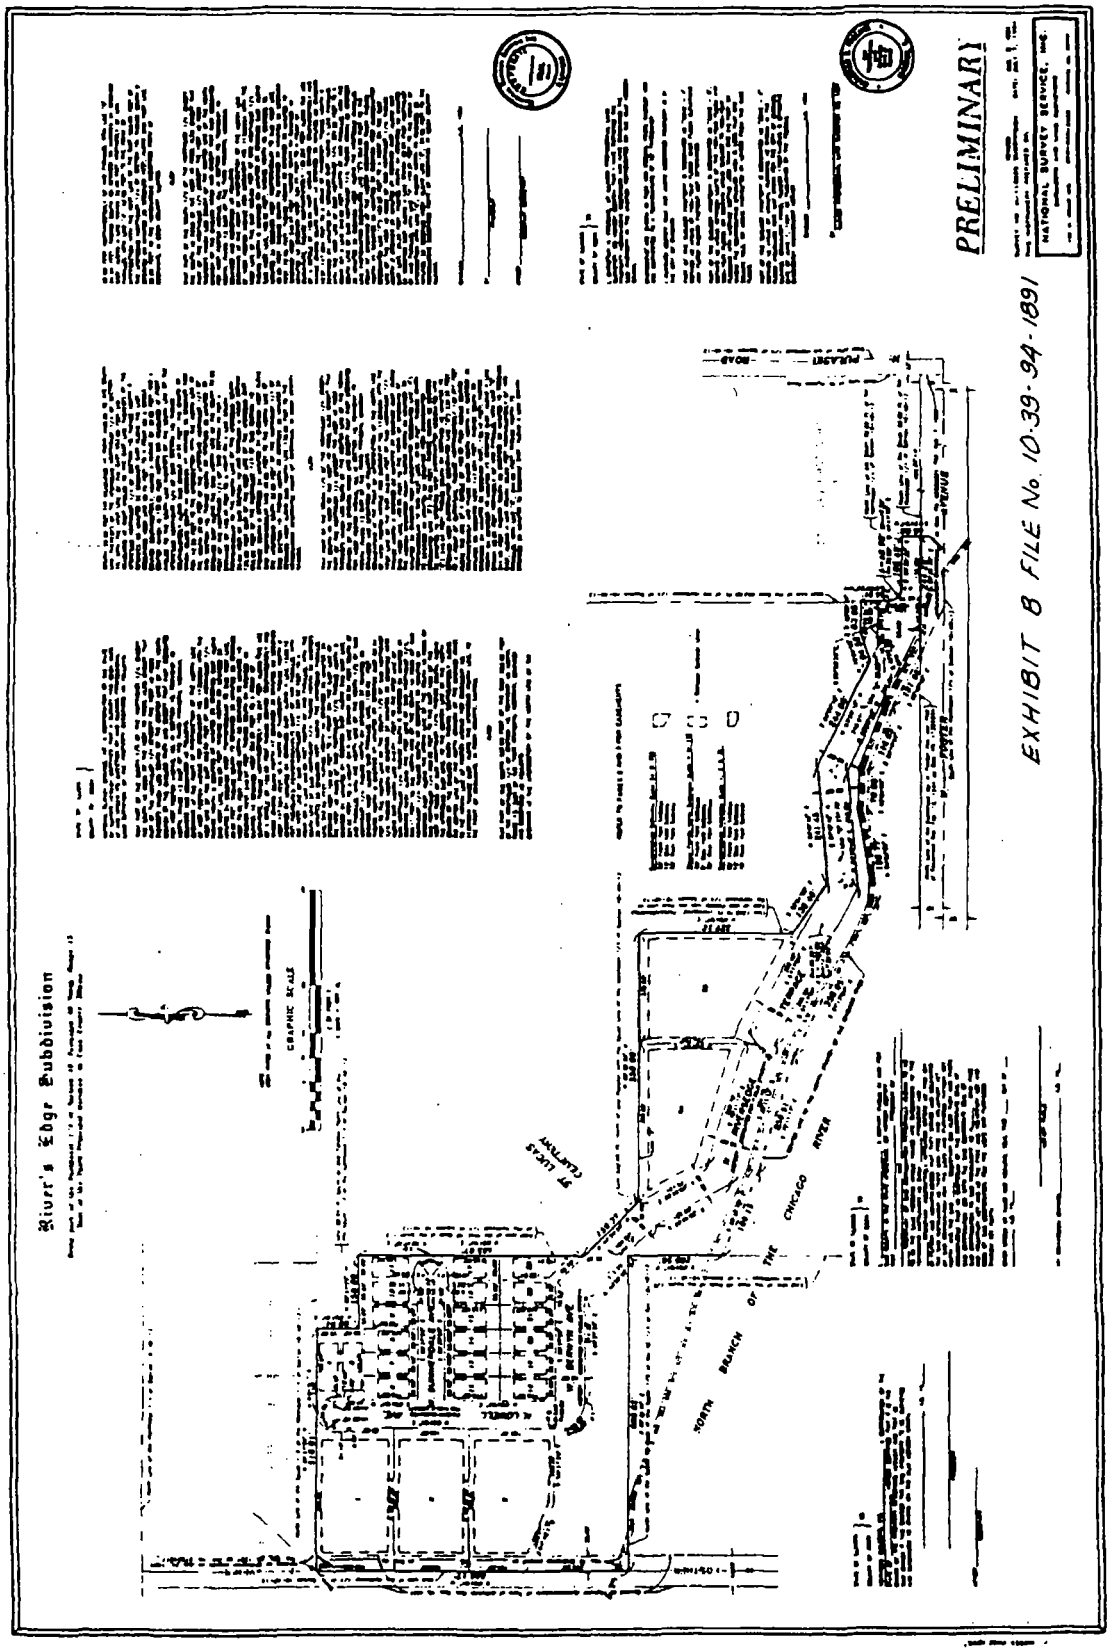

134.61
180.01
AV.
6
276.65
5
C
"D"
4
613.23
453.27
459.99
353.66
331.33
S. Line of N. 1/2 of N.E. 1/4 Sec. 10-40-13
"A"
N. KOSTNER AV. OPENED 66 FT. WIDE FROM ELSTON AV. (TELEGRAPH ROAD) TO BRYN MAWR AV. BY HIGHWAY COMMISSIONERS OF TOWN OF JEFFERSON
REC. DEC. 10,1861 ANTE-FIRE
"B"
ST. LUCAS CEMETERY BEING S. 1/2 OF N.E. 1/4 OF SEC. 10-40-13 EXCEPTING THEREFROM E. 208.71 FT. OF 208.71 FT. S. AND ADJ. N. 758 FT. & W. 40 RDS. OF S. 40 RDS. THEREOF.
"C"
VACATED BY ORDINANCE PASSED JULY 24, 1991
REC. OCT. 22, 1991 DOC.# 91-551318
"D"
SAUGANASH BUSINESS PARK SUBDIVISION; THAT PART OF THE N.1/2 OF THE N.E.1/4 SEC. 10-40-13
Exhibit A
Dr. No. 10-39-94-1882
"A"
ST. LUCAS CEMETERY
"B"
NORTH
W. Line of the N.E. 1/4 Sec. 10-40-13
N. Line of the S. 40 Rods of S. 1/2 of N.E. 1/4 Sec. 10-40-13
GOMPERS
PARK
NORTH BRANCH CHICAGO RIVER
660.0
N. KOSTNER
GOMPERS
PARK
33
W. FOSTER AV.

Exhibit "B".


PRELIMINARY
EXHIBIT B FILE No. 10-39-94-1891
River's Edge Subdivision
CHICAGO RIVER
SOUTH BRANCH OF THE

TIME EXTENSION GRANTED FOR VACATION OF PORTION OF NORTH WOLCOTT AVENUE.

The Committee on Transportation and Public Way submitted the following report:

CHICAGO, February 23, 1995.

To the President and Members of the City Council:

Your Committee on Transportation and Public Way begs leave to recommend that Your Honorable Body *Pass* an ordinance requesting a time extension for a vacation originally passed by the City Council on August 3, 1994, Council Journal of Proceedings, pages 54527 through 54530. Said ordinance vacates North Wolcott Avenue, lying between the north line of West Madison Street and the south line of West Warren Boulevard. This ordinance was referred to the committee on February 23, 1995.

This recommendation was concurred in unanimously by a viva voce vote of the members of the committee, with no dissenting vote.

Respectfully submitted,

(Signed) PATRICK M. HUELS,
Chairman.

On motion of Alderman Huels, the said proposed ordinance transmitted with the foregoing committee report was *Passed* by yeas and nays as follows:

Yeas -- Aldermen Mazola, Haithcock, Tillman, Preckwinkle, Bloom, Steele, Beavers, Dixon, Shaw, Buchanan, Huels, Fary, Olivo, Burke, Jones, Coleman, Streeter, Murphy, Troutman, Munoz, Laski, Miller, Medrano, Ocasio, Watson, E. Smith, Burrell, Suarez, Gabinski, Mell, Austin, Wojcik, Banks, Giles, Allen, Laurino, O'Connor, Doherty, Natarus, Bernardini, Levar, Shiller, M. Smith, Moore -- 44.

Nays -- None.

Alderman Natarus moved to reconsider the foregoing vote. The motion was lost.

The following is said ordinance as passed:

WHEREAS, An ordinance was passed by the City Council August 3, 1994, appearing on pages 54527, 54528, 54529 and 54530 of the Journal of Proceedings of said date, providing for "Vacation of North Wolcott Avenue between West Madison Street and West Warren Boulevard"; and

WHEREAS, Said ordinance was not recorded within the one hundred eighty (180) day time period as provided; and

WHEREAS, The City of Chicago is a home rule unit of government pursuant to Article 7, Section 6(a) of the Illinois Constitution of 1970, and as such has the power to perform any function related to its government and affairs; and

WHEREAS, The City of Chicago, after due investigation and consideration, has determined that the nature and extent of the public use and the public interest to be subserved is such as to warrant the vacation of part of the public street described in the following ordinance; now, therefore,

Be It Ordained by the City Council of the City of Chicago:

SECTION 1. All that part of North Wolcott Avenue lying west of the west line of Lot 30, lying west of the west line of Lot 31 and lying west of a line drawn from the southwest corner of Lot 30 aforesaid to the northwest corner of Lot 31 aforesaid in Plan of the Survey of the west half of Outlot 62 in Canal Trustee's Subdivision of Section 7, Township 39 North, Range 14 East of the Third Principal Meridian (a subdivision by J. B. Walker); and which lies east of the east line of Lots 1, 2 and 3 in the subdivision of Lots 49 to 60, both inclusive, in subdivision of Block 61 in Canal Trustee's Subdivision aforesaid, and which lies east of the east line of Lot 96 in subdivision of Block 61 in Canal Trustee's Subdivision aforesaid and which lies east of a line drawn from the southeast corner of Lot 1 in subdivision of Lots 49 to 60, both inclusive, in subdivision of Block 61 aforesaid to the northeast corner of Lot 96 in subdivision of Block 61 aforesaid and which lies south of a line drawn from the northeast corner of Lot 3 in the subdivision of Lots 49 to 60, both inclusive, in subdivision of Block 61 aforesaid to the northwest corner of Lot 30 in Plan of the Survey of the west half of Outlot 62 aforesaid and which lies north of a line drawn from the southwest corner of Lot 31 in Plan of the Survey of the west half of Outlot 62 aforesaid to the southeast corner of Lot 96 in subdivision of Block 61 aforesaid, all in Cook County, Illinois, said part of the public street herein vacated being further described as all that part of North Wolcott Avenue lying between the north line of West Madison Street and the south line of West Warren Boulevard, as colored in red and indicated by the words "To Be Vacated" on the drawing

hereto attached, which drawing for greater certainty, is hereby made a part of this ordinance, be and the same are hereby vacated and closed, inasmuch as the same is no longer required for public use and the public interest will be subserved by such vacation.

SECTION 2. The City of Chicago hereby reserves to itself that portion of North Wolcott Avenue as herein vacated, an easement for existing sewer described as being a 36 foot wide easement lying 18 feet on either side of the centerline of North Wolcott Avenue aforesaid as herein vacated, as a right-of-way for an existing sewer and for the installation of any additional sewers or other municipally-owned service facilities now located or which in the future may be located in such portion of North Wolcott Avenue as herein vacated, and for the maintenance, renewal, and reconstruction of such facilities, with the right of ingress and egress at all times upon reasonable notice. It is further provided that no buildings or other structures shall be erected on such right-of-way and easement herein reserved or other use made of such area which in the judgment of the respective municipal officials having control of the aforesaid service facilities would interfere with the use, maintenance, renewal, or reconstruction of such facilities, or construction of such additional related facilities.

SECTION 3. The vacation herein provided for is made upon the express condition that within one hundred eighty (180) days after the passage of this ordinance, the Metro Chicago Sports Stadium Joint Venture, an Illinois general partnership, shall deposit in the City Treasury of the City of Chicago a sum sufficient to defray the costs of removing paving and curb returns and constructing sidewalk and curb across the entrances to the public street, hereby vacated, similar to the sidewalk and curb in West Madison Street and West Warren Boulevard, but only to the extent such is not included within Exhibit D (and its attachments) of the Redevelopment Agreement between the Metro Chicago Sports Stadium Joint Venture and the City of Chicago dated June 24, 1991. The precise amount of the sum so deposited shall be ascertained by the Commissioner of Transportation after such investigation as is requisite.

SECTION 4. The vacation herein provided for is made upon the express condition that within one hundred eighty (180) days after the passage of this ordinance, the Metro Chicago Sports Stadium Joint Venture, an Illinois General Partnership, shall file or cause to be filed for record in the Office of the Recorder of Deeds of Cook County, Illinois, a certified copy of this ordinance, together with an attached drawing approved by the Superintendent of Maps.

SECTION 5. This ordinance shall take effect and be in force from and after its passage.

[Drawing referred to in this ordinance printed on page 66438 of this Journal.]

TIME EXTENSION GRANTED FOR VACATION OF PORTIONS OF WEST HILL STREET AND PUBLIC ALLEY EAST OF NORTH WELLS STREET AND DEDICATION OF CUL-DE-SAC AREA AND PORTION OF PUBLIC ALLEY AT WEST END OF WEST MAPLE STREET EAST OF NORTH LA SALLE DRIVE.

The Committee on Transportation and Public Way submitted the following report:

CHICAGO, February 23, 1995.

To the President and Members of the City Council:

Your Committee on Transportation and Public Way begs leave to recommend that Your Honorable Body *Pass* a time extension request for a vacation originally passed by the City Council on March 2, 1994, pages 46391 -- 46395 of the Council Journal of Proceedings. Said ordinance vacates West Hill Street lying east of North Wells Street; also the vacation of the north/south public alley east of North Wells Street; also the dedication of a cul-de-sac at West Maple Street and North LaSalle Drive with the dedication of an alley at West Hill Street and West Maple Street. This ordinance was referred to the committee on February 23, 1995.

This recommendation was concurred in unanimously by a viva voce vote of the members of the committee, with no dissenting vote.

Respectfully submitted,

(Signed) PATRICK M. HUELS,
Chairman.

(Continued on page 66439)

Ordinance associated with this drawing printed on pages 66435 through 66436 of this Journal.

"A"

Canal Trustee's Subdivision of Section 7-39-14.

"B"

Subdivision of Blk. 61 Canal Trustee's Sub. (see"A").

"C"

Plat of Subdivision of Lots 49 to 60 incl. in Sub. of Blk. 61 (see"B").

"D"

Vacated by Ordinance Passed May 19, 1993.
Rec. June 4, 1993 Doc. No. 93-422169

"E"


Plan of Survey of the W. 1/2 of Outlot 62 in Canal Trustee's Sub. (see"A").

"F"

Vacated by Ordinance Passed June 20, 1928.
Rec. July 31, 1928 Doc. No. 10104796

NORTH

Dr. No. 7-27-94-1878

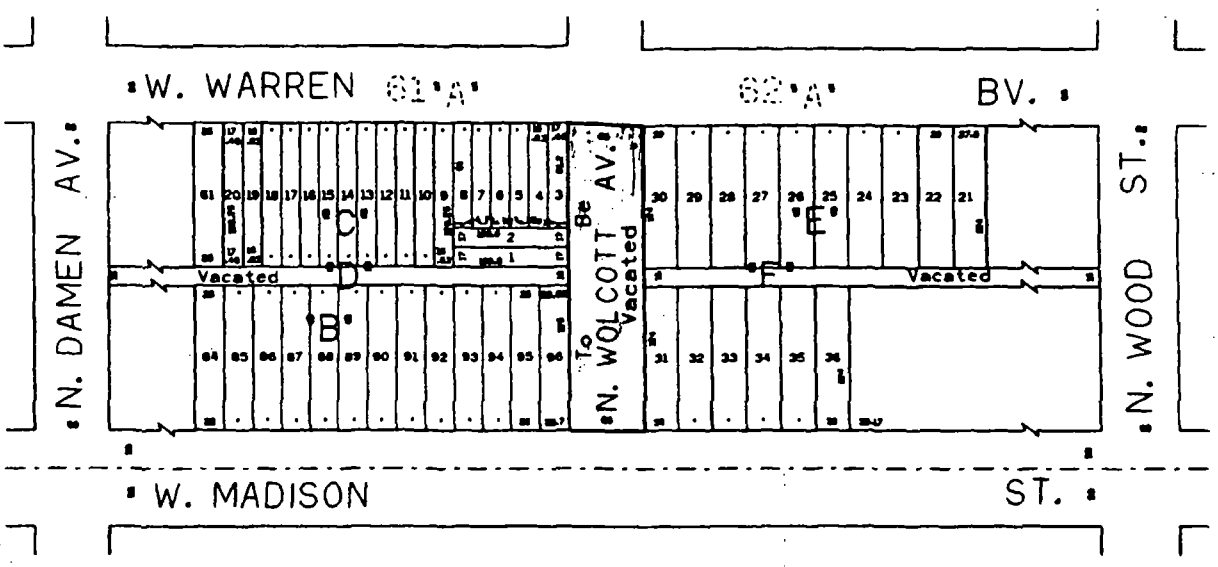

(Continued from page 66437)

On motion of Alderman Huels, the said proposed ordinance transmitted with the foregoing committee report was *Passed* by yeas and nays as follows:

Yeas -- Aldermen Mazola, Haithcock, Tillman, Preckwinkle, Bloom, Steele, Beavers, Dixon, Shaw, Buchanan, Huels, Fary, Olivo, Burke, Jones, Coleman, Streeter, Murphy, Troutman, Munoz, Laski, Miller, Medrano, Ocasio, Watson, E. Smith, Burrell, Suarez, Gabinski, Mell, Austin, Wojcik, Banks, Giles, Allen, Laurino, O'Connor, Doherty, Natarus, Bernardini, Levar, Shiller, M. Smith, Moore -- 44.

Nays -- None.

Alderman Natarus moved to reconsider the foregoing vote. The motion was lost.

The following is said ordinance as passed:

WHEREAS, An ordinance was passed by the City Council November 2, 1994 appearing on pages 58751 -- 58755 of the Journal of the Proceedings of said date, providing for "Time Extension Granted for Vacation of Portions of West Hill Street and Public Alley East of North Wells Street and Dedication of Cul-De-Sac Area and Portion of Public Alley at West End of West Maple Street East of North LaSalle Drive"; and

WHEREAS, The one hundred twenty (120) day time period for recording as provided in the ordinance, will soon expire; and

WHEREAS, The City Council desires to extend such period; and

WHEREAS, The City Council of the City of Chicago, after due investigation and consideration, has determined that the nature and extent of the public use and the public interest to be subserved is such as to warrant the vacation of part of public street and part of public alley described in the following ordinance; now, therefore,

Be It Ordained by the City Council of the City of Chicago:

SECTION 1. That all that part of West Hill Street lying south of the south line of Lots 1, 6 and 7 and south of a line drawn from the southeast corner of Lot 1 to the southwest corner of Lot 6 in subdivision of Block 8 of Johnston, Roberts and Storr's Addition to Chicago, a subdivision of the west half of the southeast quarter of Section 4, Township 39 North, Range 14 East of the Third Principal Meridian, lying north of the north line of Lots 1 to 4, both inclusive, in subdivision of Block 9 of Johnston, Roberts and Storr's Addition to Chicago aforementioned; lying north of the north line of Lot 1, in

Assessor's Division of Lots 5 to 15 inclusive, in Block 9 of Johnston, Roberts and Storr's Addition to Chicago aforementioned; lying north of a line drawn from the northeast corner of Lot 1 in Assessor's Division aforementioned to the northwest corner of Lot 4 in subdivision of Block 9 aforementioned; lying east of a line drawn from the southwest corner of Lot 1 in subdivision of Block 8 aforementioned to the northwest corner of Lot 1 in Assessor's Division aforementioned; and lying west of the northwardly extension of the west line of the east 6.00 feet of Lot 1 in subdivision of Block 9 aforementioned:

Also

all that part of the north/south ten (10) foot public alley west of the west line of Lot 4 in subdivision of Block 9 aforementioned; lying east of the east line of Lots 1 to 4, both inclusive, in Assessor's Division aforementioned; lying south of a line drawn from the northeast corner of Lot 1 in Assessor's Division aforementioned to the northwest corner of Lot 4 in subdivision of Block 9 aforementioned; and lying north of the westwardly extension of the south line of Lot 4 in subdivision of Block 9 aforementioned; said part of public street and part of public alley herein vacated being further described as the west 215.46 feet, (more or less), of that part of West Hill Street lying east of North Wells Street; also the vacation of the north 103.00 feet of the first north/south ten (10) foot public alley east of North Wells Street as colored in red and indicated by the words "To Be Vacated" on the drawing hereto attached, which drawing for greater certainty, is hereby made a part of this ordinance, be and the same are hereby vacated and closed, inasmuch as the same are no longer required for public use and the public interest will be subserved by such vacations.

SECTION 2. The Lake Shore National Bank, as Trustee, Trust No. 6952 shall dedicate or cause to be dedicated to the public and open up for public use as a public street and public alley the following described property:

that part of Lot 1 in the subdivision of Block 9 in Johnston, Roberts and Storr's Addition to Chicago a subdivision of the west half of the southeast quarter of Section 4, Township 39 North, Range 14 East of the Third Principal Meridian bounded and described as follows:

beginning at the northeast corner of said Lot 1; thence south 0 degrees, 13 minutes, 46 seconds east, along the east line of Lot 1 in Block 9 a distance of 100.39 feet to a point on said east line 3.00 feet north of the southeast corner of said Lot 1; thence south 69 degrees, 36 minutes, 12 seconds west 8.52 feet to a point on the south line of said Lot 1: distant 8.00 feet west of the aforesaid southeast corner of said Lot 1; thence north 89 degrees, 47 minutes, 11 seconds west along said south line 1.83 feet to a point on a circle convex westerly and having a radius of 28.00 feet; thence northwesterly and northeasterly along the arc of said circle 71.87 feet, the chord of which bears north 3 degrees,

51 minutes, 45 seconds east for 53.70 feet to the intersection with a line drawn 6.00 feet westerly of and parallel with the aforesaid east line of said Lot 1; thence north 0 degrees, 13 minutes, 46 seconds west along said parallel line 49.79 feet to the north line of said Lot 1; thence south 89 degrees, 47 minutes, 58 seconds east along said north line 6.00 feet to the hereinabove designated point of beginning;

as colored in yellow and indicated by the words "To Be Dedicated" on the aforementioned drawing.

SECTION 3. The City of Chicago hereby reserves for the benefit of Commonwealth Edison Company, their successors or assigns, an easement to operate, maintain, construct, replace, and renew overhead poles, wires, and associated equipment and underground conduit, cables and associated equipment for the transmission and distribution of electric energy under, over, and along all that part of West Hill Street and all that part of the public alley as herein vacated with the right of ingress and egress.

The Lake Shore National Bank, As Trustee, Trust No. 6952 hereby agrees to accept and maintain as private sewers all existing sewers and appurtenances thereto which are located in that part of West Hill Street and that part of the public alley as herein vacated.

SECTION 4. The vacations herein provided for are made upon the express condition that within one hundred eighty (180) days after the passage of this ordinance, the Lake Shore National Bank, As Trustee, Trust No. 6952 shall pay or cause to be paid to the City of Chicago as compensation for the benefits which will accrue to the owner of the property abutting said part of public street and part of public alley hereby vacated, the sum of Four Hundred Twenty-Four Thousand Six Hundred Seventy-six and no/100 Dollars ($424,676.00), which sum in the judgment of this body will be equal to such benefits; and further, shall within one hundred eighty (180) days after the passage of this ordinance, deposit in the City Treasury of the City of Chicago a sum sufficient to defray the costs of removing paving and curb returns and constructing sidewalk and curb across the entrance to West Hill Street hereby vacated, similar to the sidewalk and curb in North Wells Street and constructing paving and curbs in and to that part of West Maple Street and that part of the alley to be dedicated. The precise amount of the sum so deposited shall be ascertained by the Commissioner of Transportation after such investigation as is requisite.

SECTION 5. The vacations herein provided for are made upon the express condition that within one hundred eighty (180) days after the passage of this ordinance, the Lake Shore National Bank, As Trustee, Trust No. 6952 shall file or cause to be filed for record in the Office of the Recorder of Deeds of Cook County, Illinois, a certified copy of this ordinance, together with an attached drawing approved by the Superintendent of Maps and a

Plat of Dedication properly executed and acknowledged showing the vacations and dedications herein provided for.

SECTION 6. This ordinance shall take effect and be in force from and after its passage.

[Drawing referred to in this ordinance printed on page 66443 of this Journal.]

DRAFTING OF ORDINANCE FOR VACATION OF PUBLIC STREET AND PARCEL OF LAND AT NORTHEAST CORNER OF SOUTH INDIANA AVENUE AND EAST CERMAK ROAD.

The Committee on Transportation and Public Way submitted the following report:

CHICAGO, February 23, 1995.

To the President and Members of the City Council:

Your Committee on Transportation and Public Way begs leave to recommend that Your Honorable Body *Pass* an order directing the Commissioner of Planning and Development to prepare an ordinance for the vacation of the public street and the land located at the northeast corner of South Indiana Avenue and East Cermak Road. This order was referred to the committee on January 12, 1995.

This recommendation was concurred in unanimously by a viva voce vote of the members of the committee, with no dissenting vote.

Respectfully submitted,

(Signed) PATRICK M. HUELS,
Chairman.

(Continued on page 66444)

Ordinance associated with this drawing printed on pages 66439 through 66442 of this Journal.


Sub. of Blks. 4 and 20, of Bushnell's Add to Chicago in the E.1/2 of S.E.1/4 in Sec. 4-39-14.

"E"

Vacated by Ordinance Passed Oct. 6, 1971
Rec. Dec. 22, 1971

Doc. 21756213

DR. No. 4-42-83-866 Rev. 3-5-92, 9-18-92, 11-19-92, 2-11-93

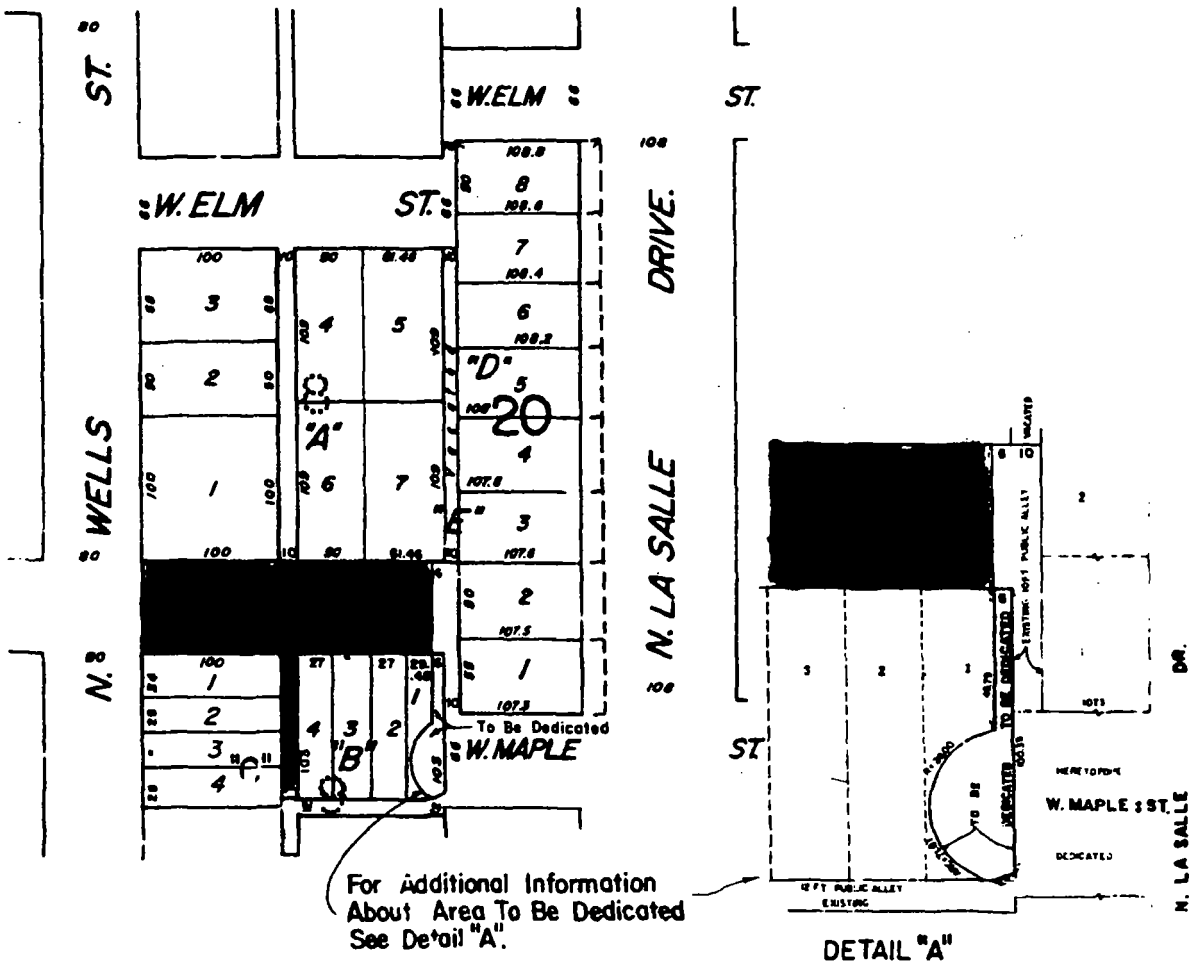

(Continued from page 66442)

On motion of Alderman Huels, the said proposed order transmitted with the foregoing committee report was *Passed* by yeas and nays as follows:

Yeas -- Aldermen Mazola, Haithcock, Tillman, Preckwinkle, Bloom, Steele, Beavers, Dixon, Shaw, Buchanan, Huels, Fary, Olivo, Burke, Jones, Coleman, Streeter, Murphy, Troutman, Munoz, Laski, Miller, Medrano, Ocasio, Watson, E. Smith, Burrell, Suarez, Gabinski, Mell, Austin, Wojcik, Banks, Giles, Allen, Laurino, O'Connor, Doherty, Natarus, Bernardini, Levar, Shiller, M. Smith, Moore -- 44.

Nays -- None.

Alderman Natarus moved to reconsider the foregoing vote. The motion was lost.

The following is said order as passed:

Ordered, That the Commissioner of Planning and Development is hereby directed to prepare an ordinance for the vacation of the public street and the land located at the northeast corner of South Indiana Avenue and East Cermak Road for the Lakeside Bank; said ordinance to be transmitted to the Committee on Transportation and Public Way for consideration and recommendation to the City Council.

DRAFTING OF ORDINANCE FOR VACATION OF PORTION OF NORTH JONES STREET.

The Committee on Transportation and Public Way submitted the following report:

CHICAGO, February 23, 1995.

To the President and Members of the City Council:

Your Committee on Transportation and Public Way begs leave to recommend that Your Honorable Body *Pass* an order directing the Commissioner of Planning and Development to prepare an ordinance for the

vacation of North Jones Street, lying between the southeasterly line of West Logan Boulevard and a line 325.0 feet southeasterly of and parallel to the southwesterly line of West Logan Boulevard. This order was referred to the committee on February 8, 1995.

This recommendation was concurred in unanimously by a viva voce vote of the members of the committee, with no dissenting vote.

Respectfully submitted,

(Signed) PATRICK M. HUELS,
Chairman.

On motion of Alderman Huels, the said proposed order transmitted with the foregoing committee report was *Passed* by yeas and nays as follows:

Yeas -- Aldermen Mazola, Haithcock, Tillman, Preckwinkle, Bloom, Steele, Beavers, Dixon, Shaw, Buchanan, Huels, Fary, Olivo, Burke, Jones, Coleman, Streeter, Murphy, Troutman, Munoz, Laski, Miller, Medrano, Ocasio, Watson, E. Smith, Burrell, Suarez, Gabinski, Mell, Austin, Wojcik, Banks, Giles, Allen, Laurino, O'Connor, Doherty, Natarus, Bernardini, Levar, Shiller, M. Smith, Moore -- 44.

Nays -- None.

Alderman Natarus moved to reconsider the foregoing vote. The motion was lost.

The following is said order as passed:

Ordered, That the Commissioner of Planning and Development is hereby directed to prepare an ordinance for the vacation of North Jones Street lying between the southeasterly line of West Logan Boulevard and a line 325.0 feet southeasterly of and parallel to the southwesterly line of West Logan Boulevard for Oakford, Wynn & Associates Ltd. (File No. 30-33-93-1790); said ordinance to be transmitted to the Committee on Transportation and Public Way for consideration and recommendation to the City Council.

DRAFTING OF ORDINANCE FOR OPENING OF PUBLIC ALLEYS IN BLOCK BOUNDED BY WEST BLACKHAWK STREET, NORTH CLYBOURN AVENUE, NORTH LARRABEE STREET AND NORTH MOHAWK STREET.

The Committee on Transportation and Public Way submitted the following report:

CHICAGO, February 23, 1995.

To the President and Members of the City Council:

Your Committee on Transportation and Public Way begs leave to recommend that Your Honorable Body *Pass* an order directing the Commissioner of Planning and Development to prepare an ordinance for the opening of a north/south 18 foot public alley located 113.59 feet east of North Larrabee Street running south from West Blackhawk Street, and providing for the opening of an east/west 18 foot public alley in the block bounded by West Blackhawk Street, North Clybourn Avenue, North Larrabee Street and North Mohawk Street. This ordinance was referred to the committee on February 8, 1995.

This recommendation was concurred in unanimously by a viva voce vote of the members of the committee, with no dissenting vote.

Respectfully submitted,

(Signed) PATRICK M. HUELS,
Chairman.

On motion of Alderman Huels, the said proposed order transmitted with the foregoing committee report was *Passed* by yeas and nays as follows:

Yeas -- Aldermen Mazola, Haithcock, Tillman, Preckwinkle, Bloom, Steele, Beavers, Dixon, Shaw, Buchanan, Huels, Fary, Olivo, Burke, Jones, Coleman, Streeter, Murphy, Troutman, Munoz, Laski, Miller, Medrano, Ocasio, Watson, E. Smith, Burrell, Suarez, Gabinski, Mell, Austin, Wojcik, Banks, Giles, Allen, Laurino, O'Connor, Doherty, Natarus, Bernardini, Levar, Shiller, M. Smith, Moore -- 44.

Nays -- None.

Alderman Natarus moved to reconsider the foregoing vote. The motion was lost.

The following is said order as passed:

Ordered, That the Commissioner of Planning and Development is hereby directed to prepare an ordinance for the opening of a north/south 18 foot public alley located 113.59 feet, more or less, east of the east line of North Larrabee Street running south from the south line of West Blackhawk Street, a distance of 549.29 feet, more or less, and providing for the opening of an east/west 18 foot public alley running west to North Larrabee Street from the south terminus of the north/south 18 foot public alley, to be opened in the block bounded by West Blackhawk Street, North Clybourn Avenue, North Larrabee Street and North Mohawk Street for the City of Chicago (Department of Planning and Development) (File No. 4-27/42-95-1917); said ordinance to be transmitted to the Committee on Transportation and Public Way for consideration and recommendation to the City Council.

AUTHORIZATION FOR EXEMPTION OF SUNDRY APPLICANTS FROM PHYSICAL BARRIER REQUIREMENT PERTAINING TO ALLEY ACCESSIBILITY FOR PARKING FACILITIES AT SPECIFIED LOCATIONS.

The Committee on Transportation and Public Way submitted the following report:

CHICAGO, February 23, 1995.

To the President and Members of the City Council:

Your Committee on Transportation and Public Way begs leave to recommend that Your Honorable Body *Pass* the proposed ordinances authorizing and directing the Commissioner of Transportation to exempt sundry applicants from the provisions requiring barriers as a prerequisite to prohibit alley ingress and/or egress to parking facilities at various locations. These ordinances were referred to the committee on February 8, 1995.

This recommendation was concurred in unanimously by a viva voce vote of the members of the committee, with no dissenting vote.

Respectfully submitted,

(Signed) PATRICK M. HUELS,
Chairman.

On motion of Alderman Huels, the said proposed ordinances transmitted with the foregoing committee report were *Passed* by yeas and nays as follows:

Yeas -- Aldermen Mazola, Haithcock, Tillman, Preckwinkle, Bloom, Steele, Beavers, Dixon, Shaw, Buchanan, Huels, Fary, Olivo, Burke, Jones, Coleman, Streeter, Murphy, Troutman, Munoz, Laski, Miller, Medrano, Ocasio, Watson, E. Smith, Burrell, Suarez, Gabinski, Mell, Austin, Wojcik, Banks, Giles, Allen, Laurino, O'Connor, Doherty, Natarus, Bernardini, Levar, Shiller, M. Smith, Moore -- 44.

Nays -- None.

Alderman Natarus moved to reconsider the foregoing vote. The motion was lost.

Said ordinances, as passed, read as follows (the italic heading in each case not being a part of the ordinance):

Mr. Angelo Anastasof.

Be It Ordained by the City Council of the City of Chicago:

SECTION 1. Pursuant to Section 10-20-210 of the Municipal Code of Chicago, the Commissioner of Transportation is hereby authorized and directed to exempt Angelo Anastasof, 3246 South Princeton Avenue, from the provisions requiring barriers as a prerequisite to prohibit alley ingress and/or egress to the parking facilities located at 3255 South Shields Avenue.

SECTION 2. This ordinance shall take effect and be in force upon its passage and publication. This ordinance expires December 31, 1995.

Aramark Uniform Services.

Be It Ordained by the City Council of the City of Chicago:

SECTION 1. Pursuant to Section 10-20-210 of the Municipal Code of Chicago, the Commissioner of Transportation is hereby authorized and directed to exempt Aramark Uniform Services from the provisions requiring barriers as a prerequisite to prohibit alley ingress and/or egress to parking facilities for 2334 South Michigan Avenue.

SECTION 2. This ordinance shall take effect and be in force from and after its passage and publication.

Mr. Michael Bertucci.

Be It Ordained by the City Council of the City of Chicago:

SECTION 1. Pursuant to Section 10-20-210 of the Municipal Code of Chicago, the Commissioner of Transportation is hereby authorized and directed to exempt Michael Bertucci, 3226 South Princeton Avenue, from the provisions requiring barriers as a prerequisite to prohibit alley egress and/or ingress to the parking facilities located at 3239 -- 3243 South Princeton Avenue.

SECTION 2. This ordinance shall take effect and be in force upon its passage and publication. This ordinance expires December 31, 1995.

Mr. Garrett M. Kelleher.

Be It Ordained by the City Council of the City of Chicago:

SECTION 1. Pursuant to Section 10-20-210 of the Municipal Code of Chicago, the Commissioner of Transportation is hereby authorized and directed to exempt Garrett M. Kelleher of 1923 North Elston Avenue, Chicago, Illinois 60622, from the provisions requiring barriers as a prerequisite to prohibit alley ingress and/or egress to parking facilities for 2654 West Medill Avenue, Chicago, Illinois 60647.

SECTION 2. This ordinance shall take effect and be in force from and after its passage and publication.

N.I.A. Comprehensive Center For Developmental Disabilities, Inc.

Be It Ordained by the City Council of the City of Chicago:

SECTION 1. Pursuant to Section 10-20-210 of the Municipal Code of Chicago, the Commissioner of Transportation is hereby authorized and directed to exempt N.I.A. Comprehensive Center for Developmental Disabilities, Inc. from the provisions requiring barriers as a prerequisite to prohibit alley ingress and/or egress to parking facilities for 1802 -- 1808 South State Street.

SECTION 2. This ordinance shall take effect and be in force from and after its passage and publication.

Mr. Robert O'Malley.

Be It Ordained by the City Council of the City of Chicago:

SECTION 1. Pursuant to Section 10-20-210 of the Municipal Code of Chicago, the Commissioner of Transportation is hereby authorized and directed to exempt Robert O'Malley, 3509 South Union Avenue from the provisions requiring barriers as a prerequisite to prohibit alley egress and/or ingress to parking facilities for 3501 South Union Avenue.

SECTION 2. This ordinance shall take effect and be in force from and after its passage and publication. This ordinance expires December 31, 1994.

Senior Lifestyle Corporation.

Be It Ordained by the City Council of the City of Chicago:

SECTION 1. Pursuant to Section 10-20-210 of the Municipal Code of Chicago, the Commissioner of Transportation is hereby authorized and directed to exempt Senior Lifestyle Corporation, 335 -- 347 North Menard Avenue, from the provisions requiring barriers as a prerequisite to prohibit alley ingress and/or egress to parking facilities for 335 -- 347 North Menard Avenue.

SECTION 2. This ordinance shall take effect and be in force from and after its passage and publication.

Mr. Danilo Thomas.

Be It Ordained by the City Council of the City of Chicago:

SECTION 1. Pursuant to Section 10-20-210 of the Municipal Code of Chicago, the Commissioner of Transportation is hereby authorized and directed to exempt Danilo Thomas, 6030 South Albany Avenue, from the provisions requiring barriers as a prerequisite to prohibit alley ingress and/or egress to parking facility adjacent thereto.

SECTION 2. This ordinance shall take effect and be in force from and after its passage and publication.

Ms. Justine Thomas.

Be It Ordained by the City Council of the City of Chicago:

SECTION 1. Pursuant to Section 10-20-210 of the Municipal Code of Chicago, the Commissioner of Transportation is hereby authorized and directed to exempt Justine Thomas, 3550 South Lowe Avenue, from the provisions requiring barriers as a prerequisite to prohibit alley egress and/or ingress to parking facilities located at 3451 South Wallace Street.

SECTION 2. This ordinance shall take effect and be in force from and after its passage and publication. This ordinance expires December 31, 1994.

AUTHORIZATION FOR STANDARDIZATION OF PORTION OF NORTH OKETO AVENUE AS "REVEREND DONALD J. AHEARN DRIVE".

The Committee on Transportation and Public Way submitted the following report:

CHICAGO, February 23, 1995.

To the President and Members of the City Council:

Your Committee on Transportation and Public Way begs leave to recommend that Your Honorable Body *Pass* an ordinance authorizing and directing the Commissioner of Transportation to take the actions necessary to honorarily designate North Oketo Avenue, from West Touhy Avenue to West Chase Avenue, as "Reverend Donald J. Ahearn Drive". This ordinance was referred to the committee on February 8, 1995.

This recommendation was concurred in unanimously by a viva voce vote of the members of the committee, with no dissenting vote.

Respectfully submitted,

(Signed) PATRICK M. HUELS,
Chairman.

On motion of Alderman Huels, the said proposed ordinance transmitted with the foregoing committee report was *Passed* by yeas and nays as follows:

Yeas -- Aldermen Mazola, Haithcock, Tillman, Preckwinkle, Bloom, Steele, Beavers, Dixon, Shaw, Buchanan, Huels, Fary, Olivo, Burke, Jones, Coleman, Streeter, Murphy, Troutman, Munoz, Laski, Miller, Medrano, Ocasio, Watson, E. Smith, Burrell, Suarez, Gabinski, Mell, Austin, Wojcik, Banks, Giles, Allen, Laurino, O'Connor, Doherty, Natarus, Bernardini, Levar, Shiller, M. Smith, Moore -- 44.

Nays -- None.

Alderman Natarus moved to reconsider the foregoing vote. The motion was lost.

The following is said ordinance as passed:

Be It Ordained by the City Council of the City of Chicago:

SECTION 1. That pursuant to an ordinance passed by the City Council December 3, 1984, and appearing on pages 11459 and 11460 of the Journal of Proceedings of the City Council of that date, authorizing erection of honorary street name signs, the City Council does hereby memorialize the Commissioner of Transportation to take the necessary action for standardization of North Oketo Avenue, between West Touhy Avenue and West Chase Avenue, as "Reverend Donald J. Ahearn Drive".

SECTION 2. This ordinance shall be in full force and effect from and after its date of passage and due publication.

AUTHORIZATION FOR STANDARDIZATION OF PORTION OF SOUTH NEWCASTLE AVENUE AS "RICHARD L. FEENEY AVENUE".

The Committee on Transportation and Public Way submitted the following report:

CHICAGO, February 23, 1995.

To the President and Members of the City Council:

Your Committee on Transportation and Public Way begs leave to recommend that Your Honorable Body *Pass* an ordinance authorizing and directing the Commissioner of Transportation to take the actions necessary to honorarily designate South Newcastle Avenue, from West Archer Avenue to West 56th Street, as "Richard L. Feeney Avenue". This ordinance was referred to the committee on February 8, 1995.

This recommendation was concurred in unanimously by a viva voce vote of the members of the committee, with no dissenting vote.

Respectfully submitted,

(Signed) PATRICK M. HUELS,
Chairman.

On motion of Alderman Huels, the said proposed ordinance transmitted with the foregoing committee report was *Passed* by yeas and nays as follows:

Yeas -- Aldermen Mazola, Haithcock, Tillman, Preckwinkle, Bloom, Steele, Beavers, Dixon, Shaw, Buchanan, Huels, Fary, Olivo, Burke, Jones, Coleman, Streeter, Murphy, Troutman, Munoz, Laski, Miller, Medrano, Ocasio, Watson, E. Smith, Burrell, Suarez, Gabinski, Mell, Austin, Wojcik, Banks, Giles, Allen, Laurino, O'Connor, Doherty, Natarus, Bernardini, Levar, Shiller, M. Smith, Moore -- 44.

Nays -- None.

Alderman Natarus moved to reconsider the foregoing vote. The motion was lost.

The following is said ordinance as passed:

Be It Ordained by the City Council of the City of Chicago:

SECTION 1. That pursuant to an ordinance passed by the City Council December 3, 1984, and appearing on pages 11459 and 11460 of the Journal of Proceedings of the City Council of that date, authorizing the erection of honorary street-name signs, the Commissioner of Transportation shall take the necessary action for standardization of South Newcastle Avenue, between West Archer Avenue and West 56th Street, said portion to be named "Richard L. Feeney Avenue".

SECTION 2. This ordinance shall be in full force and effect from and after its passage and publication.

AUTHORIZATION FOR STANDARDIZATION OF PORTION OF SOUTH OGDEN AVENUE AS "MARY REED DRIVE".

The Committee on Transportation and Public Way submitted the following report:

CHICAGO, February 23, 1995.

To the President and Members of the City Council:

Your Committee on Transportation and Public Way begs leave to recommend that Your Honorable Body *Pass* an ordinance authorizing and directing the Commissioner of Transportation to take the actions necessary to honorarily designate South Ogden Avenue, from South Ashland Avenue to West Van Buren Street, as "Mary Reed Drive". This ordinance was referred to the committee on February 8, 1995.

This recommendation was concurred in unanimously by a viva voce vote of the members of the committee, with no dissenting vote.

Respectfully submitted,

(Signed) PATRICK M. HUELS,
Chairman.

On motion of Alderman Huels, the said proposed ordinance transmitted with the foregoing committee report was *Passed* by yeas and nays as follows:

Yeas -- Aldermen Mazola, Haithcock, Tillman, Preckwinkle, Bloom, Steele, Beavers, Dixon, Shaw, Buchanan, Huels, Fary, Olivo, Burke, Jones, Coleman, Streeter, Murphy, Troutman, Munoz, Laski, Miller, Medrano, Ocasio, Watson, E. Smith, Burrell, Suarez, Gabinski, Mell, Austin, Wojcik, Banks, Giles, Allen, Laurino, O'Connor, Doherty, Natarus, Bernardini, Levar, Shiller, M. Smith, Moore -- 44.

Nays -- None.

Alderman Natarus moved to reconsider the foregoing vote. The motion was lost.

The following is said ordinance as passed:

Be It Ordained by the City Council of the City of Chicago:

SECTION 1. That pursuant to an ordinance passed by the City Council December 1, 1984, and appearing on pages 11459 and 11460 of the Journal of Proceedings of the City Council of that date, authorizing the erection of honorary street-name signs, the Commissioner of Transportation shall take the necessary action for standardization of South Ogden Avenue, between South Ashland Avenue and West Van Buren Street, as "Mary Reed Drive".

SECTION 2. This ordinance shall be in full force and effect from and after its date of passage and due publication.

AUTHORIZATION FOR STANDARDIZATION OF PORTION OF SOUTH STATE STREET AS "PASTOR FRED WILLIAMS WAY".

The Committee on Transportation and Public Way submitted the following report:

CHICAGO, February 23, 1995.

To the President and Members of the City Council:

Your Committee on Transportation and Public Way begs leave to recommend that Your Honorable Body *Pass* an ordinance authorizing and directing the Commissioner of Transportation to take the actions necessary to honorarily designate South State Street (west side only) from West 113th Street to West 114th Street, as "Pastor Fred Williams Way". This ordinance was referred to the committee on February 8, 1995.

This recommendation was concurred in unanimously by a viva voce vote of the members of the committee, with no dissenting vote.

Respectfully submitted,

(Signed) PATRICK M. HUELS,
Chairman.

On motion of Alderman Huels, the said proposed ordinance transmitted with the foregoing committee report was *Passed* by yeas and nays as follows:

Yeas -- Aldermen Mazola, Haithcock, Tillman, Preckwinkle, Bloom, Steele, Beavers, Dixon, Shaw, Buchanan, Huels, Fary, Olivo, Burke, Jones, Coleman, Streeter, Murphy, Troutman, Munoz, Laski, Miller, Medrano, Ocasio, Watson, E. Smith, Burrell, Suarez, Gabinski, Mell, Austin, Wojcik, Banks, Giles, Allen, Laurino, O'Connor, Doherty, Natarus, Bernardini, Levar, Shiller, M. Smith, Moore -- 44.

Nays -- None.

Alderman Natarus moved to reconsider the foregoing vote. The motion was lost.

The following is said ordinance as passed:

Be It Ordained by the City Council of the City of Chicago:

SECTION 1. Pursuant to an ordinance heretofore passed by the City Council which authorizes erection of honorary street-name signs, the Commissioner of Transportation shall take the necessary action for standardization of South State Street (west side only) between West 113th and West 114th Streets, as "Pastor Fred Williams Way".

SECTION 2. This ordinance shall take effect upon its passage and due publication.

AUTHORIZATION FOR STANDARDIZATION OF PORTION OF WEST GRAND AVENUE AS "MAX ZIMMERMAN WAY".

The Committee on Transportation and Public Way submitted the following report:

CHICAGO, February 23, 1995.

To the President and Members of the City Council:

Your Committee on Transportation and Public Way begs leave to recommend that Your Honorable Body *Pass* an ordinance authorizing and directing the Commissioner of Transportation to take the actions necessary to honorarily designate West Grand Avenue, from North Wells Street to North Franklin Street, as "Max Zimmerman Way". This ordinance was referred to the committee on February 8, 1995.

This recommendation was concurred in unanimously by a viva voce vote of the members of the committee, with no dissenting vote.

Respectfully submitted,

(Signed) PATRICK M. HUELS,
Chairman.

On motion of Alderman Huels, the said proposed ordinance transmitted with the foregoing committee report was *Passed* by yeas and nays as follows:

Yeas -- Aldermen Mazola, Haithcock, Tillman, Preckwinkle, Bloom, Steele, Beavers, Dixon, Shaw, Buchanan, Huels, Fary, Olivo, Burke, Jones, Coleman, Streeter, Murphy, Troutman, Munoz, Laski, Miller, Medrano, Ocasio, Watson, E. Smith, Burrell, Suarez, Gabinski, Mell, Austin, Wojcik, Banks, Giles, Allen, Laurino, O'Connor, Doherty, Natarus, Bernardini, Levar, Shiller, M. Smith, Moore -- 44.

Nays -- None.

Alderman Natarus moved to reconsider the foregoing vote. The motion was lost.

The following is said ordinance as passed:

Be It Ordained by the City Council of the City of Chicago:

SECTION 1. Pursuant to an ordinance passed by the City Council of the City of Chicago on the third day of December, 1984, printed on page 11460 of the Journal of Proceedings of said date, which authorizes the erection of honorary street-name signs, the Commissioner of Transportation shall take the necessary action for standardization of West Grand Avenue, between North Wells Street and North Franklin Street, as "Max Zimmerman Way".

SECTION 2. This ordinance shall be in full force and effect from and after passage and publication.

AUTHORIZATION FOR INSTALLATION OF "JON SIMMONS PARADE" HONORARY STREET SIGNS ON PORTION OF WEST CORNELIA AVENUE.

The Committee on Transportation and Public Way submitted the following report:

CHICAGO, February 23, 1995.

To the President and Members of the City Council:

Your Committee on Transportation and Public Way begs leave to recommend that Your Honorable Body *Pass* an order authorizing and directing the Commissioner of Transportation to take the actions necessary to honorarily designate West Cornelia Avenue, from North Halsted Street to North Broadway, as "Jon Simmons Parade". This order was referred to the committee on February 8, 1995.

This recommendation was concurred in unanimously by a viva voce vote of the members of the committee, with no dissenting vote.

Respectfully submitted,

(Signed) PATRICK M. HUELS,
Chairman.

On motion of Alderman Huels, the said proposed order transmitted with the foregoing committee report was *Passed* by yeas and nays as follows:

Yeas -- Aldermen Mazola, Haithcock, Tillman, Preckwinkle, Bloom, Steele, Beavers, Dixon, Shaw, Buchanan, Huels, Fary, Olivo, Burke, Jones, Coleman, Streeter, Murphy, Troutman, Munoz, Laski, Miller, Medrano, Ocasio, Watson, E. Smith, Burrell, Suarez, Gabinski, Mell, Austin, Wojcik, Banks, Giles, Allen, Laurino, O'Connor, Doherty, Natarus, Bernardini, Levar, Shiller, M. Smith, Moore -- 44.

Nays -- None.

Alderman Natarus moved to reconsider the foregoing vote. The motion was lost.

The following is said order as passed:

Ordered, That the Commissioner of the Department of Transportation is authorized to take the necessary action for the installation of "Jon Simmons Parade" honorary street signs on West Cornelia Avenue, between North Halsted Street and North Broadway.

AMENDMENT OF ORDINANCE WHICH AUTHORIZED STANDARDIZATION OF PORTION OF SOUTH NARRAGANSETT AVENUE AS "HONORARY YUGOSLAV CLUB".

The Committee on Transportation and Public Way submitted the following report:

CHICAGO, February 23, 1995.

To the President and Members of the City Council:

Your Committee on Transportation and Public Way begs leave to recommend that Your Honorable Body *Pass* an amendment to an ordinance which changes the honorary designation on South Narragansett Avenue, from West 55th Street to West 56th Street, from the "Honorary Yugoslav Club" to the "Honorary Heritage Club". This ordinance was referred to the committee on February 8, 1995.

This recommendation was concurred in unanimously by a viva voce vote of the members of the committee, with no dissenting vote.

Respectfully submitted,

(Signed) PATRICK M. HUELS,
Chairman.

On motion of Alderman Huels, the said proposed ordinance transmitted with the foregoing committee report was *Passed* by yeas and nays as follows:

Yeas -- Aldermen Mazola, Haithcock, Tillman, Preckwinkle, Bloom, Steele, Beavers, Dixon, Shaw, Buchanan, Huels, Fary, Olivo, Burke, Jones, Coleman, Streeter, Murphy, Troutman, Munoz, Laski, Miller, Medrano, Ocasio, Watson, E. Smith, Burrell, Suarez, Gabinski, Mell, Austin, Wojcik, Banks, Giles, Allen, Laurino, O'Connor, Doherty, Natarus, Bernardini, Levar, Shiller, M. Smith, Moore -- 44.

Nays -- None.

Alderman Natarus moved to reconsider the foregoing vote. The motion was lost.

The following is said ordinance as passed:

Be It Ordained by the City Council of the City of Chicago:

SECTION 1. That an ordinance heretofore passed by the City Council authorizing standardization of South Narragansett Avenue, between West 55th Street and West 56th Street, as "Honorary Yugoslav Club" be and the same is hereby amended by inserting in lieu thereof, the following: "Honorary Heritage Club".

SECTION 2. This ordinance shall take effect upon its passage and due publication.

COMMITTEE ON ZONING.

AMENDMENT OF CHICAGO ZONING ORDINANCE BY RECLASSIFICATION OF AREA SHOWN ON MAP NUMBER 14-F.

The Committee on Zoning submitted the following report:

CHICAGO, March 9, 1995.

To the President and Members of the City Council:

Reporting for your Committee on Zoning, for which a meeting was held on March 2, 1995, I beg leave to recommend that Your Honorable Body *Pass* the ordinance transmitted herewith to amend the Chicago Zoning Ordinance for the purpose of reclassifying the particular area.

I beg leave to recommend the passage of Application Number A-3278, and ask that this matter pass immediately because time is of the essence.

Respectfully submitted,

(Signed) WILLIAM J. P. BANKS,
Chairman.

On motion of Alderman Banks, the said proposed ordinance transmitted with the foregoing committee report was *Passed* by yeas and nays as follows:

Yeas -- Aldermen Mazola, Haithcock, Preckwinkle, Bloom, Steele, Beavers, Dixon, Shaw, Buchanan, Huels, Fary, Olivo, Burke, Coleman, Streeter, Murphy, Troutman, Munoz, Laski, Miller, Medrano, Ocasio, Watson, E. Smith, Burrell, Suarez, Mell, Austin, Wojcik, Banks, Allen, Laurino, O'Connor, Doherty, Natarus, Bernardini, Levar, Shiller, M. Smith, Moore -- 40.

Nays -- None.

Alderman Beavers moved to reconsider the foregoing vote. The motion was lost.

The following is said ordinance as passed:

Be It Ordained by the City Council of the City of Chicago:

SECTION 1. That the Chicago Zoning Ordinance be amended by changing all the R3 General Residence District symbols and indications as shown on Map No. 14-F in the area bounded by:

> the public alley next south of and parallel to West Garfield Boulevard; a line 50 feet east of and parallel to South Normal Boulevard; West 56th Street; and South Normal Boulevard,

to those of a B4-1 Restricted Service District and a corresponding use district is hereby established in the area above described.

SECTION 2. This ordinance shall be in force and effect from and after its passage and due publication.

AGREED CALENDAR.

Alderman Burke moved to *Suspend the Rules Temporarily* for the purpose of including in the Agreed Calendar a series of resolutions presented by The Honorable Richard M. Daley, Mayor, and Aldermen Steele, Dixon, Fary, Olivo, Burke, Coleman, Murphy, Rugai, Laski, E. Smith, Bialczak, Mell, Levar, Shiller and Schulter. The motion *Prevailed*.

Thereupon, on motion of Alderman Burke, the proposed resolutions presented through the Agreed Calendar were *Adopted* by yeas and nays as follows:

Yeas -- Aldermen Mazola, Haithcock, Tillman, Preckwinkle, Bloom, Steele, Beavers, Dixon, Shaw, Buchanan, Huels, Fary, Olivo, Burke, Jones, Coleman, Streeter, Murphy, Troutman, Munoz, Laski, Miller, Medrano, Ocasio, Watson, E. Smith, Burrell, Suarez, Gabinski, Mell, Austin, Wojcik, Banks, Giles, Allen, Laurino, O'Connor, Doherty, Natarus, Bernardini, Levar, Shiller, M. Smith, Moore -- 44.

Nays -- None.

Alderman Natarus moved to reconsider the foregoing vote. The motion was lost.

Sponsored by the elected city officials named below, respectively, said Agreed Calendar resolutions, as adopted, read as follows (the italic heading in each case not being a part of the resolution):

Presented By

THE HONORABLE RICHARD M. DALEY, MAYOR.

TRIBUTE TO LATE DR. ERWIN A. FRANCE.

WHEREAS, Erwin A. France departed this life on February 15, 1995, at the age of fifty-six; and

WHEREAS, Dr. France had a long and distinguished career in public service in the City of Chicago; and

WHEREAS, Dr. France, a native of St. Louis, received a bachelor's degree from George Williams College, a master of arts degree in urban studies from Loyola University of Chicago, and a doctorate of philosophy degree in public management from Union Graduate School of Cincinnati; and

WHEREAS, Dr. France was director of the Illinois State Department of Labor's youth opportunity centers when he was appointed administrative assistant to Mayor Richard J. Daley in 1967 and assigned to coordinate public and private efforts relating to community development, human relations, job training and public health; and

WHEREAS, Dr. France was also appointed head of the Chicago Committee on Urban Opportunity/Model Cities Program, a position he held until late 1975; and

WHEREAS, After an unsuccessful campaign for congress, Dr. France established his own consulting firm, Erwin A. France and Associates; and

WHEREAS, His withdrawal from public employment did not end Dr. France's public service: he was appointed to the Chicago Plan Commission by Mayor Jane Bryne in 1981; as interim executive director of the Chicago Housing Authority by Mayor Harold Washington in 1984; and to the Chicago Board of Education by Acting Mayor Eugene Sawyer in 1988; and

WHEREAS, In 1987 and 1988 Dr. France also served as transition director for Acting Mayor Sawyer; and

WHEREAS, In addition to his governmental service, Dr. France was also active in community affairs: as associate pastor of the Congregational Church of Park Manor; as trustee of Roosevelt University; as a member of the March of Dimes Birth Defects Foundation's National Task Force on Prenatal Health Care in the High Risk Community; as a member of the Board of Managers of the Young Men's Christian Association of Metropolitan Chicago; as trustee of the Chicago Architectural Assistance Center; and in many other organizations; and

WHEREAS, Throughout his career and in all his activities, Dr. France was renowned for his leadership and analytical skills; and

WHEREAS, Dr. France is survived by his two sons, Mark and Eric; and by two grandchildren; now, therefore,

Be It Resolved, That we, the Mayor and members of the City Council of the City of Chicago, assembled this ninth day of March, 1995, do hereby honor the memory of Dr. Erwin A. France and his many contributions to the City of Chicago; and

Be It Further Resolved, That we share the sorrow of Dr. France's family and extend our heartfelt condolences on their loss; and

Be It Further Resolved, That suitable copies of this resolution be presented to Dr. France's family as a sign of our sympathy and good wishes.

CONGRATULATIONS EXTENDED TO MRS. JERRE MC PARTLIN ON HER SELECTION AS "WOMAN OF THE YEAR" BY CHICAGO FEDERATION OF LABOR.

WHEREAS, Jerre McPartlin has been named "Woman of the Year" by the Chicago Federation of Labor, in recognition of her many contributions to the organized labor movement; and

WHEREAS, In January, 1976, Mrs. McPartlin became a business representative of the School Lunchroom Employees Local 129 of the Hotel Employees and Restaurant Employees; and

WHEREAS, Upon the merger of several locals of the Hotel Employees and Restaurant Employees into a single unit, Mrs. McPartlin became vice president of the new local union; and

WHEREAS, In 1980, Mrs. McPartlin was also invited to join the Executive Board of the Chicago Federation of Labor by William Lee, then president of the federation; and

WHEREAS, In 1985, Mrs. McPartlin was elected first vice president of the federation during the presidency of Edward F. Brabec; and

WHEREAS, As incoming president of the federation, Robert F. Healey appointed Mrs. McPartlin as his administrative aide for special projects, a position she continues to hold under President Michael Bruton; and

WHEREAS, Mrs. McPartlin is a member of the Coalition of Labor Union Women, the Coalition of School Union Employees, the Coalition of City of Chicago Employees, and the C.F.L. Cook County Cooperative Organizing Committee; and

WHEREAS, Mrs. McPartlin is also active in numerous civic and church organizations and activities, and is known for brightening social and union functions with song; and

WHEREAS, Mrs. McPartlin is justifiably proud of her activities in organized labor and community associations, and even more proud of her strong and loving family, in whom she has cultivated the spirit of solidarity and support that typifies the organized labor movement: her late husband, Robert, was a state representative with a strong labor record for twenty years, and she is the mother of twelve and grandmother of twenty, many of whom are also staunch union members; and

WHEREAS, Mrs. McPartlin's devotion to the welfare of others is deserving of recognition and praise; now, therefore,

Be It Resolved, That we, the Mayor and members of the City Council of the City of Chicago, assembled this ninth day of March, 1995, do hereby congratulate Jerre McPartlin on her selection as Chicago Federation of Labor Woman of the Year; and

Be It Further Resolved, That we commend Mrs. McPartlin for her tireless commitment to improving the lives of working people and their families, and call on all Chicagoans to recognize and honor her contributions; and

Be It Further Resolved, That suitable copies of this resolution be presented to Jerre McPartlin as a token of our esteem.

APRIL 2, 1995 DECLARED "MULTIPLE SCLEROSIS SUPER CITIES WALK DAY IN CHICAGO".

WHEREAS, Multiple Sclerosis, known as M.S., is a devastating and debilitating disease which strikes persons age twenty through forty, affecting more than 10,000 persons in Illinois alone; and

WHEREAS, Research into the cause, prevention and cure of M.S. will eventually help M.S. sufferers walk toward a brighter future; and

WHEREAS, Money to fund such research will be raised on Sunday, April 2, 1995 when volunteers in fourteen Chicagoland sites, under the auspices of the Chicago-Greater Illinois Chapter of the National Multiple Sclerosis Society, will gather to participate in Multiple Sclerosis Super Cities Walk Day; and

WHEREAS, With the support of all Chicagoans, more than One Million Dollars is expected to be raised on April 2, 1995; now, therefore,

Be It Resolved, That we, the Mayor and members of the City Council of the City of Chicago, gathered here this ninth day of March in 1995, do hereby declare Sunday, April 2, 1995 as Multiple Sclerosis Super Cities Walk Day in Chicago, and extend to the volunteers and supporters of this event our sincerest congratulations and gratitude for their participation in this most worthy cause; and

Be It Further Resolved, That a suitable copy of this resolution be made available to the Chicago-Greater Illinois Chapter of the National Multiple Sclerosis

---

EXPRESSION OF OPPOSITION TO PROPOSED UNITED STATES COAST GUARD TEMPORARY REGULATIONS GOVERNING OPENING OF DRAWBRIDGES OVER CHICAGO RIVER.

WHEREAS, The United States Coast Guard has proposed new temporary regulations governing the opening of drawbridges over the Chicago River; and

WHEREAS, The temporary regulations would allow, on demand, opening of the bridges for only one (1) boat with only twenty-four (24) hour notice, except during rush hour, and would reinstate the disorganized and chaotic situation which led to the City's request for reasonable restrictions; and

WHEREAS, Reasonable regulations are needed to ensure the safety and welfare of both people in the downtown area and pleasure boaters, and these temporary regulations may cause safety problems, particularly, possible disruption of ambulance and fire services; and

WHEREAS, Chicago's central business district generates approximately Sixty-four Billion Dollars in goods and services per year, with a worker population of 532,797,which could be hindered with unreasonable demands on the drawbridges; and

WHEREAS, Most of Chicago's bridges were built over fifty years ago and the constant openings would cause unneeded wear and tear and force the City to spend limited financial resources to maintain and repair them; and

WHEREAS, The City's scheduling of runs has effectively demonstrated that recreational boaters can be safely and effectively accommodated during weekend runs and that weekday runs are unnecessary; now, therefore,

Be It Resolved, That we, the Mayor and members of the City Council oppose the United States Coast Guard's new temporary regulation that would call for the City to open drawbridges on demand with only a twenty-four (24) hour notice, and support reasonable limitations on the opening of the bridges that serve the interest and safety of the recreational boaters and the public.

Presented By

ALDERMAN STEELE (6th Ward):

CONGRATULATIONS EXTENDED TO MS. ANNIE FOSTER ON HER ONE HUNDRED SECOND BIRTHDAY.

WHEREAS, Annie Foster, outstanding citizen of Chicago's great 6th Ward, celebrates her one hundred second birthday this month; and

WHEREAS, Born March 17, 1893, in Wynn, Arkansas, Annie Foster migrated to Chicago in 1927 and raised a large family here. The mother of ten, Annie Foster is now a grandmother, great-grandmother and great-great grandmother. She remains one of the most venerable and devoted members of Ebenezer Baptist Church; and

WHEREAS, Annie Foster is a model and concerned citizen. She cherishes her right to vote and exercises that right at every election; now, therefore,

Be It Resolved, That we, the Mayor and members of the City Council of the City of Chicago, gathered here this ninth day of March, 1995, A.D., do hereby salute Annie Foster in celebration of her one hundred second birthday, and extend to this fine citizen our very best wishes for continuing happiness and fulfillment; and

Be It Further Resolved, That a suitable copy of this resolution be prepared and presented to Annie Foster.

Presented By

ALDERMAN DIXON (8th Ward):

TRIBUTE TO LATE MR. CHARLES L. HINES, JR.

WHEREAS, God in his infinite wisdom has called to his eternal reward Charles L. Hines, Jr., beloved citizen and friend, February 16, 1995; and

WHEREAS, A lifelong Chicagoan, Charles L. Hines, Jr. attended Saint Anselm Grammar School, Hyde Park High School, and Roosevelt University. He served his country honorably in the United States Marines, and spent a long career in both the public and private sectors; and

WHEREAS, Charles L. Hines, Jr. was for many years politically active in Chicago's south side community and enjoyed membership in a variety of organizations, including the South Chicago Chamber of Commerce, the Young Democrats, the American Cancer Society, the Publicity Club of Chicago, and the 87th Street Business Association. For almost three decades he was a sales representative for Capital Wine & Liquors and won many top sales awards. In 1970 he was appointed to the Old Rose Hall of Fame, and served four terms on the Executive Board of Local No. 62, later serving as union steward. He was also a member of the South Shore Hospital Board of Directors; and

WHEREAS, Charles L. Hines, Jr. leaves to mourn his loving wife of thirty-one years, Annette; his daughter, Charlene; and a host of relatives and friends; now, therefore,

Be It Resolved, That we, the Mayor and members of the City Council of the City of Chicago, gathered here this ninth day of March, 1995, A.D., do hereby express our sorrow on the passing of Charles L. Hines, Jr. and extend to his family and many friends our deepest sympathy; and

Be It Further Resolved, That a suitable copy of this resolution be prepared and presented to Mrs. Charles L. Hines, Jr..

TRIBUTE TO LATE MS. JESSICA CARMAN TRICHE JOHNSON.

WHEREAS, God in his infinite wisdom has called to her eternal reward Jessica Carman Triche Johnson, beloved citizen and friend at the age of eighty-five years; and

WHEREAS, Born in New Orleans, Louisiana, March 18, 1910, Jessica Carman Triche Johnson came to Chicago and settled here, making many friends and touching the lives of all those who knew her; and

WHEREAS, In addition to a host of relatives and friends, Jessica Carman Triche Johnson leaves to mourn a god-daughter, Elyria Thorton, and a brother, Walter Triche, an outstanding member of the 8th Ward Regular Democratic Organization and a valued staff member of the City Council Committee on the Budget and Government Operations; now, therefore,

Be It Resolved, That we, the Mayor and members of the City Council of the City of Chicago, gathered here this ninth day of March, 1995, A.D., do hereby express our sorrow on the passing of Jessica Carman Triche Johnson, and extend to her family and friends our deepest sympathy; and

Be It Further Resolved, That a suitable copy of this resolution be prepared and presented to the family of Jessica Carman Triche Johnson.

TRIBUTE TO LATE MR. VINCENT RANDOLPH KITT.

WHEREAS, God in his infinite wisdom has called to his eternal reward Vincent Randolph Kitt, beloved citizen and friend; and

WHEREAS, Born in Chicago July 25, 1969, Vincent Randolph Kitt attended Lake Forest Academy and Olive Harvey Junior College. At the time of his death, he was studying criminal justice at Chicago State University; and

WHEREAS, In a comparatively brief life filled with travel and accomplishment, Vincent Randolph Kitt served his country honorably in the United States Army and served in the Persian Gulf/Desert Storm Crisis. In 1991 he returned to Chicago and married the former Diane Singleterry. Their union was blessed with a daughter, Akara Monique; and

WHEREAS, Vincent Randolph Kitt will always be remembered by his family and friends for his caring, loving nature and a refreshing sense of humor. He will be sorely missed; now, therefore,

Be It Resolved, That we, the Mayor and members of the City Council of the City of Chicago, gathered here this ninth day of March, 1995, A.D., do hereby express our sorrow on the passing of Vincent Randolph Kitt, and extend to his family and friends our deepest sympathy; and

Be It Further Resolved, That a suitable copy of this resolution be prepared and presented to Mrs. Vincent Randolph Kitt and family.

TRIBUTE TO LATE REVEREND DAVID MC FARLAND, JR.

WHEREAS, God in his infinite wisdom has called to his eternal reward the Reverend David McFarland, Jr., beloved citizen, friend, public servant and religious leader; and

WHEREAS, Born in Chicago September 4, 1932, David McFarland, Jr. was educated here and served his country honorably in the United States Army. He was employed by Amalgamated Meat Cutters for two decades, and by the Metropolitan Water Reclamation District from 1974 until his death; and

WHEREAS, A deeply religious man, David McFarland, Jr. was called to the ministry in 1992, and brought inspiration to many. He leaves to mourn his loving wife, Evangelist Candias McFarland, one son, three step-children, three grandchildren, three step-grandchildren, and a host of other relatives and friends; now, therefore,

Be It Resolved, That we, the Mayor and members of the City Council of the City of Chicago, gathered here this ninth day of March, 1995, A.D., do hereby express our sorrow on the passing of the Reverend David McFarland, Jr., and extend to his family and friends our deepest sympathy; and

Be It Further Resolved, That a suitable copy of this resolution be prepared and presented to Mrs. David McFarland, Jr..

TRIBUTE TO LATE MR. EXCELL MC KENZIE.

WHEREAS, God in his infinite wisdom has called to his eternal reward Excell McKenzie, beloved citizen and friend; and

WHEREAS, A native of Mississippi, Excell McKenzie came to Chicago as a teenager and met and married the former Rosa Whitney, who survives him along with four of the five children born to this blessed union. In addition, Excell McKenzie leaves to mourn four grandchildren, and a host of other relatives and friends; now, therefore,

Be It Resolved, That we, the Mayor and members of the City Council of the City of Chicago, gathered here this ninth day of March, 1995, A.D., do hereby express our sorrow on the passing of Excell McKenzie, and extend to his family and friends our deepest sympathy; and

Be It Further Resolved, That a suitable copy of this resolution be prepared and presented to Mrs. Excell McKenzie.

TRIBUTE TO LATE MR. EMMETT JAMES ORR, SR.

WHEREAS, God in his infinite wisdom has called to his eternal reward James Orr, Sr., beloved citizen and friend, February 7, 1995; and

WHEREAS, Born in Alabama on March 27, 1912, Emmett James Orr, Sr. moved to Chicago in 1937 and that same year married the former Mary Lee Hamilton. Their blessed union endured until his death and has yielded nine children, twenty-eight grandchildren and forty great-grandchildren; and

WHEREAS, Emmett James Orr, Sr. had retired from Link Belt after over three decades of dedicated service. He leaves to mourn a devoted family and many friends; now, therefore,

Be It Resolved, That we, the Mayor and members of the City Council of the City of Chicago, gathered here this ninth day of March, 1995, A.D., do hereby express our sorrow on the passing of Emmett James Orr, Sr., and extend to his family and friends our deepest sympathy; and

Be It Further Resolved, That a suitable copy of this resolution be prepared and presented to Mrs. Emmett James Orr, Sr..

TRIBUTE TO LATE MINISTER CHERYL MARIE SIGUR.

WHEREAS, God in his infinite wisdom has called to her eternal reward Minister Cheryl Marie Sigur, founder of Divine Express Ministries and an immensely popular religious leader in New Orleans, Louisiana; and

WHEREAS, Minister Cheryl Marie Sigur, who held a Master's Degree in Religious Education and earned many honors and awards during her career in the ministry, leaves to mourn her three children; Winston, Juan and Natasha Baptiste; her mother, Mrs. Pearl Sigur; her sister, Joy Woods of Chicago; and many other relatives and friends; now, therefore,

Be It Resolved, That we, the Mayor and members of the City Council of the City of Chicago, gathered here this ninth day of March, 1995, A.D., do hereby express our sorrow on the passing of Minister Cheryl Marie Sigur, and extend to her family and many friends our deepest sympathy; and

Be It Further Resolved, That a suitable copy of this resolution be prepared and presented to the family of Minister Cheryl Marie Sigur.

TRIBUTE TO LATE MR. CURTIS LEE SPEED II.

WHEREAS, God in his infinite wisdom has called to his eternal reward Curtis Lee Speed II beloved student and citizen; and

WHEREAS, A resident of Chicago's south side, Curtis Lee Speed II attended Saint Ailbe School through the third grade receiving many awards including honor student, perfect attendance and was cited for his outstanding spelling and reading ability, then he attended Robert A. Black Elementary School where his excellence and outstanding academic performance continued by receiving awards in perfect attendance, honor roll and student of the month for the fifth grade class, January, 1995; and

WHEREAS, Curtis Lee Speed II in addition to receiving many awards acknowledging his outstanding successes in academic achievement, also attended Saint James African Methodist Episcopal Church and New Christian Valley Missionary Baptist Church, where he served as a junior deacon. Curtis also displayed a profound interest in athletics by showing unusual skills for his age in basketball, bowling, golf, hockey and baseball; and

WHEREAS, Curtis Lee Speed II is survived by his l oving parents, Dr. Curtis Speed and Evelyn Speed; stepmother, Rosemarie Speed; sisters, Patricia, Ryen and Robin; brother, John; grandmother, Ophelia Speed and a host of many relatives and friends; now, therefore,

Be It Resolved, That we, the Mayor and members of the City Council of the City of Chicago, gathered here this ninth day of March, 1995, do hereby express our sorrow on the passing of Curtis Lee Speed II, and extend to his family and friends our deepest sympathy; and

Be It Further Resolved, That a suitable copy of this resolution be prepared and presented to the family of Curtis Lee Speed II.

TRIBUTE TO LATE MR. HERBY WOMACK.

WHEREAS, God in his infinite wisdom has called to his eternal reward Herby Womack, beloved citizen and friend, February 19, 1995; and

WHEREAS, Born in Mississippi, Herby Womack served his country honorably in the United States Army during World War II. He came to Chicago and was employed at Reynolds Metals, from which he retired; and

WHEREAS, Herby Womack leaves to mourn a host of friends and relatives, including his uncle and aunt, Edward and Edra Godwin, his cousins, among whom is Alderman Lorraine L. Dixon of Chicago's 8th Ward, and many others; now, therefore,

Be It Resolved, That we, the Mayor and members of the City Council of the City of Chicago, gathered here this ninth day of March, 1995, A.D., do hereby express our sorrow on the passing of Herby Womack, and extend to his family and friends our deepest sympathy; and

Be It Further Resolved, That a suitable copy of this resolution be prepared and presented to the family of Herby Womack.

Presented By

ALDERMAN HUELS (11th Ward):

TRIBUTE TO LATE MRS. MARIE A. BALESTRI.

WHEREAS, Marie A. Balestri (nee Spalla) passed away on Sunday, February 19, 1995 at the age of sixty-nine; and

WHEREAS, Marie A. Balestri, wife of Carmen "Rails"; and

WHEREAS, Marie A. Balestri, loving mother of Rosemarie (Tom) Liberti, Loretta (Anthony) DeGrazia, Mickey (Bobbi) and Michele (Don) Gruziewski; and

WHEREAS, Marie A. Balestri, fond grandmother of eight; and

WHEREAS, Marie A. Balestri, dear sister of Sonny (Rita) Spalla and the late Connie (Sam) Argento; and

WHEREAS, Marie A. Balestri, fond aunt of many nieces and nephews; and

WHEREAS, A cherished friend of many and a good neighbor to all, Marie A. Balestri will be greatly missed by her many family members, friends and associates; now, therefore,

Be It Resolved, That we, the Mayor and members of the City Council of the City of Chicago, gathered here this ninth day of March in 1 995, do

hereby extend to the family of the late Marie A. Balestri our deepest condolences and most heartfelt sympathies upon their loss; and

Be It Further Resolved, That a suitable copy of this resolution be made available to the family of the late Marie A. Balestri.

TRIBUTE TO LATE MR. SIM R. BROWN.

WHEREAS, Sim R. Brown passed away on February 5, 1995 at the age of sixty-seven; and

WHEREAS, Sim R. Brown, veteran of World War II; and

WHEREAS, Sim R. Brown, beloved husband of Delores; and

WHEREAS, Sim R. Brown, loving father of Cynthia, Russell (Linda), Robert (Terry), William (Elisa) and James (Catherine); and

WHEREAS, Sim R. Brown, grandfather of ten; and

WHEREAS, Sim R. Brown, brother of Raymond, Clyde, Roy, Sue, Grace and Eileen; and

WHEREAS, A cherished friend of many and a good neighbor to all, Sim R. Brown will be greatly missed by his many family members, friends and associates; now, therefore,

Be It Resolved, That we, the Mayor and members of the City Council of the City of Chicago, gathered here this ninth day of March in 1995, do hereby extend to the family of the late Sim R. Brown our deepest condolences and most heartfelt sympathies upon their loss; and

Be It Further Resolved, That a suitable copy of this resolution be made available to the family of the late Sim R. Brown.

TRIBUTE TO LATE MR. SAM CATUARA.

WHEREAS, Sam "Toto" Catuara passed away on Saturday, February 25, 1995, at the age of eighty-seven; and

WHEREAS, Sam Catuara, beloved husband of LaVonne "Lovey" (nee Kigas); and

WHEREAS, Sam Catuara, dear father of Joseph (the late Joan), Barbara "Sis" (Joe) Byrne, James "Ross" (Annette), Marie "Chicki" and special girl "Candie"; and

WHEREAS, Sam Catuara, loving gramp of Dawn, Danny, Joe, Al and Jaime; and

WHEREAS, Sam Catuara, loving great-gramp of Lauren and Desiree; and

WHEREAS, Sam Catuara, loving brother of Mary (the late John) Spoto, Angelo (Dorothy), the late Bill (Mary), Elizabeth (the late Joseph) Buttice, John (the late Rose) and Jimmy Catuara; and

WHEREAS, Sam Catuara, loving uncle of many nieces and nephews, and loving cousin to many; and

WHEREAS, Sam Catuara, member, Saint Albert the Great Council, Knights of Columbus; and

WHEREAS, A cherished friend of many and a good neighbor to all, Sam Catuara will be greatly missed by his many family members, friends and associates; now, therefore,

Be It Resolved, That we, the Mayor and members of the City Council of the City of Chicago, gathered here this ninth day of March in 1995, do hereby extend to the family of the late Sam "Toto" Catuara our deepest condolences and most heartfelt sympathies upon their loss; and

Be It Further Resolved, That a suitable copy of this resolution be made available to the family of the late Sam Catuara.

TRIBUTE TO LATE MRS. ANN C. FELDMAN.

WHEREAS, Ann C. Feldman (nee McPhillips) passed away on Thursday, February 9, 1995, at the age of eighty-six; and

WHEREAS, Ann C. Feldman, wife of the late Sidney L. Feldman, past publisher of the *Bridgeport News*; and

WHEREAS, Ann C. Feldman, loving mother of Joseph S. (Mary Ellen) and Ellen C. (Charles) Ryan; and

WHEREAS, Ann C. Feldman, cherished grandmother of Joseph (Deborah) Feldman, Mary Carole (Michael) Prasse, Margaret Ann (Bruce) Moore, Colleen (Scotlond) Ernsting, Michaeline (Lee) Barnes, Timothy Feldman, Charles Ryan, Christopher (Jennifer) Ryan, Cydney (Joseph) Muti, Carolyne, Ellen, Clancy, Erin, Elizabeth and Colin Ryan; and

WHEREAS, Ann C. Feldman, precious great-grandmother of Joseph Feldman, Sidney Ann Prasse, Danielle Moore, Bryan, Kaitlyn and Christopher Ernsting, and Kathleen, Kayla and Claire Ryan; and

WHEREAS, Ann C. Feldman, dearest aunt of many nieces and nephews; and

WHEREAS, Ann C. Feldman, devoted friend of Sister Mary Jo Demarco, R.S.M., Betty Lynch, Kay Tremore and Rose Irvers; and

WHEREAS, Ann C. Feldman, lifelong resident of the 11th Ward's Canaryville community and Saint Gabriel's Parish; and

WHEREAS, Ann C. Feldman, proud member of Saint Gabriel's Friendly Club, Saint David's Senior Citizens, McGuane Park Seniors, and Gold Star member of Saint Gabriel's Women's Club; and

WHEREAS, Ann C. Feldman will be remembered by all as an obedient daughter, caring aunt, concerned wife, devoted mother, thoughtful mother-in-law, loving grandmother and great-grandmother, who devoted her entire life to the care of her family; and

WHEREAS, Ann C. Feldman was a faith filled woman who loved her church and her parish, and who was known far and wide for the generosity of her prayers for the special intentions of others; and

WHEREAS, Cherished as a straightforward and honest person who returned the loyalty, caring and love of her many friends, Ann C. Feldman will be greatly missed by her many family members, friends and associates; now, therefore,

Be It Resolved, That we, the Mayor and members of the City Council of the City of Chicago, gathered here this ninth day of March in 1995, do hereby extend to the family of the late Ann C. Feldman our deepest condolences and most heartfelt sympathies upon their loss; and

Be It Further Resolved, That a suitable copy of this resolution be made available to the family of the late Anne C. Feldman.

TRIBUTE TO LATE MR. CHARLES GACH.

WHEREAS, Charles Gach passed away on Thursday, February 16, 1995 at the age of sixty-seven; and

WHEREAS, Charles Gach, United States Army veteran of World War II; and

WHEREAS, Charles Gach, beloved husband of the late Delores (nee Isdonas); and

WHEREAS, Charles Gach, loving father of Chuckie (Margaret) and Debbie (Mike) Williams; and

WHEREAS, Charles Gach, fond brother of Mildred (Richard) Gundlach, Eleanor (the late Joseph) Chiaramonte, Ester (Walter) Knaperek and the late Roy (Helen); and

WHEREAS, Charles Gach, proud grandfather of Chuckie Gach, Lisa and Tiffany Williams; and

WHEREAS, Charles Gach, dear uncle and great-uncle of many nieces and nephews; and

WHEREAS, A cherished friend of many and a good neighbor to all, Charles Gach will be greatly missed by his many family members, friends and associates; now, therefore,

Be It Resolved, That we, the Mayor and members of the City Council of the City of Chicago, gathered here this ninth day of March, 1995, do hereby extend to the family of the late Charles Gach our deepest condolences and most heartfelt sympathies upon their loss; and

Be It Further Resolved, That a suitable copy of this resolution be made available to the family of the late Charles Gach.

TRIBUTE TO LATE MRS. MARY GRABOWSKI.

WHEREAS, Mary Grabowski (nee Kaminski) passed away on Thursday, February 23, 1995 at the age of ninety-two; and

WHEREAS, Mary Grabowski, beloved wife of the late Andrew; and

WHEREAS, Mary Grabowski, dearest mother of Harry (Armella) Grebb and Andrew E. (Ann); and

WHEREAS, Mary Grabowski, loving grandmother of Robert, Marty (Lolli), April (Howard) Malley and Jennifer; and

WHEREAS, Mary Grabowski, great-grandmother of Nika, Anna and Corey; and

WHEREAS, Mary Grabowski, fond aunt of Sister Pearl (Nazerene Order), Marcie and Stanley (Linda); and

WHEREAS, Mary Grabowski, cousin of Mildred Wieniecki and Evelyn Paluch; and

WHEREAS, Mary Grabowski, past president of the Ladies Auxiliary of the Flanders American Legion Post; and

WHEREAS, A cherished friend of many and good neighbor to all, Mary Grabowski will be greatly missed by her many family members, friends and associates; now, therefore,

Be It Resolved, That we, the Mayor and members of the City Council of the City of Chicago, gathered here this ninth day of March, 1995, do hereby extend to the family of the late Mary Grabowski our deepest condolences and most heartfelt sympathies upon their loss; and

Be It Further Resolved, That a suitable copy of this resolution be made available to the family of the late Mary Grabowski.

TRIBUTE TO LATE MRS. URSULA GREICHUS.

WHEREAS, Ursula Greichus (nee Toleikus) passed away on February 14, 1995, at the age of ninety-two; and

WHEREAS, Ursula Greichus, resident of Chicago's Brighton Park community; and

WHEREAS, Ursula Greichus, beloved wife of the late John; and

WHEREAS, Ursula Greichus, loving mother of Bernice Bendik; and

WHEREAS, Ursula Greichus, proud grandmother of Walter, C.P.D. (Theresa) and Diane (John) Klimek; and

WHEREAS, Ursula Greichus, great-grandmother of Karen, Jennifer, Robert, Kristen and Jonathan; and

WHEREAS, Ursula Greichus, fond sister-in-law of Mae Toleikus; and

WHEREAS, A cherished friend to many and a good neighbor to all, Ursula Greichus will be greatly missed by her many family members, friends and associates; now, therefore,

Be It Resolved, That we, the Mayor and the members of the City Council of the City of Chicago, gathered here this ninth day of March in 1995, do hereby extend to the family of the late Ursula Greichus our deepest condolences and most heartfelt sympathies upon their loss; and

Be It Further Resolved, That a suitable copy of this resolution be made available to the family of the late Ursula Greichus.

TRIBUTE TO LATE MR. CHARLES KAMINSKY.

WHEREAS, Charles "Chuck" Kaminsky passed away on Sunday, February 19, 1995, at the age of sixty-one; and

WHEREAS, Charles "Chuck" Kaminsky, dearly beloved husband of the late Lois Kelly Kaminsky; and

WHEREAS, Charles "Chuck" Kaminsky, devoted father of Karen (Daniel) DuBrock, Andrew (Mary) Kaminsky, Ronald (Catherine) Kaminsky and Angela Kaminsky; and

WHEREAS, Charles "Chuck" Kaminsky, loving grandfather of Robert Kaminsky, Christopher DuBrock and Kelly Ann Kaminsky; and

WHEREAS, Charles "Chuck" Kaminsky, dear brother of Frank (Marie) Kaminsky and Bernice (Walter) Woods; and

WHEREAS, Charles "Chuck" Kaminsky, fond uncle of many nieces and nephews; and

WHEREAS, A cherished friend to many and a good neighbor to all, Charles "Chuck" Kaminsky will be greatly missed by his many family members, friends and associates; now, therefore,

Be It Resolved, That we, the Mayor and the members of the City Council of the City of Chicago, gathered here this ninth day of March in 1995, do hereby extend to the family of the late Charles "Chuck" Kaminsky our deepest condolences and most heartfelt sympathies upon their loss; and

Be It Further Resolved, That a suitable copy of this resolution be made available to the family of the late Charles "Chuck" Kaminsky.

TRIBUTE TO LATE MR. LOUIS KOZANECKI.

WHEREAS, Louis Kozanecki passed away on Sunday, February 19, 1995, at the age of ninety-one; and

WHEREAS, Louis Kozanecki, beloved husband of the late Margaret (nee Pauly); and

WHEREAS, Louis Kozanecki, dear father of Carole "Sis" (Michael) Marano and Edward (Isabel) Kozanecki; and

WHEREAS, Louis Kozanecki, grandfather of eight and great-grandfather of nineteen; and

WHEREAS, Louis Kozanecki, fond brother of the late Steve (Julie), Marie, Cel (Adam) Lempe, Stella (Michael) Helka and Anne (Edward) Augustine; and

WHEREAS, A cherished friend of many and a good neighbor to all, Louis Kozanecki, will be greatly missed by his many family members, friends and associates; now, therefore,

Be It Resolved, That we, the Mayor and the members of the City Council of the City of Chicago, gathered here this ninth day of March in 1995, do hereby extend to the family of the late Louis Kozanecki, our deepest condolences and most heartfelt sympathies upon their loss; and

Be It Further Resolved, That a suitable copy of this resolution be made available to the family of the late Louis Kozanecki.

TRIBUTE TO LATE MS. MERLE KAY LEAVITT.

WHEREAS, Merle Kay Leavitt passed away on Monday, February 27, 1995, at the age of fifty-one; and

WHEREAS, Merle Kay Leavitt, beloved and cherished daughter of Esther "Toots" (nee Grigst) and the late Arthur "Archie" Leavitt; and

WHEREAS, Merle Kay Leavitt, adored sister of Judith (Ike) Oberman, Samuel (Nancy) Leavitt and Josh (Ilene April) Leavitt; and

WHEREAS, Merle Kay Leavitt, dearest aunt of Sara, Jessica and Abby Leavitt, and Debra and Jill Oberman; and

WHEREAS, Merle Kay Leavitt, Board Chairman, Chicago Youth Center's Fellowship House located in the heart of the 11th Ward's Bridgeport community; and

WHEREAS, Merle Kay Leavitt, exceptional and outstanding volunteer who worked tirelessly on behalf of the children and young adults of Fellowship House; and

WHEREAS, Merle Kay Leavitt, member of the Fellowship House's Marketing Committee, Program Development Committee and chair of the Awards and Recognition Committee; and

WHEREAS, Merle Kay Leavitt will be greatly missed by her fellow members on the Fellowship House Board of Management for devoting countless hours of her personal time and professional expertise to the betterment of the quality of life for the children and young adults of Fellowship House; now, therefore,

Be It Resolved, That we, the Mayor and the members of the City Council of the City of Chicago, gathered here this ninth day of March in 1995, do hereby extend to the family of the late Merle Kay Leavitt our deepest condolences and most heartfelt sympathies upon their loss; and

Be It Further Resolved, That a suitable copy of this resolution be made available to the family of the late Merle Kay Leavitt.

TRIBUTE TO LATE MR. THOMAS L. MC NULTY.

WHEREAS, Thomas L. McNulty passed away on Monday, February 20, 1995, at the age of fifty-nine; and

WHEREAS, Thomas L. McNulty, dearly beloved husband of Patricia Coleman McNulty; and

WHEREAS, Thomas L. McNulty, devoted father of Steven M. (Caryn) McNulty and Colleen (James) Thomas; and

WHEREAS, Thomas L. McNulty, loving grandfather of Steven M., Jr. and Crystal; and

WHEREAS, Thomas L. McNulty, dear brother of Hugh (Ann) McNulty, Marie Hartnett, William (Martha) McNulty, Gen (Tom) Wensel and the late Betty (James) Kelly, the late Dorothy (Ralph) LaPorte, the late Joseph (Marge) McNulty, the late Charles (Lucy) McNulty, the late Helen McNulty and the late Dolly McNulty; and

WHEREAS, A cherished friend of many and a good neighbor to all, Thomas L. McNulty will be greatly missed by his many family members, friends and associates; now, therefore,

Be It Resolved, That we, the Mayor and the members of the City Council of the City of Chicago, gathered here this ninth day of March in 1995, do hereby extend to the family of the late Thomas L. McNulty our deepest condolences and most heartfelt sympathies upon their loss; and

Be It Further Resolved, That a suitable copy of this resolution be made available to the family of the late Thomas L. McNulty.

TRIBUTE TO LATE MRS. FLORENCE C. RUBLE.

WHEREAS, Florence C. Ruble (nee Reusz) passed away on Tuesday, February 7, 1995, at the age of seventy; and

WHEREAS, Florence C. Ruble, beloved wife of the late Clyde R., Sr., retired United States Army captain,; and

WHEREAS, Florence C. Ruble, loving mother of Clyde R., Jr. (Theresa) and Douglas B. Ruble; and

WHEREAS, Florence C. Ruble, dearest grandmother of Jessica A. and Andrew H. Ruble; and

WHEREAS, Florence C. Ruble, dear sister of Loretta (the late Eugene) O'Leary, Bernice Jones, Bernard (Mary) Reusz and the late Rose (Edward) Leverence; and

WHEREAS, Florence C. Ruble, fond aunt of many nieces and nephews; and

WHEREAS, Florence C. Ruble, member and past president of Nav-Ar-Mar V.F.W. Post No. 5535 Ladies Auxiliary; and

WHEREAS, A cherished friend of many and a good neighbor to all, Florence C. Ruble will be greatly missed by her many family members, friends and associates; now, therefore,

Be It Resolved, That we, the Mayor and the members of the City Council of the City of Chicago, gathered here this ninth day of March in 1995, do hereby extend to the family of the late Florence C. Ruble our deepest condolences and most heartfelt sympathies upon their loss; and

Be It Further Resolved, That a suitable copy of this resolution be made available to the family of the late Florence C. Ruble.

TRIBUTE TO LATE MR. GARY EDWARD THOMPSON, JR.

WHEREAS, Gary Edward Thompson, Jr. passed away on Friday, February 3, 1995, at the age of five; and

WHEREAS, Gary Edward Thompson, Jr., dearest son of Gary Edward (Joyce) Thompson and Sandra Linde (Michael) DiGangi; and

WHEREAS, Gary Edward Thompson, Jr., dear brother of Stephanie Nicole Thompson; and

WHEREAS, Gary Edward Thompson, Jr., loving grandson of Wanda and Allen Linde and Jane and the late Edward Thompson; and

WHEREAS, Gary Edward Thompson, Jr., fond nephew of Joanne (Richard) Herrick, Eddy Thompson and Cookie Thompson; and

WHEREAS, Gary Edward Thompson, Jr., great-grandson of Madge Martino; and

WHEREAS, Gary Edward Thompson, Jr. will be greatly missed by his loving parents, sister, grandparents, aunts and uncles, and all who knew and loved him, as they treasure the memory of his young life; now, therefore,

Be It Resolved, That we, the Mayor and the members of the City Council of the City of Chicago, gathered here this ninth day of March in 1995, do hereby extend to the family of the late Gary Edward Thompson, Jr., our deepest condolences and most heartfelt sympathies upon their tragic loss; and

Be It Further Resolved, That a suitable copy of this resolution be made available to the family of the late Gary Edward Thompson, Jr..

TRIBUTE TO LATE MS. JOSEPHINE TRUHLAR.

WHEREAS, Josephine Truhlar passed away on Saturday, February 18, 1995, at the age of eighty-two; and

WHEREAS, Josephine Truhlar, loving daughter of the late Frank and Mary (nee Vik) Truhlar; and

WHEREAS, Josephine Truhlar, fond sister of Frankie (Ethel), John (Lucille), Lillian (the late Bill) Bowers, and the late Marie (the late Edward) Havilcek and Edward (Dorothy); and

WHEREAS, Josephine Truhlar, fond aunt of many nieces and nephews; and

WHEREAS, Josephine Truhlar, lifelong resident of the 11th Ward's Bridgeport community and member of Saint Anne No. 117 C.C.U.; and

WHEREAS, A cherished friend of many and a good neighbor to all, Josephine Truhlar will be greatly missed by her many family members, friends and associates; now, therefore,

Be It Resolved, That we, the Mayor and the members of the City Council of the City of Chicago, gathered here this ninth day of March in 1995, do

hereby extend to the family of the late Josephine Truhlar our deepest condolences and most heartfelt sympathies upon their loss; and

Be It Further Resolved, That a suitable copy of this resolution be made available to the family of the late Josephine Truhlar.

CONGRATULATIONS EXTENDED TO MR. ANDREW BRONGIEL ON HIS RETIREMENT FROM CHICAGO PARK DISTRICT.

WHEREAS, Andrew Brongiel has retired from the Chicago Park District after eighteen years of service; and

WHEREAS, Andrew Brongiel began working for the Chicago Park District on August 9, 1976; and

WHEREAS, Andrew Brongiel is a lifelong resident of the 11th Ward's Bridgeport community; and

WHEREAS, Andrew Brongiel is a dedicated and devout member of Saint Barbara's Parish, where he volunteers as a deacon and bereavement minister, and is a permanent fixture of weekly Sunday Masses, assisting in a variety of duties; and

WHEREAS, Andrew Brongiel has enjoyed the support of his wife, Lillian, and his two daughters, Joanne and Andrea, throughout his years with the Chicago Park District; now, therefore,

Be It Resolved, That we, the Mayor and the members of the City Council of the City of Chicago, gathered here this ninth day of March in 1995, do hereby extend to Andrew Brongiel our heartiest congratulations upon his retirement and offer him our very best wishes for continued health and prosperity in the years ahead; and

Be It Further Resolved, That a suitable copy of this resolution be made available to Andrew Brongiel.

CONGRATULATIONS EXTENDED TO MR. BILLY KUCINSKI ON WINNING 1995 CATHOLIC LEAGUE WRESTLING CHAMPIONSHIP.

WHEREAS, Billy Kucinski, 11th Ward resident and Mount Carmel High School senior won the 1995 Catholic League Championship competition held at Gordon Tech High School; and

WHEREAS, Billy Kucinski, a one hundred thirty pound wrestler, has had an outstanding year, placing third in the Midwest Classic, third in the University of California PS Invitational, first in the Chicago Catholic League, first in the Regional State Championship and fourth in the Sectional State Championship; and

WHEREAS, Billy Kucinski, second year letter winner, is a team driven athlete, whose efforts have contributed to Mount Carmel's wrestling team defeating Carl Sandburg High School and going on to win the Sectional Championship, as well as the 1994 State Championship against Waubonsie Valley High School; and

WHEREAS, Billy Kucinski, a member of Mount Carmel's Student Council, has been a member of the Mount Carmel wrestling team for four years, becoming its most improved wrestler this year; now, therefore,

Be It Resolved, That we, the Mayor and the members of the City Council of the City of Chicago, gathered here this ninth day of March in 1995, do hereby extend to Billy Kucinski our congratulations upon his winning the 1995 Catholic League Championship competition; and

Be It Further Resolved, That a suitable copy of this resolution be made available to Billy Kucinski.

CONGRATULATIONS EXTENDED TO BROTHER MICHAEL MC GINNISS, F.S.C. ON HIS INAUGURATION AS PRESIDENT OF CHRISTIAN BROTHERS UNIVERSITY.

WHEREAS, Brother Michael McGinniss, F.S.C., will be installed as the nineteenth president of Christian Brothers University on Sunday, March 19, 1995; and

WHEREAS, The inauguration ceremony for Brother Michael McGinniss will take place in Saint Peter Church, with a reception scheduled to follow in the University's Thomas Center; and

WHEREAS, Brother Michael McGinniss was educated at La Salle College and the University of Notre Dame, earning a doctorate degree in theology; and

WHEREAS, Brother Michael McGinniss has spent a quarter of a century building a reputation as a professional educator and academic leader, bringing to Christian Brothers University a unique spiritual vision and personal commitment to its mission and values; and

WHEREAS, Christian Brothers University can expect to grow and thrive under Brother Michael's leadership, continuing its one hundred twenty-three year old tradition of excellence in educating students from around the world; now, therefore,

Be It Resolved, That we, the Mayor and the members of the City Council of the City of Chicago, gathered here this ninth day of March in 1995, do hereby extend to Brother Michael McGinniss, F.S.C., our heartiest congratulations upon his inauguration as president of Christian Brothers University and offer him our very best wishes for success as he leads the University into the 21st century; and

Be It Further Resolved, That a suitable copy of this resolution be made available to Brother Michael McGinniss, F.S.C..

CONGRATULATIONS EXTENDED TO MR. HARRY RAYBORN ON ACHIEVING RANK OF EAGLE SCOUT.

WHEREAS, On April 29, 1994, Scout Harry Rayborn, a resident of the 11th Ward's McKinley Park community, attained the rank of Eagle Scout; and

WHEREAS, Scout Harry Rayborn is a member of Troop 414 of the Boy Scouts of America, having joined in September of 1987 after advancing through the Cub Scouts and earning Cub Scouting's highest achievement, the Arrow of Light; and

WHEREAS, Scout Harry Rayborn has met numerous rigorous requirements in his quest to attain Eagle Scout rank, including earning twenty-eight merit badges and organizing a Toys for Tots Drive as his Eagle Service Project; and

WHEREAS, Scout Harry Rayborn has attended seven summer camps at the Owasippe Scout Reservation, three of which he worked as a counselor; and

WHEREAS, Scout Harry Rayborn is an honor roll student at Saint Rita High School; and

WHEREAS, A special presentation will take place on Sunday, March 26, 1995, in Our Lady of Good Counsel's Church hall when Scout Harry Rayborn will formally receive his Eagle Badge; now, therefore,

Be It Resolved, That we, the Mayor and the members of the City Council of the City of Chicago, gathered here this ninth day of March in 1995, do hereby extend to Scout Harry Ray our heartiest congratulations upon his outstanding achievement, and offer him our encouragement to continue to excel in all future undertakings he chooses to set as his goals; and

Be It Further Resolved, That a suitable copy of this resolution be made available to Scout Harry Rayborn.

Presented By

ALDERMAN FARY (12th Ward):

TRIBUTE TO LATE MR. JOHN PATRICK GALLAGHER.

WHEREAS, Almighty God in his infinite wisdom has called John Patrick "Jay" Gallagher to his eternal reward and to leave his many responsibilities, his family, and his friends; and

WHEREAS, John Patrick Gallagher was an extremely kind and generous man to all who had known and loved him; and

WHEREAS, John Patrick Gallagher was a devoted husband to his wife, Susan (nee Gerhardt); and

WHEREAS, John Patrick Gallagher was a devoted son of John and Mary Ellen (nee Gaskin), and a loving brother of Colleen (Dan) Liberacki, Karen and Kelly Gallagher, and brother-in-law of Tom Gerhardt; and

WHEREAS, John Patrick Gallagher was a member of the Iron Workers Union Local No. 1; and

WHEREAS, His love of life and his ability to live it to the fullest endeared John Patrick Gallagher to his family members, friends and all who knew him, and enabled him to enrich their lives in ways they will never forget; and

WHEREAS, John Patrick Gallagher was a personal friend of Alderman Mark J. Fary; and

WHEREAS, The Gallagher family is one of the most distinguished families on the greater south side of Chicago; now, therefore,

Be It Resolved, That we, the Mayor and the City Council of the City of Chicago, gathered on this ninth day of March, 1995, A.D., do hereby mourn the death of John Patrick Gallagher, and may we also extend our deepest sympathy to his family; and

Be It Further Resolved, That a suitable copy of this resolution be made available for the family of John Patrick Gallagher.

CONGRATULATIONS EXTENDED TO MR. HARRY RAYBORN ON ACHIEVING RANK OF EAGLE SCOUT.

WHEREAS, Harry Rayborn has achieved the Boy Scout National Court of Honor rank of Eagle Scout; and

WHEREAS, The Chicago City Council has been informed of this occasion by Alderman Mark J. Fary; and

WHEREAS, Harry is currently an honor roll student attending Saint Rita High School; and

WHEREAS, Harry joined the Cub Scouts in 1983, advancing from Bobcat through Webelos and earning his "Arrow of Light" award in 1987 before becoming a Boy Scout; and

WHEREAS, Harry has served in leadership positions working as a camp counselor during his tenure with his troop. He has organized a Toys for Tots drive to help make Christmas a little happier for others. In earning the rank of Eagle Scout, Harry has earned twenty-eight merit badges; and

WHEREAS, Harry plans to attend Southern Illinois University in Carbondale where he intends to study law; now, therefore,

Be It Resolved, That the Mayor and members of the Chicago City Council, in meeting assembled this ninth day of March, 1995, do hereby offer our congratulations and gratitude to Harry Rayborn on his achievement of the Eagle Scout rank and his contributions to the citizens of Chicago; and

Be It Further Resolved, That a suitable copy of this resolution be presented to Eagle Scout Harry Rayborn.

Presented By

ALDERMAN BURKE (14th Ward):

TRIBUTE TO LATE MR. ARTHUR N. BLISS.

WHEREAS, Almighty God in his infinite wisdom has called Arthur N. Bliss to his eternal reward at the age of sixty-two; and

WHEREAS, The Chicago City Council has been informed of his passing by Alderman Edward M. Burke; and

WHEREAS, Mr. Bliss was a trustee of the Village of Evergreen Park; and

WHEREAS, Mr. Bliss was also the president of Production Sales & Service Corp., an Evergreen Park business that sold industrial cleaning equipment; and

WHEREAS, Mr. Bliss served on the Village Board since being elected in 1981 as a member of the United Homeowners Party; and

WHEREAS, Mr. Bliss served his country proudly during the Korean War as a member of the United States Army paratroopers; and

WHEREAS, Throughout his long and distinguished career, Mr. Bliss upheld the highest standards; and

WHEREAS, The legacy of Mr. Bliss' dedication, devotion and hard work serve as an example to us all; and

WHEREAS, Mr. Bliss was a devoted husband to his wife, Mary, and a loving father to his two sons, John and Michael, to whom he passed on many of the same fine qualities he himself possessed in abundance; and

WHEREAS, His love of life and his ability to live it to the fullest endeared Mr. Bliss to his family members, friends and all who knew him, and enabled him to enrich their lives in ways they will never forget; and

WHEREAS, Mr. Bliss will be deeply missed, but the memory of his character, intelligence and compassion will live on in those who knew and loved him; now, therefore,

Be It Resolved, That we, the Mayor and members of the Chicago City Council, in meeting assembled this ninth day of March, 1995, do hereby commemorate Arthur N. Bliss for his fruitful life and do hereby extend our most sincere condolences to his family; and

Be It Further Resolved, That a suitable copy of this resolution be presented to the family of Arthur N. Bliss.

TRIBUTE TO LATE MR. PAUL E. BRENNAN.

WHEREAS, Almighty God in his infinite wisdom has called Paul E. Brennan to his eternal reward; and

WHEREAS, The Chicago City Council has been informed of his passing by Alderman Edward M. Burke; and

WHEREAS, Mr. Brennan was a retired captain of the Chicago Fire Department; and

WHEREAS, Mr. Brennan was the Chicago Fire Department representative for their Death Benefit Fund, which helped the widows of Chicago Fire Fighters get their late husbands' benefits; and

WHEREAS, Throughout his long and distinguished career, Mr. Brennan upheld the highest standards; and

WHEREAS, The legacy of Mr. Brennan's dedication, devotion, bravery and hard work serve as an example to us all; and

WHEREAS, Mr. Brennan was a devoted husband to his wife, Clare, and a loving father to his two daughters, Julie Clucas and Nancy, and his two sons, Paul and Thomas, to whom he passed on many of the same fine qualities he himself possessed in abundance; and

WHEREAS, His love of life and his ability to live it to the fullest endeared Mr. Brennan to his family members, friends and all who knew him, and enabled him to enrich their lives in ways they will never forget; and

WHEREAS, Mr. Brennan will be deeply missed, but the memory of his character, intelligence and compassion will live on in those who knew and loved him; now, therefore,

Be It Resolved, That we, the Mayor and members of the Chicago City Council, in meeting assembled this ninth day of March, 1995, do hereby commemorate Paul E. Brennan for his fruitful life and do hereby extend our most sincere condolences to his family; and

Be It Further Resolved, That a suitable copy of this resolution be presented to the family of Paul E. Brennan.

TRIBUTE TO LATE MRS. MARY F. CASEY.

WHEREAS, Almighty God in his infinite wisdom has called Mary F. Casey to her eternal reward at the age of ninety-two; and

WHEREAS, The Chicago City Council has been informed of her passing by Alderman Edward M. Burke; and

WHEREAS, Mrs. Casey was a retired teacher whose family included three other Board of Education employees; and

WHEREAS, Mrs. Casey taught primary grades for about twenty-five years, both on a regular and substitute basis, before retiring in the early 1970s; and

WHEREAS, Mrs. Casey began teaching first grade at Doolittle School on East 35th around 1950, and left ten years later to start a family; and

WHEREAS, Once her children were raised, Mrs. Casey returned to teach primary grades as a substitute at several south side schools; and

WHEREAS, Throughout her long and distinguished career, Mrs. Casey upheld the highest standards; and

WHEREAS, The legacy of Mrs. Casey's dedication, devotion and hard work serve as an example to us all; and

WHEREAS, Mrs. Casey was a devoted and a loving mother to her two daughters, Marion Casey and Rita Travers, and to her son, Robert, to whom she passed on many of the same fine qualities she herself possessed in abundance; and

WHEREAS, Her love of life and her ability to live it to the fullest endeared Mrs. Casey to her family members, friends and all who knew her, and enabled her to enrich their lives in ways they will never forget; and

WHEREAS, Mrs. Casey will be deeply missed, but the memory of her character, intelligence and compassion will live on in those who knew and loved her; now, therefore,

Be It Resolved, That we, the Mayor and members of the Chicago City Council, in meeting assembled this ninth day of March, 1995, do hereby commemorate Mary F. Casey for her fruitful life and do hereby extend our most sincere condolences to her family; and

Be It Further Resolved, That a suitable copy of this resolution be presented to the family of Mary F. Casey.

TRIBUTE TO LATE MR. ROBERT J. COONEY, SR.

WHEREAS, Almighty God in his infinite wisdom has called Robert J. Cooney, Sr. to his eternal reward at the age of seventy; and

WHEREAS, The Chicago City Council has been informed of his passing by Alderman Edward M. Burke; and

WHEREAS, Mr. Cooney was a founding member in 1958 of the law firm of Cooney and Stenn, now known as Cooney and Conway, and in recent years had been in private practice with his sons; and

WHEREAS, Mr. Cooney had been a trial attorney for more than forty years; and

WHEREAS, In 1943, Mr. Cooney joined the United States Army's 10th Mountain Division and fought as an infantryman with the ski troops in the liberation of Italy; and

WHEREAS, Mr. Cooney was awarded the Bronze Star for valor in combat and continued to remain involved in 10th Mountain Division activities; and

WHEREAS, Mr. Cooney had recently attended the ceremonies in honor of the fiftieth anniverary of the Allied invasion of Europe; and

WHEREAS, Mr. Cooney began his legal career in the Cook County state's attorney's office in the 1950s; and

WHEREAS, Throughout his long and distinguished career, Mr. Cooney upheld the highest legal standards; and

WHEREAS, Mr. Cooney was a devoted husband to his late wife, Noreen, and loving father to his two sons, Robert, Jr. and John, his daughter, Nora Marra, and to his two stepdaughters, Katherine Tenney and Hunter Fite, to whom he passed on many of the same fine qualities he himself possessed in abundance; and

WHEREAS, His love of life and his ability to live it to the fullest endeared Mr. Cooney to his family members, friends and all who knew him, and enabled him to enrich their lives in ways they will never forget; and

WHEREAS, Mr. Cooney will be deeply missed, but the memory of his character, intelligence and compassion will live on in those who knew and loved him; now, therefore,

Be It Resolved, That we, the Mayor and members of the Chicago City Council, in meeting assembled this ninth day of March, 1995, do hereby commemorate Robert J. Cooney, Sr. for his fruitful life and do hereby extend our most sincere condolences to his family; and

Be It Further Resolved, That a suitable copy of this resolution be presented to the family of Robert J. Cooney, Sr..

TRIBUTE TO LATE MR. ANTHONY CULLOTTA.

WHEREAS, Almighty God in his infinite wisdom has called Anthony Cullotta to his eternal reward at the age of sixty-nine; and

WHEREAS, The Chicago City Council has been informed of his passing by Alderman Edward M. Burke; and

WHEREAS, Mr. Cullotta was a member of the Chicago Truck Drivers, Helpers and Warehouse Workers Union for more than fifty-three years; and

WHEREAS, Mr. Cullotta spent the last thirteen years as its secretary; and

WHEREAS, In his position as secretary, Mr. Cullotta helped negotiate contracts and handle grievances; and

WHEREAS, Mr. Cullotta had been a driver for Wolverine Express and served nine years as a union steward there and then twenty-three years as a union field representative and organizer; and

WHEREAS, Throughout his long and distinguished career, Mr. Cullotta upheld the highest standards; and

WHEREAS, The legacy of Mr. Cullotta's dedication, devotion and hard work serve as an example to us all; and

WHEREAS, Mr. Cullotta was a devoted husband to his wife, Mary, and a loving father to his son, Tony, Jr., and to his daughter, Marlene Farr, to whom he passed on many of the same fine qualities he himself possessed in abundance; and

WHEREAS, His love of life and his ability to live it to the fullest endeared Mr. Cullotta to his family members, friends and all who knew him, and enabled him to enrich their lives in ways they will never forget; and

WHEREAS, Mr. Cullotta will be deeply missed, but the memory of his character, intelligence and compassion will live on in those who knew and loved him; now, therefore,

Be It Resolved, That we, the Mayor and members of the Chicago City Council, in meeting assembled this ninth day of March, 1995, do hereby commemorate Anthony Cullotta for his fruitful life and do hereby extend our most sincere condolences to his family; and

Be It Further Resolved, That a suitable copy of this resolution be presented to the family of Anthony Cullotta.

TRIBUTE TO LATE MR. LARRY FALLON.

WHEREAS, Almighty God in his infinite wisdom has called Larry Fallon to his eternal reward at the age of sixty-two; and

WHEREAS, The Chicago City Council has been informed of his passing by Alderman Edward M. Burke; and

WHEREAS, Mr. Fallon was a former Country Club Hills alderman; and

WHEREAS, Mr. Fallon was first elected alderman in 1965; and

WHEREAS, Mr. Fallon represented the 2nd and 3rd Wards, which cover the High Meadow area; and

WHEREAS, Mr. Fallon took pride in the fact he was in a position to shape the future of a new community; and

WHEREAS, Throughout his long and distinguished career, Mr. Fallon upheld the highest standards; and

WHEREAS, The legacy of Mr. Fallon's dedication, devotion and hard work serve as an example to us all; and

WHEREAS, Mr. Fallon was a devoted husband to his wife, Virginia, and a loving father to his four sons, L. J., Kevin, Tim, and Sean, to whom he passed on many of the same fine qualities he himself possessed in abundance; and

WHEREAS, His love of life and his ability to live it to the fullest endeared Mr. Fallon to his family members, friends and all who knew him, and enabled him to enrich their lives in ways they will never forget; and

WHEREAS, Mr. Fallon will be deeply missed, but the memory of his character, intelligence and compassion will live on in those who knew and loved him; now, therefore,

Be It Resolved, That we, the Mayor and members of the Chicago City Council, in meeting assembled this ninth day of March, 1995, do hereby commemorate Larry Fallon for his fruitful life and do hereby extend our most sincere condolences to his family; and

Be It Further Resolved, That a suitable copy of this resolution be presented to the family of Larry Fallon.

TRIBUTE TO LATE MR. ERWIN A. FRANCE.

WHEREAS, Almighty God in his infinite wisdom has called Erwin A. France to his eternal reward at the age of fifty-six; and

WHEREAS, The Chicago City Council has been informed of his passing by Alderman Edward M. Burke; and

WHEREAS, Mr. France was a staple in Chicago politics who served in mayoral administrations dating back to the late 1960s; and

WHEREAS, Mr. France was a management consultant and land developer who served as president of his own consulting and land development firm, Erwin A. France and Associates; and

WHEREAS, Mr. France also served as associate pastor of Congregational Church of Park Manor UCC, Chicago; and

WHEREAS, Mr. France spent nearly twenty years in public service beginning in 1967 when former Mayor Richard J. Daley brought the St. Louis native to Chicago as one of his administrative assistants; and

WHEREAS, Mr. France was placed in charge of coordinating the services of various city and privately supported employment, health, youth and human relations programs; and

WHEREAS, Mr. France was selected to become executive director of the city's federally funded Model Cities/Chicago Committee on Urban Opportunity, an anti-poverty program, now the Department of Human Services; and

WHEREAS, Mr. France was named interim executive director of the Chicago Housing Authority by the former Mayor Harold Washington; and

WHEREAS, Mr. France was credited with improving the housing authority's management operations; and

WHEREAS, Mr. France served as co-chairman of Chicago's Community Development and Housing Coordinating Committee, as director of the Chicago Network of Youth Opportunity Center, deputy director of the Illinois State Employment Service in Metropolitan Chicago and assistant executive director of the Chicago Commission on Youth Welfare; and

WHEREAS, Mr. France served as adjunct professor at George Williams College, Loyola, Roosevelt and Chicago State Universities; and

WHEREAS, Mr. France is listed in *Who's Who in America, Who's Who in the Midwest, Who's Who in Government, Who's Who Among Black Americans, The Ebony Success Library, Outstanding Negroes in Chicago, Notable Americans of 1976 -- 1977* and the *Dictionary of International Biography*; and

WHEREAS, Mr. France was a member of the United States delegation to the United Nations Conference on Prevention of Crime and the Treatment of Delinquents in Stockholm; the United States delegation to study the development of industrialized housing and new towns in several European countries; leader of the first delegation of American youth permitted to tour

the People's Republic of China in 1973; and chairman, Section on the Child International Conference on Social Welfare in Israel; and

WHEREAS, Mr. France was a life member of Alpha Phi Alpha fraternity; a board member/trustee for the Community Renewal Society; Joint Negro Appeal; March of Dimes Birth Defects Foundation, Chicago Chapter; Chicago Theological Seminary Board of Associates; Seaway National Bank; Sigma Pi Phi Fraternity Foundation; and Chicago NAACP; and

WHEREAS, Throughout his long and distinguished career, Mr. France upheld the highest standards; and

WHEREAS, Mr. France was a devoted and loving father to his two sons, Mark and Eric, to whom he passed on many of the same fine qualities he himself possessed in abundance; and

WHEREAS, His love of life and his ability to live it to the fullest endeared Mr. France to his family members, friends and all who knew him, and enabled him to enrich their lives in ways they will never forget; and

WHEREAS, Mr. France will be deeply missed, but the memory of his character, intelligence and compassion will live on in those who knew and loved him; now, therefore,

Be It Resolved, That we, the Mayor and members of the Chicago City Council, in meeting assembled this ninth day of March, 1995, do hereby commemorate Erwin A. France for his fruitful life and do hereby extend our most sincere condolences to his family; and

Be It Further Resolved, That a suitable copy of this resolution be presented to the family of Erwin A. France.

TRIBUTE TO LATE MR. LEE A. FREEMAN.

WHEREAS, Almighty God in his infinite wisdom has called Lee A. Freeman to his eternal reward at the age of eighty-five; and

WHEREAS, The Chicago City Council has been informed of his passing by Alderman Edward M. Burke; and

WHEREAS, Mr. Freeman was a senior partner with the law firm of Freeman, Freeman & Salzmann; and

WHEREAS, Mr. Freeman was a Chicago attorney for sixty years; and

WHEREAS, Mr. Freeman pioneered the use of Rule 23 of federal civil procedure, which he used in class action suits to recover damages for state and public agencies that had been overcharged as a result of price fixing conspiracies affecting the products they had purchased; and

WHEREAS, Mr. Freeman and his wife, Brena, established the composer-in-residence program at the Lyric Opera; and

WHEREAS, Mr. Freeman and his wife also initiated and funded the Nelson Algren Awards for the best American short stories; and

WHEREAS, Mr. Freeman began his career as an assistant Illinois attorney general; and

WHEREAS, Within his first year with the Illinois Attorney General's Office, Mr. Freeman was assigned to the Illinois Commerce Commission, where he argued his first case for the state before the United States Supreme Court; and

WHEREAS, After leaving the Illinois Commerce Commission in 1936, Mr. Freeman spent the next twenty years as the principal litigation counsel for Commonwealth Edison and general counsel for Chicago Motor Coach Co.; and

WHEREAS, Mr. Freeman also served as general counsel for the Yellow and Checker Cab companies and Continental Air Transport; and

WHEREAS, In the 1940s, Mr. Freeman was managing partner of a professional football team, the Chicago Hornets, which played in the All-American Conference until it merged in 1950 with the National Football League; and

WHEREAS, Mr. Freeman was co-founder in the early 1980s of the "Do-it-yourself Messiah"; and

WHEREAS, Mr. Freeman was instrumental in the creation of the Chicago Lyric Opera in 1956 and has served as a director, secretary and its general counsel since then; and

WHEREAS, Mr. Freeman was past president of the Fine Arts Music Foundation; and

WHEREAS, Mr. Freeman was awarded by the president of the Republic of Italy, its highest civilian honor, the "L'Onorificenza di Cabaliere Ufficiale della Republicana Italiana"; and

WHEREAS, Mr. Freeman was awarded Rosary College's Bravo Award and a doctorate of humane letters from DePaul University; and

WHEREAS, Mr. Freeman established a chair at the University of Chicago Law School; and

WHEREAS, Throughout his long and distinguished career, Mr. Freeman upheld the highest legal standards; and

WHEREAS, The legacy of Mr. Freeman's dedication, devotion, philanthropy and hard work serve as an example to us all; and

WHEREAS, Mr. Freeman was a devoted husband to his wife, Brena, and a loving father to his two sons, Lee Jr. and James, to whom he passed on many of the same fine qualities he himself possessed in abundance; and

WHEREAS, His love of life and his ability to live it to the fullest endeared Mr. Freeman to his family members, friends and all who knew him, and enabled him to enrich their lives in ways they will never forget; and

WHEREAS, Mr. Freeman will be deeply missed, but the memory of his character, intelligence and compassion will live on in those who knew and loved him; now, therefore,

Be It Resolved, That we, the Mayor and members of the Chicago City Council, in meeting assembled this ninth day of March, 1995, do hereby commemorate Lee A. Freeman for his fruitful life and do hereby extend our most sincere condolences to his family; and

Be It Further Resolved, That a suitable copy of this resolution be presented to the family of Lee A. Freeman.

TRIBUTE TO LATE MRS. MARGARET C. HIGGINS.

WHEREAS, Almighty God in his infinite wisdom has called Margaret C. Higgins to her eternal reward; and

WHEREAS, The Chicago City Council has been informed of her passing by Alderman Edward M. Burke; and

WHEREAS, Mrs. Higgins was a former Chicago Public School teacher and a volunteer for a variety of Catholic, women's and civic organizations; and

WHEREAS, Mrs. Higgins was the past president of the South Side Catholic Women's Club; and

WHEREAS, Mrs. Higgins was the past president of the Chicago Assembly of Catholic Daughters of America; and

WHEREAS, Mrs. Higgins was the past president of the Alverna Nursing Home Auxiliary; and

WHEREAS, Her love of life and her ability to live it to the fullest endeared Mrs. Higgins to her family members, friends and all who knew her, and enabled her to enrich their lives in ways they will never forget; and

WHEREAS, Mrs. Higgins will be deeply missed, but the memory of her character, intelligence and compassion will live on in those who knew and loved her; now, therefore,

Be It Resolved, That we, the Mayor and members of the Chicago City Council, in meeting assembled this ninth day of March, 1995, do hereby commemorate Margaret C. Higgins for her fruitful life and do hereby extend our most sincere condolences to her family; and

Be It Further Resolved, That a suitable copy of this resolution be presented to the family of Margaret C. Higgins.

TRIBUTE TO LATE MR. JACK LEE KEYTE.

WHEREAS, Almighty God in his infinite wisdom has called Jack Lee Keyte to his eternal reward at the age of fifty-seven; and

WHEREAS, The Chicago City Council has been informed of his passing by Alderman Edward M. Burke; and

WHEREAS, Mr. Keyte was a Salvation Army major and administrator; and

WHEREAS, Mr. Keyte was director of the Salvation Army's Midwest men's programming and prison ministry divisions in Des Plaines; and

WHEREAS, Mr. Keyte became a Salvation Army officer in 1956; and

WHEREAS, Mr. Keyte served in a number of posts throughout the Midwestern states before being appointed to an administrative position in January 1990; and

WHEREAS, Throughout his long and distinguished career, Mr. Keyte upheld the highest standards; and

WHEREAS, Mr. Keyte was a devoted husband to his wife, Bernice, and loving father to his two sons, John and Jeffery, and to his daughter, Melody Rowland, to whom he passed on many of the same fine qualities he himself possessed in abundance; and

WHEREAS, His love of life and his ability to live it to the fullest endeared Mr. Keyte to his family members, friends and all who knew him, and enabled him to enrich their lives in ways they will never forget; and

WHEREAS, Mr. Keyte will be deeply missed, but the memory of his character, intelligence and compassion will live on in those who knew and loved him; now, therefore,

Be It Resolved, That we, the Mayor and members of the Chicago City Council, in meeting assembled this ninth day of March, 1995, do hereby commemorate Jack Lee Keyte for his fruitful life and do hereby extend our most sincere condolences to his family; and

Be It Further Resolved, That a suitable copy of this resolution be presented to the family of Jack Lee Keyte.

TRIBUTE TO LATE MR. JOHN JEFFREY LOUIS, JR.

WHEREAS, Almighty God in his infinite wisdom has called John Jeffrey Louis, Jr. to his eternal reward at the age of sixty-nine; and

WHEREAS, The Chicago City Council has been informed of his passing by Alderman Edward M. Burke; and

WHEREAS, Mr. Louis was the founder and a chairman of Combined Communications Corp. and served as United States Ambassador to England; and

WHEREAS, Mr. Louis was a prominent supporter of the Republican Party, serving as chairman of the Illinois Volunteers for (Barry) Goldwater in 1964; and

WHEREAS, Mr. Louis' Combined Communications Corp. controlled seven television stations and thirteen radio stations and eventually merged with Gannett Co.; and

WHEREAS, Mr. Louis served his country proudly as a pilot for the United States Army during World War II; and

WHEREAS, Mr. Louis worked as an account executive with the Chicago advertising firm of Needham, Louis and Brorby, Inc. from 1952 to 1958 and then as director of international marketing for S.C. Johnson & Son; and

WHEREAS, Mr. Louis was part owner of the Chicago White Sox and later a vice president of the Milwaukee Braves, and remained an owner and director thereof after the team moved to Atlanta; and

WHEREAS, Mr. Louis served on the boards of S.C. Johnson & Son, Butler International, Ralston Purina Co., Gannett, Baxter International, Inc. and the First National Bank of Winnetka; and

WHEREAS, Mr. Louis was a trustee of Northwestern University, a past chairman of the board of Evanston Hospital and a member of the boards of North Shore Country Day School, Deerfield Academy, Foxcrofft School, Williams College and the Shedd Aquarium; and

WHEREAS, Mr. Louis served as United States Ambassador to England from 1981 to 1983; and

WHEREAS, The legacy of Mr. Louis' devotion, hard work, and professionalism serve as an example to us all; and

WHEREAS, Mr. Louis was a devoted husband to his wife, Josephine, and loving father to his son, John III "Jeff", and to his two daughters, Kimberly Stewart and Tracy Merrill, to whom he passed on many of the same fine qualities he himself possessed in abundance; and

WHEREAS, His love of life and his ability to live it to the fullest endeared Mr. Louis to his family members, friends and all who knew him, and enabled him to enrich their lives in ways they will never forget; and

WHEREAS, Mr. Louis will be deeply missed, but the memory of his character, intelligence and compassion will live on in those who knew and loved him; now, therefore,

Be It Resolved, That we, the Mayor and members of the Chicago City Council, in meeting assembled this ninth day of March, 1995, do hereby commemorate John Jeffrey Louis, Jr. for his fruitful life and do hereby extend our most sincere condolences to his family; and

Be It Further Resolved, That a suitable copy of this resolution be presented to the family of John Jeffrey Louis, Jr..

TRIBUTE TO LATE MR. ROBERT E. MULLIGAN.

WHEREAS, Almighty God in his infinite wisdom has called Robert E. Mulligan to his eternal reward at the age of eighty-one; and

WHEREAS, The Chicago City Council has been informed of his passing by Alderman Edward M. Burke; and

WHEREAS, Mr. Mulligan was the director of the North District Office of the Illinois Department of Children and Family Services in Chicago; and

WHEREAS, Mr. Mulligan also directed the Jane Addams Training Center for VISTA; and

WHEREAS, Mr. Mulligan was a staff member of the Hull House settlement in Chicago; and

WHEREAS, During his tenure with Hull House, Mr. Mulligan worked with members of street gangs and boys clubs; and

WHEREAS, Mr. Mulligan directed the Hull House camp, called the Bowen Country Club, in Waukegan; and

WHEREAS, Mr. Mulligan founded and directed the Hull House Uptown Center; and

WHEREAS, Throughout his long and distinguished career, Mr. Mulligan upheld the highest standards; and

WHEREAS, The legacy of Mr. Mulligan's dedication, devotion, bravery and hard work serve as an example to us all; and

WHEREAS, Mr. Mulligan was a devoted husband to his wife, Jean, and a loving father to his daughter, Kathleen, and to his three sons, Timothy, Peter and Kieran, to whom he passed on many of the same fine qualities he himself possessed in abundance; and

WHEREAS, His love of life and his ability to live it to the fullest endeared Mr. Mulligan to his family members, friends and all who knew him, and enabled him to enrich their lives in ways they will never forget; and

WHEREAS, Mr. Mulligan will be deeply missed, but the memory of his character, intelligence and compassion will live on in those who knew and loved him; now, therefore,

Be It Resolved, That we, the Mayor and members of the Chicago City Council, in meeting assembled this ninth day of March, 1995, do hereby

commemorate Robert E. Mulligan for his fruitful life and do hereby extend our most sincere condolences to his family; and

Be It Further Resolved, That a suitable copy of this resolution be presented to the family of Robert E. Mulligan.

TRIBUTE TO LATE MR. SANFORD G. NEAL.

WHEREAS, Almighty God in his infinite wisdom has called Sanford G. Neal to his eternal reward at the age of sixty-nine; and

WHEREAS, The Chicago City Council has been informed of his passing by Alderman Edward M. Burke; and

WHEREAS, Mr. Neal was a retired Chicago Police Department commander who was head of security at the Chicago Theater; and

WHEREAS, Mr. Neal retired from the Chicago Police Department in 1989 after thirty-three years of dedicated service; and

WHEREAS, Mr. Neal had been commander of the Austin District since 1983; and

WHEREAS, Mr. Neal was the first African American to head the far west side district; and

WHEREAS, Mr. Neal served his country proudly as a member of the United States Army during World War II; and

WHEREAS, Mr. Neal received battle stars for participating in campaigns in Normandy and in Germany; and

WHEREAS, Throughout his long and distinguished career, Mr. Neal upheld the highest standards; and

WHEREAS, Mr. Neal was a devoted husband to his wife, Sam, and loving father to his son, Sandy, and to his two daughters, Shawn Warren and Shell, to whom he passed on many of the same fine qualities he himself possessed in abundance; and

WHEREAS, His love of life and his ability to live it to the fullest endeared Mr. Neal to his family members, friends and all who knew him, and enabled him to enrich their lives in ways they will never forget; and

WHEREAS, Mr. Neal will be deeply missed, but the memory of his character, intelligence and compassion will live on in those who knew and loved him; now, therefore,

Be It Resolved, That we, the Mayor and members of the Chicago City Council, in meeting assembled this ninth day of March, 1995, do hereby commemorate Sanford G. Neal for his fruitful life and do hereby extend our most sincere condolences to his family; and

Be It Further Resolved, That a suitable copy of this resolution be presented to the family of Sanford G. Neal.

TRIBUTE TO LATE MR. WALTER A. ROPA.

WHEREAS, Almighty God in his infinite wisdom has called Walter A. Ropa took his eternal reward at the age of seventy-five; and

WHEREAS, The Chicago City Council has been informed of his passing by Alderman Edward M. Burke; and

WHEREAS, Mr. Ropa was a former president and chairman of the board of Peoples Federal Savings and Loan Association of Chicago; and

WHEREAS, Mr. Ropa was president of the family-run savings and loan from 1970 through the beginning of this year, when he was made chairman of the board and his brother Matt became president; and

WHEREAS, Mr. Ropa began his fifty years in the business in 1945 after serving his country proudly as a member of the United States Army during World War II; and

WHEREAS, Mr. Ropa founded Neighborhood Housing Services, a community-support organization in Pilsen, in the early 1980s; and

WHEREAS, Throughout his long and distinguished career, Mr. Ropa upheld the highest standards; and

WHEREAS, The legacy of Mr. Ropa's dedication, devotion and hard work serve as an example to us all; and

WHEREAS, Mr. Ropa was a devoted husband to his wife, Sally, and loving father to his son, Jim, and to his daughter, Janet Heinrich, to whom he passed on many of the same fine qualities he himself possessed in abundance; and

WHEREAS, His love of life and his ability to live it to the fullest endeared Mr. Ropa to his family members, friends and all who knew him, and enabled him to enrich their lives in ways they will never forget; and

WHEREAS, Mr. Ropa will be deeply missed, but the memory of his character, intelligence and compassion will live on in those who knew and loved him; now, therefore,

Be It Resolved, That we, the Mayor and members of the Chicago City Council, in meeting assembled this ninth day of March, 1995, do hereby commemorate Walter A. Ropa for his fruitful life and do hereby extend our most sincere condolences to his family; and

Be It Further Resolved, That a suitable copy of this resolution be presented to the family of Walter A. Ropa.

TRIBUTE TO LATE MRS. MARIJEAN SHEA.

WHEREAS, Almighty God in his infinite wisdom has called Marijean Shea to her eternal reward at the age of fifty-seven; and

WHEREAS, The Chicago City Council has been informed of her passing by Alderman Edward M. Burke; and

WHEREAS, Mrs. Shea was a volunteer and fund-raiser for many charitable groups; and

WHEREAS, Mrs. Shea grew up on the south side and became a registered nurse after training at Little Company of Mary Hospital in Evergreen Park; and

WHEREAS, Shortly after her marriage, Mrs. Shea began volunteering for Catholic Charities; and

WHEREAS, Mrs. Shea also served as chairman of the board of Regina Dominican High School; and

WHEREAS, Mrs. Shea was also treasurer of the Loyola Academy Mothers Club; and

WHEREAS, Throughout her long and distinguished career, Mrs. Shea upheld the highest standards; and

WHEREAS, The legacy of Mrs. Shea's dedication, devotion and hard work serve as an example to us all; and

WHEREAS, Mrs. Shea was a devoted wife to her husband, James, and a loving mother to her three daughters, Megan, Keily Doherty and Katie Kalata, and to her two sons, James and Patrick, to whom she passed on many of the same fine qualities she herself possessed in abundance; and

WHEREAS, Her love of life and her ability to live it to the fullest endeared Mrs. Shea to her family members, friends and all who knew her, and enabled her to enrich their lives in ways they will never forget; and

WHEREAS, Mrs. Shea will be deeply missed, but the memory of her character, intelligence and compassion will live on in those who knew and loved her; now, therefore,

Be It Resolved, That we, the Mayor and members of the Chicago City Council, in meeting assembled this ninth day of March, 1995, do hereby commemorate Marijean Shea for her fruitful life and do hereby extend our most sincere condolences to her family; and

Be It Further Resolved, That a suitable copy of this resolution be presented to the family of Marijean Shea.

TRIBUTE TO LATE MR. GARRY L. SMITH.

WHEREAS, Almighty God in his infinite wisdom has called Garry L. Smith to his eternal reward at the age of forty-eight; and

WHEREAS, The Chicago City Council has been informed of his passing by Alderman Edward M. Burke; and

WHEREAS, Mr. Smith was an attorney with Victor Caccitore and Associates; and

WHEREAS, Mr. Smith served as chief general counsel for the Illinois Department of Insurance for seven years during the 1980s; and

WHEREAS, Mr. Smith acted as assistant attorney general for the State of Illinois from 1981 to 1983; and

WHEREAS, Throughout his long and distinguished career, Mr. Smith upheld the highest legal standards; and

WHEREAS, Mr. Smith was a devoted husband to his wife, Kathy, and loving father to his son, Steven, and to his daughter, Wendy Esposito, to whom he passed on many of the same fine qualities he himself possessed in abundance; and

WHEREAS, His love of life and his ability to live it to the fullest endeared Mr. Smith to his family members, friends and all who knew him, and enabled him to enrich their lives in ways they will never forget; and

WHEREAS, Mr. Smith will be deeply missed, but the memory of his character, intelligence and compassion will live on in those who knew and loved him; now, therefore,

Be It Resolved, That we, the Mayor and members of the Chicago City Council, in meeting assembled this ninth day of March, 1995, do hereby commemorate Garry L. Smith for his fruitful life and do hereby extend our most sincere condolences to his family; and

Be It Further Resolved, That a suitable copy of this resolution be presented to the family of Garry L. Smith.

TRIBUTE TO LATE MR. ALLAN WARDELL.

WHEREAS, Almighty God in his infinite wisdom has called Allan Wardell to his eternal reward at the age of fifty; and

WHEREAS, The Chicago City Council has been informed of his passing by Alderman Edward M. Burke; and

WHEREAS, Mr. Wardell was the former co-chair of the Illinois Gay and Lesbian Task Force; and

WHEREAS, In 1992, Mr. Wardell received the $25,000 Stonewall Award, which is given annually to four individuals nationwide whose activities contribute to the quality of life for gays and lesbians; and

WHEREAS, Mr. Wardell was awarded the 1985 Glynn Sudberry Award from the Independent Voters of Illinois as an "Outstanding Civil Rights Activist"; and

WHEREAS, In 1989, Mr. Wardell was recognized as "Citizen of the Year" by the Pulitzer-Lerner newspapers; and

WHEREAS, Mr. Wardell was a teacher at Chicago Vocational High School from 1969 to 1988; and

WHEREAS, Mr. Wardell worked with the American Friends Service Committee, Neighborhood Justice of Chicago and as a fund-raiser for a gay community center; and

WHEREAS, Mr. Wardell became secretary of the Illinois Gay and Lesbian Task Force in 1978 and was co-chair of the organization from 1982 to 1988; and

WHEREAS, In the early 1980s, Mr. Wardell coordinated a prison support committee for incarcerated gays and lesbians and helped develop sensitivity courses for correctional guards; and

WHEREAS, Throughout his long and distinguished career, Mr. Wardell upheld the highest standards; and

WHEREAS, The legacy of Mr. Wardell's dedication, devotion and hard work serve as an example to us all; and

WHEREAS, His love of life and his ability to live it to the fullest endeared Mr. Wardell to his family members, friends and all who knew him, and enabled him to enrich their lives in ways they will never forget; and

WHEREAS, Mr. Wardell will be deeply missed, but the memory of his character, intelligence and compassion will live on in those who knew and loved him; now, therefore,

Be It Resolved, That we, the Mayor and members of the Chicago City Council, in meeting assembled this ninth day of March, 1995, do hereby commemorate Allan Wardell for his fruitful life and do hereby extend our most sincere condolences to his family; and

Be It Further Resolved, That a suitable copy of this resolution be presented to the family of Allan Wardell.

CONGRATULATIONS EXTENDED TO MR. LEONARD AUGUSTYNIAK ON HIS RETIREMENT FROM LA SALLE TALMAN BANK.

WHEREAS, Mr. Leonard Augustyniak will celebrate the occasion of his retirement from the LaSalle Talman Bank after thirty-nine years of service; and

WHEREAS, Mr. Augustyniak started at the former Talman Bank as a senior clerk trainee in 1955; and

WHEREAS, Mr. Augustyniak held nineteen different positions during his tenure at the Talman Bank; and

WHEREAS, Mr. Augustyniak retired as the senior vice president, a position he held from 1991 to 1994; and

WHEREAS, Mr. Augustyniak began his long and illustrious career with Talman at the home office which is located in the 14th Ward at West 55th Street and South Kedzie Avenue; and

WHEREAS, Mr. Augustyniak's presence will be sorely missed by the Chicago banking community; and

WHEREAS, Mr. Augustyniak proved to be a valuable asset to Talman LaSalle Bank; and

WHEREAS, Mr. Augustyniak's dedication, devotion and hard work serve as an example to all; now, therefore,

Be It Resolved, That we, the Mayor and members of the Chicago City Council, in meeting assembled this ninth day of March, 1995, do hereby congratulate Leonard Augustyniak on his retirement from the LaSalle Talman Bank after thirty-nine years of service and do hereby wish Leonard Augustyniak continued success in the years to come; and

Be It Further Resolved, That a suitable copy of this resolution be presented to Leonard Augustyniak.

CONGRATULATIONS EXTENDED TO MR. AND MRS. BUD BARRETT ON THEIR FIFTIETH WEDDING ANNIVERSARY.

WHEREAS, Mr. and Mrs. Bud and Eleanor Barrett are celebrating fifty years of wedded bliss together; and

WHEREAS, The Chicago City Council has been informed of this momentous event by Alderman Edward M. Burke; and

WHEREAS, Mr. and Mrs. Barrett will honor the occasion by renewing their vows and celebrating this notable milestone in their life with their friends and family alike; and

WHEREAS, The fiftieth wedding anniversary celebration and renewal of vows will take place on Saturday, May 27, 1995; now, therefore,

Be It Resolved, That we, the Mayor and members of the Chicago City Council, in meeting assembled this ninth day of March, 1995, do hereby congratulate Mr. and Mrs. Bud and Eleanor Barrett on the occasion of their fiftieth wedding anniversary and the renewal of their vows, and do hereby wish them continued happiness and bliss in the years to come; and

Be It Further Resolved, That a suitable copy of this resolution be presented to Mr. and Mrs. Bud and Eleanor Barrett.

CONGRATULATIONS EXTENDED TO MR. DAVID W. FOX ON HIS RETIREMENT AS CHIEF EXECUTIVE OFFICER AND CHAIRMAN OF NORTHERN TRUST CORPORATION AND NORTHERN TRUST COMPANY, CHICAGO.

WHEREAS, On February 28, 1995, Mr. David W. Fox announced his retirement as chairman and chief executive of Northern Trust Corporation and the Northern Trust Company, Chicago; and

WHEREAS, With more than 499 Billion Dollars under its administration in trust accounts, one hundred five year-old Northern Trust ranks among the nation's largest trust companies; and

WHEREAS, Mr. Fox joined the bank in 1955 and was named assistant cashier in 1960, second vice-president in 1963, vice-president in 1966, senior vice-president in 1974 and executive vice-president in 1978; and

WHEREAS, Mr. Fox was manager of the bank's London branch from 1972 to 1975, the administrative officer of the banking department from 1975 to 1978, and the head of the banking department from 1978 through 1980; and

WHEREAS, Mr. Fox became executive vice-president of the corporation in 1978 and vice-chairman and a director of both the holding company and the bank in 1981; was named president and chief operating officer in April, 1987; and chief executive officer in December 1989 and chairman in 1990; and

WHEREAS, Mr. Fox is also a director of Northern Trust of Florida Corporation; and

WHEREAS, Mr. Fox is a director of the Federal Reserve Bank of Chicago, USG Corporation and is a public governor of the Chicago Stock Exchange; and

WHEREAS, Mr. Fox is also a director of the Chicago Council on Foreign Relations and a member of the advisory board of the J. L. Kellogg Graduate School of Management at Northwestern University and the Graduate School of Business at the University of Chicago; and

WHEREAS, Mr. Fox serves as chairman of the board of trustees of Northwestern Memorial Hospital, a trustee of DePaul University and vice-chairman of the board of trustees of Adler Planetarium; and

WHEREAS, Mr. Fox is a director of Northwestern Healthcare Network and Lyric Opera of Chicago; and

WHEREAS, Mr. Fox is also chairman of the Chicago Clearing House Association and a director of the Economic Club of Chicago; and

WHEREAS, Mr. Fox proved to be a valuable asset to the Northern Trust Corporation and the Northern Trust Company, Chicago; and

WHEREAS, His dedication, energy, devotion and strength are admired by all; now, therefore,

Be It Resolved, That we, the Mayor and the members of the Chicago City Council, in meeting assembled this ninth day of March, 1995, do hereby congratulate David W. Fox on his retirement as chief executive officer and chairman of the Northern Trust Corporation and the Northern Trust Company, Chicago and do hereby wish David W. Fox continued success in the years to come; and

Be It Further Resolved, That a suitable copy of this resolution be presented to David W. Fox.

CONGRATULATIONS EXTENDED TO MR. JAMES J. STUKEL ON HIS APPOINTMENT AS PRESIDENT OF UNIVERSITY OF ILLINOIS.

WHEREAS, Mr. James J. Stukel will be appointed the fifteenth president of the one hundred twenty-eight year-old University of Illinois; and

WHEREAS, The University of Illinois serves 61,000 students and employs 20,000 faculty and staff, with an annual budget of 1.8 Billion Dollars; and

WHEREAS, Mr. Stukel is currently the chancellor of the Chicago campus; and

WHEREAS, Mr. Stukel was chosen from a pool of one hundred forty-five candidates in a nationwide search that lasted six months; and

WHEREAS, Since becoming chancellor of the University of Illinois at Chicago, in early 1991, Mr. Stukel has launched the school's Great Cities program, a campus-wide initiative to implement teaching, research and service programs to improve the quality of life in Chicago and other large cities; and

WHEREAS, Mr. Stukel has also presided over a major capital improvement program that includes a new molecular biology research facility, a three hundred fifty bed addition to the student dorms and a new student services building; and

WHEREAS, Mr. Stukel became an assistant professor of environmental and mechanical engineering at Urbana-Champaign in 1968 and became a full professor there in 1975 and later an administrator; and

WHEREAS, When he moved on to U.I.C., Mr. Stukel served as executive vice chancellor and vice chancellor for academic affairs and as vice chancellor for research; and

WHEREAS, Mr. Stukel proves to be a valuable asset to the University of Illinois and Chicago; now, therefore,

Be It Resolved, That we, the Mayor and members of the Chicago City Council, in meeting assembled this ninth day of March, 1995, do hereby

congratulate James J. Stukel on his appointment as president of the University of Illinois and do hereby wish James J. Stukel continued success in the years to come; and

Be It Further Resolved, That a suitable copy of this resolution be presented to James J. Stukel.

CONGRATULATIONS EXTENDED TO MR. KEN WEST ON HIS RETIREMENT FROM HARRIS BANK.

WHEREAS, Mr. Ken West will celebrate the occasion of his retirement from Harris Bank after thirty-eight years of service; and

WHEREAS, Mr. West started at Harris Bank in 1957 as an investment analyst in the Financial and Economic Research Section and soon thereafter, Mr. West was heading the international banking and corporate financial services, and was also an early management member of the bank's charge card division; and

WHEREAS, In 1976, Mr. West was named head of the Banking Department; in 1977, he was elected executive vice president and director; in 1980, he was elected president; and in 1984, he was elected chairman and chief executive officer; and

WHEREAS, Mr. West retired as chief executive officer in September 1993, retaining his position as chairman; and

WHEREAS, Mr. West is a 1955 Phi Beta Kappa graduate of the University of Illinois and, after joining the bank, completed night classes to receive his masters of business administration with honors in 1960 from the University of Chicago; and

WHEREAS, Mr. West is a member of and immediate past chairman of the Board of Trustees of the University of Chicago and was awarded the University's honorary Doctor of Laws degree; and

WHEREAS, In 1988, Mr. West was a leader of a Chicago mayoral education summit panel aimed at improving the sagging performance of the Chicago public school system; and

WHEREAS, Mr. West is past president of the Commercial Club of Chicago, a past chairman of the Civic Committee of Chicago, and a director and past president of the University of Illinois Foundation; and

WHEREAS, On April 19, Mr. West will retire as chairman of the board of Harris Bank and his presence will be sorely missed by the Chicago banking community; and

WHEREAS, Mr. West proved to be a valuable asset to Harris Bank and his dedication, devotion and hard work serve as an example to all; now, therefore,

Be It Resolved, That we, the Mayor and members of the Chicago City Council, in meeting assembled this ninth day of March, 1995, do hereby congratulate Ken West on his retirement from Harris Bank after thirty-eight years of service and do hereby wish Ken West continued success in the years to come; and

Be It Further Resolved, That a suitable copy of this resolution be presented to Ken West.

UNITED STATES CONGRESS URGED TO OPPOSE CUTS IN JOB TRAINING PARTNERSHIP ACT PROGRAMS.

WHEREAS, The Mayor's Office of Employment and Training sponsors a number of programs aimed at training Chicago's youth and providing our youth with employment opportunities; and

WHEREAS, Thousands of young Chicagoans participate in both the year-round programs and the City's Summer Youth Job Program; and

WHEREAS, In 1994, more than two hundred citywide and neighborhood-based agencies provided nearly eleven thousand summer jobs at one thousand two hundred ninety worksites around the City, including nationally recognized Gallery 37, the HiTek Aviation program and the Chicago Summer Finance Institute; and

WHEREAS, Chicago is now in danger of losing all funding for the Chicago Summer Youth Job Program and is facing a drastic reduction in funds for year-round youth programs; and

WHEREAS, The source of the funds is the federal Job Training Partnership Act (J.T.P.A.) enacted in 1982; and

WHEREAS, The United States Congress is moving rapidly to severely cut J.T.P.A. programs; and

WHEREAS, The proposed rescissions have passed the United States House Appropriations Committee and the full House and Senate are next; and

WHEREAS, If passed, the impact of the cuts will be felt immediately by Chicago's disadvantaged youth; and

WHEREAS, If Congress approves proposed cuts in funding for the programs, many of Chicago's youth will miss more than a paycheck: they will miss the opportunity to obtain experience and academic skills that are critical to their future; now, therefore,

Be It Resolved, That we, the Mayor and members of the Chicago City Council, in meeting assembled this ninth day of March, 1995, do hereby urge our congressional leaders to oppose these cuts; and

Be It Further Resolved, That a suitable copy of this resolution be sent to our congressional leaders in Washington D.C..

CONGRATULATIONS EXTENDED TO CHICAGO'S IRISH-AMERICANS ON CELEBRATION OF SAINT PATRICK'S DAY FESTIVITIES

WHEREAS, March 17 is Saint Patrick's Day, a day of significance to Irish and Irish-Americans; and

WHEREAS, Irish and people of Irish descent have contributed a great deal to Chicago throughout its history; and

WHEREAS, Chicago's Irish-Americans celebrate their heritage on Saint Patrick's Day in many ways; and

WHEREAS, Every year, Chicago is host to two major Saint Patrick's Day parades, the South Side Irish Saint Patrick's Day Parade and the Saint Patrick's Day Parade Committee Parade in the Chicago Loop; and

WHEREAS, This year's South Side Irish parade will be held on March 12 on Western Avenue; and

WHEREAS, This year's parade in the Loop will be held on March 18, with Mayor Richard M. Daley serving as honorary chairman, Gerald Sullivan as general chairman, Melvin Loftus as grand marshal, and Mary Beth McGuire as queen of the parade; now, therefore,

Be It Resolved, That we, the Mayor and members of the Chicago City Council, in meeting assembled this ninth day of March, 1995, do hereby congratulate Chicago's Irish-Americans and all people who celebrate Saint Patrick's Day and do hereby wish them well; and

Be It Further Resolved, That a suitable copy of this resolution be prepared.

Presented By

ALDERMAN BURKE (14th Ward) And
ALDERMAN BLOOM (5th Ward):

TRIBUTE TO LATE MR. RUDOLPH L. JANEGA.

WHEREAS, Almighty God in his infinite wisdom has called Rudolph L. Janega to his eternal reward; and

WHEREAS, The Chicago City Council has been informed of his passing by Alderman Edward M. Burke; and

WHEREAS, Mr. Janega was a retired Associate Judge of the Circuit Court of Cook County; and

WHEREAS, Mr. Janega was appointed to the bench in 1967; and

WHEREAS, Mr. Janega worked in the Cook County's State's Attorney's Office, advancing to Chief Assistant State's Attorney of the first Municipal District; and

WHEREAS, At the time of his retirement in 1978, Mr. Janega presided over felony trials in the fourth Municipal District; and

WHEREAS, Mr. Janega was a member of the Fourth Degree Knights of Columbus, the Sacred Heart Council, the Catholic Slovak Union, and the Catholic Lawyers Guild; and

WHEREAS, Mr. Janega was past president of Saint Mary Star of the Sea and Assumption B.V.M., the Slovak Parish H.N.S., and the Lawndale Lions Club; and

WHEREAS, Mr. Janega was a philanthropic man, who was active in many community organizations; and

WHEREAS, Throughout his long and distinguished career, Mr. Janega upheld the highest legal standards; and

WHEREAS, The legacy of Mr. Janega's dedication, devotion and hard work serve as an example to us all; and

WHEREAS, Mr. Janega was a devoted husband to his wife, Lillian, and a loving father to his three daughters, Helen Marie Smrstik, Katherine, and Celeste Mann, and to his three sons, John, Robert and Thomas, to whom he passed on many of the same fine qualities he himself possessed in abundance; and

WHEREAS, His love of life and his ability to live it to the fullest endeared Mr. Janega to his family members, friends and all who knew him, and enabled him to enrich their lives in ways they will never forget; and

WHEREAS, Mr. Janega will be deeply missed, but the memory of his character, intelligence and compassion will live on in those who knew and loved him; now, therefore,

Be It Resolved, That we, the Mayor and members of the Chicago City Council, in meeting assembled this ninth day of March, 1995, do hereby commemorate Rudolph L. Janega for his fruitful life and do hereby extend our most sincere condolences to his family; and

Be It Further Resolved, That a suitable copy of this resolution be presented to the family of Rudolph L. Janega.

Presented By

ALDERMAN COLEMAN (16th Ward):

UNITED STATES CONGRESS URGED TO SUPPORT PROPOSAL FOR CONTINUED FUNDING OF LOW INCOME ENERGY ASSISTANCE PROGRAM.

WHEREAS, The Chicago City Council has recognized that the health, welfare, and prosperity of the people of the State of Illinois require that all citizens receive essential levels of heat and electric service regardless of economic circumstance; and

WHEREAS, Winter home energy costs continue to remain high for most Illinoisans and in particular for Chicagoans and they are disproportionately high for households with income below the poverty level; and

WHEREAS, United States House of Representatives Appropriations Subcommittee on Energy has recommended to Congress the elimination of federal funding for the Low Income Home Energy Assistance Program, thereby excluding over 510,000 Illinois households from receiving assistance next winter; and

WHEREAS, The Chicago City Council recognized the devastating effect the loss of energy assistance benefits will have on low-income households, many of which include children, elderly, persons with disabilities and minimum wage earners, and the State of Illinois lacks the financial resources to supplement these federal appropriations; now, therefore,

Be It Resolved, That the Chicago City Council strongly urge Congress to support the appropriation to the Low Income Energy Assistance Block Grant of 1.39 Billion Dollars proposed in the President's budget; and

Be It Further Resolved, That the Chicago City Council be advised of the disastrous consequences of the budget recommendation on the low-income households of the city and state and that they be urged to take such action as necessary to ensure that Chicago, the State of Illinois and other cities and states have the resources to assist their low-income citizens in meeting the costs of winter energy, that they reject the aforementioned budget recommendation of the Appropriations Subcommittee, and that they support a 1.39 Billion Dollars appropriation for the Low Income Energy Assistance Block Grant; and

By This Resolution, The Mayor of Chicago be directed to provide a copy of this resolution to President Bill Clinton and to the members of the Illinois delegation to Congress.

Presented By

ALDERMAN MURPHY (18th Ward):

TRIBUTE TO LATE MR. ANTHONY STRUPPA.

WHEREAS, God in his infinite wisdom has called to his eternal reward Anthony Struppa, beloved citizen, friend and public servant; and

WHEREAS, A native of the Gage Park neighborhood of Chicago, Anthony Struppa joined the Chicago Park District in the late 1950s, and spent his entire career there, first in the field of recreation -- he was an accomplished athlete -- and then as a park director. Eventually, he studied law and police training and became a security investigator for the district. He then worked his way through the ranks to reach the top of his field; and

WHEREAS, At the time of his death, Anthony Struppa was the supervisor for criminal investigation of the Chicago Park District. Prior to that, he was the district's security director and performed ably and fairly, achieving much notice and respect. He was a member of the Illinois Police Association, the Special Agents Association and the Illinois Park Law Enforcement Association; and

WHEREAS, In addition, Anthony Struppa was active in Democratic Party politics in Chicago's great 18th and 19th Wards, where he made many friends; and

WHEREAS, Anthony Struppa leaves to mourn his loving wife, Rosemary, three children, six grandchildren, and a host of other relatives and friends; now, therefore,

Be It Resolved, That we, the Mayor and members of the City Council of the City of Chicago, gathered here this ninth day of March, 1995, A.D., do hereby express our sorrow on the death of Anthony Struppa, and extend to his family and friends our deepest sympathy; and

Be It Further Resolved, That a suitable copy of this resolution be prepared and presented to Mrs. Anthony Struppa.

Presented By

ALDERMAN RUGAI (19th Ward):

CONGRATULATIONS EXTENDED TO CHIEF NORBERT F. SMITH FOR THIRTY-FOUR YEARS OF DEDICATED SERVICE TO EVERGREEN PARK POLICE DEPARTMENT.

WHEREAS, Chief Norbert F. Smith was honored February 23, 1995 by the Evergreen Park Police Department for his thirty-four years of dedicated service to the citizens of Evergreen Park, Illinois; and

WHEREAS, The Chicago City Council has been informed of this occasion by Alderman Virginia A. Rugai; and

WHEREAS, Chief Smith began his career in 1960 as a part-time patrolman who diligently worked his way through the ranks to attain the position of chief of police in 1978; and

WHEREAS, Chief Smith has been president of several police associations including: the Federal Bureau of Investigation, Law Enforcement Executive Development, South Suburban Chiefs of Police, Greater Cook County Council of Police Chiefs, 5th District Chiefs of Police and Evergreen Park Police Associations; and

WHEREAS, Chief Smith has served in the Armed Forces of the United States in the Illinois National Guard, attaining the rank of sergeant, honorably discharged in 1967; and

WHEREAS, Chief Smith has served the department in many capacities during his long and distinguished career, but no matter what his duties were, he carried them out in an exemplary manner; and

WHEREAS, Chief Smith has upheld the finest traditions of the Evergreen Park Police Department and will always be respected for his character, intelligence and courage; now, therefore,

Be It Resolved, That we, the Mayor and members of the Chicago City Council, in meeting assembled this ninth day of March, 1995, do hereby congratulate and pay tribute to Chief Norbert F. Smith for his thirty-four years of service to citizens of Chicago and Evergreen Park; and

Be It Further Resolved, That a suitable copy of this resolution be presented to Chief Norbert F. Smith of the Evergreen Park Police Department.

CONGRATULATIONS EXTENDED TO MRS. ANN WALTER ON HER NINETIETH BIRTHDAY.

WHEREAS, Ann Walter will be celebrating her ninetieth birthday on April 15, 1995; and

WHEREAS, The Chicago City Council has been made aware of this milestone birthday by Alderman Virginia A. Rugai; and

WHEREAS, Ann was born in Vienna, Austria, on April 15, 1905, to Paul and Adele Mika; and

WHEREAS, On December 16, 1929, after a six month separation, Ann Walter joined her husband in America on Chicago's south side where she still resides today; and

WHEREAS, Ann and Karl Walter had three children, Elfrieda, Karl and Frances, fourteen grandchildren and seventeen great grandchildren; and

WHEREAS, Ann has given of her time throughout the years to various senior citizen groups and organizations as a volunteer. She is one of the few remaining members of the Foster Park Grandmothers' Club; and

WHEREAS, One of Ann's grandest accomplishments was learning to speak English, enabling her to become a United States citizen on December 16, 1938; and

WHEREAS, Ann continues to be active in her volunteer work, enjoys good physical and mental health, and is a source of inspiration to her family and many friends who will join her in celebrating her ninetieth birthday on April 15, 1995; now, therefore,

Be It Resolved, That the Mayor of Chicago and members of the Chicago City Council, gathered here on this ninth day of March 1995, do hereby extend our sincere congratulations and best wishes to Ann Walter on this happy occasion; and

Be It Further Resolved, That a suitable copy of this resolution be prepared and presented to Ann Walter.

Presented By

ALDERMAN LASKI (23rd Ward),
ALDERMAN OLIVO (13th Ward) And
ALDERMAN LEVAR (45th Ward):

GRATITUDE EXTENDED TO MR. DAVID C. SUOMI ON HIS OUTSTANDING TENURE AS DEPUTY COMMISSIONER OF DEPARTMENT OF AVIATION.

WHEREAS, On March 9, 1995, his many friends and colleagues are gathering to salute David C. Suomi, Deputy Commissioner of Aviation since

1989, as he leaves to join BAA, a United Kingdom-based airport management firm, following outstanding service to the City of Chicago; and

WHEREAS, A pilot and aviation expert with an amazing depth of education and experience, David C. Suomi has been a dynamic influence on Chicago airports -- most especially Midway Airport -- during six years of imagination and constructive planning. An accredited airport executive (A.A.E.) by the American Association of Airport Executives, he has helped bring Midway Airport and Meigs Field into the 21st century, and for a time -- August to November 1992 -- he was also acting first deputy commissioner of Aviation: the chief operating officer for planning, inspecting and directing the overall operation and maintenance of the world's busiest airport, Chicago O'Hare International; and

WHEREAS, With professional credits and airport management experience attained through responsible positions at airports in Florida and New York, David C. Suomi brought to Chicago a special vision, and the leaders of this great city are especially appreciative of his presence in our midst. His years here have indeed been golden years; now, therefore,

Be It Resolved, That we, the Mayor and members of the City Council of the City of Chicago, gathered here this ninth day of March, 1995, A.D., do hereby express our gratitude to David C. Suomi on his outstanding performance and success as deputy commissioner of the Department of Aviation from 1989 to the present, and extend to him our very best wishes for continuing success as he returns to the private sector to lend his experience and expertise to the field of airport management; and

Be It Further Resolved, That a suitable copy of this resolution be prepared and presented to David C. Suomi.

Presented By

ALDERMAN MEDRANO (25th Ward):

CONGRATULATIONS EXTENDED TO MS. ELIZABETH VALENTI ON HER EIGHTIETH BIRTHDAY.

WHEREAS, Elizabeth Valenti, beloved citizen and friend to many, celebrated her eightieth birthday February 21, 1995; and

WHEREAS, A native of this great city who has spent her rich and productive life in the Chicagoland area has watched Chicago grow and

prosper. Elizabeth was employed with Globe Glass for forty years and had made many friends over the years; and

WHEREAS, Elizabeth Valenti is one of four sisters, Carmella Scanlon, Catherine Cimino and Rose Cira (deceased). With her family members and many friends, she celebrated this great occasion; now, therefore,

Be It Resolved, That we, the Mayor and members of the City Council of the City of Chicago, gathered here this ninth day of March, 1995, A.D., do hereby salute Elizabeth Valenti on the occasion of her eightieth birthday, and extend to this fine Chicago citizen our heartiest and very best wishes for continuing happiness and fulfillment; and

Be It Further Resolved, That a suitable copy of this resolution be prepared and presented to Elizabeth Valenti.

Presented By

ALDERMAN E. SMITH (28th Ward):

CONGRATULATIONS EXTENDED TO MR. AND MRS. ROBERT LINEAR ON THEIR SIXTY-FOURTH WEDDING ANNIVERSARY.

WHEREAS, Robert Linear was born in Tallassee, Alabama; and

WHEREAS, Lucy Mould was also born in Tallassee, Alabama; and

WHEREAS, Robert Linear and Lucy Mould became childhood sweethearts in Tallassee, Alabama; and

WHEREAS, On March 8, 1931, Robert Linear and Lucy Mould became husband and wife; and

WHEREAS, Robert and Lucy Linear in 1936 moved to Chicago, Illinois; and

WHEREAS, To Robert and Lucy Linear, eight children were born; and

WHEREAS, Those children are: the late, Doris Linear Anderson and Thomas Linear, but survived by Lafayette Linear, twins; James Ellis

Linear, Mary Ellen Linear-Siegrest, William Charles Linear and Peggy Ann Linear Burden; and

WHEREAS, The marriages of the Linear sons and daughters produced more than sixty grandchildren, more than eighty great grandchildren and five great great grandchildren; and

WHEREAS, Robert and Lucy Linear lived in the Austin area for over thirty years and over fifty-five years on the west side of Chicago; and

WHEREAS, The Linear family are members of the Saint Stephen Church, 2000 West Washington Boulevard; now, therefore,

Be It Resolved, That Mayor Richard M. Daley and the Chicago City Council unanimously approve this sixty-four year wedding anniversary resolution and wish the Linear family health and happiness in years to come.

Presented By

ALDERMAN BURRELL (29th Ward):

TRIBUTE TO LATE MR. JAMES E. KING, SR.

WHEREAS, Almighty God in his infinite wisdom called our friend James E. King, Sr. to his eternal rest on Monday, February 27, 1995; and

WHEREAS, James was born June 29, 1925 in Evansville, Indiana. He was educated in Nashville, Tennessee, served in the United States Navy and later received a Bachelor of Arts degree from A & I State College; and

WHEREAS, He was employed by the United States Postal Service for twenty-eight years, taught and worked as a truant officer for the Board of Education; and

WHEREAS, James was a member of Olivet Baptist Church and served faithfully in various capacities until his health began to fail; and

WHEREAS, He leaves to mourn his wife, Rachel; son, James W. King, Jr.; daughter, Carol Anne Harwell; grandchildren; a great-granddaughter, other relatives and friends a legacy of love, hope and inspiration; now, therefore,

Be It Resolved, That we, the Mayor and members of the City Council of the City of Chicago, gathered here this ninth day of March, 1995, A.D., do hereby mourn his passing and extend our sincerest condolences to his loved ones; and

Be It Further Resolved, That a suitable copy of this resolution be prepared and presented to the family of Mr. James E. King, Sr..

The best of friends must sometimes part
And yet we do not see,
The hand of God writing still
From eternity;

For us it is trying to understand
That our friends must go,
But in the final resurrection
All of us will know;

In our parting there is a blessing
That we do not see,
The ones that leave us here
Are better off than we.

Presented By

ALDERMAN BIALCZAK (30th Ward):

CONGRATULATIONS EXTENDED TO OFFICER RONALD TOPCZEWSKI ON HIS RETIREMENT FROM CHICAGO POLICE DEPARTMENT.

WHEREAS, Chicago Police Officer Ronald "Topper" Topczewski retired March 6, 1995 after more than thirty-two years of dedicated service to the people of the City of Chicago; and

WHEREAS, Born in Chicago, August 18, 1939, Ronald "Topper" Topczewski grew up in the Division-Ashland area and graduated from Holy Trinity Grammar School (1953) and High School (1957). He served his country honorably as a United States Army military policeman, and returned to join the Chicago Police Department in August, 1962; and

WHEREAS, In a career strengthened by numerous honors and letters of appreciation, Chicago Police Officer Ronald "Topper" Topczewski was assigned to the 18th District, the 14th District, Area 5 Youth Division, and Area 5 School Patrol Unit. He was first vice president of the Polish American Police Association from 1980 to 1993, and since 1993 has been president of that fine organization; and

WHEREAS, Chicago Police Officer Ronald "Topper" Topczewski retires to spend quality time with his loving wife of thirty years, Tommy, his sons, Bryan and Charlie, and his many friends; now, therefore,

Be It Resolved, That we, the Mayor and members of the City Council of the City of Chicago, gathered here this ninth day of March, 1995, A.D., do hereby express our gratitude and our congratulations to Chicago Police Officer Ronald "Topper" Topczewski as he retires from a long and distinguished career in the service of the public, and extend to this outstanding citizen and his family our best wishes for continuing happiness and fulfillment; and

Be It Further Resolved, That a suitable copy of this resolution be prepared and presented to Ronald Topczewski.

CONGRATULATIONS EXTENDED TO THE LIRA ENSEMBLE ON ITS THIRTIETH ANNIVERSARY AND MARCH 19, 1995 DECLARED "THE LIRA ENSEMBLE DAY IN CHICAGO".

WHEREAS, The Lira Ensemble, the nation's only professional performing arts company specializing in Polish music, song and dance, is celebrating its thirtieth anniversary, Sunday, March 19, 1995, with a free choral concert at Saint Hyacinth Church, 3635 West George Street in Chicago; and

WHEREAS, Founded in 1965 by Lucyna Migala and the Lithunian-American music teacher Alice Stephens, The Lira Ensemble, including The Lira Singers and The Lira Chamber Chorus, are now conducted by Lucy J. Ding, and some of the music in the celebratory concert will be that of the world-renowned Polish composer, Henryk Gorecki, who is expected to be present. Another famous composer, Martha Ptaszynska, has written a work dedicated to The Lira Singers, which will also be performed; and

WHEREAS, All Chicago is proud of The Lira Ensemble, which for three decades has preserved and popularized Polish music, song and dance; now, therefore,

Be It Resolved, That we, the Mayor and members of the City Council of the City of Chicago, gathered here this ninth day of March, 1995, A.D., do hereby salute The Lira Ensemble on the thirtieth anniversary of this great musical organization, and in that regard, do hereby declare that March 19, 1995, be known as "The Lira Ensemble Day in Chicago"; and

Be It Further Resolved, That a suitable copy of this resolution be prepared and presented to The Lira Ensemble.

CELEBRATION OF TENTH ANNIVERSARY OF CASIMIR PULASKI DAY.

WHEREAS, Citizens from all walks of life and backgrounds gathered to celebrate the tenth anniversary of Casimir Pulaski Day, March 6, 1995, in honor of the great military leader and tactician who has become a towering symbol to all those in the quest of freedom; and

WHEREAS, The official Polish community and State of Illinois ceremony of this great day took place Monday, March 6, at 1:00 P.M., at the Polish Museum of America's Great Hall, 984 North Milwaukee Avenue, in Chicago, and included a wreath-laying ceremony in the museum at the mural painted by Stanislaw Batowski (1866 -- 1946) which depicts General Casimir Pulaski on horseback at the Battle of Savannah, where he was mortally wounded while fighting for America's freedom; and

WHEREAS, All Chicago joined in the general salute to the great American freedom; now, therefore,

Be It Resolved, That we, the Mayor and members of the City Council of the City of Chicago, gathered here this ninth day of March, 1995, do hereby join in the praise of the great General Casimir Pulaski and call public attention to the ceremonies which took place in his honor on March 6, 1995, Casimir Pulaski Day.

Presented By

ALDERMAN MELL (33rd Ward):

TRIBUTE TO LATE MR. WILLIAM J. HACKETT.

WHEREAS, God in his infinite wisdom has called to his eternal reward William J. Hackett, citizen, public servant and loyal friend; and

WHEREAS, Born in 1935, William J. Hackett followed his education by serving his country honorably in the United States Navy during the Korean Conflict. He returned to our great City to further a long and distinguished career in public service, for both the County of Cook and the City of Chicago. He was ultimately elevated to the highly responsible post of general superintendent of the City's Sewer Department. He retired in 1993; and

WHEREAS, William J. Hackett was a lifelong participant in Democratic Party politics, and for many years he was confidant and chief of staff to Alderman Richard F. Mell as well as a leader and inspiration to members of the 33rd Ward Regular Democratic Organization. His enthusiasms extended to sports -- particularly the Chicago Cubs -- and to the many friends he made over the years. His gruff exterior could never hide a great heart, a generous nature and his concern for his fellow man; and

WHEREAS, William J. Hackett leaves to mourn his devoted companion, Francine Macchitelli, her sons, John and James, and a legion of friends who cherish his memory; now, therefore,

Be It Resolved, That we, the Mayor and members of the City Council of the City of Chicago, gathered here this ninth day of March, 1995, do hereby express our sorrow on the death of William J. Hackett, and extend to his family and many friends our deepest sympathy; and

Be It Further Resolved, That a suitable copy of this resolution be prepared and presented to Francine Macchitelli.

Presented By

ALDERMAN LAURINO (39th Ward):

TRIBUTE TO LATE MR. DANIEL J. DE GIULIO.

WHEREAS, God in his infinite wisdom has called to his eternal reward Daniel J. DeGiulio, beloved citizen and friend; and

WHEREAS, Daniel J. DeGiulio was a vital and active member of Chicago's great northwest side community and will be sorely missed. He leaves to mourn his parents, William and Judith; his brother, Michael; his grandparents; and a host of other relatives and friends; now, therefore,

Be It Resolved, That we, the Mayor and members of the City Council of the City of Chicago, gathered here this ninth day of March, 1995, A.D., do hereby express our sorrow on the death of Daniel J. DeGiulio, and extend to his family and friends our deepest sympathy; and

Be It Further Resolved, That a suitable copy of this resolution be prepared and presented to the family of Daniel J. DeGiulio.

TRIBUTE TO LATE MR. ROBERT P. PERKAUS, SR.

WHEREAS, God in his infinite wisdom has called to his eternal reward Robert P. Perkaus, Sr., beloved citizen and friend; and

WHEREAS, Robert P. Perkaus, Sr. was a vital and active member of Chicago's great northwest side community and will be sorely missed. He was a graduate of John Marshall Law School and an active member of Queen of All Saints Catholic Church for over forty years. He joined First National Bank in 1926 and remained until his retirement in 1972. He began in the mailroom, he joined the legal department in 1931, he was named assistant vice-president of commercial loans in 1952, and he was elected president of a subsidiary in 1976. He was a longtime Sauganash resident before settling in Wilmette. He leaves to mourn his wife, Ann; two sons, Robert, Jr. and Richard; two daughters, Maryann and Nancy; sixteen grandchildren; six great-grandchildren; and a host of other relatives and friends; now, therefore,

Be It Resolved, That we, the Mayor and members of the City Council of the City of Chicago, gathered here this ninth day of March, 1995, A.D., do hereby express our sorrow on the death of Robert P. Perkaus, Sr., and extend to his family and friends our deepest sympathy; and

Be It Further Resolved, That a suitable copy of this resolution be prepared and presented to the family of Robert P. Perkaus, Sr..

GRATITUDE EXTENDED TO MS. BEVERLY GOLDBERG FOR HER CONTRIBUTIONS TO CITIZENS OF CHICAGO.

WHEREAS, The Albany Park Community Center became a reality in 1975 and for nearly two decades has played a key role in solidifying family and community life on Chicago's great northwest side; and

WHEREAS, Among the administrative staff active in the Albany Park Community Center and a contributing force to the administration, Beverly Goldberg, who gives unselfishly of her time, energy and talent in supporting programs serving neighbors who may be economically disadvantaged or educationally deprived and in providing support to the common goals of the community; and

WHEREAS, A multiple service agency with activities and classes for children, teens and adults, referrals and advocacy services to the developmentally disabled and courses as diverse as child care and literacy, the Albany Park Community Center has thrived and the neighborhood has prospered largely due to the efforts of Beverly Goldberg; now, therefore,

Be It Resolved, That we, the Mayor and members of the City Council of the City of Chicago, gathered here this ninth day of March, 1995, A.D., do hereby express our gratitude to Beverly Goldberg whose efforts and talents have helped make Chicago a better place to live and raise families and whose diligence and dedication epitomize the Chicago "I Will" spirit; and

Be It Further Resolved, That a suitable copy of this resolution be prepared and presented to Beverly Goldberg upon her retirement.

GRATITUDE EXTENDED TO MS. CLAUDIA MUNYON ON HER RETIREMENT AS PRESIDENT OF EUGENE FIELD CIVIC ASSOCIATION.

WHEREAS, Claudia Munyon, outstanding citizen of Chicago's great Albany Park neighborhood, has just retired as president of the Eugene Field Civic Association, a prestigious and highly responsible position she held since 1987; and

WHEREAS, A past member of the Volta School Board, Claudia Munyon has long been involved in projects for the betterment of the Albany Park community. In addition to the Eugene Field Civic Association, she has been involved with the Chicago Police Department's Beat Representative and C.A.P.S. Programs, as well as the Eugene Field Park Advisory Council. She has been a member and officer of the 17th Police District Steering Committee, and has worked with former Alderman Anthony C. Laurino and Alderman Margaret Laurino on many community projects over the years, and indeed has contributed to founding a coalition of organizations for the improvement and maintenance of the Albany Park community; now, therefore,

Be It Resolved, That we, the Mayor and members of the City Council of the City of Chicago, gathered here this ninth day of March, 1995, A.D., do hereby express our gratitude and our appreciation to Claudia Munyon, who has retired as president of the Eugene Field Civic Association, and extend to this fine citizen our best wishes for continuing success and fulfillment; and

Be It Further Resolved, That a suitable copy of this resolution be prepared and presented to Claudia Munyon.

CONGRATULATIONS EXTENDED TO MR. AND MRS. NOEL NEQUIN ON BIRTH OF THEIR SON, BRENT ALFRED.

WHEREAS, On January 3, 1995, a new citizen came into the world, Brent Alfred Nequin, son of Dawn and Noel Nequin, outstanding residents of Chicago's 39th Ward; and

WHEREAS, The leaders of this great City are always ready to welcome into our midst the youth in whom we place so much hope and trust; now, therefore,

Be It Resolved, That we, the Mayor and members of the City Council of the City of Chicago, gathered here this ninth day of March, 1995, A.D., do hereby congratulate Mr. and Mrs. Noel Nequin on the birth of their son, Brent Alfred, January 3, 1995, and extend to this fine family our very best wishes for continuing success and fulfillment; and

Be It Further Resolved, That a suitable copy of this resolution be prepared and presented to Mr. and Mrs. Noel Nequin.

WELCOME EXTENDED TO RUSSIAN EDUCATORS ON THEIR VISIT TO CHICAGO AND PARTICIPATION IN EXCHANGE PROGRAM SPONSORED BY NORTHEASTERN ILLINOIS UNIVERSITY AND URALS STATE PEDAGOGICAL UNIVERSITY.

WHEREAS, Outstanding educators from Russia are currently visiting Chicago as part of an exciting exchange program sponsored by Northeastern Illinois University and Urals State Pedagogical University; and

WHEREAS, These educators from Urals State Pedagogical University are participating in workshops and conferences pertaining to educational issues; and

WHEREAS, With prominent careers in their native land, these Russian educators help to advance a concept of international communication and cooperation, and are part of this excellent exchange program. Their presence in our great City is a source of great pride; now, therefore,

Be It Resolved, That we, the Mayor and members of the City Council of the City of Chicago, gathered here this ninth day of March, 1995, A.D., do hereby extend our heartiest welcome to the Russian educators who are in our midst as part of the exchange program sponsored by Northeastern Illinois University and Urals State Pedagogical University. These educators are: Galina Babich, Alexander Lobut, Lyudmila Pachikova, Vladimir Fjodorov, Dimitry Skryabin, Galina Sikorskaya, Valentin Tomashpolsky, Vladimir Kapustin, Igor Akikperov, Luidmila Barsuk, Yeuvgenia Korotayeva, Boris Igoshev, Tatiana Artemjera, Alexander Gnatyuk, Gennadi Krasnaperov, Evgeny Nebrasov, Irina Blinovskova, Vladimir Javoronkov, Vladimir Sholokhovitch, Svetlana Koltunova, Mikahil Sabourov, Luidmila Roubina, Boris Sutyrin and Lyudmila Belyaeva; and

Be It Further Resolved, That a suitable copy of this resolution be prepared and presented to each of the outstanding educators from Russia.

GRATITUDE EXTENDED TO ORGANIZATIONS, BUSINESSES AND CITIZENS WHO CONTRIBUTED TO SUCCESS OF 39TH WARD FALL CLEANUP 1994.

WHEREAS, The 39th Ward sponsored its first annual Ward-Wide Fall Cleanup, which took place on October 22, 1994, A.D.; and

WHEREAS, This event calls upon and receives cooperation from numerous citizens, organizations and businesses, without whose help, strength and ideas such a massive effort could not be properly coordinated; and

WHEREAS, This 39th Ward Fall Cleanup was a major success, a project of great benefit to the City, and to all residents and visitors of the 39th Ward; and

WHEREAS, A debt of graditute is owed the following, whose diligence and drive made the 39th Ward Fall Cleanup an outstanding community effort: Ace Hardware, the Chicago Thunder Football Team, Commonwealth Edison, Dominick's Finer Foods, Dunkin' Donuts, the Eugene Field Civic Association, Fancy Colors, the First Korean United Methodist Church, Friends and Merchants of Foster, Gladstone-Norwood Trust, the Hibbard Civic Association, the Hollywood North Park Improvement Association, Jewel Food Stores, the Korean American Chamber of Commerce, McDonald's, Morrison's Food Service, Northeastern Illinois University, the Northside Learning Center, Sauganash Park, Von Steuben High School, the 16th Police District Explorers Program, 17th Police District, residents of the 3700 block of West Agatite Avenue and residents of the 4800 block of North Christiana Avenue; now, therefore,

Be It Resolved, That we, the Mayor and the members of the City Council of the City of Chicago, gathered here this ninth day of March, 1995, A.D., do hereby express our gratitude to all of the above organizations and business and to all citizens whose coordinated efforts helped so greatly in the success of the 39th Ward Fall Cleanup 1994; and

Be It Further Resolved, That suitable copies of this resolution be prepared and presented to each of the above organizations.

Presented by

ALDERMAN O'CONNOR (40th Ward):

CONGRATULATIONS EXTENDED TO MR. JOHN FRANK BOCHLAS ON ACHIEVING RANK OF EAGLE SCOUT.

WHEREAS, The Boy Scouts of America, Rainbow Council, Boy Scout Troop 50, will convene a Court of Honor on March 12, 1995, during which John Frank Bochlas will be recognized for having achieved the rank of Eagle Scout; and

WHEREAS, This singular achievement comes to John as the culmination of his "Trail to Eagle", which began as a Cub Scout and carried him through the ranks of Boy Scout, Tenderfoot Second Class, First Class, Star, Life and finally, Eagle; and

WHEREAS, John held leadership positions during his tenure as a boy scout, including assistant patrol leader, patrol leader, assistant senior patrol leader, senior patrol leader, den chief, junior assistant scoutmaster and Order of the Arrow treasurer; and

WHEREAS, John Bochlas has received the World Conservation Award, the Order of the Arrow, the Ordeal Award, and the Brotherhood Award from the Boy Scouts of America; and

WHEREAS, In addition to earning a total of thirty-one merit badges along his "Trail to Eagle", John, while a student at Lockport High School, won many awards in vocational drafting, giving him the incentive to continue in the area of computer concepts and technology at Joliet Junior College; and

WHEREAS, John Frank Bochlas, son of Tom and Camille Bochlas, has two younger brothers who are carrying on the scouting tradition, Dan, who is presently working on his eagle project and Kristopher, who is working on his star rank; and

WHEREAS, In achieving the rank of Eagle Scout, John serves as an example of all that is worthy and honorable in our youth today; now, therefore,

Be It Resolved, That we, the Mayor and City Council of the City of Chicago, gathered here in meeting this ninth day of March, 1995, extend our heartfelt congratulations to John Frank Bochlas, and his parents, Camille and Tom, on his outstanding achievement in earning the rank of Eagle Scout; and

Be It Further Resolved, That a suitable copy of this resolution be prepared and presented to Eagle Scout John Bochlas, to be added to the many honors and awards he has already garnered at the age of eighteen.

Presented By

ALDERMAN BERNARDINI (43rd Ward):

CONGRATULATIONS EXTENDED TO FACULTY, STUDENTS, MENTORS AND TUTORS OF LINCOLN PARK HIGH SCHOOL ON THEIR NUMEROUS ACHIEVEMENTS.

WHEREAS, Lincoln Park High School continues to strive for academic excellence, honing the skills of the Scholastic Bowl team members and the Academic Decathlon team members for current and upcoming competitions, and encouraging individual participation in outstanding achievements such as the Science Department's plans for a repeat of last year's successes in the Symposium and District Science Fairs and as National Westinghouse Science winner; and

WHEREAS, Lincoln Park High School's frosh-soph Academic Bowl team won fifth place out of thirty-two in a suburban competition and the varsity team captured third place out of forty-eight schools in the Richards High School Tournament as the only Chicago Public School representative; and

WHEREAS, Lincoln Park High School continues to stress the importance of knowledge of the performing arts in a well-rounded education; and

WHEREAS, The Lincoln Park High School band has been invited to play in Hawaii, and the High School chorus has conducted concerts at the Art Institute of Chicago and DePaul University, and fifteen band members participated in the Citywide Instrumental Solo Festival winning twelve superior and three excellence awards, and the drama department has presented productions ranging from Chekhov plays to Cole Porter musicals; and

WHEREAS, Lincoln Park High School sports teams bring City championship status home as well via their girls' volleyball team and their boys' tennis team; and

WHEREAS, Lincoln Park High School proudly boasts nine national merit scholars finalists in 1994 and six national merit scholars finalists to date in 1995; and

WHEREAS, Lincoln Park High School Mentors Program has forty-one trained mentors currently working with students providing an important link with the school's neighbors; and the Tutoring Program which serves primarily freshman achievement team members is also growing; and

WHEREAS, The "Total Quality Schools" concept is thriving at Lincoln Park High School, nurturing our young citizens with attendance incentives for their minds, bodies and their pursuit of happiness; now, therefore,

Be It Resolved, That we, the Mayor and members of the City Council of Chicago, gathered here this ninth day of March, 1995, do hereby congratulate the students, the faculty, the mentors and tutors for their efforts to build a complete contributing society; and

Be It Further Resolved, That a suitable copy of this resolution be presented to Janis R. Todd, Principal of Lincoln Park High School.

Presented By

ALDERMAN SHILLER (46th Ward):

PRESIDENT BILL CLINTON AND UNITED STATES CONGRESS URGED TO CONTINUE FUNDING LEGAL SERVICE PROGRAM AT ITS CURRENT LEVEL AND OPPOSE ADDITIONAL RESTRICTIONS ON ACTIVITIES OF LEGAL SERVICE LAWYERS.

WHEREAS, The federally-supported legal services program was initiated by Congress as part of the Economic Opportunity Act of 1964 to provide low-income Americans access to lawyers to advise and assist them with civil legal problems and to further the goals of equal justice in America; and

WHEREAS, Retired Supreme Court Justice Lewis Powell, Jr., in 1964 as president of the American Bar Association and a strong supporter of the federally-funded legal services program, stated:

> Equal justice under law is not merely a caption on the facade of the Supreme Court building. It is perhaps the most inspiring ideal of our society. It is one of the ends for which our entire legal system exists. . . . It is fundamental that justice should be the same, in substance and availability, without regard to economic status

; and

WHEREAS, In 1974 Congress approved the Legal Services Corporation Act and President Nixon signed the act based on the findings that:

(1) there is a need to provide access to the system of justice in our nation for individuals who seek redress of grievances;

(2) there is a need to provide high quality legal assistance to those who would be otherwise unable to afford adequate legal counsel and to continue the present vital legal services program;

(3) providing legal assistance to those who face an economic barrier to adequate legal counsel will service best the ends of justice and assist in improving opportunities for low-income persons consistent with the purposes of this Act;

(4) for many of our citizens, the availability of legal services has reaffirmed faith in our government of laws;

(5) to preserve its strength, the legal services program must be kept free from the influence of or use by it of political pressures; and

(6) attorneys providing legal assistance must have full freedom to protect the best interests of their clients in keeping with the Code of Professional Responsibility, the Canons of Ethics, and the high standards of the legal profession

; and

WHEREAS, In 1992 Supreme Court Justice Sandra Day O'Connor stated, "There has never been a wider gulf between the need for legal services and the provision of legal services"; and

WHEREAS, The Illinois Legal Needs Study indicated that only about twenty percent of the critical, basic civil legal needs of low-income people in Illinois are currently being met; and

WHEREAS, Many Illinois low-income people and families unable to afford legal counsel receive services free from the five federally supported legal services programs, Cook County Legal Assistance Foundation, Land of Lincoln Legal Assistance Foundation, Legal Assistance Foundation of Chicago, Prairie State Legal Services, Inc., and West Central Illinois Legal Assistance; and

WHEREAS, Under current federal law these five Illinois legal service programs have local boards of directors consisting of lawyers appointed by local bar associations and low-income people, and have developed local priorities to meet the most critical civil legal needs of low-income people and families, including battered women, people with disabilities, the elderly, children and others; and

WHEREAS, In 1995 these legal service programs are scheduled to receive about 14 Million Dollars in federal funds, representing about sixty percent to seventy-five percent of all the funds of these programs; and

WHEREAS, There has been a substantial investment in these programs, and it is unrealistic to believe that other programs could offer the same quality of services with the same resources; and

WHEREAS, Changing the current funding approach for local legal service programs would be disruptive and detrimental to the clients of these programs; and

WHEREAS, The current federally supported legal services programs have always received strong bi-partisan support; now, therefore,

Be It Resolved, That we, the Mayor and the members of the Chicago City Council, gathered here this ninth day of March, 1995, urge the United States Congress and the President of the United States to continue funding the legal service program at least at its current appropriation level of 415 Million Dollars and oppose additional restrictions on the activities of legal service lawyers that would undermine their responsibilities to represent the best interests of their clients; and

Be It Further Resolved, That the Office of the City Clerk is hereby directed to prepare suitable copies for the President and each member of the Illinois Congressional Delegation.

Presented By

ALDERMAN SCHULTER (47th Ward):

CONGRATULATIONS EXTENDED TO BERLIN BEARS OF CHICAGO (BERLINER BAEREN) ON THEIR VISIT TO GERMANY AND EXPRESSION OF GOOD WISHES TO MR. EBERHARD DIEPGEN, LORD MAYOR OF BERLIN, GERMANY.

WHEREAS, On May 28, 1995, the Berlin Bears of Chicago (Berliner Baeren), led by their president, Gunter G. Jacoby, will depart on a much anticipated trip to Germany and will visit, among other cities, Berlin and Koepenick, the great city and its most famous suburb; and

WHEREAS, During their tour of these fascinating cities, the Berlin Bears of Chicago will be officially greeted by Ebehard Diepgen, Lord Mayor of Berlin, on May 30, 1995; and

WHEREAS, In a salute to the culture and traditions of two great cities, the leaders of this great City of Chicago wish to take the opportunity to send official and warmest greetings to the mayor of Berlin, Germany; now, therefore,

Be It Resolved, That we, the Mayor and members of the City Council of the City of Chicago, gathered here this ninth day of March, 1995, A.D., do hereby salute the Berlin Bears of Chicago on their 1995 visit to Germany, and in so doing send warmest greetings to Lord Mayor Eberhard Diepgen and the people of Berlin, Germany; and

Be It Further Resolved, That a suitable copy of this resolution be prepared for presentation.

CONGRATULATIONS EXTENDED TO BERLIN BEARS OF CHICAGO (BERLINER BAEREN) ON THEIR VISIT TO GERMANY AND EXPRESSION OF GOOD WISHES TO DR. ULBRICHT, MAYOR OF KOEPENICK, GERMANY.

WHEREAS, The Berlin Bears of Chicago (Berliner Baeren), led by their president, Gunter G. Jacoby, will be paying a much anticipated trip to

Germany and will visit, among other cities, Berlin and Koepenick, the great city and its most famous suburb; and

WHEREAS, During their tour of these fascinating cities, the Berlin Bears of Chicago will be officially greeted by Mayor Dr. Ulbricht of Koepenik, on May 30, 1995; and

WHEREAS, In a salute to the culture and traditions of two great cities, the leaders of this great City of Chicago wish to take the opportunity to send official and warmest greetings to the mayor of Koepenik, Germany; now, therefore,

Be It Resolved, That we, the Mayor and members of the City Council of the City of Chicago, gathered here this ninth day of March, 1995, A.D., do hereby salute the Berlin Bears of Chicago on their 1995 visit to Germany, and in so doing send warmest greetings to Mayor Dr. Ulbricht and the people of Koepenik, Germany; and

Be It Further Resolved, That a suitable copy of this resolution be prepared for presentation.

CONGRATULATIONS EXTENDED TO GERMAN DAY ASSOCIATION ON SEVENTY-FIFTH ANNIVERSARY OF "GERMAN-AMERICAN DAY IN CHICAGO" AND THIRTIETH ANNIVERSARY OF VON STEUBEN DAY PARADE.

WHEREAS, Its members and many friends are gathering March 25, 1995, to join the German Day Association's celebration of the seventy-fifth year of "German-American Day in Chicago" and the thirtieth anniversary of the annual Von Steuben Day Parade; and

WHEREAS, Both German-American Day and the Von Steuben Day Parade celebrate the German culture and traditions which are the heritage of the many proud and accomplished German-Americans who have made up an integral part of Chicago citizenry since the establishment of this great city 158 years ago, and the German Day Association furthers these great traditions in its March celebration, which we firmly support; now, therefore,

Be It Resolved, That we, the Mayor and members of the City Council of the City of Chicago, gathered here this ninth day of March, 1995, A.D., do hereby salute the German Day Association in its celebration of the seventy-fifth anniversary of "German-American Day in Chicago" and the thirtieth anniversary of the Von Steuben Day Parade, and call attention to the festivities planned for March 25, 1995, at Rosemont Expo Center; and

Be It Further Resolved, That a suitable copy of this resolution be prepared and presented to the German Day Association.

Presented By

ALDERMAN EUGENE C. SCHULTER (47th Ward) And ALDERMAN M. SMITH (48th Ward):

APRIL 22, 1995 DECLARED "EARTH DAY 1995 IN CHICAGO".

WHEREAS, Twenty-five years ago more than twenty-five million Americans joined together on Earth Day in a demonstration of concern for the environment and their collective action resulted in the passage of sweeping new laws to protect our air, water and land; and

WHEREAS, Concerned citizens in Chicago founded Friends of the Parks in 1975 as an independent advocacy organization to preserve, protect and improve Chicago's parks; and

WHEREAS, Friends of the Parks is celebrating its twentieth anniversary in 1995; and

WHEREAS, Friends of the Parks has recruited thirty-thousand volunteers for Earth Day Parks and Beaches Clean-Up since 1990; and

WHEREAS, In the twenty-five years since the first Earth Day, despite environmental improvements, the environmental health of the planet is increasingly endangered, threatened by global climate change, ozone depletion, growing world population, tropical deforestation, ocean pollution, toxic wastes, desertification and nuclear waste requiring action by all sectors of society; and

WHEREAS, Earth Day 1995 is a national and international call to action for all citizens to join in a global effort to save the planet; and

WHEREAS, Earth Day 1995 activities and events will educate all citizens on the importance of acting in an environmentally sensitive fashion by recycling, conserving energy and water, using efficient transportation, and adopting a more ecologically sound lifestyle; and

WHEREAS, Earth Day 1995 activities and events will educate all citizens on the importance of buying and using only those products least harmful to the environment; and

WHEREAS, Earth Day 1995 activities and events will educate all citizens on the importance of doing business only with those companies that are environmentally sensitive and responsible; and

WHEREAS, Earth Day 1995 activities and events will educate all citizens on the importance of voting for those candidates who demonstrate an abiding concern for the environment; and

WHEREAS, Earth Day 1995 activities and events will educate all citizens on the importance of supporting the passage of legislation that will help protect the environment; and

WHEREAS, Earth Day 1995 activities in Chicago will promote civic pride and involvement in neighborhood parks; now, therefore,

Be It Resolved, That we, the Mayor and members of the City Council of the City of Chicago, gathered here this ninth day of March, 1995, A.D., do hereby designate April 22, 1995, as "Earth Day 1995 in Chicago", and that said day shall be set aside for public activities promoting preservation of the global environment and supporting Friends of the Parks' Earth Day Citywide Parks and Beaches Clean-Up.

Presented By

ALDERMAN M. SMITH (48th Ward):

CONGRATULATIONS EXTENDED TO EDUCATOR DONALD J. HILL ON HIS RETIREMENT FROM CHICAGO BOARD OF EDUCATION.

WHEREAS, Donald J. Hill, an outstanding educator and guide for almost three decades has announced his retirement from the Chicago Board of Education; and

WHEREAS, A product of the school system which he has served so effectively for the past twenty-nine years, Donald J. Hill attended O'Keefe Elementary School, graduated from Hyde Park High School in 1958, Navy Pier -- University of Illinois Chicago campus, University of Illinois and Roosevelt University -- masters in guidance and counseling. He entered the

Chicago Public School system in 1964, spent twenty-four years (1964 -- 1988) as a classroom teacher, guidance counselor, group social worker, special education teacher, level chairman, school disciplinarian, assistant principal at Fermi, Stockton and McCutcheon Chicago Public Schools. Donald's teaching career continued from 1988 through 1994 at Hayt Elementary School where he was principal for over nine hundred students (K-8). He has received several recognitions including the "Principal of Excellence" award from the Chicago Board of Education, and finalist for the Whitman "Outstanding Principal" award; and

WHEREAS, The career of Donald J. Hill has been heightened by his selfless dedication and perseverance; he has succeeded on many levels. He is a devoted husband, father, teacher, principal and a friend to the many students who have been in his charge. Donald J. Hill retires to spend quality time with his lovely family, his wife, Jeannie; sons, Daniel, Douglas and David, and a host of relatives and friends; and

WHEREAS, The leaders of this great city are cognizant of the debt owed those who are entrusted with our most important resource, our youth; now, therefore,

Be It Resolved, That we, the Mayor and members of the City Council of the City of Chicago, gathered here in assembly this ninth day of March, 1995, do hereby express our gratitude and congratulations to Donald J. Hill as this great citizen enters retirement after almost three decades from an exemplary career in the field of education, and extend to him and his family our very best wishes for continuing success and fulfillment; and

Be It Further Resolved, That a suitable copy of this resolution be prepared and presented to Donald J. Hill.

THE QUETZAL CENTER RECOGNIZED FOR OUTSTANDING COMMUNITY SERVICE AND APRIL 13, 1995 DECLARED "THE QUETZAL CENTER DAY IN CHICAGO".

WHEREAS, The Quetzal Center is an outstanding neighborhood organization serving Chicago's north and west sides and Evanston and providing free counseling and advocacy services to victims of sexual assault and their partners, with a related mission to educate the community it serves about sexual assault as an act of violence, emphasizing prevention and intervention; and

WHEREAS, The successes of The Quetzal Center have been so noteworthy that the Chicago Council on Urban Affairs selected it as one of two organizations to receive its 1994 Neighborhood Award; and

WHEREAS, The Quetzal Center took its name from a bird which thrives only in freedom: a symbol representing the center's goal to free victims of sexual violence from the captivity of fear and silence; and

WHEREAS, On April 13, 1995, The Quetzal Center will sponsor a "Take Back the Night" march in keeping with its unswerving battle against sexual assault and violence; now, therefore,

Be It Resolved, That we, the Mayor and members of the City Council of the City of Chicago, gathered here this ninth day of March, 1995, A.D., do hereby express our support of the goals of The Quetzal Center, and in that regard do hereby declare that April 13, 1995, be known as "The Quetzal Center Day in Chicago"; and

Be It Further Resolved, That a suitable copy of this resolution be prepared and presented to The Quetzal Center.

CONGRATULATIONS EXTENDED TO TIBETAN AMERICAN COMMUNITY OF CHICAGO ON CELEBRATION OF TIBETAN NEW YEAR "LOSAR".

WHEREAS, The first generation of Tibetan Americans in Chicago -- the newest ethnic group welcomed to our great city -- gathered March 3, 1995, in celebration of "Losar", the Tibetan New Year; and

WHEREAS, The Tibetan New Year is reckoned according to the Tibetan lunar calendar, and this is the Year of the Wood Pig 2122. For this tiny but fervent community, the celebration is important in the preservation of Tibetan culture and national identity. Of the more than one thousand Tibetans now settled in the United States, some one hundred have become residents of the Chicago area; and

WHEREAS, The leaders of this great city are indeed proud to welcome these new citizens and to call attention to the Tibetan New Year, March 3, 1995; now, therefore,

Be It Resolved, That we, the Mayor and members of the City Council of the City of Chicago, gathered here this ninth day of March, 1995, A.D., do hereby salute the Tibetan American community of Chicago, and Tibetans

elsewhere in the United States, in recognition of "Losar", the Tibetan New Year of the Wood Pig 2122; and

Be It Further Resolved, That a suitable copy of this resolution be prepared and presented to the Tibetan Resettlement Project -- Chicago.

MATTERS PRESENTED BY THE ALDERMEN.

(Presented By Wards, In Order, Beginning With The Fiftieth Ward)

Arranged under the following subheadings:

1. Traffic Regulations, Traffic Signs and Traffic-Control Devices.
2. Zoning Ordinance Amendments.
3. Claims.
4. Unclassified Matters (arranged in order according to ward numbers).
5. Free Permits, License Fee Exemptions, Cancellation of Warrants for Collection and Water Rate Exemptions, Et Cetera.

---

1. TRAFFIC REGULATIONS, TRAFFIC SIGNS AND TRAFFIC-CONTROL DEVICES.

Referred -- ESTABLISHMENT OF LOADING ZONES AT SUNDRY LOCATIONS.

The aldermen named below presented proposed ordinances to establish loading zones at the locations designated and for the distances and times specified, which were *Referred to the Committee on Traffic Control and Safety*, as follows:

Alderman	Location, Distance And Time
MAZOLA (1st Ward)	West Superior Street, at 1701 -- at all times -- daily (fifteen minute loading/unloading);
E. SMITH (28th Ward)	West Ogden Avenue, at 2647 -- 2651 -- 7:00 A.M. to 6:00 P.M. -- Monday through Friday;
BURRELL (29th Ward)	West North Avenue, at 5838 -- 8:00 A.M. to 5:00 P.M. -- Monday through Friday; West North Avenue, at 5945 -- 8:00 A.M. to 5:00 P.M. -- Monday through Friday;
BIALCZAK (30th Ward)	North Elston Avenue, at 4042 -- 4046 -- 7:00 A.M. to 6:00 P.M. -- Monday through Friday; North Knox Avenue, at 3452 -- 3462 -- 7:00 A.M. to 6:00 P.M. -- Monday through Friday;
WOJCIK (35th Ward)	West Fullerton Avenue, at 3412 -- 7:00 A.M. to 7:00 P.M. -- Monday through Friday;
BANKS (36th Ward)	West Addison Street, at 7725 -- 8:00 A.M. to 8:00 P.M. -- no exceptions; West Belmont Avenue, at 7108 -- 7:00 A.M. to 6:00 P.M. -- no exceptions; North Harlem Avenue, at 2015 -- at all times -- no exceptions;

Alderman	Location, Distance And Time
	North Harlem Avenue, at 3317 -- at all times -- no exceptions;
GILES (37th Ward)	West Chicago Avenue, at 5200 (from North Laramie Avenue to the driveway) 8:00 A.M. to 6:00 P.M. -- Monday through Saturday;
NATARUS (42nd Ward)	West Chicago Avenue, at 311 -- 12:00 Midnight to 4:00 A.M. -- daily (tow-away zone);
BERNARDINI (43rd Ward)	North Clybourn Avenue, at 1953 -- 9:00 A.M. to 5:00 P.M. -- daily;
	West Menomonee Street, at 435 -- 4:00 P.M. to 10:00 P.M. -- daily (handicapped only);
	North Racine Avenue, at a point 20 feet south of the first alley north of West Fullerton Avenue and at a point 6 feet north of the first alley north of West Fullerton Avenue -- at all times -- daily (no exceptions) public benefit;
LEVAR for *HANSEN* (44th Ward)	West Barry Avenue, at 350 (alongside of 3121 North Sheridan Road) 6:00 A.M. to 5:00 P.M. -- no exceptions;
	West Buckingham Place (south side) at 899, from a point 15 feet west of the alley first west of North Clark Street, to a point 30 feet west thereof -- 7:00 P.M. to 11:00 P.M. -- Tuesday through Sunday (handicapped access parking for the Organic Theater);

Alderman	Location, Distance And Time
	West Oakdale Avenue, at 350 -- at all times -- no exceptions (tow-away zone);
LEVAR (45th Ward)	West Lawrence Avenue, at 5213 (in lieu of Parking Meter 10063) 9:00 A.M. to 8:00 P.M. -- no exceptions;
	North Lowell Avenue, at 4644 (alongside of 4670 North Elston Avenue) 8:30 A.M. to 5:00 P.M. -- Monday through Friday;
M. SMITH for *SCHULTER* (47th Ward)	North Southport Avenue (east side) from a point 20 feet north of West Belle Plaine Avenue, to a point 148 feet north thereof -- 8:00 A.M. to 9:00 P.M. -- Monday through Wednesday.

Referred -- AMENDMENT OF ORDINANCE WHICH ESTABLISHED LOADING ZONE ON PORTION OF NORTH LINCOLN AVENUE.

Alderman O'Connor (40th Ward) presented a proposed ordinance to amend an ordinance passed by the City Council on September 15, 1971 (Council Journal of Proceedings, page 1119) which established loading zones on portions of specified public ways by striking the words: "North Lincoln Avenue (west side) from a point 270 feet south of North Rockwell Street, to a point 30 feet south thereof -- 8:00 A.M. to 6:00 P.M. -- Monday through Saturday" and inserting in lieu thereof: "North Lincoln Avenue (west side) from a point 170 feet east of North Rockwell Street, to a point 30 feet east thereof -- 8:00 A.M. to 6:00 P.M. -- Monday through Saturday", which was *Referred to the Committee on Traffic Control and Safety.*

Referred -- ESTABLISHMENT OF ONE-WAY TRAFFIC RESTRICTION ON PORTIONS OF SPECIFIED PUBLIC WAYS.

The aldermen named below presented proposed ordinances to restrict the movement of vehicular traffic to a single direction in each case on specified public ways, which were *Referred to the Committee on Traffic Control and Safety*, as follows:

Alderman	Location And Distance
LASKI (23rd Ward)	First east/west alley north of South Archer Avenue, from South Major Avenue to South Parkside Avenue -- easterly;
	First east/west alley north of South Archer Avenue, from South Central Avenue to South Parkside Avenue -- westerly;
	"T" alley at 4645 South Leamington Avenue, from South Leamington Avenue to South Leclaire Avenue -- easterly;
SUAREZ (31st Ward)	East/west alley north of West Fullerton Avenue, from North Kilbourn Avenue to North Kenton Avenue -- westerly;
	North Kilbourn Avenue, from West Diversey Avenue to West Fullerton Avenue -- southerly;
BANKS (36th Ward)	Alley between North Neenah Avenue and North Nashville Avenue, in the 2800 block -- northerly.

Referred -- AMENDMENT OF ORDINANCE WHICH ESTABLISHED ONE-WAY TRAFFIC RESTRICTION ON PORTION OF WEST 50TH STREET.

Alderman Laski (23rd Ward) presented a proposed ordinance to amend a previously passed ordinance which restricted the flow of traffic to a single direction on portions of specified public ways by striking the words: "West 50th Street, from South Kostner Avenue to South Kenneth Avenue -- easterly", which was *Referred to the Committee on Traffic Control and Safety.*

Referred -- REMOVAL OF PARKING METER AT 5213 WEST LAWRENCE AVENUE.

Alderman Levar (45th Ward) presented a proposed order to cause the removal of Parking Meter 10063/Pole 4126 at 5213 West Lawrence Avenue, which was *Referred to the Committee on Traffic Control and Safety.*

Referred -- LIMITATION OF PARKING DURING SPECIFIED HOURS ON PORTION OF WEST ARMITAGE AVENUE.

Alderman Suarez (31st Ward) presented a proposed ordinance to limit the parking of vehicles to two hours on both sides of West Armitage Avenue, from West Grand Avenue to North Lavergne Avenue, from 9:00 A.M. to 7:00 P.M., daily, which was *Referred to the Committee on Traffic Control and Safety.*

Referred -- AMENDMENT OF ORDINANCE WHICH LIMITED PARKING DURING SPECIFIED HOURS ON PORTIONS OF SOUTH HOMAN AVENUE.

Alderman Troutman, for Alderman Rugai (19th Ward) presented a proposed ordinance to amend an ordinance passed by the City Council on September 26,

1979 (Council Journal of Proceedings, page 966) which limited the parking of vehicles during specified hours on portions of various public ways by striking the words: "South Homan Avenue (east side) from West 111th Street to a point 175 feet south thereof -- one hour -- 9:00 A.M. to 5:00 P.M. -- Monday through Saturday" and inserting in lieu thereof: "South Homan Avenue (east side) from West 111th Street to a point 175 feet south thereof -- thirty minutes -- 9:00 A.M. to 5:00 P.M. -- Monday through Saturday" and also by striking the words: "South Homan Avenue (west side) from West 111th Street to a point 125 feet south thereof -- one hour -- 9:00 A.M. to 5:00 P.M. -- Monday through Saturday" and inserting in lieu thereof: "South Homan Avenue (west side) from West 111th Street to a point 125 feet south thereof -- thirty minutes -- 9:00 A.M. to 5:00 P.M. -- Monday through Saturday" , which was *Referred to the Committee on Traffic Control and Safety.*

Referred -- AMENDMENT OF ORDINANCE WHICH LIMITED PARKING DURING SPECIFIED HOURS ON PORTION OF SOUTH WESTERN AVENUE.

Alderman Burke (14th Ward) presented a proposed ordinance to amend a previously passed ordinance which limited the parking of vehicles during specified hours on portions of various public ways by striking the words: "South Western Avenue (west side) from West 49th Street to West 51st Street -- one hour -- 7:00 A.M. to 3:00 P.M. -- daily" and inserting in lieu thereof: "South Western Avenue (west side) from West 49th Street to West 50th Street -- one hour -- 7:00 A.M. to 3:00 P.M. -- daily", which was *Referred to the Committee on Traffic Control and Safety.*

Referred -- PROHIBITION OF PARKING AT ALL TIMES AT DESIGNATED LOCATIONS.

The aldermen named below presented proposed ordinances to prohibit at all times the parking of vehicles at the locations designated and for the distances specified, which were *Referred to the Committee on Traffic Control and Safety*, as follows:

Alderman	Location And Distance
MAZOLA (1st Ward)	West Erie Street, at 1939 (except for handicapped);
	West Lexington Street, at 1220 -- 1224 (one hour parking only);
	West Walton Street, at 2524 (except for handicapped);
HAITHCOCK (2nd Ward)	South Indiana Avenue, at 3223 (except for handicapped);
TILLMAN (3rd Ward)	South Vincennes Avenue, at 4410 (except for handicapped);
PRECKWINKLE (4th Ward)	South Ellis Avenue, at 4126 (except for handicapped);
	South Ingleside Avenue, at 5463 (except for handicapped);
	South Lake Park Avenue, at 3625 (except for handicapped);
STEELE (6th Ward)	South Evans Avenue, at 7818 (except for handicapped);
	South Vernon Avenue, at 7832 (except for handicapped);
	East 87th Street, at 512 (except for handicapped);
BEAVERS (7th Ward)	South Burnham Avenue, at 7831 (except for handicapped);
	South Escanaba Avenue, at 8045 (except for handicapped);

Alderman	Location And Distance
	South Kingston Avenue, at 7827 (except for handicapped);
	South Saginaw Avenue, at 9337 (except for handicapped);
DIXON (8th Ward)	South Dorchester Avenue, at 7942 (except for handicapped);
	South Drexel Avenue, at 8131 (except for handicapped);
	South Ellis Avenue, at 7940 (except for handicapped);
	South Kenwood Avenue, at 8016 (except for handicapped);
	South Maryland Avenue, at 8405 (except for handicapped);
	South Maryland Avenue, at 8419 (except for handicapped);
	East 84th Street, at 955 (except for handicapped);
SHAW (9th Ward)	South Calumet Avenue, at 10319 (except for handicapped);
	South Calumet Avenue, at 11421 (except for handicapped);
	South Corliss Avenue, at 10540 (except for handicapped);
	South Indiana Avenue, at 11120 (except for handicapped);
	South Lafayette Avenue, at 10034 (except for handicapped);

Alderman	Location And Distance
	South Lafayette Avenue, at 12113 (except for handicapped);
	South St. Lawrence Avenue, at 10025 (except for handicapped);
BUCHANAN (10th Ward)	South Avenue N, at 10443 (except for handicapped);
	South Avenue N, at 13336 (except for handicapped);
	South Brandon Avenue, at 13304 (except for handicapped);
	South Green Bay Avenue, at 10530 (except for handicapped);
HUELS (11th Ward)	South Campbell Avenue, at 4429 (except for handicapped);
	South Fairfield Avenue, at 4511 (except for handicapped);
	South Lowe Avenue, at 2609 (except for handicapped);
	South Racine Avenue, at 3148 (except for handicapped);
	South Talman Avenue, at 4629 (except for handicapped);
	South Throop Street, at 3208 (except for handicapped);
	South Wallace Street, at 3534 (except for handicapped);
	West 34th Place, at 1834 (except for handicapped);
	West 38th Place, at 1621 (except for handicapped);

Alderman	Location And Distance
	West 44th Street, at 441 (except for handicapped);
	West 46th Street, at 2429 (except for handicapped);
FARY (12th Ward)	South Honore Street, at 4410 (except for handicapped);
	South Washtenaw Avenue (east side) from the first alley south of West 25th Place to a point 20 feet south thereof;
	West 21st Street, at 2651 (except for handicapped);
OLIVO (13th Ward)	South Avers Avenue, at 7255 (except for handicapped);
	South Lorel Avenue, at 6438 (except for handicapped);
	South Major Avenue, at 6137 (except for handicapped);
	West 60th Street, at 3808 (except for handicapped);
BURKE (14th Ward)	South Francisco Avenue, at 4432 (except for handicapped);
	South Harding Avenue, at 4524 (except for handicapped);
	South Mozart Street, at 5630 (except for handicapped);
	South Sacramento Avenue, at 6648 (except for handicapped);

Alderman	Location And Distance
	South Sawyer Avenue, at 5148 (except for handicapped);
COLEMAN (16th Ward)	South Racine Avenue, at 5339 (except for handicapped);
STREETER (17th Ward)	South Bishop Street, at 6636 (except for handicapped);
	South Green Street, at 7516 (except for handicapped);
	South Honore Street, at 7025 (except for handicapped);
	South Honore Street, at 7311 (except for handicapped);
	South Laflin Street, at 7730 (except for handicapped);
	South Lowe Avenue, at 7316 (except for handicapped);
	West 71st Street, at 1448 (except for handicapped);
MURPHY (18th Ward)	South Paulina Street, at 7945 (except for handicapped);
	South Paulina Street, at 8123 (except for handicapped);
	South Seeley Avenue, at 7829 (except for handicapped);
	South Wood Street, at 8043 (except for handicapped);

Alderman	Location And Distance
TROUTMAN (20th Ward)	South Chicago Avenue, at 6927 (except for handicapped);
	South St. Lawrence Avenue, at 6728 (except for handicapped);
BUCHANAN for *EVANS* (21st Ward)	South Indiana Avenue, at 11120 (except for handicapped);
	South Lowe Avenue, at 9756 (except for handicapped);
	South Peoria Street, at 8209 (except for handicapped);
MUNOZ (22nd Ward)	West Cermak Road, at 4012 (except for handicapped);
	South Kedvale Avenue, at 2720 (except for handicapped);
	South Ridgeway Avenue, at 2209 (except for handicapped);
LASKI (23rd Ward)	South Avers Avenue, at 5139 (except for handicapped);
	South Mayfield Avenue, at 5252 (except for handicapped);
	South Monitor Avenue, at 5126 (except for handicapped);
	South Newcastle Avenue, at 5609 (except for handicapped);
	South Sayre Avenue, at 5340 (except for handicapped);
	West 57th Street, at 3640 (except for handicapped);

Alderman	Location And Distance
WATSON (27th Ward)	West Ohio Street, at 2411 (except for handicapped);
E. SMITH (28th Ward)	West Adams Street, at 2933 (except for handicapped);
	West Congress Parkway, at 2833 (except for handicapped);
	West Monroe Street, at 3855 (except for handicapped);
	West 15th Street, at 2648 (except for handicapped);
BURRELL (29th Ward)	North Austin Boulevard, at 1315 (except for handicapped);
	West Congress Parkway, at 5226 (except for handicapped);
	West Jackson Boulevard, at 5221 (except for handicapped);
BIALCZAK (30th Ward)	North Mango Avenue, at 2718 (except for handicapped);
	North Menard Avenue, at 2223 (except for handicapped);
SUAREZ (31st Ward)	North Harding Avenue, at 1608 (except for handicapped);
	North Keeler Avenue, at 1803 (except for handicapped);
	North Kildare Avenue, at 2259 (except for handicapped);
	North Laporte Avenue, at 2242 (except for handicapped);

Alderman	Location And Distance
	West Le Moyne Street, at 3741 (except for handicapped);
	West Schubert Avenue, at 4318 (except for handicapped);
MELL (33rd Ward)	North Francisco Avenue, at 4237 (except for handicapped);
AUSTIN (34th Ward)	South Sangamon Street, at 9915 (except for handicapped);
WOJCIK (35th Ward)	North Kedzie Avenue, at 2600 (except for handicapped);
	West Nelson Street, at 4171 (except for handicapped);
BANKS (36th Ward)	West Belmont Avenue, at 7557, (alongside on North Oriole Avenue) (except for handicapped);
	North Neva Avenue, at 2223 (except for handicapped);
	North Rutherford Avenue, at 3504 (except for handicapped);
GILES (37th Ward)	North Central Avenue, at 1051 (except for handicapped);
	North Leclaire Avenue, at 1141 (except for handicapped);
ALLEN (38th Ward)	West Berteau Avenue, at 5225 (except for handicapped);
	West Melrose Avenue, at 6049 (except for handicapped);

Alderman	Location And Distance
	West Waveland Avenue, at 5238 (except for handicapped);
O'CONNOR (40th Ward)	West Summerdale Avenue, at 2851 (except for handicapped);
BERNARDINI (43rd Ward)	West Fullerton Parkway, at 500 -- 510 (for the alley directly behind premises) tow-away zone (public benefit);
	North Sheffield Avenue, at 1878 (except for handicapped);
LEVAR for *HANSEN* (44th Ward)	West Cornelia Avenue, at 747 (except for handicapped);
SHILLER (46th Ward)	West Agatite Avenue, at 816, for a distance of 25 feet (except for handicapped);
	West Waveland Avenue, at 611 (except for handicapped);
M. SMITH for *SCHULTER* (47th Ward)	West Argyle Street, at 1925 (except for handicapped);
	North Claremont Avenue, at 4119 (except for handicapped);
MOORE (49th Ward)	North Ashland Avenue, at 6956 (except for handicapped).

Referred -- AMENDMENT OF ORDINANCE WHICH ESTABLISHED PARKING PROHIBITION AT ALL TIMES AT 4647 WEST ALTGELD STREET.

Alderman Suarez (31st Ward) presented a proposed ordinance to amend a previously passed ordinance which prohibited the parking of vehicles at all times on portions of specified public ways by striking the words: "West Altgeld Street, at 4647 (Handicapped Parking Permit 3901)", which was *Referred to the Committee on Traffic Control and Safety.*

Referred -- AMENDMENT OF ORDINANCE WHICH ESTABLISHED PARKING PROHIBITION AT ALL TIMES AT 10853 SOUTH AVENUE H.

Alderman Buchanan (10th Ward) presented a proposed ordinance to amend a previously passed ordinance which prohibited the parking of vehicles at all times on portions of specified public ways by striking the words: "South Avenue H, at 10853 (Handicapped Parking Permit 9021)", which was *Referred to the Committee on Traffic Control and Safety.*

Referred -- AMENDMENT OF ORDINANCE WHICH ESTABLISHED PARKING PROHIBITION AT ALL TIMES AT 8059 SOUTH BISHOP STREET.

Alderman Murphy (18th Ward) presented a proposed ordinance to amend a previously passed ordinance which prohibited the parking of vehicles at all times on portions of specified public ways by striking the words: "South Bishop Street, at 8059 (Handicapped Parking Permit 814)", which was *Referred to the Committee on Traffic Control and Safety.*

Referred -- AMENDMENT OF ORDINANCE WHICH ESTABLISHED PARKING PROHIBITION AT ALL TIMES AT 13017 SOUTH BRANDON AVENUE.

Alderman Buchanan (10th Ward) presented a proposed ordinance to amend a previously passed ordinance which prohibited the parking of vehicles at all times on portions of specified public ways by striking the words: "South Brandon Avenue, at 13017 (Handicapped Parking Permit 3048)", which was *Referred to the Committee on Traffic Control and Safety.*

Referred -- AMENDMENT OF ORDINANCE WHICH ESTABLISHED PARKING PROHIBITION AT ALL TIMES AT 5735 WEST HURON STREET.

Alderman Burrell (29th Ward) presented a proposed ordinance to amend a previously passed ordinance which prohibited the parking of vehicles at all times on portions of specified public ways by striking the words: "West Huron Street, at 5735 (Handicapped Parking Permit 5540)", which was *Referred to the Committee on Traffic Control and Safety.*

Referred -- AMENDMENT OF ORDINANCE WHICH ESTABLISHED PARKING PROHIBITION AT ALL TIMES AT 5839 WEST IOWA STREET.

Alderman Burrell (29th Ward) presented a proposed ordinance to amend a previously passed ordinance which prohibited the parking of vehicles at all times on portions of specified public ways by striking the words: "West Iowa Street, at 5839 (handicapped permit parking)", which was *Referred to the Committee on Traffic Control and Safety.*

Referred -- AMENDMENT OF ORDINANCE WHICH ESTABLISHED PARKING PROHIBITION AT ALL TIMES AT 5716 NORTH KENMORE AVENUE.

Alderman M. Smith (48th Ward) presented a proposed ordinance to amend a previously passed ordinance which prohibited the parking of vehicles at all times on portions of specified public ways by striking the words: "North Kenmore Avenue, at 5716 (Handicapped Parking Permit 4071)", which was *Referred to the Committee on Traffic Control and Safety.*

Referred -- AMENDMENT OF ORDINANCE WHICH ESTABLISHED PARKING PROHIBITION AT ALL TIMES AT 3721 NORTH LOWELL AVENUE.

Alderman Allen (38th Ward) presented a proposed ordinance to amend a previously passed ordinance which prohibited the parking of vehicles at all times on portions of specified public ways by striking the words: "North Lowell Avenue, at 3721 (handicapped permit parking)", which was *Referred to the Committee on Traffic Control and Safety.*

Referred -- AMENDMENT OF ORDINANCE WHICH ESTABLISHED PARKING PROHIBITION AT ALL TIMES AT 1505 NORTH LUNA AVENUE.

Alderman Burrell (29th Ward) presented a proposed ordinance to amend a previously passed ordinance which prohibited the parking of vehicles at all times on portions of specified public ways by striking the words: "North Luna Avenue, at 1505 (Handicapped Parking Permit 6083)", which was *Referred to the Committee on Traffic Control and Safety.*

Referred -- AMENDMENT OF ORDINANCE WHICH ESTABLISHED PARKING PROHIBITION AT ALL TIMES AT 2844 NORTH MARMORA AVENUE.

Alderman Banks (36th Ward) presented a proposed ordinance to amend a previously passed ordinance which prohibited the parking of vehicles at all times on portions of specified public ways by striking the words: "North Marmora Avenue, at 2844 (Handicapped Parking Permit 6196)", which was *Referred to the Committee on Traffic Control and Safety.*

Referred -- AMENDMENT OF ORDINANCE WHICH ESTABLISHED PARKING PROHIBITION AT ALL TIMES AT 27 SOUTH MASON AVENUE.

Alderman Burrell (29th Ward) presented a proposed ordinance to amend a previously passed ordinance which prohibited the parking of vehicles at all times on portions of specified public ways by striking the words: "South Mason Avenue, at 27 (handicapped permit parking)", which was *Referred to the Committee on Traffic Control and Safety.*

Referred -- AMENDMENT OF ORDINANCE WHICH ESTABLISHED PARKING PROHIBITION AT ALL TIMES AT 4238 NORTH MULLIGAN AVENUE.

Alderman Allen (38th Ward) presented a proposed ordinance to amend a previously passed ordinance which prohibited the parking of vehicles at all times on portions of specified public ways by striking the words: "North Mulligan Avenue, at 4238 (handicapped permit parking)", which was *Referred to the Committee on Traffic Control and Safety.*

Referred -- AMENDMENT OF ORDINANCE WHICH ESTABLISHED PARKING PROHIBITION AT ALL TIMES AT 350 WEST OAKDALE AVENUE.

Alderman Levar for Alderman Hansen (44th Ward) presented a proposed ordinance to amend an ordinance passed by the City Council on December 21, 1994 (Council Journal of Proceedings, page 64057) which prohibited the parking of vehicles at all times on portions of specified public ways by striking the words: "West Oakdale Avenue, at 350", which was *Referred to the Committee on Traffic Control and Safety.*

Referred -- AMENDMENT OF ORDINANCE WHICH ESTABLISHED PARKING PROHIBITION AT ALL TIMES AT 5034 WEST OHIO STREET.

Alderman Giles (37th Ward) presented a proposed ordinance to amend a previously passed ordinance which prohibited the parking of vehicles at all times on portions of specified public ways by striking the words: "West Ohio Street, at 5034 (handicapped permit parking)", which was *Referred to the Committee on Traffic Control and Safety.*

Referred -- AMENDMENT OF ORDINANCE WHICH ESTABLISHED PARKING PROHIBITION AT ALL TIMES AT 5043 WEST PARKER AVENUE.

Alderman Bialczak (30th Ward) presented a proposed ordinance to amend an ordinance passed by the City Council on June 12, 1991 (Council Journal of Proceedings, page 1753) which prohibited the parking of vehicles at all times on portions of specified public ways by striking the words: "West Parker Avenue, at 5043 (Handicapped Parking Permit 5464)", which was *Referred to the Committee on Traffic Control and Safety.*

Referred -- AMENDMENT OF ORDINANCE WHICH ESTABLISHED PARKING PROHIBITION AT ALL TIMES AT 717 NORTH PARKSIDE AVENUE.

Alderman Burrell (29th Ward) presented a proposed ordinance to amend a previously passed ordinance which prohibited the parking of vehicles at all times on portions of specified public ways by striking the words: "North Parkside Avenue, at 717 (handicapped permit parking)", which was *Referred to the Committee on Traffic Control and Safety.*

Referred -- AMENDMENT OF ORDINANCE WHICH ESTABLISHED PARKING PROHIBITION AT ALL TIMES AT 11434 SOUTH RACINE AVENUE.

Alderman Buchanan for Alderman Evans (21st Ward) presented a proposed ordinance to amend a previously passed ordinance which prohibited the parking of vehicles at all times on portions of specified public ways by striking the words: "South Racine Avenue, at 11434 (Handicapped Parking Permit 1603)", which was *Referred to the Committee on Traffic Control and Safety.*

Referred -- AMENDMENT OF ORDINANCE WHICH ESTABLISHED PARKING PROHIBITION AT ALL TIMES AT 5528 WEST SCHOOL STREET.

Alderman Allen (38th Ward) presented a proposed ordinance to amend a previously passed ordinance which prohibited the parking of vehicles at all times on portions of specified public ways by striking the words: "West School Street, at 5528 (handicapped permit parking)", which was *Referred to the Committee on Traffic Control and Safety.*

Referred -- AMENDMENT OF ORDINANCE WHICH ESTABLISHED PARKING PROHIBITION AT ALL TIMES AT 3740 SOUTH WALLACE STREET.

Alderman Huels (11th Ward) presented a proposed ordinance to amend a previously passed ordinance which prohibited the parking of vehicles at all times on portions of specified public ways by striking the words: "South Wallace Street, at 3740 (handicapped permit parking)", which was *Referred to the Committee on Traffic Control and Safety.*

Referred -- AMENDMENT OF ORDINANCE WHICH ESTABLISHED PARKING PROHIBITION AT ALL TIMES AT 5324 SOUTH WASHTENAW AVENUE.

Alderman Burke (14th Ward) presented a proposed ordinance to amend a previously passed ordinance which prohibited the parking of vehicles at all times on portions of specified public ways by striking the words: "South Washtenaw Avenue, at 5324 (Handicapped Parking Permit 4343)", which was *Referred to the Committee on Traffic Control and Safety.*

Referred -- AMENDMENT OF ORDINANCE WHICH ESTABLISHED PARKING PROHIBITION AT ALL TIMES AT 3447 WEST 59TH PLACE.

Alderman Olivo (13th Ward) presented a proposed ordinance to amend a previously passed ordinance which prohibited the parking of vehicles at all times on portions of specified public ways by striking the words: "West 59th Place, at 3447 (handicapped permit parking)", which was *Referred to the Committee on Traffic Control and Safety.*

Referred -- AMENDMENT OF ORDINANCE WHICH ESTABLISHED PARKING PROHIBITION AT ALL TIMES AT 903 EAST 80TH STREET.

Alderman Dixon (8th Ward) presented a proposed ordinance to amend a previously passed ordinance which prohibited the parking of vehicles at all times on portions of specified public ways by striking the words: "East 80th Street, at 903 (handicapped permit parking)", which was *Referred to the Committee on Traffic Control and Safety.*

Referred -- AMENDMENT OF ORDINANCE WHICH ESTABLISHED PARKING PROHIBITION DURING SPECIFIED HOURS AT 11320 SOUTH DR. MARTIN LUTHER KING, JR. DRIVE.

Alderman Shaw (9th Ward) presented a proposed ordinance to amend a previously passed ordinance which prohibited the parking of vehicles during specified hours on portions of various public ways by striking the words: "South Dr. Martin Luther King, Jr. Drive, at 11320", which was *Referred to the Committee on Traffic Control and Safety.*

Referred -- AMENDMENT OF ORDINANCE WHICH ESTABLISHED PARKING PROHIBITION DURING SPECIFIED HOURS ON NORTH LARAMIE AVENUE, FROM WEST SCHOOL STREET TO WEST WARWICK AVENUE.

Alderman Allen (38th Ward) presented a proposed ordinance to amend a previously passed ordinance which prohibited the parking of vehicles during specified hours on portions of various public ways by striking the words: "North Laramie Avenue (both sides) from West School Street to West Warwick Avenue -- 7:00 A.M. to 9:00 A.M. and 4:00 P.M. to 6:00 P.M.", which was *Referred to the Committee on Traffic Control and Safety.*

Referred -- AMENDMENT OF ORDINANCE WHICH ESTABLISHED PARKING PROHIBITION DURING SPECIFIED HOURS ON NORTH LARAMIE AVENUE, FROM WEST WARWICK AVENUE TO WEST HUTCHINSON STREET.

Alderman Allen (38th Ward) presented a proposed ordinance to amend a previously passed ordinance which prohibited the parking of vehicles during specified hours on portions of various public ways by striking the words: "North Laramie Avenue (west side) from West Warwick Avenue to West Hutchinson Street -- 7:00 A.M. to 9:00 A.M. and 4:00 P.M. to 6:00 P.M.", which was *Referred to the Committee on Traffic Control and Safety.*

Referred -- REPEAL OF ORDINANCE WHICH ESTABLISHED PARKING PROHIBITION DURING SPECIFIED HOURS ON WEST DIVISION STREET, AT NORTH CALIFORNIA AVENUE.

Alderman Ocasio (26th Ward) presented a proposed ordinance to repeal an ordinance passed by the City Council on May 8, 1963 (Council Journal of Proceedings, page 215) which prohibited the parking of vehicles from 4:00 P.M. to 6:00 P.M., Monday through Friday, on the north side of West Division Street, from a point 200 feet east to a point 200 feet west of North California Avenue, which was *Referred to the Committee on Traffic Control and Safety.*

Referred -- REPEAL OF ORDINANCE WHICH ESTABLISHED PARKING PROHIBITION DURING SPECIFIED HOURS ON WEST DIVISION STREET, AT NORTH HOMAN AVENUE.

Alderman Ocasio (26th Ward) presented a proposed ordinance to repeal an ordinance passed by the City Council on May 8, 1963 (Council Journal of Proceedings, page 215) which prohibited the parking of vehicles from 4:00 P.M. to 6:00 P.M., Monday to Friday, on the north side of West Division Street, from a point 200 feet east to a point 200 feet west of North Homan Avenue, which was *Referred to the Committee on Traffic Control and Safety.*

Referred -- REPEAL OF ORDINANCE WHICH ESTABLISHED PARKING PROHIBITION DURING SPECIFIED HOURS ON WEST DIVISION STREET, AT NORTH HUMBOLDT BOULEVARD.

Alderman Ocasio (26th Ward) presented a proposed ordinance to repeal an ordinance passed by the City Council on May 8, 1963 (Council Journal of Proceedings, page 215) which prohibited the parking of vehicles from 4:00 P.M. to 6:00 P.M., Monday to Friday, on the north side of West Division Street, from North Humboldt Boulevard to a point 200 feet east thereof, which was *Referred to the Committee on Traffic Control and Safety.*

Referred -- REPEAL OF ORDINANCE WHICH ESTABLISHED PARKING PROHIBITION DURING SPECIFIED HOURS ON WEST DIVISION STREET, AT NORTH KEDZIE AVENUE.

Alderman Ocasio (26th Ward) presented a proposed ordinance to repeal an ordinance passed by the City Council on May 8, 1963 (Council Journal of Proceedings, page 215) which prohibited the parking of vehicles from 4:00 P.M. to 6:00 P.M., Monday to Friday, on the north side of West Division Street, from North Kedzie Avenue to a point 200 feet west thereof, which was *Referred to the Committee on Traffic Control and Safety.*

Referred -- REPEAL OF ORDINANCE WHICH ESTABLISHED PARKING PROHIBITION DURING SPECIFIED HOURS ON WEST DIVISION STREET, AT NORTH WESTERN AVENUE.

Alderman Ocasio (26th Ward) presented a proposed ordinance to repeal an ordinance passed by the City Council on May 21, 1971 (Council Journal of Proceedings, pages 270 and 271) which prohibited the parking of vehicles from 7:00 P.M. to 9:00 A.M., Monday through Friday, on the south side of West Division Street, from North Western Avenue to a point 200 feet east thereof, which was *Referred to the Committee on Traffic Control and Safety.*

Referred -- REPEAL OF ORDER WHICH ESTABLISHED PARKING PROHIBITION DURING SPECIFIED HOURS ON PORTION OF SOUTH HOMEWOOD AVENUE.

Alderman Huels for Alderman Rugai (19th Ward) presented a proposed order to repeal a previously passed order which established a parking prohibition from 8:00 A.M. to 10:00 A.M., Monday through Friday, on South Homewood Avenue, from West Pryor Avenue to South Prospect Avenue, which was *Referred to the Committee on Traffic Control and Safety.*

Referred -- REPEAL OF ORDINANCE WHICH ESTABLISHED PARKING PROHIBITION DURING SPECIFIED HOURS ON PORTION OF NORTH MILWAUKEE AVENUE.

Alderman Bialczak (30th Ward) presented a proposed ordinance to repeal a previously passed ordinance which prohibited parking of vehicles from 8:00 A.M. to 8:00 P.M. on the east side of North Milwaukee Avenue, from a point 100 feet north of North Monticello Avenue, to a point 30 feet north thereof, which was *Referred to the Committee on Traffic Control and Safety.*

Referred -- REPEAL OF ORDER WHICH ESTABLISHED PARKING PROHIBITION DURING SPECIFIED HOURS ON PORTIONS OF SOUTH WINCHESTER AVENUE.

Alderman Huels for Alderman Rugai (19th Ward) presented a proposed order to repeal a previously passed order which established a parking prohibition from 8:00 A.M. to 10:00 A.M., Monday through Friday, at 9739, 9751, 9753 and 9755 South Winchester Avenue, which was *Referred to the Committee on Traffic Control and Safety.*

Referred -- AMENDMENT OF ORDINANCE WHICH ESTABLISHED RESIDENTIAL PERMIT PARKING ZONE ON PORTION OF EAST 104TH STREET.

Alderman Shaw (9th Ward) presented a proposed ordinance to amend an ordinance passed by the City Council on October 5, 1994 (Council Journal of Proceedings, page 57764) which established residential permit parking zones on portions of specified public way by striking the words: "East 104th Street, from South Cottage Grove Avenue to South Corliss Avenue -- at all times (Zone 98)", which was *Referred to the Committee on Traffic Control and Safety.*

Referred -- CONSIDERATION FOR ESTABLISHMENT OF RESIDENTIAL PERMIT PARKING ZONES AT SPECIFIED LOCATIONS.

The aldermen named below presented proposed orders to consider the establishment of residential permit parking zones at the locations designated and for the distances and times specified, which were *Referred to the Committee on Traffic Control and Safety*, as follows:

Alderman	Location, Distance And Time
DIXON (8th Ward)	East 81st Street, at 2035 -- 2037;
WATSON (27th Ward)	West Schiller Street (south side) between North LaSalle Street and North Wells Street -- 5:00 P.M. to 4:00 A.M. -- Monday through Friday (Zone 261);
ALLEN (38th Ward)	North Kostner Avenue (east side) in the 3400 block -- at all times -- Monday through Friday;
BERNARDINI (43rd Ward)	North Commonwealth Avenue (both sides) in the 2300 block -- daily (Zone 143);

Alderman	Location, Distance And Time
	North Lincoln Park West (east side) in the 1900 block -- 6:00 P.M. to 12:00 Midnight -- daily (Zone 142);
	North Mohawk Street (both sides) in the 1800 block -- 6:00 P.M. to 6:00 A.M. -- daily (Zone 142);
	West Roslyn Place (both sides) in the 400 block -- 6:00 P.M. to 12:00 Midnight -- daily (Zone 143);
	West Wisconsin Street (both sides) in the 500 block -- 6:00 P.M. to 12:00 Midnight -- daily (Zone 142);
LEVAR for *HANSEN* (44th Ward)	West Addison Street (south side) in the 1100 block, between North Racine Avenue and North Clark Street -- 6:00 P.M. to 6:00 A.M. -- daily (extension of Zone 383);
	North Clifton Avenue, in the 3200 and 3300 blocks, between West Belmont Avenue and West Roscoe Street -- 6:00 P.M. to 6:00 A.M. -- daily (extension of Zone 383);
	West Cornelia Avenue, in the 1000 and 1100 blocks, between North Racine Avenue and North Clark Street -- 6:00 P.M. to 6:00 A.M. -- daily (extension of Zone 383);
	West Eddy Street, in the 1100 block, between North Racine Avenue and North Clark Street -- 6:00 P.M. to 6:00 A.M. -- daily (extension of Zone 383);

Alderman	Location, Distance And Time
	North Kenmore Avenue, in the 3200 and 3300 blocks, between West Belmont Avenue and West Roscoe Street -- 6:00 P.M. to 6:00 A.M. -- daily (extension of Zone 383);
	West Newport Avenue, in the 1000 and 1100 blocks, between North Racine Avenue and North Clark Street -- 6:00 P.M. to 6:00 A.M. -- daily (extension of Zone 383);
	North Racine Avenue (east side) in the 3200, 3300, 3400 and 3500 blocks, between West Belmont Avenue and West Addison Street -- 6:00 P.M. to 6:00 A.M. -- daily (extension of Zone 383);
	West Roscoe Street, in the 1000 and 1100 blocks, between North Racine Avenue and North Clark Street -- 6:00 P.M. to 6:00 A.M. -- daily (extension of Zone 383);
	West School Street, in the 1000 and 1100 blocks, between North Sheffield Avenue and North Racine Avenue -- 6:00 P.M. to 6:00 A.M. -- daily (extension of Zone 383);
	North Seminary Avenue, in the 3200, 3300, 3400 and 3500 blocks, between West Belmont Avenue and West Addison Street -- 6:00 P.M. to 6:00 A.M. -- daily (extension of Zone 383);
	North Wilton Avenue, in the 3200 block, between West Belmont Avenue and West Aldine Avenue -- 6:00 P.M. to 6:00 A.M. -- daily (extension of Zone 383);

Alderman	Location, Distance And Time
LEVAR (45th Ward)	North Long Avenue (both sides) in the 5100 block, turning into the 5400 block of West Carmen Avenue (both sides) -- 6:00 A.M. to 6:00 P.M. -- Monday through Friday (extension of Zone 101).

Referred -- AMENDMENT OF ORDINANCE WHICH ESTABLISHED RESIDENTIAL PERMIT PARKING ZONE IN 2000 BLOCK OF NORTH KENMORE AVENUE.

Alderman Bernardini (43rd Ward) presented a proposed ordinance to amend a previously passed ordinance which established residential permit parking zones on specified public ways by striking the words: "North Kenmore Avenue, in the 2000 block -- 6:00 P.M. to 12:00 Midnight -- daily" and inserting in lieu thereof: "North Kenmore Avenue, in the 2000 block -- 6:00 P.M. to 9:00 A.M. -- daily", which was *Referred to the Committee on Traffic Control and Safety.*

Referred -- AMENDMENT OF ORDINANCE WHICH ESTABLISHED RESIDENTIAL PERMIT PARKING ZONE AT 4759 SOUTH KOMENSKY AVENUE.

Alderman Laski (23rd Ward) presented a proposed ordinance to amend a previously passed ordinance which established residential permit parking zones on specified public ways by striking the words: "South Komensky Avenue, at 4759 (wrap around residential permit parking) Zone 36", which was *Referred to the Committee on Traffic Control and Safety.*

Referred -- AMENDMENT OF ORDINANCE WHICH ESTABLISHED RESIDENTIAL PERMIT PARKING ZONE AT 1917 -- 1929 NORTH SEMINARY AVENUE.

Alderman Bernardini (43rd Ward) presented a proposed ordinance to amend a previously passed ordinance which established residential permit parking zones on specified public ways by striking the words: "North Seminary Avenue (east side) from 1917 to 1929 (Zone 143)", which was *Referred to the Committee on Traffic Control and Safety.*

Referred -- EXTENSION OF RESIDENTIAL PERMIT PARKING ZONES AT SPECIFIED LOCATIONS.

The aldermen named below presented proposed orders to extend residential permit parking zones to include the locations specified, which were *Referred to the Committee on Traffic Control and Safety,* as follows:

Alderman	Location
DOHERTY (41st Ward)	North Neva Avenue, to include West Carmen Avenue (north side) between North Neva Avenue and the first alley west thereof (Zone 59);
LEVAR for *HANSEN* (44th Ward)	North Kenmore Avenue (both sides) in the 3800 block, between West Waveland Avenue and West Grace Street -- at all times.

Referred -- ESTABLISHMENT OF INDUSTRIAL PERMIT PARKING ZONES AT SPECIFIED LOCATIONS.

Alderman Burke (14th Ward) presented four proposed ordinances to cause

the establishment of industrial permit parking zones for the locations specified, and during the hours designated, which were *Referred to the Committee on Traffic Control and Safety*, as follows:

South Kolin Avenue (west side) from a point 5 feet south of the southwest corner of West 46th Street, to a point 247 feet south thereof -- at all times (tow-away zone) and West 46th Street (south side) from South Kolin Avenue to a point 359 feet west thereof -- at all times (tow-away zone);

West 43rd Street (north side) from a point 30 feet east of the northeast corner of South Pulaski Road, to a point 847 feet east thereof (excluding all driveways and truck loading dock areas) -- at all times (tow-away zone);

West 43rd Street (south side) from a point 810 feet east of the southeast corner of South Pulaski Road, to a point 1,215 feet east thereof (excluding all driveways and truck loading dock areas) -- at all times (tow-away zone); and

West 48th Place (south side) from a point 142 feet west of the property line of South Kedzie Avenue, to a point 381 feet west thereof -- at all times (tow-away zone).

Referred -- CONSIDERATION FOR ESTABLISHMENT OF INDUSTRIAL PERMIT PARKING ZONE ON PORTION OF WEST 14TH PLACE.

Alderman Haithcock (2nd Ward) presented a proposed order directing the Commissioner of Transportation to give consideration to the establishment of an industrial permit parking zone on West 14th Place, from a point 28 feet west of the southwest corner of South Aberdeen Street, to a point 172 feet west thereof and from the north end of the property line inclusive of the current loading dock, to a point 36 feet thereof, double parking authorized at all times (tow-away zone), which was *Referred to the Committee on Traffic Control and Safety*.

Referred -- AMENDMENT OF PARKING RESTRICTION DURING SPECIFIED HOURS ON PORTION OF NORTH LARAMIE AVENUE.

Alderman Giles (37th Ward) presented a proposed ordinance to amend an ordinance passed by the City Council on November 4, 1954 (Council Journal of Proceedings, page 8508) which restricted parking on portions of specified public ways by striking the words: "North Laramie Avenue (both sides) between West Roosevelt Road and West North Avenue -- 7:00 A.M. to 9:00 A.M. and 4:00 P.M. to 6:00 P.M. (except on Saturday, Sunday and holidays)" and inserting in lieu thereof: "North Laramie Avenue (both sides) between West Madison Street and West North Avenue -- 7:00 A.M. to 9:00 A.M. and 4:00 P.M. to 6:00 P.M. (except on Saturday, Sunday and holidays)", which was *Referred to the Committee on Traffic Control and Safety.*

Referred -- DESIGNATION OF SERVICE DRIVE/DIAGONAL PARKING ON PORTION OF WEST 25TH PLACE.

Alderman Fary (12th Ward) presented a proposed ordinance to designate service drives and permit diagonal parking on the south side of West 25th Place, from South Washtenaw Avenue to South Rockwell Street, which was *Referred to the Committee on Traffic Control and Safety.*

Referred -- ESTABLISHMENT OF TOW-AWAY ZONES AT SPECIFIED LOCATIONS.

The aldermen named below presented proposed ordinances to establish tow-away zones at the locations designated, for the distances and times specified, which were *Referred to the Committee on Traffic Control and Safety,* as follows:

Alderman	Location, Distance And Time
MAZOLA (1st Ward)	South Clinton Street (west side) between West Madison Street and West Washington Street -- at all times -- Monday through Friday;

Alderman	Location, Distance And Time
LEVAR for *STONE* (50th Ward)	North Western Avenue, at 7250, from the south crosswalk on West Chase Avenue to a point 250 feet south thereof -- at all times.

Referred -- CONSIDERATION FOR INSTALLATION OF FLASHING YELLOW SIGNALS AT WESTBOUND LANE OF WEST HARRISON STREET.

Alderman Mazola (1st Ward) presented a proposed order directing the Commissioner of Transportation to give consideration to the installation of flashing yellow signals at the westbound lane of West Harrison Street near the extension of the centerline of South Peoria Street, which was *Referred to the Committee on Traffic Control and Safety.*

Referred -- CONSIDERATION FOR INSTALLATION OF "LEFT TURN ARROW" SIGNAL ON NORTH KEDZIE AVENUE AT WEST DEVON AVENUE.

Alderman Levar, for Alderman Stone (50th Ward) presented a proposed order directing the Commissioner of Transportation to give consideration to the installation of a "Left Turn Arrow" signal to the existing automatic traffic control signals for northbound traffic on North Kedzie Avenue at West Devon Avenue, which was *Referred to the Committee on Traffic Control and Safety.*

Referred -- RELOCATION OF EXISTING FLASHING YELLOW SIGNALS ON PORTION OF WEST HARRISON STREET.

Alderman Mazola (1st Ward) presented a proposed order to relocate the existing flashing yellow signals on a portion of West Harrison Street east to

the main University of Illinois campus entrance near the extension of the centerline of South Peoria Street, which was *Referred to the Committee on Traffic Control and Safety.*

Referred -- AUTHORIZATION FOR INSTALLATION OF TRAFFIC SIGNS AT SPECIFIED LOCATIONS.

The aldermen named below presented proposed orders and ordinances for the installation of traffic signs of the nature indicated and at the locations specified, which were *Referred to the Committee on Traffic Control and Safety,* as follows:

Alderman	Location And Type Of Sign
STEELE (6th Ward)	South Langley Avenue, at East 77th Street -- "Two-Way Stop";
	South Dr. Martin Luther King, Jr. Drive, at East 97th Street -- "Two-Way Stop";
	East 77th Street, at South St. Lawrence Avenue -- "Two-Way Stop";
DIXON (8th Ward)	South Drexel Boulevard and East 90th Street -- "Stop";
	South Merrill Avenue, at East 82nd Street -- "Stop";
	East 82nd Street, at South Dorchester Avenue -- "Stop";
SHAW (9th Ward)	South Front Avenue, at East 114th Street -- "Pedestrian Crossing";
	South Front Avenue, at East 114th Street -- "Three-Way Stop";

Alderman	Location And Type Of Sign
BUCHANAN (10th Ward)	South Avenue L, at East 102nd Street -- "Stop";
	South Marquette Avenue, at East 128th Street -- "Stop";
FARY (12th Ward)	South California Avenue and West 36th Street -- "Four-Way Stop";
OLIVO (13th Ward)	West 62nd Street and South Kolmar Avenue -- "Four-Way Stop";
STREETER (17th Ward)	South Elizabeth Street, at West 69th Street -- "No Parking";
	South Hermitage Avenue, at West 77th Street -- "Stop";
	West 70th Street, at South Laflin Street -- "Stop";
HUELS for *RUGAI* (19th Ward)	South Winchester Avenue, at 9739, 9751, 9753 and 9755 -- "Residential Parking Only";
	West 97th Street, at South Prospect Avenue -- "Stop";
	West 106th Street, at South Talman Avenue -- "Stop";
MUNOZ (22nd Ward)	West 16th Street and South Kilbourn Avenue -- "Four-Way Stop";
LASKI (23rd Ward)	South Long Avenue, at West 52nd Street -- "Stop";

Alderman	Location And Type Of Sign
	South Mayfield Avenue, at West 52nd Street -- "Stop";
	South Mayfield Avenue, at West 53rd Street -- "Stop";
	West 51st Street, at South Lockwood Avenue -- "Stop";
OCASIO (26th Ward)	West Nelson Street and North Washtenaw Avenue -- "Stop";
	North Washtenaw Avenue, at West Nelson Street -- "Stop";
WATSON (27th Ward)	North Artesian Avenue, at West Fulton Boulevard -- "Two-Way Stop";
BURRELL (29th Ward)	West North Avenue, at 5838 -- "No Parking Loading Zone -- Monday Through Friday -- 8:00 A.M. To 5:00 P.M.";
BIALCZAK (30th Ward)	North Cicero Avenue (east side) from West Barry Avenue to West Addison Street -- "No Peddling";
	North Cicero Avenue (west side) from West Barry Avenue to West School Street -- "No Peddling";
	North Lamon Avenue, from West Fullerton Avenue to West Wrightwood Avenue -- "No Peddling";
SUAREZ (31st Ward)	West George Street and North Kildare Avenue -- "Two-Way Stop";

Alderman	Location And Type Of Sign
	North Knox Avenue and West Palmer Street -- "All-Way Stop";
	North Kostner Avenue and West George Street -- "All-Way Stop";
	North Lowell Avenue, at West Wellington Avenue -- "Stop";
MELL (33rd Ward)	West Barry Avenue and North Bernard Street -- "Four-Way Stop";
	West Barry Avenue and North Drake Avenue -- "Four-Way Stop";
	West Barry Avenue and North St. Louis Avenue -- "Four-Way Stop";
	West Windsor Avenue, at North Manor Avenue -- "Stop";
BANKS (36th Ward)	North Pacific Avenue, at West Waveland Avenue --"Stop";
GILES (37th Ward)	West Hirsch Street, at North Kedvale Avenue -- "Stop";
	North Karlov Avenue, at West Hirsch Street -- "Two-Way Stop";
	North Karlov Avenue, at West Kamerling Avenue -- "Two-Way Stop";
	North LeClaire Avenue and West Erie Street -- "Stop";
ALLEN (38th Ward)	North Nora Avenue, at West Byron Street -- "Stop";

Alderman	Location And Type Of Sign
O'CONNOR (40th Ward)	North Hermitage Avenue, at West Glenlake Avenue -- "Stop"; West Hollywood Avenue, at North Artesian Avenue -- "Stop";
O'CONNOR (40th Ward) and *MOORE* (49th Ward)	West Pratt Boulevard, at North Greenview Avenue -- "Stop";
NATARUS (42nd Ward)	North Astor Street and West Division Street -- "All-Way Stop"; North LaSalle Boulevard, between West Chicago Avenue and West North Avenue -- "Motorcycles Prohibited -- 12:00 Midnight To 6:00 A.M."; Lower East Wacker Drive, between North Michigan Avenue and North Lake Shore Drive; upper East Wacker Drive, between North Michigan Avenue and North Lake Shore Drive; North Columbus Drive, between the Chicago River and East Randolph Street; lower East Randolph Street, between North Michigan Avenue and North Lake Shore Drive; upper East Randolph Street, between North Michigan Avenue and North Lake Shore Drive; North LaSalle Boulevard, between West Chicago Avenue and West North Avenue -- "Motorcycles Prohibited -- 12:00 Midnight To 6:00 A.M.";

Alderman	Location And Type Of Sign
LEVAR for *HANSEN* (44th Ward)	North Clark Street, at West School Street and West Aldine Street -- "Three-Way Stop"; North Mildred Avenue, at West Oakdale Avenue -- "Stop";
LEVAR for *STONE* (50th Ward)	West Albion Avenue, at North Albany Avenue -- "Stop"; Entrances to the alley bounded by West Touhy Avenue, West Chase Avenue, North Hamilton Avenue and North Bell Avenue -- "Through-Traffic Prohibited".

Referred -- AMENDMENT OF ORDINANCE WHICH AUTHORIZED ERECTION OF "TWO-WAY STOP" SIGNS ON PORTION OF SOUTH CREGIER AVENUE.

Alderman Dixon (8th Ward) presented an ordinance to amend a previously passed ordinance which authorized the erection of traffic signs on portions of specified public ways by striking the words: " 'Two-Way Stop' signs for north and southbound traffic on South Cregier Avenue, at the intersection of East 87th Place", which was *Referred to the Committee on Traffic Control and Safety.*

Referred -- REMOVAL OF "HANDICAPPED PARKING ONLY" SIGNS AT 10952 SOUTH RIDGEWAY AVENUE.

Alderman Huels, for Alderman Rugai (19th Ward) presented a proposed order for the removal of "Handicapped Parking Only" signs in front of the residence at 10952 South Ridgeway Avenue, which was *Referred to the Committee on Traffic Control and Safety.*

Referred -- ESTABLISHMENT OF FIVE TON WEIGHT LIMIT FOR VEHICLES ON SPECIFIED STREETS.

Alderman Fary (12th Ward) presented two proposed ordinances to fix a weight limit of five tons for trucks and commercial vehicles at the locations designated and for the distances specified, which were *Referred to the Committee on Traffic Control and Safety*, as follows:

South Claremont Avenue, in the 3300 block; and

South Hamilton Avenue, in the 3300 block.

---

2. ZONING ORDINANCE AMENDMENTS.

Referred -- ZONING RECLASSIFICATIONS OF PARTICULAR AREAS.

The aldermen named below presented eight proposed ordinances amending the Chicago Zoning Ordinance for the purpose of reclassifying particular areas, which were *Referred to the Committee on Zoning*, as follows:

BY ALDERMAN MAZOLA (1st Ward):

To classify as an R4 General Residence District instead of C3-5 and C3-6 Commercial-Manufacturing Districts the area shown on Map No. 2-F bounded by:

West Van Buren Street; the westerly dock line of the South Branch of the Chicago River; West Harrison Street; South Canal Street; West Congress Parkway; and South Clinton Street.

BY ALDERMAN HUELS (11th Ward):

To classify as an R3 General Residence District instead of a B4-2 Restricted Service District and a C1-2 Restricted Commercial District the area shown on Map No. 8-F bounded by:

West 31st Street; South Canal Street; the alley next south of and parallel to West 31st Street; the alley next west of and parallel to South Normal Avenue; a line 125 feet south of West 31st Street; South Parnell Avenue; the alley next south of and parallel to West 31st Street; South Wallace Street; the alley next south of and parallel to West 31st Street; South Lowe Avenue; the alley next south of and parallel to West 31st Street; South Union Avenue; the alley next south of and parallel to West 31st Street; South Emerald Avenue; a line 200 feet south of West 31st Street; the alley next west of and parallel to South Emerald Avenue; a line 125 feet south of West 31st Street; and South Halsted Street.

BY ALDERMAN OCASIO (26th Ward):

To classify as a B2-2 Restricted Retail District instead of an R4 General Residence District the area shown on Map No. 3-I bounded by:

North Mozart Avenue; West Thomas Street; North Francisco Avenue; and West Cortez Street.

BY ALDERMAN SUAREZ (31st Ward):

To classify as a B2-1 Restricted Retail District instead of a B4-1 Restricted Service District the area shown on Map No. 7-K bounded by:

the alley next north of and parallel to West Fullerton Avenue; North Kostner Avenue; West Fullerton Avenue; and North Kilbourn Avenue.

BY ALDERMAN BANKS (36th Ward):

To classify as a B2-1 Restricted Retail District instead of a B4-1 Restricted Service District the area shown on Map No. 5-M bounded by:

the alley next north of and parallel to West North Avenue; North Austin Avenue; West North Avenue; and North Meade Avenue.

To classify as a B2-1 Restricted Retail District instead of a B4-1 Restricted Service District the area shown on Map No. 5-M bounded by:

the alley next north of and parallel to West North Avenue; North Mobile Avenue; West North Avenue; and North Narragansett Avenue.

To classify as a B2-1 Restricted Retail District instead of a B4-1 Restricted Service District the area shown on Map No. 5-M bounded by:

the alley next north of and parallel to West North Avenue; a line 107 feet east of North Merrimac Avenue; West North Avenue; and North Merrimac Avenue.

BY ALDERMAN ALLEN (38th Ward):

To classify as an R2 Single-Family Residence District instead of an R4 General Residence District the area shown on Map No. 9-N bounded by:

a line 146 feet south of West School Street; the alley next east of and parallel to North Nagle Avenue; a line 262 feet south of West School Street; North Nagle Avenue; a line 287.38 feet north of West Belmont Avenue; the alley next west of and parallel to North Nagle Avenue; a line 216.38 feet south of West School Street; and North Nagle Avenue.

---

3. CLAIMS.

Referred -- CLAIMS AGAINST CITY OF CHICAGO.

The aldermen named below presented four hundred twenty-six proposed claims against the City of Chicago for the claimants named as noted, respectively, which were *Referred to the Committee on Finance,* as follows:

Alderman	Claimant
MAZOLA (1st Ward)	Garibaldi Square on the Park Condominium Association;
	Green Street Lofts Condominium Association;
	Printers Row Condominium Association;
	River West Village Lofts:
	Sangamon Loft Condominium Association;

Alderman	Claimant
	Townhomes of Dearborn Park Condominium Association;
	Unit One Townhomes of Dearborn Park Association;
	899 South Plymouth Court Condominium Association;
	901 South Plymouth Court Condominium Association;
PRECKWINKLE (4th Ward)	Chippewa Apartments Cooperative;
	Cornell Terrace Condominiums;
	Dorchester Condominium Association;
	Dorridge Condominium Association;
	Goodfriend Condominium Association;
	Greenlawn Condominium Association;
	Greenwood Court Condominium Association;
	Hyde Park Boulevard Condominium Association;
	Ingleside Place Condominium Association;
	Kenwood Condominium Association;
	Narragansett Condominium Association;

Alderman	Claimant
	Panorama Condominium Association;
	United Cooperative Projects, Incorporated;
	University Park Condominium;
	University Realty Trust;
	Winston Court Condominium;
	1348 -- 1350 East Hyde Park Condominium;
	1357 Madison Park Condominium Association;
	5000 Cornell Condominium;
	5000 East End Cooperative Apartments;
	5216 -- 5218 South Dorchester Condominium Association;
BLOOM (5th Ward)	Columbian Condominium Association;
	Cornell Common Condominium Association;
	Dorchester Homes Realty Trust;
	Jackson Court Apartments;
	Mia Casa Apartment Building Corporation;
	Park Shore East Cooperative;
	Parkview Condominium Association;

Alderman	Claimant
	University Commons Condominium Association;
	Watergate East Condominium;
	Weona Apartment Building Corporation;
	1400 East 56th Condominium Association;
	1700 East 56th Street Condominium;
	2039 -- 2049 East 72nd Street Condominium Association;
	5340 Hyde Park Boulevard Condominium Association;
	5435 -- 5437 South Hyde Park Boulevard Condominium Association;
	5510 Woodlawn Condominium;
	5518 -- 5522 Everett Condominium Association;
	6723 -- 6725 South Clyde Condominium Association;
	6830 -- 6832 South Paxton Condominium;
STEELE (6th Ward)	Chatham Park Village Cooperative;
BEAVERS (7th Ward)	Lake Terrace Condominium Association;
	Ms. Dolores I. Woods;
	33 Phillips Condominium Apartments;

Alderman	Claimant
DIXON (8th Ward)	London Towne Houses Cooperative, Incorporated;
	7901 -- 7911 South Ellis Condominium Association;
	8220 -- 8226 South Jeffery Condominium Association;
BUCHANAN (10th Ward)	Mr. James Schultz;
FARY (12th Ward)	Ms. Sharon R. Schubert;
BURKE (14th Ward)	Ms. Laura J. Burke;
HUELS for *RUGAI* (19th Ward)	Academy Hall Apartments;
	John F. and Loretta M. Knox;
	Mr. Earl Colver E. Morales;
	Ms. Dorothy Ann Nagel;
LASKI (23rd Ward)	Aherlow Condominium Association;
	Mr. James C. Ciccio;
	Lishmore Place Condos Phase I;
	Mr. Ricardo Rodriguez;
	Three Oaks Condominiums;
	5418 South Massasoit Condominium Association;
	5419 South Massasoit Condominium Association;

Alderman	Claimant
	6612 West 64th Place Corporation;
	6616 West 64th Place Corporation;
	6718 West 64th Place Corporation;
WATSON (27th Ward)	1400 North LaSalle Condominium Association;
BIALCZAK (30th Ward)	Breton Court Biplex Owners Association;
	East of Edens Condominium;
	Keystone Courts Condominium No. 1;
	Keystone Courts Condominium No. 2;
	Melvina Trace Condominium Association;
	4105 -- 4113 West Cullom Condominium Association (2);
GABINSKI (32nd Ward)	Greenview Place Condominium;
	Ms. Haydee Nieves;
MELL (33rd Ward)	Park Manor Condominium;
BANKS (36th Ward)	Mason Terrace Condominium;
	Neenah Manor Condominium Association;
	Nottingham Manor Condominium Association;

Alderman	Claimant
	Park Lane Condominium Association;
	2159 North Harlem Condominium Association;
	8216 Belmont Building;
ALLEN (38th Ward)	Eastwood Manor Condominium Association;
	Merrimac Square Condominium 2;
	Merrimac Square Condominium Association III;
	Ridgemoor Estates Condominium Association III;
	Washington House Condominium Association;
	3821 North Narragansett Condominium Association;
	3843 North Narragansett Condominium Association;
LAURINO (39th Ward)	Forest Glen Condominium Association;
O'CONNOR (40th Ward)	Foster-Western Condominium Association;
	Glen-Albion Condominium Association;
	Glenwood North Condominium Association;
	Hermitage Plaza Homes Association;

Alderman	Claimant
	1450 Granville Condominium Association;
	6410 -- 6412 North Glenwood Condominium Association;
DOHERTY (41st Ward)	Banbury Hill Condominium Association;
	Birchtree Manor Condominium Association;
	Caldwell Woods Condominium Association, Incorporated;
	Devon Place Condominium;
	Edgewood Manor Condominium No. 1;
	Edisonaire Condominiums;
	Edison Park Condominium Association;
	Edison Parker Condominium No. 1;
	Edison Villa Condominium;
	Evelyn Lane Condominium;
	Forest Tower Condominium No. 1 (2);
	Forest Towers II Condominium Association;
	Fountainview Condominium;
	Friendly Village No. 1;
	Friendly Village No. 3 Condominium Association;

Alderman	Claimant
	Friendly Village No. 4;
	Gregory Court Condominium Association;
	Higgins Manor Condominium Association;
	Innisbrook Condominium No. 5;
	Innisbrook No. 4 Condominium Association;
	Kings Ridge Condominium;
	L'avenir Condominium Association;
	Lexington House Condominium;
	Mansard House Condominium;
	Northwest Point Condominium Association North;
	Northwest Point West Condominium Association;
	Northwest Terrace Building No. 1;
	Northwest Terrace No. 2;
	Northwest Terrace Building No. 3;
	Norwood Manor Condominium;
	Norwood Village Condominium Association;
	Olmsted Condominium Association;
	Parkview Condominium West, Incorporated;
	Point East Condominium;

Alderman	Claimant
	Shenandoah Condominium Association, Incorporated;
	Ms. Veronica Swaczuk;
	5147 -- 5151 North East River Road Condominium Association;
	5155 -- 5159 North East River Road Condominium Association;
	5940 Building Association;
	6005 -- 6009 Neola Condominium Association;
	6259 -- 6261 Northwest Highway Condominium Association (2);
	6847 -- 6849 North Olmsted Avenue Condominium;
NATARUS (42nd Ward)	Ambassador House Condominium;
	Astor Terrace Condominium;
	Astor Tower Condominium Association;
	Brownstone Condominium Association;
	Cameron Condominium;
	Carl Sandburg Village Condominium Association No. 7;
	Carlyle Apartments Homeowners Association;
	Faulkner House Condominium Association;
	Goldcoast Condominium Association;

Alderman	Claimant
	Hanover Condominium Association;
	Lake Point Tower Condominium Association;
	Lake Shore Land Association;
	LaSalle Manor Condominium Association;
	The LaSalle Private Residences Condominium Association;
	Lowell House Condominium Association;
	Newberry Plaza Condominium Association;
	One East Schiller Condominium Association;
	State Parkway Condominium Association;
	Two Hundred Nine Lake Shore Drive Building Corporation;
	The Warwick Condominium Association;
	1540 North State Parkway Condominium Association;
	30 East Elm Condominium Association;
	40 East Cedar Condominium Association;
	55 West Erie Street Condominium Association;
	The 100 Bellevue Place Condominium;

Alderman	Claimant
	200 East Delaware Condominium Association;
	201 East Chestnut Condominium Association;
	227 -- 237 East Delaware Place Corporation;
	257 East Delaware Condominium Association;
	368 West Huron Condominium Association (2);
	540 Lake Shore Drive Condominium;
	900/910 Lake Shore Drive Condominium Association;
	1000 Condominium Association;
	1010 North Lake Shore Drive Condominium Association;
	1150 Condominium Association;
	1240 North Lake Shore Drive Condominium Association;
	1245 North Dearborn Condominium Association;
	1320 North State Street Apartments, Incorporated;
	1340 North Dearborn Parkway Condominium Association;
	1350 North Astor Cooperative Apartments;
	1410 North State Parkway Condominium Association;

Alderman	Claimant
	1415 North Dearborn Parkway Condominium Association;
	1450 North Dearborn Condominium Association;
	1516 North State Parkway Condominium Association;
	1540 North State Parkway Condominium Association;
	1550 North State Parkway Condominium Association;
BERNARDINI (43rd Ward)	Armitage/Howe Condominium;
	Armitage Racine Condominium Association;
	Astor Banks Condominium Association;
	Astor Villa Condominium Association;
	Aztec Condominium;
	Belden/Commonwealth Condominium;
	Belden Condominium;
	Burling Condominium Association;
	Camden Passage Condominium Association;
	Cleveland Armitage Condominium Association;
	Clifton Place Condominium;

Alderman	Claimant
	Concord Lane Condominium Association;
	Dickens Court Condominium Association;
	Dickens Place;
	Dickens Pointe Condominium Association;
	Eugenie Park Condominium Association;
	Eugenie Terrace Townhomes Condominium Association;
	Factory Condominium;
	Fullerton Colonade Condominium Association;
	Fullerton-Geneva Condominium;
	Greenhouse Condominium Association;
	Hampden Court Condominium;
	Hudson Place Condominium Association;
	Lake Shore Condominium Association;
	Larrabee Commons Condominium Association;
	Larrabee Terrace Condominium Association;
	The Limited Editions 941 West Wrightwood Condominium Association;

Alderman	Claimant
	The Marborough Condominium Association;
	Mastercraft Condominium Association;
	Menomonee Lane Condominium Association;
	McCormick Mansion Condominium Association;
	Orchard Village Condominium Association;
	Pine Grove Condominium;
	Shakespeare Building Cooperative;
	Slingerland Condominium Association;
	St. Michael's High School;
	St. Michael's Homeowners Condominium Association;
	Towne Park Condominium;
	Vedado Condominium Association;
	Willow Dayton Condominium Association;
	Wrightwood City Homes Condominium Association;
	Wrightwood Seminary Condominium;
	317 West Belden Condominium;
	339 Webster Townhouse Condominium Association;

Alderman	Claimant
	399 West Fullerton Corporation;
	510 West Fullerton Condominium Association;
	549 -- 551 Belden Condominium Association;
	644 Arlington Place Condominium Association;
	916 -- 918 Fullerton Parkway Condominium Association;
	1100 West Montana Condominium Association;
	1155 West Armitage Condominium Association;
	1418 Condominium Association;
	1651 North Dayton Homeowners' Association;
	1660 Condominium Association;
	1914 -- 1916 Sheffield Condominiums;
	2130 Lincoln Park West Condominium Association;
	2144 Lincoln Park West Condominium Association;
	2309 Commonwealth Condominium;
	2336 Commonwealth Condominium;
	2400 North Lakeview Condominium Association;

Alderman	Claimant
	2430 North Lakeview Cooperative Apartments;
	2440 North Lakeview Cooperative Apartments;
	2450 North Lakeview Cooperative Apartments;
	2626 Lakeview Condominium Association;
	2629 North Hampden Court Condominium Association;
HANSEN (44th Ward)	Addison Court Condominiums;
	Aldine Court Condominium Association;
	Alta Vista View Condominium Association;
	Bel-Harbour Condominium Association;
	Belmont Cambridge Condominium Association;
	Belmont Condominium Association;
	Berwick Condominium Association;
	Briar Court Townhouse Association;
	Burling Street Lofts;
	Commodore Green Briar Condominium Association;

Alderman	Claimant
	Commonwealth Plaza Condominium Association;
	Commonwealth Towers Condominium Association;
	Condominium Association 659 West Aldine;
	Corlake Condominium Association;
	Cortina Court Condominium Association;
	Darien Condominium Association;
	East Lakeview Townhouse Association;
	Fairbanks Condominium;
	Franklin House Condominium;
	Gracewood Condominium Association;
	Harbor House Condominium Association;
	Harbor West Condominium Association;
	Hawthorne Court 3301 North Racine Condominium Association;
	Hawthorne Place Condominium Association;
	Heather Oaks Condominium;
	Hudson Avenue Condominium Association;
	King's Court Condominium Association;

Alderman	Claimant
	Lakewood Limited Condominiums;
	Magnolia-Grace Condominium Association;
	Melrose Garden Condominium Association;
	Oakdale Court Condominium Association;
	Oak Grove Condominium Association;
	Pembroke on Cambridge Condominium Association;
	Pickford;
	Sheffield Manor Condominium Association;
	Steeples Condominium;
	Surf Condominiums at Cambridge;
	Surfwalk Condominium Association;
	Waterloo Court Condominium Association;
	Waveland-Racine Condominium Association;
	Wellington Place Condominium Association;
	Wellington Terrace Condominiums;
	Wellington Town Houses;
	320 Oakdale Condominium Association;
	336 Wellington Condominiums;

Alderman	Claimant
	421 Oakdale Condominium Association;
	424 -- 428 Wellington Association Unincorporated;
	433 West Wellington Avenue Condominiums;
	434 Briar Place Condominium Association;
	438 -- 448 West Surf Condominium Association;
	442 Wellington Cooperative;
	444 West Aldine Condominium Association;
	460 West Barry Condominium Association;
	500 Barry Condominium Association;
	505 Melrose Condominium Association;
	537 -- 545 West Roscoe Condominium Association;
	545 -- 553 Melrose Avenue Condominium Association;
	555 West Aldine Condominium Association;
	560 Roscoe Condominium Association;
	601 -- 609 Wellington Condominium Association;
	606 -- 608 Aldine Condominium Association;

Alderman	Claimant
	607 West Buckingham Condominium Association;
	607 -- 613 West Melrose Condominium Association;
	609 West Stratford Condominium Association;
	625 -- 633 West Barry Condominium Association;
	644 Melrose Condominium Association;
	651 -- 653 West Buckingham Condominium Association;
	656 Buckingham Condominium Association, Inc.;
	663 Melrose Condominium Association;
	823 West Oakdale Condominium Association;
	2909 North Sheridan Road Condominium Association;
	2944 Broadway Condominium Association;
	3020 North Sheridan Road Condominium Association;
	3110 North Sheridan Road Condominium Association;
	3150 North Sheridan Road Condominium Association;
	3180 Condominium Association;

Alderman	Claimant
	3300 North Lake Shore Drive Condominium;
	3314 North Lake Shore Drive;
	3440 Condominium Association;
	3470 North Lake Shore Drive Condominium Association;
LEVAR (45th Ward)	Austin Manor Condominium Association;
	Carousel Courts Condominium Association;
	4422 Dover Condominium Association;
	4850 -- 4852 -- 4854 North Linder Condominium;
SHILLER (46th Ward)	Argyle Apartment Building Cooperative;
	Beacon Park Condominium;
	Buena Park Condominium Association;
	Camelot Court Condominium Association;
	Coachlite Condominium II Association;
	Gill Park Cooperative;
	Hallmark House I Condominium Association;
	Hazelton Condominium Association;

Alderman	Claimant
	Kenmore Leland West Condominium Association;
	Le Fleur de Beacon Condominium Association;
	Pine Grove Condominium Association;
	Pine Grove Court Condominium Association;
	Waveland Quadrangle Condominium Association;
	527 West Brompton Condominium Association;
	620 -- 622 Waveland Condominium Association;
	651 West Sheridan Condominium Association;
	700 Bittersweet Condominium Association;
	704 -- 706 West Buena Condominium Association;
	714 -- 726 West Buena Condominium Association;
	717 -- 719 West Montrose Condominium Association;
	727 -- 729 Junior Terrace Condominium Association;
	3500 North Lake Shore Drive Cooperative Apartments;
	3600 Condominium Association;

Alderman	Claimant
	3730 -- 3740 Lake Shore Drive Condominium Association;
	4200 North Marine Drive Condominium Association;
	4300 North Marine Drive Condominium Association;
	4421 -- 4423 Condominium Association;
	4436 -- 4438 North Malden Condominium Association;
M. SMITH for *SCHULTER* (47th Ward)	Argyle Estates Condominium Association;
	Argyle/Seeley Condominium Association;
	440 Aldine Condominium Association;
	1961 -- 1971 West Winona Condominium Association;
	4650 North Hermitage Condominium Association;
M. SMITH (48th Ward)	Ainslie Condominium;
	Catalpa-Winthrop Building Corporation;
	East Point Condominium Association;
	Edgewater Court Townhomes;
	El Lago Condominium Association;

Alderman	Claimant
	First Kenmore Condominium Association;
	Granville Tower Condominium Association;
	Horizon House Condominium Association;
	Lakeside Place Condominium Association;
	Malibu Condominium Association;
	Malibu East Condominium Association;
	Princeton House Condominium Association;
	The Statesman Condominium Association;
	Tiara Homeowners Association;
	852 -- 854 West Lakeside Place Condominium Association;
	930 West Margate Terrace Condominium Association;
	955 West Carmen Condominium Association;
	1319 -- 1321 West Ardmore Condominium Association;
	5040 -- 5060 Marine Drive Condominium Association;
	5757 Sheridan Road Condominium Association;

Alderman	Claimant
MOORE (49th Ward)	Chase-Ashland Condominium Association;
	Copper Beeches Condominium Association;
	Estes Court Condominium;
	Farwell Green Condominium Association;
	Farwell Terrace Condominium Association;
	Jarvis Court Condominium Association;
	Merida Manor Condominium Association;
	Navarra Condominium Association (2);
	Sheridan Lakeside Condominium Association;
	1217 -- 1219 West North Shore Condominium Association;
	1340 West Touhy Condominium Association;
	1442 -- 1444 West Fargo Condominium Association;
	1629 -- 1631 Fargo Condominium Association;
	6225 Kenmore Condominium Association, Incorporated;
	6300 North Sheridan Condominium;

Alderman	Claimant
	6970 -- 6972 North Ashland Condominium Association;
	7306 North Winchester Condominium Association;
	7400 Sheridan Condominium Association;
STONE (50th Ward)	Artesian Garden Condominium Association;
	Bel-Oaks East Condominium Association;
	Estes-Washtenaw Condominium Association;
	Francisco/Rosemont Condominium;
	High Ridge Condominium Association;
	Ivy Courte Condominium Association;
	Park Gables Apartment Homes, Incorporated;
	Ms. Mabel Tiongson;
	Twin Gables Condominium;
	Winston Towers No. 1 Condominium Association;
	Winston Towers No. 3 Parkway Condominium Association.

4. UNCLASSIFIED MATTERS.

(Arranged In Order According To Ward Numbers)

Proposed ordinances, orders and resolutions were presented by the aldermen named below, respectively, and were acted upon by the City Council in each case in the manner noted, as follows:

Presented By

ALDERMAN MAZOLA (1st Ward):

DRAFTING OF ORDINANCE FOR VACATION OF PORTION OF SOUTH SEELEY AVENUE.

A proposed order reading as follows:

Ordered, That the Commissioner of Planning and Development is hereby directed to prepare an ordinance for the vacation of South Seeley Avenue, lying between the south line of West Taylor Street and the north line of West Grenshaw Avenue, for the University of Illinois at Chicago; said ordinance to be transmitted to the Committee on Transportation and Public Way for consideration and recommendation to the City Council.

Alderman Mazola moved to *Suspend the Rules Temporarily* to permit immediate consideration of and action upon the foregoing proposed order. The motion *Prevailed.*

On motion of Alderman Mazola, the foregoing proposed order was *Passed* by yeas and nays as follows:

Yeas -- Aldermen Mazola, Haithcock, Tillman, Preckwinkle, Bloom, Steele, Beavers, Dixon, Shaw, Buchanan, Huels, Fary, Olivo, Burke, Jones, Coleman, Streeter, Murphy, Troutman, Munoz, Laski, Miller, Medrano, Ocasio, Watson, E. Smith, Burrell, Suarez, Gabinski, Mell, Austin, Wojcik, Banks, Giles, Allen, Laurino, O'Connor, Doherty, Natarus, Bernardini, Levar, Shiller, M. Smith, Moore -- 44.

Nays -- None.

Alderman Natarus moved to reconsider the foregoing vote. The motion was lost.

Referred -- AMENDMENT OF TITLE 4, CHAPTER 8, SECTION 480 OF MUNICIPAL CODE OF CHICAGO TO INCREASE FINES FOR VIOLATIONS RELATING TO SANITATION REQUIREMENTS FOR BULK MILK VENDING MACHINES.

Also, a proposed ordinance to amend Title 4, Chapter 8, Section 480 of the Municipal Code of Chicago by increasing the minimum fine from $50.00 to $200.00 for violations of the provisions relating to the sanitary requirements for bulk milk vending machines, which was *Referred to the Committee on Finance.*

Referred -- GRANT OF PRIVILEGE TO AMERICOLD TO MAINTAIN AND USE RAILROAD SWITCH TRACK OVER AND ACROSS PORTION OF SOUTH DEARBORN STREET.

Also, a proposed ordinance to grant permission and authority to Americold to maintain and use a railroad switch track that originates from the premises at 1526 South State Street and travels over and across South Dearborn Street on a steel bridge or viaduct to a point 212 feet north of the north line of West 16th Street, which was *Referred to the Committee on Transportation and Public Way.*

Referred -- GRANTS OF PRIVILEGE TO SUNDRY APPLICANTS FOR SIDEWALK CAFES.

Also, seven proposed ordinances to grant permission and authority to the applicants listed to maintain and use those portions of the public way adjacent to the locations noted for the operation of sidewalk cafes, which were *Referred to the Committee on Transportation and Public Way,* as follows:

Late Night Limited LTD, doing business as Drink And Eat Too! -- adjacent to 541 West Fulton Street;

Govnor's Pub, Inc., doing business as Govnor's Pub -- adjacent to 207 North State Street;

Granata's Restaurant, Inc. -- adjacent to 120 North Wells Street;

The Bagel Bakery Limited Partnership, doing business as Jacob Bros. Bagels -- adjacent to 53 West Jackson Boulevard;

Krystyna Investment, Inc., doing business as Krystyna's Cafe -- adjacent to 8 East Jackson Boulevard;

733 South Dearborn Corporation, doing business as Moonraker -- adjacent to 733 South Dearborn Street; and

Gemelio, Inc., doing business as Ricobene's -- adjacent to 60 East Lake Street.

Referred -- PERMISSION TO HOLD SIDEWALK SALES ON PORTIONS OF SPECIFIED PUBLIC WAYS.

Also, two proposed orders directing the Commissioner of Transportation to grant permission to Mr. Jack Gelman/That's Our Bag, Inc. for the conduct of sidewalk sales at the locations designated, which were *Referred to the Committee on Special Events and Cultural Affairs,* as follows:

50 East Randolph Street -- for the periods extending June 14 through 17, August 30 and 31, and September 1 and 2, 1995 during the hours of 9:00 A.M. to 7:00 P.M., each day; and

200 North Michigan Avenue -- for the periods extending May 24 through May 28, and August 16 through 20, 1995 during the hours of 9:00 A.M. to 7:00 P.M., each day.

Presented By

ALDERMAN HAITHCOCK (2nd Ward):

Referred -- GRANT OF PRIVILEGE TO OAK EDWARDO'S, INC. (DOING BUSINESS AS EDWARDO'S NATURAL PIZZA RESTAURANT) FOR SIDEWALK CAFE.

A proposed ordinance to grant permission and authority to Oak Edwardo's, Inc., doing business as Edwardo's Natural Pizza Restaurant, to maintain and use a portion of the public way adjacent to 521 South Dearborn Street for the operation of a sidewalk cafe, which was *Referred to the Committee on Transportation and Public Way.*

Referred -- AUTHORIZATION FOR ISSUANCE OF PERMITS TO CONSTRUCT, MAINTAIN AND USE CANOPIES AT SPECIFIED LOCATIONS.

Also, two proposed orders authorizing the Director of Revenue to issue permits to the applicants listed to construct, maintain and use canopies to be attached or attached to the buildings or structures specified below, which were *Referred to the Committee on Transportation and Public Way,* as follows:

Oak Edwardo's, Inc., doing business as Edwardo's Natural Pizza -- for one canopy at 521 South Dearborn Street; and

Calvert Pets & Co. -- for one canopy at 2 West South Water Market.

Presented By

ALDERMAN PRECKWINKLE (4th Ward):

DRAFTING OF ORDINANCE FOR VACATION OF SPECIFIED PUBLIC ALLEYS IN BLOCK BOUNDED BY EAST BOWEN AVENUE, EAST 42ND STREET, SOUTH LANGLEY AVENUE AND SOUTH COTTAGE GROVE AVENUE.

A proposed order reading as follows:

Ordered, That the Commissioner of Planning and Development is hereby directed to prepare an ordinance for the vacation of the north/south 15 foot public alley and the east 60 feet of the east/west 15 foot public alley in the block bounded by East Bowen Avenue, East 42nd Street, South Langley Avenue, and South Cottage Grove Avenue for Harris Temple A.O.H. Church of God (File No. 3-4-95-1931); said ordinance to be transmitted to the Committee on Transportation and Public Way for consideration and recommendation to the City Council.

Alderman Preckwinkle moved to *Suspend the Rules Temporarily* to permit immediate consideration of and action upon the foregoing proposed order. The motion *Prevailed.*

On motion of Alderman Preckwinkle, the foregoing proposed order was *Passed* by yeas and nays as follows:

Yeas -- Aldermen Mazola, Haithcock, Tillman, Preckwinkle, Bloom, Steele, Beavers, Dixon, Shaw, Buchanan, Huels, Fary, Olivo, Burke, Jones, Coleman, Streeter, Murphy, Troutman, Munoz, Laski, Miller, Medrano, Ocasio, Watson, E. Smith, Burrell, Suarez, Gabinski, Mell, Austin, Wojcik, Banks, Giles, Allen, Laurino, O'Connor, Doherty, Natarus, Bernardini, Levar, Shiller, M. Smith, Moore -- 44.

Nays -- None.

Alderman Natarus moved to reconsider the foregoing vote. The motion was lost.

Referred -- EXEMPTION OF HARRIS TRUST AND SAVINGS BANK FROM PHYSICAL BARRIER REQUIREMENT PERTAINING TO ALLEY ACCESSIBILITY FOR PARKING AND LOADING FACILITIES FOR 901 -- 955 EAST 47TH STREET.

Also, a proposed ordinance to exempt Harris Trust and Savings Bank from the physical barrier requirement pertaining to alley accessibility for the parking and loading facilities for 901 -- 955 East 47th Street, pursuant to Title 10, Chapter 20, Section 210 of the Municipal Code of Chicago, which was *Referred to the Committee on Transportation and Public Way.*

Presented By

ALDERMAN BLOOM (5th Ward):

Referred -- AUTHORIZATION FOR ISSUANCE OF PERMIT TO INSTALL SIGN/SIGNBOARD AT 1334 EAST 79TH STREET.

A proposed order directing the Commissioner of Buildings to issue a permit to Liberty Sign Company to install a sign/signboard at 1334 East 79th Street, which was *Referred to the Committee on Buildings.*

Referred -- AUTHORIZATION FOR WAIVER OF ITINERANT MERCHANT APPLICATION FEES FOR PARTICIPANTS IN 57TH STREET ART FAIR.

Also, a proposed order authorizing the Director of Revenue to waive Itinerant Merchant Application fees for the participants in the 57th Street Art Fair, to be held on June 3 and 4, 1995, which was *Referred to the Committee on Special Events and Cultural Affairs.*

Presented By

ALDERMAN BEAVERS (7th Ward):

Referred -- REDUCTION IN ANNUAL LICENSE FEE FOR SPECIAL POLICE EMPLOYED BY EHS TRINITY HOSPITAL.

A proposed ordinance requiring EHS Trinity Hospital to pay a Ten Dollar license fee for each of the special police employed at their facility at 2320 East 93rd Street, pursuant to the provisions of Title 4, Chapter 340, Section 050 of the Municipal Code of Chicago, which was *Referred to the Committee on Finance.*

Presented By

ALDERMAN SHAW (9th Ward):

Referred -- CONSIDERATION FOR INSTALLATION OF ALLEYLIGHT BEHIND 10441 SOUTH CALUMET AVENUE.

A proposed order directing the Commissioner of Transportation to give consideration to the installation of an alleylight behind the premises at 10441 South Calumet Avenue, which was *Referred to the Committee on Finance.*

Referred -- CONSIDERATION FOR HONORARY DESIGNATION OF PORTION OF SOUTH MICHIGAN AVENUE AS "BISHOP ROOSEVELT ADAMS AVENUE".

Also, a proposed order authorizing the Commissioner of Transportation to give consideration to honorarily designate that part of South Michigan Avenue, from East 117th Street to East 118th Street, as "Bishop Roosevelt Adams Avenue", which was *Referred to the Committee on Transportation and Public Way.*

Referred -- CHICAGO PARK DISTRICT URGED TO WAIVE FACILITY USAGE FEES FOR NOT-FOR-PROFIT ORGANIZATIONS AND COMMUNITY GROUPS.

Also, a proposed resolution urging the Chicago Park District to waive all fees for use of its facilities by not-for-profit organizations and community groups, which was *Referred to the Committee on Parks and Recreation.*

Presented By

ALDERMAN SHAW (9th Ward) And OTHERS:

EXPRESSION OF OPPOSITION TO PROPOSED ILLINOIS STATE SENATE BILL TO END AFFIRMATIVE ACTION PROGRAMS IN ILLINOIS.

A proposed resolution presented by Aldermen Shaw, Haithcock, Tillman, Preckwinkle, Beavers, Dixon, Jones, Streeter, Troutman, Miller, E. Smith, Burrell, Suarez, Austin, Giles, Shiller and M. Smith, reading as follows:

WHEREAS, Illinois State Senator Walter W. Dudycz has just dropped a bomb on social and economic progress by introducing a bill to end affirmative action in Illinois, and abusing a quote from Dr. Martin Luther King, Jr., in a way that insults not only Dr. King himself, but women and minorities everywhere; and

WHEREAS, The nation's Equal Opportunity Act of 1972 and the Illinois Human Rights Act of 1980 have, however gradually, attempted to correct the evils of a century of discrimination against women and minorities. Affirmative action is a formal effort to provide increased employment opportunities for women and minorities and to overcome the "good ol' boy" policies under which only white males benefited over the years. Senator Dudycz's proposal seeks to end all that and throw us back into the 19th Century; and

WHEREAS, It is time for all good-thinking citizens to count the great contributions of women and minorities who have reached our society through affirmative action, and to fight against the Senator Dudyczes of the world, who would seek to stifle those contributions; now, therefore,

Be It Resolved, That we, the Mayor and members of the City Council of the City of Chicago, gathered here this ninth day of March, 1995, A.D., do hereby deplore the spirit and content of the bill just introduced by Senator Walter W. Dudycz to the Illinois Senate which would kill all affirmative action programs in the state; and

Be It Further Resolved, That the leaders of this great City go on record in opposition to Senator Dudycz's attempt to include the City of Chicago in his plan to end affirmative action; and

Be It Further Resolved, That the leaders of this great City hereby memorialize the members of the Illinois General Assembly not to pass this regrettable and inflammatory senate bill proposed by Walter W. Dudycz.

Alderman Shaw moved to *Suspend the Rules Temporarily* to permit immediate consideration of and action upon the foregoing proposed resolution. The motion *Prevailed.*

On motion of Alderman Shaw, the foregoing proposed resolution was *Adopted* by yeas and nays as follows:

Yeas -- Aldermen Mazola, Haithcock, Tillman, Preckwinkle, Bloom, Steele, Beavers, Dixon, Shaw, Buchanan, Huels, Fary, Olivo, Burke, Jones, Coleman, Streeter, Murphy, Troutman, Munoz, Laski, Miller, Medrano, Ocasio, Watson, E. Smith, Burrell, Suarez, Gabinski, Mell, Austin, Wojcik, Banks, Giles, Allen, Laurino, O'Connor, Natarus, Bernardini, Levar, Shiller, M. Smith, Moore -- 43.

Nays -- Alderman Doherty -- 1.

Alderman Natarus moved to reconsider the foregoing vote. The motion was lost.

Presented By

ALDERMAN BUCHANAN (10th Ward):

DRAFTING OF ORDINANCE FOR VACATION OF PORTIONS OF SPECIFIED PUBLIC WAYS.

A proposed order reading as follows:

Ordered, That the Commissioner of Planning and Development is hereby directed to prepare an ordinance for the vacation of East 134th Street, between the easterly line of the Calumet Expressway and the west line of South Paxton Avenue, East 137th Street, between the east line of South Jeffery Avenue and the east line of South Chappel Avenue, East 138th Street, from the east line of South Jeffery Avenue to the east line of South Chappel Avenue, South Jeffery Avenue, from the south line of East 134th Street to the north line of East 138th Street, and South Chappel Avenue, from the south line of East 137th Street to the north line of East 138th Street; and the north/south 16 foot public alley south of the south line of East 137th Street and north of the north line of East 138th Street for the City of Chicago (Department of Planning and Development, Industrial Services Division) (File No. 35/36-10-95-1934); said ordinance to be transmitted to the Committee on Transportation and Public Way for consideration and recommendation to the City Council.

Alderman Buchanan moved to *Suspend the Rules Temporarily* to permit immediate consideration of and action upon the foregoing proposed order. The motion *Prevailed.*

On motion of Alderman Buchanan, the foregoing proposed order was *Passed* by yeas and nays as follows:

Yeas -- Aldermen Mazola, Haithcock, Tillman, Preckwinkle, Bloom, Steele, Beavers, Dixon, Shaw, Buchanan, Huels, Fary, Olivo, Burke, Jones, Coleman, Streeter, Murphy, Troutman, Munoz, Laski, Miller, Medrano, Ocasio, Watson, E. Smith, Burrell, Suarez, Gabinski, Mell, Austin, Wojcik, Banks, Giles, Allen, Laurino, O'Connor, Doherty, Natarus, Bernardini, Levar, Shiller, M. Smith, Moore -- 44.

Nays -- None.

Alderman Natarus moved to reconsider the foregoing vote. The motion was lost.

EXPRESSION OF SUPPORT FOR NATIONAL ENDOWMENT OF THE ARTS AND MARCH 14, 1995 PROCLAIMED "SAVE THE N.E.A. AND AMERICA'S ART AND CULTURE DATE".

A proposed resolution reading as follows:

WHEREAS, Societies and communities throughout the history of the world have recognized the value of the arts and its importance in maintaining their culture; and

WHEREAS, Governments from every identity through democracies, monarchies, and others have found directions to support the arts and cultures of their jurisdictions; and

WHEREAS, America must now come together throughout all fifty states to direct our support to save the National Endowment of the Arts and America's commitment to its arts and culture; and

WHEREAS, On March 14th -- arts and culture "Advocacy Day" -- Americans from all walks of life will direct their efforts to Washington and the members of Congress to demonstrate how important the N.E.A. is to every citizen in every town, and to our entire country; and

WHEREAS, The City of Chicago, its neighborhoods and communities have recognized the value of the arts in promoting our culture, as well as the economic impact of every art event, producing revenues for our businesses; now, therefore,

Be It Resolved, That the Mayor and members of this City Council join in this effort to save the National Endowment of the Arts and America's commitment to its arts and culture and that copies of this resolution be reproduced and delivered to our Senate Representatives, as well as members of our Illinois Congressional Delegation. Furthermore, the Mayor and members of this City Council encourage all citizens to join the national effort through personal communications to our leadership in Washington and further mobilize this all out national effort; and

Be It Further Resolved, That Tuesday, March 14, 1995 be proclaimed "Save the N.E.A. and America's Art and Culture Date", demonstrating this City's administration's strong commitment to our Arts and Art Programs of Chicago.

Alderman Buchanan moved to *Suspend the Rules Temporarily* to permit immediate consideration of and action upon the foregoing proposed resolution. The motion *Prevailed.*

On motion of Alderman Buchanan, the foregoing proposed resolution was *Adopted* by yeas and nays as follows:

Yeas -- Aldermen Mazola, Haithcock, Tillman, Preckwinkle, Bloom, Steele, Beavers, Dixon, Shaw, Buchanan, Huels, Fary, Olivo, Burke, Jones, Coleman, Streeter, Murphy, Troutman, Munoz, Laski, Miller, Medrano, Ocasio, Watson, E. Smith, Burrell, Suarez, Gabinski, Mell, Austin, Wojcik, Banks, Giles, Allen, Laurino, O'Connor, Doherty, Natarus, Bernardini, Levar, Shiller, M. Smith, Moore -- 44.

Nays -- None.

Alderman Natarus moved to reconsider the foregoing vote. The motion was lost.

Referred -- JOINT COMMITTEE ON FINANCE AND ECONOMIC AND CAPITAL DEVELOPMENT URGED TO SCHEDULE HEARINGS ON ESTABLISHMENT OF COMPETITIVE PRICE EQUALIZATION DISTRICTS.

Also, a proposed resolution urging a Joint Committee composed of the members of the Committee on Finance and the members of the Committee on Economic and Capital Development to schedule hearings concerning the establishment of Competitive Price Equalization Districts in areas of the City that have been most impacted by suburban and out of state commercial competition and calling upon various City departments to evaluate the use of incentive programs with potential for attracting retailers to these areas and to present their findings and recommendations before the Joint Committee no later than May 25, 1995, which was *Referred to a Joint Committee to be composed of the members of the Committee on Finance and the members of the Committee on Economic and Capital Development.*

Presented by

ALDERMAN HUELS (11th Ward):

Referred -- PERMISSION FOR TRAFFIC CLOSURE ON PORTION OF WEST 28TH PLACE FOR SCHOOL PURPOSES.

A proposed ordinance directing the Commissioner of Transportation to close to traffic that part of West 28th Place, from South Wallace Street to South Parnell Avenue, for Bridgeport Catholic Academy North, on all school days during the hours of 7:45 A.M. to 8:45 A.M. and 2:15 P.M. to 3:15 P.M., for school purposes, which was *Referred to the Committee on Traffic Control and Safety.*

Referred -- EXEMPTION OF MR. JOSEPH FELDMAN FROM PHYSICAL BARRIER REQUIREMENT PERTAINING TO ALLEY ACCESSIBILITY FOR SPECIFIED PARKING FACILITIES.

Also, four proposed ordinances to exempt Mr. Joseph Feldman from the physical barrier requirement pertaining to alley accessibility for the parking facilities adjacent to the locations specified, pursuant to Title 10, Chapter 20, Section 210 of the Municipal Code of Chicago, which were *Referred to the Committee on Transportation and Public Way,* as follows:

4170 South Halsted Street;

4301 South Halsted Street;

4341 South Halsted Street; and

4357 South Halsted Street.

Presented By

ALDERMAN FARY (12th Ward):

Referred -- UNITED STATES CONGRESS URGED TO SUPPORT CONTINUED FUNDING OF LOW-INCOME HOME ENERGY ASSISTANCE PROGRAM.

A proposed resolution urging the United States Congress to support a federal budget proposal by President Clinton for continued funding of the Low-Income Home Energy Assistance Program, which was *Referred to the Committee on Energy, Environmental Protection and Public Utilities.*

Referred -- AUTHORIZATION FOR ISSUANCE OF PERMIT TO INSTALL SIGN/SIGNBOARD AT 2875 WEST CERMAK ROAD.

Also, a proposed order directing the Commissioner of Inspectional Services to issue a permit to Artisan Signs to install a sign/signboard at 2875 West Cermak Road, which was *Referred to the Committee on Buildings.*

Presented By

ALDERMAN BURKE (14th Ward):

Referred -- AMENDMENT OF TITLE 4, CHAPTER 60 OF MUNICIPAL CODE OF CHICAGO BY ADDITION OF NEW SECTION 145 TO PROHIBIT SALE OF ALCOHOLIC LIQUOR PACKAGED IN NON-CONVENTIONAL CONTAINERS.

A proposed ordinance to amend Title 4, Chapter 60 of the Municipal Code of Chicago by adding thereto a new Section 145 which would prohibit licensed liquor establishments other than hotels offering restaurant service, regularly organized clubs, restaurants, taverns, or beer gardens from selling alcoholic liquor not enclosed in a bottle, jug, can, keg or cask customarily used by

manufactures, which was *Referred to the Committee on License and Consumer Protection.*

Presented By

ALDERMAN STREETER (17th Ward):

WAIVER OF DEMOLITION LIENS ON PROPERTY AT 7924 -- 7942 SOUTH HALSTED STREET FOR USE BY SENIOR LIFESTYLE AND FIRST CHURCH OF LOVE AND FAITH.

A proposed ordinance reading as follows:

WHEREAS, In proceedings in the Circuit Court of Cook County, the City of Chicago has obtained liens for the costs of demolition of buildings located at 7924 -- 7942 South Halsted Street; and

WHEREAS, The existence of the liens currently prevents the intended purchasers of the property, Senior Lifestyle (a not-for-profit corporation) and First Church of Love and Faith, from redeveloping the property; and

WHEREAS, It is appropriate to encourage the redevelopment of vacant properties for uses that support Chicago's neighborhoods; now, therefore,

Be It Ordained by the City Council of the City of Chicago:

SECTION 1. The City of Chicago hereby releases and waives the lien specified below:

Address: 7924 -- 7942 South Halsted Street

Permanent Index No.: 20-32-207-021-0000

Case: *City of Chicago v. Supreme Gaylord Corporation, et al.*

Date lien recorded: October 25, 1985

Recorder's Document No.: 85253379

Lien amount: $14,700.00

SECTION 2. The Corporation Counsel is authorized and directed to prepare and deliver any documents necessary to implement Section 1 of this ordinance and to insert the legal descriptions of the properties described in Section 1.

SECTION 3. This ordinance shall be in full force and effect from and after its passage and approval.

Alderman Streeter moved to *Suspend the Rules Temporarily* to permit immediate consideration of and action upon the foregoing proposed ordinance. The motion *Prevailed.*

On motion of Alderman Streeter, the foregoing proposed ordinance was *Passed* by yeas and nays as follows:

Yeas -- Aldermen Mazola, Haithcock, Tillman, Preckwinkle, Bloom, Steele, Beavers, Dixon, Shaw, Buchanan, Huels, Fary, Olivo, Burke, Jones, Coleman, Streeter, Murphy, Troutman, Munoz, Laski, Miller, Medrano, Ocasio, Watson, E. Smith, Burrell, Suarez, Gabinski, Mell, Austin, Wojcik, Banks, Giles, Allen, Laurino, O'Connor, Doherty, Natarus, Bernardini, Levar, Shiller, M. Smith, Moore -- 44.

Nays -- None.

Alderman Natarus moved to reconsider the foregoing vote. The motion was lost.

Presented By

ALDERMAN MURPHY (18th Ward):

Referred -- PERMISSION TO PARK PICKUP TRUCK AND/OR VAN AT 8500 SOUTH KENNETH AVENUE.

A proposed order directing the Commissioner of Transportation to grant permission to Mr. Timothy M. Goc to park his pickup truck and/or van at 8500 South Kenneth Avenue in accordance with the provisions of Title 9, Chapter 64, Section 170(a) of the Municipal Code of Chicago, which was *Referred to the Committee on Traffic Control and Safety.*

Presented For

ALDERMAN RUGAI (19th Ward):

Referred -- GRANT OF PRIVILEGE TO BEVERLY BANK TO MAINTAIN AND USE CONCRETE COVERED PEDESTRIAN BRIDGE OVER PORTION OF WEST 103RD PLACE.

A proposed ordinance, presented by Alderman Huels, to grant permission and authority to Beverly Bank to maintain and use a one-story concrete covered pedestrian bridge over West 103rd Place, between South Charles Street and South Loomis Street, connecting the premises at 1357 West 103rd Street with the premises at 10330 South Loomis Street, which was *Referred to the Committee on Transportation and Public Way.*

Referred -- STANDARDIZATION OF PORTION OF SOUTH OAKLEY AVENUE AS "LCPL JOHN A. GULDAN AVENUE".

Also, a proposed ordinance, presented by Alderman Huels, directing the Commissioner of Transportation to take the necessary action for standardization of that part of South Oakley Avenue, between West 90th Street and West 100th Street, as "LCPL John A. Guldan Avenue", which was *Referred to the Committee on Transportation and Public Way.*

Presented By

ALDERMAN TROUTMAN (20th Ward):

Referred -- PERMISSION TO HOLD SIDEWALK SALES AT 6830 -- 6840 SOUTH COTTAGE GROVE AVENUE.

Two proposed orders directing the Commissioner of Transportation to grant permission to Transport Salvage Sales, in care of Mr. James C. Wenzel, to

conduct sidewalk sales at 6830 -- 6840 South Cottage Grove Avenue on April 28 and 29 and on each Friday and Saturday for the months of May, June, July, August, September and October, 1995, during the hours of 7:30 A.M. to 5:30 P.M., which were *Referred to the Committee on Special Events and Cultural Affairs.*

Presented By

ALDERMAN MUNOZ (22nd Ward):

Referred -- PERMISSION TO PARK PICKUP TRUCKS AND/OR VANS ON RESIDENTIAL STREETS WITHIN 22ND WARD.

Two proposed orders directing the Commissioner of Transportation to grant permission to park pickup trucks and/or vans on the residential streets specified, in accordance with the provisions of Title 9, Chapter 64, Section 170(a) of the Municipal Code of Chicago, which were *Referred to the Committee on Traffic Control and Safety,* as follows:

2800 block of South Homan Avenue; and

2800 block of South Trumbull Avenue.

Presented By

ALDERMAN OCASIO (26th Ward):

Referred -- AUTHORIZATION FOR ISSUANCE OF PERMITS, LICENSES AND INSPECTIONS, FREE OF CHARGE TO NORWEGIAN-AMERICAN HOSPITAL FOR YEAR 1995.

A proposed ordinance directing various City departments to issue all necessary permits, licenses and inspections, free of charge, to Norwegian-American Hospital for the year 1995, which was *Referred to the Committee on Finance.*

Referred -- AUTHORIZATION FOR ISSUANCE OF PERMIT TO CONSTRUCT, MAINTAIN AND USE CANOPY AT 1824 WEST DIVISION STREET.

Also, a proposed order authorizing the Director of Revenue to issue a permit to Lorimar Produce to construct, maintain and use one canopy to be attached or attached to the building or structure at 1824 West Division Street, which was *Referred to the Committee on Transportation and Public Way.*

Presented By

ALDERMAN MEDRANO (25th Ward):

MARCH 14, 1995 DECLARED "MANUEL PEREZ, JR. DAY IN CHICAGO".

A proposed resolution reading as follows:

WHEREAS, On March 14, 1945, Private First Class Manuel Perez, Jr. of Chicago was killed in action during a singular and selfless act of heroism near Luzon, the Philippines; and

WHEREAS, On March 14, 1995 -- fifty years to the day after Manuel Perez, Jr. gave his life to save the other members of his platoon -- the teachers and students of Manuel Perez, Jr. Elementary School, the members of American Legion Post No. 1017: Manuel Perez, Jr., Post, the Midwest Chapter of the 11th Airborne Division, the Filipino American Veterans of Chicago, and the Mexican American Veterans Association will all gather at the school, 1241 West 19th Street, in a ceremony commemorating this great citizen and his many heroic deeds in battle during World War II; and

WHEREAS, For "conspicuous gallantry and intrepidity at the risk of life above and beyond the call of duty", Manuel Perez, Jr. was posthumously awarded this great nation's highest military award, the Congressional Medal of Honor, three months following his great sacrifice. Over the past half-century he has been an idol for all Americans but most especially for Hispanic Americans for whom he is a symbol of greatness; now, therefore,

Be It Resolved, That we, the Mayor and members of the City Council of the City of Chicago, gathered here this ninth day of March, 1995, A.D., do hereby declare that March 14, 1995, be known as "Manuel Perez, Jr. Day in

Chicago" in honor of one of America's bravest men, and we call attention to the celebrations planned for that date in commemoration of this towering citizen and hero; and

Be It Further Resolved, That a suitable copy of this resolution be prepared and presented to Manuel Perez, Jr. Elementary School.

Alderman Medrano moved to *Suspend the Rules Temporarily* to permit immediate consideration of and action upon the foregoing proposed resolution. The motion *Prevailed.*

On motion of Alderman Medrano, the foregoing proposed resolution was *Adopted* by yeas and nays as follows:

Yeas -- Aldermen Mazola, Haithcock, Tillman, Preckwinkle, Bloom, Steele, Beavers, Dixon, Shaw, Buchanan, Huels, Fary, Olivo, Burke, Jones, Coleman, Streeter, Murphy, Troutman, Munoz, Laski, Miller, Medrano, Ocasio, Watson, E. Smith, Burrell, Suarez, Gabinski, Mell, Austin, Wojcik, Banks, Giles, Allen, Laurino, O'Connor, Doherty, Natarus, Bernardini, Levar, Shiller, M. Smith, Moore -- 44.

Nays -- None.

Alderman Natarus moved to reconsider the foregoing vote. The motion was lost.

Presented By

ALDERMAN WATSON (27th Ward):

DRAFTING OF ORDINANCE FOR VACATION OF PORTION OF WEST ARCADE PLACE AND PROVIDING FOR DEDICATION OF SPECIFIED PUBLIC ALLEY IN BLOCK BOUNDED BY WEST RUNDELL PLACE, WEST ARCADE PLACE, SOUTH ABERDEEN STREET AND SOUTH MORGAN STREET.

A proposed order reading as follows:

Ordered, That the Commissioner of Planning and Development is hereby directed to prepare an ordinance for the vacation of the east 172.20 feet, more or less, of the west 492.17 feet, more or less, of West Arcade Place east of South Aberdeen Street and providing for the dedication of a 17.97 foot, north/south public alley running north to West Rundell Place from the east terminus of West Arcade Place to be vacated in the block bounded by West Rundell Place, West Arcade Place, South Aberdeen Street and South Morgan Street for the American National Bank and Trust Company of Chicago, as Trustee, Trust No. 118200-08 (File No. 17-27-90-1549, Rev. March 9, 1995); said ordinance to be transmitted to the Committee on Transportation and Public Way for consideration and recommendation to the City Council.

Alderman Watson moved to *Suspend the Rules Temporarily* to permit immediate consideration of and action upon the foregoing proposed order. The motion *Prevailed.*

On motion of Alderman Watson, the foregoing proposed order was *Passed* by yeas and nays as follows:

Yeas -- Aldermen Mazola, Haithcock, Tillman, Preckwinkle, Bloom, Steele, Beavers, Dixon, Shaw, Buchanan, Huels, Fary, Olivo, Burke, Jones, Coleman, Streeter, Murphy, Troutman, Munoz, Laski, Miller, Medrano, Ocasio, Watson, E. Smith, Burrell, Suarez, Gabinski, Mell, Austin, Wojcik, Banks, Giles, Allen, Laurino, O'Connor, Doherty, Natarus, Bernardini, Levar, Shiller, M. Smith, Moore -- 44.

Nays -- None.

Alderman Natarus moved to reconsider the foregoing vote. The motion was lost.

Referred -- AUTHORIZATION FOR ISSUANCE OF PERMIT TO CONSTRUCT, MAINTAIN AND USE CANOPY AT 1056 WEST CHICAGO AVENUE.

Also, a proposed order authorizing the Director of Revenue to issue a permit to Michalik Funeral Home to construct, maintain and use one canopy to be attached or attached to the building or structure at 1056 West Chicago Avenue, which was *Referred to the Committee on Transportation and Public Way.*

Referred -- APPROVAL OF PROPERTY AT 218 NORTH RACINE AVENUE AS CLASS 6(b) AND ELIGIBLE FOR COOK COUNTY TAX INCENTIVES.

Also, a proposed resolution to approve the property at 218 North Racine Avenue as eligible for Class 6(b) tax incentives under the Cook County Real Property Classification Ordinance, which was *Referred to the Committee on Economic and Capital Development.*

Presented by

ALDERMAN E. SMITH (28th Ward):

Referred -- GRANT OF PRIVILEGE TO SMG, INC. (DOING BUSINESS AS SCOTT PETERSON AND COMPANY) TO CONSTRUCT, MAINTAIN AND USE INSPECTION MANHOLE ADJACENT TO 4551 WEST ADAMS STREET.

A proposed ordinance to grant permission and authority to SMG, Inc. doing business as Scott Peterson and Company to construct, install, maintain and use an inspection manhole in the public right-of-way adjacent to the premises at 4551 West Adams Street, which was *Referred to the Committee on Transportation and Public Way.*

Referred -- PERMISSION TO PARK PICKUP TRUCK AND/OR VAN AT 4639 WEST ADAMS STREET.

Also, a proposed order directing the Commissioner of Transportation to grant permission to Reverend Charles Rogers to park his pickup truck and/or van at 4639 West Adams Street in accordance with the provisions of Title 9, Chapter 64, Section 170(a) of the Municipal Code of Chicago, which was *Referred to the Committee on Traffic Control and Safety.*

Referred -- CHICAGO BOARD OF ELECTION COMMISSIONERS URGED TO ALLOW ABSENTEE VOTING FOR PERSONS IN FEAR FOR THEIR PERSONAL SAFETY.

Also, a proposed resolution urging the Chicago Board of Election Commissioners to allow persons in fear for their personal safety from street gangs and drug dealers to vote by absentee ballot, which was *Referred to the Committee on Committees, Rules and Ethics.*

Presented By

ALDERMAN BURRELL (29th Ward):

Referred -- PERMISSION TO PARK PICKUP TRUCK AND/OR VAN AT 1145 SOUTH MAYFIELD AVENUE.

A proposed order directing the Commissioner of Transportation to grant permission to Mr. Amir A. Khan to park his pickup truck and/or van at 1145 South Mayfield Avenue in accordance with the provisions of Title 9, Chapter 64, Section 170(a) of the Municipal Code of Chicago, which was *Referred to the Committee on Traffic Control and Safety.*

Presented By

ALDERMAN GABINSKI (32nd Ward):

Referred -- GRANT OF PRIVILEGE TO MR. ELFEGO AQUILERA TO CONSTRUCT, MAINTAIN AND USE OVERHEAD BRIDGE ABOVE PUBLIC ALLEY ADJACENT TO 918 NORTH ASHLAND AVENUE.

A proposed ordinance to grant permission and authority to Mr. Elfego Aquilera to construct, install, maintain and use an overhead bridge above the

existing public alley adjacent to the premises at 918 North Ashland Avenue, which was *Referred to the Committee on Transportation and Public Way.*

Referred -- GRANTS OF PRIVILEGE TO SUNDRY APPLICANTS FOR SIDEWALK CAFES.

Also, three proposed ordinances to grant permission and authority to the applicants listed to maintain and use those portions of the public way adjacent to the locations noted for the operation of sidewalk cafes, which were *Referred to the Committee on Transportation and Public Way,* as follows:

Golden Apple Restaurant, Inc. -- adjacent to 2971 North Lincoln Avenue;

Ripple 1471 Incorporated, doing business as Holiday Club -- adjacent to 1471 North Milwaukee Avenue; and

Jane's -- adjacent to 1655 West Cortland Street.

Referred -- APPROVAL OF PLAT OF LANDMARK VILLAGE -- UNIT 3 AT NORTHEAST CORNER OF INTERSECTION OF NORTH WOLCOTT AVENUE AND WEST DIVERSEY PARKWAY.

Also, a proposed ordinance directing the Superintendent of Maps, Ex Officio Examiner of Subdivisions, to approve a plat of Landmark Village -- Unit 3 at the northeast corner of the intersection of North Wolcott Avenue and West Diversey Parkway, which was *Referred to the Committee on Transportation and Public Way.*

Referred -- AUTHORIZATION FOR ISSUANCE OF PERMITS TO INSTALL SIGNS/SIGNBOARDS AT 2601 NORTH CLYBOURN AVENUE.

Also, two proposed orders directing the Commissioner of Buildings to issue permits to Jones Sign Co., Inc. and Express Signs to install signs/signboards at

the 2601 North Clybourn Avenue, which were *Referred to the Committee on Buildings.*

Referred -- AUTHORIZATION FOR ISSUANCE OF PERMIT TO CONSTRUCT, MAINTAIN AND USE CANOPY AT 2646 NORTH MILWAUKEE AVENUE.

Also, a proposed order authorizing the Director of Revenue to issue a permit to Logan Theater Co., Inc. to construct, maintain and use one canopy to be attached or attached to the building or structure at 2646 North Milwaukee Avenue, which was *Referred to the Committee on Transportation and Public Way.*

Presented By

ALDERMAN MELL (33rd Ward):

Referred -- AMENDMENT OF TITLE 4, CHAPTER 60, SECTION 021 OF MUNICIPAL CODE OF CHICAGO BY ADDITION OF NEW SUBPARAGRAPH (c) (5) TO WAIVE PROHIBITION ON TRANSFER OF EXISTING PACKAGE GOODS LICENSES FOR CERTAIN INDIVIDUALS OR ESTABLISHMENTS.

A proposed ordinance to amend Title 4, Chapter 60, Section 021 of the Municipal Code of Chicago by adding thereto of a new subparagraph (c) (5) which would waive the prohibition on the transfer of existing package goods licenses to another person or persons if the licensed premises has a minimum of 7,000 square feet and the sale of alcoholic beverages does not exceed forty percent of the total sales at such premises during a twelve-month period, which was *Referred to the Committee on Economic and Capital Development.*

Referred -- GRANT OF PRIVILEGE TO ENAMELERS & JAPANNERS TO CONSTRUCT, MAINTAIN AND USE INSPECTION MANHOLE IN PUBLIC WAY ADJACENT TO 3917 NORTH ELSTON AVENUE.

Also, a proposed ordinance to grant permission and authority to Enamelers & Japanners to construct, maintain and use an inspection manhole in the public way adjacent to the premises at 3917 North Elston Avenue, which was *Referred to the Committee on Transportation and Public Way.*

Presented By

ALDERMAN WOJCIK (35th Ward):

Referred -- SUPERINTENDENT OF POLICE DIRECTED TO PUBLISH NAMES OF ARRESTED OFFENDERS CHARGED IN GRAFFITI CRIMES.

A proposed ordinance directing the Superintendent of Police to install a program which would publish the names of arrested offenders charged in graffiti crime within the City of Chicago, which was *Referred to the Committee on Police and Fire.*

Referred -- STANDARDIZATION OF PORTION OF WEST SHAKESPEARE AVENUE AS "REVEREND GEORGE HENDERSON DRIVE".

Also, a proposed ordinance directing the Commissioner of Transportation to take the necessary action for standardization of that part of West Shakespeare Avenue, from the 2700 block through the 2900 block, as "Reverend George Henderson Drive", which was *Referred to the Committee on Transportation and Public Way.*

Presented By

ALDERMAN BANKS (36th Ward):

Referred -- AMENDMENT OF TITLE 3, CHAPTER 12, SECTION 050 OF MUNICIPAL CODE OF CHICAGO BY EXPANDING ELIGIBILITY PROVISIONS FOR SENIOR CITIZEN SEWER SERVICE CHARGE EXEMPTION.

A proposed ordinance to amend Title 3, Chapter 12, Section 050 of the Municipal Code of Chicago by including within the provisions which allow for exemption from payment of the sewer service charge, those persons aged 65 or older who reside in a building of no more than two residential units, when a family member of such persons resides in the second unit, which was *Referred to the Committee on Finance.*

Referred -- AMENDMENT OF TITLE 17, SECTIONS 8.3-1, 8.3-2 AND 8.3-4 OF MUNICIPAL CODE OF CHICAGO (CHICAGO ZONING ORDINANCE) RELATING TO PERMITTED USES IN SPECIFIED ZONING DISTRICTS.

Also, a proposed ordinance to amend Title 17 Sections 8.3-1, 8.3-2 and 8.3-4 of the Municipal Code of Chicago (Chicago Zoning Ordinance) concerning certain permitted uses in B1-1 to B1-5 Local Retail Districts, B2-1 to B2-5 Restricted Retail Districts and B4-1 to B4-5 Restricted Service Districts, which was *Referred to the Committee on Zoning.*

Referred -- AMENDMENT OF TITLE 17 SECTIONS 3.2, 8.3-4(B) AND 9.3-1(B)(34) OF MUNICIPAL CODE OF CHICAGO (CHICAGO ZONING ORDINANCE) BY DEFINING AND INCLUDING TIRE FACILITIES AS PERMITTED USE IN SPECIFIED ZONING DISTRICTS.

Also, a proposed ordinance to amend Title 17, Sections 3.2, 8.3-4(B) and 9.3-1(B) of the Municipal Code of Chicago (Chicago Zoning Ordinance) by

defining and including tire facilities as a permitted use within B4-1 to B4-5 Restricted Service Districts and C1-1 to C5-1 Restricted Commercial Districts, which was *Referred to the Committee on Zoning.*

Presented By

ALDERMAN ALLEN (38th Ward):

Referred -- GRANT OF PRIVILEGE TO JAVA JIVE LTD. FOR SIDEWALK CAFE.

A proposed ordinance to grant permission and authority to Java Jive Ltd. to maintain and use a portion of the public way adjacent to 4272 West Irving Park Road for the operation of a sidewalk cafe, which was *Referred to the Committee on Transportation and Public Way.*

Presented By

ALDERMAN LAURINO (39th Ward):

Referred -- GRANT OF PRIVILEGE TO VIA VENETO, INCORPORATED (DOING BUSINESS AS VIA VENETO RISTORANTE) FOR SIDEWALK CAFE.

A proposed ordinance to grant permission and authority to Via Veneto, Incorporated, doing business as Via Veneto Ristorante, to maintain and use a portion of the public way adjacent to 3449 West Peterson Avenue for the operation of a sidewalk cafe, which was *Referred to the Committee on Transportation and Public Way.*

Presented By

ALDERMAN O'CONNOR (40th Ward):

Referred -- EXEMPTION OF GAST MONUMENTS, INC. FROM PHYSICAL BARRIER REQUIREMENT PERTAINING TO ALLEY ACCESSIBILITY FOR PARKING FACILITIES ADJACENT TO 1900 WEST PETERSON AVENUE.

A proposed ordinance to exempt Gast Monuments, Inc. from the physical barrier requirement pertaining to alley accessibility for the parking facilities adjacent to 1900 West Peterson Avenue, pursuant to Title 10, Chapter 20, Section 210 of the Municipal Code of Chicago, which was *Referred to the Committee on Transportation and Public Way.*

Presented By

ALDERMAN DOHERTY (41st Ward):

Referred -- AMENDMENT OF TITLE 4, CHAPTER 260, SECTION 080 OF MUNICIPAL CODE OF CHICAGO TO INCREASE IDENTIFICATION REQUIREMENTS FOR VEHICLES AND EMPLOYEES OF PRIVATE SCAVENGER BUSINESSES.

A proposed ordinance to amend Title 4, Chapter 260, Section 080 of the Municipal Code of Chicago by requiring "Chicago Private Scavenger" metal plates or emblems to be permanently affixed to vehicles used by duly licensed private scavengers, and by requiring employees of such businesses to wear uniforms displaying his or her name and the name of their employer when performing tasks related thereto, which was *Referred to the Committee on Transportation and Public Way.*

Referred -- GRANT OF PRIVILEGE TO RED PEPPER, INC. (DOING BUSINESS AS BASTA PASTA) FOR SIDEWALK CAFE.

Also, a proposed ordinance to grant permission and authority to Red Pepper, Inc., doing business as Basta Pasta, to maintain and use a portion of the public way adjacent to 6733 North Olmstead Avenue for the operation of a sidewalk cafe, which was *Referred to the Committee on Transportation and Public Way.*

Referred -- CITY COUNCIL COMMITTEE ON THE BUDGET AND GOVERNMENT OPERATIONS DIRECTED TO STUDY FEASIBILITY OF PROVIDING CERTAIN CITY OFFICIALS AND DEPARTMENTS ACCESS TO INTERNET COMMUNICATION SYSTEM.

Also, a proposed resolution directing the City Council Committee on the Budget and Government Operations to study the feasibility of providing the mayor, aldermen and city research and library sources access to the Internet information and communication system, and to prepare proposals and cost analysis for such linkup for inclusion in the 1996 Annual Appropriation Ordinance, which was *Referred to the Committee on the Budget and Government Operations.*

Presented By

ALDERMAN NATARUS (42nd Ward):

Referred -- GRANTS OF PRIVILEGE TO SUNDRY APPLICANTS FOR VARIOUS PURPOSES.

Four proposed ordinances to grant permission and authority to the applicants listed for the purposes specified, which were *Referred to the Committee on Transportation and Public Way,* as follows:

Doral Plaza Associates Limited Partnership -- to maintain and use a diesel generator and fuel tank on the public way adjacent to 155 North Michigan Avenue;

Garland Realty Associates, Ltd. -- to maintain and use a decorative granite pylon on the public way adjacent to 111 North Wabash Avenue;

LaSalle National Bank, as Trustee, under Trust Number 110441 -- to install, maintain and use a three-manhole grease separator in the public way adjacent to 175 North State Street; and

TRG International Corp. -- to construct, maintain and use four balconies overhanging the public right-of-way at 215 West Huron Street.

Referred -- GRANTS OF PRIVILEGE TO SUNDRY APPLICANTS FOR SIDEWALK CAFES.

Also, thirty-eight proposed ordinances to grant permission and authority to the applicants listed to maintain and use those portions of the public way adjacent to the locations noted for the operation of sidewalk cafes, which were *Referred to the Committee on Transportation and Public Way*, as follows:

Star of Superstars, Inc., doing business as Amarit Thai Restaurant -- adjacent to 1 East Delaware Place;

Arturo Coffee, Inc., doing business as Arturo Express -- adjacent to 919 North Michigan Avenue;

Bice of Chicago, Inc., doing business as Bice Ristorante -- adjacent to 158 East Ontario Street;

Bistro Restaurant Limited Partnership, doing business as Bistro 110 -- adjacent to 110 East Pearson Street;

Superior Limited Partnership, doing business as The Blackhawk Lodge -- adjacent to 41 East Superior Street;

Coffee Chicago Ltd., doing business as Coffee Chicago -- adjacent to 828 North State Street;

Coffee Chicago Ltd., doing business as Coffee Chicago -- adjacent to 1561 North Wells Street;

Costa D'Oro, Inc. -- adjacent to 1160 North Dearborn Street;

Estaloca -- adjacent to 2 West Elm Street;

Flapjaw's Saloon, Ltd., doing business as Flapjaw's Saloon -- adjacent to 22 East Pearson Street;

ABP Midwest, Inc., doing business as Au Bon Pain, The French Bakery Cafe -- adjacent to 200 West Adams Street;

ABP Midwest, Inc., doing business as Au Bon Pain, The French Bakery Cafe -- adjacent to 161 North Clark Street;

ABP Midwest, Inc., doing business as Au Bon Pain, The French Bakery Cafe -- adjacent to 222 North LaSalle Street;

ABP Midwest, Inc., doing business as Au Bon Pain, The French Bakery Cafe -- adjacent to 122 South Michigan Avenue;

ABP Midwest, Inc., doing business as Au Bon Pain, The French Bakery Cafe -- adjacent to 180 North Michigan Avenue;

Gino's East Corporation, doing business as Gino's East -- adjacent to 160 -- 164 East Superior Street;

Gold Coast Dogs, Incorporated, doing business as Gold Cost Dogs -- adjacent to 418 North State Street;

Hamburger Hamlet, Inc., doing business as Hamburger Hamlet -- adjacent to 1024 North Rush Street;

Hooters of Wells Street -- adjacent to 660 North Wells Street;

Lauter and Lauter, Inc., doing business as The Lo-Cal Zone -- adjacent to 912 North Rush Street;

McDonald's Restaurant -- adjacent to 1563 North Wells Street;

Mr. Mike Kouimelis, doing business as Mike's Fast Food & Bar, Inc. -- adjacent to 829 North State Street;

Pattie's, Inc., doing business as Pattie's Heart-Healthy Restaurant -- adjacent to 520 North Michigan Avenue;

Mr. Peter Georgiou, doing business as P.K.'s Cafe -- adjacent to 695 North State Street;

Rio Latin Tapas -- adjacent to 546 North Wells Street;

The Shamrock Club, Inc., doing business as The Shamrock Club -- adjacent to 210 West Kinzie Street;

Star of America, Inc., doing business as Singha-Thai-Restaurant -- adjacent to 340 North Clark Street;

Stella D'Italia -- adjacent to 1547 North Wells Street;

Mr. Jim Kontos, doing business as Tempo Restaurant -- adjacent to 1 East Chestnut Street;

T.G.I. Friday's, Inc., doing business as T.G.I. Friday's -- adjacent to 153 East Erie Street;

Two Humberto's, Inc., doing business as Timothy O'Toole's -- adjacent to 622 North Fairbanks Court;

Au Bon Pain Co., Inc., doing business as Warburton's -- adjacent to 33 North Dearborn Street;

The Waterfront, Ltd., doing business as The Waterfront -- adjacent to 16 West Maple Street;

Wells on Wells -- adjacent to 541 North Wells Street;

The Chicago Egg Company, Inc., doing business as The West Egg Cafe -- adjacent to 620 North Fairbanks Court;

The Chicago Egg Company, Inc., doing business as The West Egg Cafe -- adjacent to 1139 North State Street;

The 2nd Coast, Inc., doing business as The 3rd Coast on Delaware -- adjacent to 888 North Wabash Avenue; and

330 West Hubbard Restaurant Corporation, doing business as Coco Pazzo -- adjacent to 300 West Hubbard Street.

Referred -- REDUCTION IN ANNUAL LICENSE FEE FOR SPECIAL POLICE EMPLOYED BY THE ART INSTITUTE OF CHICAGO.

Also, a proposed ordinance requiring The Art Institute of Chicago to pay a Ten Dollar license fee for each of the special police employed at 111 South Michigan Avenue pursuant to the provisions of Title 4, Chapter 340, Section 050 of the Municipal Code of Chicago, which was *Referred to the Committee on Finance.*

Referred -- AUTHORIZATION FOR ISSUANCE OF PERMITS AND LICENSES, FREE OF CHARGE, IN CONNECTION WITH VARIOUS SPECIAL EVENTS.

Also, a proposed order authorizing the Director of Revenue to issue, free of charge, permits and licenses in connection with the special events noted, to take place during the periods specified, as follows:

Chicago Blues Festival -- for the period extending June 2 through 4, 1995;

Chicago Gospel Festival -- for the period of June 10 and 11, 1995;

Taste of Chicago -- for the period extending June 24 through July 4, 1995;

Chicago Country Music Festival -- for the period of June 24 and 25, 1995;

Venetian Night -- on July 22, 1995;

Mayor's Cup -- for the period of July 22 and 23, 1995;

Chicago Air and Water Show -- for the period of August 5 and 6, 1995;

Viva Chicago -- for the period of August 26 and 27, 1995; and

Chicago Jazz Festival -- for the period extending September 1 through 3, 1995,

which was *Referred to the Committee on Special Events and Cultural Affairs.*

Referred -- AUTHORIZATION FOR ISSUANCE OF PERMIT TO INSTALL SIGN/SIGNBOARD AT 166 EAST SUPERIOR STREET.

Also, a proposed order directing the Commissioner of Buildings to issue a permit to White Way Sign to install a sign/signboard at 166 East Superior Street, which was *Referred to the Committee on Buildings.*

Referred -- AUTHORIZATION FOR ISSUANCE OF PERMITS TO CONSTRUCT, MAINTAIN AND USE CANOPIES AT SPECIFIED LOCATIONS.

Also, six proposed orders authorizing the Director of Revenue to issue permits to the applicants listed to construct, maintain and use canopies to be attached or attached to the buildings or structures specified below, which were *Referred to the Committee on Transportation and Public Way*, as follows:

Design Center Carpet Mill Outlet -- for one canopy at 713 North Wells Street;

Some Like It Hot Partnership, doing business as Hat Dance -- for two canopies at 325 West Huron Street;

Orleans-Illinois, as sole beneficiary of American National Bank, Trust Number 64315 -- for one canopy at 320 West Illinois Street;

Topo Gigio Restaurant -- for one canopy at 1437 North Wells Street;

Two East Oak Condominium Association -- for one canopy at 2 East Oak Street; and

Westin Hotel Chicago -- for twenty-seven canopies at 909 North Michigan Avenue.

Referred -- AUTHORIZATION FOR ISSUANCE OF PERMITS TO EAST BANK CLUB FOR IMPROVEMENT OF PUBLIC WAY ON PORTION OF NORTH KINGSBURY STREET.

Also, a proposed order authorizing the Commissioner of Transportation to issue the necessary permits to the East Bank Club for widening the existing recessed taxi stand on the west side of North Kingsbury Street, from the property line of West Hubbard Street to a point 49 feet south thereof, and installing a recessed bay on the east side of North Kingsbury Street, from the property line of West Hubbard Street to a point 131 feet south thereof, which was *Referred to the Committee on Transportation and Public Way.*

Presented By

ALDERMAN BERNARDINI (43rd Ward):

Referred -- GRANTS OF PRIVILEGE TO SUNDRY APPLICANTS FOR SIDEWALK CAFES.

Five proposed ordinances to grant permission and authority to the applicants listed to maintain and use those portions of the public way adjacent to the locations noted for the operation of sidewalk cafes, which were *Referred to the Committee on Transportation and Public Way,* as follows:

Max Enterprises Ltd., doing business as Clark Street Bistro -- adjacent to 2600 North Clark Street;

T. C. Wolf, Inc., doing business as Corby Coffee Company -- adjacent to 2458 North Lincoln Avenue;

John B., Incorporated, doing business as John Barleycorn Restaurant -- adjacent to 685 West Belden Avenue;

J M Concepts, Inc. -- adjacent to 1202 West Webster Street; and

The Last Act Company -- adjacent to 1615 North Wells Street.

Referred -- AUTHORIZATION FOR ISSUANCE OF ITINERANT MERCHANT LICENSES, FREE OF CHARGE, TO PARTICIPANTS IN OLD TOWN ART FAIR.

Also, a proposed order authorizing the Director of Revenue to issue, free of charge, Itinerant Merchant Licenses to the participants in the Old Town Art Fair to be held on portions of North North Park Avenue, West Menomonee Street, North Lincoln Park West, West Wisconsin Street, North Orleans Street, West Willow Street and the Ogden Mall for the period of June 10 and 11, 1995, during the hours of 6:00 A.M. and 9:30 P.M. each day, which was *Referred to the Committee on Special Events and Cultural Affairs.*

Referred -- AUTHORIZATION FOR ISSUANCE OF PERMIT TO CONSTRUCT, MAINTAIN AND USE CANOPY AT 1920 NORTH CLARK STREET.

Also, a proposed order authorizing the Director of Revenue to issue a permit to Lincoln Park Villas to construct, maintain and use one canopy to be attached or attached to the building or structure at 1920 North Clark Street, which was *Referred to the Committee on Transportation and Public Way.*

Presented For

ALDERMAN HANSEN (44th Ward):

Referred -- AUTHORIZATION FOR ISSUANCE OF FREE PERMITS FOR INSTALLATION OF DUMPSTER RAMPS AT SPECIFIED LOCATIONS.

Two proposed ordinances, presented by Alderman Levar, authorizing the Commissioner of Transportation to issue the necessary permits, free of charge, to the applicants listed to install dumpster ramps within the public way at the locations noted, which were *Referred to the Committee on Transportation and Public Way*, as follows:

Fairbanks Condominium Association -- adjacent to 2910 -- 2918 North Pine Grove Avenue; and

Mr. Gene Luszcz -- adjacent to 550 West Roscoe Street.

Referred -- GRANTS OF PRIVILEGE TO SUNDRY APPLICANTS FOR SIDEWALK CAFES.

Also, seven proposed ordinances, presented by Alderman Levar, to grant permission and authority to the applicants listed to maintain and use those portions of the public way adjacent to the locations noted for the operation of sidewalk cafes, which were *Referred to the Committee on Transportation and Public Way*, as follows:

The Bleacher's, Inc.-- adjacent to 3655 North Sheffield Avenue;

Cafe Avanti, Inc., doing business as Cafe Avanti -- adjacent to 3706 North Southport Avenue;

Batter Up, Inc., doing business as Chili Mac's 5-Way Chili -- adjacent to 3152 North Broadway;

Grant Allan Corporation, doing business as DISH -- adjacent to 3651 North Southport Avenue;

Gourmet Cup Coffee -- adjacent to 2951 North Broadway;

Lakefront Restaurant, Inc. -- adjacent to 3042 North Broadway; and

Uncommon Ground, Inc., doing business as The Uncommon Ground -- adjacent to 1241 West Grace Street.

Presented By

ALDERMAN SHILLER (46th Ward):

Referred -- GRANT OF PRIVILEGE TO LAS MANANITAS, INC. (DOING BUSINESS AS LAS MANANITAS RESTAURANT) FOR SIDEWALK CAFE.

A proposed ordinance to grant permission and authority to Las Mananitas, Inc., doing business as Las Mananitas Restaurant, to maintain and use a portion of the public way adjacent to 3523 North Halsted Street for the operation of a sidewalk cafe, which was *Referred to the Committee on Transportation and Public Way.*

Referred -- PERMISSION TO PARK PICKUP TRUCKS AT SPECIFIED LOCATIONS.

Also, four proposed orders directing the Commissioner of Transportation to grant permission to the applicants listed below to park pickup trucks at the locations specified, in accordance with the provisions of Title 9, Chapter 48,

Section 020 of the Municipal Code of Chicago, which were *Referred to the Committee on Traffic Control and Safety*, as follows:

Mr. Juan Amaya -- 930 West Sheridan Road;

Mr. Roman Lazowski -- 853 West Grace Street;

Mr. Alec Slinde -- 4278 North Hazel Street; and

Mr. Brian Thompson -- 4278 North Hazel Street.

Presented For

ALDERMAN SCHULTER (47th Ward):

Referred -- AUTHORIZATION FOR ISSUANCE OF FOOD VENDOR AND MARKET VENDOR LICENSES, FREE OF CHARGE, TO PARTICIPANTS IN RAZZ-MA-TAZZ NEIGHBORHOOD FESTIVAL.

A proposed order, presented by Alderman M. Smith, authorizing the Director of Revenue to issue, free of charge, Food Vendor and Market Vendor Licenses to the participants in the Razz-Ma-Tazz Neighborhood Festival to be held in Welles Park, 2333 West Sunnyside Avenue on July 16, 1995, during the hours of 12:00 Noon and 10:00 P.M., which was *Referred to the Committee on License and Consumer Protection.*

Presented By

ALDERMAN MOORE (49th Ward):

Referred -- GRANT OF PRIVILEGE TO LOYOLA UNIVERSITY OF CHICAGO TO MAINTAIN AND USE FIBER OPTIC CABLE CONDUIT ADJACENT TO 6313 NORTH WINTHROP AVENUE.

A proposed ordinance to grant permission and authority to Loyola University of Chicago to maintain and use a fiber optic cable conduit below the

public way adjacent to 6313 North Winthrop Avenue, which was *Referred to the Committee on Transportation and Public Way.*

Presented By

ALDERMAN MOORE (49th Ward), ALDERMAN MUNOZ (22nd Ward) And ALDERMAN SHILLER (46th Ward):

Referred -- AMENDMENT OF TITLE 2, CHAPTER 8 OF MUNICIPAL CODE OF CHICAGO BY ADDITION OF NEW SECTION 205 TO REQUIRE CITY COUNCIL COMMITTEE CHAIRMEN TO FILE QUARTERLY PAYROLL RECORDS WITH CITY CLERK.

A proposed ordinance to amend Title 2, Chapter 8 of the Municipal Code of Chicago by adding thereto a new Section 205 which would require each city council committee chairman to file quarterly payroll records with the City Clerk, beginning March 31, 1995, listing the name, hours worked, wages paid and description of tasks performed for each committee employee, and which would further require each chairman to attach a form attesting to the accuracy of such payroll records, with said records to be filed on or before thirty days after the end of each quarter and made available for public inspection and duplication in the Office of the City Clerk, which was *Referred to the Committee on the Budget and Government Operations.*

Presented For

ALDERMAN STONE (50th Ward):

Referred -- AUTHORIZATION FOR ISSUANCE OF ITINERANT MERCHANT LICENSES, FREE OF CHARGE, TO PARTICIPANTS IN ANNUAL SIDEWALK SALES SPONSORED BY DEVON NORTH TOWN BUSINESS ASSOCIATION.

A proposed order, presented by Alderman Levar, authorizing the Director of Revenue to issue, free of charge, Itinerant Merchant Licenses for the

participants in the annual sidewalk sales sponsored by the Devon North Town Business Association, to be held on West Devon Avenue, between North Oakley Avenue and North Sacramento Avenue for the periods extending March 16 through 20, April 6 through 10, May 11 through 15, June 15 through 19, August 17 through 21 and September 7 through 11, 1995, during the hours of 8:00 A.M. to 8:00 P.M. each day, which was *Referred to the Committee on Special Events and Cultural Affairs.*

Referred -- PERMISSION TO HOLD SIDEWALK SALES ON PORTION OF WEST DEVON AVENUE.

Also, a proposed order, presented by Alderman Levar, directing the Commissioner of Transportation to grant permission to the Devon North Town Business Association to conduct sidewalk sales on both sides of West Devon Avenue, between North Oakley Avenue and North Sacramento Avenue, for the period extending March 16 through 20, April 6 through 10, May 11 through 15, June 15 through 19, August 17 through 21 and September 7 through 11, 1995, during the hours of 8:00 A.M. to 8:00 P.M. each day, which was *Referred to the Committee on Special Events and Cultural Affairs.*

---

5. FREE PERMITS, LICENSE FEE EXEMPTIONS, CANCELLATION OF WARRANTS FOR COLLECTION AND WATER RATE EXEMPTIONS, ET CETERA.

Proposed ordinances, orders, et cetera described below, were presented by the aldermen named and were *Referred to the Committee on Finance*, as follows:

FREE PERMITS:

BY ALDERMAN HAITHCOCK (2nd Ward):

Illinois Institute of Technology Research Institute -- for renovation of existing structure on the premises known as 10 West 35th Street.

BY ALDERMAN TILLMAN (3rd Ward):

South Park Baptist Church -- for improvement of existing property on the premises known as 3720 -- 3722 South Dr. Martin Luther King, Jr. Drive.

BY ALDERMAN TROUTMAN (20th Ward):

William W. Carter Elementary School -- for renovation of existing structure on the premises known as 5740 South Michigan Avenue.

True Holiness Apostolic Faith Church -- for renovation of existing structure on the premises known as 6237 -- 6243 South Prairie Avenue.

BY ALDERMAN DOHERTY (41st Ward):

Resurrection Health Care -- for rehabilitation of existing structure on the premises known as 7435 West Talcott Avenue.

BY ALDERMAN NATARUS (42nd Ward):

Chicago Fire Department -- for interior build-out of existing structure on the premises known as 1338 South Clinton Street.

Northwestern Memorial Hospital -- for construction of C.F.C. monitoring system, for construction of elevator machine room H.V.A.C. system upgrade, for renovation of facilities within administrative offices, and for ventilation upgrade in Biochemical Engineering offices in various locations (5).

BY ALDERMAN STONE (50th Ward):

Congregation Adas Yeshurun of Chicago -- for construction on the premises known as 2949 West Touhy Avenue.

LICENSE FEE EXEMPTIONS:

BY ALDERMAN MAZOLA (1st Ward):

Erie Community Center Child Care Program, 1701 West Superior Street.

BY ALDERMAN FARY (12th Ward):

Mexican Buffet Restaurant, 2406 South Western Avenue.

BY ALDERMAN STREETER (17th Ward):

Englewood Community Health Organization, 1223 West 87th Street.

BY ALDERMAN HUELS for
ALDERMAN RUGAI (19th Ward):

Mount Greenwood Community Christian Center, 11249 South Spaulding Avenue.

BY ALDERMAN TROUTMAN (20th Ward):

Church of the Good Shepard Day Care Center, 5700 South Prairie Avenue.

BY ALDERMAN MUNOZ (22nd Ward):

LeClaire Hearst Community Center, 4340 South Lamon Avenue (3).

BY ALDERMAN E. SMITH (28th Ward):

Schwab Rehabilitation Hospital and Care Network, 1401 South California Avenue (3).

BY ALDERMAN BURRELL (29th Ward):

Loretto Hospital, 645 South Central Avenue (4).

Saint Martin's Day Care Center, 5704 West Madison Street.

BY ALDERMAN ALLEN (38th Ward):

Luther North High School Thrift Shop, 6059 West Addison Street.

BY ALDERMAN O'CONNOR (40th Ward):

Saint Philip Evangelical Lutheran Day Care Center/Class I, 2444 West Bryn Mawr Avenue.

BY ALDERMAN NATARUS (42nd Ward):

Chicago 96, 77 West Wacker Drive.

International Music Foundation, 500 North Dearborn Street.

BY ALDERMAN BERNARDINI (43rd Ward):

Columbus-Cuneo-Cabrini Medical Center, 2520 North Lakeview Avenue.

Lincoln Park Cooperative Nursery, 1753 North Fern Court.

Moody Church Children's Learning Center, 1609 North LaSalle Street.

Park West Cooperative Nursery School, 2335 North Orchard Street.

BY ALDERMAN LEVAR for
ALDERMAN HANSEN (44th Ward):

Saint Joseph Health Centers and Hospital, 2900 North Lake Shore Drive.

BY ALDERMAN SMITH for
ALDERMAN SCHULTER (47th Ward):

Concordia Child Care Center, 3855 North Seeley Avenue.

BY ALDERMAN MOORE (49th Ward):

National Council of Jewish Women, 1524 West Howard Street (2).

CANCELLATION OF WARRANTS FOR COLLECTION:

BY ALDERMAN MAZOLA (1st Ward):

DePaul University (various locations) -- semi-annual elevator inspection fees, annual building inspection fees, annual public place of assembly inspection fees, annual refrigeration inspection fees, annual sign inspection fees, annual mechanical ventilation inspection fees, annual fuel burning equipment inspection fees, annual canopy and/or revolving door inspection fees and annual driveway maintenance inspection fees.

Jewish Federation of Metropolitan Chicago, One South Franklin Street -- annual building inspection fees.

BY ALDERMAN PRECKWINKLE (4th Ward):

Lutheran School of Theology at Chicago (various locations) -- annual building inspection fees (2).

BY ALDERMAN BLOOM (5th Ward):

Vivekananda Vedanta Society, 5419 South Hyde Park Boulevard -- annual building inspection fees.

BY ALDERMAN STEELE (6th Ward):

Israel Methodist Church, 7620 South Cottage Grove Avenue -- annual "No Parking" sign permit fees.

BY ALDERMAN HUELS (11th Ward):

Boys and Girls Club of Chicago, 625 West Jackson Boulevard -- annual building inspection fee.

BY ALDERMAN FARY (12th Ward):

Mexican Buffet Restaurant, 2406 South Western Avenue -- annual public place of assembly inspection fees and annual mechanical ventilation inspection fees (2).

BY ALDERMAN STREETER (17th Ward:

Ada S. McKinley Community Services, 7622 South Harvard Avenue -- annual driveway maintenance inspection fees.

BY ALDERMAN HUELS for
ALDERMAN RUGAI (19th Ward):

Elim Baptist Church, 10835 South Pulaski Road -- annual sign inspection fee.

Mercy Girls Home, 2125 West 116th Street -- annual building inspection fees.

Washington and Jane Smith Home, 2340 West 113th Place -- annual institutional inspection fees and annual mechanical ventilation inspection fees (3).

BY ALDERMAN WATSON (27th Ward):

Saint Luke Church of God in Christ, 914 North Orleans Avenue -- annual sign inspection fee.

BY ALDERMAN BURRELL (29th Ward):

Loretto Hospital, 645 South Central Avenue -- annual institutional inspection fees (2).

BY ALDERMAN MELL (33rd Ward):

Saint Paul's House, 2815 West Byron Street -- annual building inspection fee.

Saint Paul's House and Health Care, 2800 West Grace Street -- annual institutional inspection fee.

BY ALDERMAN BANKS (36th Ward):

Bethesda Home and Retirement Center, 2833 North Nordica Avenue -- annual institutional inspection fee.

Norwegian Home for the Aged, 6016 North Nina Avenue -- annual institutional inspection fee.

Norwegian Lutheran Home, 2833 North Nordica Avenue -- annual driveway maintenance inspection fees.

Resurrection Hospital, 3960 North Harlem Avenue -- annual building inspection fee.

BY ALDERMAN ALLEN (38th Ward):

Saint Mary of Providence (various locations) -- annual institutional inspection fees.

BY ALDERMAN O'CONNOR (40th Ward):

Edgewater Hospital (Northside Operating Company) 5700 North Ashland Avenue -- annual canopy inspection fee and annual institutional inspection fees (2).

Project Team, 5650 North Western Avenue -- annual refrigeration inspection fee.

Swedish Covenant Hospital (various locations) -- semi-annual elevator inspection fees, annual building inspection fee, annual institutional inspection fees, annual refrigeration inspection fee, annual fuel burning equipment inspection fees and annual driveway maintenance inspection fees (6).

BY ALDERMAN DOHERTY (41st Ward):

Norwegian Old Peoples Home, 6016 North Nina Avenue -- annual institutional inspection fees.

Norwood Park Home, 6016 North Nina Avenue -- annual institutional inspection fee.

Rauch and Company (National Headquarters for Evangelical Lutheran Church in America), O'Hare Plaza, 8725 West Higgins Road -- annual building inspection fee.

Resurrection Health Care Center, 7435 West Talcott Avenue -- annual institutional inspection fees.

BY ALDERMAN NATARUS (42nd Ward):

The Catholic Charities, 721 North LaSalle Street -- annual driveway maintenance inspection fees (2).

Lake Shore Drive Synagogue, 66 East Elm Street -- annual building inspection fee.

Northwestern Memorial Hospital (various locations) -- annual building inspection fees, annual institutional inspection fees, annual "No Parking" sign/permit inspection fees and annual fuel burning equipment inspection fees (7).

Northwestern University (various locations) -- semi-annual elevator inspection fee, annual canopy and revolving door inspection fees, annual public place of assembly inspection fee, annual refrigeration inspection fees and annual fuel burning equipment inspection fees (5).

Rehabilitation Institute of Chicago, 344 East Huron Street -- annual driveway maintenance inspection fee.

Terra Museum of American Art (various locations) -- annual building inspection fees (2).

BY ALDERMAN BERNARDINI (43rd Ward):

Center for Rehabilitation of People with Disabilities (various locations) -- annual building inspection fees.

BY ALDERMAN LEVAR for
ALDERMAN HANSEN (44th Ward):

Saint Joseph Health Centers and Hospital (various locations) -- annual institutional inspection fees and annual fuel burning equipment inspection fees (3).

BY ALDERMAN SHILLER (46th Ward):

Anshe Amet Synagogue, 3760 North Pine Grove Avenue -- annual refrigeration inspection fee.

Louis A. Weiss Memorial Hospital, 4646 North Marine Drive -- annual building inspection fee, annual institutional inspection fees and annual fuel burning equipment inspection fee (5).

BY ALDERMAN M. SMITH for
ALDERMAN SCHULTER (47th Ward):

Bethany Methodist Hospital of Chicago (various locations) -- annual institutional inspection fee, annual "No Parking" sign inspection fee, annual sign inspection fees and annual driveway maintenance inspection fee (5).

Ravenswood Hospital (various locations) -- annual sign inspection fees and annual fuel burning equipment inspection fee (2).

BY ALDERMAN LEVAR for
ALDERMAN STONE (50th Ward):

Misericordia Heart of Mercy, 1940 West Granville Avenue -- annual mechanical ventilation inspection fee.

Misericordia Home, 6300 North Ridge Avenue -- annual institutional inspection fees.

CANCELLATIONS OF WATER RATES:

BY ALDERMAN LEVAR for
ALDERMAN STONE (50th Ward):

Congregation Shaarei Tfilo B'nei Ruven Nusach Hoari (parsonage), 6227 North Albany Avenue.

University Bible Fellowship Church, 6500 North Artesian Avenue.

REFUNDS OF FEES:

BY ALDERMAN E. SMITH (28th Ward):

Jamal Place, 1335 South California Avenue -- refunds in the amounts of $258.00, $300.00 and $500.00.

BY ALDERMAN MOORE (49th Ward):

National Council of Jewish Women, 1524 West Howard Street -- refunds in the amounts of $200.00 and $325.00 (2).

WAIVERS OF FEES:

BY ALDERMAN DIXON (8th Ward)

Faith Tabernacle Baptist Church, 8201 South Cornell Avenue -- waiver of demolition fees.

BY ALDERMAN E. SMITH (28th Ward):

Jamal Place, 1335 South California Avenue -- waiver of demolition fees, fire prevention fees and zoning fees (3).

SENIOR CITIZEN SEWER REFUNDS:
($50.00)

BY ALDERMAN MAZOLA (1st Ward):

Ambrulavich, Helen T.

Snyder, Dorothy F.

BY ALDERMAN PRECKWINKLE (4th Ward):

Rivers, Mary

Bell, Tyna L.

BY ALDERMAN BLOOM (5th Ward):

Alexander, Leona Z.

Allen, Evelyn M.

Anderson, Linnea O.

Austin, Jean L.

Barrett, Ann

Bartlett, Vera T.

Baum, Donald C.

Baylous, Robert E.

Berenson, Arthur R.

Bradshaw, Edwynne G.

Breslauer, Stephanie M.

Brody, Babette S.

Brown, Willie B.

Brown Childs, Josie

Brownlee, Brady

Bush, Madge A.

Cammack, Inez L.

Carothers, Juanita B.

Carpenter, Louis

Chandler, Lucy J.

Charlton, Charles
Cherktow, Sara
Cmarik, Margaret M.
Colby, Ruth M.
Couch, John and Maria

Crowson, S-Marie V.
Curry, Lillian M.
Danker, William J.
Davidson, Sidney
Davis, Bessie M.

Davis, Carrie L.
Davis, Juanita J.
Davis, Nathan
Dawson, Erma
Despres, Leon M.

Deutsch, Rozanne O.
Dobson, Catherine L.
Douglas, Edna
Dwortz, Jack
Edmondson, Roy J.

Ellis, Letty G.
Epstein, Laura
Fernandez, Mayme L.
Figatner, Annette
Fineberg, Thomas A.
Floyd, Doris F.
Forssberg, Frances
Fried, Josef

Ginther, Kathryn J.
Goldberg, Marvin M.
Gordon, Edward
Grady, John M.
Grayson, Elizabeth S.

Green, William R.
Greenberg, Herbert J.
Greene, Theodore T.
Griswold, Geneva K.
Gross, Edward

Guterbock, Hans G.
Guye, Classie M.
Hall, Elizabeth F.
Halpern, Jack
Harris, Adrienne S.

Harris, Juanita
Hatch, Lillian D.
Hay, Donald A.

Hayashi, James A.
Hayes, Annie L.
Heydemann, Julius
Hicks, Shirley J.
Hill, Knox C.

Hirsch, Helen
Holder, Laverne
Howe, Helen S.
Iwagami, Myra
Jackson, Ruby

Jaffe, Geraldine G.
James, Kenneth R.
Johnson, Alma L.
Johnson, Helen P.
Jones, Fannie

Jones, Joan L.
Judas, Ilse
Katz, Sidney
Kauffman, Phillip
Kennedy, Leo

Kolb, Gwin L.
LaBelle, Bea
Lach, Alma and Donald

Laduke, Frances J.
Laevin, Ben
Lambert, Janice C.
Langford, Frances L.
Lanzl, Lawrence

Lawrence, Charles
Leighton, Frederick
Levin, Louise
Lewy, Robert
Linroth, Laura E.

Lowe, Louise
Lowinsky, Gretel
Lowry, Charles
Luecke, Richard H.
Maclaire, Florence

Mallace, Paul
Markel, Bernard
Marks, Ira G.
Martin, Lucille S.
Maser, Inge

Mayer, Frank J.
McCleary, Nan S.
McClellan, Edward J.

McClendon, Mabel B.
McDonald, Herman and Allene
McFolling, Maurice J.
McGinnis, Helena C.
McGrath, Mildred G.
McGuire, Eunice H.
Mendelson, Saul
Meyer, Peter
Miles, Cecilia M.
Miller, Irving
Miller, Rose
Mirsky, Marvin
Moore, Carolyn S.
Moss, Joseph J.
O'Brien, Helen F.
Orden, Alex
Osborn, Nettie J.
Owens, June P.
Pardo, Yrech
Patchen, Robert A.
Patterson Ruth L.
Peppers, Jefferson
Peterson, Mildred O.
Pinkston, Isabella
Pitel, Martha
Porter, Andrew B.
Power, Susan K.
Randall, Hilda M.
Randleman, Dorothy Z.
Reavers, Clara M.
Rhinestein, Samuel J.
Roberson, Lerlene
Roizman, Ludmila L.
Rosenthal, Ira M.
Rosenstock, Charlotte
Rossin, Rochelle S.
Sachs, Robert G.
Sack, Lillian
Sain, Estelle
Schneider, Betty J.
Schneiderman, Beatrice K.
Schwartz, David A.
Seidman, Evelyn
Shefner, Alan and Deborah
Shellow, Vivian V. R.
Shular, Clarence L.

Slater, Anne M.

Smith, Annie L.

Smith, Ernestine R.

Smith, Renell

Spargo, Benjamin

Spaulding, Georgia G.

Spiegel, Elizabeth D.

Spivey, Charles S.

Stanley, Evelyn Morgan

Staver, Helaine R.

Stewart, Samuel

Strable, Jane S.

Strandjord, Margaret F.

Strode, Zenobia E.

Stronks, James B.

Sutherland, Zena B.

Sweden, Minnie B.

Sweeney, George R.

Sylvester, Virginia M.

Teegarden, Joseph A. and Florence

Townzel, Estella

Underwood, William E.

Verret, Florence

Vikstrom, Charlotte M.

Wagner, Alfred A.

Wallach, Lorraine B.

Walther, Marriane L.

Ward, Irving M., Sr.

Webb, Kenneth L.

Webb, Mazola M.

Weiner, Paul S.

Wentz, Vida B.

Westberg, Raymond

White, Vivian

Wick, Elisabeth W.

Wilbon, Johnnie

Williams, Cardetta

Williams, Martin

Williams, Rachel

Wirszup, Izaak

Zauber, Issa R.

Zellner, Arnold

Zesmer, David M.

Zeuch, W. Virgina

BY ALDERMAN STEELE (6th Ward):

Adams, John
Allen, Daisy
Allen, Doris
Archer, Samuel H.
Bailey, Lola
Baker, Anna
Ballentine, Releatha
Barnes, Iola
Battle, Mable
Bell, John
Birdsong, Helen
Bishop, Eunice
Black, Willie Mae
Boone, Lula R.
Bridgeforth, Raymond
Brown, Anna M.
Brown, Willie J.
Brumfield, Carrie
Buchanan, Joe
Butler, Hattie
Caddell, Martha
Canady, Laymon
Casey, Edward
Castile, Melvin
Charleston, Oneita
Coates, Rosella
Collins, Margaret
Collins, Ruby
Croffett, George
Cureton, Leonard
Dartis, Margaret
Davis, Henry
Dinwiddie, Lois
Drumgoole, Catherine
Duncan, Beatrice S.
Ector, William
Edmond, Naomi
Edwards, Hampton
Evans, Evelyn S.
Evans, Mae Belle
Everhart, Clanton, Jr.
Ewing, Wyancie and Myrtle

Farmer, Josephine
Faucett, Melba L.
Fite, Hazel M.
Foy, Parthena
Gaither, Carrie

Gattling, Alma N.
Gingery, Henry
Givens, Verneal
Godfrey, Marsellus W.
Golston, Violet

Goodman, Annie M.
Gordon, Clarence V.
Grant, Helen L.
Green, Mevlean
Greer, Arthur B.

Grimes, Piccola
Guidry, Alfretta
Guy, Eugene
Hamilton, Alta
Hamilton, Herman O.

Harper, Eurith M.
Hart, Bernice
Haskell, Margaret
Heard, Edward L.
Hearns, Cleopatra E.
Henri, Naomi A.
Henson, John C.
Hickman, Christina

Hill, Gertrude
Hodo, Ruth L.
Hogan, Mary E.
Hubbard, Virginia
Hull, Richard

Hunt, James, Jr.
Irvin, Walter and Alma
Jackson, Eleanor
Jackson, Lois
Jackson, William

Jenkins, Nell
Johnson, Elliott W.
Johnson, J.D. and Katie
Johnson, Mary T.
Jones, Mary

Karriem, Albert
Kincade, Willie
Kirkpatrick, Bernice G.

Knox, Eola
Lee, Leona
Lewis, Hattie
Lewis, Lester E.
Linder, Louise
Lindsey, Avril
Lomax, Geraldine
Long, Henry E.
Madden, Annette B.
Manns, Caldron
Marshall, Dorothy R.
McCann, Leo
Miller, Blanche
Miller, Eula M.
Miller, Gladys
Minor, Daniel L.
Mitchell, Louise
Mobley, Carl A.
Moody, Evangeline
Moore, Gladys
Moreland, Mary
Moren, Lewanna
Morgan, Walter H.
Mosley, Beatrice L.
Murray, Dorothy
Muse, Willie W.
Paige, Novella
Parker, James
Parks, Burdetta
Parks, Cornelia
Paschal, Willie
Patterson, John
Payne, Lucille
Peters, Elizabeth R.
Pernell, Vernon
Pitts, Dorothy L.
Ponder, Lula
Porter, Ernestine
Powell, Roberta
Quarles, Lawrence
Ramey, Marie
Ratley, Nettie
Ray, Lualice
Reed, Chestanna
Reed, Jesse A.
Ridley, Fred

Rivers, Dolores
Sanders, Howard B.
Sanford, Edmonia
Scott, Annie
Seames, Lillian

Simms, Louise
Sims, Mae L.
Smith, Fred
Smith, Ida
Smith, Marjorie

Smith, Orlando
Spruell, Mary
Tate, Beunetta
Taylor, Mary
Thomas, Laura S.

Thompson, Alberta P.
Thompson, Barbara
Thompson, Irene
Tillman, Ora
Vance, Florance
Vance, Florence

Wade, Johnnie
Walker, Cornelius
Wallace, Rita O.
Ward, Collette C.
Washington, Betty

Washington, Helen
Washington, Mellownee
Watts, Mildred
Weed, Helen
Weil, Irene

West, Dorothy
Williams, Alva
Williams, Annie
Williams, Clifford
Wilson, Ann K.

Wilson, Mattie
Wilson, Mildred
Womack, Evelyn
Wynn, Elizabeth
Yankawy, Jewel E.

BY ALDERMAN BEAVERS (7th Ward):

Atkinson, Florence M.
Chambers, Thomas S.
Cleveland, Martha D.
Readus, James W.
Rice, John L.
Rycraw, Bernice

BY ALDERMAN DIXON (8th Ward):

Adams, Polly N.
Adams, Richard
Alexander, Melvina
Andrews, Anna
Anthalone, Henry
Bennett, Benjamin
Blackman, Ruby
Blackwell, Constance
Boozer, Clifton
Bradshaw, Lillie M.
Brewster, Neddie
Burke, Daisy
Burney, Vivian
Burton, Annie M.
Butler, Forest
Buick, Carrie
Clay, Edward G.
Coggs, John H.
Crosby, Mary
Cunningham, Frank
Daniel, Katie
Davis, Frances
Duplessis, Jessie
Earls, Debra
El, Solomon B.
English, Eileen
Epps, James
Felder, James T.

Gardner, Leroy C.
Gillespie, George
Gillespie, Louise
Gilmore, Juliette B.
Green, Anne W.

Green, Helen
Grigsby, Lacy
Harris, Martha R.
Harris, Mattie
Hartfield, John

Henderson, Rayvell
Herring, Chiefie A.
Hines, Percy
Howard, Alphonso
Ivester, Raymond E.

Johnson, Jennie M.
Jones, Arletha
Jones, Blanche
Jones, Henrietta L.
Jones, James

Jones, Virgin
Jordan, Frances
King, Ruth M.
King, Sybil
Kyles, Joseph H.
Lambert, Edward
Lanier, Deroyce S.
Lomax, Leo

Lorthridge, Mary H.
Lowery, Juliette
McCall, Vivian L.
McCoy, Mary W.
McCullar, John E.

McElory, Corrie L.
McIntyre, Violet D.
McNulty, Louis J.
McRoberts, Earl
Miller, Betty J.

Mitchem, Myrtle
Morton, Luther
Netterville, Christine
Newman, Leroy
Oliver, Joanne

Oliver, John H.
Patrick, Hisako T.
Patton, Howard

Payne, Estella
Potter, Leon C.
Ransome, Bennie L.
Reed, Mary
Reese, Leon
Rivers, Delphia L.
Rollings, Constance D.
Sanders, Estella
Sandlin, Leroy
Sims, Bernice
Smith, Joseph L.
Smith, Minnie B.
Smothers, Marvel
Spicer, Mary L.
Stephens, Nellie W.
Tardy, Ethel
Tate, Mary
Taylor, Anna
Taylor, Wayman
Taylor, Wayman L.
Terrie, Arthur
Todd, Bessie A.
Townsend, Robert
Ward, Marie D.
Ward, Randle J.
Warren, Jimella
Whalen, Julia
White, Fannie M.
Williams, Albert
Williams, Minnie P.
Wells, Revater
Woolridge, Helen
Wren, Jewel
Verner, Marjorie M.

BY ALDERMAN OLIVO (13th Ward):

Abraham, Robert A.
Aument, Stella M.
Begich, Carmel J.
Blake, Bernice M.
Bollinger, Conrad N.
Brinlan, Anna
Brown, Francis J.
Carroll, Violet H.

Daly, John C. and Jeanne
Doyle, Marie M.
Grygorcewicz, Michael
Guzik, Stella A.
Hinich, Robert
Hogan, Mary K.
Kornowicz, Stanley
Lechert, Lottie
Lenehan, Therese Marie
Lewandowski, Ruth F.
McBride, Mary G.
Multack, Edith B.
Norway, Helen
Novak, Grace M.
Parr, Stephen
Polasek, Frank T.
Pratt, Charles
Rodriguez, Antionette S.
Ross, Marion E.
Rudnicke, Elizabeth
Sarra, Mamie
Schinker, Josephine
Wilson, Estelle M.

BY ALDERMAN MURPHY (18th Ward):

Cobb, Bertha
Covoto, Palmer
Godula, Helen
Kunka, Gregory
Nemtusak, Anthony J.
Nichols, Antoinette
Pribble, Eva
Reid, Ruth M.
Renz, Pauline C.
Tandarich, Antionette A.
Tuman, Florian M.
Turnbow, Violet M.

BY ALDERMAN LASKI (23rd Ward):

Adam, Stephanie M.
Barr, Eileen V.

Baruch, Therese M.
Bergeron, Jean C.
Bezinovich, Ned J.
Bialic, Genevieve
Bieniek, Stephany

Brazinski, Lillian
Brody, John
Brongiel, Helen
Brown, Clarissa E.
Brzostowski, Stella

Buckley, Marie
Burke, Vincent T.
Callahan, Frances
Callahan, Walter J.
Callow, Mae C.

Calpin, Loretta
Cook, Colette C.
DeStefano, Josephine
Diacci, Antonio
Dvorak, Rose A.

Dziedzic, Helen
Dziennik, Lillian E.
Fordon, Marcella M. (2)

Gearen, Theresa
Halerz, John J.
Jankowski, Irene A.
Joscht, George
Klock, Helen Mae

Komoroski, Leona
Luka, Anita
Macaluso, Joseph
Marqui, Bernice
Miller, Charles

Miserendino, Anne E.
O'Keefe, Dorothy B.
Osacky, John J.
Pechukas, Verne B.
Peischl, Cecilia R.

Piper, Anna J.
Price, Patrick J.
Rallo, Florence
Renzy, June L.
Rizzo, Joseph J.

Schalk, Kurt W.
Sebek, Charlie S.
Sojka, Walter F.

Sopton, Mary
Staszak, Mary
Steiner, Helen E.
Strzelczyk, Shirley
Trautman, Anne M.
Tumosas, Alexandra
Usavage, Edward J.
Weber, George
Wideikis, John G.

BY ALDERMAN BIALCZAK (30th Ward):

Aronietis, Guna I.
Arrendondo, Grace
Augustine, Bernice
Banach, Anne
Becker, Mildred
Beitz, Arthur R.
Boyan, Maria
Breitbarth, Mildred and Mabel
Brozowski, Leona
Coleman, Thelma
Cooksey, Thomas
Cummings, John J.
Dalmore, Leona
Diana, Angelo
Drewes, Elizabeth
Fantozzi, Lena
Fillmore, Swanson E.
Finlay, Loretta L.
Flores, Anna
Frank, Edmund
Freund, Alvin
Gilczewski, Theodore
Goos, Louise E.
Gorczyca, Virginia
Gottlieb, Frank
Gyarmati, Matthew
Hausler, Dorothy
Henning, Dorothy
Hill, James R.
Hoffman, Ralph P.
Holderbaum, Marion A.
Jakob, Anton

Kasprzak, Eleanor A.
Kempski, Harriet and Victor
Kopanke, Frieda
Krzyzak, Walter J.
Kuk, Alvina

Ledene, Jane A.
Madsen, Eleanor J.
Mally, Donald P.
Maloney, Francis J.
Matranza, Gloria

McDermott, James
McHugh, Eileen M.
Meyers, Frances M.
Miller, Walter
Mordini, Mary A.
Morrow, Alice
Odwazny, Mae

Polek, Jean L.
Roze, Walter
Schalk, Della
Schwar, Fred
Seidelman, Anna E.

Stefanovic, Anneliese
Sterrett, Corinne
Strojny, Leonard
Sullivan, Norman D.
Tanouye, Toshi A.

Theefs, Frieda
Tighe, Jeannette V.
Turner, Rosemary E.
Viert, Albert
Whiston, Hildegarde
Yep, Rose
Zitella, Agnes E.

BY ALDERMAN BANKS (36th Ward):

Acebo, Richard C.
Agnes, Martha M.
Alberti, Angeline
Alessi, Gisa

Anaclerio, Michael
Appa, Albert J.
Appa, Therese
Arens, Dorothy

Arpaia, Rosemary
Baker, Erma
Barber, Mary
Bellino, Filomena
Benty, Lewis

Beres, Laura
Bertone, Anthony J.
Blumenthal, Mary E.
Bober, Stella
Bogner, Marie T.

Bowden, Helen
Bradley, Eunice
Brandt, Lucille
Breen, Marie
Brenner, Lillian

Brezis, Thomas D.
Broda, Henrietta
Brzostko, Jean E.
Campbell, James
Campbell, Lorraine

Carsello, Lorraine E.
Catalano, Anna
Charnota, William
Chivini, Mary M.
Christensen, Carl J.
Cicinelli, Guy A.
Cieslowski, Josephine
Clark, Roy M.

Colantonio, Ann
Coronato, Helen
Crispino, Carmela J.
Danick, Celia
Degoey, Bernard

Deleonibus, Frank
Delmarto, Anthony F.
Dempsey, Dorothy
Detlaff, Marion E.
Devincnezo, Angeline M.

Dober, Stella
Downie, Lorraine
Doyle, Edward A.
Dunbar, Eleanor E.
Durkacz, Emilia

Ferrara, Nicholas
Ferro, Mary
Fiaschetti, Gina

Fontana, Mildred L.
Fontano, Camille
Ford, Harriett
Franceschini, Rose
Fulk, Shirley

Fusco, John
Gaddini, Charles and Anna
Gallo, Joseph
Gelsomino, Louise A.
Gonio, Bernice

Gorski, Rose M.
Greczek, Helen
Gualano, Josephine A.
Gurrera, Marie
Gutowski, Kazimier

Haines, Irene
Harkness, Emily
Harrington, Victoria M.
Hayes, Peter
Helmick, Dolores M.

Jewett, Julia T.
Jozefiak, Ted
Kaeseberg, Helen J.

Kapolas, Evelyn
Katsikas, John L.
Kieler, Helen S.
Kloske, Walter S.
Konopka, Stella M.

Kostycz, Florence
Kowalski, Eleanor
Kowalski, Regina M.
Lagioia, Laverne and Frank
Lange, Adolph L.

Larsen, Eleonore M.
Leonardo, Eugene R.
Lipschultz, Eli
Lisanti, Helen R.
Lopresti, Marie A.

Luczak, Virginia V.
Malus, Shirley
Manzie, Caroline
Marino, Loretta E.
Marla, Leona

Marzullo, Filomena
Mathisen, Martha
Mazza, Frank

McCambridge, John F.
Melone, William O.
Meros, Helen
Mersch, Frances
Miceli, Virginia

Milice, Mary
Mleczko, Bernice
Moen, Margit D.
Molinaro, Frank G.
Morazoni, John A.

Moskal, Evelyn
Mosser, Albert
Mullen, Eunice
Nahorniak, Alice
Neri, Raymond

Nicolopulos, Zach
Notaro, Helen
Nycz, Eugenia G.
Olsen, Lester B. and Anne M.
Olson, Margaret

O'Meara, June F.
Orland, Rosella
Orlando, Rose
Orsatti, Adam
Palumbo, Rose T.
Pappalardo, Edna
Parker, Ryland
Pasold, Lucille C

Pastorino, Marie A.
Paxton, Annette
Pelka, Wanda P.
Peszek, Esther
Petella, Mary

Pfeifer, Madaline
Phillips, Bertha S.
Pitra, Vern
Preston, Maryea
Prihoda, Ruth M.

Pross, Florence
Protz, Marie
Prubanowski, John
Pysz, Joseph B.
Reilly, Mary E.

Rindone, Irene
Rini, Anna
Roe, Theresa M.

Royer, Mary

Rudy, Leo and Maria

Ruscito, Mary

Rusky, Jeane

Rutkowski, Olga

Sacketti, Ellen

Sahagian, Virginia

Saporita, Alphonse

Sarno, Rose M.

Schroeder, Margaret

Schultz, Norbert

Sciaraffa, Rose O.

Sedlacek, Sophia

Shabel, Florence

Skalisky, Helen

Sloboda, Edward F.

Solovey, Olga

Sommerman, Helen

Stambaugh, Roy W.

Stojek, Isabella M.

Stoklosa, Edward S.

Stralka, Florence

Strope, Lillian

Swierzywski, Lucja

Tanker, Libby

Tilson, Gail H.

Turrubiartes, Vincent

Tuzzio, Samuel S.

Ublasi, Frank P.

Vacura, Estelle

Van Hecke, Alice

Veltri, Mario, Sr.

Vestuto, Bette

Vogt, Elsie

Vondruska, Theodora

Wawrzyniak, Katy

Wegrzyn, Frank

Wilkens, Hermine M.

Wojewocki, Leonard

Zanotti, Martha K.

Zara, Frank

Zazula, Louise

BY ALDERMAN ALLEN (38th Ward)

Aredia, Mary
Auerbach, Sylvester
Augustin, Dorothy
Banas, Joseph J. and Stella V.
Bargi, Mario

Bartojay, Frank P.
Beichert, Lois G.
Benson, Ruth
Bischoff, Heinrich
Blaho, John

Bobsin, Roberta
Bojarczyk, Leokadia
Boncler, Eleanor V.
Bonnanno, Carmela
Brennan, Ann B.

Buhr, Kenneth G.
Burke, Thomas G.
Busta, Alec
Cain, Anna M.
Caldwell, Evelyn K.

Carlson, Mabel P.
Ceffalio, Pearl E. and John P.
Chinnow, Harold
Chropkowski, Lorraine C.
Clark, Charles A.

Copello, Catherine
Czech, Roselle A.
Dejonghe, Pamela
Dekas, Evelyn F.
Deutschmann, Gertrude

Dieckman, Christine
Disbrow, Mildred G.
Donaldson, John
Drazba, Jadwiga
Drechny, John

Dudzik, Adele
Dykes, Stanley
Dzialo, Florence L.
Egan, Mary A.
Faehnrich, Henrietta B.

Farinella, Anthony

Fedosena, Ann M.

Fifielski, Jewel W.

Finn, Anna R.

Friedrich, Henry

Furlong, Marie C.

Galla, Jeanette A.

Gatti, Mary

Gazda, Alex

Gersey, Olga M.

Giannotti, Giovanna

Gill, Robert A.

Glas, Helen M.

Gleich, Jerome J.

Good, John F.

Green, Vernon L.

Grogan, Thomas J.

Guske, Shirley F.

Haag, Emily M.

Hanson, Edwin A.

Hartman, Geraldine M.

Hempel, Robert E. W.

Jablonski, Edwin F. and Alma

Jarosz, Halina

Jorgensen, Kristian N.

Josefski, Walter

Joyce, Bert B.

Katschke, Elsa

Kaylor, Louise I.

Klinger, Kathleen

Kloc, Jane D.

Koepke, Harriet E.

Koscinski, Antoinette

Kotlarz, Joseph L.

Kotwica, Dolores C.

Krezel, Lorraine

Kukulski, Helen V.

Kwasnicki, Stanley

Lehmann, Laverne and Henry

Lelito, Emily F.

Lempicki, Helen

Lichtfuss, Elisabeth

Luczak, Minerva M.

Lutz, Lorraine J.

Marcucci, Beatrice

Marino, Antoinette

Mayer, Helen
Menard, Helen K.
Meyer, Evelyn J.
Meyer, Lucille M.
Mihailovic, Elise

Moore, Anna D.
Moran, Isabel W.
Moriarty, Eugene M.
Morreale, Clara
Moskus, Anne V.

Mueller, Agnes
Muszalski, Gene G.
Naase, Max
Nardi, Frances
Nieosia, Josephine

Noland, Mary H.
Nootens, George B.
Opitz, Fred W.
Oster, Katharina
Oswald, Adam

Paju, Salme
Partyka, Lottie
Pedersen, Laverne
Peloza, Zora K.
Piela, Lottie
Pytka, Kathryn C.
Radermacher, Santina
Reiner, Delerese

Romano, Sarah
Romza, Daniel F.
Rossing, Frances M.
Sala, Noreen
Savinski, Frank L.

Sbertoll, Grace L.
Schiller, Frances
Schneider, Maria
Seyb, Willard H.
Shore, Harry

Siuda, Lucille M.
Skoneczny, Teofila
Smietana, Stanley J.
Smrokowski, Irene K.
Stievko, Lucille

Straub, Joseph J.
Suzuki, Ruth
Swierk, Jean M.

Totaro, Jean V.
Traczi, Natalie
Valentine, Marie
Verdone, Mamie and Marion
Vitucci, Jeanne M.
Witta, Edwin
Wojcik, Filomena
Wykowski, Eugenia
Yatsushiro, Kenji
Zanetto, Lillian

Volz, Louise
Vydra, Florence
Wasyliw, Peter
Wavering, Elaine
Zelent, Violet
Zemgulis, Martha A.
Zurales, Mary
Zwier, Bernice

BY ALDERMAN O'CONNOR (40th Ward):

Abrams, Bertha L.
Abromowitz, Florence
Allen, Thomas, Jr.
Anagnost, Nicholas
Ansell, Theodore
Cannell, Leo W.
Cohen, Julia
Correa, Magda
Cummings, Nadine F.
Cunneen, Mary E.

Aron, Fred
Berg, Raymond
Berger, Louise
Bishop, Evelyn
Bonke, Doris G.
Deer, Rose
Deleonardis, Mary L.
Devuono, Frances K.
Diguido, Florence
Edelnant, Nathan

Brawerman, Aleksandra
Brennan, Ruth A.
Einhorn, Ester
Elman, Marshall A.

Faxon, Ileen
Finch, Byrdie
Fogel, Clare
Friedman, Evelyn
Gagliardo, Andrew

Giannakakos, Peter
Globus, Jean
Gustafson, Anita S.
Gustafson, Maria
Haglund, Nels B.

Hammer, Norma S.
Heimanson, Edward
Henderson, Ralph E.
Hoffman, Robert F.
Horton, Florence M.

Kane, Mildred
King, Ruth M.
Kirsch, Ida
Kirshenbaum, Florence
Klein, Meyer

Lakich, Victoria
Landis, Bernard
Leavitt, Ben
Levy, Symour
Linehan, Marie
Londinski, Esther F.
Lukowitz, Anna
Mandell, Vera D.

Mann, Irene E.
Maremont, Adeline S.
Maximov, Joseph Carl
Mayol, Fernando J.
McCarthy, William R.

Miller, Kate and Milton
Mitchell, Asher J.
Monarch, David T.
Neuman, Wolfgang
Orlow, Valentine J.

Parr, Arthur
Peck, Isadore
Petrarca, Angelo
Press, Alec S.
Reitman, Rae

Rezman, Annie E.
Richter, Elwyn
Ritz, Paul

Robertson, Robert
Rosenberg, Selma
Schrager, Lucille L.
Shuchter, Sam
Silverstein, Oscar
Snider, Milton J.
Somers, Helen
Speiser, Maria
Stang, Hazel
Swimmer, Gertrude
Szayevicz, Simon and Pauline
Teichman, Naomi
Tenenbaum, Joseph
Tescher, George C.
Tilkin, Eli and Shirley
Trock, Muriel
Unger, Trudy
Waller, Beatrice
Washtien, Joseph L.
Weber, Seymour
Weiss, Joseph
White, Edward T.
Wicht, Ida
Wood, Norma
Yacullo, William V.
Yashon, Dorothy
Zaborowski, Catherine
Zaremski, Morris

BY ALDERMAN DOHERTY (41st Ward):

Adams, Geraldine P.
Anderson, Beverly J.
Aitken, Marie A.
Amelio, Carmela
Anderson, Harry and Margaret
Anderson, Florence M.
Anderson, Mary J.
Arcara, Yolanda
Arkuszewski, Frank T.
Aufmkamp, Olga
Auramopoulas, Koula
Baker, Gertrude
Banek, Frances J.
Barranco, Angela

Barry, Margaret M.

Baysinger, Alyce

Behling, Dorothy M.

Bell, Eleanor

Bell, Robert W.

Benedetti, Enso

Bibikes, Bessie Z.

Block, Maedean

Borchmann, Elizabeth

Boyer, Lillian M.

Bove, John R.

Bradley, Annette

Bradley, Catherine

Brieske, Mary

Bruno, Rose

Brunke, Adeline

Brunke, Adeline C.

Brydacki, Stanley

Burke, Rosemary

Burns, Andrew

Bush, Charleyne

Busse, Bonnie

Butkiewicz, Dolores Ann

Byers, William S.

Byrne, Bridget

Byrne, Dorothy M.

Cameron, Isabella M.

Cantalupo, Mary Jane

Cappetto, Lena

Carney, Kathryn and
Rose Marie Martin

Carpenter, Gisella

Cascella, Joseph

Cawley, Anthony J.

Chitty, Thais

Chmielewski, Marie

Chmielowski, Irene E.

Chodkiewicz, Mary

Choffnes, Leonard

Christensen, Glenn L.

Christianson, Beryl E.

Ciomei, Ella

Coduto, Donald

Collier, Leona

Collins, Margaret P.

Colonna, Mary
Cotelle, Della
Cowie, Eileen
Cressell, Dorothy E.
Curran, Josephine G.

Dalum, Wilbert C.
Daly, Mary
Dangard, Vasso B.
DeFranco, Annette and Anthony
Demetros, George W.

DeMichael, Mary F.
Diezel, Norma P.
Digulla, Dorothy A.
Dilgard, Donald and Gertrude
Dillon, Vivian R.

DiMaggio, June
Dindia, Mary P.
Donatelli, Anthony
Drewienkowski, Mary
Duda, Helen

Dudek, Marilyn
Duffin, James B.
Dugan, William

Ebeling, Esther R.
Elliott, Eileen
Emanuele, Louise M.
Engberg, Svea
Engel, Eugenia

Fagiano, Louise H.
Farioli, Christina M.
Feit, Helen
Ferolo, Constance
Fick, Anna

Finnegan, Cecilia L.
Fiore, Rose A.
Fithian, Golda M.
Fitzpatrick, James
Fjeldheim, Elizabeth S.

Flood, Blanche V.
Fogarty, Evelyn
Frank, Lillian C.
Frederickson, Shirley M.
Freeman, Harold

Freitag, Howard C.
Gabel, Betty J.
Galvin, Lucy D.

Garcia, Rose J.
Garippo, Mary
Garcia, Rose J.
Garvey, Kathryn
Gasero, Rosemarie A.

Gattorna, Louis A.
Geller, Joseph and Rose
Gettes, Dorothy L.
Gialessas, Sofia N.
Giambrone, Anna M.

Gordon, Josephine
Gorr, Marie
Grabowski, Grace
Greco, Russell T.
Gudze, Joseph

Gunther, Virginia R.
Guzaldo, Cecelia
Halick, Richard E.
Halvorsen, Lowell Nicholas
Hansen, Irene

Harding, John L.
Hardy, Ebba F.
Harnett, Jeanne

Healy, Marion P.
Hennelly, Maureen Fahey
Higgins, Lois M.
Highland, Elmer S.
Hill, Lena

Hillard, Virginia
Hoffman, Charlotte W.
Hoffman, Erwin A.
Holysz, Loretta M.
Hopkins, Julia

Howe, Violet K.
Hubick, Florence
Hughes, Amy
Hunt, John A.
Idstein, Mary K.

Ilice, Geneva
Isaac, George W.
Isacson, Dorothy
Jacobs, Esther
Jacobsen, Laurette

Jaeger, Wilfred M.
Jensen, Angeline
Kaczmer, Eleanor

Kane, James T.
Kanen, Mary
Katzenbach, Robert
Kedzierski, Irene
Keller, Rienhold

Kelly, Frances M.
Kendra, Helen
Kenney, John
Kensek, Michael
Kerr, Lois E.

Kersch, Anna
Kissane, Joseph
Klekotko, Lucille
Knuth, Wilfred F.
Kochlahis, George N.

Koehler, Auguste
Kohn, Eva
Konrad, Anne
Kontopoulos, Betty
Kovac, Paul

Kozlowski, Florence
Krebs, Phillip
Krupa, Stephanie

Kuhns, Mary T.
Kush, Martha
Lally, Mary E.
Lane, Laverne A.
Langford, Richard

Laureto, Marie
Leggitino, Lena
Lehst, Harold
Lelito, Udine
Lestina, Roselle J.

Ley, Rita C.
Lezak, Dorcas R.
Lieggi, Mrs. Joseph
Linas, Dorothy
Lindrup, Rose I.

Lipuma, Mildred
Lomasney, Marcella
Lorenc, Maria M.
Lucas, Edward
Lukas, Marie S.

Maczka, Eugene
Mahoney, Mary
Mancini, Catherine

Mantell, Rochelle J.
Martin, Jane and Ruth
Marx, Hans
Mathisen, Caroline
Mauldin, Adele N.

Maxouris, Jane
McEvilly, Lorraine M.
McLaughlin, Martha M.
McManamon, Kathryn
Meddy, Bernice A.

Meucci, Enza
Mezzano, Thomas L.
Michaluk, Irene S.
Miller, Hildegarde M.
Miller, Marie

Miller, Rita
Miller, Rita
Minea, Marian K.
Mitchell, James
Montalbano, Leon

Moran, Marie M.
Morgan, Walter H.
Muellner, Mary B.

Mulvey, Catherine
Myers, Ruth B.
Nadherny, George C.
Nawrocki, Irene
Naugle, Dorothy

Nicolet, Florence
Novak, Kathleen
Nowak, Sophie
O'Brien, Winifred
O'Connor, Agnes

O'Donnell, Winifred
Ojeda, Lorraine
Olen, George
Olzeski, Lucille
Onofrio, Margaret S.

Panczko, Frank J.
Pattison, Josephine K.
Pavlik, Frances M.
Pawlish, Anna C.
Peterson, Patrick A.

Petroski, Mary J.
Pizzo, Salvatore
Pociask, Tony

Polan, Josephine
Porucznik, Mary
Power, Thomas J.
Priko, Louise A.
Pydo, Harriet H.

Przybylowski, Walter
Pursley, Mary E.
Putrone, Maria
Pyles, Bernice B.
Quinn, Geraldine

Radlowski, Helen M.
Ranallo, Fred
Raniere, Violet
Rann, Edwin J.
Rasmussen, Merle L.

Ratarac, Duke
Revlein, Inga E.
Reynolds, Doyle Eugene
Richter, Margaret S.
Riley, John J.

Ritti, Dominic J.
Roberts, Angeline
Roeder, Alvin H.
Roehrig, Robert C.
Rohde, Gertrude B.
Roseberg, Ernest W.
Rotter, Alice E.
Rush, Gerald

Rusin, Josephine E.
Rutten, Veronica
Rzepka, Harry A.
Sadler, Lillian M.
Sandberg, Elizabeth M.

Sannicandro, Theresa
Schifo, Paul
Sciacca, Daniel
Schindler, Margaret H.
Schmid, Violet L.

Schnatterbeck, Joseph
Schnell, Patricia M.
Schreiber, Theresa
Scott, Walter R.
Schultz, Leroy P.

Serb, Frances
Sharpness, Mary
Siarkiewicz, Edward

Sichau, Martha
Sidley, George R.
Siessman, Corrine
Skrzypek, Julia J.
Slome, Lorrinae I.

Smith, Bernice E.
Smith, Helen
Smith, Pleas
Sobel, Genevieve
Spapperi, Anne

Sparks, Evelyn
Steggers, Hildred R.
Stelmach, Louis
Stepanek, Pauline V.
Stingley, Keith

Stipati, Samuel
Sutor, Hildegard E.
Sweeney, Margaret M.
Szafranski, Valerie E.
Szypulski, Dorothy M.

Teuber, Dorothy M.
Thyer, Warren E.
Timmerman, Elaine
Tomoleoni, Angelina
Tough, Lorraine J.
Traficanti, Grace A.
Tripp, Helen M.
Tsengouras, Helen

Tunno, Katie A.
Turek, Bernadette M.
Tyler, Lucille E.
Valla, Katherine M.
Van Eycke, Margaret I.

Varjabedian, Alice
Vennitti, Jeanette
Wagner, Donald
Waldron, Ruth L.
Walter, Emily

Warnock, Kathryn
Weis, Wesley E.
Wezalis, Edward A.
Wilczenski, Jean
Wiwat, Alma G.

Wleklinski, Helen J.
Wrobel, Alfred J.
Yankee, Virginia

Zbikowski, Wanda H.
Zeman, Marianne
Ziemba, Maria
Zimmer, Robert W.
Zimos, William J.
Ziomek, Joan S.
Zito, Anthony
Zitzmann, Klara

BY ALDERMAN NATARUS (42nd Ward):

Abelson, Laura
Adams, Cora G.
Adler, Marjory
Alekno, Helen E.
Allen, June
Allen, Sander
Altbach, Milton
Anderson, Doris T.
Applebaum, David (2)
Aries, Marie L.
Arkin, Goldie
Armstrong, Janet M.
Armstrong, Joan D.
Aronson, Blanche E.
Asato, Leona C.
Asher, Harry H.
Asher, Norman
Asher, Robert H.
Ashton, John B.
Atlass, Theresa B.
Auerbach, Marc J.
Badgley, Elizabeth M.
Bailey, Robert L.
Baker, James
Balikov, Harold and Esther
Barborka, William V.
Barnett, Veronica
Barry, Norman J.
Bass, Isabelle
Bay, Dorothy F.
Beall, Ingrid L.
Becker, Bernice H.
Behr, Doris S.
Behr, Elsa

Behr, Mildred
Belcastro, Anna R.
Bellack, Daniel E.
Berger, Jack C.
Berger, Marjorie S.

Bergere, Jean
Bergman, Nora D.
Bergman, Ralph A.
Berkson, Sadie
Berman, Bennett

Bernat, Louis
Bernik, Joseph
Bielewicz, Bernice M.
Birkholz, Lillian V.
Bisceglia, Angelo

Blankstein, Rosalyn
Blau, Sam J.
Block, Helen
Block, Sidney
Blum, Vera

Blumberg, Ruth H.
Bobins, Elaine E.
Bogolub, Mildred

Borello, Clara
Bornstein, Ira
Borowitz, Gene H.
Borowitz, Joseph
Boyden, Dorothy

Boynton, Grace K.
Brabec, Mae Rose
Bradley, George
Brady, Harriet B.
Brady, Hazel

Bragno, Henry W.
Branson, Sam
Braudy, Florence M.
Brawar, Rose
Brebach, William J., Jr.

Broch, Henry
Brodkey, Roslyn
Brody, Rose A.
Brown, Alice
Buckmaster, Lu

Buddington, Thelma D.
Budwig, Samuel M.
Bullas, Helen E.

Burbulis, Christine K.
Burke, Margaret
Bush, Harold
Butler, Mary Ellen
Byman, Helen O.

Calhoun, Kathleen E.
Campbell, Suzanne
Campione, Gladys
Cannon, Helen
Carroll, Jean

Carson, Veronica A.
Caswell, Myrtle N.
Cernok, Lillian M.
Chakiris, Kenneth
Charmatz, Lester

Chizewer, Esther
Chulock, Elaine A.
Cichon, Louis E.
Clayton, Russell
Coane, Hillard

Coburn, Aida
Coen, Thomas J.
Cohen, Evelyn
Cohen, Harry
Cohen, Louis
Cohen, Marvin R.
Cohen, Stanley
Cohn, Bernard

Colangelo, Theresa
Colburn, Lewis J.
Colby, Carol
Cole, Morton
Coleman, Sherl K.

Conger, Dorothy L.
Connell, William
Conrad, Charles
Consovoy, Frances
Conway, John H.

Cook, Virginia L.
Cooney, Rita
Cooper, Sara T.
Cooper, Shirley
Coppersmith, Sylvia

Coulson, Jane
Cowlin, Marcia L.
Crain, Beatrice

Cramer, Bette W.
Cronin, Hazel R.
Crowell, Patricia
Cua, Santiago
Culver, Sydney K.

Cummings, Anne F.
Cummings, Edward M.
Cundiff, Russell G.
Curran, Lucille
Cvzelis, Edward E.

Dangler, David W.
Daugherty, Louise G.
Davis, Abram D.
Davis, Isobel
Deeb, Naima

Del Rosario, Teresa
Delchicca, Lillian
Delich, June
Delighter, Albert
Dennis, Wheeler and Peggy

Denniston, Marion E.
Dienhart, John W.
Dillon, William A.

Doetsch, Virginia L.
Dordick, Isadore
Dorfman, Ethel
Douglas, Marjorie
Dowd, Mary K.

Dowrie, Dorthy
Drapekin, Marion I.
Dreher, Lillian M.
Drell, Charlotte
Dreyfuss, Elsbeth

Dunne, George W.
Dunne, William H. and Nena
Dworin, Bernard
Eager, Allen
Ecker, Edith

Edelstein, Marian L.
Edlis, Stefan T.
Edson, Eugene
Egel, Paul M.
Ehrlich, Reed N.

Ehrlich, Shirley
Eisenberg, Karl S.
Epstein, Joan H.

Esko, Irwin W.
Evans, Earl A., Jr.
Evans, John V.
Fantl, Nat F.
Feigen, Frank
Feinman, Irving
Feinstein, Nathan
Feldman, Stanley
Fels, Jerome
Ferguson, Nadine
Feuerstein, Seymour
Field, Cyrna A.
Fields, Sidney
Fischer, Gordon R.
Fischer, Ruth S.
Fisher, Herbert H.
Fisher, Muriel K.
Fligman, Berenice D.
Foley, Genevieve
Forbes, Ruth E.
Ford, Phyllis M.
Fox, Harry
Frank, Albert
Frank, Elizabeth H.
Franklin, Meyer
Friedlob, June
Fryer, Charles M.
Gallagher, Veronica P.
Galowich, Leah R.
Gans, Leo
Gardner, Howard
Gargiulo, William R., Jr.
Gavatin, Ester
Gelman, Bettye
Gentry, Ruth C.
Geocaris, Niki
Gianasi, Charles A.
Gidwitz, Jane
Gifford, Marian
Glaser, Marjory
Glazer, Patricia M.
Glick, Edward R.
Glick, Robert R.
Gold, Jerome J.
Goldberg, William J.
Goldblatt, Bernice

Goldenberg, Henrietta
Goldstein, Arnold D.
Goldstein, Bernard
Goldstein, Clarice
Goldstein, Harold

Goldstein, Lillian
Goldstine, Stanley M.
Golub, Goldie
Goodman, James H.
Goodman, Samuel

Goodman, Shirley L.
Goodrich, Bernice M.
Gordon, John R.
Gordon, Sydney S.
Gore, Jerome

Gottlieb, Evelyn
Grant, Joseph S.
Grauman, Gladys
Greenberg, Jerome
Greene, Evelyn R.

Greenfield, Paul
Gruber, Louis J.

Gurvey, Roy
Haack, Louise B.
Hammer, Ira M.
Hammerman, Charlotte
Hammerman, Laura

Harris, Marvin V.
Harrison, Leo M.
Harrison, Stanley
Hartnett, James
Haverkampf, Gordon and Frances

Havey, Thomas W.
Hazlett, Catherine
Heim, Arthur
Helpern, Beatrice D.
Hemp, Thomas S.

Henning, Dolores E.
Herbert, Antonia
Hermann, Esther
Herstein, Marianne
Hill, Dorothea

Himmel, Ivan
Hirsch, Patricia

Hogan, Kathleen M.
Hollander, Marshall
Homer, Shirley J.
Hopson, Margaret R.
Hornik, Mildred D.
Horwich, Adeline
Horwich, Franklin
Horwitch, Gertrude
Hosek, Edward F.
House, Ruth
Howe, Sarah
Hultgren, Ruth E.
Hummer, William B.
Hurja, Marijane
Hurvitz, Harold
Hutcheson, Lorraine J.
Hutchinson, Margaret L.
Imarisio, John J.
Isaacson, Stanley D.
Islinger, Clarence
Jacker, Lisette
Jacobs, Edward, Jr.
Jacobs, Maurice
Jacobson, Sam
Jacoby, Barbara
Jaffe, Leon S.
Jarolim, Irene
Jarzebska, Danuta S.D.
Jasinski, Perihan
Johnson, Julie F.
Johnson, Marie Bellamy
Johnson, Phyllis
Jones, Christine H.
Jones, Robert W.
Joseph, Albert
Jozaitis, Mary B.
Kale, Sol
Kallin, Donald
Kamerman, Helen
Kanefield, Albert
Kanter, Gerald J.
Kaplan, Arthur E.
Kaplan, Mandall
Karesh, Jacqueline
Karlin, Alvin
Kasmirs, Rita

Katz, Harry
Kaufman, Marilyn M.
Kawamura, Sueko
Kearin, Anita M.
Keeshin, Marcelle

Keig, Susan J.
Kelly, Virginia E.
Kennedy, Alys H.
Kennedy, Jane
Kenoe, Henry

Kern, Ethel
Kerner, Oliver
Kernohan, Carmel
Kidstone, Alan R.
Kilpatrick, Maryellen

Kirschlager, Mary Anne
Kite, Harold and Bernice
Kitzing, Fred
Klammer, Hedwig U.
Klein, Irving

Klowden, Rose L.
Koch, Harriett
Koffler, Samuel W.

Konitzer, Marie I.
Kosner, Edward
Kostman, Milford
Kotar, Ruth M.
Kotula, Alice

Krasnow, Florance
Kraus, Paul L.
Krensky, Rosemary
Krieg, Beverly H.
Kuhlmann, Duska

Kuhn, Helen
Kulick, Maria S.
Kyts, Robert
Lande, Beverly P.
Landler, Bonnie

Lanzillotti, Gian M.
Larson, Ben T.
Lasine, Elaine C.
Laud, Sara Edna
Lavaty, Elizabeth A.

Lavin, Marshall R.
Lawshe, Lorraine
Lebin, Louis

Leggett, Roberta J.
Leigh, Elizabeth
Lerner, Isadore
Lesly, Philip
Lester, Henry J., Jr.

Levenberg, Jerome
Levi, Jim
Levin, Albert
Levin, Lewis
Levin, Libby

Levin, Marvin
Levinson, Betty
Levinson, Celia
Levy, Ann Magad
Levy, Ethel

Levy, Gerald
Levy, Roselyn
Lewis, Bertram
Lewis, Helen
Lewison, Shirley

Lieberman, Richard
Lieberman, Sylvia
Lifchez, Zack I.

Lineberger, Norma
Linta, Sylvia
Lindar, John R.
Liss, Clara F.
Logan Reva

Lomastro, Richard
Lubin, Tillie
Lund, Theresa H.
Lundquist, Carmella
Lustman, Samuel J.

Lutz, Lillian L.
Lyons, Rose
MacDonald, Dorothy L.
MacMahon, Harold B.
Macie, Evelyn

Maheras, Maria
Manasse, Dorothy
Mankarious, Neal S.
Magnus, Manuel
Mara, James F.

Marcus, Wilbur
Markman, Frances
Markovitz, Marion B.

Marks, Lucile M.
Markus, Fred and Ruth
Marsch, Rose
Marsh, Eleanor
Mason, Camille L.

Mason, Frances L.
Massaro, Robert J.
Mathes, Ester N.
McCaslin, Geraldine
McDonall, Janice

McGillicuddy, Joan
McLaughlin, Lillianne L.
McLaughlin, Ruth
McNally, Anne
McNeil, Ethelyn

McRae, Hilda G.
Mehlman, Lester and Janice
Meister, Janice
Meister, John R.
Meitus, Harold

Melin, Sally
Mell, Bella
Mendelowitz, Mary
Mendelsohn, Ann L.
Mendelsohn, Lena
Mertz, Donald J.
Merz, Earl
Mesirow, Freda

Messe, Dena F.
Method, Margaret
Meyer, Beverly M.
Meyers, Rose
Michals, Eleonora

Miller, Edward J.
Miller, Harold B.
Miller, Lloyd
Miller, Robert
Miller, William

Millichap, Joseph G.
Milligan, Treva M.
Minta, Eugenia E.
Mitteldorf, Leo B.
Moore, Jenna

Morris, Sol
Much, Joseph
Nadus, Brondell A.

Nagel, Walter
Nathan, Harriet B.
Nathanson, Jacob
Nathenson, Charlotte
Natinchek, Nikolas A.

Nemirow, Betty
Neterowicz, Eleonora
Neuberg, Leroy
Neuert, Paul
Neuman, Lawrence

Newman, Muriel K.
Nicolopulos, Gus
Nord, Henry J.
Notheisen, Margaret
Nowinson, Ann

Ohnemus, Faye
Ohringer, Maxine
Olesker, Tom
O'Neill, Addie
Orwin, Franklin (2)

Ossoff, Harry
Paas, Walter
Panici, Virginia
Panter, Irwin
Paris, Irene
Parsons, Arrand
Parzen, Philip and Trude
Passman, Peter P.

Paul, Aaron K.
Paul, Albert W.
Pearl, Erwin
Pellar, Louis
Penzik, Phyllis F.

Perlestein, Nathan N.
Perlow, Leo R.
Perlstadt, Sidney
Perna, Madeline
Peters, Alan

Phillips, Walter R.
Piazzi, Gloria
Pink, Etta
Pinkert, Gertrude
Plast, Theodore

Pollack, Sally
Pomaranc, Sophie
Pomerantz, Bernard S.

Pontarelli, Raymond W.
Rabin, Pearl
Ragins, Adele
Ratner, Gerald
Raven, Norma

Raymond, Letitia F.
Reich, Steve and Margrit
Reitzes, Dietrich
Reshkin, Jerome
Rest, David

Sachs, Irene
Sachs, Jean
Sacks, Seymour
Sage, Josephine
Sahm, Nancy

Sakai, Henry
Salk, Mildred
Salomon, Melvin B.
Sanchez, Jose
Sang, Elsie O.

Scanlan, Mary E.
Taman, Lewis
Tannebaum, Philip
Taradash, Betty Lou
Tarun, Donald W.
Tash, Dorothy
Vanden Bosch, Marguerite
Varellas, Eve E.

Veenbaas, Fred
Wagner, Alverna M.
Walters, Florence M.
Warshauer, Sidney
Watson, Lyman W.

Waxman, Honey
Weibeler, Clara B.
Weinblum, Max D.
Weinfield, Edwin E.
Weinstein, Enid

Weisenberg, J. O.
Weiss, Leo
Yassinger, Ruby
Zahn, Frieda
Zannis, Anthony

Zellman, Frances
Zitman, Hy
Zysman, Mildred

BY ALDERMAN BERNARDINI (43rd Ward)

Abrams, Shirley F.
Abramson, Selma F.
Adler, Eileen S.
Allesee, Raoul
Armin, Marie
Arnold, Joseph
Asma, Katherine
Baert, Jeanne A.
Ballis, Harriett
Baum, Irene B.
Becker, Eleanor
Berberian, Kay
Berkowitz, George
Berkson, Ruth
Bernard, Irving H.
Bifano, Ned D.
Blackburn, Harry
Blitz, Carmont
Braude, Abraham S.
Brown, Gloria
Bublick, Esther
Buller, June
Burger, Lois A.
Cogen, Clarice J.
Cohen, Violet H.
Crocker, Diane W.
Cromelin, Katherine
Davidson, Anne Marie
Davies, Marshall F.
Dudeck, June
Dwyer, Barbara B.
Eastlake, Dorothy
Ebinger, Edith E.
Egan Evelyn P.
Erde, Frank
Erdevig, Eleanor
Falvey, Michael
Fazio, Peter
Fea, Alice B.
Flavin, John M.
Flink, Jr., Martin R.
Ford, Florence C.

Forman, Robert S.
Forsberg, Josephine R.
Friedkin, Margaret
Friedman, Helen S.
Gaffney, Alice

Gailen, Winifred
Getz, Emma
Gold, Harry D.
Goldberg, Evlynn
Goldberg, Harvey

Greenblatt, Sadelle T.
Grossman, Dorothy
Grossman, William S.
Guzik, Lillian
Hagan, Alice C.

Halligan, Helen F.
Hansen, Robert R.
Harper, Ramey
Hartinstein, Lorraine
Hauser, Crane C.

Hendrickson, Gladys
Herst, Perry S.
Hightower, Helen

Hirshman, Doris
Holinger, Julia
Holland, Dorothy W.
Jacobson, Harold L.
James, Mildred Rose

Judelson, Harold
Kaiser, Helen M.
Kane, Arthur O.
Kaplan, Philip
Kasakoff, Gertrude

Keck, Winonai W.
Kezele, Edward J.
Kilroy, Patricia L.
Kirshbaum, Charlotte
Kleper, Jeanne

Krohn, Ruth
Kromer, Alvin and Charlotte
Lamos, Vera S.
Lancaster, Clare
Lauer, Elaine M.

Laurencio, Waldo A.
Lazar, Buryl J.
Levin, Harry

Levine, William

Levinson, Muriel

Lewis, Norman

Lipnick, Clarence S.

Mandel, Charlotte

Manfredi, Irene

Marovich, Milan V.

Matross, Bobbe D.

Mayer, Jane R.

McKinlay, Archibald

Means, Jessica T.

Mechler, John H.

Melnick, Judith

Mikelsons, Anna

Miner, Judith

Mogill, Herman

Mooney, Mary

Mose, Arthur B.

Neely, Martha

Nussbaum, Myron

O'Grady, Jack W.

O'Leary, William

Ohlhausen, Judith M.

Oscherwitz, Bernard and Evelyn E.

Paperno, Dmitry A.

Pawlow, Beverly

Peterkin, Dorothy S.

Phee, Laverne

Phillips, John

Pinzur, Goldye

Plotkin, Manuel

Polacek, John

Polk, Ethel

Potter, Charles and Barbara

Poyser, John R.

Price, Ralph

Putman, Richard H.

Rader, Annette

Rath, Paul

Redinger, Robert M.

Rice, Willa B.

Ries, Ilse

Riggs, Margaret Y.

Robert, Emery

Robinson, Jean C.
Robinson, Roland
Robson, Janice and Edwin
Rodin, Anni
Roesel, Rudolph

Rogers, Marjorie D.
Rudd, Nat H.
Rummel, Zoe
Russinoff, Patricia A.
Rust, Fern M.

Ruttenberg, David C.
Sallas, Anna
Schoenbrod, Charlotte M.
Schulgasser, Daniel
Schwartz, Arthur

Shames, David
Shapiro, Norman D.
Shelgren, Mary Ann B.
Shopiro, Henrietta
Siegal, Blanche

Silverman, Esther
Simon, Marion E.
Simons, Hannah

Springer, Lloyd S.
Stinchcomb, Maxine K.
Stoll, Carol F.
Stone, Charles
Swartzberg, Ruth

Tadman, Gloria M.
Taghert, Francis
Thomas, Beatrice J.
Thorson, Dorothy
Unfanger, William

Ungar, Lisbeth
Vanderbeck, Catherine
Wade, Burton J.
Wagner, Robert
Wall, Burton

Wall, Nettie
Waller, Thatcher
Webster, Hazel
Weinstein, Leonard
Weisz, Nettie E.

Westerman, Maxwell
Whelan, James H.
Winter, Stanley H.

Witkowsky, Jack
Yeager, Alvin I.
Zentz, Edith V.
Zimbler, Harold L.

BY ALDERMAN HANSEN (44th Ward):

Abarbanel, Bessie
Abrams, Martin W.
Adelman, Beatrice
Adler, Marion
Agron, Robert C.
Altus, Esther
Appel, Lois
Arkanian, Vartan
Ash, Leonard
Avrutine, Arnold H.
Baim, Genevieve
Ballis, Bernice
Barkan, Melvin
Barnett, Betty
Barth, Ruth
Baskin, Louis
Bauer, Carl A.
Becharas, George S.
Becker, Esther
Becker, Leonard
Belcove, Fred M.
Berky, Marcie
Bern, Bebe R.
Bernberg, Nate
Bernstein, Marvin
Bianco, Emily
Bick, Vera D.
Bierig, Henry
Bilas, Nadia I.
Bilbija, Sventon
Binstock, Ruth A.
Black, Sylvia
Bliss, Sarah
Bloom, Evelyn L.
Bloomberg, Leo
Bloomfield, Irwin
Blum, Gertrude
Blumberg, Rae

Blutter, Melvin
Bogot, Miriam T.
Bondy, Jennie
Borison, Edith R.
Boshes, Louis

Brandis, Paula I.
Brandt, Martha and Hermina
Brandzel, Sol and Ruth
Bratmen, Eugene
Breyer, Rose Ann

Brode, George
Bromberg, Charlotte N.
Brouwer, Patricia
Brown, Joseph H.
Burns, Robert

Buslick, Lee
Buxbaum, Florence
Campbell, Doris B.
Carlson, Nina
Chase, Ann

Chester, Gertrude
Chukerman, Irwin E.
Clonick, Theresa B.

Coffler, Mollie
Cohen, Henry
Cohen, Norman
Cohen, Rose
Cohen, Taudee

Cohn, Estelle
Cohn, Esther
Collins, Morris
Colton, Ralph F.
Connelly, Veronica

Cooper, Louise
Cooper, Sheldon
Coyne, Erwin
Crawford, Maryann
Croisant, Edward D.

Cross, Davina
Crowley, Phyllis M.
Curda, Donald
Daugirdas, George S.
Deffenbaugh, Victory

DeRoose, Albert and Grace
Dewar, John
Dima, Anthony

Dobrin, Al

Dombrowski, John W.

Dooley, Barbara

Dooman, Daisy

Dosmar, Tamara

Douglas, Charles R.

Draganov, Pepi

Drase, George

Dredze, Mitchell

Dregosh, Amelia

Drexler, Lloyd and Evelyn

Driskell, Evelyn

Dubbs, John

Due, Verna

Duff, Helen

Eastline, Richard

Edsen, Ralph R.

Egan, Madonna

Eisenberg, Jack

Eisenberg, Leonard J.

Ellefson, David W.

Ellman, Alvin

Engel, Frida

Epple, Elizabeth

Evans, Arthur

Fairbank, Lucy F.

Feigenberg, Hy and Sandra

Feinberg, Estyr

Feldman, Lillian

Fields, Norman H.

Fineberg, Ruth R.

Fink, Mary

Finkel, Norma

Fisher, Lester

Fisher, Libbie

Fishman, Marilyn

Flaherty, Gertrude

Flood, Shirley

Fosco, Daisy D.

Frank, Katherine

Freeman, Allen

Fried, Ethel F.

Friedman, Leonard D.

Fritz, Wilma

Funk, Norman R.

Gadiel, Renee

Galler, Bernice

Garmisa, June

Geary-Forch, Lillian

George, Mattina E.

George, Mildred L.

Gershon, Beatrice

Gerson, Betty

Gersten, Deborah

Gerstein, Ethel

Gertz, Frances and Marvin

Geyer, Glen

Gittelsohn, Leonard A.

Globis, Walter P.

Gold, Jack

Gold, Kitty R.

Gold, Lily

Goldberg, Anne

Goldman, Albert

Goldman, Stanley

Goldsmith, Sally

Goldstein, Jacob

Goldstein, Sidney J.

Goldstone, Adrienne J.

Golub, Hazel

Gomberg, Max

Goodman, Ruth

Gordon, Jerome S.

Gordon, Mary D.

Gordon, Shirley

Gould, Helen

Graff, Mildred F.

Graven, John

Gray, Mary D.

Greene, Albert

Greilsheim, Henry

Griffith, John

Grodzin, Roslyn and Sam

Groupe, Irwin

Haas, Anita and Bespalow, Lillian

Haas, Dorthy F.

Haas, Shirley

Haber, Rita K.

Hachmeister, Jean

Hacker, Philip and Margaret

Harris, Martin

Hartman, Harold

Hartman, Melville

Harvey, Lily

Heckmann, Martin

Heckmyer, Evelyn

Hefner, Phoebe

Hein, Charlotte M.

Hene, Harriett

Henikoff, Sylvia

Hennessy, Patricia I.

Herrmann, Valerie

Heuerman, Donald

Hillman, Ellen

Hilton, Kay

Hine, Rosalie

Hirsch, Florence K.

Hirsch, Walter

Hochberg, Joseph

Hodanovac, Gloria

Hoffman, Dolores

Hoffman, Mrs. Melvin

Hofman, Ann

Holt, Margaret

Holtzman, Max

Holtzman, Oscar

Horberg, Florence

Howard, Marie

Hyman, Erwin

Jackson,Wayne

Jacobs, June M.

Jaffe, Lillian B.

Janousek, Marion

Kaiser, Fred

Kanter, Edward A.

Kanter, Jack

Kapche, Mable

Kaplan, Elaine

Kaplan, Sam D.

Katz, Bernard

Katz, Robert K.

Kaufman, Harold

Kaufman, Lawrence and Josephine

Kaufman, Leonard J.

Kaye, Naomi

Kent, Maurice A.

Kerman, Philip

Kessler, Elaine

Kirilova, Lorraine

Klitzky, Mark

Knepler, Henry and Myra

Kolen, Gladys

Konrath, Frank

Kopald, Gordon E.

Koplin, Sylvia

Kordupleski, Mary

Korshak, Muriel

Kraus, Herbert and Catherine

Krauskopf, Frances

Kravits, Jeanne H.

Kreenberg, Norman

Krivo, Marcia

Krneta, Jovo

Kromrey, Edith G.

Kulovitz, Walter

Kupfer, Allen

Landsman, Harriette K.

Lange, Otto F.

Lange, Yvonne

Lauren, Bernard

Lazarus, Monte and Lois

Leavitt, Jerome

Leben, Muriel J.

Lennon, Maxine I.

Lenow, Martin

Leon, Harold

Leptich, Joseph

Letwin, Irving

LeVee, Leona

Levey, Birdie

Levin, Arnold

Levin, Faith R.

Levin, Henrietta

Levine, Aaron and Lois

Levine, Alfred-Frances

Levine, Bertha

Levine, Eve

Levitan, S. and F.

Lewis, Evelyn

Lichterman, Doris

Lichtman, William
Lindauer, Kaete
Lippman, Beverly
Lirtzman, Lawrence
Liss, Sylvia

Lockhart, Franklyn
Loewy, Arthur
Logan, Cyrel
Logan, Stephanie
London, Esther

London, Philip
Long, Lillian S.
Lopez, Vincent
Love, Maynard
Lubin, Tillie

MacDonald, Andrew D.
Mail, Betty
Manolis, Stephen
Marcus, Jeanette
Margolis, Milton

Martin, Kris
Mattfeld, Jacquelyn A.
Maynert, Everett W.

Mazurek, Louise
McGuigan, John R.
McIntyre, Robert
Means, Margaret M.
Meisel, Joseph

Meister, Sarah
Mendes, Charlotte
Meyer, Shirley
Meyers, Ben
Miller, Bernard I.

Miller, Bernard R.
Minsky, Mildred
Mirsky, Dorothy
Mishel, Jack
Moch, Rose

Moll, David
Moore, Florence and Marie
Morreale, Yvonne L.
Morris, George
Morros, Joseph L.

Moses, Jerome
Nahm, Bernard
Nassau, Ruth

Newburger, Erna

Newman, Natalie

Nocum, Ursula

Norin, Sidney J.

Noskin, Joseph Dr.

Ogden, Seymour and Marie

Okmin, Manny

Olshansky, Lester

Olson, Loretto

Oster, Charolotte A.

Osterman, Marvin

Oxley, Frances

Pagogne, Mimi

Paris, Sue H.

Parnell, Ellen

Patis, Irwin C.

Patton, Eloise M.

Pearlstein, Gene

Peckler, Florence

Pentoney, Maria J.

Perlman, Samuel

Perlow, Bertha

Perres, Ike and Sylvia

Perry, Mary

Phillips, Peter P.

Pitcher, Joann A.

Plotnick, Mary

Polikoff, Bernard

Pomerantz, Alex

Ponitch, Max

Posner-Powell, Mary T.

Powers, Estyr

Prager, Dorothy

Preskill, Jerry A.

Priola, Ann

Purdy, Donald and
Evans, William

Raban, Frances

Randall, Charles

Randall, Gertrude

Randell, Ruth K.

Rapaport, Melanie

Reichman, Edith

Reicin, Frank

Reimann, Marta

Reinsissel, Alex
Riebrandt, Chester
Rife, Shirley C.
Rimland, Lillian
Robinson, Irwin

Roche, Frances and Florence
Rockwell, Dorothy
Rose, Beatrice
Rose, Beatrice M.
Rose, Roberta B.

Rosen, Alvin
Rosenbloom, Aaron and Hilda
Rosenthal, Maurice
Ross, Aaron
Ross, Gertrude

Roth, Nathan
Rozycki, Sophie
Rubin, Lois
Rubin, Maurice
Ruddy, Edna M.

Saar, Alice
Sachnoff, Everett
Sagalovitch, Hadassah
Saipe, Bruce A.
Sajdera, Norbert
Saks, Anna
Salenger, Jack
Salzenstein, Marvin A.

Samburs, Marion
Samuels, Iris
Sandler, Joseph
Sandlow, Pearl B.
Savich, Borisava and John

Schauble, Helen R.
Schaudenecker, Anthony
Schechtman, Hyman C.
Schechtman, Julius
Scherer, Madeline

Schild, Martin
Schiller, Maurice
Schlegman, Seymour
Schneider, Mrs. Irving
Schoen, William

Schultz, Dorothy
Schuman, Alan
Schwartz, Milton M.

Seaman, Ruth

Searle, Richard E.

Seelmann, Blanche and Greenberg, Florence

Segal, Donald W.

Seidmon, Goldie

Seltz, Evelyn

Sennott, Margaret T.

Shaewitz, Deborah

Shapiro, Wallace

Shaykin, Rose

Shayne, Irwin

Sher, Maurice

Sher, Richard

Sher, William

Sherman, Florence

Shrago, Donald

Shulman, Evelyn

Siegan, Jerome

Silverman, Gussie G.

Silverman, Roselyn

Silverstein, Julia and Morris

Simpson, Gladys L.

Slaton, Pearl

Slowik, Julia

Smith, Hyman

Smith, Keith C.

Snow, Nathaniel

Soble, Milton and Rosella

Sola, Melvin

Sorock, Frieda

Spiegel, Bernice H.

Spiegel, Jack and Ruth

Spier, William

Stavish, Alberta

Stearn, Kenneth

Stein, Julius

Stein, Karl

Stenn, Phyllis

Stevenson, Meyer M.

Stevenson, Rachel

Stewart, Ruth

Stone, Joseph

Straus, Isabelle C.

Stutz, Ruth M.

Syslo, Stanley J.
Swee, Maurice
Taft, Andrew J.
Taustein, Harold
Taxey, Esther S.

Taylor, Mary
Tebo, Albert R. and Edith J.
Teborek, August
Tessler, Edyth
Tobor, Samuel

Tovin, Jack D.
Treffman, Joyce
Tresise, Francis
Tsoumas, Mary
Tudor, Jean

Tulsky, Alex
Tuntland, Charlotte
Tynan, Rose
Ungar, Irving
Unsworth, Jean M.

Urbanek, Frank
Urkov, Ida
Vargo, Elizabeth
Venson, Lily
Victor, Ruth
Vlahandreas, Ted
Voliner, Gertrude
Vukovic, Maja

Wales, Carolyn
Waller, Bess H.
Wasserman, Shirley
Watson, Jessie
Watts, Evadean

Wayne, Lillian
Weil, Herbert
Weinberg, Joseph
Weiner, Beverly J.
Weisberg, Paul

Weisman, Eugene
Weiss, Imrich A., M.D.
Woldenberg, Vera
Wolf, Clarence W.
Wolk, Lila

Wolkov, Anne
Woloshin, Lenore
Wood, Charle P.

Yonan, Marie
Yoskowski, John
Zadenetz, Raymond A.
Zahler, Sadie
Zaret, Richard S.
Zatz, Shirley R.
Zelitsky, Alvin
Zenner, Jeanette
Zimmerman, Maurice A.
Zisook, Harold
Zuckerberg, Fannie

BY ALDERMAN SHILLER (46th Ward):

Achler, Reeva
Alfano, Joseph E.
Allington, Bertha
Alper, Jennie
Annas, Lua E.
Arbolea, Juana
Ash, Mary R.
Balin, Beatrice
Barnett, Estelle S.
Batow, Elayne
Baum, Sidney
Baumann, Katherine P.
Baumchen, Joseph
Berngard, Lawrence J.
Bloch, Selma
Block, Lee F.
Bradford, Gertrude
Brewster, Laurie D.
Brooks, Harriette
Brownstein, Marian
Brungard, Lucile
Buffens, Delle E.
Bundza, Ann
Calisoff, Jeanne
Callozzo, Mary L.
Carpio, Isabel E.
Chaba, Helen
Charous, Minnie F.
Chatz, Terry
Cheskis, Barzillai

Cohen, Lee
Colan, Estelle
Costantino, Peter
Crandall, Wayne
Davalos, Mary Ann

Debbins, Ellen
Deleon, Mercedes
Devoe, Carl
DeWoskin, Florence
DiGesare, Mary

Diskin, Esther
Distenfield, Rose
Dolph, Jane
Dorf, Pauline R.
Dvorkin, Sol I.

Eck, Theresa
Edelstein, Sara
Edwards, Clemonteen
Einhorn, Grace
Englehaupt, William M.

Ershler, Harry
Falstein, Lawrence I.
Fenchel, Vivian B.

Finan, Edward C.
Finder, Stella
Fisher, Rosalind
Fitzgerald, June G.
Flyer, Harry

Fossel, Emily L.
Fox, Julia
Friedman, Bee R.
Friedman, Eileen R.
Garcia, Emmanuel S.

Gelfand, Lily
Genden, Vera
Gillespie, Veronica J.
Gross, Jerome
Grunwald, Joseph A.

Gutterman, Edith
Haag, Margaret E.
Haines, Anne W.
Hall, Catherine C.
Hayden, Beverly R.

Heizler, Edward
Helfand, Fannie R.
Heller, Ruth

Helman, Nathan
Hely, Dorothea
Hersh, Herbert N.
Hersh, Hilda
Hershman, Seymour

Herson, Julian
Hirsch, Edith D.
Hobgood, Georgia
Hoffman, Frieda
Holstein, Blanche (Deceased)

Hughes, Joyce
Humphrey, Helen D.
Glasser, Bernard
Glickauf, Marion
Goldberg, Jeanne

Goldman, Anne
Goldstein, Tobey
Goltzman, Clara
Gorindar, Irving
Gottlieb, Lottie

Granberg, Roy
Greenberg, Louise
Griffin, Mary A.

Hyman, Phillip
Izenstark, Lillian L.
Jackson, Edward
Jacobs, Robert F.
Jacobsohn, Miriam

Jacobson, Vera B.
Jaffee, Ciel B.
Johnson, Lawrence E.
Joseph, Janet
Justice, Geraldine E.

Kale, Winifred A.
Kamberos, Constance
Kanter, Ethel
Kaplan, Bertha H.
Karch, Meyer

Kilborn, Justine D.
Klein, Edward
Komornik, Emma
Koriath, Erna
Korr, Reta

Kotch, Rivian
Kramer, Lester
Kramer, Milton

Kroon, Ruth M.
Krueger, Meta
Kusch, Elaine M.
Lander, Herman B.
Larsen, Betty J.

Lecker, Abraham
LeFebvre, Mildred K.
Lenz, Lisa
Lerner, Deana
Leseritz, Stanley M.

Levi, Adolph
Levin, Shirley
Levine, Howard J.
Levinson, Leonard
Levy, Dorothy

Levy, George D.
Levy, Mabel
Lewandoski, Boleslaw
Liakas, Paul
Lund, Arthur

Lund, Leslie T.
Malik, Noorkhanu
Manshreck, Martha M.
Marland, Thelma
Marshall, Estelle
Maschner, Lucia A.
Matranga, Victoria R.
McMullen, Helen F.

Mikesell, Rosalind M.
Mikolujanas, Vytautas
Mishkin, Leonard
Moll, Lillian
Moss, Bertha

Moss, Bertram B.
Mueller, Robert F.
Mullaney, Lynne
Najera, John P.
Natenberg, Lillian

Nathan, Lillian
Neiman, David L.
Neuman, Mary A.
Nichols, Jane E.
Nims, John F.

Nolan, Charlene
Norton, Arthur
Norwell, Doris

Novy, Paul H.
O'Sullivan, Kathleen J.
Olivera, Virginia
Ottenfield, Sadie
Parker, Hedwig

Parker, Irma
Patton, John M.
Paul, Helen M.
Paulson, Abe
Pecho, Victor

Perlstein, Shirley R.
Philbin, Anne
Phillips, Margaret K.
Pinkus, Daniel
Pitzele, Eleanor

Pomerance, Helen
Posar, Pompeo
Puno, David C.
Pustaver, Anne
Raab, Ruth

Rabinkoff, Aaron
Ramirez, Fernando
Reed, Virginia L.
Reffsin, Samuel
Reidel, Josephine A.
Richman, Byron
Rosen, Orville
Rosner, Lawrence

Ruth, Broderick
Sackar, Norman K.
Sadowski, Anna
Sadowski, Kalvin C.
Sander, Ida

Schiffman, Alfred A.
Schofield, Mary R.
Schullman, Allan H.
Schuster, Rose
Schwarts, Gertrude

Schweiger, Elizabeth
Seefor, Rose
Seid, Joseph
Shafton, Donald J.
Shamberg, J. Raymond

Shamberg, Samuel
Shapiro, Anne
Shapiro, Jack

Sheasby, Hazel E.
Shure, Sidney N.
Siegel, Harold
Siegel, Lester
Siegel, Ruth F.

Silver, Arthur O.
Silverman, Beatrice R.
Silverman, Harry
Silverstein, Martin
Simon, Rivadelle

Singer, Anna
Sipiora, Fred J.
Smierciak, Genevieve
Smull, Marilyn
Snower, Bessie

Sorkin, Bernice
Sperber, Rose
Stamm, Eileen
Stein, Michael G.
Sternberg, Victor

Stone, Lester
Strauss, Hedy
Streicker, Hannah

Tebner, Evelyn
Teplin, Shirley G.
Thompson, Marjorie
Thousand, Lucille R.
Truchly, Vasil

Uchitelle, Robert
Van Deraa, Zola A.
Vanancy, Bessie
Vaneares, Flossie M.
Vertenten, Martha

Volkman, Eleanor
Wachtel, Mildred
Weinberg, Albert E.
Weinberg, David
Weiner, Eda

Weinrib, Rose
Westlake, Nancy
William, Ella M.
Wolfe, Sirella
Yacher, Mahli K.

Yasseen, Robert
Yuknis, Bertha
Zubert, Camille

BY M. SMITH for
ALDERMAN SHULTER (47th Ward)

Baker, Wayne
Basnik, Eleanore J.
Bolduc, Clara
Breslin, John E.
Broman, Eleanore
Crenshaw, May
Evans, Laura
Glass, Charlotte M.
Krakover, Eva
Popescu, Sofia
Vazquez, Rosa
Wentzlaff, Anna
Wilkerson, Myrtle
Zukowski, Josephine

BY ALDERMAN M. SMITH (48th Ward)

Abarbanel, Gertrude
Abraham, Robert
Alexander, Alice
Allen, Ernest
Anderson, Ruth
Angel, Joseph
Arambulo, Angel S.
Arnon, Jacob
Ascher, Dorothy
Astrin, Yvette
Atkins, Allen
Baim, Blanche and Florence
Baime, Joseph L.
Ballantyne, Kathleen
Baltrukonis, Kazimieras
Banks, Leona
Barker, Eleanor
Baron, Ida
Beecham, Annie
Begg, Mary
Behrend, May Pietz
Bergbom, Grace
Berger, Gertrude
Berger, Lucille

Berkowitz, Shirley
Berman, Rebecca
Berman, Rose A.
Bernfield, Harry B.
Betz, Marie

Bezazian, Florence B.
Blaszak, Gabriella
Blonn, Naomi
Bloom, Robert
Blott, Dorothy M.

Blount, Cascille K.
Boyko, Myrtle F.
Brakka, Margaret M.
Braverman, Beatrice
Brennan, Adelaide F.

Brezin, Evelyn
Brieland, Donald
Brockelmann, Marianne
Brody, Thelma
Brown, Florence

Brownstien, Doris S.
Bruggerman, Gerhardt D.
Brull, Frank

Bullard, Melvin B.
Brumbaugh, Owen E.
Burgeman, Jack
Butler, Emily J.
Butzman, Hilda

Cadkin, Emanuel
Caestecker, Mary I.
Cahn, Max T.
Calvopina, Oswaldo A.
Canel, Leonard A.

Carmel, Sally
Casey, Valentine J.
Casson, Audrey
Cates, Jane L. and Lohrer, Alice
Cawley, Virginia M.

Chambers, Marion
Chapman, George B.
Clayton, Elizabeth
Clements, Elfrieda
Cohan, Rose

Cohen, Celine
Cohen, Florence
Coleman, Donna L.

Collias, Betty Z.
Colovos, Dena
Condon, Virginia
Conviser, Mel A.
Conwisher, Louise

Cooke, Samuel
Coons, Jane L.
Cornis, Meyer S.
Courialis, Basil
Coustan, Kay M.

Craig, Raymond E.
Crane, Florence
Crowley, Mabel F.
Curto, Victor
Daitch, Lillian

Davis, Kathryn S.
Dehing, Emily
Demma, Lucretia M.
Deutsch, Helen
Dimitrov, Vera

Dolin, Jean
Dolin, Philip
Dolton, Ralph and Bertha

Dreikurs, Sadie
Drell, Alice
Dremak, Margaret
Drury, Melvin
Dumke, Carl F.

Dunst, Trude
Duran, Frank G.
Durkin, Dorothy A.
Edelstein, Gertrude
Edenson, Lionel

Eglit, Grace W.
Eichelbaum, Herta
Engerman, Lillian
Epstein, Gertrude
Ersler, Charles R.

Everhard, Marie
Facchine, Patricia
Fanaras, Helen
Farkas, Lenke
Fenton, Shirlyn

Fine, Fred M.
Fineberg, Bernard
Fink, Marcella

Fisher, Blanche
Fishloye, Ann M.
Fitzgerald, George J.
Fleischman, Frances M.
Footle, Flora

Forde, Marshall
Forsner, Virginia
Fortner, Gene C.
Fox, Jeanette
Fradkin, Hilda

Frederick, Lucille
French, Eleanor
Friedberg, Marvin S.
Friedman, Florence
Friedman, Morris H.

Fript, Alice
Frost, Lewis
Funk, Richard W.
Furst, Arnold
Gallagher, Valerie Z.

Gantzert, Bernice H.
Garcia, Jose
Gelman, Kaye C.

Gerber, Ben and Hazel E.
Gerlt, Bernice
Giddens, Mildred
Glube, Florence
Gokay, Raymond

Golbus, Della
Goldberg, Florence
Goldberg, Rose
Goldman, Leah
Goldsher, Marvin

Goldstein, Elaine
Goldstein, William
Golembo, Theodore
Golsen, Dorothy
Gombas, Lillian

Goodman, Al E.
Gordon, Emily
Gordon, Gilbert
Gottfried, Pearl
Gould, Rea

Govostis, James C.
Guenther, Raynerd H.
Gurner, Florence B.

Gwynn, Stanley E.
Harris, Edward
Hass, Lucie M.
Hayes, Virginia
Heft, Theresia

Henkel, Eloise
Herdeg, Regina
Herrmann, Beatrice E.
Hertz, Margot
Herzog, Fred F.

Hess, Viktor
Hiotakis, Kalliope
Hirsch, Ellen
Hirsch, Jean G.
Hoffman, Harold L.

Hohner, Anthony W.
Holohan, Jewel
Holstein, William
Holtzman, Jack
Horń, Eugenie

Horwich, Pauline
Hubick, Gloria
Hutchins, Dorothy M.

Igolka, Florence
Isaacs, Florence S.
Ishida, Julius J.
Jack, Marion S.
Jacobsson, Patricia

Jadwin, Betty
Janik, Franciszek
Jarchow, Lawrence E.
Jirak, Blazena
Johnson, Doris I.

Kaatz, Eleanor R.
Kahn, Ben
Kanellos, Mary N.
Kaplan, Minnie M.
Karzen, Dorothy

Kash, Frances M.
Kasmack, Frank
Katz, Arnold
Kaul, Mary
Keiser, Frances

Kelemen, Rudolph
Kelly, Harry E.
Keys, Frances

Kindlein, Anna
Kirschbaum, Irving
Kleiman, Sally
Kletnick, Freida
Kloeckner, Shirley
Klym, Stella
Knauff, Charlene M.
Koek, Jacques
Kolender, Leonard
Kolton, Shirley
Kosky, Louis and Leeg
Kress, Mildred S.
Krug, Ann
Kushner, Rae
Landsman, Frances
Lapalio, Phillip
Larson, Josephine M.
Larson, Mary C.
Leach, Gladys T.
Leavitt, Anita
Leavitt, Anne S.
Lebensohn, Sara K.
Lebowitz, Sam and Rae
Leib, Mandel
Lerner, Kate
Levchin, Genevieve
Levine, Helen O.
Levy, Michael
Levy, Sam
Lichtenstein, Esther P.
Lifchez, Bernard
Lim, Jose
Lindahl, Helen G. and Grace A.
Lipson, Muriel M.
Loeb, Eleanor L.
Loewenthal, Fritz and Emma
Lorenz, Louise
Lych, Sidney
Lynch, Jane F.
MacDonald, Maryjane
Madsen, Gertrude V.
Magaraci, Pearl
Magruder, Paul L.
Maki, Melvin W.
Mann, Joseph
Marantz, Irene

Marciniak, Edward A.
Marco, Dorothy
Marcus, Julius
Markowitz, Jennie
Marks, Arlyne M.

Marten, Ann
Martin, George P.
Maurer, Elmer and Sarah
Maybury, Harold K.
McGraw, Mary B.

McIntyre, Lawrence F.
McKelvy, Helen
McKnight, Pearl
McLean Ann R.
McWilliams, Margaret

Mehler, Margaret E.
Melamed, Boris G.
Melbert, Liselotte
Melton, Claire J.
Mendelsohn, Melvin

Merin, Arthur S.
Meyers, Lorraine A.
Michaels, Trudie

Miller, Irma M.
Minas, Frances E.
Minor, Josephine
Morgan, William J.
Moshinsky, Norma R.

Moss, Miriam
Motch, Mollie E.
Mueller, Elisabeth
Munoz, Mario
Muskal, Joseph

Myerson, Ann
Mytar, Helen W.
Nagler, Arnold
Nakazawa, T.G.
Naser, John B.

Nastali, Virginia
Newquist, Ruth L.
Nicholson, Sally
Nieman, Marianne
Nimtz, Elaine F.

Nocek, Antoinette P.
Noma, Toshio
Nortman, Rose R.

Nosbaum, Donna M.
Nuckolls, Margaret M.
Nuetzel, Marjorie E.
O'Connell, Catherine
O'Hare, Vivian

Oleff, Diana
Orthel, Cleo V.
Osmanski, Mary G.
Parks, Gertrude
Parrilli, Mary

Parsegian, James
Pasch, Edith A.
Passin, Ruth
Pastin, Max
Pelletier, Mary Elizabeth

Perry, Florence E.
Peterson, Lawrence H.
Peterson, Richard W.
Pfundstein, Mary
Pierce, Keith

Piesens, Yvonne
Pimperl, Steven
Pine, Millicent
Pinkert, Rebecca
Potashwik, Frances F.
Poter, Sam
Poulos, Bernice
Preston, Alice M.

Price, Florence
Pritzker, Minna D.
Revzen, Selma W.
Reynolds, Ruth B.
Rich, Irwin

Ring, Ann
Riordan, Daniel
Ristic, Liliana
Rita, Tony
Roberts, Florence B.

Robins, Myrtle
Robins, Sylvia
Rodman, Yetta R.
Rogers, Vivian R.
Romano, Michael J.

Root, Jean
Rose, Seymour D.
Rosen, Ruth

Rosenberg, Harriet S.
Rosenberg, Marilyn
Rosenblatt, Ida
Roth, Irving
Rozier, Harriett

Rozran, Rose
Ruben, Claire
Rubenstein, Ada
Rubinstein, George A.
Ryan, Marianne

Ryder, Joyce T.
Saltzman, Rae
Samlan, Edythe
Sanes, David
Santelli, Ramona

Satin, Hazel Etta
Saxner, Morris
Schiff, Leder S.
Schmarak, Pearle
Schmidt, Dorothy

Schmidt, Marian V.
Schmidt, William L.
Schrager, Frieda

Schroeder, Camilla
Schwartz, Sylve E.
Secord, William C.
Segal, Evelyn
Senescu, Louis

Serantoni, Hazel K.
Sevin, Bernard
Shaughnessy, Ann
Shaw, Marian W.
Sher, David

Sheridan, Eileen C.
Sheridan, Ellen J.
Sherman, Joseph
Shortino, Agnes M.
Siegel, Yale H.

Siegler, Ilse
Silver, Rose
Silverman, Sol B.
Simich, Emil
Simon, Dorothy O.

Simon, Rudy
Singer, Rosemond
Siota, Alicia

Skolnick, Rose

Slater, Dwight D.

Smith, Ethel

Smith, Herman

Smolka, Ellen

Smoller, Irene M.

Snow, Robert H.

Solk, Minette

Soter, Elaine M.

Sparks, Dorothy E.

Sperber, Rudolph

Spilky, Ruth-Betty

Stedman, Kathryn

Steiger, Salli

Stein, Nathan P.

Steinbach, Irmgard M.

Steinberg, Albert

Stern, Henny

Sternberg, Bernard

Stewart, Josephine

Stiebel, Estelle B.

Stieber, Robert and Beatrice

Stoll, Elsie

Stormont, Beverly B.

Strauss, Sara

Sunstein, Patricia W.

Susskind, Leatrice V.

Sylvan, Maurice

Szegho, Constantin S.

Taaffe, John H.

Templer, Jeanne

Teschner, Herman P.

Tesler, Gussie

Tocus, Edward C.

Treger, Shirley S.

Trudeau, Eugenie M.

Tsikouris, Elaine

Tuchow, Jack

Vandemark, Jean S.

Varelas, Perle

Vicari, Ralph A.

Vishny, Louis L.

Wagner, Harry

Ware, Bernadine G.

Wechsler, Joseph R.

Wecker, Lewis E.

Weiss, Hyman R.
Wenger, Annette M.
Wernicki, Ruth
Williams, Elizabeth A.
Willoughby, William D.
Winick, Phil
Wolfe, Esther
Wolff, Marvin S.
Wonders, Florence V.
Wovell, Rose
Zappala, Joseph A.
Zeidman, Ira M.
Zeitlin, Ida
Zidoff, Ann
Ziegler, Jerome
Zielin, Jeanette S.
Zimmerman, Herbert M.
Zlobin, Eugene
Zukowski, Josephine

BY ALDERMAN MOORE (49th Ward):

Allman, Esther A.
Applebaum, Sarah
Aronson, Sylvia
Bailey, Thomas
Baldeshwiler, Eileen
Balster, Edythe
Baracani, August
Berkowitz, Irving
Berks, Fae
Blair, Dan H.
Block, Yetta
Bond, Robert
Braus, Beverly
Braverman, Fannie
Broecker, Nourene S.
Campbell, Anne M.
Cannon, Yetta
Cebulski, Helen I.
Cohen, Hannah F.
Cohn, Eunice
Collins, Lorraine
Condon, William J.

Cunningham, Daniel G.
Dahlstom, Irwin A.
D'Arpa, Evelyn
Daskal, Min
Dobson, Phillis L.

Douglas, Harvey, Jr.
Du Broff, Myrtle L.
Dumond, Louis A.
Dundes, Roland
Edelman, Gus S.

Edidin, David
Eisenscher, Sigmund G.
Evans, Thomas
Fasano, Anne
Feldman, Dorothy

Feldman, Natalie S.
Felten, Johanna
Finnegan, Anna
Fishman, Max
Fort, Ruth

Friman, Pauline
Ganellin, Beatrice
Georgevich, Vera
Gerrick, Dorothy
Golbus, Ada F.
Goldberg, Donna
Greenspan, Mary
Greenwald, Henry M.

Hahn, Idell
Handelman, Adelle E.
Harris, May H.
Harris, Sophie
Hartog, Kurt

Hecht, Marcita
Heilbrunn, Sylvia
Heitman, Dorothy
Henderson, Irmgard A.
Hermer, James L.

Hermer, Wilfred
Hirsh, Bernard
Hirsh, Helen F.
Hofmann, Aurelia L.
Hollub, Helene R.

Hollub, Louis
Jimenez, Humberto H.
Kahn, Simon H.

Klegerman, Irving
Koven, Sylvia H.
Kupferschmidt, Regina
Lemmerman, Carl J.
Lester, Esther

Levin, Mildred
Levine, Oscar
Levy, Harold
Levy, Harold
Lieberman, Sylvia

Lipp, Mollie
Litman, Dorothy
Mannix, Bernice E.
Marx, Susi
Mayer, Marian

McFadden, Helen
McGarry, Ellamae
McGrayie, Anne V.
McManman, Rosemary E.
Meves, Vera P.

Molzahn, Estelle
Moskovitz, Charles
Moss, Harvey J.

Moy, Don W.
Naparsteck, Harold
Newman, Rose
Norlinc, Kathryn
Orozco, Nancy E.

Perlman, Ruth
Popper, Jewel
Portugal, Irene
Preus, Madelyn M.
Price, Bernice

Prinz, Esther W.
Racusin, Norman
Rappaport, Michael
Ravin, Rose
Raynard, Gloria K.

Rise, Robert J.
Robbin, Herman
Rohrs, Mary
Rosenthal, Ben
Roseroot, Sylvia

Ross, Ruth L.
Rouse, Carolyn
Russel, Fay L.

Saleh, Aimee
Schachtel, David
Schlichter, Estella D.
Schlosberg, Alice E.
Schoenbeck, Shirley A.
Schultz, Sol
Segal, Annette
Sekera, Mildred L.
Shapiro, Louis
Sharon, Geraldine F.
Sher, Helen I.
Shparago, Hannah
Simon, Mary B.
Sobul, Charlotte
Spitz, Alice
Stein, Rosel
Stern, Helga M.
Streich, Arnold J.
Stroh, Edward
Stuercke, Constance
Tamkin, Robert
Tansey, Katherine J.
Terrones, John M.
Troun, Jessica
Truelick, Anne
Tuteur, Charles
Typlin, Lee
Udelhofen, Lorraine
Ulrey, Elizabeth
Varpa, Auseklis
Walen, Fannie
Werchun, Walter
Williams, Velma D.
Wilson, Leah
Wilson, Ruth E.
Witt, Diana
Witte, Marion
Wolff, Dorothy
Vitogianes, Jane
Zanozik, Walter
Zelden, Alice
Zlatnick, Michael
Zych, Mary A.

BY ALDERMAN STONE (50th Ward):

Abelson, Sally
Abraham, Noella M.
Abramchik, Michael
Abramowitz, Nathan
Ackerman, Paul

Albrecht, Sidney J.
Alexander, Menda
Allswang, Harry
Altkorn, Richard
Ament, Sidney

Amster, Saul
Ander, Rose
Anderson, Eugene L.
Anderson, Lucille K.
Apfelberg, Frieda

Appel, Ruth F.
Applebaum, Milton S.
Arkes, Pauline
Arnold, Anna R.
Aron, Harry
Asher, Morris
Ashman, Albert
Askounis, Homer J.
Astrin, Nettie
Atlas, John
Bachrach, Joseph
Bachrach, Leo A.

Bahrmasel, Martha
Bailey, Virginia
Balaban, Edith
Balabnos, Ann
Ball, Donald R.

Barach, Nathan
Barad, Herman
Barbato, Florence A.
Barry, Vivian J.
Barton, Frank and Frieda

Baskin, Robert
Baskovitz, Diana
Bass, Irene
Baum, Hilda
Becker, Garry
Becker, Gussie
Becker, Pearl

Behr, Al L.
Bekowsky, Sylvia
Benveniste, Jack
Berg, Toby
Berger, Bessie E.
Berger, Nathan
Berger, Oscar
Bergman, Charlotte
Berke, Josephine
Berkley, Bess A.
Berkovitz, Ethel
Berkovitz, Jean
Berkowitz, Jeanne G.
Berlowitz, Ida
Berman, Jeanette
Berman, Joseph A.
Berner, Oscar
Bernover, Mollie
Bernstein, Mary
Bernstein, Pearl
Bernstein, Sidney M.
Bers, Lillian K.
Betensley, Bertha
Bichl, Geraldine
Bierman, Julius
Birenhak, Cila
Blaustein, Isaac
Blitstien, Al
Block, Ben B.
Block, Harold
Blonder, Rosalie
Bloom, Hildred L.
Bloomberg, Victor
Blue, Daniel
Blum, Lillian
Blustein, Helen S.
Boll, Walter L.
Bookstein, Goldy
Boyer, Esther
Boyle, Elizabeth
Bram, Sedelle
Brandhandler, David
Braverman, Florence S.
Braverman, Julia
Bressler, Sylvia
Breyer, Adele S.

Brickman, Samuel
Brodsky, Raymond D.
Brodsky, Sylvia
Brooks, Elsie
Brosilow, Robert

Brown, Fredric D.
Brown, Robert E.
Brown, Rose F.
Bruch, Gerston
Bruski, Herman

Buckman, Morris
Budnitsky, Minnie
Bulmash, Louis
Burd, Simkha
Burg, Esther

Burg, Toby
Bushbinder, Paulette
Butler, Ida
Campbell, Martha B.
Canoff, Shirley

Carlson, Lela Mae
Chaden, Charles B.
Chaimovitz, Lillian
Chaness, Dena H.
Checker, Beatrice
Chill, Sam
Chiss, Doris
Chomon, Ella

Chudnow, Irene
Cistaro, Eugene J.
Citterman, Marvin
Cloobeck, Gloria
Cockin, Thomas

Codell, Roslie E.
Cohan, Frances F.
Cohen, Adele
Cohen, Bernice G.
Cohen, Elsie A.

Cohen, Esther
Cohen, Helen
Cohen, Pearl J.
Cohen, Sally
Cole, Sally

Collins, Shirley J.
Colman, Milton
Cooper, Millicent H.

Cooper, Sarah
Cooper, Theresa
Corn, Albert A.
Cotovsky, Jeanette
Covelli, Josephine

Cowell, Mary M.
Craig, Thomas
Critchfield, Wallace
Cutler, Lillian A.
Cutler, Rose

Cynman, Sam
Dacks, Clara
Daiches, Irving
Daniels, Bluma
Daniels, Milton

Davidson, Gussie
Davidson, Louis A.
Deitch, Cella
Delott, Sam
Delove, Claire

Dennen, Norma (Sidney)
Desser, Betty
Deutsh, Clara

Diamond, Helen
Diamond, Rita
Diamond, Shirley
Dillman, Clarice E.
Dobbs, Eugene

Drobny, Jack
Drucker, Marion
Dubin, Freda
Dubinsky, Leo
Dubow, Sam

Duchen, Samuel J.
Dudnick, Sabina
Dunn, Louis
Dushkin, Galla A.
Eagle, Frieda

Edelheit, Arthur
Edelheit, Ben
Edelheit, Morton
Edelstein, Isadore
Eisenstein, Joseph

Elbaum, Aron
Eldrenkamp, Carroll D.
Ellis, Daniel

Ellison, Irmgard R.
Ells, Roy R.
Emerson, Nathan
Emmerman, Anne
Engel, Mary

Entin, Dorothy
Epstein, Beatrice
Epstein, Frieda
Epstein, Gladys
Epstein, Jack E.

Epstein, Sara
Factor, Clara
Faigen, Naomi
Fairchild, Virginia
Falstein, Harold

Farkas, Samuel
Feder, Louis
Fefer, Leon
Feinhandler, Helen W.
Feinstein, Jack J.

Feldman, Edith H.
Feldman, Harry
Feldman, Hyman
Feldman, Ruth
Feldstein, Harold
Fellerman, Sherrell
Fellin, Mildred F.
Ferenci, Max

Fialkow, Abe
Fierer, Lucy
Filerman, Peggy
Fine, Max
Fingerhut, Paula P.

Fink, John P.
Fink, Sylvia
Fioretti, Frances
Fischer, Marie M.
Fishman, Sally

Fitzgerald, Jean C.
Fleishman, Ben
Fox, Louise and Thomas
Fox, Noah I.
Frank, Vivian

Frankel, Leona
Franklin, Maurice
Freeman, Sussie

Friedman, Belle
Friedman, Eileen
Friedman, Lorraine
Friedman, Mildred T.
Friedman, Mollie
Friedman, Nettie
Fritz, Emma
Furie, Leo
Furie, Leo M.
Gallay, Polly R.
Galpin, Fannie
Galter, Flavia
Gama-Lobo, Rose
Gamss, Clara
Garber, Harry
Gareny, Gerda
Garfinkel, Grace
Garver, Juliet
Garvey, Sadie
Gassner, Irving H.
Gergans, Minnie
Gerson, Ben
Gertz, Gwendolyn
Gielow, Ralph A.
Gilfand, Fay
Gilfand, Muriel
Gilman, Sally
Ginsburg, Anne
Ginsburg, William
Gitler, Arthur
Gleiberson, Louis
Glickman, Dorothy
Glickman, Lucille K.
Glustoff, Evelyn
Golan, Bertha
Gold, Charles
Gold, Esther
Gold, Shirley
Goldberg, Bessie
Goldberg, Bettie
Goldberg, Donald
Goldberg, Herbert
Goldberg, Lucille
Goldberg, Marian
Goldberg, Sylvia
Goldberger, Julius

Goldfarb, Kisel
Goldfein, Edwin
Goldin, Lillian G.
Goldman, Esther D.
Goldman, Ida B.

Goldman, Leah
Goldman, Lilyan
Goldman, Nathan
Goldman, Shirley
Goldman, Sylvia

Goldstein, Edwin
Goldstein, Ethel
Goldstein, Ida
Goldstein, Jennie
Goldstein, Klara

Goldstein, Rose L.
Goldstein, Ruth
Goloff, Jeanette
Golomb, Samuel J.
Golub, Sylvia L.

Gomberg, Lois
Goodman, Alvin L.
Goodman, Harry
Goodman, Lillian
Goodson, Odda B.
Gordon, Evelyn
Gordon, Lillian
Gordon, Mayer L.

Gordon, Minnette
Gordon, Muriel P.
Gordon, Norman D.
Gordon, Ruth
Gordy, Louis

Gorsenki, Joan C.
Gould, Edwin
Graff, Jerome
Graver, Harry
Green, Kermit M.

Green, Ruth R.
Greenberg, Abe
Greenberg, Joseph
Greenberg, Leo
Greenberg, Lorraine R.

Greenberg, Mary
Greenberg, Rueben and Helen
Greenberg, Sam

Greenblatt, Leon
Greene, Betty Reizman
Greenfield, Raymond L.
Greenman, Albert and Mary
Greenspan, Florence

Grippo, Elfriede
Groner, Lillian
Groner, Mennette
Gross, Edith (Warren)
Gross, Herman

Gross, Hersz
Gross, Josef A.
Gross, Lillian
Grossman, Pearl
Grossman, Sara

Grotz, Genevieve M.
Guidice, Betty
Guon, Morris and Eva
Guysenir, Maurice G.
Handzel, Florence (Max)

Hankin, Evelyn
Hanrahan, Margaret Mary
Hansen, Laverne G.

Harding, Shyrlee Apfelbaum
Harris, Al A.
Harris, Sylvia
Harrison, Gertrude R.
Hauptman, Jack

Hazan, Albert
Hecktman, Adeline
Hecktman, Adelinge
Heftel, Sylvia
Hegg, Dorothy

Heidelberger, Robert and Ruth
Herckis, Jack
Hersh, Eugene
Herskovitz, Moritz
Herst, Leonard

Hertzberg, Syril (Irv)
Herz, Margot
Hesselberg, Louis
Hetland, Elvira
Heyman, Dorothy

Hirshfeld, Goldie
Hodapp, Philip H.
Hoff, Mildred

Hoffman, Edith (Bernard)
Hoffman, Robert
Holland, Belle S.
Holland, Milly
Holland, William S.

Holtzberg, Rae
Honoroff, Jeanne
Horner, Margaret
Horwitz, Anne
Horwitz, Morris

Howard, Adele
Hunercook, Helen
Hurwitz, Jeanette
Hyson, Norma E.
Ianotti, Mary R.

Ikeler, Mildred R.
Irwin, Clarisse
Isen, Joe J.
Ishida, George
Itkin, Zelda

Jacobs, Deena
Jacobson, Eve
Jaffe, Frank H.

Janofsky, Eleanor
Johns, Bruce
Johnson, Charlotte
Johnson, Roland S.
Joseph, Betty

Joseph, Mollie
Juster, Nathan
Kachman, Clara L.
Kaghan, Madge
Kahn, Rose

Kaiz, Celia
Kalika, Dorothy
Kalopeses, Katherine
Kamen, Theodora I.
Kammerling, Muriel

Kampel, Sol
Kantowicz, Edmund
Kaplan, Albert J.
Kaplan, Anna
Kaplan, Arie

Kaplan, Frances
Kaplan, Goodwin
Kaplan, Ida

Kaplan, Josephine and Henry
Kaplan, Lillian
Kaplan, Lottie
Kaplan, Max
Kaplan, Rose
Kaplan, Vivian
Karrer, Norman
Kassner, Elsa
Katz, Esther
Katz, Merle
Katz, Mildred
Katz, Molly
Katz, Philip M.
Katz, Sol
Kaufman, Fremont M.
Kay, Michaelene
Kearns, Kathryn M.
Kelner, Henrietta
Kelner, Sally
Kempler, Marjorie
Keno, Ralph
Kesselman, Annette
Kim, Soo
Kimmel, Sylvia
King, Andrew
Kirchick, Albert J.
Kirman, Frieda
Kirsch, Esther
Kite, Barbara L.
Klee, Lillian E.
Kleiner, Morry
Klesman, Leon C.
Klier, Laura
Kline, Jack
Klinenberg, Jacqueline
Kling, Margareth
Kling, Margareth
Knopf, Beatrice
Koenig, Mildred
Koenigsberg, Maida
Kogut, Wanda
Kohen, Lillian
Kolar, Anne
Kono, Kozui N.
Korman, Ida
Korner, Anna

Kornfield, Clara
Kornick, Rose
Kornoelje, Clifford C.
Korycan, Herman
Koslowsky, Ruth

Kossow, Florence G.
Kotler, Betty
Kotlicky, Celia
Kovin, Florence
Kraff, Clara R.

Kraft, Merle
Kraitsik, Norman I.
Kramer, Walter E.
Kravets, Rose
Kravitz, Esther

Kreiman, Sidney
Kressly, Jack D.
Krockey, Miriam
Krumhorn, Joseph
Krupp, Kay

Kupperman, Marian
Kurland, Ruth
Kussy, Anna

Kutselas, George
Laks, Jack J.
Landa, Anna
Landesman, Sylvia
Landsman, Max

Lane, Samuel F.
Lang, Bertha
Lapedus, Helen H.
Lapine, Bertha
Lazare, Rudy B.

Lazarus, David
Lazarus, Jack H.
Leader, Hyman
Lear, Dorothy
Lebovitz, Evelyn

Leff, Eva H.
Lefkovitz, Mary
Lehner, Rose
Leiberman, Jessie
Leipsig, Robert

Leipsiger, Sina K.
Lerner, Sylvia M.
Letchinger, Marvin

Lev, Sarah
Levenstam, Mollie
Leventhal, Beatrice H.
Levin, Gerald S.
Levin, Ida
Levin, Joseph J.
Levin, Mel
Levin, Meyer
Levin, Morris M.
Levin, Phyllis
Levin, Sue
Levine, Marion
Levinson, Molly
Levitt, Rose
Levy, Abe
Levy, Estelle
Levy, Margaret
Levy, Max
Lewis, Dorothy and Milton
Lewis, Molly
Lewis, Susan
Lewkowicz, Clara
Liberson, William Bernard
Licht, Kenneth F.
Lichtshein, Joseph J.
Lieb, Joseph
Lieberman, Lawrence
Lieberman, Ruth
Lieberson, George
Lipka, Yetta
Lipman, Maurice
Lipschultz, Melvin
Lipski, Isadore
Liss, Ida
Lobert, Sol
Lock, Walter B.
Loeb, William
Loebbaka, Rosemary K.
Loewenberg, Eleanore E.
Loewenstein, Frances
Loewy, Henry
Loman, Vera
London, Estelle
London, Hyman I.
Lopin, Ann E.
Lutsey, James

Lyons, Tillie
Machat, Thelma
Mackin, Mary
Malina, Elizabeth
Mall, Edith

Manasse, Henri S.
Mangurten, Jack
Marcus, Esther
Margolis, Ida
Marks, Harry

Marks, Reva
Marshall, Joseph
Martin, Ruth L.
Massarsky, Marjorie H.
Matin, Rubin

Mattes, Eleanor
Matthews, Carl L.
Mayster, Sidney
McCormick, Maurice D.
Medow, Bessie

Meilach, Mildred
Melin, Blanche
Melnik, Marcus

Melzer, William
Mendelsohn, Harry
Mermelstein, Albert
Mermelstein, Rose
Messe, Lillian

Metcalf, Elizabeth
Meyers, Isabelle
Michalski, Harry L.
Michelson, Irving
Miller, Bertha

Miller, Faye
Miller, Mildred
Miller, Naomi R.
Miller, Sidney E.
Miller, Sylvia

Mincberg, Rose
Minkus, Samuel
Mintzer, Beverly S.
Mishoulam, Ruth
Mitchell, Gloria

Miura, Tsutomu
Moonin, Betty
Morgan, Alex

Moscovitz, Mary
Moses, Louis
Moskovitz, Henrietta
Moss, Al
Mueller, Emily M.

Munson, Harry
Myer, Belle
Myers, Alma
Nabedrick, Mae
Nach, David L.

Nagler, Jeanne
Naiman, Albert and Nettie
Narter, Dora
Nathan, Carl
Nathan, Daniel

Nathan, Libby B.
Naxon, Fern
Neiditch, Julian
Neiman, Martha B.
Neimark, Ben

Neimark, Jeanne L.
Nemeroff, Haskell
Neuhauser, Doris

Neyhus, Arthur and Miriam
Nielsen, Constance M.
Niessen, Lillian S.
Nixon, Rose
Noble, Helen E.

Nork, Hollis W.
Norris, Lillian
Novak, Sarah Schechter
Nowakowski, Clemence
Oboler, Marilyn

Olbinsky, Philip
Oliven, Anna
Olshansky, Eugene and Lucille
Olson, Marilyn L.
Omans, Bess

O'Meara, Alice L.
Osberg, Harold
Overgard, Jack P.
Ovrutzka, Sara
Pastko, Rose

Pearl, Albert
Pearlman, Eve
Peate, Gloria

Peckler, Ruth

Peddy, Jay

Peller, Hannah

Perkins, Thelma

Perlman, Elizabeth (Albert)

Perlman, Helen

Perlow, Bernard

Pettineo, Sam and Rita

Pickard, Bernice

Piel, Sidney

Pietrkowski, Morris

Pine, Florence

Pinsky, Kobey

Pishitello, Jennie

Pitler, Jennie

Podolsky, Anna

Polen, Dinah

Polisky, Irwin

Pollack, Roslyn

Pollack, William

Pollock, Aaron

Polonetzky, Mimi

Pomerance, Rose

Pomerantz, Ruth I.

Pool, Anne L.

Port, Idell

Prager, Robert

Price, Elizabeth

Prince, Rebecca

Prochep, Bernard J.

Pruzansky, Helen

Rabinovitz, Mae

Rachlin, Mary

Randell, Goldie

Rappaport, Esther

Rappeport, Adolph

Rappeport, Milton

Rapport, Ella

Rapport, Ida

Ray, Emanuel M.

Reckles, Maurice

Recksieck, Gloria M.

Reif, Marshall and Jennie

Reiff, Sidney C.

Reisberg, Earle

Reizman, Ethel

Resnick, Sophie

Resnik, Leo

Rexinis, Theano T.

Rice, Anne

Richelle, David

Richmond, Milton

Riebe, Eva

Riffkind, Maxwell

Rissman, Edith

Roberts, Goldie

Roder, Mildred

Rontal, Moses and Ruth

Rose, Seymour K.

Rosen, Arthur

Rosenberg, Lillian

Rosenberg, Sadie

Rosenbloom, Catherine S.

Rosenblum, Leonard

Rosenblum, Ruth

Rosenthal, Nina

Rosenthal, Sophie

Rosenthal, Sylvia

Rosin, Mary

Rosman, Bella

Ross, Harriet

Ross, Morris

Roter, Chaskel

Roth, Bernice

Roth, Jean

Roth, Ruth

Rothman, Daniel

Rotstein, Ethel

Rottman, Ann

Rottman, Betty J.

Rozenstravch, Lena

Ruben, Ethel

Ruben, Robert

Rubens, Alvin

Rubenstein, Edna

Rubenstein, Esther

Rubenstein, Jessie G.

Rubin, Ann

Rubin, Beatrice

Rubin, Ethel

Rubin, Florence

Rubin, Gertrud

Rubin, Mildred

Rudich, Deena

Ruhnke, Edward J.

Rukin, Hyman

Russakov, Esther

Russell, Ruth

Ruttenberg, Pearl

Sacher, Dorothy

Sacks, Benjamin J.

Sacolick, Marion

Safer, Martha

Safirstein, Albert

Sager, Clarie

Saharack, Elsie A.

Sahlberg, Marie

Salice, James

Saltzberg, Sam

Sanders, Joseph H.

Sandler, Gale

Saponar, Jaime N.

Saposnik, Joseph

Sarnat, Bernard D.

Satin, Ruth

Saunders, Mamie

Savoy, Christine

Schaffner, Irving

Schaner, Shirley

Schiel, Edith

Schiff, Alvin

Schlesinger, Sadie M.

Schneider, Gertrude

Schneider, Jeanne H.

Schneider, Regina

Schneiderman, Rose and Herman

Schnitmann, Max

Schomer, Jeanette

Schonbrun, Elizabeth S.

Schrenzel, Grete

Schulman, Betty

Schultz, Claire F.

Schwarcz, Dov T.

Schwartz, Eve

Schwartz, Frances R.

Schwartz, Fryma

Schwartz, Norman
Schwartz, Sylvia
Schwieger, Martha
Scolnick, Frieda
Seaman, Evelyn
Seefor, Bertha
Segal, Sara
Semer, Alvin
Serota, Marvin
Shaffer, Mollie
Shanoff, Beatrice W.
Shapiro, Annette
Shapiro, Gerald
Shapiro, Helen
Shapiro, Isaac
Shapiro, Lester R.
Shapiro, Marcia
Shapiro, Max J.
Shapiro, Rae
Shapiro, Rose
Shapiro, Sam
Shapiro, Sema
Shapiro, Zelda
Shaw, Marie
Shedlow, Belle
Sheets-Puetz, Doris
Shepard, Kate
Shepard, Sidney L.
Sherman, Charles
Sherman, Max
Sherman, Pearl
Sherman, Suzanne M.
Shevin, Edna
Shier, Carl
Shiner, Clara A.
Shkolnik, Mendel
Shoger, Shirley
Shulman, Cele
Shulman, Milton D.
Shuman, Sarah
Siegal, Lena
Siegler, Anne
Siegler, Jeanette
Silver, Allan
Silver, Hymen
Silverman, Bernice

Silverman, Mac
Silverman, Morris
Silverman, Pearl
Silverman, Rose
Silverstein, Evelyn

Simjack, Marybeth H.
Simmons, Dorothy T.
Simpson-Wolock, Shirley
Singer, Magda
Singer, Rita

Sinton, Rose
Sklansky, Estelle M.
Skolnick, Faye
Skolnick, Ruth
Skolnick, Sonia

Sloran, Evelyn
Slutsky, Irving
Smith, Lillian B.
Smith, Rosalie
Smolinsky, Seymour

Snowhite, John
Soibel, Bertha
Sokol, William H.

Solar, Dorothy
Soll, Albert
Solomon, Frieda
Solomon, Frieda R.
Solomon, Rosalie

Sondler, Beatrice
Sosin, Max
Spak, Bernard
Spangler, Esther
Spicer, Gretchen

Spiegel, Pearl
Spielman, David
Spiner, Ruth
Spiroff, Boris E. N.
Spritz, Louis

Stanis, Ann
Stanis, Joseph
Starkman, Louise
Stein, Gertrude C.
Stein, Irving

Stein, Lillian
Stein, Sam
Stein, Selma G.

Stein, Shirley
Stein, Shirley R.
Steinberg, Bernard
Steinberg, Harriet
Steinberg, Melvin A.

Stepner, Florence
Stern, Bertha
Stern, Milton
Stiefel, Morris
Stillman, Annette

Stoller, Ben N.
Stone, Beatrice S.
Stopek, Helen
Straus, Bonnie
Straus, Eli

Sublette, Albert
Sugar, Rosalie
Sugar, Yetta
Superfine, Rosalie
Tannenwald, Kurt

Tansey, Mary
Tantillo, Sylvia
Tarampi, Venancio
Tatsumi, Masako
Teitelbaum, Frances
Tenenbaum, Jerome
Theos, Theresa
Thoma, Margaret J.

Ticktin, Joseph J.
Tilles, Ann
Tishler, May
Toch, Rose
Tokowitz, William

Toncray, John E.
Toporek, Fruma
Topper, Annabel M.
Torf, Irving
Trast, Evelyn

Traynor, Anne G.
Tuber, Thelma B.
Tuchten, Irwin A.
Turck, Bernard L.
Turner, Charles

Ungar, Max S.
Unterman, Abe M.
Urban, Anthony

Van Gelder, Irvin
Vann, Leonard
Van Vlierberghe, Helena
Venet, Bess
Venet, Dianne

Venturella, Sam
Vicker, Goldie S.
Volchenbaum, Bessie
Volkman, Michael
Wadler, Edith M.

Wagman, Faye
Waldman, Dorcee B.
Walkarz, Sara T.
Wall, May
Wallace, Paul

Walsh, Howard
Warsaw, Lawrence
Wasserman, Morris N.
Waters, Don
Weil, Anne S.

Wein, Edward
Weinberg, Bess
Weinberg, Dorothy

Weiner, Charles
Weiner, Jean
Weiner, Min
Weinstein, Charles
Weinstein, David D.

Weinstein, Elaine
Weinstein, Jean L.
Weinstein, Philip
Weintraub, Estelle I.
Weisenberg, Hymen

Weiss, Betty
Weiss, Blanche
Weiss, Fay
Weiss, Helen
Weiss, Milton

Weiss, Rose and Jack
Weiss, Seymour
Wells, Gwendolyn
Wenger, Lina C.
Wernick, Gertrude E.

Wexler, Gertrude W.
Wezeman, Arthur L.
White, Jean H.

White, Robert
Whiteaker, Wesley
Whitehouse, George
Wiaz, Sara
Widen, Leo
Wiener, Teresa S.
Wilensky, Maurice
Willens, Hyman
Willens, Reva
Williger, Irwin F.
Wilzen, Lisa V.
Winer, Leroy
Winner, Mollie S.
Wolberg, Sally
Wolf, Shirley R.
Wolfe, Hannah
Wolff, Gabriel
Wolkoff, Toby R.
Wolnak, George
Wolpoff, Ruth
Wright, Ida M.
Yablong, Marvin K.
Yamaoka, George
Young, Herbert
Yukhanna, Baba
Zandell, Irving
Zavilyanski, Mark
Zelmar, Doris
Ziegler, Shirley
Zimbler, Harry
Zimmerman, George J.
Zinger, Mark
Zuckerman, Mildred

APPROVAL OF JOURNAL OF PROCEEDINGS.

JOURNAL (February 8, 1995).

The City Clerk submitted the printed Official Journal of the Proceedings of

the regular meeting held on February 8, 1995, at 10:00 A.M., signed by him as such City Clerk.

Alderman Burke moved to *Correct* said printed Official Journal, as follows:

Page 65276 -- by deleting the street name "Patterson Avenue" appearing in the fifth line from the top of the page and inserting in lieu thereof the street name "Peterson Avenue".

The motion to correct *Prevailed.*

Thereupon, Alderman Burke moved to *Approve* said printed Official Journal, as corrected, and to dispense with the reading thereof. The question being put, the motion *Prevailed.*

JOURNAL CORRECTIONS.
(November 10, 1994)

Alderman Burke moved to *Correct* the printed Official Journal of the Proceedings of the regular meeting held on Thursday, November 10, 1994, as follows:

Page 59133 -- by deleting the word "Title" appearing in the fourth line from the top of the page and inserting in lieu thereof the word "Titled".

Page 59140 -- by deleting the word "devise" appearing in the twelfth line from the top of the page and inserting in lieu thereof the word "device".

Page 59143 -- by deleting the word "person" appearing in the seventh line from the top of the page and inserting in lieu thereof the word "persons".

Page 59145 -- by deleting the parentheses around the letter "D" appearing in the fourteenth line from the top of the page.

Page 59153 -- by deleting the word "vehicle" appearing in the twenty-second line from the top of the page and inserting in lieu thereof the word "vehicles".

Page 59153 -- by deleting the word "number" appearing in the twenty-ninth line from the top of the page and inserting in lieu thereof the word "numbers".

Page 59153 -- by deleting the word "vehicle" appearing in the last line of the page and inserting in lieu thereof the word "vehicles".

The motion to correct *Prevailed.*

UNFINISHED BUSINESS.

AMENDMENT OF TITLE 17, ARTICLES 3 AND 8 OF MUNICIPAL CODE OF CHICAGO (CHICAGO ZONING ORDINANCE) CONCERNING AUTOMOBILE LAUNDRY AND SERVICE STATIONS.

On motion of Alderman Banks, the City Council took up for consideration the report of the Committee on Zoning, deferred and published in the Journal of the Proceedings of February 8, 1995, pages 65565 through 65567 recommending that the City Council pass a proposed ordinance which amends Title 17, Articles 3 and 8 of the Municipal Code of Chicago (Chicago Zoning Ordinance) by defining automobile laundry facilities and service stations.

On motion of Alderman Banks, the said proposed ordinance was *Passed* by yeas and nays as follows:

Yeas -- Aldermen Mazola, Haithcock, Preckwinkle, Bloom, Steele, Beavers, Dixon, Shaw, Buchanan, Huels, Fary, Olivo, Burke, Coleman, Streeter, Murphy, Troutman, Munoz, Laski, Miller, Medrano, Ocasio, Watson, E. Smith, Burrell, Suarez, Mell, Austin, Wojcik, Banks, Allen, Laurino, O'Connor, Doherty, Natarus, Bernardini, Levar, Shiller, M. Smith, Moore -- 40.

Nays -- None.

Alderman Beavers moved to reconsider the foregoing vote. The motion was lost.

The following is said ordinance as passed:

Be It Ordained by the City Council of the City of Chicago:

SECTION 1. That Title 17 of the Municipal Code of Chicago, the Chicago Zoning Ordinance, is hereby amended in Section 3.2 by adding the language in italics and deleting the language in brackets, as follows:

[Auto Laundry. An "auto laundry" is a building, or portion thereof, containing facilities for washing more than two automobiles using production line methods with a chain conveyor, blower, steam cleaning device, or other mechanical devices.]

Automobile Laundry (Car Wash). A building or portion thereof containing facilities for washing automobiles. It may use automatic production line methods -- a chain conveyor, blower, steam cleaning device, or other mechanical devices -- or it may provide space, water, and equipment for hand washing of automobiles, whether by the customer or the operator.

* * * * *

Automobile Service Station. A building or portion thereof used for offering for sale at retail to the public, fuels, oils and accessories for motor vehicles, where repair service and automobile washing is incidental, where no storage or parking space is offered for rent and where no motor vehicles or boats are offered for sale or rent.

* * * * *

SECTION 2. That Title 17 of the Municipal Code of Chicago, is hereby amended in Section 8.3-4 by deleting the language in brackets, as follows:

8.3-4 Permitted Uses -- B4-1 To B4-5 Restricted Service District.

B. The following uses are permitted in the B4-1 to B4-5 Districts inclusive.

(5) Automobile Service Station. [- for the retail sale and dispensing of fuel, lubricants, tires, batteries and supplies including installation and minor services customarily incidental thereto. Facilities for chassis and gear lubrication and for washing of not more than two vehicles, are permitted only if enclosed in a building.]

SECTION 3. This ordinance shall be in full force and effect from and after its due passage and publication.

AMENDMENT OF TITLE 17 OF MUNICIPAL CODE OF CHICAGO (CHICAGO ZONING ORDINANCE) BY RECLASSIFYING AREA SHOWN ON MAP NUMBER 7-G AS SOUTH LAKEVIEW SPECIAL OVERLAY DISTRICT AND BY ADDITION OF NEW SECTION 10A-1.3 SETTING FORTH PURPOSE AND REGULATIONS PERTAINING THERETO.

On motion of Alderman Banks, the City Council took up for consideration the report of the Committee on Zoning, deferred and published in the Journal of the Proceedings of February 8, 1995, pages 65567 through 65572 recommending that the City Council pass a proposed ordinance which amends Title 17 of the Municipal Code of Chicago (Chicago Zoning Ordinance) by reclassifying the area shown on Map Number 7-G as South Lakeview Special Overlay District and by adding of a new Section 10A-1.3 which sets forth the purpose and regulations pertaining thereto.

On motion of Alderman Banks, the said proposed ordinance was *Passed* by yeas and nays as follows:

Yeas -- Aldermen Mazola, Haithcock, Preckwinkle, Bloom, Steele, Beavers, Dixon, Shaw, Buchanan, Huels, Fary, Olivo, Burke, Coleman, Streeter, Murphy, Troutman, Munoz, Laski, Miller, Medrano, Ocasio, Watson, E. Smith, Burrell, Suarez, Mell, Austin, Wojcik, Banks, Allen, Laurino, O'Connor, Doherty, Natarus, Bernardini, Levar, Shiller, M. Smith, Moore -- 40.

Nays -- None.

Alderman Beavers moved to reconsider the foregoing vote. The motion was lost.

The following is said ordinance as passed:

WHEREAS, South Lakeview is defined as the area of the City of Chicago bounded on the east by Racine Avenue; on the west by Ravenswood Avenue; on the north by Belmont Avenue; and on the south by Diversey Avenue; and

WHEREAS, South Lakeview is predominantly a residential neighborhood consisting of mostly two-flats and single-family homes zoned R3 General Residence District and R4 General Residence District with the main

thoroughfares of Lincoln Avenue, Ashland Avenue, Southport Avenue and Belmont Avenue zoned for business; and

WHEREAS, South Lakeview has experienced residential housing rehabilitation and, in recent years, new construction which has added significantly to the density of the neighborhood while at the same time depleting the neighborhood's stock of free standing single-family homes; and

WHEREAS, South Lakeview Neighbors and the City of Chicago Department of Planning and Development have inventoried a portion of South Lakeview to identify lot sizes, residential densities, and parking arrangements and have used this inventory as the basis for development criteria for new construction; now, therefore,

Be It Ordained by the City Council of the City of Chicago:

SECTION 1. That the Chicago Zoning Ordinance be amended by creating an overlay zoning district for the R4 General Residence District symbols and indications as shown on Map No. 7-G within the area bounded by:

West Barry Avenue; the alley next west of and parallel to North Greenview Avenue; a line 96 feet south of and parallel to West Barry Avenue; North Greenview Avenue; the alley next southwest of and parallel to North Lincoln Avenue; West Wellington Avenue; North Greenview Avenue; West Oakdale Avenue; a line 97.92 feet west of and parallel to the west line of North Southport Avenue; the alley next south of and parallel to West Oakdale Avenue; a line 24 feet west of and parallel to the west line of North Southport Avenue; West George Street; the alley next west of and parallel to North Southport Avenue; the alley next south of and parallel to West Wolfram Street; a line 104.6 feet west of and parallel to the west line of North Southport Avenue; West Diversey Parkway; and the alley next east of and parallel to North Ashland Avenue; the alley next north of and parallel to West Diversey Avenue; a line 156.3 feet east of and parallel to the east line of North Ashland Avenue; West Wolfram Street; and the alley next east of and parallel to North Ashland Avenue.

The overlay districts shall be designated as SD-3 South Lakeview Special District as depicted on Map 7-G, as revised, attached hereto.

SECTION 2. That the Chicago Zoning Ordinance be amended in Section 10A-1 by adding the following language in its entirety:

Article 10A-1.

Special Districts.

10A-1.3 South Lakeview Special Overlay District.

10A-1.3-1 Preamble.

SD-3 South Lakeview Special Overlay District is intended to conserve the existing low-density residential character of the South Lakeview neighborhood. The existing pattern of development is single-family and two-family dwellings within two-story structures. The proposed SD-3 District seeks to maintain the neighborhood's existing scale and density and limit construction of taller and higher density buildings.

10A-1.3-2 Minimum Lot Area -- South Lakeview Special Overlay District.

In the South Lakeview Overlay District, there shall be provided not less than 1,450 square feet per dwelling unit.

10A-1.3-3 Height Limits -- South Lakeview Special Overlay District.

New residential construction shall not exceed 36 feet in height as measured by the vertical distance from the curb level, or its equivalent, to the highest point of the roof deck in the case of a flat or mansard roof or to the top of the ceiling joists of the highest habitable room of a gable, hip or gambrel roof. Where no curb level has been established, the height of a building may be measured from the mean elevation of the finished lot grade at the front of the building.

Such measurements shall be taken at the center of the building. Chimney, heating and cooling equipment, parapets, or similar structures shall not be measured as part of the building height.

10A-1.3-4 Off-Street Parking -- South Lakeview Special Overlay District.

One and one-half parking spaces shall be provided for each dwelling unit.

10A-1.3-5 Underlying Zoning Requirements.

Except as provided by this Special District, all other regulations of the underlying R4 General Residence District shall apply. Any preexisting non-conforming building, structure or use shall have the rights and privileges authorized by Article 6 of the Chicago Zoning Ordinance.

10A-1.3-6 Exceptions.

In addition to the exceptions authorized by Section 11.7A-1, the Zoning Administrator is hereby authorized to consider and decide requests for exceptions from the requirements of the Special District in the following instances:

(1) To permit a reduction of up to 10% of the minimum lot size requirement;

(2) To permit an increase of up to 10% in the building height;

(3) To reduce the off-street parking requirement by one space, but in no event shall there be less than one parking space per dwelling unit.

The Zoning Administrator shall make findings of fact that the granting of the exception will not be detrimental to the public welfare nor injurious to other property or improvements in the Special District.

10A-1.3-7 Variations.

In addition to the variations authorized by Section 11.7-4, the Zoning Board of Appeals is hereby authorized to consider and grant variations from the requirements of this Special District in the following instances:

(1) To permit a reduction of up to 10% of the minimum lot size requirement;

(2) To permit an increase of up to 10% in the building height;

(3) To reduce the off-street parking requirement by one space, but in no event shall there be less than one parking space per dwelling unit.

Variations shall be granted only in accordance with the standards set forth in Section 11.7-3.

SECTION 3. This ordinance shall be in full force and effect from and after its passage and due publication.

[Map Number 7-G, as revised, referred to in this ordinance printed on page 66777 of this Journal.]

CHICAGO ZONING ORDINANCE AMENDED TO RECLASSIFY PARTICULAR AREAS.

On motion of Alderman Banks, the City Council took up for consideration the report of the Committee on Zoning, deferred and published in the Journal of Proceedings of February 8, 1995, pages 65573 through 65612, recommending that the City Council pass said proposed ordinances which amend the Chicago Zoning Ordinance by reclassifying particular areas.

On motion of Alderman Banks, the said proposed ordinances were *Passed* by yeas and nays as follows:

Yeas -- Aldermen Mazola, Haithcock, Preckwinkle, Bloom, Steele, Beavers, Dixon, Shaw, Buchanan, Huels, Fary, Olivo, Burke, Coleman, Streeter, Murphy, Troutman, Munoz, Laski, Miller, Medrano, Ocasio, Watson, E. Smith, Burrell, Suarez, Mell, Austin, Wojcik, Banks, Allen, Laurino, O'Connor, Doherty, Natarus, Bernardini, Levar, Shiller, M. Smith, Moore -- 40.

Nays -- None.

Alderman Beavers moved to reconsider the foregoing vote. The motion was lost.

The following are said ordinances as passed (the italic heading in each case not being a part of the ordinance):


Reclassification Of Area Shown On Map Number 1-G.
(As Amended)

Be It Ordained by the City Council of the City of Chicago:

(Continued on page 66778)

Map 7-G.
(As Revised)

South Lakeview Special Overlay District

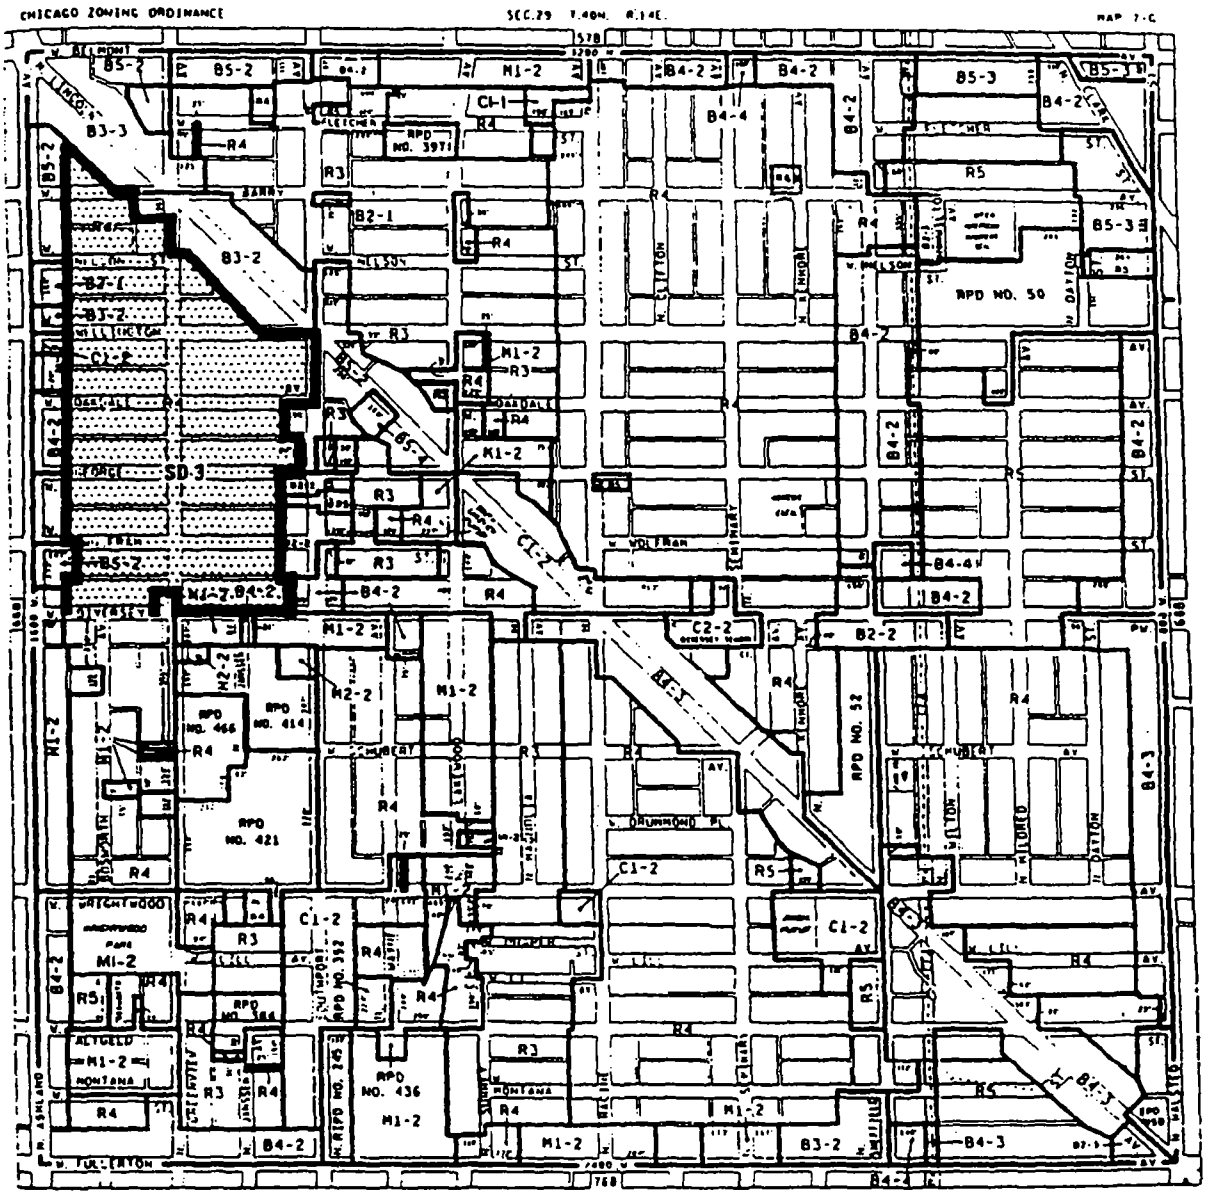

(Continued from page 66776)

SECTION 1. That the Chicago Zoning Ordinance be amended by changing all the C1-3 Restricted Commercial District and M1-3 Restricted Manufacturing District symbols and indications as shown on Map No. 1-G in the area bounded by:

> starting at the point of beginning that being the south line of West Huron Street; thence the west line of North Carpenter Street, following a line south from the south line of West Huron Street south 80 feet; thence a line running west, parallel to the south line of West Huron Street 116 feet west to the east line of the north/south public alley next west of North Carpenter Street; and thence a line running north along the east line of the north/south alley next west of and parallel to North Carpenter Street, to the point of beginning,

to those of a B4-3 Restricted Service District and a corresponding use district is hereby established in the area above described.

SECTION 2. This ordinance shall be in force and effect from and after its passage and due publication.

Reclassification Of Area Shown On Map Number 2-G.

Be It Ordained by the City Council of the City of Chicago:

SECTION 1. That the Chicago Zoning Ordinance be amended by changing all the M1-3 Restricted Manufacturing District symbols and indications as shown on Map No. 2-G in the area bounded by:

> West Van Buren Street; South Morgan Street; West Tilden Street; and a line 556.65 feet west of and parallel to South Morgan Street,

to those of a C2-3 General Commercial District and a corresponding use district is hereby established in the area above described.

SECTION 2. This ordinance shall be in force and effect from and after its passage and due publication.

Reclassification Of Area Shown On Map Number 2-H.

Be It Ordained by the City Council of the City of Chicago:

SECTION 1. That the Chicago Zoning Ordinance be amended by changing all the R5 General Residence District symbols and indications as shown on Map No. 2-H in the area bounded by:

the public alley next north of and parallel to West Monroe Street (or a line 200 feet north of and parallel to West Monroe Street); South Hoyne Avenue; West Monroe Street; and a line approximately 259.37 feet west of and parallel to South Hoyne Avenue,

to those of an Institutional Planned Development and a corresponding use district is hereby established in the area above described, subject to such use and bulk regulations as are set forth in the Plan of Development herewith attached and made a part thereof and to no others.

SECTION 2. This ordinance shall be in force and effect from and after its passage and due publication.

Plan of Development Statements referred to in this ordinance read as follows:

Institutional Planned Development Number ____.
(As Amended)

Plan Of Development Statements.

1. The area delineated herein as an "Institutional Planned Development" (the "Planned Development") consists of approximately 51,904.25 square feet (approximately 1.19 acres) of real property which is depicted on the attached Property Line Map (the "Property") and is owned or controlled by the Applicant, CharitaBulls, Inc..

2. All applicable official reviews, approvals or permits required in connection with this Planned Development shall be obtained by the Applicant or its successors, assignees or grantees. Any dedication or vacation of streets or alleys, or easements, or adjustments of right-of-way, or consolidation or resubdivision of parcels, shall require a separate submittal on behalf of the Applicant or its successors, assignees or grantees and approval by the City Council.

3. The requirements, obligations and conditions contained within this Planned Development shall be binding upon the Applicant, its successors, assigns, grantees and lessees, and if different than the Applicant, the legal title holders and any ground lessors. All rights granted hereunder to the Applicant shall inure to the benefit of the Applicant's successors and assigns and, if different than the Applicant, the legal title holder and ground lessors. Further, pursuant to the requirements of Section 11.11-1 of the Chicago Zoning Ordinance, the Property, at the time application for amendments, modifications or changes (administrative, legislative or otherwise) to this Planned Development are made, shall be under single ownership or single designated control. Single designated control, for purposes of this paragraph, shall mean that any application to the City for any amendment to this Planned Development or any other modification or change thereto (administrative, legislative or otherwise) shall be made or authorized by all of the owners of the Property and any ground lessors for purposes of future zoning amendments. Nothing herein shall be construed to mean that any individual owner, or any ground lessors, of the Property or any portion thereof is relieved of the obligations imposed hereunder or rights granted herein or is not subject to City action pursuant to this Planned Development. In addition, nothing herein shall prohibit or in any way restrict the alienation, sale, or any other transfer of all or any portion of the Property or any rights, interests or obligations therein. Upon any alienation, sale or any other transfer of all or any other portion of the Property or the rights herein, except any assignment or transfer of rights pursuant to a mortgage or otherwise as collateral for any indebtedness, and solely with respect to the portion of the Property so transferred, the term Applicant shall be deemed amended to apply to the transferee thereof (and its beneficiaries if such transferee is a land trust) and the seller or transferor thereof (and its beneficiaries if such seller or transferor is a land trust) shall thereafter be released from any and all obligations or liability hereunder.

4. This Planned Development consists of fifteen (15) statements, including an Existing Zoning and Street System Map, a Property Line and Planned Development Boundary Map, a Generalized Land-Use Plan, an Existing Land-Use Map, a Bulk Regulations and Data Table, and a Site/Landscaping Plan ("Site Plan") and Building Elevations, prepared by Johnson & Lee, Ltd., dated January 12, 1995. Full size sets of the Site Plan and Building Elevations are on file with the Department of Planning and Development. The Planned Development is applicable to the area delineated herein and these and no other controls shall apply. The Planned Development conforms to the intent and purpose of the Chicago Zoning Ordinance, Title 17 of the Municipal Code of Chicago, and all requirements thereof, and satisfies the established criteria for approval as a planned development.

5. The following permitted uses shall be permitted in the Planned Development: community centers which may include, but shall not be limited to, the following uses: sports and recreational facilities; educational facilities; day care facilities; health care facilities (which may include wellness programs; health education and screening programs; medical, dental and optical clinics; and counseling facilities).

6. Any service drive or other ingress or egress shall be adequately designed and paved in accordance with the regulations of the Department of Transportation in effect at the time of construction and in compliance with the Municipal Code of the City of Chicago, to provide ingress and egress for motor vehicles, including emergency vehicles. There shall be no parking within such paved areas. Ingress and egress shall be subject to the review and approval of the Department of Transportation, Bureau of Traffic Engineering and Operations and of the Department of Planning and Development.

7. Off-Street parking and loading facilities will be provided in compliance with this Planned Development. A minimum of two percent (2%) of all parking spaces shall be designated for parking for persons with disabilities.

8. Identification and other necessary signs shall be permitted within the Planned Development, subject to the review and approval of the Department of Planning and Development. Temporary signs, such as construction signs, shall be permitted, subject to the review and approval of the Department of Planning and Development.

9. Height restrictions of any new building depicted on the Elevations (hereinafter defined) attached hereto or any appurtenance thereto shall, in addition, be subject to:

   a. Height limitations as certified on Form FAA-117 or successor forms involved in the same subject matter and approved by the Federal Aviation Administration; and

   b. Airport zoning regulations as established by the Department of Planning and Development, the Department of Aviation, and the Department of Law, and approved by the City Council.

10. For purposes of maximum Floor Area Ratio (F.A.R.) calculations, the definitions in the Chicago Zoning Ordinance shall apply; provided, however, that in addition to the other exclusions from Floor Area for purposes of determining F.A.R. permitted by the Chicago Zoning Ordinance, all floor area devoted to mechanical equipment rooms in

excess of 5,000 square feet, in a single location, regardless of placement in the building, shall be excluded.

11. This Planned Development shall be subject to the "Rules, Regulations and Procedures in Relation to Planned Development Amendments" as promulgated by the Commissioner of the Department of Planning and Development and in effect on the date hereof.

12. The improvements in the Planned Development, including all landscaping and entrances and exits to the parking areas, shall be installed and maintained at all times in general conformance with the Site Plan and Building Elevations and parkway trees shall be installed and maintained in accordance with the parkway tree provisions of the Chicago Zoning Ordinance and corresponding regulations and guidelines.

13. The terms, conditions and exhibits of this Planned Development Ordinance may be modified administratively by the Commissioner of the Department of Planning and Development upon the request of the Applicant and after a determination by the Commissioner that such a modification is minor, appropriate, consistent with the nature of the development of the Property contemplated in this Planned Development Ordinance and will not result in increasing the maximum floor area ratio for the total Property. Any such modification shall be deemed to be a minor change in the Planned Development Ordinance as contemplated by Section 11.11-3(c) of the Chicago Zoning Ordinance. Notwithstanding the provisions of subclauses (4) and (5) of Section 11.11-3(c) of the Chicago Zoning Ordinance, such minor changes may include a reduction in periphery setbacks or an increase of the maximum percent of land covered.

14. The Applicant acknowledges that it is in the public interest to design, construct and maintain all buildings in a manner which promotes and maximizes the conservation of energy resources. The Applicant shall use best and reasonable efforts to design, construct and maintain all new buildings to be located within this Planned Development in an energy efficient manner, generally consistent with the most current energy efficiency standards published by the American Society of Heating, Refrigerating and Air Conditioning Engineers ("A.S.H.R.A.E.") and the Illuminating Engineering Society ("I.E.S."). Copies of these standards may be obtained from the Department of Planning and Development.

15. Unless substantial construction on the property is commenced within ten (10) years of the adoption of this Planned Development and is thereafter diligently pursued, then this Planned Development shall expire; provided, however, that if the City Council amends the Chicago Zoning Ordinance to provide for a shorter expiration period

which is applicable to all Planned Developments, then this Planned Development shall expire upon the expiration of such shorter time period as provided by said amendatory ordinance (the first day of which, as applied to this Planned Development, shall be the effective date of the amendatory ordinance). If this Planned Development expires under the provisions of this section, then the zoning of the Property shall automatically revert to that of an R5 General Residence District.

[Existing Zoning and Street System Map; Property Line Map and Planned Development Boundary Map; Generalized Land-Use Plan; Existing Land-Use Map; Site/Landscape Plan; and Building Elevation Drawing referred to in these Plan of Development Statements printed on pages 66785 through 66790 of this Journal.]

Bulk Regulations and Data Table referred to in these Plan of Development Statements reads as follows:

Institutional Planned Development Number _____

Bulk Regulations And Data Table.

1.	Net Site Area:	51,904.25 square feet (approximately 1.19 acres).
2.	Gross Site Area:	73,419.4 square feet (to centerline of all streets and alleys), or 1.69 acres.
3.	Maximum Floor Area Ratio:	1.25.
4.	Maximum Percentage of Land Coverage:	In accordance with Site Plan.
5.	Minimum Number of Off-Street Parking Spaces:	31 parking spaces.
6.	Minimum Number of Off-Street Loading Spaces:	1.

7.	Minimum Periphery Setbacks (for Buildings):	In accordance with Site Plan.
8.	Maximum Building Height:	50 feet.

Reclassification Of Area Shown On Map Number 3-H.

Be It Ordained by the City Council of the City of Chicago:

SECTION 1. That the Chicago Zoning Ordinance be amended by changing all the B4-2 Restricted Service District symbols and indications as shown on Map No. 3-H in the area bounded by:

a line 197 feet south of the alley next south of and parallel to West North Avenue; the alley next east of and parallel to North Western Avenue; a line 269 feet south of the alley next south of and parallel to West North Avenue; and North Western Avenue,

to those of a C2-1 General Commercial District and a corresponding use district is hereby established in the area above described.

SECTION 2. This ordinance shall be in force and effect from and after its passage and due publication.


Reclassification Of Area Shown On Map Number 3-K.

Be It Ordained by the City Council of the City of Chicago:

SECTION 1. That the Chicago Zoning Ordinance be amended by changing all the C1-1 Restricted Commercial District symbols and indications as shown on Map No. 3-K in the area bounded by:

(Continued on page 66791)

Existing Zoning And Street System Map.

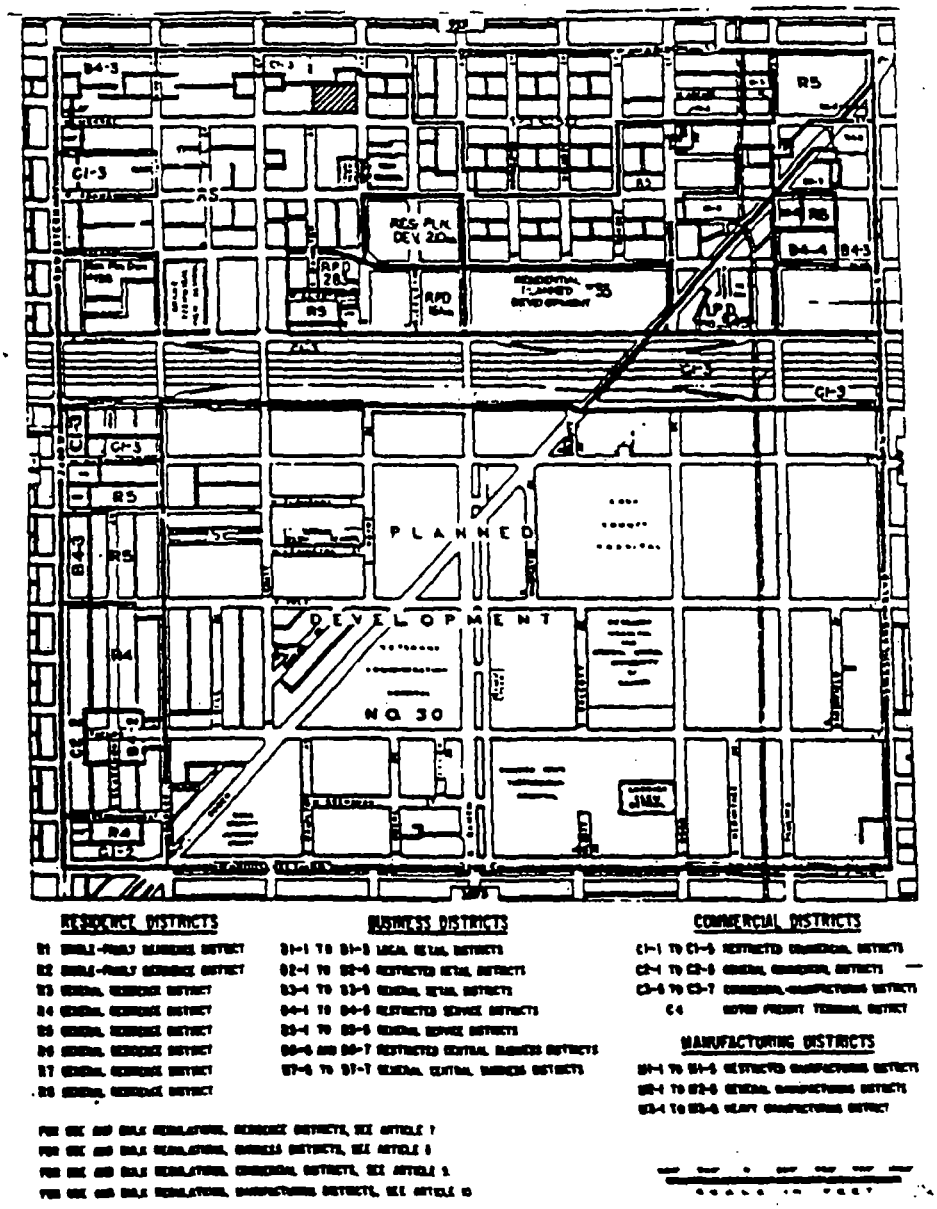


JOHNSON AND LEE
Architects/Planners
828 S. WABASH AVENUE
Chicago, Illinois 60605
Phone 312.663.0225
Fax 312.663.4491

applicant	CHARITABULLS, INC.	job no. 9420
drawing title	EXISTING ZONING AND STREET SYSTEM MAP	drawing no. SK-3
ref. drawing no.		

drawn SP
scale
date JANUARY 12, 1995
distribution

Property Line Map And Planned Development Boundary Map.

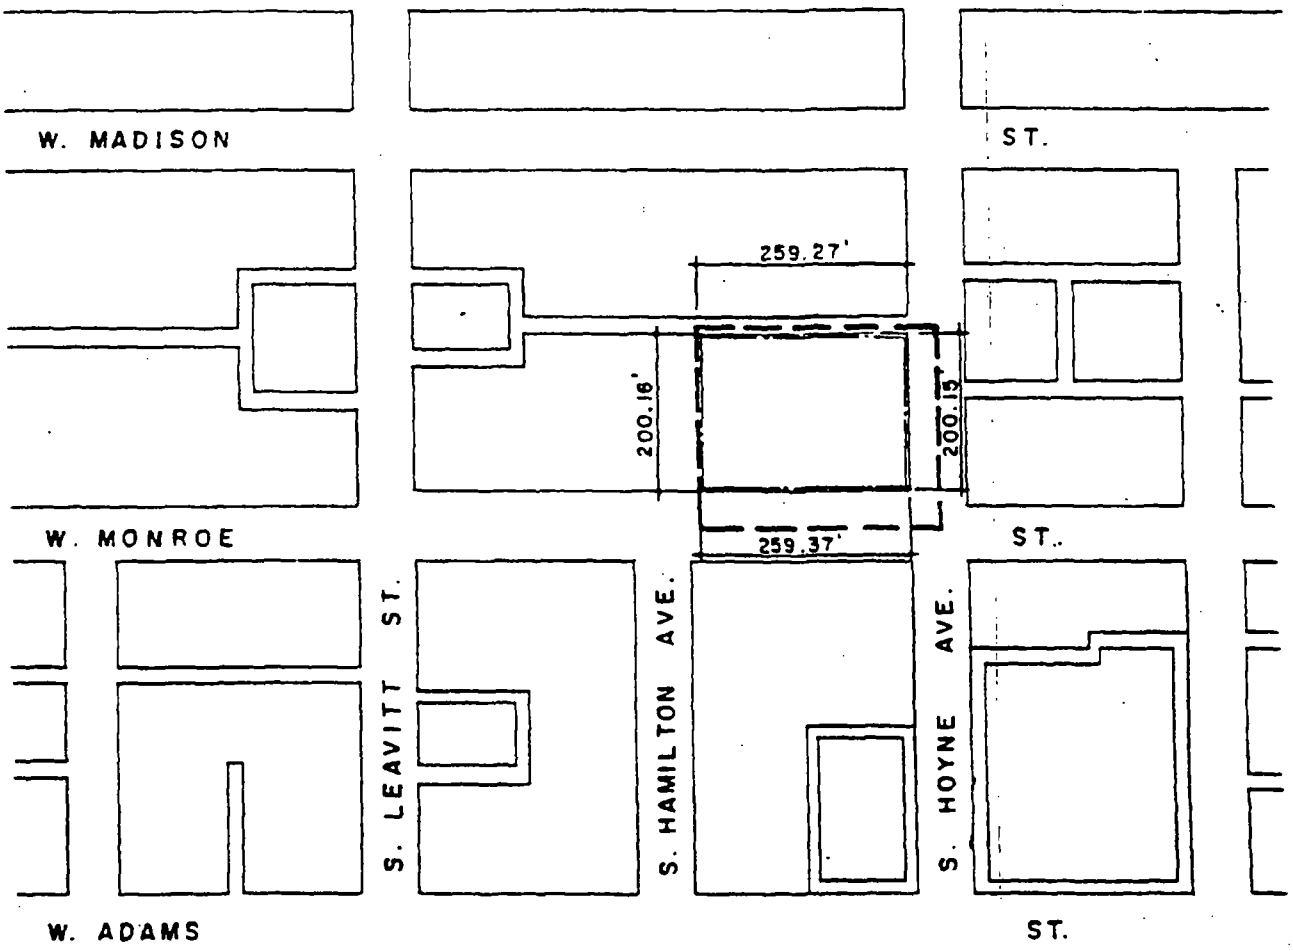

LEGEND

PLANNED DEVELOPMENT BOUNDARY

PROPERTY LINE


N

JOHNSON AND LEE
Architects/Planners
828 S. WABASH AVENUE
Chicago, Illinois 60605
Phone 312.663.0225
Fax 312.803.4491

applicant	CHARITABULLS, INC.	job no. 9420
drawing title	PROPERTY LINE MAP AND PLANNED DEVELOPMENT BOUNDARY MAP	drawing no. SK-2
ref. drawing no.		

drawn SP
scale 1"=200'-0"
date JANUARY 12, 1995
distribution

Generalized Land-Use Plan.

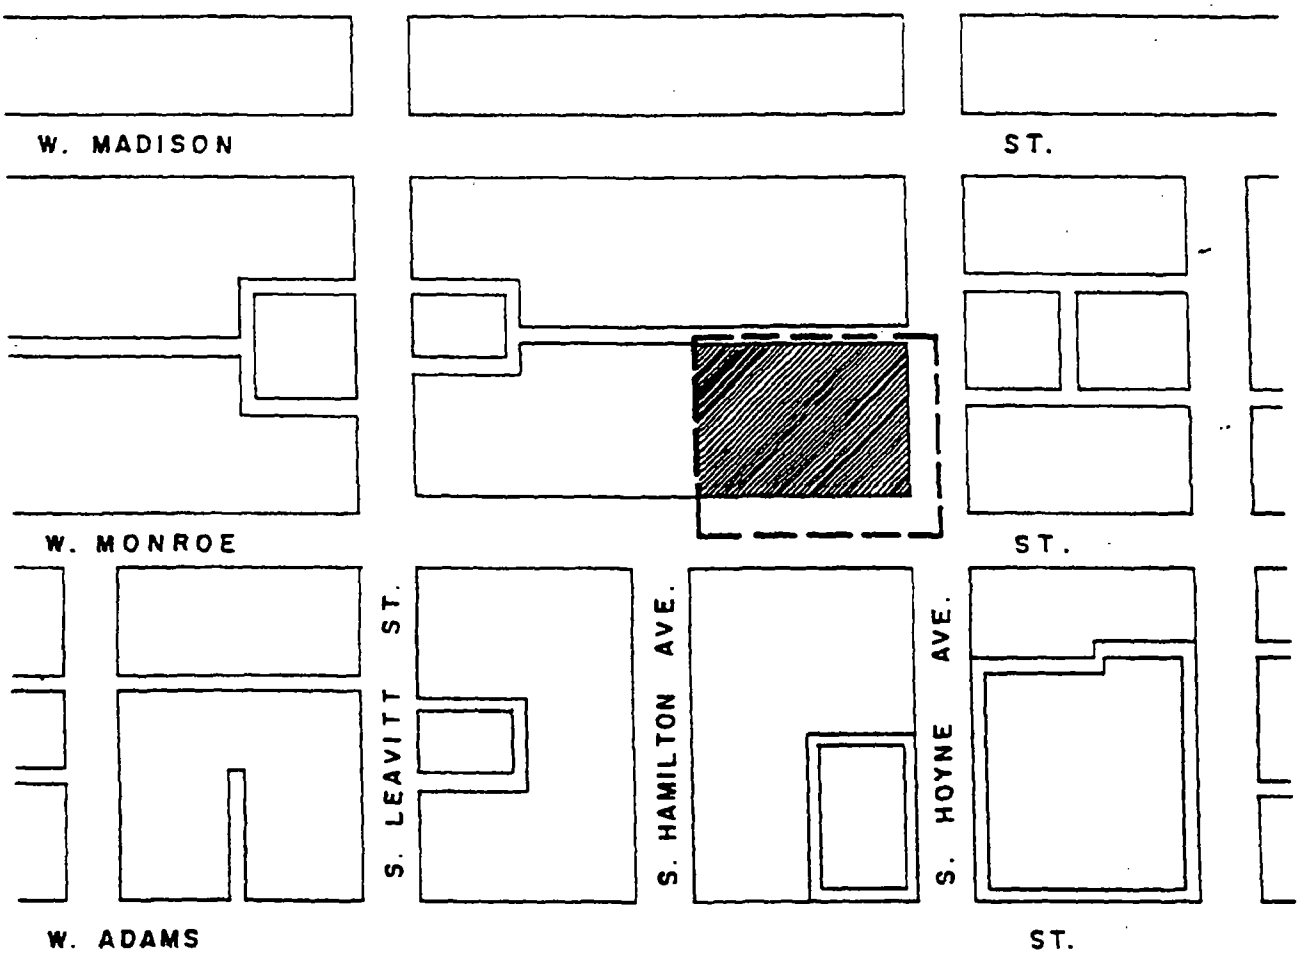

LEGEND

PLANNED DEVELOPMENT BOUNDARY

COMMUNITY CENTER


N

JOHNSON AND LEE
Architects/Planners
828 S. WABASH AVENUE
Chicago, Illinois 60605
Phone 312.663.0225
Fax 312.663.4491

applicant: CHARITABULLS, INC.	job no. 9420
drawing title: GENERALIZED LAND USE PLAN	drawing no. SK-4
ref. drawing no.	

drawn SP
scale 1"=200'-0"
date JANUARY 12, 1995
distribution

Existing Land-Use Map.

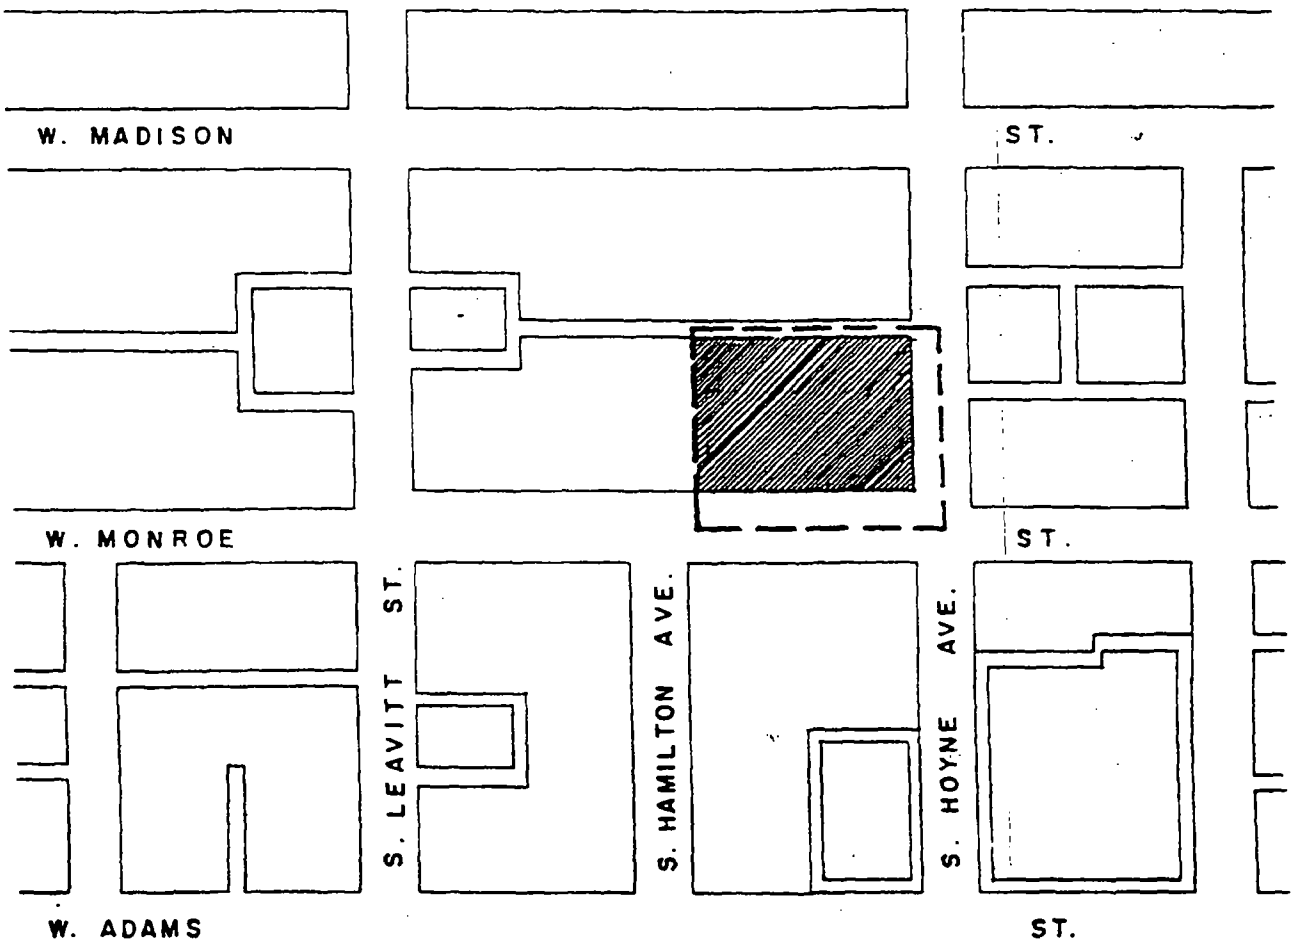

LEGEND

PLANNED DEVELOPMENT BOUNDARY

MOSTLY VACANT WITH ONE IMPROVED LOT CONTAINING A MULTI-FAMILY RESIDENTIAL BUILDING.


N

JOHNSON AND LEE
Architects/Planners
828 S. WABASH AVENUE
Chicago, Illinois 60605
Phone 312.663.0225
Fax 312.663.4491

applicant: CHARITABULLS, INC.	job no. 9420
drawing title: EXISTING LAND USE MAP	drawing no. SK-1
ref. drawing no.	


drawn SP
scale 1"=200'-0"
date JANUARY 12, 1995
distribution

Site/Landscape Plan.

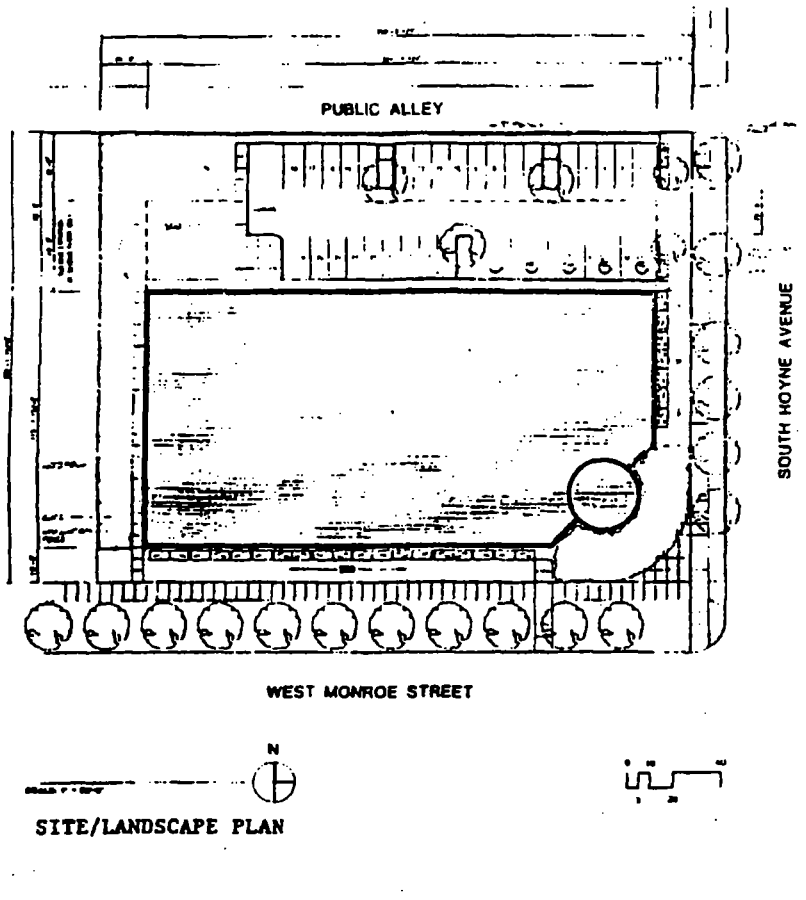

APPLICANT: CharitaBulls, Inc.
ADDRESS: Northwest corner of West Monroe and South Hoyne
DATE: November 1, 1994
REVISED: January 12, 1995

Building Elevation Drawing.

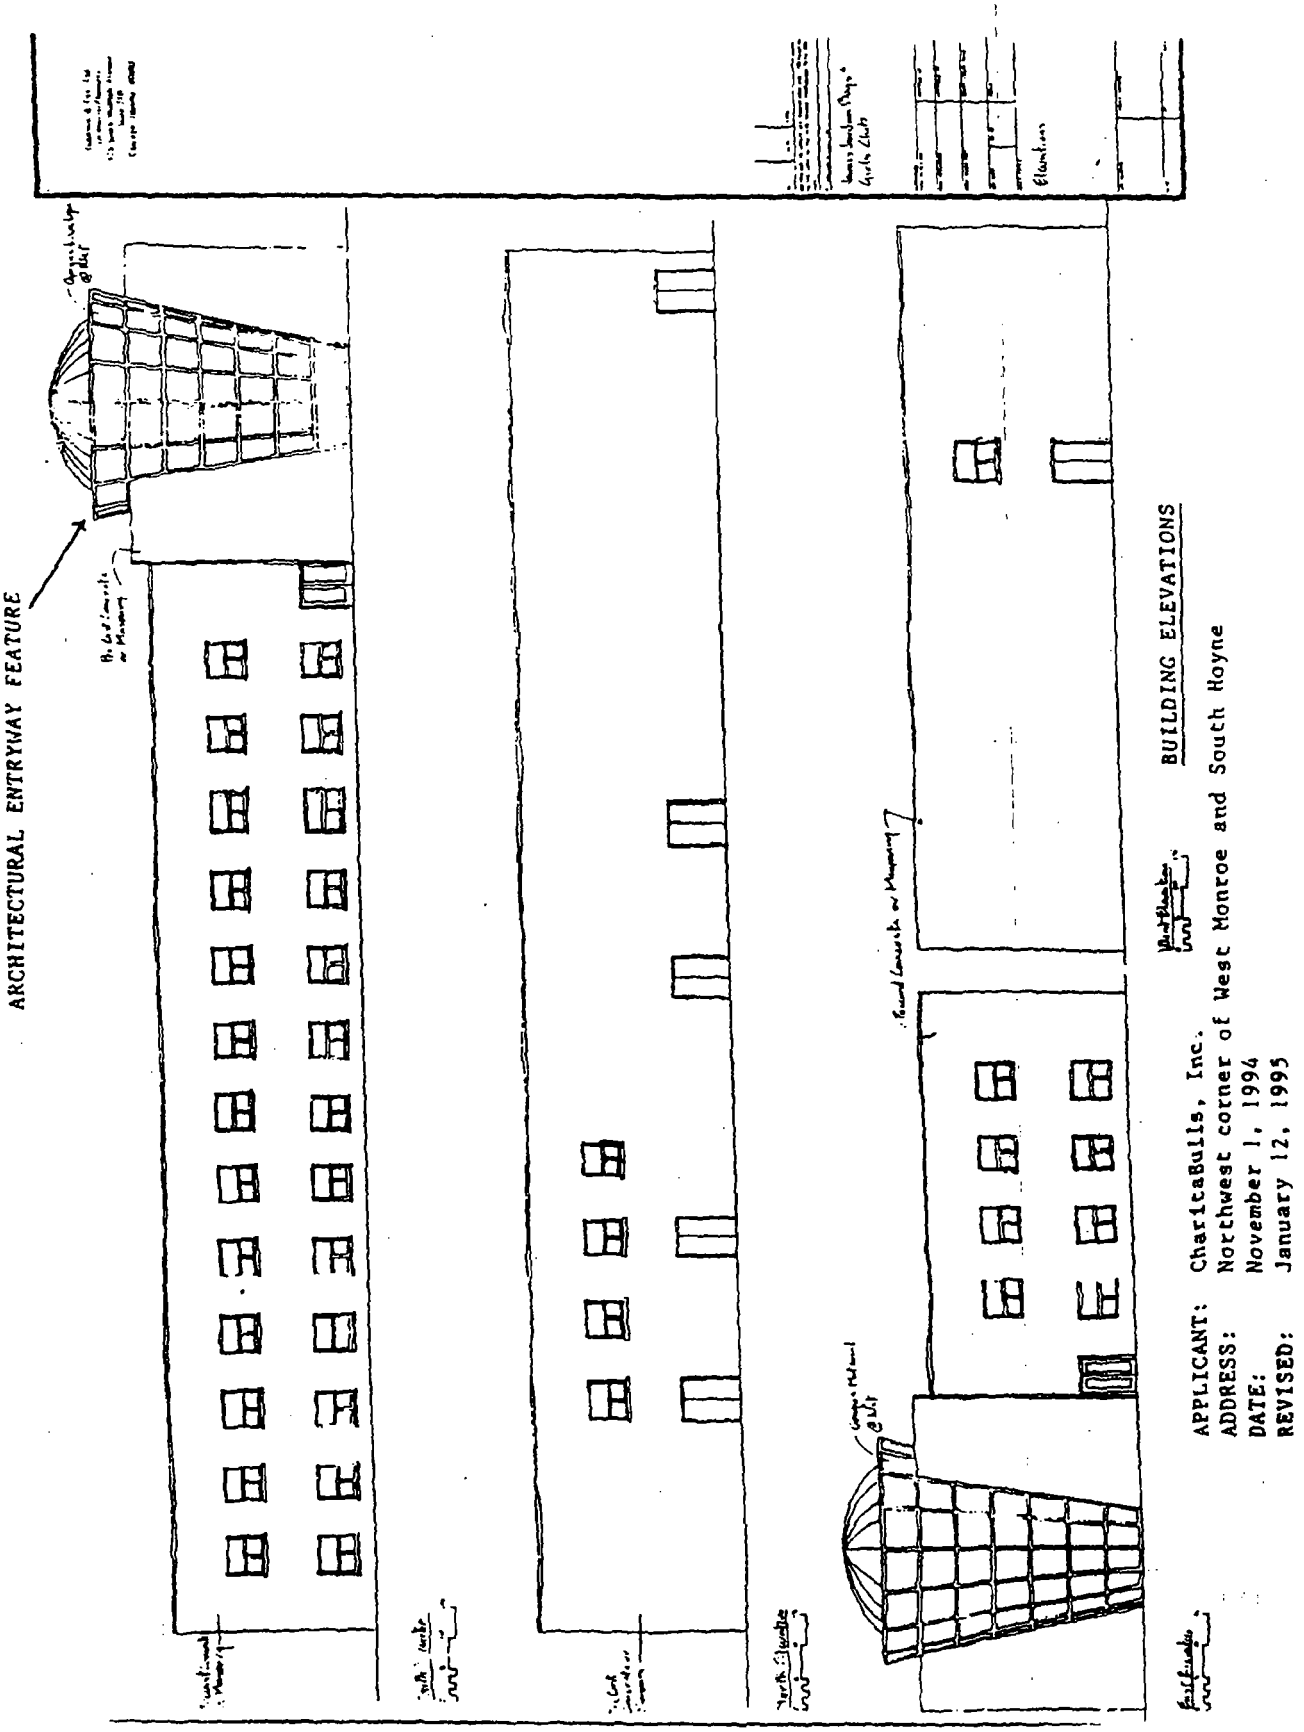

(Continued from page 66784)

a line 275 feet north of and parallel to West Chicago Avenue; North Pulaski Road; a line 250 feet north of and parallel to West Chicago Avenue; and the alley next west of North Pulaski Road,

to those of a C3-2 Commercial-Manufacturing District and a corresponding use district is hereby established in the area above described.

SECTION 2. This ordinance shall be in force and effect from and after its passage and due publication.

Reclassification Of Area Shown On Map Number 4-E.
(As Amended)

Be It Ordained by the City Council of the City of Chicago:

SECTION 1. That the Chicago Zoning Ordinance be amended by changing all the C3-5 Commercial-Manufacturing District symbols and indications as shown on Map No. 4-E in the area bounded by:

a line 225 feet south of and parallel to East 14th Street; a line 161.45 feet east of and parallel to South Michigan Avenue; a line 300 feet south of and parallel to East 14th Street; a line 165.45 feet east of and parallel to South Michigan Avenue; a line 479.11 feet south of and parallel to East 14th Street; and South Michigan Avenue,

to those of an R6 General Residence District and a corresponding use district is hereby established in the area above described.

SECTION 2. This ordinance shall be in force and effect from and after its passage and due publication.

Reclassification Of Area Shown On Map Number 4-F.

Be It Ordained by the City Council of the City of Chicago:

SECTION 1. That the Chicago Zoning Ordinance be amended by changing all the R4 General Residence District and M2-3 General Manufacturing District symbols and indications as shown on Map No. 4-F in the area bounded by:

> West 16th Street; a line 72.75 feet east of and parallel to South Desplaines Street; a line 100 feet south of and parallel to West 16th Street; a line 123.78 feet east of and parallel to South Desplaines Street; a line 134 feet south of and parallel to West 16th Street; and South Desplaines Street,

to those of a C1-2 Restricted Commercial District and a corresponding use district is hereby established in the area above described.

SECTION 2. This ordinance shall be in force and effect from and after its passage and due publication.

Reclassification Of Area Shown On Map Number 5-G.

Be It Ordained by the City Council of the City of Chicago:

SECTION 1. That the Chicago Zoning Ordinance be amended by changing all the R3 General Residence District symbols and indications as shown on Map No. 5-G in the area bounded by:

> the public alley next south of and parallel to West Fullerton Avenue; North Greenview Avenue; a line 100 feet south of and parallel to the public alley next south of and parallel to West Fullerton Avenue; and the public alley next west of and parallel to North Greenview Avenue,

to those of an R4 General Residence District and a corresponding use district is hereby established in the area above described.

SECTION 2. This ordinance shall be in force and effect from and after its passage and due publication.

Reclassification Of Area Shown On Map Number 5-H.

Be It Ordained by the City Council of the City of Chicago:

SECTION 1. That the Chicago Zoning Ordinance be amended by changing all the M1-2 Restricted Manufacturing District symbols and indications as shown on Map No. 5-H in the area bounded by:

> the alley next south of West Bloomingdale Avenue; North Winchester Avenue; a line 388.25 feet north of and parallel to West Wabansia Avenue; and the alley next west of North Winchester Avenue,

to those of an R5 General Residence District and a corresponding use district is hereby established in the area above described.

SECTION 2. This ordinance shall be in force and effect from and after its passage and due publication.

Reclassification Of Area Shown On Map Number 5-H.

Be It Ordained by the City Council of the City of Chicago:

SECTION 1. That the Chicago Zoning Ordinance be amended by changing all the M1-2 Restricted Manufacturing District symbols and indications as shown on Map No. 5-H in the area bounded by:

> West Wilmot Avenue; North Oakley Avenue; the public alley next southwest of and parallel to West Wilmot Avenue; and a line 100 feet long beginning at a point 140 feet northwest of the west line of North Oakley Avenue (as measured along the northeast line of the public alley next southwest of and parallel to West Wilmot Avenue) to a point 48 feet northwest of and parallel to the west line of North Oakley Avenue (as measured along the southwest line of West Wilmot Avenue),

to those of an R4 General Residence District and a corresponding use district is hereby established in the area above described.

SECTION 2. This ordinance shall be in force and effect from and after its passage and due publication.

Reclassification Of Area Shown On Map Number 5-I.

Be It Ordained by the City Council of the City of Chicago:

SECTION 1. That the Chicago Zoning Ordinance be amended by changing all the C1-1 Restricted Commercial District symbols and indications as shown on Map No. 5-I in the area bounded by:

> the alley next north of and parallel to West Medill Avenue; a line 162 feet east of North Washtenaw Avenue; West Medill Avenue; and North Washtenaw Avenue,

to those of an R5 General Residence District and a corresponding use district is hereby established in the area above described.

SECTION 2. This ordinance shall be in force and effect from and after its passage and due publication.

Reclassification Of Area Shown On Map Number 5-I.

Be It Ordained by the City Council of the City of Chicago:

SECTION 1. That the Chicago Zoning Ordinance be amended by changing all the R3 General Residence District symbols and indications as shown on Map No. 5-I in the area bounded by:

> a line 50.25 feet north of the alley next north of and parallel to West North Avenue; the alley next east of and parallel to North Troy Street; the alley next north of and parallel to West North Avenue; and North Troy Street,

to those of a B4-3 Restricted Service District and a corresponding use district is hereby established in the area above described.

SECTION 2. This ordinance shall be in force and effect from and after its passage and due publication.

Reclassification Of Area Shown On Map Number 6-F.

Be It Ordained by the City Council of the City of Chicago:

SECTION 1. That the Chicago Zoning Ordinance be amended by changing all the R4 General Residence District symbols and indications as shown on Map No. 6-F in the area bounded by:

the alley next south of and parallel to West 26th Street or the line thereof if extended where no alley exists; the alley next east of and parallel to South Wells Street; West 27th Street; South Wells Street; a line 157 feet north of West 28th Place; the alley next west of and parallel to South Wells Street; West 28th Place; the alley next east of and parallel to South Wells Street; a line 123.81 feet south of West 30th Street; a line 133 feet east of and parallel to South Wells Street; a line 247 feet north of West 31st Street; the alley next east of and parallel to South Wells Street; a line 138 feet north of West 31st Street; South Wells Street; a line 100 feet north of West 31st Street; the alley next west of and parallel to South Princeton Avenue; West 30th Street; a line 70 feet west of South Shields Avenue; the alley next south of and parallel to West 30th Street; a line 183 feet east of South Stewart Avenue; the alley next north of and parallel to West 31st Street; a line 41 feet west of South Shields Avenue; West 31st Street; South Stewart Avenue; the alley next north of and parallel to West 29th Street; South Shields Avenue; a line 181 feet south of West 28th Place; a line 140 feet west of South Shields Avenue; a line 75 feet south of West 28th Place; South Stewart Avenue; West 27th Street; and South Shields Avenue,

to those of an R3 General Residence District and a corresponding use district is hereby established in the area above described.

SECTION 2. This ordinance shall be in force and effect from and after its passage and due publication.

Reclassification Of Area Shown On Map Number 7-G.

Be It Ordained by the City Council of the City of Chicago:

SECTION 1. That the Chicago Zoning Ordinance be amended by changing all the R4 General Residence District symbols and indications as shown on Map No. 7-G in the area bounded by:

West Lill Avenue; a line 181.12 feet east of and parallel to North Seminary Avenue; the public alley next south of and parallel to West Lill Avenue; and North Seminary Avenue,

to those of an R5 General Residence District and a corresponding use district is hereby established in the area above described.

SECTION 2. This ordinance shall be in force and effect from and after its passage and due publication.

Reclassification Of Area Shown On Map Number 10-H.

Be It Ordained by the City Council of the City of Chicago:

SECTION 1. That the Chicago Zoning Ordinance be amended by changing all the R3 General Residence District symbols and indications as shown on Map No. 10-H in the area bounded by:

> a line 48 feet north of and parallel to West 45th Street; the alley next east of and parallel to South Marshfield Avenue; West 45th Street; and South Marshfield Avenue,

to those of a C1-2 Restricted Commercial District and a corresponding use district is hereby established in the area above described.

SECTION 2. This ordinance shall be in force and effect from and after its passage and due publication.

Reclassification Of Area Shown On Map Number 10-K.

Be It Ordained by the City Council of the City of Chicago:

SECTION 1. That the Chicago Zoning Ordinance be amended by changing all the B4-1 Restricted Service District symbols and indications as shown on Map No. 10-K in the area bounded by:

> a line 443 feet north of and parallel to West 45th Street; the alley next east of South Cicero Avenue; West 45th Street; and South Cicero Avenue,

to those of a C2-2 General Commercial District and a corresponding use district is hereby established in the area above described.

SECTION 2. This ordinance shall be in force and effect from and after its passage and due publication.

Reclassification Of Area Shown On Map Number 11-G.

Be It Ordained by the City Council of the City of Chicago:

SECTION 1. That the Chicago Zoning Ordinance be amended by changing all the B2-2 Restricted Retail District symbols and indications as shown on Map No. 11-G in the area bounded by:

> the alley next north of and parallel to West Irving Park Road; a line 305 feet west of North Southport Avenue; West Irving Park Road; a line 168 feet east of North Ashland Avenue; a line 50 feet north of West Irving Park Road; North Greenview Avenue; a line 59 feet north of West Irving Park Road; and the alley next east of and parallel to North Greenview Avenue,

to those of an R4 General Residence District and a corresponding use district is hereby established in the area above described.

SECTION 2. This ordinance shall be in force and effect from and after its passage and due publication.

Reclassification Of Area Shown On Map Number 12-H.

Be It Ordained by the City Council of the City of Chicago:

SECTION 1. That the Chicago Zoning Ordinance be amended by changing all the R3 General Residence District symbols and indications as shown on Map No. 12-H in the area bounded by:

> the public alley next south of and parallel to West 52nd Street; a line 24 feet east of and parallel to South Hoyne Avenue; West 52nd Place; and South Hoyne Avenue,

to those of an R4 General Residence District and a corresponding use district is hereby established in the area above described.

SECTION 2. This ordinance shall be in force and effect from and after its passage and due publication.

Reclassification Of Area Shown On Map Number 12-K.

Be It Ordained by the City Council of the City of Chicago:

SECTION 1. That the Chicago Zoning Ordinance be amended by changing all the R2 Single-Family Residence District symbols and indications as shown on Map No. 12-K in the area bounded by:

South Kilbourn Avenue; a line 266 feet south of West 53rd Street northwesterly and parallel to the Belt Railway Company of Chicago right-of-way, for a distance of 600 feet to West 53rd Street; thence east for a distance of 65 feet to South Kostner Avenue; South Kostner Avenue; and a southwesterly line parallel to the Belt Railway Company of Chicago right-of-way, for a distance of 675 feet,

And

South Kostner Avenue; the centerline of West 53rd Street extended; and the north line of the Belt Railway Company of Chicago right-of-way, for a distance of 175 feet southwesterly to South Kostner Avenue,

to the designation of an R4 General Residence District which is hereby established in the area above described.

SECTION 2. This ordinance shall be in force and effect from and after its passage and due publication.

Reclassification Of Area Shown On Map Number 14-I.

Be It Ordained by the City Council of the City of Chicago:

SECTION 1. That the Chicago Zoning Ordinance be amended by changing all the B4-1 Restricted Service District symbols and indications as shown on Map No. 14-I in the area bounded by:

West 59th Street; a line 83.21 feet east of South Fairfield Avenue; the alley next south of and parallel to West 59th Street; and a line 58.21 feet east of South Fairfield Avenue,

to those of a B4-2 Restricted Service District and a corresponding use district is hereby established in the area above described.

SECTION 2. This ordinance shall be in force and effect from and after its passage and due publication.

Reclassification Of Area Shown On Map Number 14-N.

Be It Ordained by the City Council of the City of Chicago:

SECTION 1. That the Chicago Zoning Ordinance be amended by changing all the R2 Single-Family Residence District symbols and indications as shown on Map No. 14-N in the area bounded by:

> West 56th Street; South Nordica Avenue; a line 59.10 feet south of and parallel to West 56th Street; and a line 139.60 feet west of and parallel to South Nordica Avenue,

to those of an R4 General Residence District and a corresponding use district is hereby established in the area above described.

SECTION 2. This ordinance shall be in force and effect from and after its passage and due publication.

Reclassification Of Area Shown On Map Number 14-N.

Be It Ordained by the City Council of the City of Chicago:

SECTION 1. That the Chicago Zoning Ordinance be amended by changing all the R2 Single-Family Residence District symbols and indications as shown on Map No. 14-N in the area bounded by:

> a line 59.05 feet south of and parallel to West 56th Street; South Newland Avenue; a line 118.1 feet south of and parallel to West 56th Street; and a line 133.5 feet west of and parallel to South Newland Avenue,

to those of an R4 General Residence District and a corresponding use district is hereby established in the area above described.

SECTION 2. This ordinance shall be in force and effect from and after its passage and due publication.

Reclassification Of Area Shown On Map Number 16-M.

Be It Ordained by the City Council of the City of Chicago:

SECTION 1. That the Chicago Zoning Ordinance be amended by changing all the B4-1 Restricted Service District symbols and indications as shown on Map No. 16-M in the area bounded by:

> West 63rd Street; South Mobile Avenue; the public alley next south of and parallel to West 63rd Street; and a line 375 feet west of and parallel to South Mobile Avenue,

to those of an R4 General Residence District and a corresponding use district is hereby established in the area above described.

SECTION 2. This ordinance shall be in force and effect from and after its passage and due publication.

Reclassification Of Area Shown On Map Number 16-N.

Be It Ordained by the City Council of the City of Chicago:

SECTION 1. That the Chicago Zoning Ordinance be amended by changing all the B4-1 Restricted Service District symbols and indications as shown on Map No. 16-N in the area bounded by:

> West 63rd Street; a line 124.9 feet east of and parallel to South Oak Park Avenue; the alley next south of West 63rd Street; and South Oak Park Avenue,

to those of an R4 General Residence District and a corresponding use district is hereby established in the area above described.

SECTION 2. This ordinance shall be in force and effect from and after its passage and due publication.

Reclassification Of Area Shown On Map Number 18-G.
(As Amended)

Be It Ordained by the City Council of the City of Chicago:

SECTION 1. That the Chicago Zoning Ordinance be amended by changing all the symbols and indications as shown on Map No. 18-G in the area bounded by:

> South Racine Avenue on the east; Wabash Railroad on the north; a line 627.94 feet west of South Racine Avenue on the west; and a line 549.27 feet south of the southerly line of the Wabash Railroad right-of-way,

to the designation of an R4 General Residence District which is hereby established in the area above described, subject to such use and bulk regulations as are set forth in the Plan of Development attached herewith and made a part hereof and to no others.

SECTION 2. That the Chicago Zoning Ordinance be further amended by changing all the R4 General Residence District symbols and indications as shown on Map No. 18-G in an area bounded by:

> South Racine Avenue on the east; Wabash Railroad on the north; a line 627.94 feet west of South Racine Avenue on the west; and a line 549.27 feet south of the southerly line of the Wabash Railroad right-of-way,

to the designation of Residential Institutional Planned Development No. _____.

SECTION 3. This ordinance shall be in force and effect from and after its passage and due publication.

Plan of Development Statements referred to in this ordinance read as follows:

Residential/Institutional Planned Development No. _____.

Plan Of Development

Statements.

1. The area delineated herein as Residential/Institutional Planned Development consists of 245,629 square feet (5.639 acres) net site

area and will be owned, and is currently controlled by the Woodlawn Community Development Corporation (the "Applicant").

2. The Applicant shall obtain all applicable official reviews, approvals or permits which are necessary to implement this Planned Development. Any dedication or vacation of streets or alleys, or easements, or adjustments of rights-of-way, or consolidation or resubdivision of parcels, shall require a separate submittal on behalf of the Applicant or its successors, assignees, or grantees and approval by the City Council.

3. The requirements, obligations and conditions contained within this Planned Development shall be binding upon the Applicant, its successors and assigns and, if different than the Applicant, the legal title holders and any ground lessors. All rights granted hereunder to the Applicant shall inure to the benefit of the Applicant's successors and assigns and, if different than the Applicant, the legal title holder or any ground lessors. Furthermore, pursuant to the requirements of Section 11.11-1 of the Chicago Zoning Ordinance, the Property, at the time applications for amendments, modifications or changes (administrative, legislative or otherwise) to this Planned Development are made, shall be under single ownership or under single designated control. Single designated control for purposes of this paragraph shall mean that any application to the City for any amendment to this Planned Development or any other modification or change thereto (administrative, legislative or otherwise) shall be made or authorized by all the owners of the Property and any ground lessors. Nothing herein shall be construed to mean that any individual owner, or any ground lessors, of the Property or any portion thereof is relieved of obligations imposed hereunder or rights granted herein or is not subject to City action pursuant to this Planned Development. In addition, nothing herein shall prohibit or in any way restrict the alienation, sale or any other transfer of all or any portion of the Property or any rights, interests or obligations therein. Upon any alienation, sale or any other transfer of all or any portion of the Property or the rights therein, except any assignment or transfer of rights pursuant to a mortgage or otherwise as collateral for any indebtedness, and solely with respect to the portion of the Property so transferred, the term Applicant shall be deemed amended to apply to the transferee thereof (and its beneficiaries if such transferee is a land trust) and the seller or transferor thereof (and its beneficiaries if such seller or transferor is a land trust) shall thereafter be released from any and all obligations or liability hereunder.

4. This Plan of Development consists of these fifteen (15) statements; an Existing Zoning Map; a Planned Development Boundary and Property Line Map; an Existing Land-Use Map; a Bulk Regulations and Data Table; a Site/Landscape Plan; and Building Elevations

prepared by Lowenberg & Associates, Inc., dated December 8, 1994. Full size sets of the Plans and Building Elevations are on file with the Department of Planning and Development. The Planned Development is applicable to the area delineated herein and these and no other zoning controls shall apply. The Planned Development conforms to the intent and purpose of the Chicago Zoning Ordinance, Title 17 of the Municipal Code of Chicago and all requirements thereof, and satisfies the established criteria for approval as a Planned Development.

5. The following uses shall be permitted within the area delineated herein as a "Residential/Institutional Planned Development": dwelling units, including efficiency, 1-, 2- and 3-bedroom apartments, related supportive services facilities, including counseling, infant day care, parenting training, social service coordination, job placement training, literacy and educational training and accessory off-street parking.

6. Directional and identification signs may be permitted within the area delineated herein as a Residential/Institutional Planned Development subject to review and approval of the Department of Planning and Development.

7. Off-street parking and off-street loading facilities shall be provided in compliance with this Plan of Development subject to review and approval of the Departments of Transportation and Planning and Development. A minimum of two percent (2%) of all parking spaces shall be designated for parking for the handicapped.

8. Any service drives or any other ingress or egress must be adequately designed and paved in accordance with the regulations of the Department of Transportation and in compliance with the Municipal Code of Chicago to provide ingress and egress for motor vehicles.

9. Height restrictions of any building or any appurtenance thereto shall, in addition to the Bulk Regulation and Data Table, be subject to:

   a. Height limitations as certified on Form F.A.A.-117 or successor forms involved in the same subject matter and approved by the Federal Aviation Administration;

   b. Airport zoning regulations as established by the Department of Planning and Development, Department of Aviation and Department of Law and approved by the City Council.

10. The maximum permitted Floor Area Ratio (F.A.R.) shall be in accordance with the attached Bulk Regulations and Data Table. For purposes of F.A.R. calculations and floor area measurements, the definitions in the Chicago Zoning Ordinance shall apply.

11. The Planned Development hereby attached shall be subject to the Rules, Regulations and Procedures in Relation to Planned "Development Amendments" as promulgated by the Commissioner of the Department of Planning and Development in effect on the date of this application.

12. The improvements on the Property, including all entrances and exits to the parking and loading areas, shall be designed and constructed in general conformance with the Site Plan/Landscape Plan and with the Building Elevations. The landscaping (including street trees in the adjacent right-of-way) shall be designed, constructed and maintained in general conformance with the Landscape Plan and the parkway tree planting provisions of the Chicago Zoning Ordinance and corresponding regulations and guidelines.

13. The terms, conditions and exhibits of this Planned Development Ordinance may be modified administratively by the Commissioner of the Department of Planning and Development, upon the application for such a modification by the Applicant and after a determination by the Commissioner of the Department of Planning and Development that such a modification is minor, appropriate and consistent with the nature of the improvements contemplated in this Planned Development and the purposes underlying the provisions hereof. Any such modification of the requirements of this statement by the Commissioner of the Department of Planning and Development shall be deemed to be a minor change in the Planned Development as contemplated by Section 11.11-3(c) of the Chicago Zoning Ordinance.

14. The Applicant acknowledges that it is in the public interest to design, construct and maintain all buildings in a manner which promotes and maximizes the conservation of energy resources. The Applicant shall use best and reasonable efforts to design, construct and maintain all buildings located within this Planned Development in an energy efficient manner, generally consistent with most current energy efficiency standards published by the American Society of Heating, Refrigerating and Air-Conditioning Engineers ("A.S.H.R.A.E.") and the Illuminating Engineering Society ("I.E.S."). Copies of these standards may be obtained from the Department of Planning and Development.

15. Unless substantial construction of the proposed Residential/ Institutional Planned Development has commenced within ten (10)

years following adoption of this Planned Development, and unless completion is thereafter diligently pursued, then this Planned Development shall expire; provided, however, that if the City Council amends the Chicago Zoning Ordinance to provide for a shorter expiration period which is applicable to all Planned Developments, then this Planned Development shall expire upon the expiration of such shorter time period as provided by said amendatory ordinance (the first day of which as applied to this Planned Development shall be the effective date of the amendatory ordinance). If this Planned Development expires under the provisions of this section, then the zoning of the property shall automatically revert to that of an R4 General Residence District.

[Existing Zoning Map; Planned Development Boundary and Property Line Map; Existing Land-Use Map; Site/Landscape Plan; and Building Elevation Drawings referred to in these Plan of Development Statements printed on pages 66807 through 66812 of this Journal.]

Bulk Regulations and Data Table referred to in these Plan of Development Statements reads as follows:

Residential/Institutional Planned Development Number _____.

Bulk Regulations And Data Table.

Net Site Area:	245,629 square feet (5.639 acres).
Maximum Number of Dwelling Units:	120 units.
Maximum Floor Area Ratio:	0.4.
Gross Site Area:	277,802 square feet (6.377 acres).
Net Site Area:	245,629 square feet (5.639 acres) + 32,173 square feet (0.735 acres).
Maximum Number of Dwelling Units:	120.
Minimum Number of Parking Spaces:	50.

Setbacks:	In accordance with Site Plan.
Maximum Building Height:	32 feet.
Minimum Number of Loading Docks:	1.

Reclassification Of Area Shown On Map Number 20-C.

Be It Ordained by the City Council of the City of Chicago:

SECTION 1. That the Chicago Zoning Ordinance be amended by changing all the M1-2 Restricted Manufacturing District symbols and indications as shown on Map No. 20-C in the area bounded by:

South South Chicago Avenue; South East End Avenue; the public alley next southwest of and parallel to South South Chicago Avenue; and a line 74.93 feet northwest of and parallel to South East End Avenue,

to those of a B4-2 Restricted Service District and a corresponding use district is hereby established in the area above described.

SECTION 2. This ordinance shall be in force and effect from and after its passage and due publication.

Reclassification Of Area Shown On Map Number 20-H.

Be It Ordained by the City Council of the City of Chicago:


SECTION 1. That the Chicago Zoning Ordinance be amended by changing all the B2-1 Restricted Retail District symbols and indications as shown on Map No. 20-H in the area bounded by:

the alley next north of and parallel to West 87th Street; South Wood Street; West 87th Street; and a line 125 feet west of South Wood Street,

(Continued on page 66813)

Existing Zoning Map.


RESIDENTIAL/INSTITUTIONAL PLANNED DEVELOPMENT NO.

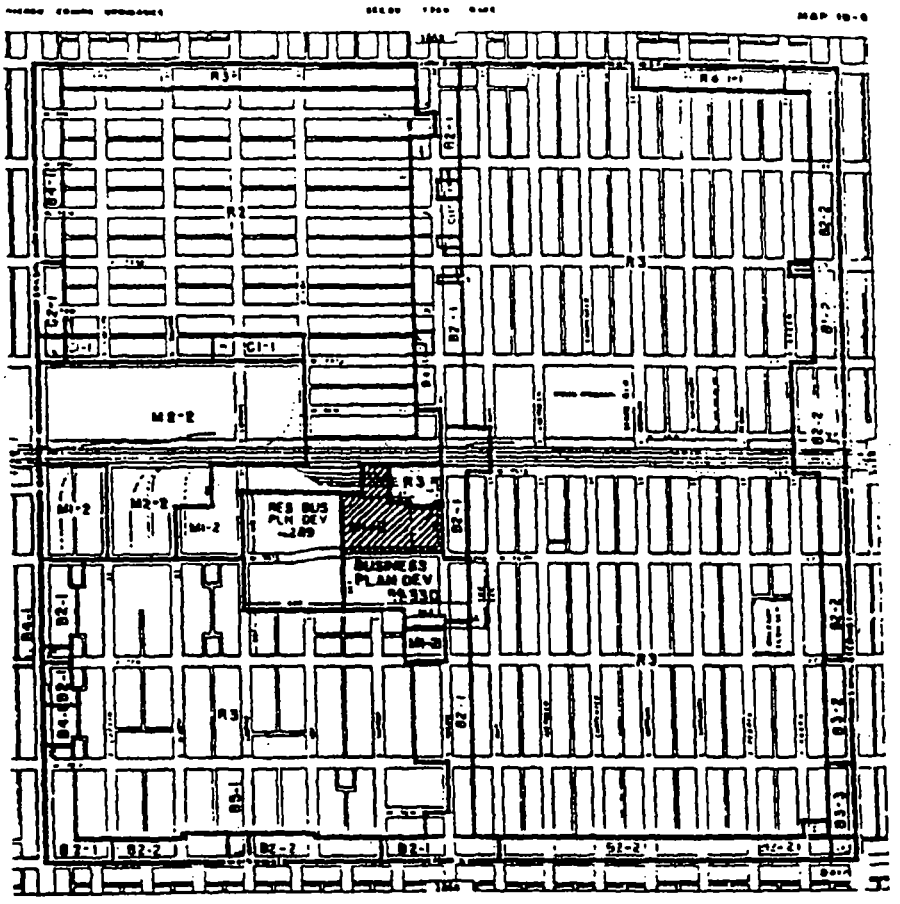

APPLICANT:	The Woodlawn Community Development Corporation
ADDRESS:	1200 West 76th Street
DATE:	July 13, 1994
REVISED DATE:	December 8, 1994

Planned Development Boundary And
Property Line Map.

RESIDENTIAL/INSTITUTIONAL PLANNED DEVELOPMENT NO.

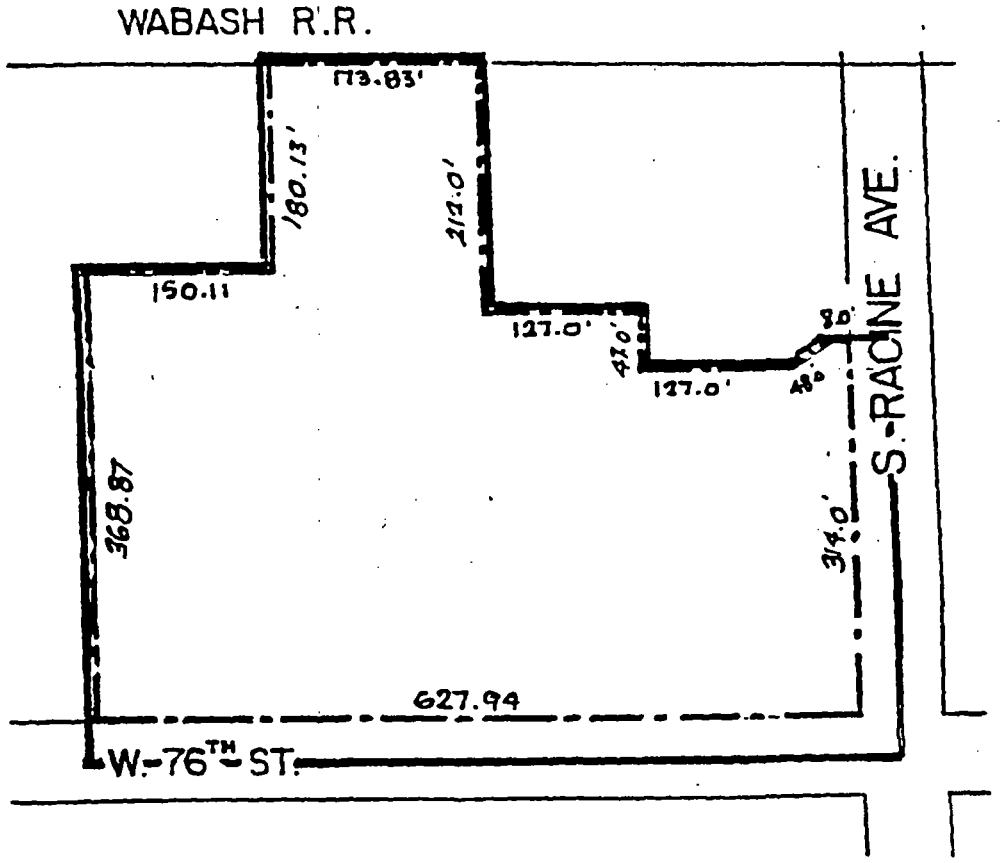

Planned Development Boundary


Property Line

APPLICANT: The Woodlawn Community Development Corporation
ADDRESS: 1200 West 76th Street
DATE: July 13, 1994
REVISED DATE: December 8, 1994

Existing Land-Use Map.


RESIDENTIAL PLANNED DEVELOPMENT NO.

MAP

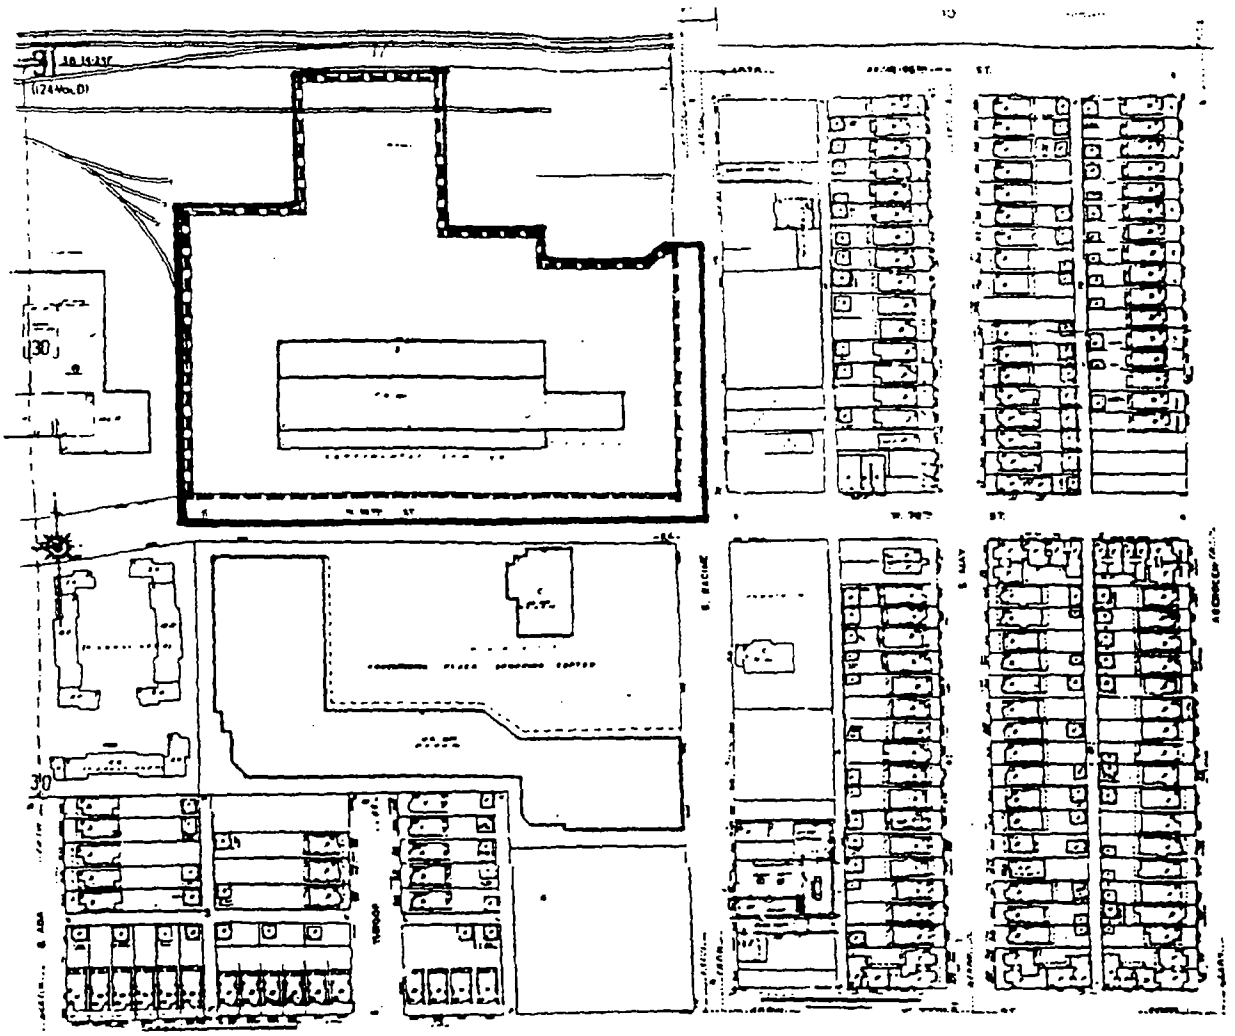


APPLICANT: THE WOODLAWN COMMUNITY DEVELOPMENT CORPORATION
ADDRESS: 7601 SOUTH RACINE AVE.
DATE: SEPTEMBER 27, 1993
Revised Date


Site/Landscape Plan.

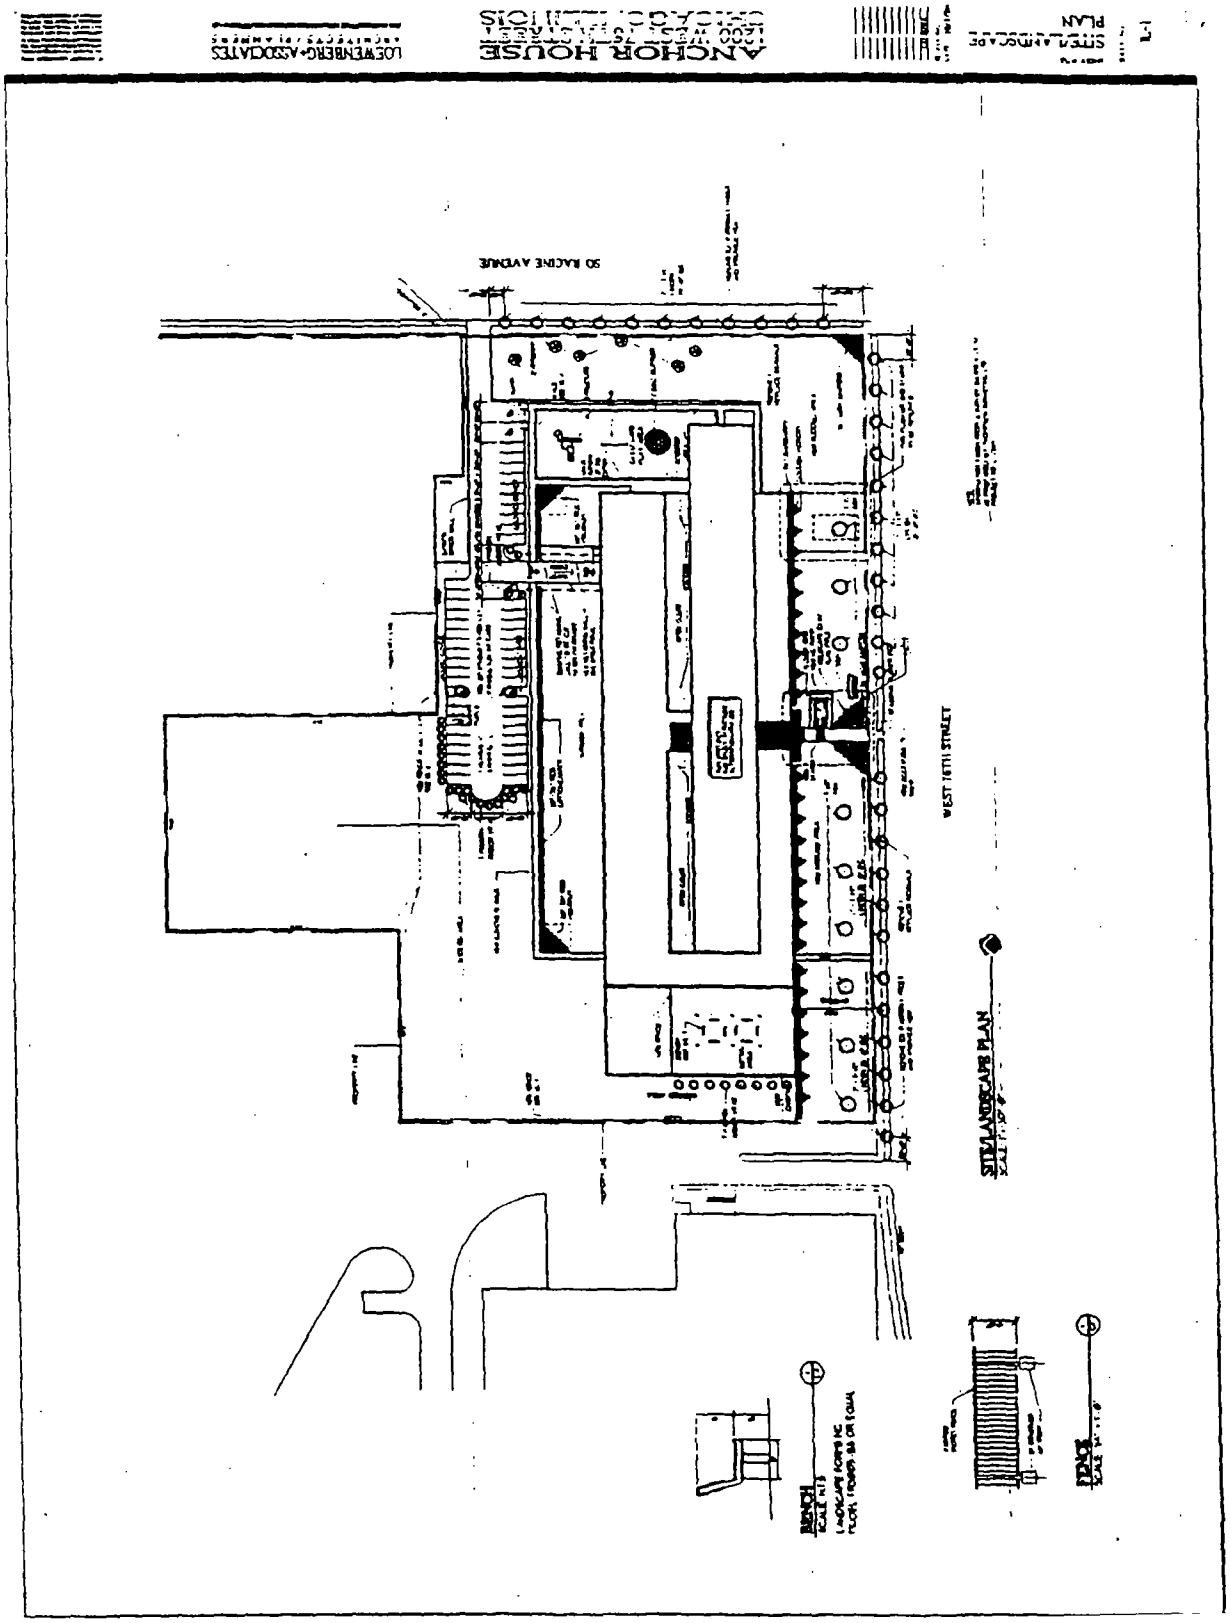

Building Elevation Drawings.
(Page 1 of 2)

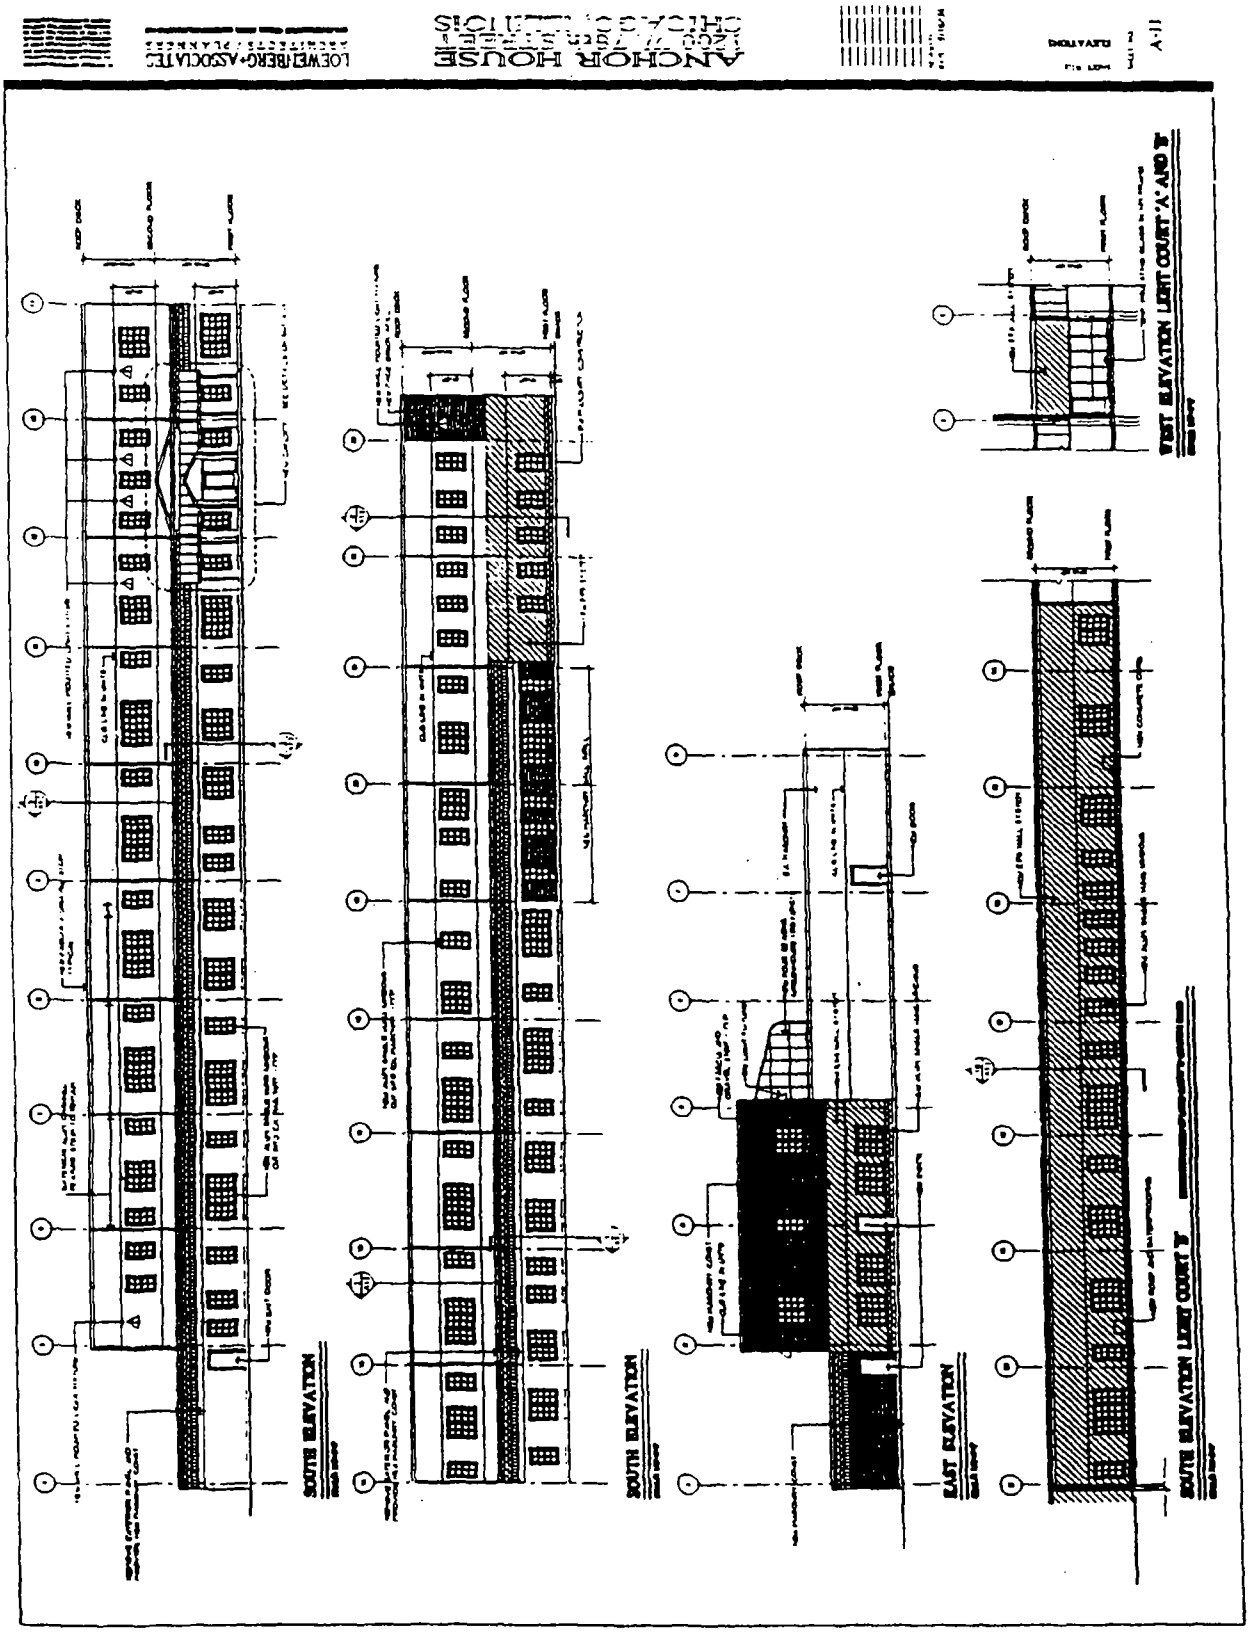

Building Elevation Drawings.
(Page 2 of 2)

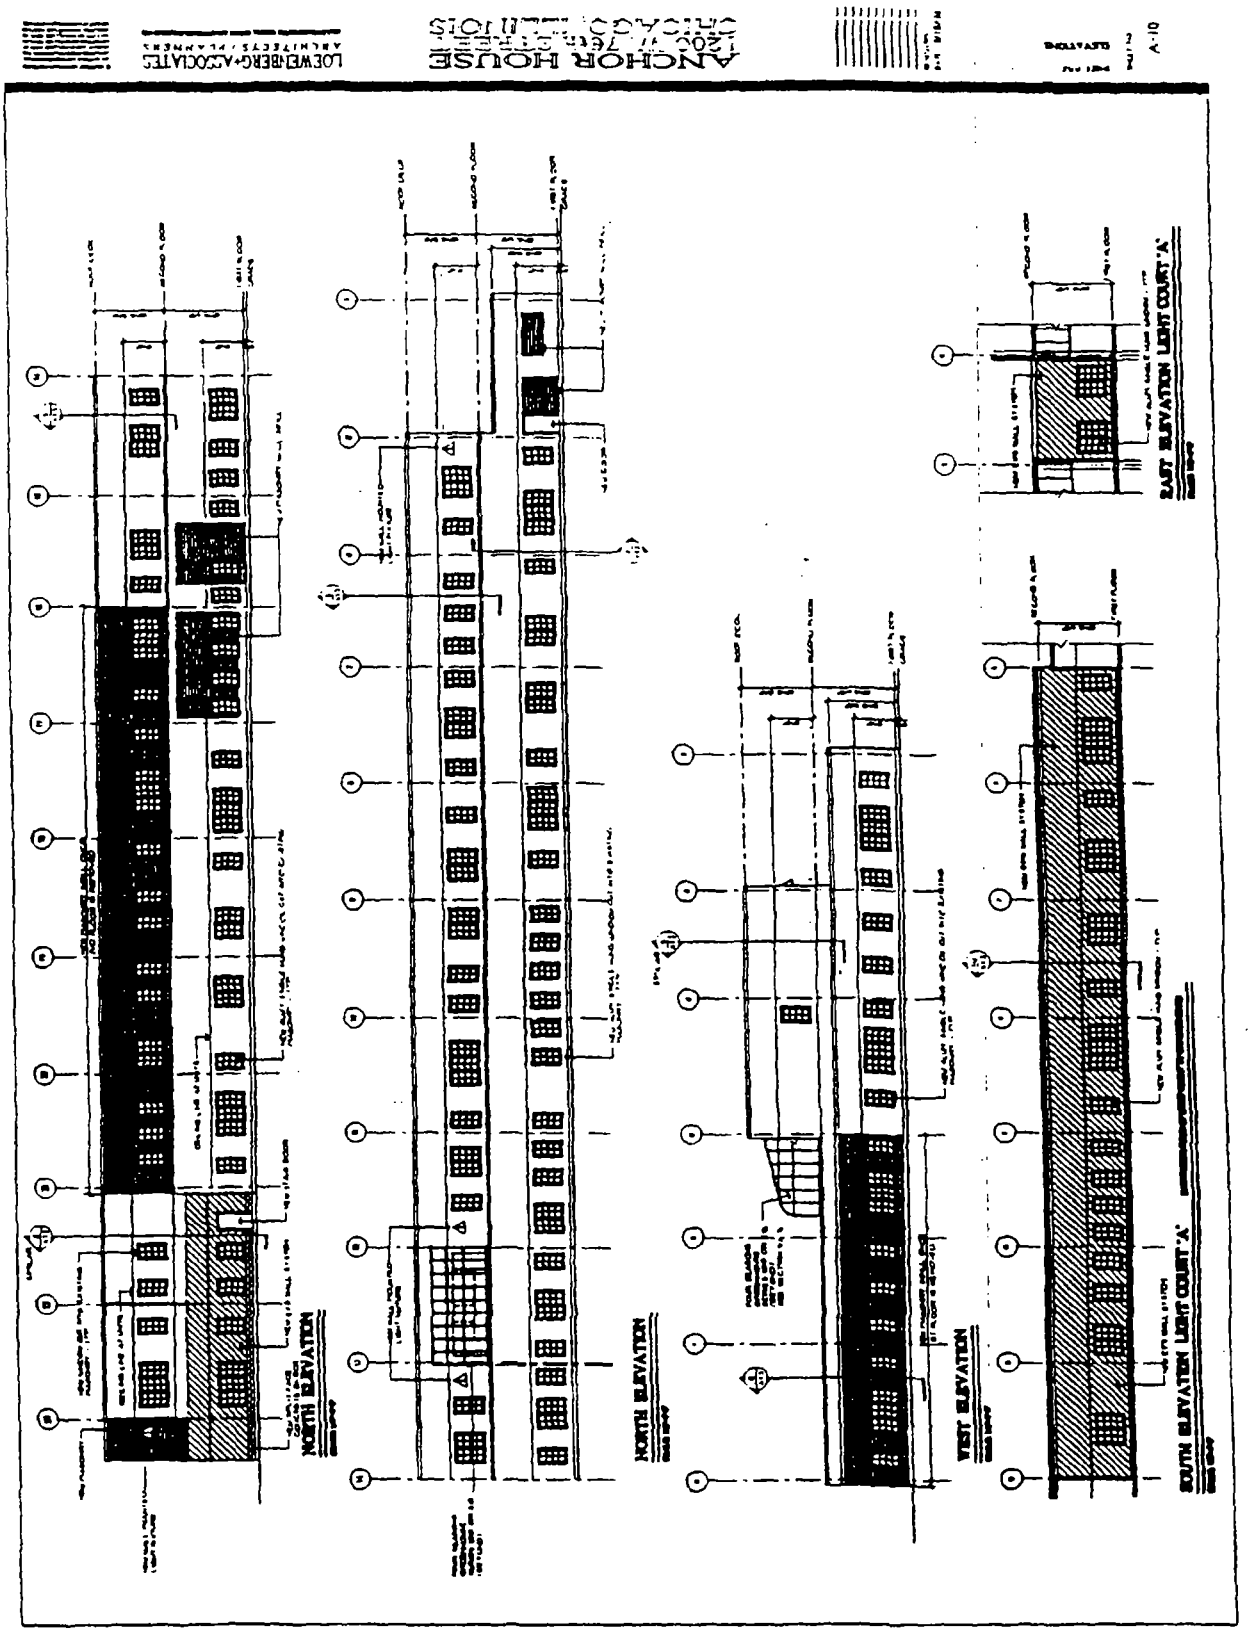

(Continued from page 66806)

to those of a B5-1 General Service District and a corresponding use district is hereby established in the area above described.

SECTION 2. This ordinance shall be in force and effect from and after its passage and due publication.

Reclassification Of Area Shown On Map Number 22-H.
(As Amended)

Be It Ordained by the City Council of the City of Chicago:

SECTION 1. That the Chicago Zoning Ordinance be amended by changing all the B4-1 Restricted Service District symbols and indications as shown on Map No. 22-H in the area bounded by:

a line 86.07 feet north of West 95th Street; a line 160.45 feet east of South Pleasant Avenue; a line 36 feet north of West 95th Street; and South Pleasant Avenue,

to those of an R2 Single-Family Residence District and a corresponding use district is hereby established in the area above described.

SECTION 2. This ordinance shall be in force and effect from and after its passage and due publication.

Reclassification Of Area Shown On Map Number 26-D.

Be It Ordained by the City Council of the City of Chicago:

SECTION 1. That the Chicago Zoning Ordinance be amended by changing all the R3 General Residence District symbols and indications as shown on Map No. 26-D in the area bounded by:

a line 55 feet south of East 104th Street; South Maryland Avenue; a line 77.80 feet south of East 104th Street; and the alley next west of and parallel to South Maryland Avenue,

to those of an R4 General Residence District and a corresponding use district is hereby established in the area above described.

SECTION 2. This ordinance shall be in force and effect from and after its passage and due publication.

Reclassification Of Area Shown On Map Number 26-I.

Be It Ordained by the City Council of the City of Chicago:

SECTION 1. That the Chicago Zoning Ordinance be amended by changing all the B4-1 Restricted Service District symbols and indications as shown on Map No. 26-I in the area bounded by:

> a line 149.91 feet north of West 105th Street; the alley next east of and parallel to South Kedzie Avenue; a line 49.91 feet north of West 105th Street; and South Kedzie Avenue,

to those of an R4 General Residence District and a corresponding use district is hereby established in the area above described.

SECTION 2. This ordinance shall be in force and effect from and after its passage and due publication.

Re-Referred -- CHICAGO ZONING ORDINANCE AMENDED TO RECLASSIFY AREA SHOWN ON MAP NUMBER 9-M.

On motion of Alderman Banks, the City Council took up for consideration the report of the Committee on Zoning, deferred and published in the Journal of the Proceedings of February 8, 1995, page 65593, recommending that the City Council pass a proposed ordinance which amends the Chicago Zoning Ordinance by reclassifying the area shown on Map Number 9-M.

Alderman Allen moved to *Re-Refer* the said proposed ordinance to the Committee on Zoning. The motion *Prevailed* and the said proposed ordinance was *Referred to the Committee on Zoning.*

MISCELLANEOUS BUSINESS.

PRESENCE OF VISITORS NOTED.

The Honorable Richard M. Daley, Mayor, called the Council's attention to the presence of the following visitors:

Thirty-two eighth grade students from Oriole Park Elementary School, accompanied by their teacher, Ms. Hedy Hirsch; and

Twenty-five eighth grade students from the Edison Park Elementary School Regional Gifted Center, accompanied by their teacher, Mr. James Sampson.

Time Fixed For Next Succeeding Regular Meeting.

By unanimous consent, Alderman Burke presented a proposed ordinance which reads as follows:

Be It Ordained by the City Council of the City of Chicago:

SECTION 1. That the next succeeding regular meeting of the City Council of the City of Chicago to be held after the meeting held on Thursday, the ninth (9th) day of March, 1995, at 10:00 A.M., be and the same is hereby fixed to be held on Wednesday, the twelfth (12th) day of April, 1995, at 10:00 A.M., in the Council Chambers in City Hall.

SECTION 2. This ordinance shall take effect and be in force from and after its passage.

On motion of Alderman Burke, the foregoing proposed ordinance was *Passed* by yeas and nays as follows:

Yeas -- Aldermen Mazola, Haithcock, Tillman, Preckwinkle, Bloom, Steele, Beavers, Dixon, Shaw, Buchanan, Huels, Fary, Olivo, Burke, Jones, Coleman, Streeter, Murphy, Troutman, Munoz, Laski, Miller, Medrano, Ocasio, Watson, E. Smith, Burrell, Suarez, Gabinski, Mell, Austin, Wojcik, Banks, Giles, Allen, Laurino, O'Connor, Doherty, Natarus, Bernardini, Levar, Shiller, M. Smith, Moore -- 44.

Nays -- None.

Alderman Natarus moved to reconsider the foregoing vote. The motion was lost.

Adjournment.

Thereupon, Alderman Burke moved that the City Council do *Adjourn*. The motion *Prevailed* and the City Council *Stood Adjourned* to meet in regular meeting on Wednesday, April 12, 1995 at 10:00 A.M., in the Council Chambers in City Hall.

Ernest R. Wish

ERNEST R. WISH,
City Clerk.