(Published by the Authority of the City Council of the City of Chicago)

COPY

JOURNAL of the PROCEEDINGS of the CITY COUNCIL of the CITY of CHICAGO, ILLINOIS

Regular Meeting--Wednesday, September 11, 1996

at 10:00 A. M.

(Council Chambers--City Hall--Chicago, Illinois)

OFFICIAL RECORD.

RICHARD M. DALEY
Mayor

JAMES J. LASKI
City Clerk

Attendance At Meeting.

Present -- The Honorable Richard M. Daley, Mayor, and Aldermen Granato, Haithcock, Tillman, Preckwinkle, Holt, Steele, Beavers, Dixon, Shaw, Buchanan, Huels, Frias, Olivo, Burke, Jones, Coleman, Peterson, Murphy, Rugai, Troutman, Evans, Munoz, Zalewski, Chandler, Solis, Ocasio, Burnett, E. Smith, Burrell, Wojcik, Suarez, Gabinski, Mell, Austin, Colom, Banks, Giles, Allen, Laurino, O'Connor, Doherty, Natarus, Hansen, Levar, Schulter, M. Smith, Moore, Stone.

Absent -- Alderman Bernardini, Shiller.

Call To Order.

On Wednesday, September 11, 1996 at 10:00 A.M., The Honorable Richard M. Daley, Mayor, called the City Council to order. The clerk called the roll of members and it was found that there were present at that time: Aldermen Granato, Haithcock, Preckwinkle, Holt, Steele, Beavers, Dixon, Shaw, Buchanan, Huels, Frias, Olivo, Burke, Jones, Coleman, Peterson, Murphy, Rugai, Munoz, Zalewski, Chandler, Solis, Ocasio, Burnett, E. Smith, Burrell, Wojcik, Suarez, Gabinski, Mell, Austin, Colom, Banks, Giles, Allen, Laurino, O'Connor, Doherty, Natarus, Hansen, Levar, Schulter, M. Smith, Moore, Stone -- 45.

Quorum present.

Invocation.

Reverend Albert D. Tyson III of Saint Stephen A.M.E. Church opened the meeting with prayer.

Rules Suspended -- REPORT OF COMMITTEE ON ZONING.

Alderman Burke moved to *Suspend the Rules Temporarily* for the purpose of going out of the regular order of business for the immediate consideration of the report of the Committee on Zoning. The motion *Prevailed.*

AMENDMENT OF CHICAGO ZONING ORDINANCE BY RECLASSIFICATION OF AREA SHOWN ON MAP NUMBER 4-E.

The Committee on Zoning submitted the following report:

CHICAGO, September 11, 1996.

To the President and Members of the City Council:

Reporting for your Committee on Zoning, for which a meeting was held on September 6, 1995, I beg leave to recommend that Your Honorable Body *Pass* the ordinance transmitted herewith to amend the Chicago Zoning Ordinance for the purpose of reclassifying the area commonly known as Meig's Field, and the committee unanimously approved the zoning change from an Airport Planned Development to a Park Planned Development.

Because time is of the essence on this particular matter, I move for immediate passage by the last most favorable roll call of the Committee on Finance with the same motion to reconsider.

Respectfully submitted,

(Signed) WILLIAM J. P. BANKS,
Chairman.

On motion of Alderman Banks, the said proposed ordinance transmitted with the foregoing committee report was *Passed* by yeas and nays as follows:

Yeas -- Aldermen Granato, Haithcock, Tillman, Holt, Dixon, Buchanan, Huels, Frias, Olivo, Burke, Jones, Coleman, Peterson, Murphy, Rugai, Troutman, Munoz, Zalewski, Chandler, Solis, Ocasio, Burnett, E. Smith, Burrell, Wojcik, Suarez, Gabinski, Mell, Austin, Colom, Banks, Giles, Allen, Laurino, O'Connor, Natarus, Hansen, Levar, Schulter, M. Smith, Stone -- 41.

Nays -- Aldermen Preckwinkle, Steele, Beavers, Shaw, Evans, Doherty, Moore -- 7.

Alderman Natarus moved to reconsider the foregoing vote. The motion was lost.

The following is said ordinance as passed:

Be It Ordained by the City Council of the City of Chicago:

SECTION 1. That the Chicago Zoning Ordinance be amended by changing all the Airport Planned Development symbols and indications shown on Map No. 4-E in the area commonly known as:

> the Northerly Island, including all land south of the southern right-of-way line of Solidarity Drive (formerly Achash Bond Drive) and south of the Adler Planetarium (IPD 600),

to those of a Park Planned Development which is hereby established, in the area described above, subject to such use and bulk regulations as are set forth in the Plan of Development attached hereto and to no others.

SECTION 2. This ordinance shall be in force and effect from and after its passage and due publication.

Plan of Development Statements referred to in this ordinance reads as follows:

Park Planned Development

Plan Of Development Statements.

1. The Area delineated herein as a Park Planned Development (the "Planned Development") consists of approximately 99.9 acres of property which is depicted on the attached Planned Development Boundary and Property Line Map (the "Property") and is owned by the Chicago Park District, an Illinois municipal corporation.

2. All applicable official reviews, approvals or permits necessary to implement this Plan of Development are required to be obtained by the Applicant.

3. The requirements, obligations and conditions contained within this Planned Development shall be binding upon the Applicant, its successors and assigns. Furthermore, pursuant to the requirement of Section 11.11-1 of the Chicago Zoning Ordinance, the Property shall be under single ownership or under single designated control at the time applications for amendments, modifications or changes (administrative, legislative or otherwise) to the Planned Development are made. Single designated control for purposes of this paragraph shall mean that any application to the City for any change to this Planned Development shall be made or authorized by all owners of the Property and any ground lessors.

4. The Plan of Development consists of twelve (12) statements; a Bulk Regulations and Data Table; an Existing Zoning Map; an Existing Land-Use Map; a Planned Development Boundary and Property Line Map; and a Concept Site/Landscape Plan prepared by Teng and Associates dated July 31, 1996 (the "Site Plan"). These and no other zoning controls shall apply to the Property. This Planned Development conforms to the intent and purposes of the Chicago Zoning Ordinance, Title 17 of the Municipal Code of Chicago, and all requirements thereof, and satisfies the established criteria for approval as a planned development.

5. The following uses are permitted in the Planned Development:

   Public park and recreation facilities, including, but not limited to marinas, museums, educational facilities, restaurants (including the serving of liquor in conjunction therewith), conference centers, public safety and emergency facilities, wireless communication facilities, parking and other accessory uses.

6. Identification signs and temporary construction and marketing signs shall be permitted within the Planned Development subject to the review and approval of the Department of Planning and Development.

7. Any service drive or other ingress or egress shall be adequate to provide access by emergency vehicles and shall be designed and paved in accordance with the regulations of the Department of Transportation in effect at the time of construction and in compliance with the Municipal Code of the City of Chicago. There shall be no parking within service drives or paved areas to be used for emergency access. Ingress and egress shall be subject to the

review and approval of the Department of Transportation and the Department of Planning and Development.

8. In addition to the maximum heights of the buildings and any appurtenance attached thereto set forth in the Bulk Regulations and Data Table, the height of improvements and any appurtenance attached thereto also shall be subject to height limitations as certified and approved by the Federal Aviation Administration.

9. The improvements on the Property, including landscaping and earth works, shall be designed, constructed and maintained in general conformance with the Concept Site/Landscape Plan. Additional structures may be allowed but only after review and approval by the Plan Commission under the Lake Michigan and Chicago Lakefront Protection Ordinance.

The Concept Site/Landscape Plan is intended to identify the general location and nature of improvements proposed within the Planned Development. Prior to issuance by the Department of Planning and Development of a determination pursuant to Section 11.11-3(b) of the Chicago Zoning Ordinance ("Part II Approval") for any development of the Property or the commencement of substantial construction of the park which does not require a permit pursuant to Section 11.11-3(b), a detailed site plan and any additional cross-sections or elevations for the proposed development shall be submitted to the Commissioner for site plan approval. Site plan approval is intended to assure that specific development proposals generally conform with this Plan of Development and to assist the City in monitoring ongoing development. A site plan may be submitted for all or any part of the Property. Such site plan need only include that portion of the Property, including adjacent public rights-of-way, for which approval is being sought by the Applicant.

If a site plan generally conforms with the provisions of this Plan of Development, the Commissioner shall approve said plan and shall issue written approval thereof to the Applicant within sixty (60) days of submission of the site plan and all required supporting data and materials. If the Commissioner determines within said sixty (60) day period that the site plan does not generally conform with the provisions of this Plan of Development, the Commissioner shall advise the Applicant in writing of the specific reasons for such adverse determination and the specific areas in which the site plan and supporting data and materials do not generally conform to the provisions of this Plan of Development, said notice to be provided to the Applicant within sixty (60) days of the applicant's submittal of the site plan and supporting data and materials. The Commissioner shall thereafter review any subsequent resubmission within thirty (30) days of such resubmission and issue a determination in writing to the Applicant for such site plan within said thirty (30) day period.

The approved site plan, supporting data and materials shall be kept on permanent file with the Commissioner and shall be deemed to be an integral part of this Plan of Development.

After approval of a site plan, supporting data and materials by the Commissioner, the approved site plan may be changed or modified pursuant to the provisions of Statement No. 12 of this Plan of Development. In the event of any inconsistency between an approved site plan and the terms of the Plan of Development in effect at the time of approval of such site plan or of the modifications or changes thereto, the terms of the Plan of Development shall govern.

Where applicable, a site plan shall, at a minimum, provide the following information:

(a) boundaries of the development parcel or parcels;

(b) building footprint or footprints;

(c) dimensions of all setbacks;

(d) location and depiction of all parking spaces (including relevant dimensions);

(e) location and depiction of all loading berths (including relevant dimensions);

(f) all drives, roadways, and vehicular routes;

(g) all landscaping, buffer zones (including a description of all landscape materials) and grading contours;

(h) all pedestrian circulation routes and points of ingress/egress (including dimensions and construction materials);

(i) all accessibility features to be integrated into structures, roads, pedestrian ways, landscape or other park elements, including evidence of compliance with the accessibility provisions of Statement 10 herein;

(j) location and specifications for all exterior lighting;

(k) All site statistics and cumulative site statistics including:

(1) floor area and floor area ratio as represented on submitted drawings;

(2) floor area devoted to each type of use;

(3) number of parking spaces;

(4) number of loading berths;

(5) uses of parcels;

(6) percentage of site covered; and

(7) percentage of green space provided.

(l) Parameters of the building envelope including:

(1) maximum building height; and

(2) setbacks, required and provided.

A site plan shall include such other information as may be necessary to illustrate conformance with this Plan of Development including, without limitation, building elevations. In addition, as part of the site plan review process for each phase of development, an updated traffic and parking study shall be submitted when it is reasonably determined by the Commissioner that such an updated report is required.

10. The Applicant acknowledges that it is in the pubic interest to design, construct and maintain the site in a manner which promotes and maximizes universal access throughout the property. Plans for all improvements on the Property shall be reviewed and approved by the Mayor's Office for People with Disabilities (M.O.P.D.) to ensure compliance with all applicable laws and regulations related to access for physically disabled persons and to promote the highest standard of accessibility. No approvals shall be granted pursuant to Statement 9 herein until M.O.P.D. has reviewed and approved detailed construction drawings for each improvement.

11. The Applicant acknowledges that it is in the public interest to design, construct and maintain all buildings in a manner which promotes and maximizes the conservation of energy resources. The Applicant shall use best and reasonable efforts to design, construct and maintain all buildings located within the Planned Development using energy efficient standards published by the American Society of Heating, Refrigeration and Air-Conditioning Engineers ("A.S.H.R.A.E.") and the Illuminating Engineering Society ("I.E.S ").

12. The requirements of this Planned Development may be modified administratively by the Commissioner of the Department of Planning and Development upon the application for such a modification by the Applicant and a determination by the Commissioner of the Department of Planning and Development that such modification is minor, appropriate and consistent with the purposes underlying the provisions hereof. Any such modification of the requirements of these Statements by the Commissioner of the Department of Planning and Development shall be deemed to be a minor change in the Planned Development as contemplated by Section 11.11-3(c) of the Chicago Zoning Ordinance.

[Existing Zoning Map; Existing Land-Use Map; Planned Development Boundary and Property Line Map; Planned Development Boundary Map; Concept Site/Landscape Plan; and Public Access Map referred to in these Plan of Development Statements printed on pages 27748 through 27758 of this Journal.]

Bulk Regulations and Data Table referred to in this Plan of Development Statements reads as follows:

Park Planned Development

Plan Of Development

Bulk Regulations And Data Table.

Net Site Area:	99.9 acres.
Maximum Permitted Floor Area Ratio:	.05.
Setback From Property Line:	In conformance with the Site Plan.
Maximum Percentage of Site Coverage:	In conformance with the Site Plan*.

* Any additional development not shown on the Site Plan but approved pursuant to the provisions of Statement 9 hereof shall not exceed a total of 10% of net site area.

Minimum Number of Required Off-Street Parking Spaces: 700.

Maximum Number of Off-Street Loading Berths: 10.

Maximum Height of Buildings: 40 feet.

Rules Suspended -- CONGRATULATION EXTENDED TO MS. KAREN ASUNCION ON HER ELECTION AS PRESIDENT OF INTERNATIONAL ASSOCIATION OF MACHINISTS AND AEROSPACE WORKERS, LOCAL LODGE 1487.

Alderman Gabinski moved to *Suspend the Rules Temporarily* for the purpose of going out of the regular order of business for the immediate consideration of and action upon a proposed resolution. The motion *Prevailed.*

The following is said proposed resolution:

WHEREAS, Karen Asuncion was elected to the office of president for Local Lodge 1487 of the International Association of Machinists and Aerospace Workers; and

WHEREAS, Ms. Asuncion is the first Latino female ever to hold the office of president in the I.A.M.'s air transportation industry; and

WHEREAS, The machinists represent the majority of all airline ground employees at Chicago's O'Hare International Airport; and


WHEREAS, Ms. Asuncion, prior to her election as president, also served her membership as shop steward and was chairperson of the Machinists Union Local Human Rights Committee; and

WHEREAS, Ms. Asuncion continued to be a strong influence and supporter for diversity and fairness in the workplace; and

WHEREAS, Ms. Asuncion has made it her life's work to represent the people in the workplace and in her community; now, therefore,

(Continued on page 27759)


Existing Zoning Map.

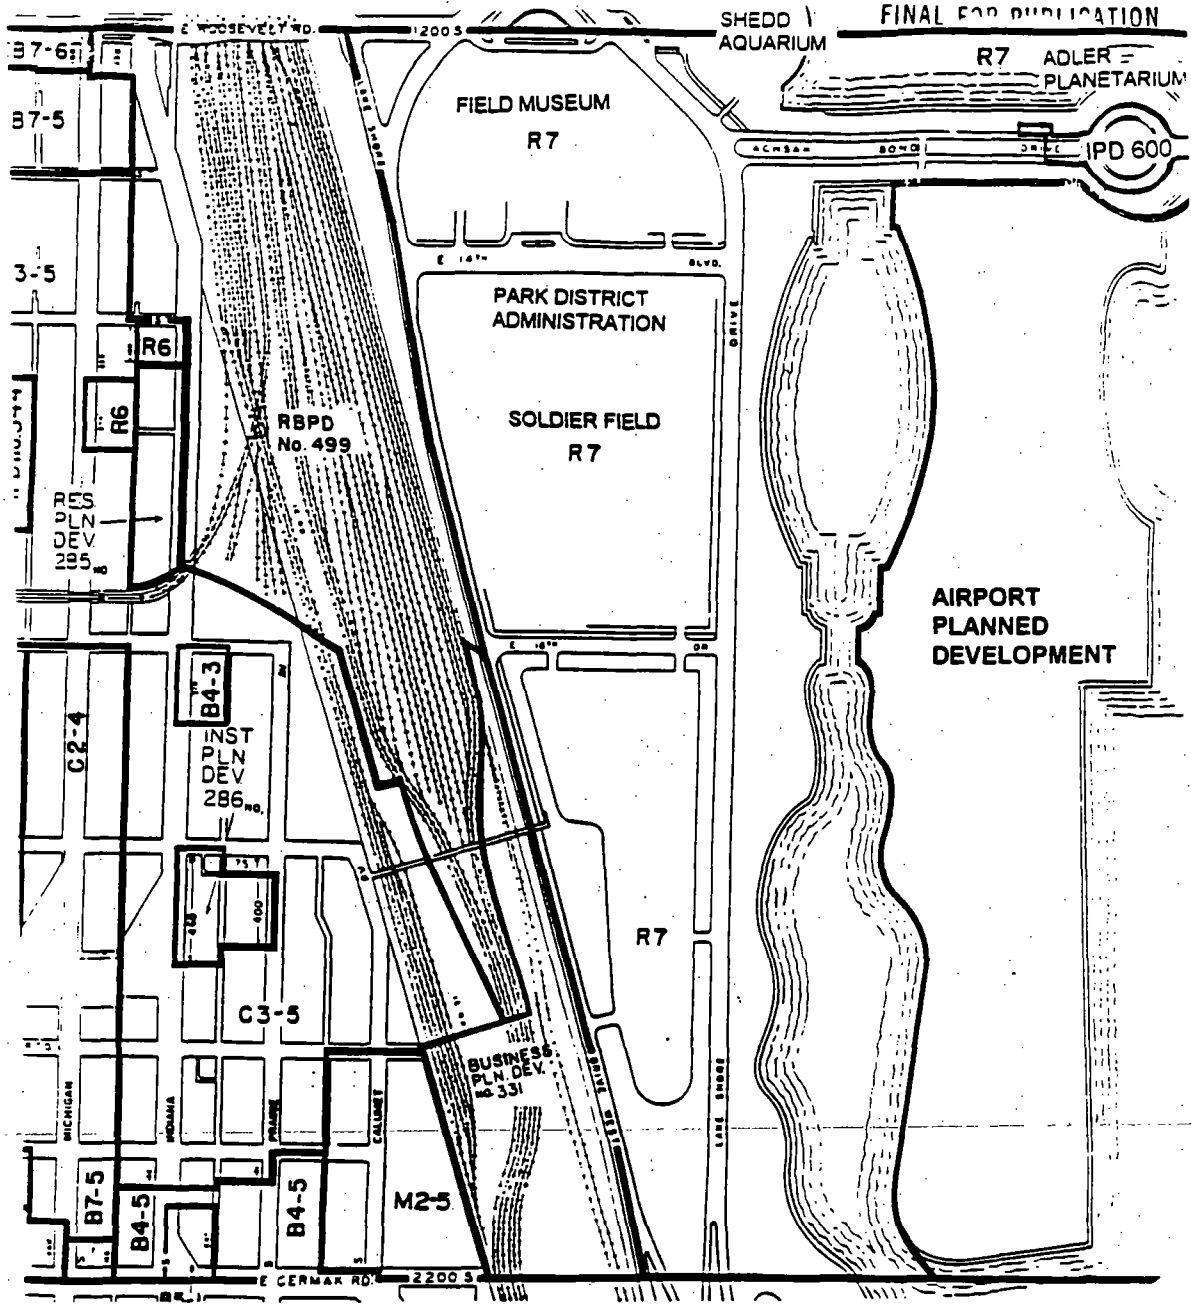

NORTHERLY ISLAND PARK PLAN


EXHIBIT 1.

Existing Land-Use Map.

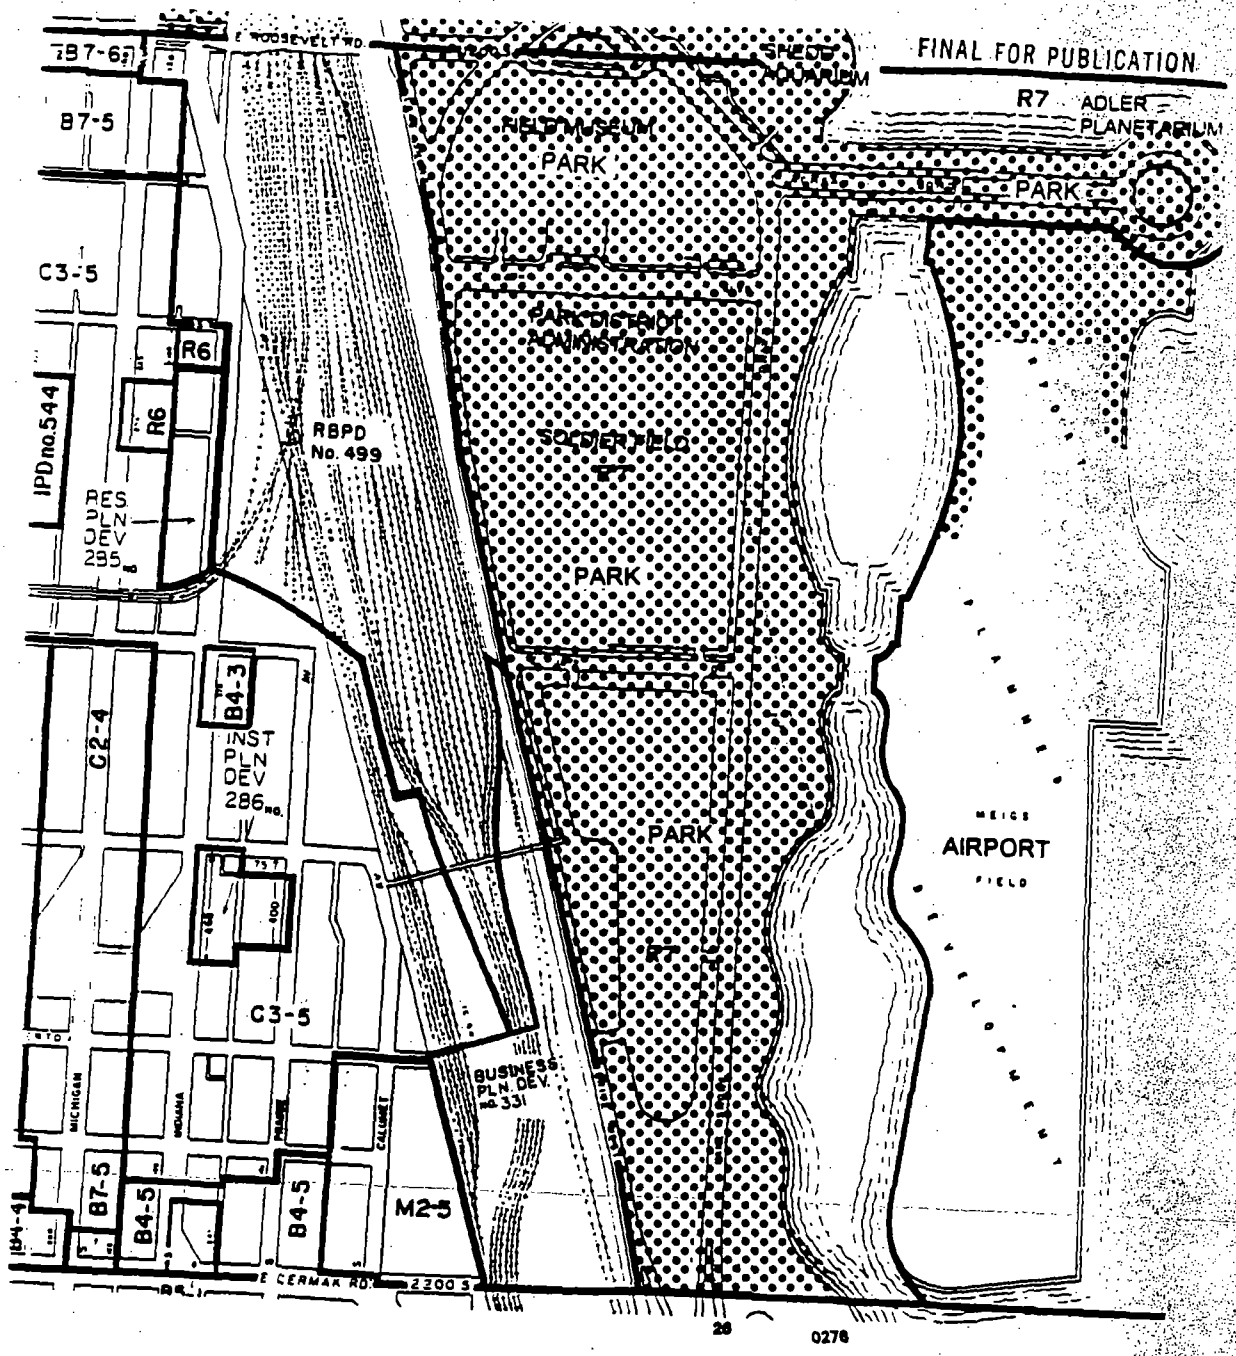

NORTHERLY ISLAND PARK PLAN
EXHIBIT 2.

Planned Development Boundary And
Property Line Map.

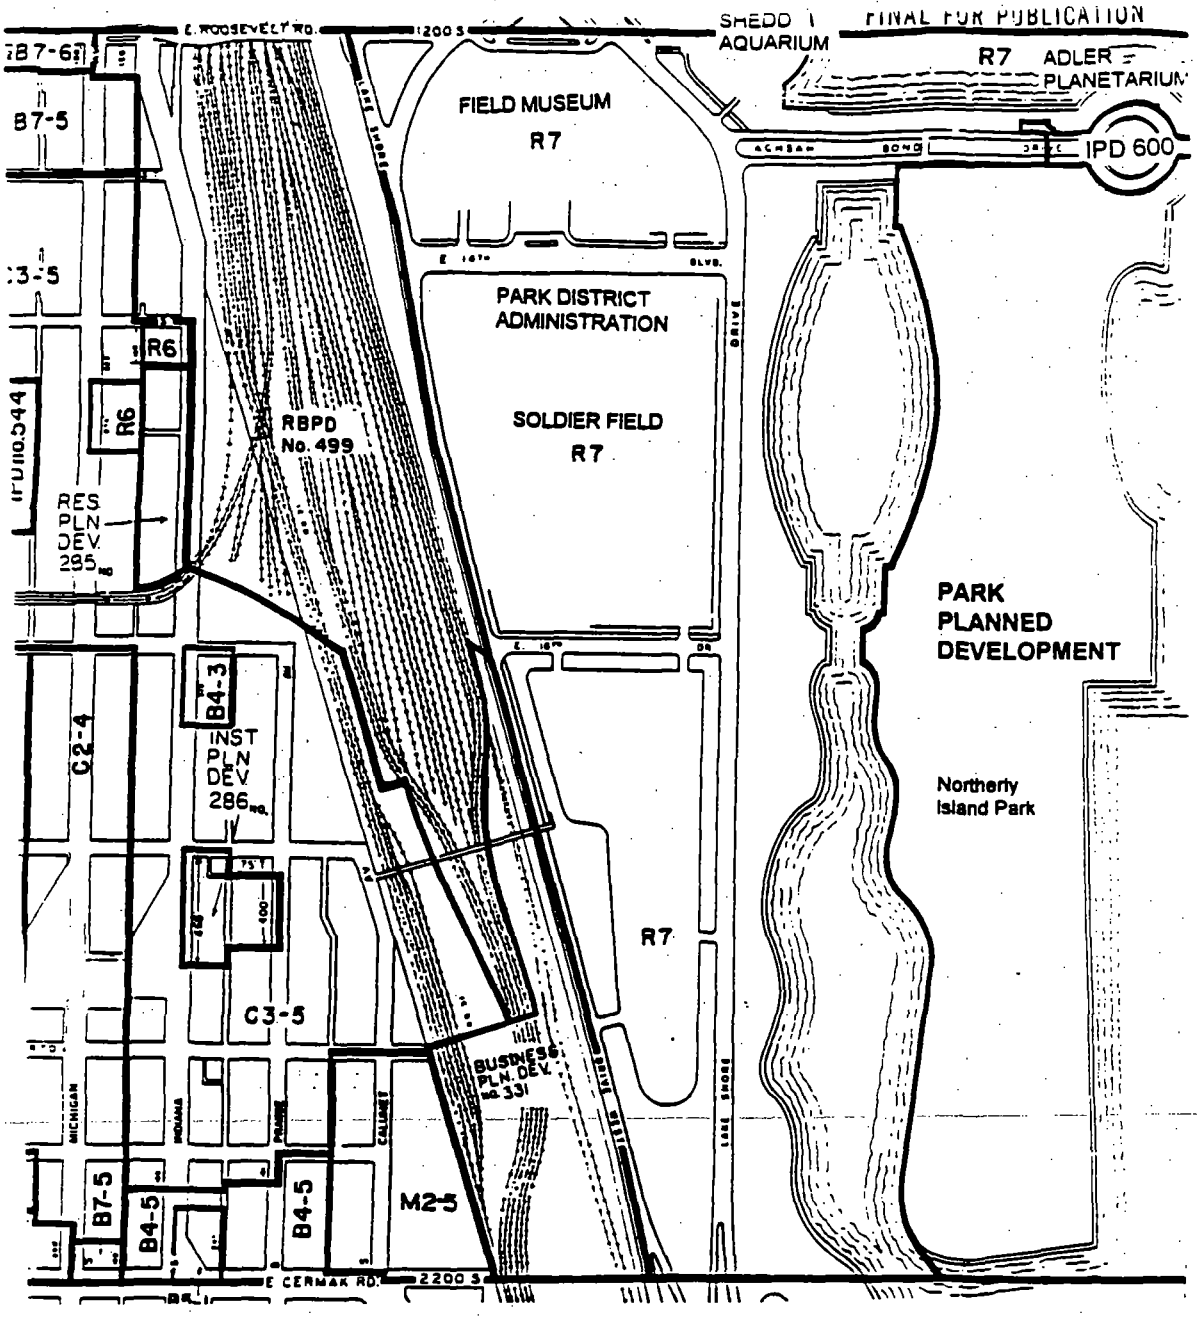


NORTHERLY ISLAND PARK PLAN


EXHIBIT 3.

Plan Development Boundary Map.


NORTHERLY ISLAND PARK

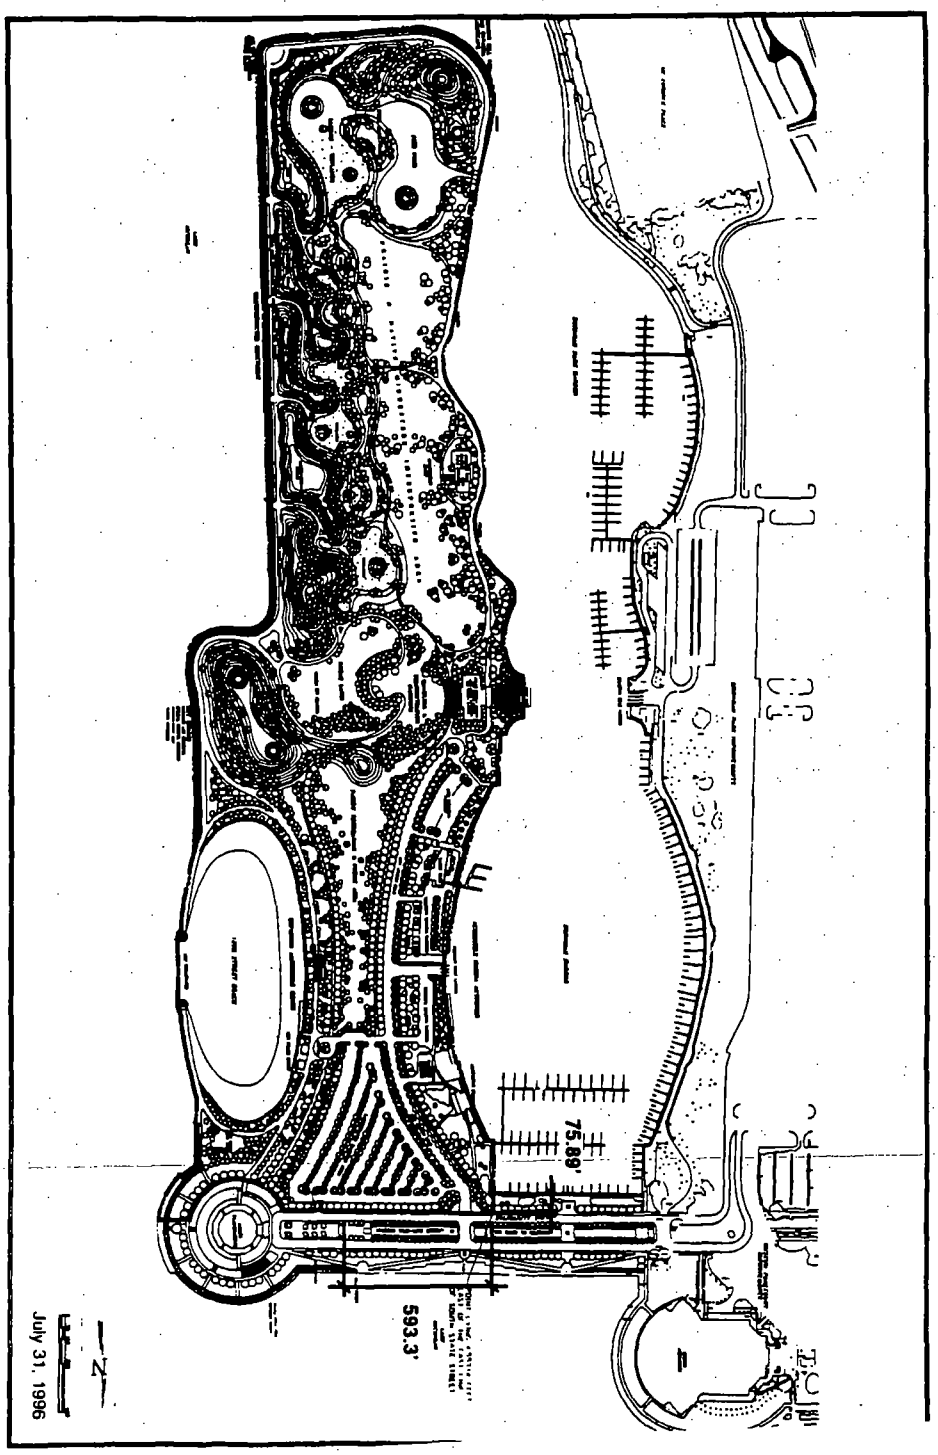


Concept Site/Lanscape Plan.
(Page 1 of 6)

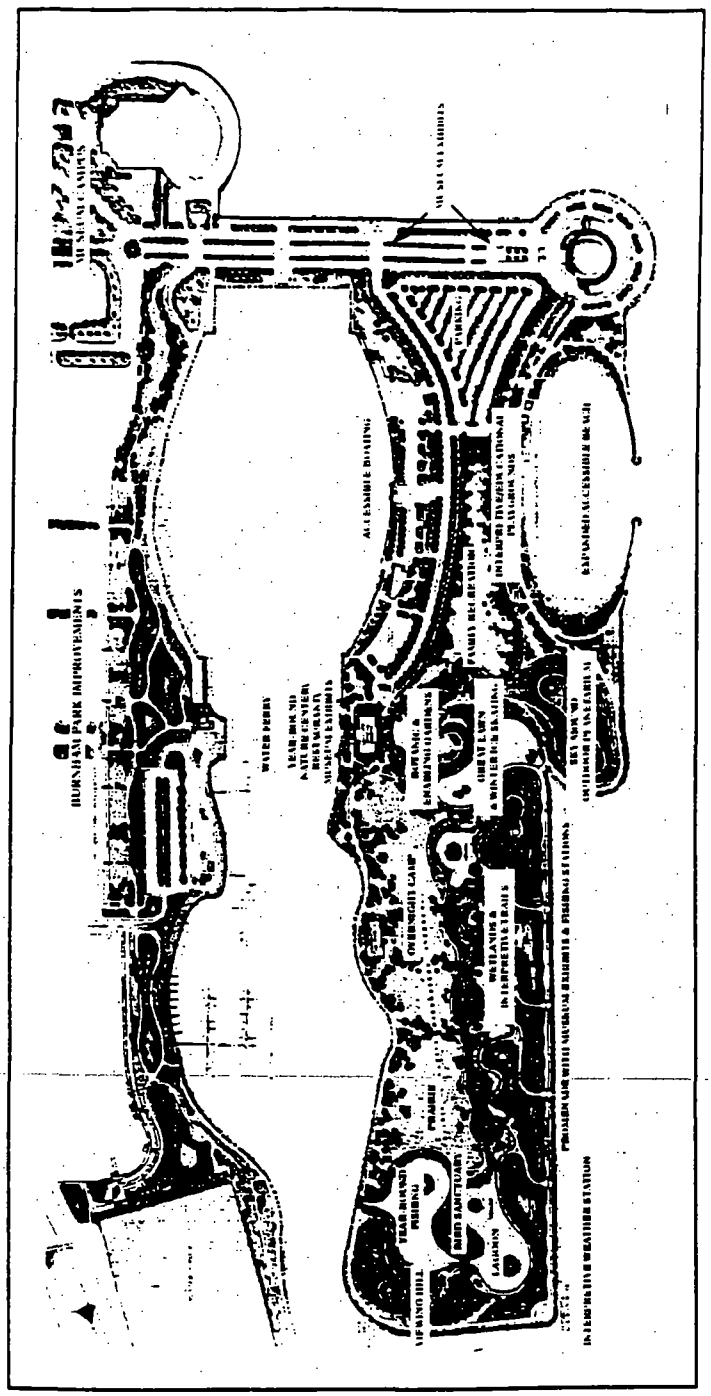


Concept Site/Landscape Plan.
(Page 2 of 6)

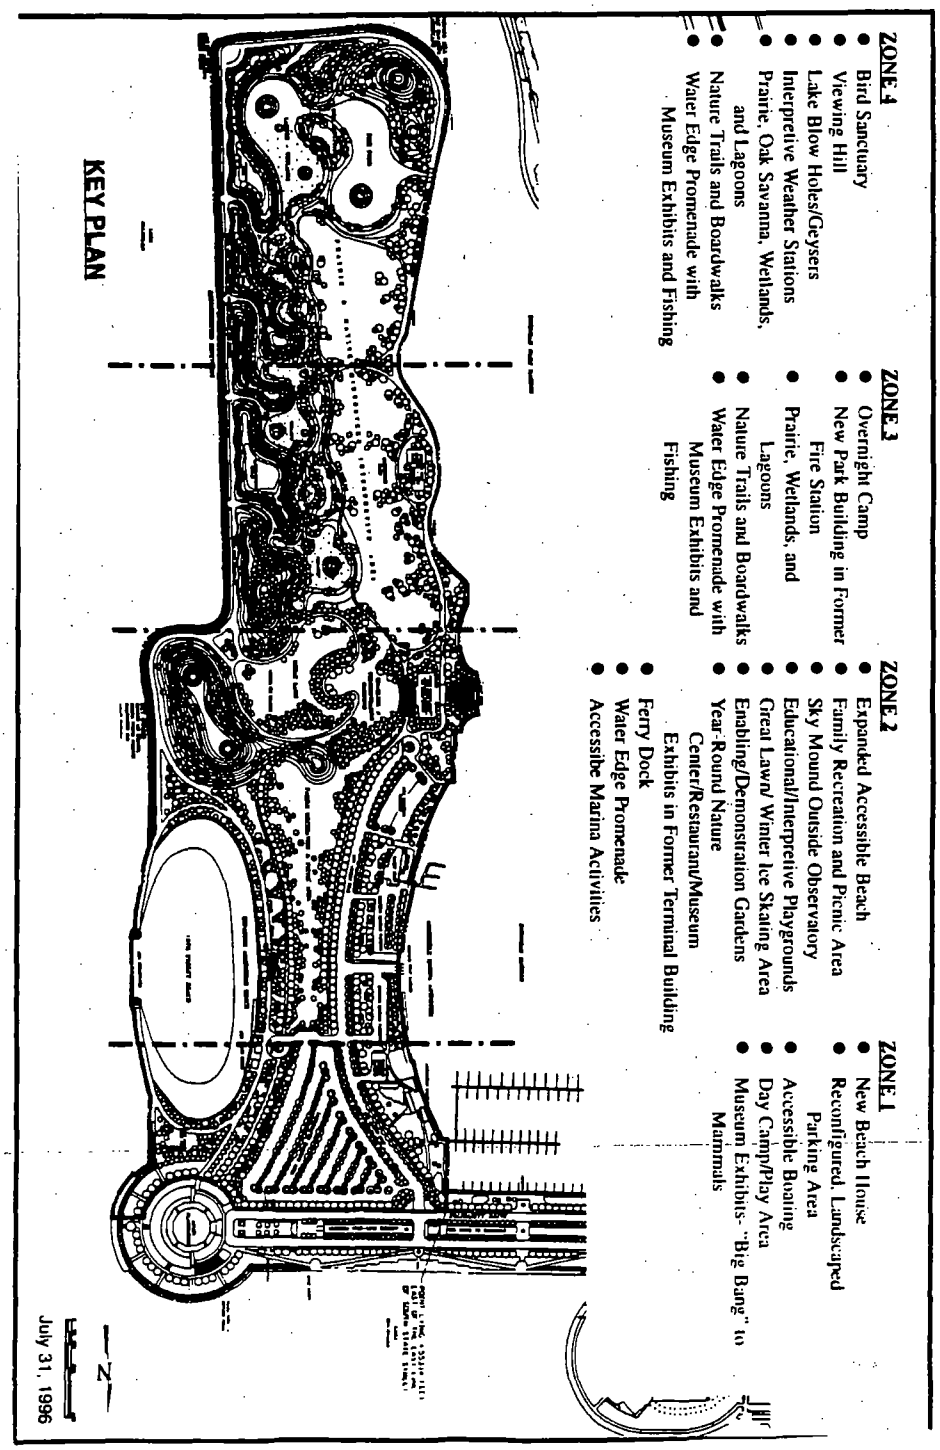


Concept Site/Landscape Plan.
(Page 3 of 6)

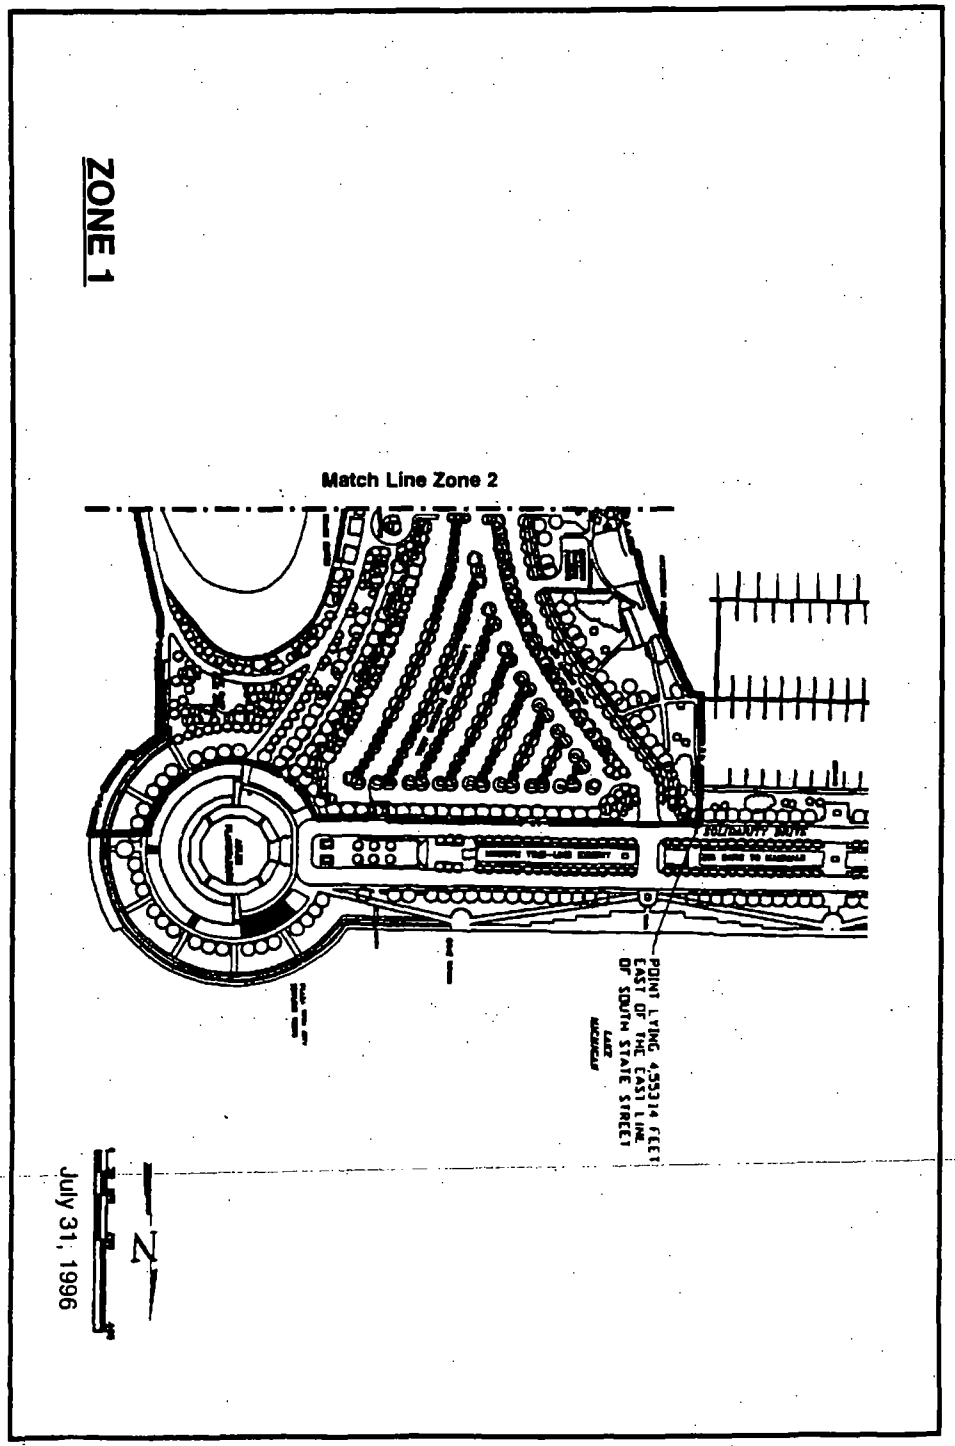

Concept Site/Landscape Plan.
(Page 4 of 6)

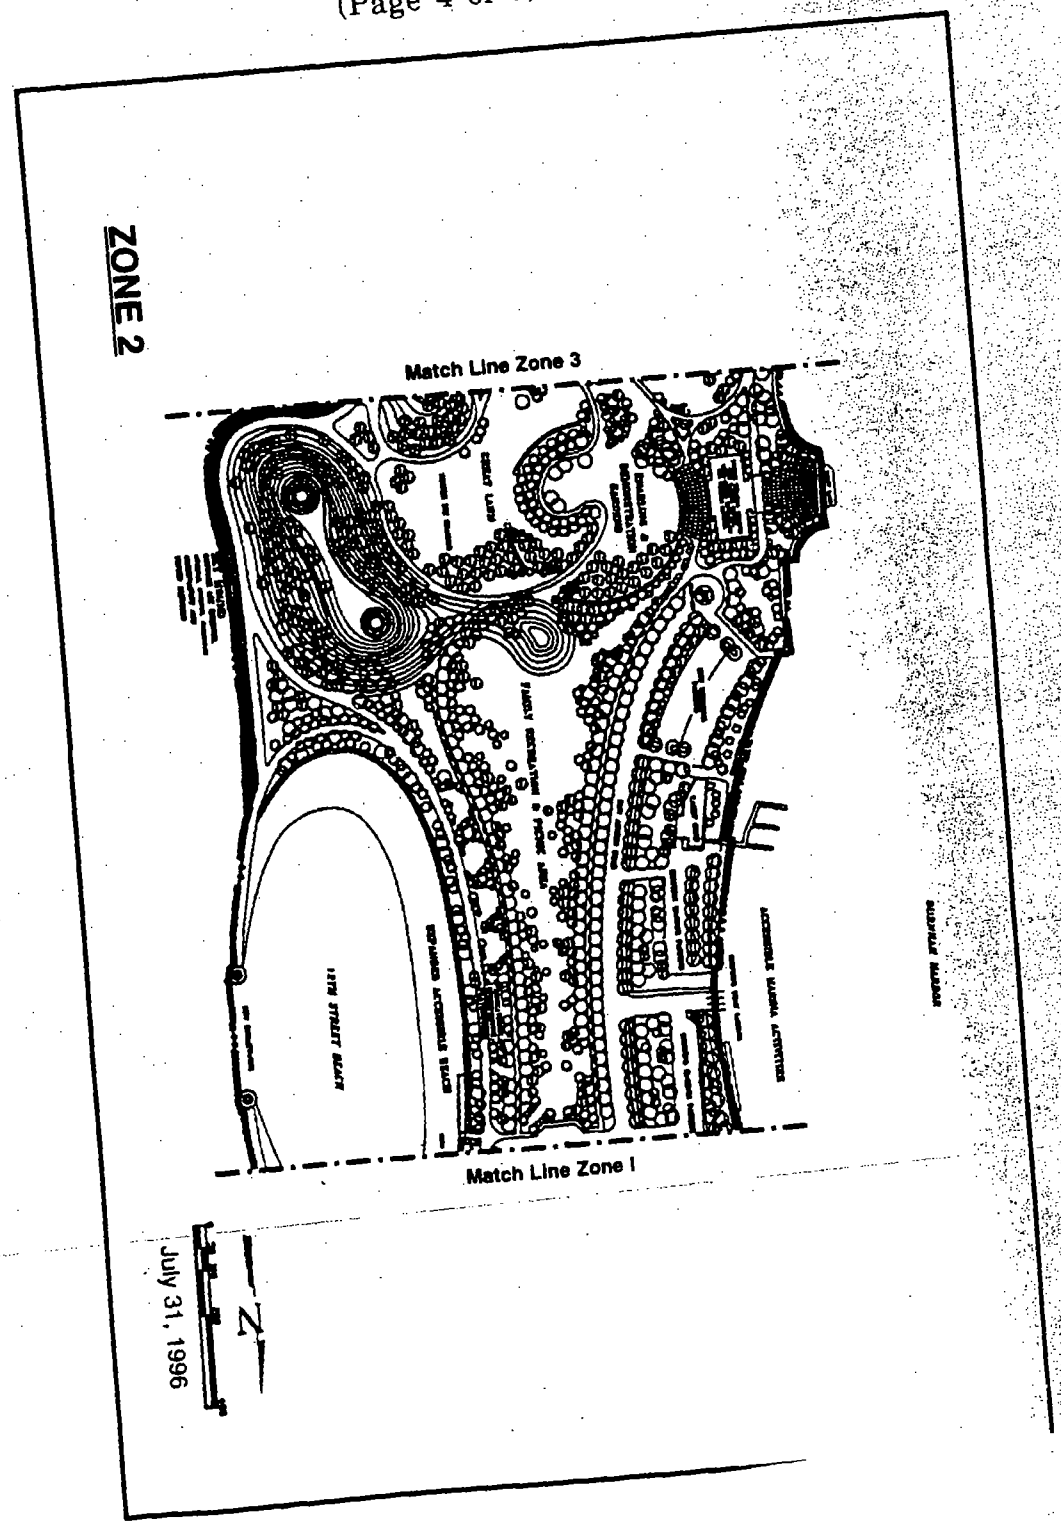


Concept Site/Landscape Plan.
(Page 5 of 6)

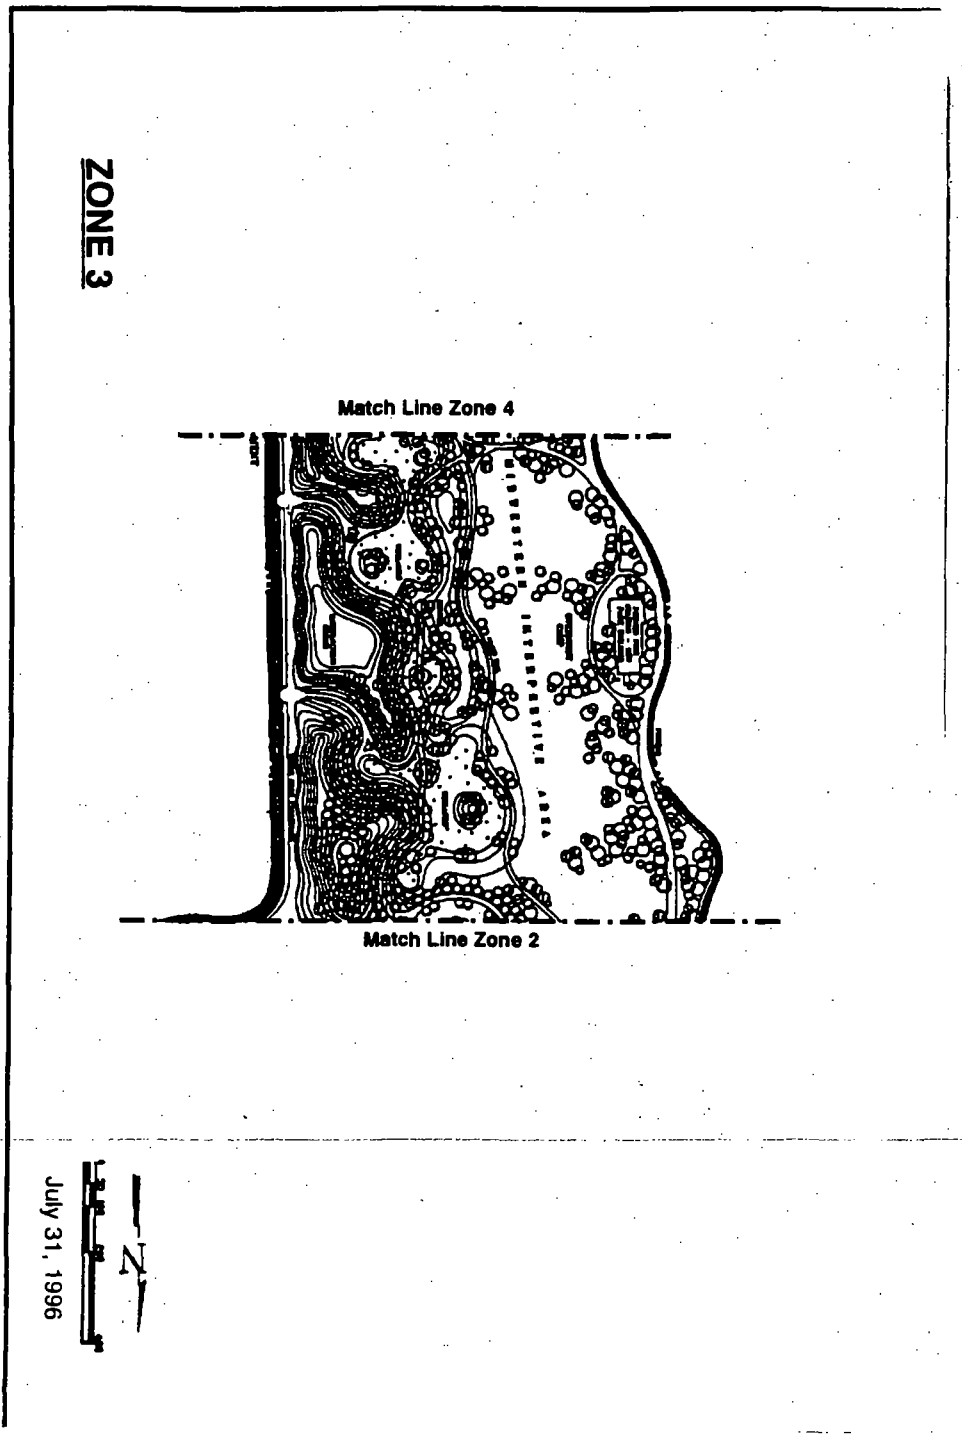

Concept Site/Landscape Plan.
(Page 6 of 6)


ZONE 4

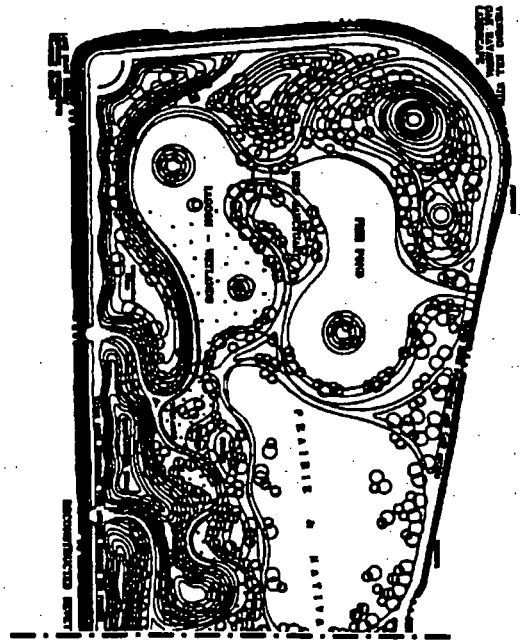

Match Line Zone 3

July 31, 1996

Public Access Map.

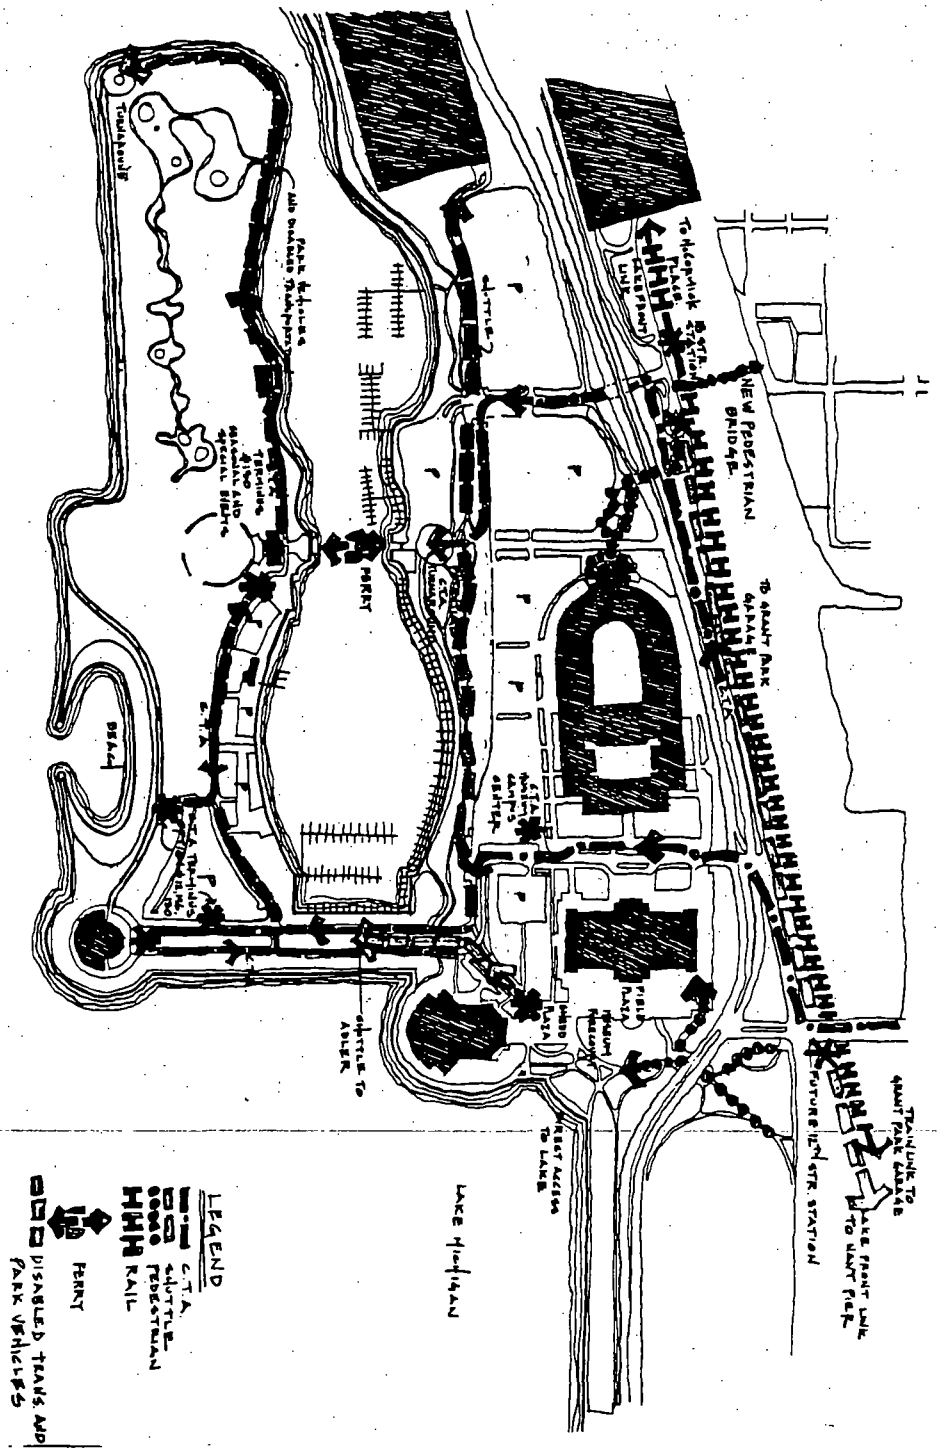

(Continued from page 27747)

Be It Resolved, That we, the Mayor and members of the Chicago City Council, assembled this eleventh day of September, 1996, do hereby honor Karen Asuncion for her commitment to Chicago's community; and

Be It Further Resolved, That suitable copies of this resolution be presented to Ms. Asuncion as tokens of our esteem and admiration.

On motion of Alderman Gabinski, seconded by Aldermen Granato, Solis, Ocasio, Suarez and Natarus, the foregoing proposed resolution was *Adopted* by yeas and nays as follows:

Yeas -- Aldermen Granato, Haithcock, Tillman, Preckwinkle, Holt, Steele, Beavers, Dixon, Shaw, Buchanan, Huels, Frias, Olivo, Burke, Jones, Coleman, Peterson, Murphy, Rugai, Troutman, Evans, Munoz, Zalewski, Chandler, Solis, Ocasio, Burnett, E. Smith, Burrell, Wojcik, Suarez, Gabinski, Mell, Austin, Colom, Banks, Giles, Allen, Laurino, O'Connor, Doherty, Natarus, Hansen, Levar, Schulter, M. Smith, Moore, Stone -- 48.

Nays -- None.

Alderman Natarus moved to reconsider the foregoing vote. The motion was lost.

At this point in the proceedings, Alderman Gabinski called the City Council's attention to the presence of Ms. Karen Asuncion who was seated in the visitors gallery. Ms. Asuncion rose and received the applause of the City Council and its assembled guests.

REGULAR ORDER OF BUSINESS RESUMED.

REPORTS AND COMMUNICATIONS FROM CITY OFFICERS.

Rules Suspended -- TRIBUTE TO LATE HONORABLE ROBERT T. KELLAM, FORMER ALDERMAN OF EIGHTEENTH WARD.

The Honorable Richard M. Daley, Mayor, presented the following communication:

OFFICE OF THE MAYOR
CITY OF CHICAGO

September 11, 1996.

To the Honorable, The City Council of the City of Chicago:

LADIES AND GENTLEMEN -- I transmit herewith a resolution honoring the life and memory of our friend and former colleague, Robert Kellam.

Your favorable consideration of this resolution will be appreciated.

Very truly yours,

(Signed) RICHARD M. DALEY,
Mayor.

Alderman Burke moved to *Suspend the Rules Temporarily* for the immediate consideration of and action upon the said proposed resolution. The motion *Prevailed.*

The following is said proposed resolution:

WHEREAS, Almighty God in his infinite wisdom and mercy called Robert T. Kellam, former Alderman of the 18th Ward, from this life on July 13, 1996, at the age of seventy-four; and

WHEREAS, A lifelong resident of Chicago's south side, Alderman Kellam devoted much of his adult life to serving the City of Chicago and his community; and

WHEREAS, From 1963 to 1967 he was an administrative assistant to then Alderman James C. Murray, and from 1967 to 1968 was an administrative assistant to Congressman William T. Murphy; and

WHEREAS, From 1968 until his election to the City Council in 1977, Alderman Kellam was coordinator of special projects for the Chicago Traffic Safety Commission; and

WHEREAS, Alderman Kellam was elected to the City Council in a special election in 1977, and won reelection in 1979, 1983, 1986 and 1987; and

WHEREAS, Alderman Kellam served as chairman of the City Council Committee on Leases from May, 1983 to July, 1986; and

WHEREAS, Alderman Kellam retired from the City Council in 1991 in order to spend more time with his children and grandchildren; and

WHEREAS, Alderman Kellam was known for his attention to matters affecting the residents of his ward, and was admired by all for his kind nature, his gentle humor and his staunch loyalty; and

WHEREAS, Alderman Kellam was also active in community and church activities: he was involved in founding the Wrightwood Little League, was president of the Holy Name Society at Saint Thomas More Church, and was past state deputy of the Knights of Columbus; and

WHEREAS, Alderman Kellam is survived by his wife, Rosemary; their sons, Robert, Jr., Richard, Patrick and Kevin; their daughter, Katy Annerino; a sister; and fourteen grandchildren; now, therefore,

Be It Resolved, That we, the Mayor and members of the City Council of the City of Chicago, assembled this eleventh day of September, 1996, do hereby honor the life and memory of our friend and former colleague, Robert T. Kellam, and we mourn his passing from our midst; and

Be It Further Resolved, That even as we mourn his passing from us, we celebrate Alderman Kellam's many contributions to the City of Chicago and to his community; and

Be It Further Resolved, That we share the sorrow of the Kellam family, and extend our heartfelt condolences on their loss; and

Be It Further Resolved, That suitable copies of this resolution be presented to the Kellam family as a sign of our sympathy and good wishes.

On motion of Alderman Burke, seconded by Aldermen Beavers, Huels, Coleman, Murphy, Rugai, Evans, Mell, O'Connor, Natarus, Levar, Schulter and Stone, the foregoing proposed resolution was *Adopted* by a rising vote.

At this point in the proceedings, the Honorable Richard M. Daley, Mayor, rose to extend the condolences of his own family and the people of Chicago to the family of Robert T. Kellam. Reflecting on his long and distinguished career with the City Council, Mayor Daley noted that Alderman Kellam was an effective elected official who worked quietly and diligently for his community and the City of Chicago.

Referred -- REAPPOINTMENT OF VARIOUS INDIVIDUALS AS MEMBERS OF ADVISORY COUNCIL ON AFRICAN AFFAIRS.

The Honorable Richard M. Daley, Mayor, submitted the following communication which was, at the request of two aldermen present (under the provisions of Council Rule 43) *Referred to the Committee on Human Relations:*

OFFICE OF THE MAYOR
CITY OF CHICAGO

September 11, 1996.

To the Honorable, The City Council of the City of Chicago:

LADIES AND GENTLEMEN -- I have reappointed Patience Adigbli, Veronica Bedu-Addo, Eric Rodrigue, Ernest Tucker, and Yittayih Zelalem as members of the Advisory Council on African Affairs for terms expiring July 1, 1999.

Your favorable consideration of these reappointments will be appreciated.

Very truly yours,

(Signed) RICHARD M. DALEY,
Mayor.

Referred -- APPOINTMENT OF VARIOUS INDIVIDUALS AS MEMBERS OF ADVISORY COUNCIL ON ARAB AFFAIRS.

The Honorable Richard M. Daley, Mayor, submitted the following communication which was, at the request of two aldermen present (under the provisions of Council Rule 43) *Referred to the Committee on Human Relations:*

OFFICE OF THE MAYOR
CITY OF CHICAGO

September 11, 1996.

To the Honorable, The City Council of the City of Chicago:

LADIES AND GENTLEMEN -- I have appointed the following persons as members of the Advisory Council on Arab Affairs for the terms indicated:

Terms expiring July 1, 1998:

Nedal I. Nemri, to succeed Taiseer H. Al-Rashdan, whose term has expired; and Mohana M. Shawahin, to succeed Faisal J. Salman, whose term has expired.

Terms expiring July 1, 1999:

Donald M. Jarad, Mona T. Khalidi and Georges J. Malek, all reappointed; Basima Q. Bezirgan, to succeed Camille Odeh, whose term has expired; Subhi M. Musa, to succeed Adib Abusharif, whose term has expired; and Rabeh B. Salamah, to succeed Hosam H. Bader, whose term has expired.

Your favorable consideration of these appointments will be appreciated.

Very truly yours,

(Signed) RICHARD M. DALEY,
Mayor.

Referred -- APPOINTMENT OF VARIOUS INDIVIDUALS AS MEMBERS OF ADVISORY COUNCIL ON ASIAN AFFAIRS.

The Honorable Richard M. Daley, Mayor, submitted the following communication which was, at the request of two aldermen present (under the provisions of Council Rule 43) *Referred to the Committee on Human Relations:*

OFFICE OF THE MAYOR
CITY OF CHICAGO

September 11, 1996.

To the Honorable, The City Council of the City of Chicago:

LADIES AND GENTLEMEN -- I have appointed the following persons as members of the Advisory Council on Asian Affairs for the terms indicated:

Terms expiring July 1, 1998:

Robert C. Kim, to succeed Dr. Tariq H. Butt, who has resigned; Kehar S. Soodan, to succeed Gurdev S. Bhatthal, whose term has expired.

Terms expiring July 1, 1999:

Rosina Samadani, to succeed Maria Acierto, whose term has expired.

Your favorable consideration of these appointments will be appreciated.

Very truly yours,

(Signed) RICHARD M. DALEY,
Mayor.

Referred -- REAPPOINTMENT OF VARIOUS INDIVIDUALS AS MEMBERS OF ADVISORY COUNCIL ON GAY AND LESBIAN ISSUES.

The Honorable Richard M. Daley, Mayor, submitted the following communication which was, at the request of two aldermen present (under the provisions of Council Rule 43) *Referred to the Committee on Human Relations:*

OFFICE OF THE MAYOR
CITY OF CHICAGO

September 11, 1996.

To the Honorable, The City Council of the City of Chicago:

LADIES AND GENTLEMEN -- I have reappointed Jan E. Berger, Robert P. Castillo, Gary G. Chichester, Renae Olgetree, Lisa M. Pickens and Shelton R. Watson as members of the Advisory Council on Gay and Lesbian Issues for terms expiring July 1, 1999.

Your favorable consideration of these reappointments will be appreciated.

Very truly yours,

(Signed) RICHARD M. DALEY,
Mayor.

Referred -- APPOINTMENT OF VARIOUS INDIVIDUALS AS MEMBERS OF ADVISORY COUNCIL ON LATINO AFFAIRS.

The Honorable Richard M. Daley, Mayor, submitted the following communication which was, at the request of two aldermen present (under the provisions of Council Rule 43) *Referred to the Committee on Human Relations:*

OFFICE OF THE MAYOR
CITY OF CHICAGO

September 11, 1996.

To the Honorable, The City Council of the City of Chicago:

LADIES AND GENTLEMEN -- I have appointed the following persons as members of the Advisory Council on Latino Affairs for the terms expiring July 1, 1999:

Grace Cervantes, Jose E. Chapa, Alphonse C. Gonzales, Leticia Herrera and Jose A. Lopez, all reappointed; and Rene Noriega, to succeed Antonio Prieto, whose term has expired.

Your favorable consideration of these appointments will be appreciated.

Very truly yours,

(Signed) RICHARD M. DALEY,
Mayor.

Referred -- APPOINTMENT OF VARIOUS INDIVIDUALS AS MEMBERS OF ADVISORY COUNCIL ON VETERANS' AFFAIRS.

The Honorable Richard M. Daley, Mayor, submitted the following communication which was, at the request of two aldermen present (under the provisions of Council Rule 43) *Referred to the Committee on Human Relations:*

OFFICE OF THE MAYOR
CITY OF CHICAGO

September 11, 1996.

To the Honorable, The City Council of the City of Chicago:

LADIES AND GENTLEMEN -- I have appointed the following persons as members of the Advisory Council on Veterans' Affairs for the terms indicated:

Terms expiring July 1, 1998:

Kiet T. Vo, to succeed Samuel L. Parks, who has resigned.

Terms expiring July 1, 1999:

Howard Blackmon, Jr., Rochelle Crump, Roy L. Dolgos, Charles D. Lee and Arthur T. Morimitsu, all reappointed; and James Vincent Capparelli, to succeed Joseph D. Kostyk, who has resigned.

Your favorable consideration of these appointments will be appreciated.

Very truly yours,

(Signed) RICHARD M. DALEY,
Mayor.

Referred -- REAPPOINTMENT OF VARIOUS INDIVIDUALS AS MEMBERS OF BUILDING BOARD OF APPEALS.

The Honorable Richard M. Daley, Mayor, submitted the following communication which was, at the request of two aldermen present (under the provisions of Council Rule 43) *Referred to the Committee on Buildings:*

OFFICE OF THE MAYOR
CITY OF CHICAGO

September 11, 1996.

To the Honorable, The City Council of the City of Chicago:

LADIES AND GENTLEMEN -- I have reappointed the following persons as members of the Building Board of Appeals for terms expiring April 21, 1998:

John G. Agrela;

Nathaniel Gibson; and

Gary R. Rice.

Your favorable consideration of these reappointments will be appreciated.

Very truly yours,

(Signed) RICHARD M. DALEY,
Mayor.

Referred -- REAPPOINTMENT OF MR. KENNETH P. LAMBERT AS MEMBER OF BOARD OF EXAMINERS OF MASON CONTRACTORS.

The Honorable Richard M. Daley, Mayor, submitted the following communication which was, at the request of two aldermen present (under the provisions of Council Rule 43) *Referred to the Committee on Buildings:*

OFFICE OF THE MAYOR
CITY OF CHICAGO

September 11, 1996.

To the Honorable, The City Council of the City of Chicago:

LADIES AND GENTLEMEN -- I have reappointed Kenneth P. Lambert as a member of the Board of Examiners of Mason Contractors for a term ending April 30, 1997.

Your favorable consideration of this reappointment will be appreciated.

Very truly yours,

(Signed) RICHARD M. DALEY,
Mayor.

Referred -- APPOINTMENT OF MR. JEROME F. READY AS MEMBER OF BOARD OF EXAMINERS OF MASON CONTRACTORS.

The Honorable Richard M. Daley, Mayor, submitted the following communication which was, at the request of two aldermen present (under the provisions of Council Rule 43) *Referred to the Committee on Buildings:*

OFFICE OF THE MAYOR
CITY OF CHICAGO

September 11, 1996.

To the Honorable, The City Council of the City of Chicago:

LADIES AND GENTLEMEN -- I have appointed Jerome F. Ready as a member of the Board of Examiners of Mason Contractors for a term ending April 30, 1997, to succeed Walter S. Joslyn, Jr., who has resigned.

Your favorable consideration of this appointment will be appreciated.

Very truly yours,

(Signed) RICHARD M. DALEY,
Mayor.

Referred -- REAPPOINTMENT OF MR. JAMES L. WHIGHAM AS MEMBER OF CHICAGO EMERGENCY TELEPHONE SYSTEM BOARD.

The Honorable Richard M. Daley, Mayor, submitted the following communication which was, at the request of two aldermen present (under the provisions of Council Rule 43) *Referred to the Committee on Police and Fire:*

OFFICE OF THE MAYOR
CITY OF CHICAGO

September 11, 1996.

To the Honorable, The City Council of the City of Chicago:

LADIES AND GENTLEMEN -- I have reappointed James L. Whigham as a member of the Chicago Emergency Telephone System Board for a term ending July 1, 2001.

Your favorable consideration of this reappointment will be appreciated.

Very truly yours,

(Signed) RICHARD M. DALEY,
Mayor.

Referred -- APPOINTMENT OF MS. MELLODY L. HOBSON AS MEMBER OF CHICAGO PUBLIC LIBRARY BOARD.

The Honorable Richard M. Daley, Mayor, submitted the following communication which was, at the request of two aldermen present (under the provisions of Council Rule 43) *Referred to the Committee on the Budget and Government Operations:*

OFFICE OF THE MAYOR
CITY OF CHICAGO

September 11, 1996.

To the Honorable, The City Council of the City of Chicago:

LADIES AND GENTLEMEN -- I have appointed Mellody L. Hobson as a member of the Chicago Public Library Board for a term ending June 30, 1997 to succeed James H. Lowry, who has resigned.

Your favorable consideration of this appointment will be appreciated.

Very truly yours,

(Signed) RICHARD M. DALEY,
Mayor.

Referred -- REAPPOINTMENT OF VARIOUS INDIVIDUALS AS MEMBERS OF CHICAGO PUBLIC LIBRARY BOARD.

The Honorable Richard M. Daley, Mayor, submitted the following communication which was, at the request of two aldermen present (under the provisions of Council Rule 43) *Referred to the Committee on the Budget and Government Operations:*

OFFICE OF THE MAYOR
CITY OF CHICAGO

September 11, 1996.

To the Honorable, The City Council of the City of Chicago:

LADIES AND GENTLEMEN -- I have reappointed the following persons as members of the Chicago Public Library Board for terms expiring June 30, 1999:

Paul H. Dykstra;

Jerome H. Stone; and

Dori Wilson.

Your favorable consideration of these reappointments will be appreciated.

Very truly yours,

(Signed) RICHARD M. DALEY,
Mayor.

Referred -- REAPPOINTMENT OF MR. ROBERT G. GIBSON AS MEMBER OF PERSONNEL BOARD.

The Honorable Richard M. Daley, Mayor, submitted the following communication which was, at the request of two aldermen present (under the provisions of Council Rule 43) *Referred to the Committee on Finance:*

OFFICE OF THE MAYOR
CITY OF CHICAGO

September 11, 1996.

To the Honorable, The City Council of the City of Chicago:

LADIES AND GENTLEMEN -- I have reappointed Robert G. Gibson as a member of the Personnel Board for a term ending July 19, 2001.

Your favorable consideration of this reappointment will be appreciated.

Very truly yours,

(Signed) RICHARD M. DALEY,
Mayor.

Referred -- APPOINTMENT OF MR. VICTOR R. KOMASINKI AS MEMBER OF GREATER ENGLEWOOD COMMISSION (SPECIAL SERVICE AREA NUMBER ELEVEN).

The Honorable Richard M. Daley, Mayor, submitted the following communication which was, at the request of two aldermen present (under the provisions of Council Rule 43) *Referred to the Committee on Finance:*

OFFICE OF THE MAYOR
CITY OF CHICAGO

September 11, 1996.

To the Honorable, The City Council of the City of Chicago:

LADIES AND GENTLEMEN -- I have appointed Victor R. Komasinki as a member of the Greater Englewood Commission (Special Service Area No. 11) for a term ending October 1, 1998, to succeed Dallas H. Himm, who has resigned.

Your favorable consideration of this appointment will be appreciated.

Very truly yours,

(Signed) RICHARD M. DALEY,
Mayor

Referred -- REAPPOINTMENT OF VARIOUS INDIVIDUALS AS MEMBERS OF NORTHWEST HOME EQUITY COMMISSION.

The Honorable Richard M. Daley, Mayor, submitted the following communication which was, at the request of two aldermen present (under the provisions of Council Rule 43) *Referred to the Committee on Housing and Real Estate:*

OFFICE OF THE MAYOR
CITY OF CHICAGO

September 11, 1996.

To the Honorable, The City Council of the City of Chicago:

LADIES AND GENTLEMEN -- I have reappointed the following persons as members of the Northwest Home Equity Commission for terms expiring June 28, 1999:

Katherine M. McAra;

Louise A. McGinn; and

Steven E. Schultz.

Your favorable consideration of these reappointments will be appreciated.

Very truly yours,

(Signed) RICHARD M. DALEY,
Mayor.

Referred -- APPOINTMENT OF MS. KATHY ADAMS AS MEMBER OF SOUTHWEST HOME EQUITY COMMISSION II.

The Honorable Richard M. Daley, Mayor, submitted the following communication which was, at the request of two aldermen present (under the provisions of Council Rule 43) *Referred to the Committee on Housing and Real Estate:*

OFFICE OF THE MAYOR
CITY OF CHICAGO

September 11, 1996.

To the Honorable, The City Council of the City of Chicago:

LADIES AND GENTLEMEN -- I have appointed Kathy Adams as a member of the Southwest Home Equity Commission II for a term ending June 28, 1999 to succeed John W. Justin, who has resigned.

Your favorable consideration of this appointment will be appreciated.

Very truly yours,

(Signed) RICHARD M. DALEY,
Mayor.

Referred -- APPOINTMENT OF MR. HERMAN DECKYS AS MEMBER OF SOUTHWEST HOME EQUITY COMMISSION II.

The Honorable Richard M. Daley, Mayor, submitted the following communication which was, at the request of two aldermen present (under the provisions of Council Rule 43) *Referred to the Committee on Housing and Real Estate:*

OFFICE OF THE MAYOR
CITY OF CHICAGO

September 11, 1996.

To the Honorable, The City Council of the City of Chicago:

LADIES AND GENTLEMEN -- I have appointed Herman Deckys as a member of the Southwest Home Equity Commission II for a term ending June 28, 1997 to succeed Delgretta Douglas, whose term has expired.

Your favorable consideration of this appointment will be appreciated.

Very truly yours,

(Signed) RICHARD M. DALEY,
Mayor.

Referred -- APPOINTMENT OF MS. LONA LANE AS MEMBER OF SOUTHWEST HOME EQUITY COMMISSION II.

The Honorable Richard M. Daley, Mayor, submitted the following communication which was, at the request of two aldermen present (under the provisions of Council Rule 43) *Referred to the Committee on Housing and Real Estate:*

OFFICE OF THE MAYOR
CITY OF CHICAGO

September 11, 1996.

To the Honorable, The City Council of the City of Chicago:

LADIES AND GENTLEMEN -- I have appointed Lona Lane as a member of the Southwest Home Equity Commission II for a term ending June 28, 1998 to succeed Tanya Townsend, whose term has expired.

Your favorable consideration of this appointment will be appreciated.

Very truly yours,

(Signed) RICHARD M. DALEY,
Mayor.

Referred -- REAPPOINTMENT OF MR. JOHN E. RETZKY AND MS. JOANNE ROCK AS MEMBERS OF SOUTHWEST HOME EQUITY COMMISSION II.

The Honorable Richard M. Daley, Mayor, submitted the following communication which was, at the request of two aldermen present (under the provisions of Council Rule 43) *Referred to the Committee on Housing and Real Estate:*

OFFICE OF THE MAYOR
CITY OF CHICAGO

September 11, 1996.

To the Honorable, The City Council of the City of Chicago:

LADIES AND GENTLEMEN -- I have reappointed John E. Retzky and Joanne Rock as a members of the Southwest Home Equity Commission II for terms expiring June 28, 1999.

Your favorable consideration of these reappointments will be appreciated.

Very truly yours,

(Signed) RICHARD M. DALEY,
Mayor.

Referred -- REAPPOINTMENT OF MS. GERALDINE M. MC CABE-MIELE AS MEMBER OF ZONING BOARD OF APPEALS.

The Honorable Richard M. Daley, Mayor, submitted the following communication which was, at the request of two aldermen present (under the provisions of Council Rule 43) *Referred to the Committee on Zoning:*

OFFICE OF THE MAYOR
CITY OF CHICAGO

September 11, 1996.

To the Honorable, The City Council of the City of Chicago:

LADIES AND GENTLEMEN -- I have reappointed Geraldine M. McCabe-Miele as a member of the Zoning Board of Appeals for a term ending July 1, 2001.

Your favorable consideration of this reappointment will be appreciated.

Very truly yours,

(Signed) RICHARD M. DALEY,
Mayor.

Placed On File -- REAPPOINTMENT OF MR. PETER C. B. BYNOE AS MEMBER OF ILLINOIS SPORTS FACILITIES AUTHORITY BOARD.

The Honorable Richard M. Daley, Mayor, submitted the following communication, which was *Placed on File*:

OFFICE OF THE MAYOR
CITY OF CHICAGO

September 11, 1996.

To the Honorable, The City Council of the City of Chicago:

LADIES AND GENTLEMEN -- I have reappointed Peter C. B. Bynoe as a member of the Illinois Sports Facilities Authority Board for a term ending July 1, 1999.

This communication is submitted for your information.

Very truly yours,

(Signed) RICHARD M. DALEY,
Mayor.

Referred -- AUTHORIZATION FOR INTERGOVERNMENTAL AGREEMENT WITH FOREST PRESERVE DISTRICT REGARDING WETLANDS MANAGEMENT.

The Honorable Richard M. Daley, Mayor, submitted the following communication which was, together with the proposed ordinance transmitted therewith, *Referred to the Committee on Finance:*

OFFICE OF THE MAYOR
CITY OF CHICAGO

September 11, 1996.

To the Honorable, The City Council of the City of Chicago:

LADIES AND GENTLEMEN -- At the request of the Commissioner of the Environment, I transmit herewith an ordinance authorizing the Commissioner of the Environment to enter into an intergovernmental agreement with the Forest Preserve relating to Wetlands Management.

Your favorable consideration of this ordinance will be appreciated.

Very truly yours,

(Signed) RICHARD M. DALEY,
Mayor.

Referred -- CONVERSION OF FUNDS WITHIN 1997 PRIVATE ACTIVITY BOND AUTHORITY FOR USE UNDER CITY'S MORTGAGE CREDIT CERTIFICATE PROGRAM.

The Honorable Richard M. Daley, Mayor, submitted the following communication which was, together with the proposed ordinance transmitted therewith, *Referred to the Committee on Finance:*

OFFICE OF THE MAYOR
CITY OF CHICAGO

September 11, 1996.

To the Honorable, The City Council of the City of Chicago:

LADIES AND GENTLEMEN -- At the request of the Commissioner of Housing, I transmit herewith an ordinance to convert approximately $25,000,000 of 1997 Private Activity Bond Authority for use under the City's Mortgage Credit Certificate Program.

Your favorable consideration of this ordinance will be appreciated.

Very truly yours,

(Signed) RICHARD M. DALEY,
Mayor.

Referred -- AUTHORIZATION FOR EXPANSION OF ENTERPRISE ZONE NUMBER FIVE TO INCLUDE PROPOSED INTERNATIONAL HOUSE OF PANCAKES AT 5213 -- 5217 AND 5241 -- 5243 WEST MADISON STREET.

The Honorable Richard M. Daley, Mayor, submitted the following communication which was, together with the proposed ordinance transmitted therewith, *Referred to the Committee on Finance:*

OFFICE OF THE MAYOR
CITY OF CHICAGO

September 11, 1996.

To the Honorable, The City Council of the City of Chicago:

LADIES AND GENTLEMEN -- At the request of the Commissioner of Planning and Development, I transmit herewith an ordinance authorizing expansion of Enterprise Zone Number Five to include Henderson Development's proposed International House of Pancakes at 5213 -- 5217 and 5241 -- 5243 West Madison Street.

Your favorable consideration of this ordinance will be appreciated.

Very truly yours,

(Signed) RICHARD M. DALEY,
Mayor.

Referred -- AUTHORIZATION FOR LOAN OF SECTION 108 FUNDS TO LMR UNITED, INC. FOR ACQUISITION AND REHABILITATION OF BUILDING AT 1451 -- 1453 SOUTH AVERS AVENUE.

The Honorable Richard M. Daley, Mayor, submitted the following communication which was, together with the proposed ordinance transmitted therewith, *Referred to the Committee on Finance:*

OFFICE OF THE MAYOR
CITY OF CHICAGO

September 11, 1996.

To the Honorable, The City Council of the City of Chicago:

LADIES AND GENTLEMEN -- At the request of the Commissioner of Housing, I transmit herewith an ordinance authorizing a loan of up to $592,500 in Section 108 funds to LMR United, Inc. for acquisition and rehabilitation of a building located at 1451 -- 1453 South Avers Avenue, which will contain thirteen housing units for low- and moderate-income families, and for construction of a parking lot for the building.

Your favorable consideration of this ordinance will be appreciated.

Very truly yours,

(Signed) RICHARD M. DALEY,
Mayor.

Referred -- AUTHORIZATION FOR LOAN OF HOME FUNDS TO MALDEN PLACE LIMITED PARTNERSHIP FOR ACQUISITION AND REHABILITATION OF BUILDING AT 4520 NORTH MALDEN STREET.

The Honorable Richard M. Daley, Mayor, submitted the following communication which was, together with the proposed ordinance transmitted therewith, *Referred to the Committee on Finance:*

OFFICE OF THE MAYOR
CITY OF CHICAGO

September 11, 1996.

To the Honorable, The City Council of the City of Chicago:

LADIES AND GENTLEMEN -- At the request of the Commissioner of Housing, I transmit herewith an ordinance authorizing a loan of up to $2,199,227 in Home Funds to Malden Place Limited Partnership for acquisition and rehabilitation of a building located at 4520 North Malden Street, which will contain thirty-four housing units for low- and moderate-income families, and for construction of a parking lot for the building.

Your favorable consideration of this ordinance will be appreciated.

Very truly yours,

(Signed) RICHARD M. DALEY,
Mayor.

Referred -- AUTHORIZATION FOR LOAN TO SACRAMENTO ELDERLY HOUSING CORPORATION FOR ACQUISITION AND DEVELOPMENT OF PROPERTY AT 2451 -- 2457 NORTH SACRAMENTO AVENUE.

The Honorable Richard M. Daley, Mayor, submitted the following communication which was, together with the proposed ordinance transmitted therewith, *Referred to the Committee on Finance:*

OFFICE OF THE MAYOR
CITY OF CHICAGO

September 11, 1996.

To the Honorable, The City Council of the City of Chicago:

LADIES AND GENTLEMEN -- At the request of the Commissioner of Housing, I transmit herewith an ordinance authorizing a loan in the principal amount of $604,154 to Sacramento Elderly Housing Corporation, a not-for-profit corporation, for acquisition and development of forty housing units at 2451 -- 2457 North Sacramento Avenue.

Your favorable consideration of this ordinance will be appreciated.

Very truly yours,

(Signed) RICHARD M. DALEY,
Mayor.

Referred -- AUTHORIZATION FOR PUBLIC HEARING TO CONSIDER ESTABLISHMENT OF ADDITIONAL SPECIAL SERVICE AREA IN LAKEVIEW COMMUNITY.

The Honorable Richard M. Daley, Mayor, submitted the following communication which was, together with the proposed ordinance transmitted therewith, *Referred to the Committee on Finance:*

OFFICE OF THE MAYOR
CITY OF CHICAGO

September 11, 1996.

To the Honorable, The City Council of the City of Chicago:

LADIES AND GENTLEMEN -- At the request of the Commissioner of Planning and Development, I transmit herewith an ordinance authorizing a public hearing to consider establishment of an additional special service area in the Lakeview community.

Your favorable consideration of this ordinance will be appreciated.

Very truly yours,

(Signed) RICHARD M. DALEY,
Mayor.

Referred -- AUTHORIZATION FOR PUBLIC HEARING TO CONSIDER AMENDMENT OF ESTABLISHMENT ORDINANCE FOR SPECIAL SERVICE AREA NUMBER ONE. (STATE STREET)

The Honorable Richard M. Daley, Mayor, submitted the following communication which was, together with the proposed ordinance transmitted therewith, *Referred to the Committee on Finance:*

OFFICE OF THE MAYOR
CITY OF CHICAGO

September 11, 1996.

To the Honorable, The City Council of the City of Chicago:

LADIES AND GENTLEMEN -- At the request of the Commissioner of Planning and Development, I transmit herewith an ordinance authorizing a

public hearing to consider amending the establishment ordinance for Special Service Area Number One (State Street).

Your favorable consideration of this ordinance will be appreciated.

Very truly yours,

(Signed) RICHARD M. DALEY,
Mayor.

Referred -- AUTHORIZATION FOR AMENDMENT OF 1996 APPROPRIATION ORDINANCE WITHIN FUND 925 -- GRANT FUND.

The Honorable Richard M. Daley, Mayor, submitted the following communication which was, together with the proposed ordinance transmitted therewith, *Referred to the Committee on the Budget and Government Operations:*

OFFICE OF THE MAYOR
CITY OF CHICAGO

September 11, 1996.

To the Honorable, The City Council of the City of Chicago:

LADIES AND GENTLEMEN -- At the request of the Budget Director, I transmit herewith an ordinance to amend the 1996 Appropriation Ordinance for Fund 925 -- Grant Fund.

Your favorable consideration of this ordinance will be appreciated.

Very truly yours,

(Signed) RICHARD M. DALEY,
Mayor.

Referred -- AUTHORIZATION FOR EXECUTION OF PASSTHROUGH AGREEMENTS WITH CHICAGO TRANSIT AUTHORITY FOR VARIOUS TRANSIT IMPROVEMENT PROJECTS.

The Honorable Richard M. Daley, Mayor, submitted the following communication which was, together with the proposed ordinance transmitted therewith, *Referred to the Committee on the Budget and Government Operations:*

OFFICE OF THE MAYOR
CITY OF CHICAGO

September 11, 1996.

To the Honorable, The City Council of the City of Chicago:

LADIES AND GENTLEMEN -- At the request of the Commissioner of Transportation, I transmit herewith an ordinance authorizing the execution of passthrough agreements between the City and the Chicago Transit Authority for various transit improvement projects.

Your favorable consideration of this ordinance will be appreciated.

Very truly yours,

(Signed) RICHARD M. DALEY,
Mayor.

Referred -- AUTHORIZATION FOR PAYMENT OF MOTOR FUEL TAX FUNDS TO CHICAGO TRANSIT AUTHORITY FOR USE AS MATCHING GRANT.

The Honorable Richard M. Daley, Mayor, submitted the following communication which was, together with the proposed ordinance transmitted therewith, *Referred to the Committee on the Budget and Government Operations:*

OFFICE OF THE MAYOR
CITY OF CHICAGO

September 11, 1996.

To the Honorable, The City Council of the City of Chicago:

LADIES AND GENTLEMEN -- At the request of the Budget Director, I transmit herewith an ordinance authorizing the payment of $3,000,000, allocated from Motor Fuel Tax funds to the Chicago Transit Authority ("C.T.A.") for use by the C.T.A. as a matching grant to receive funds from the County of Cook and Regional Transit Authority.

Your favorable consideration of this ordinance will be appreciated.

Very truly yours,

(Signed) RICHARD M. DALEY,
Mayor.

Referred -- AUTHORIZATION TO GRANT ILLINOIS DEPARTMENT OF TRANSPORTATION EASEMENTS OVER SPECIFIED CITY PROPERTY FOR COMPLETION OF ADLAI E. STEVENSON EXPRESSWAY PROJECT.

The Honorable Richard M. Daley, Mayor, submitted the following communication which was, together with the proposed ordinance transmitted therewith, *Referred to the Committee on Housing and Real Estate:*

OFFICE OF THE MAYOR
CITY OF CHICAGO

September 11, 1996.

To the Honorable, The City Council of the City of Chicago:

LADIES AND GENTLEMEN -- At the request of the Commissioner of Transportation, I transmit herewith an ordinance authorizing the Commission to grant temporary and permanent easements over specified City of Chicago property to the Illinois Department of Transportation as required to enable completion of the Stevenson Expressway Project.

Your favorable consideration of this ordinance will be appreciated.

Very truly yours,

(Signed) RICHARD M. DALEY,
Mayor.

Referred -- AUTHORIZATION FOR CONVEYANCE OF PROPERTIES TO INTERFAITH ORGANIZING PROJECT OF GREATER CHICAGO FOR DEVELOPMENT OF SINGLE-FAMILY HOMES UNDER CITY LOTS FOR CITY LIVING PROGRAM.

The Honorable Richard M. Daley, Mayor, submitted the following communication which was, together with the proposed ordinance transmitted therewith, *Referred to the Committee on Housing and Real Estate:*

OFFICE OF THE MAYOR
CITY OF CHICAGO

September 11, 1996.

To the Honorable, The City Council of the City of Chicago:

LADIES AND GENTLEMEN -- At the request of the Commissioner of Housing, I transmit herewith an ordinance authorizing the conveyance of twenty-two properties to the Interfaith Organizing Project of Greater Chicago, a not-for-profit corporation, for development of single-family homes as part of the City Lots for City Living program.

Your favorable consideration of this ordinance will be appreciated.

Very truly yours,

(Signed) RICHARD M. DALEY,
Mayor.

Referred -- AUTHORIZATION FOR LICENSE AGREEMENT WITH ILLINOIS CRIMINAL JUSTICE INFORMATION AUTHORITY FOR INSTALLATION OF RADIO EQUIPMENT AND ANTENNAE AT 2452 WEST BELMONT AVENUE.

The Honorable Richard M. Daley, Mayor, submitted the following communication which was, together with the proposed ordinance transmitted therewith, *Referred to the Committee on Police and Fire:*

OFFICE OF THE MAYOR
CITY OF CHICAGO

September 11, 1996.

To the Honorable, The City Council of the City of Chicago:

LADIES AND GENTLEMEN -- At the request of the Superintendent of Police, I transmit herewith an ordinance authorizing the City to enter into a license agreement with the Illinois Criminal Justice Information Authority.

Your favorable consideration of this ordinance will be appreciated.

Very truly yours,

(Signed) RICHARD M. DALEY,
Mayor.

Referred -- DESIGNATION OF PORTION OF WEST ARTHINGTON STREET AS LIMITED LOCAL ACCESS PUBLIC WAY.

The Honorable Richard M. Daley, Mayor, submitted the following communication which was, together with the proposed ordinance transmitted therewith, *Referred to the Committee on Transportation and Public Way:*

OFFICE OF THE MAYOR
CITY OF CHICAGO

September 11, 1996.

To the Honorable, The City Council of the City of Chicago:

LADIES AND GENTLEMEN -- At the request of the Commissioner of Planning and Development, I transmit herewith an ordinance designating the portion of West Arthington Street, between South Kilpatrick Avenue and the Belt Railway, as a limited local access public way.

Your favorable consideration of this ordinance will be appreciated.

Very truly yours,

(Signed) RICHARD M. DALEY,
Mayor.

City Council Informed As To Certain Actions Taken.

PUBLICATION OF JOURNAL.

The City Clerk informed the City Council that all those ordinances, et cetera, which were passed by the City Council on July 31, 1996 and which were required by statute to be published in book or pamphlet form or in one or more newspapers, were published in pamphlet form on September 11, 1996 by being printed in full text in printed pamphlet copies of the Journal of the Proceedings of the City Council of the regular meeting held on July 31, 1996, published by

authority of the City Council, in accordance with the provisions of Title 2, Chapter 12, Section 050 of the Municipal Code of Chicago, as passed on June 27, 1990.

PUBLICATION OF SPECIAL PAMPHLET.

The City Clerk informed the City Council that the ordinance authorizing the issuance of City of Chicago General Obligation Tender Bonds, Project Series 1996, which was considered by the City Council on July 31, 1996 and which was requested to be published in pamphlet form, was published in pamphlet form on August 13, 1996 by being printed in full text in a special pamphlet, published by authority of the City Council in accordance with the provisions of Title 2, Chapter 12, Section 050 of the Municipal Code of Chicago, as passed on June 27, 1990.

Miscellaneous Communications, Reports, Et Cetera, Requiring Council Action (Transmitted To City Council By City Clerk).

The City Clerk transmitted communications, reports, et cetera, relating to the respective subjects listed below, which were acted upon by the City Council in each case in the manner noted, as follows:

Referred -- ZONING RECLASSIFICATIONS OF PARTICULAR AREAS.

Applications (in duplicate) together with the proposed ordinances for amendment of the Chicago Zoning Ordinance, as amended, for the purpose of reclassifying particular areas, which were *Referred to the Committee on Zoning*, as follows:

Mr. Robert E. Boemes -- to classify as a Business Residential Planned Development instead of a C3-6 Commercial Manufacturing District the area shown on Map No. 1-E bounded by:

North Lake Shore Drive; East Grand Avenue; a line 236.27 feet west of North Lake Shore Drive and perpendicular to East Grand Avenue; and a line 109.01 feet north of East Grand Avenue.

Carmichael Properties -- to classify as an R5 General Residence District instead of a B4-5 Restricted Service District the area shown on Map No. 2-G bounded by:

West Rundell Place; a line 360.12 feet east of the alley next east of and parallel to South Aberdeen Street; West Arcade Place; a line 492.17 feet east of South Aberdeen Street; West Monroe Street; South Aberdeen Street; a line 80.04 feet north of West Arcade Place; and the alley next east of and parallel to South Aberdeen Street.

Celtic Enterprise, L.L.C. and LaSalle National Bank Land Trust Number 10-32457-09, in care of Mr. Donald J. Vogel -- to classify as an R6 General Residence District instead of an R5 General Residence District and B4-2 Restricted Service District the area shown on Map No. 7-F bounded by:

West Belmont Avenue; a line 188 feet west of North Orchard Street; the alley next south of and parallel to West Belmont Avenue; and a line 312 feet west of North Orchard Street.

Mr. Gus Chiamopoulos -- to classify as a C1-2 Restricted Commercial District instead of a B4-2 Restricted Service District the area shown on Map No. 13-H bounded by:

a line 178 feet south of West Ainslie Street; North Damen Avenue; a line 282 feet south of West Ainslie Street; and the alley next west of and parallel to North Damen Avenue.

Chicago Transit Authority -- to classify as a B5-4 General Service District instead of an M1-2 Restricted Manufacturing District the area shown on Map No. 1-K bounded by:

the alley next north of and parallel to West Lake Street; North Pulaski Road; West Lake Street; and a line 80.80 feet west of North Pulaski Road, as measured from the north right-of-way line of West Lake Street and perpendicular thereto.

Mr. Edward Czadowski-- to classify as an R5 General Residence District instead of an R4 General Residence District the area shown on Map No. 3-H bounded by:

a line 24.08 feet north of and parallel to West Beach Avenue; the public alley next east of and parallel to North Paulina Street; West Beach Avenue; and North Paulina Street.

Mr. Edward Czadowski -- to classify as an R5 General Residence District instead of an R3 General Residence District the area shown on Map No. 1-H bounded by:

a line 96 feet east of and parallel to North Paulina Street; West Ohio Street; a line 168.03 feet east of and parallel to North Paulina Street; and West Ontario Street.

Enterprise Development Company -- to classify as Residential Planned Development No. 536, as amended, instead of Residential Planned Development Nos. 536 and 537 the area shown on Map No. 7-H bounded by:

the alley next north of and parallel to West Oakdale Avenue; North Honore Street; a line 1,104.33 feet north of West Diversey Parkway; the westerly right-of-way line of the Chicago & Northwestern Railroad; a line 930.3 feet north of West Diversey Parkway; a line 22.18 feet west of the westerly right-of-way line of the Chicago & Northwestern Railroad; a line 972.3 feet north of West Diversey Parkway; a convex line from a point 972.3 feet north of West Diversey Parkway and 44.26 feet west of the westerly right-of-way line of the Chicago & Northwestern Railroad; to a point 408.39 feet east of the east line of North Wolcott Avenue and 848.39 feet north of West Diversey Parkway; a line 408.39 feet east of and parallel with North Wolcott Avenue; West Diversey Parkway; North Wolcott Avenue; West Oakdale Avenue; a line 32.35 feet east of and parallel with North Wolcott Avenue; the alley next south of West Oakdale Avenue; a line 57.35 feet east of and parallel with North Wolcott Avenue; West Oakdale Avenue; a line 307.97 feet east of and parallel with North Wolcott Avenue; the alley next south of West Oakdale Avenue; a line from a point on the centerline of the alley next south of West Oakdale Avenue and 340.08 feet east of North Wolcott Avenue to a point on the centerline of the alley next south of West Oakdale Avenue and 87.9 feet south of West Oakdale Avenue; the alley next east of North Wolcott Avenue; and a line 25 feet west of North Honore Street.

Mr. Anthony Fountas -- to classify as a C1-1 Restricted Commercial District instead of a B4-1 Restricted Service District the area shown on Map No. 5-M bounded by:

the alley next north of West Grand Avenue; North Moody Avenue; West Grand Avenue; and a line 150.26 feet west of North Moody Avenue, as

measured at the northerly line of West Grand Avenue and perpendicular thereto.

Gu Associates L.P. -- to classify as a B7-7 General Central Business District instead of a B7-6 General Central Business District and to further classify as a Residential Planned Development instead of a B7-7 General Central Business District the area shown on Map No. 3-E bounded by:

East Delaware Place, the alley next east of and parallel to North Rush Street (North Ernst Court); a line 129.32 feet south of and parallel to East Delaware Place; and North Rush Street.

Estate of Mr. Raymond S. Gutowski -- to classify as a B4-2 Restricted Service District instead of an R3 General Residence District the area shown on Map No. 7-O bounded by:

West Belmont Avenue; North Octavia Avenue; the alley next south of and parallel to West Belmont Avenue; and a line 48.22 feet west of North Octavia Avenue.

JRP Group, Inc. -- to classify as a B4-2 Restricted Service District instead of a B2-3 Restricted Retail District the area shown on Map No. 7-G bounded by:

North Lincoln Avenue; West Fullerton Avenue; the alley next west of and parallel to North Halsted Street; and the alley next northwesterly of West Fullerton Avenue and perpendicular to North Lincoln Avenue.

J & Z Enterprises, Inc., in care of Mr. Mark J. Kupiec -- to classify as an R5 General Residence District instead of an R4 General Residence District the area shown on Map No. 3-H bounded by:

a line 50 feet north of and parallel to West Pearson Street; North Paulina Street; West Pearson Street; and the alley next west of and parallel to North Paulina Street.

Ms. Irene Jones, in care of Mr. John J. Pikarski, Jr. -- to classify as an R4 General Residence District instead of an R3 General Residence District the area shown on Map No. 3-H bounded by:

a line 200 feet north of and parallel to West Potomac Avenue; North Leavitt Street; a line 150 feet north of and parallel to West Potomac Avenue; and the alley next west of North Leavitt Street.

Hyung Kang -- to classify as a C2-1 General Commercial District instead of a B4-1 Restricted Service District the area shown on Map No. 3-L bounded by:

West North Avenue; North Lavergne Avenue; the public alley next south of and parallel to West North Avenue; and a line 46.55 feet west of and parallel to North Lavergne Avenue.

Lake Park, L.L.C. -- to classify as a B5-2 General Service District instead of a B4-3 Restricted Service District and R5 General Residence District and to further classify as a Business Planned Development instead of B5-2 General Service District the area shown on Map No. 10-D bounded by:

the alley next southeasterly of East 46th Street; a line 320 feet south westerly of and parallel to South Lake Park Avenue; a line 141.63 feet south of the alley next southeasterly of and parallel to East 46th Street; South Lake Park Avenue; East 47th Street; and a line 250.5 feet east of South Woodlawn Avenue.

Madison Bishop, L.L.C. -- to classify as an R5 General Residence District instead of a C2-3 General Commercial District the area shown on Map No. 1-G bounded by:

a line 125.30 feet north of West Madison Street; a line 169.90 feet east of North Bishop Street; West Madison Street; and North Bishop Street.

Mercy Hospital and Medical Center -- to classify as a B5-3 General Service District instead of an R2 Single Family Residence District, an R3 General Residence District and a B4-1 Restricted Service District the area shown on Map No. 14-J bounded by:

West 55th Street; a line 135.4 feet east of South Pulaski Road; West 55th Place; and South Pulaski Road.

Mr. Patrick Miller and Mr. Patrick Miller, Jr. -- to classify as an R4 General Residence District instead of an R3 General Residence District the area shown on Map No. 7-G bounded by:

the alley next north of and parallel to West Fletcher Street; a line 316 feet east of North Southport Avenue; West Fletcher Street; and a line 291 feet east of North Southport Avenue.

Mr. Robert D. Mosky -- to classify as an R4 General Residence District instead of an M1-2 Restricted Manufacturing District the area shown on Map No. 7-G bounded by:

the point being the east/west public alley next north of and parallel to West George Street; a line 74.72 feet east of and parallel to North Lakewood Avenue; the north line of West George Street; and the east line of North Lakewood Avenue to the point of beginning.

Mr. Sherwin Porec -- to classify as an R4 General Residence District instead of an R3 General Residence District the area shown on Map No. 28-B bounded by:

West Bryn Mawr Avenue; a line which is perpendicular to West Bryn Mawr Avenue and 295 feet west of the intersection of West Bryn Mawr Avenue and North Ridge Avenue; a line which is parallel to and 109.10 feet north of West Bryn Mawr Avenue; a line which is parallel to and 50 feet southwest of North Ridge Avenue; and a line which is perpendicular to West Bryn Mawr Avenue and 145 feet west of the intersection of West Bryn Mawr Avenue and North Ridge Avenue.

Ms. Lula Redd -- to classify as an R3 General Residence District instead of a B1-1 Local Retail District the area shown on Map No. 26-E bounded by:

a line 50 feet north of East 106th Street; South Corliss Avenue; East 106th Street; and the alley next west of and parallel to South Corliss Avenue.

Safer Foundation -- to classify as a C2-1 General Commercial District instead of an R4 General Residence District the area shown on Map No. 2-I bounded by:

West Fillmore Street; South Mozart Street; a line 239.60 feet south of and parallel to West Fillmore Street; the public alley next west of and parallel to South Mozart Street; the public alley next south of and parallel to West Fillmore Street; and South Francisco Avenue.

Leszek Synowiek, in care of Korshak & Beaulieu -- to classify as a C1-1 Restricted Commerical District instead of a B4-1 Restricted Service District the area shown on Map No. 7-L bounded by:

the public alley next north of and parallel to West Fullerton Avenue; a line 59.60 feet east of and parallel to North Luna Avenue; West Fullerton Avenue; and North Luna Avenue.

Tri-Taylor North, L.L.C. -- to classify as an R5 General Residence District instead of an R4 General Residence District the area shown on Map No. 2-I bounded by:

West Flournoy Street; South Western Avenue; West Lexington Street; and the north/south alley next west of and parallel to South Western Avenue.

8200 S. Ashland Partnership -- to classify as a B4-2 Restricted Service District instead of a B2-1 Restricted Retail District the area shown on Map No. 20-H bounded by:

West 82nd Street; South Ashland Avenue; a line 98.80 feet south of West 82nd Street; and the alley next west of and parallel to South Ashland Avenue.

Referred -- CLAIMS AGAINST CITY OF CHICAGO.

Claims against the City of Chicago, which were *Referred to the Committee on Finance*, filed by the following:

Allstate Insurance Company (2) Anita Nieves and Duane Rice, Alvarez Bertha, American Ambassador Casualty Co. and Dorothy and Robert Franklin, American Family Insurance Group and Jose Donis, American International and Uglow Trucking, Ameritech of Illinois, Anderson Winnell L., Andino Porfiro, Angier Alison and Gregory, Armstrong Terri L., Austin Melissa A., Augustine Wayne L., Avedon Stan;

Bailey Henry Lawrence, Bandemehr Rossana, Barnes Robin G., Barron Wanda, Benson Roy T., Berman Charles L., Bermudez Berthina, Bey Margaret J., Blair Clarence and Geraldine, Borkowski Michael, Bowden Nicole Katherine, Braun Ronald A., Brennan John Patrick, Brown Henry and Mattie, Brown Manuel, Brown Tina N., Browne Terrence G., Bultinck Nancy Louise, Bunda Irene S., Burke William Joseph;

Cain Carolyn, Cannova James, Caref Coral, Casey Paul G., Chirikos Nicholas Thomas, Clarke Jean A., Coleman Douglas H., Collins Reuben D., Coogan Kevin J., Cortes Hernan, Cottingham Sally Ann, Cottrell Frank, Jr.;

Daly Daniel Peter, David Nathan G., Davis Arthur N., Davis Ronald Joshua, Diaz Oscar, Dmuchowski Frank J., Donohue Cynthia A., Dubin and Associates, Inc., Duggan Michael, Dumas Dorthy Marie, Durkin Tom;

Eaton Allen H., Elkins Mattye, Ellis Mitchell;

Fagot Christelle M., Farmer Ira, Sr., Farmers Insurance and Jeanette Hill, Fitzmaurice Elizabeth, Flores Desi, Foster Elma J., Foucher Pearl, Franczyk Susan G., Frencher John, Frischkorn Earl E., Jr., Fry Terri Jane, Frye Jerold Lee;

Gallant Insurance and Maddalin Accardi, Galvin Dolores J., Garrett Michele, Garvey Timothy Sean, Gasiciel Euginia, GEICO Insurance Company and Judy Young Taylor, Gilmer Martha S., Goodridge Wilma D., G.E.I.C.O. (2) Chappia Foote and Judy Young Taylor, Green Jessie L., Guarino Gina R., Guest Douglas James, Guevara Danny, Gutierrez Susan;

Hachman J. Phillip, Hall Bobby D., Hammond John F., Handy Annie Mae, Harmon Deborah, Hayes David G., Hayes Nancy R., Hazzard Reginald D., Hedger Lona Beth, Herman Martin, Herrera Consuelo, Hiller Christopher S., Hughes Robert, Huizinga John J.;

Ibarra Hector, Iglesias Lillian, Ilien Kiril, Ilukhin Bogumila, I.T.T. Hartford and Armanda Steward and Spencer, Iverson Gordon;

Jack Clifford, Jackson Mary L., Jackson Richard W., Jacyna-Onyszkiewicz Renata, Jaudon-Baldwin Deborah, Johari Mahesh, Johnson Omar C., Jones Freddie M., Jones Gregory D., Joss Cynthia A., Justo Philip J.;

Keeton Leon, Klein Susan M., Konon Neena Nicholai, Kraus Linda;

Lam Judy W., Lastre Leopoldo, Lee Jack, Levin Ben J., Lewis Sunyra E., Libby Neil H., Lidman Brant, Lindsey Don R., Lott Amon K., Lumpkin Johnnie M.;

Macon Arvenia C., Malec Mark R., Mangan Dan, Mansour Fawzi Y., Marrero Natalie, Martin Curtis A., Martin Janice, Mathena Clarence, Mauritzen Harry, McCullough Elizabeth D., McConnaughy Gwen Jones, McNeal Mildred, Medina Felipe, Mehegan Suzanne G., Mendez Angel, Messmer Rosalva C., Mihm Deborah, Mistretta Anthony V., Moody Ronald J., Morenzoni Mary, Moynihan Karri L., Mukite Robert J., Mullen Robert;

Narvaez Miguel and Floralba, Nava Carolina, Nelson Robert Shon, Nesbitt William A., Nguyen, Ty V., Nieves Anixa, Northwestern Chrysler-Plymouth, Inc., Novak Brent G.;

Oakman Deric Wayne, Ogbuefi Dozie U., O'Grady Patrick Brian, Olsen Randal Dean, O'Malley John R., Osborne Diane, Osmanski William Thomas, Osmolski Elizabeth M., Osuna Cruz A.;

Pappas Dean, Pappas Ulysses William, Partipilo Adeline, Patel Divyang K., The Peoples Gas Light and Coke Company (27), Peretti Virginia L., Perez Darlene M., Pesenko William T., Phelan Kenneth M., Pierre Jean G., Pluth Richard S., Polk Olivia, Ponce Hector, Popa Alezandru, Portis James Orr, Prussian Michael Peter, Pyrdol Marian,;

Radcliffe Elaine, Rak Maria R., Ramos Lisa, Ramos Miguel, Ransfer Keith L., Rashid Mohammad, Reed Sharlene, Rheinwgans Diane V., Richardson John, Rivera Norma I., Roas-Mendoza Gladys, Robak Frank, Rogers-Brittain Ninette D., Rogers James, Rojas Virginia, Rothmeyer Sue Ellen, Rosen Irwin, Rovner Kay K., Rubin Allen S., Rubin Marshall, Ryan Maureen, Ryk Jon P.;

St. Paul Personal Insurance and Margaret Illyes Price, Salcedo Antonio, Salgado Marta H., Sanchez Herbirto, Santos Ocasio, Saunders Proxy, Scaletta, Jr. Russell, Scheattia Jean Cooper, Schmidt Peirce M., Schnoebelen Raymond W., Segal Mark A., Settle Ethel M., Shekter Edward, Shockley Robert A., Sieja Michael F., Silas Valerie Ann, Siryj Wolodymyr, Smith Alberta C., Smith Lawrence, Smith Willie Lee, Spillane Susan Gallagher, Sondrol Lora A., Spencer Catherine B., Spina Anthony, State Farm Insurance Company (7) David Boone, Michael Borkowski, Victor and Josephine Escalante, David and Maya Friedler, Wilfred Mercado, Jennifer L. Michalski, Stanislawa Nasir, Stefanek Magdalena, Stoklosa Christine A., Stoner Ralph F., Strug Diane M., Stubblefield Benny, Suarino Debbie Anne, Susmarski Ruth K., Sweeney Thomas F., Sylvan Steven Craig;

Taylor Walter, Tate Eleanor, Terrell Walter L., Thibault Joseph C., Thomas Eric Fontez, Thompson John R., Tolbert Geraldine L., Tomich Michael J., Trafman Howard T., Trosman Marjorie G.;

Ukrainian Youth Camping Organization and John Skubiak, United States Fidelity and Guaranty and Frieborne Industries Inc., Universal Casualty Insurance Company (3) Margaret E. Jones, Lori Keller, and Reese Lloyd;

Vargas Lucio Flores, Varkalis James W., Vizenor Deanis Paul;

Wai Katherine Y., Walker Glen Allen, Ward Ellem M., Warrior Insurance Group and Cheryl Decatur, Warrior Insurance Company and Karen M. O'Keefe, Washington Clifton Edward, Watson Maurice, Watts Laurita A., W'Chukwu Bonny A., Weitzman Jay A., Westerman David L., Whitehurst Essmus D., F.B. Williams Company, Williams Karen, Williams Regina, Wilson Lula M., Withers Thomas, Wodrich Joan Theresa, Wojcik Elzbieta, Wright Barbara A.;

Young Charlice M.;

Zabelski Richard E., Zepeda Ernesto and Anita, Zimmerman Karen E..

FLOOD CLAIMS

Akins Ewen M., Alexander LaVerne Y., Allen Annetta, Allstate Insurance Company and Jules M. Reynolds, Arnold Marcia C.;

Bard Rachael M., Bass Albert, Bell Flora D., Billings Patricia, Booker Maurice, Brooks Berry D., Brown Bettie M., Brown Vincent, Buckley Shirley (2), Burke Audrey C., Burns Patricia A., Burrell Allyson J., Burse Tommie L.;

Cagley Vickey J., Cannon John, Carpenter Mattie Lee, Carson Eunice, Carter Etta, Cassidy Marigrace S., Catchings Golda L., Chaney Tom Jr., Cody John, Cole Sharon P., Coleman Charles E., Coleman Dennis W., Consentino Michael C. (2), Cunningham Betty J.;

Daniels Mary E., Daniels Walter E., Davis Emma Jean, Davis Roberta, Davis Shirley Jean, Davis Tricka T., Deleon Diaz, Diaz Lisa Lynn, Dow Dolores Ella, Dowell Robert, Domer Emile J.;

Eloby Alice, Epps Joann, Epps Sam and Clareatha, Ewa and Marilyn;

Faulk Annette, Fisher Barbara and Sylvester, Flowers Mandy L., Floyd Joan, French Vaughn and Carmelita, Frieson Beverly, Fulford Teresa B., Fuller Reverend and Mrs. Moses;

Gibson Daniel A. and Phyllis E., Gonzalez Lorena, Goodman George and Eleanor, Goosby Mattie M., Green Iretha, Green Thorton and Earnestine, Greenwood Christine, Gutierrez Dolores Y., Gutierrez Norma;

Hackett Walter T., Hales Catherine (2), Hampton Vincent, Hannah James, Haynes Mary S., Haynes Shirley, Hazzarad Reginald D., Hearns Jimmie L., Hederman Michael R., Hernandez Jose Acevedo, Hill Ruby L., Hoffman Kenneth J., Hoover Charlene, Hopes Joan, Howard Brnda, Hunt Sara;

Jackson Ethel, James Lawrence C., Jaudon Mary, V., Jefferson Gladys K., Jennings Linda, Johnson Albertha M., Johnson Lee and Ollie, Johnson Loretta, Johnson Thelma, Jones Ben, Jr., Jones Vivian;

Kerrison Edna R., Killingsworth Earline J.;

Lamothe Lenvel, Sr. (2), Lara Manuel and Gregoria, Lopez Elsa and Mario M.;

Mack Mable B., Mackmore Elizabeth, Mall Bette E., Marshall Dwain, Marshall Evans and Bulah Marshall O. Z., Jr., McClinton Carolyn D., McDonald Marlene, McGhee Mildred Faye, Melnick Carole, Middleton

Andrea C., Mills Lois Jean, Miner Joan, Mitchell Otha, Moore Germaine F., Moore William Thornton, Morgan Hattie P., Mosley Denise, Murray Victor M.;

Nicks Callie M., Niebrzydowski Grace, Nieves Lorena G., Novakovich Milan;

Obah Herbert O., Outlaw Minnie V.;

Parker Sara A., Perkins David W., Peterson Charles H., Phillips Luretha, Pointer Brenda, Porter Helen M. (2), Porter Lula M., Porter Nettie B., Powell Betty M.;

Reed Roy and Pamela, Richardson Lewis T., Robinson Alfred and Cynthia, Robinson James and Semarian, Rockmore Jeanette J., Russell Anthony;

Samuel Augustine and Robert, (2), Sanchen Alvaro, Sharp Doris, G., Sims Mary A., Smith Alexander Marcia, Smith Ronald and Luevenia, Sowers Laverne, Spight Ruth Naomi, Spotser Evelyn L., Stafford Joe and Thomagor, Stallworth Delores, Stallworth Jerome M., Steward Lee A., Stokes Lurena A., Synwolt Daniel and Esther;

Taylor Luethel, Taylor Thelma J., Thames Irene, Thelen Gloria J., Taylor Thelma J. (2), Thomason Shirley Ann, Thompson Herbert L.;

Wahid Farid and Laura E. , Walker Alphonso C., Walker Barbara Ann, Walsh Mary Ellen, Ward Henry, Ware Lucy M., Washington Dewitt, Jr.,Washington Zorietta, Watson Cora Lee, Weathersby Ricky Nelson, Webber Sylvester, Wheat Lonnie J., White Deborah Ann, Whitehead Maudell T., Williams Alphonza, Worthy Minnie P., Wozniak Bernadette A., Wynn Ralph;

Yates Karen A.;

Referred -- PRELIMINARY BUDGET ESTIMATES REPORT FOR YEAR 1997.

A communication from Ms. Diane Aigotti, Budget Director, Office of Budget and Management (received in the Office of the City Clerk on August 1, 1996) together with the Preliminary Budget Estimates Report for the City of Chicago for the year 1997, which was *Referred to the Committee on the Budget and Government Operations.*

Referred -- RECOMMENDATION BY COMMISSION ON CHICAGO LANDMARKS FOR DESIGNATION OF HUMBOLDT PARK BOATHOUSE PAVILION AS CHICAGO LANDMARK.

A communication from Mr. J. F. Boyle, Jr., Commissioner, Department of Planning and Development, under date of September 3, 1996, transmitting the recommendation that the Humboldt Park Boathouse Pavilion, located at 1301 North Humboldt Drive, be designated as a Chicago landmark, which was *Referred to the Committee on Historical Landmark Preservation.*

Referred -- PROPOSED ORDINANCES RECOMMENDED BY BOARD OF LOCAL IMPROVEMENTS FOR ALLEY IMPROVEMENTS.

The City Clerk transmitted the following communication addressed to him under the date of August 2, 1996, signed by Mr. Morgan P. Connolly, Superintendent of Special Assessment, Board of Local Improvements, Department of Transportation, which was, together with the proposed ordinances transmitted therewith, *Referred to the Committee on Transportation and Public Way:*

"As provided in the Local Improvements Act, the Board has held public hearings on said improvements with reference to the extent thereof and recommends passage of said ordinance.

Ward 6	East 82nd Street, East 83rd Street, South Champlain Avenue and South St. Lawrence Avenue;
Ward 8	East 79th Street, East 80th Street, South Merrill Avenue and South Clyde Avenue;
Ward 8	East 83rd Street, East 84th Street, South Blackstone Avenue and South Dante Avenue;
Ward 8	East 83rd Street, East 84th Street, South Oglesby Avenue and South Crandon Avenue;

Ward 8	East 90th Street, East 91st Street, South Clyde Avenue and South Chappel Avenue;
Ward 8	East 91st Street, East 92nd Street, South Harper Avenue and South Blackstone Avenue;
Ward 10	East 100th Street, East 101st Street, South Yates Avenue and South Oglesby Avenue;
Ward 12	West 25th Street, West 25th Place, South California Avenue and South Francisco Avenue;
Ward 13	West 60th Place, West 61st Street, South Homan Avenue and South St. Louis Avenue;
Ward 16	West 54th Street, West Garfield Boulevard, South Marshfield Avenue and South Paulina Street;
Ward 18	West 86th Street, West 87th Street, South Lawndale Avenue and South Hamlin Avenue;
Ward 19	West 107th Street, West 108th Street, South Drake Avenue and South Central Park Avenue;
Ward 19	West 111th Street, West 112th Place, South Spaulding Avenue and South Christiana Avenue;
Ward 21	West 109th Street, West 109th Place, South Racine Avenue and South Throop Street;
Ward 34	West 103rd Street, West 104th Street, South Wallace Street and South Lowe Avenue;
Ward 34	West 104th Street, West 105th Street, South Parnell Avenue and South Wallace Street;

Ward 34	West 105th Street, West 106th Street, South Parnell Avenue and South Wallace Street;
Ward 34	West 107th Street, West 108th Street, South Parnell Avenue and South Wallace Street;
Ward 34	West 111th Street, West 112th Street, South Wallace Street and South Lowe Avenue;
Ward 34	West 115th Street, West 116th Street, South Parnell Avenue and South Wallace Street;
Ward 34	West 116th Street, West 117th Street, South Vincennes Avenue and South Church Street;
Ward 34	West 117th Street, West 118th Street, South Princeton Avenue and South Harvard Avenue;
Ward 34	West 122nd Street, West 123rd Street, South Princeton Avenue and South Harvard Avenue;
Ward 39	West Peterson Avenue, West Thorndale Avenue, North Kenneth Avenue and North Kilbourn Avenue;
Ward 41	West Lunt Avenue, West Coyle Avenue, North Harlem Avenue and North Octavia Avenue;
Ward 41	West Pratt Avenue, North Onarga Avenue, North Oxford Avenue and North Oliphant Avenue;
Ward 41	West Summerdale Avenue, West Berwyn Avenue, North Oriole Avenue and North Overhill Avenue;
Ward 45	West Berwyn Avenue, North Elston Avenue, North Laporte Avenue and North Lawler Avenue;

REPORTS OF COMMITTEES.

COMMITTEE ON FINANCE.

UNITED STATES CONGRESS REQUESTED TO PROVIDE FUNDING FOR DEVELOPMENT OF FLOOD CONTROL RESERVOIR IN MC COOK AND THORNTON, ILLINOIS.

The Committee on Finance submitted the following report:

CHICAGO, September 11, 1996.

To the President and Members of the City Council:

Your Committee on Finance, having had under consideration a resolution memorializing all United States Congressional members who represent the citizens of Cook County to work to obtain federal funding to develop a reservoir in Mc Cook and Thornton, Illinois, having had the same under advisement, begs leave to report and recommend that Your Honorable Body *Adopt* the proposed resolution transmitted herewith.

This recommendation was concurred in by a viva voce vote of the members of the committee.

Respectfully submitted,

(Signed) EDWARD M. BURKE,
Chairman.

On motion of Alderman Burke, the said proposed resolution transmitted with the foregoing committee report was *Adopted* by yeas and nays as follows:

Yeas -- Aldermen Granato, Haithcock, Tillman, Preckwinkle, Holt, Steele, Beavers, Dixon, Shaw, Huels, Frias, Olivo, Burke, Jones, Coleman, Peterson, Murphy, Rugai, Troutman, Evans, Munoz, Zalewski, Chandler, Solis, Ocasio, Burnett, E. Smith, Burrell, Wojcik, Suarez, Gabinski, Mell, Austin, Colom, Banks, Giles, Allen, Laurino, O'Connor, Doherty, Natarus, Levar, Schulter, M. Smith, Moore, Stone -- 46.

Nays -- None.

Alderman Natarus moved to reconsider the foregoing vote. The motion was lost.

The following is said resolution as adopted:

WHEREAS, The Deep Tunnel Project has not solved the problem of flooding in the City of Chicago and Cook County; and

WHEREAS, The Water Reclamation District cannot develop a reservoir in McCook and Thornton, Illinois without federal assistance to the tune of Four Hundred Million Dollars ($400,000,000); and

WHEREAS, The problem of flooding in Chicago and Cook County would be lessened with the Deep Tunnel and a reservoir in McCook and Thornton, Illinois, but there is no funding for the Water Reclamation District to develop the reservoir; now, therefore,

Be It Resolved, That all United States Congressional elected officials bi-partisanly in all of Cook County be memorialized to work to bring funding to complete the reservoir along with the Deep Tunnel, before ten (10) more years pass and we have ten (10) more years of flooding; and

Be It Further Resolved, That they put away their partisan difference to achieve this goal for the benefit of our citizens.

PROPERTY AT 1928 NORTH LEAMINGTON AVENUE AND 5149 WEST HOMER STREET APPROVED FOR CLASS 6(b) TAX INCENTIVE BENEFITS PURSUANT TO COOK COUNTY REAL PROPERTY CLASSIFICATION ORDINANCE.

The Committee on Finance submitted the following report:

CHICAGO, September 11, 1996.

To the President and Members of the City Council:

Your Committee on Finance, having had under consideration a resolution approving a Class 6(b) tax incentive classification for the property located at 1928 North Leamington Avenue and 5149 West Homer Street pursuant to the Cook County Real Property Ordinance, having had the same under advisement, begs leave to report and recommend that Your Honorable Body *Adopt* the proposed resolution transmitted herewith.

This recommendation was concurred in by a viva voce vote of the members of the committee.

Respectfully submitted,

(Signed) EDWARD M. BURKE,
Chairman.

On motion of Alderman Burke, the said proposed resolution transmitted with the foregoing committee report was *Adopted* by yeas and nays as follows:

Yeas -- Aldermen Granato, Haithcock, Tillman, Preckwinkle, Holt, Steele, Beavers, Dixon, Shaw, Huels, Frias, Olivo, Burke, Jones, Coleman, Peterson, Murphy, Rugai, Troutman, Evans, Munoz, Zalewski, Chandler, Solis, Ocasio, Burnett, E. Smith, Burrell, Wojcik, Suarez, Gabinski, Mell, Austin, Colom, Banks, Giles, Allen, Laurino, O'Connor, Doherty, Natarus, Levar, Schulter, M. Smith, Moore, Stone -- 46.

Nays -- None.

Alderman Natarus moved to reconsider the foregoing vote. The motion was lost.

The following is said resolution as adopted:

WHEREAS, The Cook County Board of Commissioners has amended the Cook County Real Property Classification Ordinance to provide real estate tax incentives to property owners who build, rehabilitate, enhance and occupy property which is located within Cook County and which is used for industrial purposes; and

WHEREAS, The City of Chicago (hereinafter referred to as the "City"), consistent with the Cook County Real Property Classification Ordinance, as amended, wishes to induce industry to locate and expand in the City by offering financial incentives in the form of property tax relief; and

WHEREAS, Class 6(b) of this ordinance requires that the municipality in which such real estate proposed for Class 6(b) designation is located by lawful resolution approve such real estate to be necessary and appropriate for the property tax reduction incentive; and

WHEREAS, Anthony Guanci (the "Owner") and Zenith Fabricating Company (the "Lessee") of the property commonly known as 1928 North Leamington Avenue and 5149 West Homer Street, Chicago, Illinois (hereinafter referred to as the "Subject Property"), will undertake new construction, installation and equipping of a six thousand one hundred (6,100) square foot addition to its industrial facility with the expectation that the property would be eligibile for Class 6(b) tax incentives pursuant to the Cook County Real Property Classification Ordinance, as amended; and

WHEREAS, The Owner and/or Lessee intends to file with the Office of the Assessor of Cook County an Eligibility Application for Class 6(b) classification; and

WHEREAS, The Subject Property is located within the boundaries of City of Chicago Enterprise Zone No. 5; and

WHEREAS, The Subject Property will be utilized for the manufacturing of custom steel cases and custom steel fabricated components; and

WHEREAS, The granting of Class 6(b) tax incentives for the Subject Property is necessary for the execution of the intended new construction; and

WHEREAS, The execution of this new construction and the future use of the Subject Property will provide significant present and future employment, both temporary and permanent; and

WHEREAS, The Permanent Real Estate Tax Index Numbers for the Subject Property are 13-33-404-010-0000 and 13-33-404-011-0000; and

WHEREAS, Notwithstanding the Class 6(b) status of the Subject Property the new construction of and utilization thereof will generate significant new revenues to the City in the form of additional real estate taxes and other tax revenues; now, therefore,

Be It Resolved by the City Council of the City of Chicago:

SECTION 1. The Subject Property is appropriate for Class 6(b) tax incentive benefits pursuant to the Cook County Real Property Classification Ordinance, as amended; and

SECTION 2. The incentives provided by the Class 6(b) real property assessment classification are necessary for the proposed new construction of 1928 North Leamington Avenue and 5149 West Homer Street, Chicago, Illinois; and

SECTION 3. Pursuant to the Cook County Real Property Classification Ordinance, as amended, the City of Chicago, Illinois hereby approves, consents and supports the classification of the Subject Property as Class 6(b) property, and the Class 6(b) tax incentives shall apply to the property identified as Permanent Real Estate Tax Index Numbers 13-33-404-010-0000 and 13-33-404-011-0000; and

SECTION 4. The Clerk of the City of Chicago is authorized to and shall send a certified copy of this resolution to the Office of the Cook County Assessor, Room 312, County Building, Chicago, Illinois 60602; and

Be It Further Resolved, That this resolution shall be effective immediately upon its passage and approval, or as otherwise provided by law.

AUTHORIZATION FOR EXECUTION OF AGREEMENT WITH BANK OF AMERICA FOR OPERATION OF HELIPORT AT 800 SOUTH CANAL STREET.

The Committee on Finance submitted the following report:

CHICAGO, September 11, 1996.

To the President and Members of the City Council:

Your Committee on Finance, having had under consideration an ordinance authorizing the entering into an authorization, operation and maintenance agreement with Bank of America for the operation of a heliport located at 800 South Canal Street, having had the same under advisement, begs leave to report and recommend that Your Honorable Body *Pass* the proposed ordinance transmitted herewith.

This recommendation was concurred in by a viva voce vote of the members of the committee.

Respectfully submitted,

(Signed) EDWARD M. BURKE,
Chairman.

On motion of Alderman Burke, the said proposed ordinance transmitted with the foregoing committee report was *Passed* by yeas and nays as follows:

Yeas -- Aldermen Granato, Haithcock, Tillman, Preckwinkle, Holt, Steele, Beavers, Dixon, Shaw, Huels, Frias, Olivo, Burke, Jones, Coleman, Peterson, Murphy, Rugai, Troutman, Evans, Munoz, Zalewski, Chandler, Solis, Ocasio, Burnett, E. Smith, Burrell, Wojcik, Suarez, Gabinski, Mell, Austin, Colom, Banks, Giles, Allen, Laurino, O'Connor, Doherty, Natarus, Levar, Schulter, M. Smith, Moore, Stone -- 46.

Nays -- None.

Alderman Natarus moved to reconsider the foregoing vote. The motion was lost.

The following is said ordinance as passed:

WHEREAS, The City of Chicago ("City") is a duly constituted and existing municipality within the meaning of Article VII, Section 1 of the 1970 Constitution of the State of Illinois ("Constitution"), having a population in excess of twenty-five thousand (25,000), and is a home rule unit of local government under Article VII, Section 6(a) of the Constitution and, as such, may exercise any power and perform any function pertaining to its government and affairs; and

WHEREAS, The City owns and operates airports commonly known as Chicago O'Hare International Airport and Chicago Midway Airport ("Airports"); and

WHEREAS, The City has pursuant to a lease with the Chicago Park District ("C.P.D.") for certain land owned by the C.P.D. operated an airport commonly known as Merrill C. Meigs Field, but will no longer be able to do so upon expiration of such lease on September 30, 1996; and

WHEREAS, The City desires to operate a heliport in the central business district of the City to provide a replacement facility for some former helicopter users of Merrill C. Meigs Field after September 30, 1996; and

WHEREAS, Bank of America Illinois, an Illinois state banking corporation and a wholly owned subsidiary of Bank America Corporation, a Delaware corporation, with offices at 231 South LaSalle Street, Chicago, Illinois ("Bank"), owns and operates a restricted landing area heliport located at 800 South Canal Street, Chicago, Illinois, under a certificate of approval issued by the Illinois Department of Transportation, Division of Aeronautics, on March 2, 1995 (the "Facility"); and

WHEREAS, The City and Bank desire to enter in to an agreement whereunder the City will agree to operate and to pay the costs of maintaining the Facility in a manner reasonably satisfactory to Bank, and in connection therewith, Bank will permit other entities and persons to use the Facility to the extent authorized by the City; and

WHEREAS, The actions contemplated by this ordinance will provide replacement facilities that will enable continued transportation between the airports and the central business district of the City and are directly and substantially related to the air transportation of persons and property, thus benefiting the Airports and the users thereof; now, therefore,

Be It Ordained by the City Council of the City of Chicago:

SECTION 1. The above recitals are hereby incorporated by reference as if fully set forth herein. The City Council adopts the recitals as legislative findings of the City Council.

SECTION 2. The City Council further finds and determines that the delegations of authority that are contained in this ordinance are necessary and desirable because this City Council cannot itself as advantageously, expeditiously or conveniently exercise the authority being delegated and make the determinations and decisions which may be required in connection with the negotiation and execution of an agreement with Bank.

SECTION 3. The Mayor, or his proxy, is hereby authorized to execute, and the City Clerk to attest, upon the recommendation of the Commissioner of Aviation and upon the approval of the City Comptroller and the approval of the Corporation Counsel as to form and legality, an agreement between the City and Bank, consistent with the intent of this ordinance and the general terms set forth in Exhibit A hereto, which agreement will set forth the specific terms and conditions of the City's obligation to operate and to pay the costs of maintaining the Facility and its authority to permit other entities and persons to use the Facility ("Agreement").

SECTION 4. The Mayor, or his proxy, is hereby authorized to execute, and the City Clerk to attest, upon the recommendation of the Commissioner of Aviation and upon the approval of the City Comptroller and the approval of the Corporation Counsel as to form and legality, one or more permits between the City and the permitted users of the Facility, consistent with the intent of this ordinance and the general terms set forth in Exhibit B hereto, which permit(s) will set forth the specific terms and conditions under which the permit holders may use the Facility ("Permits").

SECTION 5. The Commissioner of Aviation and other City officers are authorized to take any and all actions as may be necessary or desirable to implement the objectives of this ordinance, including but not limited to the negotiation of the specific terms and conditions of the Agreement and Permits, paying amounts due to Bank out of available airport revenues,

issuing rules governing the use of the Facility, and subject to approval of the City Comptroller and approval of the Corporation Counsel as to form and legality, the negotiation, execution and administration of other agreements and documents, including but not limited to intergovernmental agreements relating to the use of the Facility by other governmental units.

SECTION 6. If any section, paragraph, clause or other provision of this ordinance shall for any reason be found or held to be invalid or unenforceable, the invalidity or unenforceability of that section, paragraph, clause or other provision shall not affect any remaining section, paragraph, clause or provision of this ordinance.

SECTION 7. This ordinance shall be in full force and effect as of the date of its passage.

Exhibits "A" and "B" referred to in this ordinance read as follows:

Exhibit "A".

General Terms Of Agreement.

Term Of Agreement:	Maximum of three years.
Authority Granted To City:	Authority to operate the Facility and to issue Permits for others to use Facility for takeoff and landing and to charge fees therefor.
Consideration:	City will: (a) operate and maintain, or pay the costs of maintaining, the Facility, including but not limited to (i) expenses such as insurance, utilities, security, and landscaping and (ii) capital expenditures up to $75,000 as necessary to accommodate the intended usage of the Facility; (b) indemnify Bank for damages arising out of the operation, maintenance, and use by others of the Facility during the term of the Agreement; and (c) pay Bank an amount of $500,000 per year.

Other:	Bank will have the right to have one aircraft in the Facility and have unlimited takeoff and landing rights at no cost. During the term of the Agreement, Bank may sell the Facility, subject to the City's right of first offer and any other rights that the City may negotiate to acquire the Facility.

Exhibit "B".

General Terms Of Permit.

Term Of Permit:	Variable (e.g., per use, monthly, yearly, etc.).
Rights Granted By City:	Right to use Facility for takeoff and landing, in compliance with rules and regulations governing such use.
Consideration:	Fees may be periodic or on a per use basis. Permit holders will also indemnify City for damages arising out of their use of the Facility and obtain insurance coverage required by City.

AUTHORIZATION FOR EXECUTION OF LEASE AGREEMENT WITH AMERICAN INFORMATION TECHNOLOGIES CORPORATION TO SECURE HANGAR AND OFFICE SPACE AT MIDWAY AIRPORT FOR CHICAGO FIRE DEPARTMENT HELIPORT.

The Committee on Finance submitted the following report:

CHICAGO, September 11, 1996.

To the President and Members of the City Council:

Your Committee on Finance, having had under consideration an ordinance authorizing the execution of a lease agreement with Ameritech for hangar and office space at Midway Airport to be used as a heliport in conjunction with rescue and emergency services operations, having had the same under advisement, begs leave to report and recommend that Your Honorable Body *Pass* the proposed ordinance transmitted herewith.

This recommendation was concurred in by a viva voce vote of the members of the committee.

Respectfully submitted,

(Signed) EDWARD M. BURKE,
Chairman.

On motion of Alderman Burke, the said proposed ordinance transmitted with the foregoing committee report was *Passed* by yeas and nays as follows:

Yeas -- Aldermen Granato, Haithcock, Tillman, Preckwinkle, Holt, Steele, Beavers, Dixon, Shaw, Huels, Frias, Olivo, Burke, Jones, Coleman, Peterson, Murphy, Rugai, Troutman, Evans, Munoz, Zalewski, Chandler, Solis, Ocasio, Burnett, E. Smith, Burrell, Wojcik, Suarez, Gabinski, Mell, Austin, Colom, Banks, Giles, Allen, Laurino, O'Connor, Doherty, Natarus, Levar, Schulter, M. Smith, Moore, Stone -- 46.

Nays -- None.

Alderman Natarus moved to reconsider the foregoing vote. The motion was lost.

The following is said ordinance as passed:

WHEREAS, The City of Chicago is a home rule unit of government as defined by Section 6 of Article VII of the Illinois Constitution of 1970 and, as such, may exercise any power and perform any function pertaining to its government and affairs; and

WHEREAS, The City of Chicago Fire Department desires to obtain hangar and office space for use as a heliport in conjunction with its rescue and emergency services operations; and

WHEREAS, American Information Technologies Corporation ("Ameritech") is in possession of a hangar building on Midway Airport pursuant to a sublease, which contains space which is suitable to hangar fire department aircraft, and to provide for offices and additional support space; and

WHEREAS, Ameritech has agreed to lease or otherwise permit the City of Chicago Fire Department to occupy a portion of its hangar building, and the Chicago Fire Department is desirous of leasing a portion of Ameritech's hangar building as more specifically depicted on Exhibit A attached hereto; and

WHEREAS, It is necessary, essential and in the best interest of the citizens of the City of Chicago that the City of Chicago Fire Department enter in to a lease with Ameritech in order to achieve the purposes set forth therein; now, therefore,

Be It Ordained by the City Council of the City of Chicago:

SECTION 1. That the Commissioner of the Department of General Services, on behalf of the City of Chicago Fire Department, is authorized to negotiate and execute a lease with Ameritech in substantial conformance with the terms set forth below, for exclusive use of a portion of an existing hangar facility subject to approval of the Commissioner of the Fire Department and subject to approval as to form and legality by the Corporation Counsel.

SECTION 2. The basic terms of the lease shall be as follows:

(a) Term. Until July 31, 2007. The City of Chicago shall have the right to cancel on one hundred eighty (180) days prior written notice on the condition that it restores the premises to its pre-existing condition. Also, in the event that the City cancels within the first twelve (12) months it shall pay Ameritech an amount equal to any rent remaining on the first twelve (12) months of the lease.

(b) Rent. Not to exceed One Hundred Eighty-eight Thousand One Hundred Fifty and no/100 Dollars ($188,150.00) per year base rent, plus a proportional share of utilities and expenses. The Commissioner of General Services is authorized to negotiate additional base rent in the third (3rd), sixth (6th) and ninth (9th) years in an amount not to exceed the equivalent of one hundred three percent (103%) of the then current base rent.

(c) Premises. A minimum of five thousand three hundred fifty (5,350) square feet of hangar space, including ramps and a minimum of four thousand eight hundred fifteen (4,815) square feet of office and living space.

(d) Insurance And Indemnification. The lease document will contain such indemnification agreements and insurance provisions as may be reasonably agreed to by the parties and approved by the City Risk Manager and Corporation Counsel.

(e) Improvements. The lease shall provide for the construction of such improvements or the remodeling of existing improvements as may be reasonably required to make the premises suitable for the above purposes. Such construction or remodeling shall be undertaken by the City at its sole cost and expense in an amount not to exceed One Hundred Thirty Thousand and no/100 Dollars ($130,000.00). Ameritech will have the right to reasonably review and approve plans and specifications for the improvements.

SECTION 3. The Commissioner of the Department of Aviation is authorized to execute any consents or other document which may be necessary under the provisions of Ameritech's sublease to effectuate this agreement.

SECTION 4. This ordinance shall be in full force and effect immediately upon its passage and approval.

[Exhibit "A" referred to in this ordinance printed on pages 27817 through 27818 of this Journal.]

AUTHORIZATION FOR EXECUTION OF LOAN AGREEMENTS WITH DIVERSEY NEIGHBORHOOD DEVELOPMENT CORPORATION FOR ACQUISITION AND REHABILITATION OF PROPERTY AT 712 WEST DIVERSEY PARKWAY.

The Committee on Finance submitted the following report:

(Continued on page 27819)

Exhibit A.

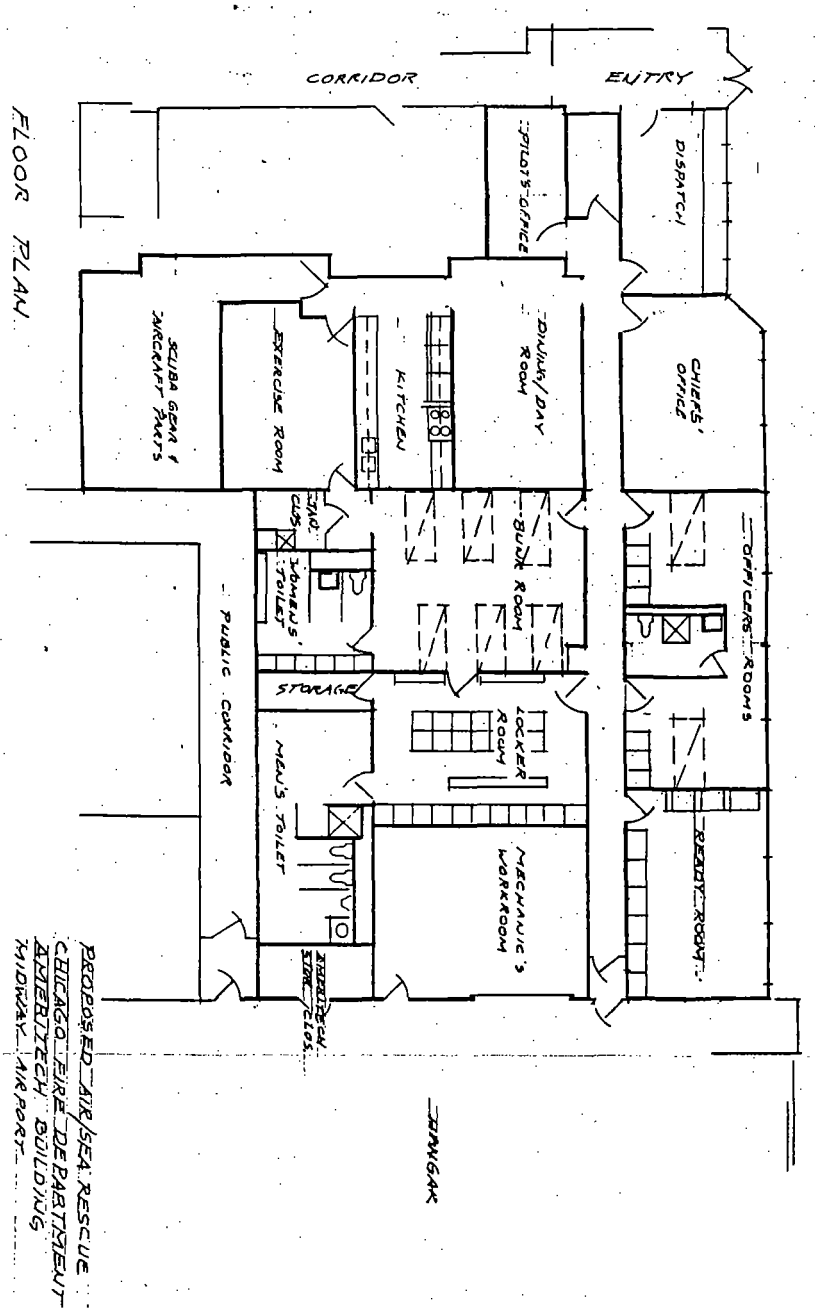
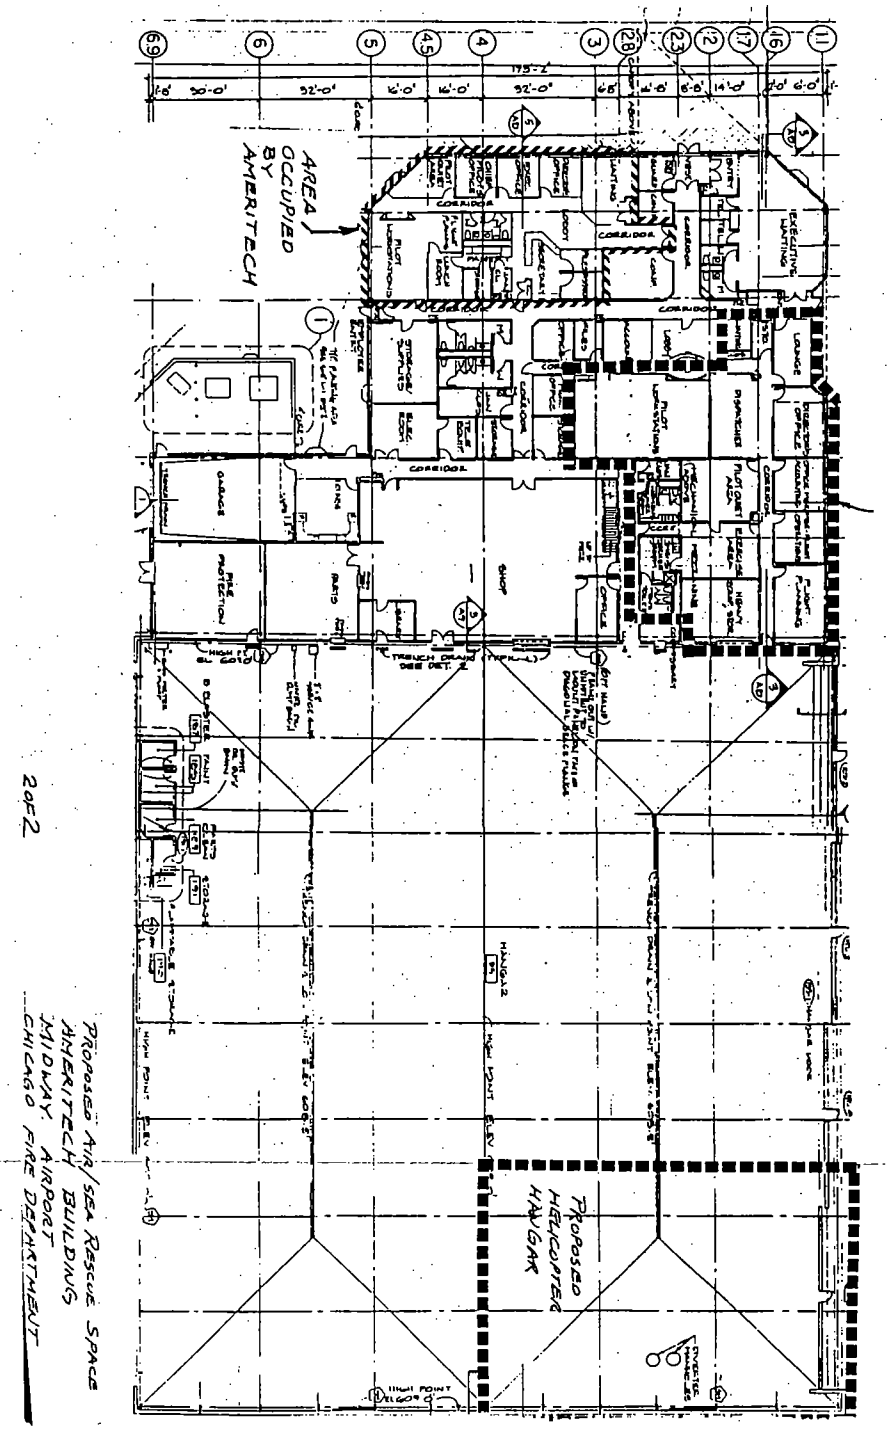

FLOOR PLAN
CORRIDOR
ENTRY
PILOT'S OFFICE
DISPATCH
SCUBA GEAR & AIRCRAFT PARTS
EXERCISE ROOM
KITCHEN
DINING/DAY ROOM
CHIEFS' OFFICE
SAND CLOS.
WOMEN'S TOILET
BUNK ROOM
OFFICERS' ROOMS
PUBLIC CORRIDOR
STORAGE
LOCKER ROOM
MEN'S TOILET
MECHANIC'S WORKROOM
READY ROOM
HANGAR
PROPOSED AIR/SEA RESCUE
CHICAGO FIRE DEPARTMENT
AMERITECH BUILDING
MIDWAY AIRPORT

Exhibit A.


AREA OCCUPIED BY AMERITECH
PROPOSED HELICOPTER HANGAR
HANGAR 2
SHOP
OFFICE
GARAGE
CORRIDOR
LOUNGE
EXECUTIVE WAITING
2 OF 2
PROPOSED AIR/SEA RESCUE SPACE
AMERITECH BUILDING
MIDWAY AIRPORT
CHICAGO FIRE DEPARTMENT

(Continued from page 27816)

CHICAGO, September 11, 1996.

To the President and Members of the City Council:

Your Committee on Finance, having had under consideration an ordinance authorizing the Commissioner of the Department of Housing to enter into and execute two loan agreements with the Diversey Neighborhood Development Corporation for the acquisition and rehabilitation of a building located at 712 West Diversey Parkway, in the amounts of $800,000 and $1,073,955, having had the same under advisement, begs leave to report and recommend that Your Honorable Body *Pass* the proposed ordinance transmitted herewith.

This recommendation was concurred in by a viva voce vote of the members of the committee.

Respectfully submitted,

(Signed) EDWARD M. BURKE,
Chairman.

On motion of Alderman Burke, the said proposed ordinance transmitted with the foregoing committee report was *Passed* by yeas and nays as follows:

Yeas -- Aldermen Granato, Haithcock, Tillman, Preckwinkle, Holt, Steele, Beavers, Dixon, Shaw, Huels, Frias, Olivo, Burke, Jones, Coleman, Peterson, Murphy, Rugai, Troutman, Evans, Munoz, Zalewski, Chandler, Solis, Ocasio, Burnett, E. Smith, Burrell, Wojcik, Suarez, Gabinski, Mell, Austin, Colom, Banks, Giles, Allen, Laurino, O'Connor, Doherty, Natarus, Levar, Schulter, M. Smith, Moore, Stone -- 46.

Nays -- None.

Alderman Natarus moved to reconsider the foregoing vote. The motion was lost.

The following is said ordinance as passed:

WHEREAS, The City of Chicago (the "City"), a home rule unit of government under Section 6(a), Article VII of the 1970 Constitution of the State of Illinois, has heretofore found and does hereby find that there exists

within the City a serious shortage of decent, safe and sanitary rental housing available to persons of low- and moderate-income; and

WHEREAS, The City has determined that the continuance of a shortage of affordable rental housing is harmful to the health, prosperity, economic stability and general welfare of the City; and

WHEREAS, The City has programmed funds (the "Multi-Program Funds") for its Multi-Family Loan Program (the "Multi-Program") under the Community Development Block Grant Program, wherein acquisition and rehabilitation loans are made available to owners of rental properties containing five (5) or more dwelling units located in low- and moderate-income areas, and the Multi-Program is administered by the City's Department of Housing ("D.O.H."); and

WHEREAS, Under Section 108 of the Housing and Community Development Act of 1974, as amended (42 U.S.C. 5308) ("Section 108"), the City has executed a promissory note or notes (collectively, the "Section 108 Note") payable to certain designated payees, and the proceeds of the Section 108 Note (the "Section 108 Funds") may be used for certain eligible activities, including housing rehabilitation; and

WHEREAS, The City Council of the City has authorized funding for the Community Development Block Grant ("C.D.B.G.") Float Loan Program (the "C.D.B.G. Float Loan Program"); and

WHEREAS, D.O.H. has preliminarily reviewed and approved the making of a loan to Diversey Neighborhood Development Corporation, an Illinois not-for-profit corporation (the "Borrower") whose sole member is Century Place Development Corp., an Illinois not-for-profit corporation whose sole member is Travelers & Immigrants Aid's Heartland Alliance for Human Needs and Human Rights, an Illinois not-for-profit corporation, in an amount not to exceed One Million Seventy-three Thousand Nine Hundred Fifty-five Dollars ($1,073,955) (the "Loan"), to be funded from Multi-Program Funds and/or Section 108 Funds pursuant to the terms and conditions set forth in Exhibit A attached hereto and made a part hereof; and

WHEREAS, The Borrower has made an application to borrow funds under the C.D.B.G. Float Loan Program (the "C.D.B.G. Float Loan"); and

WHEREAS, The D.O.H. and C.D.B.G. Float Loan Committees have approved the application of the Borrower for a C.D.B.G. Float Loan in the amount of Eight Hundred Thousand Dollars ($800,000); and

WHEREAS, The proceeds of the C.D.B.G. Float Loan and the Loan will be used, together with the proceeds of the additional financing set forth on Exhibit A attached hereto and made a part hereof, for the Project (as described in Exhibit A hereto); now, therefore,

Be It Ordained by the City Council of the City of Chicago:

SECTION 1. The above recitals are expressly incorporated in and made a part of this ordinance as though fully set forth herein.

SECTION 2. Upon the approval and availability of the Additional Financing as shown in Exhibit A hereto, the Commissioner of D.O.H. (the "Commissioner") and a designee of the Commissioner are each hereby authorized, subject to approval by the Corporation Counsel, to enter into and execute such agreements and instruments, and perform any and all acts as shall be necessary or advisable in connection with the implementation of the C.D.B.G. Float Loan, the Loan and the terms and program objectives of the C.D.B.G. Float Loan Program, the Multi-Program and Section 108. The Commissioner is hereby authorized, subject to the approval of the Corporation Counsel, to negotiate any and all terms and provisions in connection with the C.D.B.G. Float Loan and the Loan which do not substantially modify the terms described in Exhibit A hereto. Upon the execution and receipt of proper documentation, the Commissioner is hereby authorized to disburse the proceeds of the C.D.B.G. Float Loan and the Loan to the Borrower.

SECTION 3. In connection with the C.D.B.G. Float Loan and the Loan by the City to the Borrower, the City shall waive those certain fees, if applicable, imposed by the City with respect to the Project (as described in Exhibit A hereto) and as more fully described in Exhibit B attached hereto and made a part hereof.

SECTION 4. To the extent that any ordinance, resolution, rule, order or provision of the Municipal Code of Chicago, or part thereof, is in conflict with the provisions of this ordinance, the provisions of this ordinance shall control. If any section, paragraph, clause or provision of this ordinance shall be held invalid, the invalidity of such section, paragraph, clause or provision shall not affect any of the other provisions of this ordinance.

SECTION 5. This ordinance shall be effective as of the date of its passage.

Exhibits "A" and "B" referred to in this ordinance read as follows:

Exhibit "A".

Borrower: Diversey Neighborhood Development Corporation, an Illinois not-for-profit corporation (the "Borrower") whose sole member is Century Place Development Corp., an Illinois not-for-profit corporation whose sole member is Travelers & Immigrants Aid's Heartland Alliance for Human Needs and Human Rights, an Illinois not-for-profit corporation.

Project:	Acquisition and rehabilitation of a building located at 712 West Diversey Parkway, Chicago, Illinois (the "Property") and of 90 dwelling units contained therein as studio and one-bedroom units for low- and moderate-income families.	
C.D.B.G. Float Loan:	Amount:	$800,000.
	Term:	Not to exceed 18 months.
	Interest:	3.3% per annum.
	Security:	Letter of Credit to be issued by LaSalle Bank NI, or another bank meeting the C.D. Float Loan Program requirements, acceptable to the City. The Letter of Credit shall be an irrevocable direct-pay Letter of Credit, subject to the approval of the Corporation Counsel and shall be provided in the amount of the principal of the C.D.B.G. Float Loan plus interest. The issuer of the Letter of Credit shall take a first mortgage on the Property.
Multi-Program/ Section 108 Loan:	Source:	Multi-Program/Section 108.
	Amount:	Not to exceed $1,073,955.
	Term:	Not to exceed 17 years.
	Interest:	3% per annum, to be payable only from the net proceeds of any sale or refinancing of the Property.
	Security:	Non-recourse loan; second mortgage on the Property.
Additional Financing:	1. Amount:	$800,000.

	Term:	15 years, commencing no later than the expiration of the term of the C.D.B.G. Float Loan.
	Source:	The Equitable Life Assurance Society of the United States, or a financial institution acceptable to the Commissioner.
	Interest:	9% per annum.
	Security:	First mortgage on the Property, upon the release of the first mortgage in the favor of the issuer of the Letter of Credit.
2.	Amount:	$500,000.
	Term:	30 years.
	Source:	Illinois Housing Development Authority, or a financial institution acceptable to the Commissioner.
	Interest:	0% per annum.
	Security:	Third mortgage on the Property.
3.	Amount:	$250,000.
	Term:	30 years.
	Source:	LaSalle Bank Lakeview, through the Federal Home Loan Bank of Chicago's Affordable Housing Program, or another source acceptable to the Commissioner.
	Interest:	0% per annum.
	Security:	Fourth mortgage on the Property.

4. Section 8 Project-Based Assistance: Project-based financial assistance to the Borrower from H.U.D. in the form of Section 8 certificates for a certain minimum number of units in the Property acceptable to the Commissioner, which permit lower rents for each assisted unit.

Exhibit "B".

Fee Waivers.

Department Of Buildings.

Waiver of Plan Review, Permit and Inspection Fees:

A. Building Permit:

Zoning.

Construction/Architectural/Structural.

Internal Plumbing.

H.V.A.C..

Water for Construction.

Smoke Abatement.

B. Electrical Permit: Service and Wiring.

C. Elevator Permit (if applicable).

D. Wrecking Permit (if applicable).

E. Fencing Permit (if applicable).

Department Of Sewers.

Permit (connection) and Inspection Fees.

Sealing Permit Fees.

Department Of Water.

Tap Fees.

Termination Fees for Existing Water Taps.
(Fees to purchase B-boxes and remote read-outs are not waived.)

Department Of Transportation.

Street Opening Fees.

Driveway Permit Fees.

Use of Public Way Fees.

AUTHORIZATION FOR EXECUTION OF INTERGOVERNMENTAL AGREEMENT WITH PUBLIC BUILDING COMMISSION OF CHICAGO FOR NEAR NORTH PUBLIC LIBRARY PROJECT AT 306 -- 320 WEST DIVISION STREET.

The Committee on Finance submitted the following report:

CHICAGO, September 11, 1996.

To the President and Members of the City Council:

Your Committee on Finance, having had under consideration an ordinance authorizing the approval of the property located at 306 -- 320 West

Division Street as a public library and to enter into an intergovernmental agreement with the Public Building Commission, having had the same under advisement, begs leave to report and recommend that Your Honorable Body *Pass* the proposed ordinance transmitted herewith.

This recommendation was concurred in by a viva voce vote of the members of the committee.

Respectfully submitted,

(Signed) EDWARD M. BURKE,
Chairman.

On motion of Alderman Burke, the said proposed ordinance transmitted with the foregoing committee report was *Passed* by yeas and nays as follows:

Yeas -- Aldermen Granato, Haithcock, Tillman, Preckwinkle, Holt, Steele, Beavers, Dixon, Shaw, Huels, Frias, Olivo, Burke, Jones, Coleman, Peterson, Murphy, Rugai, Troutman, Evans, Munoz, Zalewski, Chandler, Solis, Ocasio, Burnett, E. Smith, Burrell, Wojcik, Suarez, Gabinski, Mell, Austin, Colom, Banks, Giles, Allen, Laurino, O'Connor, Doherty, Natarus, Levar, Schulter, M. Smith, Moore, Stone -- 46.

Nays -- None.

Alderman Natarus moved to reconsider the foregoing vote. The motion was lost.

The following is said ordinance as passed:

WHEREAS, The City of Chicago ("City") is a home rule unit of government under Article VII, Section 6(a) of the Constitution of the State of Illinois and may exercise any power related to its local governmental affairs; and

WHEREAS, The City, by ordinance adopted May 9, 1996 (Council Journal of Proceedings, pages 21840 -- 21842), is authorized to acquire that certain property located in the Near North Redevelopment Area of the City which is commonly known as 306 -- 320 West Division Street and legally described on Exhibit A attached hereto ("Property"); and

WHEREAS, Upon the acquisition of the Property by the City, the City shall cause the construction of a public library and other ancillary improvements on the Property ("Project") pursuant to the terms and conditions of that certain intergovernmental agreement ("Agreement")

between the City and the Public Building Commission of Chicago, an Illinois municipal corporation ("P.B.C."), said Agreement to be executed in substantial conformity with the Agreement attached hereto as Exhibit B; and

WHEREAS, The Agreement shall provide inter alia that the P.B.C. shall coordinate and manage the Project pursuant to a design/build agreement to be executed by the P.B.C. and a design/builder concerning the development and construction of the Project, and to undertake such other duties and obligations as are described in the agreement; and

WHEREAS, The City has selected, located and designated the Property for construction and development of the Project with the concurrence of the Board of Commissioners of the P.B.C., and the P.B.C. requests that the City Council approve such site designation for the Project, pursuant to the powers conferred on the P.B.C. pursuant to Section 14 of the Public Building Commission Act of the State of Illinois, 50 ILCS 20/1, et seq. (1995) ("P.B.C. Act"); and

WHEREAS, The City has allocated sums not to exceed the amount of Three Million Nine Hundred Seventeen Thousand Dollars ($3,917,000) to pay for costs incurred due to the construction and development of the Project as a result of the Agreement; and

WHEREAS, Part of the above sum shall be utilized by the City to obtain rights in the design documents ("Design Documents") prepared by Interactive Design ("Interactive") and engineering documents ("Engineering Documents") prepared by Shah Engineering ("Shah") for the City's Wrightwood Branch Library for use in connection with the Project; and

WHEREAS, The City has also allocated sums not to exceed the amount of Five Hundred Eighty-three Thousand Dollars ($583,000) to be utilized by the Library Commissioner to pay for art, book stock and automation equipment associated with the use of the Project as a public library; and

WHEREAS, The Library Commissioner recommends passage of this ordinance; now, therefore,

Be It Ordained by the City Council of the City of Chicago:

SECTION 1. The above recitations are incorporated herein by this reference.

SECTION 2. The City hereby approves the selection, location and designation of the Property by the City with the concurrence of the P.B.C. for the construction and development of the Project consistent with the provisions of Section 14 of the P.B.C. Act.

SECTION 3. The Library Commissioner is hereby authorized to execute an intergovernmental agreement between the City of Chicago and the Public Building Commission of Chicago, substantially in the form attached hereto as Exhibit B, and such documents as are necessary to effectuate this transaction, subject to the approval of the Corporation Counsel.

SECTION 4. The City shall allocate certain sums not to exceed the amount of Three Million Nine Hundred Seventeen Thousand Dollars ($3,917,000) to pay for costs incurred due to the construction and development of the Project as a result of the said intergovernmental agreement.

SECTION 5. The Library Commissioner is hereby authorized to negotiate and enter into agreements with Interactive and Shah to obtain such copyrights and other rights to the Design Documents and the Engineering Documents as are sufficient to permit the use of the Design Documents and the Engineering Documents for the Project and for the potential future projects, such agreements to contain such terms and conditions as are acceptable to the Library Commissioner, including, without limitation, indemnification of Interactive and/or Shah by the City and the payment by the City to Interactive and Shah of amounts not in excess of Seventy Thousand Dollars ($70,000) for such rights. Said sums shall be derived from the amounts allocated to the Project as authorized in Section 4 above.

SECTION 6. The Library Commissioner is hereby authorized to purchase art, book stock and automation equipment in an amount not to exceed the sum of Five Hundred Eighty-three Thousand Dollars ($583,000) for use of the Project as a public library.

SECTION 7. This ordinance shall take effect immediately upon its passage.

Exhibits "A" and "B" referred to in this ordinance read as follows:

Exhibit "A".

The south 145.11 feet of Lot 10 of Oscar Mayer's Resubdivision of various lots and vacated alleys in various subdivisions in the west half of the northeast quarter and in the east half of the northwest quarter of Section 4, Township 39 North, Range 14 East of the Third Principal Meridian, recorded November 21, 1980 as Document No. 25677341 and registered in the Registrar's Office of Cook County, Illinois on November 21, 1980, as Document No. LR3189994, in Cook County, Illinois;

Commonly known as: 306 -- 320 West Division Street, Chicago, Illinois.

Permanent Index Number: 17-04-220-047-0000.

Exhibit "B".

Intergovernmental Agreement.

Near North Public Library Project.

This Intergovernmental Agreement ("Agreement"), dated as of September__, 1996 is made by and between the City of Chicago, an Illinois municipal corporation, having its offices at City Hall, 121 North LaSalle Street, Chicago, Illinois 60602 ("City") and the Public Building Commission of Chicago, an Illinois municipal corporation, having its offices at the Richard J. Daley Center, Room 200, Chicago, Illinois 60602 ("Commission").

Recitals.

A. The City, as a home rule unit under the 1970 Constitution of the State of Illinois, has the authority to promote the health, safety and welfare of its inhabitants, to prevent the spread of blight and to encourage private development in order to enhance the local tax base and create employment, and to enter into contractual agreements with third parties for the purpose of achieving the aforesaid purposes.

B. The Commission is a municipal corporation duly organized and existing under and by virtue of the Public Building Commission Act of the State of Illinois, 50 ILCS 20/1, et seq. (1995), as amended, for the purpose of facilitating the funding, acquiring and constructing of public buildings, improvements and facilities for use by public agencies in the furnishing of essential governmental services.

C. The Chicago Public Library of the City ("C.P.L.") seeks to have constructed and subsequently operate a new branch library on that certain parcel of land located at 306 -- 320 West Division Street, Chicago, Illinois ("Property"), which Property is legally described on (Sub)Exhibit A attached

hereto. For purposes of this Agreement, the construction of the new public library and related improvements shall be referred to as the "Project".

D. The City has requested that the Commission undertake the coordination and management of certain design, construction and related activities for the improvement and development of the Project.

E. The City and the Commission intend that the Project shall be completed no later than July 15, 1997.

F. The City and the Commission have agreed to enter into this Intergovernmental Agreement which will set forth the respective objectives, duties and responsibilities of the parties with respect to the construction of the Project pursuant to the terms of the Intergovernmental Cooperation Act of the State of Illinois, 5 ILCS 220/1, et seq., as amended.

G. The Commission, in undertaking its obligations under the Agreement, covenants to the City that it shall be bound by the terms and provisions of the Agreement, the Public Building Commission Act, and the applicable provisions of the Municipal Code of Chicago.

Now, Therefore, In consideration of the mutual covenants and agreements contained herein, the parties hereto hereby agree as follows:

Definitions.

For all purposes of the Agreement, each of the following terms shall have the respective meaning assigned to it as follows:

Budget: The budget for the construction of the Project as set forth on (Sub)Exhibit B attached hereto.

Certificate of Completion: The certificate of completion to be issued by the C.P.L. to indicate the completion of the Project as more fully described in Section 8.4 below.

City: The City of Chicago, an Illinois municipal corporation.

City Council: The City Council of the City.

Commission: The Public Building Commission of Chicago, a municipal corporation.

Commissioner: The Commissioner of the Chicago Public Library.

Construction Documents: The final drawings and specifications (including civil, architectural, structural, mechanical, plumbing, fire

protection and electrical drawings and technical specifications) with regard to the construction of the Project.

C.P.L.: The Chicago Public Library, an agency of the City.

C.P.L. Coordinator: The person designated by the Commissioner of the C.P.L. and employed by the C.P.L. for the purpose of conducting periodic inspections and otherwise participating in the management and coordination of the Project on behalf of the C.P.L..

Design/Builder: The architect/engineer, contractor, subcontractors, construction manager and other consultants that comprise the entity which contracts with the Commission to provide services and perform work in connection with the Project.

Design/Build Contract: The Design/Build Contract, including all of the Contract Documents as described therein, for the design and construction of the Project by the Design/Builder, entered into by and between the Commission and the Design/Builder on September _____, 1996 incorporated herein by reference.

Design Consultant: Interactive Design, Inc., or any other successor firm or entity employed by the Commission in consultation with the C.P.L. to review construction activities, advise the Commission, prepare reports and perform other design consulting services as requested by the Commission.

Final Acceptance: The date on which the Design Consultant determines that all of the requirements of the Design/Build Contract have been completed.

Preliminary Acceptance: The date on which the Commission in consultation with the C.P.L. Coordinator determines that the Project has been essentially completed (except for Punch List Work) and the Design/Builder has delivered to the Commission a "Certificate of Occupancy" issued by the City.

Project: The design and construction of the new public library and related and ancillary improvements thereto on the Property to be undertaken and coordinated by the Commission pursuant to the Design/Build Contract and the terms of this Agreement.

Project Account: A separate account to be established by the Commission for the deposit of costs of the Project by the City as more fully described in Section 7.3 hereof.

Punch List Work: Minor adjustments, repairs or deficiencies in the construction of the Project as determined by the Commission and the

C.P.L. Coordinator which must be completed prior to Final Acceptance and the issuance of the Certificate of Completion.

Property: The land, legally described in (Sub)Exhibit A attached hereto and incorporated herein by reference, upon which the Project shall be constructed.

Section I.

Incorporation Of Recitals And Definitions.

The recitations and definitions set forth above constitute an integral part of the Agreement and are hereby incorporated herein by this reference with the same force and effect as if set forth herein as agreements of the parties.

Section II.

Description Of Improvements.

2.1 The Project.

The Project shall consist of the construction of a one (1) story concrete and masonry building on the Property with landscaping, parking and other improvements, all as further described in the Design/Build Contract incorporated herein by reference. The Project shall be constructed on the Property, with some landscaping and parking located on that certain land lying west of the Property upon which the City has obtained an easement from the Chicago Transit Authority ("Easement Parcel"). The Easement Parcel is legally described on (Sub)Exhibit A attached hereto. The Project shall be constructed in accordance with the Construction Documents and shall be completed no later than July 15, 1997.

2.2 Scope Of Services By Commission.

The Commission will undertake the coordination, management and administration of the construction of the Project by the Design/Builder in accordance with the terms of the Design/Build Contract, the Agreement, the Public Building Commission Act and applicable provisions of the Municipal Code of Chicago.

2.3 Scope Of Work By Design/Builder.

The Design/Builder will perform all services and provide all work required by the Design/Build Contract for the design and construction of the Project including, but not limited to, all architectural and engineering services, construction management and consulting services, labor and materials, and all other facilities necessary for the completion of the Project. The parties agree that the construction activities constituting the Project shall be undertaken in a high quality, but timely and efficient manner interrelated in a logical basis to achieve the completion of such activities in accordance with the scheduled date of completion as described in Section 2.1 above.

2.4 Relocation Of Utilities.

In the event that the Commission determines that it is necessary to relocate, repair or replace any existing City utilities in and under the Property or the public streets or private property adjacent to the Property, such work will be undertaken by the Commission.

Section III.

Site Availability And Access.

3.1 Acquisition Of The Property.

The City shall obtain all right, title and interest in and to the Property, free and clear of any encumbrances, zoning or other restrictions which preclude the use and development of the Property for its intended use. Upon request by the Commission, the City will provide to the Commission a copy of the deed of conveyance and other closing documents.

3.2 Unpermitted Encumbrances.

Neither the Commission nor the Design/Builder nor any of their respective officials, representative, agents, successor or assigns shall engage in any financing or other transaction the effect of which creates an encumbrance or lien upon the Property.

Section IV.

Environmental Conditions.

4.1 Reports And Studies.

The City and/or the Commission have caused to be conducted the environmental studies and reports with regard to the environmental condition of the soil and its geology which have been previously delivered to the C.P.L..

4.2 Remediation.

In the event that additional adverse environmental conditions are discovered during the construction of the Project, the Commission will undertake the remediation of such adverse environmental condition so that the Property can be used for its intended purpose, utilizing the contingency funds allocated in the Budget. If, however, the cost of the environmental remedial action exceed the above-mentioned contingency funds, the Commission shall notify the Commissioner in writing and the parties shall mutually agree on an appropriate action in which to proceed.

Section V.

Construction Of The Project.

5.1 Preparation Of Construction Documents.

The parties acknowledge that C.P.L. has provided to the Commission the prototype design documents for the Project which were included in the bid solicitation for the Design/Built Contract. The Design/Builder will prepare and submit the Construction Documents to the Commission for review and approval. Upon receipt of such documents, the Commission will provide copy to C.P.L. for review. Thereafter any material change in the Construction Documents must be approved by the Commission.

5.2 Selection Of Design/Builder.

At the request of the City, the Commission has solicited Design/Build proposals for the Project which include qualifications of the Design/Builder and the price for completing the Project. The Commission shall evaluate the proposals submitted and conduct such investigations as may be necessary

and appropriate to determine the qualifications of the Design/Build proposers. Following such evaluation the Commission shall select the Design/Builder submitting the lowest responsible proposal price and, subject to approval of this Agreement by the City Council, enter into the Design/Build Contract for the construction of the Project.

5.3 Limited Applicability Of C.P. L.'s.

Any approvals of the Construction Documents for the Project made by the C.P.L. are for purposes of this Agreement only and do not affect or constitute approvals required for building permits or approvals required pursuant to any other ordinance of the City. Approval by the C.P.L. pursuant to this Agreement also does not constitute approval of the quality, structural soundness or the safety of the Project.

5.4 Signage.

The Commission shall cause the Design/Builder to provide construction signs for the Project in accordance with the Design/Build Contract. Such signs shall identify the Project as included in the City's Near North Redevelopment Area.

5.5 Ownership Of Documents.

All documents, data, schematics, warranties, prototype design documents, copyrights and Construction Documents with regard to the construction and development of the Project shall become the Property of the City upon the issuance of the Certificate of Completion.

Section VI.

Administration Of The Project.

6.1. Services To Be Performed By The Commission.

The Commission shall undertake the management and administration of the Project on behalf of the City and C.P.L.. The Commission will enforce the terms and conditions of the Design/Built Contract and require the Design/Builder to comply with all applicable federal, state and local laws, codes, ordinances and orders including, but not limited to, accessibility standards for persons with disabilities or environmentally limited persons,

Illinois Prevailing Wage Act, security for the Property, the Chicago Human Rights Ordinance, E.E.O. and affirmative action requirements, Special Conditions regarding minority and women business enterprises and Chicago residency as more fully described on (Sub)Exhibit C hereof.

6.2. Coordination With City And C.P. L.

The Commission shall apprise the City and the C.P.L. of the status of construction of the Project and provide the C.P.L. with copies of reports and other documents prepared by the Design Consultant and others for the Commission upon request.Representatives of the C.P.L. shall have the right to inspect the Project at all reasonable times and to attend meetings with representatives of the Commission, Design Consultant and the Design/Builder regarding the Project. The City and C.P.L. will provide to the Commission prompt, accurate and complete information regarding the programs and requirements of C.P.L. so that the progress of the Project will not be impeded. All data provided by C.P.L. shall be evaluated by the Commission, who shall have the right to recommend alternative approaches and value engineering to reduce costs while maintaining the overall quality of the Project and the Schedule.

6.3 Payment And Performance Bond.

The Commission shall require the Design/Builder to provide a payment and performance bond to ensure that the terms and conditions of the Design/Build Contract will be faithfully performed. Such payment and performance bond shall be in the amount specified in the Design/Build Contract and issued by a surety company licensed to do business in the State of Illinois and approved by the Commission. If the surety fails or is deemed by the Commission to be sufficient security for the payment of the bond, the Commission will require the Design/Builder to furnish an additional bond in such amount as determined by the Commission. Any proceeds derived by the Commission as a result of the payment and performance shall be credited to the Project Account and applied as agreed by the Commission and the C.P.L..

6.4 Waiver And Release Of Liens.

The Commission shall require and procure from the Design/Builder waivers of liens or rights of lien for all labor and materials furnished in the constructing or improving of the Project. This provision shall be construed as being solely for the benefit of the Commission and shall not confer any rights hereunder for the benefit of the Design/Builder or its subcontractors. To ensure payment of lien claims, the Commission shall retain the amounts of the liens claimed by subcontractors from payments to the Design/Builder in accordance with applicable Illinois statutory requirements.

6.5 Indemnity And Insurance.

The Commission shall procure and maintain at all times, during the term of the Agreement, the types of insurance as specified in the Design/Build Contract. The City shall be named as additional insured on all insurance policies so obtained by the Commission. The Commission shall require the Design/Builder to indemnify and hold harmless the Commission, City and the C.P.L. and their respective commissioners, board members, officers and employees from and against all losses, injuries and damages arising from the construction of the Project as provided in the Design/Build Contract. The Commission shall also require the Design/Builder to purchase and maintain insurance protecting the Design/Builder, Commission, City and C.P.L., as their interests may appear, in such types and amounts as provided in the Design/Build Contract. Any proceeds derived by the Commission from such insurance policies shall be credited to the Project Account and applied as agreed by the Commission and the C.P.L..

6.6 Default By Design/Builder.

In the event that the Design/Builder defaults in its obligations to perform, the Commission shall pursue all rights and remedies afforded to it pursuant to the terms of the Design/Build Contract. Upon request by the City, the Commission may assign any of its rights and remedies for default by the Design/Builder to the City.

6.7 Time Is Of The Essence.

Time is of the essence of the Agreement.

Section VII.

Payment Of Project Costs.

7.1 Cost Of The Project.

It is the manifest intent of the parties that the actual aggregate cost of completing the construction and development of the Project (including all construction-related activities shall not exceed the sum of Three Million Nine Hundred Seventeen Thousand Dollars ($3,917,000). If, in the undertaking of the completion of the Project to the satisfaction of the C.P.L., the actual aggregate construction and development costs regarding the Project exceed the anticipated maximum price, the Commission shall notify the Commissioner in writing, and the parties shall agree on any future action as is appropriate.

7.2 Deposit Of City Funds.

The City has allocated certain sums not to exceed the amount of Three Million Nine Hundred Seventeen Thousand Dollars ($3,917,000) in the aggregate ("City's Funds") to fund the hard and soft costs related to the construction of the Project, all as contemplated in the Budget. The City's Funds shall be deposited from time to time, in accordance with the schedule of projected amounts required to pay eligible Project Costs (the "Draw Schedule") attached hereto as (Sub)Exhibit D, into a segregated, interest-bearing account (the"Project Account") established by the Commission to pay eligible Project Costs as set forth in the Budget for such purposes. The funds deposited in the Project Account will be invested by the Commission as directed by the City and interest will accrue to the benefit of the City.

7.3 Conditions Precedent To Initial Disbursement.

Prior to the initial disbursement of funds by the City to the Commission, the Commission shall deliver to the C.P.L. the following documents:

(a) one executed copy of the Design/Build Contract;

(b) a plat of survey certified by a licensed engineer showing all easements, encroachments and a legal description of the Property;

(c) a copy of the certificates of insurance evidencing the types and limits of insurance as required in the Design/Build Contract; and

(d) a copy of the Payment and Performance Bond submitted to the Commission by the Design/Builder.

7.4 Disbursement Of Project Costs.

The Commission will disburse funds deposited in the Project Account to pay eligible costs of the Project in accordance with the procedures specified in the Design/Build Contract for interim and final payments. Payments for professional services and other costs of the Project shall be on the basis of invoices approved by the Commission pursuant to its usual and customary payment procedures.

7.5 Insufficient Or Excess Funds.

The Commission may reallocate any line item in the Budget to any other Project cost or activity. In the event that the estimated costs of the Project as set forth in the Budget shall be insufficient to complete the Project, the Commission shall notify the City and request additional funding. In no event shall the Commission be obligated to expend any funds for the Project

in excess of the amounts provided by the City. Upon completion of the Project, all undisbursed funds of the City remaining in the Project Account shall be paid to the City.

7.6 Records; Audit.

The Commission shall maintain records and accounts which shall include entries of all transactions relating to the expenditure of funds required for the development, improvement and construction of the Project. The City shall have the right to inspect the books and records of the Commission pertaining to the Project upon request at all reasonable times.

Section VIII.

Completion Of The Project.

8.1 Standards For Construction.

The Commission shall require the Design/Builder to provide for the Project materials that are new and of good quality, free from faults and defects, and in conformity with the requirements of the Design/Build Contract and the Construction Documents as defined herein. The Commission shall also require the Design/Builder to correct any deficient or defective work or materials in accordance with the procedures described in the Design/Build Contract. For a period of one (1) year from the date of the issuance of the Certificate, or within such longer period provided by any applicable special warranty in any of the various subcontracts to the Construction Contract, the Commission shall cause the Design/Builder to promptly and efficiently correct any work or materials found to be defective or non-conforming and any damage caused by such work and materials.

8.2 Completion Requirements.

The Commission shall require the Design/Builder to comply with the requirements of the Design/Build Contract with respect to the completion and close-out of the Project including, but not limited to, the completion of Punch List Work, the furnishing of material and equipment guarantees, warranties, operating and maintenance data, manuals and record or "as-built" drawings. Upon completion, the Commission will cause a copy of all such relevant documents to be delivered to C.P.L.. Any liquidated damages which may be assessed by the Commission against the Design/Builder for non-performance or delay will be credited to the Project Account or otherwise disbursed as directed by the City.

8.3 Inspections.

All work and materials constituting the Project shall be inspected by the Design Consultant and other licensed City personnel as required by applicable law or ordinance. The Commission shall notify the C.P.L. and the City when the Project has been scheduled for inspections to certify Preliminary Acceptance and Final Acceptance. Representatives of the C.P.L. shall have the right to attend any and all such inspections and will assist the Commission in determining when the Project has been sufficiently completed for beneficial use and occupancy and Preliminary Acceptance. The Commission and C.P.L. will monitor completion of Punch List Work by the Design/Builder.

8.4 Final Acceptance And Payment To Design/Builder.

Upon completion of all the work required to be completed by the Design/Builder and issuance of the Certificate of Final Acceptance.

8.5 Completion Certificate.

If the C.P.L. and the Design Consultant are satisfied that the Project is complete in accordance with the terms of the Agreement and the Design/Build Contract, the C.P.L. shall issue the Certificate of Completion. The Certificate of Completion shall be a conclusive determination of satisfaction and termination of the Agreement. The Certificate of Completion shall be in recordable form.

Section IX.

Notices.

9.1 Notices To Parties.

Any notice, certificate or other communication provided pursuant to this Agreement shall be in writing and shall be mailed postage prepaid by registered or certified mail with return receipt requested, or hand delivered and receipted, as follows:

If To The City:

Commissioner
Chicago Public Library
400 South State Street
Chicago, Illinois 60605
Attention: Deputy Commissioner-
Finance

With A Copy To:	Corporation Counsel City of Chicago Room 511, City Hall Chicago, Illinois 60602 Attention: Real Estate and Land Use Division
If To The Commissioner:	Public Building Commission of Chicago Room 200 50 West Washington Street Chicago, Illinois 60602 Attention: Executive Director
With A Copy To:	Earl L. Neal & Associates Suite 1700 111 West Washington Street Chicago, Illinois 60602 Attention: Langdon Neal

Notices are deemed to have been received by the parties three (3) days after mailing.

9.2 Changes.

The parties, by notice given hereunder, may designate any further or different addressee or addresses to which subsequent notices, certificates or other communications shall be sent.

Section X.

Miscellaneous Provisions.

10.1 Entire Agreement; Amendment.

Except as otherwise provided herein, the Agreement contains the entire agreement of the parties with respect to the Project and supersedes all prior agreements, negotiations and discussions with respect thereto, and shall not be modified, amended or changed in any manner whatsoever except by mutual consent of the parties as reflected by written instrument executed by the parties hereto.

10.2 Conflict Of Interest.

No member of the Board of Commissioners of the Commission nor any board, commission or agency of the City nor any official or employee of the City or the Commission shall have any financial or ownership interest, direct or indirect, in the Agreement or the Property; nor shall any such member, official or employee participate in any decision relating to this Agreement which affects his or her personal interest or the interests of any corporation, partnership or association in which he or she is directly or indirectly interested. No representative of the City or the Commission shall be personally liable for the performance of the City or the Commission pursuant to the terms and conditions of this Agreement.

10.3 Mutual Assistance.

The parties agree to perform their respective obligations, including the execution and delivery of any documents, instruments and certificates, as may be necessary or appropriate, consistent with the terms and provisions of the Agreement.

10.4 Disclaimer.

No provision of the Agreement, nor any act of the City, C.P.L. or the Commission shall be deemed or construed by any of the parties, or by third persons, to create any relationship of third-party beneficiary, or of principal or agent, or of limited or general partnership, or of joint venture, or of any association or relationship involving the City, C.P.L. or the Commission.

10.5 Headings.

The headings of the various sections and subsections of the Agreement have been inserted for convenient reference only and shall not in any manner be construed as modifying, amending or affecting in any way the express terms and provisions hereof.

10.6 Governing Law.

The Agreement shall be governed by and construed in accordance with the laws of the State of Illinois.

10.7 Successors And Assigns.

The terms of the Agreement shall be binding upon the City, C.P.L. and the Commission. None of the rights, duties or obligations under the Agreement may be assigned without the express written consent of the parties.

10.8 Severability.

If any provision of the Agreement, or any paragraph, sentence, clause, phrase, or word, or the application thereof, in any circumstance, is held invalid, the remainder of the Agreement shall be construed as if such invalid part were not included herein and the remainder of the terms of the Agreement shall be valid and enforceable to the fullest extent permitted by law.

10.9 Counterparts.

The Agreement shall be executed in several counterparts, each of which shall constitute an original instrument.

In Witness Whereof, The parties hereto have executed or caused the Agreement to be executed, all as of the date first written above.

City of Chicago,
a municipal corporation

By: _____
Mary A. Dempsey,
Commissioner of
Chicago Public Library

Public Building Commission
of Chicago, an Illinois municipal
corporation

By: _____
Richard M. Daley,
Chairman

Attest: _____
Christopher R. Hill,
Acting Secretary

(Sub)Exhibits "A", "B", "C" and "D" referred to in this Intergovernmental Agreement for Near North Public Library Project read as follows:

(Sub)Exhibit "A".
(To Intergovernmental Agreement For Near North Public Library Project)

The south 145.11 feet of Lot 10 of Oscar Mayer's Resubdivision of various lots and vacated alleys in various subdivisions in the west half of the northeast quarter and in the east half of the northwest quarter of Section 4, Township 39 North, Range 14 East of the Third Principal Meridian, recorded November 21, 1980 as Document No. 25677341 and registered in the Registrar's Office of Cook County, Illinois on November 21, 1980, as Document No. LR3189994, in Cook County, Illinois.

Commonly known as: 306 -- 320 West Division Street, Chicago, Illinois.

Permanent Index Number: 17-04-220-047-0000.

(Sub)Exhibit "B".
(To Intergovernmental Agreement For Near North Public Library Project)

Budget.

Professional Services

13,456.00 Square Feet

A/E Services	$80,000	Pre-construction and construction phase
Copyright	64,000	
On-site Observation	50,000	
A/E Additional Services	15,000	
Reimbursables	20,000	

CC Fee	50,000	
Geotechnical Consultant	20,000	
Survey	10,000	
Quality Control Testing	30,000	
Acoustical Consultant	10,000	
Environmental Consultant	40,000	
	$389,000	
Construction		
FFE	$225,000	Furniture
Book Inventory	500,000	Reserved for use and disbursement by C.P.L.
Computers/Equipment	50,000	Reserved for use and disbursement by C.P.L.
Artwork	33,000	Reserved for use and disbursement by C.P.L.
Contractor	2,454,000	Including winter conditions, acoustical treatment, soil remediation and disposal, and design fees
Railroad Insurance	10,000	
Construction Contingency	539,000	
	$3,811,000	
Land Acquisition		
Land	$ 0	

Land Improvements Rights-of-way	50,000	Sidewalks/ Landscaping
Demolition	0	
Land Environmental	0	
	$50,000	
P.B.C. Costs		
Administrative Staff	$150,000	
Legal	30,000	
Insurance	20,000	
Reproduction/Supplies/ Miscellaneous	50,000	
	$250,000	
		Funds Reserved for C.P.L. $583,000
		Funds Available to P.B.C. $3,917,000
TOTAL:	$4,500,000	

(Sub)Exhibit "C".
(To Intergovernmental Agreement For Near North Public Library Project)

Employment Obligations.

The Americans with Disabilities Act of 1990, 42 U.S.C. Section 12101, et seq. (1990) and the Americans with Disabilities Act Accessibility Guidelines

for Buildings and Facilities, 36 C.F.R. 1191, et seq. (1993), the Architectural Barriers Act 42 U.S.C. 4151, et seq. (1993), and the Uniform Federal Accessibility Standards 36 C.F.R. 1190, et seq. (1993), and the Illinois Environmental Barriers Act, 410 ILCS 25/1, et seq. (1992), and the Illinois Accessibility Code, 71 Admin. Code, Ch. 1, Sec. 400.100, et seq. (1992); the Public Building Commission Act, the State and City "Anti-Bribery Laws", Illinois Criminal Code, 720 ILCS 5/33E-1, et seq. (1992), the Illinois Municipal Code, 65 ILCS 5/11-42.1-1, and Section 2-92-320, Municipal Code of Chicago; the Illinois Human Rights Act, 775 ILCS 5/1-101, et seq. (1992), the Equal Employment Opportunity Clause, 56 Ill. Admin. Code Sec. 2520, App. A (1992); the Discrimination in Public Contracts Act, 775 ILCS 10/0.01, et seq. (1992); and the Chicago Human Rights Ordinance, 2-160-010, et seq., Municipal Code of Chicago.

(Sub)Exhibit "D".
(To Intergovernmental Agreement For Near North Public Library Project)

Draw Schedule.

Cash Flow	9/23/96	12/15/96	3/15/97	Total
Commitment of Funds	$1,500,000	$2,000,000	$417,000	$3,917,000

(based upon quarterly payment schedule by the City to the P.B.C.)

AUTHORIZATION FOR EXECUTION OF GRANT OF EASEMENT AGREEMENT WITH CHICAGO TRANSIT AUTHORITY FOR ADDITIONAL PROPERTY IN VICINITY OF WEST DIVISION STREET AND NORTH SEDGWICK STREET FOR NEAR NORTH PUBLIC LIBRARY PROJECT.

The Committee on Finance submitted the following report:

CHICAGO, September 11, 1996.

To the President and Members of the City Council:

Your Committee on Finance, having had under consideration an ordinance authorizing the execution of a grant of easement agreement with the C.T.A. for property located near West Division Street and North Sedgwick Street, having had the same under advisement, begs leave to report and recommend that Your Honorable Body *Pass* the proposed ordinance transmitted herewith.

This recommendation was concurred in by a viva voce vote of the members of the committee.

Respectfully submitted,

(Signed) EDWARD M. BURKE,
Chairman.

On motion of Alderman Burke, the said proposed ordinance transmitted with the foregoing committee report was *Passed* by yeas and nays as follows:

Yeas -- Aldermen Granato, Haithcock, Tillman, Preckwinkle, Holt, Steele, Beavers, Dixon, Shaw, Huels, Frias, Olivo, Burke, Jones, Coleman, Peterson, Murphy, Rugai, Troutman, Evans, Munoz, Zalewski, Chandler, Solis, Ocasio, Burnett, E. Smith, Burrell, Wojcik, Suarez, Gabinski, Mell, Austin, Colom, Banks, Giles, Allen, Laurino, O'Connor, Doherty, Natarus, Levar, Schulter, M. Smith, Moore, Stone -- 46.

Nays -- None.

Alderman Natarus moved to reconsider the foregoing vote. The motion was lost.

The following is said ordinance as passed:

WHEREAS, On May 9, 1996, the City Council of the City of Chicago (Council Journal of Proceedings, pages 21840 -- 21842) passed an ordinance accepting the donation of certain property in the vicinity of West Division Street and North Sedgwick Street for the construction of the Near North Library Branch ("Project"); and

WHEREAS, As part of the Project the City of Chicago ("City") requires additional property to be utilized for ingress and egress and surface parking; and

WHEREAS, The City has identified a parcel of land ("Parcel") adjacent to the Project which is owned by the Chicago Transit Authority ("C.T.A.") and which is necessary for the Project; and

WHEREAS, The C.T.A. desires to grant to the City and the City desires to accept from the C.T.A. a perpetual easement over and through the Parcel to be utilized for ingress and egress, parking and other such uses as may be necessitated by the Project; and

WHEREAS, The City of Chicago is a home rule municipality pursuant to Article VII, Section 6 of the Illinois Constitution of 1970, and as such may exercise any power and perform any function related to its government and affairs; now, therefore,

Be It Ordained by the City Council of the City of Chicago:

SECTION 1. The Commissioner of the Department of Planning and Development is hereby authorized to execute a Grant of Easement Agreement with the C.T.A. over and through the Parcel for purposes associated with the Project for no compensation and upon terms and conditions acceptable to the Commissioner, subject to the approval of the Corporation Counsel as to form and legality.

SECTION 2. This ordinance shall be in effect immediately upon its passage and approval in accordance with the law.

AUTHORIZATION FOR EXECUTION OF REDEVELOPMENT AGREEMENT WITH REPUBLIC ALUMINUM, INC. AND ISSUANCE OF TAX INCREMENT ALLOCATION REVENUE NOTE FOR PROPERTY WITHIN GOOSE ISLAND REDEVELOPMENT AREA.

The Committee on Finance submitted the following report:

CHICAGO, September 11, 1996.

To the President and Members of the City Council:

Your Committee on Finance, having had under consideration an ordinance authorizing the execution of a redevelopment agreement between the City of Chicago and Republic Aluminum, Inc. and to issue a tax increment allocation revenue note in the amount of $6,525,000, having had the same under advisement, begs leave to report and recommend that Your Honorable Body *Pass* the proposed ordinance transmitted herewith.

This recommendation was concurred in by a viva voce vote of the members of the committee.

Respectfully submitted,

(Signed) EDWARD M. BURKE,
Chairman.

On motion of Alderman Burke, the said proposed ordinance transmitted with the foregoing committee report was *Passed* by yeas and nays as follows:

Yeas -- Aldermen Granato, Haithcock, Tillman, Preckwinkle, Holt, Steele, Beavers, Dixon, Shaw, Huels, Frias, Olivo, Burke, Jones, Coleman, Peterson, Murphy, Rugai, Troutman, Evans, Munoz, Zalewski, Chandler, Solis, Ocasio, Burnett, E. Smith, Burrell, Wojcik, Suarez, Gabinski, Mell, Austin, Colom, Banks, Giles, Allen, Laurino, O'Connor, Doherty, Natarus, Levar, Schulter, M. Smith, Moore, Stone -- 46.

Nays -- None.

Alderman Natarus moved to reconsider the foregoing vote. The motion was lost.

The following is said ordinance as passed:

WHEREAS, Pursuant to an ordinance adopted by the City Council ("City Council") of the City of Chicago (the "City") on July 10, 1996 and published at pages 24666 -- 24750 of the Journal of Proceedings of the City Council (the "Journal") of such date, a certain redevelopment plan and project (the "Plan") for the Goose Island Redevelopment Project Area (the "Area") was approved pursuant to the Illinois Tax Increment Allocation Redevelopment Act, as amended (65 ILCS 5/11-74.4-1, et seq.) (1993) (the "Act"); and

WHEREAS, Pursuant to an ordinance adopted by the City Council on July 10, 1996 and published at pages 24751 and 24755 through 24766 of the Journal of such date, the Area was designated as a redevelopment project area pursuant to the Act; and

WHEREAS, Pursuant to an ordinance (the "T.I.F. Ordinance") adopted by the City Council on July 10, 1996 and published at pages 24755 and 24757 through 24761 of the Journal of such date, tax increment allocation financing was adopted pursuant to the Act as a means of financing certain Area redevelopment project costs (as defined in the Act) incurred pursuant to the Plan; and

WHEREAS, Republic Aluminum, Inc., an Illinois corporation (the "Company"), will acquire a fifteen and eighteen one-hundredths (15.18) acre site (the "Site") located within the Area and shall construct an approximately three hundred twenty-five thousand (325,000) square foot window fabrication and office facility (the "Project") in order to expand the Company's operations, which currently employs approximately four hundred eight (408) persons on the Site, with an additional two hundred two (202) jobs to be created within two (2) years of completion of the Project; and

WHEREAS, The Company has proposed to undertake the redevelopment of the Site in accordance with the Plan and pursuant to the terms and conditions of a proposed redevelopment agreement to be executed by the Company and the City, including but not limited to the acquisition of the Site, construction of the facilities and retention and creation of the jobs, to be financed in part by incremental taxes, if any, deposited in the Goose Island Redevelopment Project Area Special Tax Allocation Fund (as defined in the T.I.F. Ordinance) pursuant to Section 5/11-74.4-8(b) of the Act ("Incremental Taxes"); and

WHEREAS, Pursuant to Resolution Number 96-CDC-29 adopted by the Community Development Commission of the City of Chicago (the "Commission") on May 14, 1996, the Commission authorized the City's Department of Planning and Development ("D.P.D.") to publish notice pursuant to Section 5/11-74.4(c) of the Act of its intention to negotiate a redevelopment agreement with the Company for the Project and to request alternative proposals for redevelopment of the Site or a portion thereof; and

WHEREAS, D.P.D. published the notice, requested alternative proposals for the redevelopment of the Site or a portion thereof and provided reasonable opportunity for other persons to submit alternative bids or proposals; and

WHEREAS, Since no other responsive proposals were received by D.P.D. for the redevelopment of the Site or a portion thereof within fourteen (14) days after such publication, pursuant to Resolution Number 96-CDC-29, the Commission has recommended that the Company be designated as the developer for the Project and that D.P.D. be authorized to negotiate, execute and deliver on behalf of the City a redevelopment agreement with the Company for the Project; and

WHEREAS, In consideration of redevelopment project costs for the Project incurred or to be incurred by or on behalf of the Company, the City agrees to issue, and the Company agrees to acquire, according to certain terms and conditions, a tax increment allocation revenue obligation; and

WHEREAS, The City will receive no cash proceeds in exchange for the tax increment allocation revenue obligation to be issued pursuant to this ordinance; now, therefore,

Be It Ordained by the City Council of the City of Chicago:

SECTION 1. The above recitals are incorporated herein and made a part hereof.

SECTION 2. The Company is hereby designated as the developer for the Project pursuant to Section 5/11-74.4-4 of the Act.

SECTION 3. The Commissioner of D.P.D. (the "Commissioner") or a designee of the Commissioner are each hereby authorized, with the approval of the City's Corporation Counsel as to form and legality, to negotiate, execute and deliver a redevelopment agreement between the Company and the City substantially in the form attached hereto as Exhibit A and made a part hereof (the "Redevelopment Agreement"), and such other supporting documents as may be necessary to carry out and comply with the provisions of the Redevelopment Agreement, with such changes, deletions and insertions as shall be approved by the persons executing the Redevelopment Agreement.

SECTION 4. The City Council of the City hereby finds that the City is authorized to issue its tax increment allocation revenue obligation in an amount not to exceed Six Million Five Hundred Twenty-five Thousand Dollars ($6,525,000) for the purpose of paying a portion of the costs of the public improvements included within the Project.

SECTION 5. There shall be borrowed for and on behalf of the City an amount not to exceed Six Million Five Hundred Twenty-five Thousand Dollars ($6,525,000) for the payment of a portion of the costs of the public improvements included within the Project and the note of the City shall be issued up to said amount and shall be designated "Tax Increment Allocation Revenue Note (Goose Island Redevelopment Project), Series A" (the "Note"). The Note shall be dated the date of delivery thereof, and shall also bear the date of authentication, shall be in fully registered form, shall be in the denomination of the outstanding principal amount thereof and shall become due and payable as provided therein.

The Note shall bear interest at the rate of seven percent (7%) per annum computed on the basis of a three hundred sixty (360) day year or twelve (12) thirty (30) day months.

The principal of and interest on the Note shall be paid by check or draft of the Comptroller of the City, as registrar and paying agent (the "Registrar"), payable in lawful money of the United States of America to the person in whose name the Note is registered at the close of business on the fifteenth (15th) day of the month immediately prior to the applicable payment date, unless the City has been directed to make such payment in another manner by written notice given to the Registrar by the registered owner at least thirty (30) days prior to the applicable payment date; provided, that the final installment of the principal and accrued but unpaid interest of the Note shall be payable in lawful money of the United States of America at the principal office of the Registrar.

The seal of the City shall be affixed to or a facsimile thereof printed on the Note, and the Note shall be signed by the manual or facsimile signature of the Mayor of the City and attested by the manual or facsimile signature of the City Clerk of the City, and in case any officer whose signature shall appear on the Note shall cease to be such officer before the delivery of the Note, such signature shall nevertheless be valid and sufficient for all purposes, the same as if such officer had remained in officer until delivery.

The Note shall have thereon a certificate of authentication substantially in the form hereinafter set forth duly executed by the Registrar, as authenticating agent of the City for the Note, and showing the date of authentication. The Note shall not be valid or obligatory for any purpose or be entitled to any security or benefit under this ordinance unless and until such certificate of authentication shall have been duly executed by the Registrar by manual signature, and such certificate of authentication upon the Note shall be conclusive evidence that the Note has been authenticated and delivered under this ordinance.

SECTION 6. The City shall cause books (the "Register") for the registration and for the transfer of the Note as provided in this ordinance to be kept at the principal office of the Registrar, which is hereby constituted and appointed the registrar of the City for the Note. The City is authorized to prepare, and the Registrar shall keep custody of, multiple Note blanks executed by the City for use in the transfer of the Note.

Upon surrender for transfer of the Note at the principal office of the Registrar, (i) duly endorsed by, or accompanied by a written instrument or instruments of transfer in form satisfactory to the Registrar and duly executed by, the registered owner or his attorney duly authorized in writing, and (ii) accompanied by an investment representation from the transferee (which shall be a financial institution) in form satisfactory to the City, the City shall execute and the Registrar shall authenticate, date and deliver in the name of the transferee or transferees a new fully registered Note of the same maturity, of authorized denomination, for a like aggregate principal amount. The execution by the City of the fully registered Note shall constitute full and due authorization of the Note and the Registrar shall thereby be authorized to authenticate, date and deliver the Note, provided,

however, that the principal amount of the Note authenticated by the Registrar shall not exceed the authorized principal amount of the Note less previous retirements. The Registrar shall not be required to transfer or exchange the Note during the period beginning at the close of business on the fifteenth (15th) day of the month immediately prior to the maturity date of the Note nor to transfer or exchange the note after notice calling the Note for redemption has been made, nor during a period of five (5) days next preceding mailing of a notice of redemption of principal of the Note.

The person in whose name the Note shall be registered shall be deemed and regarded as the absolute owner thereof for all purposes, and payment of the principal of the Note shall be made only to or upon the order of the registered owner thereof or his legal representative. All such payments shall be valid and effectual to satisfy and discharge the liability upon the Note to the extent of the sum or sums so paid.

No service charge shall be made for any transfer of the Note, but the City or the Registrar may require payment of a sum sufficient to cover any tax or other governmental charge that may be imposed in connection with any transfer of the Note.

SECTION 7. The principal of the Note shall be subject to redemption on any date, as a whole or in part, at the redemption price of one hundred percent (100%) of the principal amount thereof being redeemed, plus accrued interest, if any, to date.

SECTION 8. The Registrar shall proceed with redemptions without further notice or direction from the City.

Unless waived by the owner of the Note to be redeemed, notice of the call for any such redemption shall be given by the Registrar on behalf of the City by mailing the redemption notice by registered or certified mail at least five (5) days and not more than sixty (60) days prior to the date fixed for redemption to the registered owner of the Note at the address shown on the Register or at such other address as is furnished in writing by such registered owner to the Registrar.

All notices of redemption shall state:

(1) the redemption date;

(2) the redemption price;

(3) if less than all of the outstanding principal amount of the Note is to be redeemed, the principal amount of the Note to be redeemed; and

(4) that on the date fixed for redemption the redemption price will become due and payable upon the Note or portion thereof called for redemption.

Prior to any date fixed for redemption, the City shall deposit with the Registrar an amount of money sufficient to pay the redemption price of the principal amount of the Note which is to be redeemed on that date. Notice of redemption having been given as aforesaid, the Note or portions thereof so to be redeemed shall, on the date fixed for redemption, become due and payable at the redemption price therein specified. The owner of the Note shall note on the Payment Schedule attached to the Note the amount of the principal of the Note so redeemed.

SECTION 9. The Note and the Payment Record to be attached thereto shall be prepared in substantially the form attached hereto as Exhibit B.

SECTION 10. The Note hereby authorized shall be executed as in this ordinance provided as soon after the passage hereof as may be, and thereupon, be deposited with the Comptroller of the City, and be by said Comptroller delivered to the Company.

SECTION 11. (a) Special Tax Allocation Fund. Pursuant to the T.I.F. Ordinance, the City has created a special fund, designated as the Goose Island Redevelopment Project Area Special Tax Allocation Fund (the "Tax Allocation Fund").

The Comptroller of the City is hereby directed to maintain the Tax Allocation Fund as a segregated interest-bearing account, separate and apart from the General Fund or any other fund of the City, with a bank which is insured by the Federal Deposit Insurance Corporation or its successor. Pursuant to the T.I.F. Ordinance, all incremental ad valorem taxes received by the City for the Area are to be deposited into the Tax Allocation Fund.

(b) Republic Aluminum Account. There is hereby created within the Tax Allocation Fund a special account to be known as the "Republic Aluminum Account" (the "Republic Aluminum Account"). The City shall promptly designate and deposit into the Republic Aluminum Account sixty percent (60%) of all incremental ad valorem taxes deposited into the Tax Allocation Fund.

(c) Pledge of Republic Aluminum Account. The City hereby assigns, pledges and dedicates the Republic Aluminum Account, together with all amounts on deposit in the Republic Aluminum Account to the payment of the principal of and interest, if any, on the Note when due. Upon deposit, the moneys on deposit in the Republic Aluminum Account may be invested as hereinafter provided. Interest and income on any such investment shall be deposited in the Republic Aluminum Account. All money on deposit in the Republic Aluminum Account shall be used to pay the principal of and

interest on the Note, at maturity or upon payment or redemption prior to maturity, in accordance with its terms, which payments from the Account are hereby authorized and appropriated by the City. Upon payment of all amounts due under the Note in accordance with its terms, the amounts on deposit in the Republic Aluminum Account shall be deposited in the Tax Allocation Fund of the City and the Republic Aluminum Account shall be closed.

SECTION 12. Moneys on deposit in the Republic Aluminum Account may be invested in: (i) any bonds, notes, certificates of indebtedness, treasury bills or securities now or hereafter issued, which are guaranteed by the full faith and credit of the United States of America as to principal and interest; and (ii) interest-bearing savings accounts, interest-bearing certificates of deposit or interest-bearing time deposits or any other investments constituting direct obligations of any bank, as defined by the Illinois Banking Act, which is insured by the Federal Deposit Insurance Corporation. Each such investment shall mature on a date prior to the date on which said amounts are needed to pay the principal of or interest on the Note.

SECTION 13. Pursuant to the Redevelopment Agreement, the Company has agreed to acquire and construct the Project on behalf of the City. The costs of such acquisition and construction up to the amount of Six Million Five Hundred Twenty-five Thousand Dollars ($6,525,000) shall be deemed to be a disbursement of the proceeds of the Note, and the outstanding principal amount of the Note shall be increased by the amount of each such advance. The principal amount outstanding of the Note shall be the sum of advances made pursuant to certificates of expenditure (the "Certificates of Expenditure") executed by the Commissioner or a Deputy Commissioner or Assistant Commissioner of the Department of Planning and Development of the City and authenticated by the Registrar, in accordance with the Redevelopment Agreement, minus any principal amount paid on the Note. A Certificate of Expenditure shall not be valid or obligatory under this ordinance unless or until authenticated by the Registrar by manual signature. The City shall not execute Certificates of Expenditure that total in excess of Six Million Five Hundred Twenty-five Thousand Dollars ($6,525,000). Upon execution of a Certificate of Expenditure, the Registrar shall promptly send the Certificate to the registered owner and retain a copy with the Registrar. Certificates of Expenditure shall be in substantially the form attached hereto as Exhibit C.

SECTION 14. The Registrar shall maintain a list of the name and address of the registered owner from time to time of the Note and upon any transfer shall add the name and address of the new registered owner and eliminate the name and address of the transferor.

SECTION 15. The obligations and duties of the Registrar hereunder shall be as follows:

(a) to act as registrar, authenticating agent, paying agent and transfer agent as provided herein;

(b) to maintain a list of the registered owners from time to time of the Note as set forth herein and to furnish such list to the City upon request, but otherwise to keep such list confidential;

(c) to give notice of redemption of the principal of the Note as provided herein;

(d) to cancel and/or destroy the Note when it has been paid at maturity or upon earlier redemption or submitted for transfer;

(e) to furnish the City at least annually a certificate with respect to whether or not the Note has been canceled and/or destroyed; and

(f) to furnish the City at least annually an audit confirmation of the principal of the Note which has been paid and the principal amount of the Note then outstanding.

SECTION 16. The provisions of this ordinance shall constitute a contract between the City and the Company. All covenants relating to the Note are enforceable by the Company, any taxpayer of the City and the people of the State of Illinois acting through the Attorney General or any designee.

SECTION 17. The City reserves the right to use or invest proceeds of the Note or moneys on deposit in the funds and accounts created by this ordinance in any manner, notwithstanding the covenants herein, provided it shall first have received an opinion from an attorney or a firm of attorneys of nationally recognized standing as municipal bond counsel to the effect that use or investment of such moneys as contemplated is lawful and will not result in loss of tax-exempt status of interest on the Note.

SECTION 18. The Mayor, the Comptroller, the City Clerk and the other officers of the City are authorized to execute and deliver on behalf of the City such other documents, agreements and certificates (including a certificate to the special counsel of the City regarding the tax-exempt status of the Note and related matters) and to do such other things consistent with the terms of this ordinance as such officers and employees shall deem necessary or appropriate in order to effectuate the intent and purposes of this ordinance.

SECTION 19. If any provision of this ordinance shall be held to be invalid or unenforceable for any reason, the invalidity or unenforceability of such provision shall not affect any of the other provisions of this ordinance.

SECTION 20. All ordinances, resolutions, motions or orders in conflict with this ordinance are hereby repealed to the extent of such conflict.

SECTION 21. This ordinance shall be in full force and effect immediately upon its passage.

Exhibits "A", "B" and "C" referred to in this ordinance read as follows:

Exhibit "A".

Republic Aluminum, Inc. Redevelopment Agreement

By And Between

The City Of Chicago

And

Republic Aluminum, Inc.

This Republic Aluminum, Inc. Redevelopment Agreement (this "Agreement") is made as of this ____ day of _____, 1996, by and between the City of Chicago, an Illinois municipal corporation (the "City"), through its Department of Planning and Development (the "D.P.D."), and Republic Aluminum, Inc., an Illinois corporation (the "Developer").

Recitals.

A. Constitutional Authority: As a home rule unit of government under Section 6(a), Article VII of the 1970 Constitution of the State of Illinois (the "State"), the City has the power to regulate for the protection of the public health, safety, morals and welfare of its inhabitants, and pursuant thereto, has the power to encourage private development in order to enhance the local tax base, create employment opportunities and to enter into contractual agreements with private parties in order to achieve these goals.

B. Statutory Authority: The City is authorized under the provisions of the Tax Increment Allocation Redevelopment Act, 65 ILCS 5/11-74.4-1, et seq. (1992 State Bar Edition), as amended from time to time (the "Act"), to finance projects that eradicate blighted conditions through the use of tax increment allocation financing for redevelopment projects.

C. City Council Authority: To induce redevelopment pursuant to the Act, the City Council of the City (the "City Council") adopted the following

ordinances on July 10, 1996: (1) "An Ordinance of the City of Chicago, Illinois, Approving a Redevelopment Plan for the Goose Island Redevelopment Project Area"; (2) "An Ordinance of the City of Chicago, Illinois, Designating the Goose Island Redevelopment Project Area a Redevelopment Project Area Pursuant to Tax Increment Allocation Redevelopment Project Act"; and (3) "An Ordinance of the City of Chicago, Illinois, Adopting Tax Increment Allocation Financing for Goose Island Redevelopment Project Area" (the "T.I.F. Adoption Ordinance"), (collectively referred to herein as the "T.I.F. Ordinances"). The redevelopment project area (the "Redevelopment Area") is legally described in (Sub)Exhibit A hereto.

D. The Project: The Developer has purchased (the "Acquisition") approximately fifteen (15) acres of property located within the Redevelopment Area north of West Division Street and east of North Hickory and North Cherry Avenues, Chicago, Illinois and legally described on (Sub)Exhibit B hereto (the "Property"), and, within the time frame set forth in Section 3.01 hereof, shall commence and complete construction of an approximately three hundred twenty-five thousand (325,000) square foot window fabrication and office facility (the "Facility") thereon. The Facility and related improvements (including but not limited to those T.I.F.-Funded Improvements as defined below and set forth on (Sub)Exhibit C) are collectively referred to herein as the "Project". The completion of the Project would not reasonably be anticipated without the financing contemplated in this Agreement.

E. Redevelopment Plan: The Project will be carried out in accordance with this Agreement and the Goose Island Redevelopment Project Area Tax Increment Allocation Finance Program Redevelopment Plan and Project (the "Redevelopment Plan") attached hereto as (Sub)Exhibit D, as amended from time to time.

F. City Financing: The City agrees to use, in the amounts set forth in Section 4.03 hereof and pursuant to the terms of the City Note (as defined below), (i) the proceeds of the City Note to finance a portion of the costs of the Project and (ii) incremental taxes (as defined below) to reimburse the Developer for the costs of T.I.F.-Funded Improvements, pursuant to the terms and conditions of this Agreement.

Now, Therefore, In consideration of the mutual covenants and agreements contained herein, and for other good and valuable consideration, the receipt and sufficiency of which are hereby acknowledged, the parties hereto agree, as follows:

Section 1.

Recitals.

The foregoing recitals are hereby incorporated into this Agreement by reference.

Section 2.

Definitions.

For purposes of this Agreement, in addition to the terms defined in the foregoing recitals, the following terms shall have the meanings set forth below:

"Affiliate" shall mean any person or entity directly or indirectly controlling, controlled by or under common control with the Developer.

"Bond(s)" shall have the meaning set forth for such term in Section 8.05 hereof.

"C.D. Float Loan" shall mean the loan in the amount of Twelve Million Dollars ($12,000,000) made by the City to the Developer with respect to the Project.

"Certificate" shall mean the certificate of completion of construction described in Section 7.01 hereof.

"City Fee" shall mean the fee described in Section 4.03(c) hereof.

"City Funds" shall mean the funds described in Section 4.03(b) hereof.

"City Note" shall mean the City of Chicago Tax Increment Allocation Revenue Note (Goose Island Redevelopment Project), Series A, to be in the form attached hereto as (Sub)Exhibit N, in the maximum principal amount of Six Million Five Hundred Twenty-five Thousand Dollars ($6,525,000), issued by the City to the Developer on the date hereof; provided, that the term "City Note" shall also mean, collectively, two or more of such notes issued pursuant to this Agreement which do not have an aggregate principal amount in excess of Six Million Five Hundred Twenty-five Thousand Dollars ($6,525,000).

"Change Order" shall mean any amendment or modification to the Scope Drawings, Plans and Specifications or the Project Budget as described in Section 3.03, Section 3.04 and Section 3.05, respectively.

"Closing Date" shall mean the date of execution and delivery of this Agreement by all parties hereto.

"Construction Contract" shall mean that certain contract, substantially in the form attached hereto as (Sub)Exhibit E, to be entered into between the Developer and the General Contractor providing for construction of the Project.

"Consulting Fee" shall mean the amount, up to Twenty-five Thousand Dollars ($25,000), to be reimbursed to the Developer from payments under the City Note for payment of a portion of the consulting fees incurred by the Developer in connection with the establishment of the Redevelopment Area.

"Corporation Counsel" shall mean the City's Office of Corporation Counsel.

"Employer(s)" shall have the meaning set forth in Section 10 hereof.

"Environmental Laws" shall mean any and all federal, state or local statutes, laws, regulations, ordinances, codes, rules, orders, licenses, judgments, decrees or requirements relating to public health and safety and the environment now or hereafter in force, as amended and hereafter amended, including but not limited to (i) the Comprehensive Environmental Response, Compensation and Liability Act (42 U.S.C. Section 9601, et seq.); (ii) any so-called "Superfund" or "Superlien" law; (iii) the Hazardous Materials Transportation Act (49 U.S.C. Section 1802, et seq.); (iv) the Resource Conservation and Recovery Act (42 U.S.C. Section 6902, et seq.); (v) the Clean Air Act (42 U.S.C. Section 7401, et seq.); (vi) the Clean Water Act (33 U.S.C. Section 1251, et seq.); (vii) the Toxic Substances Control Act (15 U.S.C. Section 2601, et seq.); (viii) the Federal Insecticide, Fungicide and Rodenticide Act (7 U.S.C. Section 136, et seq.); (ix) the Illinois Environmental Protection Act (415 ILCS 5/1, et seq.); and (x) the Municipal Code of Chicago.

"Equity" shall mean funds of the Developer, including the Developer's non-Project assets (other than funds derived from Lender Financing and secured by Project assets) irrevocably available for the Project, in the amount set forth in Section 4.01 hereof, which amount may be increased pursuant to Section 4.06 (Cost Overruns) or Section 4.03(b).

"Escrow" shall mean the construction escrow established pursuant to the escrow agreement.

"Escrow Agreement" shall mean the escrow agreement establishing a construction escrow, to be entered into as of the date hereof by the City the title company (or an affiliate of the title company), the Developer and the Developer's lender(s), substantially in the form of (Sub)Exhibit F attached hereto.

"Event of Default" shall have the meaning set forth in Section 15 hereof.

"Financial Statements" shall mean complete financial statements of the Developer prepared and reviewed by a certified public accountant in accordance with generally accepted accounting principles and practices consistently applied throughout the appropriate periods and certified by the Developer's chief financial officer.

"First Construction Disbursement" shall mean the first disbursement from the Escrow subsequent to the Closing Date related to construction or development costs.

"General Contractor" shall mean the general contractor(s) hired by the Developer pursuant to Section 6.01.

"Goose Island Redevelopment Project Area Special Tax Allocation Fund" shall mean the special tax allocation fund created by the City in connection with the Redevelopment Area into which the Incremental Taxes will be deposited.

"Hazardous Materials" shall mean any toxic substance, hazardous substance, hazardous material, hazardous chemical or hazardous, toxic or dangerous waste defined or qualifying as such in (or for the purposes of) any environmental law, or any pollutant or contaminant, and shall include, but not be limited to, petroleum (including crude oil), any radioactive material or by-product material, polychlorinated biphenyls and asbestos in any form or condition.

"Incremental Taxes" shall mean such ad valorem taxes which, pursuant to the T.I.F. Adoption Ordinance and Section 5/11-74.4-8(b) of the Act, are allocated to and when collected are paid to the Treasurer of the City of Chicago for deposit by the Treasurer into a special tax allocation fund established to pay redevelopment project costs and obligations incurred in the payment thereof.

"Infrastructure Costs" shall mean the costs, in an amount not to exceed One Million Five Hundred Thousand Dollars ($1,500,000), incurred by the Developer for Public Infrastructure and to be reimbursed by payments under the City Note.

"Lender Financing" shall mean funds borrowed by the Developer from lenders and irrevocably available to pay for Costs of the Project, in the amount set forth in Section 4.01 hereof. The term "Lender Financing" includes the proceeds of any C.D. Float Loan.

"M.B.E.(s)" shall mean a business identified in the Directory of Certified Minority Business Enterprises published by the City's Purchasing Department, or otherwise certified by the City's Purchasing Department as a minority-owned business enterprise.

"Municipal Code" shall mean the Municipal Code of the City of Chicago.

"Non-Governmental Charges" shall mean all non-governmental charges, liens, claims, or encumbrances relating to the Developer, the Property or the Project.

"Payment Form" shall have the meaning set forth in Section 4.04 hereof.

"Permitted Liens" shall mean those liens and encumbrances against the Property and/or the Project set forth on (Sub)Exhibit G hereto.

"Plans and Specifications" shall mean construction documents containing an initial site plan and initial working drawings and specifications for the Project.

"Prior Expenditure(s)" shall have the meaning set forth in Section 4.05(a) hereof.

"Project Budget" shall mean the budget attached hereto as (Sub)Exhibit H, showing the total cost of the Project by line item, furnished by the Developer to D.P.D., in accordance with Section 3.03 hereof.

"Public Infrastructure" shall mean the improvements to be made by the Developer in accordance with Section 8.02 hereof and with the Plans and Specifications relating to West Weed Street, North Cherry Avenue, North Hickory Avenue, West Evergreen Street and North Hooker Street.

"Redevelopment Project Costs" shall mean redevelopment project costs as defined in Section 5/11-74.4-3 (q) of the Act that are included in the budget set forth in the Plan or otherwise referenced in the Plan.

"Scope Drawings" shall mean preliminary construction documents containing a site plan and preliminary drawings and specifications for the Project.

"Survey" shall mean a Class A plat of survey in the most recently revised form of A.L.T.A./A.C.S.M. land title survey of the Property dated within forty-five (45) days prior to the Closing Date, acceptable in form and content to the City and the title company, prepared by a surveyor registered in the State of Illinois, certified to the City and the title company, and indicating whether the Property is in a flood hazard area as identified by the United States Federal Emergency Management Agency (and updates thereof to reflect improvements to the Property in connection with the construction of the Facility and related improvements as required by the City or lender(s) providing Lender Financing).

"Term of the Agreement" shall mean the period of time commencing on the Closing Date and ending July 10, 2019, the date on which the Redevelopment Area is no longer in effect.

"T.I.F.-Funded Improvements" shall mean those improvements of the City-Funded Project which (i) qualify as Redevelopment Project Costs, (ii) are eligible costs under the Plan and (iii) the City has agreed to pay for out of Incremental Taxes pursuant to the City Note, subject to the terms of this Agreement.

"Title Company" shall mean _____.

"Title Policy" shall mean a title insurance policy in the most recently revised A.L.T.A. or equivalent form, showing the Developer as the insured, noting the recording of this Agreement as an encumbrance against the Property, and a subordination agreement in favor of the City with respect to previously recorded liens against the Property related to Lender Financing, if any, issued by the Title Company.

"W.B.E.(s)" shall mean a business identified in the *Directory of Certified Women Business Enterprises* published by the City's Purchasing Department, or otherwise certified by the City's Purchasing Department as a women-owned business enterprise.

Section 3.

The Project.

3.01 The Project.

With respect to the Facility, the Developer shall, pursuant to the Plans and Specifications and subject to Section 18.17 hereof: (i) commence construction no later than November 1, 1996; and (ii) complete construction and conduct business operations therein no later than March 1, 1998.

3.02 Scope Drawings And Plans And Specifications.

The Developer has delivered the Scope Drawings and Plans and Specifications to D.P.D. and D.P.D. has approved same. After such initial approval, subsequent proposed changes to the Scope Drawings or Plans and Specifications shall be submitted to D.P.D. as a Change Order pursuant to Section 3.04 hereof. The Scope Drawings and Plans and Specifications shall at all times conform to the Redevelopment Plan, as amended from time to time, and all applicable federal, state and local laws, ordinances and regulations. The Developer shall submit all necessary documents to the

City's Building Department, Department of Transportation and such other City departments or governmental authorities as may be necessary to acquire building permits and other required approvals for the Project.

3.03 Project Budget.

The Developer has furnished to D.P.D., and D.P.D. has approved, a Project Budget showing total costs for the Project in an amount not less than Twenty Million One Hundred Fifty-six Thousand Four Hundred Two Dollars ($20,156,402). The Developer hereby certifies to the City that (a) it has Lender Financing and Equity in an amount sufficient to pay for all Project Costs; and (b) the Project Budget is true, correct and complete in all material respects. The Developer shall promptly deliver to D.P.D. certified copies of any Change Orders with respect to the Project Budget for approval pursuant to Section 3.04 hereof.

3.04 Change Orders.

Any Change Orders (and documentation substantiating the need and identifying the source of funding therefor) relating to material changes to the Project must be delivered by the Developer to D.P.D. concurrently with the progress reports described in Section 3.07 hereof; provided, that any Change Orders that would authorize or cause any of the following to occur must be submitted by the Developer to D.P.D. for D.P.D.'s prior written approval: (a) a reduction in the total square footage of the facility below two hundred ninety thousand (290,000) square feet; (b) the change of the proposed use of the Facility; and (c) a delay in the completion of the Project. The Developer shall not authorize or permit the performance of any work relating to any Change Order requiring D.P.D.'s prior written approval or the furnishing of materials in connection therewith prior to the receipt by the Developer of D.P.D.'s written approval. The Construction Contract, and each contract between the General Contractor and any subcontractor shall contain a provision to this effect. An approved Change Order shall not be deemed to imply any obligation on the part of the City to increase the amount of Incremental Taxes or proceeds of the City Note which the City has pledged pursuant to this Agreement or provide any other additional assistance to the Developer.

3.05 D.P.D. Approval.

Any approval granted by D.P.D. of the Scope Drawings, Plans and Specifications and the Change Orders is for the purposes of this Agreement only and does not affect or constitute any approval required by any other City Department or pursuant to any City ordinance, code, regulation or any other governmental approval, nor does any approval by D.P.D. pursuant to

this Agreement constitute approval of the quality, structural soundness or safety of the Property or the Project.

3.06 Other Approvals.

Any D.P.D. approval under this Agreement shall have no effect upon, nor shall it operate as a waiver of, the Developer's obligations to comply with the provisions of Section 5.03 (Other Governmental Approvals) hereof. The Developer shall not commence construction of the Project until the Developer has obtained all necessary permits and approvals (including but not limited to D.P.D.'s approval of the Scope Drawings and Plans and Specifications) and, to the extent required, proof of the General Contractor's and each subcontractor's bonding.

3.07 Progress Reports And Survey Updates.

The Developer shall provide D.P.D. with written quarterly progress reports detailing the status of the Project, including a revised completion date, if necessary (with any change in completion date being considered a Change Order, requiring D.P.D.'s written approval pursuant to Section 3.04). The Developer shall provide three (3) copies of an updated survey to D.P.D. upon the request of D.P.D. or any lender providing Lender Financing, reflecting improvements made to the Property.

3.08 Inspecting Agent Or Architect.

An independent agent or architect (other than the Developer's architect) approved by D.P.D. shall be selected to act as the inspecting agent or architect, at the Developer's expense, for the Project. The inspecting agent or architect shall perform periodic inspections with respect to the Project, providing certifications with respect thereto to D.P.D., prior to requests for disbursement for costs related to the Project.

3.09 Barricades.

Prior to commencing any construction requiring barricades, the Developer shall install a construction barricade of a type and appearance satisfactory to the City and constructed in compliance with all applicable federal, state or City laws, ordinances and regulations. D.P.D. retains the right to approve the maintenance, appearance, color scheme, painting, nature, type, content and design of all barricades.

3.10 Signs And Public Relations.

The Developer shall erect a sign of size and style approved by the City in a conspicuous location on the Property during the Project, indicating that financing has been provided by the City. The City reserves the right to include the name, photograph, artistic rendering of the Project and other pertinent information regarding the Developer, the Property and the Project in the City's promotional literature and communications.

3.11 Utility Connections.

The Developer may connect all on-site water, sanitary, storm and sewer lines constructed on the Property to City utility lines existing on or near the perimeter of the Property, provided the Developer first complies with all City requirements governing such connections, including the payment of customary fees and costs related thereto.

3.12 Permit Fees.

In connection with the Project, the Developer shall be obligated to pay only those building, permit, engineering, tap on and inspection fees that are assessed on a uniform basis throughout the City of Chicago and are of general applicability to other property within the City of Chicago.

Section 4.

Financing.

4.01 Total Project Cost And Sources Of Funds.

The cost of the Project is estimated to be Twenty Million One Hundred Fifty-six Thousand Four Hundred Two Dollars ($20,156,402), to be applied in the manner set forth in the Project Budget. Such costs shall be funded from the following sources:

Equity (subject to Sections 4.03(b) and 4.06)	$3,981,402
City Funds	6,525,000
Lender Financing	9,650,000
Estimated Total:	$20,156,402

4.02 Developer Funds.

Equity and/or Lender Financing may be used to pay any Project cost, including but not limited to Redevelopment Project Costs.

4.03 City Funds.

(a) Uses of City Funds. City Funds may be used by the Developer for costs of T.I.F.-Funded Improvements that constitute Redevelopment Project Costs. (Sub)Exhibit C sets forth, by line item, the T.I.F.-Funded Improvements for the Project, and the maximum amount of costs that may be paid from City Funds for each line item therein, contingent upon receipt by the City of documentation satisfactory in form and substance to D.P.D. evidencing such cost and its eligibility as a Redevelopment Project Cost.

(b) Sources of City Funds. Subject to the terms and conditions of the City Note and of this Agreement, including but not limited to this Section 4.03 and Section 5 hereof, the City hereby agrees to issue the City Note, the proceeds of which (the "City Funds") will be used by the Developer for the costs of the T.I.F.-Funded Improvements:

Source of City Funds	Maximum Amount
City Note Proceeds	$6,525,000

provided, however, that the total amount of City Funds expended for T.I.F.-Funded Improvements shall be an amount not to exceed the sum of (i) the Consulting Fee and the Infrastructure Costs and (ii) the Lesser of (A) Five Million Dollars ($5,000,000) plus interest thereon, as provided in the City Note, or (B) twenty-six and eighty-four one-hundredths percent (26.84%) of the actual total Project costs of Twenty Million One Hundred Fifty-six Thousand Four Hundred Two Dollars ($20,156,402) (less the Consulting Fee and the Infrastructure Costs).

4.04 Payment Form.

The Developer shall deliver to the City, at least __ days prior to the date that payments are due on the City Note, a Payment Form in substantially the form of (Sub)Exhibit M attached hereto or as otherwise acceptable to D.P.D. (the "Payment Form"), together with the documentation described therein.

4.05 Treatment Of Prior Expenditures And Subsequent Disbursements.

(a) Prior Expenditures. Only those expenditures made by the Developer with respect to the Project prior to the Closing Date, evidenced by

documentation satisfactory to D.P.D. and approved by D.P.D. as satisfying costs covered in the Project Budget, shall be considered previously contributed Equity or Lender Financing hereunder (the "Prior Expenditures"). D.P.D. shall have the right, in its sole discretion, to disallow any such expenditure as a Prior Expenditure. (Sub)Exhibit I hereto sets forth the prior expenditures approved by D.P.D. as Prior Expenditures. Prior Expenditures made for items other than T.I.F.-Funded Improvements shall not be reimbursed to the Developer, but shall reduce the amount of Equity and/or Lender financing required to be contributed by the Developer pursuant to Section 4.01 hereof. The amount of any approved Prior Expenditures shall be added to the principal amount of the City Note in accordance with Section 5.16 hereof.

(b) Purchase Of Property. A portion of the purchase price of the Property shall be paid from Equity or the proceeds of Lender Financing by the Developer on the Closing Date directly rather than through the Escrow.

(c) City Fee. The City may allocate the sum of One Hundred Eight Thousand Seven Hundred Fifty Dollars ($108,750) for payment of costs incurred by the City for the administration and monitoring of the Project. Such fee shall be in addition to and shall not be deducted from or considered a part of the City Funds, nor shall the Developer be required to pay such fee. Such fee shall be payable only from the Incremental Taxes not otherwise pledged for payments under the City Note.

(d) Allocation Among Line Items. Disbursements for expenditures related to T.I.F.-Funded Improvements may be allocated to and charged against the appropriate line only, with transfers of costs and expenses from one line item to another, without the prior written consent of D.P.D., being prohibited; provided, however, that such transfers among line items, in an amount not to exceed Twenty-Five Thousand Dollars ($25,000) or One Hundred Thousand Dollars ($100,000) in the aggregate, may be made without the prior written consent of D.P.D..

4.06 Cost Overruns.

If the aggregate cost of the T.I.F.-Funded Improvements exceeds City Funds available pursuant to Section 4.03 hereof, the Developer shall be solely responsible for such excess costs, and shall hold the City harmless from any and all costs and expenses of completing the T.I.F.-Funded Improvements in excess of City Funds.

Section 5.

Conditions Precedent.

The following conditions shall be complied with to City's satisfaction within the time periods set forth below or, if no time period is specified, prior to the Closing Date:

5.01 Project Budget.

The Developer shall have submitted to D.P.D., and D.P.D. shall have approved, a Project Budget in accordance with the provisions of Section 3.03 hereof.

5.02 Scope Drawings And Plans And Specifications.

The Developer shall have submitted to D.P.D., and D.P.D. shall have approved, the Scope Drawings and Plans and Specifications in accordance with the provisions of Section 3.02 hereof.

5.03 Other Governmental Approvals.

Not less than five (5) days prior to the First Construction Disbursement, the Developer shall have secured all other necessary approvals and permits required by any state, federal, or local statute, ordinance or regulation and shall submit evidence thereof to D.P.D..

5.04 Financing.

The Developer shall have furnished proof reasonably acceptable to the City that the Developer has Equity and Lender Financing in the amounts set forth in Section 4.01 hereof to complete the Project and satisfy its obligations under this Agreement. If a portion of such funds consists of Lender Financing, the Developer shall have furnished proof as of the Closing Date that the proceeds thereof are available to be drawn upon by the Developer as needed and are sufficient (along with the Equity set forth in Section 4.01) to complete the Project.

5.05 Acquisition And Title.

On the Closing Date, the Developer shall furnish the City with a copy of the Title Policy for the Property, certified by the Title Company, showing the Developer as the named insured. The Title Policy shall be dated as of

the Closing Date and shall contain only those title exceptions listed as Permitted Liens on (Sub)Exhibit G hereto and shall evidence the recording of this Agreement pursuant to the provisions of Section 8.18 hereof. The Title Policy shall also contain such endorsements as shall be required by Corporation Counsel, including but not limited to an owner's comprehensive endorsement and satisfactory endorsements regarding zoning (3.0 with parking), contiguity, location, access and survey. The Developer shall provide to D.P.D., prior to the Closing Date, documentation related to the purchase of the Property and certified copies of all easements and encumbrances of record with respect to the Property not addressed, to D.P.D.'s satisfaction, by the Title Policy and any endorsements thereto.

5.06 Evidence Of Clean Title.

Not less than five (5) business days prior to the Closing Date, the Developer, at its own expense, shall have provided the City with current searches under the Developer's name (and the following trade names of the Developer: _____) as follows:

Secretary of State	U.C.C. search
Secretary of State	Federal tax search
Cook County Recorder	U.C.C. search
Cook County Recorder	Fixtures search
Cook County Recorder	Federal tax search
Cook County Recorder	State tax search
Cook County Recorder	Memoranda of judgments search
United States District Court	Pending suits and judgments
Clerk of Circuit Court, Cook County	Pending suits and judgments

showing no liens against the Developer, the Property or any fixtures now or hereafter affixed thereto, except for the Permitted Liens.

5.07 Surveys.

Not less than five (5) business days prior to the Closing Date, the

Developer shall have furnished the City with three (3) copies of the Survey.

5.08 Insurance.

The Developer, at its own expense, shall have insured the Property in accordance with Section 12 hereof. At least five (5) business days prior to the Closing Date, certificates required pursuant to Section 12 hereof evidencing the required coverages shall have been delivered to D.P.D..

5.09 Opinion Of Counsel.

(a) On the Closing Date, the Developer shall furnish the City with an opinion of counsel, substantially in the form attached hereto as (Sub)Exhibit J, with such changes as may be required by or acceptable to Corporation Counsel. If the Developer has engaged special counsel in connection with the Project, and such special counsel is unwilling or unable to give some of the opinions set forth in (Sub)Exhibit I hereto, such opinions shall be obtained by the Developer from its general counsel.

(b) On the Closing Date, the City shall have received from Hopkins & Sutter, special counsel to the City, an opinion regarding the tax-exempt status of the City Note, in form acceptable to Corporation Counsel.

5.10 Evidence Of Prior Expenditures.

Not less than twenty (20) business days prior to the Closing Date, the Developer shall have provided evidence satisfactory to D.P.D. in its sole discretion of the Prior Expenditures in accordance with the provisions of Section 4.05(a) hereof.

5.11 Financial Statements.

Not less than thirty (30) days prior to the Closing Date, the Developer shall have provided Financial Statements to D.P.D. for its three (3) most recent fiscal years, and any reviewed (and certified by the Developer's chief financial officer) interim financial statements prepared since the end of its most recent fiscal year.

5.12 Documentation.

The Developer shall have provided documentation to D.P.D., satisfactory in form and substance to D.P.D., with respect to current employment matters.

5.13 Environmental.

Not less than thirty (30) days prior to the Closing Date, the Developer shall have provided D.P.D. with copies of that certain phase I environmental audit completed with respect to the Property. Based on the City's review thereof, the City may, in its sole discretion, require the completion of a phase II environmental audit with respect to the Property prior to the Closing Date. The City reserves the right to terminate negotiations with respect to this Agreement if, in the City's view, such audits reveal the existence of material environmental problems. Prior to the Closing Date, the Developer shall provide the City with a letter from the environmental engineer(s) who completed such audit(s), authorizing the City to rely on such audits.

5.14 Corporate Documents.

The Developer shall provide a copy of its Articles or Certificate of Incorporation containing the original certification of the Secretary of State of its state of incorporation; certificates of good standing from the Secretary of State of its state of incorporation and all other states in which the Developer is qualified to do business; a secretary's certificate in such form and substance as the Corporation Counsel may require; and such other corporate documentation as the City may request.

5.15 Litigation.

The Developer shall provide to Corporation Counsel and D.P.D, at least ten (10) business days prior to the Closing Date, a description of all pending or threatened litigation or administrative proceedings involving the Developer, specifying, in each case, the amount of each claim, an estimate of probable liability, the amount of any reserves taken in connection therewith and whether (and to what extent) such potential liability is covered by insurance.

5.16 Preconditions Of Increase Of Principal Amount.

Prior to any increase in the principal amount of the City Note, the Developer shall submit documentation of such expenditures to D.P.D., which shall be satisfactory to D.P.D. in its sole discretion. Delivery by the Developer to D.P.D. of any request to increase such principal amount shall, in addition to the items therein expressly set forth, constitute a certification to the City, as of the date of such request for increase, that:

(a) the total amount of the disbursement request represents the actual amount paid to the General Contractor and/or subcontractors who have performed work on the Project, and/or their payees;

(b) all amounts shown as previous payments on the current disbursement request have been paid to the parties entitled to such payment;

(c) the Developer has approved all work and materials for the current disbursement request, and such work and materials conform to the Plans and Specifications;

(d) the representations and warranties contained in this Redevelopment Agreement are true and correct and the Developer is in compliance with all covenants contained herein;

(e) the Developer has received no notice and has no knowledge of any liens or claim of lien either filed or threatened against the Property except for the Permitted Liens or liens which the Developer is contesting in accordance with Section 8.15 hereof;

(f) no Event of Default or condition or event which, with the giving of notice or passage of time or both, would constitute an Event of Default, exists or has occurred; and

(g) the Project is In Balance. The Project shall be deemed to be in balance ("In Balance") only if the total of the available Project funds equals or exceeds the aggregate of the amount necessary to pay all unpaid Project costs incurred or to be incurred in the completion of the Project. "Available Project Funds" as used herein shall mean: (i) the undisbursed Lender Financing, if any; (ii) the undisbursed Equity; and (iii) any other amounts deposited by the Developer pursuant to this Agreement. The Developer hereby agrees that, if the Project is not In Balance, the Developer shall, within ten (10) days after a written request by the City, deposit with the City or the escrow agent, cash (or a commitment for additional Lender Financing) in an amount that will place the Project In Balance, which deposit shall first be exhausted before any further disbursement of the City Funds shall be made.

Except as otherwise provided in this Agreement, the City shall not be obligated to make payments under the City Note if an Event of Default, or condition or event that with notice or the passage of time or both would constitute an Event of Default, has occurred. D.P.D. shall retain the right to approve or reject, in its sole discretion, the designation of any cost as (i) a T.I.F.-Funded Improvement or (ii) a part of the actual total Project costs. In no event shall D.P.D. be obligated to increase the principal amount of the City Note by an amount such that the outstanding principal amount of the City Note shall exceed twenty-six and eighty-four one-hundredths percent (26.84%) of the actual total Project costs as provided in Section 4.03(b) hereof.

The Developer shall have satisfied all other preconditions of disbursement of City Funds for each increase in principal of the City Note, including but not limited to requirements set forth in the T.I.F. Ordinances, the City Note, this Agreement and/or the Escrow Agreement.

Section 6.

Agreements With Contractors.

6.01 Bid Requirement For General Contractor And Subcontractors.

(a) Except as set forth in Section 6.01(b) below, prior to entering into an agreement with a General Contractor or any subcontractor for construction of the Project, the Developer shall solicit, or shall cause the General Contractor to solicit, bids from qualified contractors eligible to do business with, and having an office located in, the City of Chicago, and shall submit all bids received to D.P.D. for its inspection and written approval. (i) For the T.I.F.-Funded Improvements, the Developer shall select the General Contractor (or shall cause the General Contractor to select the subcontractor) submitting the lowest responsible bid who can complete the Project in a timely manner. If the Developer selects a General Contractor (or the General Contractor selects any subcontractor) submitting other than the lowest responsible bid for the T.I.F.-Funded Improvements, the difference between the lowest responsible bid and the bid selected may not be paid out of City Funds. (ii) For Project work other than the T.I.F.-Funded Improvements, if the Developer selects a General Contractor (or the General Contractor selects any subcontractor) who has not submitted the lowest responsible bid, the difference between the lowest responsible bid and the higher bid selected shall be subtracted from the actual total Project costs for purposes of the calculation of the amount of City Funds to be contributed to the Project pursuant to Section 4.03 (b) hereof. The Developer shall submit copies of the Construction Contract to D.P.D. in accordance with Section 6.02 below. Photocopies of all subcontracts entered or to be entered into in connection with the T.I.F.-Funded Improvements shall be provided to D.P.D. within five (5) business days of the execution thereof. The Developer shall ensure that the General Contractor shall not (and shall cause the General Contractor to ensure that the subcontractor shall not) begin work on the Project until the Plans and Specifications have been approved by D.P.D. and all requisite permits have been obtained.

(b) If, prior to entering into an agreement with a General Contractor for construction of the Project, the Developer does not solicit bids pursuant to Section 6.01 (a) hereof, then the fee of the General Contractor proposed to be paid out of City Funds shall be limited to ten percent (10%) of the total amount of the Construction Contract. Except as explicitly stated in this paragraph, all other provisions of Section 6.01 (a) shall apply, including but

not limited to the requirement that the General Contractor shall solicit bids from all subcontractors.

6.02 Construction Contract.

Prior to the execution thereof, the Developer shall deliver to D.P.D. a copy of the proposed Construction Contract with the General Contractor selected to handle the Project in accordance with Section 6.01 above, for D.P.D.'s prior written approval, which shall be granted or denied within ten (10) business days after delivery thereof. Within ten (10) business days after execution of such contract by the Developer, the General Contractor and any other parties thereto, the Developer shall deliver to D.P.D. and Corporation Counsel a certified copy of such contract together with any modifications, amendments or supplements thereto.

6.03 Performance And Payment Bonds.

Prior to commencement of any work for the Project relating to construction in the public way, the Developer shall require that the General Contractor be bonded for its performance and payment for sureties having an AA rating or better using American Institute of Architects' Form No. A311 or its equivalent. The City shall be named as obligee or co-obligee on such bond.

6.04 Employment Opportunity.

The Developer shall contractually obligate and cause the General Contractor and each subcontractor to agree to the provisions of Section 10 hereof.

6.05 Other Provisions.

In addition to the requirements of this Section 6, the Construction Contract and each contract with any subcontractor shall contain provisions required pursuant to Section 3.04 (Change Orders), Section 8.09 (Prevailing Wage), Section 10.01(e) (Employment Opportunity), Section 10.02 (City Resident Employment Requirement), Section 12 (Insurance) and Section 14.01 (Books and Records) hereof. Photocopies of all contracts or subcontracts entered or to be entered into in connection with the T.I.F.-Funded Improvements shall be provided to D.P.D. within five (5) business days of the execution thereof.

Section 7.

Completion Of Construction.

7.01 Certificate Of Completion Of Construction.

Upon completion of the construction of the Project in accordance with the terms of this Agreement and after the final disbursement from the Escrow, and upon the Developer's written request, D.P.D. shall issue to the Developer a Certificate in recordable form certifying that the Developer has fulfilled its obligation to complete the Project in accordance with the terms of this Agreement. D.P.D. shall respond to the Developer's written request for a Certificate within thirty (30) days by issuing either a Certificate or a written statement detailing the ways in which the Project does not conform to this Agreement or has not been satisfactorily completed, and the measures which must be taken by the Developer in order to obtain the Certificate. The Developer may resubmit a written request for a Certificate upon completion of such measures.

7.02 Effect Of Issuance Of Certificate; Continuing Obligations.

The Certificate relates only to the construction of the Project, and upon its issuance, the City will certify that the terms of the Agreement specifically related to the Developer's obligation to complete such activities have been satisfied. After the issuance of a Certificate, however, all executory terms and conditions of this Agreement and all representations and covenants contained herein will continue to remain in full force and effect throughout the Term of the Agreement as to the parties described in the following paragraph, and the issuance of the Certificate shall not be construed as a waiver by the City of any of its rights and remedies pursuant to such executory terms.

Those covenants specifically described in Sections 8.02, 8.06 and 8.19 as covenants that run with the land are the only covenants in this Agreement intended to be binding upon any transferee of the Property (including an assignee as described in the following sentence) throughout the Term of the Agreement notwithstanding the issuance of a Certificate. The other executory terms of this Agreement that remain after the issuance of a Certificate shall be binding only upon the Developer or a permitted assignee of the Developer who, pursuant to Section 18.15 of this Agreement, has contracted to take an assignment of the Developer's rights under this Agreement and assume the Developer's liabilities hereunder.

7.03 Failure To Complete.

If the Developer fails to complete the Project in accordance with the terms of this Agreement, then the City shall have, but shall not be limited to, any of the following rights and remedies:

(a) the right to terminate this Agreement and cease all disbursement of City Funds not yet disbursed pursuant hereto;

(b) the right (but not the obligation) to complete those T.I.F.-Funded Improvements that are public improvements and to pay for the costs of T.I.F.-Funded Improvements (including interest costs) out of City Funds or other City monies. In the event that the aggregate cost of completing the T.I.F.-Funded Improvements exceeds the amount of City Funds available pursuant to Section 4.01, the Developer shall reimburse the City for all reasonable costs and expenses incurred by the City in completing such T.I.F.-Funded Improvements in excess of the available City Funds; and

(c) the right to seek reimbursement of the City Funds from the Developer, provided that the City is entitled to rely on an opinion of counsel that such reimbursement will not jeopardize the tax-exempt status of the City Note.

7.04 Notice Of Expiration Of Term Of Agreement.

Upon the expiration of the Term of the Agreement, D.P.D. shall provide the Developer, at the Developer's written request, with a written notice in recordable form stating that the Term of the Agreement has expired.

Section 8.

Covenants/Representations/Warranties Of The Developer.

8.01 General.

The Developer represents, warrants and covenants, as of the date of this Agreement and as of the date of each disbursement of City Funds hereunder, that:

(a) the Developer is a corporation duly organized, validly existing, qualified to do business in Illinois, and licensed to do business in any other state where, due to the nature of its activities or properties, such qualification or license is required;

(b) the Developer has the right, power and authority to enter into, execute, deliver and perform this Agreement;

(c) the execution, delivery and performance by the Developer of this Agreement has been duly authorized by all necessary corporate action,

and does not and will not violate its Articles of Incorporation or bylaws as amended and supplemented, any applicable provision of law, or constitute a breach of, default under or require any consent under any agreement, instrument or document to which the Developer is now a party or by which the Developer is now or may become bound;

(d) unless otherwise permitted pursuant to the terms of this Agreement, the Developer shall acquire and shall maintain good, indefeasible and merchantable fee simple title to the Property free and clear of all liens (except for the Permitted Liens, Lender Financing as disclosed in the Project Budget and non-governmental charges that the Developer is contesting in good faith pursuant to Section 8.15 hereof);

(e) the Developer is now and for the Term of the Agreement shall remain solvent and able to pay its debts as they mature;

(f) there are no actions or proceedings by or before any court, governmental commission, board, bureau or any other administrative agency pending, threatened or affecting the Developer which would impair its ability to perform under this Agreement;

(g) the Developer has and shall maintain all government permits, certificates and consents (including, without limitation, appropriate environmental approvals) necessary to conduct its business and to construct, complete and operate the Project;

(h) the Developer is not in default with respect to any indenture, loan agreement, mortgage, deed, note or any other agreement or instrument related to the borrowing of money to which the Developer is a party or by which the Developer is bound;

(i) the Financial Statements are, and when hereafter required to be submitted will be, complete, correct in all material respects and accurately present the assets, liabilities, results of operations and financial condition of the Developer, and there has been no material adverse change in the assets, liabilities, results of operations or financial condition of the Developer since the date of the Developer's most recent Financial Statements;

(j) prior to the issuance of a Certificate, the Developer shall not do any of the following without the prior written consent of D.P.D.: (1) be a party to any merger, liquidation or consolidation; (2) sell, transfer, convey, lease or otherwise dispose of all or substantially all of its assets or any portion of the Property (including but not limited to any fixtures or equipment now or hereafter attached thereto) except in the ordinary course of business; (3) enter into any transaction outside the ordinary course of the Developer's business; (4) assume, guarantee, endorse, or otherwise become liable in connection with the obligations of any other person or entity if such action would materially adversely affect the Developer's ability to perform its

obligations under this Agreement; or (5) enter into any transaction that would cause a material and detrimental change to the Developer's financial condition; and

(k) the Developer has not incurred, and, prior to the issuance of a Certificate, shall not, without the prior written consent of the Commissioner of D.P.D., allow the existence of any liens against the Property other than the Permitted Liens; or incur any indebtedness, secured or to be secured by the Property or any fixtures now or hereafter attached thereto, except Lender Financing disclosed in the Project Budget.

8.02 Covenant To Redevelop.

Upon D.P.D.'s approval of the Project Budget, the Scope Drawings and Plans and Specifications as provided in Sections 3.02 and 3.03 hereof, and the Developer's receipt of all required building permits and governmental approvals, the Developer shall redevelop the Property in accordance with this Agreement and all (sub)exhibits attached hereto, the T.I.F. Ordinances, the Scope Drawings, Plans and Specifications, Project Budget and all amendments thereto, and all federal, state and local laws, ordinances, rules, regulations, executive orders and codes applicable to the Project, the Property, and/or the Developer. The covenants set forth in this section shall run with the land and be binding upon any transferee.

8.03 Redevelopment Plan.

The Developer represents that the Project is and shall be in compliance with all of the terms of the Redevelopment Plan.

8.04 Use Of City Funds.

City Funds disbursed to the Developer shall be used by the Developer solely for its payment for the T.I.F.-Funded Improvements as provided in this Agreement.

8.05 Other Bonds.

The Developer shall, at the request of the City, agree to any reasonable amendments to this Agreement that are necessary or desirable in order for the City to issue (in its sole discretion) any bonds in connection with the Project, the proceeds of which are to be used to reimburse the City for expenditures made in connection with the T.I.F.-Funded Improvements (the "Bonds"); provided, however, that any such amendments shall not have a material adverse effect on the Developer or the Project. The Developer shall, at the Developer's expense, cooperate and provide reasonable assistance in connection with the marketing of any such bonds, including but not limited

to providing written descriptions of the Project, making representatives, providing information regarding its financial condition (including audited financial statements) and assisting the City in preparing an offering statement with respect thereto.

8.06 Job Creation And Retention; Covenant To Remain In The City.

The Developer shall use commercially reasonable best efforts to insure that not less than four hundred eight (408) full-time equivalent, permanent jobs shall be retained by the Developer at the Project within two (2) years of the completion thereof; and not less than two hundred two (202) additional full-time equivalent, permanent jobs shall be created by the Developer within two (2) years of completion of the Project, for a total of six hundred ten (610) full-time equivalent, permanent jobs to be retained or created by the Developer at the Facilities or elsewhere within the City of Chicago through the Term of the Agreement. The Developer hereby covenants and agrees to maintain its operations within the City of Chicago through the Term of the Agreement; provided, that the remedies of the City for violation of this covenant are subject to the provisions of Section 15.02 hereof. The covenants set forth in this section shall run with the land and be binding upon any transferee.

8.07 Employment Opportunity.

The Developer covenants and agrees to abide by, and contractually obligate and use reasonable efforts to cause the General Contractor and each subcontractor to abide by the terms set forth in Section 10 hereof.

8.08 Employment Profile.

The Developer shall submit, and contractually obligate and cause the General Contractor or any subcontractor to submit, to D.P.D., on an annual basis (or such other time period as D.P.D. shall require), statements of its employment profile.

8.09 Prevailing Wage.

The Developer covenants and agrees to pay, and to contractually obligate and cause the General Contractor and each subcontractor to pay, the prevailing wage rate as ascertained by the Illinois Department of Labor (the "Department") to all Project employees. All such contracts shall list the specified rates to be paid to all laborers, workers and mechanics for each craft or type of worker or mechanic employed pursuant to such contract. If the Department revises such prevailing wage rates, the revised rates shall apply to all such contracts. Upon the City's request, the Developer shall

provide the City with copies of all such contracts entered into by the Developer or the General Contractor to evidence compliance with this Section 8.09.

8.10 Arms-Length Transactions.

Unless D.P.D. shall have given its prior written consent with respect thereto, no Affiliate of the Developer may receive any portion of City Funds, directly or indirectly, in payment for work done, services provided or materials supplied in connection with any T.I.F.-Funded Improvement. The Developer shall provide information with respect to any entity to receive City Funds directly or indirectly (whether through payment to the Affiliate by the Developer and reimbursement to the Developer for such costs using City Funds, or otherwise), upon D.P.D.'s request, prior to any such disbursement.

8.11 Conflict Of Interest.

Pursuant to Section 5/11-74.4-4(n) of the Act, the Developer represents, warrants and covenants that, to the best of its knowledge, no member, official, or employee of the City, or of any commission or committee exercising authority over the Project, the Redevelopment Area or the Redevelopment Plan, or any consultant hired by the City or the Developer with respect thereto, owns or controls, has owned or controlled or will own or control any interest, and no such person shall represent any person, as agent or otherwise, who owns or controls, has owned or controlled, or will own or control any interest, direct or indirect, in the Developer's business, the Property or any other property in the Redevelopment Area.

8.12 Disclosure Of Interest.

The Developer's counsel has no direct or indirect financial ownership interest in the Developer, the Property or any other aspect of the Project.

8.13 Financial Statements.

The Developer shall obtain and provide to D.P.D. Financial Statements for the Developer's fiscal year ended _____ and each fiscal year thereafter for the Term of the Agreement. In addition, the Developer shall submit unaudited financial statements as soon as reasonably practical following the close of each fiscal year and for such other periods as D.P.D. may request. In the event that the Developer begins to have its financial statements audited in the future, the Developer shall begin to deliver such audited financial statements to the City hereunder.

8.14 Insurance.

The Developer, at its own expense, shall comply with all provisions of Section 12 hereof.

8.15 Non-Governmental Charges.

(a) Payment of Non-Governmental Charges. Except for the Permitted Liens, the Developer agrees to pay or cause to be paid when due any Non-Governmental Charge assessed or imposed upon the Project, the Property or any fixtures that are or may become attached thereto, which creates, may create, or appears to create a lien upon all or any portion of the Property or Project; provided however, that if such Non-Governmental Charge may be paid in installments, the Developer may pay the same together with any accrued interest thereon in installments as they become due and before any fine, penalty, interest, or cost may be added thereto for nonpayment. The Developer shall furnish to D.P.D., within thirty (30) days of D.P.D.'s request, official receipts from the appropriate entity, or other proof satisfactory to D.P.D., evidencing payment of the Non-Governmental Charge in question.

(b) Right to Contest. The Developer shall have the right, before any delinquency occurs:

(i) to contest or object in good faith to the amount or validity of any Non-Governmental Charge by appropriate legal proceedings properly and diligently instituted and prosecuted, in such manner as shall stay the collection of the contested Non-Governmental Charge, prevent the imposition of a lien or remove such lien, or prevent the sale or forfeiture of the Property (so long as no such contest or objection shall be deemed or construed to relieve, modify or extend the Developer's covenants to pay any such Non-Governmental Charge at the time and in the manner provided in this Section 8.15); or

(ii) at D.P.D.'s sole option, to furnish a good and sufficient bond or other security satisfactory to D.P.D. in such form and amounts as D.P.D. shall require, or a good and sufficient undertaking as may be required or permitted by law to accomplish a stay of any such sale or forfeiture of the Property or any portion thereof or any fixtures that are or may be attached thereto, during the pendency of such contest, adequate to pay fully any such contested Non-Governmental Charge and all interest and penalties upon the adverse determination of such contest.

8.16 Developer's Liabilities.

The Developer shall not enter into any transaction that would materially and adversely affect its ability to perform its obligations hereunder or to

repay any material liabilities or perform any material obligations of the Developer to any other person or entity. The Developer shall immediately notify D.P.D. of any and all events or actions which may materially affect the Developer's ability to carry on its business operations or perform its obligations under this Agreement or any other documents and agreements.

8.17 Compliance With Laws.

To the best of the Developer's knowledge, after diligent inquiry, the Property and the Project are and shall be in compliance with all applicable federal, state and local laws, statutes, ordinances, rules, regulations, executive orders and codes pertaining to or affecting the Project and the Property. Upon the City's request, the Developer shall provide evidence satisfactory to the City of such compliance.

8.18 Recording And Filing.

The Developer shall cause this Agreement, certain exhibits (as specified by Corporation Counsel), all amendments and supplements hereto to be recorded and filed on the date hereof in the conveyance and real property records of the county in which the Project is located. This Agreement shall be recorded prior to any mortgage made in connection with Lender Financing. The Developer shall pay all fees and changes incurred in connection with any such recording. Upon recording, the Developer shall immediately transmit to the City an executed original of this Agreement showing the date and recording number of record.

8.19 Conditional Provisions.

The covenants set forth in (Sub)Exhibit L hereto, in their entirety or selectively, will become effective at the sole option of the City and upon the City's receipt of an opinion from nationally recognized bond counsel that the effectiveness of those provisions will not adversely affect the tax-exempt status of the City Note. In the event that the City exercises its option to make any covenant(s) in (Sub)Exhibit L effective, it shall so notify the Developer in accordance with Section 17 hereof. Such notice (the "Conditional Provisions Notice") shall be in recordable form.

8.20 Public Improvements.

The Developer hereby agrees that, in incurring the costs of the Public Infrastructure, the public improvements shall first be made to make improvements to West Evergreen Street, from North Hickory Avenue to North Hooker Street, and to North Hooker Street, from West Evergreen Street to West Division Street. Upon the completion of such improvements,

if all of the funds designated for the costs of the Public Infrastructure have not been expended, the Developer shall spend the remaining funds to make improvements to the following streets in the following order:

(a) North Hickory Avenue, from West Division Street to North Cherry Avenue;

(b) North Cherry Avenue, from North Hickory Avenue to West Weed Street; and

(c) West Weed Street, from North Cherry Avenue to the west boundary line of the Ace Disposal's property.

8.21 Survival Of Covenants.

All warranties, representations, covenants and agreements of the Developer contained in this Section 8 and elsewhere in this Agreement shall be true, accurate and complete at the time of the Developer's execution of this Agreement, and shall survive the execution, delivery and acceptance hereof by the parties hereto and (except as provided in Section 7 hereof upon the issuance of a Certificate) shall be in effect throughout the Term of the Agreement.

Section 9.

Covenant/Representations/Warranties Of City.

9.01 General Covenants.

The City represents that it has the authority as a home rule unit of local government to execute and deliver this Agreement and to perform its obligations hereunder.

9.02 Survival Of Covenants.

All warranties, representations and covenants of the City contained in this Section 9 or elsewhere in this Agreement shall be true, accurate and complete at the time of the City's execution of this Agreement, and shall survive the execution, delivery and acceptance hereof by the parties hereto and be in effect throughout the Term of the Agreement.

Section 10.

Developer's Employment Obligations.

10.01 Employment Opportunity.

The Developer, on behalf of itself and its successors and assigns, hereby agrees, and shall contractually obligate its or their various contractors, subcontractors or any Affiliate of the Developer operating on the Property (collectively, with the Developer, the "Employers" and individually, an "Employer") to agree, that for the Term of this Agreement with respect to the Developer and during the period of any other such party's provision of services in connection with the construction of the Project or occupation of the Property:

(a) No Employer shall discriminate against any employee or applicant for employment based upon race, religion, color, sex, national origin or ancestry, age, handicap or disability, sexual orientation, military discharge status, marital status, parental status or source of income as defined in the City of Chicago Human Rights Ordinance, Chapter 2-160, Section 2-160-010, et seq., Municipal Code of Chicago, except as otherwise provided by said ordinance and as amended from time to time (the "Human Rights Ordinance"). Each Employer shall take affirmative action to ensure that applicants are hired and employed without discrimination based upon race, religion, color, sex, national origin or ancestry, age, handicap or disability, sexual orientation, military discharge status, marital status, parental status or source of income and are treated in a nondiscriminatory manner with regard to all job-related matters, including without limitation: employment, upgrading, demotion or transfer; recruitment or recruitment advertising; layoff or termination; rates of pay or other forms of compensation; and selection for training, including apprenticeship. Each Employer agrees to post in conspicuous places, available to employees and applicants for employment, notices to be provided by the City setting forth the provisions of this nondiscrimination clause. In addition, the Employers, in all solicitations or advertisements for employees, shall state that all qualified applicants shall receive consideration for employment without discrimination based upon race, religion, color, sex, national origin or ancestry, age, handicap or disability, sexual orientation, military discharge status, marital status, parental status or source of income.

(b) To the greatest extent feasible, each Employer is required to present opportunities for training and employment of low- and moderate-income residents of the City and preferably of the Redevelopment Area; and to provide that contracts for work in connection with the construction of the Project be awarded to business concerns that are located in, or owned in substantial part by persons residing in, the City and preferably in the Redevelopment Area.

(c) Each Employer shall comply with all federal, state and local equal employment and affirmative action statutes, rules and regulations, including but not limited to the City's Human Rights Ordinance and the Illinois Human Rights Act, 775 ILCS 5/1-101, et seq. (1993), and any subsequent amendments and regulations promulgated thereto.

(d) Each Employer, in order to demonstrate compliance with the terms of this section, shall cooperate with and promptly and accurately respond to inquiries by the City, which has the responsibility to observe and report compliance with equal employment opportunity regulations of federal, state and municipal agencies.

(e) Each Employer shall include the foregoing provisions of subparagraphs (a) through (d) in every contract entered into in connection with the Project, and shall require inclusion of these provisions in every subcontract entered into by any subcontractors, and every agreement with any Affiliate operating on the Property, so that each such provision shall be binding upon each contractor, subcontractor or Affiliate, as the case may be.

(f) Failure to comply with the employment obligations described in this Section 10.01 shall be a basis for the City to pursue remedies under the provisions of Section 15.02 hereof.

10.02 City Resident Construction Worker Employment Requirement.

The Developer agrees for itself and its successors and assigns, and shall contractually obligate its General Contractor and shall cause the General Contractor to contractually obligate its subcontractors, as applicable, to agree, that during the construction of the Project they shall comply with the minimum percentage of total worker hours performed by actual residents of the City as specified in Section 2-92-330 of the Municipal Code of Chicago (at least fifty percent (50%) of the total worker hours worked by persons on the site of the Project shall be performed by actual residents of the City); provided, however, that in addition to complying with this percentage, the Developer, its General Contractor and each subcontractor shall be required to make good faith efforts to utilize qualified residents of the City in both unskilled and skilled labor positions.

The Developer may request a reduction or waiver of this minimum percentage level of Chicagoans as provided for in Section 2-92-330 of the Municipal Code of Chicago in accordance with standards and procedures developed by the Purchasing Agent of the City.

"Actual residents of the City" shall mean persons domiciled within the City. The domicile is an individual's one and only true, fixed and permanent home and principal establishment.

The Developer, the General Contractor and each subcontractor shall provide for the maintenance of adequate employee residency records to show that actual Chicago residents are employed on the Project. Each Employer shall maintain copies of personal documents supportive of every Chicago employee's actual record of residence.

Weekly certified payroll reports (United States Department of Labor Form WH-347 or equivalent) shall be submitted to the Commissioner of D.P.D. in triplicate, which shall identify clearly the actual residence of every employee on each submitted certified payroll. The first time that an employee's name appears on a payroll, the date the Employer hired the employee should be written in after the employee's name.

The Developer, the General Contractor and each subcontractor shall provide full access to their employment records to the Purchasing Agent, the Commissioner of D.P.D., the Superintendent of the Chicago Police Department, the Inspector General or any duly authorized representative of any of them. The Developer, the General Contractor and each subcontractor shall maintain all relevant personnel data and records for a period of at least three (3) years after final acceptance of the work constituting the Project.

At the direction of D.P.D., affidavits and other supporting documentation will be required of the Developer, the General Contractor and each subcontractor to verify or clarify an employee's actual address when doubt or lack of clarity has arisen.

Good faith efforts on the part of the Developer, the General Contractor and each subcontractor to provide utilization of actual Chicago residents (but not sufficient for the granting of a waiver request as provided for in the standards and procedures developed by the Purchasing Agent) shall not suffice to replace the actual, verified achievement of the requirements of this section concerning the worker hours performed by actual Chicago residents.

When work at the Project is completed, in the event that the City has determined that the Developer has failed to ensure the fulfillment of the requirement of this section concerning the worker hours performed by actual Chicago residents or failed to report in the manner as indicated above, the City will thereby be damaged in the failure to provide the benefit of demonstrable employment to Chicagoans to the degree stipulated in this section. Therefore, in such a case of noncompliance, it is agreed that 1/20 of 1 percent (0.0005) of the aggregate hard construction costs set forth in the Project Budget (the product of .0005 x such aggregate hard construction costs) (as the same shall be evidenced by approved contract value for the actual contracts) shall be surrendered by the Developer to the City in payment for each percentage of shortfall toward the stipulated residency requirement. Failure to report the residency of employees entirely and correctly shall result in the surrender of the entire liquidated damages as if no Chicago residents were employed in either of the categories. The willful

falsification of statements and the certification of payroll data may subject the Developer, the General Contractor and/or the subcontractors to prosecution. Any retainage to cover contract performance that may become due to the Developer pursuant to Section 2-92-250 of the Municipal Code of Chicago may be withheld by the City pending the Purchasing Agent's determination as to whether the Developer must surrender damages as provided in this paragraph.

Nothing herein provided shall be construed to be a limitation upon the "Notice of Requirements for Affirmative Action to Ensure Equal Employment Opportunity, Executive Order 11246" and "Standard Federal Equal Employment Opportunity, Executive Order 11246", or other affirmative action required for equal opportunity under the provisions of this Agreement or related documents.

The Developer shall cause or require the provisions of this Section 10.02 to be included in all construction contracts and subcontracts related to the Project.

10.03 The Developer's M.B.E./W.B.E. Commitment.

The Developer agrees for itself and its successors and assigns, and, if necessary to meet the requirements set forth herein, shall contractually obligate the General Contractor to agree that, during the Project:

a. Consistent with the findings which support the Minority-Owned and Women-Owned Business Enterprise Procurement Program (the "M.B.E./W.B.E. Program"), Section 2-92-420, et seq., Municipal Code of Chicago, and in reliance upon the provisions of the M.B.E./W.B.E. Program to the extent contained in, and as qualified by, the provisions of this Section 10.03, during the course of the Project, at least the following percentages of the total Project Budget (less the acquisition price of the Property or any portion thereof, if any, and, if approved by D.P.D., equipment, relocation costs and soft costs) shall be expended for contract participation by M.B.E.s or W.B.E.s:

i. At least twenty-five percent (25%) by M.B.E.s.

ii. At least five percent (5%) by W.B.E.s.

b. For purposes of this Section 10.03 only, the Developer (and any party to whom a contract is let by the Developer in connection with the Project) shall be deemed a "contractor" and this Agreement (and any contract let by the Developer in connection with the Project) shall be deemed a "contract" as such terms are defined in Section 2-92-420, Municipal Code of Chicago.

c. Consistent with Section 2-92-440, Municipal Code of Chicago, the Developer's M.B.E./W.B.E. commitment may be achieved in part by the Developer's status as an M.B.E. or W.B.E. (but only to the extent of any actual work performed on the Project by the Developer), or by a joint venture with one or more M.B.E.s or W.B.E.s (but only to the extent of the lesser of (i) the M.B.E. or W.B.E. participation in such joint venture or (ii) the amount of any actual work performed on the Project by the M.B.E. or W.B.E.), by the Developer utilizing an M.B.E. or a W.B.E. as a General Contractor (but only to the extent of any actual work performed on the Project by the General Contractor), by subcontracting or causing the General Contractor to subcontract a portion of the Project to one or more M.B.E.s or W.B.E.s, or by the purchase of materials used in the Project from one or more M.B.E.s or W.B.E.s, or by any combination of the foregoing. Those entities which constitute both an M.B.E. and a W.B.E. shall not be credited more than once with regard to the Developer's M.B.E./W.B.E. commitment as described in this Section 10.03. The Developer or the General Contractor may meet all or part of this commitment through credits received pursuant to Section 2-92-530 of the Municipal Code of Chicago for the voluntary use of M.B.E.s or W.B.E.s in its activities and operations other than the Project.

d. The Developer shall deliver quarterly reports to D.P.D. during the Project describing its efforts to achieve compliance with this M.B.E./W.B.E. commitment. Such reports shall include inter alia the name and business address of each M.B.E. and W.B.E. solicited by the Developer or the General Contractor to work on the Project, and the responses received from such solicitation, the name and business address of each M.B.E. or W.B.E. actually involved in the Project, a description of the work performed or products or services supplied, the date and amount of such work, product or service, and such other information as may assist D.P.D. in determining the Developer's compliance with this M.B.E./W.B.E. commitment. D.P.D. shall have access to the Developer's books and records, including, without limitation, payroll records, books of account and tax returns, and records and books of account in accordance with Section 14 of this Agreement, on five (5) business days notice, to allow the City to review the Developer's compliance with its commitment to M.B.E./W.B.E. participation and the status of any M.B.E. or W.B.E. performing any portion of the Project.

e. Upon the disqualification of any M.B.E. or W.B.E. General Contractor or subcontractor, if such status was misrepresented by the disqualified party, the Developer shall be obligated to discharge or cause to be discharged the disqualified General Contractor or subcontractor and, if possible, identify and engage a qualified M.B.E. or W.B.E. as a replacement. For purposes of this Subsection (e), the disqualification procedures are further described in Section 2-92-540, Municipal Code of Chicago.

f. Any reduction or waiver of the Developer's M.B.E./W.B.E. commitment as described in this Section 10.03 shall be undertaken in accordance with Section 2-92-450, Municipal Code of Chicago.

g. Prior to the Commencement of the Project, the Developer, the General Contractor and all major subcontractors shall be required to meet with the monitoring staff of D.P.D. with regard to the Developer's compliance with its obligations under this Section 10.03. During this meeting, the Developer shall demonstrate to D.P.D. its plan to achieve its obligations under this Section 10.03, the sufficiency of which shall be approved by D.P.D.. During the Project, the Developer shall submit the documentation required by this Section 10.03 to the monitoring staff of D.P.D.. Failure to submit such documentation on a timely basis, or a determination by D.P.D., upon analysis of the documentation, that the Developer is not complying with its obligations hereunder shall, upon the delivery of written notice to the Developer, be deemed an Event of Default hereunder. Upon the occurrence of any such Event of Default, in addition to any other remedies provided in this Agreement, the City may: (1) issue a written demand to the Developer to halt the Project, (2) withhold any further payment of any City Funds to the Developer or the General Contractor, or (3) seek any other remedies against the Developer available at law or in equity.

Section 11.

Environmental Matters.

The Developer hereby represents and warrants to the City that the Developer has conducted environmental studies sufficient to conclude that the Project may be constructed, completed and operated in accordance with all Environmental Laws and this Agreement and all (sub)exhibits attached hereto, the Scope Drawings, the Plans and Specifications and all amendments thereto, and the Redevelopment Plan.

Without limiting any other provisions hereof, the Developer agrees to indemnify, defend and hold the City harmless from and against any and all losses, liabilities, damages, injuries, costs, expenses or claims of any kind whatsoever including, without limitation, any losses, liabilities, damages, injuries, costs, expenses or claims asserted or arising under any Environmental Laws incurred, suffered by or asserted against the City as a direct or indirect result of any of the following, regardless of whether or not caused by, or within the control of the Developer: (i) the presence of any Hazardous Material on or under, or the escape, seepage, leakage, spillage, emission, discharge or release of any Hazardous Material from (A) all or any portion of the Property or (B) any other real property in which the Developer, or any person directly or indirectly controlling, controlled by or

under common control with the Developer, holds any estate or interest whatsoever (including, without limitation, any property owned by a land trust in which the beneficial interest is owned, in whole or in part, by the Developer), or (ii) any liens against the Property permitted or imposed by any Environmental Laws, or any actual or asserted liability or obligation of the City or the Developer or any of its Affiliates under any Environmental Laws relating to the Property.

Section 12.

Insurance.

The Developer shall procure and maintain, or cause to be procured and maintained, at its sole cost and expense, at all times throughout the Term of this Agreement (or during the construction period as specified at (b) below) and until each and every obligation of the Developer contained in the Agreement has been fully performed, the types of insurance specified below, with insurance companies authorized to do business in the State of Illinois covering all operations under this Agreement, whether performed by the Developer, the General Contractor or any subcontractor:

(a) Prior to Execution and Delivery of this Agreement: At least ten (10) business days prior to the execution of this Agreement, the Developer shall procure and maintain, or cause to be procured and maintained, the following kinds and amounts of insurance:

(i) Workers' Compensation And Occupational Disease Insurance.

Workers' Compensation and Occupational Disease Insurance, in accordance with the laws of the State of Illinois or any other applicable jurisdiction, covering all employees who are to provide a service under or in connection with this Agreement, and employers' liability coverage, with limits of not less than One Hundred Thousand and no/100 Dollars ($100,000.00) for each accident or illness.

(ii) Commercial Liability Insurance (Primary And Umbrella).

Commercial Liability Insurance or equivalent with limits of not less than One Million and no/100 Dollars ($1,000,000.00) per occurrence, combined single limit, for bodily injury, personal injury and property damage

liability. Coverage extensions shall include the following: all premises and operations, products/ completed operations, independent contractors, cross liability, personal injury with no exclusion pertaining to employment and contractual obligations, and contractual liability (with no limitation endorsement). The City of Chicago, its employees, elected officials, agents and representatives are to be named as additional insureds on a primary, non-contributory basis for any liability arising directly or indirectly under or in connection with this Agreement.

(b) Construction: Prior to the construction of any portion of the Project, the Developer shall procure and maintain, or cause to be procured and maintained, the following kinds and amounts of insurance:

(i) Workers' Compensation And Occupational Disease Insurance.

Workers' Compensation and Occupational Disease Insurance, in accordance with the laws of the State of Illinois or any other applicable jurisdiction, covering all employees who are to provide a service under or in connection with this Agreement and employers' liability coverage with limits of not less than Five Hundred Thousand and no/100 Dollars ($500,000.00) for each accident or illness.

(ii) Commercial Liability Insurance (Primary And Umbrella).

Commercial Liability Insurance or equivalent with limits of not less than Five Million and no/100 Dollars ($5,000,000.00) per occurrence, combined single limit, for bodily injury, personal injury and property damage liability. Coverage extensions shall include the following: all premises and operations, products/ completed operations (for a minimum of two (2) years following completion of construction of the Project), explosion, collapse, underground, independent contractors, cross liability, personal injury with no exclusion pertaining to employment and contractual obligations, and contractual liability (with no limitation endorsement). The City of Chicago, its employees, elected officials, agents and representatives are to be

named as additional insureds on a primary, non-contributory basis for any liability arising directly or indirectly under or in connection with this Agreement.

(iii) Railroad Protective Liability Insurance.

When, in connection with this Agreement, any work is to be done adjacent to or on property owned by a railroad or public transit entity, the Developer shall procure and maintain, or cause to be procured and maintained, with respect to the operations that the Developer, the General Contractor or any subcontractor shall perform, Railroad Protective Liability Insurance in the name of such railroad or public transit entity. The policy shall have limits of not less than Two Million and no/100 Dollars ($2,000,000.00) per occurrence, combined single limit, and Six Million and no/100 Dollars ($6,000,000.00) in the aggregate for losses arising out of injuries to or death of all persons, and for damage to or destruction of property, including the loss of use thereof.

(iv) Comprehensive Automobile Liability Insurance.

When any motor vehicles (owned, leased, borrowed or otherwise) are used by the Developer, the General Contractor or any subcontractor for work to be performed in connection with this Agreement, the Developer shall procure and maintain, or cause to be procured and maintained, Comprehensive Automobile Liability Insurance with limits of not less than Two Million and no/100 Dollars ($2,000,000.00) per occurrence combined single limit, for bodily injury and property damage. The City of Chicago is to be named as an additional insured on a primary, non-contributory basis.

(v) All Risk Blanket Builder's Risk Insurance.

When the Developer, the General Contractor or any subcontractor undertakes any construction, including improvements, betterments, and/or repairs, the Developer, the General Contractor or any such subcontractor shall provide All Risk Blanket Builder's Risk Insurance to cover the materials, equipment, machinery and fixtures that are or will be part of the permanent facilities. Coverage extensions shall include

boiler and machinery, flood, including surface water backup, and collapse. The City of Chicago shall be named as loss payee.

(vi) Professional Liability Insurance.

When any architects, engineers, construction managers or consultants of any kind perform work in connection with this Agreement, Professional Liability Insurance covering acts, errors or omissions shall be maintained with limits of not less than One Million and no/100 Dollars ($1,000,000.00). Coverage extensions shall include contractual liability. When policies are renewed or replaced, the policy retroactive date must coincide with, or precede, start of work on the Project. A claims-made policy that is not renewed or replaced must have an extended reporting period of two (2) years.

(vii) Valuable Papers Insurance.

When any plans, designs, drawings, specifications and documents are produced or used in connection with this Agreement, Valuable Papers Insurance shall be maintained in an amount to insure against any loss whatsoever, and shall have limits sufficient to pay for the re-creation and reconstruction of such items.

(viii) Contractors' Pollution Liability Insurance.

When any environmental remediation work is undertaken by the Developer, the General Contractor or any subcontractor in connection with this Agreement, Contractors' Pollution Liability Insurance shall be procured with limits of not less than One Million and no/100 Dollars ($1,000,000.00) covering all construction and related work undertaken in connection with this Agreement. The City of Chicago is to be named as an additional insured on a primary, non-contributory basis. The Developer, the General Contractor and any subcontractor shall comply with any additional insurance requirements that are stipulated by the Interstate Commerce Commission's Regulations, Title 49 of the Code of Federal Regulations, Department of Transportation; Title 40 of the Code of Federal Regulations, Protection of the Environment, and any

other federal, state or local regulations concerning the removal and transportation of Hazardous Materials.

(c) Other Provisions.

(i) Delivery of certificates to City: At least five (5) business days prior to the Closing Date (unless otherwise specified) the Developer shall furnish the following certificates to D.P.D. at City Hall, Room 1000, 121 North LaSalle Street, Chicago, Illinois 60602:

Original certificates of insurance evidencing the required coverage, showing the City as a certificate holder and, if applicable, loss payee or additional insured, to be in force on the date of execution of this Agreement, and renewal certificates of insurance or other evidence of renewal, if the coverages have an expiration or renewal date occurring during the Term of the Agreement. Each certificate of insurance shall provide that the City is to be given sixty (60) days prior written notice in the event coverage is substantially changed, cancelled or not renewed; and

Original City of Chicago Insurance Certificate of Coverage Form (blank form to be obtained from D.P.D.).

The receipt of the required certificates by D.P.D. does not constitute an agreement by the City that the insurance requirements of this Agreement have been fully met or that the insurance policies indicated on the certificates are in compliance with all requirements hereunder. The failure of the City to receive such certificates or to receive certificates that fully conform to the requirements of this Agreement shall not be deemed to be a waiver by the City of any of the insurance requirements set forth herein.

(ii) Receipt by the Developer of policies or certificates: The Developer shall advise all insurers of the insurance requirements set forth in this Agreement, and the receipt by the Developer of policies or certificates that do not conform to these requirements shall not relieve the Developer of its obligation to provide the insurance as set forth in this Agreement or required by law. Failure to comply with the insurance provisions of this Agreement constitutes an Event of Default hereunder, and the City is entitled to exercise all remedies with respect thereto. The Developer expressly understands and agrees that any coverages and limits furnished by Developer shall in no way

limit the Developer's liability and responsibilities specified within this Agreement or as required by law.

(iii) The Developer shall require the General Contractor and all subcontractors to carry the insurance required herein, or alternatively, the Developer may provide the coverage on behalf of the General Contractor or any subcontractor, and if so, the evidence of insurance submitted shall so stipulate.

(iv) The Developer agrees, and shall cause its insurers and the insurers of its General Contractor and each subcontractor engaged after the date hereof in connection with the Project to agree, that all such insurers shall waive their rights of subrogation against the City.

(v) The limitations set forth in the indemnification provisions in [Section 13] hereof, or any limitations on indemnities that may apply as a matter of law, shall in no way limit, reduce or otherwise affect the amounts or types of insurance required under this Agreement.

(vi) The Developer and not the City is responsible for meeting all of the insurance requirements under this Agreement and for the Project. Any insurance or self insurance programs maintained by the City shall apply in excess of and not contribute with insurance required to be provided by the Developer, General Contractor or any subcontractor under this Agreement.

Any and all deductibles or self-insured retentions on the required insurance coverages shall be borne by the Developer, General Contractor or subcontractor who is the insured under such policy, and shall not be borne by the City.

If the Developer, the General Contractor or any subcontractor desires additional coverage, higher limits of liability or other modifications for its own protection, such person or entity shall be responsible for the acquisition and cost of such additional protection.

(vii) The City of Chicago Risk Management Department maintains the right to modify or delete the insurance requirements set forth in this Agreement so long as such action does not, without the Developer's prior written consent, increase such requirements beyond that which is reasonably customary at such time.

Section 13.

Indemnification.

The Developer agrees to indemnify, defend and hold the City harmless from and against any losses, costs, damages, liabilities, claims, suits, actions, causes of action and expenses (including, without limitation, reasonable attorneys' fees and court costs) suffered or incurred by the City arising from or in connection with (i) the Developer's failure to comply with any of the terms, covenants and conditions contained within this Agreement; or (ii) the Developer's or any contractor's failure to pay General Contractors, subcontractors or materialmen in connection with the T.I.F.-Funded Improvements or any other Project improvement; or (iii) the existence of any material misrepresentation or omission in this Agreement, any offering memorandum or the Redevelopment Plan or any other document related to this Agreement that is the result of information supplied or omitted by the Developer or its agents, employees, contractors or persons acting under the control or at the request of the Developer; or (iv) the Developer's failure to cure any misrepresentation in this Agreement or any other agreement relating hereto.

Section 14.

Maintaining Records/Right To Inspect.

14.01 Books And Records.

The Developer shall keep and maintain separate, complete, accurate and detailed books and records necessary to reflect and fully disclose the total actual cost of the Project and the disposition of all funds from whatever source allocated thereto, and to monitor the Project. All such books, records and other documents, including but not limited to the Developer's loan statements, General Contractor's and contractors' sworn statements, general contracts, subcontracts, purchase orders, waivers of lien, paid receipts and invoices, shall be available at the Developer's offices for inspection, copying, audit and examination by an authorized representative of the City, at the Developer's expense. The Developer shall incorporate this right to inspect, copy, audit and examine all books and records into all contracts entered into by the Developer with respect to the Project.

14.02 Inspection Rights.

Upon three (3) business days notice, any authorized representative of the City shall have access to all portions of the Project and the Property during normal business hours for the Term of the Agreement.

Section 15.

Default And Remedies.

15.01 Events Of Default.

The occurrence of any one or more of the following events, subject to the provisions of Section 15.03, shall constitute an "Event of Default" by the Developer hereunder:

(a) the failure of Developer to perform, keep or observe any of the covenants, conditions, promises, agreements or obligations of the Developer under this Agreement or any related agreement;

(b) the failure of the Developer to perform, keep or observe any of the covenants, conditions, promises, agreements or obligations of the Developer under any other agreement with any person or entity if such failure may have a material adverse effect on the Developer's business, property, assets, operations or condition, financial or otherwise;

(c) the making or furnishing by the Developer to the City of any representation, warranty, certificate, schedule, report or other communication within or in connection with this Agreement or any related agreement which is untrue or misleading in any material respect;

(d) except as otherwise permitted hereunder, the creation (whether voluntary or involuntary) of, or any attempt to create, any lien or other encumbrance upon the Property, including any fixtures now or hereafter attached thereto, other than the Permitted Liens, or the making or any attempt to make any levy, seizure or attachment thereof;

(e) the commencement of any proceedings in bankruptcy by or against the Developer or for the liquidation or reorganization of the Developer, or alleging that the Developer is insolvent or unable to pay its debts as they mature, or for the readjustment or arrangement of the Developer's debts, whether under the United States Bankruptcy Code or under any other state or federal law, now or hereafter existing for the relief of debtors, or the commencement of any analogous statutory or non-statutory proceedings involving the Developer; provided, however, that if such commencement of proceedings is involuntary, such action shall not constitute an Event of Default unless such proceedings are not dismissed within sixty (60) days after the commencement of such proceedings;

(f) the appointment of a receiver or trustee for the Developer, for any substantial part of the Developer's assets or the institution of any proceedings for the dissolution, or the full or partial liquidation, or the merger or consolidation, of the Developer; provided, however, that if such appointment or commencement of proceedings is involuntary, such action

shall not constitute an Event of Default unless such appointment is not revoked or such proceedings are not dismissed within sixty (60) days after the commencement thereof;

(g) the entry of any judgment or order against the Developer which remains unsatisfied or undischarged and in effect for sixty (60) days after such entry without a stay of enforcement or execution, the effect of which would have a material adverse affect on the ability of the Developer to perform its obligations under this Agreement;

(h) the occurrence of the event of default under the Lender Financing, which default is not cured within any applicable cure period;

(i) the dissolution of the Developer; or

(j) the institution in any court of a criminal proceeding (other than a misdemeanor) against the Developer or any natural person who owns a material interest in the Developer, which is not dismissed within thirty (30) days, or the indictment of the Developer or any natural person who owns a material interest in the Developer, for any crime (other than a misdemeanor); or

(k) the occurrence of a default under the terms of any loan agreement between the City and the Developer relating to the C.D. Float Loan or under any note executed by the Developer in favor of the City to evidence to C.D. Float Loan.

For purposes of Sections 15.01 (i) and 15.01 (j) hereof, a person with a material interest in the Developer shall be one owning in excess of [thirty-three percent (33%)] of the Developer's general and outstanding shares of stock.

15.02 Remedies.

(a) Except as provided in subsection (b) below, upon the occurrence of an Event of Default, the City may terminate this Agreement and all related agreements, and may suspend disbursement of City Funds under the City Note. The City may, in any court of competent jurisdiction by any action or proceeding at law or in equity, pursue and secure any available remedy, including but not limited to injunctive relief or the specific performance of the agreements contained herein.

(b) Notwithstanding any other provision of this Agreement, upon the Developer's violation of the covenants set forth in Section 8.06, the City shall not be entitled to suspend disbursement of City Funds, but the City will be entitled to liquidated damages in the amounts described below. Such

liquidated damage amounts may then be offset against the principal amount outstanding under the City Note.

The liquidated damages shall be determined as a percentage of the amount of principal and interest outstanding under the City Note at the time of calculation (the "Base Amount"). However, the Base Amount shall not include the following:

(i) the Infrastructure Costs;

(ii) interest accrued on the principal balance of the Note (which shall not include interest which has accrued on the portion of the principal consisting of capitalized interest; and

(iii) the Consulting Fee.

The liquidated damages shall be calculated as follows:

(i) if the operations of the Developer are relocated without the City's consent during the first eight (8) years completion of construction of the Facility, the liquidated damages shall equal one hundred percent (100%) of the Base Amount;

(ii) if the Developer is no longer operating at the Facility because it has gone out of business during the first five (5) years after completion of construction of the Facility, the liquidated damages shall equal one hundred percent (100%) of the Base Amount; and

(iii) if the Developer is no longer operating at the Facility because it has gone out of business during the sixth (6th) through eighth (8th) years after completion of construction of the Facility, the liquidated damages shall equal the following amount: sixth (6th) year -- seventy-five percent (75%) of the Base Amount, seventh (7th) year -- fifty percent (50%) of the Base Amount, and the eighth (8th) year -- twenty-five percent (25%) of the Base Amount. However, the liquidated damages will not be assessed if the Developer is replaced at the Facility with another business which remains at the Facility through the original eight (8) year term and which provides at least one hundred fifty (150) manufacturing jobs with at least similar pay and benefits as those provided by the Developer.

15.03 Curative Period.

In the event the Developer shall fail to perform a monetary covenant which the Developer is required to perform under this Agreement, notwithstanding any other provision of this Agreement to the contrary, an Event of Default shall not be deemed to have occurred unless the Developer

shall have failed to perform such monetary covenant within ten (10) days of its receipt of a written notice from the City specifying that it has failed to perform such monetary covenant. In the event the Developer shall fail to perform a non-monetary covenant which the Developer is required to perform under this Agreement, notwithstanding any other provision of this Agreement to the contrary, an Event of Default shall not be deemed to have occurred unless the Developer shall have failed to cure such default within thirty (30) days of its receipt of a written notice from the City specifying the nature of the default; provided, however, with respect to those non-monetary defaults which are not capable of being cured within such thirty (30) day period, the Developer shall not be deemed to have committed an Event of Default under this Agreement if it has commenced to cure the alleged default within such thirty (30) day period and thereafter diligently and continuously prosecutes the cure of such default until the same has been cured.

Section 16.

Mortgaging Of The Project.

All mortgages or deeds of trust in place as of the date hereof with respect to the Property or any portion thereof are listed on (Sub)Exhibit G hereto (including but not limited to mortgages made prior to or on the date hereof in connection with Lender Financing) and are referred to herein as the "Existing Mortgages". Any mortgage or deed of trust that the Developer may hereafter elect to execute and record or permit to be recorded against the Property or any portion thereof is referred to herein as a "New Mortgage". The Existing Mortgage(s) and New Mortgage(s) are referred to herein collectively as the "Mortgage(s)", and the holder of any such Mortgage is referred to herein as a "Mortgagee". It is hereby agreed by and between the City and the Developer, as follows:

(a) In the event that any Mortgagee or any other party shall succeed to the Developer's interest in the Property or any portion thereof pursuant to the exercise of remedies under a Mortgage, whether by foreclosure or deed in lieu of foreclosure, and in conjunction therewith accepts an assignment of the Developer's interest hereunder in accordance with Section 18.16 hereof, the City shall not attorn to and recognize such party as the successor in interest to the Developer for all purposes under this Agreement and such party shall be entitled to no rights or benefits under this Agreement, but such party shall be bound by those provisions of this Agreement that are covenants expressly running with the land. [The Commissioner of the Department of Planning and Development may waive the application of any covenant running against the land with respect to any mortgagee of the Property who succeeds to the Developer's

interest in the Property pursuant to the exercise of remedies under a Mortgage.]

(b) New Mortgages. Prior to the issuance by the City to the Developer of a Certificate pursuant to Section 7 hereof, no New Mortgage shall be executed with respect to the Property or any portion thereof without the prior written consent of the Commissioner of D.P.D..

Section 17.

Notice.

Unless otherwise specified, any notice, demand or request required hereunder shall be given in writing at the addresses set forth below, by any of the following means: (a) personal service; (b) telecopy or facsimile; (c) overnight courier; or (d) registered or certified mail, return receipt requested.

If To The City:	City of Chicago Department of Planning and Development Room 1000 121 North LaSalle Street Chicago, Illinois 60602 Attention: Commissioner
With Copies To:	City of Chicago Department of Law Finance and Economic Development Division Room 511 121 North LaSalle Street Chicago, Illinois 60602
If To The Developer:	Republic Aluminum, Inc. 1725 West Diversey Parkway Chicago, Illinois 60614

With Copies To:

Polsky & Riordan, Ltd.
205 North Michigan Avenue
Suite 3909
Chicago, Illinois 60601
Attention: Sam Polsky, Esq.

Such addresses may be changed by notice to the other parties given in the same manner provided above. Any notice, demand, or request sent pursuant to either clause (a) or (b) hereof shall be deemed received upon such personal service or upon dispatch. Any notice, demand or request sent pursuant to clause (c) shall be deemed received on the day immediately following deposit with the overnight courier and any notices, demands or requests sent pursuant to subsection (d) shall be deemed received two (2) business days following deposit in the mail.

Section 18.

Miscellaneous.

18.01 Amendment.

This Agreement and the (sub)exhibits attached hereto may not be amended without the prior written consent of the City.

18.02 Entire Agreement.

This Agreement (including each (sub)exhibit attached hereto, which is hereby incorporated herein by reference) constitutes the entire Agreement between the parties hereto and it supersedes all prior agreements, negotiations and discussions between the parties relative to the subject matter hereof.

18.03 Limitation Of Liability.

No member, official or employee of the City shall be personally liable to the Developer or any successor in interest in the event of any default or breach by the City or for any amount which may become due to the Developer from the City or any successor in interest or on any obligation under the terms of this Agreement.

18.04 Further Assurances.

The Developer and the City agree to take such actions, including the execution and delivery of such documents, instruments, petitions and certifications as may become necessary or appropriate to carry out the terms, provisions and intent of this Agreement.

18.05 Waiver.

Waiver by the City or the Developer with respect to any breach of this Agreement shall not be considered or treated as a waiver of the rights of the respective party with respect to any other default or with respect to any particular default, except to the extent specifically waived by the City or the Developer in writing.

18.06 Remedies Cumulative.

The remedies of a party hereunder are cumulative and the exercise of any one or more of the remedies provided for herein shall not be construed as a waiver of any other remedies of such party unless specifically so provided herein.

18.07 Disclaimer.

Nothing contained in this Agreement nor any act of the City shall be deemed or construed by any of the parties, or by any third person, to create or imply any relationship of third-party beneficiary, principal or agent, limited or general partnership or joint venture, or to create or imply any association or relationship involving the City.

18.08 Headings.

The paragraph and section headings contained herein are for convenience only and are not intended to limit, vary, define or expand the content thereof.

18.09 Counterparts.

This Agreement may be executed in several counterparts, each of which shall be deemed an original and all of which shall constitute one and the same agreement.

18.10 Severability.

If any provision in this Agreement, or any paragraph, sentence, clause, phrase, word or the application thereof, in any circumstance, is held invalid, this Agreement shall be construed as if such invalid part were never included herein and the remainder of this Agreement shall be and remain valid and enforceable to the fullest extent permitted by law.

18.11 Conflict.

In the event of a conflict between any provisions of this Agreement and the provisions of the T.I.F. Ordinances, such ordinance(s) shall prevail and control.

18.12 Governing Law.

This Agreement shall be governed by and construed in accordance with the internal laws of the State of Illinois, without regard to its conflicts of law principles.

18.13 Form Of Documents.

All documents required by this Agreement to be submitted, delivered or furnished to the City shall be in form and content satisfactory to the City.

18.14 Approval.

Wherever this Agreement provides for the approval or consent of the City or D.P.D., or any matter is to be to the City's or D.P.D.'s satisfaction, unless specifically stated to the contrary, such approval, consent or satisfaction shall be made, given or determined by the City or D.P.D. in writing and in its sole discretion.

18.15 Assignment.

Prior to the issuance by the City to the Developer of a Certificate, the Developer may not sell, assign or otherwise transfer its interest in this Agreement in whole or in part without the written consent of the City. Notwithstanding the issuance of such Certificates, any successor in interest to the Developer under this Agreement shall certify in writing to the City its agreement to abide by all remaining executory terms of this Agreement, including but not limited to Sections 8.19 (Conditional Provisions) and 8.21 (Survival of Covenants) hereof, for the Term of the Agreement. The

Developer consents to the City's sale, transfer, assignment or other disposal of this Agreement at any time in whole or in part.

18.16 Binding Effect.

This Agreement shall be binding upon the Developer, the City and their respective successors and permitted assigns (as provided herein) and shall inure to the benefit of the Developer, the City and their respective successors and permitted assigns (as provided herein).

18.17 Force Majeure.

Neither the City nor the Developer nor any successor in interest to either of them shall be considered in breach of or in default of its obligations under this Agreement in the event of any delay caused by damage or destruction by fire or other casualty, strike, shortage of material, unusually adverse weather conditions such as, by way of illustration and not limitation, severe rain storms or below freezing temperatures of abnormal degree or for an abnormal duration, tornadoes or cyclones, and other events or conditions beyond the reasonable control of the party affected which in fact interferes with the ability of such party to discharge its obligations hereunder.

18.18 (Sub)Exhibits.

All of the (sub)exhibits attached hereto are incorporated herein by reference.

In Witness Whereof, The parties hereto have caused this Redevelopment Agreement to be executed on or as of the day and year first above written.

Attest: Republic Aluminum, Inc.,
an Illinois corporation

By: _____

Its: _____

City of Chicago

By: _____,
Commissioner,
Department of Planning
and Development

State of Illinois)
) SS:
County of Cook)

I, _____, a notary public in and for the said county, in the state aforesaid, Do Hereby Certify that _____, personally known to me to be the _____ of Republic Aluminum, Inc., an Illinois corporation (the "Corporation"), and personally known to me to be the same person whose name is subscribed to the foregoing instrument, appeared before me this day in person and acknowledged that he/she signed, sealed, and delivered said instrument, pursuant to the authority given to him/her by the Board of Directors of the Corporation, as his/her free and voluntary act and as the free and voluntary act of the Corporation, for the uses and purposes therein set forth.

Given under my hand and official seal this ____ day of _____, 1996.

_____
Notary Public

My commission expires_____.

[Seal]

State of Illinois)
) SS:
County of Cook)

I, _____, a notary public in and for the said county, in the state aforesaid, Do Hereby Certify that _____, personally known to me to be the Commissioner of the Department of Planning and Development of the City of Chicago (the "City"), and personally known to me to be the same person whose name is subscribed to the foregoing instrument, appeared before me this day in person and acknowledged that she signed, sealed, and delivered said instrument pursuant to the authority given to her by the City, as her free and voluntary act and as the free and voluntary act of the City, for the uses and purposes therein set forth.

Given under my hand and official seal this ____ day of _____, 1996.

_____
Notary Public

My commission expires_____.

[Seal]

[(Sub)Exhibits "A", "B", "D", "E", "F", "K" and "N" referred to in this Republic Aluminum, Inc. Redevelopment Agreement unavailable at time of printing.]

(Sub)Exhibits "C", "G", "H", "I", "J", "L" and "M" referred to in this Republic Aluminum, Inc. Redevelopment Agreement read as follows:

(Sub)Exhibit "C".
(To Republic Aluminum, Inc. Redevelopment Agreement)

T.I.F.-Funded Improvements.

Line Item	Cost
_____	_____
_____	_____
_____	_____

Total: _____

(Sub)Exhibit "G".
(To Republic Aluminum, Inc. Redevelopment Agreement)

Permitted Liens.

1. Liens or encumbrances against the Property:

   Those matters set forth as Schedule B title exceptions in the owner's title insurance policy issued by the Title Company as of the date hereof, but only so long as applicable title endorsements issued in conjunction therewith on the date hereof, if any, continue to remain in full force and effect.

2. Liens or encumbrances against the Developer or the Project, other than liens against the Property, if any: [To be completed by Developer's counsel, subject to City approval.]

(Sub)Exhibit "H".
(To Republic Aluminum, Inc. Redevelopment Agreement)

Project Budget.

Funding Source.

Line Item	Name Of Firm	Equity	Lender	City	Total
_____	_____	_____	_____	_____	_____
_____	_____	_____	_____	_____	_____
Total:	_____	$_____	$_____	$_____	$_____

(Sub)Exhibit "I".
(To Republic Aluminum, Inc. Redevelopment Agreement)

Approved Prior Expenditures.

Line Item	Name Of Firm	Contract Price	Previously Paid	Amount Of This Payment	Balance To Become Due
_____	_____	_____	_____	_____	_____
_____	_____	_____	_____	_____	_____

Line Item	Name Of Firm	Contract Price	Previously Paid	Amount Of This Payment	Balance To Become Due
_____	_____	_____	_____	_____	_____
_____	_____	_____	_____	_____	_____
_____	_____	_____	_____	_____	_____
Total:	_____	$_____	$_____	$_____	$_____

(Sub)Exhibit "J".
(To Republic Aluminum, Inc. Redevelopment Agreement)

Opinion Of Developer's Counsel.

[To be retyped on the Developer's Counsel's letterhead]

_____, 1996.

City of Chicago
121 North LaSalle Street
Chicago, Illinois 60602

Attention: Corporation Counsel

Ladies and Gentlemen:

We have acted as counsel to Republic Aluminum, Inc., an Illinois corporation (the "Developer"), in connection with the purchase of certain land and the construction of certain facilities thereon located in the Goose Island Redevelopment Project Area (the "Project"). In that capacity, we have examined, among other things, the following agreements, instruments and documents of even date herewith, hereinafter referred to as the "Documents":

(a) Republic Aluminum, Inc. Redevelopment Agreement (the "Agreement") of even date herewith, executed by the Developer and the City of Chicago (the "City");

(b) the Escrow Agreement of even date herewith executed by the Developer, the Title Company and the City;

(c) [insert other documents including but not limited to documents related to purchase and financing of the Property and all lender financing related to the Project]; and

(d) all other agreements, instruments and documents executed in connection with the foregoing.

In addition to the foregoing, we have examined:

(a) the original or certified, conformed or photostatic copies of the Developer's (i) Articles of Incorporation, as amended to date, (ii) qualifications to do business and certificates of good standing in all states in which the Developer is qualified to do business, (iii) bylaws, as amended to date, and (iv) records of all corporate proceedings relating to the Project; and

(b) such other documents, records and legal matters as we have deemed necessary or relevant for purposes of issuing the opinions hereinafter expressed.

In all such examinations, we have assumed the genuineness of all signatures (other than those of the Developer), the authenticity of documents submitted to us as originals and conformity to the originals of all documents submitted to us as certified, conformed or photostatic copies.

Based on the foregoing, it is our opinion that:

1. The Developer is a corporation duly organized, validly existing and in good standing under the laws of its state of incorporation, has full power and authority to own and lease its properties and to carry on its business as presently conducted, and is in good standing and duly qualified to do business as a foreign corporation under the laws of every state in which the conduct of its affairs or the ownership of its assets requires such qualification, except for those states in which its failure to qualify to do business would not have a material adverse effect on it or its business.

2. The Developer has full right, power and authority to execute and deliver the Documents to which it is a party and to perform its obligations thereunder. Such execution, delivery and performance will not conflict with, or result in a breach of, the Developer's Articles of Incorporation or

bylaws or result in a breach or other violation of any of the terms, conditions or provisions of any law or regulation, order, writ, injunction or decree of any court, government or regulatory authority, or, to the best of our knowledge after diligent inquiry, any of the terms, conditions or provisions of any agreement, instrument or document to which the Developer is a party or by which the Developer or its properties is bound. To the best of our knowledge after diligent inquiry, such execution, delivery and performance will not constitute grounds for acceleration of the maturity of any agreement, indenture, undertaking or other instrument to which the Developer is a party or by which it or any of its property may be bound, or result in the creation or imposition of (or the obligation to create or impose) any lien, charge or encumbrance on, or security interest in, any of its property pursuant to the provisions of any of the foregoing, other than in favor of [Lender].

3. The execution and delivery of each Document and the performance of the transactions contemplated thereby have been duly authorized and approved by all requisite action on the part of the Developer.

4. Each of the Documents to which the Developer is a party has been duly executed and delivered by a duly authorized officer of the Developer, and each such Document constitutes the legal, valid and binding obligation of the Developer, enforceable in accordance with its terms, except as limited by applicable bankruptcy, reorganization, insolvency or similar laws affecting the enforcement of creditors' rights generally.

5. (Sub)Exhibit A attached hereto (a) identifies each class of capital stock of the Developer, (b) sets forth the number of issued and authorized shares of each such class, and (c) identifies the record owners of shares of each class of capital stock of the Developer and the number of shares held of record by each such holder. To the best of our knowledge after diligent inquiry, except as set forth on (Sub)Exhibit A, there are no warrants, options, rights or commitments of purchase, conversion, call or exchange or other rights or restrictions with respect to any of the capital stock of the Developer. Each outstanding share of the capital stock of the Developer is duly authorized, validly issued, fully paid and nonassessable.

6. To the best of our knowledge after diligent inquiry, no judgments are outstanding against the Developer, nor is there now pending or threatened, any litigation, contested claim or governmental proceeding by or against the Developer or affecting the Developer or its property, or seeking to restrain or enjoin the performance by the Developer of the Agreement or the transactions contemplated by the Agreement, or contesting the validity thereof. To the best of our knowledge after diligent inquiry, the Developer is not in default with respect to any order, writ, injunction or decree of any court, government or regulatory authority or in default in any respect under any law, order, regulation or demand of any governmental agency or instrumentality, a default under which would have a material adverse effect on the Developer or its business.

7. To the best of our knowledge after diligent inquiry, there is no default by the Developer or any other party under any material contract, lease, agreement, instrument or commitment to which the Developer is a party or by which the company or its properties is bound.

8. To the best of our knowledge after diligent inquiry, all of the assets of the Developer are free and clear of mortgages, liens, pledges, security interests and encumbrances except for those specifically set forth in the Documents.

9. The execution, delivery and performance of the Documents by the Developer have not and will not require the consent of any person or the giving of notice to, any exemption by, any registration, declaration or filing with or any taking of any other actions in respect of, any person, including without limitation any court, government or regulatory authority.

10. To the best of our knowledge after diligent inquiry, the Developer owns or possesses or is licensed or otherwise has the right to use all licenses, permits and other governmental approvals and authorizations, operating authorities, certificates of public convenience, goods carrier permits, authorizations and other rights that are necessary for the operation of its business.

11. A federal or state court sitting in the State of Illinois and applying the choice of law provisions of the State of Illinois would enforce the choice of law contained in the Documents and apply the law of the State of Illinois to the transactions evidenced thereby.

We are attorneys admitted to practice in the State of Illinois and we express no opinion as to any laws other than federal laws of the United States of America and the laws of the State of Illinois.

This opinion is issued at the Developer's request for the benefit of the City and its counsel and may not be disclosed to or relied upon by any other person.

Very truly yours,

_____

By: _____

Name: _____

[(Sub)Exhibit "A" referred to in this Opinion of Developer's Counsel unavailable at time of printing.]

(Sub)Exhibit "L".
(To Republic Aluminum, Inc. Redevelopment Agreement)

Conditional Provisions.

Real Estate Provisions.

(a) Governmental Charges.

(i) Payment of Governmental Charges. The Developer agrees to pay or cause to be paid when due all Governmental Charges (as defined below) which are assessed or imposed upon the Developer, the Property or the Project, or become due and payable, and which create, may create, or appear to create a lien upon the Developer or all or any portion of the Property or the Project. "Governmental Charge" shall mean all federal, state, county, the City, or other governmental (or any instrumentality, division, agency, body, or department thereof) taxes, levies, assessments, charges, liens, claims or encumbrances relating to the Developer, the Property or the Project including but not limited to real estate taxes.

(ii) Right to Contest. The Developer shall have the right before any delinquency occurs to contest or object in good faith to the amount or validity of any Governmental Charge by appropriate legal proceedings properly and diligently instituted and prosecuted in such manner as shall stay the collection of the contested Governmental Charge and prevent the imposition of a lien or the sale or forfeiture of the Property. The Developer's right to challenge real estate taxes applicable to the Property is limited as provided for in subsection (b) of this (sub)exhibit; provided that such real estate taxes must be paid in full when due, whether or not any dispute regarding such taxes is instituted prior to or after payment of such taxes is due. No such contest or objection shall be deemed or construed in any way as relieving, modifying or extending the Developer's covenants to pay any such Governmental Charge at the time and in the manner provided in this Agreement unless the Developer has given prior written notice to D.P.D. of the Developer's intent to contest or object to a Governmental Charge and, unless, at D.P.D.'s sole option,

(i) the Developer shall demonstrate to D.P.D.'s satisfaction that legal proceedings instituted by the Developer contesting or objecting to a Governmental Charge shall conclusively operate to prevent or remove a lien against, or the sale or forfeiture of, all or any part of the Property to satisfy such Governmental Charge prior to final determination of such proceedings; and/or

(ii) the Developer shall furnish a good and sufficient bond or other security satisfactory to D.P.D. in such form and amounts as D.P.D. shall require, or a good and sufficient undertaking as may be required or permitted by law to accomplish a stay of any such sale or forfeiture of the Property during the pendency of such contest, adequate to pay fully any such contested Governmental Charge and all interest and penalties upon the adverse determination of such contest.

(b) Developer's failure to pay or discharge lien. If the Developer fails to pay any Governmental Charge or to obtain discharge of the same, the Developer shall advise D.P.D. thereof in writing, at which time D.P.D. may, but shall not be obligated to, and without waiving or releasing any obligation or liability of the Developer under this Agreement, in D.P.D.'s sole discretion, make such payment, or any part thereof, or obtain such discharge and take any other action with respect thereto which D.P.D. deems advisable. All sums so paid by D.P.D., if any, and any expenses, if any, including reasonable attorneys' fees, court costs, expenses and other charges relating thereto, shall be promptly disbursed to D.P.D. by the Developer. Notwithstanding anything contained herein to the contrary, this paragraph shall not be construed to obligate the City to pay any such Governmental Charge. Additionally, if the Developer fails to pay any Governmental Charge, the City, in its sole discretion, may require the Developer to submit to the City audited Financial Statements at the Developer's own expense.

(c) Real Estate Taxes.

(i) Acknowledgement of Real Estate Taxes. The Developer agrees that (A) for the purpose of this Agreement, the total projected minimum assessed value of the Property that is necessary to support the incremental taxes indicated ("Minimum Assessed Value") is shown on (Sub)Exhibit K attached to the Agreement and incorporated therein by reference for the years noted on (Sub)Exhibit K; (B) (Sub)Exhibit K sets forth the specific improvements which will generate the fair market values, assessments, equalized assessed values and taxes shown thereon; and (C) the real estate taxes anticipated to be generated and derived from the respective portions of the Property and the Project for the years shown are fairly and accurately indicated in (Sub)Exhibit K.

(ii) Real Estate Tax Exemption. With respect to the Property or the Project, neither the Developer nor any agent, representative, lessee, tenant, assignee, transferee or successor in interest to the Developer shall, during the Term of this Agreement, seek, or authorize any exemption (as such term is used and defined in the Illinois Constitution, Article IX, Section 6 (1970)) for any year that the Redevelopment Plan is in effect.

(iii) No Reduction in Real Estate Taxes. Neither the Developer nor any agent, representative, lessee, tenant, assignee, transferee or successor in interest to the Developer shall, during the Term of this Agreement, directly or indirectly, initiate, seek or apply for proceedings in order to lower the assessed value of all or any portion of the Property or the Project below the amount of the Minimum Assessed Value as shown in (Sub)Exhibit K for the applicable year.

(iv) No Objections. Neither the Developer nor any agent, representative, lessee, tenant, assignee, transferee or successor in interest to the Developer, shall object to or in any way seek to interfere with, on procedural or any other grounds, the filing of any Underassessment Complaint or subsequent proceedings related thereto with the Cook County Assessor or with the Cook County Board of Appeals, by either the City or any taxpayer. The term "Underassessment Complaint" as used in this Agreement shall mean any complaint seeking to increase the assessed value of the Project up to (but not above) the Minimum Assessed Value as shown in (Sub)Exhibit K.

(v) Covenants Running with the Land. The parties agree that the restrictions contained in this (sub)exhibit are covenants running with the land and this Agreement shall be recorded by the Developer as a memorandum thereof, at the Developer's expense, with the Cook County Recorder of Deeds on the Closing Date. These restrictions shall be binding upon the Developer and its agents, representatives, lessee, successors, assigns and transferees from and after the date hereof, provided however, that the covenants shall be released when the Redevelopment Area is no longer in effect. The Developer agrees that any sale, lease, conveyance, or transfer of title to all or any portion of the Property or Redevelopment Area from and after the date hereof shall be made explicitly subject to such covenants and restrictions.

(d) Insurance. In addition to the insurance required pursuant to Section 12 of the Agreement, the Developer shall procure and maintain the following insurance:

(i) Prior to the execution and delivery of this Agreement and during construction of the Project, All Risk Property Insurance in the amount of the full replacement value of the Property.

(ii) Post-construction, throughout the Term of the Agreement, All Risk Property Insurance, including improvements and betterments in the amount of full replacement value of the Property. Coverage extensions shall include business interruption/loss of rents, flood and boiler and machinery, if applicable.

(Sub)Exhibit "M".
(To Republic Aluminum, Inc. Redevelopment Agreement)

Payment Form.

State of Illinois)
) SS:
County of Cook)

The affiant, _____, _____ of Republic Aluminum, Inc. (the "Developer"), being duly sworn on oath deposes and says that the Developer is the owner of the Property as defined in that certain Republic Aluminum, Inc. Redevelopment Agreement between the Developer and the City of Chicago dated _____, 1996 (the "Agreement") and that:

A. This paragraph A sets forth and is a true and complete statement of all expenditures for the Project:

[Description] $_____

Total $_____

26.84% of the Total is equal to $_____

B. The work paid for by the expenditures described in paragraph A has been completed.

C. This paragraph C sets forth and is a true and complete statement of all costs of T.I.F.-Funded Improvements for the Project reimbursed by the City to date:

$_____

D. The Developer requests reimbursement for the following Costs of T.I.F.-Funded Improvements:

$_____

E. Attached are the following documents:

1. a certification as to the status of job creation in accordance with Section 8.06 of the Agreement; and

2. a report for the year ended _____, 199__ detailing compliance with Section 10.03 of the Agreement.

F. The Developer hereby certifies to the City that, as of the date hereof:

1. Except as described in the attached certificate, the representations and warranties contained in the Redevelopment Agreement are true and correct and the Developer is in compliance with all covenants contained herein.

2. The Developer has received no notice and has no knowledge of any liens or claim of lien either filed or threatened against the Property except for the Permitted Liens.

3. No Event of Default or condition or event which, with the giving of notice or passage of time or both, would constitute an Event of Default exists or has occurred.

All capitalized terms which are not defined herein have the meanings given such terms in the Agreement.

Republic Aluminum, Inc.,
an Illinois corporation

By: _____
Name

Title: _____

Subscribed and sworn before me this _____ day of _____, 199__.

_____

My commission expires _____.

Agreed and accepted:

_____
Name

Title: _____
City of Chicago,
Department of Planning
and Development

Exhibit "B".

(Form Of Note).

Registered
No. R-1

Maximum Amount
$6,525,000

United States Of America

State Of Illinois

County Of Cook

City Of Chicago

Tax Increment Allocation Revenue Note (Goose Island Redevelopment Project), Series A.

Registered Owner: Republic Aluminum, Inc.

Interest Rate: 7% per annum

Maturity Date: July 10, 2019

Know All Persons By These Presents, That the City of Chicago, Cook County, Illinois (the "City"), hereby acknowledges itself to owe and for value received promises to pay to the Registered Owner identified above, or registered assigns as hereinafter provided, on or before the Maturity Date identified above, but solely from the sources hereinafter identified, the principal amount of this Note from time to time advanced by the Registered Owner to pay costs of the Project (as hereafter defined) in accordance with the ordinance hereinafter referred to up to the principal amount of Six Million Five Hundred Twenty-five Thousand Dollars ($6,525,000) and to pay the Registered Owner interest on that amount at the Interest Rate per year specified above from the date of the advance. Interest shall be computed on the basis of a three hundred sixty (360) day year of twelve (12) thirty (30) day months. Interest and accrued but unpaid interest on this Note shall accrue at the interest rate per year specified above and compounded on _____ of each year until paid. Principal of and interest on this Note in the entire amount of funds in the Republic Aluminum Account (as defined in the ordinance) is due _____ of each year until the earlier of Maturity or until this Note is paid in full. Payments shall first be applied to interest. The principal of and interest on this Note are payable in lawful money of the United States of America, and shall be made to the Registered Owner hereof as shown on the registration books of the City maintained by the Comptroller of the City, as registrar and paying agent (the "Registrar"), at the close of business on the fifteenth (15th) day of the month immediately prior to the applicable payment, maturity or redemption date, and shall be paid by check or draft of the Registrar, payable in lawful money of the United States of America, mailed to the address of such Registered Owner as it appears on such registration books or at such other address furnished in writing by such Registered Owner to the Registrar; provided, that the final installment of principal and accrued but unpaid interest will be payable solely upon presentation of this Note at the principal office of the Registrar in Chicago, Illinois. The Registered Owner of this Note shall note on the Payment Record attached hereto the amount and the date of any payment of the principal of this Note promptly upon receipt of such payment.

This Note is issued by the City in the principal amount of advances made from time to time by the Registered Owner up to Six Million Five Hundred Twenty-five Thousand Dollars ($6,525,000) for the purpose of paying the cost of certain eligible

redevelopment project costs incurred by Republic Aluminum, Inc. (the "Project"), which are to be acquired, constructed and installed in connection with the development of an approximately fifteen (15) acre site in the Goose Island Redevelopment Project Area (the "Project Area") in the City, all in accordance with the Constitution and the laws of the State of Illinois, and particularly the Tax Increment Allocation Redevelopment Act (65 ILCS 5/11-74.4-1, et seq.) (the "T.I.F. Act"), the Local Government Debt Reform Act (30 ILCS 350/1, et seq.) and an ordinance adopted by the City Council of the City on September 11, 1996 (the "Ordinance"), in all respects as by law required.

The City has assigned and pledged certain rights, title and interest of the City in and to certain incremental ad valorem tax revenues from the Project Area which the City is entitled to receive pursuant to the T.I.F. Act and the Ordinance, in order to pay the principal and interest of this Note. Reference is hereby made to the aforesaid Ordinance for a description, among others, with respect to the determination, custody and application of said revenues, the nature and extent of such security with respect to this Note and the terms and conditions under which this Note is issued and secured. This Note Is A Special Limited Obligation Of The City, And Is Payable Solely From Amounts On Deposit In The Republic Aluminum Account, And Shall Be A Valid Claim Of The Registered Owner Hereof Only Against Said Sources. This Note Shall Not Be Deemed To Constitute An Indebtedness Or A Loan Against The General Taxing Power Or Credit Of The City, Within The Meaning Of Any Constitutional Or Statutory Provision. The Registered Owner Of This Note Shall Not Have The Right To Compel Any Exercise Of The Taxing Power Of The City, The State Of Illinois Or Any Political Subdivision Thereof To Pay The Principal Or Interest Of This Note.

The principal of this Note is subject to redemption on any date, as a whole or in part, at a redemption price of one hundred percent (100%) of the principal amount thereof being redeemed. Notice of any such redemption shall be sent by registered or certified mail not less than five (5) days nor more than sixty (60) days prior to the date fixed for redemption to the Registered Owner of this Note at the address shown on the registration books of the City maintained by the Registrar or at such other address as is furnished in writing by such Registered Owner to the Registrar.

This Note is issued in fully registered form in the denomination of its outstanding principal amount. This Note may not be exchanged for a like aggregate principal amount of notes or other denominations.

This Note is transferable by the Registered Owner hereof in person or by its attorney duly authorized in writing at the principal office of the Registrar in Chicago, Illinois, but only in the manner and subject to the limitations provided in the Ordinance, and upon surrender and cancellation of this Note. Upon such transfer, a new Note of authorized denomination of the same maturity and for the same aggregate principal amount will be issued to the

transferee in exchange herefor. The Registrar shall not be required to transfer this Note during the period beginning at the close of business on the fifteenth (15th) day of the month immediately prior to the maturity date of this Note nor to transfer this Note after notice calling this Note or a portion hereof for redemption has been mailed, nor during a period of five (5) days next preceding mailing of a notice of redemption of this Note. Such transfer shall be in accordance with the form at the end of this Note.

This Note hereby authorized shall be executed as the ordinance provides as soon after the passage thereof as may be, and thereupon, be deposited with the Comptroller of the City, to be by said Comptroller delivered to the Registered Owner upon satisfaction of the provisions of the ordinance.

Pursuant to the Redevelopment Agreement dated as of _____, 1996 (the "Redevelopment Agreement") between the City and the Registered Owner, the Registered Owner has agreed to acquire and construct the Project and to advance funds for the construction of certain facilities related to the Project on behalf of the City. The cost of such acquisition and construction up to the amount of Six Million Five Hundred Twenty-five Thousand Dollars ($6,525,000) shall be deemed to be a disbursement of the proceeds of this Note, and the outstanding principal amount of this Note shall be increased by the amount of each such advance from time to time. The principal amount outstanding of the Note shall be the sum of advances made pursuant to certificates of expenditure ("Certificates of Expenditure") executed by the Commissioner or a Deputy Commissioner or Assistant Commissioner of the Department of Planning and Development of the City in accordance with the Redevelopment Agreement, minus any principal amount paid on the Note. The City shall not execute Certificates of Expenditure that total in excess of Six Million Five Hundred Twenty-five Thousand Dollars ($6,525,000).

The City and the Registrar may deem and treat the Registered Owner hereof as the absolute owner hereof for the purpose of receiving payment of or on account of principal hereof and for all other purposes and neither the City nor the Registrar shall be affected by any notice to the contrary, unless transferred in accordance with the provisions hereof.

It is hereby certified and recited that all conditions, acts and things required by law to exist, to happen, or to be done or performed precedent to and in the issuance of this Note did exist, have happened, have been done and have been performed in regular and due form and time as required by law; that the issuance of this Note, together with all other obligations of the City, does not exceed or violate any constitutional or statutory limitation applicable to the City.

This Note shall not be valid or become obligatory for any purpose until the certificate of authentication hereon shall have been signed by the Registrar.

In Witness Whereof, The City of Chicago, Cook County, Illinois, by its City Council, has caused its official seal to be imprinted by facsimile hereon or hereunto affixed, and has caused this Note to be signed by the duly authorized signature of the Mayor and attested by the duly authorized signature of the City Clerk of the City, all as of September ____, 1996.

_____
Mayor

[Seal]

Attest:

_____
City Clerk

Certificate Of Authentication.

Paying Agent:

Registrar and Comptroller of the
City of Chicago,
Cook County, Illinois.

This Note is described in the within mentioned ordinance and is the Tax Increment Allocation Revenue Note (Goose Island Redevelopment Project), Series A, of the City of Chicago, Cook County, Illinois.

_____
Comptroller

Date: _____

Principal Payment Record.

Date Of Payment	Principal Payment	Principal Balance Due
_____	_____	_____
_____	_____	_____
_____	_____	_____
_____	_____	_____

(Assignment)

For Value Received, the undersigned sells, assigns and transfers unto the within Note and does hereby irrevocably constitute and appoint attorney to transfer the said Note on the books kept for registration thereof with full power of substitution in the premises.

Dated: _____

_____
Registered Owner

Notice: The signature to this assignment must correspond with the name of the Registered Owner as it appears upon the face of the Note in every particular, without alteration or enlargement or any change whatever.

Signature Guaranteed: _____

Notice: Signature(s) must be guaranteed by a member of the New York Stock Exchange or a commercial bank or trust company.

Exhibit "C".

Certification Of Expenditure.

_____, 19___

To: Registered Owner

Re: City of Chicago, Cook County, Illinois (the "City")
$_____ Tax Increment Allocation Revenue Note
(Goose Island Redevelopment Project)
Series A (the "Redevelopment Note")

This Certification is submitted to you, as Registered Owner of the Redevelopment Note, pursuant to Section ____ of the Redevelopment Agreement between the City and Republic Aluminum, Inc. and pursuant to Ordinance _____ of the City authorizing the execution of the Redevelopment Note adopted by the City Council of the City on September ____, 1996 (the "Ordinance"). All terms used herein shall have the same meanings as when used in the Ordinance.

The City hereby certifies that $_____ is advanced as principal under the Redevelopment Note as of (date). Such amount has been properly incurred, is a proper charge made or to be made in connection with the redevelopment project costs defined in the Ordinance and has not been the basis of any previous principal advance. As of the date hereof, the outstanding principal balance under the Redevelopment Note is $_____, including the amount of this Certificate and less payments made on the Note.

In Witness Whereof, The City has caused this Certification to be signed on its behalf as of _____, 1996.

City of Chicago, Cook County, Illinois

By Its: Department of Planning and Development

By: _____
Designated Officer

Authenticated By:

_____
Registrar

AUTHORIZATION FOR EXECUTION OF COMMUNITY DEVELOPMENT BLOCK GRANT FLOAT LOAN TO REPUBLIC ALUMINUM, INC. FOR CONSTRUCTION OF FACILITY AT 1441 NORTH HICKORY AVENUE.

The Committee on Finance submitted the following report:

CHICAGO, September 11, 1996.

To the President and Members of the City Council:

Your Committee on Finance, having had under consideration an ordinance authorizing the entering into and execution of a Community Development Block Grant Float Loan to Republic Aluminum, Inc. for the construction of a facility to be located at 1441 North Hickory Avenue, in the amount of $12,000,000, having had the same under advisement, begs leave to report and recommend that Your Honorable Body *Pass* the proposed ordinance transmitted herewith.

This recommendation was concurred in by a viva voce vote of the members of the committee.

Respectfully submitted,

(Signed) EDWARD M. BURKE,
Chairman.

On motion of Alderman Burke, the said proposed ordinance transmitted with the foregoing committee report was *Passed* by yeas and nays as follows:

Yeas -- Aldermen Granato, Haithcock, Tillman, Preckwinkle, Holt, Steele, Beavers, Dixon, Shaw, Huels, Frias, Olivo, Burke, Jones, Coleman, Peterson, Murphy, Rugai, Troutman, Evans, Munoz, Zalewski, Chandler, Solis, Ocasio, Burnett, E. Smith, Burrell, Wojcik, Suarez, Gabinski, Mell, Austin, Colom, Banks, Giles, Allen, Laurino, O'Connor, Doherty, Natarus, Levar, Schulter, M. Smith, Moore, Stone -- 46.

Nays -- None.

Alderman Natarus moved to reconsider the foregoing vote. The motion was lost.

The following is said ordinance as passed:

WHEREAS, The City of Chicago (the "City") is a home rule unit of government under Section 6(a), Article VII of the 1970 Constitution of the State of Illinois and as such may legislate matters which pertain to its local governmental affairs; and

WHEREAS, The City's Department of Planning and Development ("D.P.D.") has as one of its primary purposes the creation of additional employment opportunities in the City through the attraction and expansion of economic development activity in the City; and

WHEREAS, The City Council of the City (the "City Council") enacted an ordinance on November 15, 1995, published in the Journal of Proceedings of the City Council of such date at pages 11868 through 11966, authorizing funding for the Community Development Block Grant ("C.D.B.G.") Float Loan Program (the "Program") for C.D.B.G. Year XXII (1996); and

WHEREAS, Republic Aluminum, Inc., an Illinois corporation (the "Borrower"), made an application to D.P.D. to borrow funds under the Program for the purpose described in Exhibit A hereto, which will result in (i) the creation of an estimated two hundred two (202) new, permanent, full-time equivalent job opportunities, the majority of which will be available for low- and moderate-income persons residing in the City, and (ii) the prevention and/or elimination of slums or blight in the City; and

WHEREAS, The C.D.B.G. Float Loan Committee has reviewed the Borrower's loan application and approved the making of a loan to the Borrower in an amount not to exceed Twelve Million Dollars ($12,000,000) (the "Loan"); now, therefore,

Be It Ordained by the City Council of the City of Chicago:

SECTION 1. The above recitals are incorporated herein and made a part hereof.

SECTION 2. The Commissioner of D.P.D. (the "Commissioner") or a designee of the Commissioner are each hereby authorized, subject to approval of the Corporation Counsel, to enter into and execute such agreement and instruments, and perform any and all acts on behalf of the City as shall be necessary or advisable in connection with the implementation of the Loan. The Commissioner is hereby authorized, subject to approval of the Corporation Counsel, to negotiate any and all terms and provisions in connection with the Loan which do not substantially modify the terms described in Exhibit A hereto.

SECTION 3. To the extent that any ordinance, resolution, rule, order or provision of the Municipal Code of Chicago, or part thereof, is in conflict with the provisions of this ordinance, the provisions of this ordinance shall control. If any section, paragraph, clause or provision of this ordinance shall be held invalid, the invalidity of such section, paragraph, clause or provision shall not affect any of the other provisions of this ordinance.

SECTION 4. This ordinance shall be effective as of the date of its passage.

Exhibit "A" referred to in this ordinance reads as follows:

Exhibit "A".

Borrower:	Republic Aluminum, Inc., an Illinois corporation.
Present Address:	1725 West Diversey Parkway Chicago, Illinois 60614.
Loan Program:	C.D.B.G. Float Loan.
Amount:	Not to exceed $12,000,000.
Term:	Not to exceed 24 months.
Interest Rate:	3.3% per annum.
Collateral:	Letter of Credit to be issued by American National Bank and Trust Company of Chicago, Chicago, Illinois (or a financial institution meeting Program requirements, acceptable to the Commissioner).

Letter of Credit shall be irrevocable and unconditional in the form of a direct pay letter of credit, subject to approval by the Corporation Counsel, and shall be provided in the amount of the principal of the Loan plus interest.

Purpose: To provide financial assistance for (i) the construction of an approximately 330,000 square foot facility on land located at 1401 -- 1441 North Hickory Avenue, Chicago, Illinois 60622, (ii) the purchase of machinery and equipment, and (iii) the payment of related eligible soft costs, with such facility, machinery and equipment to be used for the manufacture of windows.

AUTHORIZATION FOR EXECUTION OF COMMUNITY DEVELOPMENT BLOCK GRANT FLOAT LOAN TO CHICAGO TUBE AND IRON COMPANY FOR ACQUISITION OF PROPERTY AND CONSTRUCTION OF FACILITY AT SPECIFIED LOCATIONS.

The Committee on Finance submitted the following report:

CHICAGO, September 11, 1996.

To the President and Members of the City Council:

Your Committee on Finance, having had under consideration an ordinance authorizing the entering into and execution of a Community Development Block Grant Loan to Chicago Tube and Iron Company for the acquisition of land and a facility to be located at 2725 West 47th Street, 4820 South Campbell Avenue and 4825 South Rockwell Street, in the amount of $3,750,000, having had the same under advisement, begs leave to report and recommend that Your Honorable Body *Pass* the proposed ordinance transmitted herewith.

This recommendation was concurred in by a viva voce vote of the members of the committee.

Respectfully submitted,

(Signed) EDWARD M. BURKE,
Chairman.

On motion of Alderman Burke, the said proposed ordinance transmitted with the foregoing committee report was *Passed* by yeas and nays as follows:

Yeas -- Aldermen Granato, Haithcock, Tillman, Preckwinkle, Holt, Steele, Beavers, Dixon, Shaw, Huels, Frias, Olivo, Burke, Jones, Coleman, Peterson, Murphy, Rugai, Troutman, Evans, Munoz, Zalewski, Chandler, Solis, Ocasio, Burnett, E. Smith, Burrell, Wojcik, Suarez, Gabinski, Mell, Austin, Colom, Banks, Giles, Allen, Laurino, O'Connor, Doherty, Natarus, Levar, Schulter, M. Smith, Moore, Stone -- 46.

Nays -- None.

Alderman Natarus moved to reconsider the foregoing vote. The motion was lost.

The following is said ordinance as passed:

WHEREAS, The City of Chicago (the "City") is a home rule unit of government under Section 6(a), Article VII of the 1970 Constitution of the State of Illinois and as such may legislate matters which pertain to its local governmental affairs; and

WHEREAS, The City's Department of Planning and Development ("D.P.D.") has as one of its primary purposes the attraction and expansion of economic development activity in the City; and

WHEREAS, The City Council of the City of Chicago ("City Council") enacted an ordinance on November 15, 1995, published in the Journal of Proceedings of the City Council of such date at pages 11868 through 11966, authorizing funding for the Community Development Block Grant ("C.D.B.G.") Float Loan Program (the "Program") for C.D.B.G. Year XXII (1996); and

WHEREAS, Chicago Tube and Iron Company, a Delaware corporation (the "Borrower"), made an application to D.P.D. to borrow funds under the Program for the purpose described in Exhibit A hereto, which will result in the prevention and/or elimination of slums or blight in the City; and

WHEREAS, The C.D.B.G. Float Loan Committee has reviewed the Borrower's loan application and approved the making of a loan to the Borrower in an amount not to exceed Three Million Seven Hundred Fifty Thousand Dollars ($3,750,000) (the "Loan"); now, therefore,

Be It Ordained by the City Council of the City of Chicago:

SECTION 1. The above recitals are incorporated herein and made a part hereof.

SECTION 2. The Commissioner of D.P.D. (the "Commissioner") or a designee of the Commissioner are each hereby authorized, subject to approval of the Corporation Counsel, to enter into and execute such agreement and instruments, and perform any and all acts on behalf of the City as shall be necessary or advisable in connection with the implementation of the Loan. The Commissioner is hereby authorized, subject to approval of the Corporation Counsel, to negotiate any and all terms and provisions in connection with the Loan which do not substantially modify the terms described in Exhibit A hereto.

SECTION 3. To the extent that any ordinance, resolution, rule, order or provision of the Municipal Code of Chicago, or part thereof, is in conflict with the provisions of this ordinance, the provisions of this ordinance shall control. If any section, paragraph, clause or provision of this ordinance shall be held invalid, the invalidity of such section, paragraph, clause or provision shall not affect any of the other provisions of this ordinance.

SECTION 4. This ordinance shall be effective as of the date of its passage.

Exhibit "A" referred to in this ordinance reads as follows:

Exhibit "A".

Borrower:	Chicago Tube and Iron Company, a Delaware corporation.
Present Address:	2531 West 48th Street Chicago, Illinois 60632.
Loan Program:	C.D.B.G. Float Loan.
Amount:	Not to exceed $3,750,000.
Term:	Not to exceed 24 months.

Interest Rate:	3.3% per annum.
Collateral:	Letter of Credit to be issued by The Northern Trust Company, Chicago, Illinois (or a financial institution meeting Program requirements, acceptable to the Commissioner). Letter of Credit shall be irrevocable and unconditional in the form of a direct pay letter of credit, subject to approval by the Corporation Counsel, and shall be provided in the amount of the principal of the Loan plus interest.
Purpose:	To provide financial assistance for (i) the acquisition of land located at 2725 West 47th Street, 4820 South Campbell Avenue, and 4825 South Rockwell Street, all in Chicago, Illinois 60632, (ii) the construction thereon of a new 70,000 square foot facility, (iii) the purchase of machinery and equipment, and (iv) the payment of related eligible soft costs, with such facility, machinery and equipment to be used for the warehousing, sale and distribution of mechanical tubing, pipes, valves and other products.

AUTHORIZATION FOR EXECUTION OF REDEVELOPMENT AGREEMENT WITH SIX CORNERS DEVELOPMENT, L.L.C. FOR PROPERTY WITHIN IRVING/CICERO REDEVELOPMENT PROJECT AREA.

The Committee on Finance submitted the following report:

CHICAGO, September 11, 1996.

To the President and Members of the City Council:

Your Committee on Finance, having had under consideration an ordinance authorizing the Commissioner of the Department of Planning and Development to execute a Redevelopment Agreement between Six Corners Development, L.L.C. and the City of Chicago, having had the same under advisement, begs leave to report and recommend that Your Honorable Body *Pass* the proposed ordinance transmitted herewith.

This recommendation was concurred in by a viva voce vote of the members of the committee.

Respectfully submitted,

(Signed) EDWARD M. BURKE,
Chairman.

On motion of Alderman Burke, the said proposed ordinance transmitted with the foregoing committee report was *Passed* by yeas and nays as follows:

Yeas -- Aldermen Granato, Haithcock, Tillman, Preckwinkle, Holt, Steele, Beavers, Dixon, Shaw, Huels, Frias, Olivo, Burke, Jones, Coleman, Peterson, Murphy, Rugai, Troutman, Evans, Munoz, Zalewski, Chandler, Solis, Ocasio, Burnett, E. Smith, Burrell, Wojcik, Suarez, Gabinski, Mell, Austin, Colom, Banks, Giles, Allen, Laurino, O'Connor, Doherty, Natarus, Levar, Schulter, M. Smith, Moore, Stone -- 46.

Nays -- None.

Alderman Natarus moved to reconsider the foregoing vote. The motion was lost.

The following is said ordinance as passed:

WHEREAS, Pursuant to an ordinance adopted by the City Council ("City Council") of the City of Chicago (the "City") on June 10, 1996 and published at pages 23104 and 23106 -- 23178 of the Journal of Proceedings of the City Council (the "Journal") of such date, a certain redevelopment plan and project (the "Plan") for the Irving/Cicero Redevelopment Project Area (the "Area") was approved pursuant to the Illinois Tax Increment Allocation Redevelopment Act, as amended (65 ILCS 5/11-74.4-1, et seq.) (1993) (the "Act"); and

WHEREAS, Pursuant to an ordinance adopted by the City Council on June 10, 1996 and published at pages 23179 -- 23183 and 23184 of the Journal of such date, the Area was designated as a redevelopment project area pursuant to the Act; and

WHEREAS, Pursuant to an ordinance (the "T.I.F. Ordinance") adopted by the City Council on June 10, 1996 and published at pages 23183 and 23185 -- 23189 of the Journal of such date, tax increment allocation financing was adopted pursuant to the Act as a means of financing certain Area

redevelopment project costs (as defined in the Act) incurred pursuant to the Plan; and

WHEREAS, Six Corners Development, L.L.C., an Illinois limited liability company (the "Company"), will acquire an approximately sixteen (16) acre site (the "Site") located within the Area and shall construct an approximately one hundred seventeen thousand (117,000) square foot shopping center and related improvements (the "Project"), which is anticipated to create two hundred (200) full time equivalent jobs; and

WHEREAS, The Company has proposed to undertake the redevelopment of the Site in accordance with the Plan and pursuant to the terms and conditions of a proposed redevelopment agreement to be executed by the Company and the City, including but not limited to the acquisition of the Site, construction of the facilities and retention and creation of the jobs, to be financed in part by (i) all or a portion of the proceeds of tax increment allocation bonds issued by the City which are secured by incremental taxes, if any, deposited in the Irving/Cicero Redevelopment Project Area Special Tax Allocation Fund (as defined in the T.I.F. Ordinance) pursuant to Section 5/11-74.4-8(b) of the Act ("Incremental Taxes"); or (ii) Incremental Taxes, if any; and

WHEREAS, Pursuant to Resolution Number 96-CDC-33 adopted by the Community Development Commission of the City of Chicago (the "Commission") on May 14, 1996, the Commission authorized the City's Department of Planning and Development ("D.P.D.") to publish notice pursuant to Section 5/11-74.4(c) of the Act of its intention to negotiate a redevelopment agreement with the Company for the Project and to request alternative proposals for redevelopment of the Site or a portion thereof; and

WHEREAS, D.P.D. published the notice, requested alternative proposals for the redevelopment of the Site or a portion thereof and provided reasonable opportunity for other persons to submit alternative bids or proposals; and

WHEREAS, Since no other responsive proposals were received by D.P.D. for the redevelopment of the Site or a portion thereof within fourteen (14) days after such publication, pursuant to Resolution Number 96-CDC-33, the Commission has recommended that the Company be designated as the developer for the Project and that D.P.D. be authorized to negotiate, execute and deliver on behalf of the City a redevelopment agreement with the Company for the Project; now, therefore,

Be It Ordained by the City Council of the City of Chicago:

SECTION 1. The above recitals are incorporated herein and made a part hereof.

SECTION 2. The Company is hereby designated as the developer for the Project pursuant to Section 5/11-74.4-4 of the Act.

SECTION 3. The Commissioner of D.P.D. (the "Commissioner") or a designee of the Commissioner are each hereby authorized, with the approval of the City's Corporation Counsel as to form and legality, to negotiate, execute and deliver a redevelopment agreement between the Company and the City in substantially the form attached hereto as Exhibit A and made a part hereof (the "Redevelopment Agreement"), and such other supporting documents as may be necessary to carry out and comply with the provisions of the Redevelopment Agreement, with such changes, deletions and insertions as shall be approved by the persons executing the Redevelopment Agreement.

SECTION 4. If any provision of this ordinance shall be held to be invalid or unenforceable for any reason, the invalidity or unenforceability of such provision shall not affect any of the other provisions of this ordinance.

SECTION 5. All ordinances, resolutions, motions or orders in conflict with this ordinance are hereby repealed to the extent of such conflict.

SECTION 6. This ordinance shall be in full force and effect immediately upon its passage.

Exhibit "A" referred to in this ordinance reads as follows:

Exhibit "A".

Irving/Cicero Redevelopment Project Area

Redevelopment Agreement

By And Between

The City Of Chicago

And

Six Corners Development, L.L.C..

This Irving/Cicero Redevelopment Area Redevelopment Agreement (this "Agreement") is made as of this ____ day of _____, 1996, by and

between the City of Chicago, an Illinois municipal corporation (the "City"), through its Department of Planning and Development ("D.P.D."), and Six Corners Development, L.L.C., an Illinois limited liability company (the "Developer").

Recitals.

A. Constitutional Authority: As a home rule unit of government under Section 6(a), Article VII of the 1970 Constitution of the State of Illinois (the "State"), the City has the power to regulate for the protection of the public health, safety, morals and welfare of its inhabitants, and pursuant thereto, has the power to encourage private development in order to enhance the local tax base, create employment opportunities and to enter into contractual agreements with private parties in order to achieve these goals.

B. Statutory Authority: The City is authorized under the provisions of the Tax Increment Allocation Redevelopment Act, 65 ILCS 5/11-74.4-1, et seq. (1992 State Bar Edition), as amended from time to time (the "Act"), to finance projects that eradicate blighted conditions through the use of tax increment allocation financing for redevelopment projects.

C. City Council Authority: To induce redevelopment pursuant to the Act, the City Council of the City (the "City Council") adopted the following ordinances on June 10, 1996: (1) "An Ordinance of the City of Chicago, Illinois, Approving a Redevelopment Plan for the Irving/Cicero Redevelopment Project Area"; (2) "An Ordinance of the City of Chicago, Illinois, Designating the Irving/Cicero Redevelopment Project Area a Redevelopment Project Area Pursuant to the Tax Increment Allocation Redevelopment Act"; and (3) "An Ordinance of the City of Chicago, Illinois, Adopting Tax Increment Allocation Financing for the Irving/Cicero Redevelopment Project Area" (the "T.I.F. Adoption Ordinance"), (collectively referred to herein as the "T.I.F. Ordinances"). The redevelopment project area (the "Redevelopment Area") is legally described in (Sub)Exhibit A hereto.

D. The Project: The Developer has purchased or will purchase prior to the disbursement of any City Funds (the "Acquisition") certain property located within the Redevelopment Area at _____ Avenue, Chicago, Illinois 606___ and legally described on (Sub)Exhibit B hereto (the "Property"), and, within the time frame set forth in Section 3.01 hereof, shall commence and complete construction of an approximately one hundred seventeen thousand (117,000) square foot retail shopping center (the "Facility") thereon. The Facility and related improvements (including but not limited to those T.I.F.-Funded Improvements as defined below and set forth on (Sub)Exhibit C) are collectively referred to herein as the "Project". The completion of the Project would not reasonably be anticipated without the financing contemplated in this Agreement.

E. Redevelopment Plan: The Project will be carried out in accordance with this Agreement and the City of Chicago Irving/Cicero Redevelopment Area Tax Increment Financing Program Redevelopment Plan (the "Redevelopment Plan") attached hereto as (Sub)Exhibit D, as amended from time to time.

F. City Financing: The City agrees to use, in the amounts set forth in Section 4.03 hereof, Incremental Taxes (as defined below) to pay for or reimburse the Developer for the costs of T.I.F.-Funded Improvements, pursuant to the terms and conditions of this Agreement.

In addition, the City may, in its discretion, issue tax increment allocation bonds ("T.I.F. Bonds") secured by Incremental Taxes pursuant to a T.I.F. bond ordinance (the "T.I.F. Bond Ordinance"), at a later date as described in Section 4.03(c) hereof, the proceeds of which (the "T.I.F. Bond Proceeds") may be used to pay for the costs of the T.I.F.-Funded Improvements not previously paid for by Incremental Taxes or in order to reimburse the City or the Developer for the costs of T.I.F.-Funded Improvements.

Now, Therefore, In consideration of the mutual covenants and agreements contained herein, and for other good and valuable consideration, the receipt and sufficiency of which are hereby acknowledged, the parties hereto agree as follows:

Section 1.

Recitals.

The foregoing recitals are hereby incorporated into this Agreement by reference.

Section 2.

Definitions.

For purposes of this Agreement, in addition to the terms defined in the foregoing recitals, the following terms shall have the meanings set forth below:

"Affiliate" shall mean any person or entity directly or indirectly controlling, controlled by or under common control with the Developer.

"Bond(s)" shall have the meaning set forth for such term in Section 8.05 hereof.

"Bond Ordinance" shall mean the City ordinance authorizing the issuance of Bonds.

"C.D. Float Loan" shall mean the loan in the amount of Five Million Dollars ($5,000,000) made by the City to the Developer with respect to the Project.

"Certificate" shall mean the certificate of completion of construction described in Section 7.01 hereof.

"Charge Order" shall mean any amendment or modification to the Scope Drawings, Plans and Specifications or the Project Budget as described in Section 3.03, Section 3.04 and Section 3.05, respectively.

"City Fee" shall mean the fee described in Section 4.05(c) hereof.

"City Funds" shall mean the funds described in Section 4.03(b) hereof.

"Closing Date" shall mean the date of execution and delivery of this Agreement by all parties hereto.

"Construction Contract" shall mean that certain contract, substantially in the form attached hereto as (Sub)Exhibit E, to be entered into between the Developer and the General Contractor providing for construction of the Project.

"Corporation Counsel" shall mean the City's Office of Corporation Counsel.

"Employer(s)" shall have the meaning set forth in Section 10 hereof.

"Environmental Laws" shall mean any and all federal, state or local statutes, laws, regulations, ordinances, codes, rules, orders, licenses, judgments, decrees or requirements relating to public health and safety and the environment now or hereafter in force, as amended and hereafter amended, including but not limited to (i) the Comprehensive Environmental Response, Compensation and Liability Act (42 U.S.C. Section 9601, et seq.); (ii) any so-called "Superfund" or "Superlien" law; (iii) the Hazardous Materials Transportation Act (49 U.S.C. Section 1802, et seq.); (iv) the Resource Conservation and Recovery Act (42 U.S.C. Section 6902, et seq.); (v) the Clean Air Act (42 U.S.C. Section 7401, et seq.); (vi) the Clean Water Act (33 U.S.C. Section 1251, et seq.); (vii) the Toxic Substances Control Act (15 U.S.C. Section 2601, et seq.); (viii) the Federal Insecticide, Fungicide and Rodenticide Act (7 U.S.C. Section 136, et seq.); (ix) the Illinois Environmental Protection Act (415 ILCS 5/1, et seq.); and (x) the Municipal Code of Chicago.

"Equity" shall mean funds of the Developer (other than funds derived from lender financing) irrevocably available for the Project, in the amount set forth in Section 4.01 hereof, which amount may be increased pursuant to Section 4.06 (Cost Overruns) or Section 4.03(b).

"Escrow" shall mean the construction escrow established pursuant to the escrow agreement.

"Escrow Agreement" shall mean the escrow agreement establishing a construction escrow, to be entered into as of the date hereof by the City, the title company (or an affiliate of the title company), the Developer and the Developer's lender(s), substantially in the form of (Sub)Exhibit F attached hereto.

"Event of Default" shall have the meaning set forth in Section 15 hereof.

"Financial Statements" shall mean complete financial statements of the Developer prepared by a certified public accountant in accordance with generally accepted accounting principles and practices consistently applied throughout the appropriate periods. D.P.D. may require that the financial statements be audited.

"First Construction Disbursement" shall mean the first disbursement from the Escrow subsequent to the Closing Date related to construction or development costs.

"General Contractor" shall mean the general contractor(s) hired by the Developer pursuant to Section 6.01.

"Hazardous Materials" shall mean any toxic substance, hazardous substance, hazardous material, hazardous chemical or hazardous, toxic or dangerous waste defined or qualifying as such in (or for the purposes of) any environmental law, or any pollutant or contaminant, and shall include, but not be limited to, petroleum (including crude oil), any radioactive material or by-product material, polychlorinated biphenyls and asbestos in any form or condition.

"Incremental Taxes" shall mean such ad valorem taxes which, pursuant to the T.I.F. Adoption Ordinance and Section 5/11-74.4-8(b) of the Act, are allocated to and when collected are paid to the Treasurer of the City of Chicago for deposit by the Treasurer into a special tax allocation fund established to pay redevelopment project costs and obligations incurred in the payment thereof.

"Irving/Cicero Redevelopment Project T.I.F. Fund" shall mean the special tax allocation fund created by the City in connection with the Redevelopment Area into which the Incremental Taxes will be deposited.

"Jewel Lease" shall mean a lease agreement (in form and content approved by the City) between Jewel Food Stores, Inc., as lessee, and Developer, as lessor, for approximately seventy thousand (70,000) square feet of leasable area of the Project for the continuous operation of a full service grocery store for a term of not less than ten (10) years.

"Lender Financing" shall mean funds borrowed by the Developer from lenders and irrevocably available to pay for Costs of the Project, in the amount set forth in Section 4.01 hereof. The term "Lender Financing" includes the proceeds of any C.D. Float Loan.

"Marshalls Lease" shall mean a lease agreement (in form and content approved by the City) between Marshalls' of Roseville, Minnesota, Inc., as lessee, and Developer, as lessor, for approximately thirty-four thousand (34,000) square feet of leasable area of the Project for the continuous operation of a retail junior department store for a term of not less than fifteen (15) years.

"M.B.E.(s)" shall mean a business identified in the *Directory of Certified Minority Business Enterprises* published by the City's Purchasing Department, or otherwise certified by the City's Purchasing Department as a minority-owned business enterprise.

"Municipal Code" shall mean the Municipal Code of the City of Chicago.

"Non-Governmental Charges" shall mean all non-governmental charges, liens, claims, or encumbrances relating to the Developer, the property or the project.

"Permitted Liens" shall mean those liens and encumbrances against the property and/or the project set forth on (Sub)Exhibit G hereto.

"Plans and Specifications" shall mean construction documents containing an initial site plan and initial working drawings and specifications for the project.

"Prior Expenditure(s)" shall have the meaning set forth in Section 4.05(a) hereof.

"Project Budget" shall mean the budget attached hereto as (Sub)Exhibit H, showing the total cost of the Project by line item, furnished by the Developer to D.P.D., in accordance with Section 3.03 hereof.

"Redevelopment Project Costs" shall mean redevelopment project costs as defined in Section 5/11-74.4-3(q) of the Act that are included in the budget set forth in the Plan or otherwise referenced in the Plan.

"Requisition Form" shall have the meaning set forth in Section 4.04 hereof.

"Scope Drawings" shall mean preliminary construction documents containing a site plan and preliminary drawings and specifications for the Project.

"Survey" shall mean a Class A plat of survey in the most recently revised form of A.L.T.A./A.C.S.M. land title survey of the Property dated within forty-five (45) days prior to the Closing Date, acceptable in form and content to the City and the title company, prepared by a surveyor registered in the State of Illinois, certified to the City and the title company, and indicating whether the Property is in a flood hazard area as identified by the United States Federal Emergency Management Agency (and updates thereof to reflect improvements to the Property in connection with the construction of the Facility and related improvements as required by the City or lender(s) providing Lender Financing).

"Term of the Agreement" shall mean the period of time commencing on the Closing Date and ending July 10, 2019, the date on which the Redevelopment Area is no longer in effect.

"T.I.F.-Funded Improvements" shall mean those improvements of the Project which (i) qualify as redevelopment project costs, (ii) are eligible costs under the Plan and (iii) the City has agreed to pay for out of the City Funds, subject to the terms of this Agreement.

"Title Company" shall mean Near North National Title Insurance Corporation.

"Title Policy" shall mean a title insurance policy in the most recently revised A.L.T.A. or equivalent form, showing the Developer as the insured, noting the recording of this Agreement as an encumbrance against the Property, and a subordination agreement in favor of the City with respect to previously recorded liens against the Property related to Lender Financing, if any, issued by the Title Company.

"W.B.E.(s)" shall mean a business identified in the *Directory of Certified Women Business Enterprises* published by the City's Purchasing Department, or otherwise certified by the City's Purchasing Department as a women-owned business enterprise.

Section 3.

The Project.

3.01 The Project.

With respect to the Project, the Developer shall, pursuant to the Plans and Specifications: (i) commence construction and/or demolition no later than

December 1, 1996; and (ii) complete construction and conduct business operations therein no later than December 31, 1997.

3.02 Scope Drawings And Plans And Specifications.

The Developer has delivered, or will deliver prior to the disbursement of any City Funds, the Scope Drawings and Plans and Specifications to D.P.D. and D.P.D. shall approve same. After such initial approval, subsequent proposed changes to the Scope Drawings or Plans and Specifications shall be submitted to D.P.D. as a Change Order pursuant to Section 3.04 hereof. The Scope Drawings and Plans and Specifications shall at all times conform to the Redevelopment Plan as amended from time to time and all applicable federal, state and local laws, ordinances and regulations. The Developer shall submit all necessary documents to the City's Building Department, Department of Transportation and such other City departments or governmental authorities as may be necessary to acquire building permits and other required approvals for the Project.

3.03 Project Budget.

The Developer has furnished to D.P.D., and D.P.D. has approved, a Project Budget showing total costs for the Project in an amount not less than Nineteen Million Two Hundred Seventy-four Thousand Dollars ($19,274,000). The Developer hereby certifies to the City that the Project Budget is true, correct and complete in all material respects. The Developer hereby certifies to the City that it has Lender Financing and Equity in an amount sufficient to pay for all Project Costs. The Developer shall promptly deliver to D.P.D. certified copies of any Change Orders with respect to the Project Budget for approval pursuant to Section 3.04 hereof.

3.04 Change Orders.

Any Change Orders (and documentation substantiating the need and identifying the source of funding therefor) relating to material changes to the Project must be delivered by the Developer to the City in connection with the progress reports described in Section 3.07 hereof; provided, that any Change Orders that would authorize or cause any of the following to occur must be submitted by the Developer to D.P.D. for D.P.D.'s prior written approval: (a) a reduction in the total leasable square footage of the Project, or (b) the change of the proposed use of the Project to a use other than a retail shopping center, or (c) a delay in the completion of the Project. The Developer shall not authorize or permit the performance of any work relating to any Change Order requiring D.P.D.'s prior written approval or the furnishing of materials in connection therewith prior to the receipt by the Developer of D.P.D.'s written approval. The Construction Contract, and each contract between the General Contractor and any subcontractor, shall

contain a provision to this effect. An approved Change Order shall not be deemed to imply any obligation on the part of the City to increase the amount of Incremental Taxes or bond proceeds which the City has pledged pursuant to this Agreement or provide any other additional assistance to the Developer.

3.05 D.P.D. Approval.

Any approval granted by D.P.D. of the Scope Drawings, Plans and Specifications and the Change Orders is for the purposes of this Agreement only and does not affect or constitute any approval required by any other City department or pursuant to any City ordinance, code, regulation or any other governmental approval, nor does any approval by D.P.D. pursuant to this Agreement constitute approval of the quality, structural soundness or safety of the Property or the Project.

3.06 Other Approvals.

Any D.P.D. approval under this Agreement shall have no effect upon, nor shall it operate as a waiver of, the Developer's obligations to comply with the provisions of Section 5.03 (Other Governmental Approvals) hereof. The Developer shall not commence construction of the Project until the Developer has obtained all necessary permits and approvals (including but not limited to D.P.D.'s approval of the Scope Drawings and Plans and Specifications) and, to the extent required, proof of the General Contractor's and each subcontractor's bonding.

3.07 Progress Reports And Survey Updates.

The Developer shall provide D.P.D. with written quarterly progress reports detailing the status of the Project, including a revised completion date, if necessary (with any change in completion date being considered a Change Order, requiring D.P.D.'s written approval pursuant to Section 3.04). The Developer shall provide three (3) copies of an updated survey to D.P.D. upon the request of D.P.D. or any lender providing Lender Financing, reflecting improvements made to the Property.

3.08 Inspecting Agent Or Architect.

An independent agent or architect (other than the Developer's architect) approved by D.P.D. shall be selected to act as the inspecting agent or architect, at the Developer's expense, for the Project. The inspecting agent or architect shall perform periodic inspections with respect to the Project, providing certifications with respect thereto to D.P.D., prior to requests for disbursement for costs related to the Project. The inspecting architect may

be the same inspecting architect engaged by the lender providing any portion of the Lender Financing for the Project, provided that the cost of such inspecting architect's providing certifications to D.P.D. shall be borne by the Developer.

3.09 Barricades.

Prior to commencing any construction requiring barricades, the Developer shall install a construction barricade of a type and appearance satisfactory to the City and constructed in compliance with all applicable federal, state or City laws, ordinances and regulations. D.P.D. retains the right to approve the maintenance, appearance, color scheme, painting, nature, type, content and design of all barricades.

3.10 Signs And Public Relations.

The Developer shall erect a sign of size and style approved by the City in a conspicuous location on the Property during the Project, indicating that financing has been provided by the City. The City reserves the right to include the name, photograph, artistic rendering of the Project and other pertinent information regarding the Developer, the Property and the Project in the City's promotional literature and communications.

3.11 Utility Connections.

The Developer may connect all on-site water, sanitary, storm and sewer lines constructed on the Property to City utility lines existing on or near the perimeter of the Property, provided the Developer first complies with all City requirements governing such connections, including the payment of customary fees and costs related thereto.

3.12 Permit Fees.

In connection with the Project, the Developer shall be obligated to pay only those building, permit, engineering, tap on and inspection fees that are assessed on a uniform basis throughout the City of Chicago and are of general applicability to other property within the City of Chicago.

Section 4.

Financing.

4.01 Total Project Cost And Sources Of Funds.

The cost of the Project is estimated to be Nineteen Million Two Hundred Seventy-four Thousand Dollars ($19,274,000), to be applied in the manner set forth in the Project Budget. Such costs shall be funded from the following sources:

Equity (subject to Sections 4.03(b) and 4.06)	$1,924,000
Lender Financing	17,350,000
Estimated Total:	$19,274,000

4.02 Developer Funds.

Equity and/or Lender Financing may be used to pay any Project cost, including but not limited to Redevelopment Project Costs.

4.03 City Funds.

(a) Uses of City Funds. City Funds may be used to reimburse the Developer for costs of T.I.F.-Funded Improvements only that constitute Redevelopment Project Costs. (Sub)Exhibit C sets forth, by line item, the T.I.F.-Funded Improvements for the Project, and the maximum amount of costs that may be reimbursed from City Funds for each line item therein, contingent upon receipt by the City of documentation satisfactory in form and substance to D.P.D. evidencing such cost and its eligibility as a Redevelopment Project Cost.

(b) Sources of City Funds. Subject to the terms and conditions of this Agreement, including but not limited to this Section 4.03 and Section 5 hereof, the City hereby agrees to reserve City funds from the sources and in the amounts described below (the "City Funds") to reimburse the Developer for the costs of the T.I.F.-Funded Improvements:

Source of City Funds	Maximum Amount
Incremental Taxes and/or T.I.F. Bond Proceeds	$3,700,000

provided, however, that the total amount of City Funds to be used to reimburse the Developer for T.I.F.-Funded Improvements shall be an amount not to exceed the lesser of Three Million Seven Hundred Thousand Dollars ($3,700,000) or nineteen and two-tenths percent (19.2%) of the actual total Project costs, with such lesser amount to be further reduced by the City Fee and provided further, that the City Funds to be derived from Incremental Taxes and/or T.I.F. Bond proceeds, if any, shall be available to pay costs related to T.I.F.-Funded Improvements and allocated by the City for that purpose only so long as:

(1) In the case of reimbursements of the Developer from Incremental Taxes:

(i) the amount of the Incremental Taxes deposited into the T.I.F. Fund shall be sufficient to pay for such costs; and

(ii) the City has been reimbursed from Incremental Taxes for any amount previously disbursed by the City (other than from Incremental Taxes) for T.I.F.-Funded Improvements;and

(iii) no default exists under the terms of any note or other documents evidencing or securing the CD Float Loan; and

(iv) the Jewel Lease and the Marshalls Lease have been fully executed and remain in full force and effect and the tenants under both such leases continue to operate at the Facility for the purposes described therein.

(2) In the case of disbursements of the proceeds of any T.I.F. Bonds:

(i) the City has been reimbursed from Incremental Taxes for any amount previously disbursed by the City (other than from Incremental Taxes) for T.I.F.-Funded Improvements; and

(ii) the City agrees to issue T.I.F. Bonds pursuant to, and subject to the conditions set forth in, Section 4.03(c); and

(iii) no default exists under the terms of any note or other documents evidencing or securing the CD Float Loan; and

(iv) the Jewel Lease and the Marshalls Lease have been fully executed and remain in full force and effect and the tenants under both such leases continue to operate at the Facility for the purposes described therein.

The Developer acknowledges and agrees that the City's obligation to reimburse the Developer for the cost of T.I.F.-Funded Improvements from

Incremental Taxes is contingent upon the fulfillment of the conditions set forth in part (1) above and that the City's obligation to pay for T.I.F.-Funded Improvements from the proceeds of any T.I.F. Bonds is contingent upon the fulfillment of the conditions set forth in part (2) above. In the event that such conditions are not fulfilled, the amount of Equity to be contributed by the Developer pursuant to Section 4.01 hereof shall increase proportionately.

(c) T.I.F. Bonds. The Commissioner of D.P.D. and the Comptroller agree that, upon the request of the Developer, such officials will recommend that the City Council approve an ordinance or ordinances authorizing the issuance of T.I.F. Bonds in an amount which, in the opinion of the Comptroller, is marketable under the then current market conditions and with respect to which current annual incremental taxes generated in the Redevelopment Area, as evidenced by the most recently ascertainable amount of annual incremental taxes, and projected annual incremental taxes to be generated in the Redevelopment Area for the term of the T.I.F. Bonds, as estimated by the Comptroller, equals or exceeds one hundred twenty-five percent (125%) of the estimated annual debt service on the T.I.F. Bonds assuming an interest rate on the T.I.F. Bonds equal to the then current market rate (as determined by the Comptroller) for the bonds of a similar type and size and with similar terms; provided, however, that if, in the opinion of the Comptroller, there is an insufficient market for such T.I.F. Bonds or if the issuance of such T.I.F. Bonds would adversely affect the City's general obligation bond rating or in any other way adversely affect City finances, such officials will not be required to recommend approval of such ordinance(s).

4.04 Application Of T.I.F. Bond Proceeds.

In the event that T.I.F. Bonds are issued, the proceeds of the T.I.F. Bonds shall be applied in the following order of priority:

(a) to the costs (not otherwise paid or provided for) of issuing the T.I.F. Bonds;

(b) to the payment to the City of the City Fee;

(c) to reimburse the Developer for the amount of Redevelopment Project costs paid and not otherwise reimbursed;

(d) to reimburse the City for the amount of any Project costs previously paid or incurred by the City; and

(e) any balance shall be applied in accordance with the Bond Ordinance.

If no T.I.F. Bonds are issued, the City shall reimburse the Developer for the T.I.F.-Funded Improvements upon the delivery to the City of a

Requisition Form in substantially the form of (Sub)Exhibit M attached hereto (the "Requisition Form") itemizing the Project costs for which reimbursement is sought, together with the documentation described therein. The City shall not be obligated to reimburse the Developer for any Project costs unless and until the C.D. Float Loan is paid in full or if an Event of Default, or condition or event that with notice or the passage of time or both would constitute an Event of Default, has occurred. D.P.D. shall retain the right to approve or reject, in its sole discretion, the designation of any cost as (i) a T.I.F.-Funded Improvement or (ii) a part of the actual total Project costs. Requisitions for reimbursement of T.I.F.-Funded Improvements shall be made not more than one time per year (or as otherwise permitted by D.P.D.). On each_____ (or such other date as the parties may agree to), beginning in 1997 and continuing throughout the Term of the Agreement, the Developer shall meet with D.P.D. to discuss the Requisition Form for the previous calendar year (or portion thereof). The Developer shall deliver the Requisition Form to D.P.D. on or before_____,_____ of each calendar year.

4.05 Treatment Of Prior Expenditures And Subsequent Disbursement.

(a) Prior Expenditures. Only those expenditures made by the Developer with respect to the Project prior to the Closing Date, evidenced by documentation satisfactory to D.P.D. and approved by D.P.D. as satisfying costs covered in the Project Budget, shall be considered previously contributed Equity or Lender Financing hereunder (the "Prior Expenditures"). D.P.D. shall have the right, in its sole discretion, to disallow any such expenditure as a Prior Expenditure. (Sub)Exhibit I hereto sets forth the prior expenditures approved by D.P.D. as Prior Expenditures. Prior Expenditures made for items other than T.I.F.-Funded Improvements shall not be reimbursed to the Developer, but shall reduce the amount of Equity and/or Lender financing required to be contributed by the Developer pursuant to Section 4.01 hereof.

(b) Purchase of Property. The purchase price of the Property shall be paid from Equity or reimbursed to the Developer from Lender Financing on the Closing Date directly rather than through the Escrow.

(c) City Fee. The City may allocate the sum of Sixty Thousand Dollars ($60,000) for payment of costs incurred by the City for the administration and monitoring of the Project. Such fee is not an obligation of the Developer and shall be disbursed from City Funds to D.P.D. prior to the disbursement of any City Funds to reimburse the Developer for T.I.F.-Funded Improvements.

(d) Allocation Among Line Items. Disbursements for expenditures related to T.I.F.-Funded Improvements may be allocated to and charged against the appropriate line only, with transfers of costs and expenses from one line item to another, without the prior written consent of D.P.D., being

prohibited; provided, however, that such transfers among line items, in an amount not to exceed Fifty Thousand Dollars ($50,000) or Two Hundred Fifty Thousand Dollars ($250,000) in the aggregate, may be made without the prior written consent of D.P.D..

(e) Allocation of Costs With Respect to Sources of Funds.

(i) Disbursement of Equity. Each amount paid pursuant to this Agreement, whether for T.I.F.-Funded Improvements or otherwise, shall be charged first to Equity.

(ii) Disbursement of Lender Financing. After there is no Equity remaining, each amount paid pursuant to this Agreement, whether for T.I.F.-Funded Improvements or otherwise, shall be charged to Lender Financing.

(iii) Disbursement of City Funds. After there is no Equity or Lender Financing remaining, each amount paid pursuant to this Agreement shall be charged to City Funds, to be used to reimburse the Developer for its previous payment for (out of Equity or Lender Financing) T.I.F.-Funded Improvements; provided that costs of T.I.F.-Funded Improvements that are to be paid from City Funds derived from (1) Incremental Taxes on deposit from time to time in the Irving/Cicero Redevelopment Project Area T.I.F. Fund, and/or (2) proceeds of T.I.F. Bonds, if any, shall be payable by the City only to the extent that such funds are available.

4.06 Cost Overruns.

If the aggregate cost of the T.I.F.-Funded Improvements exceeds City Funds available pursuant to Section 4.03 hereof, the Developer shall be solely responsible for such excess costs, and shall hold the City harmless from any and all costs and expenses of completing the T.I.F.-Funded Improvements in excess of City Funds.

Section 5.

Conditions Precedent.

The following conditions shall be complied with to City's satisfaction within the time periods set forth below or, if no time period is specified, prior to the Closing Date:

5.01 Project Budget.

The Developer shall have submitted to D.P.D., and D.P.D. shall have approved, a Project Budget in accordance with the provisions of Section 3.03 hereof.

5.02 Scope Drawings And Plans And Specifications.

The Developer shall have submitted to D.P.D., and D.P.D. shall have approved, the City Scope Drawings and City Plans and Specifications in accordance with the provisions of Section 3.02 hereof.

5.03 Other Governmental Approvals.

Not less than five (5) days prior to the First Construction Disbursement, the Developer shall have secured all other necessary approvals and permits required by any state, federal, or local statute, ordinance or regulation and shall submit evidence thereof to D.P.D..

5.04 Financing.

The Developer shall have furnished proof reasonably acceptable to the City that the Developer has Equity and Lender Financing in the amounts set forth in Section 4.01 hereof to complete the Project and satisfy its obligations under this Agreement. If a portion of such funds consists of Lender Financing, the Developer shall have furnished proof as of the Closing Date that the proceeds thereof are available to be drawn upon by the Developer as needed and are sufficient (along with the Equity set forth in Section 4.01) to complete the Project.

5.05 Acquisition And Title.

On the Closing Date, the Developer shall furnish the City with a copy of the Title Policy for the Property, certified by the Title Company, showing the Developer as the named insured. The Title Policy shall be dated as of the Closing Date and shall contain only those title exceptions listed as Permitted Liens on (Sub)Exhibit G hereto and shall evidence the recording of this Agreement pursuant to the provisions of Section 8.18 hereof. The Title Policy shall also contain such endorsements as shall be required by Corporation Counsel, including but not limited to an owner's comprehensive endorsement and satisfactory endorsements regarding zoning (3.0 with parking), contiguity, location, access and survey. The Developer shall provide to D.P.D., prior to the Closing Date, documentation related to the purchase of the Property and certified copies of all easements and encumbrances of record with respect to the Property

not addressed, to D.P.D.'s satisfaction, by the Title Policy and any endorsements thereto.

5.06 Evidence Of Clean Title.

Not less than five (5) business days prior to the Closing Date, the Developer, at its own expense, shall have provided the City with current searches under the Developer's name (and the following trade names of the Developer: _____) as follows:

Secretary of State	U.C.C. search
Secretary of State	Federal tax search
Cook County Recorder	U.C.C. search
Cook County Recorder	Fixtures search
Cook County Recorder	Federal tax search
Cook County Recorder	State tax search
Cook County Recorder	Memoranda of judgments search
United States District Court	Pending suits and judgments
Clerk of Circuit Court, Cook County	Pending suits and judgments

showing no liens against the Developer, the Property or any fixtures now or hereafter affixed thereto, except for the Permitted Liens.

5.07 Surveys.

Not less than five (5) business days prior to the Closing Date, the Developer shall have furnished the City with three (3) copies of the Survey.

5.08 Insurance.

The Developer, at its own expense, shall have insured the Property in accordance with Section 12 hereof. At least five (5) business days prior to the Closing Date, certificates required pursuant to Section 12 hereof evidencing the required coverages shall have been delivered to D.P.D..

5.09 Opinion Of The Developer's Counsel.

On the Closing Date, the Developer shall furnish the City with an opinion of counsel, substantially in the form attached hereto as (Sub)Exhibit J, with such changes as may be required by or acceptable to Corporation Counsel. If the Developer has engaged special counsel in connection with the Project, and such special counsel is unwilling or unable to give some of the opinions set forth in (Sub)Exhibit I hereto, such opinions shall be obtained by the Developer from its general corporate counsel.

5.10 Evidence Of Prior Expenditures.

Not less than twenty (20) business days prior to the Closing Date, the Developer shall have provided evidence satisfactory to D.P.D. in its reasonable discretion of the Prior Expenditures in accordance with the provisions of Section 4.05(a) hereof.

5.11 Financial Statements.

Not less than thirty (30) days prior to the Closing Date, the Developer shall have provided to D.P.D. detailed balance sheets and such other financial information as may be required by D.P.D. for each of its members for the most recent fiscal year. Such financial information shall be in form and content acceptable to D.P.D..

5.12 Documentation.

The Developer shall have provided documentation to D.P.D., satisfactory in form and substance to D.P.D., with respect to current employment matters.

5.13 Environmental.

Not less than thirty (30) days prior to the Closing Date, the Developer shall have provided D.P.D. with copies of that certain phase I environmental audit completed with respect to the Property. Based on the City's review thereof, the City may, in its sole discretion, require the completion of a phase II environmental audit with respect to the Property prior to the Closing Date. The City reserves the right to terminate negotiations with respect to this Agreement if, in the City's view, such audits reveal the existence of material environmental problems. Prior to the Closing Date, the Developer shall provide the City with a letter from

the environmental engineer(s) who completed such audit(s), authorizing the City to rely on such audits.

5.14 Corporate Documents.

The Developer shall provide a copy of its Articles or Certificate of Organization containing the original certification of the Secretary of State of its state of organization; certificates of good standing from the Secretary of State of its state of organization and all other states in which the Developer is qualified to do business; a secretary's certificate in such form and substance as the Corporation Counsel may require; and such other organizational documentation as the City may request.

5.15 Litigation.

The Developer shall provide to Corporation Counsel and D.P.D., at least ten (10) business days prior to the Closing Date, a description of all pending or threatened litigation or administrative proceedings involving the Developer, specifying, in each case, the amount of each claim, an estimate of probable liability, the amount of any reserves taken in connection therewith and whether (and to what extent) such potential liability is covered by insurance.

5.16 Preconditions Of Disbursement.

Prior to each disbursement of City Funds hereunder, the Developer shall submit to D.P.D. a Requisition Form, together with documentation, in form and content satisfactory to D.P.D. in its sole discretion, establishing (i) that all costs relating to the Project for which reimbursement is or will be requested are Redevelopment Project Costs and (ii) that the Developer has paid for all such costs. D.P.D. shall retain the right to approve or reject, in its sole discretion, the designation of any cost in the Project Budget or the Requisition Form as (a) a T.I.F.-Funded Improvement or (b) a part of the actual costs of the Project. Delivery by the Developer to D.P.D. of any request of disbursement of City Funds hereunder shall, in addition to the items therein expressly set forth, constitute a certification to the City, as of the date of such request for disbursement, that:

(a) the total amount of the disbursement request represents the actual amount payable to (or paid to) the General Contractor and/or subcontractors who have performed work on the Project, and/or their payees;

(b) all amounts shown as previous payments on the current disbursement requests have been paid to the parties entitled to such payment;

(c) the Developer has approved all work and materials for the current disbursement request, and such work and materials conform to the Plans and Specifications;

(d) the representations and warranties contained in this Redevelopment Agreement are true and correct and the Developer is in compliance with all covenants contained herein;

(e) the Developer has received no notice and has no knowledge of any liens or claim of lien either filed or threatened against the Property except for the Permitted Liens;

(f) no Event of Default or condition or event which, with the giving of notice or passage of time or both, would constitute an Event of Default exists or has occurred; and

(g) the Project is In Balance. The Project shall be deemed to be in balance ("In Balance") only if the total of the available Project funds equals or exceeds the aggregate of the amount necessary to pay all unpaid Project costs incurred or to be incurred in the completion of the Project. "Available Project Funds" as used herein shall mean: (i) the undisbursed Lender Financing, if any; (ii) the undisbursed Equity; and (iii) any other amounts deposited by the Developer pursuant to this Agreement. The Developer hereby agrees that, if the Project is not In Balance, the Developer shall, within ten (10) days after a written request by the City, deposit with the City or the Escrow Agent, cash in an amount that will place the Project In Balance, which deposit shall first be exhausted before any further disbursement of the City Funds shall be made.

The Developer shall have satisfied all other preconditions of disbursement of City Funds for each disbursement, including but not limited to requirements set forth in the Bond Ordinance, if any, the T.I.F. Bond Ordinance, if any, the Bonds, if any, the T.I.F. Bonds, if any, the T.I.F. Ordinances, this Agreement and/or the Escrow Agreement.

Section 6.

Agreements With Contractors.

6.01 Bid Requirement For General Contractor And Subcontractors.

(a) Except as set forth in Section 6.01(b) below, prior to entering into an agreement with a General Contractor or any subcontractor for construction of the Project, the Developer shall solicit, or shall cause the General Contractor to solicit, bids from qualified contractors eligible to do business with, and having an office located in the City of Chicago, and shall submit all bids received to D.P.D. for its inspection and written approval. (i) For the T.I.F.-Funded Improvements, the Developer shall select the General Contractor (or shall cause the General Contractor to select the subcontractor) submitting the lowest responsible bid who can complete the Project in a timely manner. If the Developer selects a General Contractor (or the General Contractor selects any subcontractor) submitting other than the lowest responsible bid for the T.I.F.-Funded Improvements, the difference between the lowest responsible bid and the bid selected may not be paid out of City Funds. (ii) For Project work other than the T.I.F.-Funded Improvements, if the Developer selects a General Contractor (or the General Contractor selects any subcontractor) who has not submitted the lowest responsible bid, the difference between the lowest responsible bid and the higher bid selected shall be subtracted from the actual total Project costs for purposes of the calculation of the amount of City Funds to be contributed to the Project pursuant to Section 4.03 (b) hereof. The Developer shall submit copies of the Construction Contract to D.P.D. in accordance with Section 6.02 below. Photocopies of all subcontracts entered or to be entered into in connection with the T.I.F.-Funded Improvements shall be provided to D.P.D. within five (5) business days of the execution thereof. The Developer shall ensure that the General Contractor shall not (and shall cause the General Contractor to ensure that the subcontractor shall not) begin work on the Project until the Plans and Specifications have been approved by D.P.D. and all requisite permits have been obtained.

(b) If, prior to entering into an agreement with a General Contractor for construction of the Project, the Developer does not solicit bids pursuant to Section 6.01 (a) hereof, then the fee of the General Contractor proposed to be paid out of City Funds shall be limited to six percent (6%) of the total amount of the Construction Contract. Except as explicitly stated in this paragraph, all other provisions of Section 6.01 (a) shall apply, including but not limited to the requirement that the General Contractor shall solicit bids from all subcontractors.

6.02 Construction Contract.

Prior to the execution thereof, the Developer shall have delivered to D.P.D. a copy of the proposed Construction Contract with the General Contractor selected to handle the Project in accordance with Section 6.01 above, for D.P.D.'s prior written approval, which shall be granted or denied within ten (10) business days after delivery thereof. Within ten (10) business days after execution of such contract by the Developer, the General Contractor and any other parties thereto, the Developer shall deliver to D.P.D. and Corporation Counsel a certified copy of such contract together with any modifications, amendments or supplements thereto.

6.03 Performance And Payment Bonds.

Prior to commencement of any work for the Project relating to construction in the public way, the Developer shall require that the General Contractor be bonded for its performance and payment by sureties having an AA rating or better using American Institute of Architect's Form No. A311 or its equivalent. The City shall be named as obligee or co-obligee on such bond.

6.04 Employment Opportunity.

The Developer shall contractually obligate and cause the General Contractor and each subcontractor to agree to the provisions of Section 10 hereof.

6.05 Other Provisions.

In addition to the requirements of this Section 6, the Construction Contract and each contract with any subcontractor shall contain provisions required pursuant to Section 3.04 (Change Orders), Section 8.09 (Prevailing Wage), Section 10.01(e) (Employment Opportunity), Section 10.02 (City Resident Employment Requirement), Section 12 (Insurance) and Section 14.01 (Books and Records) hereof. Photocopies of all contracts or subcontracts entered or to be entered into in connection with the T.I.F.-Funded Improvements shall be provided to D.P.D. within five (5) business days of the execution thereof.

Section 7.
Completion Of Construction.

7.01 Certificate Of Completion Of Construction.

Upon completion of the construction of the Project in accordance with the terms of this Agreement, and upon the Developer's written request, D.P.D. shall issue to the Developer a Certificate in recordable form certifying that the Developer has fulfilled its obligation to complete the Project in accordance with the terms of this Agreement. D.P.D. shall respond to the Developer's written request for a Certificate within thirty (30) days by issuing either a Certificate or a written statement detailing the ways in which the Project does not conform to this Agreement or has not been satisfactorily completed, and the measures which must be taken by the Developer in order to obtain the Certificate. The Developer may resubmit a written request for a Certificate upon completion of such measures.

7.02 Effect Of Issuance Of Certificate; Continuing Obligations.

The Certificate relates only to the construction of the Project, and upon its issuance, the City will certify that the terms of the Agreement specifically related to the Developer's obligation to complete such activities have been satisfied. After the issuance of a Certificate, however, all executory terms and conditions of this Agreement and all representations and covenants contained herein will continue to remain in full force and effect throughout the Term of the Agreement as to the parties described in the following paragraph, and the issuance of the Certificate shall not be construed as a waiver by the City of any of its rights and remedies pursuant to such executory terms.

Those covenants specifically described in Sections 8.02, 8.06 and 8.19 as covenants that run with the land are the only covenants in this Agreement intended to be binding upon any transferee of the Property (including an assignee as described in the following sentence) throughout the Term of the Agreement notwithstanding the issuance of a Certificate. The other executory terms of this Agreement that remain after the issuance of a Certificate shall be binding only upon the Developer or a permitted assignee of the Developer who, pursuant to Section 18.15 of this Agreement, has contracted to take an assignment of the Developer's rights under this Agreement and assume the Developer's liabilities hereunder.

7.03 Failure To Complete.

If the Developer fails to complete the Project in accordance with the terms of this Agreement, then the City shall have, but shall not be limited to, any of the following rights and remedies:

(a) the right to terminate this Agreement and cease all disbursement of City Funds not yet disbursed pursuant hereto;

(b) the right (but not the obligation) to complete those T.I.F.-Funded Improvements that are public improvements and to pay for the costs of T.I.F.-Funded Improvements (including interest costs) out of City Funds or other City monies. In the event that the aggregate cost of completing the T.I.F.-Funded Improvements exceeds the amount of City Funds available pursuant to Section 4.01, the Developer shall reimburse the City for all reasonable costs and expenses incurred by the City in completing such T.I.F.-Funded Improvements in excess of the available City Funds; and

(c) the right to seek reimbursement of the City Funds from the Developer, provided that the City is entitled to rely on an opinion of counsel that such reimbursement will not jeopardize the tax-exempt status of the T.I.F. Bonds.

7.04 Notice Of Expiration Of Term Of Agreement.

Upon the expiration of the Term of the Agreement, D.P.D. shall provide the Developer, at the Developer's written request, with a written notice in recordable form stating that the Term of the Agreement has expired.

Section 8.

Covenants/Representations/Warranties Of The Developer.

8.01 General.

The Developer represents, warrants and covenants, as of the date of this Agreement and as of the date of each disbursement of City Funds hereunder, that:

(a) the Developer is an Illinois limited liability company duly organized, validly existing, qualified to do business in Illinois, and licensed to do business in any other state where, due to the nature of its activities or properties, such qualification or license is required;

(b) the Developer has the right, power and authority to enter into, execute, deliver and perform this Agreement;

(c) the execution, delivery and performance by the Developer of this Agreement has been duly authorized by all necessary corporate action, and does not and will not violate its Articles of Organization or operating agreement, as amended and supplemented, any applicable provision of law, or constitute a breach of default under or require any consent under any agreement, instrument or document to which the Developer is now a party or by which the Developer is now or may become bound;

(d) unless otherwise permitted pursuant to the terms of this Agreement, the Developer shall acquire and shall maintain good, indefeasible and merchantable fee simple title to the Property free and clear of all liens (except for the Permitted Liens, Lender Financing as disclosed in the Project Budget and non-governmental charges that the Developer is contesting in good faith pursuant to Section 8.15 hereof);

(e) the Developer is now and for the Term of the Agreement shall remain solvent and able to pay its debts as they mature;

(f) there are no actions or proceedings by or before any court, governmental commission, board, bureau or any other administrative agency pending, threatened or affecting the Developer which would impair its ability to perform under this Agreement;

(g) the Developer has and shall maintain all government permits, certificates and consents (including, without limitation, appropriate environmental approvals) necessary to conduct its business and to construct, complete and operate the Project;

(h) the Developer is not in default with respect to any indenture, loan agreement, mortgage, deed, note or any other agreement or instrument related to the borrowing of money to which the Developer is a party or by which the Developer is bound;

(i) the Financial Statements are, and when hereafter required to be submitted will be, complete, correct in all material respects and accurately present the assets, liabilities, results of operations and financial condition of the Developer, and there has been no material adverse change in the assets, liabilities, results of operations or financial condition of the Developer since the date of the Developer's most recent Financial Statements;

(j) prior to the issuance of a Certificate, the Developer shall not do any of the following without the prior written consent of D.P.D.: (1) be a party to any merger, liquidation or consolidation; (2) sell, transfer, convey, lease or otherwise dispose of all or substantially all of its assets or any portion of the Property (including but not limited to any fixtures or equipment now or hereafter attached thereto) except in the ordinary course of business; (3) enter into any transaction outside the ordinary course of the Developer's

business; (4) assume, guarantee, endorse, or otherwise become liable in connection with the obligations of any other person or entity; or (5) enter into any transaction that would cause a material and detrimental change to the Developer's financial condition; and

(k) the Developer has not incurred, and, prior to the issuance of a Certificate, shall not, without the prior written consent of the Commissioner of D.P.D., allow the existence of any liens against the Property other than the Permitted Liens; or incur any indebtedness, secured or to be secured by the Property or any fixtures now or hereafter attached thereto, except Lender Financing disclosed in the Project Budget.

8.02 Covenant To Redevelop.

Upon D.P.D.'s approval of the Project Budget, the Scope Drawings and Plans and Specifications as provided in Sections 3.02 and 3.03 hereof, and the Developer's receipt of all required building permits and governmental approvals, the Developer shall redevelop the Property in accordance with this Agreement and all (sub)exhibits attached hereto, the T.I.F. Ordinances, the T.I.F. Bond Ordinance, the Scope Drawings, Plans and Specifications, Project Budget and all amendments thereto, and all federal, state and local laws, ordinances, rules, regulations, executive orders and codes applicable to the Project, the Property and/or the Developer. The covenants set forth in this section shall run with the land and be binding upon any transferee.

8.03 Redevelopment Plan.

The Developer represents that the Project is and shall be in compliance with all of the terms of the Redevelopment Plan.

8.04 Use Of City Funds.

City Funds disbursed to the Developer shall be used by the Developer solely to reimburse the Developer for its payment for the T.I.F.-Funded Improvements as provided in this Agreement.

8.05 Other Bonds.

The Developer shall, at the request of the City, agree to any reasonable amendments to this Agreement that are necessary or desirable in order for the City to issue (in its sole discretion) any additional bonds, including, without limitation, T.I.F. Bonds, in connection with the Project, the proceeds of which are to be used to reimburse the City for expenditures made in connection with the T.I.F.-Funded Improvements (the "Bonds"); provided, however, that any such amendments shall not have a material adverse effect on the Developer or the Project. The Developer shall, at the Developer's

expense, cooperate and provide reasonable assistance in connection with the marketing of any such bonds, including but not limited to providing written descriptions of the Project, making representations, providing information regarding its financial condition and assisting the City in preparing an offering statement with respect thereto.

8.06 Job Creation And Retention; Covenant To Remain In The City; Job Creation By Tenants.

Not less than one hundred (100) full-time equivalent, permanent jobs shall be retained by the Developer at the Project within thirty-six (36) months of the completion thereof; and Developer shall use its best efforts to create or cause the creation of not less than one hundred (100) additional full-time equivalent, permanent jobs within _____ (__) years of completion of the Project, for a total of two hundred (200) full-time equivalent, permanent jobs to be retained or created by the Developer at the Facilities or elsewhere within the City of Chicago through June, 2019. The best efforts of the Developer shall include its best efforts to cause the tenants occupying the Project or any part thereof to create and retain jobs at sufficient levels to permit the Developer to meet its obligations under this Section 8.06. The Developer hereby covenants and agrees to maintain its operations within the City of Chicago through June, 2019 as long as economically feasible; provided that if the Facility ceases to be operated as a retail shopping center for any reason, the City's obligations to reimburse the Developer for any remaining unfunded Redevelopment Project Costs shall cease and terminate. The covenants set forth in this Section 8.06 shall run with the land and be binding upon any transferee of the Developer.

8.07 Employment Opportunity.

The Developer covenants and agrees to abide by, and contractually obligate and use reasonable efforts to cause the General Contractor and each subcontractor to abide by the terms set forth in Section 10 hereof.

8.08 Employment Profile.

The Developer shall submit, and contractually obligate and cause the General Contractor or any subcontractor to submit, to D.P.D., from time to time, statements of its employment profile upon D.P.D.'s request.

8.09 Prevailing Wage.

The Developer covenants and agrees to pay, and to contractually obligate and cause the General Contractor and each subcontractor to pay, the prevailing wage rate as ascertained by the Illinois Department of Labor (the

"Department") to all Project employees. All such contracts shall list the specified rates to be paid to all laborers, workers and mechanics for each craft or type of worker or mechanic employed pursuant to such contract. If the Department revises such prevailing wage rates, the revised rates shall apply to all such contracts. Upon the City's request, the Developer shall provide the City with copies of all such contracts entered into by the Developer or the General Contractor to evidence compliance with this Section 8.09.

8.10 Arms-Length Transactions.

Unless D.P.D. shall have given its prior written consent with respect thereto, no Affiliate of the Developer may receive any portion of City Funds, directly or indirectly, in payment for work done, services provided or materials supplied in connection with any T.I.F.-Funded Improvement. The Developer shall provide information with respect to any entity to receive City Funds directly or indirectly (whether through payment to the Affiliate by the Developer and reimbursement to the Developer for such costs using City Funds, or otherwise), upon D.P.D.'s request, prior to any such disbursement.

8.11 Conflict Of Interest.

Pursuant to Section 5/11-74.4-4(n) of the Act, the Developer represents, warrants and covenants that, to the best of its knowledge, no member, official, or employee of the City, or of any commission or committee exercising authority over the Project, the Redevelopment Area or the Redevelopment Plan, or any consultant hired by the City or the Developer with respect thereto, owns or controls, has owned or controlled or will own or control any interest, and no such person shall represent any person, as agent or otherwise, who owns or controls, has owned or controlled, or will own or control any interest, direct or indirect, in the Developer's business, the Property or any other property in the Redevelopment Area.

8.12 Disclosure Of Interest.

The Developer's counsel has no direct or indirect financial ownership interest in the Developer, the Property or any other aspect of the Project.

8.13 Financial Statements.

The Developer shall obtain and provide to D.P.D. Financial Statements for the Developer's fiscal year ended _____ and each _____ thereafter for the Term of the Agreement. In addition, the Developer shall submit unaudited financial statements as soon

as reasonably practical following the close of each fiscal year and for such other periods as D.P.D. may request.

8.14 Insurance.

The Developer, at its own expense, shall comply with all provisions of Section 12 hereof.

8.15 Non-Governmental Charges.

(a) Payment of Non-Governmental Charges. Except for the Permitted Liens, the Developer agrees to pay or cause to be paid when due any Non-Governmental Charge assessed or imposed upon the Project, the Property or any fixtures that are or may become attached thereto, which creates, may create, or appears to create a lien upon all or any portion of the Property or Project; provided however, that if such Non-Governmental Charge may be paid in installments, the Developer may pay the same together with any accrued interest thereon in installments as they become due and before any fine, penalty, interest, or cost may be added thereto for nonpayment. The Developer shall furnish to D.P.D., within thirty (30) days of D.P.D.'s request, official receipts from the appropriate entity, or other proof satisfactory to D.P.D., evidencing payment of the Non-Governmental Charge in question.

(b) Right to Contest. The Developer shall have the right, before any delinquency occurs:

(i) to contest or object in good faith to the amount or validity of any Non-Governmental Charge by appropriate legal proceedings properly and diligently instituted and prosecuted, in such manner as shall stay the collection of the contested Non-Governmental Charge, prevent the imposition of a lien or remove such lien, or prevent the sale or forfeiture of the Property (so long as no such contest or objection shall be deemed or construed to relieve, modify or extend the Developer's covenants to pay any such Non-Governmental Charge at the time and in the manner provided in this Section 8.15); or

(ii) at D.P.D.'s sole option, to furnish a good and sufficient bond or other security satisfactory to D.P.D. in such form and amounts as D.P.D. shall require, or a good and sufficient undertaking as may be required or permitted by law to accomplish a stay of any such sale or forfeiture of the Property or any portion thereof or any fixtures that are or may be attached thereto, during the pendency of such contest, adequate to pay fully any such contested Non-Governmental Charge and all interest and penalties upon the adverse determination of such contest.

8.16 Developer's Liabilities.

The Developer shall not enter into any transaction that would materially and adversely affect its ability to perform its obligations hereunder or to repay any material liabilities or perform any material obligations of the Developer to any other person or entity. The Developer shall immediately notify D.P.D. of any and all events or actions which may materially affect the Developer's ability to carry on its business operations or perform its obligations under this Agreement or any other documents and agreements.

8.17 Compliance With Laws.

To the best of the Developer's knowledge, after diligent inquiry, the Property and the Project are and shall be in compliance with all applicable federal, state and local laws, statutes, ordinances, rules, regulations, executive orders and codes pertaining to or affecting the Project and the Property. Upon the City's request, the Developer shall provide evidence satisfactory to the City of such compliance.

8.18 Recording And Filing.

The Developer shall cause this Agreement, certain exhibits (as specified by Corporation Counsel), all amendments and supplements hereto to be recorded and filed on the date hereof in the conveyance and real property records of the county in which the Project is located. This Agreement shall be recorded prior to any mortgage made in connection with Lender Financing. The Developer shall pay all fees and changes incurred in connection with any such recording. Upon recording, the Developer shall immediately transmit to the City an executed original of this Agreement showing the date and recording number of record.

8.19 Conditional Provisions.

The covenants set forth in (Sub)Exhibit L hereto, will be and remain effective for the term of this Agreement, provided that at the sole option of the City and upon the City's receipt of an opinion from nationally recognized bond counsel that the effectiveness of those provisions will adversely affect the tax-exempt status of any Bonds, including T.I.F. Bonds, that may be issued by the City, the City may render such covenants and provisions ineffective in their entirety or selectively. In the event that the City exercises its option to make any covenant(s) in (Sub)Exhibit L effective, it shall so notify the Developer in accordance with Section 17 hereof. Such notice (the "Conditional Provisions Notice") shall be in recordable form.

8.20 Compliance With Agreements.

Developer will comply with all contracts, licenses, permits and agreement relating to the Project, including, without limitation, the Jewel Lease and the Marshalls Lease. Developer shall immediately notify the City in writing of the occurrence of any default under any such contract, license, permit or agreement.

8.21 Survival Of Covenants.

All warranties, representations, covenants and agreements of the Developer contained in this Section 8 and elsewhere in this Agreement shall be true, accurate and complete at the time of the Developer's execution of this Agreement, and shall survive the execution, delivery and acceptance hereof by the parties hereto and (except as provided in Section 7 hereof upon the issuance of a Certificate) shall be in effect throughout the Term of the Agreement.

Section 9.

Covenants/Representations/Warranties Of City.

9.01 General Covenants.

The City represents that it has the authority as a home rule unit of local government to execute and deliver this Agreement and to perform its obligations hereunder.

9.02 Survival Of Covenants.

All warranties, representations, and covenants of the City contained in this Section 9 or elsewhere in this Agreement shall be true, accurate, and complete at the time of the City's execution of this Agreement, and shall survive the execution, delivery and acceptance hereof by the parties hereto and be in effect throughout the Term of the Agreement.

Section 10.

Developer's Employment Obligations.

10.01 Employment Opportunity.

The Developer, on behalf of itself and its successors and assigns, hereby

agrees, and shall contractually obligate its or their various contractors, subcontractors or any Affiliate of the Developer operating on the Property (collectively, with the Developer, the "Employers" and individually, an "Employer") to agree, that for the Term of this Agreement with respect to the Developer and during the period of any other party's provision of services in connection with the construction of the Project or occupation of the Property:

(a) No Employer shall discriminate against any employee or applicant for employment based upon race, religion, color, sex, national origin or ancestry, age, handicap or disability, sexual orientation, military discharge status, marital status, parental status or source of income as defined in the City of Chicago Human Rights Ordinance, Chapter 2-160, Section 2-160-010, et seq., of the Municipal Code, except as otherwise provided by said ordinance and as amended from time to time (the "Human Rights Ordinance"). Each Employer shall take affirmative action to ensure that applicants are hired and employed without discrimination based upon race, religion, color, sex, national origin or ancestry, age, handicap or disability, sexual orientation, military discharge status, marital status, parental status or source of income and are treated in a nondiscriminatory manner with regard to all job-related matters, including without limitation: employment, upgrading, demotion or transfer; recruitment or recruitment advertising; layoff or termination; rates of pay or other forms of compensation; and selection for training, including apprenticeship. Each Employer agrees to post in conspicuous places, available to employees and applicants for employment, notices to be provided by the City setting forth the provisions of this nondiscrimination clause. In addition, the Employers, in all solicitations or advertisements for employees, shall state that all qualified applicants shall receive consideration for employment without discrimination based upon race, religion, color, sex, national origin or ancestry, age, handicap or disability, sexual orientation, military discharge status, marital status, parental status or source of income.

(b) To the greatest extent feasible, each Employer is required to present opportunities for training and employment of low- and moderate-income residents of the City and preferably of the Redevelopment Area; and to provide that contracts for work in connection with the construction of the Project be awarded to business concerns that are located in, or owned in substantial part by persons residing in, the City and preferably in the Redevelopment Area.

(c) Each Employer shall comply with all federal, state and local equal employment and affirmative action statutes, rules and regulations, including but not limited to the City's Human Rights Ordinance and the Illinois Human Rights Act, 775 ILCS 5/1-101, et seq. (1993), and any subsequent amendments and regulations promulgated thereto.

(d) Each Employer, in order to demonstrate compliance with the terms of this section, shall cooperate with and promptly and accurately respond to inquiries by the City, which has the responsibility to observe and report compliance with equal employment opportunity regulations of federal, state and municipal agencies.

(e) Each Employer shall include the foregoing provisions of subparagraphs (a) through (d) in every contract entered into in connection with the Project, and shall require inclusion of these provisions in every subcontract entered into by any subcontractors, and every agreement with any Affiliate operating on the Property, so that each such provision shall be binding upon each contractor, subcontractor or Affiliate, as the case may be.

(f) Failure to comply with the employment obligations described in this Section 10.01 shall be a basis for the City to pursue remedies under the provisions of Section 15.02 hereof.

10.02 City Resident Construction Worker Employment Requirement.

The Developer agrees for itself and its successors and assigns, and shall contractually obligate its General Contractor and shall cause the General Contractor to contractually obligate its subcontractors, as applicable, to agree, that during the construction of the Project they shall comply with the minimum percentage of total worker hours performed by actual residents of the City as specified in Section 2-92-330 of the Municipal Code of Chicago (at least fifty percent (50%) of the total worker hours worked by persons on the site of the Project shall be performed by actual residents of the City); provided, however, that in addition to complying with this percentage, the Developer, its General Contractor and each subcontractor shall be required to make good faith efforts to utilize qualified residents of the City in both unskilled and skilled labor positions.

The Developer may request a reduction or waiver of this minimum percentage level of Chicagoans as provided for in Section 2-92-330 of the Municipal Code of Chicago in accordance with standards and procedures developed by the Purchasing Agent of the City.

"Actual residents of the City" shall mean persons domiciled within the City. The domicile is an individual's one and only true, fixed and permanent home and principal establishment.

The Developer, the General Contractor and each subcontractor shall provide for the maintenance of adequate employee residency records to show that actual Chicago residents are employed on the Project. Each Employer shall maintain copies of personal documents supportive of every Chicago employee's actual record of residence.

Weekly certified payroll reports (United States Department of Labor Form WH-347 or equivalent) shall be submitted to the Commissioner of D.P.D. in triplicate, which shall identify clearly the actual residence of every employee on each submitted certified payroll. The first time that an employee's name appears on a payroll, the date that the Employer hired the employee should be written in after the employee's name.

The Developer, the General Contractor and each subcontractor shall provide full access to their employment records to the Purchasing Agent, the Commissioner of D.P.D., the Superintendent of the Chicago Police Department, the Inspector General or any duly authorized representative of any of them. The Developer, the General Contractor and each subcontractor shall maintain all relevant personnel data and records for a period of at least three (3) years after final acceptance of the work constituting the Project.

At the direction of D.P.D., affidavits and other supporting documentation will be required of the Developer, the General Contractor and each subcontractor to verify or clarify an employee's actual address when doubt or lack of clarity has arisen.

Good faith efforts on the part of the Developer, the General Contractor and each subcontractor to provide utilization of actual Chicago residents (but not sufficient for the granting of a waiver request as provided for in the standards and procedures developed by the Purchasing Agent) shall not suffice to replace the actual, verified achievement of the requirements of this section concerning the worker hours performed by actual Chicago residents.

When work at the Project is completed, in the event that the City has determined that the Developer has failed to ensure the fulfillment of the requirement of this section concerning the worker hours performed by actual Chicago residents or failed to report in the manner as indicated above, the City will thereby be damaged in the failure to provide the benefit of demonstrable employment to Chicagoans to the degree stipulated in this section. Therefore, in such a case of non-compliance, it is agreed that one twentieth of one percent (0.005%) of the aggregate hard construction costs set forth in the Project Budget (the product of .0005 x such aggregate hard construction costs) (as the same shall be evidenced by approved contract value for the actual contracts) shall be surrendered by the Developer to the City in payment for each percentage of shortfall toward the stipulated residency requirement. Failure to report the residency of employees entirely and correctly shall result in the surrender of the entire liquidated damages as if no Chicago residents were employed in either of the categories. Notwithstanding the foregoing, the provisions of this paragraph relating to liability of the Developer for liquidated damages shall be ineffective at the sole option of the City if the City receives an opinion from nationally recognized bond counsel that the effectiveness of those provisions will adversely affect the tax-exempt status of any Bonds (including T.I.F. Bonds) that may be issued by the City. The willful falsification of statements and the certification of payroll data may subject the Developer, the General

Contractor and/or the subcontractors to prosecution. Any retainage to cover contract performance that may become due to the Developer pursuant to Section 2-92-250 of the Municipal Code of Chicago may be withheld by the City pending the Purchasing Agent's determination as to whether the Developer must surrender damages as provided in this paragraph.

Nothing herein provided shall be construed to be a limitation upon the "Notice of Requirements for Affirmative Action to Ensure Equal Employment Opportunity, Executive Order 11246" and "Standard Federal Equal Employment Opportunity, Executive Order 11246", or other affirmative action required for equal opportunity under the provisions of this Agreement or related documents.

The Developer shall cause or require the provisions of this Section 10.02 to be included in all construction contracts and subcontracts related to the Project.

10.03 The Developer's M.B.E./W.B.E. Commitment.

The Developer agrees for itself and its successors and assigns, and, if necessary to meet the requirements set forth herein, shall contractually obligate the General Contractor to agree that, during the Project:

a. Consistent with the findings which support the Minority-Owned and Women-Owned Business Enterprise Procurement Program (the "M.B.E./W.B.E. Program"), Section 2-92-420, et seq., of the Municipal Code of Chicago, and in reliance upon the provisions of the M.B.E./W.B.E. Program to the extent contained in, and as qualified by, the provisions of this Section 10.03, during the course of the Project, at least the following percentages of the total Project Budget (less the acquisition price of the Property or any portion thereof, if any) shall be expended for contract participation by M.B.E.s or W.B.E.s:

i. At least twenty-five percent (25%) by M.B.E.s.

ii. At least five percent (5%) by W.B.E.s.

b. For purposes of this Section 10.03 only, the Developer (and any party to whom a contract is let by the Developer in connection with the Project) shall be deemed a "contractor" and this Agreement (and any contract let by the Developer in connection with the Project) shall be deemed a "contract" as such terms are defined in Section 2-92-420, of the Municipal Code of Chicago.

c. Consistent with Section 2-92-440 of the Municipal Code of Chicago, the Developer's M.B.E./W.B.E. commitment may be achieved in part by the Developer's status as an M.B.E. or a W.B.E. (but only to the extent of

any actual work performed on the Project by the Developer), or by a joint venture with one or more M.B.E.s or W.B.E.s (but only to the extent of the lesser of (i) the M.B.E. or W.B.E. participation in such joint venture or (ii) the amount of any actual work performed on the Project by the M.B.E. or W.B.E.), by the Developer utilizing an M.B.E. or a W.B.E. as a General Contractor (but only to the extent of any actual work performed on the Project by the General Contractor), by subcontracting or causing the General Contractor to subcontract a portion of the Project to one or more M.B.E.s or W.B.E.s, or by the purchase of materials used in the Project from one or more M.B.E.s or W.B.E.s, or by any combination of the foregoing. Those entities which constitute both an M.B.E. and a W.B.E. shall not be credited more than once with regard to the Developer's M.B.E./W.B.E. commitment as described in this Section 10.03. The Developer or the General Contractor may meet all or part of this commitment through credits received pursuant to Section 2-92-530 of the Municipal Code of Chicago for the voluntary use of M.B.E.s or W.B.E.s in its activities and operations other than the Project.

d. The Developer shall deliver quarterly reports to D.P.D. during the Project describing its efforts to achieve compliance with this M.B.E./W.B.E. commitment. Such reports shall include inter alia the name and business address of each M.B.E. and W.B.E. solicited by the Developer or the General Contractor to work on the Project, and the responses received from such solicitation, the name and business address of each M.B.E. or W.B.E. actually involved in the Project, a description of the work performed or products or services supplied, the date and amount of such work, product or service, and such other information as may assist D.P.D. in determining the Developer's compliance with this M.B.E./W.B.E. commitment. D.P.D. shall have access to the Developer's books and records, including, without limitation, payroll records, books of account and tax returns, and records and books of account in accordance with Section 14 of this Agreement, on five (5) business days notice, to allow the City to review the Developer's compliance with its commitment to M.B.E./W.B.E. participation and the status of any M.B.E. or W.B.E. performing any portion of the Project.

e. Upon the disqualification of any M.B.E. or W.B.E. General Contractor or subcontractor, if such status was misrepresented by the disqualified party, the Developer shall be obligated to discharge or cause to be discharged the disqualified General Contractor or subcontractor and, if possible, identify and engage a qualified M.B.E. or W.B.E. as a replacement. For purposes of this subsection (e), the disqualification procedures are further described in Section 2-92-540 of the Municipal Code of Chicago.

f. Any reduction or waiver of the Developer's M.B.E./W.B.E. commitment as described in this Section 10.03 shall be undertaken in accordance with Section 2-92-450 of the Municipal Code of Chicago.

g. Prior to the commencement of the Project, the Developer, the General Contractor and all major subcontractors shall be required to meet with the monitoring staff of D.P.D. with regard to the Developer's compliance with its obligations under this Section 10.03. During this meeting, the Developer shall demonstrate to D.P.D. its plan to achieve its obligations under this Section 10.03, the sufficiency of which shall be approved by D.P.D.. During the Project, the Developer shall submit the documentation required by this Section 10.03 to the monitoring staff of D.P.D.. Failure to submit such documentation on a timely basis, or a determination by D.P.D., upon analysis of the documentation, that the Developer is not complying with its obligations hereunder shall, upon the delivery of written notice to the Developer, be deemed an Event of Default hereunder. Upon the occurrence of any such Event of Default, in addition to any other remedies provided in this Agreement, the City may: (1) issue a written demand to the Developer to halt the Project, (2) withhold any further payment of any City Funds to the Developer or the General Contractor, or (3) seek any other remedies against the Developer available at law or in equity.

Section 11.

Environmental Matters.

The Developer hereby represents and warrants to the City that the Developer has conducted environmental studies sufficient to conclude that the Project may be constructed, completed and operated in accordance with all Environmental Laws and this Agreement and all (sub)exhibits attached hereto, the Scope Drawings, Plans and Specifications and all amendments thereto, the Bond Ordinance and the Redevelopment Plan.

Without limiting any other provisions hereof, the Developer agrees to indemnify, defend and hold the City harmless from and against any and all losses, liabilities, damages, injuries, costs, expenses or claims of any kind whatsoever including, without limitation, any losses, liabilities, damages, injuries, costs, expenses or claims asserted or arising under any Environmental Laws incurred, suffered by or asserted against the City as a direct or indirect result of any of the following, regardless of whether or not caused by, or within the control of the Developer: (i) the presence of any Hazardous Material on or under, or the escape, seepage, leakage, spillage, emission, discharge or release of any Hazardous Material from (A) all or any portion of the Property or (B) any other real property in which the Developer, or any person directly or indirectly controlling, controlled by or under common control with the Developer, holds any estate or interest whatsoever (including, without limitation, any property owned by a land trust in which the beneficial interest is owned, in whole or in part, by the Developer), or (ii) any liens against the Property permitted or imposed by

any Environmental Laws, or any actual or asserted liability or obligation of the City or the Developer or any of its Affiliates under any Environmental Laws relating to the Property.

Section 12.

Insurance.

The Developer shall procure and maintain, or cause to be procured and maintained, at its sole cost and expense, at all times throughout the Term of this Agreement (or during the construction period as specified at (b) below) and until each and every obligation of the Developer contained in the Agreement has been fully performed, the types of insurance specified below, with insurance companies authorized to do business in the State of Illinois covering all operations under this Agreement, whether performed by the Developer, the General Contractor or any subcontractor:

(a) Prior to Execution and Delivery of this Agreement: at least ten (10) business days prior to the execution of this Agreement, the Developer shall procure and maintain, or cause to be procured and maintained, the following kinds and amounts of insurance:

(i) Workers' Compensation And Occupational Disease Insurance.

Workers' Compensation and Occupational Disease Insurance, in accordance with the laws of the State of Illinois or any other applicable jurisdiction, covering all employees who are to provide a service under or in connection with this Agreement, and employers' liability coverage, with limits of not less than One Hundred Thousand and no/100 Dollars ($100,000.00) for each accident or illness.

(ii) Commercial Liability Insurance (Primary And Umbrella).

Commercial Liability Insurance or equivalent with limits of not less than One Million and no/100 Dollars ($1,000,000.00) per occurrence, combined single limit, for bodily injury, personal injury and property damage liability. Coverage extensions shall include the following: all premises and operations, products/ completed operations, independent contractors, cross liability, personal injury with no exclusion pertaining to

employment and contractual obligations, and contractual liability (with no limitation endorsement). The City of Chicago, its employees, elected officials, agents and representatives are to be named as additional insureds on a primary, non-contributory basis for any liability arising directly or indirectly under or in connection with this Agreement.

(b) Construction: Prior to the construction of any portion of the Project, the Developer shall procure and maintain, or cause to be procured and maintained, the following kinds and amounts of insurance:

(i) Workers' Compensation And Occupational Disease Insurance.

Workers' Compensation and Occupational Disease Insurance, in accordance with the laws of the State of Illinois or any other applicable jurisdiction, covering all employees who are to provide a service under or in connection with this Agreement and employers' liability coverage with limits of not less than Five Hundred Thousand and no/100 Dollars ($500,000.00) for each accident or illness.

(ii) Commercial Liability Insurance (Primary And Umbrella).

Commercial Liability Insurance or equivalent with limits of not less than Five Million and no/100 Dollars ($5,000,000.00) per occurrence, combined single limit, for bodily injury, personal injury and property damage liability. Coverage extensions shall include the following: all premises and operations, products/ completed operations (for a minimum of two (2) years following completion of construction of the Project), explosion, collapse, underground, independent contractors, cross liability, personal injury with no exclusion pertaining to employment and contractual obligations, and contractual liability (with no limitation endorsement). The City of Chicago, its employees, elected officials, agents and representatives are to be named as additional insureds on a primary, non-contributory basis for any liability arising directly or indirectly under or in connection with this Agreement.

(iii) Railroad Protective Liability Insurance.

When, in connection with this Agreement, any work is to be done adjacent to or on property owned by a railroad or public transit entity, the Developer shall procure and maintain, or cause to be procured and maintained, with respect to the operations that the Developer, the General Contractor or any subcontractor shall perform, Railroad Protective Liability Insurance in the name of such railroad or public transit entity. The policy shall have limits of not less than Two Million and no/100 Dollars ($2,000,000.00) per occurrence, combined single limit, and Six Million and no/100 Dollars ($6,000,000.00) in the aggregate for losses arising out of injuries to or death of all persons, and for damage to or destruction of property, including the loss of use thereof.

(iv) Comprehensive Automobile Liability Insurance.

When any motor vehicles (owned, leased, borrowed or otherwise) are used by the Developer, the General Contractor or any subcontractor for work to be performed in connection with this Agreement, the Developer shall procure and maintain, or cause to be procured and maintained, Comprehensive Automobile Liability Insurance with limits of not less than Two Million and no/100 Dollars ($2,000,000.00) per occurrence combined single limit, for bodily injury and property damage. The City of Chicago is to be named as an additional insured on a primary, non-contributory basis.

(v) All Risk Blanket Builder's Risk Insurance.

When the Developer, the General Contractor or any subcontractor undertakes any construction, including improvements, betterments, and/or repairs, the Developer, the General Contractor or any such subcontractor shall provide All Risk Blanket Builder's Risk Insurance to cover the materials, equipment, machinery and fixtures that are or will be part of the permanent facilities. Coverage extensions shall include boiler and machinery, flood, including surface water

backup, and collapse. The City of Chicago shall be named as loss payee.

(vi) Professional Liability Insurance.

When any architects, engineers, construction managers or consultants of any kind perform work in connection with this Agreement, Professional Liability Insurance covering acts, errors or omissions shall be maintained with limits of not less than One Million and no/100 Dollars ($1,000,000.00). Coverage extensions shall include contractual liability. When policies are renewed or replaced, the policy retroactive date must coincide with, or precede, start of work on the Project. A claims-made policy that is not renewed or replaced must have an extended reporting period of two (2) years.

(vii) Valuable Papers Insurance.

When any plans, designs, drawings, specifications and documents are produced or used in connection with this Agreement, Valuable Papers Insurance shall be maintained in an amount to insure against any loss whatsoever, and shall have limits sufficient to pay for the re-creation and reconstruction of such items.

(viii) Contractors' Pollution Liability Insurance.

When any environmental remediation work is undertaken by the Developer, the General Contractor or any subcontractor in connection with this Agreement, Contractors' Pollution Liability Insurance shall be procured with limits of not less than One Million Dollars ($1,000,000) covering all construction and related work undertaken in connection with this Agreement. The City of Chicago is to be named as an additional insured on a primary, non-contributory basis. The Developer, the General Contractor and any subcontractor shall comply with any additional insurance requirements that are stipulated by the Interstate Commerce Commission's Regulations, Title 49 of the Code of Federal Regulations, Department of Transportation; Title 40 of the Code of Federal Regulations, Protection of the Environment, and any other federal, state or local regulations concerning the removal and transportation of Hazardous Materials.

(c) Other Provisions.

(i) Delivery of certificates to City: At least five (5) business days prior to the Closing Date (unless otherwise specified) the Developer shall furnish the following certificates to D.P.D. at City Hall, Room 1000, 121 North LaSalle Street, Chicago, Illinois 60602:

Original certificates of insurance evidencing the required coverage, showing the City as a certificate holder and, if applicable, loss payee or additional insured, to be in force on the date of execution of this Agreement, and renewal certificates of insurance or other evidence of renewal, if the coverages have an expiration or renewal date occurring during the Term of the Agreement. Each certificate of insurance shall provide that the City is to be given sixty (60) days prior written notice in the event coverage is substantially changed, cancelled or not renewed; and

Original City of Chicago Insurance Certificate of Coverage Form (blank form to be obtained from D.P.D.).

The receipt of the required certificates by D.P.D. does not constitute an agreement by the City that the insurance requirements of this Agreement have been fully met or that the insurance policies indicated on the certificates are in compliance with all requirements hereunder. The failure of the City to receive such certificates or to receive certificates that fully conform to the requirements of this Agreement shall not be deemed to be a waiver by the City of any of the insurance requirements set forth herein.

(ii) Receipt by the Developer of policies or certificates: The Developer shall advise all insurers of the insurance requirements set forth in this Agreement, and the receipt by the Developer of policies or certificates that do not conform to these requirements shall not relieve the Developer of its obligation to provide the insurance as set forth in this Agreement or required by law. Failure to comply with the insurance provisions of this Agreement constitutes an Event of Default hereunder, and the City is entitled to exercise all remedies with respect thereto. The Developer expressly understands and agrees that any coverages and limits furnished by Developer shall in no way limit the Developer's liability and responsibilities specified within this Agreement or as required by law.

(iii) The Developer shall require the General Contractor and all subcontractors to carry the insurance required herein, or

alternatively, the Developer may provide the coverage on behalf of the General Contractor or any subcontractor, and if so, the evidence of insurance submitted shall so stipulate.

(iv) The Developer agrees, and shall cause its insurers and the insurers of its General Contractor and each subcontractor engaged after the date hereof in connection with the Project to agree, that all such insurers shall waive their rights of subrogation against the City.

(v) The limitations set forth in the indemnification provisions in Section 13 hereof, or any limitations on indemnities that may apply as a matter of law, shall in no way limit, reduce or otherwise affect the amounts or types of insurance required under this Agreement.

(vi) The Developer and not the City is responsible for meeting all of the insurance requirements under this Agreement and for the Project. Any insurance or self insurance programs maintained by the City shall apply in excess of and not contribute with insurance required to be provided by the Developer, General Contractor or any subcontractor under this Agreement.

Any and all deductibles or self-insured retentions on the required insurance coverages shall be borne by the Developer, General Contractor or subcontractor who is the insured under such policy, and shall not be borne by the City.

If the Developer, the General Contractor or any subcontractor desires additional coverage, higher limits of liability or other modifications for its own protection, such person or entity shall be responsible for the acquisition and cost of such additional protection.

(vii) The City of Chicago Risk Management Department maintains the right to modify or delete the insurance requirements set forth in this Agreement so long as such action does not, without the Developer's prior written consent, increase such requirements beyond that which is reasonably customary at such time.

Section 13.

Indemnification.

The Developer agrees to indemnify, defend and hold the City harmless from and against any losses, costs, damages, liabilities, claims, suits, actions, causes of action and expenses (including, without limitation, reasonable attorneys' fees and court costs) suffered or incurred by the City arising from or in connection with (i) the Developer's failure to comply with any of the terms, covenants and conditions contained within this Agreement; or (ii) the Developer's or any contractor's failure to pay General Contractors, subcontractors or materialmen in connection with the T.I.F.-Funded Improvements or any other Project improvement; or (iii) the existence of any material misrepresentation or omission in this Agreement, any offering memorandum or the Redevelopment Plan or any other document related to this Agreement that is the result of information supplied or omitted by the Developer or its agents, employees, contractors or persons acting under the control or at the request of the Developer; or (iv) the Developer's failure to cure any misrepresentation in this Agreement or any other agreement relating hereto.

Section 14.

Maintaining Records/Right To Inspect.

14.01 Books And Records.

The Developer shall keep and maintain separate, complete, accurate and detailed books and records necessary to reflect and fully disclose the total actual cost of the Project and the disposition of all funds from whatever source allocated thereto, and to monitor the Project. All such books, records and other documents, including but not limited to the Developer's loan statements, General Contractors' and contractors' sworn statements, general contracts, subcontracts, purchase orders, waivers of lien, paid receipts and invoices, shall be available at the Developer's offices for inspection, copying, audit and examination by an authorized representative of the City, at the Developer's expense. The Developer shall incorporate this right to inspect, copy, audit and examine all books and records into all contracts entered into by the Developer with respect to the Project.

14.02 Inspection Rights.

Upon three (3) business days' notice, any authorized representative of the City shall have access to all portions of the Project and the Property during normal business hours for the Term of the Agreement.

Section 15.

Default And Remedies.

15.01 Events Of Default.

The occurrence of any one or more of the following events, subject to the provisions of Section 15.03, shall constitute an "Event of Default" by the Developer hereunder:

(a) the failure of Developer to perform, keep or observe any of the covenants, conditions, promises, agreements or obligations of the Developer under this Agreement or any related agreement;

(b) the failure of the Developer to perform, keep or observe any of the covenants, conditions, promises, agreements or obligations of the Developer under any other agreement with any person or entity if such failure may have a material adverse effect on the Developer's business, property, assets, operations or condition, financial or otherwise;

(c) the making or furnishing by the Developer to the City of any representation, warranty, certificate, schedule, report or other communication within or in connection with this Agreement or any related agreement which is untrue or misleading in any material respect;

(d) except as otherwise permitted hereunder, the creation (whether voluntary or involuntary) of, or any attempt to create, any lien or other encumbrance upon the Property, including any fixtures now or hereafter attached thereto, other than the Permitted Liens, or the making or any attempt to make any levy, seizure or attachment thereof;

(e) the commencement of any proceedings in bankruptcy by or against the Developer or for the liquidation or reorganization of the Developer, or alleging that the Developer is insolvent or unable to pay its debts as they mature, or for the readjustment or arrangement of the Developer's debts, whether under the United States Bankruptcy Code or under any other state or federal law, now or hereafter existing for the relief of debtors, or the commencement of any analogous statutory or non-statutory proceedings involving the Developer; provided, however, that if such commencement of proceedings is involuntary, such action shall not constitute an Event of Default unless such proceedings are not dismissed within sixty (60) days after the commencement of such proceedings;

(f) the appointment of a receiver or trustee for the Developer, for any substantial part of the Developer's assets or the institution of any proceedings for the dissolution, or the full or partial liquidation, or the merger or consolidation, of the Developer; provided, however, that if such appointment or commencement of proceedings is involuntary, such action

shall not constitute an Event of Default unless such appointment is not revoked or such proceedings are not dismissed within sixty (60) days after the commencement thereof;

(g) the entry of any judgment or order against the Developer which remains unsatisfied or undischarged and in effect for sixty (60) days after such entry without a stay of enforcement or execution;

(h) the occurrence of an Event of Default under the Lender Financing, which default is not cured within any applicable cure period;

(i) the dissolution or termination of the Developer or the deaths of both of Richard H. Tucker or _____, the natural persons who own the entire interest in the Developer, or the transfer by either of the aforesaid individual members to any person not currently a member of the Developer of any interest in the Developer;

(j) the institution in any court of a criminal proceeding (other than a misdemeanor) against the Developer or any natural person who owns a material interest in the Developer, which is not dismissed within thirty (30) days, or the indictment of the Developer or any natural person who owns a material interest in the Developer, for any crime (other than a misdemeanor);

(k) the occurrence of a default under the terms of any loan agreement between the City and the Developer relating to the C.D. Float Loan or under any note executed by the Developer in favor of the City to evidence the C.D. Float Loan; or

(l) the occurrence of a default under the terms of the Marshalls Lease or the Jewel Lease which is not cured within any applicable notice and/or cure period.

For purposes of Section 15.01 (i) and 15.01 (j) hereof, a person with a material interest in the Developer shall be any member of the Developer.

15.02 Remedies.

Upon the occurrence of an Event of Default, the City may terminate this Agreement and all related agreements, and may suspend disbursement of City Funds. The City may, in any court of competent jurisdiction by any action or proceeding at law or in equity, pursue and secure any available remedy, including but not limited to injunctive relief or the specific performance of the agreements contained herein.

15.03 Curative Period.

In the event the Developer shall fail to perform a monetary covenant which the Developer is required to perform under this Agreement, notwithstanding any other provision of this Agreement to the contrary, an Event of Default shall not be deemed to have occurred unless the Developer shall have failed to perform such monetary covenant within fifteen (15) days of its receipt of a written notice from the City specifying that it has failed to perform such monetary covenant. In the event the Developer shall fail to perform a non-monetary covenant which the Developer is required to perform under this Agreement, notwithstanding any other provision of this Agreement to the contrary, an Event of Default shall not be deemed to have occurred unless the developer shall have failed to cure such default within thirty (30) days of its receipt of a written notice from the City specifying the nature of the default; provided, however, with respect to those non-monetary defaults which are not capable of being cured within such thirty (30) day period, the Developer shall not be deemed to have committed an Event of Default under this Agreement if it has commenced to cure the alleged default within such thirty (30) day period and thereafter diligently and continuously prosecutes the cure of such default until the same has been cured.

Section 16.

Mortgaging Of The Project.

All mortgages or deeds of trust in place as of the date hereof with respect to the Property or any portion thereof are listed on (Sub)Exhibit G hereto (including but not limited to mortgages made prior to or on the date hereof in connection with Lender Financing) and are referred to herein as the "Existing Mortgages". Any mortgage or deed of trust that the Developer may hereafter elect to execute and record or permit to be recorded against the Property or any portion thereof is referred to herein as a "New Mortgage". The Existing Mortgage(s) and New Mortgage(s) are referred to herein collectively as the "Mortgage(s)", and the holder of any such Mortgage is referred to herein as a "Mortgagee". It is hereby agreed by and between the City and the Developer, as follows:

(a) In the event that a Mortgagee or any other party shall succeed to the Developer's interest in the Property or any portion thereof pursuant to the exercise of remedies under a Mortgage, whether by foreclosure or deed in lieu of foreclosure, and in conjunction therewith accepts an assignment of the Developer's interest hereunder in accordance with Section 18.15 hereof, the City shall not be obligated to attorn to and recognize such party as the successor in interest to the Developer for all purposes under this Agreement and such party shall be entitled to no rights or benefits under

this Agreement, but such party shall be bound by those provisions of this Agreement that are covenants expressly running with the land.

In the event that any Mortgagee or any other party shall succeed to the Developer's interest in the Property or any portion thereof pursuant to the exercise of remedies under a Mortgage, whether by foreclosure or deed in lieu of foreclosure, and in conjunction therewith accepts an assignment of the Developer's interest hereunder in accordance with Section 18.15 hereof, the City may, in the exercise of its sole discretion, agree to attorn to and recognize such party as the successor in interest to the Developer for all purposes under this Agreement so long as such party accepts all of the obligations and liabilities of "the Developer" hereunder; provided, however, that, notwithstanding any other provision of this Agreement to the contrary, it is understood and agreed that if such party accepts an assignment of the Developer's interest under this Agreement, such party shall have no liability under this Agreement for any Event of Default of the Developer which accrued prior to the time such party succeeded to the interest of the Developer under this Agreement, in which case the Developer shall be solely responsible.

(b) Non-acceptance of Assignment. In the event that the proceeds of T.I.F. Bonds issued pursuant to Section 4.03 (c) are used to pay or reimburse the Developer for T.I.F.-Funded Improvements and any Mortgagee or other party succeeding to the Developer's interest in the Property or portion thereof does not expressly accept an assignment of the Developer's interest hereunder, such party shall be bound only by those provisions of this Agreement which are covenants expressly running with the land (being those covenants described at Sections 8.02, 8.06 and 8.19 hereof).

(c) New Mortgages. Prior to the issuance by the City to the Developer of a Certificate pursuant to Section 7 hereof, no new mortgage shall be executed with respect to the Property or any portion thereof without the prior written consent of the Commissioner of D.P.D..

Section 17.

Notice.

Unless otherwise specified, any notice, demand or request required hereunder shall be given in writing at the addresses set forth below, by any of the following means: (a) personal service; (b) telecopy or facsimile; (c) overnight courier; or (d) registered or certified mail, return receipt requested:

If To The City:

City of Chicago
Department of Planning and Development
Room 1000
121 North LaSalle Street
Chicago, Illinois 60602
Attention: Commissioner

With Copies To:

City of Chicago
Department of Law
Finance and Economic Development Division
Room 511
121 North LaSalle Street
Chicago, Illinois 60602

If To The Developer:

Six Corners Development, L.L.C.
c/o Trucker Development Corporation
Fifth Floor
513 Central Avenue,
Highland Park, Illinois 60035

Such addresses may be changed by notice to the other parties given in the same manner provided above. Any notice, demand, or request sent pursuant to either clause (a) or (b) hereof shall be deemed received upon such personal service or upon dispatch. Any notice, demand or request sent pursuant to clause (c) shall be deemed received on the day immediately following deposit with the overnight courier and any notices, demands or requests sent pursuant to subsection (d) shall be deemed received two (2) business days following deposit in the mail.

Section 18.

Miscellaneous.

18.01 Amendment.

This Agreement and the (sub)exhibits attached hereto may not be amended without the prior written consent of the City.

18.02 Entire Agreement.

This Agreement (including each (sub)exhibit attached hereto, which is hereby incorporated herein by reference) constitutes the entire Agreement between the parties hereto and it supersedes all prior agreements, negotiations and discussions between the parties relative to the subject matter hereof.

18.03 Limitation Of Liability.

No member, official or employee of the City shall be personally liable to the Developer or any successor in interest in the event of any default or breach by the City or for any amount which may become due to the Developer from the City or any successor in interest or on any obligation under the terms of this Agreement.

18.04 Further Assurances.

The Developer agrees to take such actions, including the execution and delivery of such documents, instruments, petitions and certifications as may become necessary or appropriate to carry out the terms, provisions and intent of this Agreement.

18.05 Waiver.

Waiver by the City or the Developer with respect to any breach of this Agreement shall not be considered or treated as a waiver of the rights of the respective party with respect to any other default or with respect to any particular default, except to the extent specifically waived by the City or the Developer in writing.

18.06 Remedies Cumulative.

The remedies of a party hereunder are cumulative and the exercise of any one or more of the remedies provided for herein shall not be construed as a waiver of any other remedies of such party unless specifically so provided herein.

18.07 Disclaimer.

Nothing contained in this Agreement nor any act of the City shall be deemed or construed by any of the parties, or by any third person, to create or imply any relationship of third-party beneficiary, principal or agent,

limited or general partnership or joint venture, or to create or imply any association or relationship involving the City.

18.08 Headings.

The paragraph and section headings contained herein are for convenience only and are not intended to limit, vary, define or expand the content thereof.

18.09 Counterparts.

This Agreement may be executed in several counterparts, each of which shall be deemed an original and all of which shall constitute one and the same agreement.

18.10 Severability.

If any provision in this Agreement, or any paragraph, sentence, clause, phrase, word or the application thereof, in any circumstance, is held invalid, this Agreement shall be construed as if such invalid part were never included herein and the remainder of this Agreement shall be and remain valid and enforceable to the fullest extent permitted by law.

18.11 Conflict.

In the event of a conflict between any provisions of this Agreement and the provisions of the T.I.F. Ordinances and/or the Bond Ordinance, if any, such ordinance(s) shall prevail and control.

18.12 Governing Law.

This Agreement shall be governed by and construed in accordance with the internal laws of the State of Illinois, without regard to its conflicts of law principles.

18.13 Form Of Documents.

All documents required by this Agreement to be submitted, delivered or furnished to the City shall be in form and content satisfactory to the City.

18.14 Approval.

Wherever this Agreement provides for the approval or consent of the City or D.P.D., or any matter is to be to the City's or D.P.D.'s satisfaction, unless specifically stated to the contrary, such approval, consent or satisfaction shall be made, given or determined by the City or D.P.D. in writing and in its sole discretion.

18.15 Assignment.

Prior to the issuance by the City to the Developer of a Certificate, the Developer may not sell, assign or otherwise transfer its interest in this Agreement in whole or in part without the written consent of the City. Notwithstanding the issuance of such certificates, any successor in interest to the Developer under this Agreement shall certify in writing to the City its agreement to abide by all remaining executory terms of this Agreement, including but not limited to Sections 8.19 (Survival of Covenants) hereof, for the Term of the Agreement. No assignee or transferee shall have the right to obtain City Funds hereunder without the express prior written consent of the City. The Developer consents to the City's sale, transfer, assignment or other disposal of this Agreement at any time in whole or in part.

18.16 Binding Effect.

This Agreement shall be binding upon the Developer, the City and their respective successors and permitted assigns (as provided herein) and shall inure to the benefit of the Developer, the City and their respective successors and permitted assigns (as provided herein).

18.17 Force Majeure.

Neither the City nor the Developer nor any successor in interest to either of them shall be considered in breach of or in default of its obligations under this Agreement in the event of any delay caused by damage or destruction by fire or other casualty, strike, shortage of material, unusually adverse weather conditions such as, by way of illustration and not limitation, severe rain storms or below freezing temperatures of abnormal degree or for an abnormal duration, tornadoes or cyclones, and other events or conditions beyond the reasonable control of the party affected which in fact interferes with the ability of such party to discharge its obligations hereunder.

18.18 (Sub)Exhibits.

All of the (sub)exhibits attached hereto are incorporated herein by reference.

In Witness Whereof, The parties hereto have caused this Redevelopment Agreement to be executed on or as of the day and year first above written.

Attest:

Six Corners Development, L.L.C., and Illinois limited liability company

By: _____

Its: _____

By: _____

Its: _____

City of Chicago

By: _____,
Commissioner,
Department of Planning
and Development

State of Illinois)
) SS:
County of Cook)

I, _____, a notary public in and for the said county, in the state aforesaid, Do Hereby Certify that _____ and _____, personally known to me to be the _____ and _____ of _____, an Illinois limited liability company (the "Company"), and personally known to me to be the same persons whose names are subscribed to the foregoing instrument, appeared before me this day in person and acknowledged that they signed, sealed, and delivered said instrument, pursuant to the authority given to them by the Board of Directors of the Company, as their free and voluntary act and as the free and voluntary act of the Company, for the uses and purposes therein set forth.

Given under my hand and official seal this ____ day of _____, 1996.

_____
Notary Public

My commission expires_____.

[Seal]

State of Illinois)
) SS:
County of Cook)

I, _____, a notary public in and for the said county, in the state aforesaid, Do Hereby Certify that _____, personally known to me to be the _____ Commissioner of the Department of Planning and Development of the City of Chicago (the "City"), and personally known to me to be the same person whose name is subscribed to the foregoing instrument, appeared before me this day in person and acknowledged that he/she signed, sealed and delivered said instrument pursuant to the authority given to him/her by the City, as her free and voluntary act and as the free and voluntary act of the City, for the uses and purposes therein set forth.

Given under my hand and official seal this ____ day of _____, 1996.

_____
Notary Public

My commission expires_____.

[Seal]

[(Sub)Exhibits "A", "B", "D", "E", "F" and "K" referred to in this Irving/Cicero Redevelopment Project Area Redevelopment Agreement unavailable at time of printing.]

(Sub)Exhibits "C", "G", "H", "I", "J", "L" and "M" referred to in this Irving/Cicero Redevelopment Project Area Redevelopment Agreement read as follows:

(Sub)Exhibit "C".
(To Irving/Cicero Redevelopment Project Area Redevelopment Agreement)

T.I.F.-Funded Improvements.

Line Item	Cost
_____	_____
_____	_____
_____	_____
_____	_____

Total: _____

(Sub)Exhibit "G".
(To Irving/Cicero Redevelopment Project Area Redevelopment Agreement)

Permitted Liens.

1. Liens or encumbrances against the Property:

Those matters set forth as Schedule B title exceptions in the

owner's title insurance policy issued by the Title Company as of the date hereof, but only so long as applicable title endorsements issued in conjunction therewith on the date hereof, if any, continue to remain in full force and effect.

2. Liens or encumbrances against the Developer or the Project, other than liens against the Property, if any: [To be completed by Developer's counsel, subject to City approval.]

(Sub)Exhibit "H".
(To Irving/Cicero Redevelopment Project Area Redevelopment Agreement)

Project Budget.

Funding Source.

Line Item	Name Of Firm	Equity	Lender	City	Total
_____	_____	_____	_____	_____	_____
_____	_____	_____	_____	_____	_____
Total:	_____	$_____	$_____	$_____	$_____

(Sub)Exhibit "I".
(To Irving/Cicero Redevelopment Project Area Redevelopment Agreement)

Approved Prior Expenditures.

Line Item	Name Of Firm	Contract Price	Previously Paid	Amount Of This Payment	Balance To Become Due
_____	_____	_____	_____	_____	_____
_____	_____	_____	_____	_____	_____
Total:	_____	$_____	$_____	$_____	$_____

(Sub)Exhibit "J".
(To Irving/Cicero Redevelopment Project Area Redevelopment Agreement)

Opinion Of Developer's Counsel.

[To Be Retyped On The Developer's Counsel's Letterhead]

_____, 1993.

City of Chicago
121 North LaSalle Street
Chicago, Illinois 60602

Attention: Corporation Counsel

Ladies and Gentlemen:

We have acted as counsel to Six Corners Development L.L.C., an Illinois limited liability company (the "Developer"), in connection with the purchase of certain land and the construction of certain facilities thereon located in the Irving/Cicero Redevelopment Project Area (the "Project"). In that capacity, we have examined, among other things, the following agreements, instruments and documents of even date herewith, hereinafter referred to as the "Documents":

(a) _____ Redevelopment Agreement (the "Agreement") of even date herewith, executed by the Developer and the City of Chicago (the "City");

[(b) the Escrow Agreement of even date herewith executed by the Developer and the City;]

(c) [insert other documents including but not limited to documents related to purchase and financing of the Property and all lender financing related to the Project]; and

(d) all other agreements, instruments and documents executed in connection with the foregoing.

In addition to the foregoing, we have examined:

(a) the original or certified, conformed or photostatic copies of the Developer's (i) Articles of Organization, as amended to date, (ii) qualifications to do business and certificates of good standing in all states in which the Developer is qualified to do business, (iii) Bylaws, as amended to date, and (iv) records of all corporate proceedings relating to the Project; and

(b) such other documents, records and legal matters as we have deemed necessary or relevant for purposes of issuing the opinions hereinafter expressed.

In all such examinations, we have assumed the genuiness of all signatures (other than those of the Developer), the authenticity of documents submitted to us as originals and conformity to the originals of all documents submitted to us as certified, conformed or photostatic copies.

Based on the foregoing, it is our opinion that:

1. The Developer is a limited company duly organized, validly existing and in good standing under the laws of its state of incorporation, has full power and authority to own and lease its properties and to carry on its business as presently conducted, and is in good standing and duly qualified to do business as a foreign limited liability company under the laws of every state in which the conduct of its affairs or the ownership of its assets requires such qualification, except for those states in which its failure to qualify to do business would not have a material adverse effect on it or its business.

2. The Developer has full right, power and authority to execute and deliver the Documents to which it is a party and to perform its obligations thereunder. Such execution, delivery and performance will not conflict with, or result in a breach of, the Developer's Articles of Organization or operating agreement or result in a breach or other violation of any of the terms, conditions or provisions of any law or regulation, order, writ, injunction or decree of any court, government or regulatory authority, or, to the best of our knowledge after diligent inquiry, any of the terms, conditions or provisions of any agreement, instrument or document to which the Developer is a party or by which the Developer or its properties is bound. To the best of our knowledge after diligent inquiry, such execution, delivery and performance will not constitute grounds for acceleration of the maturity of any agreement, indenture, undertaking or other instrument to which the Developer is a party or by which it or any of its property may be bound, or result in the creation or imposition of (or the obligation to create or impose) any lien, charge or encumbrance on, or security interest in, any of its property pursuant to the provisions of any of the foregoing, other than in favor of [Lender].

3. The execution and delivery of each Document and the performance of the transactions contemplated thereby have been duly authorized and approved by all requisite action on the part of the Developer.

4. Each of the Documents to which the Developer is a party has been duly executed and delivered by a duly authorized officer of the Developer, and each such Document constitutes the legal, valid and binding obligation of the Developer, enforceable in accordance with its terms, except as limited by applicable bankruptcy, reorganization, insolvency or similar laws affecting the enforcement of creditors' rights generally.

5. (Sub)Exhibit A attached hereto identifies each member of the Developer.

6. To the best of our knowledge after diligent inquiry, no judgments are outstanding against the Developer, nor is there now pending or threatened, any litigation, contested claim or governmental proceeding by or against the Developer or affecting the Developer or its property, or seeking to restrain or enjoin the performance by the Developer of the Agreement or the transactions contemplated by the Agreement, or contesting the validity thereof. To the best of our knowledge after diligent inquiry, the Developer is not in default with respect to any order, writ, injunction or decree of any court, government or regulatory authority or in default in any respect under any law, order, regulation or demand of any governmental agency or instrumentality, a default under which would have a material adverse effect on the Developer or its business.

7. To the best of our knowledge after diligent inquiry, there is no default by the Developer or any other party under any material contract, lease, agreement, instrument or commitment to which the Developer is a party or by which the company or its properties is bound.

8. To the best of our knowledge after diligent inquiry, all of the assets of the Developer are free and clear of mortgages, liens, pledges, security interests and encumbrances except for those specifically set forth in the Documents.

9. The execution, delivery and performance of the Documents by the Developer have not and will not require the consent of any person or the giving of notice to, any exemption by, any registration, declaration or filing with or any taking of any other actions in respect of, any person, including without limitation any court, government or regulatory authority.

10. To the best of our knowledge after diligent inquiry, the Developer owns or possesses or is licensed or otherwise has the right to use all licenses, permits and other governmental approvals and authorizations, operating authorities, certificates of public convenience, goods carrier permits, authorizations and other rights that are necessary for the operation of its business.

11. A federal or state court sitting in the State of Illinois and applying the choice of law provisions of the State of Illinois would enforce the choice of law contained in the Documents and apply the law of the State of Illinois to the transactions evidenced thereby.

We are attorneys admitted to practice in the State of Illinois and we express no opinion as to any laws other than federal laws of the United States of America and the laws of the State of Illinois.

This opinion is issued at the Developer's request for the benefit of the City, its counsel and may not be disclosed to or relied upon by any other person.

Very truly yours,

_____

By: _____

Name: _____

[(Sub)Exhibit "A" referred to in this Opinion of Developer's Counsel unavailable at time of printing.]

(Sub)Exhibit "L".
(To Irving/Cicero Redevelopment Project Area Redevelopment Agreement)

Conditional Provisions.

Real Estate Provisions.

(a) Governmental Charges.

(i) Payment of Governmental Charges. The Developer agrees to pay or cause to be paid when due all Governmental Charges (as defined below) which are assessed or imposed upon the Developer, the Property or the Project, or become due and payable, and which create, may create, or appear to create a lien upon the Developer or all or any portion of the Property or the Project. "Governmental Charge" shall mean all federal, state, county, City, or other governmental (or any instrumentality, division, agency, body, or department thereof) taxes, levies, assessments, charges, liens, claims or encumbrances relating to the Developer, the Property or the Project including but not limited to real estate taxes.

(ii) Right to Contest. The Developer shall have the right before any delinquency occurs to contest or object in good faith to the amount or validity of any Governmental Charge by appropriate legal proceedings properly and diligently instituted and prosecuted in such manner as shall stay the collection of the contested Governmental Charge and prevent the imposition of a lien or the sale or forfeiture of the Property. The Developer's right to challenge real estate taxes applicable to the Property is limited as provided for in Section 8.19 (b) below; provided, that such real estate taxes must be paid in full when due and may be disputed only after such payment is made. No such contest or objection shall be deemed or construed in any way as relieving, modifying or extending the Developer's covenants to pay any such Governmental Charge at the time and in the manner provided in this Agreement unless the Developer has given prior written notice to D.P.D. of the Developer's intent to contest or object to a Governmental Charge and, unless, at D.P.D.'s sole option:

(1) the Developer shall demonstrate to D.P.D.'s satisfaction that legal proceedings instituted by the Developer contesting or objecting to a Governmental Charge shall conclusively operate to prevent or remove a lien against, or the sale or forfeiture of, all or any part of the Property to satisfy such Governmental Charge prior to final determination of such proceedings; and/or

(2) the Developer shall furnish a good and sufficient bond or other security satisfactory to D.P.D. in such form and amounts as D.P.D. shall require, or a good and sufficient undertaking as may be required or permitted by law to accomplish a stay of any such sale or forfeiture of the Property during the pendency of such contest, adequate to pay fully any such contested Governmental Charge and all interest and penalties upon the adverse determination of such contest.

(iii) Developer's failure to pay or discharge lien. If the Developer fails to pay any Governmental Charge or to obtain discharge of the same, the Developer shall advise D.P.D. thereof in writing, at which time D.P.D. may, but shall not be obligated to, and without waiving or releasing any obligation or liability of the Developer under this Agreement, in D.P.D.'s sole discretion, make such payment, or any part thereof, or obtain such discharge and take any other action with respect thereto which D.P.D. deems advisable. All sums so paid by D.P.D., if any, and any expenses, if any, including reasonable attorneys' fees, court costs, expenses and other charges relating thereto, shall be promptly disbursed to D.P.D. by the Developer. Notwithstanding anything contained herein to the contrary, this paragraph shall not be construed to obligate the City to pay any such Governmental Charge. Additionally, if the Developer fails to pay any Governmental Charge, the City, in its sole discretion, may require the Developer to submit to the City audited Financial Statements at the Developer's own expense.

(b) Real Estate Taxes.

(i) Acknowledgement of Real Estate Taxes. The Developer agrees that (A) for the purpose of this Agreement, the total projected minimum assessed value of the Property that is necessary to support the incremental taxes indicated ("Minimum Assessed Value") is shown on (Sub)Exhibit K attached to the Agreement and incorporated therein by reference for the years noted on (Sub)Exhibit K; (B) (Sub)Exhibit K sets forth the specific improvements which will generate the fair market values, assessments, equalized assessed values and taxes shown thereon; and (C) the real estate taxes anticipated to be generated and derived from the respective portions of the Property and the Project for the years shown are fairly and accurately indicated in (Sub)Exhibit K.

(ii) Real Estate Tax Exemption. With respect to the Property or the Project, neither the Developer nor any agent, representative, lessee, tenant, assignee, transferee or successor in interest to the Developer shall, during the Term of this Agreement, seek, or authorize any exemption (as such term is used and defined in the Illinois Constitution, Article IX, Section 6 (1970)) for any year that the Redevelopment Plan is in effect.

(iii) No Reduction in Real Estate Taxes. Neither the Developer nor any agent, representative, lessee, tenant, assignee, transferee or successor in interest to the Developer shall, during the Term of this Agreement, directly or indirectly, initiate, seek or apply for proceedings in order to lower the assessed value of all or any portion of the Property or the Project below the amount of the Minimum Assessed Value as shown in (Sub)Exhibit K for the applicable year.

(iv) No Objections. Neither the Developer nor any agent, representative, lessee, tenant, assignee, transferee or successor in interest to the Developer, shall object to or in any way seek to interfere with, on procedural or any other grounds, the filing of any Underassessment Complaint or subsequent proceedings related thereto with the Cook County Assessor or with the Cook County Board of Appeals, by either the City or any taxpayer. The term "Underassessment Complaint" as used in this Agreement shall mean any complaint seeking to increase the assessed value of the Project up to (but not above) the Minimum Assessed Value as shown in (Sub)Exhibit K.

(v) Covenants Running with the Land. The parties agree that the restrictions contained in this Section 8.19 are covenants running with the land and this Agreement shall be recorded by the Developer as a memorandum thereof, at the Developer's expense, with the Cook County Recorder of Deeds on the Closing Date. These restrictions shall be binding upon the Developer and its agents, representatives, lessees, successors, assigns and transferees from and after the date hereof, provided however, that the covenants shall be released when the Redevelopment Area is no

longer in effect. The Developer agrees that any sale, lease, conveyance, or transfer of title to all or any portion of the Property or Redevelopment Area from and after the date hereof shall be made explicitly subject to such covenants and restrictions.

(c) Insurance. In addition to the insurance required pursuant to Section 12 hereof, the Developer shall procure and maintain the following insurance:

(i) Prior to the execution and delivery of this Agreement and during construction of the Project, All Risk Property Insurance in the amount of the full replacement value of the Property.

(ii) Post-construction, throughout the Term of the Agreement, All Risk Property Insurance, including improvements and betterments in the amount of full replacement value of the Property. Coverage extensions shall include business interruption/loss of rents, flood, boiler and machinery, if applicable.

(Sub)Exhibit "M".
(To Irving/Cicero Redevelopment Project Area Redevelopment Agreement)

Requisition Form.

State of Illinois)
) SS:
County of Cook)

The Affiant, _____, _____ of Six Corners Development, L.L.C. (the "Developer"), being duly sworn on oath deposes and says that the Developer is the owner of the Property as defined in that certain Irving/Cicero Redevelopment Project Area Redevelopment Agreement between the Developer and the City of Chicago dated _____, 1996 (the "Agreement") and that:

A. This paragraph A sets forth and is a true and complete statement of all expenditures for the Project:

[Description]

Total $_____

19.2% of the Total is equal to $_____

B. The work paid for by the expenditures described in paragraph A has been completed. $_____

C. This paragraph C sets forth and is a true and complete statement of all costs of T.I.F.-Funded Improvements for the Project reimbursed by the City to date:

$_____

D. The Developer requests reimbursement for the following costs of T.I.F.-Funded Improvements:

$_____

E. Attached are the following documents:

1. a certification as to the status of job creation in accordance with Section 8.06 of the Agreement; and

2. a report for the year ended _____, 199__ detailing compliance with Section 10.03 of the Agreement.

F. The Developer hereby certifies to the City that, as of the date hereof:

1. Except as described in the attached certificate, the representations and warranties contained in the Redevelopment Agreement are true and correct and the Developer is in compliance with all covenants contained herein.

2. The Developer has received no notice and has no knowledge of any liens or claim of lien either filed or threatened against the Property except for the Permitted Liens.

3. No Event of Default or condition or event which, with the giving of notice or passage of time or both, would constitute an Event of Default exists or has occurred.

All capitalized terms which are not defined herein have the meanings given such terms in the Agreement.

Six Corners Development, L.L.C.,
an Illinois limited liability company

By: _____
Name

Title: _____

Subscribed and sworn before me this _____ day of _____, 199__.

_____

My commission expires _____.

Agreed and Accepted:

_____
Name

Title: _____
City of Chicago,
Department of Planning
and Development

AUTHORIZATION FOR EXECUTION OF COMMUNITY DEVELOPMENT BLOCK GRANT FLOAT LOAN TO SIX CORNERS DEVELOPMENT, L.L.C. FOR CONSTRUCTION OF SHOPPING CENTER AT WEST IRVING PARK ROAD AND NORTH CICERO AVENUE.

The Committee on Finance submitted the following report:

CHICAGO, September 11, 1996.

To the President and Members of the City Council:

Your Committee on Finance, having had under consideration an ordinance authorizing the entering into and execution of a Community Development Block Grant Float Loan to Six Corners Development, L.L.C. for the construction of a shopping center to be constructed at Irving Park Road and Cicero Avenue, in the amount of $5,000,000, having had the same under advisement, begs leave to report and recommend that Your Honorable Body *Pass* the proposed ordinance transmitted herewith.

This recommendation was concurred in by a viva voce vote of the members of the committee.

Respectfully submitted,

(Signed) EDWARD M. BURKE,
Chairman.

On motion of Alderman Burke, the said proposed ordinance transmitted with the foregoing committee report was *Passed* by yeas and nays as follows:

Yeas -- Aldermen Granato, Haithcock, Tillman, Preckwinkle, Holt, Steele, Beavers, Dixon, Shaw, Huels, Frias, Olivo, Burke, Jones, Coleman, Peterson, Murphy, Rugai, Troutman, Evans, Munoz, Zalewski, Chandler, Solis, Ocasio, Burnett, E. Smith, Burrell, Wojcik, Suarez, Gabinski, Mell, Austin, Colom, Banks, Giles, Allen, Laurino, O'Connor, Doherty, Natarus, Levar, Schulter, M. Smith, Moore, Stone -- 46.

Nays -- None.

Alderman Natarus moved to reconsider the foregoing vote. The motion was lost.

The following is said ordinance as passed:

WHEREAS, The City of Chicago (the "City") is a home rule unit of government under Section 6(a), Article VII of the 1970 Constitution of the State of Illinois and as such may legislate matters which pertain to its local governmental affairs; and

WHEREAS, The City's Department of Planning and Development ("D.P.D.") has as one of its primary purposes the creation of additional employment opportunities in the City through the attraction and expansion of economic development activity in the City; and

WHEREAS, The City Council of the City (the "City Council") enacted an ordinance on November 15, 1995, published in the Journal of Proceedings of the City Council of such date at pages 11868 through 11966, authorizing funding for the Community Development Block Grant ("C.D.B.G.") Float Loan Program (the "Program") for C.D.B.G. Year XXII (1996); and

WHEREAS, Six Corners Development, L.L.C., an Illinois limited liability company (the "Borrower"), made an application to D.P.D. to borrow funds under the Program for the purpose described in Exhibit A hereto, which will result in the creation of an estimated one hundred (100) new, permanent full-time equivalent job opportunities, the majority of which will be available for low- and moderate-income persons residing in the City; and

WHEREAS, The C.D.B.G. Float Loan Committee has reviewed the Borrower's loan application and approved the making of a loan to the Borrower in an amount not to exceed Five Million Dollars ($5,000,000) (the "Loan"); now, therefore,

Be It Ordained by the City Council of the City of Chicago:

SECTION 1. The above recitals are incorporated herein and made a part hereof.

SECTION 2. The Commissioner of D.P.D. (the "Commissioner") or a designee of the Commissioner are each hereby authorized, subject to approval of the Corporation Counsel, to enter into and execute such agreements and instruments, and perform any and all acts on behalf of the City as shall be necessary or advisable in connection with the implementation of the Loan. The Commissioner is hereby authorized, subject to approval of the Corporation Counsel, to negotiate any and all terms and provisions in connection with the Loan which do not substantially modify the terms described in Exhibit A hereto.

SECTION 3. To the extent that any ordinance, resolution, rule, order or provision of the Municipal Code of Chicago, or part thereof, is in conflict with the provisions of this ordinance, the provisions of this ordinance shall

control. If any section, paragraph, clause or provision of this ordinance shall be held invalid, the invalidity of such section, paragraph, clause or provision shall not affect any of the other provisions of this ordinance.


SECTION 4. This ordinance shall be effective as of the date of its passage.

Exhibit "A" referred to in this ordinance reads as follows:

Exhibit "A".

Borrower:	Six Corners Development, L.L.C., an Illinois limited liability company.
Present Address:	513 Central Avenue Fifth Floor Highland Park, Illinois 60035.
Loan Program:	C.D.B.G. Float Loan.
Amount:	Not to exceed $5,000,000.
Term:	Not to exceed 24 months.
Interest Rate:	3.3% per annum.
Collateral:	Letter of Credit to be issued by the Northern Trust Company, Chicago, Illinois (or a financial institution meeting Program requirements, acceptable to the Commissioner). Letter of Credit shall be irrevocable and unconditional in the form of a direct pay Letter of Credit, subject to approval by the Corporation Counsel, and shall be provided in the amount of the principal of the Loan plus interest.
Purpose:	To provide financial assistance for the acquisition of land located at the northeast corner of West Irving Park Road and North Cicero Avenue, Chicago, Illinois (as shown on the attached site map), on which an approximately 117,000 square foot retail shopping center will be constructed.

[Site Map referred to in this Agreement printed on page 28006 on this Journal.]

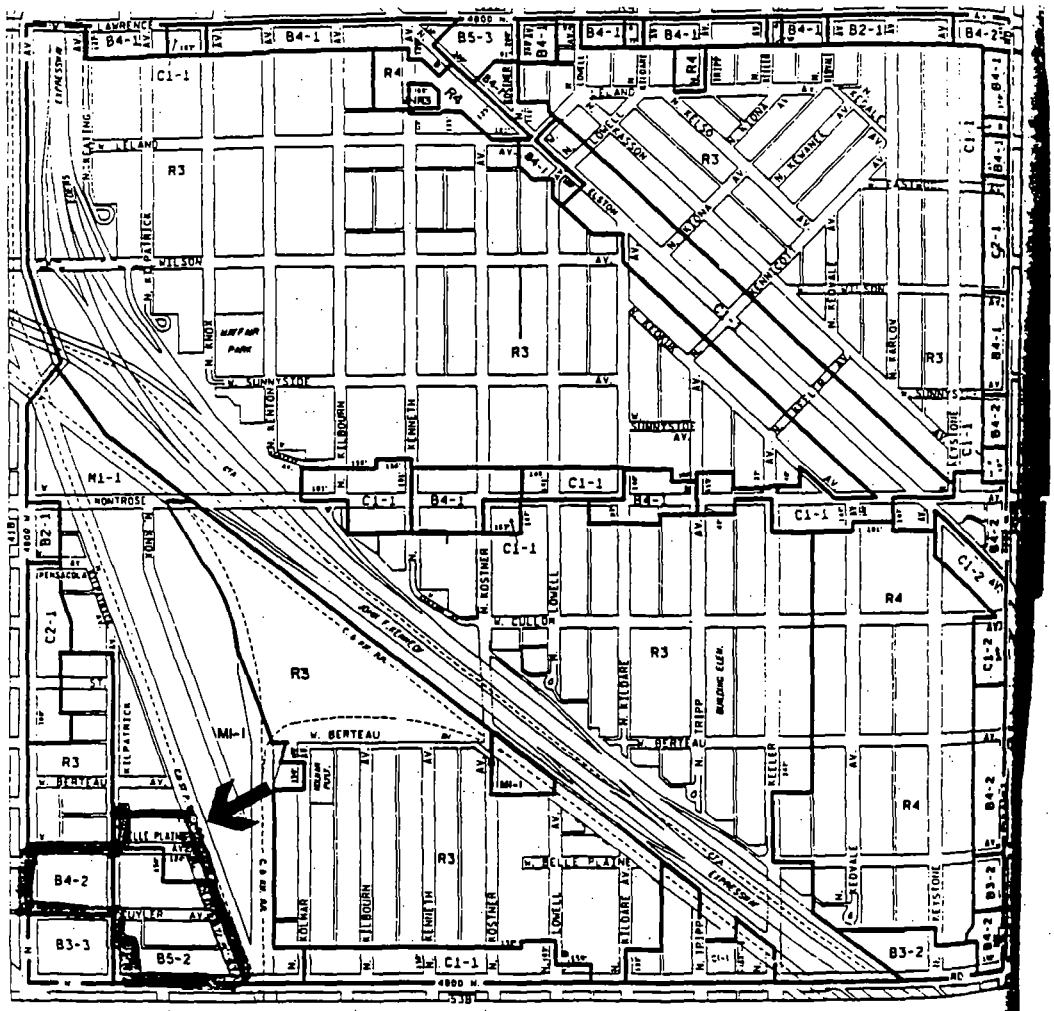

RESIDENCE DISTRICTS

- R1 SINGLE-FAMILY RESIDENCE DISTRICT
- R2 SINGLE-FAMILY RESIDENCE DISTRICT
- R3 GENERAL RESIDENCE DISTRICT
- R4 GENERAL RESIDENCE DISTRICT
- R5 GENERAL RESIDENCE DISTRICT
- R6 GENERAL RESIDENCE DISTRICT
- R7 GENERAL RESIDENCE DISTRICT
- R8 GENERAL RESIDENCE DISTRICT

BUSINESS DISTRICTS

- B1-1 TO B1-5 LOCAL RETAIL DISTRICTS
- B2-1 TO B2-5 RESTRICTED RETAIL DISTRICTS
- B3-1 TO B3-5 GENERAL RETAIL DISTRICTS
- B4-1 TO B4-5 RESTRICTED SERVICE DISTRICTS
- B5-1 TO B5-5 GENERAL SERVICE DISTRICTS
- B6-6 AND B6-7 RESTRICTED CENTRAL BUSINESS DISTRICTS
- B7-5 TO B7-7 GENERAL CENTRAL BUSINESS DISTRICTS

COMMERCIAL DISTRICTS

- C1-1 TO C1-5 RESTRICTED COMMERCIAL DISTRICTS
- C2-1 TO C2-5 GENERAL COMMERCIAL DISTRICTS
- C3-5 TO C3-7 COMMERCIAL-MANUFACTURING DISTRICTS
- C4 MOTOR FREIGHT TERMINAL DISTRICT

MANUFACTURING DISTRICTS

- M1-1 TO M1-5 RESTRICTED MANUFACTURING DISTRICTS
- M2-1 TO M2-5 GENERAL MANUFACTURING DISTRICTS
- M3-1 TO M3-5 HEAVY MANUFACTURING DISTRICTS

NORTH

500' 250' 0 250' 500'

SCALE IN FEET

FOR USE AND BULK REGULATIONS, RESIDENCE DISTRICTS, SEE ARTICLE 7
FOR USE AND BULK REGULATIONS, BUSINESS DISTRICTS, SEE ARTICLE 8
FOR USE AND BULK REGULATIONS, COMMERCIAL DISTRICTS, SEE ARTICLE 9
FOR USE AND BULK REGULATIONS, MANUFACTURING DISTRICTS, SEE ARTICLE 10

AUTHORIZATION FOR EXECUTION OF COMMUNITY DEVELOPMENT BLOCK GRANT FLOAT LOAN TO GIMBEL INVESTOR GROUP AND GENERAL DRUG COMPANY FOR ACQUISITION AND RENOVATION OF PROPERTY AND PURCHASE OF EQUIPMENT AT 233 NORTH CALIFORNIA AVENUE.

The Committee on Finance submitted the following report:

CHICAGO, September 11, 1996.

To the President and Members of the City Council:

Your Committee on Finance, having had under consideration an ordinance authorizing the entering into and execution of a Community Development Block Grant Float Loan to Gimbel Investor Group and General Drug Company for the acquisition of and renovation of a facility located at 223 North California Avenue and the purchase of equipment for said facility, in an amount not to exceed $920,000, having had the same under advisement, begs leave to report and recommend that Your Honorable Body *Pass* the proposed ordinance transmitted herewith.

This recommendation was concurred in by a viva voce vote of the members of the committee.

Respectfully submitted,

(Signed) EDWARD M. BURKE,
Chairman.

On motion of Alderman Burke, the said proposed ordinance transmitted with the foregoing committee report was *Passed* by yeas and nays as follows:

Yeas -- Aldermen Granato, Haithcock, Tillman, Preckwinkle, Holt, Steele, Beavers, Dixon, Shaw, Huels, Frias, Olivo, Burke, Jones, Coleman, Peterson, Murphy, Rugai, Troutman, Evans, Munoz, Zalewski, Chandler, Solis, Ocasio, Burnett, E. Smith, Burrell, Wojcik, Suarez, Gabinski, Mell, Austin, Colom, Banks, Giles, Allen, Laurino, O'Connor, Doherty, Natarus, Levar, Schulter, M. Smith, Moore, Stone -- 46.

Nays -- None.

Alderman Natarus moved to reconsider the foregoing vote. The motion was lost.

The following is said ordinance as passed:

WHEREAS, The City of Chicago (the "City") is a home rule unit of government under Section 6(a), Article VII of the 1970 Constitution of the State of Illinois and as such may legislate matters which pertain to its local governmental affairs; and

WHEREAS, The City's Department of Planning and Development ("D.P.D.") has as one of its primary purposes the creation of additional employment opportunities in the City through the attraction and expansion of economic development activity in the City; and

WHEREAS, The City Council of the City (the "City Council") enacted an ordinance on November 15, 1995, published in the Journal of Proceedings of the City Council of such date at pages 11868 through 11966, authorizing funding for the Community Development Block Grant ("C.D.B.G.") Float Loan Program (the "Program") for C.D.B.G. Year XXII (1996); and

WHEREAS, Gimbel Investor Group, an Illinois limited partnership, and General Drug Company, an Illinois corporation, (collectively, the "Borrower"), made an application to D.P.D. to borrow funds under under the Program for the purpose described in Exhibit A hereto, which will result in the creation of an estimated thirty-two (32) new, permanent full-time equivalent job opportunities, the majority of which will be available for low- and moderate-income persons residing in the City; and

WHEREAS, The C.D.B.G. Float Loan Committee has reviewed the Borrower's loan application and approved the making of a loan to the Borrower in an amount not to exceed Nine Hundred Twenty Thousand Dollars ($920,000) (the "Loan"); now, therefore,

Be It Ordained by the City Council of the City of Chicago:

SECTION 1. The above recitals are incorporated herein and made a part hereof.

SECTION 2. The Commissioner of D.P.D. (the "Commissioner") or a designee of the Commissioner are each hereby authorized, subject to approval of the Corporation Counsel, to enter into and execute such agreements and instruments, and perform any and all acts on behalf of the City as shall be necessary or advisable in connection with the implementation of the Loan. The Commissioner is hereby authorized, subject to approval of the Corporation Counsel, to negotiate any and all

terms and provisions in connection with the Loan which do not substantially modify the terms described in Exhibit A hereto.

SECTION 3. To the extent that any ordinance, resolution, rule, order or provision of the Municipal Code of Chicago, or part thereof, is in conflict with the provisions of this ordinance, the provisions of this ordinance shall control. If any section, paragraph, clause or provision of this ordinance shall be held invalid, the invalidity of such section, paragraph, clause or provision shall not affect any of the other provisions of this ordinance.

SECTION 4. This ordinance shall be effective as of the date of its passage.

Exhibit "A" referred to in this ordinance reads as follows:

Exhibit "A".

Borrower:	Collectively, Gimbel Investor Group, an Illinois limited partnership, and General Drug Company, an Illinois corporation.
Present Address:	200 North Fairfield Avenue Chicago, Illinois 60612.
Loan Program:	C.D.B.G. Float Loan.
Amount:	Not to exceed $920,000.
Term:	Not to exceed 24 months.
Interest Rate:	3.3% per annum.
Collateral:	Letter of Credit to be issued by American National Bank and Trust Company of Chicago, Chicago, Illinois (or a financial institution meeting Program requirements, acceptable to the Commissioner). Letter of Credit shall be irrevocable and unconditional in the form of a direct pay Letter of Credit, subject to approval by the Corporation Counsel, and shall be provided in the amount of the principal of the Loan plus interest.

Purpose: To provide financial assistance for (i) the acquisition of land located at 223 North California Avenue, Chicago, Illinois 60612, (ii) the renovation of an existing 22,000 square foot facility located thereon, and (iii) the purchase of machinery and equipment, with such facility, machinery and equipment to be used for the wholesale distribution of pharmaceutical products.

APPROVAL OF 1997 TAX LEVY REQUIREMENTS FOR FIREMEN'S ANNUITY AND BENEFIT FUND OF CHICAGO.

The Committee on Finance submitted the following report:

CHICAGO, September 11, 1996.

To the President and Members of the City Council:

Your Committee on Finance, having had under consideration a resolution from the Trustees of the Firemen's Annuity and Benefit Fund of Chicago concerning the 1997 tax levy requirements in the amount of $56,943,000, having had the same under advisement, begs leave to report and recommend that Your Honorable Body *Adopt* the proposed resolution transmitted herewith.

This recommendation was concurred in by a viva voce vote of the members of the committee.

Respectfully submitted,

(Signed) EDWARD M. BURKE,
Chairman.

On motion of Alderman Burke, the said proposed resolution transmitted with the foregoing committee report was *Adopted* by yeas and nays as follows:

Yeas -- Aldermen Granato, Haithcock, Tillman, Preckwinkle, Holt, Steele, Beavers, Dixon, Shaw, Huels, Frias, Olivo, Burke, Jones, Coleman, Peterson, Murphy, Rugai, Troutman, Evans, Munoz, Zalewski, Chandler, Solis, Ocasio, Burnett, E. Smith, Burrell, Wojcik, Suarez, Gabinski, Mell, Austin, Colom, Banks, Giles, Allen, Laurino, O'Connor, Doherty, Natarus, Levar, Schulter, M. Smith, Moore, Stone -- 46.

Nays -- None.

Alderman Natarus moved to reconsider the foregoing vote. The motion was lost.

The following is said resolution as adopted:

WHEREAS, At the regular monthly meeting scheduled June 19, 1996, Meeting Number 786, William Wilkinson, Secretary of the Fund, presented letter recommendations dated May 4, 1995 from the Fund's Actuary, Donald Campbell, for the tax requirements of the Fund for the year 1996, in the amount of Fifty-six Million Nine Hundred Forty-three Thousand Dollars ($56,943,000) based upon the following determinations:

The total amount should be One Hundred Twenty-nine Million Eight Hundred Thirty Thousand Dollars ($129,830,000). This amount is equal to five and sixteen one-hundredths (5.16) times the total contributions made by employees in the year 1995 plus an amount of One Hundred Forty-two Thousand Dollars ($142,000) for death benefits. The multiple of five and sixteen one-hundredths (5.16) is the minimum necessary to maintain the Fund on an actuarial basis without allowing the unfunded liability to increase. A discussion is found in the latest actuarial report. The distribution of this amount is as follows:

City Contribution for:	Amount
Firemen	$ 29,330,000
Wives	6,842,000
Expenses	5,658,000
Children	889,000
Ordinary Disability Benefits	0
Duty Disability, Supplemental and Compensation	14,293,000

City Contribution for:	Amount
Occupational Disability Benefits	$ 5,971,000
Health Insurance Supplement	2,081,000
Purposes of Article 6-171	64,624,000
TOTAL:	$129,688,000
Plus Levy for Death Benefits	142,000
TOTAL CITY CONTRIBUTIONS:	$129,830,000

; and

WHEREAS, The maximum tax levy authorized by Section 6-165 of the Act limits the amount of tax to an amount equal to two and twenty-six hundredths (2.26) times the total amount contributed by the employees in 1995 plus an amount of One Hundred Forty-two Thousand Dollars ($142,000) for death benefits. This maximum necessitates a reduction in City Contributions stated above so that the maximum amount of authorized tax levy would be Fifty-six Million Nine Hundred Forty-three Thousand Dollars ($56,943,000) the distribution of which would be as follows:

City Contribution for:	Amount
Firemen	$29,330,000
Wives	6,842,000
Expense	5,658,000
Children	889,000
Ordinary Disability Benefits	0
Duty Disability, Supplemental & Compensation	14,293,000

City Contribution for:	Amount
Occupational Disability Benefits	$ 5,971,000
Health Insurance Supplement	2,081,000
Purposes of Article 6-171	(8,263,000)
TOTAL:	$56,801,000
Plus: Levy for Death Benefits	142,000
TOTAL CITY CONTRIBUTIONS:	$56,943,000

; now, therefore,

Be It Resolved, That pursuant to the provisions of an Act of the General Assembly of Illinois, approved June 12, 1931, in force July 1, 1931, entitled "An Act to Provide for the Creation, Setting Apart, Maintenance and Administration of a Firemen's Annuity & Benefit Fund in Cities Having a Population Exceeding Five Hundred Thousand Inhabitants," as amended and codified, the Retirement Board of the Firemen's Annuity & Benefit Fund of the City of Chicago hereby certifies to the City Council of the City of Chicago that the sum which will be required to be contributed by the City for purposes of this Fund for the year 1997 in accordance with the provisions of the aforesaid Act and for which a tax is to be levied under the provisions of the aforesaid Act, for the purpose of providing revenue for this Annuity & Benefit Fund is Fifty-six Million Nine Hundred Forty-three Thousand Dollars ($56,943,000); and

Be It Further Resolved, That the Secretary should be instructed to submit a copy of this resolution to the said City Council.

APPROVAL OF 1997 TAX LEVY REQUIREMENTS FOR LABORERS' AND RETIREMENT BOARD EMPLOYEES' ANNUITY AND BENEFIT FUND OF CHICAGO.

The Committee on Finance submitted the following report:

CHICAGO, September 11, 1996.

To the President and Members of the City Council:

Your Committee on Finance, having had under consideration a resolution from the Laborers' and Retirement Board Employees' Annuity and Benefit Fund of Chicago concerning the 1997 tax levy in the amount of $19,645,400, having had the same under advisement, begs leave to report and recommend that Your Honorable Body *Adopt* the proposed resolution transmitted herewith.

This recommendation was concurred in by a viva voce vote of the members of the committee.

Respectfully submitted,

(Signed) EDWARD M. BURKE,
Chairman.

On motion of Alderman Burke, the said proposed resolution transmitted with the foregoing committee report was *Adopted* by yeas and nays as follows:

Yeas -- Aldermen Granato, Haithcock, Tillman, Preckwinkle, Holt, Steele, Beavers, Dixon, Shaw, Huels, Frias, Olivo, Burke, Jones, Coleman, Peterson, Murphy, Rugai, Troutman, Evans, Munoz, Zalewski, Chandler, Solis, Ocasio, Burnett, E. Smith, Burrell, Wojcik, Suarez, Gabinski, Mell, Austin, Colom, Banks, Giles, Allen, Laurino, O'Connor, Doherty, Natarus, Levar, Schulter, M. Smith, Moore, Stone -- 46.

Nays -- None.

Alderman Natarus moved to reconsider the foregoing vote. The motion was lost.

The following is said resolution as adopted:

WHEREAS, Section 11-169 of the Act governing the Laborers' and Retirement Board Employees' Annuity and Benefit Fund of Chicago provides that the amount of the taxes required to be levied in each year for the purposes of said Fund shall be certified to the City Council by the Retirement Board of said Fund; now, therefore,

Be It Resolved, That pursuant to the provisions of an Act of the General Assembly of Illinois, approved March 18, 1963, in force July 1, 1963, entitled "The Illinois Pension Code", as amended, the Retirement Board of the Laborers' and Retirement Board Employees' Annuity and Benefit Fund of Chicago hereby certifies that the sum which will be required to be contributed by the City for the purposes of this Fund for the year 1997 in accordance with the provisions of providing revenue for the annuity and benefit fund is Nineteen Million Six Hundred Forty-five Thousand Four Hundred and no/100 Dollars ($19,645,400.00), which is one and thirty-seven one-hundredths (1.37) times the amounts contributed by the employees for the year 1995; and

Be It Further Resolved, That the Secretary is instructed to submit a copy of this resolution to the said City Council.

APPROVAL OF 1997 TAX LEVY REQUIREMENTS FOR RETIREMENT BOARD OF MUNICIPAL EMPLOYEES' ANNUITY AND BENEFIT FUND OF CHICAGO.

The Committee on Finance submitted the following report:

CHICAGO, September 11, 1996.

To the President and Members of the City Council:

Your Committee on Finance, having had under consideration a resolution from the Retirement Board of the Municipal Employees' Annuity and Benefit Fund of Chicago concerning the 1997 tax levy in the amount of $159,874,300, having had the same under advisement, begs leave to report and recommend that Your Honorable Body *Adopt* the proposed resolution transmitted herewith.

This recommendation was concurred in by a viva voce vote of the members of the committee.

Respectfully submitted,

(Signed) EDWARD M. BURKE,
Chairman.

On motion of Alderman Burke, the said proposed resolution transmitted with the foregoing committee report was *Adopted* by yeas and nays as follows:

Yeas -- Aldermen Granato, Haithcock, Tillman, Preckwinkle, Holt, Steele, Beavers, Dixon, Shaw, Huels, Frias, Olivo, Burke, Jones, Coleman, Peterson, Murphy, Rugai, Troutman, Evans, Munoz, Zalewski, Chandler, Solis, Ocasio, Burnett, E. Smith, Burrell, Wojcik, Suarez, Gabinski, Mell, Austin, Colom, Banks, Giles, Allen, Laurino, O'Connor, Doherty, Natarus, Levar, Schulter, M. Smith, Moore, Stone -- 46.

Nays -- None.

Alderman Natarus moved to reconsider the foregoing vote. The motion was lost.

The following is said resolution as adopted:

WHEREAS, Section 8-173 of the "Illinois Pension Code" relating to the Municipal Employees', Officers' and Officials' Annuity and Benefit Fund of Chicago provides that the amount of the tax required in each year for the purpose of said Fund shall be certified to the City Council by the Retirement Board of said Fund; now, therefore,

Be It Resolved, That pursuant to the provisions of an Act of the General Assembly of Illinois, approved March 18, 1963, in force July 1, 1963, entitled "The Illinois Pension Code", as amended, the Retirement Board of the aforesaid Fund hereby certifies to the City Council of the City of Chicago that the sum which will be required to be contributed by the City for the purposes of this Fund for the year 1997, in accordance with the provisions of the aforesaid Act, and for which a tax is required to be levied under the provisions of the aforesaid Act, for the purpose of providing revenue for this Annuity and Benefit Fund, is One Hundred Fifty-nine Million Eight Hundred Seventy-four Thousand Three Hundred and no/100 Dollars ($159,874,300.00); and

Be It Further Resolved, That the Recording Secretary of the Retirement Board be instructed to submit a copy of this resolution to the said City Council.

APPROVAL OF 1997 TAX LEVY REQUIREMENTS FOR RETIREMENT BOARD OF POLICEMEN'S ANNUITY AND BENEFIT FUND.

The Committee on Finance submitted the following report:

CHICAGO, September 11, 1996.

To the President and Members of the City Council:

Your Committee on Finance, having had under consideration a resolution from the Retirement Board of the Policemen's Annuity and Benefit Fund of the City of Chicago concerning the 1997 tax levy requirement in the amount of $112,428,000, having had the same under advisement, begs leave to report and recommend that Your Honorable Body *Adopt* the proposed resolution transmitted herewith.

This recommendation was concurred in by a viva voce vote of the members of the committee.

Respectfully submitted,

(Signed) EDWARD M. BURKE,
Chairman.

On motion of Alderman Burke, the said proposed resolution transmitted with the foregoing committee report was *Adopted* by yeas and nays as follows:

Yeas -- Aldermen Granato, Haithcock, Tillman, Preckwinkle, Holt, Steele, Beavers, Dixon, Shaw, Huels, Frias, Olivo, Burke, Jones, Coleman, Peterson, Murphy, Rugai, Troutman, Evans, Munoz, Zalewski, Chandler, Solis, Ocasio, Burnett, E. Smith, Burrell, Wojcik, Suarez, Gabinski, Mell, Austin, Colom, Banks, Giles, Allen, Laurino, O'Connor, Doherty, Natarus, Levar, Schulter, M. Smith, Moore, Stone -- 46.

Nays -- None.

Alderman Natarus moved to reconsider the foregoing vote. The motion was lost.

The following is said resolution as adopted:

WHEREAS, Illinois Pension Code 40 ILCS Article 5 thereof governs the Policemen's Annuity and Benefit Fund of Chicago; and

WHEREAS, Section 5-168 thereof provides in part that beginning with the year 1982 and each year thereafter the City Council shall levy a tax annually at a rate on the dollar of the assessed valuation of all taxable property that will reduce when extended an amount not to exceed the total amount of contributions by the policemen to the Fund made in the calendar

year two (2) years before the year for which the applicable annual tax is levied multiplied by two and zero one-hundredths (2.00); and

WHEREAS, Section 5-168 further provides that the amount of the taxes required to be levied in each year for the purposes of said Fund shall be certified to the City Council by the Retirement Board of said Fund; and

WHEREAS, The Board has computed that the amounts necessary for the purpose of this Fund to be credited to the reserves established and maintained within the Fund shall be in the amount of Two Hundred Twenty-seven Million Three Hundred Thirty-nine Thousand Nine Dollars ($227,339,009); and

WHEREAS, A tax levy based on a two and zero one-hundredths (2.00) multiplier set forth in Section 5-168 produces a sum of One Hundred Twelve Million Four Hundred Twenty-eight Thousand Dollars ($112,428,000); and

WHEREAS, Recognizing the two and zero one-hundredths (2.00) statutory multiplier produces an underfunding result and limits the Board's request for funding; now, therefore,

Be It Resolved, That pursuant to the provisions of Public Act 89-12 of the General Assembly of Illinois, approved April 20, 1995, in force April 20, 1995, entitled "The Illinois Pension Code", as amended, the Retirement Board of the Policemen's Annuity and Benefit Fund of the City of Chicago hereby certifies to the City Council of the City of Chicago that the amount of the tax to be levied pursuant to the statutory requirements provided in Section 5-168 of the Illinois Pension Code (40ILCS 5/5-168) (from Illinois Revised Statutes, Chapter 108½, Article 5-168) for the year 1997 for the purposes of this Fund should be One Hundred Twelve Million Four Hundred Twenty-eight Thousand Dollars ($112,428,000); and

Be It Further Resolved, That the Recording Secretary be instructed to submit a copy of this resolution to the said City.

AUTHORIZATION FOR EXECUTION OF COLLECTIVE BARGAINING AGREEMENT WITH FRATERNAL ORDER OF POLICE, CHICAGO LODGE NUMBER 7.

The Committee on Finance submitted the following report:

CHICAGO, September 11, 1996.

To the President and Members of the City Council:

Your Committee on Finance, having had under consideration an ordinance authorizing entering into and executing a collective bargaining agreement between the City of Chicago and the Fraternal Order of Police, Chicago Lodge Number 7, having had the same under advisement, begs leave to report and recommend that Your Honorable Body *Pass* the proposed ordinance transmitted herewith.

This recommendation was concurred in by a viva voce vote of the members of the committee.

Respectfully submitted,

(Signed) EDWARD M. BURKE,
Chairman.

On motion of Alderman Burke, the said proposed ordinance transmitted with the foregoing committee report was *Passed* by yeas and nays as follows:

Yeas -- Aldermen Granato, Haithcock, Tillman, Preckwinkle, Holt, Steele, Beavers, Dixon, Shaw, Huels, Frias, Olivo, Burke, Jones, Coleman, Peterson, Murphy, Rugai, Troutman, Evans, Munoz, Zalewski, Chandler, Solis, Ocasio, Burnett, E. Smith, Burrell, Wojcik, Suarez, Gabinski, Mell, Austin, Colom, Banks, Giles, Allen, Laurino, O'Connor, Doherty, Natarus, Levar, Schulter, M. Smith, Moore, Stone -- 46.

Nays -- None.

Alderman Natarus moved to reconsider the foregoing vote. The motion was lost.

The following is said ordinance as passed:

WHEREAS, It is the intention of the City of Chicago to establish and promote harmonious understandings and relationships with the various unions, organizations and associations that represent the City's employees; and

WHEREAS, The City has concluded negotiations with Fraternal Order of Police, Chicago Lodge Number 7 ("the Union"), and desires to formalize its intent in written agreements with the Union; now, therefore,

Be It Ordained by the City Council of the City of Chicago:

SECTION 1. The collective bargaining agreement between the City of Chicago and Fraternal Order of Police, Chicago Lodge Number 7, in substantially the form attached hereto as Appendix A (indicating the changes in the text of the prior agreement between the City and the Union), is hereby ratified. The Mayor is hereby authorized and directed to execute the agreement on behalf of the City of Chicago.

SECTION 2. This ordinance shall be in full force and effect from and after its passage and approval.

[Appendix "A" referred to in this ordinance omitted for printing purposes but on file and available for public inspection in the Office of the City Clerk.]

AUTHORIZATION FOR ISSUANCE OF FREE PERMITS, LICENSE FEE EXEMPTIONS, REFUND OF FEES AND WAIVER OF FEES FOR CERTAIN CHARITABLE, EDUCATIONAL AND RELIGIOUS INSTITUTIONS.

The Committee on Finance submitted the following report:

CHICAGO, September 11, 1996.

To the President and Members of the City Council:

Your Committee on Finance, to which had been referred November 15, 1995, January 10, March 6 and 26, April 16, May 9 and 17, June 10, July 10 and 31, 1996, sundry proposed ordinances and orders transmitted therewith to authorize the issuance of free permits, license fee exemptions, refunds of fees and waivers of fees for certain charitable, educational and religious institutions, having had the same under advisement, begs leave to report and recommend that Your Honorable Body *Pass* the proposed ordinances, substitute ordinances and orders transmitted herewith.

This recommendation was concurred in by a viva voce vote of the members of the committee.

Respectfully submitted,

(Signed) EDWARD M. BURKE,
Chairman.

On motion of Alderman Burke, the said proposed ordinances, substitute ordinances and orders transmitted with the foregoing committee report were *Passed* by yeas and nays as follows:

Yeas -- Aldermen Granato, Haithcock, Tillman, Preckwinkle, Holt, Steele, Beavers, Dixon, Shaw, Huels, Frias, Olivo, Burke, Jones, Coleman, Peterson, Murphy, Rugai, Troutman, Evans, Munoz, Zalewski, Chandler, Solis, Ocasio, Burnett, E. Smith, Burrell, Wojcik, Suarez, Gabinski, Mell, Austin, Colom, Banks, Giles, Allen, Laurino, O'Connor, Doherty, Natarus, Levar, Schulter, M. Smith, Moore, Stone -- 46.

Nays -- None.

Alderman Natarus moved to reconsider the foregoing vote. The motion was lost.

Said ordinances and orders, as passed, read as follows (the italic heading in each case not being a part of the ordinance or order):

FREE PERMITS.

The Anixter Center.

Be It Ordained by the City Council of the City of Chicago:

SECTION 1. That the Commissioner of Buildings, the Commissioner of Transportation, the Commissioner of Streets and Sanitation, the Commissioner of Sewers, the Commissioner of Water and the Commissioner of Fire are hereby directed to issue all necessary permits, all on-site water/sewer inspection fees, and all water/sewer plan review fees, free of charge, notwithstanding other ordinances of the City of Chicago to the contrary, to The Anixter Center (Center for the Rehabilitation & Training of the Disabled) for remodeling an existing structure and construction of a

cafeteria and conference room on the premises known as 2032 North Clybourn Avenue.

Said building shall be used exclusively for rehabilitation and related purposes and shall not be leased or otherwise used with a view to profit, and the work thereon shall be done in accordance with plans submitted.

SECTION 2. This ordinance shall take effect and be in force from and after its passage.

Beilfuss Natatorium.

Be It Ordained by the City Council of the City of Chicago:

SECTION 1. That the Commissioner of Water remove the inactive water service taps and water cutoffs, cap and seal the new water service, and the Commissioner of Buildings, the Commissioner of Transportation, the Commissioner of Streets and Sanitation, the Commissioner of Sewers and the Commissioner of Fire are hereby directed to issue all necessary permits, free of charge, notwithstanding other ordinances of the City of Chicago to the contrary, to Beilfuss Natatorium, for rehabilitation of an existing structure on the premises known as 1725 North Springfield Avenue.

Said building shall be used for not-for-profit and related purposes and shall not be leased or otherwise used with a view to profit, and the work thereon shall be done in accordance with plans submitted.

SECTION 2. This ordinance shall take effect and be in force upon its passage and publication.

Byron Center.

Be It Ordained by the City Council of the City of Chicago:

SECTION 1. That the Commissioner of Buildings, the Commissioner of Transportation, the Commissioner of Streets and Sanitation, the Commissioner of Water, the Commissioner of Sewers, and the Department of Revenue are hereby directed to issue all necessary permits, free of charge, as well as any installation fees, charges and cost of water and sewer

installation, and for tapping and termination services, notwithstanding other ordinances of the City of Chicago to the contrary for construction/remodeling of the Byron Center located at 6050 North California Avenue.

SECTION 2. This ordinance shall take effect and be in force from and after its passage and publication.

Capital Development Board/Board Of Education.
(Carroll/Rosenwald School)

Be It Ordained by the City Council of the City of Chicago:

SECTION 1. That the Commissioner of Buildings, the Commissioner of Transportation, the Commissioner of Streets and Sanitation, the Commissioner of Sewers, the Commissioner of Water and the Commissioner of Fire are hereby directed to issue all necessary permits, free of charge, notwithstanding other ordinances of the City of Chicago to the contrary, to the Capital Development Board/Board of Education of Chicago for construction/renovation at the Carroll/Rosenwald School on the premises known as 2929 West 83rd Street.

Said building shall be used exclusively for educational and related purposes and shall not be leased or otherwise used with a view to profit, and the work thereon shall be done in accordance with plans submitted.

SECTION 2. This ordinance shall take effect and be in force from the date of its passage and publication.

Casa Central.

Be It Ordained by the City Council of the City of Chicago:

SECTION 1. That the Commissioner of Buildings, the Commissioner of Transportation, the Commissioner of Streets and Sanitation, the Commissioner of Sewers, the Commissioner of Water and the Commissioner of Fire are hereby directed to issue all necessary permits, all on-site water/sewer inspection fees, and all water/sewer plan review fees, free of charge, notwithstanding other ordinances of the City of Chicago to the

contrary, to Casa Central, 1401 North California Avenue for construction of a child, adult, elderly and foster care facility on the premises known as 1343 North California Avenue.

Said building shall be used exclusively for not-for-profit and related purposes and shall not be leased or otherwise used with a view to profit, and the work thereon shall be done in accordance with plans submitted.

SECTION 2. This ordinance shall take effect and be in force from and after its passage.

Chicago Board Of Education.
(Elementary School And Parking Lot)

Be It Ordained by the City Council of the City of Chicago:

SECTION 1. That the Commissioner of Buildings, the Commissioner of Transportation, the Commissioner of Streets and Sanitation, the Commissioner of Sewers, the Commissioner of Water and the Commissioner of Fire are hereby directed to issue all necessary permits, all on-site water/sewer inspection fees, and all water/sewer plan review fees, free of charge, notwithstanding other ordinances of the City of Chicago to the contrary, for the construction of a new school and off-site parking lot on the premises known as 1425 North Tripp Avenue and 1400 -- 1412 North Tripp Avenue.

Said building and facilities shall be used exclusively for not-for-profit and related purposes and shall not be leased or otherwise used with a view to profit, and the work thereon shall be done in accordance with plans submitted.

SECTION 2. This ordinance shall take effect and be in force from and after its passage.

Chicago Shambhala Center/Chicago Dharmadhatu.

Be It Ordained by the City Council of the City of Chicago:

SECTION 1. That the Commissioner of Water remove the inactive water service taps and water cutoffs, cap and seal the new water service, and the Commissioner of Buildings, the Commissioner of Transportation, the Commissioner of Streets and Sanitation, the Commissioner of Sewers and the Commissioner of Fire are hereby directed to issue all necessary permits, free of charge, notwithstanding other ordinances of the City of Chicago to the contrary, to Chicago Shambhala Center/Chicago Dharmadhatu for rehabilitation of an existing structure on the premises known as 7331 North Sheridan Road.

Said building shall be used for not-for-profit and other related purposes and shall not be leased or otherwise used with a view to profit, and the work thereon shall be done in accordance with plans submitted.

SECTION 2. This ordinance shall take effect and be in force upon its passage and publication.

Flannery Homes.

Be It Ordained by the City Council of the City of Chicago:

SECTION 1. That the Commissioner of Buildings, the Commissioner of Transportation, the Commissioner of Streets and Sanitation, the Commissioner of Sewers, the Commissioner of Water and the Commissioner of Fire are hereby directed to issue all necessary permits, all on-site water/sewer inspection fees, and all water/sewer plan review fees, free of charge, notwithstanding other ordinances of the City of Chicago to the contrary, to Flannery Homes for rehabilitation of an existing structure on the premises known as 1507 -- 1531 North Clybourn Avenue.

Said building shall be used for not-for-profit and/or related purposes and shall not be leased or otherwise used with a view to profit, and the work thereon shall be done in accordance with plans submitted.

SECTION 2. This ordinance shall take effect and be in force from and after its passage.

The Foundation For The Development Of The Retarded.

Be It Ordained by the City Council of the City of Chicago:

SECTION 1. That the Commissioner of Buildings, the Commissioner of Transportation, the Commissioner of Streets and Sanitation, the Commissioner of Sewers, the Commissioner of Water and the Commissioner of Fire are hereby directed to issue all necessary permits free of charge, notwithstanding other ordinances of the City of Chicago to the contrary, to The Foundation for the Development of the Retarded, 8 South Michigan Avenue, Suite 2016, for the construction of a bus turn-around and recreational enclosure for clients on the premises known as 5640 South Oakley Avenue.

Said construction shall be used in support of existing educational programs and shall not be leased or otherwise used with a view to profit, and the work thereon shall be done in accordance with plans submitted.

SECTION 2. This ordinance shall take effect and be in force from and after its passage.

Holy Cross Hospital.

Be It Ordained by the City Council of the City of Chicago:

SECTION 1. That the Commissioner of Buildings, the Commissioner of Transportation, the Commissioner of Streets and Sanitation, the Commissioner of Fire, the Commissioner of Sewers and the Commissioner of Water are hereby directed to issue all necessary permits, all on-site inspection fees, all plan review fees, all existing water cut-off costs and all water tapping fees, free of charge, and are hereby directed to remove the inactive water service taps and water cutoffs, and cap and seal the new water service, notwithstanding other ordinances of the City of Chicago to the contrary, to Holy Cross Hospital for relocation of a fire hydrant to allow diagonal parking on the premises known as West 68th Street, between South California Avenue and South Washtenaw Avenue.

Said location shall be used exclusively for not-for-profit and related purposes and shall not be leased or otherwise used with a view to profit, and the work thereon shall be done in accordance with plans submitted.

SECTION 2. This ordinance shall take effect and be in force from and after its passage.

Holy Rock Missionary Baptist Church.

Be It Ordained by the City Council of the City of Chicago:

SECTION 1. That the Commissioner of Buildings, the Commissioner of Transportation, the Commissioner of Streets and Sanitation, the Commissioner of Water and the Commissioner of Fire are hereby directed to issue all necessary permits, free of charge, notwithstanding other ordinances of the City of Chicago to the contrary, to Holy Rock Missionary Baptist Church for the construction of one building on the premises known as 5854 South Morgan Street.

Said building shall be used exclusively for educational and religious purposes and shall not be leased or otherwise used with a view to profit, and the work thereon shall be done in accordance with plans submitted.

SECTION 2. This ordinance shall take effect and be in force from and after its passage.

Holy Trinity High School.

Be It Ordained by the City Council of the City of Chicago:

SECTION 1. That the Commissioner of Buildings, the Commissioner of Transportation, the Commissioner of Streets and Sanitation, the Commissioner of Sewers, the Commissioner of Water and the Commissioner of Fire are hereby directed to issue all necessary permits, all on-site water/sewer inspection fees and all water/sewer plan review fees, free of charge, notwithstanding other ordinances of the City of Chicago to the contrary, to Holy Trinity High School for rehabilitation of an existing structure on the premises known as 1443 West Division Street.

Said building shall be used exclusively for not-for-profit and related purposes and shall not be leased or otherwise used with a view to profit, and the work thereon shall be done in accordance with plans submitted.

SECTION 2. This ordinance shall take effect and be in force from and after its passage.

La Salle Foundation.

Be It Ordained by the City Council of the City of Chicago:

SECTION 1. That the Commissioner of Buildings, the Commissioner of Transportation, the Commissioner of Streets and Sanitation, the Commissioner of Sewers, the Commissioner of Water and the Commissioner of Fire are hereby directed to issue all necessary permits, all on-site water/sewer inspection fees and all water/sewer plan review fees, free of charge, notwithstanding other ordinances of the City of Chicago to the contrary, to LaSalle Foundation for building of a new structure on the premises known as 1111 North Wells Street.

Said building shall be used for not-for-profit and/or related purposes and shall not be leased or otherwise used with a view to profit, and the work thereon shall be done in accordance with plans submitted.

SECTION 2. This ordinance shall take effect and be in force from and after its passage.

La Salle Street Church.

Be It Ordained by the City Council of the City of Chicago:

SECTION 1. That the Commissioner of Buildings, the Commissioner of Transportation, the Commissioner of Streets and Sanitation, the Commissioner of Sewers, the Commissioner of Water, the Commissioner of Fire and the Director of Revenue are hereby directed to issue all necessary permits, free of charge, notwithstanding other ordinances of the City of Chicago to the contrary, to La Salle Street Church for construction of a five-story community service center on the premises known as 1136 North La Salle Street.

Said building shall be used exclusively for not-for-profit and related purposes and shall not be leased or otherwise used with a view to profit, and the work thereon shall be done in accordance with plans submitted.

SECTION 2. This ordinance shall take effect and be in force from and after its passage.

Malcolm X College.

Be It Ordained by the City Council of the City of Chicago:

SECTION 1. That the Commissioner of Buildings, the Commissioner of Transportation, the Commissioner of Streets and Sanitation, the Commissioner of Sewers, the Commissioner of Water and the Commissioner of Fire are hereby directed to issue all necessary permits, all on-site water/sewer inspection fees and all water/sewer plan review fees, free of charge, notwithstanding other ordinances of the City of Chicago to the contrary, to Malcolm X College for construction of a new driveway on the premises known as 1900 West Van Buren Street.

Said building shall be used for not-for-profit and/or related purposes and shall not be leased or otherwise used with a view to profit, and the work thereon shall be done in accordance with plans submitted.

SECTION 2. This ordinance shall take effect and be in force from and after its passage.

Maria High School.

Be It Ordained by the City Council of the City of Chicago:

SECTION 1. That the Commissioner of Buildings, the Commissioner of Transportation, the Commissioner of Streets and Sanitation, the Commissioner of Fire, the Commissioner of Sewers and the Commissioner of Water are hereby directed to issue all necessary permits, all on-site inspection fees, all plan review fees, all existing water cut-off costs and all water tapping fees, free of charge, and are hereby directed to remove the inactive water service taps and water cutoffs, and cap and seal the new water service, notwithstanding other ordinances of the City of Chicago to the contrary, to Maria High School for relocation of a fire hydrant to allow diagonal parking on the premises known as West 68th Street, between South California Avenue and South Washtenaw Avenue.

Said location shall be used exclusively for not-for-profit and related purposes and shall not be leased or otherwise used with a view to profit, and the work thereon shall be done in accordance with plans submitted.

SECTION 2. This ordinance shall take effect and be in force from and after its passage.

Neighborhood Commons Housing Cooperative.

Be It Ordained by the City Council of the City of Chicago:

SECTION 1. That the Commissioner of Buildings, the Commissioner of Transportation, the Commissioner of Streets and Sanitation, the Commissioner of Sewers, the Commissioner of Water and the Commissioner of Fire are hereby directed to issue all necessary permits, all on-site water/sewer inspection fees, and all water/sewer plan review fees, free of charge, notwithstanding other ordinances of the City of Chicago to the contrary, to Neighborhood Commons Housing Cooperative for remodeling and construction of a one-story community building in the complex center on the premises known as West North Avenue, North Vine Street and North Orchard Street.

Said building shall be used exclusively for not-for-profit and related purposes and shall not be leased or otherwise used with a view to profit, and the work thereon shall be done in accordance with plans submitted.

SECTION 2. This ordinance shall take effect and be in force from and after its passage.

Old Saint Patrick's Church.

Be It Ordained by the City Council of the City of Chicago:

SECTION 1. That the Commissioner of Buildings, the Commissioner of Transportation, the Commissioner of Streets and Sanitation, the Commissioner of Sewers, the Commissioner of Water, the Commissioner of Fire and the Director of Revenue are hereby directed to issue all necessary permits, free of charge, notwithstanding other ordinances of the City of Chicago to the contrary, to Old Saint Patrick's Church for electrical work on the premises known as 700 West Adams Street.

Said building shall be used exclusively for not-for-profit and related purposes and shall not be leased or otherwise used with a view to profit, and the work thereon shall be done in accordance with plans submitted.

SECTION 2. This ordinance shall take effect and be in force from and after its passage.

Saint Joseph's Carondelet Child Care Center.

Be It Ordained by the City Council of the City of Chicago:

SECTION 1. That the Commissioner of Buildings, the Commissioner of Transportation, the Commissioner of Streets and Sanitation and the Commissioner of Fire are hereby directed to issue all necessary permits, free of charge, notwithstanding other ordinances of the City of Chicago to the contrary, to Saint Joseph's Carondelet Child Care Center, 739 East 35th Street, for the construction of one building on the premises known as 6220 South Sangamon Street.

Said building shall be used exclusively for educational and religious purposes and shall not be leased or otherwise used with a view to profit, and the work thereon shall be done in accordance with plans submitted.

SECTION 2. This ordinance shall take effect and be in force from and after its passage.

Solace Place.

Be It Ordained by the City Council of the City of Chicago:

SECTION 1. That the Commissioner of Buildings, the Commissioner of Transportation, the Commissioner of Streets and Sanitation, the Commissioner of Sewers, the Commissioner of Water and the Commissioner of Fire are hereby directed to issue all necessary permits, all on-site water/sewer inspection fees and all water/sewer plan review fees, free of charge, notwithstanding other ordinances of the City of Chicago to the contrary, to Solace Place for construction of a new building on the premises known as 6220 South Sangamon Street.

Said building shall be used exclusively for not-for-profit and related purposes and shall not be leased or otherwise used with a view to profit and the work thereon shall be done in accordance with plans submitted.

SECTION 2. This ordinance shall take effect and be in force from and after its passage.

Woodlawn East Community And Neighbors, Inc.

Be It Ordained by the City Council of the City of Chicago:

SECTION 1. That the Commissioner of Buildings, the Commissioner of Transportation, the Commissioner of Streets and Sanitation, the Commissioner of Sewers, the Commissioner of Water and the Commissioner of Fire are hereby directed to issue all necessary permits, all on-site water/sewer inspection fees and all water/sewer plan review fees, free of charge, notwithstanding other ordinances of the City of Chicago to the contrary, to Woodlawn East Community and Neighbors, Inc., 1541 East 65th Street, for rehabilitation of an existing structure on the premises known as 1522 East 65th Place.

Said building shall be used exclusively for not-for-profit and related purposes and shall not be leased or otherwise used with a view to profit and the work thereon shall be done in accordance with plans submitted.

SECTION 2. This ordinance shall take effect and be in force upon its passage and publication.

LICENSE FEE EXEMPTIONS.

Day Care.

Chicago Child Care Society.

Be It Ordained by the City Council of the City of Chicago:

SECTION 1. Pursuant to Section 4-64-040 of the Municipal Code of Chicago, the following day care center, which is not operated for gain but where a charge is made for the care of children, is hereby exempted from the payment of the annual Day Care License fee for the period of August 16, 1996 to August 15, 1997:

Chicago Child Care Society
5467 South University Avenue.

SECTION 2. This ordinance shall take effect upon its passage and publication.

Concordia Child Care Center.

Be It Ordained by the City Council of the City of Chicago:

SECTION 1. Pursuant to Section 4-64-040 of the Municipal Code of Chicago, the following day care center, which is not operated for gain but where a charge is made for the care of children, is hereby exempted from the payment of the annual Day Care License fee (Code 1584/Class I) for the period beginning February 16, 1996 and ending February 15, 1997:

Concordia Child Care Center
3855 North Seeley Avenue.

SECTION 2. This ordinance shall take effect and be in force upon its passage and publication.

Congregation K.I.N.S. Of West Rogers Park.

Be It Ordained by the City Council of the City of Chicago:

SECTION 1. Pursuant to Section 4-64-040 of the Municipal Code of Chicago, the following day care center, which is not operated for gain but where a charge is made for the care of children, is hereby exempted from the payment of the annual Day Care License fee for the period beginning November 16, 1996 and ending November 15, 1997:

Congregation K.I.N.S. of West Rogers Park
2800 West North Shore Avenue.

SECTION 2. This ordinance shall take effect upon its passage and publication.

Edison Park Lutheran Church Day Care Center.

Be It Ordained by the City Council of the City of Chicago:

SECTION 1. Pursuant to Section 4-64-040 of the Municipal Code of Chicago, the following day care center, which is not operated for gain but where a charge is made for the care of children, is hereby exempted from the payment of the annual Day Care License fee (Code 1584/Class I) for the period of August 16, 1996 through August 15, 1997:

Edison Park Lutheran Church Day Care Center
6626 North Oliphant Avenue.

SECTION 2. This ordinance shall take effect upon its passage and publication.

Faith Lutheran Church School.

Be It Ordained by the City Council of the City of Chicago:

SECTION 1. Pursuant to Section 4-64-040 of the Municipal Code of Chicago, the following day care center, which is not operated for gain but where a charge is made for the care of children, is hereby exempted from the payment of the annual Day Care License fee for the period of November 16, 1995 through November 15, 1996:

Faith Lutheran Church School
6201 West Peterson Avenue.

SECTION 2. This ordinance shall take effect upon its passage and publication.

High Ridge Young Men's Christian Association Of Young Men's Christian Association Of Metropolitan Chicago.
(1994 -- 1995)

Be It Ordained by the City Council of the City of Chicago:

SECTION 1. Pursuant to Section 4-64-040 of the Municipal Code of Chicago, the following day care center, which is not operated for gain but

where a charge is made for the care of children, is hereby exempted from the payment of the annual Day Care License fee (Code 1584) for the period of November 16, 1994 through November 15, 1995:

High Ridge Young Men's Christian Association of the Young Men's Christian Association of Metropolitan Chicago
2424 West Touhy Avenue.

SECTION 2. This ordinance shall take effect upon its passage and publication.

High Ridge Young Men's Christian Association Of Young Men's Christian Association Of Metropolitan Chicago.
(1995 -- 1996)

Be It Ordained by the City Council of the City of Chicago:

SECTION 1. Pursuant to Section 4-64-040 of the Municipal Code of Chicago, the following day care center, which is not operated for gain but where a charge is made for the care of children, is hereby exempted from the payment of the annual Day Care License fee (Code 1584) for the period of November 16, 1995 through November 15, 1996:

High Ridge Young Men's Christian Association of the Young Men's Christian Association of Metropolitan Chicago
2424 West Touhy Avenue.

SECTION 2. This ordinance shall take effect upon its passage and publication.

Lincoln Park Cooperative Nursery School.

Be It Ordained by the City Council of the City of Chicago:

SECTION 1. Pursuant to Section 4-64-040 of the Municipal Code of Chicago, the following day care center, which is not operated for gain but where a charge is made for the care of children, is hereby exempted from the

payment of the annual Day Care License fee (Code 1584) for the period of February 16, 1996 through February 15, 1997:

Lincoln Park Cooperative Nursery School
1753 -- 1755 North Fern Court.

SECTION 2. This ordinance shall take effect upon its passage and publication.

Pullman Creative Learning Center.

Be It Ordained by the City Council of the City of Chicago:

SECTION 1. Pursuant to Section 4-64-040 of the Municipal Code of Chicago, the following day care center, which is not operated for gain but where a charge is made for the care of children, is hereby exempted from the payment of the annual Day Care License fee (Code 1584/Class 1) for the period beginning November 16, 1995 and ending November 15, 1996:

Pullman Creative Learning Center
614 East 113th Street.

SECTION 2. This ordinance shall take effect and be in force upon its passage and publication.

Resurrection Health Care/Child Care Center.
(1995 -- 1996)

Be It Ordained by the City Council of the City of Chicago:

SECTION 1. Pursuant to Section 4-64-040 of the Municipal Code of Chicago, the following day care center, which is not operated for gain but where a charge is made for the care of children, is hereby exempted from the payment of the annual Day Care License fees (Code 1584/Class I and Class II) for the period of August 16, 1995 through August 15, 1996:

Resurrection Health Care/Child Care Center
7435 West Talcott Avenue.

SECTION 2. This ordinance shall take effect upon its passage and publication.

Resurrection Health Care/Child Care Center.
(1996 -- 1997)

Be It Ordained by the City Council of the City of Chicago:

SECTION 1. Pursuant to Section 4-64-040 of the Municipal Code of Chicago, the following day care center, which is not operated for gain but where a charge is made for the care of children, is hereby exempted from the payment of the annual Day Care License fees (Code 1584/Class I and Class II) for the period of August 16, 1996 through August 15, 1997:

Resurrection Health Care/Child Care Center
7435 West Talcott Avenue.

SECTION 2. This ordinance shall take effect upon its passage and publication.

Unity Day Care Center, Lutheran Social Services.

Be It Ordained by the City Council of the City of Chicago:

SECTION 1. Pursuant to Section 4-64-040 of the Municipal Code of Chicago, the following day care center, which is not operated for gain but where a charge is made for the care of children, is hereby exempted from the payment of the annual Day Care License fee (Code 1584/Class 1) for the period beginning May 15, 1996 and ending May 16, 1997:

Unity Day Care Center, Lutheran Social Services
5409 North Magnolia Avenue.

SECTION 2. This ordinance shall take effect and be in force upon its passage and publication.

Food Dispenser.

Pacific Garden Mission.

Be It Ordained by the City Council of the City of Chicago:

SECTION 1. Pursuant to Section 4-76-060 of the Municipal Code of Chicago, the following organization is hereby exempt from the payment of the Food Dispenser License fee for the period beginning November 15, 1995 and ending November 15, 1996:

Pacific Garden Mission
646 South State Street.

SECTION 2. This ordinance shall be in full force and take effect upon its passage.

Wright College.

Be It Ordained by the City Council of the City of Chicago:

SECTION 1. Pursuant to Section 4-76-060 of the Municipal Code of Chicago, the following City College is hereby exempt from the payment of the annual Food Dispenser License fee (Code 1302) for the period of August 16, 1996 through August 15, 1997:

Wright College
3400 North Austin Avenue.

SECTION 2. This ordinance shall take effect upon its passage and publication.

Food Purveyor Retail.

Victory Gardens Theater.

Be It Ordained by the City Council of the City of Chicago:

SECTION 1. Pursuant to Section 4-84-060 of the Municipal Code of Chicago, the following not-for-profit theater is hereby exempted from the payment of the annual Food Purveyor Retail License fee (Class I/Code 1311), for the period of February 16, 1996 through February 15, 1997:

Victory Gardens Theater
2257 North Lincoln Avenue.

SECTION 2. This ordinance shall take effect upon its passage and publication.

General Business Limited.

The United Church of Rogers Park.

Be It Ordained by the City Council of the City of Chicago:

SECTION 1. Pursuant to Section 4-4-010 of the Municipal Code of Chicago, the following church is hereby exempted from the payment of the annual General Business Limited License fee (secondhand dealer) for the period of November 16, 1995 through November 15, 1996:

The United Church of Rogers Park
1545 West Morse Avenue.

SECTION 2. This ordinance shall take effect upon its passage and due publication.

Home.

Methodist Home.

Be It Ordained by the City Council of the City of Chicago:

SECTION 1. Pursuant to Section 4-96-040 of the Municipal Code of Chicago and in accordance with favorable investigation by the Board of Health, the following charitable institution is hereby exempted from the payment of the annual Home License fee provided therefor in Section 4-96-040 for the year ending 1997:

Methodist Home
1415 West Foster Avenue.

SECTION 2. This ordinance shall be in force and effect from and after its passage and publication.

Misericordia Heart Of Mercy.

Be It Ordained by the City Council of the City of Chicago:

SECTION 1. Pursuant to Section 4-96-060 of the Municipal Code of Chicago, the following homes of Misericordia Heart of Mercy, 6300 North Ridge Avenue, are hereby exempted from the payment of the annual Home License fees for the period of August 16, 1996 through August 15, 1997:

Brach House	Miniat House
Herbstritt House	O'Donnell House
Mahoney House	Polk House
Marian Center	Rice House
Mazza House	Shannon House

SECTION 2. This ordinance shall take effect upon its passage and publication.

Limited Business.

Concerned Crafts.

Be It Ordained by the City Council of the City of Chicago:

SECTION 1. Pursuant to Section 4-4-010 of the Municipal Code of Chicago, the following non-profit organization is hereby exempted from payment of the annual Limited Business License fee (Code 1010) for the year ending 1997:

Concerned Crafts
920 West Wilson Avenue.

SECTION 2. This ordinance shall be in force and effect from and after its passage and publication.

Network For Organizations In Action.

Be It Ordained by the City Council of the City of Chicago:

SECTION 1. Pursuant to Section 4-4-010 of the Municipal Code of Chicago, the following non-profit organization is hereby exempted from the payment of the annual Limited Business License fee, for the period of November 16, 1994 through November 15, 1995:

Network for Organizations in Action
1532 North Milwaukee Avenue.

SECTION 2. This ordinance shall take effect upon its passage and due publication.

Summit Home Health, Inc.

Be It Ordained by the City Council of the City of Chicago:

SECTION 1. Pursuant to Section 4-4-010 of the Municipal Code of Chicago, the following home health agency, which is not operated for gain but where a charge is made for the care of patients, is hereby exempted from the payment of the annual Limited Business License fee (Code 1010) for the period of November 16, 1995 through November 15, 1996:

Summit Home Health, Inc.
6200 North Hiawatha Avenue.

SECTION 2. This ordinance shall take effect upon its passage and publication.

REFUND OF FEES.

Fire Prevention Plan Review.

Chicago Athenaeum Museum Of Architecture And Design.

Ordered, That the City Comptroller is hereby authorized and directed to refund Fire Prevention Plan Review fees in the amount of One Hundred Fifty and no/100 Dollars ($150.00) charged to the Chicago Athenaeum Museum of Architecture and Design for their premises located at 6 North Michigan Avenue.

Food Dispenser License.

Roseland Community Hospital.

Ordered, That the City Comptroller is hereby authorized and directed to refund the amount of Three Hundred and no/100 Dollars ($300.00) to

Roseland Community Hospital, representing the Food Dispenser License fee (Code 1301).

Swedish Covenant Hospital.

Ordered, That the City Comptroller is hereby authorized and directed to refund the amount of Three Hundred and no/100 Dollars ($300.00) to Swedish Covenant Hospital, 5145 North California Avenue, representing the payment for Food Dispenser License, for the period beginning November 15, 1995 and ending November 16, 1996.

Food Vendor License.

Saint Matthias Church.

Ordered, That the City Comptroller is hereby authorized and directed to refund the amount of One Hundred Twenty-five and no/100 Dollars ($125.00) to Saint Matthias Church, 4910 North Claremont Avenue, representing payment of the Food Vendor License fee for their annual carnival.

Hospital License.

Swedish Covenant Hospital.

Ordered, That the City Comptroller is hereby authorized and directed to refund the amount of Two Thousand One Hundred Eighty-six and 50/100 Dollars ($2,186.50) to Swedish Covenant Hospital, 5145 North California Avenue, representing Hospital License fees for the year of 1996.

Itinerant Merchant And Food Vendor Licenses.

Lincoln Park Conservation Association.

Ordered, That the City Comptroller is hereby authorized and directed to refund the amount of One Thousand One Hundred Twenty-five and no/100 Dollars ($1,125.00) to the Lincoln Park Conservation Association, a not-for-profit organization, 2340 North Sheffield Avenue, representing payment of Itinerant Merchant and Food Vendor License fees for participants in the Special Event 2nd Annual Lincoln Park Garage Sale held in DePaul University's parking garage on June 24 and 25, 1995.

Special Event Raffle License.

Special Children's Charities.

Ordered, That the Director of the City Department of Revenue refund the Special Event Raffle License fees in the amount of One Hundred and no/100 Dollars ($100.00) paid by Special Children's Charities for their raffle event to be conducted on the property located at 30 North Michigan Avenue (No. 1010).

WAIVER OF FEES.

Food Vendor And Itinerant Merchant Licenses.

DevCorp North Howard Street Sidewalk Sale.

Ordered, That the Director of the City Department of Revenue waive the Food Vendor and Itinerant Merchant License fees for the participants in the DevCorp North Howard Street Sidewalk Sale to be conducted on West Howard Street, from North Sheridan Road (7600 north) to North Ridge

Boulevard (7600 north), between 10:00 A.M. and 6:00 P.M., on August 9 and 10, 1996.

Handicapped Permit Parking Sign.

Misericordia Home.

Ordered, That the Director of the City Department of Revenue is hereby authorized and directed to waive the annual handicap permit parking sign renewal fees in the amount of Twenty and no/100 Dollars ($20.00) for handicapped parking signs for Misericordia Home located at 2916 West 47th Street (Permit No. 5018).

EXEMPTION OF ENGLEWOOD COMMUNITY HEALTH ORGANIZATION FROM PAYMENT OF ALL CITY PERMIT AND LICENSE FEES FOR YEAR 1997.

The Committee on Finance submitted the following report:

CHICAGO, September 11, 1996.

To the President and Members of the City Council:

Your Committee on Finance, having had under consideration an ordinance presented by Alderman Peterson (17th Ward) exempting Englewood Community Health Organization from payment of all City permit and license fees for the year 1997, having had the same under advisement, begs leave to report and recommend that Your Honorable Body *Pass* the proposed substitute ordinance transmitted herewith.

This recommendation was concurred in by a viva voce vote of the members of the committee.

Respectfully submitted,

(Signed) EDWARD M. BURKE,
Chairman.

On motion of Alderman Burke, the said proposed substitute ordinance transmitted with the foregoing committee report was *Passed* by yeas and nays as follows:

Yeas -- Aldermen Granato, Haithcock, Tillman, Preckwinkle, Holt, Steele, Beavers, Dixon, Shaw, Huels, Frias, Olivo, Burke, Jones, Coleman, Peterson, Murphy, Rugai, Troutman, Evans, Munoz, Zalewski, Chandler, Solis, Ocasio, Burnett, E. Smith, Burrell, Wojcik, Suarez, Gabinski, Mell, Austin, Colom, Banks, Giles, Allen, Laurino, O'Connor, Doherty, Natarus, Levar, Schulter, M. Smith, Moore, Stone -- 46.

Nays -- None.

Alderman Natarus moved to reconsider the foregoing vote. The motion was lost.

The following is said ordinance as passed:

Be It Ordained by the City Council of the City of Chicago:

SECTION 1. That the Commissioner of Buildings, the Commissioner of Transportation, the Commissioner of Streets and Sanitation, the Commissioner of Sewers, the Commissioner of Water and the Commissioner of Fire are hereby directed to issue all necessary permits, all on-site water/sewer inspection fees and all water/sewer plan review fees, free of charge, notwithstanding other ordinances of the City of Chicago to the contrary, to Englewood Community Health Organization, a not-for-profit Illinois corporation, related to the erection and maintenance of building(s) and fuel storage facilities at various locations in Chicago, Illinois.

Said building(s) and all appurtenances thereto shall be used exclusively for charitable purposes and shall not be leased or otherwise used with a view to profit, and the work thereon shall be done in accordance with plans submitted and all of the appropriate provisions of the Municipal Code of the City of Chicago and departmental requirements of various departments of the City of Chicago, and said building(s) and all appurtenances thereto shall be constructed and maintained so that they shall comply in all respects with the requirements of the appropriate provisions of the Municipal Code of the City of Chicago for the issuance of all permits and licenses.

SECTION 2. Englewood Community Health Organization, a not-for-profit Illinois corporation, located at 837 West 69th Street, engaged in medical, educational and related activities, shall be exempt from the payment of City license fees and shall be entitled to the cancellation of warrants for collection for inspection fees.

SECTION 3. Englewood Community Health Organization shall be entitled to a refund of City fees which it has paid and to which it is exempt pursuant to Sections 1 and 2 of this ordinance.

SECTION 4. This ordinance shall be in force for a period of one (1) year but in no event beyond December 31, 1997.

EXEMPTION OF INSTITUTE FOR PSYCHOANALYSIS FROM PAYMENT OF ALL CITY PERMIT AND LICENSE FEES FOR YEAR 1996.

The Committee on Finance submitted the following report:

CHICAGO, September 11, 1996.

To the President and Members of the City Council:

Your Committee on Finance, having had under consideration an ordinance presented by Alderman Natarus (42nd Ward) exempting Institute for Psychoanalysis from payment of all City permit and license fees for the year 1996, having had the same under advisement, begs leave to report and recommend that Your Honorable Body *Pass* the proposed ordinance transmitted herewith.

This recommendation was concurred in by a viva voce vote of the members of the committee.

Respectfully submitted,

(Signed) EDWARD M. BURKE,
Chairman.

On motion of Alderman Burke, the said proposed ordinance transmitted with the foregoing committee report was *Passed* by yeas and nays as follows:

Yeas -- Aldermen Granato, Haithcock, Tillman, Preckwinkle, Holt, Steele, Beavers, Dixon, Shaw, Huels, Frias, Olivo, Burke, Jones, Coleman, Peterson, Murphy, Rugai, Troutman, Evans, Munoz, Zalewski, Chandler, Solis, Ocasio, Burnett, E. Smith, Burrell, Wojcik, Suarez, Gabinski, Mell, Austin, Colom, Banks, Giles, Allen, Laurino, O'Connor, Doherty, Natarus, Levar, Schulter, M. Smith, Moore, Stone -- 46.

Nays -- None.

Alderman Natarus moved to reconsider the foregoing vote. The motion was lost.

The following is said ordinance as passed:

Be It Ordained by the City Council of the City of Chicago:

SECTION 1. That the Commissioner of Buildings, the Commissioner of Transportation, the Commissioner of Streets and Sanitation, the Commissioner of Sewers, the Commissioner of Water and the Commissioner of Fire are hereby directed to issue all necessary permits, all on-site water/sewer inspection fees and all water/sewer plan review fees, free of charge, notwithstanding other ordinances of the City of Chicago to the contrary, to the Institute for Psychoanalysis, a not-for-profit Illinois corporation, related to erection and maintenance of various building(s) located at 180 North Michigan Avenue, Chicago, Illinois.

Said building(s) and all appurtenances thereto shall be used exclusively for charitable purposes and shall not be leased or otherwise used with a view to profit, and the work thereon shall be done in accordance with plans submitted and all of the appropriate provisions of the Municipal Code of the City of Chicago and departmental requirements of various departments of the City of Chicago, and said building(s) and all appurtenances thereto shall be constructed and maintained so that they shall comply in all respect with the requirements of the appropriate provisions of the Municipal Code of the City of Chicago for the issuance of all permits and licenses.

SECTION 2. Institute for Psychoanalysis, a not-for-profit Illinois corporation, located at 180 North Michigan Avenue, engaged in cultural, educational and related activities, shall be exempt from the payment of City license fees, and shall be entitled to the cancellation of warrants for collection for inspection fees.

SECTION 3. Institute for Psychoanalysis shall be entitled to a refund of City fees which it has paid and to which it is exempt pursuant to Sections 1 and 2 of this ordinance.

SECTION 4. This ordinance shall be in force for a period of one (1) year but in no event beyond December 31, 1996.

EXEMPTION OF JACKSON PARK HOSPITAL FROM PAYMENT OF ALL CITY PERMIT AND LICENSE FEES FOR YEAR 1997.

The Committee on Finance submitted the following report:

CHICAGO, September 11, 1996.

To the President and Members of the City Council:

Your Committee on Finance, having had under consideration an ordinance presented by Alderman Dixon (8th Ward) exempting Jackson Park Hospital from payment of all City permit and license fees for the year 1997, having had the same under advisement, begs leave to report and recommend that Your Honorable Body *Pass* the proposed substitute ordinance transmitted herewith.

This recommendation was concurred in by a viva voce vote of the members of the committee.

Respectfully submitted,

(Signed) EDWARD M. BURKE,
Chairman.

On motion of Alderman Burke, the said proposed substitute ordinance transmitted with the foregoing committee report was *Passed* by yeas and nays as follows:

Yeas -- Aldermen Granato, Haithcock, Tillman, Preckwinkle, Holt, Steele, Beavers, Dixon, Shaw, Huels, Frias, Olivo, Burke, Jones, Coleman, Peterson, Murphy, Rugai, Troutman, Evans, Munoz, Zalewski, Chandler, Solis, Ocasio, Burnett, E. Smith, Burrell, Wojcik, Suarez, Gabinski, Mell, Austin, Colom, Banks, Giles, Allen, Laurino, O'Connor, Doherty, Natarus, Levar, Schulter, M. Smith, Moore, Stone -- 46.

Nays -- None.

Alderman Natarus moved to reconsider the foregoing vote. The motion was lost.

The following is said ordinance as passed:

Be It Ordained by the City Council of the City of Chicago:

SECTION 1. That the Commissioner of Buildings, the Commissioner of Transportation, the Commissioner of Streets and Sanitation, the Commissioner of Sewers, the Commissioner of Water and the Commissioner of Fire are hereby directed to issue all necessary permits, all on-site water/sewer inspection fees and all water/sewer plan review fees, free of charge, notwithstanding other ordinances of the City of Chicago to the contrary, to the Jackson Park Hospital, a not-for-profit Illinois corporation, related to the erection and maintenance of building(s) and fuel storage facilities at various locations in Chicago, Illinois.

Said building(s) and all appurtenances thereto shall be used exclusively for charitable purposes and shall not be leased or otherwise used with a view to profit, and the work thereon shall be done in accordance with plans submitted and all of the appropriate provisions of the Municipal Code of the City of Chicago and departmental requirements of various departments of the City of Chicago, and said building(s) and all appurtenances thereto shall be constructed and maintained so that they shall comply in all respects with the requirements of the appropriate provisions of the Municipal Code of the City of Chicago for the issuance of all permits and licenses.

SECTION 2. The Jackson Park Hospital, a not-for-profit Illinois corporation, located at 7531 South Stony Island, engaged in medical, educational and related activities, shall be exempt from the payment of City license fees and shall be entitled to the cancellation of warrants for collection for inspection fees.

SECTION 3. The Jackson Park Hospital shall be entitled to a refund of City fees which it has paid and to which it is exempt pursuant to Sections 1 and 2 of this ordinance.

SECTION 4. This ordinance shall be in force for a period of one (1) year but in no event beyond December 31, 1997.

EXEMPTION OF LOYOLA UNIVERSITY CHICAGO/LAKE SHORE CAMPUS FROM PAYMENT OF ALL CITY PERMIT AND LICENSE FEES FOR YEAR 1996.

The Committee on Finance submitted the following report:

CHICAGO, September 11, 1996.

To the President and Members of the City Council:

Your Committee on Finance, having had under consideration an ordinance presented by Alderman Moore (49th Ward) exempting Loyola University Chicago/Lake Shore Campus from payment of all City permit and license fees for the year 1996, having had the same under advisement, begs leave to report and recommend that Your Honorable Body *Pass* the proposed ordinance transmitted herewith.

This recommendation was concurred in by a viva voce vote of the members of the committee.

Respectfully submitted,

(Signed) EDWARD M. BURKE,
Chairman.

On motion of Alderman Burke, the said proposed ordinance transmitted with the foregoing committee report was *Passed* by yeas and nays as follows:

Yeas -- Aldermen Granato, Haithcock, Tillman, Preckwinkle, Holt, Steele, Beavers, Dixon, Shaw, Huels, Frias, Olivo, Burke, Jones, Coleman, Peterson, Murphy, Rugai, Troutman, Evans, Munoz, Zalewski, Chandler, Solis, Ocasio, Burnett, E. Smith, Burrell, Wojcik, Suarez, Gabinski, Mell, Austin, Colom, Banks, Giles, Allen, Laurino, O'Connor, Doherty, Natarus, Levar, Schulter, M. Smith, Moore, Stone -- 46.

Nays -- None.

Alderman Natarus moved to reconsider the foregoing vote. The motion was lost.

The following is said ordinance as passed:

Be It Ordained by the City Council of the City of Chicago:

SECTION 1. That the Commissioner of Buildings, the Commissioner of Transportation, the Commissioner of Streets and Sanitation, the Commissioner of Sewers, the Commissioner of Water and the Commissioner of Fire are hereby directed to issue all necessary permits, all on-site water/sewer inspection fees and all water/sewer plan review fees, free of charge, notwithstanding other ordinances of the City of Chicago to the contrary, to the Loyola University Chicago's Lake Shore Campus, a not-for-profit Illinois corporation, related to the erection and maintenance of various building(s) located at 6525 North Sheridan Road, Chicago, Illinois.

Said building(s) and all appurtenances thereto shall be used exclusively for charitable purposes and shall not be leased or otherwise used with a view to profit, and the work thereon shall be done in accordance with plans submitted and all of the appropriate provisions of the Municipal Code of the City of Chicago and departmental requirements of various departments of the City of Chicago, and said building(s) and all appurtenances thereto shall be constructed and maintained so that they shall comply in all respects with the requirements of the appropriate provisions of the Municipal Code of the City of Chicago for the issuance of all permits and licenses.

SECTION 2. Loyola University Chicago/Lake Shore Campus, a not-for-profit Illinois corporation, located at 820 North Michigan Avenue, engaged in cultural, educational and related activities, shall be exempt from the payment of City license fees and shall be entitled to the cancellation of warrants for collection for inspection fees.

SECTION 3. Loyola University Chicago/Lake Shore Campus shall be entitled to a refund of all City fees which it has paid and to which it is exempt pursuant to Sections 1 and 2 of this ordinance.

SECTION 4. This ordinance shall be in force for a period of one (1) year but in no event beyond December 31, 1996.

AUTHORIZATION FOR ISSUANCE OF RAFFLE LICENSE TO STOP AIDS ORGANIZATION.

The Committee on Finance submitted the following report:

CHICAGO, September 11, 1996.

To the President and Members of the City Council:

Your Committee on Finance, having had under consideration an order presented by Alderman Schulter for Alderman Hansen (44th Ward) authorizing the Department of Revenue to issue a Raffle License, free of charge, to Stop AIDS, 909 West Belmont Avenue, for the conduct of a raffle, having had the same under advisement, begs leave to report and recommend that Your Honorable Body *Pass* the proposed order transmitted herewith.

This recommendation was concurred in by a viva voce vote of the members of the committee.

Respectfully submitted,

(Signed) EDWARD M. BURKE,
Chairman.

On motion of Alderman Burke, the said proposed order transmitted with the foregoing committee report was *Passed* by yeas and nays as follows:

Yeas -- Aldermen Granato, Haithcock, Tillman, Preckwinkle, Holt, Steele, Beavers, Dixon, Shaw, Huels, Frias, Olivo, Burke, Jones, Coleman, Peterson, Murphy, Rugai, Troutman, Evans, Munoz, Zalewski, Chandler, Solis, Ocasio, Burnett, E. Smith, Burrell, Wojcik, Suarez, Gabinski, Mell, Austin, Colom, Banks, Giles, Allen, Laurino, O'Connor, Doherty, Natarus, Levar, Schulter, M. Smith, Moore, Stone -- 46.

Nays -- None.

Alderman Natarus moved to reconsider the foregoing vote. The motion was lost.

The following is said order as passed:

Ordered, That the Director of the Department of Revenue is hereby authorized and directed to issue, free of charge, a Raffle License to Stop AIDS, 909 West Belmont Avenue, for the conduct of a raffle which is to be held August 24, 1996.

AUTHORIZATION FOR CANCELLATION OF DEMOLITION LIENS FOR VARIOUS ORGANIZATIONS.

The Committee on Finance submitted the following report:

CHICAGO, September 11, 1996.

To the President and Members of the City Council:

Your Committee on Finance, having had under consideration two ordinances, presented by the aldermen named below, authorizing the waiver, release and cancellation of demolition liens for the following organizations:

Alderman Giles	North Austin Council; and
Alderman Coleman	Port a Place of Prayer and Hope/P.O.R.T.,

having had the same under advisement, begs leave to report and recommend that Your Honorable Body *Pass* the proposed ordinances transmitted herewith.

This recommendation was concurred in by a viva voce vote of the members of the committee.

Respectfully submitted,

(Signed) EDWARD M. BURKE,
Chairman.

On motion of Alderman Burke, the said proposed ordinances transmitted with the foregoing committee report were *Passed* by yeas and nays as follows:

Yeas -- Aldermen Granato, Haithcock, Tillman, Preckwinkle, Holt, Steele, Beavers, Dixon, Shaw, Huels, Frias, Olivo, Burke, Jones, Coleman, Peterson, Murphy, Rugai, Troutman, Evans, Munoz, Zalewski, Chandler, Solis, Ocasio, Burnett, E. Smith, Burrell, Wojcik, Suarez, Gabinski, Mell, Austin, Colom, Banks, Giles, Allen, Laurino, O'Connor, Doherty, Natarus, Levar, Schulter, M. Smith, Moore, Stone -- 46.

Nays -- None.

Alderman Natarus moved to reconsider the foregoing vote. The motion was lost.

The following are said ordinances as passed (the italic heading in each case not being a part of the ordinance):

North Austin Council.

Be It Ordained by the City Council of the City of Chicago:

SECTION 1. Pursuant to Section 13-12-130 of the Municipal Code of Chicago, the Corporation Counsel is hereby authorized and directed to waive, cancel and release demolition lien(s) in the amount of Twelve Thousand One Hundred Eighty-six and no/100 Dollars ($12,186.00) entered against the North Austin Council property located at 656 -- 658 North Latrobe Avenue, Chicago, Illinois (Permanent Index Number/Case Number 86 M1 400597/Document Number 92692650).

SECTION 2. This ordinance shall take effect and be in force upon its passage and publication.

Port A Place Of Prayer And Hope/P.O.R.T.

Be It Ordained by the City Council of the City of Chicago:

SECTION 1. Pursuant to Section 13-12-130 of the Municipal Code of Chicago, the Corporation Counsel is hereby authorized and directed to waive, cancel and release demolition lien(s) in the amount of Twenty-two Thousand Seven Hundred Thirty-six and Fifty-six/100 Dollars ($22,736.56) entered against the property located at 5100 South Ashland Avenue, Chicago, Illinois 60609 (Permanent Index Number 20-07-407-022/Case Number 87 M1 404436). Title released to the P.O.R.T., 5058 South Ashland Avenue, Chicago, Illinois 60609.

SECTION 2. This ordinance shall be in force and effect from and after its date of passage.

CONSIDERATION FOR INSTALLATION OF ALLEYLIGHTS BETWEEN SOUTH AVENUE E, SOUTH AVENUE D, EAST 108TH STREET AND EAST 110TH STREET.

The Committee on Finance submitted the following report:

CHICAGO, September 11, 1996.

To the President and Members of the City Council:

Your Committee on Finance, having had under consideration an order presented by Alderman Buchanan (10th Ward) authorizing the installation of alleylights between South Avenue E, South Avenue D, East 108th Street and East 110th Street, having had the same under advisement, begs leave to report and recommend that Your Honorable Body *Pass* the proposed order transmitted herewith.

This recommendation was concurred in by a viva voce vote of the members of the committee.

Respectfully submitted,

(Signed) EDWARD M. BURKE,
Chairman.

On motion of Alderman Burke, the said proposed order transmitted with the foregoing committee report was *Passed* by yeas and nays as follows:

Yeas -- Aldermen Granato, Haithcock, Tillman, Preckwinkle, Holt, Steele, Beavers, Dixon, Shaw, Huels, Frias, Olivo, Burke, Jones, Coleman, Peterson, Murphy, Rugai, Troutman, Evans, Munoz, Zalewski, Chandler, Solis, Ocasio, Burnett, E. Smith, Burrell, Wojcik, Suarez, Gabinski, Mell, Austin, Colom, Banks, Giles, Allen, Laurino, O'Connor, Doherty, Natarus, Levar, Schulter, M. Smith, Moore, Stone -- 46.

Nays -- None.

Alderman Natarus moved to reconsider the foregoing vote. The motion was lost.

The following is said order as passed:

Ordered, That the Commissioner of Transportation is hereby authorized and directed to give consideration to the installation of alleylights between South Avenue E and South Avenue D, from East 108th Street to East 110th Street (newly constructed residential area).

AUTHORIZATION FOR CANCELLATION OF WARRANTS FOR COLLECTION ISSUED AGAINST CERTAIN CHARITABLE, EDUCATIONAL AND RELIGIOUS INSTITUTIONS.

The Committee on Finance submitted the following report:

CHICAGO, September 11, 1996.

To the President and Members of the City Council:

Your Committee on Finance, to which had been referred sundry proposed orders for cancellation of specified warrants for collection issued against certain charitable, educational and religious institutions, having had the same under advisement, begs leave to report and recommend that Your Honorable Body *Pass* the proposed substitute order transmitted herewith.

This recommendation was concurred in by a viva voce vote of the members of the committee.

Respectfully submitted,

(Signed) EDWARD M. BURKE,
Chairman.

On motion of Alderman Burke, the said proposed substitute order transmitted with the foregoing committee report was *Passed* by yeas and nays as follows:

Yeas -- Aldermen Granato, Haithcock, Tillman, Preckwinkle, Holt, Steele, Beavers, Dixon, Shaw, Huels, Frias, Olivo, Burke, Jones, Coleman, Peterson, Murphy, Rugai, Troutman, Evans, Munoz, Zalewski, Chandler, Solis, Ocasio, Burnett, E. Smith, Burrell, Wojcik, Suarez, Gabinski, Mell, Austin, Colom, Banks, Giles, Allen, Laurino, O'Connor, Doherty, Natarus, Levar, Schulter, M. Smith, Moore, Stone -- 46.

Nays -- None.

Alderman Natarus moved to reconsider the foregoing vote. The motion was lost.

The following is said order as passed:

Ordered, That the City Comptroller is hereby authorized and directed to cancel specified warrants for collection issued against certain charitable, educational and religious institutions, as follows:

Name And Address	Warrant Number And Type Of Inspection	Amount
Art Institute of Chicago 37 South Wabash Avenue	P1-602810 (Fuel Burn. Equip.)	$ 295.00
Center for the Rehabilitation and Training of the Disabled (various locations)	A1-505736 (Elev.)	60.00
	F4-518176 (Mech. Vent.)	48.00
	F4-608359 (Mech. Vent.)	40.00
	F4-608363 (Mech. Vent.)	80.00
	P1-600166 (Fuel Burn. Equip.)	420.00

Name And Address	Warrant Number And Type Of Inspection	Amount
Chicago Association for Retarded Citizens 1801 North Spaulding Avenue	Account Number 363544178A (Sign)	$40.00
Edgewater Medical Center 5700 North Ashland Avenue	B3-603043 (Pub. Place of Assemb.)	60.00
Edison Park Lutheran Church 6626 North Oliphant Avenue	C2-310618 (Refrig.)	102.00
Galewood Community Church U.C.C. 1776 North Narragansett Avenue	Account Number R03269271A (Sign)	1,545.00
	Account Number R03269271 (Sign)	330.00
Illinois Institute of Technology (various locations)	A1-601628 (Elev.)	60.00
	B1-602017 (Bldg.)	60.00
	B3-601870 (Pub. Place of Assemb.)	60.00
	B3-602009 (Pub. Place of Assemb.)	60.00
	B3-602288 (Pub. Place of Assemb.)	60.00
	F4-600886 (Mech. Vent.)	940.00

Name And Address	Warrant Number And Type Of Inspection	Amount
Northwestern Memorial Hospital (various locations)	A1-602071 (Elev.)	$ 180.00
	A1-602171 (Elev.)	60.00
	Account Number R03059284-A (Sign)	100.00
	Account Number R03069278-A (Sign)	114.00
	Account Number R03149280-A (Sign)	3,444.00
	Account Number R03189259-A (Sign)	372.00
	Account Number R03239292-A (Sign)	40.00
	Account Number R03249242-A (Sign)	65.00
Saint Paul's House and Health Care 3831 North Mozart Street	Invoice Number 96840002686 (Sign)	50.00
Swedish Covenant Hospital 5145 North California Avenue	P1-304414 (Fuel Burn. Equip.)	78.00
	P1-503583 (Fuel Burn. Equip.)	45.00

Name And Address	Warrant Number And Type Of Inspection	Amount
Westtown Training Center 1801 North Spaulding Avenue	F4-606442 (Mech. Vent.) Invoice Number 95840007073 (Sign)	$40.00 40.00

REDUCTION IN ANNUAL LICENSE FEES FOR SPECIAL POLICE EMPLOYED BY THE ART INSTITUTE OF CHICAGO/ POLICE DIVISION.

The Committee on Finance submitted the following report:

CHICAGO, September 11, 1996.

To the President and Members of the City Council:

Your Committee on Finance, having had under consideration an ordinance presented by Alderman Natarus (42nd Ward) authorizing the reduction in license fees for the employment of special police employed at The Art Institute of Chicago/Police Division, having had the same under advisement, begs leave to report and recommend that Your Honorable Body *Pass* the proposed ordinance transmitted herewith.

This recommendation was concurred in by a viva voce vote of the members of the committee.

Respectfully submitted,

(Signed) EDWARD M. BURKE,
Chairman.

On motion of Alderman Burke, the said proposed ordinance transmitted with the foregoing committee report was *Passed* by yeas and nays as follows:

Yeas -- Aldermen Granato, Haithcock, Tillman, Preckwinkle, Holt, Steele, Beavers, Dixon, Shaw, Huels, Frias, Olivo, Burke, Jones, Coleman, Peterson, Murphy, Rugai, Troutman, Evans, Munoz, Zalewski, Chandler, Solis, Ocasio, Burnett, E. Smith, Burrell, Wojcik, Suarez, Gabinski, Mell, Austin, Colom, Banks, Giles, Allen, Laurino, O'Connor, Doherty, Natarus, Levar, Schulter, M. Smith, Moore, Stone -- 46.

Nays -- None.

Alderman Natarus moved to reconsider the foregoing vote. The motion was lost.

The following is said ordinance as passed:

Be It Ordained by the City Council of the City of Chicago:

SECTION 1. Pursuant to Chapter 4-280-050 of the Municipal Code of Chicago the following charitable institution employs one special police and shall pay an annual fee of Ten and no/100 Dollars ($10.00) per license for the year 1996:

The Art Institute of Chicago/Police Division
111 South Michigan Avenue.

SECTION 2. This ordinance shall take effect and be in force from and after its passage and publication.

AUTHORIZATION FOR PAYMENT OF HOSPITAL, MEDICAL AND NURSING SERVICES RENDERED CERTAIN INJURED MEMBERS OF POLICE AND FIRE DEPARTMENTS.

The Committee on Finance submitted the following report:

CHICAGO, September 11, 1996.

To the President and Members of the City Council:

Your Committee on Finance, having had under consideration an order authorizing the payment of hospital and medical expenses of police officers and fire fighters injured in the line of duty, having had the same under advisement, begs leave to report and recommend that Your Honorable Body *Pass* the proposed order transmitted herewith.

This recommendation was concurred in by a viva voce vote of the members of the committee.

Respectfully submitted,

(Signed) EDWARD M. BURKE,
Chairman.

On motion of Alderman Burke, the said proposed order transmitted with the foregoing committee report was *Passed* by yeas and nays as follows:

Yeas -- Aldermen Granato, Haithcock, Tillman, Preckwinkle, Holt, Steele, Beavers, Dixon, Shaw, Huels, Frias, Olivo, Burke, Jones, Coleman, Peterson, Murphy, Rugai, Troutman, Evans, Munoz, Zalewski, Chandler, Solis, Ocasio, Burnett, E. Smith, Burrell, Wojcik, Suarez, Gabinski, Mell, Austin, Colom, Banks, Giles, Allen, Laurino, O'Connor, Doherty, Natarus, Levar, Schulter, M. Smith, Moore, Stone -- 46.

Nays -- None.

Alderman Natarus moved to reconsider the foregoing vote. The motion was lost.

The following is said order as passed:

Ordered, That the City Comptroller is authorized and directed to issue vouchers, in conformity with the schedule herein set forth, to physicians, hospitals, nurses or other individuals, in settlement for hospital, medical and nursing services rendered to the injured members of the Police Department and/or the Fire Department herein named. The payment of any of these bills shall not be construed as an approval of any previous claims pending or future claims for expenses or benefits on account of any alleged injury to the individuals named. The total amount of said claims is set opposite the names of the injured members of the Police Department and/or the Fire Department, and vouchers are to be drawn in favor of the proper claimants and charged to Account No. 100.9112.937:

[Regular orders printed on pages 28065 through 28070 of this Journal.]

; and

Be It Further Ordered, That the City Comptroller is authorized and directed to issue warrants, in conformity with the schedule herein set forth, to physicians, hospitals, nurses or other individuals, in settlement for hospital, medical and nursing services rendered to the injured members of the Police Department and/or Fire Department herein named, provided such members of the Police Department and/or Fire Department shall enter into an agreement in writing with the City of Chicago to the effect that, should it appear that any of said members of the Police Department and/or Fire Department have received any sum of money from the party whose negligence caused such injury, or have instituted proceedings against such party for the recovery of damages on account of such injury or medical expenses, then in that event the City shall be reimbursed by such member of the Police Department and/or Fire Department out of any sum that such member of the Police Department and/or Fire Department has received or may hereafter receive from such third party on account of such injury or medical expenses, not to exceed the expense in accordance with Opinion No. 1422 of the Corporation Counsel of said City, dated March 19, 1926. The payment of any of these bills shall not be construed as approval of any previous claims pending or future claims for expenses or benefits on account of any alleged injury to the individuals named. The total amount of such claims, as allowed, is set opposite the names of the injured members of the Police Department and/or Fire Department and warrants are to be drawn in favor of the proper claimants and charged to Account No. 100.9112.937:

[Third party orders printed on pages 28071 through 28072 of this Journal.]

AUTHORIZATION FOR PAYMENT OF MISCELLANEOUS REFUNDS, COMPENSATION FOR PROPERTY DAMAGE, ET CETERA.

The Committee on Finance submitted the following report:

(Continued on page 28073)

C I T Y O F C H I C A G O

CITY COUNCIL ORDERS

COUNCIL MEETING OF 9/11/96

REGULAR ORDERS

********** EMPLOYEE NAME **********		******* RANK *******	***** UNIT OF ASSIGNMENT *****	DATE INJURED	VOUCHER TOTAL
ALI	MEER	POLICE OFFICER	TWENTY-FOURTH DISTRICT	6/26/96	876.26
ALJINOVIC	FRANK	POLICE OFFICER	ORGANIZED CRIME DIVISION ADMIN	6/05/96	1811.00
AMEZQUITA	SONIA	POLICE OFFICER	THIRTEENTH DISTRICT	6/24/96	48.00
ANDRADE	JAMES	POLICE OFFICER	FIFTH DISTRICT	2/01/96	900.00
ANDREWS	ADAM	POLICE OFFICER	THIRD DISTRICT	6/26/96	720.80
ANDREWS	PATRICK A	POLICE OFFICER	INTERSECTION CONTROL UNIT	6/18/96	137.00
ARCEO	JAMES	POLICE OFFICER	FOURTEENTH DISTRICT	6/06/96	297.25
AVILES	DAVID	POLICE OFFICER	TWENTIETH DISTRICT	6/07/96	588.80
BAEZ	RONALD N	POLICE OFFICER	FOURTH DISTRICT	2/17/96	1414.00
BANKS	DONALD	POLICE OFFICER	ELEVENTH DISTRICT	6/04/96	138.15
BARRETT	DAVID	POLICE OFFICER	NINTH DISTRICT	2/01/95	36.00
BARSANO	ANTHONY	POLICE OFFICER	DATA SYSTEMS DIVISION	6/25/96	214.27
BATTAGLIA	CHARLES	POLICE OFFICER	TWELFTH DISTRICT	6/04/96	180.00
BEAN	RICKY	POLICE OFFICER	FOURTH DISTRICT	6/11/96	545.00
BEARD	SHELLY A	POLICE OFFICER	TWENTY-FIRST DISTRICT	4/25/96	220.00
BEDIA	ALFRED G	POLICE OFFICER	TWELFTH DISTRICT	5/09/96	67.00
BEMIS	JOEL F.	POLICE OFFICER	TWENTY-FIFTH DISTRICT	2/28/95	32.00
BEVAN	HERBERT H	POLICE OFFICER	FIRST DISTRICT	3/25/87	850.00
BIRCH	BEVERLY M	POLICE OFFICER	ELEVENTH DISTRICT	6/03/96	504.30
BIRMINGHAM	HOWARD	POLICE OFFICER	RECRUIT TRAINING	6/18/96	929.00
BIRMINGHAM	MICHAEL W	POLICE OFFICER	PUBLIC HOUSING DIVISION-SOUTH	11/01/95	208.00
BONE	HAROLD	POLICE OFFICER	PARKING ENFORCEMENT UNIT	5/01/94	101.50
BREW	JAMES W	POLICE OFFICER	TENTH DISTRICT	6/01/96	403.45
BREWER-QUARTERMAN	EVELYNNA T	POLICE OFFICER	FIFTH DISTRICT	4/26/96	261.00
BROGAN	JAMES W	POLICE OFFICER	FIRST DISTRICT	3/23/96	35.00
BUNCH	EDWARD	POLICE OFFICER	NARCOTIC GENERAL ENFORCEMENT	12/12/91	46.00
BURG	THOMAS J	POLICE OFFICER	FOURTH DISTRICT	5/20/96	460.50
BURKE	JEFFREY J	POLICE OFFICER	RECRUIT TRAINING	5/16/96	30.00
BYRNE	WILLIAM	POLICE OFFICER	FOURTH DISTRICT	5/20/96	347.00
CARR	JUDITH L	POLICE OFFICER	NARCOTICS SECTION	6/14/96	117.00
CARSON	KAREN A	POLICE OFFICER	THIRD DISTRICT	5/28/96	138.00
CAVIN	DARYL	POLICE OFFICER	FOURTH DISTRICT	6/25/96	545.50
CHATMAN	AARON	POLICE OFFICER	SIXTH DISTRICT	7/18/95	58.00
CLENNA	KEVIN	POLICE OFFICER	EIGHTEENTH DISTRICT	2/26/96	189.00
CONWAY	THOMAS	POLICE OFFICER	TWENTY-FOURTH DISTRICT	6/03/96	301.27
COONEY	CARRIE A	POLICE OFFICER	RECRUIT TRAINING	5/23/96	114.00
CORCORAN	TIMOTHY J	POLICE OFFICER	MOUNTED UNIT	1/19/94	274.00
CORRAL	AMALIO	POLICE OFFICER	ELEVENTH DISTRICT	6/28/96	245.47
CORTEZ	CARLOS	POLICE OFFICER	ELEVENTH DISTRICT	6/28/96	63.45
COSTELLO	BRIDGET	POLICE OFFICER	SEVENTH DISTRICT	8/09/95	285.50
COZZI	WILLIAM J	POLICE OFFICER	TWENTY-FIFTH DISTRICT	6/22/96	35.00
CZAPIEWSKI	THOMAS	POLICE OFFICER	SEVENTEENTH DISTRICT	4/16/96	270.00
DEYOUNG	DEBRA L	POLICE OFFICER	TWENTY-THIRD DISTRICT	1/24/96	36.45
DIORIO	MICHAEL J	POLICE OFFICER	PUBLIC TRANSPORTATION M.T.S.	5/01/96	65.00
DOMAGALA	BERNARD	POLICE OFFICER	UNKNOWN	7/14/88	47977.78
FARRELL	ROBERT J	POLICE OFFICER	SEVENTEENTH DISTRICT	7/12/80	526.50
FUDA	FRANK J	POLICE OFFICER	SEVENTH DISTRICT	8/03/94	5714.29
GAMBOA	GUILLERMO	POLICE OFFICER	TENTH DISTRICT	4/20/96	187.24
GRZEMSKI	FRANK	POLICE OFFICER	SEVENTH DISTRICT	3/14/96	1320.00

CITY OF CHICAGO

CITY COUNCIL ORDERS

COUNCIL MEETING OF 9/11/96

REGULAR ORDERS

********** EMPLOYEE NAME **********		******* RANK *******	***** UNIT OF ASSIGNMENT *****	DATE INJURED	VOUCHER TOTAL
HANLEY	HAROLD J	POLICE OFFICER	FOURTH DISTRICT	5/20/96	340.50
HARRIS	ANGELA D	POLICE OFFICER	SEVENTH DISTRICT	8/21/95	501.60
HARRIS	WILLIAM C	POLICE OFFICER	YOUTH DIVISION ADMINISTRATION	11/14/95	948.50
HERRON-BLAKELY	CAROL	POLICE OFFICER	EIGHTEENTH DISTRICT	6/17/96	147.00
HOWARD	EDWARD	POLICE OFFICER	FIFTH DISTRICT	2/29/96	665.00
JACKSON	EDWARD L	POLICE OFFICER	ELECTRONICS MAINTENANCE DIVISI	10/14/77	6468.56
JOHNSON	PEGGY	POLICE OFFICER	SIXTEENTH DISTRICT	12/12/95	2250.00
JOHNSON	PEGGY	POLICE OFFICER	SIXTEENTH DISTRICT	9/24/87	810.00
KOTLARZ	JOHN F	POLICE OFFICER	THIRTEENTH DISTRICT	9/01/95	1326.00
KROPEL	JOSEPH J	POLICE OFFICER	DETACHED SERVICES-MISCELLANEOU	1/18/96	105.00
LANE	REGINALD S	POLICE OFFICER	THIRD DISTRICT	6/06/96	158.00
LEE	ALAN J	POLICE OFFICER	TWENTY-FIFTH DISTRICT	4/19/96	971.53
LEFTRIDGE	PRINCE G	POLICE OFFICER	FIFTH DISTRICT	6/24/95	87.30
MANTO	SAMUEL E	POLICE OFFICER	EIGHTEENTH DISTRICT	9/25/95	519.30
MARAVIEGLIA	RICHARD	POLICE OFFICER	TRAFFIC SAFETY AND TRAINING UN	9/13/95	46.00
MARCZUK	GARY S	POLICE OFFICER	TWENTY-FIFTH DISTRICT	5/27/96	32.00
MARIAN	ROBERT T	POLICE OFFICER	NINETEENTH DISTRICT	8/14/95	1050.00
MAY	BERNARD	POLICE OFFICER	TENTH DISTRICT	3/15/96	130.00
MCDERMOTT	EDWARD	POLICE OFFICER	UNKNOWN	3/12/96	104.67
MCELRATH	DENOGYA B	POLICE OFFICER	SIXTH DISTRICT	11/29/95	273.00
MERCADO	LOUIS	POLICE OFFICER	TWELFTH DISTRICT	5/27/96	55.69
MIDLOWSKI	ROBERT	POLICE OFFICER	TWENTY-FOURTH DISTRICT	4/16/96	3019.54
MIENTUS	ALBERT	POLICE OFFICER	DETECTIVE DIV AREA 4 ADMINISTR	7/11/95	225.00
NEELY	SHAUNDER	POLICE OFFICER	SIXTH DISTRICT	9/22/95	185.00
NOVY	WAYNE	POLICE OFFICER	SEVENTH DISTRICT	5/17/96	720.00
NOWAK	HENRY A	POLICE OFFICER	PUBLIC TRANSPORTATION M.T.S.	3/30/96	1357.80
ORLOWSKI	GARY	POLICE OFFICER	NINETEENTH DISTRICT	1/02/96	130.00
PASQUA	CHRISTIAN	POLICE OFFICER	ELEVENTH DISTRICT	5/23/96	155.92
PEREZ	ANGEL	POLICE OFFICER	SIXTEENTH DISTRICT	1/27/96	26.50
PIEKARSKI	NANCY	POLICE OFFICER	SIXTH DISTRICT	5/08/96	60.00
PIENTA	RONALD L	POLICE OFFICER	NINTH DISTRICT	7/10/95	3000.00
POLLACK	KENNETH R	POLICE OFFICER	FIRST DISTRICT	6/04/93	5.00
PORADZISZ	DAVID J	POLICE OFFICER	TENTH DISTRICT	6/14/95	2904.00
PRICE	DOROTHY J	POLICE OFFICER	TWENTY-THIRD DISTRICT	6/14/95	81.22
RAK	DENNIS	POLICE OFFICER	TENTH DISTRICT	8/07/95	218.33
READUS	BERRYON	POLICE OFFICER	FIFTH DISTRICT	5/21/96	136.00
REYES	ROGER	POLICE OFFICER	TENTH DISTRICT	4/06/82	145.00
RICHARDS	MARK	POLICE OFFICER	PARKING ENFORCEMENT UNIT	5/01/96	60.00
RIVERA	DANIEL W	POLICE OFFICER	SEVENTEENTH DISTRICT	2/23/95	1094.00
ROBERTS	JOHN	POLICE OFFICER	TWENTY-FOURTH DISTRICT	5/23/96	134.00
ROBINSON	WILLIA	POLICE OFFICER	THIRD DISTRICT	11/20/95	194.40
RODGERS	DAVID A	POLICE OFFICER	SEVENTH DISTRICT	5/26/96	19.00
RODRIGUEZ	MARCELO	POLICE OFFICER	FOURTEENTH DISTRICT	5/18/96	514.80
ROKOS	RONALD	POLICE OFFICER	EIGHTEENTH DISTRICT	3/29/95	124.91
ROLLINS	ALLAN	POLICE OFFICER	SIXTH DISTRICT	5/11/96	110.00
ROMAN	ROBERT A	POLICE OFFICER	OPERATIONAL SERVICES-ADMINISTR	5/15/96	91.00
ROSEN	LOUIS A	POLICE OFFICER	BOMB AND ARSON SECTION	5/09/96	286.00
ROSEN	WILMA	POLICE OFFICER	SEVENTEENTH DISTRICT	5/23/96	55.00
RUNYAN	JACK	POLICE OFFICER	EIGHTEENTH DISTRICT	4/18/85	1190.50

C I T Y O F C H I C A G O

CITY COUNCIL ORDERS

COUNCIL MEETING OF 9/11/96

REGULAR ORDERS

********** EMPLOYEE NAME **********		******* RANK *******	***** UNIT OF ASSIGNMENT *****	DATE INJURED	VOUCHER TOTAL
SADLER	MICHAEL	POLICE OFFICER	RECRUIT TRAINING	5/21/96	114.00
SCAIFE	JERRY L	POLICE OFFICER	THIRD DISTRICT	5/21/96	475.99
SCHUMACHER	RONALD J	POLICE OFFICER	DETECTIVE DIV AREA 3 ADMINISTR	2/28/96	35.84
SHINN	BARBARA L	POLICE OFFICER	CENTRAL DETENTION SECTION	5/08/96	238.00
SIAS	CHARLES	POLICE OFFICER	UNKNOWN	1/04/96	850.00
SILVA	HECTOR	POLICE OFFICER	FOURTEENTH DISTRICT	1/13/96	64.00
SOFERE	JOHN R	POLICE OFFICER	FIFTEENTH DISTRICT	4/20/96	19.00
SOSNOWSKI	JOSEPH R	POLICE OFFICER	TENTH DISTRICT	6/22/93	155.00
SPIRES	STACY	POLICE OFFICER	RECRUIT TRAINING	5/10/96	114.00
STOCKER	LEONARD	POLICE OFFICER	FOURTH DISTRICT	5/12/96	540.00
STUBBS	CALVIN	POLICE OFFICER	DETACHED SERVICES-MISCELLANEOU	5/13/96	213.00
SUBSITS	CRAIG J	POLICE OFFICER	NINETEENTH DISTRICT	5/18/96	253.00
TAYLOR	ALBERT	POLICE OFFICER	SEVENTH DISTRICT	4/13/96	65.00
TAYLOR	ROBERT E	POLICE OFFICER	EIGHTEENTH DISTRICT	5/27/96	70.00
THOMAS	ANITA L	POLICE OFFICER	RECRUIT TRAINING	5/31/96	93.70
TONER	THOMAS P	POLICE OFFICER	NARCOTICS SECTION	5/16/96	286.00
TORRES	JOSE J	POLICE OFFICER	FOURTEENTH DISTRICT	6/17/95	280.00
WALSH	DONNA M	POLICE OFFICER	RECRUIT TRAINING	5/16/96	964.00
WALSH	JAY	POLICE OFFICER	RECRUIT TRAINING	10/24/95	734.50
WALTHER	DIANE L	POLICE OFFICER	THIRTEENTH DISTRICT	5/29/96	417.75
WEAVER	KAREN S	POLICE OFFICER	TWELFTH DISTRICT	4/06/96	135.00
WENDLANDT	JAMES W	POLICE OFFICER	NINTH DISTRICT	3/16/96	68.00
WILLIAMS	EDGAR	POLICE OFFICER	UNKNOWN	12/01/95	1567.00
WILLIAMS	ERNEST L	POLICE OFFICER	FIFTH DISTRICT	12/01/95	462.00
WILLIAMS	JOSEPH	POLICE OFFICER	TWELFTH DISTRICT	5/09/96	149.00
WILSON	JOHN	POLICE OFFICER	SEVENTEENTH DISTRICT	8/20/95	2183.00
WITKOWSKI	REGINA	POLICE OFFICER	SEVENTEENTH DISTRICT	4/20/96	56.00
YANCEY	TRACEY M	POLICE OFFICER	EIGHTH DISTRICT	12/22/95	965.00
YUKAWA-BRANCHER	LAURA	POLICE OFFICER	FIFTEENTH DISTRICT	5/21/96	304.66
ALEXANDER	LA VERN	FIREFIGHTER	ENGINE COMPANY 162	5/12/96	329.00
APPELHANS	STEPHEN	PARAMEDIC	TRUCK 28	7/01/96	432.00
BAILEY	GEORGE	CAPTAIN	TRUCK 52	2/26/96	245.00
BARRY	THOMAS	PARAMEDIC	AMBULANCE 12	1/25/96	38.00
BEST	ISAAC	FIREFIGHTER	ENGINE COMPANY 82	3/22/96	1575.10
BOMBENGER	THOMAS	LIEUTENANT	ENGINE COMPANY 121	10/27/85	310.00
BROWN	DOLLY	PARAMEDIC	EMS DISTRICT 4 HEADQUARTERS &	10/07/94	217.00
BURKE	BRIAN	FIREFIGHTER	ENGINE COMPANY 123	7/20/96	668.00
CALKINS	WILLIAM	LIEUTENANT	ENGINE COMPANY 7	3/19/96	75.00
CAVALETTI	MARK	PARAMEDIC	AMBULANCE 45	5/13/96	515.91
CHISESI	VINCENT J	PARAMEDIC	AMBULANCE 13	1/24/96	203.40
CLARK	KEVIN	FIREFIGHTER	TRUCK 49	3/09/96	970.00
CLAY	RANDY	LIEUTENANT	UNKNOWN	6/20/96	74.00
CLEMENS	THOMAS	FIREFIGHTER	ENGINE COMPANY 100	2/23/96	55.00
CORTES	AMADEO	FIREFIGHTER	ENGINE COMPANY 14	6/26/96	91.50
COSGROVE	WILLIAM	FIREFIGHTER	UNKNOWN	6/15/95	65.00
COX	DONALD O	FIREFIGHTER	ENGINE COMPANY 4	7/18/96	91.00
CULLEN	MICHAEL	ENGINEER	DISTRICT RELIEF 6	3/10/95	172.60
CURRAN	JOSEPH T	CAPTAIN	ENGINE COMPANY 88	1/04/96	550.00
DARLING	DENNIS	FIREFIGHTER	TRUCK 41	4/28/96	147.00

CITY OF CHICAGO

CITY COUNCIL ORDERS

COUNCIL MEETING OF 9/11/96

REGULAR ORDERS

********** EMPLOYEE NAME **********		******* RANK *******	***** UNIT OF ASSIGNMENT *****	DATE INJURED	VOUCHER TOTAL
DOUGHERTY	CHARLES F	CAPTAIN	SQUAD 1	3/29/96	91.00
DOW	DAWN	PARAMEDIC	AMBULANCE 36	3/16/96	333.00
ELLIS	JAMES	FIREFIGHTER	ENGINE COMPANY 115	7/02/96	410.00
FITZPATRICK	ROBERT	FIREFIGHTER	TRUCK 3	6/15/95	3406.00
FLAHIVE	MICHAEL	FIREFIGHTER	ENGINE COMPANY 89	12/29/95	165.00
FLORES	RAFAEL J	FIREFIGHTER	TRUCK 28	7/05/96	376.25
FOLEY	CORNELIUS	FIREFIGHTER	ENGINE COMPANY 102	6/22/96	487.50
FOX	GREGORY	PARAMEDIC	AMBULANCE 39	2/07/96	75.00
GIBBONS	EDWIN	LIEUTENANT	TRUCK 51	10/01/89	719.25
GRAF	RICHARD	LIEUTENANT	ENGINE COMPANY 46	6/08/96	16.00
GRAMER-HAMP	DEBORAH	PARAMEDIC	AMBULANCE 23	11/30/95	85.00
GRAVES	MICHAEL P	PARAMEDIC	UNKNOWN	6/21/96	65.00
GUTH	SARAH	PARAMEDIC	AMBULANCE 44	5/08/96	197.00
GUZMAN	CESAR	FIREFIGHTER	SQUAD 2	5/31/95	95.00
HALL	JOHN	FIREFIGHTER	TRUCK 44	3/02/96	74.00
HARTE	WILLIAM	CAPTAIN	EMS DISTRICT 4 HEADQUARTERS &	8/16/95	270.00
HERNANDEZ	DANIEL C	FIREFIGHTER	TRUCK 25	6/08/96	244.02
HERRERA	ROBERTO	FIREFIGHTER	TRUCK 32	4/12/96	729.05
HOEH	JOHN	PARAMEDIC	UNKNOWN	10/08/94	1685.81
HOLLAND	NORMAN	CAPTAIN	BATTALION 24	12/24/95	30.00
HOOPER	LEE	FIREFIGHTER	TRUCK 20	6/16/96	214.00
HOWARD	BRYAN E	FIREFIGHTER	ENGINE COMPANY 115	6/18/96	158.00
HUBLEY	JOHN	PARAMEDIC	AMBULANCE 25	12/18/95	190.00
HUNTER	JEROME	ENGINEER	ENGINE COMPANY 95	6/19/96	357.75
IBATA	RICHARD A	PARAMEDIC	EMS DISTRICT 3 HEADQUATERS & R	8/13/95	815.40
IGNACIO	EDGAR	PARAMEDIC	AMBULANCE 33	6/25/96	373.82
JANIGA	JOHN J	FIREFIGHTER	ENGINE COMPANY 77	6/23/96	190.00
JOHNSON	MICHAEL R	PARAMEDIC	AMBULANCE 20	9/08/94	3527.50
JONES	ROBERT	FIREFIGHTER	ENGINE COMPANY 92	7/17/96	975.00
KADING	THOMAS	PARAMEDIC	UNKNOWN	4/01/96	218.00
KELLER	JOHN	ENGINEER	ENGINE COMPANY 95	2/28/96	19.00
KERLEY	RICHARD A	PARAMEDIC	UNKNOWN	4/28/96	198.00
KIELBASA	JACK T	FIREFIGHTER	ENGINE COMPANY 109	6/06/96	195.97
KISH	JOSEPH	FIREFIGHTER	SQUAD 2	7/11/96	125.00
KNOTT	STEVE	PARAMEDIC	UNKNOWN	12/02/91	135.00
KRASNECK	KEVIN	FIREFIGHTER	SQUAD 5	10/29/95	195.30
KRASON	STEVEN	PARAMEDIC	AMBULANCE 7	6/27/96	32.00
LEE	JESSE	FIREFIGHTER	ENGINE COMPANY 75	6/24/96	60.00
LOPER	DAVID	POLICE OFFICER	UNKNOWN	6/21/96	4891.12
LOPEZ	JUAN	FIREFIGHTER	TRUCK 13	5/19/96	126.00
LUCZAK	THOMAS	LIEUTENANT	ENGINE COMPANY 35	4/23/96	1030.00
LUEDKE-RUANO	ERICA	PARAMEDIC	AMBULANCE 44	4/09/96	300.15
MAEDA	ROBERT	PARAMEDIC	AMBULANCE 31	1/02/96	85.00
MAGEE	MICHAEL	FIREFIGHTER	ENGINE COMPANY 103	6/15/96	324.00
MANIACI	ROBERT R	PARAMEDIC	AMBULANCE 15	3/26/96	30.00
MARTINEZ	RUBEN	PARAMEDIC	AMBULANCE 3	12/26/95	249.00
MASON	JAMES	FIREFIGHTER	ENGINE COMPANY 116	3/01/96	1700.00
MCANDREW	JOHN	FIREFIGHTER	TRUCK 36	6/24/96	438.00
MCCORMACK	JERRY	FIREFIGHTER	ENGINE COMPANY 60	4/20/96	426.20

C I T Y O F C H I C A G O

CITY COUNCIL ORDERS

COUNCIL MEETING OF 9/11/96

REGULAR ORDERS

********** EMPLOYEE NAME **********		******* RANK *******	***** UNIT OF ASSIGNMENT *****	DATE INJURED	VOUCHER TOTAL
MCGILL	ALFONSO	FIREFIGHTER	ENGINE COMPANY 26	7/15/96	157.25
MCGINLEY	KEVIN	FIREFIGHTER	TRUCK 22	7/21/94	304.78
MCGREAL	MICHAEL	LIEUTENANT	TRUCK 37	2/16/96	499.50
MCLEOD	LEE	FIREFIGHTER	TRUCK 18	3/08/96	201.60
MENDOZA	JULIO	FIREFIGHTER	ENGINE COMPANY 109	7/15/96	159.97
MIULLI	FRANK	PARAMEDIC	AMBULANCE 16	7/20/93	905.00
MOORE	LYDELL	FIREFIGHTER	ENGINE COMPANY 82	3/22/96	300.00
MORAN	THOMAS	PARAMEDIC	AMBULANCE 15	4/10/96	32.00
MORIARTY	DANIEL	FIREFIGHTER	REPAIR SHOP	7/11/95	232.00
MUELLER	ROBERT G	FIREFIGHTER	ENGINE COMPANY 89	12/08/95	90.00
MUHAMMAD	GAE-DAH	PARAMEDIC	AMBULANCE 45	5/04/94	312.25
NECHVATAL	CHRISTOPHER	PARAMEDIC	UNKNOWN	1/20/96	77.40
NOLDEN	MARVIN	FIREFIGHTER	TRUCK 54	1/09/96	925.00
NORWOOD	CLARENCE	LIEUTENANT	DISTRICT RELIEF 1	1/14/96	90.00
OCALLAGHAN	EMMETT	FIREFIGHTER	UNKNOWN	12/26/95	570.00
OCALLAGHAN	PATRICK	FIREFIGHTER	ENGINE COMPANY 11	4/29/90	441.99
OCONNELL	WILLIAM J	LIEUTENANT	TRUCK 3	4/11/96	107.00
OMALLEY	JOHN	FIREFIGHTER	TRUCK 51	5/01/96	41.00
ORTIZ	ALFONSO	CAPTAIN	FIRE PREVENTION	4/22/96	1125.00
PAGE	GERALD	CAPTAIN	BATTALION 22	5/08/96	135.00
PAOLINI-THANOS	KATHLEEN	PARAMEDIC	AMBULANCE 38	4/05/96	1448.40
PECOR	MARK	FIREFIGHTER	TRUCK 27	3/22/96	23.00
PELAK	JOANNE	PARAMEDIC	AMBULANCE 34	5/20/96	447.60
PENTEK	ROBERT	FIREFIGHTER	ENGINE COMPANY 98	2/12/96	8925.00
PEROVIC	JEFF	FIREFIGHTER	ENGINE COMPANY 123	4/24/96	205.00
PIWINSKI	LINDA	PARAMEDIC	UNKNOWN	4/27/96	259.00
PLECKI	JOHN	PARAMEDIC	AMBULANCE 36	12/22/90	53.00
PONTECORE	RONALD	LIEUTENANT	TRUCK 48	4/28/95	582.00
POWERS	GERALD	CAPTAIN	FIRE SUPPRESSION HEADQUARTERS	4/12/96	4629.99
PRENDERGAST	MICHAEL	ENGINEER	ENGINE COMPANY 70	6/12/96	154.70
PRENDERGAST JR	ALBERT	FIREFIGHTER	SQUAD 2	7/05/96	350.50
PROHASKA	DENNIS	LIEUTENANT	ENGINE COMPANY 107	10/10/95	401.00
RAIA	MATTHEW	FIREFIGHTER	REPAIR SHOP	4/21/96	2755.00
RAICA	ROBERT	CAPTAIN	UNKNOWN	6/09/96	831.00
ROBERTS	JOHN	PARAMEDIC	UNKNOWN	3/25/96	82.00
ROBINSON	JOYCE	PARAMEDIC	AMBULANCE 15	6/08/94	345.50
RODRIGUEZ	CYNTHIA	PARAMEDIC	AMBULANCE 37	10/07/95	794.98
RODRIGUEZ	DAVID	FIREFIGHTER	ENGINE COMPANY 30	5/03/96	79.00
ROSA	ANNA M	PARAMEDIC	AMBULANCE 45	2/23/95	135.00
ROSADO	RICHARD	FIREFIGHTER	SQUAD 2	1/05/96	97.00
ROTH	GARY	FIREFIGHTER	TRUCK 7	12/26/95	50.00
RUDER	EDWARD	FIREFIGHTER	ENGINE COMPANY 123	12/09/95	23.00
RYAN	EDWARD	FIREFIGHTER	SQUAD 5	7/09/96	53.00
SANGARI	SABRINA	PARAMEDIC	AMBULANCE 10	10/16/95	170.00
SANTANA	DANIEL	FIREFIGHTER	TRUCK 25	2/05/96	279.56
SCHULLER	TIMM	FIREFIGHTER	ENGINE COMPANY 22	7/24/94	175.00
SCOTT	STEPHEN C	FIREFIGHTER	TRUCK 49	5/17/96	437.00
SEMERAU-MURBACH	SHERI	PARAMEDIC	AMBULANCE 35	10/06/95	50.00
SHADLOW	MERRIEL	FIREFIGHTER	ENGINE COMPANY 72	5/14/92	2735.50

C I T Y O F C H I C A G O

CITY COUNCIL ORDERS

COUNCIL MEETING OF 9/11/96

REGULAR ORDERS

********** EMPLOYEE NAME **********		******* RANK *******	***** UNIT OF ASSIGNMENT *****	DATE INJURED	VOUCHER TOTAL
SHERMAN-RIVERA	RALPH	PARAMEDIC	UNKNOWN	6/12/96	90.00
SHUKSTOR	LOUIS	FIREFIGHTER	ENGINE COMPANY 126	9/18/83	112.00
SINOPOLI	ENZO	PARAMEDIC	AMBULANCE 15	12/26/95	350.00
SMITH	STEVEN	ENGINEER	DISTRICT RELIEF 6	9/11/95	304.00
STEINER	WILLIAM	PARAMEDIC	AMBULANCE 47	6/27/96	32.00
STEWART	JESSIE F	CAPTAIN	DISTRICT HEADQUARTERS 1	2/03/85	13907.06
STOKES	TIMOTHY	PARAMEDIC	UNKNOWN	3/26/95	85.00
STROCK	DONALD	FIREFIGHTER	ENGINE COMPANY 47	6/29/96	560.90
SUTTON	DAVID	PARAMEDIC	AMBULANCE 35	11/30/94	2308.12
TALLEY-THOMPSON	CHARLEE	PARAMEDIC	AMBULANCE 23	5/07/96	135.00
TAVITAS	JOSEPH	PARAMEDIC	AMBULANCE 22	11/27/92	126.00
TAYLOR	CHARLES	ENGINEER	ENGINE COMPANY 1/42	6/16/96	137.00
TAYLOR	EUCLID	FIREFIGHTER	TRUCK 26	7/02/96	618.29
TEMPLE	RICHARD K	FIREFIGHTER	TRUCK 37	7/14/93	648.00
TEUFEL	LINDA	PARAMEDIC	UNKNOWN	12/06/95	45.00
TRACY	DWAYNE	PARAMEDIC	UNKNOWN	12/07/95	177.00
TRACY	DWAYNE	PARAMEDIC	AMBULANCE 9	7/26/96	207.90
VELLER	MICHAEL	FIREFIGHTER	TRUCK 36	6/10/96	304.25
WALKER	ERNEST	FIREFIGHTER	TRUCK 33	11/03/80	78.00
WALZ	RANDALL	FIREFIGHTER	ENGINE COMPANY 117	5/08/94	110.36
WEIGAND	JOHN	FIREFIGHTER	ENGINE COMPANY 89	8/15/93	68.90
WEIHER	RAYMOND J	CAPTAIN	ENGINE COMPANY 107	3/27/96	3183.00
WHITINGTON	JEFF	FIREFIGHTER	TRUCK 15	1/21/96	870.30
WICKERY	KEITH J	FIREFIGHTER	ENGINE COMPANY 78	4/17/96	33.00
WILFERT	KENNETH	PARAMEDIC	UNKNOWN	12/23/89	95.00
WILSON	DAVID	FIREFIGHTER	TRUCK 24	5/31/96	520.00
WINBUSH JR	JAMES V	CAPTAIN	TRUCK 37	4/19/96	1196.00
ZAPILER	BERNARD W	LIEUTENANT	TRUCK 36	6/25/91	475.00
ZAUKAS	DAVID O	ENGINEER	ENGINE COMPANY 50	5/25/96	28.00
ZIEN	JOEL	PARAMEDIC	AMBULANCE 20	8/20/87	98.10

C I T Y O F C H I C A G O

CITY COUNCIL ORDERS

COUNCIL MEETING OF 9/11/96

THIRD PARTY ORDERS

********** EMPLOYEE NAME **********		******* RANK *******	***** UNIT OF ASSIGNMENT *****	DATE INJURED	VOUCHER TOTAL
ALLEN	MARK	POLICE OFFICER	TWENTY-THIRD DISTRICT	9/17/95	261.00
BAIOCCHI	RENO	POLICE OFFICER	EIGHTEENTH DISTRICT	7/08/96	2380.00
BASTIE	JOSEPH	POLICE OFFICER	FOURTH DISTRICT	12/09/95	600.00
BERNICHIO	MICHAEL J	POLICE OFFICER	SEVENTH DISTRICT	6/03/96	65.00
BRAUN	ROBERT	POLICE OFFICER	SEVENTEENTH DISTRICT	2/07/96	235.00
BROWN	KEVIN C	POLICE OFFICER	RECRUIT TRAINING	3/30/96	120.00
BULLINGTON	ROBERT	POLICE OFFICER	PARKING ENFORCEMENT UNIT	5/01/96	1597.00
BURNS	CHARLES E	POLICE OFFICER	INTERSECTION CONTROL UNIT	5/25/96	147.00
BUTLER	VALERIE	POLICE OFFICER	FIFTEENTH DISTRICT	2/05/96	5753.88
CHEVAS	JAMES L	POLICE OFFICER	ELEVENTH DISTRICT	5/09/96	95.00
CROWLEY	JAMES	POLICE OFFICER	SECOND DISTRICT	9/04/87	62335.00
DEJESUS	STEVEN	POLICE OFFICER	FOURTEENTH DISTRICT	8/22/95	35.00
DOLL	SUSAN	POLICE OFFICER	TWENTY-FIRST DISTRICT	7/03/91	145.00
DONATELLO	GIACHINO	POLICE OFFICER	TWELFTH DISTRICT	12/29/95	650.00
GADDIN	CHARLES	POLICE OFFICER	FIFTH DISTRICT	4/20/96	120.00
GAINER	DANIEL J	POLICE OFFICER	TRAINING DIVISION	1/10/95	185.00
GANISON	WILLIE G	POLICE OFFICER	SEVENTH DISTRICT	8/24/90	142.20
GASKI	GARY	POLICE OFFICER	NINETEENTH DISTRICT	3/11/95	5393.00
HAYES	DENNIS	POLICE OFFICER	SEVENTEENTH DISTRICT	6/02/95	32.00
JENKINS	ROGER	POLICE OFFICER	NINTH DISTRICT	12/07/93	5026.85
JOYCE	MICHAEL J	POLICE OFFICER	FOURTEENTH DISTRICT	5/26/93	218.00
JOYNER	RUTH	POLICE OFFICER	YOUTH DIVISION AREA ONE	2/05/86	562.00
KAPPEL	WILLIAM A	POLICE OFFICER	EIGHTEENTH DISTRICT	5/06/91	60.00
KRIARAKIS	NICHOLAS	POLICE OFFICER	ELEVENTH DISTRICT	11/25/95	586.00
LADOW	DOROTHY	POLICE OFFICER	TWENTIETH DISTRICT	5/27/96	137.00
LONG	MARSHALL	POLICE OFFICER	SEVENTEENTH DISTRICT	8/28/95	763.20
MCGIVNEY	ROBERT	POLICE OFFICER	TWELFTH DISTRICT	4/14/96	82.00
MERRILL	VOLANDA M	POLICE OFFICER	SIXTH DISTRICT	3/19/96	300.00
MITZNER	ROBERT P	POLICE OFFICER	EIGHTEENTH DISTRICT	12/22/93	53.00
PENA	MARIA C	POLICE OFFICER	THIRTEENTH DISTRICT	12/01/95	307.00
PIZZA, JR.	JOSEPH	POLICE OFFICER	NINETEENTH DISTRICT	9/29/95	5252.92
PTAK	THEODORE	POLICE OFFICER	MAJOR ACCIDENT INVESTIGATION S	1/29/96	520.00
REYES	RICARDO	POLICE OFFICER	ELEVENTH DISTRICT	5/09/96	616.70
ROSCICH	ANTHONY	POLICE OFFICER	EIGHTEENTH DISTRICT	5/21/96	200.00
ROSENTHAL	RICHARD A	POLICE OFFICER	TWELFTH DISTRICT	5/16/96	149.00
SCHMIT	MICHAEL J	POLICE OFFICER	INTERNAL AFFAIRS DIVISION	5/24/96	25.00
SMITH	WILLIAM R	POLICE OFFICER	SECOND DISTRICT	12/11/95	160.00
SMULEVITZ	LESLIE	POLICE OFFICER	DETECTIVE DIV AREA 4 ADMINISTR	3/24/96	95.00
TARR	HAROLD	POLICE OFFICER	TWENTY-FIFTH DISTRICT	4/10/95	395.00
THOMAS	CURTIS	POLICE OFFICER	SIXTH DISTRICT	9/22/94	105.00
TOLOMEO	JOHN R	POLICE OFFICER	FOURTEENTH DISTRICT	5/24/96	328.00
WARD	PAUL S	POLICE OFFICER	TWELFTH DISTRICT	12/03/94	95.00
WATSON	FLORENCE	POLICE OFFICER	ELEVENTH DISTRICT	4/03/96	65.00
ZALEWSKI	JOHN	POLICE OFFICER	TENTH DISTRICT	5/03/96	391.95
CONNOLLY	JOSEPH B	ENGINEER	ENGINE COMPANY 84	3/05/96	55.00
DAVENPORT	MILTON	CAPTAIN	ENGINE COMPANY 120	12/13/95	2000.90
DENEEN	DANIEL	CAPTAIN	DISTRICT RELIEF 3	7/16/95	13712.15
DOUCET	ALLEN	PARAMEDIC	AMBULANCE 36	2/14/96	229.60
DWYER	JOHN	FIREFIGHTER	TRUCK 33	9/09/92	160.00

CITY OF CHICAGO

CITY COUNCIL ORDERS

COUNCIL MEETING OF 9/11/96

THIRD PARTY ORDERS

********** EMPLOYEE NAME **********		******* RANK *******	***** UNIT OF ASSIGNMENT *****	DATE INJURED	VOUCHER TOTAL
GACKI	ROBERT	FIREFIGHTER	ENGINE COMPANY 45	1/03/96	371.20
GUZICK	LAWRENCE	ENGINEER	ENGINE COMPANY 49	2/15/91	958.00
HARRIS	DENNIS	FIREFIGHTER	TRUCK 15	1/31/89	870.50
KUKNYO	JAMES	FIREFIGHTER	ENGINE COMPANY 45	1/31/89	363.67
MCKINNIS	MICHAEL	PARAMEDIC	AMBULANCE 14	1/14/93	989.82
WIGGINS	DAVID J	PARAMEDIC	UNKNOWN	5/12/96	145.00

(Continued from page 28064)

CHICAGO, September 11, 1996.

To the President and Members of the City Council:

Your Committee on Finance, having had under consideration an order authorizing the payment of various small claims against the City of Chicago, having had the same under advisement, begs leave to report and recommend that Your Honorable Body *Pass* the proposed order transmitted herewith.

This recommendation was concurred in by a viva voce vote of the members of the committee.

Respectfully submitted,

(Signed) EDWARD M. BURKE,
Chairman.

On motion of Alderman Burke, the said proposed order transmitted with the foregoing committee report was *Passed* by yeas and nays as follows:

Yeas -- Aldermen Granato, Haithcock, Tillman, Preckwinkle, Holt, Steele, Beavers, Dixon, Shaw, Huels, Frias, Olivo, Burke, Jones, Coleman, Peterson, Murphy, Rugai, Troutman, Evans, Munoz, Zalewski, Chandler, Solis, Ocasio, Burnett, E. Smith, Burrell, Wojcik, Suarez, Gabinski, Mell, Austin, Colom, Banks, Giles, Allen, Laurino, O'Connor, Doherty, Natarus, Levar, Schulter, M. Smith, Moore, Stone -- 46.

Nays -- None.

Alderman Natarus moved to reconsider the foregoing vote. The motion was lost.

The following is said order as passed:

Ordered, That the City Comptroller is authorized and directed to pay the following named claimants the respective amounts set opposite their names, said amounts to be paid in full and final settlement of each claim on the date and location by type of claim, with said amount to be charged to the activity and account specified as follows:

Personal Damage.

Department Of Police:
Account Number 100-99-2005-0934-0934.

Name And Address	Date And Location	Amount
Henry Grochowski 1839 West Iowa Street Chicago, Illinois 60622	1/4/95 South Kedzie Avenue and West Harrison Street	$185.80

Damage To Property.

Department Of Police:
Account Number 100-99-2005-0934-0934.

Name And Address	Date And Location	Amount
Lucille Bonner 5805 South Damen Avenue Chicago, Illinois 60636	2/7/96 5805 South Damen Avenue	$325.00
Mary Davenport and Allstate Insurance Company Suite 400 8745 West Higgins Road Chicago, Illinois 60631	1/10/95 7736 South Paulina Street	319.00 75.00*

* To City of Chicago, Bureau of Parking

Damage To Vehicle.

Department Of Police:
Account Number 100-99-2005-0934-0934.

Name And Address	Date And Location	Amount
Gregory Edwards Apartment 801 4850 South Lake Park Avenue Chicago, Illinois 60615	1/9/96 1440 East 49th Street	$ 534.00 100.00*
Larry D. Hill and State Farm Insurance Company 160 Industrial Drive Elmhurst, Illinois 60126	10/8/94 952 North Waller Avenue	330.00
Benayr Johnson Apartment 2N 1231 West Lunt Avenue Chicago, Illinois 60626	10/28/95 South Avenue D and East 113th Street	1,188.00
Milam Kratka Apartment 1 46 Lanton Road Riverside, Illinois 60546	10/30/95 1315 East 55th Street	671.00
Jeffrey Miller 1550 West Juneway Terrace Chicago, Illinois 60626	1/25/93 1548 West Juneway Terrace	972.00
James Strong and Allstate Insurance Company Suite 400 8745 West Higgins Road Attention: Stacey -- Personnel Chicago, Illinois 60631	8/31/95 2214 East 89th Street	405.00

---

* To City of Chicago, Bureau of Parking

Name And Address	Date And Location	Amount
Dirk W. Wales and U.S.A.A. 9800 Fredricksburg Road San Antonio, Texas 78288	7/26/95 Harrison Street	$1,265.00 40.00*
James Zutovsky and State Farm Insurance Company Suite S 4220 West 95th Street Oak Lawn, Illinois 60453	9/29/95 5430 West Gale Street	463.00

Damage To Vehicle.

Department Of Revenue/Bureau Of Parking Enforcement:
Account Number 100-99-2005-0934-0934.

Name And Address	Date And Location	Amount
Keri Kathryn Corrigan 8154 Brookside Drive Palos Park, Illinois 60464	10/13/95 During towing	$770.00 360.00*

Damage To Vehicle.

Department Of Sewers:
Account Number 100-99-2005-0934-0934.

Name And Address	Date And Location	Amount
Salvador Campos 4445 South Union Avenue Palos Park, Illinois 60464	4/15/96 During towing	$215.00

---

* To City of Chicago, Bureau of Parking

Name And Address	Date And Location	Amount
Eric Daniel Hasman 8852 South Albany Evergreen Park, Illinois 60805	1/22/96 5501 South Western Avenue	$ 71.00
David M. Johnson 10016 South Perry Avenue Chicago, Illinois 60628	5/11/96 3350 South Dr. Martin Luther King, Jr. Drive	205.98
Timothy R. Johnson 4905 West Kamerling Avenue Chicago, Illinois 60651	12/13/95 4142 West Lake Street	227.75 476.25*
Robert Kerney 4813 South Laporte Avenue Chicago, Illinois 60638	6/24/94 West 79th and South Pulaski Road	44.40 15.00*
James Kubik 3819 West 45th Street Chicago, Illinois 60632	3/28/96 3535 West 47th Street	210.00 60.00*
Chris P. Kurn 5628 North Winthrop Avenue Chicago, Illinois 60660	10/1/95 3700 North Lake Shore Drive	1,327.00
Hilrie E. Kyte, Jr. 8433 South Green Street Chicago, Illinois 60620	2/11/96 West 61st and South Wentworth Avenue	674.00
Tamie Sepulveda 6434 South Lamon Avenue Chicago, Illinois 60638	11/10/96 South Damen Avenue and West 21st Street	875.00
David J. Strausberg Unit 2 1458 West Pensacola Avenue Chicago, Illinois 60613	1/4/95 2200 North Elston Avenue	192.00

---

* To City of Chicago, Bureau of Parking

Damage To Vehicle.

Department Of Streets And Sanitation/Bureau Of Streets: Account Number 300-99-2005-0934-0934.

Name And Address	Date And Location	Amount
Zvi Ahskenazi Unit 207 2389 Somerset Boulevard Troy, Michigan 48084	10/7/95 855 North Michigan Avenue	$ 73.00
Kim Barbara Arnowitt 1740 West Barry Avenue Chicago, Illinois 60657	10/11/95 North Halsted Street and West Belden Avenue	164.00
Kim Barbara Arnowitt 1740 West Barry Avenue Chicago, Illinois 60657	10/6/95 West Wrightwood Avenue and North Orchard Street	176.00
Loumetra Austin 3625 Peach Grove Lane Hazel Crest, Illinois 60429	2/9/94 South Lake Shore Drive at East 22nd Street, exiting for I-94	29.84 30.00*
Lidia P. Bazaveta 2703 North Ashland Avenue Chicago, Illinois 60614	10/17/95 West Fullerton Avenue and North Sheffield Avenue	146.00
Kevin P. Bertlett 3537 North Sheffield Avenue Chicago, Illinois 60657	12/9/95 1500 West North Avenue	146.00*
Wendy Margaret Blashill Unit 2 4302 North Clark Street Chicago, Illinois 60613	10/30/95 2403 West Irving Park Road	61.00
Mark Block Unit M 1781 West Altgeld Street Chicago, Illinois 60614	11/14/95 850 West Lake Street	358.00*

* To City of Chicago, Bureau of Parking

Name And Address	Date And Location	Amount
Donald Dale Boone 9410 South Normal Avenue Chicago, Illinois 60620	11/18/94 3401 West Bryn Mawr Avenue	$ 12.00 140.00*
William A. Bussiere 4555 West Carmen Avenue Chicago, Illinois 60630	11/14/95 4802 West Lawrence Avenue	126.00
Rened Carag 3340 North Hoyne Avenue Chicago, Illinois 60625	2/1/94 3200 West Belmont Avenue	252.00*
Melvin Cartwright 6732 South Campbell Avenue Chicago, Illinois 60629	11/11/95 7600 South Loomis Boulevard	350.00
Michael Cheshier 3662 South Wabash Avenue Chicago, Illinois 60653	1/24/95 602 East 39th Street	166.00
Barbara Diaz 7548 West Touhy Avenue Chicago, Illinois 60648	9/17/95 West North Avenue and North Maplewood Avenue	75.00
Pablo Diaz Unit 2 4657 North Manor Avenue Chicago, Illinois 60625	11/25/95 1720 West Fullerton Avenue	178.00
Daryl Dickerson and American Service Insurance 8th Floor 9801 West Higgins Road Rosemont, Illinois 60018	5/19/95 800 North Cicero Avenue	1,199.00
Iwona M. Donda 1604 South Vine Avenue Park Ridge, Illinois 60068	11/28/95 West Devon Avenue and North Harlem Avenue	656.00 50.00*

* To City of Chicago, Bureau of Parking

Name And Address	Date And Location	Amount
Melissa Ann Faragone Unit 1 5485 Southwest Watson Beaverton, Oregon 97005	11/2/95 1949 West Fullerton Avenue	$109.00
Raymond Farley 8955 South Harper Avenue Chicago, Illinois 60619	5/2/93 West 63rd Street and South Wallace Street	128.00
Steven Farwick 2023 North Clifton Avenue Chicago, Illinois 60614	6/30/94 2800 North Sheridan Road	236.00*
Steven John Farwick 2023 North Clifton Avenue Chicago, Illinois 60614	7/23/94 3254 North Damen Avenue	81.00 244.00*
Daniel A. Finkel Unit 2 560 West Fullerton Parkway Chicago, Illinois 60614	9/9/94 3620 North Broadway	500.00*
Michelle M. Fiore Apartment 17E 65 East Scott Street Chicago, Illinois 60610	11/10/95 1450 Inner Lake Shore Drive	116.00
Robert Fortich 1964 Huntington Boulevard Hoffman Estates, Illinois 60195	2/2/94 3000 North Pulaski Road	68.00
Alonzo Foster 6314 South Damen Avenue Chicago, Illinois 60636	1/9/96 810 East 93rd Street	155.00 235.00*
Margaret Gee 2849 West 83rd Street Chicago, Illinois 60652	12/2/95 2350 West 91st Street	160.00

* To City of Chicago, Bureau of Parking

Name And Address	Date And Location	Amount
Douglas L. Gill 2154 Belleau Woods Drive Wheaton, Illinois 60187	11/11/95 North Michigan Avenue near East Lake Street	$110.00
Donald Godbold, M.D. 1034 West Montana Street Chicago, Illinois 60614	10/24/95 652 West Drummond Place	100.00
Kia Lynne Harris-Hill 7500 South Trumbull Avenue Chicago, Illinois 60652	10/31/95 155 West 67th Street	342.00 110.00*
James Hart, Jr. 10115 South Bensley Avenue Chicago, Illinois 60617	9/14/94 11 West 116th Street	10.00 200.00*
Sara-Jane Heacox Unit 3 3040 West Sunnyside Avenue Chicago, Illinois 60625	10/30/95 2429 West Irving Park Road	156.00
Elaine J. Holland 5143 South Moody Avenue Chicago, Illinois 60638	11/23/95 5818 South Western Avenue	134.00
Alan and Deborah Hoppe 4333 North Mobile Avenue Chicago, Illinois 60634	10/27/95 West Montrose Avenue and North Narragansett Avenue	97.00
Alan and Deborah Hoppe 4333 North Mobile Avenue Chicago, Illinois 60634	11/5/95 West Montrose Avenue and North Narragansett Avenue	91.00
Mary E. Jefferson Apartment 1005 3983 South Lake Park Avenue Chicago, Illinois 60653	11/20/95 5822 South Western Avenue	76.84*

---

* To City of Chicago, Bureau of Parking

Name And Address	Date And Location	Amount
Claudia Johnson 8026 South Manistee Avenue Chicago, Illinois 60617	8/3/94 7741 South South Chicago Avenue	$ 70.00
Debbie S. Johnson Apartment 23 12203 Vincennes Road Blue Island, Illinois 60406	11/12/95 South Vincennes Avenue and East Pershing Road	32.00 105.00*
Maxine M. Jones 16765 South Trapet Hazel Crest, Illinois 60429	12/2/95 8700 South South Chicago Avenue	158.00*
Stacy Kahan 3451 Riverside Drive Wilmette, Illinois 60091	10/30/95 West Illinois Street and North Kingsbury Street	150.00
Jeannie Kang 1244 Arapano Court Naperville, Illinois 60540	11/7/95 922 North Larabee Street	196.00*
Katayoun Karimi 157 Lawnview Circle Danville, California 94526	10/18/95 164 West Huron Street	192.00
Eric L. Kline 103 Stevens Drive Schaumburg, Illinois 60173	11/22/95 1700 West Fullerton Avenue	95.00
Rita G. Kopinski 5109 South Kilpatrick Avenue Chicago, Illinois 60632	1/18/96 2430 West Archer Avenue	168.00
Michelle L. Kornbleuth 1347 South Michigan Avenue Chicago, Illinois 60605	11/10/95 210 North Michigan Avenue	123.00
Frank J. Kroll 6769 North Oxford Street Chicago, Illinois 60631	9/9/95 3301 North Austin Avenue	130.00 30.00*

---

* To City of Chicago, Bureau of Parking

Name And Address	Date And Location	Amount
William C. Kuru 323 South Railroad Street Montgomery, Illinois 60538	11/4/95 2000 West Fullerton Avenue	$308.00
Melissa L. La Pietra 22 Liberty Drive South Barrington, Illinois 60010	11/11/95 1930 West Fullerton Avenue	102.00
Jason Nicholas Lander 580 Briarwood Drive Wheeling, Illinois 60090	10/10/95 West Fullerton Avenue and North Sheffield Avenue	198.00
Joseph Lansing 1811A North Mohawk Street Chicago, Illinois 60614	11/18/95 Inner Lake Shore Drive near East Schiller Street	149.00
Sandra L. Lebel 4318 North Clarendon Avenue Chicago, Illinois 60613	12/16/95 800 West Montrose Avenue	117.00
Susan E. Lesniewski 5042 West 23rd Place Cicero, Illinois 60650	10/31/95 1450 South Western Avenue	89.25 18.75*
Wayne Demonte Majors 5820 North Kenmore Avenue Chicago, Illinois 60660	10/28/95 West 82nd and South Loomis	144.00
George McClellan Seals 5200 South Blackstone Avenue Chicago, Illinois 60615	7/18/94 4701 South Lake Shore Drive	59.56*
Khrusharon McCullough 117 Bohland Bellwood, Illinois 60104	11/7/95 100 South Racine Avenue	118.00
James McDowell 5 West Randolph Street Oak Park, Illinois 60302	1/17/94 5244 West Washington Boulevard	42.54

---

* To City of Chicago, Bureau of Parking

Name And Address	Date And Location	Amount
Henry I. Meisels and State Farm Insurance Company 185 North Randall Road Batavia, Illinois 60510	10/10/95 West Foster Avenue and North Pulaski Road	$408.00
Robert J. Mels 1009 Tower Circle Drive Marseilles, Illinois 61341	8/29/95 7618 West Talcott Avenue	135.00
Michael Mercandetti 59 June Avenue Northport, New York 11768	10/5/95 400 East Ontario Street	141.00
Robert W. Munds 2nd Floor 1200 North Wells Street Chicago, Illinois 60610	11/18/95 2515 North Clybourn Avenue	111.95
Ralston Murden 8351 South Rhodes Avenue Chicago, Illinois 60619	12/22/95 East 60th and South Dr. Martin Luther King, Jr. Drive	430.00
George Ordija 2551 West Argyle Street Chicago, Illinois 60625	3/8/94 1000 South Union Avenue	61.00
Karen Marie Peters Unit 2 N.W. 3845 Gunderson Avenue Berwyn, Illinois 60402	10/30/95 100 South Racine Avenue	99.00
Michael D. Pool 4941 South Laramie Avenue Chicago, Illinois 60638	1/8/96 6426 West Grand Avenue	86.00 120.00*
William J. Puente 234 East Park Avenue Bloomingdale, Illinois 60108	4/22/95 300 North Lower Wacker Drive	75.00

---

* To City of Chicago, Bureau of Parking

Name And Address	Date And Location	Amount
Raul Ramos and The Prudential Insurance Company P.O. Box 441 Hinsdale, Illinois 60522	10/5/95 448 East Ohio Street	$592.00
Doborah Reingruber 3805 North Seeley Avenue Chicago, Illinois 60618	1/25/93 North Clybourn Avenue and West Wrightwood Avenue	122.00
John P. Riordan 3958 North Oleander Avenue Chicago, Illinois 60634	10/10/95 2714 North Menard Avenue	52.00 140.00*
Milady Rodriquez-Gerger 1047 Troost Forest Park, Illinois 60130	10/24/95 1700 West Van Buren Street	77.00
Matthew George Rogina 1025 Windhaven Road Libertyville, Illinois 60048	10/28/95 2400 West Irving Park Road	106.00
Wendy A. Rosario 9531 Park Lane Des Plaines, Illinois 60016	8/6/95 1900 West Fullerton Avenue	120.00 10.00*
David Rosen Apartment 1311 600 West Diversey Parkway Chicago, Illinois 60614	12/23/95 1600 North LaSalle Street	490.00
Pamela Runnels 6118 North Central Park Avenue Chicago, Illinois 60659	6/19/94 5841 North Kolmar Avenue	257.00*
Larrie Melvin Sapp 2138 West 71st Place Chicago, Illinois 60636	6/24/94 753 West Marquette Road	90.00 40.00*

* To City of Chicago, Bureau of Parking

Name And Address	Date And Location	Amount
Roberta Sarnoff Unit 14J 1445 West Belden Avenue Chicago, Illinois 60614	11/10/95 West Fullerton Avenue and North Clybourn Avenue	$164.00
Janice L. Searcy Unit 6B 7000 South South Shore Drive Chicago, Illinois 60649	11/27/95 3100 South Lake Shore Drive	60.00
Rufina Laplana Selko Unit G 1801 West Touhy Avenue Chicago, Illinois 60626	10/5/95 5700 North Clark Street	455.00 45.00*
David Shapiro Unit 7 CN 1212 North Lake Shore Drive Chicago, Illinois 60610	11/4/95 East Ontario Street and North McClurg Court	75.00
Fride L. Shead Route 3 Box 457 Conover, North Carolina 28613	11/20/95 3536 West Roosevelt Road	144.00
Judith Ann Simpson Apartment 106 300 West Fullerton Avenue Addison, Illinois 60101	11/11/95 150 North Michigan Avenue	82.00
Catherine A. Stubitsch 4216 Park Avenue Brookfield, Illinois 60513	4/30/96 5700 South Kedzie Avenue	128.00
Mary H. Weiss Unit 35 1715 North Wells Street Chicago, Illinois 60614	10/30/95 North Clark Street and West Fullerton Avenue	100.00

* To City of Chicago, Bureau of Parking

Name And Address	Date And Location	Amount
Michael A. Wheatley 587 Yates Calumet City, Illinois 60409	7/5/94 4700 South Lake Shore Drive	$ 68.00 100.00*
Johnnie D. Williams Apartment 2 7351 South Champlain Avenue Chicago, Illinois 60619	11/13/95 5330 South Michigan Avenue	278.00 50.00*
Louise Wilson 4974 West 43rd Street Chicago, Illinois 60638	10/11/95 4974 West 43rd Street (Parking Lot)	427.00 360.00*

Damage To Property.

Department Of Streets And Sanitation/Rodent Control: Account Number 100-99-2005-0934-0934.

Name And Address	Date And Location	Amount
Catherine E. Bertrand 5401 South Sacramento Avenue Chicago, Illinois 60632	11/16/95 5401 South Sacramento Avenue	$350.00
Sein K. Chow 3445 South Union Avenue Chicago, Illinois 60616	3/29/96 3445 South Union Avenue (Alley)	900.00 50.00*
Eugene Clark, Jr. 6929 South Eggleston Avenue Chicago, Illinois 60621	11/28/95 6934 South Eggleston Avenue	480.00

---

* To City of Chicago, Bureau of Parking

Damage To Vehicle.

Department Of Transportation/Bureau of Bridges:
Account Number 300-99-2005-0934-0934.

Name And Address	Date And Location	Amount
Daniel D. Doyal 7629 South Jeffery Avenue Chicago, Illinois 60649	10/31/95 10 West Wacker Drive (Lower)	$310.00 120.00*

Damage To Vehicle.

Department Of Transportation/Bureau of Streets:
Account Number 300-99-2005-0934-0934.

Name And Address	Date And Location	Amount
Kartarzyna Mackowiak 7815 West Belmont Avenue Elmwood Park, Illinois 60635	10/18/95 3202 North Cicero Avenue	$1,026.00

---

* To City of Chicago, Bureau of Parking

Damage To Property.

Department Of Water/Bureau Of Water Distribution:
Account Number 200-99-2005-0934-0934.

Name And Address	Date And Location	Amount
Ameritech-Illinois File 95-0868 Attention: Joseph Terrell HQ 2H 212 West Washington Street Chicago, Illinois 60606	4/21/95 3300 West Foster Avenue	$ 917.00
Frederick P. Kowalski 446 North Sangamon Street Chicago, Illinois 60622	3/18/94 446 North Sangamon Street	1,200.00*
Cora Kinard 4055 West Cermak Road Chicago, Illinois 60623	1/30/94 3703 South Ellis Avenue	300.00
Charles Lieb 6246 North Monticello Avenue Chicago, Illinois 60659	11/8/95 6246 North Monticello Avenue	38.85
The Peoples Gas Light and Coke Company File 96-0-232 19th Floor 130 East Randolph Drive Chicago, Illinois 60601	5/20/96 332 West 106th Street	246.00
The Peoples Gas Light and Coke Company File 96-0-201 19th Floor 130 East Randolph Drive Chicago, Illinois 60601	4/24/96 3255 West 84th Place	658.00

* To City of Chicago, Bureau of Parking

Name And Address	Date And Location	Amount
The Peoples Gas Light and Coke Company File 96-0-247 19th Floor 130 East Randolph Drive Chicago, Illinois 60601	5/23/96 3230 South Parnell Avenue	$1,072.00
The Peoples Gas Light and Coke Company File 96-0-187 19th Floor 130 East Randolph Drive Chicago, Illinois 60601	4/17/96 4224 South Wells Street	509.00
The Peoples Gas Light and Coke Company File 96-0-208 19th Floor 130 East Randolph Drive Chicago, Illinois 60601	5/2/96 7917 South Avalon Avenue	678.00
The Peoples Gas Light and Coke Company File 96-0-213 19th Floor 130 East Randolph Drive Chicago, Illinois 60601	5/9/96 6311 West 63rd Street	765.00
The Peoples Gas Light and Coke Company File 96-0-215 19th Floor 130 East Randolph Drive Chicago, Illinois 60601	5/13/96 9550 South Vincennes Avenue	359.00
The Peoples Gas Light and Coke Company File 96-0-219 19th Floor 130 East Randolph Drive Chicago, Illinois 60601	5/14/96 4020 North Western Avenue	1,098.00

Name And Address	Date And Location	Amount
The Peoples Gas Light and Coke Company File 96-0-210 19th Floor 130 East Randolph Drive Chicago, Illinois 60601	5/1/96 2817 -- 2819 North Talman Avenue	$ 826.00
The Peoples Gas Light and Coke Company File 96-0-196 19th Floor 130 East Randolph Drive Chicago, Illinois 60601	4/23/96 5322 South Kilbourn Avenue	1,017.00
The Peoples Gas Light and Coke Company File 96-0-225 19th Floor 130 East Randolph Drive Chicago, Illinois 60601	5/7/96 3300 South Aberdeen Street	214.00
The Peoples Gas Light and Coke Company File 96-0-252 19th Floor 130 East Randolph Drive Chicago, Illinois 60601	5/29/96 3138 South Parnell Avenue	1,225.00
The Peoples Gas Light and Coke Company File 96-0-204 19th Floor 130 East Randolph Street Chicago, Illinois 60601	4/26/96 3326 South Aberdeen Street	625.00
The Peoples Gas Light and Coke Company File 96-0-227 19th Floor 130 East Randolph Street Chicago, Illinois 60601	5/9/96 5633 South Morgan Street	206.00

Name And Address	Date And Location	Amount
The Peoples Gas Light and Coke Company File 96-0-191 19th Floor 130 East Randolph Street Chicago, Illinois 60601	4/9/96 4336 South Wells Street	$457.00
The Peoples Gas Light and Coke Company File 96-0-224 19th Floor 130 East Randolph Street Chicago, Illinois 60601	5/7/96 3354 South Aberdeen Street	166.00
The Peoples Gas Light and Coke Company File 96-0-223 19th Floor 130 East Randolph Street Chicago, Illinois 60601	5/7/96 3250 South Aberdeen Street	251.00
The Peoples Gas Light and Coke Company File 96-0-200 19th Floor 130 East Randolph Street Chicago, Illinois 60601	4/24/96 6015 West 63rd Place	502.00
The Peoples Gas Light and Coke Company File 96-0-237 19th Floor 130 East Randolph Street Chicago, Illinois 60601	5/21/96 5822 North Rogers Avenue	769.00
The Peoples Gas Light and Coke Company File 96-0-231 19th Floor 130 East Randolph Street Chicago, Illinois 60601	5/20/96 5814 North Rogers Avenue	688.00

Name And Address	Date And Location	Amount
The Peoples Gas Light and Coke Company File 96-0-234 19th Floor 130 East Randolph Street Chicago, Illinois 60601	5/21/96 5826 North Rogers Avenue	$1,034.00
The Peoples Gas Light and Coke Company File 96-0-170 19th Floor 130 East Randolph Street Chicago, Illinois 60601	4/10/96 1152 West Carroll Avenue	434.00
The Peoples Gas Light and Coke Company File 96-0-164 19th Floor 130 East Randolph Street Chicago, Illinois 60601	4/4/96 1419 West Blackhawk Street	862.00
The Peoples Gas Light and Coke Company File 96-0-185 19th Floor 130 East Randolph Street Chicago, Illinois 60601	4/19/96 7149 South Wolcott Avenue	198.00
Saint Hilary Church 5600 North Fairfield Chicago, Illinois 60659	2/17/96 5600 North Fairfield Avenue	1,158.00
Maribeth M. Sanabria 2415 North Geneva Terrace Chicago, Illinois 60614	12/15/95 2415 North Geneva Terrace	117.00
Resurreccion Tolentino 2702 West Montrose Avenue Chicago, Illinois 60618	8/8/95 2702 West Montrose Avenue	1,045.00 80.00*

---

* To City of Chicago, Bureau of Parking

Damage To Vehicle.

Department Of Water/Bureau Of Water Distribution: Account Number 200-99-2005-0934-0934.

Name And Address	Date And Location	Amount
Daniela Bambulas 6315 North La Crosse Avenue Chicago, Illinois 60646	2/16/96 6300 North La Crosse Avenue	$709.00
Thomas Frahn 208 East Kendall Drive Yorkville, Illinois 60560	5/31/95 West Lake Street and North Ada Street	803.75 126.25*
Peter Geannopoulos and USF & G P.O. Box 1138 LB0104 Baltimore, Maryland 21203	4/25/95 2410 West Diversey Avenue	596.00
Robert Joseph Gwozdz 4950 West Medill Avenue Chicago, Illinois 60639	11/29/95 1700 North Cicero Avenue	30.00
Ronney W. Ramsden 5311 North Kedzie Avenue Chicago, Illinois 60625	5/29/96 5311 North Kedzie Avenue	300.00
Michael A. Stangel and Economy Fire and Casualty Company 500 Economy Court P.O. Box 441 Freeport, Illinois 61032	1/21/94 East Jackson Drive and South Lake Shore Drive	537.00
Karen M. Wilson Apartment 506 530 West Aldine Avenue Chicago, Illinois 60657	4/21/96 1659 West Cortland Street	79.00

* To City of Chicago, Bureau of Parking

Damage To Vehicle.

Fire Department:
Account Number 100-99-2005-0934-0934.

Name And Address	Date And Location	Amount
Antoinette R. Hubert 5245 West Warwick Avenue Chicago, Illinois 60641	4/4/96 North Laramie Avenue and West Henderson Street	$ 594.00
Jin Sun Lee and Allstate Insurance Company Suite 400 8745 West Higgins Road Chicago, Illinois 60631	10/12/95 North Caldwell Avenue and North Lehigh Avenue	904.00
Barbara Maier and State Farm Insurance Company Suite S 4220 West 95th Street Oak Lawn, Illinois 60453	1/29/96 1900 West Monterey Avenue	860.00
Margot McGraw and State Farm Insurance Company 160 Industrial Drive Elmhurst, Illinois 60126	12/8/95 3940 North Pine Grove Avenue	1,121.00
Cecil Moore and American Service Insurance Attention: Jolene Krikie 8th Floor 9801 West Higgins Road Rosemont, Illinois 60018	12/23/95 101 East 79th Street	972.50 67.50*

* To City of Chicago, Bureau of Parking

Name And Address	Date And Location	Amount
Manish Patel and State Farm Insurance Company Cl. 13-3292-127 160 Industrial Drive Elmhurst, Illinois 60126	6/5/94 6133 Winchester Avenue	$ 515.00 65.00*

Damage To Vehicle.

Municipal Reference Library:
Account Number 100-99-2005-0934-0934.

Name And Address	Date And Location	Amount
Naygene Brunson and Coronet Insurance Group 3500 West Peterson Avenue Chicago, Illinois 60659	12/24/91 East 73rd and South Exchange Avenue	$650.00

Damage To Vehicle.

Department Of Streets And Sanitation/Bureau Of Electricity:
Account Number 100-99-2005-0934-0934.

Name And Address	Date And Location	Amount
Gwenne Godwin Apartment 3 444 Elmwood Evanston, Illinois 60202	8/25/95 100 South Michigan Avenue	$ 320.00

---

* To City of Chicago, Bureau of Parking

Name And Address	Date And Location	Amount
Charles W. Kiley and State Farm Insurance Company 55 East 63rd Street Westmont, Illinois 60559	3/20/96 711 West Gordon Terrace	$1,300.00
Maria Guadalupe Morales 3419 West 55th Street Chicago, Illinois 60632	12/14/93 3419 West 55th Street (in alley)	400.00
Percy Morris 2432 North Drake Avenue Chicago, Illinois 60647	3/18/96 2432 North Drake Avenue	1,080.00 220.00*

Damage To Vehicle.

Department Of Streets And Sanitation/Bureau Of Equipment: Account Number 300-99-2005-0934-0934.

Name And Address	Date And Location	Amount
Roderick Brim 119 Geneva Bellwood, Illinois 60104	11/16/95 During towing	$480.25 228.75*
Andrew Brooks 524 North Leclaire Avenue Chicago, Illinois 60644	1/16/96 During towing	571.00 190.00*
Richard Bullock 3500 North Lake Shore Drive Chicago, Illinois 60657	5/23/95 During relocation	358.00

---

* To City of Chicago, Bureau of Parking

Name And Address	Date And Location	Amount
William H. Clark 6946 West Higgins Road Chicago, Illinois 60656	1/26/96 During towing	$ 403.00
Obie M. Collins 480 Dalton Lane Roselle, Illinois 60172	6/5/95 During towing	501.00*
George James Daulantis and American States Insurance P.O. Box 1089 Lombard, Illinois 60148	1/16/94 During towing	453.00
Michael Goldin 266 Charles Place Wilmette, Illinois 60091	12/19/94 During towing	25.00
Victor B. Gruntwage 3119 West Arthur Avenue Chicago, Illinois 60645	12/5/95 During towing	698.00
Erick Higgins 8845 South Kenwood Avenue Chicago, Illinois 60619	11/22/94 During towing	139.00*
Cindy Hubbard and C.N. A. Insurance Company Attention: Kate Jackson P.O. Box 7060 Downers Grove, Illinois 60515	2/27/94 During towing	1,187.00
Ana M. Ibarra 2812 South Sawyer Avenue Chicago, Illinois 60623	4/3/95 During towing	345.00 115.00*

* To City of Chicago, Bureau of Parking

Name And Address	Date And Location	Amount
Mark A. Jeffree 448 West Armitage Avenue Chicago, Illinois 60614	10/8/95 During towing	$ 195.00
Joshua Katzman 1504 West Cullom Avenue Chicago, Illinois 60613	10/23/95 During towing	93.47*
Rochelle Kinnard 5854 North Kenmore Avenue Chicago, Illinois 60660	5/17/96 During towing	63.00
Jeffrey Klimala Apartment 607 1601 West School Street Chicago, Illinois 60657	8/29/95 During towing	160.00
Ulf Korthaeuer Apartment 3 5601 South Maryland Avenue Chicago, Illinois 60637	1/20/96 During towing	148.00
Carmella Lewis 2nd Floor 5015 West Erie Street Chicago, Illinois 60644	9/8/93 During towing	327.00 100.00*
James Lewis 2633 East 74th Place Chicago, Illinois 60649	9/9/95 During towing	240.00
George P. Moushi 10043 Lamon Avenue Skokie, Illinois 60077	11/27/95 During towing	1,464.00

---

* To City of Chicago, Bureau of Parking

Name And Address	Date And Location	Amount
Julie Mulzoff 3201 South 39th Street Milwaukee, Wisconsin 53215	9/13/95 During towing	$637.00*
Lionel Neely Box 8587 Chicago, Illinois 60680	12/12/95 During towing	627.00 100.00*
Stephen L. Olson Unit 202 155 Gleason Lake Road Wayzata, Minnesota 55391	4/28/94 During towing	475.00
Modibo Omdwale 3109 West Adams Bellwood, Illinois 60104	11/15/95 During towing	170.00 430.00*
Maria E. Opon 839 Harvard Lane Matteson, Illinois 60443	6/29/94 During towing	60.00
Cesar A. Pedroza 1925 North Orchard Street Chicago, Illinois 60614	12/24/95 During towing	584.00 50.00*
Juan J. Quito 2903 West Belmont Avenue Chicago, Illinois 60618	9/1/95 During towing	150.00
Paula Rodriguez 3027 South Quinn Street Chicago, Illinois 60608	3/6/94 During towing	583.00 270.00*

---

* To City of Chicago, Bureau of Parking

Name And Address	Date And Location	Amount
Lisa Hope Rubin Apartment 516 1000 North LaSalle Drive Chicago, Illinois 60610	1/22/96 During towing	33.00
Ramona Shableau 2316 West Superior Street Chicago, Illinois 60612	11/19/93 During towing	$161.00 45.00*
David S. Sher 2355 North Commonwealth Avenue Chicago, Illinois 60614	10/5/95 During towing	958.50 87.50*
Michael Y. Taran 1831 Locust Lane Mount Prospect, Illinois 60056	5/21/95 During towing	150.00
Charles Varecha 5155 South Talman Avenue Chicago, Illinois 60632	9/9/91 During towing	110.00
Andrew Wroblewski 1904 South Vine Park Ridge, Illinois 60068	10/13/95 During towing	745.00
Sarah W. Zerfas 1961 North Bissell Street Chicago, Illinois 60614	7/6/95 During relocation	94.00

---

* To City of Chicago, Bureau of Parking

Damage To Vehicle.

Department Of Streets And Sanitation/Bureau Of Forestry: Account Number 100-99-2005-0934-0934.

Robert E. Shapiro 4850 South Kimbark Avenue Chicago, Illinois 60615	8/19/95 4850 South Kimbark Avenue	$562.00
William Thompson 10031 South Longwood Drive Chicago, Illinois 60643	9/5/95 10031 South Longwood Drive	753.00

Damage To Vehicle.

Department Of Streets And Sanitation/Bureau Of Sanitation: Account Number 300-99-2005-0934-0934.

Name And Address	Date And Location	Amount
Joseph R. Cavanaugh 6579 North Onarga Avenue Chicago, Illinois 60631	1/23/96 6579 North Onarga Avenue	$313.00
Artie L. Johnson 710 West 95th Street Chicago, Illinois 60623	9/6/94 710 West 95th Street	500.00
Kostas Karras 2808 West North Avenue Chicago, Illinois 60647	12/12/95 2808 West North Avenue	299.00
Halina Pedzisz 735 East Avenue Park Ridge, Illinois 60068	10/26/95 735 East Avenue (alley)	459.00
The Peoples Gas Light and Coke Company File 95-0781 19th Floor 130 East Randolph Street Chicago, Illinois 60601	9/26/95 1240 North Wells Street	690.00

Name And Address	Date And Location	Amount
Mitchell Thornton 6915 South Western Avenue Chicago, Illinois 60636	1/24/96 6915 South Western Avenue	$ 521.00
Jean M. Wolf 5145 South Harding Avenue Chicago, Illinois 60632	10/27/95 5145 South Harding Avenue	335.00

Damage To Vehicle.

Department Of Streets And Sanitation/Bureau Of Sanitation Account Number 300-99-2005-0934-0934.

Name And Address	Date And Location	Amount
Joyce A. Bisbikis 10335 South Kolmar Oak Lawn, Illinois 60453	3/7/96 3230 West 81st Street	$ 257.00 25.00*
Janice V. Bush 1052 North Waller Avenue Chicago, Illinois 60651	1/11/96 1052 North Waller Avenue	519.00
Casper Cartage, Inc. 3837 West 127th Street Alsip, Illinois 60658	10/27/95 1543 North Elston Avenue	335.00
John M. Colbert 5023 West Oakdale Avenue Chicago, Illinois 60641	1/23/96 4633 North Knox Avenue	1,006.00
John Elliott and State Farm Insurance Company 16058 South Oak Park Avenue Tinley Park, Illinois 60477	10/26/95 5458 South Cicero Avenue	767.00 60.00*

* To City of Chicago, Bureau of Parking

Name And Address	Date And Location	Amount
Alicja Goscinski 660 West Grand Avenue Chicago, Illinois 60610	1/5/96 420 South Halsted Street	$ 223.00 110.00*
Sharon A. Griebel 5539 South Newland Avenue Chicago, Illinois 60638	3/7/96 3230 West 81st Street	232.00
Janice Hamasaki and State Farm Insurance Company Suite S 4220 West 95th Street Oak Lawn, Illinois 60653	11/11/95 2325 South Michigan Avenue	268.00 120.00*
Thomas Heinzer 6648 19th Street Berwyn, Illinois 60402	9/26/95 225 West Chestnut Street	67.00 100.00*
Kim A. Hinkle 803 South Kolin Avenue Chicago, Illinois 60632	1/11/96 5300 West 53rd Street	1,434.00
Paulette Jackson 13333 South Prairie Avenue Chicago, Illinois 60627	10/24/94 East 130th and South Indiana Avenue	368.00*
Mayfield Johnson 8515 South Ada Street Chicago, Illinois 60620	9/13/95 Esmond Elementary School Parking Lot	100.00
Xuong T. Ly Apartment 2F 4942 North Sheridan Road Chicago, Illinois 60640	11/13/95 4901 North McCutcheon Terrace	595.00 50.00*

* To City of Chicago, Bureau of Parking

Name And Address	Date And Location	Amount
Dolores G. McGuire and State Farm Insurance Company Cl. 13-5565-100 4220 West 95th Street Oak Lawn, Illinois 60453	2/25/95 6856 South Damen Avenue	$178.00 258.00*
Norma S. Solano 14040 South Parnell Riverdale, Illinois 60627	11/11/95 I-90 underpass at West Foster Avenue	250.00
Michele L. Vonderheide 11654 South Sacramento Avenue Chicago, Illinois 60655	10/16/95 1301 West Diversey Parkway	463.00
Wenceslaw Wagner Apartment 308 6455 West Belle Plaine Avenue Chicago, Illinois 60634	10/31/95 West Montrose Avenue and North Narragansett Avenue	182.00 30.00*
Stephanie Walters and Liberty Mutual Insurance Company Suite 300 5000 Tilghman Street Allentown, Pennsylvania 18104	8/15/94 West Addison Street and North Western Avenue	637.00
Gwen Zahrobsky 885 South 7th Avenue Kankakee, Illinois 60901	11/11/95 900 North Lake Shore Drive	142.88

* To City of Chicago, Bureau of Parking

Damage To Vehicle.

Department Of Streets And Sanitation/Bureau Of Street Traffic: Account Number 300-99-2005-0934-0934.

Name And Address	Date And Location	Amount
Jeff Capodanno 3029 North Austin Avenue Chicago, Illinois 60634	11/1/95 Auto Pound Number 6	$1,240.00 60.00*
Harold Robert Esters 1340 West 91st Street Chicago, Illinois 60620	5/25/94 Police Auto Pound	42.00 260.00*
Michael Clifton Hubbert 11628 South State Street Chicago, Illinois 60628	10/20/95 Auto Pound Number 6	539.00 961.00*

; and

Be It Further Ordered, That the Commissioner of Water is authorized to decrease the amount due by the amount set opposite the name of the claimant on account of underground leaks:

Name and Address	Date And Location	Amount
Gudelia Cervantes 1147 West Erie Street Chicago, Illinois 60622	8/1/94 to 9/22/94 1147 West Erie Street	$ 400.00
Mattie Jones 1654 South Christiana Avenue Chicago, Illinois 60623	3/14/91 to 5/10/91 1654 South Christiana Avenue	400.00

* To City of Chicago, Bureau of Parking

Name And Address	Date And Location	Amount
Catarino Diaz 4551 South Justine Street Chicago, Illinois 60609	3/22/95 to 5/3/95 1457 West 47th Street	$400.00

AUTHORIZATION FOR PAYMENT OF SUNDRY CLAIMS FOR CONDOMINIUM REFUSE REBATES.

The Committee on Finance submitted the following report:

CHICAGO, September 11, 1996.

To the President and Members of the City Council:

Your Committee on Finance, having had under consideration an order authorizing the payment of various condominium refuse rebate claims against the City, having had the same under advisement, begs leave to report and recommend that Your Honorable Body *Pass* the proposed order transmitted herewith.

This recommendation was concurred in by a viva voce vote of the members of the committee.

Respectfully submitted,

(Signed) EDWARD M. BURKE,
Chairman.

On motion of Alderman Burke, the said proposed order transmitted with the foregoing committee report was *Passed* by yeas and nays as follows:

Yeas -- Aldermen Granato, Haithcock, Tillman, Preckwinkle, Holt, Steele, Beavers, Dixon, Shaw, Huels, Frias, Olivo, Burke, Jones, Coleman, Peterson, Murphy, Rugai, Troutman, Evans, Munoz, Zalewski, Chandler, Solis, Ocasio, Burnett, E. Smith, Burrell, Wojcik, Suarez, Gabinski, Mell, Austin, Colom, Banks, Giles, Allen, Laurino, O'Connor, Doherty, Natarus, Levar, Schulter, M. Smith, Moore, Stone -- 46.

Nays -- None.

Alderman Natarus moved to reconsider the foregoing vote. The motion was lost.

The following is said order as passed:

Ordered, That the City Comptroller is authorized and directed to pay the following named claimants the respective amounts set opposite their names, said amounts to be paid in full as follows, and charged to Account No. 100-99-2005-0939-0939:

[List of claimants printed on pages 28109 through 28110 of this Journal.]

AUTHORIZATION FOR PAYMENT OF SENIOR CITIZEN SEWER REBATE CLAIMS.

The Committee on Finance submitted the following report:

CHICAGO, September 11, 1996.

To the President and Members of the City Council:

Your Committee on Finance, having had under consideration an order authorizing the payment of senior citizen rebate sewer claims, having had the same under advisement, begs leave to report and recommend that Your Honorable Body *Pass* the proposed order transmitted herewith.

(Continued on page 28111)

C I T Y O F C H I C A G O
COMMITTEE ON CLAIMS AND LIABILITY
REFUSE REBATE COUNCIL ORDERS--PASSED

MEETING DATE 9/11/96

CONDOMINIUM/ COOPERATIVE NAME	NO. OF ELGIBLE UNITS	TYPE		AMOUNT OF REBATE	******* SPONSOR ******************	
ARTESIAN GARDENS CONDO ASSOC	12	ANNUAL	94	900.00	BERNARD L. STONE	50
AUSTIN MANOR CONDO ASSOC.	16	ANNUAL	94	1,200.00	PATRICK J. LEVAR	45
BANBURY HILL CONDO ASSOC	43	ANNUAL	94	3,054.00	BRIAN G. DOHERTY	41
BIRCH TREE MANOR #1	18	ANNUAL	94	1,350.00	BRIAN G. DOHERTY	41
CATALPA WINTHROP BUILDING	50	ANNUAL	94	3,750.00	MARY ANN SMITH	48
CHATHAM PARK VILLAGE CONDO	553	SEMI-ANNUAL	94	10,575.50	JOHN O. STEELE	06
COPPER BEECHES CONDOMINIUM	8	ANNUAL	94	600.00	JOE MOORE	49
DUNBAR ESTES COURT CONDO ASSN	24	ANNUAL	94	1,030.20	JOE MOORE	49
EAST OF EDENS CONDOMINIUM	24	ANNUAL	94	1,800.00	MICHAEL A. WOJCIK	30
EAST POINT CONDOMINIUM	161	ANNUAL	94	11,120.00	MARY ANN SMITH	48
EASTWOOD MANOR CONDO. ASSN.	7	ANNUAL	94	525.00	THOMAS ALLEN	38
EL LAGO CONDOMINIUM ASSOC.	269	ANNUAL	94	6,334.00	MARY ANN SMITH	48
ESTES/WASHTENAW CONDOMINIUM	12	ANNUAL	94	774.00	BERNARD L. STONE	50
FARWELL GREEN CONDOMINIUM	12	ANNUAL	94	900.00	JOE MOORE	49
FARWELL TERRACE CONDOMINIUM	12	ANNUAL	94	900.00	JOE MOORE	49
FOREST GLEN CONDO. ASSN.	6	ANNUAL	94	385.00	MARGARET LAURINO	39
FOREST TOWERS CONDOMINIUM #1	39	ANNUAL	94	2,925.00	BRIAN G. DOHERTY	41
FOSTER WESTERN CONDO. ASSN.	6	ANNUAL	94	450.00	PATRICK J O'CONNOR	40
FRANCISCO/ROSEMONT CONDOMINIUM	28	ANNUAL	94	2,100.00	BERNARD L. STONE	50
FULTON HOUSE CONDOMINIUM	104	ANNUAL	93	7,800.00	BURTON F. NATARUS	42
GLEN-ALBION CONDO ASSN.	12	ANNUAL	94	900.00	PATRICK J O'CONNOR	40
GLENWOOD NORTH CONDO. ASSN.	6	ANNUAL	94	450.00	PATRICK J O'CONNOR	40
GRANVILLE TOWERS CONDO. ASSOC.	154	ANNUAL	94	6,907.76	MARY ANN SMITH	48
GREENVIEW PLACE CONDO. ASSN.	26	ANNUAL	94	1,950.00	TERRY M. GABINSKI	32
GREGORY COURT CONDOMINIUM ASSN	36	ANNUAL	94	2,700.00	BRIAN G. DOHERTY	41
HIGH RIDGE CONDOMINIUM ASSN.	19	ANNUAL	94	1,425.00	BERNARD L. STONE	50
INNISBROOK CONDO ASSOC. #5	34	ANNUAL	94	2,520.00	BRIAN G. DOHERTY	41
KEYSTONE COURTS CONDO ASSOC #2	12	ANNUAL	94	900.00	MICHAEL A. WOJCIK	30
KEYSTONE COURTS CONDO. ASSN. #1	13	ANNUAL	94	980.00	MICHAEL A. WOJCIK	30
LAKE TERRACE CONDOMINIUM	360	SEMI-ANNUAL	94	3,615.00	WILLIAM M. BEAVERS	07
LONDON TOWNE HOUSES	801	SEMI-ANNUAL	94	30,037.50	LORRAINE L DIXON	08
MASON TERRACE CONDOMINIUM	18	ANNUAL	94	991.50	PATRICK J. LEVAR	45
MERRIMAC SQUARE CONDO. #2	50	ANNUAL	94	2,790.00	THOMAS ALLEN	38
NAVARRA CONDO. ASSOC.	6	ANNUAL	94	450.00	JOE MOORE	49
NORWOOD MANOR CONDO. ASSN.	26	ANNUAL	94	1,950.00	BRIAN G. DOHERTY	41
PARK MANOR CONDOMINIUM	12	ANNUAL	94	900.00	RICHARD F. MELL	33
PARK VIEW CONDO WEST INC.	30	ANNUAL	94	2,250.00	BRIAN G. DOHERTY	41
PARKVIEW CONDOMINIUM ASSN.	18	SEMI-ANNUAL	94	675.00	BARBARA HOLT	05
PRINCETON HOUSE CONDO. ASSN.	98	ANNUAL	94	5,112.00	MARY ANN SMITH	48
SHERIDAN LAKE-SIDE CONDO.	58	ANNUAL	94	3,156.00	JOE MOORE	49
TIARA HOMEOWNERS ASSOCIATION	100	ANNUAL	94	5,084.50	MARY ANN SMITH	48
WINSTON TOWERS #3 CONDO ASSOC	253	ANNUAL	94	5,758.00	BERNARD L. STONE	50
WINSTON TOWERS I ASSOCIATION	194	ANNUAL	94	12,138.00	BERNARD L. STONE	50
1319-21 W. ARDMORE CONDO. ASSO	6	ANNUAL	94	450.00	MARY ANN SMITH	48
1340 TOUHY CONDOMINIUM ASSOC	27	ANNUAL	94	2,025.00	JOE MOORE	49

C I T Y O F C H I C A G O
COMMITTEE ON CLAIMS AND LIABILITY
REFUSE REBATE COUNCIL ORDERS--PASSED

MEETING DATE 9/11/96

CONDOMINIUM/ COOPERATIVE NAME	NO. OF ELGIBLE UNITS	TYPE		AMOUNT OF REBATE	******* SPONSOR ******************	
1442-44 WEST FARGO AVENUE	7	ANNUAL	94	525.00	JOE MOORE	49
1700 E. 56TH STREET CONDOMINIUM	369	SEMI-ANNUAL	94	3,780.00	BARBARA HOLT	05
1961-71 W. WINONA CONDO. ASSN.	13	ANNUAL	94	975.00	EUGENE C. SCHULTER	47
2039-49 EAST 72ND STREET	18	SEMI-ANNUAL	94	660.00	BARBARA HOLT	05
2144 LINCOLN PK. WEST CONDO	90	ANNUAL	93	6,750.00	CHARLES BERNARDINI	43
230 E. ONTARIO CONDO. ASSN.	144	ANNUAL	93	6,491.00	BURTON F. NATARUS	42
339 WEBSTER TOWNHOUSE CONDO.	9	ANNUAL	94	675.00	CHARLES BERNARDINI	43
3843 N. NARRAGANSETT CONDO.	8	ANNUAL	94	600.00	THOMAS ALLEN	38
4105-13 W. CULLOM CONDO. ASSN.	11	ANNUAL	94	825.00	MICHAEL A. WOJCIK	30
5155/59 N. EAST RIVER RD.		ADJUSTMENT	94	816.00	BRIAN G. DOHERTY	41
6005-09 N. NEOLA CONDOMINIUM	9	ANNUAL	94	675.00	BRIAN G. DOHERTY	41
6300 SHERIDAN ROAD CONDO ASSOC	126	ANNUAL	94	6,270.00	JOE MOORE	49
6410-12 GLENWOOD CONDO. ASSN.	6	ANNUAL	94	450.00	PATRICK J O'CONNOR	40
6830-32 PAXTON CONDOMINIUM	6	SEMI-ANNUAL	94	225.00	BARBARA HOLT	05
6847-49 NORTH OLMSTED CONDO.	9	ANNUAL	94	675.00	BRIAN G. DOHERTY	41
6970-72 N. ASHLAND CONDOMINIUM	10	ANNUAL	94	750.00	JOE MOORE	49
7306 NORTH WINCHESTER CONDO.	63	ANNUAL	94	3,344.00	JOE MOORE	49
7400 SHERIDAN CONDO ASSOC.	11	ANNUAL	94	776.00	JOE MOORE	49
7901-11 ELLIS CONDOMINIUM	18	SEMI-ANNUAL	94	658.80	LORRAINE L DIXON	08
899 S. PLYMOUTH COURT CONDO	250	SEMI-ANNUAL	94	3,467.64	MADELINE HAITHCOCK	02

(Continued from page 28108)

This recommendation was concurred in by a viva voce vote of the members of the committee.

Respectfully submitted,

(Signed) EDWARD M. BURKE,
Chairman.

On motion of Alderman Burke, the said proposed order transmitted with the foregoing committee report was *Passed* by yeas and nays as follows:

Yeas -- Aldermen Granato, Haithcock, Tillman, Preckwinkle, Holt, Steele, Beavers, Dixon, Shaw, Huels, Frias, Olivo, Burke, Jones, Coleman, Peterson, Murphy, Rugai, Troutman, Evans, Munoz, Zalewski, Chandler, Solis, Ocasio, Burnett, E. Smith, Burrell, Wojcik, Suarez, Gabinski, Mell, Austin, Colom, Banks, Giles, Allen, Laurino, O'Connor, Doherty, Natarus, Levar, Schulter, M. Smith, Moore, Stone -- 46.

Nays -- None.

Alderman Natarus moved to reconsider the foregoing vote. The motion was lost.

The following is said order as passed:

Ordered, That the City Comptroller is authorized and directed to pay the following named claimants the respective amounts set opposite their names, said amounts to be paid in full as follows, and charged to Account No. 314-99-2005-9148-0938:

[List of claimants printed on pages 28112 through 28113 of this Journal.]

COMMITTEE ON FINANCE
SMALL CLAIMS, CITY OF CHICAGO
SEWER REBATE JOURNAL

NAME	PIN NUMBER	ALDERMAN	AMOUNT
ADAMS, GWENDLEEN	20-14-202-076-1190	04 PRECKWINKLE	50.00
ALLEN, DAISY	20-21-426-046-0000	06 STEELE	50.00
BEATTY, ELOISE	14-08-203-001-0000	48 SMITH	50.00
BOROWSKY, IVAN	13-09-328-060-1002	45 LEVAR	50.00
CALLAGHAN, JULIAN L.	14-08-417-050-1102	48 SMITH	50.00
CEJTIN, MARIA T.	14-28-202-018-1087	44 HANSEN	50.00
CHRISTENSEN, CARL J	13-31-107-024-1021	36 BANKS	50.00
CURRY, PANDORA	20-21-426-046-0000	06 STEELE	50.00
CURTO, VICTOR	14-08-203-001-0000	48 SMITH	50.00
DANNER, ROSEMARY	12-11-310-070-1010	41 DOHERTY	50.00
DALMORE, LEONA	13-15-404-036-1011	30 WOJCIK	50.00
DEYO, GEORGE B.	13-12-119-056-1002	40 O'CONNOR	50.00
DRAKE, JOHNNYE MAE	20-34-413-024-0000	06 STEELE	50.00
FREEMAN, SUSSIE	13-01-108-056-1001	50 STONE	50.00
GARCIA, LYDIA C.	14-06-219-013-0000	40 O'CONNOR	50.00
GARCIA, LYDIA C.	14-06-219-013-0000	40 O'CONNOR	50.00
GARCIA, LYDIA C.	14-06-219-013-0000	40 O'CONNOR	50.00
GENESEN, LOUIS	17-03-214-014-1190	42 NATARUS	50.00
GEORGE, MILDRED L.	14-28-207-004-1014	44 HANSEN	50.00
GOODMAN, AL E.	14-05-211-021-1061	48 SMITH	50.00
GUSTAFSON, ANITA S.	13-12-114-070-1004	40 O'CONNOR	50.00
HANSON, ALYCE M.	14-08-203-001-0000	48 SMITH	50.00
HIRSCH, HERMAN	14-16-300-027-1042	46 SHILLER	50.00
HULL, REGUETTA	20-11-206-058-0000	04 PRECKWINKLE	50.00
JAROLIN, IRENE	17-03-214-014-1046	42 NATARUS	50.00
JOHNSON, EUNICE	17-03-202-061-1077	42 NATARUS	50.00
JOHNSON, JOHN	17-03-202-061-1078	42 NATARUS	50.00
KACHMAN, CLARA L.	10-36-119-003-1061	50 STONE	50.00
KARASIK, RUSSELL	20-13-102-029-1293	05 HOLT	50.00
KELLY, DOROTHY V.	14-08-203-001-0000	48 SMITH	50.00
KINBERG, RALPH H.	13-12-210-061-1002	40 O'CONNOR	50.00
KOLEGAR, FERDINAND	14-05-403-019-1149	48 SMITH	50.00
KOOY, CHARLES	14-21-301-007-0000	46 SHILLER	50.00
KUPPERMAN, MARIAN	10-36-120-003-1164	50 STONE	50.00
LAPEDUS, HELEN H.	10-36-119-003-1138	50 STONE	50.00
LEVINE, RUTH M.	17-10-202-062-1040	42 NATARUS	50.00
LEW, EVA	10-36-119-003-1087	50 STONE	50.00
LIN, JOSE	14-08-203-016-1212	48 SMITH	50.00
LIPMAN, SELMA M.	17-03-211-022-1020	42 NATARUS	50.00
LUKASZUK, STEFAN	10-36-205-006-0000	50 STONE	50.00
MACKEY, JOAN B.	20-34-413-024-0000	06 STEELE	50.00
MAGIDSON, LILLIAN	14-21-110-020-1332	46 SHILLER	50.00
MANDALA, EMMA	13-09-328-058-1019	45 LEVAR	50.00
MARLAND, THELMA	14-21-111-007-1436	46 SHILLER	50.00
MAVETZ, EDWARD J.	14-08-413-040-1077	48 SMITH	50.00
MONROE, BESSIE	20-21-426-046-0000	06 STEELE	50.00
MULLER, ELIZABETH M.	17-10-200-065-1321	42 NATARUS	50.00
NATHAN, LILLIAN	14-21-111-007-1652	46 SHILLER	50.00
OGASAWARA, MINORU	20-13-102-029-3333	05 HOLT	50.00
ORDMAN, NETTIE	13-02-432-025-1001	39 LAURINO	50.00
PANJWANI, FATIMAH	14-20-214-018-0000	46 SHILLER	50.00

COMMITTEE ON FINANCE
SMALL CLAIMS, CITY OF CHICAGO
SEWER REBATE JOURNAL

NAME	PIN NUMBER	ALDERMAN	AMOUNT
PAPRZYCKI, CARL J.	13-28-131-004-0000	30 WOJCIK	50.00
PERLOW, BERTHA	14-28-200-004-1050	44 HANSEN	50.00
RADERMACHER, SANTINA	13-17-107-195-1011	38 ALLEN	50.00
RAMIREZ, MARIA	14-20-214-018-0000	46 SHILLER	50.00
REICHMAN, EDITH	14-28-206-005-1014	44 HANSEN	50.00
ROBINSON, LYNNELLE	25-11-020-300-0000	08 DIXON	50.00
ROZYCKI, SOPHIE	14-21-305-030-1116	44 HANSEN	50.00
RUNCHEK, ADELE	19-19-208-050-1011	23 ZALEWSKI	50.00
SARRA, MARIE	19-27-401-038-1324	13 OLIVO	50.00
SCHEINIAK, CLARA	13-12-231-040-0000	40 O'CONNOR	50.00
SCHOENBROD, BARBARA	17-10-318-031-1004	42 NATARUS	50.00
SEIDMON, GOLDIE	14-21-306-038-1020	44 HANSEN	50.00
SEIFER, IDA	10-36-119-003-1175	50 STONE	50.00
SORENSEN, LEIF	20-13-102-029-1250	05 HOLT	50.00
STERRETT, CORINNE	13-15-411-029-1006	30 WOJCIK	50.00
STUEBEN, ELEANOR	12-14-112-025-1097	36 BANKS	50.00
SUTICH, GEORGE R.	19-34-215-087-1008	18 MURPHY	50.00
THEEFS, FRIEDA	13-15-412-028-1009	30 WOJCIK	50.00
THOMAS, RICHARD J.	11-32-404-017-1011	49 MOORE	50.00
TYLER, JOANN E.	20-11-206-058-0000	04 PRECKWINKLE	50.00
WALK, RAYMOND E.	9-36-112-027-1001	41 DOHERTY	50.00
WHITMAN, ANN M.	14-06-215-014-1078	40 O'CONNOR	50.00
WYKOWSKI, EUGENIA V.	13-17-107-202-1003	38 ALLEN	50.00
ZOLLAR, LOWELL M.	20-13-102-029-1040	05 HOLT	50.00
		* TOTAL AMOUNT	3,750.00

Do Not Pass -- SUNDRY CLAIMS FOR VARIOUS REFUNDS.

The Committee on Finance submitted the following report:

CHICAGO, September 11, 1996.

To the President and Members of the City Council:

Your Committee on Finance, Small Claims Division, to which was referred on January 12, 1994 and on subsequent dates, sundry claims as follows:

Abernathy, Darryl Edward

Abram, Edith Mae

Akins, Thelma

Aliaga, Jorge and State Farm Insurance Company

Alicea, John

Allen, Jo Ann

Altpeter, Lawrence and State Farm Insurance Company

Anderson, Julia M.

Armstrong, Gene L.

Avilez, Barbara Ann

Baker, Eddie James

Baker, Philip J. and ITT Hartford

Baker, Robert and State Farm Insurance Company

Bakich, Huntley

Baksinskas, Annette and Allstate Insurance Company

Bass, Maxine Elizabeth

Bates, Jackie D.

Belser, Julius H.

Belton, Ulysses and Watty B.

Bennett, Belinda

Bennett, Sharon Rose

Best, Darnles Dacosta

Blair, William D.

Blake, Randall

Bledsoe, Vickie R.

Blocker, Randolph S.

Bolden, Will and Allstate Insurance Company

Bostic, Ozzie B.

Boyd, Wanda L. and Allstate Insurance Company

Boyle, Robert and State Farm Insurance Company

Brister, McKinley H. and Mary J.

Brown, Carlton

Brown, Johnny Lee

Brown, Matthew Carter

Buffins, John F. and Johnnie M.

Burns, Ivan

Burns, Reather Mae

Butler, Robert

Bystrom, Paul and Valor Insurance Company

Cadet, Jane

Campbell, Ethel

Canady, Johnnierean and Allstate Insurance Company

Caradine, Sylvia

Cardish, Peter R.

Chan, Wah S. and State Farm Insurance Company

Charles, Kimberly Anne

Chen, Gong

Clancy, Mike and Susan and State Farm Insurance Company

Cobler, Renee

Coleman, Almarie

Coleman, Johnnie and State Farm Insurance Company

Coleman, Valarie

Collier, Karen

Connelly, Jill and Economy Fire and Casualty Company

Cook, Thomas and Christine

Cortez, Francisco and Allstate Insurance Company

Cowart, Linda C.

Coyle, Dorothy

Crehan, Martin

Crutcher, Debra Ann

Currie, Thomas and Bessie

Daugherty, Steven and Lana Friedman

Davis, Pauline

De Lap, Matthew C.

DeJesus, Jonathan

Diaz De Leon, Bernardo

Dodero, Timothy and Allstate Insurance Company

Dolgust, Nicholas G.

Dorrough, Hollis and Patricia

Dorsey, Roberta

Doyle, Clifford J.

Draper, Martha J.

Dryndrozyk, Paul and Allstate Insurance Company

Duenas, Antonio

Duncan, Christine

Duncan, Marva I.

Edheimer, Stephanie Lynn

Edwards, Christine

Edwards, Martha A.

Elder, Casper W.

Ellis, Joseph R.

Enterprise Rent-A-Car

Escalante, Victor and State Farm Insurance Company

Escobar, Dolores

Estela, Ernest

Evans, Cheryl

Feifarek, Tensy R.

Flennoy, S.W.

Floyd, Mary A.

Flynn, Marybeth and State Farm Insurance Company

Foggie, Michael A., Sr.

Foote, Chappia

Forcappa, Alessio

Ford Motor Company

Ford, Thomas and American Service Insurance Company

Fort, Bryant Nathan

Foster, Floyd and Dorothy

Frazier, Susan

Fults, Annette B.

Fultz, Karen L.

Fultz, Robert and Karen

Gabriel, Jennifer Marie

Gaither, William and American Abassador Casualty Company

Gariffo, John and Loretta and State Farm Insurance Company

Garrett, Milton F. II

Garrett, Reginald

Garza, Jose M.

Gemeda, Abebe

Gholston, Walter and Allstate Insurance Company

Gibbs, Barbara Ann

Gilton, Rebecca Stiggers

Glenn, Benjamin E.

Goovin, Larry

Gordon, Catherine

Gordon, Marilyn

Grady, Olivia

Grady, Olivia M.

Grady, Olivia M.

Graham, Adam George

Grant, Garrett and Karla

Greenberg, Steven

Gregoire, Judith Ann

Groves, Sarah

Grutcher, Jesse L.

Hall, Nathaniel J.

Hall, Olivia

Hamilton, Evelyn Delores

Hamilton, Mildred

Hampton, Leonard, Jr.

Hamwi, G. John

Handler, Phillip

Hardnett, Coretta

Harrell, Curtis M.

Harris, Don Edward

Harris, Don Edward

Harris, Dorothy

Harris, Helen

Harris, Keith Duane

Harris, Naritta

Harvey, Carolyn

Hathorne, Arzell

Hawkins, Louise

Hayes, George and Allstate Insurance Company

Heidt, Anna

Highum, James Arthur and American Family Insurance Company

Hodge, Maria and SAFECO Insurance Company

Holland, Lawrence and Leola

Hollister, Bernice B.

Holston, Janette and State Farm Insurance Company

Hood, Lucille

Hooper, Mayola

Hopkins, Lisa

Horton, Keith and American Service Insurance Company

Howell, Toney and State Farm Insurance Company

Hudley, Ruth O.

Hudson, Allene D.

Hunt, Jeanatta

Hurey, Ivan Vincent

Hutchings, Mark and United Service Auto Association

Irvin, Ellana Ann

Irvin, Laura

Ishaya, Melis M.

James, Thomas and Farmers Insurance Group

Jaworski, Raymond and Allstate Insurance Company

Jefferson, Toni and Allstate Insurance Company

Jenkins, Troy and Deidre

Johnson, Evon and American Ambassador Insurance Company

Johnson, Walter, Jr. and Coronet Insurance Company

Johnson, Marie

Johnson, Maurice

Johnson, Patricia

Johnson, Sandra and American Service Insurance Company

Johnson, Tarquin D.

Jones, Dewey

Jones, Vivical

Kapka, Nicholas Dean

Keefner, Richard

Keflemarian, Yodit Joseph

Kelsey, Robert William

Kern, Geoffrey and Allstate Insurance Company

Keys, Mamie and Allstate Insurance Company

Khomutin, Michael

Kimbal, Bertha

King, Fred and Gladys

Kinsella, Alice K.

Kishtaini, Caesar N.

Krause, Lawrence

Lampkin, Prince

Lavangalis, James

Lavizzo, Mildred I.

Lewis, Januar B.

Lindsey, Magnolia

Loggins, Ruth Ann

Lohmann, Katherine and State Farm Insurance Company

Long, James W. and Allstate Insurance Company

Longhi, Thomas Charles and Allstate Insurance Company

Loomis, Gabrielle Marie

Lott, Joe and American Ambassador Casualty Company

Luster, Henry and Jannie

Lyons, Gregory and State Farm Insurance Company

Macklin, James

Manns, Teresa A.

Marsaw, Eloise

Marsh, Dorothy J.

Martin, Ruth E.

Martin, Valerie and Allstate Insurance Company

Maruszcak, Carol

Mattison, Irene and Allstate Insurance Company

McClindon, Diane

McCoy, Tracey and Anthony Owens

McDay, James and Louise

McEvoy, Donna and State Farm Insurance Company

McGinnis, Marilynn

McIlreath, Michelle and American Family Insurance Company

Meeks, Charles and Universal Casualty Company

Meeks, Kimberly J.

Mendoza, Veronica

Mengo, Arthur

Merritt, Wesley James

Mickle, Shelby

Miller, Edith E.

Miller, Michael

Mills, Clarice E.

Mitchell, Lillie Mae

Mitchell, Taurance

Mitchell, Vinnie M.

Montgomery, Hazel M.

Moore, Bobbie J.

Moore, Eudenah

Moore, Evelyn F.

Moore, Kenneth H.

Moore, Lesley B.

Moore, Neshawn and State Farm Insurance Company

Moorer, Cassandra Faye

Morgan, Frank L.

Munson, Gary Paul

Muntaner, Salvador and Allstate Insurance Company

Murakami, Lisa E.

Nangle, Michael

Nathan, Karen

Nawrocki, Joseph

Nelson, Mildred G.

Newton, Jack T.

Ngo, Mong Van

Nikolov, Rumen and State Farm Insurance Company

Nolan, Patrick and Amercian Family Insurance Company

Nolan, Patrick

Okayama, Dennis and Sandra and State Farm Insurance Company

Okoro, Victor

Orlove, Jill A.

Outlaw, Minnie Viola

Padilla, Francisco and Maria and Allstate Insurance Company

Page, Annie

Palmer, Michelle Diane

Parker, Frances

Patel, Kamlesh and State Farm Insurance Company

Payne, Clarence

Peoples Gas Light and Coke Company, The (17)

Peretz, Jeffrey and Progressive Insurance

Perez, Ana Maria and Allstate Insurance Company

Perez, Jose Trinadad

Perry, Gwendolyn L.

Peterson, Erik C.

Pham, Tiem T.

Philip, Delia and Allstate Insurance Company

Pickens, Bernard and Elizabeth

Pilger, Gloria

Pinn, Sandra

Pond, Frank C.

Porter, Vincent

Porter, Vincent O.

Price, Catherine and Richard

Pugh, Mary Knoll

Ramirez, Jose and Allstate Insurance Company

Rance, Ann

Randolph, Anthony

Ray, Letrice and Enterprise Rent-A-Car

Reynolds, Ronald

Richardson, Lorinda M.

Ridley, Joyce A.

Riha, Patrick John

Rivera, Andrea

Rivera, Jesus

Rivera, Luis M.

Roberts-Smith, Vivianne

Robinson, Corey

Robinson, Gianna M.

Robinson, Johnnie and Annie

Rogulich, Eileen and State Farm Insurance Company

Rosado, Jimmy

Rounds, Mable L.

Ruiz, Felipe

Ruiz, Felipe

Russell, Faye

Russell, Faye Y.

Sanders, Denise

Scates, Antoinette D.

Schmitz, Harold W. and Fireman's Fund Insurance Company

Scianna, Guiseppe and State Farm Insurance Company

Scott, Albert

Scott, Aletha

Scott, Willie Mae

Seaton, Milton, Jr. and Allstate Insurance Company

Shank, Samuel and Janet and Prudential Property and Casualty Company

Sherman, Stanley and Allstate Insurance Company

Sica, Sam and State Farm Insurance Company

Skrede, Allyne

Sloan, Sherry Dolores

Smith, Alvin and Callie

Smith, Edward Winston

Smith, Yvonne

Snead, Katie

Spight, Carlyn

Spight-Harris, Vircy L.

Stec, John and Allstate Insurance Company

Steenis, Edgar J.

Steenis, Edgar J.

Steenis, Ollie Jean

Stinson, Francis

Strong, James

Suarez, Jose and State Farm Insurance Company

Swan, Charles

Sweeney, Dennis Michael

Sykes, Mary Elaine

Talavera, Miguel

Tanner, Deborah Murray

Terrell, Joe W.

Thomas, Earnestine and State Farm Insurance Company

Thomas, Joyce

Thomas, Margo Anita

Thompson, Lillian Juanita

Tillman, Donald

Toliver, Barbara J.

Topps, Joe

Travis, Kim L.

Vaughn, Alfreda

Vazquez, Victor

Vecchio, Patricia and State Farm Insurance Company

Venetico, Paul and American Family Insurance Company

Vizenor, Dennis P.

Vuletich, Jason D.

Waddell, America

Wade, Kelly S.

Wahlstrom, Becky and American Ambassador Casualty Company

Walker, Glen Allen

Walsh-Pittman, Gail and Consolidated Insurance Company

Ward, William I.

Ware, Kim

Ware, Vera Lee

Warner, Eileen and State Farm Insurance Company

Weathers, Dorothy Mae

Webster, Archie

Webster, Bryan

Weed, Herbert

Wellington, Rose

Wells, Almetta A. and Allstate Insurance Company

White, Betty

White, Daniel

White, Lemuel, Jr.

Wieclaw, Carol Ann

Wiggins, Loradele

Wiggins, Rosie

Williams, Connie

Williams, Delores

Williams, Henry and Illinois Founders Insurance Company

Williamson, Elise A.

Wilson, Alfred

Wilson, Karla A.

Winters, Mary W.

Woolard, Laurance and State Farm Insurance Company

Wooten, Michael H.

Wright, Lonnie L.

Young, Barbara S.

Zajkowski, John and Allstate Insurance Company

Zalewski, Joan F.,

having had the same under advisement, begs leave to report and recommend that Your Honorable Body *Do Not Pass* said claims for payment.

This recommendation was concurred in by a viva voce vote of the members of the committee.

Respectfully submitted,

(Signed) EDWARD M. BURKE,
Chairman.

On motion of Alderman Burke, the committee's recommendation was *Concurred In* by yeas and nays as follows:

Yeas -- Aldermen Granato, Haithcock, Tillman, Preckwinkle, Holt, Steele, Beavers, Dixon, Shaw, Huels, Frias, Olivo, Burke, Jones, Coleman, Peterson, Murphy, Rugai, Troutman, Evans, Munoz, Zalewski, Chandler, Solis, Ocasio, Burnett, E. Smith, Burrell, Wojcik, Suarez, Gabinski, Mell, Austin, Colom, Banks, Giles, Allen, Laurino, O'Connor, Doherty, Natarus, Levar, Schulter, M. Smith, Moore, Stone -- 46.

Nays -- None.

Alderman Natarus moved to reconsider the foregoing vote. The motion was lost.

Placed On File -- REPORT OF SETTLEMENT OF SUITS AGAINST CITY DURING MONTH OF JUNE, 1996.

The Committee on Finance submitted the following report:

CHICAGO, September 11, 1996.

To the President and Members of the City Council:

Your Committee on Finance, having had under consideration a communication transmitting a list of various cases in which judgments were entered into or cases settled during the month of June, 1996, having had the same under advisement, begs leave to report and recommend that Your Honorable Body *Place on File* the proposed communication transmitted herewith.

This recommendation was concurred in by a viva voce vote of the members of the committee.

Respectfully submitted,

(Signed) EDWARD M. BURKE,
Chairman.

On motion of Alderman Burke, the committee's recommendation was *Concurred In* and said list of cases was *Placed on File.*

Placed On File -- APPLICATIONS FOR CITY OF CHICAGO CHARITABLE SOLICITATION (TAG DAY) PERMITS.

The Committee on Finance submitted the following report:

CHICAGO, September 11, 1996.

To the President and Members of the City Council:

Your Committee on Finance, having had under consideration four applications for City of Chicago charitable solicitation (tag day) permits:

A. Children's Benefit League of Chicago and Suburbs
April 18, 1997 -- citywide;

B. Salvation Army
November 22 through December 24, 1996 -- citywide;

C. VietNow Greater Chicago Chapter
September 21, 1996 -- citywide; and

D. Little City Foundation
September 19 through September 21, 1996 -- citywide,

having had the same under advisement, begs leave to report and recommend that Your Honorable Body *Place On File* the proposed communication transmitted herewith.

This recommendation was concurred in by a viva voce vote of the members of the committee.

Respectfully submitted,

(Signed) EDWARD M. BURKE,
Chairman.

On motion of Alderman Burke, the committee's recommendation was *Concurred In* and said applications and report were *Placed on File.*

COMMITTEE ON THE BUDGET AND GOVERNMENT OPERATIONS.

AUTHORIZATION FOR EXECUTION OF GRANT AGREEMENTS WITH SPECIFIED AGENCIES FOR ALLOCATION OF EMPOWERMENT ZONE FUNDS.

The Committee on the Budget and Government Operations submitted the following report:

CHICAGO, September 11, 1996.

To the President and Members of the City Council:

Your Committee on the Budget and Government Operations, having had under consideration an ordinance authorizing the execution of grant agreements between the City of Chicago and specific agencies necessary for the allocation of empowerment zone funds, having been presented with a proposed substitute ordinance by the Department of Planning and Development, and having had the same under advisement, begs leave to recommend that Your Honorable Body *Pass* the proposed substitute ordinance submitted herewith.

This recommendation was concurred in by a viva voce vote of the members of the committee.

Respectfully submitted,

(Signed) LORRAINE L. DIXON,
Chairman.

On motion of Alderman Dixon, the said proposed substitute ordinance transmitted with the foregoing committee report was *Passed* by yeas and nays as follows:

Yeas -- Aldermen Granato, Haithcock, Tillman, Preckwinkle, Holt, Steele, Beavers, Dixon, Shaw, Huels, Frias, Olivo, Burke, Jones, Coleman, Peterson, Murphy, Rugai, Troutman, Evans, Munoz, Zalewski, Chandler, Solis, Ocasio, Burnett, E. Smith, Burrell, Wojcik, Suarez, Gabinski, Mell, Austin, Colom, Banks, G iles, Allen, Laurino, O'Connor, Doherty, Natarus, Levar, Schulter, M. Smith, Moore, Stone -- 46.

Nays -- None.

Alderman Natarus moved to reconsider the foregoing vote. The motion was lost.

The following is said ordinance as passed:

WHEREAS, In Title XIII of the Omnibus Budget Reconciliation Act of 1993 (Public Law 103-66), the Congress of the United States authorized the United States Department of Housing and Urban Development to designate not more than six (6) empowerment zones and not more than sixty-five (65) enterprise communities in urban areas of the United States; and

WHEREAS, Empowerment zones and enterprise communities are authorized for economically disadvantaged areas, and are intended to be areas of concentrated economic development activity, developed through implementation of strategic plans involving economic opportunity, sustainable community development, community-based partnerships, and strategic vision for change of the affected community; and

WHEREAS, Pursuant to ordinances passed by the City Council of the City of Chicago on April 13, 1994 (published at pages 48392 and 48393 of the Journal of Proceedings of the City Council of that date) and on May 18, 1994 (published at pages 50685 through 50708 of the Journal of the Proceedings of the City Council of that date) the City's Commissioner of Planning and Development submitted the City's application for designation of one (1) empowerment zone and/or one (1) or more enterprise communities within eligible areas in the City; and

WHEREAS, The United States Department of Housing and Urban Development approved the City's application for designation of an empowerment zone on December 21, 1994, making the City eligible to receive a minimum of One Hundred Million Dollars ($100,000,000) in Title XX funds from the United States Department of Health and Human Services; and

WHEREAS, Pursuant to Chapter 2-151 of the Municipal Code of Chicago, the Empowerment Zone/Enterprise Community Coordinating Council was created for various purposes related to the empowerment zone and enterprise communities, including to coordinate the implementation and periodic revision of empowerment zone/enterprise community strategic

plans; to advise the City and other participating governments on all aspects of strategic plan implementation, including allocation of Title XX funds awarded to the City for its empowerment zone in accordance with the strategic plan; and to receive, review and make recommendations on all applications for allocations of empowerment zone/enterprise community funds; and

WHEREAS, Chapter 2-151 also provides that the Coordinating Council shall submit its recommendations for use of empowerment zone/enterprise community Title XX funds to the City Council for final actions; and

WHEREAS, The Coordinating Council has issued requests for proposals for the use of empowerment zone/enterprise community Title XX funds, and has considered various proposals and recommended approval of proposals described in Appendix A to this ordinance; now, therefore,

Be It Ordained by the City Council of the City of Chicago:

SECTION 1. Subject to the approval of the Corporation Counsel as to form and legality, and to the approval of the City Comptroller, the Commissioner of Planning and Development (the "Commissioner") is authorized to provide Empowerment Zone/Enterprise Community Title XX funds to the parties described in Appendix A for the respective purposes and amounts described in Appendix A, subject to terms and conditions deemed acceptable to the Commissioner and in accordance with the goals and purposes of the federal empowerment zone legislation. The Commissioner is authorized to execute all necessary documents in connection with each transaction authorized by this ordinance. Each agreement shall contain provisions for monitoring of performance and auditing consistent with standards for similar agreements funded through other sources.

SECTION 2. This ordinance shall be effective from and after its passage and approval.

Appendix "A" referred to in this ordinance reads as follows:

Appendix "A".

Economic Empowerment Initiative.

The Economic Empowerment R.F.P. called for proposal to alleviate poverty through the creation of economic opportunities for low-income residents as a way of fostering self-sufficiency and building sustainable

communities in the E.Z./E.C. areas. It called for an integrated approach to industrial, commercial/retail and small business development and specifically requested proposals to support the development of model industrial corridors and commercial areas, to redevelop brownfields and to establish business incubators.

Brownfields Redevelopment Institute:

Number 309 Cando

343 South Dearborn Street, Number 910, Chicago, Illinois 60604

Project Location: T.B.D. (all E.Z./E.C. areas)

Recommended: $423,938.00 (grant)

Total Budget: $504,738.00

The applicant organization is a coalition of Chicago-area neighborhood economic development organizations. The proposal has two components: (1) Brownfields Redevelopment Institute and (2) Brownsfields Predevelopment Initiative. Through creation and management of the Brownfields Redevelopment Institute, applicant will prepare curriculum and teach an eight (8) section course to individuals and representatives of community groups on how to identify, evaluate and develop brownfield sites. Through organization of the Brownfields Predevelopment Initiative, applicant will coordinate the Brownfield E.Z./E.C. Project Committee and select and arrange market analysis for eighteen (18) E.Z. sites, Phase I assessment for nine (9) E.Z. sites, and Phase II assessments for six (6) E.Z. sites. E.C. funding would provide market analysis and Phase I for six (6) E.C. sites and Phase II assessments for three (3) E.C. sites. The committee will work with local groups to bring projects to market.

Gappie Development Corporation:

Number 070

253 East 35th Street, Chicago, Illinois 60616

Project Location: East 35th and South Dr. Martin Luther King, Jr. Drive (S.E.Z.)

Recommended: $ 300,000.00 (grant)

Total Budget: $1,725,000.00

The applicant proposes to create a new retail center at the intersection of South Dr. Martin Luther King, Jr. Drive and East 35th Street -- the former Alco Drug store.

Youth Center Enhancement:

Number 272 Elliott Donnelley Youth Center (C.Y.C.)

3947 South Michigan Avenue, Chicago, Illinois 60653

Project Location: 3917 -- 3937 South Michigan Avenue (S.E.Z.)

Recommended: $90,000.00 (grant)

Total Budget: $90,000.00

The applicant seeks an environmental clean-up and land acquisition for the future expansion of the Elliott Donnelley Youth Center. The proposal is based on a three (3) year community planning and development process that will be completed in two (2) phases. During the first (1st) phase, the Center wishes to transform four (4) or five (5) vacant lots adjacent to its current facility into active recreational fields and open space. A second (2nd) phase, presently in the initial discussion stage, might include development of a small performance and training space for two (2) or more professional arts organization. C.Y.C. seek support for Phases I and II of the project. This includes site investigation, clean up of sites fencing and acquisition of the contiguous parcel that is privately owned.

Pilsen Model Commercial Corridor:

Number 058 Eighteenth Street Development Corp.

1839 South Carpenter Street, Chicago, Illinois 60608 (P.L.V.)

Recommended: $521,000.00 (grant/public improvement)

Total Budget: $521,000.00

This proposal seeks to increase the retention of local retail dollars by improving the physical appearance and amenity of E.Z. commercial districts within Pilsen. E.S.D.C. is seeking E.Z. funds for the planning, design and construction of a range of improvements (i.e., area marker or gateway, paving, landscaping, signage, etc.) to public spaces in local commercial districts, support for security and facade improvements to individual properties, and support for area marketing.

Bethel New Life:

Number 044

367 North Karlov Avenue, Chicago, Illinois 60624

Project Location: Northwest Model Industrial Corridor (W.E.Z.)

Recommended:	$ 414,950.00 (grant)
Total Budget:	$1,078,200.00

Bethel New Life, Shorebank Enterprise and the Greater North Pulaski Development Corporation collaborated on this proposal to expand and enhance the Model Industrial Corridor Program of the City of Chicago Department of Planning and Development. The Model Corridor Collaborative has developed five (5) projects that build on the existing industrial plans to more effectively link the business and residential communities. These projects include labor force development in key industrial sectors, resident-industry employment linkage, enhancement and implementation of industrial planning, addressing critical needs – security and improving transportation access for local residents to area jobs.

Job Link Program:

Number 046 West Cluster Collaborative

367 North Karlov Avenue, Chicago, Illinois 60624 (W.E.Z./W.E.C.)

Recommended:	$1,316,150.00 (grant)
Total Budget:	$2,316,150.00

This proposal seeks to link existing West Cluster community based employment and training programs with the employers in the industrial and commercial corridors. This will be accomplished through the Model

Commercial and Model Industrial Corridors initiatives so that west side residents can be trained and hired for prospective and existing jobs located on the west side.

Harrison West Redevelopment:

Number 047 Westside Industrial Research

425 South Central Park Avenue, Chicago, Illinois 60624

Project Location: Cicero/Kostner/Jackson/Eisenhower Expressway (W.E.Z.)

Recommended:	$25,000.00	(grant)
Total Budget:	$91,850.00	

The applicant proposes to develop a strategic plan for the redevelopment of an industrial area on the west side between Kostner Avenue, Cicero Avenue, Jackson Boulevard and the Eisenhower Expressway.

Westside Commercial Corridors Collaborative:

Number 073 Westside Small Business Development Corporation

104 North Pulaski Road, Chicago, Illinois 60624

Project Location: T.B.D. (W.E.Z./W.E.C.)

Recommended:	$ 75,000.00	(grant)
Total Budget:	$951,192.00	

The goal of the project is to expand and enhance four (4) major commercial corridors on the west side -- producing predevelopment plans creating marketing strategies and producing business plans and loan packaging services.

Woodworker/Shipping Training:

Number 080 Greater West Town Project

790 North Milwaukee Avenue, Chicago, Illinois 60622

Project Location: 2021 West Fulton Avenue (W.E.Z.)

Recommended: $ 600,000.00 (grant) (over 2 years)

Total Budget: $1,028,304.37

The applicant proposes to expand economic opportunity of E.Z. residents by linking the training and placement of E.Z. workers with local industrial development efforts and the personnel needs of local industry. The program will provide three (3) integrated services: woodworker training, shipping and receiving training, and direct job placement services. The applicant will train and place two hundred eighteen (218) E.Z./E.C. residents over two (2) years.

Lawndale Commercial Corridor:

Number 310 Lawndale Coalition

343 South Dearborn Street, Number 910, Chicago, Illinois 60604

Project Location: Lawndale (W.E.Z./W.E.C.)

Recommended: $ 100,000.00 (grant)

Total Budget: $10,130,000.00

The applicant seeks funding for predevelopment work in the Lawndale commercial area.

Lake-Pulaski T.O.D. Commercial Area:

Number 321 Bethel New Life

367 North Karlov Avenue, Chicago, Illinois 60624

Project Location: West Lake Street and North Pulaski Road (W.E.Z.)

Recommended: $233,400.00 (grant)

Total Budget: $519,050.00

The applicant proposes to implement a transit oriented development plan focused around the Chicago Transit Authority Superstation at West Lake Street and North Pulaski Road. The plan involves mixed-use development, including commercial and housing development.

Entrepreneurial Training:

Number 347 Industrial Council Northwest Chicago

2023 West Carroll Avenue, Chicago, Illinois 60612

Project Location: Malcolm X College (W.E.Z.)

Recommended: $ 549,265.00 (grant)

Total Budget: $1,058,099.00

The applicant proposes to conduct an entrepreneur training for individuals seeking to operate new businesses or expand existing businesses within the west side E.Z./E.C.. Each of the participating organizations will recruit students from residents and business owners in their service area. In addition, special seminars will be offered from prospective construction firm owners. Selected graduates will be assisted with financing through a special financing pool which has been capitalized by several local banks.

Affordable And Accessible Housing.

Proposals requested under the Housing R.F.P. were not only intended to provide E.Z./E.C residents with affordable housing, but to stabilize E.Z./E.C. communities, help residents build equity, and expand employment in the construction trades.

Affordable/Accessible Housing:

Number 012 Neighborhood Housing Services of Chicago or a redevelopment corporation established by Neighborhood Housing Services of Chicago.

747 North May Street, Chicago, Illinois 60622

Project Location: Multiple locations T.B.D. (all E.Z./E.C. areas)

Recommended: $ 1,500,000.00 (for 100 houses over 3 years, grant)

Total Budget: $14,598,254.00

The applicant proposes to purchase and rehabilitate homes in seven targeted E.Z./E.C. areas (West Humboldt, Grand Boulevard/King Drive, Roseland, West Englewood, Back of the Yards, Southeast Chicago, and Garfield Boulevard). The properties will be made available to low- income buyers in the E.Z./E.C.. By rehabilitating existing properties that negatively affect neighborhoods, this will inspire other homeowners to do the same and attract new residents as well.

Housing and Commercial Rehabilitation:

Number 013 St. Edmunds Redevelopment Corp. or a limited partnership established by St. Edmunds Redevelopment Corp.

6105 South Michigan Avenue, Chicago, Illinois 60637

Project Location: Washington Park, along South Michigan Avenue (S.E.Z.)

Recommended: $1,500,000.00 (grant or loan)

Total Budget: $6,555,400.00

The applicant holds title to six (6) multi-family buildings and proposes to use E.Z. funds to help finance the rehabilitation of the dwellings to provide sixty-six (66) new residential units for qualified, low-income residents of the Washington Park community. Additionally, the applicant proposes to rehabilitate the vital systems of an existing grocery store currently operating in one of its dwellings (upgrade electrical, heating, plumbing, windows, doors and drywall).

Renaissance Apartments (Wabash Y.M.C.A.):

Number 265 Renaissance Corporation or a limited partnership established by the Renaissance Corporation.

4946 North Sheridan Road, Chicago, Illinois 60640

Project Location: 3763 South Wabash Avenue (S.E.Z.)

Recommended: $1,500,000.00 (grant or loan)

Total Budget: $7,485,465.00

Renaissance proposes to renovate the former Wabash Y.M.C.A. -- a historically significant building -- developing one hundred seven (107) units of Single Room Occupancy to serve the homeless, elderly, veterans, mobility-impaired, and the chronically mentally ill and providing on-site social services.

Linking Health And Human Services.

The Health R.F.P. called for a series of proposals to better link governmental and not-for-profit community-based health and human services centers in order to provide improved services to E.Z./E.C. residents.

Human Service Initiative:

Number 010 Wells Community Initiative

551 East 36th Place, Room 1010, Chicago, Illinois 60653

Project Location: East 39th and South Lake Shore Drive (S.E.Z.)

Recommended: $207,000.00 (grant)

Total Budget: $207,000.00

Wells Community Initiative (W.C.I.) is proposing a welfare-to-work program targeted specifically to A.F.D.C. recipients living in Madden Park and Wells which will operate out of the currently existing Family Resource Center. The goal is to reach all residents who will be affected by the new changes in welfare and explain the changes and their options. W.C.I. will develop a computer based system to inform residents about resources, requirements and options. The computer system will also be used for resume and correspondence preparation regarding employment and/or family issues. A client tracking system will be implemented in coordination with an information system being developed at the Department of Human Services. W.C.I. has established relationships with the Department of Public Aid and the Department of Human Services to help with the coordination and delivery of services.

Sexual Assault/Crime Prevention:

Number 040 Englewood Cares

P. O. Box 29614, Chicago, Illinois 60629

Project Location: 6500 South Racine Avenue (E.E.C.)

Recommended: $ 94,250.00 (grant)

Total Budget: $109,250.00

Applicant is seeking to secure physical space for its existing sexual assault/violent crimes program, expand the program, and set up a twenty-four (24) hour crisis/information hot-line. Program components include prevention and intervention of violent crimes, direct assistance to victims of sexual assault, intervention with the survivor and his/her family, and follow-up activities. Services will be provided free of charge.

Linking To The Service Delivery Net:

Number 053 Rose Garden Community Services

11300 South Michigan Avenue, Chicago, Illinois 60628

Project Location: 11300 South Michigan Avenue (C.E.C.)

Recommended: $ 124,000.00 (grant)

Total Budget: $3,515,406.00

The applicant seeks to establish a comprehensive one-stop social services network of education, subsidized employment and job link. The program will expand the existing Earnfare program and serve those who do not qualify for Earnfare assistance. In addition, Rose Garden expects to place five hundred sixty (560) clients in permanent employment.

Effie Ellis Community:

Number 105 Centers for New Horizons, Inc.

4150 South Dr. Martin Luther King, Jr. Drive, Chicago, Illinois 60653

Project Location: East 42nd and South Calumet Avenue (S.E.Z.)

Recommended: $1,000,000.00 (grant)

Total Budget: $6,122,648.00

The applicant proposes to construct a community center at East 42nd and South Calumet Avenue, which will house a full range of services including child care, Head Start, training for home day care providers, family services, job development, parent education, counseling, mini-grocery store, fitness classes and senior services.

Comprehensive Service Delivery Network:

Number 123 Southwest Women Working Together

4051 West 63rd Street, Chicago, Illinois 60629

Project Location: T.B.D. (E.C.C./C.E.C.)

Recommended: $68,931.00 (grant)

Total Budget: $68,931.00

The applicant organization helps women leave life-threatening situations, receive training, find employment and avoid homelessness. This proposal seeks to expand these services by establishing a new family support program, Family Works. The program will provide a foundation for a comprehensive continuum of care options to stabilize families through case management and coordinations, childcare, skill building, support and self-help services.

Holistic Connection:

Number 132 Englewood Community Health Organization

945 West 69th Street, Chicago, Illinois 60621

Project Location: 938 West 69th Street (E.E.C./C.E.C.)

Recommended: $77,142.00 (grant)

Total Budget: $97,286.00

The applicant seeks to establish a one-stop access to health and human services using a case-management approach. The program is expected to serve two thousand three hundred fifty-two (2,352) clients during the first year with a twenty-two percent to twenty-five percent (22% -- 25%) increase in client load expected in the following year. In addition, the applicant proposes to develop a directory of services. This proposal is part of the Comprehensive Service Delivery Network and will be located in the E.C..

Matthew House:

Number 136

3610 South Giles Avenue, Chicago, Illinois 60653

Project Location: 3728 South Indiana Avenue (S.E.Z.)

Recommended: $112,220.00 (grant)

Total Budget: $440,535.00

Matthew House is a community-based organization operating a supportive services center for homeless in the Douglas area. Matthew House services focus on education, employment, health services, housing and ongoing case management services, job readiness training, and a community referral system. Matthew House is requesting E.Z. funds for two (2) additional case managers who will provide support to zone residents through G.E.D. training, addressing health concerns, urban survival skill training, computer networking services and employment training.

Home Health-Care Worker Training:

Number 282 Jewish Vocational Services

1 South Franklin Street, Chicago, Illinois 60606

Project Location: 1313 East 60th Street (S.E.Z.)

Recommended: $441,051.00 (grant)

Total Budget: $441,051.00

The applicant proposes to develop a training program for health care workers which is linked to a job placement network -- the project will place ninety-six (96) graduates per year. In addition, a community advisory council will become a pool of supporters for the project.

Family Investment Center:

Number 313 Chicago Housing Authority

626 West Jackson Boulevard, Chicago, Illinois 60661

Project Location: 4559 South Wabash Avenue (S.E.Z.)

Recommended: $1,200,000.00 (grant)

Total Budget: $3,200,000.00

The Chicago Housing Authority proposes to renovate the Charles Hayes Center at Robert Taylor Homes to create a family investment center. The center would be used for employment counseling, training and placement through C.H.A.'s Resident Employment Development Initiative (R.E.D.I.) Program and other collaborations. The center would also have a learning laboratory, a child care center, a credit union, an auditorium and African-American labor movement displays in addition to benefiting area residents, the Charles Hayes Center would become C.H.A.'s R.E.D.I. headquarters and eventually be computer linked to satellite offices in all housing developments in Chicago.

Proyecto Mejor Salud:

Number 41 Sinai Family Health Centers

South California Avenue at West 15th Street, Chicago, Illinois 60608

Project Location: 3111 West 26th Street (P.L.V.)

Recommended: $1,135,000.00 (grant)

Total Budget: $2,539,354.00

This collaborative project proposes to expand primary health care capacity and access to primary care, especially to uninsured and low- income residents in the P.L.V. cluster at two (2) sites: 1) relocation of the El Centro

three thousand (3,000) square foot facility to a fifteen thousand (15,000) square foot facility, and 2) renovation and expansion of the Lawndale Christian Health Center (L.C.H.C.). Combined expansion is expected to serve an additional seven thousand (7,000) participants of the P.L.V. cluster.

Child And Family Center Expansion:

Number 298 El Hogar Del Nino

2325 South California Avenue, Chicago, Illinois 60608

Project Location: 1710 -- 1714 South Loomis Street (P.L.V.)

Recommended:	$ 500,000.00 (grant)
Total Budget:	$2,088,000.00

The applicant organization currently provides a wide range of family and child care services at four (4) locations in the Pilsen/Little Village community. The proposal requests funding to construct a new child and family center adjacent to one of their existing facilities expanding their child care to two hundred (200) additional pre-school children, forty-five (45) additional infant or toddlers and forty (40) additional full-day Head Start children. In addition, the new facility will provide space for an expanded home day care training program creating eighty (80) new child care slots from licensed home providers.

Saint Anthony Hospital, Resurrection Project:

Number 335

2875 West 19th Street, Chicago, Illinois 60623 (P.L.V.)

Recommended:	$ 977,049.00 (grant)
Total Budget:	$3,621,997.00

This collaborative project would expand primary health care capacity by constructing and operating a family health center as part of the larger Little Village Family Resource Center with programs for health education and outreach substance abuse treatment for women and children and a vocational training/employment component. T.R.P. will develop and Saint Anthony Hospital will operate the center.

Henry Booth House:

Number 291 Family Resource Center Partnership

300 West Adams Street, Number 431, Chicago, Illinois 60606

Project Location: 3710 West Ogden Avenue/2301 -- 2317 South Kedzie Avenue (W.E.C./P.L.V.)

Recommended:	$1,000,000.00 (grant)
Total Budget:	$6,403,614.00

This partnership seeks to build two (2) new child and family service centers that will provide low-income families with safe, affordable and high quality child care and related family services.

W.H.A. Health Empowerment Zone:

Number 315 Westside Health Authority (W.H.A.)

5437 West Division Street Chicago, Illinois 60651 (W.E.Z./W.E.C.)

Recommended:	$300,000.00 (grant)
Total Budget:	$400,000.00

The applicant is a community based advocacy group proposing to increase the capacity of local businesses to respond to the contractual needs of hospitals and other health care entities. This would be achieved by assisting local E.Z. businesses to bid competitively for contracts. Applicant has collected preliminary information on project and identified businesses committed to supporting the project and will complete local market research already in progress, design system to match small businesses with contracts, and provide technical assistance to meet contract obligations. The project will create four (4) new jobs and W.H.A. anticipates that a minimum of twenty (20) workers will be hired from the E.Z./E.C. area over the next three (3) years.

Westside Family Service Center:

Number 322 Westside Planning and Development Corp.

4817 West Chicago Avenue, Chicago, Illinois 60651

Project Location: 4920 West Madison Street (W.E.Z.)

Recommended: $ 500,000.00 (grant)

Total Budget: $1,510,000.00

The applicant is requesting E.Z. funds to aid in the acquisition and rehabilitation of a three (3) story building located at 4920 West Madison Street. The building will include a family services center on the first (1st) and second (2nd) floors which will provide full service day care and Head Start services. West Side Planning and Development Corporation will locate their offices on the third (3rd) floor and will deliver several community service programs from the site: Earn Fare Program, Community Service Program through the Department of Corrections, and the Lincoln Challenge Program. In addition, West Side will also provide an incubator for ten (10) emerging businesses.

Y.M.C.A. Child and Family Service Center:

Number 337 Y.M.C.A. Metropolitan Chicago

755 West North Avenue, Chicago, Illinois 60610

Project Location: 825 South Kedzie Avenue (W.E.Z./W.E.C.)

Recommended: $ 500,000.00 (grant)

Total Budget: $3,800,000.00

The North Lawndale Y.M.C.A. proposes to build a nineteen thousand (19,000) square foot comprehensive child and family center to be located at 825 South Kedzie Avenue. This location is in the North Lawndale community and is a part of the empowerment zone's west cluster. The proposed center will provide developmental programs and services to families and children ranging in age from infants to thirteen (13) years of age. This facility will provide two hundred twenty (220) additional child care slots for a total of three hundred forty (340) slots when added to the North Lawndale Y.M.C.A's current capacity.

Human And Organizational Capacity Building.

While there was no specific R.F.P. for Human and Organizational Capacity Building, the R.F.P.s for other strategic initiative areas encouraged the inclusion of capacity building components as part of proposals.

Storehouse Distribution Center:

Number 022 Visions Chicago

122 South Michigan Avenue, Chicago, Illinois 60603

Project Location: 4920 West Flournoy Street (all E.Z./E.C. areas)

Recommended:	$ 100,000.00 (grant)
Total Budget:	$1,840,788.00

Visions Chicago seeks funding to operate a not-for-profit distribution center, the Storehouse, which procures in-kind building materials and makes them available for a handling fee (which represents a significant savings over market prices) to community groups that are involved in the creation and rehabilitation of affordable housing.

Bronzeville Institute:

Number 023 Mid-South Planning and Development

4307 South Dr. Martin Luther King, Jr. Drive, Chicago, Illinois 60653

Project Location: Multiple locations T.B.D. (S.E.Z.)

Recommended:	$189,000.00 (grant)
Total Budget:	$309,000.00

The applicant proposes to reduce poverty and build community wealth by providing services that will assist Mid-South residents in determining career direction, educate/train residents for employment opportunities, and assist residents in becoming small business owners. The institute will focus on the three (3) primary functions -- entrepreneurial training and business support services, resource clearinghouse and referral, and job training and placement system.

Housing Rehabilitation and Training Program:

Number 287 Chicago Vietnam Veterans

7851 South Escanaba Avenue, Chicago, Illinois 60649

Project Location: 6318 -- 6320 and 6345 -- 6347 South Greenwood Avenue (S.E.Z./E.E.C.)

Recommended:	$ 316,350.00	(grant)
Total Budget:	$1,038,085.00	

The proposed training program for veterans is comprised of two (2) occupational curriculums: 1) a construction pre-apprenticeship replete with hands-on experience in plumbing, electrical, H.V.A.C., etc., and 2) a twelve (12) week computer literacy instruction which will include introduction to computers, D.O.S., a variety of the most widely used office software as well as an introduction to the internet system. This is associated with a larger training program, which is funded by the United States Department of Veteran Affairs.

Vocational Education and Community Development Program:

Number 327 Young Men's Christian Association of Metropolitan Chicago

755 West North Avenue, Chicago, Illinois 60610

Project Location: 3901 South State Street

Recommended:	$181,866.00	(grant)
Total Budget:	$181,866.00	

The Washington Park Y.M.C.A., the Y.M.C.A. Training Alliance, Dawson Technical Institute and the Community Network Group propose to expand their community involvement through the provision of a pre-vocational and vocational training and community development program. The project consists of two (2) components: the development of a community advisory board and the provision of a pre-vocational and vocational training program. The board will focus on improving and/or enhancing relations between citizens, local businesses and community organizations to increase hiring opportunities. The training program will recruit participants (many from the Washington Park Y.M.C.A.), prepare residents for the program, and work on job placement for those who complete the program. Participants receive training in basic skills as well as basic carpentry, electrical, and plumbing skills and will be prepared to obtain jobs in janitorial positions and building maintenance.

Youth Economic Alternative:

Number 290 Instituto Del Progreso Latino

2570 South Blue Island Avenue, Chicago, Illinois 60608

Project Location: T.B.D. (P.L.V./C.E.C.)

Recommended:	$1,087,449.00 (grant)
Total Budget:	$1,747,449.00

Youth Economic Alternatives is a joint proposal from Institito Del Progreso Latino, the Mexican Community Committee, and Chicago South Communities Development. The project will design and implement entry-level technical employment and post-secondary technical training programs for E.Z./E.C. residents.

Diane's Community Shelter:

Number 342

3346 -- 3348 West 16th Street, Chicago, Illinois 60623 (W.E.C.)

Recommended:	$ 27,000.00 (grant)
Total Budget:	$142,626.00

Diane's Community Shelter operates a drop-in center and soup kitchen for the hungry and homeless on Chicago's west side. The shelter provides essential immediate needs of temporary shelter, clothing, counseling and drug prevention techniques. The applicant is requesting E.Z./E.C. funds to expand these services to include job counseling. The proposed program will help clients fill out job applications, prepare for job interviews and generally compete in today's job market.

Public Safety.

Violence Prevention Program:

Number 307 Chicago Commons Innovative Human Services

915 North Wolcott Avenue, Chicago, Illinois 60622

Project Location: Mary McDowell Settlement House (E.E.C.)

Recommended: $55,251.00 (grant)

Total Budget: $55,251.00

The violence prevention program will use education, one-on-one relationships and positive activities to communicate the values of non-violent resolution of conflicts, mutual respect and cooperation in human interaction. Three hundred fifty (350) young people between the ages of nine (9) and seventeen (17) will participate in the program. The program includes workshops and community forums for young people to learn to understand the role of violence in their lives and to learn alternatives in a variety of contexts. Activities such as sports, art classes and field trips will be available to participants. In addition, fifteen (15) young people will have on-going, one-on-one mentoring and counseling experiences in the first (1st) year.

Street Intervention Program (S.I.P.):

Number 324 Y.M.C.A. of Metropolitan Chicago

755 West North Avenue, Chicago, Illinois 60610

Project Location: T.B.D. -- Calumet (C.E.C.)

Recommended: $ 89,000.00 (grant)

Total Budget: $218,097.00

The applicant seeks to establish a youth intervention program to prevent gang membership, recruitment and violence. Program will target at-risk youth involved in gangs through street-work, mediation, case management, employment referral, school re-entry and recreational activities. Expands Safe Path Parent Program and includes a family support services component.

Street Intervention Program:

Number 328 Y.M.C.A. of Metropolitan Chicago

755 West North Avenue, Chicago, Illinois 60610

Project Location: T.B.D. (P.L.V.)

Recommended: $ 89,000.00 (grant)

Total Budget: $218,097.00

Y.M.C.A. seeks funds to establish a youth intervention program to prevent gang membership, recruitment and violence. The project will target at-risk youth involved in gangs through street-work, mediation, case management, employment referral, school re-entry and recreational activities.

South Austin Coalition:

Number 293

5112 West Washington Boulevard, Chicago, Illinois 60644 (W.E.Z.)

Recommended: $450,250.00 (grant)

Total Budget: $450,250.00

The applicant proposes to strengthen community policing, develop a network for response to crisis, develop jobs and opportunities for ex-offenders and high risk youth and begin a neighborhood drug court to reduce the need

for incarceration of drug users and provide more opportunity and alternative sentencing for others.

Youth Futures.

The Youth Futures R.F.P. initiatives focuses on the development of E.Z./E.C. youth into adults who can become economically productive and socially responsible by learning the skills, discipline, attitude and initiative to make work rewarding.

Family Life Community Network:

Number 28 Boys and Girls Club of Chicago

625 West Jackson Boulevard, Chicago, Illinois 60661

Project Location: 3900 South Emerald Avenue (S.E.Z./E.E.C.)

Recommended:	$ 324,575.00 (grant)
Total Budget:	$8,658,223.00

The applicant proposes to: 1. Offer a variety of career exploration and job readiness workshops, with at least two hundred (200) youth participating in each type of session. 2. Offer a series of health-related courses, with at least one hundred (100) individuals participating in the workshops; hold a health fair, serving at least one thousand (1,000) people, to provide additional information and health screening. 3. Provide social development and recreational opportunities to three thousand five hundred (3,500) youth and families by extending the programming service hours of consortium members. 4. Teach gang awareness, safety tips and drug awareness through C.A.P.S., facilitate Police Explorers group, introduce youth to law enforcement careers, help direct youth to jobs, and volunteer activities helping senior citizens. These activities will serve at least two hundred fifty (250). 5. Provide educational services to five hundred (500) youth.

North Washington Park Community Development:

Number 112 5209 South Ingleside Avenue, Chicago, Illinois 60615

Project Location: 4655 South Cottage Grove Avenue (S.E.Z.)

Recommended: $ 30,000.00 (grant)

Total Budget: $143,600.00

The applicant proposes to develop a youth entrepreneurial business incubator to train local residents for self-employment. Five (5) new positions will be created.

Youthnet Program Expansion:

Number 137 The Youth and Family Resource Center

4434 South Lake Park Avenue, Chicago, Illinois 60653

Project Location: Multiple locations (S.E.Z.)

Recommended: $ 761,900.00 (grant)

Total Budget: $1,319,800.00

The applicant seeks to expand the Youthnet Program in the North Kenwood and Oakland communities. The project targets the entire family with a wide range of activities. Program will create one hundred fourteen (114) jobs, sixty-seven (67) for area youth and forty-seven (47) for adults as trained instructors.

West Cluster Comprehensive Jobs Center:

Number 029 Boys and Girls Club of Chicago

625 West Jackson Boulevard, Chicago, Illinois 60661

Project Location: 2950 West Washington Boulevard (W.E.Z./W.E.C.)

Recommended: $ 145,410.00 (grant)

Total Budget: $8,479,058.00

This proposal calls for funding to facilitate the establishment of a jobs center that would provide school-to-work programs for high school students and employment programs for adults and out-of-school youth. The center would provide career services to place seventy-five percent (75%) of West Zone residents completing the program. Funding would also allow B.G.C.C.

to expand linkages of their Office of Employment Programs to businesses and institutions in the west empowerment zones.

Saint Malachy's Arts Program:

Number 035 Saint Malachy's School

2252 West Washington Boulevard, Chicago, Illinois 60612 (W.E.Z.)

Recommended:	$ 550,900.00	(grant)
Total Budget:	$1,773,900.00	

The applicant is requesting a grant for arts education at Saint Malachy's School on the City's near west side. The school -- which serves two hundred thirty-three (233) students from the West Side neighborhood, including Henry Horner and Rockwell Gardens -- will integrate intensive training in music, visual arts, wood workshops and dance with the regular academic curriculum. The arts will be taught as separate disciplines, and integrated into traditional academic subjects to reinforce skills such as concentration, perseverance, and cooperation. Approximately twenty-five percent (25%) of the school day is planned to be spent on the arts as a separate discipline.

Youth Business And Career Initiative:

Number 036 Industrial Council of Northwest Chicago

2023 West Carroll Avenue, Chicago, Illinois 60612 (W.E.Z.)

Recommended:	$98,587.00	(over 3 years)(grant)
Total Budget:	$98,587.00	

The applicant proposes to establish a youth business and career initiative designed to match youth from the Henry Horner Development and surrounding community with industrial businesses in the Model Industrial Corridor. (Funds requested is three (3) years total.)

After School Youth Center:

Number 086 West Humboldt Park Family Community

3601 West Chicago Avenue, Chicago, Illinois 60651

Project Location: 744 North Monticello Avenue (W.E.Z.)

Recommended:	$175,000.00 (grant)
Total Budget:	$312,950.00

The applicant seeks to develop an after school youth center within the West Humboldt Park community. The center will offer activities in the areas of social service, community service, employment resources, and recreation and will be housed at the Chicago Commons Nia Family Center, located at 744 North Monticello Avenue. The purpose of the program is to focus on the development of youth within the West Humboldt Park area, specifically those in the Empowerment Zone.

Allison Foundation Youth Futures:

Number 099 Allison Foundation for Better Living

4520 West Washington Boulevard, Chicago, Illinois 60624 (W.E.Z./W.E.C.)

Recommended:	$430,000.00 (grant)
Total Budget:	$669,650.00

The Allison United Foundation for Better Living proposes to rehabilitate an eighteen thousand (18,000) square foot building that they purchased in 1992, for use as a multi-functional youth center focusing on education and employment. The building is located at 4549 West Washington Boulevard. The new facility will be used to house administrative offices, two (2) classrooms, a conference room, a resource center and will include additional space for an in-house daycare center, a student-run credit union and a small recreational or student lounge. Empowerment Zone funding would provide the funds needed to rehabilitate the building.

C.S.W. Workforce And Life Preparation:

Number 281 Community Services West

1231 South Pulaski Road, Chicago, Illinois 60623

Project Location: Multiple Locations (W.E.Z./W.E.C.)

Recommended:	$ 567,064.00 (grant)
Total Budget:	$1,055,202.00

The proposal is a collaborative initiative submitted by Agape Youth Development and Family Support Services, Bethel New Life and Community Services West to reach west side youth in school, out of school and after school.

Agape Youth Development and Family Support Services is requesting funding to become one of the West Cluster "Zone Youth Centers" to serve youth after school. This after school program provides positive recreational, educational, cultural and personal/social development activities. In addition, Agape is proposing to serve as a coordinator for youth serving agencies in East Garfield Park known as the Community Youth Development Activity Network (C.Y.D.A.N.). Agape will create a community youth congress consisting of representatives from C.Y.D.A.N. organizations as well as representatives from churches, schools and block clubs.

Bethel New Life will serve youth in school by developing an enterprise institute to expand and replicate the Youth Enterprise Network (Y.E.N.) that uses students-initiated and operated high school based businesses as an educational and economic development strategy. Bethel will coordinate institutes where high schools work with community based organizations in their area to develop and integrate curriculum and business development plans.

Community Services West (C.S.W.) will serve youth out of school by providing educational course work and career placements for retrieved dropouts through two (2) alternative high schools, the Academy for Scholastic Achievement and Community Christian Alternative Academy. This school-to-career initiative begins with the recruitment of students from an array of sources including referrals from high school counselors, juvenile probation officers, local congregations, youth centers, businesses and community residents. "Wrap-around" social services for the students include counseling, job coaching, child care and referrals to appropriate social service agencies for assistance that the schools cannot offer.

Garfield Park Expansion:

Number 294 Chicago Park District

425 East McFetridge Drive, Chicago, Illinois 60605

Project Location: 300 North Central Park Avenue (W.E.Z./W.E.C.)

Recommended:	$1,458,700.00 (grant)
Total Budget:	$4,309,800.00

This project seeks to create a multi-purpose facility within the Garfield Park Conservatory. The facility will benefit the entire community by providing space for increased programs that target underserved populations including youth, senior citizens and the disabled; addressing social issues and stimulating cross-cultural exchange; providing facilities for local organizations to hold community meetings, receptions, lectures, large group docent training and other educational and cultural activities; and providing training and internships for community residents.

Cultural Diversity.

The Cultural Diversity R.F.P. was designed not only to support artistic excellence and cultural opportunities in the underserved areas, but to help eliminate cultural or ethnic bias and to promote economic development and tourism.

Artistic Business Center:

Number 32 Little Black Pearl Workshop

4200 South Drexel Boulevard, Chicago, Illinois 60653 (S.E.Z.)

Recommended:	$466,020.00 (grant)
Total Budget:	$571,020.00

The Little Black Pearl program will focus on encouraging urban, underprivileged African-American children to become involved with art as a means of personal expression as well as a potential career path. Classes and workshops will be taught after school by guest artists and interns using

dynamic techniques which will inspire as well as educate. Additionally, the program will introduce participants to the business and financial aspects of the arts community. All classes will be available, free of charge, to participating children and youths. The participants will be initially solicited from/through community institutions, churches and schools. Later, a much wider intake circle will be expanded.

Eight Regiment Armory Building:

Number 72 Douglas Development Corporation

235 East 35th Street, Chicago, Illinois 60616

Project Location: East 39th Street and South Giles Avenue (S.E.Z./E.E.C.)

Recommended: $ 100,000.00 (grant)

Total Budget: $6,400,000.00

The applicant proposes to restore this historic landmark structure to be used as a cultural facility under the existing Historic Site Program of the Department of Cultural Affairs.

Youth Video and Computer Training:

Number 277 Community TV Network

2035 West Wabansia Avenue, Chicago, Illinois 60647

Project Location: 220 West 45th Street (S.E.Z.)

Recommended: $154,140.00 (grant)

Total Budget: $266,140.00

The applicant proposes to provide low-cost production services to E.Z./E.C. business organizations and provide video, computer training and career programs for zone youth at Garfield Alternative High School. The Community TV Network will contact community agencies, churches and others about the availability of the program and foster existing relationships with local non-profit media arts organizations and video companies.

Black Metropolis Convention and Tourism:

Number 343 Black Metropolis Convention and Tourism

444 East 48th Street, Chicago, Illinois 60615

Project Location: Supreme Life Building (S.E.Z.)

Recommended:	$ 100,000.00	(grant)
Total Budget:	$7,327,784.00	

The applicant proposes to use cultural tourism as a vehicle for development of the community's economic base and provide a mechanism for restoring and disseminating information on its cultural heritage. The proposal includes the acquisition and rehabilitation of the historically significant Supreme Life Building.

Lou Rawls Theatre:

Number 348 Tobacco Road, Inc.

1525 East 53rd Street, Number 614, Chicago, Illinois 60615

Project Location: 4700 South Dr. Martin Luther King, Jr. Drive (S.E.Z.)

Recommended:	$1,000,000.00	(grant)
Total Budget:	$7,656,101.00	

The applicant proposes to construct a seventy-five thousand (75,000) square foot three (3) story facility including a state-of-the-art theater, a cultural center and an educational complex. Three (3) overall goals direct the activity of this project: 1) The preservation and transmittal of the culture and heritage of the African-American community; 2) The establishment of a forum for all residents and 3) The engagement of youth will positive role models. Upon completion, the center will include profit making programs, including a family entertainment cluster, an education and training center, a food gallery, an African-American Culture Repository and a retail/incubator cluster.

Mexican Fine Arts Museum:

Number 48

1852 West 19th Street, Chicago, Illinois 60608 (P.L.V.)

Recommended: $2,800,000.00 (grant)

Total Budget: $6,037,295.00

The Mexican Fine Arts Museum is seeking funding for a cultural expansion plan which is designed to increase cultural opportunities for youth and families to promote tourism and to stimulate economic development. This plan includes the physical expansion of the museum and the creation of a teen museum.

Cultural And Arts Performing Center:

Number 299 Bethel New Life

367 North Karlov Avenue, Chicago, Illinois 60624

Project Location: 1150 North Lamon Avenue (W.E.Z./W.E.C.)

Recommended: $ 100,000.00 (grant)

Total Budget: $1,000,000.00

The goal of this project is to promote artistic excellence, cultural awareness and economic development on the west side through the development of a Cultural and Performing Arts Center. The center will be located in an existing facility at the Beth-Anne Life Center in Austin and will serve the diverse and severely underserved populations within the empowerment zone/economic community. Although usable now, there is a One Million Dollar ($1,000,000) campaign currently underway to renovate the facility that will be used for the Center.

AUTHORIZATION FOR SUPPLEMENTAL APPROPRIATION AND AMENDMENT TO 1996 ANNUAL APPROPRIATION ORDINANCE WITHIN MAYOR'S OFFICE OF SPECIAL EVENTS.

The Committee on the Budget and Government Operations submitted the following report:

CHICAGO, September 11, 1996.

To the President and Members of the City Council:

Your Committee on the Budget and Government Operations, having had under consideration an ordinance authorizing a supplemental appropriation and an amendment to the 1996 Annual Appropriation Ordinance within the Mayor's Office of Special Events, having had the same under advisement, begs leave to report and recommend that Your Honorable Body *Pass* the proposed ordinance transmitted herewith.

This recommendation was concurred in by a viva voce vote of the members of the committee.

Respectfully submitted,

(Signed) LORRAINE L. DIXON,
Chairman.

On motion of Alderman Dixon, the said proposed ordinance transmitted with the foregoing committee report was *Passed* by yeas and nays as follows:

Yeas -- Aldermen Granato, Haithcock, Tillman, Preckwinkle, Holt, Steele, Beavers, Dixon, Shaw, Huels, Frias, Olivo, Burke, Jones, Coleman, Peterson, Murphy, Rugai, Troutman, Evans, Munoz, Zalewski, Chandler, Solis, Ocasio, Burnett, E. Smith, Burrell, Wojcik, Suarez, Gabinski, Mell, Austin, Colom, Banks, Giles, Allen, Laurino, O'Connor, Doherty, Natarus, Levar, Schulter, M. Smith, Moore, Stone -- 46.

Nays -- None.

Alderman Natarus moved to reconsider the foregoing vote. The motion was lost.

The following is said ordinance as passed:

WHEREAS, The Annual Appropriation Ordinance for the Year 1996 appropriates Fourteen Million Seventeen Thousand Dollars ($14,017,000) in estimated revenue in Fund 356 -- Special Events Fund; and

WHEREAS, The 1996 appropriation for Fund 356 includes Thirteen Million Seven Hundred Four Thousand Five Hundred Ninety-six Dollars ($13,704,596) for special events projects of the Mayor's Office of Special Events; and

WHEREAS, The actual revenues generated by the 1996 Taste of Chicago and other festivals total Fourteen Million Seven Hundred Fifty-two Thousand Dollars ($14,752,000); and

WHEREAS, The City desires to amend the Appropriation Ordinance for the Year 1996 to appropriate Seven Hundred Thirty-five Thousand Dollars ($735,000) in excess of revenues previously appropriated to the Mayor's Office of Special Events in order to fund operating expenses related to the Taste of Chicago and other events; now, therefore,

Be It Ordained by the City Council of the City of Chicago:

SECTION 1. The Appropriation Ordinance for the Year 1996 is hereby amended according to Exhibit A.

SECTION 2. This ordinance shall be in full force and effect from and after its passage.

Exhibit "A" referred to in this ordinance reads as follows:

Exhibit "A".

Estimates Of Assets And Liabilities As Of January 1, 1996
Estimates Of The Amount Of Such Assets And
Revenue Which Are Appropriable
For The Year 1996.

Fund 356 -- Special Events Revenue Fund

	Strike Amount	Add Amount
Estimated Revenue for 1996		
Fees	$14,017,000	$14,752,000

Fund 356 -- Special Events Revenue Fund

Department Code	Account	Strike Amount	Add Amount
	Mayor's Office of Special Events -- 24		
	For Specific Purposes -- General 9400		
9801	Special Events Project	$13,704,596	$14,439,596

AUTHORIZATION FOR TRANSFER OF YEAR 1996 FUNDS WITHIN COMMITTEE ON LICENSE AND CONSUMER PROTECTION.

The Committee on the Budget and Government Operations submitted the following report:

CHICAGO, September 11, 1996.

To the President and Members of the City Council:

Your Committee on the Budget and Government Operations, having had under consideration an ordinance authorizing a transfer of funds for the year 1996 within the City Council Committee on License and Consumer Protection, having had the same under advisement, begs leave to report and recommend that Your Honorable Body *Pass* the proposed ordinance transmitted herewith.

This recommendation was concurred in by a viva voce vote of the members of the committee.

Respectfully submitted,

(Signed) LORRAINE L. DIXON,
Chairman.

On motion of Alderman Dixon, the said proposed ordinance transmitted with the foregoing committee report was *Passed* by yeas and nays as follows:

Yeas -- Aldermen Granato, Haithcock, Tillman, Preckwinkle, Holt, Steele, Beavers, Dixon, Shaw, Huels, Frias, Olivo, Burke, Jones, Coleman, Peterson, Murphy, Rugai, Troutman, Evans, Munoz, Zalewski, Chandler, Solis, Ocasio, Burnett, E. Smith, Burrell, Wojcik, Suarez, Gabinski, Mell, Austin, Colom, Banks, Giles, Allen, Laurino, O'Connor, Doherty, Natarus, Levar, Schulter, M. Smith, Moore, Stone -- 46.

Nays -- None.

Alderman Natarus moved to reconsider the foregoing vote. The motion was lost.

The following is said ordinance as passed:

Be It Ordained by the City Council of the City of Chicago:

SECTION 1. The City Comptroller and the City Treasurer are authorized and directed to make the following transfer of funds for the Year 1996. This transfer will leave sufficient unencumbered appropriations to meet all liabilities that have been or may be incurred during the year 1996 payable from such appropriations:

FROM:

Purpose	Fund	Code Department	Account	Amount
For Personal Service	100	15-2225	0000	$5,000.00

TO:

Purpose	Fund	Code Department	Account	Amount
For Commodities and Materials	100	15-2225	0300	$5,000.00

SECTION 2. The sole purpose of this transfer of funds is to provide funds to meet necessary obligations in the City Council Committee on License and Consumer Protection during the year 1996.

SECTION 3. This ordinance shall be in full force and effect from and after its passage.

AUTHORIZATION FOR AMENDMENT TO 1996 ANNUAL APPROPRIATION ORDINANCE WITHIN MOTOR FUEL TAX FUND.

The Committee on the Budget and Government Operations submitted the following report:

CHICAGO, September 11, 1996.

To the President and Members of the City Council:

Your Committee on the Budget and Government Operations, having had under consideration an ordinance authorizing an amendment to the 1996 Annual Appropriation Ordinance within the Motor Fuel Tax Fund, and having had the same under advisement, begs leave to report and recommend that Your Honorable Body *Pass* the proposed ordinance transmitted herewith.

This recommendation was concurred in by a viva voce vote of the members of the committee.

Respectfully submitted,

(Signed) LORRAINE L. DIXON,
Chairman.

On motion of Alderman Dixon, the said proposed ordinance transmitted with the foregoing committee report was *Passed* by yeas and nays as follows:

Yeas -- Aldermen Granato, Haithcock, Tillman, Preckwinkle, Holt, Steele, Beavers, Dixon, Shaw, Huels, Frias, Olivo, Burke, Jones, Coleman, Peterson, Murphy, Rugai, Troutman, Evans, Munoz, Zalewski, Chandler, Solis, Ocasio, Burnett, E. Smith, Burrell, Wojcik, Suarez, Gabinski, Mell, Austin, Colom, Banks, Giles, Allen, Laurino, O'Connor, Doherty, Natarus, Levar, Schulter, M. Smith, Moore, Stone -- 46.

Nays -- None.

Alderman Natarus moved to reconsider the foregoing vote. The motion was lost.

The following is said ordinance as passed:

WHEREAS, The City of Chicago is a home rule unit of government as defined in Article VII, Section 6(a) of the Illinois Constitution, and as such may exercise any power and perform any function pertaining to its government and affairs; and

WHEREAS, The management of its finances is a matter pertaining to the government and affairs of the City of Chicago; now, therefore,

Be It Ordained by the City Council of the City of Chicago:

SECTION 1. The Annual Appropriation Ordinance for the Year 1996 is hereby amended by striking the words and figures and inserting the words and figures indicated in the attached Exhibit A.

SECTION 2. This ordinance shall be in full force and effect after its passage.

Exhibit "A" referred to in this ordinance reads as follows:

Exhibit "A".

Amendment To The 1996 Annual Appropriation Ordinance.

Code	Department And Item	Strike Amount	Insert Amount
	Estimated Revenue for 1996 Interest and other	$ 2,400,000.00	$ 6,098,007.82
	Total Appropriable Revenue	63,865,000.00	67,563,007.82
	Total Appropriable for Charges and Expenditures (exclusive of Liabilities at January 1, 1996)	64,690,000.00	68,388,007.82
	84/1055 -- Chicago Department Of Transportation, Bureau Of Bridges And Transit, Bridges Maintenance		
2052.9415	For Services Provided by the Chicago Department of Transportation	5,880,340.00	6,357,731.29

AUTHORIZATION FOR DECREASE IN ALLOCATION OF MOTOR FUEL TAX FUNDS TO CLOSE OUT SPECIFIC PROJECTS.

The Committee on the Budget and Government Operations submitted the following report:

CHICAGO, September 11, 1996.

To the President and Members of the City Council:

Your Committee on the Budget and Government Operations, having had under consideration an ordinance amending various ordinances previously passed authorizing decreases in the allocation of Motor Fuel Tax funds necessary to close out specific projects, having had the same under advisement, begs leave to report and recommend that Your Honorable Body *Pass* the proposed ordinance transmitted herewith.

This recommendation was concurred in by a viva voce vote of the members of the committee.

Respectfully submitted,

(Signed) LORRAINE L. DIXON,
Chairman.

On motion of Alderman Dixon, the said proposed ordinance transmitted with the foregoing committee report was *Passed* by yeas and nays as follows:

Yeas -- Aldermen Granato, Haithcock, Tillman, Preckwinkle, Holt, Steele, Beavers, Dixon, Shaw, Huels, Frias, Olivo, Burke, Jones, Coleman, Peterson, Murphy, Rugai, Troutman, Evans, Munoz, Zalewski, Chandler, Solis, Ocasio, Burnett, E. Smith, Burrell, Wojcik, Suarez, Gabinski, Mell, Austin, Colom, Banks, Giles, Allen, Laurino, O'Connor, Doherty, Natarus, Levar, Schulter, M. Smith, Moore, Stone -- 46.

Nays -- None.

Alderman Natarus moved to reconsider the foregoing vote. The motion was lost.

The following is said ordinance as passed:

Be It Ordained by the City Council of the City of Chicago:

SECTION 1. The projects listed below in Exhibit A, Column 1, authorized by ordinances passed by the City Council on the dates and pages indicated in Columns 2 and 3, allocating the amounts of Motor Fuel Tax funds indicated in Column 4 are hereby amended to the amounts set forth in Column 7.

SECTION 2. The City Comptroller is hereby directed to transfer the unexpended balances shown in Column 6 to the City's unobligated Motor Fuel Tax Fund.

SECTION 3. The City Clerk is directed to transmit two (2) certified copies of this ordinance to the Department of Transportation of the State of Illinois, through the District Engineer of District 1 of the Department.

SECTION 4. This ordinance shall be in force and effect from and after its passage.

[Exhibit "A" referred to in this ordinance printed on page 28175 of this Journal.]

AUTHORIZATION FOR INCREASE IN ALLOCATION OF MOTOR FUEL TAX FUNDS FOR REPAIR OF BRIDGES AND VIADUCTS DURING YEAR 1996.

The Committee on the Budget and Government Operations submitted the following report:

CHICAGO, September 11, 1996.

To the President and Members of the City Council:

(Continued on page 28176)

Project No.	(1) Project Description	(2) Date & Page of Original Ordinance	(3) Date & Page of Latest Ordinance	(4) Amount of Previous Ordinances	(5) Amount of MFT Requests to State of Illinois	(6) Amount TO Unobligated	(7) Amount of Amended Ordinance
6487	Signal Energy '87	04/01/87 : 40706-07	04/01/87 : 40706-07	2,500,000.00	2,500,000.00	172,880.23	2,327,119.77
6488	Lane Line Maint. '87	04/01/87 : 40704-05	04/01/87 : 40704-05	381,600.00	381,600.00	61,974.86	319,625.14
6489	Street Sign Maint. '87	04/01/87 : 40705-06	04/01/87 : 40705-06	518,400.00	518,400.00	80.19	518,319.81
6507	Lane Line Maint. '88	02/25/88 : 10700-01	02/25/88 : 10700-01	481,600.00	481,600.00	38.38	481,561.62
6508	Street Sign Maint. '88	02/25/88 : 10698-99	02/25/88 : 10698-99	518,400.00	518,400.00	11,268.88	507,131.12
6525	Lane Line Maint. '89	02/01/89 : 24542	02/01/89 : 24542	481,600.00	481,600.00	9,402.34	472,197.66
6526	Street Sign Maint. '89	02/01/89 : 24542-03	02/01/89 : 24542-03	518,400.00	518,400.00	1,424.93	516,975.07
6557	Street Sign Maint. '92	01/14/92 : 11570-71	01/14/92 : 11570-71	600,000.00	600,000.00	1,365.11	598,634.89
6558	Lane Line Maint. '92	01/14/92 : 11571-72	01/14/92 : 11571-72	500,000.00	500,000.00	104.16	499,895.84
6565	Street Sign Maint. '93	02/10/93 : 28398-99	02/10/93 : 28398-99	600,000.00	600,000.00	96,847.51	503,152.49
6566	Lane Line Maint. '93	02/10/93 : 28399-400	02/10/93 : 28399-400	500,000.00	500,000.00	189,848.91	310,151.09
6588	Street Sign Maint. '95	03/09/95 : 66151-53	07/13/95 : 4432-33	600,000.00	600,000.00	117,605.53	482,394.47
6026-30	1980 Bridge Maint.	02/14/80: 2354-55	12/21/94: 63938-43	5,645,684.19	5,645,684.19	30,374.38	5,615,309.81
6470-74	1987 Bridge Maint.	04/01/87: 40707-09	02/10/93: 28422-27	6,432,220.43	6,432,220.43	521,950.80	5,910,269.63
6500-04	1988 Bridge Maint.	02/25/88: 10701-03	02/10/93: 28422-27	6,358,261.09	6,358,261.09	185,873.87	6,172,387.22
6520-24	1989 Bridge Maint.	02/01/89: 24538-40	06/28/89: 2591-93	6,300,000.00	6,300,000.00	347,060.62	5,952,939.38
6540-44	1990 Bridge Maint.	02/28/90: 11956-58	02/10/93: 28422-27	8,616,388.21	8,616,388.21	767.67	8,615,620.54
6570-73	1993 Bridge Maint.	02/10/93: 28389-91	08/04/93: 36637	8,000,000.00	8,000,000.00	645,969.70	7,354,030.30
0181+0281	1988 Asphalt Repairs	01/27/88: 9830	03/21/90: 13120-21	9,063,545.00	8,294,222.25	0.00	8,294,222.25
0111+0211	1991 Asphalt Repairs	02/06/91: 30244	07/24/91: 3813	11,250,000.00	11,250,000.00	0.00	11,250,000.00
0112+0212	1991 Curb & Gutter	02/06/91: 30246	07/24/91: 3814	7,200,000.00	7,200,000.00	1,298,195.33	5,901,804.67
0121+0221	1992 Asphalt Repairs	02/04/92: 12055	07/92: 18623-24	9,500,000.00	9,500,000.00	4,974.42	9,495,025.58
0132+0232	1993 Curb & Gutter	02/10/93 : 28391-92	02/10/93 : 28391-92	5,000,000.00	5,000,000.00	0.00	5,000,000.00
0141+0241	1994 Asphalt Repairs	03/02/94 : 46152-54	09/14/94 : 56148	9,500,000.00	9,500,000.00	0.00	9,500,000.00
	Totals			101,066,098.92	100,296,776.17	3,898,007.82	98,598,768.35

(Continued from page 28174)

Your Committee on the Budget and Government Operations, having had under consideration an ordinance amending ordinances previously passed authorizing increases in the allocation of Motor Fuel Tax funds necessary for the repair of bridges and viaducts during 1996, and having had the same under advisement, begs leave to report and recommend that Your Honorable Body *Pass* the proposed ordinance transmitted herewith.

This recommendation was concurred in by a viva voce vote of the members of the committee.

Respectfully submitted,

(Signed) LORRAINE L. DIXON,
Chairman.

On motion of Alderman Dixon, the said proposed ordinance transmitted with the foregoing committee report was *Passed* by yeas and nays as follows:

Yeas -- Aldermen Granato, Haithcock, Tillman, Preckwinkle, Holt, Steele, Beavers, Dixon, Shaw, Huels, Frias, Olivo, Burke, Jones, Coleman, Peterson, Murphy, Rugai, Troutman, Evans, Munoz, Zalewski, Chandler, Solis, Ocasio, Burnett, E. Smith, Burrell, Wojcik, Suarez, Gabinski, Mell, Austin, Colom, Banks, Giles, Allen, Laurino, O'Connor, Doherty, Natarus, Levar, Schulter, M. Smith, Moore, Stone -- 46.

Nays -- None.

Alderman Natarus moved to reconsider the foregoing vote. The motion was lost.

The following is said ordinance as passed:

Be It Ordained by the City Council of the City of Chicago:

SECTION 1. The projects listed below in Exhibit A, Column 1, authorized by ordinances passed by the City Council on the dates and pages indicated in Columns 2 and 3, allocating the amounts of Motor Fuel Tax funds indicated in Column 4, are hereby amended to the amounts set forth in Column 7.

SECTION 2. The City Comptroller is hereby directed to allocate the additional sum shown in Column 6 from that part of the Motor Fuel Tax fund which has been or may be allocated to the City of Chicago.

SECTION 3. The City Clerk is directed to transmit two (2) certified copies of this ordinance to the Department of Transportation of the State of Illinois, through the District Engineer of District 1 of the Department.

SECTION 4. This ordinance shall be in force and effect from and after its passage.

[Exhibit "A" referred to in this ordinance printed on page 28178 of this Journal.]

AUTHORIZATION FOR ESTABLISHMENT OF DAILY USAGE FEE FOR JEFFERSON-KINZIE TOUR BUS PARKING LOT.

The Committee on the Budget and Government Operations submitted the following report:

CHICAGO, September 11, 1996.

To the President and Members of the City Council:

Your Committee on the Budget and Government Operations, having had under consideration an ordinance authorizing the establishment of a daily fee for the use of the Jefferson-Kinzie Tour Bus Parking Lot, and having had the same under advisement, begs leave to report and recommend that Your Honorable Body *Pass* the proposed ordinance transmitted herewith.

(Continued on page 28179)

Chicago Department of Transportation - Exhibit A
Motor Fuel Tax Projects
Projects To Be Adjusted for Closure

Project No.	(1) Project Description	(2) Date & Page of Original Ordinance	(3) Date & Page of Latest Ordinance	(4) Amount of Previous Ordinances	(5) Amount of MFT Requests to State of Illinois	(6) Amount FROM Unobligated	(7) Amount of Amended Ordinance
6340-44	1981 Bridge Maint.	02/11/81: 5402-03	06/28/89: 2575-79	5,116,126.77	5,116,126.77	245,079.89	5,361,206.66
6560-63	1992 Bridge Maint.	01/14/92: 11568-70	12/21/94: 63938-43	6,821,482.19	6,821,482.19	232,311.40	7,053,793.59
	Totals			11,937,608.96	11,937,608.96	477,391.29	12,415,000.25

f:\capital\mft\mftamend.wb2

(Continued from page 28177)

This recommendation was concurred in by a viva voce vote of the members of the committee.

Respectfully submitted,

(Signed) LORRAINE L. DIXON,
Chairman.

On motion of Alderman Dixon, the said proposed ordinance transmitted with the foregoing committee report was *Passed* by yeas and nays as follows:

Yeas -- Aldermen Granato, Haithcock, Tillman, Preckwinkle, Holt, Steele, Beavers, Dixon, Shaw, Huels, Frias, Olivo, Burke, Jones, Coleman, Peterson, Murphy, Rugai, Troutman, Evans, Munoz, Zalewski, Chandler, Solis, Ocasio, Burnett, E. Smith, Burrell, Wojcik, Suarez, Gabinski, Mell, Austin, Colom, Banks, Giles, Allen, Laurino, O'Connor, Doherty, Natarus, Levar, Schulter, M. Smith, Moore, Stone -- 46.

Nays -- None.

Alderman Natarus moved to reconsider the foregoing vote. The motion was lost.

The following is said ordinance as passed:

WHEREAS, Operators of charter and tour buses need a central off-street location to park or stage their vehicles during the day while waiting for their passengers; and

WHEREAS, The City Council, on July 31, 1996, authorized the Commissioner of Consumer Services to execute a lease for certain property in the vicinity of North Jefferson Street and West Kinzie Street for use as a tour bus parking lot; now, therefore,

Be It Ordained by the City Council of the City of Chicago:

SECTION 1. The Commissioner of Consumer Services or any entity contracted by the Commissioner of Consumer Services to manage said lot may assess a daily fee for the use of the tour bus parking lot located in the vicinity of North Jefferson Street and West Kinzie Street. Such fee shall be Ten and no/100 Dollars ($10.00) per vehicle per day.

SECTION 2. This ordinance shall become effective upon passage.

AUTHORIZATION FOR INSTALLATION OF WATER MAINS AT SPECIFIED LOCATIONS.

The Committee on the Budget and Government Operations submitted the following report:

CHICAGO, September 11, 1996.

To the President and Members of the City Council:

Your Committee on the Budget and Government Operations, having had under consideration three orders (under separate committee reports) authorizing the installation of water mains at various locations, having had the same under advisement, begs leave to report and recommend that Your Honorable Body *Pass* the proposed orders transmitted herewith.

This recommendation was concurred in by a viva voce vote of the members of the committee.

Respectfully submitted,

(Signed) LORRAINE L. DIXON,
Chairman.

On motion of Alderman Dixon, the said proposed orders transmitted with the foregoing committee report were *Passed* by yeas and nays as follows:

Yeas -- Aldermen Granato, Haithcock, Tillman, Preckwinkle, Holt, Steele, Beavers, Dixon, Shaw, Huels, Frias, Olivo, Burke, Jones, Coleman, Peterson, Murphy, Rugai, Troutman, Evans, Munoz, Zalewski, Chandler, Solis, Ocasio, Burnett, E. Smith, Burrell, Wojcik, Suarez, Gabinski, Mell, Austin, Colom, Banks, Giles, Allen, Laurino, O'Connor, Doherty, Natarus, Levar, Schulter, M. Smith, Moore, Stone -- 46.

Nays -- None.

Alderman Natarus moved to reconsider the foregoing vote. The motion was lost.

Said orders, as passed, read as follows (the italic heading in each case not being a part of the order):

Portions Of East Frontage Road And West Ohio Street.

Ordered, That the Commissioner of Water is hereby authorized to install 1,200 feet of 12-inch ductile iron water main in East Frontage Road, from 165 feet north of the south line of West Franklin Boulevard to 414 feet north of the north line of West Ohio Street and 200 feet of 12-inch ductile iron water pipe in West Ohio Street, from 32 feet west of the east line of East Frontage Road to 26 feet east of the west line of North Sacramento Boulevard, at a total estimated cost of $270,931.00 chargeable to Appropriation Account Number 264-87-3120-0550-0550 (W-706) Construction.

The above work is to be done under Order Number A-30074.

Portion Of South Lawndale Avenue.

Ordered, That the Commissioner of Water is hereby authorized to install 415 feet of 8-inch ductile iron water main in South Lawndale Avenue, from 240 feet north of the north line of West 27th Street to 18 feet south of the north line of West 26th Street, at a total estimated cost of $84,782.00 chargeable to Appropriation Account Number 264-87-3120-0550-0550 (W-706) Construction.

The above work is to be done under Order Number A-30081.

Portion Of North Winchester Avenue.

Ordered, That the Commissioner of Water is hereby authorized to install 2,654 feet of 8-inch ductile iron water main in North Winchester Avenue, from West Division Street to West Chicago Avenue, at a total estimated cost

of $536,073.00 chargeable to Appropriation Account Number 264-87-3120-0550-0550 (W-706) Construction.

The above work is to be done under Order Number A-30073.

COMMITTEE ON BUILDINGS.

AUTHORIZATION FOR ISSUANCE OF PERMIT FOR CHANGE OF FACE ON SIGN/SIGNBOARD AT 3129 WEST 36TH STREET.

The Committee on Buildings submitted the following report:

CHICAGO, September 11, 1996.

To the President and Members of the City Council:

Your Committee on Buildings, having had under consideration a proposed sign order for changing of face only on sign/signboard located at 3129 West 36th Street (which was referred on July 31, 1996) begs leave to recommend that Your Honorable Body do *Pass* the proposed order which is transmitted herewith.

This recommendation was concurred in by all members of the committee, with no dissenting vote.

Respectfully submitted,

(Signed) BERNARD L. STONE,
Chairman.

On motion of Alderman Stone, the said proposed order transmitted with the foregoing committee report was *Passed* by yeas and nays as follows:

Yeas -- Aldermen Granato, Haithcock, Tillman, Preckwinkle, Holt, Steele, Beavers, Dixon, Shaw, Buchanan, Huels, Frias, Olivo, Burke, Jones, Coleman, Peterson, Murphy, Rugai, Troutman, Evans, Munoz, Zalewski, Chandler, Solis, Ocasio, Burnett, E. Smith, Burrell, Wojcik, Suarez, Gabinski, Mell, Austin, Colom, Banks, Giles, Allen, Laurino, O'Connor, Doherty, Natarus, Hansen, Levar, Schulter, M. Smith, Moore, Stone -- 48.

Nays -- None.

Alderman Natarus moved to reconsider the foregoing vote. The motion was lost.

The following is said order as passed:

Ordered, That the Commissioner of Buildings is hereby directed to issue a sign permit to Kieffer & Co., Inc., 1322 Barclay Boulevard, Buffalo Grove, Illinois 60689, for the erection of a sign/signboard over 24 feet in height and/or over 100 square feet (in area of one face) at Ameritech Cellular, 3129 West 36th Street (this is for a face change only):

Dimensions: length, 25 feet; height, 10 feet
Height Above Grade/Roof to Top of Sign: 32 feet
Total Square Foot Area: 250 square feet.

Such sign shall comply with all applicable provisions of Title 17 (the Chicago Zoning Ordinance) and all other applicable provisions of the Municipal Code of the City of Chicago governing the construction and maintenance of outdoor signs, signboards and structures.

AUTHORIZATION FOR ADDITION OF LETTER MARQUEE SIGN TO EXISTING SIGN/SIGNBOARD AT 5233 NORTH MILWAUKEE AVENUE.

The Committee on Buildings submitted the following report:

CHICAGO, September 11, 1996.

To the President and Members of the City Council:

Your Committee on Buildings, having had under consideration a proposed sign order (which was referred on July 31, 1996) begs leave to recommend that Your Honorable Body do *Pass* the proposed order which is transmitted herewith.

This recommendation was concurred in by all members of the committee, with no dissenting vote.

Respectfully submitted,

(Signed) BERNARD L. STONE,
Chairman.

On motion of Alderman Stone, the said proposed order transmitted with the foregoing committee report was *Passed* by yeas and nays as follows:

Yeas -- Aldermen Granato, Haithcock, Tillman, Preckwinkle, Holt, Steele, Beavers, Dixon, Shaw, Buchanan, Huels, Frias, Olivo, Burke, Jones, Coleman, Peterson, Murphy, Rugai, Troutman, Evans, Munoz, Zalewski, Chandler, Solis, Ocasio, Burnett, E. Smith, Burrell, Wojcik, Suarez, Gabinski, Mell, Austin, Colom, Banks, Giles, Allen, Laurino, O'Connor, Doherty, Natarus, Hansen, Levar, Schulter, M. Smith, Moore, Stone -- 48.

Nays -- None.

Alderman Natarus moved to reconsider the foregoing vote. The motion was lost.

The following is said order as passed:

Ordered, That the Commissioner of Buildings is hereby directed to issue a sign permit to Paldo Sign & Display Co., Inc., 8110 Grand Avenue, River Grove, Illinois 60171, for the erection of a sign/signboard over 24 feet in height and/or over 100 square feet (in area of one face) at Kings II Gyros, 5233 North Milwaukee Avenue:

Dimensions: length, 9.5 feet; height, 4 feet
Height Above Grade/Roof to Top of Sign: 15 feet
Total Square Foot Area: 38 square feet.

(Adding a new letter marquee sign 4 feet by 9.5 feet to be attached to an existing sign structure which is over 100 square feet in total area)

Such sign shall comply with all applicable provisions of Title 17 (the Chicago Zoning Ordinance) and all other applicable provisions of the Municipal Code of the City of Chicago governing the construction and maintenance of outdoor signs, signboards and structures.

AUTHORIZATION FOR ISSUANCE OF PERMITS FOR ERECTION OF SIGNS/SIGNBOARDS AT SUNDRY LOCATIONS.

The Committee on Buildings submitted the following report:

CHICAGO, September 11, 1996.

To the President and Members of the City Council:

Your Committee on Buildings, having had under consideration fourteen proposed sign orders (which were referred on July 31, August 8 and 21, 1996, respectively), pursuant to Section 14-40-120, "Aldermanic Recommendation" of the Municipal Code of Chicago, begs leave to recommend that Your Honorable Body do *Pass* the sign orders (one -- 10th Ward, one -- 14th Ward, three -- 19th Ward, two -- 33rd Ward, one -- 36th Ward, one -- 40th Ward, four -- 42nd Ward and one -- 44th Ward) transmitted herewith.

This recommendation was concurred in by all members of the committee, with no dissenting vote.

Respectfully submitted,

(Signed) BERNARD L. STONE,
Chairman.

On motion of Alderman Stone, the said proposed orders transmitted with the foregoing committee report were *Passed* by yeas and nays as follows:

Yeas -- Aldermen Granato, Haithcock, Tillman, Preckwinkle, Holt, Steele, Beavers, Dixon, Shaw, Buchanan, Huels, Frias, Olivo, Burke, Jones, Coleman, Peterson, Murphy, Rugai, Troutman, Evans, Munoz, Zalewski, Chandler, Solis, Ocasio, Burnett, E. Smith, Burrell, Wojcik, Suarez, Gabinski, Mell, Austin, Colom, Banks, Giles, Allen, Laurino, O'Connor, Doherty, Natarus, Hansen, Levar, Schulter, M. Smith, Moore, Stone -- 48.

Nays -- None.

Alderman Natarus moved to reconsider the foregoing vote. The motion was lost.

The following are said orders as passed (the italic heading in each case not being a part of the order):

3237 West Addison Street.

Ordered, That the Commissioner of Buildings is hereby directed to issue a sign permit to Olympic Signs, Inc., 560 Windypoint Drive, Glendale Heights, Illinois 60139, for the erection of a sign/signboard over 24 feet in height and/or over 100 square feet (in area of one face) at Murray's Auto Parts, 3237 West Addison Street:

Dimensions: length, 77 feet, 5½ inches; height, 2 feet, 6 inches
Height Above Grade/Roof to Top of Sign: 18 feet
Total Square Foot Area: 93.65 square feet.

Such sign shall comply with all applicable provisions of Title 17 (the Chicago Zoning Ordinance) and all other applicable provisions of the Municipal Code of the City of Chicago governing the construction and maintenance of outdoor signs, signboards and structures.

6150 North Broadway.

Ordered, That the Commissioner of Buildings is hereby directed to issue a sign permit to North Shore Sign, 1925 Industrial Drive, Libertyville, Illinois 60048, for the erection of a sign/signboard over 24 feet in height and/or over 100 square feet (in area of one face) at 6150 North Broadway:

Dimensions: length, 128 feet; height, 8 feet
Height Above Grade/Roof to Top of Sign: 18 feet
Total Square Foot Area: 1,024 square feet.

Such sign shall comply with all applicable provisions of Title 17 (the Chicago Zoning Ordinance) and all other applicable provisions of the Municipal Code of the City of Chicago governing the construction and maintenance of outdoor signs, signboards and structures.

---

59 West Hubbard Street.

Ordered, That the Commissioner of Buildings is hereby directed to issue a sign permit to Tom Buker, Outdoor Network, 22 West Ontario Street, Suite 2-W, Chicago, Illinois 60610, for the erection of a sign/signboard over 24 feet in height and/or over 100 square feet (in area of one face) at 59 West Hubbard Street:

Dimensions: length, 100 feet; height, 46.5 feet
Height Above Grade/Roof to Top of Sign: not applicable
Total Square Foot Area: 2,825 square feet.

Such sign shall comply with all applicable provisions of Title 17 (the Chicago Zoning Ordinance) and all other applicable provisions of the Municipal Code of the City of Chicago governing the construction and maintenance of outdoor signs, signboards and structures.

4343 North Kedzie Avenue.

Ordered, That the Commissioner of Buildings is hereby directed to issue a sign permit to Acme-Wiley Corporation, 2480 Greenleaf Avenue, Elk Grove Village, Illinois 60007, for the erection of a sign/signboard over 24 feet in height and/or over 100 square feet (in area of one face) at Walgreen's, 4343 North Kedzie Avenue:

Dimensions: length, 16 feet, 8 inches; height, 11 feet, 7 inches
Height Above Grade/Roof to Top of Sign: 25 feet
Total Square Foot Area: 193 square feet.

Such sign shall comply with all applicable provisions of Title 17 (the Chicago Zoning Ordinance) and all other applicable provisions of the Municipal Code of the City of Chicago governing the construction and maintenance of outdoor signs, signboards and structures.

5724 South Kedzie Avenue.

Ordered, That the Commissioner of Buildings is hereby directed to issue a sign permit to North Shore Sign, 1925 Industrial Drive, Libertyville, Illinois 60048, for the erection of a sign/signboard over 24 feet in height and/or over 100 square feet (in area of one face) at Pete's Market, 5724 South Kedzie Avenue:

Dimensions: length, 282 feet; height, 38 inches to 108 inches
Height Above Grade/Roof to Top of Sign: 19 feet
Total Square Foot Area: 1,330 square feet.

Such sign shall comply with all applicable provisions of Title 17 (the Chicago Zoning Ordinance) and all other applicable provisions of the Municipal Code of the City of Chicago governing the construction and maintenance of outdoor signs, signboards and structures.

---

111 West Kinzie Street.

Ordered, That the Commissioner of Buildings is hereby directed to issue a sign permit to J & B Signs, Inc., 300 West Grand Avenue, Suite 260, Chicago, Illinois 60610, for the erection of a sign/signboard over 24 feet in height and/or over 100 square feet (in area of one face) at 111 West Kinzie Street (parking lot):

Dimensions: length, 180 feet; height, 60 feet
Height Above Grade/Roof to Top of Sign: 60 feet
Total Square Foot Area: 10,800 square feet.

Such sign shall comply with all applicable provisions of Title 17 (the Chicago Zoning Ordinance) and all other applicable provisions of the Municipal Code of the City of Chicago governing the construction and maintenance of outdoor signs, signboards and structures.

8354 West Irving Park Road.

Ordered, That the Commissioner of Buildings is hereby directed to issue a sign permit to Fabricraft, 435 South Airport Road West, Traverse City, Michigan 49686, for the erection of a sign/signboard over 24 feet in height and/or over 100 square feet (in area of one face) at 8354 West Irving Park Road:

Dimensions: length, 176 feet, 10¾ inches; height, 10 feet
Height Above Grade/Roof to Top of Sign: 10 feet
Total Square Foot Area: 269 square feet.

Such sign shall comply with all applicable provisions of Title 17 (the Chicago Zoning Ordinance) and all other applicable provisions of the Municipal Code of the City of Chicago governing the construction and maintenance of outdoor signs, signboards and structures.

---

660 North LaSalle Street.

Ordered, That the Commissioner of Buildings is hereby directed to issue a sign permit to Lite-Rite Electric Co., P. O. Box 323, Downers Grove, Illinois 60515, for the erection of a sign/signboard over 24 feet in height and/or over 100 square feet (in area of one face) at 660 North LaSalle Street (retail):

Dimensions: length, 36 feet; height, 10 feet, 6 inches
Height Above Grade/Roof to Top of Sign: 47 feet
Total Square Foot Area: 378 square feet.

Such sign shall comply with all applicable provisions of Title 17 (the Chicago Zoning Ordinance) and all other applicable provisions of the Municipal Code of the City of Chicago governing the construction and maintenance of outdoor signs, signboards and structures.

79 West Monroe Street.

Ordered, That the Commissioner of Buildings is hereby directed to issue a sign permit to M-K Signs, Inc., 4900 North Elston Avenue, Chicago, Illinois 60630, for the erection of a sign/signboard over 24 feet in height and/or over 100 square feet (in area of one face) at 79 West Monroe Street:

Dimensions: length, 12 feet; height, 13 feet, 1 inch
Height Above Grade/Roof to Top of Sign: 48 feet
Total Square Foot Area: 312 square feet.

Such sign shall comply with all applicable provisions of Title 17 (the Chicago Zoning Ordinance) and all other applicable provisions of the Municipal Code of the City of Chicago governing the construction and maintenance of outdoor signs, signboards and structures.

3630 North Southport Avenue.

Ordered, That the Commissioner of Buildings is hereby directed to issue a sign permit to Doyle Signs, Inc., 232 Interstate Road, Addison, Illinois 60101, for the erection of a sign/signboard over 24 feet in height and/or over 100 square feet (in area of one face) at 3630 North Southport Avenue:

Dimensions: length, 24 feet, 2 inches; height, 8 feet, 7 inches
Height Above Grade to Top of Sign: 22 feet
Total Square Foot Area: 207 square feet.

Such sign shall comply with all applicable provisions of Title 17 (the Chicago Zoning Ordinance) and all other applicable provisions of the Municipal Code of the City of Chicago governing the construction and maintenance of outdoor signs, signboards and structures.

9645 South Western Avenue.
(Awning Facing North)

Ordered, That the Commissioner of Buildings is hereby directed to issue a

sign permit to Olympic Signs, Inc., 560 Windypoint Drive, Glendale Heights, Illinois 60139, for the erection of a sign/signboard over 24 feet in height and/or over 100 square feet (in area of one face) at Boston Market, 9645 South Western Avenue (awning facing north):

Dimensions: length, 41 feet; height, 3 feet, 3 inches
Height Above Grade/Roof to Top of Sign: 11 feet, 6 inches
Total Square Foot Area: 133.25 square feet.

Such sign shall comply with all applicable provisions of Title 17 (the Chicago Zoning Ordinance) and all other applicable provisions of the Municipal Code of the City of Chicago governing the construction and maintenance of outdoor signs, signboards and structures.

9645 South Western Avenue.
(Awning Facing West)

Ordered, That the Commissioner of Buildings is hereby directed to issue a sign permit to Olympic Signs, Inc., 560 Windypoint Drive, Glendale Heights, Illinois 60139, for the erection of a sign/signboard over 24 feet in height and/or over 100 square feet (in area of one face) at Boston Market, 9645 South Western Avenue (awning facing west):

Dimensions: length, 40 feet; height, 3 feet, 3 inches
Height Above Grade/Roof to Top of Sign: 11 feet, 6 inches
Total Square Foot Area: 130 square feet.

Such sign shall comply with all applicable provisions of Title 17 (the Chicago Zoning Ordinance) and all other applicable provisions of the Municipal Code of the City of Chicago governing the construction and maintenance of outdoor signs, signboards and structures.

9645 South Western Avenue.
(Main Pole Sign)

Ordered, That the Commissioner of Buildings is hereby directed to issue a sign permit to Olympic Signs, Inc., 560 Windypoint Drive, Glendale Heights,

Illinois 60139, for the erection of a sign/signboard over 24 feet in height and/or over 100 square feet (in area of one face) at Boston Market, 9645 South Western Avenue (main pole sign):

Dimensions: length, 12 feet, 8 inches; height, 16 feet
Height Above Grade/Roof to Top of Sign: 23 feet, 4 inches
Total Square Foot Area: 405.3 square feet.

Such sign shall comply with all applicable provisions of Title 17 (the Chicago Zoning Ordinance) and all other applicable provisions of the Municipal Code of the City of Chicago governing the construction and maintenance of outdoor signs, signboards and structures.

---

803 East 120th Street.

Ordered, That the Commissioner of Buildings is hereby directed to issue a sign permit to Midwest Sign and Lighting, Inc., 5639 West 120th Street, Alsip, Illinois 60658, for the erection of a sign/signboard over 24 feet in height and/or over 100 square feet (in area of one face) at 803 East 120th Street, Permanent Index Number 25-22-401-036:

Dimensions: length, 60 feet; height, 16 feet, 8 inches
Height Above Grade/Roof to Top of Sign: 100 feet
Total Square Foot Area: 1,000 square feet.

Such sign shall comply with all applicable provisions of Title 17 (the Chicago Zoning Ordinance) and all other applicable provisions of the Municipal Code of the City of Chicago governing the construction and maintenance of outdoor signs, signboards and structures.

COMMITTEE ON ECONOMIC AND CAPITAL DEVELOPMENT.

APPROVAL OF PROPERTY AT 1701 EAST 122ND STREET AS CLASS 6(b) AND ELIGIBLE FOR COOK COUNTY TAX INCENTIVES.

The Committee on Economic and Capital Development submitted the

following report:

CHICAGO, September 11, 1996.

To the President and Members of the City Council:

Your Committee on Economic and Capital Development, having had under consideration a proposed resolution introduced by Alderman John Buchanan (10th Ward) authorizing Class 6(b) tax incentives for the property located at 1701 East 122nd Street pursuant to the Cook County Real Property Classification Ordinance, begs leave to recommend that Your Honorable Body *Adopt* said proposed resolution which is transmitted herewith.

This recommendation was concurred in by all members of the committee present, with no dissenting vote.

Respectfully submitted,

(Signed) BERNARD J. HANSEN,
Chairman.

On motion of Alderman Hansen, the said proposed resolution transmitted with the foregoing committee report was *Adopted* by yeas and nays as follows:

Yeas -- Aldermen Granato, Haithcock, Tillman, Preckwinkle, Holt, Steele, Beavers, Dixon, Shaw, Buchanan, Huels, Frias, Olivo, Burke, Jones, Coleman, Peterson, Murphy, Rugai, Troutman, Evans, Munoz, Zalewski, Chandler, Solis, Ocasio, Burnett, E. Smith, Burrell, Wojcik, Suarez, Gabinski, Mell, Austin, Colom, Banks, Giles, Allen, Laurino, O'Connor, Doherty, Natarus, Hansen, Levar, Schulter, M. Smith, Moore, Stone -- 48.

Nays -- None.

Alderman Natarus moved to reconsider the foregoing vote. The motion was lost.

The following is said resolution as adopted:

WHEREAS, The Cook County Board of Commissioners has amended the Cook County Real Property Classification Ordinance to provide real estate tax incentives to property owners who build, rehabilitate, enhance and occupy property which is located within Cook County and which is used for industrial purposes; and

WHEREAS, The City of Chicago (hereinafter referred to as "City"), consistent with the Cook County Real Property Classification Ordinance, as amended, wishes to induce industry to locate and expand in the City by offering financial incentives in the form of property tax relief; and

WHEREAS, Class 6(b) of this ordinance requires that the municipality in which such real estate proposed for Class 6(b) designation is located by lawful resolution approve such real estate to be necessary and appropriate for the property tax reduction incentive; and

WHEREAS, Spraylat Corporation (the "Owner") of the property commonly known as 1701 East 122nd Street, Chicago, Illinois (hereinafter referred to as the "Subject Property"), will undertake new construction, installation and equipping of a twenty thousand (20,000) square foot addition to its industrial facility. This new construction will consist of ten thousand (10,000) square feet on each floor to be used primarily for the expectation that the property would be eligible for Class 6(b) tax incentives pursuant to the Cook County Real Property Classification Ordinance, as amended; and

WHEREAS, The Owner intends to file with the Office of the Assessor of Cook County an Eligibility Application for Class 6(b) classification; and

WHEREAS, The Subject Property is located within the boundaries of City of Chicago Enterprise Zone No. 3; and

WHEREAS, The Subject Property will be utilized for the manufacturing of industrial paints and coatings; and

WHEREAS, The granting of Class 6(b) tax incentives for the Subject Property is necessary for the execution of the intended new construction; and

WHEREAS, The execution of this new construction and the future use of the Subject Property will provide significant present and future employment, both temporary and permanent; and

WHEREAS, The Permanent Real Estate Tax Index Number for the Subject Property is 25-26-600-001-8009; and

WHEREAS, Notwithstanding the Class 6(b) status of the Subject Property, the new construction of and utilization thereof will generate significant new revenues to the City in the form of additional real estate taxes and other tax revenues; now, therefore,

Be It Resolved by the City Council of the City of Chicago:

SECTION 1. The Subject Property is appropriate for Class 6(b) tax incentive benefits pursuant to the Cook County Real Property Classification Ordinance, as amended; and

SECTION 2. The incentives provided by the Class 6(b) real property assessment classification are necessary for the proposed new construction of 1701 East 122nd Street; and

SECTION 3. Pursuant to the Cook County Real Property Classification Ordinance, as amended, the City of Chicago, Illinois hereby approves, consents and supports the classification of the Subject Property as Class 6(b) property, and the Class 6(b) tax incentives shall apply to the property identified as Permanent Real Estate Tax Index Number 25-26-600-001-8009; and

SECTION 4. The Clerk of the City of Chicago is authorized to and shall send a certified copy of this resolution to the Office of the Cook County Assessor, Room 312, County Building, Chicago, Illinois 60602; and

Be It Further Resolved, That this resolution shall be effective immediately upon its passage and approval, or as otherwise provided by law.

SUBMISSION OF APPLICATIONS TO COOK COUNTY ASSESSOR FOR CLASS 7(a) DESIGNATION OF PROPERTY AT 3552 WEST ARMITAGE AVENUE.

The Committee on Economic and Capital Development submitted the following report:

CHICAGO, September 11, 1996.

To the President and Members of the City Council:

Your Committee on Economic and Capital Development, having had under consideration a proposed ordinance, transmitted with a communication signed by Mayor Richard M. Daley, supporting and consenting to the Class 7(a) designation of the property located at 3552 West

Armitage Avenue pursuant to the Cook County Real Property Classification Ordinance, begs leave to report and recommend that Your Honorable Body *Pass* said proposed ordinance which is transmitted herewith.

This recommendation was concurred in by all members of the committee present, with no dissenting votes.

Respectfully submitted,

(Signed) BERNARD J. HANSEN,
Chairman.

On motion of Alderman Hansen, the said proposed ordinance transmitted with the foregoing committee report was *Passed* by yeas and nays as follows:

Yeas -- Aldermen Granato, Haithcock, Tillman, Preckwinkle, Holt, Steele, Beavers, Dixon, Shaw, Buchanan, Huels, Frias, Olivo, Burke, Jones, Coleman, Peterson, Murphy, Rugai, Troutman, Evans, Munoz, Zalewski, Chandler, Solis, Ocasio, Burnett, E. Smith, Burrell, Wojcik, Suarez, Gabinski, Mell, Austin, Colom, Banks, Giles, Allen, Laurino, O'Connor, Doherty, Natarus, Hansen, Levar, Schulter, M. Smith, Moore, Stone -- 48.

Nays -- None.

Alderman Natarus moved to reconsider the foregoing vote. The motion was lost.

The following is said ordinance as passed:

WHEREAS, The City of Chicago is a home rule unit of government under Section 6(a), Article VII of the 1970 Constitution of the State of Illinois and is authorized to exercise any power and perform any function pertaining to its government and affairs; and

WHEREAS, The City of Chicago is permitted under the Illinois Enterprise Zone Act, 20 ILCS 655/1, et seq. ("Illinois Enterprise Zone Act") to establish, amend or modify the boundaries of enterprise zones subject to the approval of the State; and

WHEREAS, The City of Chicago has determined that the establishment of Enterprise Zone 5 would increase the development and rehabilitation of the depressed areas on the west and northwest sides of the City; and

WHEREAS, The City Council of the City of Chicago (the "City Council") on December 16, 1983 passed an ordinance establishing Proposed Enterprise

Zone 5 appearing on Journal of Council Proceedings pages 3992 and 3994 to 3995; and amended and appearing in the May 13, 1987 Journal of Council Proceedings on pages 266 to 268; and amended and appearing in the February 6, 1991 Journal of Council Proceedings on pages 29400 to 29403; and amended and appearing in the September 11, 1991 Journal of Council Proceedings on pages 4628 to 4634, and amended and appearing in the March 25, 1992 Journal of Council Proceedings on pages 13707 to 13711; and amended and appearing in the September 15, 1993 Journal of Council Proceedings on pages 37372 to 37375; and amended and appearing in the September 14, 1994 Journal of Council Proceedings on pages 55998 to 56005; and amended and appearing in the October 2, 1995 Journal of Council Proceedings; and amended and appearing in the January 10, 1996 Journal of Council Proceedings on pages 14459 and 14461 to 14465; and further amended and appearing in the March 26, 1996 Journal of Council Proceedings on pages 19055 to 19059 (collectively, the "Enterprise Zone 5 Ordinance"); and

WHEREAS, All required procedures have been followed in the establishment and amendment of Enterprise Zone 5 as required under the Illinois Enterprise Zone Act and the Chicago Enterprise Zone Ordinance, Chapter 16-12 of the Municipal Code of Chicago and the establishment of Enterprise Zone 5, as amended, has been certified by the Illinois Department of Commerce; and

WHEREAS, Certain real estate located at 3552 West Armitage Avenue in Chicago is located within the boundaries of Enterprise Zone 5 (the "Tianguis Site"); and

WHEREAS, Tianguis, Ltd., an Illinois corporation ("Tianguis"), proposes to develop and rehabilitate the Tianguis Site to create a full-service specialty supermarket featuring a product line catering to Hispanic consumers in the City of Chicago, thereby increasing employment opportunities, economic activity in the area and growth in the real property tax base (the "Tianguis Project"); and

WHEREAS, Tianguis intends to apply to the Office of the Assessor of Cook County, Illinois (the "Assessor") for designation of the Tianguis Site as a Class 7(a) classification eligible for certain real estate tax incentives; and

WHEREAS, Section 4(A) of the Cook County Real Estate Classification Ordinance, as amended (the "Classification Ordinance") provides that prior to filing an eligibility application with the Assessor, an applicant for Class 7(a) classification must obtain an ordinance or resolution from the municipality in which the real estate is located expressly stating that: (a) the municipality has determined that eligibility factors (1) through (5) under Section 4(A) of the Classification Ordinance are present, and (b) the municipality supports and consents to the Class 7(a) application to the Assessor; and

WHEREAS, The Department of Planning and Development of the City of Chicago ("D.P.D.") has reviewed the proposed Tianguis Project, has determined that it meets the necessary eligibility requirements for Class 7(a) designation, and hereby recommends to City Council that the City of Chicago expressly determine by ordinance that: (a) the required eligibility factors are present, and (b) the City of Chicago supports and consents to the Class 7(a) application to the Assessor by Tianguis for the Tianguis Site; now, therefore,

Be It Ordained by the City Council of the City of Chicago:

SECTION 1. The above recitals are hereby expressly incorporated as if fully set forth herein.

SECTION 2. The City of Chicago hereby determines that the Tianguis Site, which is located within the boundaries of Enterprise Zone 5, meets eligibility factor (1) under Section 4(A) of the Classification Ordinance in that the Tianguis Site is located in an area in need of commercial development as designated by the City of Chicago in the Enterprise Zone 5 Ordinance.

SECTION 3. The City of Chicago hereby determines that the Tianguis Project meets eligibility factor (2) under Section 4(A) of the Classification Ordinance in that real estate taxes in the area during the last six (6) years have either declined, remained stagnant and/or potential real estate taxes are not being fully realized due to the depressed condition of the area.

SECTION 4. The City of Chicago hereby determines that the Tianguis Project meets eligibility factor (3) under Section 4(A) of the Classification Ordinance in that there is a reasonable expectation that the Tianguis Project is viable and likely to go forward on a reasonably timely basis if granted Class 7(a) designation and will therefore result in the economic enhancement of the area.

SECTION 5. The City of Chicago hereby determines that the Tianguis Project meets eligibility factor (4) under Section 4(A) of the Classification Ordinance in that certification of the Tianguis Site for Class 7(a) designation will materially assist development, redevelopment or rehabilitation of the area and the Tianguis Project would not go forward without the full incentive offered under Class 7(a).

SECTION 6. The City of Chicago hereby determines that the Tianguis Project meets eligibility factor (5) under Section 4(A) of the Classification Ordinance in that certification of the Tianguis Site for Class 7(a) designation is reasonably expected to ultimately result in an increase in real property tax revenue and employment opportunities within the area.

SECTION 7. The City of Chicago hereby expressly determines that the eligibility factors (1) through (5) under Section 4(A) of the Classification Ordinance are present for the Tianguis Project, and hereby expressly supports and consents to the Class 7(a) application of Tianguis to the Assessor for Class 7(a) designation of the Tianguis Site.

SECTION 8. The Commissioner of the Department of Planning and Development (the "Commissioner"), or a designee of the Commissioner, are each hereby authorized to deliver a certified copy of this ordinance to the Assessor and to furnish such additional information as may be required in connection with the application of Tianguis to the Assessor for Class 7(a) designation of the Tianguis Site.

SECTION 9. This ordinance shall be effective from and after its passage.

COMMITTEE ON ENERGY, ENVIRONMENTAL PROTECTION AND PUBLIC UTILITIES.

AUTHORIZATION FOR EXECUTION OF INTERGOVERNMENTAL AGREEMENT FOR ESTABLISHMENT OF LOCAL GOVERNMENTAL ELECTRIC POWER ALLIANCE.

The Committee on Energy, Environmental Protection and Public Utilities submitted the following report:

CHICAGO, September 11, 1996.

To the President and Members of the City Council:

Your Committee on Energy, Environmental Protection and Public Utilities, to which was referred a communication signed by The Honorable Richard M. Daley, Mayor, under date of July 31, 1996, transmitted with an ordinance authorizing the City of Chicago to enter into an intergovernmental agreement for the purpose of securing more equitable electric utility rates for all ratepayers in the City of Chicago, begs leave to recommend that Your Honorable Body *Pass* the proposed substitute ordinance transmitted herewith.

This recommendation was concurred in by a viva voce vote of the members of the committee.

Respectfully submitted,

(Signed) VIRGINIA A. RUGAI,
Chairman.

On motion of Alderman Rugai, the said proposed substitute ordinance transmitted with the foregoing committee report was *Passed* by yeas and nays as follows:

Yeas -- Aldermen Granato, Haithcock, Tillman, Holt, Steele, Beavers, Dixon, Shaw, Huels, Frias, Olivo, Burke, Jones, Coleman, Peterson, Murphy, Rugai, Troutman, Evans, Munoz, Zalewski, Chandler, Solis, Ocasio, Burnett, E. Smith, Burrell, Wojcik, Suarez, Gabinski, Mell, Austin, Colom, Banks, Giles, Allen, Laurino, O'Connor, Doherty, Natarus, Levar, Schulter, M. Smith, Moore, Stone -- 45.

Nays -- Alderman Preckwinkle -- 1.

Alderman Natarus moved to reconsider the foregoing vote. The motion was lost.

The following is said ordinance as passed:

WHEREAS, The people of Chicago are served by several units of government, including the City of Chicago, the Chicago Transit Authority, the Chicago Park District, the Chicago School Reform Board of Trustees and City Colleges of Chicago; and

WHEREAS, These units of government are significant users of electrical power supplied by the Commonwealth Edison Company; and

WHEREAS, The combined usage of these five units of government represents a substantial expenditure of public funds; and

WHEREAS, Edison's high rates are a strain on the budgets of local governmental units and on their taxpayers, and they imperil Chicago's prospects for economic and job development; and

WHEREAS, Access to cheaper competitive supplies of electricity is denied by Edison's privileged status as monopoly supplier for the northern Illinois region; now, therefore,

Be It Ordained by the City Council of the City of Chicago:

SECTION 1. The City Council hereby approves, and the Mayor or the Commissioner of the Environment is authorized to execute on behalf of the City, subject to the approval of the Corporation Counsel as to form and legality, an intergovernmental agreement in substantially the form attached hereto as Exhibit A. The intergovernmental agreement may be with any of the following governmental units: the Chicago Transit Authority, the Chicago Park District, the Chicago School Reform Board of Trustees and City Colleges of Chicago. The parties to the intergovernmental Agreement may by majority vote of the board of the Local Governmental Electric Power Alliance accept additional parties to the intergovernmental Agreement.

SECTION 2. This ordinance shall be in full force and effect from and after its passage and approval.

Exhibit "A" referred to in this ordinance reads as follows:

Exhibit "A".

Intergovernmental Agreement To Create

The Local Government Electric Power Alliance.

This agreement made and entered into this ____ day of ____, 1996 and executed by and between the City of Chicago, the Chicago Transit Authority, the Chicago Park District, the Chicago School Reform Board of Trustees and the Chicago City Colleges Board (hereinafter called the "Local Governmental Units" or "parties").

Whereas, The Local Governmental Units find that it is in the best interests of each of those units and their constituents to seek access to competitive market powers on terms that produce savings for consumers, and to oppose legislation and other actions that would make this access more difficult; and

Whereas, The Local Governmental Units have determined that this purpose, and the other purposes described in this agreement, can best be accomplished by the formation of a Local Governmental Electric Power Alliance, through which they will effect a coordinated and concerted effort to advance these purposes;

Now, Therefore, In consideration of the mutual covenants and agreements hereinafter contained, the parties agree with each other as follows:

Section 1. Formation Of The Alliance.

The parties agree to the formation of the Local Governmental Electric Power Alliance (hereinafter called the "Alliance"), which shall have all of the powers and duties necessary and proper to accomplish the goal, as expressed in this agreement, of conserving public funds by assuring the availability of competitively priced electric power.

Section 2. Organization.

(a) The Alliance shall be governed by a board comprised of the following five (5) members or their designees: the Mayor of the City of Chicago; the President of the Chicago Park District; the President of the Chicago School Reform Board of Trustees or its successor; the Chairman of the Chicago Transit Authority; and the Board Chairman of the City Colleges of Chicago.

(b) Three (3) members of the board shall constitute a quorum. The board shall take action by resolution approved by at least three (3) members.

(c) The Alliance shall be organized as an Illinois not-for-profit corporation.

Section 3. Goals.

All actions of the Alliance shall be in furtherance of the following goals:

(1) lower electricity rates;

(2) reliable service for the Local Governmental Units and for the people residing within their jurisdictions;

(3) access to competitive electric power markets; and

(4) an equitable system of state and local utility taxation.

Section 4. General Powers.

The Alliance shall have the power to enter into contracts and to undertake other actions in furtherance of the purposes of this agreement.

Section 5. Additional Powers And Duties.

The Authority shall have the following powers and duties:

(a) to advocate the interests of the Alliance before the Illinois General Assembly and other governmental entities;

(b) to negotiate with legislative and other governmental entities, and with utilities;

(c) to engage technical experts, lawyers, lobbyists and others for authorized purposes; and

(d) pursue the goals of this agreement through such means as:

(1) public outreach;

(2) education;

(3) advocacy through lobbying or litigation; and

(4) negotiated resolution of issues.

Section 6. Financing.

(a) All contracts and other expenditures of Alliance funds must be approved by the board.

(b) Each party shall provide One Hundred Thousand Dollars ($100,000), and such additional funds as determined by unanimous vote of the board, in funds for the Alliance.

(c) Funds shall be maintained in a separate account to be established by the board.

(d) Funds of the Alliance shall be administered at the direction of the board.

Executed by the City of Chicago

This ____ day of _____, _____.

By: _____
Mayor

Reviewed As To Form And Legality
(subject to proper execution):

_____
Corporation Counsel

Executed by the Chicago
Park District

This ____ day of _____, _____.

By: _____
President

Executed by the Chicago School
Reform Board of Trustees

This ____ day of _____, _____.

By: _____
President

Executed by Chicago Transit Authority

This ____ day of _____, _____.

By: _____
Chairman

Executed by Chicago City Colleges

This ____ day of _____, _____.

By: _____
Board Chairman

COMMITTEE ON HOUSING AND REAL ESTATE.

ACCEPTANCE OF BIDS FOR PURCHASE OF CITY-OWNED PROPERTIES UNDER ADJACENT NEIGHBORS LAND ACQUISITION PROGRAM.

The Committee on Housing and Real Estate submitted the following report:

CHICAGO, September 5, 1996.

To the President and Members of the City Council:

Your Committee on Housing and Real Estate, to which was referred an ordinance by the Department of General Services authorizing the acceptance of bids for sixteen properties under the Adjacent Neighbors Program at the following locations:

7723 South Ada Street

1847 South California Avenue

7146 South Ellis Avenue

1811 South Hamlin Avenue

6638 South Hartwell Avenue

4509 South Laflin Street

3647 West Lexington Street

4353 South Oakenwald Avenue

1920 South St. Louis Avenue

6947 South Stewart Avenue

1318 South Tripp Avenue

3255 West Warren Boulevard

4821 -- 4825 West West End Avenue

3833 -- 3835 West 14th Street/1400 -- 1410 South Avers Avenue

650 East 93rd Street

256 East 95th Street,

having had the same under advisement, begs leave to report and recommend that Your Honorable Body *Pass* the proposed ordinance transmitted herewith.

This recommendation was concurred in by a vote of the members of the committee present, with no dissenting votes.

Respectfully submitted,

(Signed) RAY SUAREZ,
Chairman.

On motion of Alderman Suarez, the said proposed ordinance transmitted with the foregoing committee report was *Passed* by yeas and nays as follows:

Yeas -- Aldermen Granato, Haithcock, Tillman, Preckwinkle, Holt, Steele, Beavers, Dixon, Shaw, Huels, Frias, Olivo, Burke, Jones, Coleman, Peterson, Murphy, Rugai, Troutman, Evans, Munoz, Zalewski, Chandler, Solis, Ocasio, Burnett, E. Smith, Burrell, Wojcik, Suarez, Gabinski, Mell, Austin, Colom, Banks, Giles, Allen, Laurino, O'Connor, Doherty, Natarus, Levar, Schulter, M. Smith, Moore, Stone -- 46.

Nays -- None.

Alderman Natarus moved to reconsider the foregoing vote. The motion was lost.

The following is said ordinance as passed:

Be It Ordained by the City Council of the City of Chicago:

SECTION 1. The City of Chicago hereby accepts the following bids to purchase City-owned vacant property ("Parcels") pursuant to the terms of the Adjacent Neighbors Land Acquisition Program ("Program") which was approved by the City Council by an ordinance adopted September 14, 1994, (pages 56195 to 56198 of the Journal of the City Council Proceedings). The bids and legal descriptions of the Parcels are as follows:

Bidder: Roosevelt and Ruth Bush	Real Estate Number: 9585
Address: 7719 South Ada Street	Address: 7723 South Ada Street
Bid Amount: $300.00	Permanent Index Number: 20-29-315-007-0000

Legal Description

Lot 11 in Stebbings Resubdivision of Lots 1, 2, 3, 5, 6, 19, 20, 21, 23 and 24 in the subdivision of Block 27 in Jones Subdivision of the west half of Section 29, Township 38 North, Range 14, East of the Third Principal Meridian (except the north 99 feet thereof), in Cook County, Illinois (commonly known as 7723 South Ada Street, Chicago, Illinois).

Bidder: Pedro Corpus

Address: 1843 South California Avenue

Bid Amount: $300.00

Real Estate Number: 10336

Address: 1847 South California Avenue

Permanent Index Number: 16-24-407-015-0000

Legal Description

Lot 19 and the north half of Lot 20 in Block 4 in McMahon's Subdivision of the west half of the southeast quarter of Section 24, Township 39 North, Range 13, East of the Third Principal Meridian, in Cook County, Illinois (commonly known as 1847 South California Avenue, Chicago, Illinois).

Bidder: Walter Bernard

Address: 7144 South Ellis Avenue

Bid Amount: $300.00

Real Estate Number: 2569

Address: 7146 South Ellis Avenue

Permanent Index Number: 20-26-102-038-0000

Legal Description

Lots 19 and 20 in Block 5 in Cornell being a subdivision of the west half of Section 26 and (except the east half of the northeast quarter of said southeast quarter and the north half of the northwest quarter, the south half of the northwest half, west of the Illinois Central Railroad and the northwest

quarter of the northeast quarter of Section 35, Township 38 North, Range 14, East of the Third Principal Meridian, in Cook County, Illinois (commonly known as 7146 South Ellis Avenue, Chicago, Illinois).

Bidder: Theodore R. Robinson

Address: 1809 South Hamlin Avenue

Bid Amount: $300.00

Real Estate Number: 4620

Address: 1811 South Hamlin Avenue

Permanent Index Number: 16-23-312-005-0000

Legal Description

Lot 123 in Downing's Subdivision of Lots 7 to 14, both inclusive, in J. H. Kedzie's Subdivision in the southwest quarter of Section 23, Township 39 North, Range 13, East of the Third Principal Meridian, in Cook County, Illinois (commonly known as 1811 South Hamlin Avenue, Chicago, Illinois).

Bidder: James and Johnnie M. Jackson

Address: 6634 South Hartwell Avenue

Bid Amount: $300.00

Real Estate Number: 5804

Address: 6638 South Hartwell Avenue

Permanent Index Number: 20-22-106-043-0000

Legal Description

Lot 4 in Block 2 in Perry & Hartwell's Subdivision of the south 13½ acres of the west half of the northwest quarter of Section 22, Township 38 North, Range 14, East of the Third Principal Meridian, in Cook County, Illinois (commonly known as 6638 South Hartwell Avenue, Chicago, Illinois).

Bidder: John Hernandez

Address: 4507 South Laflin Street

Bid Amount: $300.00

Real Estate Number: 10299

Address: 4509 South Laflin Street

Permanent Index Number: 20-05-205-004-0000

Legal Description

Lot 41 in Block 2 in South East Gross Subdivision of the southwest quarter of the southwest quarter of Section 5, Township 38 North, Range 14, East of the Third Principal Meridian, in Cook County, Illinois (commonly known as 4509 South Laflin Street, Chicago, Illinois).

Bidder: Essie and Billye Biles

Address: 3649 West Lexington Street

Bid Amount: $300.00

Real Estate Number: 5409

Address: 3647 West Lexington Street

Permanent Index Number: 16-14-312-005-0000

Legal Description

Lot 19 in Block 2 in Boilvin's Subdivision of 10 acres lying south of and adjoining the north 5 acres of the east half of the east one twenty-second of the southwest quarter of Section 14, Township 38 North, Range 13, East of the Third Principal Meridian, in Cook County, Illinois (commonly known as 3647 West Lexington Street, Chicago, Illinois).

Bidder: Margaret Moore

Address: 4355 South Oakenwald Avenue

Bid Amount: $300.00

Real Estate Number: 8853

Address: 4353 South Oakenwald Avenue

Permanent Index Number: 20-02-401-014-0000

Legal Description

Those parts of Lots 94 and 95 in Higgins Resubdivision of Nutts Lake Shore Subdivision in Section 2, Township 38 North, Range 14, East of the Third Principal Meridian, in Cook County, Illinois described as follows: all that part of Lot 94 lying southerly of a line drawn easterly and westerly through said lot parallel with and 10 feet northerly from southerly boundary line thereof; all that part of Lot 95 lying northerly of a line drawn easterly and westerly through said lot parallel with and 10 feet southerly from northerly boundary line thereof in Cook County, Illinois (commonly known as 4353 South Oakenwald Avenue, Chicago, Illinois).

Bidder: Juanita Green

Address: 1924 South St. Louis Avenue

Bid Amount: $300.00

Real Estate Number: 10064

Address: 1920 South St. Louis Avenue

Permanent Index Number: 16-23-416-037-0000

Legal Description

The south 25 feet of Lot 5 in Block 3 in Traver's Subdivision of the east 15.92 acres of the west 30.92 acres of the west half of the southeast quarter south of the center of Ogden Avenue of Section 23, Township 39 North, Range 13, East of the Third Principal Meridian, in Cook County, Illinois (commonly known as 1920 South St. Louis Avenue, Chicago, Illinois).

Bidder: Emmit Davis

Address: 6949 South Stewart Avenue

Bid Amount: $300.00

Real Estate Number: 10146

Address: 6947 South Stewart Avenue

Permanent Index Number: 20-21-411-016-0000

Legal Description

The south 25 feet of Lot 8 in Block 9 in Normal School Subdivision of the west half of the southeast quarter of Section 21, Township 38 North, Range 14, East of the Third Principal Meridian, in Cook County, Illinois (commonly known as 6947 South Stewart Avenue, Chicago, Illinois).

Bidder: John Walton

Address: 1316 South Tripp Avenue

Bid Amount: $300.00

Real Estate Number: 9080

Address: 1318 South Tripp Avenue

Permanent Index Number: 16-22-210-026-0000

Legal Description

Lot 8 in Block 3 in Casey's Subdivision of Blocks 1, 2, 3 and 4 in L.C. Paine Freer (as receiver) Subdivision of the west half of the northeast quarter of Section 22, Township 39 North, Range 13, East of the Third Principal Meridian, in Cook County, Illinois (commonly known as 1318 South Tripp Avenue, Chicago, Illinois).

Bidder: Tommie Brown Washington

Address: 3257 West Warren Boulevard

Bid Amount: $300.00

Real Estate Number: 8187

Address: 3255 West Warren Boulevard

Permanent Index Number: 16-11-415-020-0000

Legal Description

Lot 2 in William's Subdivision of that part of Block 4 lying north of alley in Bancock's Subdivision of west 5 acres and the east 20 acres of that part lying south of Lake Street in Section 11, Township 39 North, Range 13, East of the Third Principal Meridian, in Cook County, Illinois (commonly known as 3255 West Warren Boulevard, Chicago, Illinois).

Bidder: Larry and Delores Mapp

Address: 4819 West West End Avenue

Bid Amount: $300.00

Real Estate Number: 10097

Address: 4821 -- 4825 West West End Avenue

Permanent Index Number: 16-09-424-011-0000

Legal Description

Lots 9 and 10 in Block 9 in Derby's Subdivision of the east half of the southeast quarter in Section 9, Township 39 North, Range 13, East of the Third Principal Meridian, in Cook County, Illinois (commonly known as 4821 -- 4825 West West End Avenue, Chicago, Illinois).

Bidder: Marlyn Palmer

Address: 3839 West 14th Street

Bid Amount: $300.00

Real Estate Number: 5991

Address: 3833 -- 3835 West 14th Street/1400 -- 1410 South Avers Avenue

Permanent Index Number: 16-23-116-008-0000

Legal Description

Lots 1 and 2 in Block 2 in Douglas Park Boulevard Bohemian Land Association Subdivision in the northwest quarter of Section 23, Township 39 North, Range 13, East of the Third Principal Meridian, in Cook County, Illinois (commonly known as 3833 -- 3835 West 14th Street/1400 -- 1410 South Avers Avenue, Chicago, Illinois).

Bidder: Robert Reed and Deborah Statam

Address: 648 East 93rd Street

Bid Amount: $300.00

Real Estate Number: 6818

Address: 650 East 93rd Street

Permanent Index Number: 25-03-415-039-0000

Legal Description

Lot 26 in Block 54 in Southeast Gross Third Addition to Dauphin Park being a subdivision of south half of northeast quarter of the southeast quarter of Section 3, Township 37 North, Range 14, East of the Third Principal Meridian, in Cook County, Illinois (commonly known as 650 East 93rd Street, Chicago, Illinois).

Bidder: Roger and Carol Hawkins

Address: 254 East 95th Street

Bid Amount: $300.00

Real Estate Number: 10514

Address: 256 East 95th Street

Permanent Index Number: 25-03-325-040-0000

Legal Description

Lot 27 in Block 6 in Fairmont a subdivision of the east half of the southwest quarter and the northwest quarter of the southeast quarter of the south of Chicago, Rock Island and Pacific Railroad, in Section 3, Township 37 North, Range 14, East of the Third Principal Meridian, in Cook County, Illinois (commonly known as 256 East 95th Street, Chicago, Illinois).

SECTION 2. Successful bidders of the Parcels shall be subject to all terms, conditions, covenants and restrictions of the Program, and any additional terms, conditions and restrictions contained in the advertisement announcing the Program, the "Instructions to Bidders", and the "Offer to Purchase Real Estate", which were included in the official bid packages

distributed to the bidders. The Parcels shall also be conveyed subject to covenants, zoning and building restrictions, easements and conditions of record, and all general real estate taxes and assessments.

SECTION 3. The failure of a bidder to comply with the terms, conditions, and restrictions contained in the documents referred to in Section 2 may result in the City taking appropriate legal action as determined by the Corporation Counsel.

SECTION 4. The Mayor or his proxy is authorized to execute, and the City Clerk is authorized to attest, quitclaim deeds conveying all interest of the City of Chicago in the Parcels to the successful bidders identified in Section 1.

SECTION 5. Upon receipt of written notification from the Department of General Services, Asset Management, Real Property Section, that the sale of the parcels has been completed, the City Clerk is authorized to deliver the cashier's checks, certified checks, bank checks and money orders from the successful bidders to the City Comptroller, who is authorized to deposit said checks and money orders into the appropriate City account.

SECTION 6. The City Clerk is further authorized and directed to refund the cashier's checks, certified checks, bank checks and money orders to all unsuccessful bidders for the purchase of the parcels.

SECTION 7. This ordinance shall take effect and be in full force from the date of its passage.

AMENDMENT OF ORDINANCE WHICH APPROVED COOK COUNTY BOARD OF COMMISSIONERS REQUEST TO ENTER NO-CASH BIDS ON BEHALF OF CITY OF CHICAGO FOR CERTAIN TAX DELINQUENT PROPERTY UNDER TAX REACTIVATION PROGRAM.

The Committee on Housing and Real Estate submitted the following report:

CHICAGO, September 5, 1996.

To the President and Members of the City Council:

Your Committee on Housing and Real Estate, to which was referred an ordinance by the Department of Housing to amend Exhibit A of the

ordinance passed July 31, 1996, which requested the Cook County Board of Commissioners to enter no-cash bids on behalf of the City of Chicago, having had the same under advisement, begs leave to report and recommend that Your Honorable Body *Pass* the proposed ordinance transmitted herewith.

This recommendation was concurred in by a vote of the members of the committee present, with no dissenting votes.

Respectfully submitted,

(Signed) RAY SUAREZ,
Chairman.

On motion of Alderman Suarez, the said proposed ordinance transmitted with the foregoing committee report was *Passed* by yeas and nays as follows:

Yeas -- Aldermen Granato, Haithcock, Tillman, Preckwinkle, Holt, Steele, Beavers, Dixon, Shaw, Huels, Frias, Olivo, Burke, Jones, Coleman, Peterson, Murphy, Rugai, Troutman, Evans, Munoz, Zalewski, Chandler, Solis, Ocasio, Burnett, E. Smith, Burrell, Wojcik, Suarez, Gabinski, Mell, Austin, Colom, Banks, Giles, Allen, Laurino, O'Connor, Doherty, Natarus, Levar, Schulter, M. Smith, Moore, Stone -- 46.

Nays -- None.

Alderman Natarus moved to reconsider the foregoing vote. The motion was lost.

The following is said ordinance as passed:

Be It Ordained by the City Council of the City of Chicago:

SECTION 1. Exhibit A of the ordinance requesting the Cook County Board to enter no-cash bids on behalf of the City of Chicago Department of Housing for tax delinquent parcels under the provisions of the Tax Reactivation Program, is hereby amended by adding the properties on the attached Exhibit A.

SECTION 2. This ordinance shall take effect immediately upon its passage.

Exhibit "A" referred to in this ordinance reads as follows.

Exhibit "A".

Developer	Ward	Property Address	Units	Permanent Index Number	Volume
The Catholic Bishop of Chicago, a corporation sole, in care of Catholic Charities Housing Development Corporation, an Illinois not-for-profit corporation	8	1300 East 92nd Street	V.L.	25-02-407-019	282
	8	1300 East 92nd Street	V.L.	25-02-407-020	282
	8	1300 East 92nd Street	V.L.	25-02-407-021	282
	8	1300 East 92nd Street	V. L.	25-02-407-022	282
The Resurrection Project, an Illinois not-for-profit corporation	24	3051 West 19th Street	V.L.	16-24-305-004	572
	24	1904 South Albany Avenue	V.L.	16-24-304-021	572
	24	1919 South Albany Avenue	V.L.	16-24-305-019	572
	24	3057 West 19th Street	V.L.	16-24-305-002	572
	12	2641 West Cullerton Street	V.L.	16-24-416-009	572
	12	2643 West Cullerton Street	V.L.	16-24-416-008	572
	24	3016 West Cullerton Street	V.L.	16-24-305-034	572

Developer	Ward	Property Address	Units	Permanent Index Number	Volume
	24	3023 West Cullerton Street	V.L.	16-24-309-016	572
	24	3031 West Cullerton Street	V.L.	16-24-309-013	572
	24	1916 -- 1918 South Troy Street	V.L.	16-24-303-027	572
	24	1949 -- 1951 South Troy Street	V.L.	16-24-304-018	572
	24	2112 South Albany Avenue	V.L.	16-24-311-010	572
	24	2116 South Albany Avenue	V.L.	16-24-311-012	572
	24	2118 South Albany Avenue	V.L.	16-24-311-013	572
	24	2122 South Albany Avenue	V.L.	16-24-311-015	572
	12	1920 South Fairfield Avenue	V.L.	16-24-413-017	572
	12	2004 South Washtenaw Avenue	V.L.	16-24-414-020	572

CONVEYANCE OF PROPERTY AT 10532 SOUTH MARYLAND AVENUE TO HISTORIC NORTH PULLMAN ORGANIZATION UNDER CHICAGO ABANDONED PROPERTY PROGRAM.

The Committee on Housing and Real Estate submitted the following report:

CHICAGO, September 5, 1996.

To the President and Members of the City Council:

Your Committee on Housing and Real Estate, to which was referred an ordinance by the Department of Housing authorizing the sale of property under the Chicago Abandoned Property Program (C.A.P.P.) at 10532 South Maryland Avenue, having had the same under advisement, begs leave to report and recommend that Your Honorable Body *Pass* the proposed ordinance transmitted herewith.

This recommendation was concurred in by a vote of the members of the committee present, with no dissenting votes.

Respectfully submitted,

(Signed) RAY SUAREZ,
Chairman.

On motion of Alderman Suarez, the said proposed ordinance transmitted with the foregoing committee report was *Passed* by yeas and nays as follows:

Yeas -- Aldermen Granato, Haithcock, Tillman, Preckwinkle, Holt, Steele, Beavers, Dixon, Shaw, Huels, Frias, Olivo, Burke, Jones, Coleman, Peterson, Murphy, Rugai, Troutman, Evans, Munoz, Zalewski, Chandler, Solis, Ocasio, Burnett, E. Smith, Burrell, Wojcik, Suarez, Gabinski, Mell, Austin, Colom, Banks, Giles, Allen, Laurino, O'Connor, Doherty, Natarus, Levar, Schulter, M. Smith, Moore, Stone -- 46.

Nays -- None.

Alderman Natarus moved to reconsider the foregoing vote. The motion was lost.

The following is said ordinance as passed:

WHEREAS, The City of Chicago ("City") is a home rule unit of government by virtue of the provisions of Article VII, Section 6(a) of the Constitution of the State of Illinois of 1970, and as such may exercise any power and perform any function pertaining to its government and affairs; and

WHEREAS, There exist within the City a substantial number of abandoned, deteriorated and dangerous buildings which threaten the health, safety, economic stability and general welfare of the citizens of the City, and which are the subject of certain housing court proceedings; and

WHEREAS, The Chicago City Council, by ordinance passed May 20, 1992 (Council Journal of Proceedings, pages 16333 -- 16335), established the Chicago Abandoned Property Program ("C.A.P.P.") to help abate the danger posed by said buildings within the City through the acquisition and subsequent conveyance of the buildings to parties who have proposed either to demolish or rehabilitate them; and

WHEREAS, The parcels of property identified on Exhibit A attached hereto ("Parcels") were included on the list of properties offered for conveyance to the general public pursuant to the terms of C.A.P.P.; and

WHEREAS, The party identified on Exhibit A ("Participant") has submitted a proposal to the City to either demolish or rehabilitate the building(s) situated on the Parcels set forth opposite its names on Exhibit A; and

WHEREAS, The Real Estate Services Advisory Council has recommended to the City Council that the Parcels be awarded to the Participant for the purpose of either demolishing or rehabilitating the building(s) located thereon; now, therefore,

Be It Ordained by the City Council of the City of Chicago:

SECTION 1. The foregoing recitals are adopted as the findings of the City Council.

SECTION 2. The Commissioner of Housing is authorized to negotiate and execute a redevelopment agreement with the Participant, and such other documents which may be required or necessary to implement the intent and objectives of C.A.P.P., subject to the approval of the Corporation Counsel.

SECTION 3. The Mayor or his proxy is authorized to execute, and the City Clerk is authorized to attest, a quitclaim deed conveying the Parcel to the approved Participant, or to a land trust of which the Participant is the sole beneficiary, or to a business entity of which the Participant is the sole controlling party, subject to the approval of the Corporation Counsel.

SECTION 4. It is hereby declared to be the intention of the City that upon the issuance of the deed vesting the City in title to each Parcel listed on Exhibit A, all prior liens, encumbrances and other interests of the City shall merge into the deed for such Parcel.

SECTION 5. This ordinance shall be effective upon its passage.

Exhibit "A" referred to in this ordinance reads as follows:

Exhibit "A".

Property Address:	10532 South Maryland Avenue
Participant:	Historic North Pullman Organization
Purpose:	Rehabilitation
Permanent Index Number:	25-14-102-052

Legal Description

Lot 14 in Block 2 in First Addition to the Original Town of Pullman, a subdivision of the west 363.7 feet of the south half of the north half of the northwest quarter of Section 14, Township 37 North, Range 14, East of the Third Principal Meridian, also of the west 363.7 feet of the north half of the south half of the northwest quarter of said Section 14, in Cook County, Illinois.

RECONVEYANCE OF PROPERTY AT 4208 WEST MONROE STREET TO BURNETT BOYKIN UNDER CHICAGO ABANDONED PROPERTY PROGRAM.

The Committee on Housing and Real Estate submitted the following report:

CHICAGO, September 5, 1996.

To the President and Members of the City Council:

Your Committee on Housing and Real Estate, to which was referred an ordinance by the Department of Housing authorizing the conveyance of property under the Chicago Abandoned Property Program (C.A.P.P.) at 4208 West Monroe Street, having had the same under advisement, begs leave to report and recommend that Your Honorable Body *Pass* the proposed ordinance transmitted herewith.

This recommendation was concurred in by a vote of the members of the committee present, with no dissenting votes.

Respectfully submitted,

(Signed) RAY SUAREZ,
Chairman.

On motion of Alderman Suarez, the said proposed ordinance transmitted with the foregoing committee report was *Passed* by yeas and nays as follows:

Yeas -- Aldermen Granato, Haithcock, Tillman, Preckwinkle, Holt, Steele, Beavers, Dixon, Shaw, Huels, Frias, Olivo, Burke, Jones, Coleman, Peterson, Murphy, Rugai, Troutman, Evans, Munoz, Zalewski, Chandler, Solis, Ocasio, Burnett, E. Smith, Burrell, Wojcik, Suarez, Gabinski, Mell, Austin, Colom, Banks, Giles, Allen, Laurino, O'Connor, Doherty, Natarus, Levar, Schulter, M. Smith, Moore, Stone -- 46.

Nays -- None.

Alderman Natarus moved to reconsider the foregoing vote. The motion was lost.

The following is said ordinance as passed:

WHEREAS, The City of Chicago ("City") is a home rule unit of government by virtue of the provisions of the Constitution of the State of Illinois of 1970, and as such, may exercise any power and perform any function pertaining to its government and affairs; and

WHEREAS, On May 20, 1992, the Chicago City Council adopted an ordinance establishing the Chicago Abandoned Property Program ("C.A.P.P.") to help abate the danger posed by the substantial number of abandoned, deteriorated and dangerous buildings within the City through the acquisition and subsequent conveyance of the buildings to parties who have proposed to either abolish or rehabilitate them; and

WHEREAS, On May 17, 1995, Grady Norwood, Jr. ("Developer") was approved by the Chicago City Council to participate in the C.A.P.P. Program as the developer of the property located at 4208 West Monroe Street and identified by Permanent Index Number 16-15-201-037 ("Property"); and

WHEREAS, On September 12, 1995, the City conveyed the Property to the Developer pursuant to the terms of the C.A.P.P. Program; and

WHEREAS, The Developer has indicated his inability to rehabilitate the Property, and has otherwise failed to satisfy his obligations under the C.A.P.P. Program; and

WHEREAS, Burnett Boykin has informed the Department of Housing ("Department") of his willingness to acquire the Property from the Developer and rehabilitate it in accordance with certain plans submitted to the Department; and

WHEREAS, The Department has reviewed the plans and has recommended that the City Council approve the conveyance of the Property from the Developer to Burnett Boykin; now, therefore,

Be It Ordained by the City Council of the City of Chicago:

SECTION 1. The foregoing recitals are hereby adopted as the findings of the City Council.

SECTION 2. The conveyance of the Property from the Developer to Burnett Boykin is hereby approved on the conditions that:

1) the Developer does not realize any profit from the conveyance to Burnett Boykin; and

2) Burnett Boykin agrees to rehabilitate the Property in accordance with plans approved by the Department.

SECTION 3. The Commissioner of the Department is authorized to negotiate and execute any and all documents required or necessary to implement the transaction.

SECTION 4. This ordinance shall become effective immediately upon its passage.

SALE OF CITY-OWNED PROPERTY AT 2537 -- 2539 SOUTH WOOD STREET TO COZZI IRON AND METAL, INC.

The Committee on Housing and Real Estate submitted the following report:

CHICAGO, September 5, 1996.

To the President and Members of the City Council:

Your Committee on Housing and Real Estate, to which was referred an ordinance by the Department of General Services authorizing a negotiated sale at 2537 -- 2539 South Wood Street, having had the same under advisement, begs leave to report and recommend that Your Honorable Body *Pass* the proposed ordinance transmitted herewith.

This recommendation was concurred in by a vote of the members of the committee present, with no dissenting votes.

Respectfully submitted,

(Signed) RAY SUAREZ,
Chairman.

On motion of Alderman Suarez, the said proposed ordinance transmitted with the foregoing committee report was *Passed* by yeas and nays as follows:

Yeas -- Aldermen Granato, Haithcock, Tillman, Preckwinkle, Holt, Steele, Beavers, Dixon, Shaw, Frias, Olivo, Burke, Jones, Coleman, Peterson, Murphy, Rugai, Troutman, Evans, Munoz, Zalewski, Chandler, Solis, Ocasio, Burnett, E. Smith, Burrell, Wojcik, Suarez, Gabinski, Mell, Austin, Colom, Banks, Giles, Allen, Laurino, O'Connor, Doherty, Natarus, Levar, Schulter, M. Smith, Moore, Stone -- 45.

Nays -- None.

Alderman Natarus moved to reconsider the foregoing vote. The motion was lost.

Alderman Huels was excused from voting under the provisions of Rule 14 of the City Council's Rules of Order and Procedure.

The following is said ordinance as passed:

WHEREAS, The City of Chicago is the owner of the vacant property legally described on Exhibit A attached hereto ("Property"); and

WHEREAS, Cozzi Iron & Metal, Inc., an Illinois corporation ("Grantee"), 2232 South Blue Island Avenue, Chicago, Illinois 60608, has offered to purchase the Property from the City for the purpose of expanding its existing business; and

WHEREAS, The City is a home rule unit of government by virtue of the provisions of the Constitution of the State of Illinois of 1970, and as such, may exercise any power and perform any function pertaining to its government and affairs; now, therefore,

Be It Ordained by the City Council of the City of Chicago:

SECTION 1. The City of Chicago hereby approves the sale of the Property to the Grantee in the amount of Five Hundred Forty Thousand and no/100 Dollars ($540,000.00).

SECTION 2. The Mayor or his proxy is authorized to execute, and the City Clerk is authorized to attest, a quitclaim deed conveying the Property to the Grantee. The quitclaim deed shall contain language substantially in the following form:

This conveyance is subject to the express conditions that:

1) the Property is developed for use in conjunction with the Grantee's existing business within twelve (12) months from the date of this deed; and

2) the Property is used in conjunction with the Grantee's existing business for a period of not less than five (5) years.

In the event that the above conditions are not met, the City of Chicago may re-enter the Property and revest title in the City of Chicago.

This right of reverter and re-entry in favor of the City of Chicago shall terminate after five (5) years from the date of this deed.

SECTION 3. This ordinance shall take effect immediately upon its passage.

Exhibit "A" referred to in this ordinance reads as follows:

Exhibit "A".

Legal Description.

A tract of land described as follows:

all of each of Lots 15, 24 and 25; part of each of Lots 14, 16, 17, 22, 23 and 26 and part of vacated Canal "B", all in Block 11; together with a part of the west half of vacated South Paulina Street, lying east of and adjoining said Block 11 and a part of the east half of vacated South Wood Street, lying west of and adjoining said Block 11, all in S. J. Walker's Dock Addition to Chicago, a subdivision of the east half north of the river of Section 30, Township 39 North, Range 14 East of the Third Principal Meridian, said tract of land being more particularly described as follows:

beginning at the point of intersection of an eastward extension of the south line of the north 82.92 feet of said Lot 14 with the east line of said west half of vacated South Paulina Street and running thence south along said east line of the west half of vacated South Paulina Street, a distance of 132.62 feet to a point 15.54 feet south of an eastward extension of the north line of said Lot 16; thence southwesterly along a straight line which intersects the east line of said Lot 16 at a point 29.97 feet south of the northeast corner thereof, which intersects the west line of said Lot 17 at a point 39.08 feet south of the northwest corner thereof, which intersects the east line of said Lot 23 at a point 82.8 feet south of the northeast corner thereof, which intersects the west line of said Lot 22 at a point 88.85 feet south of the northwest corner thereof, and which intersects the east line of Lot 15 in Block 12 in said S. J. Walker's Dock Addition to Chicago at a point 23.83 feet south of the northeast corner of said Lot 15, a distance 725.94 feet to its intersection with the west line of said east half of vacated South Wood Street; thence north along said west line of the east half of vacated South Wood Street, a distance of 423.7 feet to its intersection with a westward extension of the south line of the north 82.92 feet of said Lot 26; and thence east along said westward extension, along said line of the north 82.92 feet of Lot 26, and along an eastward extension of said south line of the north 82.92 feet of Lot 26 and along said south line of the north 82.92 feet of said Lot 14 and said eastward extension, a distance of 665.08 feet to the point of beginning, all in Cook County, Illinois; together with all easements appurtenant to the above described real estate, provided, however,

that Grantor makes no covenants or warranties of any kind to Grantee or any other person with respect to any such easement.

Address: 2537 -- 2539 South Wood Street.

Permanent Index Numbers: 17-30-210-033 and 17-30-210-037.

NEGOTIATED SALE OF CITY-OWNED PROPERTIES AT SUNDRY LOCATIONS

The Committee on Housing and Real Estate submitted the following report:

CHICAGO, September 5, 1996.

To the President and Members of the City Council:

Your Committee on Housing and Real Estate, to which was referred five ordinances by Department of General Services authorizing negotiated sales at the following locations:

5400 South Cornell Avenue /Parking Site Number 37

2946 -- 2958 West Flournoy Street/609 -- 627 South Sacramento Avenue

1622 South Halsted Street

7416 -- 7418 South Vincennes Avenue

144 West 95th Street,

having had the same under advisement, begs leave to report and recommend that Your Honorable Body do *Pass* the proposed ordinances transmitted herewith.

This recommendation was concurred in by a vote of the members of the committee present, with no dissenting votes.

Respectfully submitted,

(Signed) RAY SUAREZ,
Chairman.

On motion of Alderman Suarez, the said proposed ordinances transmitted with the foregoing committee report were *Passed* by yeas and nays as follows:

Yeas -- Aldermen Granato, Haithcock, Tillman, Preckwinkle, Holt, Steele, Beavers, Dixon, Shaw, Huels, Frias, Olivo, Burke, Jones, Coleman, Peterson, Murphy, Rugai, Troutman, Evans, Munoz, Zalewski, Chandler, Solis, Ocasio, Burnett, E. Smith, Burrell, Wojcik, Suarez, Gabinski, Mell, Austin, Colom, Banks, Giles, Allen, Laurino, O'Connor, Doherty, Natarus, Levar, Schulter, M. Smith, Moore, Stone -- 46.

Nays -- None.

Alderman Natarus moved to reconsider the foregoing vote. The motion was lost.

The following are said ordinances as passed (the italic heading in each case not being a part of the ordinance):

5400 South Cornell Avenue/Parking Site Number 37.

WHEREAS, The City of Chicago is owner of the parcel of property legally described on Exhibit A attached hereto ("Property"); and

WHEREAS, Catholic Theological Union at Chicago, an Illinois not-for-profit corporation ("Grantee") 5401 South Cornell Avenue, Chicago, Illinois 60615, has offered to purchase the Property from the City for use in connection with its existing facility; and

WHEREAS, The City is a home rule unit of government by virtue of the provisions of the Constitution of the State of Illinois of 1970, and as such, may exercise any power and perform any function pertaining to its government and affairs; now, therefore,

Be It Ordained by the City Council of the City of Chicago:

SECTION 1. The City of Chicago hereby approves the sale of the Property to the Grantee in the amount of Two Hundred Fifty Thousand and no/100 Dollars ($250,000.00).

SECTION 2. The Mayor or his proxy is authorized to execute, and the City Clerk is authorized to attest, a quitclaim deed conveying the Property to the Grantee. The quitclaim deed shall contain language substantially in the following form:

This conveyance is subject to the express conditions that:

1) the Property is developed for use in conjunction with the Grantee's existing school within twenty-four (24) months of the date of this deed; and

2) the Property is used in conjunction with the Grantee's existing school for a period of not less than five (5) years from the date of this deed.

In the event that the conditions are not met, the City of Chicago may re-enter the Property and revest title in the City of Chicago.

This right of reverter and re-entry in favor of the City of Chicago shall terminate after five (5) years from the date of this deed.

SECTION 3. This ordinance shall take effect immediately upon its passage.

Exhibit "A" referred to in this ordinance reads as follows:

Exhibit "A".

Legal Description:

Lots 1 and 2 in Block 38 in Hyde Park being a subdivision of the east half of the southeast quarter and the east half of the northeast fractional quarter of Section 11 and the north part of the southwest fractional quarter of Section 12 and the northeast quarter of the northeast quarter of Section 14, Township 38 North, Range 14, East of the Third Principal Meridian, in Cook County, Illinois.

Address:

5400 South Cornell Avenue/Parking Site Number 37

Permanent Index Number:

20-12-110-032.

2946 -- 2958 West Flournoy Street/609 -- 627 South Sacramento Avenue.

WHEREAS, The City of Chicago is owner of the vacant property located at 2946 -- 2958 West Flournoy Street/609 -- 627 South Sacramento Avenue, Chicago, Illinois 60612, which is legally described on Exhibit A attached hereto ("Property"); and

WHEREAS, Chicago Tag & Label, Inc. ("Grantee"), 3049 West Harrison Street, Chicago, Illinois 60612, has offered to purchase the Property from the City for the purpose of constructing a parking lot thereon for use in conjunction with its business; and

WHEREAS, The City is a home rule unit of government by virtue of the provisions of the Constitution of the State of Illinois of 1970, and as such, may exercise any power and perform any function pertaining to its government and affairs; now, therefore,

Be It Ordained by the City Council of the City of Chicago:

SECTION 1. The City of Chicago hereby approves the sale of the Property to the Grantee in the amount of Twenty-five Thousand Three Hundred and no/100 Dollars ($25,300.00).

SECTION 2. The Mayor or his proxy is authorized to execute, and the City Clerk is authorized to attest, a quitclaim deed conveying the Property to the Grantee. The quitclaim deed shall contain language substantially in the following form:

This conveyance is subject to the express conditions that:

1) a parking lot is built on the Property within six (6) months of the date of this deed; and

2) the Property is used as a parking lot for a period of not less than five (5) years.

In the event that the conditions are not met, the City of Chicago may re-enter the Property and revest title in the City of Chicago.

This right of reverter and re-entry in favor of the City of Chicago shall terminate five (5) years from the date of this deed.

SECTION 3. This ordinance shall take effect immediately upon its passage.

Exhibit "A" referred to in this ordinance reads as follows:

Exhibit "A".

Legal Description:

Lot 2 and the west 50.75 feet of Lot 3 (except the south 33 feet of said lots) in Block 4 of Clarke's Subdivision of the east half of the southwest quarter of Section 13, Township 39 North, Range 13, East of the Third Principal Meridian, in Cook County, Illinois.

Address:

2956 -- 2958 West Flournoy Street/609 -- 627 South Sacramento Avenue Chicago, Illinois 60612.

Permanent Index Number:

16-13-302-020.

1622 South Halsted Street.

WHEREAS, The City of Chicago is owner of the vacant property located at 1622 South Halsted Street, which is legally described on Exhibit A attached hereto ("Property"); and

WHEREAS, Richard R. Callahn ("Grantee"), 1702 South Halsted Street, Chicago, Illinois 60608, has offered to purchase the Property from the City for the purpose of constructing a parking lot thereon for use in conjunction with his business; and

WHEREAS, The City is a home rule unit of government by virtue of the provisions of the Constitution of the State of Illinois of 1970, and as such, may exercise any power and perform any function pertaining to its government and affairs; now, therefore,

Be It Ordained by the City Council of the City of Chicago:

SECTION 1. The City of Chicago hereby approves the sale of the Property to the Grantee in the amount of Sixteen Thousand and no/100 Dollars ($16,000.00).

SECTION 2. The Mayor or his proxy is authorized to execute, and the City Clerk is authorized to attest, a quitclaim deed conveying the Property to the Grantee. The quitclaim deed shall contain language substantially in the following form:

This conveyance is subject to the express conditions that:

1) a parking lot is built on the Property within six (6) months of the date of this deed; and

2) the Property is used as a parking lot for a period of not less than five (5) years.

In the event that the conditions are not met, the City of Chicago may re-enter the Property and revest title in the City of Chicago.

This right of reverter and re-entry in favor of the City of Chicago shall terminate five (5) years from the date of this deed.

SECTION 3. This ordinance shall take effect immediately upon its passage.

Exhibit "A" referred to in this ordinance reads as follows:

Exhibit "A".

Legal Description:

Lot 17 in Kayler's Subdivision of the northeast corner of the southeast quarter of Section 20, Township 39 North, Range 14, East of the Third Principal Meridian, in Cook County, Illinois.

Address:

1622 South Halsted Street, Chicago, Illinois.

Permanent Index Number:

17-20-406-029.

7416 -- 7418 South Vincennes Avenue.

WHEREAS, The City of Chicago is owner of the vacant property legally described on Exhibit A attached hereto ("Property"); and

WHEREAS, Wilson Harris and Susie Harris ("Grantees"), 7426 South Vincennes Avenue, Chicago, Illinois 60620, have offered to purchase the Property from the City for the purpose of constructing a parking lot thereon for use in connection with their adjacent business; and

WHEREAS, The City is a home rule unit of government by virtue of the provisions of the Constitution of the State of Illinois of 1970, and as such, may exercise any power and perform any function pertaining to its government and affairs; now, therefore,

Be It Ordained by the City Council of the City of Chicago:

SECTION 1. The City of Chicago hereby approves the sale of the Property to the Grantees in the amount of Nine Thousand Nine Hundred and no/100 Dollars ($9,900.00).

SECTION 2. The Mayor or his proxy is authorized to execute, and the City Clerk is authorized to attest, a quitclaim deed conveying the Property to the Grantees. The quitclaim deed shall contain language substantially in the following form:

This conveyance is subject to the express conditions that:

1) a parking lot is built on the Property within six (6) months of the date of this deed; and

2) the Property is used as a parking lot for a period of not less than five (5) years.

In the event that the conditions are not met, the City of Chicago may re-enter the Property and revest title in the City of Chicago.

This right of reverter and re-entry in favor of the City of Chicago shall terminate five (5) years from the date of this deed.

SECTION 3. This ordinance shall take effect immediately upon its passage.

Exhibit "A" referred to in this ordinance reads as follows:

Exhibit "A".

Legal Description:

Lots 1 and 2 in Block 5 in Kathrine Haffman's Subdivision of the south half of north half of the south half of the south half of the northeast quarter of Section 28, Township 38 North, Range 14, East of the Third Principal Meridian, in Cook County, Illinois.

Address:

7416 -- 7418 South Vincennes Avenue
Chicago, Illinois 60621.

Permanent Index Number:

20-28-225-018.

144 West 95th Street.

WHEREAS, The City of Chicago is owner of the vacant property legally described on Exhibit A attached hereto ("Property"); and

WHEREAS, Willie Green ("Grantee") 148 West 95th Street, Chicago Illinois 60628, has offered to purchase the Property from the City of Chicago for the purpose of constructing a parking lot thereon for use in connection with his adjacent business; and

WHEREAS, The City is a home rule unit of government by virtue of the provisions of the Constitution of the State of Illinois of 1970, and as such, may exercise any power and perform any function pertaining to its government and affairs; now, therefore,

Be It Ordained by the City Council of the City of Chicago:

SECTION 1. The City of Chicago hereby approves the sale of the Property to the Grantee in the amount of Nine Thousand One Hundred and no/100 ($9,100.00).

SECTION 2. The Mayor or his proxy is authorized to execute, and the City Clerk is authorized to attest, a quitclaim deed conveying the Property to the Grantee. The quitclaim deed shall contain language substantially in the following form:

This conveyance is subject to the express conditions that:

1) a parking lot is built on the Property within six (6) months of the date of this deed; and

2) the Property is used as a parking lot for a period of not less than five (5) years.

In the event that the conditions are not met, the City of Chicago may re-enter the Property and revest title in the City of Chicago.

This right of reverter and re-entry in favor of the City of Chicago shall terminate five (5) years from the date of this deed.

SECTION 3. This ordinance shall take effect immediately upon its passage.

Exhibit "A" referred to this ordinance reads as follows:

Exhibit "A".

Legal Description:

Lot 9 (except street) in Block 7 in Bartlett's Wentworth Avenue and 95th Street Subdivision in Section 4, Township 37 North, Range 14, East of the Third Principal Meridian, in Cook County, Illinois.

Address:

144 West 95th Street
Chicago, Illinois 60628.

Permanent Index Number:

25-04-412-024.

REPEAL OF PRIOR APPROVAL FOR EXCHANGE AND SALE OF PROPERTY AT 1734, 1739, 1748 AND 1754 NORTH CLYBOURN AVENUE AND APPROVAL FOR RESALE AND EXCHANGE OF SAID PROPERTY TO SUBSTITUTE GRANTEE.

The Committee on Housing and Real Estate submitted the following report:

CHICAGO, September 5, 1996.

To the President and Members of the City Council:

Your Committee on Housing and Real Estate, to which was referred an ordinance repealing an ordinance passed June 10, 1996 and approving the

conveyance and sale of property located at 1734, 1739, 1748 and 1754 North Clybourn Avenue, having had the same under advisement, begs leave to report and recommend that Your Honorable Body *Pass* the proposed ordinance transmitted herewith.

This recommendation was concurred in by a vote of the members of the committee present, with no dissenting votes.

Respectfully submitted,

(Signed) RAY SUAREZ,
Chairman.

On motion of Alderman Suarez, the said proposed ordinance transmitted with the foregoing committee report was *Passed* by yeas and nays as follows:

Yeas -- Aldermen Granato, Haithcock, Tillman, Preckwinkle, Holt, Steele, Beavers, Dixon, Shaw, Huels, Frias, Olivo, Burke, Jones, Coleman, Peterson, Murphy, Rugai, Troutman, Evans, Munoz, Zalewski, Chandler, Solis, Ocasio, Burnett, E. Smith, Burrell, Wojcik, Suarez, Gabinski, Mell, Austin, Colom, Banks, Giles, Allen, Laurino, O'Connor, Doherty, Natarus, Levar, Schulter, M. Smith, Moore, Stone -- 46.

Nays -- None.

Alderman Natarus moved to reconsider the foregoing vote. The motion was lost.

The following is said ordinance as passed:

WHEREAS, The City of Chicago is the owner of the three (3) vacant parcels of property legally described on Exhibit A attached hereto (individually, "Parcels 1, 2 and 3", or collectively, the "City Parcels"); and

WHEREAS, American National Bank and Trust Company of Chicago, as trustee under Trust Agreement dated October 14, 1994, and known as Trust Number 300175-03, the beneficiary of which is Bruce Duncan ("Grantee"), is the owner of several parcels of vacant property in the immediate vicinity of the City Parcels including the parcel of property legally described on Exhibit B attached hereto (the "Grantee Parcel"); and

WHEREAS, The Grantee has offered to acquire Parcel 1 from the City in exchange for the Grantee Parcel which contains the same square footage (which exchange is intended to qualify as an Internal Revenue Code Section 1031 exchange), and has also offered to purchase Parcels 2 and 3 from the

City for fair market value for the purpose of developing the assembled tract of land for commercial and/or residential use; and

WHEREAS, On June 10, 1996, the City Council of the City of Chicago, passed an ordinance which, among other things: (i) approved the conveyance of Parcel 1 to Dennis Claussen in exchange for the Grantee Parcel; and (ii) approved the sale of Parcels 2 and 3 to Dennis Claussen in the amount of One Hundred Ninety-six Thousand and no/100 Dollars ($196,000.00); and

WHEREAS, Dennis Claussen is a business associate of the beneficiary of the land trust which holds legal title to the Grantee Parcel and is not the legal owner of the Grantee Parcel, and therefore is not the appropriate party for the transaction approved by the aforesaid ordinance; and

WHEREAS, The City is a home rule unit of government by virtue of the provisions of the Constitution of the State of Illinois of 1970 and as such, may exercise any power and perform any function pertaining to its government and affairs; now, therefore,

Be It Ordained by the City Council of the City of Chicago:

SECTION 1. The ordinance passed by the City Council on June 10, 1996 (published on pages 23584 -- 23587 of the Journal of Proceedings of the City Council) is hereby repealed in its entirety.

SECTION 2. The City of Chicago hereby approves the conveyance of Parcel 1 to the Grantee in exchange for the Grantee Parcel. The Department of General Services is authorized to accept a trustee's deed from the Grantee for the Grantee Parcel, subject to the approval of the Corporation Counsel. The City of Chicago further approves the sale of Parcels 2 and 3 to the Grantee in the amount of One Hundred Ninety-six Thousand and no/100 Dollars ($196,000.00).

SECTION 3. The Mayor or his proxy is authorized to execute, and the City Clerk is authorized to attest, a quitclaim deed conveying the City Parcels to the Grantee.

SECTION 4. This ordinance shall take effect immediately upon its passage.

Exhibits "A" and "B" referred to in this ordinance read as follows:

Exhibit "A".

Parcel 1:

Lot 59 in F. H. Bartlett's Subdivision of Block 7 in Sheffield's Addition to Chicago in Section 32, Township 40 North, Range 14, East of the Third Principal Meridian, in Cook County, Illinois.

Common Address:

1748 North Clybourn Avenue
Chicago, Illinois 60614.

Permanent Index Number:

14-32-423-033.

Parcel 2:

Lot 54 in Winston's Subdivision of Block 7 in Sheffield's Addition to Chicago in the southeast quarter of Section 32, Township 40 North, Range 14, East of the Third Principal Meridian, in Cook County, Illinois.

Common Address:

1734 North Clybourn Avenue
Chicago, Illinois 60614.

Permanent Index Number:

14-32-423-038.

Parcel 3:

Lot 196 in subdivision of Block 6 in Sheffield's Addition to Chicago in the east half of the southeast quarter of Section 32, Township 40 North, Range 14, East of the Third Principal Meridian, in Cook County, Illinois.

Common Address:

1739 North Clybourn Avenue
Chicago, Illinois 60614.

Permanent Index Number:

14-32-425-016.

Exhibit "B".

Lot 62 in F. H. Winston's Subdivision of Block 7 in Sheffield's Addition to Chicago in the southeast quarter of Section 32, Township 40 North, Range 14, East of the Third Principal Meridian, in Cook County, Illinois.

Common Address:

1754 North Clybourn Avenue
Chicago, Illinois 60614.

Permanent Index Number:

14-32-423-030.

SALE OF CITY-OWNED PROPERTY AT VARIOUS LOCATIONS UNDER SPECIAL SALES PROGRAM.

The Committee on Housing and Real Estate submitted the following report:

CHICAGO, September 5, 1996.

To the President and Members of the City Council:

Your Committee on Housing and Real Estate, to which was referred three ordinances by the Department of General Services authorizing the sale of property under the Special Sales Program at the following locations:

3918 -- 3920 West Jackson Boulevard

132 North Parkside Avenue

800 -- 810 South Springfield Avenue/3901 -- 3905 West Polk Street,

having had the same under advisement, begs leave to report and recommend that Your Honorable Body *Pass* the proposed ordinances transmitted herewith.

This recommendation was concurred in by a vote of the members of the committee present, with no dissenting vote.

Respectfully submitted,

(Signed) RAY SUAREZ,
Chairman.

On motion of Alderman Suarez, the said proposed ordinances transmitted with the foregoing committee report were *Passed* by yeas and nays as follows:

Yeas -- Aldermen Granato, Haithcock, Tillman, Preckwinkle, Holt, Steele, Beavers, Dixon, Shaw, Huels, Frias, Olivo, Burke, Jones, Coleman, Peterson, Murphy, Rugai, Troutman, Evans, Munoz, Zalewski, Chandler, Solis, Ocasio, Burnett, E. Smith, Burrell, Wojcik, Suarez, Gabinski, Mell, Austin, Colom, Banks, Giles, Allen, Laurino, O'Connor, Doherty, Natarus, Levar, Schulter, M. Smith, Moore, Stone -- 46.

Nays -- None.

Alderman Natarus moved to reconsider the foregoing vote. The motion was lost.

The following are said ordinances as passed (the italic heading in each case not being a part of the ordinance):

3918 -- 3920 West Jackson Boulevard.

WHEREAS, The City of Chicago is the owner of the vacant property legally described on Exhibit A attached hereto ("Property"); and

WHEREAS, The Sanctuary of Faith Church of God in Christ, an Illinois not-for-profit corporation ("Grantee"), 3612 West Chicago Avenue, Chicago, Illinois, has offered to purchase the Property from the City of Chicago for the purpose of constructing a parking lot thereon for use in conjunction with the church; and

WHEREAS, The City of Chicago is a home rule unit of government by virtue of the provisions of the Constitution of the State of Illinois of 1970, and as such, may exercise any power and perform any function pertaining to its government and affairs; now, therefore,

Be It Ordained by the City Council of the City of Chicago:

SECTION 1. The City of Chicago hereby approves the sale of the Property to the Grantee in the amount of One and no/100 Dollars ($1.00) per parcel.

SECTION 2. The Mayor or his proxy is authorized to execute and the City Clerk is authorized to attest, a quitclaim deed conveying the Property to the Grantee. The quitclaim deed shall contain language substantially in the following form:

This conveyance is subject to the express conditions that:

1) a parking lot is built on the Property within six (6) months of the date of this deed; and

2) the Property is used as a parking lot for a period of not less than five (5) years.

In the event that the conditions are not met, the City of Chicago may re-enter the Property and revest title in the City of Chicago.

This right of reverter and re-entry in favor of the City of Chicago shall terminate after five (5) years from the date of this deed.

SECTION 3. This ordinance shall take effect immediately upon its passage.

Exhibit "A" referred to in this ordinance reads as follows:

Exhibit "A".

Legal Description:

The east 5½ feet of Lot 39 and all of Lot 40 and the west 19½ feet of Lot 41 in Block 7 in Lambert Trees' Subdivision of the west half of the northwest 1/44 of Section 14, Township 39 North, Range 13, East of the Third Principal Meridian, in Cook County, Illinois.

Address:

3918 -- 3920 West Jackson Boulevard, Chicago, Illinois.

---

132 North Parkside Avenue.

WHEREAS, The City of Chicago is owner of the vacant property legally described on Exhibit A attached hereto ("Property"); and

WHEREAS, Parkside Terraces Limited Partnership ("Grantee"), 5100 West Harrison Street, Chicago, Illinois, has offered to purchase the Property from the City of Chicago for the purpose of constructing a parking lot thereon for use in conjunction with its organization; and

WHEREAS, The City of Chicago is a home rule unit of government by virtue of the provisions of the Constitution of the State of Illinois of 1970, and as such, may exercise any power and perform any function pertaining to its government and affairs; now, therefore,

Be It Ordained by the City Council of the City of Chicago:

SECTION 1. The City of Chicago hereby approves the sale of the Property to the Grantee in the amount of One and no/100 Dollars ($1.00).

SECTION 2. The Mayor or his proxy is authorized to execute, and the City Clerk is authorized to attest, a quitclaim deed conveying the Property to the Grantee. The quitclaim deed shall contain language substantially in the following form:

This conveyance is subject to the express conditions that:

1) a parking lot is built on the Property within six (6) months of the date of this deed; and

2) the Property is used as a parking lot for a period of not less than five (5) years.

In the event that the conditions are not met, the City of Chicago may re-enter the Property and revest title in the City of Chicago.

This right of reverter and re-entry in favor of the City of Chicago shall terminate after five (5) years from the date of this deed.

SECTION 3. This ordinance shall take effect immediately upon its passage.

Exhibit "A" referred to in this ordinance reads as follows:

Exhibit "A".

Legal Description:

Lots 38 and 39 (except the east 7 feet of said lots) of Block 2 in Henry Waller's Subdivision of the south 43¾ acres of the east half of the southeast half of the southeast of Section 8, Township 39 North, Range 13, East of the Third Principal Meridian, in Cook County, Illinois.

Address:

132 North Parkside Avenue, Chicago, Illinois.

Permanent Index Number:

16-08-416-023-0000.

---

800 -- 810 South Springfield Avenue/
3901 -- 3905 West Polk Street.

WHEREAS, The City of Chicago is owner of the vacant property legally described on Exhibit A attached hereto ("Property"); and

WHEREAS, Presentation Apartments Limited Partnership, an Illinois limited partnership ("Grantee"), 734 South Springfield Avenue, Chicago, Illinois, has offered to purchase the Property from the City of Chicago for the purpose of constructing a parking lot thereon for use in conjunction with its organization; and

WHEREAS, The City of Chicago is a home rule unit of government by virtue of the provisions of the Constitution of the State of Illinois of 1970, and as such, may exercise any power and perform any function pertaining to its government and affairs; now, therefore,

Be It Ordained by the City Council of the City of Chicago:

SECTION 1. The City of Chicago hereby approves the sale of the Property to the Grantee in the amount of One and no/100 Dollars ($1.00) per parcel.

SECTION 2. The Mayor or his proxy is authorized to execute, and the City Clerk is authorized to attest, a quitclaim deed conveying the Property to the Grantee. The quitclaim deed shall contain language substantially in the following form:

This conveyance is subject to the express conditions that:

1) a parking lot is built on each parcel of Property within six (6) months of the date of this deed; and

2) the Property is used as parking lots for a period of not less than five (5) years.

In the event that the conditions are not met, the City of Chicago may re-enter the Property and revest title in the City of Chicago.

This right of reverter and re-entry in favor of the City of Chicago shall terminate after five (5) years from the date of this deed.

SECTION 3. This ordinance shall take effect immediately upon its passage.

Exhibit "A" referred to in this ordinance reads as follows:

Exhibit "A".

Legal Description:

Lot 23 in Cumming's Garfield Boulevard Addition, being a subdivision of Lot 2 in Block 3 and Lot 2 in Block 4 in the Circuit Court Partition being a subdivision of the west half of the southwest quarter of Section 14, Township 39 North, Range 13, East of the Third Principal Meridian, in Cook County, Illinois.

Address:

800 -- 810 South Springfield Avenue/3901 -- 3905 West Polk Street Chicago, Illinois 60624.

Permanent Tax Number:

16-14-313-023-0000.

AMENDMENT OF ORDINANCE WHICH APPROVED AWARD OF BENEFITS AND SALE OF CITY-OWNED PROPERTY TO LAKESHORE/D&D BRONZEVILLE JOINT VENTURE AS DEVELOPER UNDER NEW HOMES FOR CHICAGO PROGRAM.

The Committee on Housing and Real Estate submitted the following report:

CHICAGO, September 5, 1996.

To the President and Members of the City Council:

Your Committee on Housing and Real Estate, to which was referred an ordinance by the Department of Housing amending an ordinance passed July 31, 1996 approving the selection of Lakeshore/D&D Bronzeville Joint Venture by deleting the following locations:

3523 South Prairie Avenue

3525 South Prairie Avenue

3539 South Prairie Avenue

and adding the following:

3521 South Prairie Avenue

3527 South Prairie Avenue,

having had the same under advisement, begs leave to report and recommend that Your Honorable Body *Pass* the proposed ordinance transmitted herewith.

This recommendation was concurred in by a vote of the members of the committee present, with no dissenting votes.

Respectfully submitted,

(Signed) RAY SUAREZ,
Chairman.

On motion of Alderman Suarez, the said proposed ordinance transmitted with the foregoing committee report was *Passed* by yeas and nays as follows:

Yeas -- Aldermen Granato, Haithcock, Tillman, Preckwinkle, Holt, Steele, Beavers, Dixon, Shaw, Huels, Frias, Olivo, Burke, Jones, Coleman, Peterson, Murphy, Rugai, Troutman, Evans, Munoz, Zalewski, Chandler, Solis, Ocasio, Burnett, E. Smith, Burrell, Wojcik, Suarez, Gabinski, Mell, Austin, Colom, Banks, Giles, Allen, Laurino, O'Connor, Doherty, Natarus, Levar, Schulter, M. Smith, Moore, Stone -- 46.

Nays -- None.

Alderman Natarus moved to reconsider the foregoing vote. The motion was lost.

The following is said ordinance as passed:

WHEREAS, The City of Chicago ("City") is a home rule unit of government under Article VII, Section 6(a) of the Constitution of the State of

Illinois and may exercise any power related to its local governmental affairs, and

WHEREAS, The City Council, by ordinance adopted July 31, 1996 approved the selection of Lakeshore/D & D Bronzeville Joint Venture, an Illinois joint venture ("Developer"), as a developer under the New Homes for Chicago Program; and

WHEREAS, The City desires to amend the ordinance to provide for the inclusion of additional lots presently owned by the City as "City Lots" for their subsequent redevelopment by Developer pursuant to the terms of the redevelopment agreement to be executed by the City and Developer, and to remove some parcels from the list of City Lots; and

WHEREAS, The Department of Housing recommends passage of this amendment; now, therefore,

Be It Ordained by the City Council of the City of Chicago:

SECTION 1. The above recitations are incorporated herein by this reference.

SECTION 2. The ordinance passed by the City Council on July 31, 1996 shall be amended by deleting those parcels listed below in brackets from the list of City Lots described on Exhibit A of the ordinance, and to add the following parcels in italics below to the list of City Lots to be potentially redeveloped by Developer pursuant to the New Homes for Chicago Program:

Exhibit "A".

City Lots.

Parcel	Permanent Index Number
[3523 South Prairie Avenue	17-34-310-011]
[3525 South Prairie Avenue	17-34-310-112]
[3529 South Prairie Avenue	17-34-310-113]
3521 South Prairie Avenue	*17-34-310-008*
3527 South Prairie Avenue	*17-34-310-117*

SECTION 3. This ordinance shall take effect immediately upon its passage.

ACQUISITION OF PROPERTY AT 3126 EAST 79TH STREET FOR DEPARTMENT OF WATER.

The Committee on Housing and Real Estate submitted the following report:

CHICAGO, September 5, 1996.

To the President and Members of the City Council:

Your Committee on Housing and Real Estate, to which was referred an ordinance by the Department of Water authorizing the City of Chicago to purchase property at 3126 East 79th Street, having had the same under advisement, begs leave to report and recommend that Your Honorable Body *Pass* the proposed ordinance transmitted herewith.

This recommendation was concurred in by a vote of the members of the committee present, with no dissenting votes.

Respectfully submitted,

(Signed) RAY SUAREZ,
Chairman.

On motion of Alderman Suarez, the said proposed ordinance transmitted with the foregoing committee report was *Passed* by yeas and nays as follows:

Yeas -- Aldermen Granato, Haithcock, Tillman, Preckwinkle, Holt, Steele, Beavers, Dixon, Shaw, Huels, Frias, Olivo, Burke, Jones, Coleman, Peterson, Murphy, Rugai, Troutman, Evans, Munoz, Zalewski, Chandler, Solis, Ocasio, Burnett, E. Smith, Burrell, Wojcik, Suarez, Gabinski, Mell, Austin, Colom, Banks, Giles, Allen, Laurino, O'Connor, Doherty, Natarus, Levar, Schulter, M. Smith, Moore, Stone -- 46.

Nays -- None.

Alderman Natarus moved to reconsider the foregoing vote. The motion was lost.

The following is said ordinance as passed:

WHEREAS, On May 9, 1996, Council Journal of Proceedings, pages 21842 -- 21845, the City Council of the City of Chicago determined that it is useful, desirable and necessary that the City of Chicago acquire for public use for the Department of Water the property located at 3126 East 79th Street, Chicago, Illinois, legally described on Exhibit A attached hereto ("Property"); and

WHEREAS, The Corporation Counsel was authorized by the aforementioned ordinance to negotiate for the acquisition of the Property; and

WHEREAS, Ernestine and Fate Jones, the owners of the Property, have agreed to sell the Property to the City for the sum of One Million One Hundred Thousand and no/100 Dollars ($1,100,000.00) to be paid out of fund number 200-87-3120-0540-W7060000, 1990 Memo Voucher M0107-01; now, therefore,

Be It Ordained by the City Council of the City of Chicago:

SECTION 1. The purchase of the Property for the sum of One Million One Hundred Thousand and no/100 Dollars ($1,100,000.00) is hereby approved. The Commissioner of the Department of Water is authorized to execute on behalf of the City of Chicago, a real estate sales agreement and such other documents as may be necessary to implement the acquisition of the Property. The Corporation Counsel is authorized to accept on behalf of the City, a deed of conveyance from the owners of the Property.

SECTION 2. This ordinance shall become effective immediately upon its passage.

Exhibit "A" referred to in this ordinance reads as follows:

Exhibit "A".

Parcel 1:

All of that part of Lots 185 and 187 which lie west of a line running parallel with and 187 feet west of the east line of Section 30 in Division Number 1 of Westfall's Subdivision of 208 acres, being the east half of the southwest quarter and the southwest fractional quarter of Section 30, Township 38 North, Range 15, all east of the Third Principal Meridian, in Cook County, Illinois.

Address:

3126 East 79th Street.

Permanent Index Number:

21-30-418-040.

Parcel 2:

Lot 183 in Division Number 1 of Westfall's Subdivision of 208 acres, being the east half of the southwest quarter and the southwest fractional quarter of Section 30, Township 38 North, Range 15, all east of the Third Principal Meridian, in Cook County, Illinois.

Address:

3126 East 79th Street.

Permanent Index Number:

21-30-418-039.

COMMITTEE ON HUMAN RELATIONS.

EXPRESSION OF OPPOSITION TO DENIAL OF BASIC GOVERNMENT BENEFITS AND SERVICES TO IMMIGRANTS.

The Committee on Human Relations submitted the following report:

CHICAGO, July 10, 1996.

To the President and Members of the City Council:

Your Committee on Human Relations, having under consideration a joint resolution from Alderman Edward M. Burke and Alderman Billy Ocasio (which was referred May 9, 1996) affirming and supporting the critical contributions of immigrants to Chicago and our nation, recommends that Your Honorable Body *Adopt* the proposed resolution transmitted herewith.

This recommendation was concurred in by a viva voce vote of the members of the Committee on Human Relations.

Respectfully submitted,

(Signed) BILLY OCASIO,
Chairman.

On motion of Alderman Ocasio, the said proposed resolution transmitted with the foregoing committee report was *Adopted* by yeas and nays as follows:

Yeas -- Aldermen Granato, Haithcock, Tillman, Preckwinkle, Holt, Steele, Beavers, Dixon, Shaw, Huels, Frias, Olivo, Burke, Jones, Coleman, Peterson, Murphy, Rugai, Troutman, Evans, Munoz, Zalewski, Chandler, Solis, Ocasio, Burnett, E. Smith, Burrell, Wojcik, Suarez, Gabinski, Mell, Austin, Colom, Banks, Giles, Allen, Laurino, O'Connor, Natarus, Levar, Schulter, M. Smith, Moore, Stone -- 45.

Nays -- Alderman Doherty -- 1.

Alderman Natarus moved to reconsider the foregoing vote. The motion was lost.

The following is said resolution as adopted:

WHEREAS, The immigrant community from nations throughout our world have been absolutely essential to the economic, cultural and social growth and vitality of Chicago and the United States; and

WHEREAS, In the United States Congress, state legislatures and municipal governments around our nation a disturbing and counter-productive trend is emerging of intolerance of immigrants and lack of understanding of their critical importance and contributions to our nation; and

WHEREAS, The United States House of Representatives and Senate have both recently passed misguided, anti-immigrant legislation that denies basic government services and benefits to legal immigrants; and

WHEREAS, On March 21, 1996 the House of Representatives passed the bill H.R. 2202, which allows the states to deny public education to undocumented immigrant children; and

WHEREAS, The Supreme Court decision, in *Plyler v. Doe*, found that it is in the public interest for every child living in the United States to have access to a public education; and

WHEREAS, According to that decision, children are innocent of their immigration status and should not be punished for the actions of their parents; and

WHEREAS, Denying public education to immigrants will not curb illegal immigration and will only serve to punish innocent children; and

WHEREAS, By allowing administrations to throw undocumented immigrant children out of public schools and onto the streets the number of unsupervised school age children will increase and so will the risk of their involvement in criminal activities; and

WHEREAS, Public schools will have to verify the immigration status of every student, and already overburdened school personnel will require additional training in order to learn to handle immigration documents; and

WHEREAS, This process could very likely serve as an incentive to increase discrimination and harassment against any student who looks foreign, or has an accent, regardless if the student is an United States citizen and/or legal resident; now, therefore,

Be It Resolved, That we, the Mayor and members of the Chicago City Council, in meeting assembled this eleventh day of September, 1996, do

hereby proclaim our support of and appreciation for the immigrant community in Chicago and across our nation and extend our opposition to all efforts to deny basic government benefits and services to immigrants, and ask that Governor Edgar and the Illinois General Assembly join us in these views.

COMMITTEE ON LICENSE AND CONSUMER PROTECTION.

APPOINTMENT OF MR. GEORGE M. VELCICH AS MEMBER OF LICENSE APPEAL COMMISSION.

The Committee on License and Consumer Protection submitted the following report:

CHICAGO, September 11, 1996.

To the President and Members of the City Council:

Your Committee on License and Consumer Protection, having had under consideration a communication from Mayor Richard M. Daley appointing George M. Velcich as a member of the License Appeal Commission for a term expiring May 23, 1999, to succeed William D. O'Donaghue who has resigned (which was referred on July 31, 1996), begs leave to recommend that Your Honorable Body *Approve* the proposed appointment transmitted herewith.

This recommendation was concurred in by a viva voce vote of the members of the committee on September 4, 1996.

Respectfully submitted,

(Signed) EUGENE C. SCHULTER,
Chairman.

On motion of Alderman Schulter, the committee's recommendation was *Concurred In* and the said proposed appointment of Mr. George M. Velcich as a

member of the License Appeal Commission was *Approved* by yeas and nays as follows:

Yeas -- Aldermen Granato, Haithcock, Tillman, Preckwinkle, Holt, Steele, Beavers, Dixon, Shaw, Buchanan, Huels, Frias, Olivo, Burke, Jones, Coleman, Peterson, Murphy, Rugai, Troutman, Evans, Munoz, Zalewski, Chandler, Solis, Ocasio, Burnett, E. Smith, Burrell, Wojcik, Suarez, Gabinski, Mell, Austin, Colom, Banks, Giles, Allen, Laurino, O'Connor, Doherty, Natarus, Hansen, Levar, Schulter, M. Smith, Moore, Stone -- 48.

Nays -- None.

Alderman Natarus moved to reconsider the foregoing vote. The motion was lost.

AMENDMENT OF TITLE 4, CHAPTER 60, SECTION 023 OF MUNICIPAL CODE OF CHICAGO WHICH PROHIBITED ON ISSUANCE OF ADDITIONAL PACKAGE GOODS LICENSES WITHIN SPECIFIED AREAS OF SECOND AND FOURTEENTH WARDS.

The Committee on License and Consumer Protection submitted the following report:

CHICAGO, September 11, 1996.

To the President and Members of the City Council:

Your Committee on License and Consumer Protection, having had under consideration an ordinance introduced by Alderman Edward M. Burke and Alderman Madeline Haithcock amending Section 4-60-023 of the Municipal Code as it pertains to package goods license moratoriums within the City of Chicago (which was referred on July 31, 1996), begs leave to report and recommend that Your Honorable Body *Pass* the proposed substitute ordinance which is transmitted herewith.

This recommendation was concurred in by a viva voce vote of the members of the committee on September 4, 1996.

Respectfully submitted,

(Signed) EUGENE C. SCHULTER,
Chairman.

On motion of Alderman Schulter, the said proposed substitute ordinance transmitted with the foregoing committee report was *Passed* by yeas and nays as follows:

Yeas -- Aldermen Granato, Haithcock, Tillman, Preckwinkle, Holt, Steele, Beavers, Dixon, Shaw, Buchanan, Huels, Frias, Olivo, Burke, Jones, Coleman, Peterson, Murphy, Rugai, Troutman, Evans, Munoz, Zalewski, Chandler, Solis, Ocasio, Burnett, E. Smith, Burrell, Wojcik, Suarez, Gabinski, Mell, Austin, Colom, Banks, Giles, Allen, Laurino, O'Connor, Doherty, Natarus, Hansen, Levar, Schulter, M. Smith, Moore, Stone -- 48.

Nays -- None.

Alderman Natarus moved to reconsider the foregoing vote. The motion was lost.

The following is said ordinance as passed:

Be It Ordained by the City Council of the City of Chicago:

SECTION 1. Section 4-60-023 of the Municipal Code of Chicago is hereby amended by deleting subsection 4-60-023 (14.347) in its entirety.

SECTION 2. Section 4-60-023 of the Municipal Code of Chicago is hereby amended by deleting subsection 4-60-023 (2.5) in its entirety.

SECTION 3. This ordinance shall be in full force and effect from and after its passage and approval.

AMENDMENT OF TITLE 4, CHAPTER 60, SECTION 023 OF MUNICIPAL CODE OF CHICAGO TO REMOVE RESTRICTIONS ON ISSUANCE OF ADDITIONAL PACKAGE GOODS LICENSES WITH SPECIFIED AREA OF THIRTY-THIRD WARD.

The Committee on License and Consumer Protection submitted the following report:

CHICAGO, September 11, 1996.

To the President and Members of the City Council:

Your Committee on License and Consumer Protection, having had under consideration an ordinance introduced by Alderman Richard Mell amending Section 4-60-023 of the Municipal Code as it pertains to package goods license moratoriums within the City of Chicago (which was referred on July 31, 1996), begs leave to report and recommend that Your Honorable Body *Pass* the proposed ordinance which is transmitted herewith.

This recommendation was concurred in by a viva voce vote of the members of the committee on September 4, 1996.

Respectfully submitted,

(Signed) EUGENE C. SCHULTER,
Chairman.

On motion of Alderman Schulter, the said proposed ordinance transmitted with the foregoing committee report was *Passed* by yeas and nays as follows:

Yeas -- Aldermen Granato, Haithcock, Tillman, Preckwinkle, Holt, Steele, Beavers, Dixon, Shaw, Buchanan, Huels, Frias, Olivo, Burke, Jones, Coleman, Peterson, Murphy, Rugai, Troutman, Evans, Munoz, Zalewski, Chandler, Solis, Ocasio, Burnett, E. Smith, Burrell, Wojcik, Suarez, Gabinski, Mell, Austin, Colom, Banks, Giles, Allen, Laurino, O'Connor, Doherty, Natarus, Hansen, Levar, Schulter, M. Smith, Moore, Stone -- 48.

Nays -- None.

Alderman Natarus moved to reconsider the foregoing vote. The motion was lost.

The following is said ordinance as passed:

Be It Ordained by the City Council of the City of Chicago:

SECTION 1. Section 4-60-023 of the Municipal Code of Chicago is hereby amended by deleting subsection 4-60-023 (33.41).

SECTION 2. This ordinance shall be in full force and effect from and after its passage and approval.

AMENDMENT OF TITLE 4, CHAPTER 64 OF MUNICIPAL CODE OF CHICAGO CONCERNING ENFORCEMENT PROGRAM FOR ILLEGAL TOBACCO SALES TO MINORS.

The Committee on License and Consumer Protection submitted the following report:

CHICAGO, September 11, 1996.

To the President and Members of the City Council:

Your Committee on License and Consumer Protection, having had under consideration an ordinance introduced by Mayor Richard M. Daley amending Section 4-64-330 of the Municipal Code of Chicago authorizing an enforcement program relating to illegal tobacco sales to minors (which was referred on July 31, 1996), begs leave to report and recommend that Your Honorable Body *Pass* the proposed substitute ordinance which is transmitted herewith.

This recommendation was concurred in by a viva voce vote of the members of the committee on September 4, 1996.

Respectfully submitted,

(Signed) EUGENE C. SCHULTER,
Chairman.

On motion of Alderman Schulter, the said proposed substitute ordinance transmitted with the foregoing committee report was *Passed* by yeas and nays as follows:

Yeas -- Aldermen Granato, Haithcock, Tillman, Preckwinkle, Holt, Steele, Beavers, Dixon, Shaw, Buchanan, Huels, Frias, Olivo, Burke, Jones, Coleman, Peterson, Murphy, Rugai, Troutman, Evans, Munoz, Zalewski, Chandler, Solis, Ocasio, Burnett, E. Smith, Burrell, Wojcik, Suarez, Gabinski, Mell, Austin, Colom, Banks, Giles, Allen, Laurino, O'Connor, Doherty, Natarus, Hansen, Levar, Schulter, M. Smith, Moore, Stone -- 48.

Nays -- None.

Alderman Natarus moved to reconsider the foregoing vote. The motion was lost.

The following is said ordinance as passed:

Be It Ordained by the City Council of the City of Chicago:

SECTION 1. Section 4-64-330 of the Municipal Code of Chicago is hereby amended by deleting the language bracketed, as follows:

4-64-330 In General.

(a) Alleged violations of the provisions of sections 4-64-100, 4-64-101, 4-64-140, 4-64-150, 4-64-160, 4-64-170, 4-64-180, 4-64-181, 4-64-190, 4-64-200, 4-64-210, 4-64-220, 4-64-260, 4-64-300, 4-64-310 and 4-64-320 of this chapter and sections 3-42-050, 3-42-060, 3-42-070 and 3-42-100 shall be adjudicated by the Circuit Court of Cook County pursuant to citation, except as provided otherwise in section 4-64-331. Penalties shall be as prescribed in this section, notwithstanding any other general penalty provision in this code.

(b) Any person convicted of a first offense for violating any of the provisions referenced in subsection (a) of this section, other than sections 4-64-190(a) or (b) and 4-64-210, shall be punishable by a fine of not less than $100.00 and not more than $500.00. Any person convicted of a second offense within a two-year period under the foregoing sections shall be punished for such offense by a fine of not less than $250.00 and not more than $500.00. Any person convicted of more than two offenses within a two-year period under the foregoing sections shall be punished for such offense by a fine of not less than $500.00 and not more than $1,000.00 for each additional offense. [Any person convicted of violating the provisions of sections 4-64-190(a) or (b) and 4-64-210 shall be punished by a fine of $200.00.]

SECTION 2. Section 4-64-331 of the Municipal Code of Chicago is hereby amended by deleting the language bracketed and inserting the language in italics, as follows:

4-64-331 Underage Tobacco Violations -- Civil Penalty.

(a) Alleged violations of the provisions of sections 4-64-190(a) and (b) and 4-64-210 of this chapter (which shall hereinafter be referred to collectively as "underage tobacco violations") may be administratively adjudicated by the department of revenue as provided by this chapter. No criminal penalty or civil sanction other than those prescribed by this section shall be imposed for underage tobacco violations for which a penalty is imposed under this section.

(b) Every act or omission which constitutes an underage tobacco violation by an officer, director, manager or other agent or employee of any person licensed pursuant to this chapter shall be deemed to be the act of such licensee, and such licensee shall be liable for all penalties and sanctions provided by this section in the same manner as if such act or omission had been done or omitted by the licensee personally.

(c) Any person who commits an underage tobacco violation *under subsection (a) or (b) of section 4-64-190* shall be liable for a civil penalty of *$500.00 for the first violation; $1,000.00 for the second and subsequent violations within two years; and the person's retail tobacco license shall be revoked for the third offense within two years. A person who commits any other underage tobacco violation shall be liable for a civil penalty of* $200.00.

(d) Any civil penalty remaining unpaid after the determination of underage tobacco violation liability has become final for purposes of judicial review shall constitute a debt due and owing the city.

(e) If any person commits three or more underage tobacco violations *other than violations of subsection (a) or (b) of section 4-64-190,* within a two-year period, the mayor's license commission shall have the discretion to revoke or suspend any license issued to that person pursuant to this chapter.

SECTION 3. Section 4-64-332 of the Municipal Code of Chicago is hereby amended by inserting the language in italics, as follows:

4-64-332 Underage Tobacco Violations -- Director Of Revenue's Duties.

(a) The director of revenue is hereby authorized to adopt, distribute and process notices of underage tobacco violations, serve additional notices required by this chapter, collect money paid as civil penalties for

underage tobacco violations, and establish procedures necessary for the prompt, fair and efficient operation of the administrative adjudication system. The director of revenue is further authorized to adopt rules and regulations pertaining to: the hearing process, the selection and appointment of hearing officers, the content of forms and procedures, and the daily operation of the administrative adjudication program.

(b) The director of revenue shall serve second notices of violation, notices of hearing and notices of determinations of liability or no liability by first class mail to the address of the alleged violator as set forth on the underage tobacco violation notice.

(c) The director of revenue is authorized to establish a program of testing the sales practices of licensed tobacco dealers, to determine whether licensees are selling tobacco products to minors. The program shall include the use of persons under the age 18 as purchasers of tobacco products, in accordance with procedures established by the director of revenue. No person under the age of 18 who purchases or attempts to purchase tobacco products as part of this program shall be charged with a violation of section 4-64-200.

SECTION 4. Section 4-64-334 of the Municipal Code of Chicago is hereby amended by deleting the language bracketed and inserting the language in italics, as follows:

4-64-334 Under Tobacco Violations -- Determination Of Liability.

(a) A person or entity upon whom an underage tobacco violation notice has been served pursuant to section 4-64-333(b) shall within [10] *30* days from the date of the notice respond either by paying the indicated civil penalty or by submitting to the director of revenue a written request for an administrative hearing to contest the alleged violation.

(b) If no response is made in accordance with subsection (a) of this section, the director of revenue shall cause a second notice of violation to be delivered by first-class mail to the alleged violator. The second notice shall specify the name and address of the person or entity charged with the violation, the date, time and place of the violation, and the section of the code which was allegedly violated. The second notice shall indicate the applicable civil penalty and shall explain that payment of the civil penalty shall operate as a final disposition of the violation. The second notice shall explain the alleged violator's right to an administrative hearing at which the violation may be contested on the merits and the time and manner by which such a hearing must be requested.

(c) A written request for an administrative hearing may be delivered in person or by mail; however, it is the responsibility of the alleged

violator to insure that the written request is physically delivered to the director of revenue. A request by mail shall be deemed timely if postmarked within [10] *30* days after the mailing of the second notice.

(d) If the alleged violator fails to pay the indicated civil penalty and fails to request an administrative hearing within [10] *30* days after the mailing of the second notice, the director of revenue shall enter a determination of underage tobacco violation liability in the amount of the civil penalty provided by this chapter. Such determination shall become final for purposes of judicial review upon the denial of, or the expiration of time in which to file, a timely petition to set aside the determination as provided in section 4-64-336 of this code.

(e) If an alleged violator timely requests an administrative hearing to contest the alleged violation, the director of revenue shall notify the alleged violator in writing of the date, time and place of the hearing.

(f) Where an alleged violator who has requested an administrative hearing either fails to pay the indicated civil penalty prior to the hearing or fails to appear at the hearing, the hearing officer shall enter a determination of underage tobacco violation liability in the amount of the civil penalty as provided by this chapter. Such determination shall become final for purposes of judicial review upon the denial of, or the expiration of time in which to file, a time petition to set aside the determination as provided in section 4-64-336 of this code.

SECTION 5. Subject to approval of the Corporation Counsel as to form and legality, the Director of Revenue is authorized to execute, on behalf of the City of Chicago, an agreement with the Illinois Liquor Control Commission for a demonstration project intended to reduce the acquisition of tobacco products by underage persons. The agreement shall be in substantially the form attached hereto as Exhibit A.

SECTION 6. This ordinance shall be in full force and effect from and after its passage and approval.

Exhibit "A" referred to in this ordinance reads as follows:

Exhibit "A".

State Of Illinois

The Illinois Liquor Control Commission

"Kids Can't Buy 'Em Here" Demonstration Project.

Letter Of Agreement.

This document serves as the official agreement entered into by and between the State of Illinois acting by and through its Liquor Control Commission, hereinafter called the Commission, and the City of Chicago acting by and through its Department of Revenue, hereinafter called the Department for the City of Chicago to serve as a State of Illinois "Kids Can't Buy 'Em Here" Demonstration Project in accordance with the following provisions:

1. Demonstration Participation Conditions.

a) "Kids Can't Buy 'Em Here" Message Promotion.

As a demonstration project site, the Department agrees to use and promote Illinois' "Kids Can't Buy 'Em Here" campaign message when appropriate throughout the demonstration project including using the "Kids Can't Buy 'Em Here" logo on vendor education materials (camera-ready logo to be provided by the I.L.C.C.). The Department also agrees to distribute "Kids Can't Buy 'Em Here" decals with vendor educational materials (decals to be provided by the I.L.C.C.).

b) The State Of Illinois "Kids Can't Buy 'Em Here" Coalition (Herein "Coalition").

As a demonstration project site, the Department agrees to reference Coalition participating agencies who have contributed funding to the "Kids Can't Buy 'Em Here" Demonstration Project (the Illinois Liquor Control Commission, the Illinois Department of Alcoholism and Substance Abuse, the Illinois Department of Public Health and the Illinois State Police) on any prototype materials which are provided by the Commission or its contractors, and subsequently adapted to the Department's needs and specifics of its local program and municipal code.

c) Vendor Education.

In addition to enforcement efforts, the Department agrees to implement a vendor education component prior and throughout enforcement. Further, the Department agrees to the Illinois Retail Merchants Association, by way of agreement with the Commission, conducting citywide vendor education trainings as defined in Section 2(b) of this Agreement.

d) Reporting Requirements.

In order that the Commission can properly report demonstration project progress to the United States Department of Health and Human Services, the Department agrees to provide the Commission with enforcement outcomes as well as quarterly program updates beginning ninety (90) days following agreement execution.

2. Demonstration Project Resources.

As a "Kids Can't Buy 'Em Here" demonstration project site, the Department shall be provided with the following resources:

a) Enforcement/Adjudication.

In the Chicago site, the Chicago Department of Revenue, as the authorized enforcement body, shall conduct enforcement investigations in which underage youths (fifteen (15) to seventeen (17) years of age) participate.

Recruitment, selection and supervision of youth and adult participants shall be provided by Youth Outreach Services, Inc. (Y.O.S.; D.B.A.: Northwest Youth Outreach), a citywide youth substance abuse prevention and treatment organization. The Commission will coordinate and supervise the services provided by Y.O.S.. Additionally, prior to commencement of investigations, Y.O.S. shall obtain a rider from its insurance company specifically covering the underage youths (15 to 17 years of age) participating in Chicago's enforcement investigations.

Under direction of the Commission, Y.O.S. shall recruit, select and supervise participation of volunteer adult escorts/transporters and underage youths (15 to 17 years of age) who will participate in approximately 600 or more investigations conducted by the Chicago Department of

Revenue over a one (1) year period. Y.O.S. shall ensure all participants complete necessary paperwork (i.e., consent forms, proof of age, proof of auto insurance, etc.), train participants and maintain necessary participant files. The Commission will incur the cost for youth participant daily stipends, meals and adult-escort mileage reimbursement. Additionally, the Commission will incur Y.O.S. administrative costs.

b) Vendor Education.

Under contract with and supervised by the Commission, the Illinois Retail Merchants Association (I.R.M.A.) will organize and coordinate vendor trainings to be conducted in the City of Chicago prior to commencement of the first series of enforcement investigations by the Department. Additional vendor trainings will be conducted by I.R.M.A. subsequent to the completion of both the first and second series of enforcement investigations. Training curriculum includes the following components:

-- educate participants so they understand the federal, state and local laws and penalties for minimum-age and other applicable tobacco-related violations;

-- provide vendors with a thorough explanation of the community's youth access reduction program including inspection procedures, and citation and adjudication processes;

-- provide participants with techniques which can be used to prevent underage tobacco sales, i.e., proper checking of identification of all young-looking customers;

-- provide participants with age estimation skills (how to identify an underage customer);

-- provide participants with: educational materials which can be distributed to all employees; required tobacco-related warning signs; and point-of-sale promotional materials.

Additionally, participants will be offered other suggestions on how to help deter underage sales in their establishments:

-- develop, post and enforce a store policy;

-- regularly review the law and prevention techniques required to be used by all employees not just at the time of initial employment;

-- ask employees to sign certificates indicating they understand and agree to adhere to company policies and procedure regarding tobacco minimum-age laws as a condition of employment and the consequences of salespersons and management staff who fail to adhere to these policies; and

-- provide positive recognition to stores/employees complying with the law and implement a store policy that rewards employee compliance, e.g., gift certificates.

c) Technical Assistance.

The Commission will coordinate and supervise services to be provided by Y.O.S., Illinois Retail Merchants Association and Bensinger, DuPont & Associates. Additionally, the Commission will work with Bensinger, DuPont & Associates (B.D.A.) to develop public awareness strategies which can be used by all demonstration site participants.

The Department will have available technical assistance from the Commission including:

-- assistance in inspection methodology development and implementation;

-- assistance in facilitating necessary planning activities to implement required project components (enforcement/adjudication and vendor education) by assisting with work plan and time frame development, and identification and access of available resources which might help in this process;

-- assistance in identification of community-based and statewide organizations willing to support and/or participate in youth access reduction programs; and

-- serving as project advocates including helping to respond to inquiries and/or concerns relating to the project.

3. Agreement Changes.

Any changes to this Agreement shall be incorporated in a written amendment of this Agreement, signed by the parties.

4. Conflict Of Interest.

The Department, by signing this Agreement, covenants that the Department has no public or private interest, direct or indirect, and shall not acquire directly or indirectly any such interest which does or may conflict in any manner with the performance of the Department's services and obligations under this Agreement. The Department further covenants that, in the performance of this Agreement, no person having such interest shall be assigned to this project by the Department.

5. Non-Solicitation.

By signing this Agreement, the Department warrants and represents that this Agreement has not been solicited or secured, directly or indirectly, in a manner contrary to the laws of the State of Illinois and that said laws have not been violated and shall not be violated as they relate to the performance of this Agreement by any conduct, including the paying or giving of any fee, commission, gift, gratuity or consideration of any kind, directly or indirectly, to any State employee, officer, or official. The Department further warrants that he/she has not given any company or person, other than a bona fide employee working solely for the Department, any fee, commission, percentage, brokerage fee, gifts or any other consideration contingent upon or resulting from the making of this Agreement. For breach or violation of this warranty, the Commission shall have the right to annul this Agreement without liability, or in its discretion.

6. Termination.

This Agreement may be terminated by either party upon thirty (30) days written notice. Further, material failure to comply with terms stated herein may result in immediate termination.

7. Nondiscrimination.

The Department shall comply with all applicable provisions of state and federal constitutions, laws, regulations and judicial orders pertaining to nondiscrimination and equal employment opportunity including but not limited to:

a) The Illinois Human Rights Act, as now or hereafter amended (775 ILCS 5/1-101, et seq., 1992), and further agrees to take affirmative action to ensure that no unlawful discrimination is committed.

b) "An Act to prohibit discrimination and intimidation on account of race, creed, color, sex, religion, physical or mental handicap unrelated to ability, or national origin in employment under contracts for public buildings or public works." (775 ILCS 10/10-3, et seq., 1992 or as amended). The provisions of the Act are made a part of this Agreement by reference.

c) The Americans with Disabilities Act of 1990, 42 U.S.C. 12101, et seq..

8. Applicable Law.

This Agreement and the Department's obligations hereunder are hereby made and must be performed in compliance with all applicable federal and state laws. This Agreement shall be construed in accordance with the laws of the State of Illinois.

9. Integration.

This Agreement constitutes the entire Agreement between the parties pertaining to the subject matter hereof and supersedes all prior and contemporaneous agreements of understanding of the parties, oral or written, which are not fully expressed herein.

In Witness Whereof, The Commission and the Department have caused this Agreement to be executed on the date of signature by the Director herein below. The Agreement shall not be valid unless signed by the Director of the Commission or his/her designate.

State of Illinois
Illinois Liquor Control Commission

_____
Executive Director

By: _____
(Signature and Date)

The City of Chicago
The Chicago Department of Revenue

By: _____
(Signature and Date)

_____
Title

_____
Address

_____
City/State/Zip Code

AMENDMENT OF TITLE 4, CHAPTER 244, SECTION 140 OF MUNICIPAL CODE OF CHICAGO BY PROHIBITION OF PEDDLING WITHIN SPECIFIED AREA OF FORTY-THIRD WARD.

The Committee on License and Consumer Protection submitted the following report:

CHICAGO, September 11, 1996.

To the President and Members of the City Council:

Your Committee on License and Consumer Protection, having had under consideration an ordinance, introduced by Alderman Charles Bernardini, to amend Section 4-244-140 of the Municipal Code by prohibiting peddling within the 43rd Ward (which was referred on July 31, 1996), begs leave to recommend that Your Honorable Body *Pass* the proposed ordinance which is transmitted herewith.

This recommendation was concurred in by a viva voce vote of the members of the committee on September 4, 1996.

Respectfully submitted,

(Signed) EUGENE C. SCHULTER,
Chairman.

On motion of Alderman Schulter, the said proposed ordinance transmitted with the foregoing committee report was *Passed* by yeas and nays as follows:

Yeas -- Aldermen Granato, Haithcock, Tillman, Preckwinkle, Holt, Steele, Beavers, Dixon, Shaw, Buchanan, Huels, Frias, Olivo, Burke, Jones, Coleman, Peterson, Murphy, Rugai, Troutman, Evans, Munoz, Zalewski, Chandler, Solis, Ocasio, Burnett, E. Smith, Burrell, Wojcik, Suarez, Gabinski, Mell, Austin, Colom, Banks, Giles, Allen, Laurino, O'Connor, Doherty, Natarus, Hansen, Levar, Schulter, M. Smith, Moore, Stone -- 48.

Nays -- None.

Alderman Natarus moved to reconsider the foregoing vote. The motion was lost.

The following is said ordinance as passed:

Be It Ordained by the City Council of the City of Chicago:

SECTION 1. Pursuant to Section 4-244-140 of the Municipal Code of Chicago, peddling of any merchandise, or any other article or thing whatsoever, is hereby prohibited at any time within the following designated district:

beginning at the intersection of the centerline of the north branch of the Chicago River and West North Avenue; thence northerly on the centerline of the north branch of the Chicago River to West Cortland Street; thence east on West Cortland Street to North Southport Avenue; thence north on North Southport Avenue to West Fullerton Avenue; thence east on West Fullerton Avenue to North Racine Avenue; thence north on North Racine Avenue to West Lill Avenue; thence east on West Lill Avenue to North Seminary Avenue; thence north on North Seminary Avenue to West Wrightwood Avenue; thence east on West Wrightwood Avenue to North Lincoln Avenue; thence northwesterly on North Lincoln Avenue to North Seminary Avenue; thence northeasterly and north on North Seminary Avenue to West Diversey Parkway; thence east on West Diversey Parkway and West Diversey Parkway

extended to the shore of Lake Michigan; thence southerly following the shore of Lake Michigan to East Goethe Street extended east; thence west on East Goethe Street extended and East Goethe Street to North Astor Street; thence north on North Astor Street to East Schiller Street; thence east on East Schiller Street to North Astor Street; thence north on North Astor Street to East Burton Place; thence west on East Burton Place to North State Parkway; thence north on North State Parkway to West North Boulevard; and thence west on West North Boulevard and West North Avenue to the place of beginning.

SECTION 2. This ordinance shall take effect ten (10) days after its passage and publication.

PERMISSION GRANTED TO CHICAGO SPORTS EXCHANGE TO CONDUCT SIDEWALK SALE AT 4157 -- 4159 NORTH WESTERN AVENUE.

The Committee on License and Consumer Protection submitted the following report:

CHICAGO, September 11, 1996.

To the President and Members of the City Council:

Your Committee on License and Consumer Protection, having had under consideration an order introduced by Alderman Eugene Schulter granting permission to the Chicago Sports Exchange for the conduct of a sidewalk sale at 4157 -- 4159 North Western Avenue (which was referred on July 31, 1996), begs leave to recommend that Your Honorable Body *Pass* the order which is transmitted herewith.

This recommendation was concurred in by a viva voce vote of the members of the committee on September 4, 1996.

Respectfully submitted,

(Signed) EUGENE C. SCHULTER,
Chairman.

On motion of Alderman Schulter, the said proposed order transmitted with the foregoing committee report was *Passed* by yeas and nays as follows:

Yeas -- Aldermen Granato, Haithcock, Tillman, Preckwinkle, Holt, Steele, Beavers, Dixon, Shaw, Buchanan, Huels, Frias, Olivo, Burke, Jones, Coleman, Peterson, Murphy, Rugai, Troutman, Evans, Munoz, Zalewski, Chandler, Solis, Ocasio, Burnett, E. Smith, Burrell, Wojcik, Suarez, Gabinski, Mell, Austin, Colom, Banks, Giles, Allen, Laurino, O'Connor, Doherty, Natarus, Hansen, Levar, Schulter, M. Smith, Moore, Stone -- 48.

Nays -- None.

Alderman Natarus moved to reconsider the foregoing vote. The motion was lost.

The following is said order as passed:

Ordered, That the Commissioner of Transportation is hereby authorized and directed to grant permission to the Chicago Sports Exchange, 4157 North Western Avenue, for the conduct of a sidewalk sale in front of 4157 -- 4159 North Western Avenue, during the hours of 10:00 A.M. and 4:00 P.M. each day of the following periods:

July 20, 1996;

August 10, 1996; and

September 14, 1996.

COMMITTEE ON SPECIAL EVENTS AND CULTURAL AFFAIRS.

AUTHORIZATION FOR WAIVER OF SPECIFIED LICENSE AND PERMIT FEES FOR PARTICIPANTS IN SUNDRY EVENTS.

The Committee on Special Events and Cultural Affairs submitted the following report:

CHICAGO, September 11, 1996.

To the President and Members of the City Council:

Your Committee on Special Events and Cultural Affairs, having had under consideration two proposed ordinances and seven proposed orders (referred on July 31, 1996), begs leave to recommend that Your Honorable Body do *Pass* the proposed ordinances and orders which are transmitted herewith.

This recommendation was concurred in by all members of the committee present, with no dissenting vote.

Respectfully submitted,

(Signed) PERCY GILES,
Chairman.

On motion of Alderman Giles, the said proposed ordinances and orders transmitted with the foregoing committee report were *Passed* by yeas and nays as follows:

Yeas -- Aldermen Granato, Haithcock, Tillman, Preckwinkle, Holt, Steele, Beavers, Dixon, Shaw, Buchanan, Huels, Frias, Olivo, Burke, Jones, Coleman, Peterson, Murphy, Rugai, Troutman, Evans, Munoz, Zalewski, Chandler, Solis, Ocasio, Burnett, E. Smith, Burrell, Wojcik, Suarez, Gabinski, Mell, Austin, Colom, Banks, Giles, Allen, Laurino, O'Connor, Doherty, Natarus, Hansen, Levar, Schulter, M. Smith, Moore, Stone -- 48.

Nays -- None.

Alderman Natarus moved to reconsider the foregoing vote. The motion was lost.

The following are said ordinances and orders as passed (the italic heading in each case not being a part of the ordinance or order):

Food Vendor And Itinerant Merchant License Fees.

Saint Thomas More Church Octoberfest.

Ordered, That the Director of the City Department of Revenue waive the Food Vendor and Itinerant Merchant License fees for the participants in the Saint Thomas More Church Octoberfest, to be held at the church's parking lot, 2825 West 81st Street, during the days of October 5, 1996 (Saturday) between 11:00 A.M. and 11:00 P.M. and October 6, 1996 (Sunday) between 12:00 P.M. and 10:00 P.M..

Special Event Annual Festival.
(Labe Federal Bank For Savings And Portage Park Chamber Of Commerce)

Ordered, That the Director of the Department of Revenue is hereby authorized and directed to waive the Food Vendor and Itinerant Merchant License fees for the participants in the special event annual festival co-sponsored by the Labe Federal Bank for Savings and Portage Park Chamber of Commerce, at Labe Federal Bank for Savings, 4343 North Elston Avenue, on Saturday, July 27, 1996.

Itinerant Merchant License Fees.

Oz Fest.

Ordered, That the Director of the Department of Revenue waive the Itinerant Merchant License fees for all exhibiting artists participating in the Oz Fest sponsored by the Lincoln Park Chamber of Commerce to be held in the Lincoln Park Zoo parking lot, for the following periods:

Friday, August 2, 1996, from 6:00 P.M. to 10:00 P.M.;

Saturday, August 3, 1996, from 10:00 A.M. to 10:00 P.M.; and

Sunday, August 4, 1996, from 10:00 A.M. to 8:00 P.M..

Raffle License Fees.

The Service Club Of Chicago Charity.

Ordered, That the Director of the Department of Revenue is hereby authorized and directed to waive the Raffle License fees for The Service Club of Chicago Charity, which will take place at The Four Seasons Hotel, November 1, 1996.

Special Event, Food Vendor License And Street Closure Fee.

Festival Boricua.

Be It Ordained by the City Council of the City of Chicago:

SECTION 1. That the Director of the Department of Revenue and the Commissioner of Transportation are hereby directed to waive Special Event, Food Vendor License and Street Closure fees in conjunction with "Festival Boricua" annual festival sponsored by The Puerto Rican Cultural Center, 1671 North Claremont Avenue, Chicago, Illinois 60647, to be held on September 8, 1996 on West Division Street, between North California Avenue (2800 west) and North Western Avenue (2400 west).

SECTION 2. This ordinance shall take effect and be in force from and after its passage.

Street Closing Permit Fees.

Bring It On Home To Me Roots Festival.

Ordered, That the Commissioner of Transportation is hereby authorized and directed to waive the Street Closing Permit fees for the 3rd Ward Partnership, "Bring It On Home To Me Roots Festival", which was held on

Saturday July 20, 1996, during the during hours of 8:00 A.M. to 11:00 P.M., at the following locations:

East 46th Street, from South Vincennes Avenue to South Calumet Avenue,

East 47th Street, from South Vincennes Avenue to South Calumet Avenue; and

East 48th Street, from South Vincennes Avenue to South Calumet Avenue.

Tent Permit Fees.

Community Health Fest.
(Children's Memorial Hospital)

Ordered, That the Director of the Department of Revenue of the City of Chicago, is hereby authorized and directed to waive the permit fees and related fees for the erection of a tent in the Lincoln Park Zoo area, for a community health fest to be sponsored by the Children's Memorial Hospital on September 8, 1996, to target children to return to school and other family safety issues.

Miscellaneous License And Permit Fees.

Universal Big Top Circus.

Ordered, That the Director of the Department of Revenue is hereby authorized and directed to waive the Public Place of Amusement, Itinerant Merchant, Animal Exhibition, Food Vendor Licenses and Street Closing Permit fees for the Universal Big Top Circus, which will be conducted in Washington Park, at East 51st Street and South Payne Drive, for the period of September 6 through September 22, 1996.

PERMISSION GRANTED TO VARIOUS ORGANIZATIONS AND ESTABLISHMENTS TO CONDUCT SIDEWALK SALES AT SPECIFIED LOCATIONS.

The Committee on Special Events and Cultural Affairs submitted the following report:

CHICAGO, September 11, 1996.

To the President and Members of the City Council:

Your Committee on Special Events and Cultural Affairs, having had under consideration eleven proposed orders for the conduct of sidewalk sales at specified locations (referred on July 31, 1996), begs leave to recommend that Your Honorable Body do *Pass* the proposed orders which are transmitted herewith.

This recommendation was concurred in by all members of the committee present, with no dissenting vote.

Respectfully submitted,

(Signed) PERCY GILES,
Chairman.

On motion of Alderman Giles, the said proposed orders transmitted with the foregoing committee report were *Passed* by yeas and nays as follows:

Yeas -- Aldermen Granato, Haithcock, Tillman, Preckwinkle, Holt, Steele, Beavers, Dixon, Shaw, Buchanan, Huels, Frias, Olivo, Burke, Jones, Coleman, Peterson, Murphy, Rugai, Troutman, Evans, Munoz, Zalewski, Chandler, Solis, Ocasio, Burnett, E. Smith, Burrell, Wojcik, Suarez, Gabinski, Mell, Austin, Colom, Banks, Giles, Allen, Laurino, O'Connor, Doherty, Natarus, Hansen, Levar, Schulter, M. Smith, Moore, Stone -- 48.

Nays -- None.

Alderman Natarus moved to reconsider the foregoing vote. The motion was lost.

The following are said orders as passed (the italic heading in each case not being a part of the order):

American Society Of Artists/Ms. Nancy Fergin.

Ordered, That the Commissioner of Transportation is hereby authorized and directed to grant permission to Nancy Fergin/American Society of Artists, 420 North Michigan Avenue, for the conduct of the 5th Annual Arts and Crafts Festival sidewalk sale at 420 North Michigan Avenue (west side) during the hours of 5:00 A.M. to 8:00 P.M. on July 18 and 19, 1996 and August 22 and 23, 1996.

Archer Avenue Business Promotion/Mr. Jeff Barth.

Ordered, That the Department of Transportation is hereby authorized and directed to grant permission to the Archer Avenue Business Promotion, Jeff Barth, 4187 South Archer Avenue, for the conduct of a sidewalk sale on South Archer Avenue, from South Kedzie Avenue (3200 west) to South California Avenue (2800 west), for the period of Thursday, August 8 through Sunday, August 11, 1996, during the hours of 9:00 A.M. to 9:00 P.M..

Arts And Crafts Festival Of Jewelers Row/ Alajos Acs, A.D. Jackson.

Ordered, That the Commissioner of Transportation is hereby authorized and directed to grant permission to Alajos Acs, A.D. Jackson/Arts and Crafts Festival of Jewelers Row, 5 South Wabash Avenue, for the conduct of a sidewalk sale on Wabash Avenue, from East Washington Boulevard to Monroe Street, which was held on August 2 and 3, 1996, during the hours of 8:00 A.M. to 6:00 P.M..

Chicago Luggage On Wabash.

Ordered, That the Commissioner of Transportation is hereby authorized and directed to grant permission to Chicago Luggage on Wabash, 12 South Wabash Avenue, for the conduct of a sidewalk sale for the period of July 31 through August 3, 1996, during the hours of 9:00 A.M. to 5:30 P.M., each day.

Chicago Sports & Novelty/Ms. Maribeth Tinnes.
(July 26, 1996)

Ordered, That the Commissioner of Transportation is hereby authorized and directed to grant permission to Maribeth Tinnes/Chicago Sports & Novelty, 328 North Michigan Avenue, for the conduct of a sidewalk sale in front of 328 North Michigan Avenue, to be held on July 26, 1996, from the hours of 9:00 A.M. to 6:00 P.M..

Chicago Sports & Novelty/Ms. Maribeth Tinnes.
(July 27 And July 28, 1996)

Ordered, That the Commissioner of Transportation is hereby authorized and directed to grant permission to Maribeth Tinnes/Chicago Sports & Novelty, 328 North Michigan Avenue, for the conduct of a sidewalk sale in front of 328 North Michigan Avenue, to be held on July 27 and 28, 1996, from the hours of 9:00 A.M. to 6:00 P.M..

Fullerton Avenue Merchants Association.

Ordered, That the Director of Revenue and the Commissioner of the Department of Transportation are hereby authorized and directed to grant permission to Fullerton Avenue Merchants Association, 2855 West Fullerton Avenue, to conduct a sidewalk sale in connection with the "Sabor

de Fullerton Avenue" festival to be held on August 24 and 25, 1996, and to waive all fees related to said festival and consequent sidewalk sale. The Fullerton Avenue Merchants Association covers portions of the 26th, 31st and 35th Wards.

Le Garage/Mr. Scott Carlson.

Ordered, That the Commissioner of Transportation is hereby authorized and directed to grant permission to Scott Carlson/Le Garage, 1649 North Damen Avenue, for the conduct of a sidewalk sale in front of 1649 North Damen Avenue, to be held on September 5 through September 8, 1996, from the hours of 9:00 A.M. to 9:00 P.M..

Paul Harris Store/Ms. Ana Savolianen.

Ordered, That the Commissioner of Transportation is hereby authorized and directed to grant permission to Ana Savolianen, Manager, Paul Harris Store, 206 North Michigan Avenue, for the conduct of a sidewalk sale for the periods of July 23 through July 26, July 29 through July 31 and August 1 through August 2, 1996, during the hours of 9:00 A.M. to 6:00 P.M., each day.

That's Our Bag, Inc./Mr. Joe Stone.

Ordered, That the Commissioner of Transportation is hereby authorized and directed to grant permission to Joe Stone/That's Our Bag, Inc., 50 East Randolph Street, for the conduct of a sidewalk sale during the hours of 8:00 A.M. to 6:00 P.M., for the period of July 24 through July 27, 1996.

47th Street Chamber Of Commerce/ Raudel Sanchez.

Ordered, That the Department of Transportation is hereby authorized and directed to grant permission to the 47th Street Chamber of Commerce, Raudel Sanchez, 4600 South Ashland Avenue, for the conduct of a sidewalk sale on West 47th Street, from South California Avenue to South Bishop Street and South Ashland Avenue, from 4300 south to 4900 south, for the period of Thursday, August 8 through Sunday, August 11, 1996, during the hours of 11:00 A.M. to 7:00 P.M..

COMMITTEE ON TRAFFIC CONTROL AND SAFETY.

ESTABLISHMENT AND AMENDMENT OF LOADING ZONES ON PORTIONS OF SPECIFIED STREETS.

The Committee on Traffic Control and Safety submitted the following report:

CHICAGO, September 11, 1996.

To the President and Members of the City Council:

Your Committee on Traffic Control and Safety, to which was referred (May 9, June 10, July 10 and 31, 1996) proposed ordinances to establish and amend loading zones on portions of sundry streets, begs leave to recommend that Your Honorable Body do *Pass* the proposed substitute ordinances submitted herewith.

This recommendation was concurred in by all members of the committee present, with no dissenting votes.

Respectfully submitted,

(Signed) BURTON F. NATARUS,
Chairman.

On motion of Alderman Natarus, the said proposed substitute ordinances transmitted with the foregoing committee report were *Passed* by yeas and nays as follows:

Yeas -- Aldermen Granato, Haithcock, Tillman, Preckwinkle, Holt, Steele, Beavers, Dixon, Shaw, Buchanan, Huels, Frias, Olivo, Burke, Jones, Coleman, Peterson, Murphy, Rugai, Troutman, Evans, Munoz, Zalewski, Chandler, Solis, Ocasio, Burnett, E. Smith, Burrell, Wojcik, Suarez, Gabinski, Mell, Austin, Colom, Banks, Giles, Allen, Laurino, O'Connor, Doherty, Natarus, Hansen, Levar, Schulter, M. Smith, Moore, Stone -- 48.

Nays -- None.

Alderman Natarus moved to reconsider the foregoing vote. The motion was lost.

Said ordinances, as passed, read as follows (the italic heading in each case not being a part of the ordinance):

Establishment Of Loading Zones.

Be It Ordained by the City Council of the City of Chicago:

SECTION 1. Pursuant to Title 9, Chapter 64, Section 160 of the Municipal Code of Chicago, the following locations are hereby designated as loading zones for the distances specified, during the hours designated:

Ward	Location
1	North Wood Street (east side) from a point 65 feet north of West Grand Avenue, to a point 25 feet north thereof -- 10:00 A.M. to 2:00 A.M. (96-1332);
2	East Cermak Road (north side) from a point 105 feet west of South Indiana Avenue, to a point 20 feet west thereof -- 5:00 P.M. to 5:00 A.M. -- loading zone/tow-away zone (96-1159);

Ward	Location
12	West Cermak Road (south side) from a point 58 feet east of South Albany Avenue, to a point 25 feet east thereof -- 11:00 A.M. to 7:00 A.M. -- Monday through Saturday (96-1169);
14	South Archer Avenue (north side) from a point 440 feet east of South Campbell Avenue, to a point 25 feet east thereof -- 7:00 A.M. to 4:00 P.M. and 6:00 P.M. to 12:00 Midnight -- Saturday and Sunday (96-1178);
14	South Talman Avenue (east side) from a point 30 feet south of West 51st Street, to a point 25 feet south thereof -- 8:00 A.M. to 8:00 P.M. -- no exceptions (96-1016);
25	South Oakley Avenue (west side) from a point 30 feet north of West 24th Street, to a point 25 feet north thereof -- 5:00 P.M. to 10:00 P.M. -- Monday through Saturday (96-1045);
25	South Oakley Avenue (east side) from a point 140 feet north of West 24th Place, to a point 25 feet north thereof -- 5:00 P.M. to 10:00 P.M. -- no exceptions (96-1041);
26	North Milwaukee Avenue (west side) from a point 85 feet west of North Western Avenue, to a point 25 feet west thereof -- 9:00 A.M. to 7:00 P.M. (96-1051);

Ward	Location
27	West Scott Street (south side) from a point 102 feet west of North Goethe Street, to a point 53 feet west thereof -- loading zone/tow-away zone -- 7:00 A.M. to 4:00 P.M. -- Monday through Friday (96-1058);
27	West Lake Street (south side) from a point 89 feet west of North Elizabeth Street, to a point 95 feet west thereof -- loading zone/tow-away zone -- 6:00 A.M. to 6:00 P.M. -- Monday through Saturday (96-1216);
27	West Grand Avenue (north side) from a point 313 feet west of North Damen Avenue, to a point 25 feet west thereof -- loading zone/tow-away zone -- 8:00 A.M. to 4:00 P.M. -- Monday through Saturday (96-1057);
27	West North Avenue (south side) from a point 20 feet east of North Mohawk Street, to a point 50 feet east thereof -- loading zone/tow-away zone -- 8:00 A.M. to 2:00 P.M. -- Monday through Friday (96-1056);
27	West Lake Street (north side) from a point 161 feet west of North Racine Avenue, to a point 25 feet west thereof and West Lake Street (north side) from a point 211 feet west of North Racine Avenue, to a point 25 feet west thereof -- loading zone/tow-away zone -- 6:00 A.M. to 6:00 P.M. -- Monday through Friday (96-1055);

Ward	Location
27	West Lake Street (south side) from a point 83 feet west of North Desplaines Street, to a point 54 feet west thereof -- loading zone/tow-away zone -- 9:00 A.M. to 9:00 P.M. -- Monday through Saturday (96-1054);
30	North Laramie Avenue (west side) from a point 50 feet north of West Parker Avenue, to a point 25 feet north thereof -- 7:00 A.M. to 7:00 P.M. -- Monday through Saturday (96-1075);
30	West Belmont Avenue (north side) from a point 195 feet west of North Karlov Avenue, to a point 49 feet west thereof -- 7:00 A.M. to 4:00 P.M. (96-1074);
30	West Fullerton Avenue (north side) from a point 20 feet west of North Long Avenue, to a point 25 feet west thereof -- 7:00 A.M. to 6:00 P.M. (96-1073);
30	North Milwaukee Avenue (west side) from a point 50 feet south of West School Street, to a point 52 feet south thereof -- 7:00 A.M. to 6:00 P.M. -- Monday through Friday (96-1071);
30	North Elston Avenue (south side) from a point 73 feet west of North Ridgeway Avenue, to a point 23 feet west thereof -- 5:00 A.M. to 12:00 Midnight -- Monday through Friday (96-1070);

Ward	Location
33	West Belmont Avenue (north side) from a point 95 feet west of North Richmond Street, to a point 25 feet west thereof -- 7:00 A.M. to 4:00 P.M. -- Monday through Saturday (96-1080);
34	West 119th Street (south side) from a point 92 feet east of South Wallace Street, to a point 50 feet east thereof -- 6:00 A.M. to 6:00 P.M. -- Monday through Friday (96-1089);
38	North Austin Avenue (west side) from a point 155 feet north of West Berteau Avenue, to a point 25 feet north thereof -- handicapped parking -- 9:00 A.M. to 7:00 P.M. (96-1100);
40	North Fairfield Avenue (east side) from a point 20 feet south of North Lincoln Avenue, to a point 25 feet south thereof -- 8:00 A.M. to 8:00 P.M. -- Monday through Saturday (96-1306);
40	North Lincoln Avenue (east side) from a point 35 feet north of West Winnemac Avenue, to a point 25 feet north thereof -- 8:00 A.M. to 6:00 P.M. -- Monday through Saturday (96-1382);
41	North Nina Avenue (east side) from a point 20 feet north of North Nickerson Avenue, to a point 25 feet north thereof -- handicapped parking -- 9:00 A.M to 12:00 P.M. -- Sunday (96-0563);

Ward	Location
42	South Wacker Drive (upper level) (east side) from a point 86 feet south of West Adams Street, to a point 70 feet south thereof -- loading zone/tow-away zone -- 11:00 A.M. to 11:00 P.M. -- Monday through Saturday (96-1309);
42	East Ontario Street (north side) from a point 170 feet east of North St. Clair Street, to a point 35 feet east thereof -- 9:30 A.M. to 4:00 P.M. -- tow-away zone -- Monday through Friday and all day -- Saturday and Sunday (96-1103);
42	East Walton Street (north side) from a point 160 feet east of North Rush Street, to a point 20 feet east thereof -- loading zone/tow-away zone -- 11:00 A.M. to 2:00 A.M. (96-1104);
42	North Wells Street (west side) from a point 50 feet north of West Superior Street, to a point 20 feet north thereof -- loading zone/tow-away zone -- 9:30 A.M. to 6:00 P.M. -- Monday through Saturday (96-1307);
42	North Wells Street (west side) from a point 30 feet south of West Ohio Street, to a point 20 feet south thereof -- loading zone/tow-away zone -- 11:00 A.M. to 3:00 A.M. (96-1312);
42	West Chestnut Street (north side) from a point 56 feet west of North Clark Street, to a point 25 feet west thereof -- loading zone/tow-away zone -- all hours (96-1311);

Ward	Location
42	North Dearborn Street (east side) from West Goethe Street to south boundary line of 1325 North Dearborn Street -- loading zone/tow-away zone -- daily -- no exceptions (96-1313);
43	North Halsted Street (east side) from a point 100 feet south of West Diversey Parkway, to a point 20 feet south thereof -- loading zone/tow-away zone -- 10:00 A.M. to 8:00 P.M. -- Tuesday through Saturday (96-1109);
43	North Sheffield Avenue (east side) from a point 85 feet south of West Altgeld Street, to a point 25 feet south thereof -- 9:00 A.M. to 5:00 P.M. -- Monday through Friday (96-1107);
44	North Southport Avenue (east side) from a point 85 feet north of West Newport Avenue, to a point 45 feet north thereof -- loading zone/tow-away zone -- 6:00 A.M. to 12:00 Midnight -- Monday through Friday and 10:00 A.M. to 12:00 Midnight -- Saturday and Sunday (96-1110);
47	North Rockwell Street (east side) from a point 180 feet south of West Berteau Avenue, to a point 25 feet south thereof -- Monday through Saturday -- 7:00 A.M. to 5:00 P.M. (96-1114);
49	North Clark Street (west side) from a point 168 feet north of West Greenleaf Avenue, to a point 40 feet north thereof -- 9:00 A.M. to 9:00 P.M. -- Monday through Saturday (96-1328).

SECTION 2. This ordinance shall take effect and be in force hereinafter its passage and publication.

Amendment Of Loading Zones.

Be It Ordained by the City Council of the City of Chicago:

SECTION 1. Amend ordinance passed April 16, 1996 (Council Journal of Proceedings, page 20762) which reads:

"South Peoria Street (west side) from a point 20 feet south of West Jackson Boulevard, to a point 80 feet south thereof -- loading zone/handicapped parking -- 8:00 A.M. to 6:00 P.M. -- Monday through Friday -- tow-away zone"

by striking:

"loading zone/handicapped parking -- 8:00 A.M. to 6:00 P.M. -- Monday through Friday -- tow-away zone"

and inserting:

"reserved handicapped parking -- $100.00 fine -- tow-away zone" (27th Ward) (96-1053).

SECTION 2. Amend ordinance passed August 7, 1985 (Council Journal of Proceedings, page 19093) which reads:

"West Armitage Avenue (north side) from a point 20 feet west of North Mozart Street, to a point 40 feet west thereof -- 7:00 A.M. to 4:00 P.M. -- Monday through Friday"

by striking the above and inserting:

"West Armitage Avenue (north side) from a point 30 feet west of North Mozart Street, to a point 55 feet west thereof -- loading zone -- 8:00 A.M. to 4:00 P.M. -- Monday through Saturday" (35th Ward) (96-1090).

SECTION 3. Repeal ordinance passed October 16, 1981 (Council Journal of Proceedings, page 7394) which reads:

"5101 North Lincoln Avenue -- 9:00 A.M. to 6:00 P.M. -- Monday through Friday" (40th Ward) (96-1381).

SECTION 4. Amend ordinance passed June 17, 1992 (Council Journal of Proceedings, page 17778) which reads:

"North State Parkway (east side) from a point 39 feet south of East Goethe Street, to a point 38 feet south thereof -- loading zone/tow-away zone -- 7:00 A.M. to 7:00 P.M. "

by striking:

"7:00 A.M. to 7:00 P.M."

and inserting:

"15 minute standing zone -- unattended vehicles must have lights flashing -- tow-away zone after 15 minutes" (42nd Ward) (96-1310).

SECTION 5. This ordinance shall take effect and be in force hereinafter its passage and publication.

RESTRICTION AND AMENDMENT OF VEHICULAR TRAFFIC MOVEMENT ON PORTIONS OF SUNDRY STREETS.

The Committee on Traffic Control and Safety submitted the following report:

CHICAGO, September 11, 1996.

To the President and Members of the City Council:

Your Committee on Traffic Control and Safety, to which was referred (May 9, June 10, July 10 and 31, 1996) proposed ordinances to restrict and amend vehicular traffic movement on portions of sundry streets, begs leave to recommend that Your Honorable Body do *Pass* the proposed substitute ordinances transmitted herewith.

This recommendation was concurred in by all members of the committee present, with no dissenting vote.

Respectfully submitted,

(Signed) BURTON F. NATARUS
Chairman.

On motion of Alderman Natarus, the said proposed substitute ordinances transmitted with the foregoing committee report were *Passed* by yeas and nays as follows:

Yeas -- Aldermen Granato, Haithcock, Tillman, Preckwinkle, Holt, Steele, Beavers, Dixon, Shaw, Buchanan, Huels, Frias, Olivo, Burke, Jones, Coleman, Peterson, Murphy, Rugai, Troutman, Evans, Munoz, Zalewski, Chandler, Solis, Ocasio, Burnett, E. Smith, Burrell, Wojcik, Suarez, Gabinski, Mell, Austin, Colom, Banks, Giles, Allen, Laurino, O'Connor, Doherty, Natarus, Hansen, Levar, Schulter, M. Smith, Moore, Stone -- 48.

Nays -- None.

Alderman Natarus moved to reconsider the foregoing vote. The motion was lost.

The ordinances, as passed, read as follows (the italic heading in each case not being a part of the ordinance):

Restriction Of Vehicular Traffic Movement To Single Direction.

Be It Ordained by the City Council of the City of Chicago:

SECTION 1. Pursuant to Title 9, Chapter 20, Section 010 of the Municipal Code of Chicago, the operator of a vehicle shall operate such vehicle only in the direction specified below on the public ways between the limits indicated:

Ward	Location
4	East 50th Street, from South Cottage Grove Avenue to South Drexel Boulevard -- easterly (96-1001);

Ward	Location
12	South Hoyne Avenue, from West 47th Street to West 48th Street -- southerly (96-0508);
14	South Homan Avenue, from West 63rd Street to West Marquette Road -- northerly (96-0514);
16	The first north/south alley west of South Sangamon Street, between West 56th Street and West 57th Street -- southerly (96-0516);
30	The east/west alley north of West Melrose Street, between North Lamon Avenue and North Lavergne Avenue -- easterly (96-1069);
38	West Byron Street, from North Harlem Avenue to North Oketo Avenue -- westerly (96-1303);
42	North Peshtigo Court, from East Grand Avenue to East Illinois Street -- northerly;
45	The first north/south alley east of North Meade Avenue, between West Balmoral Avenue and West Gregory Street -- northerly (96-1318).

SECTION 2. This ordinance shall take effect and be in force hereinafter its passage and publication.

Amendment Of Vehicular Traffic Movement.

Be It Ordained by the City Council of the City of Chicago:

SECTION 1. Amend ordinance passed July 14, 1993 (Council Journal of Proceedings, page 35557) which reads:

"North Mozart Street, from West Chicago Avenue to West Division Street -- northerly"

by striking:

"West Division Street"

and inserting:

"West Augusta Boulevard"

and adding:

"North Mozart Street, from West Division Street to West Augusta Boulevard -- southerly" (1st Ward) (96-1334).

SECTION 2. Amend ordinance passed June 9, 1965 (Council Journal of Proceedings, page 4791) which reads:

"North Francisco Avenue, from West Chicago Avenue to West Division Street -- southerly"

by striking:

"West Division Street"

and inserting:

"West Augusta Boulevard"

and adding:

"North Francisco Avenue, from West Augusta Boulevard to West Cortez Street -- northerly"

also adding:

"North Francisco Avenue, from West Division Street to West Thomas Street -- southerly" (1st Ward) (96-1335).

SECTION 3. Repeal ordinance passed March 23, 1994 (Council Journal of Proceedings, page 47206) which reads:

"North Mayfield Avenue, from West Chicago Avenue to West Augusta Boulevard -- northerly" (29th Ward) (96-1406).

SECTION 4. Amend ordinance passed August 3, 1994 (Council Journal of Proceedings, page 54305) which reads:

"North Mason Avenue, from West Lake Street to the first alley north of West Madison Street -- northerly"

by striking:

"the first alley north of West Madison Street"

and inserting:

"West Madison Street" (29th Ward) (96-1068).

SECTION 5. Repeal ordinance passed March 26, 1996 (Council Journal of Proceedings, page 19287) which reads:

"alley bounded by West Superior Street, North Clark Street, West Huron Street and North LaSalle Street"

by striking the above (42nd Ward)(96-1376).

SECTION 6. Amend ordinance passed April 10, 1957 (Council Journal of Proceedings, page 4683) which reads:

"North Oakley Avenue, from West Foster Avenue to West Lawrence Avenue -- southerly"

by striking:

"West Lawrence Avenue"

and inserting:

"the first east/west alley north of West Lawrence Avenue" (47th Ward) (96-1115).

SECTION 7. This ordinance shall take effect and be in force hereinafter its passage and publication.

AMENDMENT OF PARKING METER RESTRICTION ON PORTION OF SOUTH DEARBORN STREET.

The Committee on Traffic Control and Safety submitted the following report:

CHICAGO, September 11, 1996.

To the President and Members of the City Council:

Your Committee on Traffic Control and Safety, to which was referred (June 10, 1996) a proposed ordinance to amend parking meters on portions of sundry streets, begs leave to recommend that Your Honorable Body do *Pass* the proposed substitute ordinance submitted herewith.

This recommendation was concurred in by all members of the committee present, with no dissenting vote.

Respectfully submitted,

(Signed) BURTON F. NATARUS,
Chairman.

On motion of Alderman Natarus, the said proposed substitute ordinance transmitted with the foregoing committee report was *Passed* by yeas and nays as follows:

Yeas -- Aldermen Granato, Haithcock, Tillman, Preckwinkle, Holt, Steele, Beavers, Dixon, Shaw, Buchanan, Huels, Frias, Olivo, Burke, Jones, Coleman, Peterson, Murphy, Rugai, Troutman, Evans, Munoz, Zalewski, Chandler, Solis, Ocasio, Burnett, E. Smith, Burrell, Wojcik, Suarez, Gabinski, Mell, Austin, Colom, Banks, Giles, Allen, Laurino, O'Connor, Doherty, Natarus, Hansen, Levar, Schulter, M. Smith, Moore, Stone -- 48.

Nays -- None.

Alderman Natarus moved to reconsider the foregoing vote. The motion was lost.

The following is said ordinance as passed:

Be It Ordained by the City Council of the City of Chicago:

SECTION 1. Amend hours of operation on South Dearborn Street (both sides) between West Polk Street and West Harrison Street to read "8:00 A.M. to 9:00 P.M. -- Monday through Saturday" (2nd Ward).

SECTION 2. This ordinance shall take effect and be in force hereinafter its passage and publication.

ESTABLISHMENT AND AMENDMENT OF PARKING RESTRICTIONS ON PORTIONS OF SUNDRY STREETS.

The Committee on Traffic Control and Safety submitted the following report:

CHICAGO, September 11, 1996.

To the President and Members of the City Council:

Your Committee on Traffic Control and Safety, to which was referred (October 2, November 1, December 13, 1995, February 7, March 6 and 26, April 16, May 9, June 10, July 10 and 31, 1996) proposed ordinances to establish and amend parking restrictions on portions of sundry streets, begs leave to recommend that Your Honorable Body do *Pass* the proposed substitute ordinances submitted herewith.

This recommendation was concurred in by all members of the committee present, with no dissenting vote.

Respectfully submitted,

(Signed) BURTON F. NATARUS,
Chairman.

On motion of Alderman Natarus, the said proposed substitute ordinances transmitted with the foregoing committee report were *Passed* by yeas and nays as follows:

Yeas -- Aldermen Granato, Haithcock, Tillman, Preckwinkle, Holt, Steele, Beavers, Dixon, Shaw, Buchanan, Huels, Frias, Olivo, Burke, Jones, Coleman, Peterson, Murphy, Rugai, Troutman, Evans, Munoz, Zalewski, Chandler, Solis, Ocasio, Burnett, E. Smith, Burrell, Wojcik, Suarez, Gabinski, Mell, Austin, Colom, Banks, Giles, Allen, Laurino, O'Connor, Doherty, Natarus, Hansen, Levar, Schulter, M. Smith, Moore, Stone -- 48.

Nays -- None.

Alderman Natarus moved to reconsider the foregoing vote. The motion was lost.

Said ordinances, as passed, read as follows (the italic heading in each case not being a part of the ordinance):

Prohibition Of Parking At All Times.

Be It Ordained by the City Council of the City of Chicago:

SECTION 1. Pursuant to Title 9, Chapter 64 of the Municipal Code of Chicago, the operator of a vehicle shall not park such vehicle at any time upon the following public way as indicated:

Ward	Location
38	West Eddy Street (north side) from North Major Avenue to the first alley east of North Major Avenue (96-1386).

SECTION 2. This ordinance shall take effect and be in force hereinafter its passage and publication.

Amendment Of Parking Prohibition At All Times.

Be It Ordained by the City Council of the City of Chicago:

SECTION 1. Repeal ordinance passed July 24, 1940 (Council Journal of Proceedings, page 2872) which reads:

"South Blackstone Avenue (west side) from a point 125 feet north of East 57th Street, to a point 50 feet north thereof" (5th Ward) (96-0495).

SECTION 2. Repeal ordinance passed January 27, 1971 (Council Journal of Proceedings, page 10477) which reads:

"North Kostner Avenue (east side) from West Lawrence Avenue to the first alley north thereof";

also, repeal ordinance passed February 11, 1981 (Council Journal of Proceedings, page 5478) which reads:

"North Kostner Avenue (both sides) from West Lawrence Avenue to the first alley north thereof" (39th Ward) (96-1385).

SECTION 3. This ordinance shall take effect and be in force hereinafter its passage and publication.

Prohibition Of Parking At All Times.
(Except For Handicapped)

Be It Ordained by the City Council of the City of Chicago:

SECTION 1. Pursuant to Title 9, Chapter 64, Section 050 of the Municipal Code of Chicago, the operator of a vehicle shall not park such vehicle at any time upon the following public ways as indicated:

Ward	Location
1	At 1424 West Walton Street -- Handicapped Parking Permit 13179;
1	At 942 North Noble Street -- Handicapped Parking Permit 13292;

Ward	Location
2	At 2213 West Washington Boulevard -- Handicapped Parking Permit 13180;
4	At 4751 South Champlain Avenue -- Handicapped Parking Permit 13182;
6	At 9827 South Calumet Avenue -- Handicapped Parking Permit 13189;
6	At 7805 South Eberhart Avenue -- Handicapped Parking Permit 13187;
6	At 7738 South Langley Avenue -- Handicapped Parking Permit 13188;
6	At 7728 South Calumet Avenue -- Handicapped Parking Permit 13186;
6	At 8127 South State Street -- Handicapped Parking Permit 13296;
6	At 7355 South Evans Avenue -- Handicapped Parking Permit 13294;
6	At 8047 South Indiana Avenue -- Handicapped Parking Permit 13295;
6	At 7738 South Langley Avenue -- Handicapped Parking Permit 13188;
8	At 828 East 90th Place -- Handicapped Parking Permit 13218;

Ward	Location
8	At 8210 South Ellis Avenue -- Handicapped Parking Permit 13192;
8	At 8335 South Constance Avenue -- Handicapped Parking Permit 13194;
8	At 8549 South Oglesby Avenue -- Handicapped Parking Permit 13197;
8	At 9019 South Ridgeland Avenue -- Handicapped Parking Permit 13191;
8	At 7944 South Kimbark Avenue -- Handicapped Parking Permit 13306;
8	At 9328 South Merrill Avenue -- Handicapped Parking Permit 13308;
8	At 9232 South Harper Avenue -- Handicapped Parking Permit 13304;
8	At 8058 South Drexel Avenue -- Handicapped Parking Permit 13195;
8	At 9843 South University Avenue -- Handicapped Parking Permit 13303;
8	At 7951 South Dante Avenue -- Handicapped Parking Permit 13307;
8	At 7949 South Dorchester Avenue -- Handicapped Parking Permit 13309;

Ward	Location
9	At 1011 South Eberhart Avenue -- Handicapped Parking Permit 13311;
9	At 10806 South Vernon Avenue -- Handicapped Parking Permit 13199;
9	At 10229 South Perry Avenue -- Handicapped Parking Permit 13312;
9	At 10237 South Rhodes Avenue -- Handicapped Parking Permit 13310;
10	At 10807 South Avenue M -- Handicapped Parking Permit 13208;
10	At 10939 South Buffalo Avenue -- Handicapped Parking Permit 13207;
10	At 10418 South Avenue O -- Handicapped Parking Permit 13316;
10	At 2846 East 91st Street -- Handicapped Parking Permit 13206;
10	At 10632 South Green Bay Avenue -- Handicapped Parking Permit 13209;
10	At 10739 South Avenue O -- Handicapped Parking Permit 13314;
10	At 8843 South Buffalo Avenue -- Handicapped Parking Permit 10401;

Ward	Location
10	At 10232 South Yates Avenue -- Handicapped Parking Permit 13318;
10	At 10639 South Bensley Avenue -- Handicapped Parking Permit 13315;
11	At 3121 South Union Avenue -- Handicapped Parking Permit 13320;
11	At 1405 West Fuller Street -- Handicapped Parking Permit 13210;
11	At 3627 South Marshfield Avenue -- Handicapped Parking Permit 13322;
12	At 3443 West 38th Street -- Handicapped Parking Permit 13214;
12	At 2507 South Whipple Street -- Handicapped Parking Permit 13215;
12	At 3500 South Maplewood Avenue -- Handicapped Parking Permit 13324;
13	At 3554 West 59th Place -- Handicapped Parking Permit 13221;
13	At 6059 South Menard Avenue -- Handicapped Parking Permit 13327;
13	At 5921 South Keeler Avenue -- Handicapped Parking Permit 13326;

Ward	Location
13	At 5536 South Kilbourn Avenue -- Handicapped Parking Permit 13222;
13	At 5753 South Tripp Avenue -- Handicapped Parking Permit 13216;
13	At 3550 West 62nd Street -- Handicapped Parking Permit 13328;
14	At 3210 West 66th Street -- Handicapped Parking Permit 13223;
14	At 2232 West 50th Place -- Handicapped Parking Permit 13329;
15	At 7213 South Francisco Avenue -- Handicapped Parking Permit 13224;
15	At 6527 South Wood Street -- Handicapped Parking Permit 13332;
15	At 5933 South Wolcott Avenue -- Handicapped Parking Permit 13333;
16	At 656 West 60th Street -- Handicapped Parking Permit 13338;
17	At 1313 West 72nd Street -- Handicapped Parking Permit 12983;
17	At 7353 South Marshfield Avenue (installed at 7352) Handicapped Parking Permit 13410;

Ward	Location
17	At 6615 South Peoria Street -- Handicapped Parking Permit 13346;
17	At 944 West 71st Street -- Handicapped Parking Permit 13345;
17	At 7419 South Princeton Avenue -- Handicapped Parking Permit 13344;
18	At 8219 South Honore Street -- Handicapped Parking Permit 13411;
21	At 9220 South Normal Avenue -- Handicapped Parking Permit 13227;
21	At 9142 South Lowe Avenue -- Handicapped Parking Permit 13228;
21	At 8751 South Bishop Street -- Handicapped Parking Permit 13229;
22	At 2536 South Springfield Avenue -- Handicapped Parking Permit 13230;
22	At 2533 South Millard Avenue -- Handicapped Parking Permit 13231;
23	At 5207 South Nagle Avenue -- Handicapped Parking Permit 13236;
23	At 6222 South Neenah Avenue -- Handicapped Parking Permit 13232;

Ward	Location
24	At 1133 South Whipple Street -- Handicapped Parking Permit 13238;
24	At 1916 South Christiana Avenue -- Handicapped Parking Permit 13239;
24	At 3949 West Fillmore Street -- Handicapped Parking Permit 13415;
24	At 908 South Keeler Avenue -- Handicapped Parking Permit 11431;
24	At 1533 South Kildare Avenue -- Handicapped Parking Permit 13079;
25	At 2928 South Shields Avenue -- Handicapped Parking Permit 13240;
25	At 1629 West 17th Street -- Handicapped Parking Permit 13241;
25	At 1911 West 19th Street -- Handicapped Parking Permit 13355;
26	At 1534 North Monticello Avenue -- Handicapped Parking Permit 13083;
27	At 1123 North Harding Avenue -- Handicapped Parking Permit 13244;
27	At 2844 West Fulton Street -- Handicapped Parking Permit 13245;

Ward	Location
27	At 3954 West Ontario Street -- Handicapped Parking Permit 13127;
28	At 4339 West Wilcox Street -- Handicapped Parking Permit 12841;
28	At 4731 West Van Buren Street -- Handicapped Parking Permit 13084;
28	At 3307 West Fulton Boulevard -- Handicapped Parking Permit 13412;
28	At 200 North Leclaire Avenue -- Handicapped Parking Permit 12780;
29	At 1051 North Massasoit Avenue -- Handicapped Parking Permit 13093;
29	At 5529 West Monroe Street -- Handicapped Parking Permit 13248;
29	At 1528 North Menard Avenue -- Handicapped Parking Permit 13177;
29	At 1522 North Parkside Avenue -- Handicapped Parking Permit 13247;
29	At 5517 West Monroe Street -- Handicapped Parking Permit 13250;
29	At 1538 North Mason Avenue -- Handicapped Parking Permit 13251;

Ward	Location
29	At 5701 West Washington Boulevard -- Handicapped Parking Permit 13252;
29	At 2424 North Major Avenue -- Handicapped Parking Permit 13287;
30	At 5346 West Fletcher Street -- Handicapped Parking Permit 13368;
30	At 2953 North Lawndale Avenue -- Handicapped Parking Permit 13370;
31	At 2539 North Lowell Avenue -- Handicapped Parking Permit 13373;
31	At 2312 North Hamlin Avenue -- Handicapped Parking Permit 13374;
32	At 1748 North Wood Street -- Handicapped Parking Permit 13377;
32	At 1540 West Oakdale Avenue -- Handicapped Parking Permit 13378;
33	At 2536 West Eastwood Avenue -- Handicapped Parking Permit 12796;
34	At 11429 South Lowe Avenue -- Handicapped Parking Permit 13262;
35	At 2618 North Spaulding Avenue -- Handicapped Parking Permit 13266;

Ward	Location
35	At 1935 North St. Louis Avenue -- Handicapped Parking Permit 13382;
36	At 5925 West Barry Avenue -- Handicapped Parking Permit 13114;
36	At 2729 North Melvina Avenue -- Handicapped Parking Permit 13383;
36	At 2627 North Melvina Avenue -- Handicapped Parking Permit 13387;
37	At 1736 North Long Avenue -- Handicapped Parking Permit 12807;
38	At 6144 West School Street -- Handicapped Parking Permit 13289;
38	At 4265 North Mulligan Avenue -- Handicapped Parking Permit 12598;
40	At 2732 West Rascher Avenue -- Handicapped Parking Permit 12377;
41	At 7036 West Farragut Avenue -- Handicapped Parking Permit 13280;
42	At 750 North Dearborn Street -- Handicapped Parking Permit 12432;
43	At 477 West Deming Place -- Handicapped Parking Permit 13541;

Ward	Location
45	At 5851 North Elston Avenue -- Handicapped Parking Permit 12881;
46	At 824 West Sunnyside Avenue -- Handicapped Parking Permit 13122;
47	At 5149 North Oakley Avenue -- Handicapped Parking Permit 13282;
49	At 6970 North Ashland Avenue -- Handicapped Parking Permit 13284;
50	At 6622 North Sacramento Avenue -- Handicapped Parking Permit 13285;
50	At 6029 North Sacramento Avenue -- Handicapped Parking Permit 13550.

SECTION 2. This ordinance shall take effect and be in force hereinafter its passage and publication.

Amendment Of Parking Prohibition At All Times.
(Except For Handicapped)

Be It Ordained by the City Council of the City of Chicago:

SECTION 1. Amend ordinance by striking:

"7818 South Evans Avenue -- Handicapped Parking Permit 10877" (6th Ward).

SECTION 2. Amend ordinance by striking:

"8029 South Maryland Avenue -- Handicapped Parking Permit 10485" (8th Ward).

SECTION 3. Amend ordinance by striking:

"10815 South Prairie Avenue -- Handicapped Parking Permit 10487" (9th Ward).

SECTION 4. Amend ordinance by striking:

"11525 South Avenue G -- Handicapped Parking Permit 3084" (10th Ward).

SECTION 5. Amend ordinance by striking:

"10356 South Avenue N -- Handicapped Parking Permit 8946" (10th Ward).

SECTION 6. Amend ordinance by striking:

"10938 South Buffalo Avenue -- Handicapped Parking Permit 9669" (10th Ward).

SECTION 7. Amend ordinance by striking:

"13015 South Brandon Avenue -- Handicapped Parking Permit 11497" (10th Ward).

SECTION 8. Amend ordinance by striking:

"3148 South Canal Street -- Handicapped Parking Permit 7266" (11th Ward).

SECTION 9. Amend ordinance by striking:

"4339 South Paulina Street -- Handicapped Parking Permit 6112" (12th Ward).

SECTION 10. Amend ordinance by striking:

"3329 South Oakley Avenue -- Handicapped Parking Permit 8676" (12th Ward).

SECTION 11. Amend ordinance by striking:

"3327 South Oakley Avenue -- Handicapped Parking Permit 9099" (12th Ward).

SECTION 12. Amend ordinance by striking:

"3915 West 64th Place -- Handicapped Parking Permit 9472" (13th Ward).

SECTION 13. Amend ordinance by striking:

"2509 West 50th Street -- Handicapped Parking Permit 587" (14th Ward).

SECTION 14. Amend ordinance by striking:

"5215 South Troy Street -- Handicapped Parking Permit 9114" (14th Ward).

SECTION 15. Amend ordinance by striking:

"4053 South Francisco Avenue -- Handicapped Parking Permit 7684" (14th Ward).

SECTION 16. Amend ordinance by striking:

"7712 South Bishop Street -- Handicapped Parking Permit 6537" (17th Ward).

SECTION 17. Amend ordinance by striking:

"9428 South Harvard Avenue -- Handicapped Parking Permit 3739" (21st Ward).

SECTION 18. Amend ordinance by striking:

"650 North Monticello Avenue -- Handicapped Parking Permit 10329" (27th Ward).

SECTION 19. Amend ordinance by striking:

"155 North Lavergne Avenue -- Handicapped Parking Permit 8518" (28th Ward).

SECTION 20. Amend ordinance by striking:

"1621 North Major Avenue -- Handicapped Parking Permit 4247" (29th Ward).

SECTION 21. Amend ordinance by striking:

"43 North Menard Avenue -- Handicapped Parking Permit 4825" (29th Ward).

SECTION 22. Amend ordinance by striking:

"5429 West Monroe Street -- Handicapped Parking Permit 8295" (29th Ward).

SECTION 23. Amend ordinance by striking:

"1836 West Nelson Street -- Handicapped Parking Permit 10188" (32nd Ward).

SECTION 24. Amend ordinance by striking:

"1835 North Winchester Avenue -- Handicapped Parking Permit 11839" (32nd Ward).

SECTION 25. Amend ordinance by striking:

"4153 North Lawndale Avenue -- Handicapped Parking Permit 3149" (33rd Ward).

SECTION 26. Amend ordinance by striking:

"4204 North St. Louis Avenue -- Handicapped Parking Permit 7126" (33rd Ward).

SECTION 27. Amend ordinance by striking:

"10823 South Wallace Street -- Handicapped Parking Permit 3034" (34th Ward).

SECTION 28. Amend ordinance by striking:

"2951 North Dawson Avenue -- Handicapped Parking Permit 3118" (35th Ward).

SECTION 29. Amend ordinance by striking:

"3038 West George Street -- Handicapped Parking Permit 7133" (35th Ward).

SECTION 30. Amend ordinance by striking:

"3008 West George Street -- Handicapped Parking Permit 10959" (35th Ward).

SECTION 31. Amend ordinance by striking:

"2245 North Sawyer Avenue -- Handicapped Parking Permit 9738" (35th Ward).

SECTION 32. Amend ordinance by striking:

"2914 North Dawson Avenue -- Handicapped Parking Permit 9862" (35th Ward).

SECTION 33. Amend ordinance by striking:

"2844 West Palmer Street -- Handicapped Parking Permit 6560" (35th Ward).

SECTION 34. Amend ordinance by striking:

"5720 West Pensacola Avenue -- Handicapped Parking Permit 4829" (38th Ward).

SECTION 35. Amend ordinance by striking:

"3543 North Nagle Avenue -- Handicapped Parking Permit 1298" (38th Ward).

SECTION 36. Amend ordinance by striking:

"6329 West Berenice Avenue -- Handicapped Parking Permit 4499" (38th Ward).

SECTION 37. Amend ordinance by striking:

"6231 West Henderson Street -- Handicapped Parking Permit 5277" (38th Ward).

SECTION 38. Amend ordinance by striking:

"6212 West Grace Street -- Handicapped Parking Permit 5342" (38th Ward).

SECTION 39. Amend ordinance by striking:

"5038 West Cornelia Avenue -- Handicapped Parking Permit 3334" (38th Ward).

SECTION 40. Amend ordinance by striking:

"5841 North Campbell Avenue -- Handicapped Parking Permit 1321" (40th Ward).

SECTION 41. Amend ordinance by striking:

"1878 North Sheffield Avenue -- Handicapped Parking Permit 10997" (43rd Ward).

SECTION 42. Amend ordinance by striking:

"North Pine Grove Avenue, alongside 501 West Surf Street -- Handicapped Parking Permit 6374" (44th Ward).

SECTION 43. Amend ordinance by striking:

"6207 North Melvina Avenue -- Handicapped Parking Permit 3776" (45th Ward).

SECTION 44. Amend ordinance by striking:

"5523 North Mango Avenue -- Handicapped Parking Permit 11313" (45th Ward).

SECTION 45. Amend ordinance by striking:

"2200 -- 2210 West Carmen Avenue -- Handicapped Parking Permit 10062" (47th Ward).

SECTION 46. Amend ordinance by striking:

"4547 North Campbell Avenue -- Handicapped Parking Permit 7507" (47th Ward).

SECTION 47. Amend ordinance by striking:

"6115 North Winthrop Avenue -- Handicapped Parking Permit 8732" (48th Ward).

SECTION 48. Amend ordinance by striking:

"7430 North Oakley Avenue -- handicapped permit parking" (50th Ward).

SECTION 49. Amend ordinance by striking:

"7434 North Oakley Avenue -- Handicapped Parking Permit 8136" (50th Ward).

SECTION 50. This ordinance shall take effect and be in force hereinafter its passage and publication.

Prohibition Of Parking During Specified Hours.

Be It Ordained by the City Council of the City of Chicago:

SECTION 1. Pursuant to Title 9, Chapter 64, Section 080 of the Municipal Code of Chicago, the operator of a vehicle shall not park such vehicle upon the following public ways in the areas indicated, during the hours specified:

Ward	Location
2	South Clinton Street (west side) from a point 50 feet south of West Maxwell Street, to a point 110 feet south thereof and South Clinton Street (east side) from West Maxwell Street to West 14th Street -- 6:00 A.M. to 6:00 P.M. -- Monday through Friday -- except for Fire Department personnel vehicles only (96-0997);
37	North Cicero Avenue (west side) from West Chicago Avenue to West Iowa Street -- 6:30 A.M. to 9:30 A.M. and 3:30 P.M. to 6:30 P.M. (96-1096).

SECTION 2. This ordinance shall take effect and be in force hereinafter its passage and publication.

Amendment Of Parking Prohibition During Specified Hours.

Be It Ordained by the City Council of the City of Chicago:

SECTION 1. Amend ordinance passed April 27, 1960 (Council Journal of Proceedings, page 2513) which reads:

"West 47th Street (both sides) from South Ashland Avenue to South Damen Avenue -- 7:00 A.M. to 9:00 A.M. -- Monday through Friday (south side) and 4:00 P.M. to 6:00 P.M. -- Monday through Friday (north side)"

by striking:

"and 4:00 P.M. to 6:00 P.M. -- Monday through Friday (north side)" (12th Ward) (96-0507).

SECTION 2. This ordinance shall take effect and be in force hereinafter its passage and publication.

Limitation Of Parking During Specified Hours.

Be It Ordained by the City Council of the City of Chicago:

SECTION 1. Pursuant to Title 9, Chapter 64, Section 080 of the Municipal Code of Chicago, the operator of a vehicle shall not park such vehicle upon the following public way in the area indicated, during the hours and limits specified:

Ward	Location
14	South Christiana Avenue (both sides) from West 55th Street to the first alley north thereof -- 30 minutes -- 7:00 A.M. to 7:00 P.M. -- Monday through Saturday (96-1015);

Ward	Location
47	West Montrose Avenue (south side) from North Western Avenue to the first north/south alley east thereof -- one hour (96-1326);
49	West Pratt Boulevard (south side) from North Sheridan Road to the first north/south alley west thereof -- two hours -- 9:00 A.M. to 9:00 P.M. -- no exceptions (96-1327);
50	West Peterson Avenue (north side) from North Campbell Avenue to North Maplewood Avenue -- one hour -- 6:00 A.M. to 4:00 P.M. -- Monday through Saturday (96-1117).

SECTION 2. This ordinance shall take effect and be in force hereinafter its passage and publication.

Amendment Of Parking Limitation During Specified Hours.

Be It Ordained by the City Council of the City of Chicago:

SECTION 1. Repeal ordinance passed February 7, 1996 (Council Journal of Proceedings, page 15708) which reads:

"South Western Avenue (east side) from a point 20 feet north of West 98th Street, to a point 115 feet north thereof"

by striking the above and adding:

"South Western Avenue (east side) from a point 67 feet north of West 98th Street, to a point 145 feet north thereof -- two hours -- 8:00 A.M. to 6:00 P.M. -- Monday through Saturday" (19th Ward) (96-1022).

SECTION 2. This ordinance shall take effect and be in force hereinafter its passage and publication.

Designation Of Residential Permit Parking Zones

Be It Ordained by the City Council of the City of Chicago:

SECTION 1. Pursuant to Title 9, Chapter 64, Section 090 of the Municipal Code of Chicago, portions of the below named streets are hereby designated as residential permit parking zones, for the following locations:

Ward	Location
2	South Financial Place (west side) from West Harrison Street to West Polk Street -- at all times (Zone 40);
9	West 100th Street (both sides) from South State Street to South Perry Avenue -- at all times (Zone 194);
11	West 33rd Street (both sides) from South Shields Avenue to South Stewart Avenue -- at all times (Zone 229);
12	West Pershing Road, in the 2400 block (south side) and in the 2500 block (both sides) from South Western Avenue to South Campbell Avenue -- at all times (Zone 277);
13	West 61st Street (south side) from South Kolmar Avenue to the first alley west thereof -- at all times (Zone 345);

Ward	Location
14	West 46th Street (both sides) from South Harding Avenue to South Springfield Avenue -- at all times (Zone 258);
16	South Fairfield Avenue (both sides) from West 58th Street to West 57th Street -- at all times (Zone 232);
23	South Nagle Avenue (both sides) from West 51st Street to West 52nd Street -- 7:00 A.M. to 5:00 P.M. -- Monday through Friday (Zone 7);
23	South Mayfield Avenue (east side) from West 53rd Street to South Archer Avenue -- 9:00 A.M. to 12:00 Midnight -- daily (Zone 105);
23	South Tripp Avenue (both sides) from West 51st Street to West 52nd Street -- 8:00 A.M. to 4:00 P.M. -- daily (Zone 70);
23	South Laporte Avenue (east side) from South Archer Avenue to the first alley north -- at all times (Zone 38);
26	North Wilmot Avenue (both sides) from North Oakley Avenue to West Armitage Avenue -- at all times (Zone 128);
27	North Hamlin Avenue (both sides) from the first alley north of West Division Street to West Thomas Street -- at all times (Zone 193);
27	North Lawndale Avenue (both sides) from West Thomas Street to West Division Street -- at all times (Zone 199);

Ward	Location
27	North Ridgeway Avenue (both sides) from the first alley north of West Division Street to West Thomas Street -- at all times (Zone 230);
27	North Ridgeway Avenue (both sides) from West Augusta Boulevard to West Iowa Street -- at all times (Zone 193);
29	South Austin Boulevard (east side) from West Roosevelt Road to West Railroad Avenue -- 10:00 P.M. to 7:00 A.M. -- daily (Zone 19);
30	West Melrose Street (both sides) from North Laramie Avenue to North Leclaire Avenue -- at all times (Zone 47);
32	West Draper Street (both sides) from North Racine Avenue to no outlet -- 6:00 P.M. to 12:00 Midnight -- daily (Zone 143);
32	North Wolcott Avenue (both sides) from West North Avenue to West Wabansia Avenue -- at all times (Zone 89);
32	West Schubert Avenue (both sides) from North Seminary Avenue to North Racine Avenue -- 6:00 P.M. to 9:00 A.M. -- daily (Zone 143);
32	North Seminary Avenue (both sides) from North Lincoln Avenue to West Wrightwood Avenue -- 6:00 P.M. to 9:00 A.M. -- daily (Zone 143);
33	North Troy Street (both sides) from West Byron Street to West Grace Street (Zone 97);

Ward	Location
36	North Pontiac Avenue (east side) from West Cornelia Avenue to West Addison Street -- 11:00 A.M. to 8:00 P.M. -- daily (Zone 190);
37	West Kamerling Avenue (both sides) from North Keeler Avenue to North Kildare Avenue -- at all times (Zone 111);
38	West Cornelia Avenue (both sides) from North Kildare Avenue to North Lowell Avenue -- at all times (Zone 94);
38	North Kildare Avenue (west side) from West Roscoe Street to West Cornelia Avenue -- at all times) (Zone 94);
38	West Patterson Avenue (both sides) from North Kilpatrick Avenue to North Kenton Avenue (no outlet) at all times (Zone 55);
38	West Waveland Avenue (both sides) from North Kilpatrick Avenue to North Cicero Avenue -- at all times (Zone 55);
40	West Catalpa Avenue (both sides) from North Virginia Avenue west to the park -- at all times (Zone 281);
40	West Berwyn Avenue (both sides) from North Virginia Avenue west to the park -- at all times (Zone 281);
40	West Thorndale Avenue (both sides) from North Virginia Avenue west to the park -- at all times (Zone 281);

Ward	Location
40	West Ardmore Avenue (both sides) from North Virginia Avenue west to the park -- at all times (Zone 281);
40	West Hollywood Avenue (both sides) from North Virginia Avenue west to the park -- at all times (Zone 281);
40	West Balmoral Avenue (both sides) from North Virginia Avenue west to the park -- at all times (Zone 281);
41	North Oriole Avenue (east side) from West Everell Avenue to West Myrtle Avenue -- 8:00 A.M. to 10:00 A.M. -- Monday through Friday (Zone 23);
42	West Illinois Street (both sides) from North Wells Street to the first alley east thereof -- 7:00 P.M. to 7:00 A.M. -- Monday through Saturday (Zone 201);
45	West Catalpa Avenue (south side) from the first alley west of North Long Avenue to North Lynch Avenue -- at all times (Zone 101);
50	North Claremont Avenue (both sides) from West Rosemont Avenue to the first alley south of West Devon Avenue -- at all times (Zone 280).

SECTION 2. This ordinance shall take effect and be in force hereinafter its passage and publication.

Amendment Of Residential Permit Parking Zones.

Be It Ordained by the City Council of the City of Chicago:

SECTION 1. Amend ordinance related to North Mayfield Avenue (both sides) from the first alley south of West North Avenue to West Le Moyne Avenue by striking the above (29th Ward).

SECTION 2. Amend ordinance by striking:

"381, 382, 384, 387"

and inserting:

"383 to be effective December 1, 1996, with no change in time" (44th Ward).

SECTION 3. This ordinance shall take effect and be in force hereinafter its passage and publication.

Designation Of Service Drives/Diagonal Parking.

Be It Ordained by the City Council of the City of Chicago:

SECTION 1. Pursuant to Title 9, Chapter 64, Section 030 of the Municipal Code of Chicago, portions of the below named streets are hereby designated as service drives/diagonal parking for the following locations:

Ward	Location
14	On West 52nd Street (south side) from South Kedzie Avenue going east for 90 feet to the first alley east of South Kedzie Avenue (96-1179);

Ward	Location
16	South Justine Street (west side) from West Garfield Boulevard to the public alley thereof (96-1019);
16	South Justine Street (west side) from West Garfield Boulevard to the public alley thereof -- service drive (96-1353);
32	West Willow Street (south side) at North Damen Avenue to the first alley west thereof -- diagonal parking (96-1410);
33	North Monticello Avenue (west side) from West Belmont Avenue to the first alley north thereof -- service drive (96-1232).

SECTION 2. This ordinance shall take effect and be in force hereinafter its passage and publication.

ESTABLISHMENT AND AMENDMENT OF TRAFFIC LANE TOW-AWAY ZONES ON PORTIONS OF SPECIFIED STREETS.

CHICAGO, September 11, 1996.

To the President and Members of the City Council:

Your Committee on Traffic Control and Safety, to which was referred (May 9, June 10, July 10 and 31, 1996) ordinances to establish and amend traffic lane tow-away zones on portions of sundry streets, begs leave to recommend that Your Honorable Body do *Pass* the proposed substitute ordinances transmitted herewith.

This recommendation was concurred in by all members of the committee present, with no dissenting vote.

Respectfully submitted,

(Signed) BURTON F. NATARUS,
Chairman.

On motion of Alderman Natarus, the said proposed substitute ordinances transmitted with the foregoing committee report were *Passed* by yeas and nays as follows:

Yeas -- Aldermen Granato, Haithcock, Tillman, Preckwinkle, Holt, Steele, Beavers, Dixon, Shaw, Buchanan, Huels, Frias, Olivo, Burke, Jones, Coleman, Peterson, Murphy, Rugai, Troutman, Evans, Munoz, Zalewski, Chandler, Solis, Ocasio, Burnett, E. Smith, Burrell, Wojcik, Suarez, Gabinski, Mell, Austin, Colom, Banks, Giles, Allen, Laurino, O'Connor, Doherty, Natarus, Hansen, Levar, Schulter, M. Smith, Moore, Stone -- 48.

Nays -- None.

Alderman Natarus moved to reconsider the foregoing vote. The motion was lost.

Said ordinances, as passed, read as follows (the italic heading in each case not being a part of the ordinance):

Establishment Of Traffic Lane Tow-Away Zones.

Be It Ordained by the City Council of the City of Chicago:

SECTION 1. Pursuant to Title 9, Chapter 64 of the Municipal Code of Chicago, the following locations are hereby designated as traffic lane tow-away zones, between the limits and during the times, standing or parking of any vehicle shall be considered a definite hazard to the normal movement of traffic:

Ward	Location
1	West Chicago Avenue (north side) from a point 176 feet east of North Washtenaw Avenue, to a point 25 feet east thereof -- 15 minute standing zone -- unattended vehicles must have lights flashing -- tow-away zone after 15 minutes -- 11:00 A.M. to 6:00 P.M. -- Monday through Friday (96-0993);
2	West 33rd Street (north side) from a point 100 feet west of South State Street, to a point 40 feet west thereof -- 15 minute standing zone -- unattended vehicles must have lights flashing -- tow-away zone after 15 minutes -- 8:30 A.M. to 5:00 P.M. -- Monday through Friday (96-0096);
2	West Taylor Street (both sides) from South Financial Place to South Wells Street (96-0492);
4	South Greenwood Avenue (west side) from a point 230 feet south of East 45th Street, to a point 35 feet south thereof -- at all times (96-0494);
14	South Karlov Avenue (east side) from West 40th Street to West 42nd Place (two blocks) at all times;
28	North Kenton Avenue (west side) from West Madison Street to West Lake Street -- at all times (96-1064);
30	West Roscoe Street (south side) from North Karlov Avenue to a point 150 feet west thereof -- at all times (96-1072);

Ward	Location
31	North Harding Avenue (both sides) from West Fullerton Avenue to the first east/west alley north of West Fullerton Avenue -- at all times (96-1402);
31	West Altgeld Street (north side) from North Cicero Avenue to the first north/south alley west thereof -- 7:00 A.M. to 12:00 Noon -- Monday through Sunday (96-1403);
32	North Clybourn Avenue (west side) from a point 110 feet south of West Webster Avenue, to a point 65 feet south thereof (66-1078);
33	West Lawrence Avenue (south side) from a point 62 feet west of North Maplewood Avenue, to a point 68 feet west thereof -- 7:00 A.M. to 9:00 P.M. -- Monday through Saturday (96-1082);
37	West North Avenue (south side) from a point 73 feet west of North Leclaire Avenue, to a point 25 feet west thereof -- 15 minute standing zone -- unattended vehicles must have lights flashing -- 9:00 A.M. to 8:00 P.M. -- tow-away zone after 15 minutes (96-1092);
40	North Ravenswood Avenue (west side) (west of the railroad right-of-way) from West Farragut Avenue to the north side of West Summerdale Avenue -- at all times (96-1378);

Ward	Location
40	North Ravenswood Avenue (east side) (west of the railroad right-of-way) from West Farragut Avenue to West Summerdale Avenue -- at all times (96-1379);
42	West Polk Street (both sides) from South Canal Street to the Chicago River -- at all times (public benefit) (96-1106);
42	East Lake Shore Drive (south side) from a point 250 feet west of inner North Lake Shore Drive, to a point 60 feet west thereof (96-1105);
42	West Marble Place (both sides) from South State Street to South Dearborn Street -- at all times (96-1102);
42	West Adams Street (south side) from a point 80 feet west of South LaSalle Street, to a point 18 feet west thereof -- 15 minute standing zone -- unattended vehicles must have lights flashing -- tow-away zone after 15 minutes -- 12:00 Noon to 4:00 P.M. -- Monday through Friday (96-1308);
45	North Kenneth Avenue (east side) from a point 40 feet north of West Montrose Avenue, to a point 25 feet north thereof -- at all times (96-1112).

SECTION 2. This ordinance shall take effect and be in force hereinafter its passage and publication.

Amendment Of Traffic Lane Tow-Away Zones.

Be It Ordained by the City Council of the City of Chicago:

SECTION 1. Amend ordinance passed March 6, 1996 (Council Journal of Proceedings, page 17741) which reads:

"North Lawler Avenue (west side) from a point 85 feet north of West Armitage Avenue"

by adding:

"to a point 60 feet north thereof" (31st Ward) (96-1077).

SECTION 2. Amend ordinance passed July 16, 1975 (Council Journal of Proceedings, page 907) which reads:

"North Wacker Drive (upper level) (west side) from a point 139 feet north of West Randolph Street, to a point 40 feet north thereof -- Cab Stand 488 -- two taxicabs -- tow-away zone"

by striking:

"Cab Stand 488 -- two taxicabs -- tow-away zone"

and inserting:

"handicapped loading zone/tow-away zone" (42nd Ward) (96-1101).

SECTION 3. Repeal ordinance passed October 15, 1987 (Council Journal of Proceedings, page 5250) which reads:

"West Irving Park Road, from North Clark Street to a point 200 feet west of North Southport Avenue -- 3:00 P.M. to 7:00 P.M. -- May 1 to October 31 -- tow-away zone" (47th Ward) (96-1325).

SECTION 4. This ordinance shall take effect and be in force hereinafter its passage and publication.

AUTHORIZATION FOR ERECTION AND AMENDMENT OF TRAFFIC WARNING SIGNS AND TRAFFIC CONTROL SIGNALS ON PORTIONS OF SUNDRY STREETS.

The Committee on Traffic Control and Safety submitted the following report:

CHICAGO, September 11, 1996.

To the President and Members of the City Council:

Your Committee on Traffic Control and Safety, to which was referred (April 16, May 9, June 10 and July 10, 1996) proposed ordinances and orders to erect and amend traffic warning signs and traffic control signals, begs leave to recommend that Your Honorable Body do *Pass* the proposed substitute ordinances and substitute order submitted herewith.

This recommendation was concurred in by all members of the committee present, with no dissenting votes.

Respectfully submitted,

(Signed) BURTON F. NATARUS,
Chairman.

On motion of Alderman Natarus, the said proposed substitute ordinances and substitute order transmitted with the foregoing committee report were *Passed* by yeas and nays as follows:

Yeas -- Aldermen Granato, Haithcock, Tillman, Preckwinkle, Holt, Steele, Beavers, Dixon, Shaw, Buchanan, Huels, Frias, Olivo, Burke, Jones, Coleman, Peterson, Murphy, Rugai, Troutman, Evans, Munoz, Zalewski, Chandler, Solis, Ocasio, Burnett, E. Smith, Burrell, Wojcik, Suarez, Gabinski, Mell, Austin, Colom, Banks, Giles, Allen, Laurino, O'Connor, Doherty, Natarus, Hansen, Levar, Schulter, M. Smith, Moore, Stone -- 48.

Nays -- None.

Alderman Natarus moved to reconsider the foregoing vote. The motion was lost.

Said ordinances and order, as passed, read as follows (the italic heading in each case not being a part of the ordinance or order):

Erection Of Traffic Warning Signs.

Ordered, That the Commissioner of Transportation is hereby authorized and directed to erect traffic warning signs and traffic control signals on the following streets, of the types specified:

Ward	Type Of Sign/Signals And Location
2	"No Left Turn" sign, at East 35th Street to a point 445 feet east of South Dr. Martin Luther King, Jr. Drive (at driveway for shopping center) (to head eastbound on East 35th Street) (96-1156);
4	"All-Way Stop" sign, at South St. Lawrence Avenue and East 42nd Street (96-0999);
4	"All-Way Stop" sign, at East 42nd Place and South St. Lawrence Avenue (96-1000);
6	"Two-Way Stop" sign, at West 77th Street and South Perry Avenue (96-0975);
9	"All-Way Stop" sign, at South Princeton Avenue and West 101st Street (96-1006);
9	"All-Way Stop" sign, at South Rhodes Avenue and East 101st Street (96-1007);
11	"Stop" sign, stopping South Parnell Avenue for West 44th Street (96-1010);
13	"All-Way Stop" sign, at South Karlov Avenue and West 60th Street (96-1011);

Ward	Type Of Sign/Signal And Location
13	"All-Way Stop" sign, at South Hamlin Avenue and West 79th Place (96-0977);
13	"Stop" sign, stopping West 67th Place for South Springfield Avenue (96-0976);
13	"Two-Way Stop" sign, stopping South Central Park Avenue for West 80th Street (96-1012);
17	"All-Way Stop" sign, at South Peoria Street and West 77th Street (96-0978);
19	"All-Way Stop" sign, at South Bell Avenue and West 113th Street (96-1023);
22	"All-Way Stop" sign, at West 27th Street and South Christiana Avenue (96-1027);
23	"Two-Way Stop" sign, stopping South Parkside Avenue for West 52nd Street (96-0980);
23	"All-Way Stop" sign, at South Meade Avenue and West 52nd Street (96-0979);
26	"Stop" sign, stopping West Homer Avenue for North Washtenaw Avenue (96-0981);
26	"Two-Way Stop" sign, stopping North Washtenaw Avenue for West George Street (96-1209);
28	"Two-Way Stop" sign, stopping West 14th Street for South Fairfield Avenue (96-1060);

Ward	Type Of Sign/Signal And Location
29	"One-Way Stop" sign, stopping West Adams Street for South Parkside Avenue (96-1223);
30	"All-Way Stop" sign, at North Kedvale Avenue and West Berteau Avenue (96-1125);
30	"All-Way Stop" sign, at North Kedvale Avenue and West Cullom Avenue (96-1124);
31	"All-Way Stop" sign, at North Kedvale Avenue and West Dickens Avenue (96-1139);
31	"Two-Way Stop" sign, stopping West Wabansia Avenue for North Avers Avenue (96-1138);
34	"All-Way Stop" sign, at South Eggleston Avenue and West 113th Street (96-0992);
34	"Two-Way Stop" sign, stopping West 129th Place for South Morgan Street (96-0984);
34	"All-Way Stop" sign, at South LaSalle Street and West 105th Street (96-1142);
34	"All-Way Stop" sign, at West 118th Street and South Justine Street (96-1144);
34	"All-Way Stop" sign, at South Racine Avenue and West 122nd Street (96-1141);
34	"All-Way Stop" sign, at West 106th Street and South Normal Avenue (96-1143);

Ward	Type Of Sign/Signal And Location
34	"All-Way Stop" sign, at South Perry Avenue and West 118th Street (96-0983);
36	"Two-Way Stop" sign, stopping West George Street for North Nashville Avenue (96-0985);
36	"Stop" sign, stopping North Nora Avenue for West Waveland Avenue (96-0986);
36	"All-Way Stop" sign, at North Pittsburgh Avenue and West Waveland Avenue (96-1148);
36	"Two-Way Stop" sign, stopping West Roscoe Street for North Osage Avenue (96-1126);
37	"All-Way Stop" sign, at West Huron Street and North Leamington Avenue (96-1128);
37	"All-Way Stop" sign, at North Kildare Avenue and West Iowa Street (96-1149);
37	"All-Way Stop" sign, at North Leclaire Avenue and West Huron Street (96-1127);
38	"One-Way Stop" sign, stopping North Newcastle Avenue for West Byron Street (96-1129);
38	"All-Way Stop" sign, at North Mobile Avenue and West Cuyler Avenue (96-1151);
38	"Two-Way Stop" sign, stopping West Belle Plaine Avenue for North Mango Avenue (96-1130);

Ward	Type Of Sign/Signal And Location
38	"Stop" sign, stopping North Meade Avenue for West Eastwood Avenue (96-0987);
38	"Stop" sign, stopping North Meade Avenue for West Cullom Avenue (96-0988);
39	"One-Way Stop" sign, stopping North Drake Avenue for West Ardmore Avenue (96-1153);
39	"Stop" sign, stopping North Drake Avenue for West Thorndale Avenue (96-1152);
40	"All-Way Stop" sign, at North Whipple Street and West Thorndale Avenue (96-0991);
43	"Stop" sign, stopping West Willow Street for North Kingsbury Street (96-1154);
43	"Stop" sign, stopping east/ westbound traffic on West Armitage Avenue at North Dayton Street (96-1133);
43	"Two-Way Stop" sign, stopping north/southbound traffic on North Halsted Street at West Belden Avenue (96-1132);
50	"Stop" sign, at West Jarvis Avenue and North California Avenue (96-1136);
50	"All-Way Stop" sign, at North Rockwell Street and West Fitch Avenue (96-1137).

Be It Further Ordered, That these signs shall be installed and this order shall be in force hereinafter its passage and publication.

Amendment Of Traffic Warning Signs.

Be It Ordained by the City Council of the City of Chicago:

SECTION 1. Repeal ordinance passed December 15, 1993 (Council Journal of Proceedings, page 44040) which reads:

"North Talman Avenue and West Argyle Street -- 'All-Way Stop' sign, stopping West Argyle Street for North Talman Avenue"

by striking the above (40th Ward) (96-0990).

SECTION 2. This ordinance shall take effect and be in force hereinafter its passage and publication.

Installation Of Miscellaneous Signs.

Be It Ordained by the City Council of the City of Chicago:

SECTION 1. That the Commissioner of Transportation is hereby authorized and directed to install miscellaneous signs at the below listed locations:

Ward	Type Of Sign And Location
6	"No Peddling" sign, East 75th Street, from South State Street to the first alley east thereof (96-1004);

Ward	Type Of Sign And Location
10	"No Peddling" sign, in the area bounded by East 95th Street on the north, Lake Michigan on the east, South Torrence Avenue on the west and the city limits on the south (96-0506);
33	"No Peddling" sign, West Montrose Avenue (both sides) between North California Avenue and North Kedzie Avenue (96-0546);
34	"No Peddling" sign, West 111th Street (both sides) from South State Street to South Morgan Street (96-1085);
34	"No Peddling" sign, West 115th Street (both sides) from South State Street to South Hale Avenue (96-1087);
34	"No Peddling" sign, West 119th Street (both sides) from South Vincennes Avenue to South State Street (96-1086);
34	"No Peddling" sign, West 127th Street, from South Union Avenue to South Morgan Street (96-1088).

SECTION 2. This ordinance shall take effect and be in force hereinafter its passage and publication.

ESTABLISHMENT OF WEIGHT LIMITATION ON PORTION OF NORTH MULLIGAN AVENUE.

The Committee on Traffic Control and Safety submitted the following report:

CHICAGO, September 11, 1996.

To the President and Members of the City Council:

Your Committee on Traffic Control and Safety, to which was referred (July 31, 1996) proposed ordinances to establish and amend the allowable weight limit for trucks and commercial vehicular on portions of designated streets, begs leave to recommend that Your Honorable Body do *Pass* the proposed substitute ordinance transmitted herewith.

This recommendation was concurred in by all members of the committee present, with no dissenting vote.

Respectfully submitted,

(Signed) BURTON F. NATARUS,
Chairman.

On motion of Alderman Natarus, the said proposed substitute ordinance transmitted with the foregoing committee report was *Passed* by yeas and nays as follows:

Yeas -- Aldermen Granato, Haithcock, Tillman, Preckwinkle, Holt, Steele, Beavers, Dixon, Shaw, Buchanan, Huels, Frias, Olivo, Burke, Jones, Coleman, Peterson, Murphy, Rugai, Troutman, Evans, Munoz, Zalewski, Chandler, Solis, Ocasio, Burnett, E. Smith, Burrell, Wojcik, Suarez, Gabinski, Mell, Austin, Colom, Banks, Giles, Allen, Laurino, O'Connor, Doherty, Natarus, Hansen, Levar, Schulter, M. Smith, Moore, Stone -- 48.

Nays -- None.

Alderman Natarus moved to reconsider the foregoing vote. The motion was lost.

The following is said ordinance as passed:

Be It Ordained by the City Council of the City of Chicago:

SECTION 1. Pursuant to Title 9, Chapter 72, Section 030 of the Municipal Code of Chicago, the maximum weight permitted to be carried by any truck or commercial vehicle upon the following public way between the

limits indicated (except for the purpose of delivering or picking up material or merchandise) shall be as follows:

Ward	Location
38	North Mulligan Avenue, from West Berteau Avenue to West Montrose Avenue -- five tons (96-13871).

SECTION 2. This ordinance shall take effect and be in force hereinafter its passage and publication.

Failed To Pass -- VARIOUS TRAFFIC REGULATIONS, TRAFFIC SIGNS, ET CETERA.

(Adverse Committee Recommendations)

The Committee on Traffic Control and Safety submitted a report recommending that the City Council do not pass sundry proposed ordinances and proposed orders (transmitted with the committee report) relating to traffic regulations, traffic signs, et cetera.

Alderman Natarus moved to *Concur In* the committee's recommendation. The question in reference to each proposed ordinance or proposed order thereupon became: *"Shall the proposed ordinances or proposed orders pass, notwithstanding the committee's adverse recommendation?"* and the several questions being so put, each of the said proposed ordinances and proposed orders *Failed to Pass* by yeas and nays as follows:

Yeas -- None.

Nays -- Aldermen Granato, Haithcock, Tillman, Preckwinkle, Holt, Steele, Beavers, Dixon, Shaw, Buchanan, Huels, Frias, Olivo, Burke, Jones, Coleman, Peterson, Murphy, Rugai, Troutman, Evans, Munoz, Zalewski, Chandler, Solis, Ocasio, Burnett, E. Smith, Burrell, Wojcik, Suarez, Gabinski, Mell, Austin, Colom, Banks, Giles, Allen, Laurino, O'Connor, Doherty, Natarus, Hansen, Levar, Schulter, M. Smith, Moore, Stone -- 48.

Alderman Natarus moved to reconsider the foregoing vote. The motion was lost.

The committee report listing said ordinances and orders, which failed to pass, reads as follows:

CHICAGO, September 11, 1996.

To the President and Members of the City Council:

Your Committee on Traffic Control and Safety begs leave to recommend that Your Honorable Body *Do Not Pass* sundry proposed ordinances and orders submitted herewith, which were referred to your committee (December 13, 1995, March 26, April 16, May 9, June 10, July 10 and 31, 1996) concerning traffic regulations and traffic signs, et cetera, as follows:

Parking Prohibited At All Times:

Ward	Location
18	2142 -- 2151 West 72nd Place (cul-de-sac). No City Council action necessary for "No Parking Any Time" signs. Signs will be installed under City Traffic Code (96-0519);
25	2024 South Racine Avenue (each side of two driveways). No City Council action necessary for driveway prohibition signs. Signs will be installed upon verification of driveway permit upon receipt of necessary fees from applicant (96-1047);

Ward	Location
38	West Patterson Avenue (south side) in the parkway alongside 3621 North Cicero Avenue, from North Cicero Avenue to the first alley east thereof. No City Council action necessary for the installation of "No Parking On Parkway" signs. Requested signs will be posted (96-0561);
45	6350 North Spokane Avenue (either side of driveway). No City Council action necessary for driveway prohibition signs. Signs will be installed upon verification of driveway permit upon receipt of necessary fees from applicant (96-1321);
50	6620 North Richmond Street (either side of driveway). No City Council action necessary for driveway prohibition signs. Signs will be posted upon verification of driveway permit upon receipt of necessary fees from applicant.

Parking Prohibited At All Times -- Handicapped:

Ward	Location
1	2709 West Evergreen Avenue. Duplicate ordinance. Proposal passed with permit 12943;
1	2258 West Huron Street. No such address (possibly a church);

Ward	Location
2	3041 South Michigan Avenue. Fails to meet building zone requirement;
3	4747 South Ada Street. Duplicate ordinance. Proposal passed with Permit 13293;
19	10915 South Artesian Avenue. Not enough footage;
20	6136 South Dorchester Avenue. Duplicate ordinance. Proposal passed with Permit 13351, on July 31, 1996;
20	6712 South St. Lawrence Avenue. Duplicate ordinance. Proposal passed with Permit 13350, on July 31, 1996;
24	1916 South Christiana Avenue. Duplicate ordinance. Proposal passed with Permit 13239, on July 10, 1996;
26	2163 North Talman Avenue. Duplicate ordinance. Proposal passed with Permit 13356, on July 10, 1996;
26	2634 West Wellington Avenue. Duplicate ordinance. Proposal passed with Permit 12463, on July 10, 1996;
26	2868 North Elston Avenue. Failed to meet building zone requirement;
27	1307 North Pulaski Road. Failed to meet building zone requirement;

Ward	Location
27	815 North Monticello Avenue. Insufficient alleyway clearance;
27	3958 West Ontario Street. Insufficient corner clearance;
28	4636 West Huron Street. Failed to meet building zone requirement;
28	4722 West Monroe Street. Duplicate ordinance. Proposal passed with Permit 13364, on June 10, 1996;
28	4339 West Wilcox Avenue. Duplicate ordinance. Proposal passed with Permit 12841, on July 31, 1996;
31	1455 North Ridgeway Avenue. Duplicate ordinance;
34	950 West Vermont Street. Duplicate ordinance. Proposal passed with Permit 11454, on July 31, 1996;
36	2756 North Nordica Avenue. Insufficient fire hydrant clearance;
39	3355 West Sunnyside Avenue. Duplicate ordinance. Passed with Permit 13379, on _____, 19___;
41	7036 West Farragut Avenue. Duplicate ordinance. Passed with Permit 13280, on July 10, 1996.

Parking Limited:

Ward	Location
45	5393 -- 5395 -- 5399 North Milwaukee Avenue -- one hour -- 8:00 A.M. to 7:00 P.M. -- Monday through Friday. This location falls within a no parking anytime zone (96-1319).

Loading Zones:

Ward	Location
2	500 block of East 18th Street, from South Wabash Avenue 180 feet east to alley -- at all times -- Sunday through Saturday. Request withdrawn by requestor (96-1155);
2	1800 block of South Wabash Avenue, from East 18th Street to a point 100 feet south on South Wabash Avenue -- at all times -- Sunday through Saturday. Request withdrawn by requestor (96-1158);
12	3053 West Cermak Road -- 11:00 A.M. to 7:00 P.M. -- Monday through Saturday. Duplicate proposal. Recommended on an additional proposal dated July 10, 1996 (96-1170);
27	1300 West Washington Boulevard -- 8:00 A.M. to 6:00 P.M. -- Monday through Friday. Duplicate proposal. Previously recommended on proposal dated July 31, 1996;

Ward	Location
28	2627 West Madison Street -- 7:00 A.M. to 5:00 P.M. -- Monday through Saturday. All parking is prohibited by ordinance within the right-of-way of an intersection (96-1061);
28	2139 West Roosevelt Road (in front of the church) 8:00 A.M. to 7:00 P.M. -- everyday. No City Council action necessary. Signs will be installed under City Code 9-64-100(f) (96-0527);
38	3656 North Central Avenue -- at all times. Request withdrawn by applicant (96-1098);
38	3718 North Central Avenue -- at all times. Request withdrawn by applicant (96-1099);
50	3106 West Jarlath Street (both sides of driveway) at all times. No City Council action necessary for driveway prohibition signs. Signs will be installed upon verification of driveway permit upon receipt of necessary fees from applicant (96-1372).

Miscellaneous Signs:

Ward	Location
25	On all street blocks located between South Wells Street to the east, South Stewart Avenue to the west, West 26th Street to the north and West 31st Street to the south -- "Curb Your Dog" signs. Requested signs not traffic related and not the responsibility of the Department of Transportation (96-1203);

Ward	Location
25	Between West 27th Street to the north and West 31st Street to the south, between South Wentworth Avenue to the east and South Wells Street to the west, and the alley running north/south -- "No Garbage Picking" signs. Not a traffic sign. Not the responsibility of the Department of Transportation (96-1037);
25	Between West 26th Street to the north and West 27th Street to the south, between South Princeton Avenue to the east and South Shields Avenue to the west, and the two alleys running north/south -- "No Garbage Picking" signs. Not a traffic sign. Not the responsibility of the Department of Transportation (96-1040);
25	Between West 27th Street to the north and West 31st Street to the south, between South Wells Street to the east, South Princeton Avenue to the west, and the alley running north/south -- "No Garbage Picking" signs. Not a traffic sign. Not the responsibility of the Department of Transportation (96-1038);
25	Between West 26th Street to the north and West 31st Street to the south, between South Princeton Avenue to the east and South Shields Avenue to the west, and the alley running north/south -- "No Garbage Picking" signs. Not a traffic sign. Not the responsibility of the Department of Transportation. (96-1039);

Ward	Location
25	Between West 29th Place to the north, West 30th Street to the south, South Shields Avenue to the east and South Stewart Avenue to the west, and the alley running east/west -- "No Garbage Picking" signs. Not a traffic sign. Not the responsibility of the Department of Transportation (96-1034);
25	Between West 29th Street to the north, West 29th Place to the south, South Shields Avenue to the east and South Stewart Avenue to the west, and the alley running east/west -- "No Garbage Picking" signs. Not a traffic sign. Not the responsibility of the Department of Transportation (96-1035);
25	Between West 30th Street to the north, West 31st Street to the south, South Wells Street to the east and South Stewart Avenue to the west, and the alley running east/west -- "No Garbage Picking" signs. Not a traffic sign. Not the responsibility of the Department of Transportation (96-1036);
26	On the northeast and northwest sides of North Fairfield Avenue -- "Do Not Enter" signs. Request withdrawn (96-1205);
35	2549 North Avers Avenue -- "Deaf Pedestrian Crossing" signs. No City Council action necessary for the installation of "Deaf Pedestrian Crossing" signs. Requested signs will be posted (96-1280);

Ward	Location
35	3821 West Wrightwood Avenue -- "Deaf Pedestrians Crossing" signs. No City Council action necessary for the installation of "Deaf Pedestrian Crossing" signs. Requested signs will be posted (96-1283);
36	3100 block of North Monitor Avenue, between West Barry Avenue and West Wellington Avenue -- "Caution Children At Play" signs. No City Council action necessary for the installation of "Children Playing" signs. Requested signs will be posted (96-1389);
40	North Ravenswood Avenue (west side) (west of the railroad right-of-way) from West Balmoral Avenue to the first alley south thereof -- "Parallel Parking Only" signs. No City Council action necessary for "Parallel Parking Only" signs. Requested signs will be posted (96-1380).

Residential Parking:

Ward	Location
13	On West 61st Street (south side) from South Kolmar Avenue to the first alley east thereof -- at all times. Duplicate ordinance;
29	South Austin Avenue (east side) from West Railroad Avenue to West Roosevelt Road (Zone 19) 7:00 A.M. to 8:00 P.M. -- daily. Ordinance withdrawn by alderman and replaced by ordinance introduced May 6, 1996;

Ward	Location
43	600 and 700 blocks of West Webster Avenue (south side) 6:00 P.M. to 6:00 A.M. -- everyday. Request withdrawn.

Single Direction:

Ward	Location
13	West 59th Place, from South St. Louis Avenue to South Central Park Avenue -- westerly. Duplicate proposal. Previously passed November 5, 1993 (Council Journal of Proceedings, page 40320). "One-Way" signs will be installed (96-1013);
14	South Homan Avenue, from West 67th Street to West 63rd Street -- northerly. Duplicate proposal. Previously recommended on proposal dated May 9, 1996 (96-1180).

Speed Limitations:

Ward	Location
50	6700 block of North Sacramento Avenue -- 15 miles per hour. Duplicate proposal. Previously passed July 13, 1995 (Council Journal of Proceedings, page 34648). Signs will be installed (96-1329).

Through Traffic Prohibited Signs:

Ward	Location
35	2900 West Logan Boulevard (behind Church of the Advent). No City Council action necessary for the installation of "Through Traffic Prohibited" signs. Requested signs will be posted (96-1287);
35	2950 West Logan Boulevard. No City Council action necessary for the installation of "Through Traffic Prohibited" signs. Requested signs will be posted (96-1286).

Tow-Away Zones:

Ward	Location
28	South Fairfield Avenue (south side) from West 14th Street to West Ogden Avenue -- at all times. Duplicate proposal. Previously passed July 10, 1996 (Council Journal of Proceedings, page 25167) (96-1062);
37	West Huron Street, from North Leamington Avenue to the first alley west thereof -- at all times. Duplicate proposal. Previously passed July 10, 1996 (Council Journal of Proceedings, page 25167) (96-1093).

Traffic Warning Signs/Signals:

Ward	Location
6	"Stop" signs, at the entrances to the first alley south of East 79th Street on South Michigan Avenue. It is against City policy to install "Stop" signs in alley (96-0500);
10	Study for appropriate signs, on "S" curve at East 120th Street and South Avenue O. No City Council action necessary for warning signs. Requested signs will be posted (96-0432);
20	"Two-Way Stop" signs, for north/southbound traffic on South Prairie Avenue at the intersection of East 69th Street. East 69th Street is an arterial street. An engineering study indicates that "All-Way Stop" signs are not warranted according to established federal and state standards (96-1191);
21	"Four-Way Stop" signs, at the intersection of West 82nd Street and South Vincennes Avenue. South Vincennes Avenue is a federal aid route. "Stop" signs are not warranted. Unwarranted "Stop" signs on a federal aid route could jeopardize federal funding for street improvements (96-1194);
21	"Stop" signs, at the intersection of West 84th Street and South Lafayette Avenue. Duplicate proposal. Previously passed June 10, 1996 (Council Journal of Proceedings, page 23861) (96-1193);

Ward	Location
25	"All-Way Stop" signs, at the intersection of West 23rd Place and South Western Avenue. South Western Avenue is a federal aid route. "Stop" signs are not warranted. Unwarranted "Stop" signs on a federal aid route could jeopardize federal funding for street improvements (96-1204);
39	"Stop" signs, northwest corner of North Sauganash Avenue at North Lemont Avenue. Duplicate proposal. Previously passed September 23, 1987 (Council Journal of Proceedings, page 4137). Signs will be posted (96-0989);
45	"Stop" signs, east/westbound traffic on West Bryn Mawr Avenue at North Major Avenue. West Bryn Mawr Avenue is a federal aid route. "Stop" signs are not warranted. Unwarranted "Stop" signs on a federal aid route could jeopardize federal funding for street improvements (96-1134);
46	"Stop" signs, north/southbound traffic on North Sheridan Road, at North Sheridan Road and West Gunnison Street. North Sheridan Road is a federal aid route. "Stop" signs are not warranted. Unwarranted "Stop" signs on a federal aid route could jeopardize federal funding for street improvements (96-1135);

Ward	Location
47	"No Turn On Red -- 7:00 A.M. To 7:00 P.M." signs, West Irving Park Road and North Southport Avenue. No City Council action necessary for the installation of "No Turn On Red" signs. Requested signs will be posted (96-1116).

Weight Limitations:

Ward	Location
35	3100 block of North Bernard Street -- five tons. Duplicate proposal. Previously passed September 9, 1960 (Council Journal of Proceedings, page 3124). Signs will be posted (96-1292);
38	7200 block of West Byron Street -- five tons. Duplicate proposal. Previously passed November 15, 1961 (Council Journal of Proceedings, page 5768). Sign is posted (96-1388);
45	North Kilbourn Avenue, from West Montrose Avenue to West Lawrence Avenue -- five tons. Duplicate proposal. Previously passed December 30, 1960 (Council Journal of Proceedings, page 4197). Signs are presently posted (96-1320).

Amend Parking Prohibited At All Times -- Handicapped:

Ward	Location
31	Relocation of "Handicapped Parking" signs from 3549 West Belden Avenue to 5408 West Drummond Place. Signs have been relocated;
42	Removal of "Handicapped Parking" signs located at 711 South Ada Street. Applicant withdrew request;
45	Relocation of "Handicapped Parking" signs from 6207 North Melvina Avenue to 6319 North Spokane Avenue. Duplicate proposal. Previously passed with Permit 13202, on June 10, 1996.

Repeal Parking Prohibited During Specified Hours ("Street Cleaning") Signs:

Ward	Location
5	Repeal "Street Cleaning" signs on East 55th Street, from South Lake Park Avenue to South South Shore Drive (south side) Wednesday and (north side) Thursday -- 6:00 A.M. to 8:30 A.M. -- April 1 through November 15. No City Council action necessary. The "No Parking Street Cleaning" signs will be removed (96-1002).

Removal Of Parking Meters:

Ward	Location
2	Removal of two parking meters located at 1444 South Michigan Avenue. No City Council action necessary for removal of parking meters necessitated as part of parking prohibitions established by previous ordinance (96-0491);
33	2541 -- 2545 West Lawrence Avenue (both sides) No City Council action necessary for removal of parking meters necessitated as part of parking prohibitions established by previous ordinance (96-1081).

Amend Single Direction:

Ward	Location
26	North Fairfield Avenue, from West Fullerton Avenue to the first alley -- northerly. Request withdrawn (96-1207).

Amend Tow Away Zone:

Ward	Location
37	Amend by repealing the tow-away zone located on North Kostner Avenue (west side) from West Chicago Avenue to the first alley north thereof. Duplicate proposal. Previously passed June 10, 1996 (Council Journal of Proceedings, page 25168) (96-1094).

These *Do Not Pass* recommendations were concurred in by all members of the committee present, with no dissenting votes.

Respectfully submitted,

(Signed) BURTON F. NATARUS,
Chairman.

Re-Referred -- RELOCATION OF PARKING PROHIBITION AT ALL TIMES FROM 1835 NORTH WINCHESTER AVENUE TO 1936 NORTH CLARK STREET.

The Committee on Traffic Control and Safety submitted the following report:

CHICAGO, September 11, 1996.

To the President and Members of the City Council:

Your Committee on Traffic Control and Safety, to which was referred (July 10, 1996) a proposed ordinance to amend a parking prohibition at all times -- handicapped parking, located at 1835 North Winchester Avenue, is *Re-Referred* back to the committee for further consideration.

This recommendation was concurred in by all members of the committee present, with no dissenting votes.

Respectfully submitted,

(Signed) BURTON F. NATARUS,
Chairman.

On motion of Alderman Natarus, the committee's recommendation was *Concurred In* and the said proposed ordinance transmitted with the foregoing committee report was *Re-Referred to the Committee on Traffic Control and Safety* by yeas and nays as follows:

Yeas -- Aldermen Granato, Haithcock, Tillman, Preckwinkle, Holt, Steele, Beavers, Dixon, Shaw, Buchanan, Huels, Frias, Olivo, Burke, Jones, Coleman, Peterson, Murphy, Rugai, Troutman, Evans, Munoz, Zalewski, Chandler, Solis, Ocasio, Burnett, E. Smith, Burrell, Wojcik, Suarez, Gabinski, Mell, Austin, Colom, Banks, Giles, Allen, Laurino, O'Connor, Doherty, Natarus, Hansen, Levar, Schulter, M. Smith, Moore, Stone -- 48.

Nays -- None.

Alderman Natarus moved to reconsider the foregoing vote. The motion was lost.

COMMITTEE ON TRANSPORTATION AND PUBLIC WAY.

AMENDMENT OF ORDINANCE WHICH ESTABLISHED ADDITIONAL REGULATIONS FOR POSTING OF SIGNS AND BANNERS ON CITY PROPERTY.

The Committee on Transportation and Public Way submitted the following report:

CHICAGO, September 9, 1996.

To the President and Members of the City Council:

Your Committee on Transportation and Public Way begs leave to recommend that Your Honorable Body *Pass* an amendment to an ordinance originally passed by the City Council on July 31, 1996, relating to the regulation of banners. Said amendment deletes the word "pole", and inserts in its place the words "structure or public property described in this section". Said amendment also changes the effective date from 45 days after its passage and publication to September 21, 1996. This ordinance was referred to the committee on September 9, 1996.

This recommendation was concurred in unanimously by a viva voce vote of the members of the committee, with no dissenting vote.

Respectfully submitted,

(Signed) PATRICK M. HUELS,
Chairman.

On motion of Alderman Huels, the said proposed ordinance transmitted with the foregoing committee report was *Passed* by yeas and nays as follows:

Yeas -- Aldermen Granato, Haithcock, Tillman, Preckwinkle, Holt, Steele, Beavers, Dixon, Shaw, Buchanan, Huels, Frias, Olivo, Burke, Jones, Coleman, Peterson, Murphy, Rugai, Troutman, Evans, Munoz, Zalewski, Chandler, Solis, Ocasio, Burnett, E. Smith, Burrell, Wojcik, Suarez, Gabinski, Mell, Austin, Colom, Banks, Giles, Allen, Laurino, O'Connor, Doherty, Natarus, Hansen, Levar, Schulter, M. Smith, Moore, Stone -- 48.

Nays -- None.

Alderman Natarus moved to reconsider the foregoing vote. The motion was lost.

The following is said ordinance as passed:

WHEREAS, On July 31, 1996, the City Council approved amendments to Municipal Code provisions relating to the regulation of banners; and

WHEREAS, For the efficient administration of the new rules relating to banners, certain amendments relating to the effective date of the ordinance and enforcement should be adopted; now, therefore,

Be It Ordained by the City Council of the City of Chicago:

SECTION 1. The ordinance approved by the City Council on July 31, 1996, is hereby amended by adding the language in italics and deleting the language in brackets, as follows:

10-8-320 Posting Bills.

a. No person shall post, stick, stamp, tack, paint or otherwise fix, or cause the same to be done by any person, any sign, notice, placard, bill, card, poster, advertisement or other device calculated to attract the attention of the public, to or upon any sidewalk, crosswalk, curb or

curbstone, flagstone or any other portion or part of any public way, lamppost, electric light, traffic light, telegraph, telephone or trolley line pole, hydrant, shade tree or tree-box, or upon the piers, columns, trusses, girders, railings, gates or parts of any public bridge or viaduct, or upon any pole box or fixture of the police and fire communications system, except such as may be required by the laws of the state and the ordinances of the city, or on any bus shelter, except that the city may allow the posting of decorative banners in accordance with sections 10-8-340 below.

b. There shall be a rebuttable presumption that any person, business or entity whose goods, services, activities or events are promoted by a sign is a person who posted it or caused it to be posted.

c. Any person violating any of the provisions of this section shall be fined not less than $10.00 nor more than $50.00 per [pole] *structure or public property described in this section* for a first offense, and not less than $50.00 nor more than $200.00 per [pole] *structure or public property described in this section* for any subsequent offenses.

d. In addition, any person violating any of the provisions of this section shall be liable to the city for the cost of repair of any damage caused by the hanging, presence or removal of any such sign and for any and all claims arising out of the hanging, presence or removal of any such sign, including any claims relating to signs or the structures upon which they are hung falling on people or property.

SECTION 2. The Municipal Code of Chicago is hereby amended by deleting the language in brackets and adding the language in italics, as follows:

10-8-340 Donation Of Promotional Decorative Lightpole Banners.

a. The commissioner of streets and sanitation may accept donations of decorative banners designed to be placed on non-ornamental lightpoles. Such donations may be permanent or for a limited amount of time. The city may use its lightpoles to display donated banners, or any other city-owned or controlled banners, that the commissioner determines will promote or celebrate the city, its civic institutions, or public activities or events in the city of Chicago and that he or she finds otherwise will promote the corporate interests and welfare of the city of Chicago.

b. The commissioner of streets and sanitation may delegate the authority to hang and remove decorative banners. Such authority may be delegated by issuance of a permit to an approved entity qualified to hang and remove banner and shall be limited to a period of 60 days, except that for the central business district, approval shall be limited to a period of 30 days. Upon application, permits may be renewed for additional such periods in the discretion of the commissioner. No permit shall be renewed

where another entity has requested that its donated banner be hung at such location or during such time period or where an event referred to in the donated banner is over; except that the commissioner shall have the discretion to determine that in certain neighborhood commercial areas, the corporate interests and welfare of the city of Chicago are best served by neighborhood identifier banners, and renewal of permits for such banners may be given precedence over other requests.

The commissioner shall give notice of all permit applications to the alderman in the ward in which permission to have the banner displayed has been requested.

For purposes of this section, "central business district" shall mean that portion of the city bounded on the west by the east and west side of Halsted Street, on the north by the north and south side of Division Street, on the east by Lake Michigan, and on the south by the north and south side of Roosevelt Road.

Any person or entity who hangs a banner on a city lightpole without first obtaining approval from the commissioner, or who violates any condition of the commissioner's approval, shall be fined $100 per pole, per day.

No donated banner may be hung unless the donor hires a professional company to hang and remove the banners. Banners, brackets and hardware must be taken down within 48 hours after expiration of the permit approving hanging of the donated banner, or within less time upon notice from the commissioner. Any permitee which fails to remove a donated banner within such time period shall be fined $100 per pole, per day, and shall be liable to the city for the cost of removing such banner. In addition, any permitee shall be liable to the city for the cost of repair of any damage to city lightpoles caused by the hanging, presence or removal of any banner placed by such company.

c. No permit to hang a donated banner shall be issued to a professional banner company until it has furnished the commissioner with an original certificate of insurance, which must evidence that the company has procured commercial liability insurance or the equivalent thereof with limits of not less than $1,000,000.00 per occurrence, combined single limit for bodily injury, personal injury, and property damage, which shall cover any damage caused by the hanging, maintenance or removal of the banners on city lightpoles. The city of Chicago shall be named as an additional insured, without recourse or right of contribution. Upon receipt of the certificate of insurance, the commissioner will transmit copies to the department of transportation bureau of inspections and to the department of finance risk manager.

d. The donor shall indemnify and hold the city, its officers, agents and employees, harmless from any and all claims arising out of the placement

of, maintenance of, use of or removal of banners, including any claims relating to banners or structures upon which they are hung falling on people or property.

e. The commissioner of streets and sanitation shall promulgate rules and regulations governing the display of banners to protect public safety and welfare, including ensuring against fire hazards, traffic problems, and visual blight. Such rules shall include, but are not limited to, specifications as to number, size, materials, printing processes, supporting structures, and hanging and removal. The commissioner shall have the authority, however, to waive specific rules when (1) the banner substantially complies with the rules; (2) prior to the enactment of this ordinance, the donor previously had displayed such banner on city lightpoles, pursuant to the commissioner's permission; and (3) the commissioner determines that the waiver will not have any adverse effect on public safety and welfare. The commissioner also shall have the authority to determine that the display of decorative banners is unsuitable in certain residential areas.

SECTION 3. This ordinance shall take effect [45 days after its passage and publication] *on and after September 21, 1996.*

AUTHORIZATION FOR HOLY CROSS HOSPITAL TO INSTALL, MAINTAIN AND OPERATE PRIVATE INTEROFFICE TELECOMMUNICATIONS SYSTEM IN PUBLIC WAY.

The Committee on Transportation and Public Way submitted the following report:

CHICAGO, September 9, 1996.

To the President and Members of the City Council:

Your Committee on Transportation and Public Way begs leave to recommend that Your Honorable Body *Pass* an ordinance introduced by The Honorable Richard M. Daley, Mayor, in conjunction with the Director of Revenue granting permission to Holy Cross Hospital to construct, maintain and operate a private telecommunications system in the public way. This ordinance was referred to the committee on July 31, 1996.

This recommendation was concurred in unanimously by a viva voce vote of the members of the committee, with no dissenting vote.

Respectfully submitted,

(Signed) PATRICK M. HUELS,
Chairman.

On motion of Alderman Huels, the said proposed ordinance transmitted with the foregoing committee report was *Passed* by yeas and nays as follows:

Yeas -- Aldermen Granato, Haithcock, Tillman, Preckwinkle, Holt, Steele, Beavers, Dixon, Shaw, Buchanan, Huels, Frias, Olivo, Burke, Jones, Coleman, Peterson, Murphy, Rugai, Troutman, Evans, Munoz, Zalewski, Chandler, Solis, Ocasio, Burnett, E. Smith, Burrell, Wojcik, Suarez, Gabinski, Mell, Austin, Colom, Banks, Giles, Allen, Laurino, O'Connor, Doherty, Natarus, Hansen, Levar, Schulter, M. Smith, Moore, Stone -- 48.

Nays -- None.

Alderman Natarus moved to reconsider the foregoing vote. The motion was lost.

The following is said ordinance as passed:

WHEREAS, Various persons have requested permission to place two-way high-speed interoffice telecommunications systems consisting primarily of fiber optic cables for internal use and not for sale, resale, exchange or lease in the public ways of the City of Chicago, Illinois (the "City"); and

WHEREAS, It is in the best interest of the City to provide permits facilitating the development of state-of-the-art interoffice telecommunications systems in the City; and

WHEREAS, It is in the best interest of the City that the City receive fair and reasonable compensation from persons using the public assets of the streets and ways for interoffice telecommunications; and

WHEREAS, The City wishes to provide uniform terms and conditions to the greatest extent possible for qualified persons who have requested permission to place interoffice telecommunications systems, in the public ways for internal use and not for sale, resale, exchange or lease; and

WHEREAS, Holy Cross Hospital ("Grantee"), is an Illinois not-for-profit corporation which is authorized and engaged in the endeavor of providing medical, educational and charitable services and activities; and

WHEREAS, Grantee wishes to receive from the City Council of the City of Chicago (the "City Council") permission and authority to construct, maintain and operate a two-way high-speed private line telecommunications system in the public ways of the City, which telecommunications system will be used solely for internal purposes of the Grantee and not for sale, resale, exchange or lease to third parties; and

WHEREAS, Grantee's telecommunications system will be used solely for internal purposes of the Grantee and not for sale, resale, exchange or lease to third parties nor with the objective of generating revenues or profit; now, therefore,

Be It Ordained by the City Council of the City of Chicago:

SECTION 1. Definitions.

Section 1.1

"Fee" shall mean the amount payable in advance to the City by the Grantee pursuant to Section 5.1 hereof and shall be Six and no/100 Dollars ($6.00) per linear foot of cable conduit in the public way of the City.

Section 1.2

"Authorized Routes" shall mean the linear routes within specified public ways which Grantee is authorized to use, subject to the requirements and limitations of this ordinance, for the purpose of operating, maintaining, renewing and repairing its system, as set forth in Exhibit 1 attached hereto and made a part hereof.

Section 1.3

"Cable Conduit" shall mean the per linear foot of conduit occupied or authorized to be occupied by Grantee's system along the Authorized Routes.

Section 1.4

"Cable Television System" shall mean any system in the city required to be franchised by the City pursuant to Section 4-280 of the code in order to operate using the City's public ways, including but not limited to, any system consisting of a set of closed transmission paths with associated

signal generation and/or reception and control equipment designed to distribute to members of the public who subscribe therefor: (1) one-way transmission of video and audio programming provided by, or considered comparable to programing provided by, a television broadcast station, (2) information that an operator of a Cable Television System makes available to all subscribers generally, and (3) incidental subscriber interaction required for the selection of such programming and information.

Section 1.5

"Code" shall mean the Municipal Code of Chicago, as amended.

Section 1.6

"Contractor" shall mean collectively any contractor, subcontractor, agent or consultant employed by Grantee to construct, install, operate or maintain Grantee's system.

Section 1.7

"Telecommunications Services" or "Services" shall mean the transmission of primarily networked communications signals (including the collection, storage, forwarding, private switching and delivering of such signals point-to-point between separate locations within the system) provided that the term "Services" shall not include: (i) the provision of programming and other services that would constitute Grantee as a Cable Television System, (ii) the sale, resale, lease or exchange of telecommunications facilities or services to or with third parties or (iii) the offering of telecommunications for a fee directly to the public, or for such classes of users as to be effectively available to the public, regardless of the facilities use of or (iv) the operation of a public switched network. The limitation concerning "operation of a public switched network", as used herein, shall not preclude, restrict or limit interconnection of Grantee's network to any public switched telephone network or other facility operated by a telecommunication carrier authorized by the State of Illinois and the City to operate such public switched network or facilities in the City.

Section 1.8

"Interoffice Telecommunications System" or "System" shall mean a private telecommunication system occupying one (1) three and one-half ($3\frac{1}{2}$) foot conduit for sixty-eight (68) linear feet along the Authorized Routes, consisting primarily of fiber optic cables, designed and operated by

Grantee solely to provide services by means of electromagnetic, including light transmission, together with all related instrumentalities, facilities, apparatus, repeaters, conduits, fiber optic cables, splicing boxes and services and appurtenances; provided that no portion of a system shall also constitute all or any portion of a Cable Television System, or shall be used to sell, resell, lease or exchange telecommunications services or facilities with third parties. Grantee's system is set forth in Exhibit 1.

Section 1.9

"Not-For-Profit Private Telecommunications System" or "System" shall mean the private network designed and operated by Grantee solely to provide Interoffice Telecommunications Services to Grantee's and affiliates' facilities for their internal use and not with the intent of generating revenues or profits.

Section 1.10

"Public Ways" shall mean any sidewalk, street, alley, highway, or other public thoroughfare in which the City holds rights sufficient, without consent of any other party, to permit Grantee to the use thereof for the purpose of installing or maintaining Grantee's System.

Section 1.11

"Risk Management" shall mean the City Comptroller's Office of Risk Management.

Section 1.12

"Third Parties" shall mean any individual, partnership, corporation or entity which is neither Grantee nor an affiliate, including but not limited to, the public at large.

SECTION 2. Grant Of Rights; Restrictions.

Section 2.1 Grant Of Rights.

Subject to Section 3.4, the City hereby grants to Grantee the non-exclusive right to operate and maintain its System, along the Authorized Routes, on the terms and conditions set forth herein, within its own conduits and/or existing conduits, constructed and maintained by other individuals or entities which are authorized or otherwise lawfully permitted to occupy the City's public ways. This ordinance does not

authorize Grantee to operate a Cable Television System or to sell, lease, re-lease, exchange or resell Telecommunications Services to Third Parties. This ordinance does not authorize telecommunications facilities to be located in the Public Ways except the System described in Exhibit 1. This ordinance does not apply to other telecommunication facilities not included in the System which Grantee may operate under separate grants of authority from the City.

Section 2.1.1

Grantee is expressly permitted to provide Interoffice Telecommunications Services subject to the following limitations: (1) Grantee's System facilities are dedicated for its internal use, (2) Grantee's operation of its System is not conducted for profit or with the objective of generating revenues or profits, (3) no video or cable operations shall be conducted on the System, (4) Grantee does not operate or maintain a public switched network or offer telecommunications directly to the public for a fee or to such classes of users as to be effectively available to the public. In the event that Grantee wishes to engage or engages in activities which would be in conflict with the limitations of this Section 2.1.2 then Grantee shall apply to the City for an agreement covering these activities.

Section 2.1.2

The granting of this ordinance and the exercise of any privileges thereunder does not waive or extinguish any rights the City may have to regulate or charge for portions of Grantee's System not located in the Authorized Routes which, in fact, are located in the Public Ways. This reservation obtains regardless of the original basis for permission for the installation of such portions of Grantee's System.

Section 2.1.3 Right Of Renegotiation.

The City, acting through its Director of the Department of Revenue (the "Director"), reserves the right to renegotiate and amend any or all provisions of this ordinance at any time in any way consistent with fairness and equity in the event that, after review of the information provided by Grantee pursuant to Section 9.4, the Director shall determine that Grantee operates its System substantially for other than the not-for-profit or charitable purposes of the Grantee. Before requiring renegotiation and amendment of this ordinance pursuant to this section, the Director shall give the Grantee thirty (30) days prior written notice of its intention to require renegotiation and shall give Grantee the opportunity to appear before the Director to show cause why the ordinance should not be amended. After such meeting if the

Director reaffirms the necessity of renegotiation, and no agreement is reached by the parties within six (6) months of the meeting, the Director may suspend or revoke the permit described in Section 1.2.2.

Section 2.1.4 Right Of Termination.

The City may terminate Grantee's rights under the ordinance at any time if the City determines Grantee is, in fact, operating a Cable Television System or is operating its System for substantially other than the not-for-profit or charitable purposes of Grantee or an affiliate.

Section 2.2 Term And Expiration Date.

The term of this ordinance and of the rights granted hereunder shall be five (5) years from and after the date of passage of this ordinance by the City Council (the "Expiration Date").

Section 2.3 Interim And Extension In The Absence Of Default.

Notwithstanding Section 2.2 but subject to the following sentence, Grantee's privileges to use the Authorized Routes shall not be deemed terminated and the term of this ordinance shall be deemed extended on a year-by-year basis in the absence of any material default by Grantee of the terms and conditions of this ordinance so long as Grantee continues to make timely payment of the Annual Fee. However, either party may terminate the rights, privileges and obligations set forth in this ordinance for any reason at any time after the Expiration Date, such termination to become effective upon sixty (60) days written notice to the other party of such termination.

Section 2.4 Renewal.

Grantee is responsible for obtaining from the City a new ordinance for submission to the City Council preserving or extending the privileges granted herein prior to the Expiration Date. The City has no obligation to renew any particular terms or to renew the rights granted by this ordinance if the Director determines such terms or such renewal are not in the best interests of the City. Any proposed renewal, extension or modification through such ordinance is subject to approval, over or within the System, is harmful to the health or safety of any person, then Grantee shall, at its sole cost and expense, promptly correct all such conditions to the satisfaction of the City or such governmental authority.

Section 2.5 Location Of Authorized Routes.

Grantee's Existing System may extend for a total distance of sixty-eight (68) linear feet of Cable Conduit or approximately one one-hundredth (.01) miles along the Authorized Routes as set forth in Exhibit 1. Of the total linear feet constituting the Authorized Routes, the fifty-five (55) linear feet of Cable Conduit will be located, constructed and installed in the Public Ways within the boundaries of Grantee's System as set forth in Exhibit 1.

Section 2.6 Acts Or Omissions Of Other Entities.

During the term of this ordinance, Grantee (and not the City) shall be liable for any costs incurred by the City or Third Parties for damage to any City facilities in the Public Ways caused by the acts or omissions of any entity employed or otherwise authorized by Grantee when such entity is involved, directly or indirectly, in the installation, maintenance or operation of Grantee's System as if the acts or omissions of such entity were the acts or omissions of Grantee.

SECTION 3. Nature Of Limitation Of Rights Granted.

Section 3.1 Rights Not Exclusive.

This is a nonexclusive privilege to use the Public Ways and is made expressly subject to and subordinate to the right of the City to use the Authorized Routes for any public purpose.

Section 3.2 Other Permittees.

The City does not agree to restrict the number of Interoffice Telecommunications System, franchises, licenses, agreements or permits in any part of the City. The permission and authority herein granted are not intended to limit or modify any franchise, license or permit previously granted or which may be granted by the City to any other entity for use of the Public Ways. Therefore, the Grantee, recognizing the rights of other franchisees, licensees and permittees in the Public Ways, shall exercise the authority herein granted in such a manner as not to interfere unreasonably with the rights of other prior or future franchisees, licensees and permittees in the Public Ways and to act so as not to endanger or to impair the facilities of any other such franchisee, licensee or permittee. Prior and future franchisees, licensees or permittees shall also, in like manner, be required to respect the Grantee's rights and not unduly interfere with those rights.

Section 3.3 City's Rights Over Authorized Routes.

Section 3.3.1 City's Authority Is Paramount.

At Grantee's own risk, upon notice given as provided in Section 3.3.2, the City may make use in the future of the Authorized Routes in which Grantee's System is located in a manner inconsistent with Grantee's use thereof; provided Grantee shall be given the opportunity, if feasible, to relocate its systems within the Public Way as provided in Section 3.3.2.

Section 3.3.2 Removal And Relocation.

The City reserves the right to exercise its police or proprietary powers, to modify, vacate or transfer what is now the Authorized Routes for a public purpose. Grantee acknowledges that the City has predominant right to use the Authorized Routes in the placement, maintenance and repair of sewers, water mains and other public utility facilities or to relocate or remove Grantee's System where the City determines public convenience would be enhanced or for any other public purpose, including, but not limited to, the use of the Authorized Routes for public transportation purposes. The permit referred to in Section 12.1 may be amended or revoked in whole or in part by the Director whenever the Director or the Commissioner of the Department of Transportation considers it necessary or advisable for a public purpose. Grantee shall make no claim for costs or damages against the City by reason of such removal or relocation provided advance notice is given and such removal or relocation is required for a proper public purpose. Upon thirty (30) days written notice to Grantee of partial or complete revocation of such permit from the Director, Grantee shall remove, modify, replace or relocate all or any portion of its facilities as required at its own expense. Said thirty (30) day period may be extended by the Director at his or her sole discretion. In the event that Grantee does not remove, modify, replace or relocate its facilities as required by said notice within the thirty (30) day period (or extension thereof) described in the preceding sentence, the Director may cause the same to be done at Grantee's expense and all expenses incurred or damages paid by the City on account of such action shall be paid by Grantee upon demand. Grantee shall remove, replace, relocate or modify at its own expense the installation of any of its facilities as may be deemed necessary by any other appropriate governmental authority to meet its proper responsibilities. In the event the City exercises its predominant right to use any part of the Authorized Routes for a public purpose, the City shall reasonably cooperate with Grantee in finding an alternate site for any telecommunications facilities removed and in avoiding disruption to Grantee's Services. In an emergency, as determined by the Commissioner of the Department of Transportation, the City may order Grantee to remove or relocate its facilities within

forty-eight (48) hours. Upon receipt of such notice, the City and Grantee shall provide for such removal or relocation as promptly as possible within such time frame as shall be reasonable and Grantee shall diligently proceed on such agreed-on basis. If the City exercises any of its rights pursuant to this Section 3.3, Grantee shall have the option, upon notice to the Director, of abandoning the portion of its System to be removed or relocated and deleting such portion from the Authorized Routes. Any relocation or abandonment of Grantee's System pursuant to this Section 3.3.2 shall be conducted with the approval of the Director and shall be automatically considered within the Authorized Routes and an amended or restated Exhibit 1 shall be filed with this ordinance. The calculation of the Annual Fee shall be adjusted according to such abandonment or relocation.

Section 3.3.3 Fire Or Other Disaster.

Whenever, in case of fire or other disaster, it becomes necessary in the judgment of the City to remove or damage any part of Grantee's System, no charge shall be made by Grantee against the City for restoration and repair.

Section 3.3.4 Temporary Relocation Or Removal.

At the request of any person holding a valid building permit issued by the City or other appropriate governmental authority and upon reasonable notice, depending on the circumstances, but not, in any case, less than thirty (30) days, Grantee shall temporarily raise, lower or remove its cables as may be necessary for the performance of the work so permitted, subject to payment in advance by the permit holder to the Grantee of the direct expenses of such temporary move, including standby time.

Section 3.4 No Burden On Public Ways.

Grantee shall not attempt to construct or install its Interoffice Telecommunications System in such a fashion as to unduly burden the present or future use of the Authorized Routes. In designing its System, Grantee shall not provide for conduit space in excess of Grantee's present or reasonably anticipated future needs. The Commissioner of the Department of Transportation is authorized to regulate the size of the conduit system used or to be used by Grantee, as well as other physical characteristics of Grantee's System. In the event that the Commissioner of the Department of Transportation shall determine that any portion of Grantee's System, either planned or presently constructed, unduly burden any portion of the Public Ways now or in the future, Grantee shall be required either to modify its System, or to take such actions as the

Commissioner of the Department of Transportation shall determine for the sake of public convenience to eliminate the problem within the time frame provided by the Commissioner of the Department of Transportation and the Code. Failure to comply with this Section 3.4 in a timely fashion shall be grounds for revocation of the permit described in Section 12.1.

SECTION 4. Change Of Control Or Transfer.

Section 4.1 Change Of Control.

Section 4.1.1 Privilege Is Personal To Grantee.

Other than pursuant to a Permitted Transfer as hereinafter defined, the rights granted pursuant to this ordinance shall be a privilege to be held in personal trust by Grantee. Grantee shall not transfer, assign or lease the rights granted in this ordinance or its ownership or operation of its System, or any portion thereof, through sale, merger, corporate reorganization, consolidation, foreclosure, leaseback or in any other manner of transfer, lease or assign in any manner any conduit space occupied by its System, without prior consent of the City Council expressed by resolution and then only on such conditions as may be therein prescribed. Any sale, transfer, lease, assignment or other transfer not made according to the procedures set forth in Section 4 shall void the rights granted by this ordinance. The sale, transfer, lease, assignment or other transfer in bulk of a major portion of the tangible assets of Grantee other than pursuant to a Permitted Transfer shall be considered a transfer subject to the provisions of this Section 4. Notwithstanding anything in this Section 4.1.1, Grantee may form a wholly-owned subsidiary and assign its rights under this Agreement to such subsidiary without prior consent of the City Council; provided, however, that Grantee shall provide notice of such assignment and full disclosure to the Director of the Department of Revenue as to the nature of such subsidiary within thirty (30) days of such assignment.

Section 4.1.2 Authorization By City Council.

Any transfer described in Section 4.1.1 authorized by the City Council shall be evidenced by a bill of sale or similar document, an executed copy of which shall be filed with the Director within thirty (30) days after any such transfer, provided however, that the transferee must agree to comply with this ordinance and amendments thereto, and must be able to provide proof of its legal, technical, financial, and character qualifications as determined by the City and provide disclosure of ownership interests as required by Chapter 2-154 of the Code and provide such other certifications as the City shall require ("Permitted Transfer").

4.1.3 Disclosure Of Ownership.

Prior to adoption of this ordinance, Grantee has submitted to the Director the economic disclosure statement required by Chapter 2-154 of the Code. Grantee, or any transferee or assignee permitted hereunder, shall within thirty (30) days of any such transaction, file an amendment to the foregoing statement of ownership interest with the Director in the event ownership of ten percent (10%) or the right to control Grantee, is acquired during the term of this ordinance by any person or one or more groups of persons acting in concert after the date of passage of this ordinance.

4.1.4 Eligibility Requirements For Award Of Contracts.

Grantee represents that neither it nor, to the best of its knowledge, its subcontractors, are in violation of the provision of Section 2-92-320 of Chapter 2-92 of the Municipal Code of Chicago. In connection herewith, Grantee has executed the applicable certifications required under the Illinois Criminal Code, 720 ILCS 5/33E-3, et seq. and E-4, as amended, which are incorporated herein by reference as if fully set forth herein.

SECTION 5. Compensation.

Section 5.1 Fee.

Except as set forth below, throughout the term of this ordinance, Grantee agrees to pay the City in advance for the use of the Authorized Routes the fee of Four Hundred Eight and no/100 Dollars ($408.00) on or prior to the anniversary date of this ordinance representing payment for the succeeding year. The fee for the first year shall be payable within thirty (30) days after passage of this ordinance.

Section 5.2 Not A Tax.

Payment by Grantee to the City of the Annual Fee is compensation for the use of the Public Ways and shall not be considered in the nature of a tax. Such payments shall be separate from, and in addition to, any and all federal, state, local and municipal taxes, as may be due, which are separate and distinct obligations of Grantee.

Section 5.3 Subsequent Action Affecting Compensation.

If during the term of this ordinance any court, agency or other authority of competent jurisdiction takes any action, or makes any declaration, that

adversely affects the legality or collection of the Annual Fee, the City and Grantee shall enter into negotiations to amend this ordinance to make the City whole in a manner consistent with said action or declaration by restoring the City to a position equivalent to that which is held prior to said action or declaration.

Section 5.4 Other Fees.

In addition to and unrelated to the payment of the Annual Fee, Grantee shall pay all other fees necessary to obtain federal, state, local and City licenses, permits and authorizations required for installation, repair, maintenance or operation of its System; provided, however, that no fee shall be especially imposed on Grantee by the City for any such license, permit or authorization other than standard fees of general application required by City ordinance or the Code, which fees include, but are not limited to, fees required in connection with obtaining electrical wiring permits from the Building Department. Grantee shall also pay such additional fees for the use of City-owned conduits as may be required by the Code.

SECTION 6. Insurance And Indemnification.

Section 6.1 Insurance.

Prior to issuance of the permit described in Section 11.1 and at all times during the term of this ordinance, and thereafter, during such time as may be required to remove Grantee's System and restore the Authorized Routes to their prior condition, Grantee shall obtain, pay all premiums for, and file with Risk Management on the City's standard Certificate of Insurance form attached hereto as Exhibit 3, the insurance coverages covering all risk associated with the installation, repair, maintenance, removal and operation of Grantee's System specified below:

(A) Workers' Compensation And Occupational Disease Insurance.

Workers' Compensation and Occupational Disease Insurance, in accordance with the laws of the State of Illinois, or any applicable jurisdiction, covering all employees who are to provide a service under this ordinance and Employer's liability coverage with limits of not less than Five Hundred Thousand Dollars ($500,000) each accident or illness.

(B) Commercial General Liability Insurance. (Primary And Umbrella)

Commercial General Liability Insurance or equivalent with limits of not less than Five Million Dollars ($5,000,000) per occurrence, combined single limit, for bodily injury, personal injury, and property damage liability. Coverage extensions shall include the following: All premises and operations (for a minimum of two (2) years following project completion), products/completed operations, explosion, collapse, underground, independent contractors, separation of insureds, and contractual liability (with no limitation endorsement). The City of Chicago, its employees, elected officials, agents, and representatives are to be named as additional insureds on a primary, non-contributory basis for any liability arising directly or indirectly from the work. Any self-insured retention provision must be approved in advance by Risk Management.

(C) Automobile Liability Insurance. (Primary And Umbrella)

When any motor vehicles (owned, non-owned and hired) are used in connection with the construction, installation, maintenance and operation of Grantee's System, Automobile Liability Insurance shall be maintained with limits of not less than One Million Dollars ($1,000,000) per occurrence, combined single limit, for bodily injury and property damage. The City is to be named as an additional insured on a primary non-contributory basis.

(D) Professional Liability Insurance.

When any architects, engineers, construction managers or consultants perform work in connection with this ordinance, Professional Liability Insurance covering acts, errors or omissions shall be maintained with limits of not less than One Million Dollars ($1,000,000). Coverage extensions shall include contractual liability. When policies are renewed or replaced, the policy retroactive date must coincide with, or precede, start of work on the ordinance. A claims-made policy which is not renewed or replaced must have an extended reporting period of two (2) years.

In lieu of purchasing the above coverages, Grantee may file a Certificate of Self-Insurance provided that such Certificate is satisfactory to Risk Management.

Section 6.2 Qualified Companies.

All insurance policies called for in this ordinance shall be issued by companies authorized to do business in Illinois and satisfactory to Risk Management and each insurance policy shall be satisfactory to Risk Management. Each insurance policy shall contain a covenant or endorsement of the insurance company to provide sixty (60) days written notice by registered mail of the insurance company's intention to cancel, substantially change, or not to renew such policy to both Risk Management and the Grantee. The receipt of any certificate does not constitute agreement by the City that the insurance requirements in the ordinance have been fully met or that the insurance policies indicated on the certificates are in compliance with all the ordinance requirements. The failure of the City to obtain certificates or other insurance evidence from the Grantee shall not be deemed to be a waiver by the City. The Grantee shall advise all insurers of the ordinance provisions regarding insurance. Non-conforming insurance shall not relieve Grantee of its obligation to provide insurance as specified herein. Failure to carry or keep such insurance in force throughout the period set forth in Section 6.1 shall constitute a material violation of this ordinance. The City reserves the right to stop any work related to Grantee's System until proper evidence of insurance is furnished.

Section 6.3 Right To Require Replacement Of Insurance.

If the financial condition of any insurance company providing an insurance policy pursuant to Section 6 or if Grantee's financial condition materially and adversely changes, Risk Management may, at any time, require that such insurance policy provisions be replaced with such other insurance policy consistent with the requirements set forth in Section 6.

Section 6.4 Alteration.

Grantee shall not materially change or alter the terms or conditions of the insurance policies referred to herein or replace or cancel said insurance policies without prior approval of Risk Management.

Section 6.5 City's Right To Increase Minimum Limits.

In the event of changed circumstances that would render the limits of the insurance policies set forth in this Section 6 inadequate, Risk Management reserves the right to reasonably increase the minimum required limits of such insurance policies upon sixty (60) days written notice to Grantee in order to ensure adequate protection for the City.

Within sixty (60) days after such notice, Grantee shall increase such limits to an amount equal to or greater than the increased minimum amounts.

Section 6.6 No Excuse From Performance.

None of the provisions contained herein, nor the insurance policies required herein, shall be construed to excuse the faithful performance by Grantee of the terms and conditions of this ordinance or limit the liability of the Grantee under this ordinance for any and all damages in excess of the amounts of such insurance policies. Any insurance protection furnished by the Grantee hereunder shall in no way limit its responsibility to indemnify and save harmless the City under the indemnity provisions of this ordinance.

Section 6.7 No Contribution.

Grantee expressly understands and agrees that any insurance or self insurance programs maintained by the City shall apply in excess of and not contribute with insurance provided by the Grantee under the ordinance.

SECTION 7. Indemnity.

Grantee shall be solely responsible for the support, safety and protection of its System and the Authorized Routes being used by Grantee and for the safety and protection of all persons and all property coming into contact with Grantee's facilities or their operations. Grantee shall, at its sole cost and expense, indemnify, defend, keep and save harmless the City, its officials, boards, commissions, agents and employees (collectively the "Indemnified Parties") against any and all suits, causes of action, proceedings and judgments, claims, losses, damages (whether such claims and damages are for personal injury, property damage or interruption of utility service), liabilities, judgments, costs and expenses (collectively referred to as "Claims") arising out of, caused by or directly resulting from, the grant of rights pursuant to the ordinance and Grantee's installation, maintenance and operation of its System; provided that the Indemnified Parties may not be indemnified to the extent a court of final adjudication determines that a Claim or portion thereof has been caused by negligence of the City. The City shall have the right, at its option and at Grantee's expense, to participate in the defense of any suit without relieving Grantee of any of its obligations under this section. The term "Claim" specifically shall be deemed to include, but not be limited to, any liability for the payment of Workmens' Compensation under Illinois law which the City is required to make and the Grantee shall reimburse the City for any such payment made by the City. Grantee, in accepting the terms of this ordinance, shall be deemed as a condition of its acceptance, to understand and agree that the insurance

required by Section 6 of this ordinance shall in no way limit the responsibility of Grantee to indemnify, keep and save harmless and defend the Indemnified Parties pursuant to this section. Indemnified expenses shall include, but not be limited to, all out-of-pocket expenses of the Indemnified Parties, such as reasonable attorneys' fees, and shall also include the reasonable value of any services rendered by the Corporation Counsel or his or her other assistants or any consultants, employees or agents of the City. The indemnities contained in this section shall survive the expiration or repeal of the ordinance.

SECTION 8. Construction And Installation Of Grantee's System.

Section 8.1 Construction And Installation Procedures.

Grantee shall not access the Public Ways to construct, install or modify its System without prior approval of the Commissioner of the Department of Transportation, the issuance of a permit therefor and the payment of applicable permit fees. Grantee shall submit to the Commissioner of the Department of Transportation documents which set forth the project purposes, specifications, exact proposed locations, standards and procedures for construction and installation of its System including size and depth of conduits and cables (the "Construction Documents"). Said specifications, standards and procedures shall be consistent with the applicable standards of the telecommunications industry and shall, at a minimum, establish procedures to ensure quality work and provide for the safety and protection of residents and property. Said Construction Documents shall be submitted to the Commissioner of the Department of Transportation for review and approval prior to commencement of construction, installation or modification of Grantee's System and shall be modified as said Commissioner may require in the interest of public safety or to comply with applicable provisions of the Code and City regulations or where mutually agreed on by the City and Grantee. Any application for permits shall be subject to completion of the Board of Underground procedures and guidelines set forth in Section 20 of this Agreement and the modification to the extent deemed necessary by the Commissioner of the Department of Transportation, of any Construction Documents to comply with such procedures and guidelines.

If at any time it is determined by the City or other governmental authority, in its sole discretion and judgment, that any part of Grantee's System, including, without limitation, any means used to distribute signals over or within the System, is harmful to the health or safety of any person, then Grantee shall, at its sole cost and expense, promptly correct all such conditions to the satisfaction of the City or such governmental authority.

Section 8.2 Approval Of Specific Location.

Grantee shall file as built drawings within thirty (30) days of completion showing the exact location of each telecommunication facility comprising a part of Grantee's System, and the location of each conduit to be entered and the number of manholes or other openings to gain access to said conduit. Plans or similar information shall be filed with the Commissioner of the Department of Transportation for approval prior to the issuance of a permit for any proposed reduction or removal of any portion of Grantee's System along the Authorized Routes. Grantee shall also obtain such performance or other bonds or letters of credit of such type and in such amounts as may be required by the Commissioner of the Department of Transportation.

Section 8.3 Maintenance Requirements And Standards.

Section 8.3.1 In General.

Grantee shall maintain and operate, as now constructed, its System in a safe, orderly and workmanlike manner utilizing only material of good, durable quality, with due respect for engineering considerations and in accordance with applicable federal, state and local laws and regulations, including but not limited to, the standards set by the City's Department of Transportation and the Department of Buildings.

Section 8.3.2 Compliance Standards.

Grantee shall at all times comply with the following:

(A) U.L. Code (latest edition),

(B) applicable provisions of the Code,

(C) written standards of the Department of Transportation and the Department of Buildings applicable to Grantee's construction, installation, operation and maintenance of its System.

Section 8.3.3 "As Built" Drawings.

Grantee shall update its as built drawings previously filed with the City within sixty (60) days of a material change whenever material changes are made to Grantee's System which impact the Public Ways and submit such updated drawings to the Commissioner of the Department of Transportation. Said drawings shall at a minimum

include cable routings and the location of amplifiers, power supplies and system monitor test points.

Section 8.3.4 Emergency Or Disaster.

In case of emergency or disaster, Grantee shall, upon request of the City, make available its facilities to the City, without cost, for emergency use, provided such use does not endanger patients, employees and staff.

Section 8.3.5 Use Of Existing Conduits.

Grantee shall use existing conduits and other facilities whenever economically feasible and shall not install any new, different or additional conduits or other facilities for its Systems without approval of the City and any other applicable governmental agency. If Grantee is using existing conduit owned by any other person, Grantee shall comply with all applicable City safety standards as well as the safety standards imposed by the entities owning the existing conduit and any applicable tariffs.

Section 8.3.6 Adjoining Property Owners.

All Grantee's System shall be installed and located so as to cause minimum interference with the rights and appearance and reasonable convenience of adjoining property owners and at all times shall be kept and maintained in a safe condition and in good order and repair. Grantee shall at all times employ reasonable care and shall install and maintain in use commonly accepted methods and devices for preventing failures and accidents which are likely to cause damage, injuries or nuisances to the public. Suitable barricades, flags, lights or other devices shall be used at such times and places as are reasonably required for the safety of all members of the public. Any fixtures placed in any Public Ways by Grantee shall not interfere with the usual and customary uses of, or any specifically permitted or licensed use of, the Public Ways.

Section 8.3.7 Adjustment Of Utility Facilities.

In the event that the location of Grantee's System will require an adjustment of the location of existing public and private utility facilities, Grantee must obtain written consent of the owner of such utility including, where applicable, all relevant City departments, to such adjustment and make such arrangements for the payment or reimbursement of the cost of such adjustments as are satisfactory to the

owner of such utility including, where applicable, all relevant City departments. In no case shall Grantee be entitled to perform such adjustment or disturb such utility facilities without the written consent of the owner of such utility.

Section 8.3.8 Electrical Permit.

All installation work for Grantee's System after passage of this ordinance, shall be performed by electrical contractors licensed pursuant to Chapter 86 of the Code.

Section 8.4 Restoration.

In the event of disturbance of the Public Ways or private property by Grantee, Grantee shall, at its own expense and in a manner approved by the City or other appropriate governmental authority and/or the owner of such private property, rebuild, restore and repair the Public Ways, including sidewalks or private property in as good a condition as before the work causing such disturbance was done. In the event Grantee fails to perform such rebuilding, replacement or restoration, the City or the owner shall have the right to do so at the sole expense of Grantee.

Section 8.5 Suspension Or Revocation Of Construction Permit.

The Commissioner of the Department of Transportation may suspend or revoke any permit issued by the Department of Transportation or take any action he or she deems necessary, including the stopping of work, should Grantee violate the terms of said permit, until said violation has been corrected to the Commissioner's satisfaction.

Section 8.6 Other Requirements And Approvals.

Issuance of a permit by the Commissioner of the Department of Transportation as to the installation of any portion of Grantee's System does not waive other applicable requirements of federal or Illinois law or the Code and Grantee shall comply with such other requirements. Grantee is further responsible for obtaining approvals related to Grantee's use of the Authorized Routes contemplated in this ordinance from other applicable City departments (such as the Department of Streets and Sanitation and the Department of Buildings) in a timely fashion when and as required.

SECTION 9. Inspection And Physical Audit.

Section 9.1 Inspection.

The City reserves the right to make, at any time after the date of passage of this ordinance and throughout the duration of this ordinance, physical on-site inspection of Grantee's System, including Grantee's telecommunication terminals, at the City's discretion. Grantee will accommodate the City's monitoring needs by providing the Department of Transportation a map and the "as built" drawings required by Section 8.2.4 which Grantee shall update annually or indicate "no change" (as the case may be) and shall submit these documents to the City at the time of Grantee's payments of its Annual Fee. These documents submitted pursuant to this Section 9.1 will identify the locations of all terminals and junction boxes, and the linear footage of each portion of Grantee's System located in the Public Ways.

Section 9.2 Physical Audit.

In the event that the Director has reason to believe at any time that there is a material discrepancy between information submitted by Grantee pursuant to this Section 9 and the size, location or nature of Grantee's System, then the Department of Revenue may send its own personnel, or hire an engineering firm of the Department's choice (the "City's Inspector"), to perform an unannounced physical audit of Grantee's Telecommunications System. Grantee shall cooperate with such an audit. Grantee shall pay the reasonable costs and fees of any such physical audit. If the City's Inspector determines and establishes in said audit that a material discrepancy exists between the results of such physical audit and the information contained in the specifications, summaries, maps and drawings that Grantee has placed on file with the City pursuant to Sections 8.3.3 and 9.1 and Exhibit 1 of this ordinance, Grantee shall owe the City the sum of any underpayment which has resulted from the discrepancy (plus liquidated damages, if applicable, as specified in Section 10), and shall pay to the Department, within thirty (30) days of Grantee's receipt of the Director's decision, the costs and fees of the audit by the City's Inspector as well as any required follow-up by the City's Inspector.

Section 9.3 Trespassing Facilities.

Any portion of Grantee's System in the Public Ways but not along the Authorized Routes is known as a "Trespassing Facility". Upon discovery of a Trespassing Facility by the City, the Director shall have the following options:

(A) order the immediate removal of the Trespassing Facilities from the Public Ways;

(B) seek to obtain liquidated damages to the extent provided pursuant to Section 10 hereof; and/or

(C) seek other remedies available to the City under the Code, this ordinance or under Illinois law,

provided that the Director may waive for a period of thirty (30) days any such sanctions in the event he or she determines that (i) the trespass was inadvertent and (ii) Grantee is making a timely and reasonable effort to remove or relocate the Trespassing Facility promptly, so as to correct any violation of this ordinance. The Director may extend this thirty (30) day correction period for circumstances beyond the reasonable control of Grantee, but only upon receipt and approval by the Director of Grantee's timetable specifying the anticipated date the Trespassing Facility will be removed or relocated.

SECTION 10. Repeal Of Privileges.

Section 10.1 Basis For Repeal Of Ordinance.

This ordinance may be repealed in accordance with its terms by the City Council, upon referral from the Mayor or on its own motion, at any time.

Section 10.2 Removal Or Abandonment Of Grantee's Interoffice Telecommunications System.

Section 10.2.1 Removal By Grantee.

Upon repeal of this ordinance pursuant to Section 10.1, or upon revocation or termination of the privilege herein granted, the Grantee, without cost or expense to the City, shall promptly remove or abandon in place, at the option of the City, its System and restore the Public Ways to the satisfaction of the Director and the Commissioner of the Department of Transportation and in accordance with this ordinance and the Code. In all cases, such facilities which are not removed within six (6) months of such date of termination or revocation shall become the property of the City. In determining whether and the extent to which such facilities shall be removed or abandoned, the Director shall take into account the best interests of the City and shall consider all other relevant factors.

Section 10.2.2 Removal By The City.

In the event of the failure or refusal of the Grantee to remove facilities

or restore the Public Ways where facilities are removed, as required by Section 10.2.1, the City may remove or cause the removal of Grantee's System provided the City shall be reimbursed by Grantee for the total costs of such removal.

SECTION 11. Sanctions.

Section 11.1 Liquidated Damages.

The events set forth below will result in damages that will be impracticable or difficult to ascertain. Grantee, therefore, shall pay the City the sum of One Hundred Dollars ($100) a day from the date of receipt or written notice of the violation and the expiration of the applicable grace or cure period described below until the violation is corrected or resolved to the City's reasonable satisfaction, which amount shall not be considered in the nature of a penalty. Such written notice is to be given to the parties set forth in Section 21.2 by certified mail. Such events are as follows:

(A) installation of "Trespassing Facilities" as defined in Section 9.3 of this ordinance;

(B) material non-conformance of Grantee's Telecommunications System or any portion thereof with the standards of general applicability of the City set forth in the Code or furnished in writing by the Department of Transportation or the Department of Buildings; and

(C) failure to remove, modify, replace or relocate facilities within the permitted time frame (and granted extensions) after notice from the Director or the Department of Transportation to remove, modify, replace or relocate such facilities pursuant to Section 3.3.2 or Section 10.2.1.

Notwithstanding anything set forth above in Section 11.1, in the event of the occurrence of any of the events described in Section 11.1 (A), (B) or (C) above, with respect to removal and relocation not involving a risk to the public or the delay of a public purpose of project, Grantee shall be entitled to a grace period of fifteen (15) days in which to initiate action to cure or reverse any such event or occurrence and further provided that Grantee shall have provided the City with notice of the initiation of such action, facts to reasonably demonstrate to the City that Grantee is proceeding with reasonable diligence to pursue and conclude such action, and an estimated date of completion of such action, prior to the end of such fifteen (15) day grace period. Upon approval of the Director, Grantee shall be entitled to an additional fifteen (15) day grace period in which to cure or reverse any such event or action. No liquidated damages shall accrue or be payable during such grace periods.

Section 11.2 Other Rights Of City.

The right of the Director to impose upon Grantee liquidated damages pursuant to Section 11.1 shall be in addition to any other rights or remedies the City has under this ordinance, the Code or other applicable laws including the right of the City Council to repeal this ordinance pursuant to Section 10 and the right of the Director under Section 12.2 to revoke the permit described in Section 12.1.

Section 11.3 No Waiver Of Rights.

The decision by the Director to forego the imposition of liquidated damages or other monetary sanctions in a particular instance shall in no way act to waive the City's rights under this section with respect to subsequent violations of this ordinance.

SECTION 12. Permit Needed.

Section 12.1 Permit.

The permission and authority herein granted shall not be exercised until (i) Grantee has filed a written acceptance of the terms of this ordinance executed by Grantee containing such representations and in such form as is satisfactory to the Director and the City's Corporation Counsel, (ii) proof of insurance as required in Section 6 hereof has been submitted to and approved by Risk Management, (iii) payment of the Fee of Three Hundred Thirty and no/100 Dollars ($330.00) and the other amounts required in Section 5.1 have been made to the Department, and (iv) a permit authorizing use of the Authorized Routes pursuant to the length of term specified in Section 2 has been issued to Grantee by the Commissioner of the Department of Revenue.

Section 12.2 Revocation Of Permit.

In addition to the provisions of Section 3.4, and of Section 8.4, the Director may revoke the permit referred to in Section 12.1 if Grantee at any time shall fail to comply with the provisions and conditions of this ordinance and the Director, in exercise of his or her discretion, shall fail to comply with the provisions and conditions of this ordinance and the Director, in exercise of his or her discretion, shall determine that revocation is necessary and proper. In case of such revocation, the City shall be entitled to its remedies hereunder, under the Code and under Illinois law. Such permit may be reinstated by the Director if the Director, in the exercise of his or her discretion, concludes that the cause of such revocation has been cured by Grantee in a timely fashion.

SECTION 13. Special Conditions.

Section 13.1 No Recourse.

Except as expressly provided in this ordinance or at law, Grantee shall have no recourse against the City for any loss, expense or damage resulting from the terms and conditions of this ordinance or because of the City's enforcement thereof nor for the City's failure to have authority to grant the rights conveyed in this ordinance. In applying for its permit pursuant to Section 12.1, Grantee will be deemed to agree to this ordinance, relying upon its own investigation and understanding of the power and authority of the City to grant the Grantee the rights and privileges granted under this ordinance.

Section 13.2 Compliance With Applicable Laws.

In installing, operating and maintaining its System, Grantee shall comply with all applicable laws and regulations of the United States of America and its agencies (including, but not limited to, the regulations and standards of the Federal Occupational Safety and Health Administration), the State of Illinois, all applicable ordinances and executive orders of the City, all applicable regulations of the Federal Communications Commission and the Illinois Commerce Commission and such laws shall be considered part of this ordinance as set forth herein.

Section 13.3 Underground Facilities Agreement.

If the Commissioner of the Department of Transportation shall determine that it is in the public interest and so directs in writing, Grantee may apply for and, if accepted, enter into membership in any City-sponsored utility alert network for underground facilities ("C.U.A.N.").

Section 13.4 MacBride Principles.

If Grantee conducts any business operations in Northern Ireland, it is hereby required that Grantee make all reasonable and good faith efforts to conduct any such business operating in Northern Ireland in accordance with the MacBride Principles for Northern Ireland as defined in Illinois Public Act 85-1390 (1988 Ill. Laws 3220).

SECTION 14. Conflict Of Interest.

No member of the governing body of the City or other unit of government and no other official, officer, agent or employee of the City or other unit of

government is employed by Grantee or has personal, financial or economic interest directly or indirectly in this ordinance or any contract or subcontract resulting therefrom or in the privileges to be granted hereunder except as may be permitted in writing by the Board of Ethics established pursuant to the Municipal Code of Chicago (Chapter 2-156). No payment, gratuity or offer of employment shall be made in connection with this ordinance by or on behalf of any Contractors to the Grantee or higher tier subcontractors or anyone associated therewith, as an inducement for the award of contracts, subcontracts or orders. Any agreement entered into, negotiated or performed in violation of any of the provisions of Chapter 2-156 shall be voidable as to the City.

SECTION 15. Anti-Corruption Covenant And Representation.

Neither Grantee nor its Contractors shall be in violation of the provisions of Section 2-92-320, Chapter 2-92 of the Code. In connection herewith, Grantee has executed the applicable Certification required under the Illinois Criminal Code, 720 ILCS 5/33E-3 and E-4, as amended, and under the Illinois Municipal Code, 5 ILCS 5/11-42.1-1, attached hereto as Exhibit 4.

SECTION 16. Cooperation With Inspector General.

It shall be the duty of Grantee, all Contractors, and all officers, directors, agents, partners, and employees of Grantee to cooperate with the Inspector General in any investigation or hearing undertaken pursuant to Chapter 2-56 of the Code. Grantee shall inform all its Contractors of the provision and require understanding and compliance herewith.

SECTION 17. Disclosure Of Ownership Interests.

Grantee has provided the City with the Disclosure of Ownership Interest Affidavit for the Grantee, completed copies of which are attached hereto and incorporated by reference herein in Exhibit 4.

SECTION 18. M.B.E./W.B.E. Commitment.

Section 18.1 Grantee agrees for itself and its successors and assigns, and shall contractually obligate the Contractors to agree, that during the construction of the System:

A. Consistent with the findings which support the Minority-Owned and Women-Owned Business Enterprise Procurement Program (the "M.B.E./W.B.E. Program"), Section 2-92-420, et seq., of the

Code, and in reliance upon the provisions of the M.B.E./W.B.E. Program to the extent contained in, and as qualified by, the provisions of this Section 18, during the course of construction of the System, at least the following percentages of the aggregate construction costs (as set forth in the budget) shall be expended for contract participation by minority-owned businesses ("M.B.E.s") and by women-owned businesses ("W.B.E.s"):

a. At least twenty-five percent (25%).

b. At least five percent (5%).

B. For purposes of this Section 18 only, Grantee (and any party to whom a contract is let by Grantee pursuant to this ordinance) shall be deemed a "Contractor" and this ordinance (and any contract let pursuant thereto) shall be deemed a "Contract" as such terms are defined in Section 2-92-420 of the Code. In addition, the term "minority-owned business" or "M.B.E." shall mean a business enterprise identified in the *Directory of Certified Minority Business Enterprises* published by the City's Purchasing Department, or otherwise certified by the City's Purchasing Department as a minority-owned business enterprise; and the term "women-owned business" or "W.B.E." shall mean a business enterprise identified in the Directory of Certified Women Business Enterprises published by the City's Purchasing Department, or otherwise certified by the City's Purchasing Department as a women-owned business enterprise.

C. Consistent with Section 2-92-440 of the Code, Grantee's M.B.E./W.B.E. commitment may be achieved in part by Grantee's status as an M.B.E. or W.B.E., or by a joint venture with one or more M.B.E.s or W.B.E.s (to the extent of the M.B.E. or W.B.E. participation in such joint venture, by Grantee utilizing an M.B.E. or a W.B.E. as a Contractor, by subcontracting or causing a Contractor to subcontract a portion of the work to one or more M.B.E.s or W.B.E.s, or by the purchase of materials used in the construction of the System from one or more M.B.E.s or W.B.E.s, or by any combination of the foregoing. Those entities which constitute both an M.B.E. and a W.B.E. shall not be credited more than once with regard to Grantee's M.B.E./W.B.E. commitment as described in this Section 18. Grantee or a Contractor may meet all or part of this commitment through credits received pursuant to Section 2-92-530 of the Code for the voluntary use of M.B.E.s or W.B.E.s in its activities and operations other than with respect to the System.

D. "M.B.E./W.B.E. Activities" are, within the City, cable installation services within buildings and outside buildings for Grantee's Telecommunication System.

E. Grantee shall furnish to the City a report detailing its compliance with this provision prior to any renewal of this ordinance. If a report shows noncompliance with the M.B.E. and the W.B.E. percentages, the City shall provide Grantee with notice of noncompliance and the Grantee shall use its best efforts to cure noncompliance over a reasonable period following the notice.

F. Any reduction or waiver of Grantee's M.B.E./W.B.E. commitment as described in this Section 18 shall be undertaken in accordance with Section 2-92-450, Municipal Code of Chicago.

SECTION 19. Residency.

Except as otherwise prohibited by law, for any construction or installation project related to Grantee's Telecommunication System having an estimated contract value or cost of One Hundred Thousand Dollars ($100,000) or more, Grantee and its Contractors shall comply with the minimum percentage of total worker hours performed by actual residents of the City specified in Section 2-92-330 of the Code (at least fifty percent (50%) of the total worker hours shall be performed by actual residents of the City); provided, however, that in addition to comply with this percentage, Grantee and its Contractors shall make good faith efforts to use qualified residents of the City in both unskilled and skilled labor positions. Grantee or any one of its Contractors may request a reduction or waiver of the foregoing minimum percentage level of the Chicagoans in accordance with standards and procedures developed by the City. This provision shall not apply to work performed by vendors or manufacturers of components of Grantee's System.

Grantee may request a reduction or waiver of this minimum percentage level of Chicagoans as provided for in Section 2-92-330 of the Code in accordance with standards and procedures developed by the Purchasing Agent of the City.

(i) Definitions. For this Section 19, "actual residents" of the City shall mean persons domiciled within the City. The domicile is an individual's one and only true, fixed and permanent home and principal establishment.

(ii) Documentation. Grantee shall provide the maintenance of adequate employee residency records to ensure that actual Chicago residents are employed in the construction of the System.

(iii) Access to Records. Full access to Grantee's and its Contractors' employment records shall be granted to the City or its duly authorized representatives. Grantee and its Contractors shall maintain all relevant personnel data in records for a period of at least three (3) years after termination of this ordinance. At the direction of the City, affidavits and other supporting documentation will be required of Grantee to verify or clarify an employee's actual address when doubt or lack of clarity arises.

Grantee shall cause or require the provisions of this Section 19 to be included in all construction contracts and subcontracts related to the System.

SECTION 20. Board Of Underground.

Grantee agrees that its work in the Public Ways shall comply with the guidelines and procedures issued by the Department of Transportation for the Board of Underground, pursuant to Section 2-120-300 of the Municipal Code. Consistent with and pursuant to Section 2-120-300 of the Municipal Code, Grantee shall design its Telecommunication System to the extent practicable so as not to materially diminish or prevent access for repair or maintenance of underground facilities, whether owned by the City or any Third Party. Conflicts regarding access to facilities shall be resolved pursuant to Board of Underground procedures to the extent practicable and required.

SECTION 21. General Provisions.

Section 21.1 Descriptive Headings.

Section headings are descriptive and used merely for the purpose of organization and, where inconsistent with the text, are to be disregarded.

Section 21.2 Notices.

Unless otherwise specified herein, all notices, requests, designations, deliveries, approvals, consents, demands and waivers required or provided hereunder or desired by the parties hereto, shall be in writing and shall be deemed properly served if hand-delivered to the parties at the following addresses (effective on delivery) or if sent by registered or certified mail, postage prepaid, return receipt requested, addressed to the parties at the following addresses (effective on mailing):

(i) If To Grantee:

Holy Cross Hospital
2701 West 68th Street
Chicago, Illinois 60629
Attention: Jim Boyda,
Land Manager

(ii) If To The City: Department of Revenue
City of Chicago
City Hall, Room 107
121 North LaSalle Street
Chicago, Illinois 60602
Attention: Director

With A Copy To: Corporation Counsel
City of Chicago
City Hall, Room 511
121 North LaSalle Street
Chicago, Illinois 60602
Attention: Finance and Economic Development Division

or to such other parties or other addresses as either party may designate by notice to the other. The specification of a number of days or months notice shall mean notice of not less than such number of days or months, unless otherwise provided in this ordinance.

Section 21.3 Invalidity.

If any section, paragraph or provision of this ordinance shall be held to be invalid or unenforceable for any reason, the invalidity or unenforceability of such section, paragraph or provision shall not affect any of the remaining provisions of this ordinance.

SECTION 22. Prior Ordinances.

All ordinances and resolutions, or parts thereof, in conflict with this ordinance, are, to the extent of the conflict, hereby repealed.

SECTION 23. Effective Date.

This ordinance shall be in full force and effect upon its passage and approval.

Exhibits 1 through 4 referred to in this ordinance read as follows:

Exhibit 1.

Location Description.

Location Description Of The Authorized Routes For The Interoffice Telecommunication System Connecting Grantee's Facilities Located At 2701 West 68th Street And 2739 West 69th Street.

Grantee's system is encased in a three and one-half ($3\frac{1}{2}$) inch rigid metal conduit running under the public way across West 69th Street. The route will take the conduit under fifteen (15) feet of the north sidewalk of West 69th Street, under forty (40) feet of West 69th Street and under thirteen (13) feet of the south sidewalk of West 69th Street, between South Fairfield Avenue on the east and South California Avenue on the west. The conduit will connect the hospital north of West 69th Street to hospital office building No. 2, south of West 69th Street.

Exhibit 2.

Certificate Of Insurance.

Coverage Schedule.

Trust No. 110

Chicago Hospital Risk Pooling Program ("Program").

1. Named Beneficiary And Address:

Holy Cross Hospital

2701 West 68th Street

Chicago, Illinois 60629

2. Period Of Participation:

12:01 A.M. Standard Time

From: 1/1/96 Through: 12/31/96

3. Limits Of Liability:

a. Primary

Each Occurrence:	$1,000,000.00
Aggregate:	None

b. Excess

Each Occurrence:	$10,000,000.00
Aggregate:	20,000,000.00
Retained Limit:	1,000,000.00
	Each and Every Occurrence

4.	Deductible Each Occurrence:	$25,000.00
5.	Type of Coverage:	Occurrence

6. Contribution to be paid to the Program is set forth in the Contribution Schedule attached hereto as (Sub)Exhibit A.

7. Benefits are afforded only with respect to a "Covered Loss", as defined in the Appendices to the Chicago Hospital Risk Pooling Program Trust Agreement.

8. Pursuant to the Appendices to the Trust Agreement it is agreed that the term "Covered Person" also includes Affiliates which are specifically designated in (Sub)Exhibit B, which is attached to this Coverage Schedule.

9. It is agreed that the definition of "Covered Person" set forth in an applicable appendix to the Trust Agreement is amended to include the person(s) or organization(s) (i) designated on (Sub)Exhibit C to this Coverage Schedule, or (ii) issued a Certificate of Coverage, but only with respect to liability arising from an act, or failure to act, on the part of a person or organization included in the definition of the term "Covered Person" as that term is specifically defined in an applicable appendix to the Trust Agreement.

This coverage schedule, along with each supplementary agreement, if any, completes the above numbered trust agreement and shall have application as of 12:01 A.M., January 1, 1996. Nothing herein contained shall be held to vary, alter, waive or extend any terms, conditions or limitations of trust agreement other than as above stated.

Dated: January 1, 1996

Chicago Hospital Risk Pooling Program

By: (Signed) Kenneth Skertich
Trust Administrator

Holy Cross Hospital

By: (Signed) Brian M. Walsh

Title: Vice President Finance, Chief Financial Officer

[(Sub)Exhibit "B" referred to in this Certificate of Insurance Coverage Schedule unavailable at time of printing.]

(Sub)Exhibits "A" and "C" referred to in this Certificate of Insurance Coverage Schedule read as follows:

Exhibit "A".
(To Certificate Of Insurance Coverage Schedule)

Hospital Contribution Schedule.

Trust No. 110

Holy Cross Hospital
(January 1, 1996 -- December 31, 1996)

I.	Primary Fund.			
	A.	Total Net Contribution		$ 796,516
	B.	Monthly Payment	$66,376	
II.	Excess Fund.			
	A.	Total Net Contribution		467,844
	B.	Monthly Payment	38,987	
III.	TOTAL NET CONTRIBUTIONS:			$1,264,360

Exhibit "B".
(To Certificate Of Insurance Coverage Schedule)

Coverage Schedule.

Trust No. 110

Holy Cross Hospital
(January 1, 1996 -- December 31, 1996)

The Sisters of Saint Casimir, an Illinois not-for-profit corporation but only for liability originating from an act or omission caused directly or indirectly by Holy Cross Hospital.

Holy Cross Hospital Women's Auxiliary.

Holy Cross Hospital Foundation.

Exhibit "C".
(To Certificate Of Insurance Coverage Schedule)

Coverage Schedule.

Trust No. 110

Holy Cross Hospital
(January 1, 1996 -- December 31, 1996)

City of Chicago per an ordinance found in the Journal of Proceedings, with respect to the Hospital's use and maintenance of a communication line which runs from 2700 West 69th Street to 2741 West 69th Street, Chicago, Illinois.

Bison Millwork and Supply for liability arising out of Holy Cross Hospital's lease of property located at 6417 West 87th Street in Oak Lawn, Illinois.

The City of Chicago for liability arising out of Holy Cross Hospital's lease of property located at 4150 West 55th Street in Chicago, Illinois.

Exhibit 3.

Ethics Certification.

Grantee's Affidavit.

Instructions: For Use With A Privilege Granted By The City. Every Grantee must complete this Grantee's Affidavit. Special attention should be paid to Sections I (pages 1 to 4), II (pages 4 and 5), and III A2 (page 8) which

require the Grantee to provide certain information to the City. The Grantee must sign the appropriate line in Section II C (pages 6 and 7) and Section III A (page 8) and must complete and sign before a notary public the Verification Section V (page 10). Please note that in the event the Grantee is a joint venture, the joint venture and each of the joint venture partners must submit a completed Grantee's Affidavit. In the event that the Grantee is unable to certify to any of the statements contained herein, Grantee must contact the City of Chicago (the"City") and provide a detailed factual explanation of the circumstances leading to the Grantee's inability to so certify.

The undersigned Jay Schweikart (Name), as Director/ Fiscal Services (Title)
and on behalf of Holy Cross Hospital (Business Name)
("Grantee") having been duly sworn under oath certifies that:

I.

Disclosure Of Ownership Interests.

Pursuant to Chapter 2-154 of the Municipal Code of Chicago (the "Municipal Code"), all affiants shall provide the following information with their proposal. If the question is not applicable, answer with "NA". If the answer is none, please answer "None".

Proposer is a: (Check One)
☐ Corporation ☐ Sole Proprietor
☐ Partnership ☒ Not-for-Profit Corporation
☐ Joint Venture ☐ Other

Section 1.

For-Profit Corporations.

a. Incorporated in the State of _____

b. Authorized to do business in the State of Illinois: Yes ☐ No ☐

c. Names of all Officers of Corporation (or Attach List): Names of all Directors of Corporation (or Attach List):

Name (Print or Type)	Title (Print or Type)	Name (Print or Type)	Title (Print or Type)
_____	_____	_____	_____
_____	_____	_____	_____
_____	_____	_____	_____
_____	_____	_____	_____

d. If the corporation has fewer than one hundred (100) shareholders, indicate here or attach a list of names and addresses of all shareholders and the percentage interest of each.

Name (Print or Type)	Address	Ownership Interest
_____	_____	_____%
_____	_____	_____%
_____	_____	_____%

e. Is the corporation owned partially or completely by one or more other corporations? Yes ☐ No ☐

If "Yes", provide the above information, as applicable, for each of said corporations.

f. If the corporation has one hundred (100) or more shareholders, indicate here or attach a list of names and addresses of all shareholders owning shares equal to or in excess of seven and five-tenths percent (7.5%) of the proportionate ownership of the corporation and indicate the percentage interest of each.

Name (Print or Type)	Address	Ownership Interest
_____	_____	_____%
_____	_____	_____%
_____	_____	_____%

Note: Generally, with corporations having one hundred (100) or more shareholders where no shareholder owns seven and five-tenths percent (7.5%) of the shares, the requirements of this Section 1 would be satisfied by the bidder/proposer enclosing, with his bid/proposal, a copy of the corporation's latest published annual report and/or Form 10-K if the information is contained therein.

Section 2.

Partnerships.

If the affiant is a partnership, indicate the name of each partner and the percentage of interest of each therein.

Names Of Partners (Print or Type)	Percentage Interest
_____	_____%
_____	_____%
_____	_____%

Section 3.

Sole Proprietorships.

a. The bidder/proposer is a sole proprietor and is not acting in any representative capacity in behalf of any beneficiary: Yes ☐ No ☐

If "No", complete items b and c of this Section 3.

b. If the sole proprietorship is held by an agent(s) or a nominee(s), indicate the principal(s) for whom the agent or nominee holds such interest:

Name(s) Of Principal(s) (Print or Type)

_____

_____

_____

_____

c. If the interest of a spouse or any other party is constructively controlled by another person or legal entity, state the name and address of such person or entity possessing such control and the relationship under which such control is being or may be exercised:

_____

_____

Section 4.

Land Trusts, Business Trusts, Estates And Other Entities.

If the affiant is a land trust, business trust, estate or other similar commercial or legal entity, identify any representative, person or entity holding legal title as well as each beneficiary in whose behalf title is held, including the name, address and percentage of interest of each beneficiary.

_____

_____

Section 5.

Not-For-Profit Corporations.

a. Incorporated in the State of Illinois

b. Authorized to do business in the State of Illinois: Yes ☒ No ☐

c. Names of all Officers of Corporation (or Attach List): (See list below)

Names of all Directors of Corporation (or Attach List): (See attached list)

Name (Print or Type)	Title (Print or Type)	Name (Print or Type)	Title (Print or Type)
Mark Clement	President/Chief Executive Officer	Sister Juline Revas	Vice President
Brian Walsh	Chief Financial Officer	Vicky Piper	Vice President
William Heina	Vice President	William Seliga	Vice President
Adolph Bona, Jr.	Medical Director		

Note: Pursuant to Chapter 2-154, Section 2-154-030 of the Municipal Code of Chicago, the Corporation Counsel may require any such additional information from any entity to achieve full disclosure relevant to the proposal. Further, pursuant to Chapter 2-154, Section 2-154-020 of the Municipal Code, any material change in the information required above must be provided by supplementing this statement at any time up to the time the City Council of the City (the "City Council") takes action on the proposal.

II.

Grantee Certification.

A. Grantee.

1. The Grantee, its Contractor or any subcontractor to be used in the performance of this Agreement, or any affiliated entity[1] of

the Grantee's Contractor or any such subcontractor, or any responsible official thereof, or any other official, agent or employee of the Grantee, its Contractor, any such subcontractor or any such affiliated entity[1], acting pursuant to the direction or authorization of a responsible official thereof has not, during a period of three (3) years prior to the date of execution of this certification:

a. bribed or attempted to bribe, or been convicted of bribery or attempting to bribe a public officer or employee of the City of Chicago, the State of Illinois, any agency of the federal government or any state or local government in the United States (if an officer or employee, in that officer's or employee's official capacity); or

b. agreed or colluded, or been convicted of agreement or collusion among bidders or prospective bidders in restraint of freedom of competition by agreement to bid a fixed price or otherwise; or

c. made an admission of guilt of such conduct described in 1(a) and (b) above which is a matter of record but has not been prosecuted for such conduct.

2. The Grantee, its Contractor or any agent, partner, employee or officer of the Grantee or its Contractor is not barred from contracting with any unit of state or local government as a result of engaging in or being convicted of bid-rigging[3] in violation of Section 3 of Article 33E of the Illinois Criminal Code of 1961, as amended (720 ILCS 5/33E-3) or any similar offense of any state or the United States which contains the same elements as the offense of bid-rigging[3] during a period of five (5) years prior to the date of submittal of this bid, proposal or response[2].

3. The Grantee, its Contractor or any agent, partner, employee, or officer of the Grantee or its Contractor is not barred from contracting with any unit of state or local government as a result of engaging in or being convicted of bid-rotating[4] in violation of Section 4 of Article 33E of the Illinois Criminal Code of 1961, as amended (720 ILCS 5/33E-4) or any similar offense of any state or the United States which contains the same elements as the offense of bid-rotating[4].

4. The Grantee or its Contractor understands and will abide by all provisions of Chapter 2-56 of the Municipal Code entitled

"Office of Inspector General" and all provisions of Chapter 2-156 of the Municipal Code entitled "Governmental Ethics".

B. Contractors And Subcontractors.

1. The Grantee has obtained from all Contractors and subcontractors to be used in the performance of this agreement, known by the Grantee at this time, certifications in form and substance equal to Section I of this Grantee's Affidavit. Based on such certification(s) any other information known or obtained by the Grantee, the Grantee is not aware of any such Contractor, subcontractor, subcontractor's affiliated entity[1], or any agent, partner, employee or officer of such Contractor, subcontractor or subcontractor's affiliated entity[1] having engaged in or been convicted of: (a) any of the conduct described in Section II A 1 (a) or (b) of this certification, (b) bid-rigging[3], bid-rotating[4], or any similar offense of any state or the United States which contain the same elements as bid-rigging and bid-rotating, or having made an admission of guilt of the conduct described in Section II A 1 (a) or (b) which is a matter of record but has/have not been prosecuted for such conduct.

2. The Grantee will, prior to using them as Contractors or subcontractors, obtain from all subcontractors to be used in the performance of this contract, but not yet known by the Grantee at this time, certifications in form and substance equal to this certification. The Grantee shall not, without the prior written permission of the City, use any of such Contractors or subcontractors in the performance of this contract if the Grantee, based on such certifications or any other information known or obtained by Grantee, becomes aware of such Contractor, subcontractor or subcontractor's affiliated entity[1] having engaged in or been convicted of: (a) any of the conduct described in Section II A 1 (a) or (b) of this certification; or (b) of bid-rigging[3], bid-rotating[4] or any similar offense of any state or the United States which contains the same elements as bid-rigging or bid-rotating or having made an admission of guilt of the conduct described in Section II A 1 (a) or (b) which is a matter of record but has/have not been prosecuted for such conduct.

3. The Grantee will maintain on file for the duration of the contract all certifications required by Section II B (1) and (2) above, for all Contractors or subcontractors to be used in the performance of this contract and will make such certifications promptly available to the City of Chicago upon request.

4. The Grantee will not, without the prior written consent of the City, use as Contractors or subcontractors any individual, firm, partnership, corporation, joint venture or other entity from whom the Grantee is unable to obtain a certification promptly available to the City upon request.

5. Grantee hereby agrees, if the City so demands, to terminate its contract or subcontract with any subcontractor, if such Contractor or subcontractor was ineligible at the time that the subcontract was entered into for award of such subcontract under Chapter 2-92, Section 2-92-320 of the Municipal Code, or if applicable, under Section 33-E of Article 33 of the State of Illinois Criminal Code of 1961, as amended. Grantee shall insert adequate provisions in all contracts or subcontracts to allow it to terminate such subcontracts as required by this certification.

C. State Tax Delinquencies.

In completing this Section II C, authorized signatory of the Grantee who executes this Affidavit on behalf of the Grantee Must Sign on the line next to the appropriate subsection.

1. Jay Schweikart Grantee is not delinquent in the payment of any tax administered by the Illinois Department of Revenue or, if delinquent, Grantee is contesting, in accordance with the procedures established by the appropriate Revenue Act, its liability for the tax or amount of the tax.

2. _____ Grantee has entered into an agreement with the Illinois Department of Revenue for the payment of all such taxes that are due and is in compliance with such agreement.

3. _____ Grantee is delinquent in the payment of any tax administered by the Department of Revenue and is not covered under any of the situations described in subsections 1 and 2 of this Section II C, above[5].

D. Certification Regarding Suspension And Disbarment.

1. The Grantee certifies to the best of its knowledge and belief, that it and its principals:

   a. are not presently debarred, suspended, proposed for debarment, declared ineligible, or voluntarily excluded

from covered transactions by any federal, state or local department or agency;

b. have not within a three (3) year period preceding this proposal been convicted of or had a civil judgment rendered against them for: the commission of fraud or a criminal offense in connection with obtaining, attempting to obtain, or performing a public (federal, state, local) transaction or contract under a public transaction; a violation of federal or state antitrust statutes; or commission of embezzlement, theft, forgery, bribery, falsification or destruction of records, making false statements, or receiving stolen property;

c. are not presently indicted for or otherwise criminally or civilly charged by a governmental entity (federal, state or local) with commission of any of the offenses enumerated in paragraph D (1) (b) above; and

d. have not within a three (3) year period preceding this Agreement had one or more public transactions (federal, state or local) terminated for cause or default.

2. If the Grantee is unable to certify to any of the statements in this Certification, Grantee shall attach an explanation to this Certification.

3. If any Contractors or subcontractors are to be used in the performance of this Agreement, Grantee shall cause such Contractors or subcontractors to certify as to paragraph D (1) of this Certification. In the event that any Contractor or subcontractor is unable to certify to any of the statements in this Certification, such Contractor or subcontractor shall attach an explanation to this Certification.

E. Anti-Collusion.

The Grantee, its agents, officers or employees have not directly or indirectly entered into any agreement, participated in any collusion, or otherwise taken any action in restraint of free competitive bidding in connection with this proposal. Failure to submit this statement as part of the bid proposal will make the bid nonresponsive and not eligible for award consideration.

F. Punishment.

A Grantee who makes a false statement, material to Section II A (2) of this Certification commits a Class 3 felony 720 ILCS 5/33E-11(b). Making a false statement concerning Section II of this Certification is a Class A misdemeanor, voids the contract and allows the municipality to recover all amounts paid to the Contractor under the contract in a civil action. 65 ILCS 5/11-42.1-1.

III.

Certification Of Environmental Compliance.

A. Neither the Grantee nor any affiliated entity[1] of the Grantee has, during a period of five (5) years prior to the date of execution of this Affidavit, (1) violated or engaged in any conduct which violated Section 7-28-440 or Section 11-4-1500 or Article XIV of Chapter 11-4 or Chapter 7-28 or Chapter 11-4 of the Municipal Code or any other Environmental Restriction[6], (2) received notice of any claim, demand or action, including but not limited to citations and warrants, from the City of Chicago, the State of Illinois, the federal government, any state or political subdivision thereof, or any agency, court or body of the federal government or any state or political subdivision thereof, exercising executive, legislative, judicial, regulatory or administrative functions, relating to a violation or alleged violation of Sections 7-28-440 or Section 11-4-1500 or Article XIV of Chapter 11-4 or Chapter 7-28 or Chapter 11-4 of the Municipal Code or any other Environmental Restriction, or (3) been subject to any fine or penalty of any nature for failure to comply with Section 7-28-440 or Section 11-4-1500 or Article XIV of Chapter 11-4 or Chapter 7-28 or Chapter 11-4 of the Municipal Code or any other Environmental Restriction[6].

Authorized signatory of the Grantee who executes this Affidavit on behalf of the Grantee must sign on the line next to the appropriate statement 1 or 2 below.

1. Jay Schweikart Grantee makes the certification contained in paragraph A of this Section III.

2. _____ Grantee makes the certification contained in paragraph A of this Section III except as to the matters specifically identified below:

_____

_____

_____

(Attach additional pages of explanation to this Grantee's Affidavit, if necessary.)

B. Grantee will not employ any Contractor or subcontractor in connection with the Agreement to which this Affidavit pertains without obtaining from such Contractor or subcontractor a certification similar in form and substance to this certification prior to such Contractor or subcontractor's performance of any work or services under the Agreement to which this Affidavit pertains or furnishing any goods, supplies or materials of any kind under the Agreement to which this Affidavit pertains. The Grantee will furnish to the City upon its request an executed copy of each such certification. The Grantee will not employ, in connection with the Agreement to which this Affidavit pertains, any Contractor or subcontractor if the Grantee or any of its officers have knowledge that the Contractor or subcontractor can not truthfully execute such certification.

C. Until completion of the Grantee's performance under the Agreement to which this Affidavit pertains, the Grantee will not violate any provision of Section 7-28-440 or Section 11-4-1500 or Article XIV of Chapter 11-4 or Chapter 7-28 or Chapter 11-4 of the Municipal Code or any other Environmental Restriction, whether in the performance of such Contract or otherwise.

IV.

Incorporation Into Contract And Compliance.

The above certifications shall become part of any privilege awarded to the Grantee set forth in page 1 of this Grantee's Affidavit and are a material inducement to the City's passage of the ordinance to which this Grantee's Affidavit is being executed and delivered on behalf of the Grantee. Further, Grantee shall comply with these certifications during the term or performance of the Agreement.

Notes 1 -- 6 Grantee's Affidavit.

1. Business entities are affiliated if, directly or indirectly, one controls or has the power to control the other, or if a third person controls or has the power to control both entities. Indicia of control include without limitation: interlocking management or ownership identity of interests among family members; shared facilities and equipment; common use of employees; or organization of another business entity using substantially the same management, ownership or principals as the first entity.

2. No Grantee shall be barred from contracting with any unit of state or local government as a result of a conviction, under either Section 33E-3 or Section 33E-4 of Article 33 of the State of Illinois Criminal Code of 1961, as amended, or any employee or agent of such corporation if the employee so convicted is no longer employed by the corporation and: (1) it has been finally adjudicated not guilty or (2) if it demonstrates to the governmental entity with which it seeks to contract and that entity finds that the commission of the offense was neither authorized, requested, commanded, nor performed by a director, officer or a high managerial agent in behalf of the corporation as provided in paragraph (2) of subsection (a) of Section 5-4 of the State of Illinois Criminal Code.

3. For purposes of Section II A of this certification, a person commits the offense of and engages in bid-rigging when he knowingly agrees with any person who is, or but for such agreement should be, a competitor of such person concerning any bid submitted or not submitted by such person or another to a unit of state or local government when with the intent that the bid submitted or not submitted will result in the award of a contract to such person or another and he either (1) provides such person or receives from another information concerning the price or other material term or terms of the bid which would otherwise not be disclosed to a competitor in an independent noncollusive submission of bids or (2) submits a bid that is of such a price or other material term or terms that he does not intend the bid to be accepted. 720 ILCS 5/33E-3.

4. For purposes of Section II A of this certification, a person commits the offense of and engages in bid-rotating when, pursuant to any collusive scheme or agreement with another, he engages in a pattern over time (which, for the purposes hereof, shall include at least three (3) contract bids within a period of ten (10) years, the most recent of which occurs after January 1, 1989) of submitting sealed bids to units of state or local government with the intent that the award of such bids rotates, or is distributed among, persons or business entities which submit bids on a substantial number of the same contracts. 720 ILCS 5/33E-4.

5. ILCS 5/11-42.1-1 provides that a municipality may not enter into an agreement with an individual or other entity that is delinquent in the payment of any tax administered by the Illinois Department of Revenue

unless the contracting party is contesting, in accordance with the procedures established by the appropriate Revenue Act, its liability for the tax or the amount of the tax or unless the contracting party has entered into an agreement to pay the tax and is in compliance with the Agreement.

6. "Environmental Restriction" means any statute, ordinance, rule, regulation, permit, permit condition, order or directive relating to or imposing liability or standards of conduct concerning the release or threatened release of hazardous materials, special wastes or other contaminants into the environment, and to the generation, use, storage, transportation, or disposal of construction debris, bulk waste, refuse, garbage, solid wastes, hazardous materials, special wastes or other contaminants, including but not limited to (1) the Comprehensive Environmental Response and Compensation and Liability Act (42 U.S.C. §7401, et seq.); (4) the Clean Water Act (33 U.S.C. §1251, et seq.); (5) the Clean Air Act (42 U.S.C. §7401, et seq.); (6) the Toxic Substances Control Act of 1976 (15 U.S.C. §2601, et seq.); (7) the Safe Drinking Water Act (42 U.S.C.§300f); (8) the Occupational Health and Safety Act of 1970 (29 U.S.C. §651, et seq.); (9) the Emergency Planning and Community Right to Know Act (42 U.S.C. §11001, et seq.); and (10) the Illinois Environmental Protection Act (415 ILCS 5/1 through 5/56.6).

V.

Verification.

Under penalty of perjury, I certify that I am authorized to execute this Grantee's Affidavit on behalf of the Grantee set forth on page 1, that I have personal knowledge of all the certifications made herein and that the same are true.

(Signed) Jay Schweikart
Signature of Authorized Officer

Jay Schweikart
Name of Authorized Officer
(Print or Type)

Director/Fiscal Services
Title

(Omitted for printing purposes)
Telephone Number

State of Illinois

County of Cook

Signed and sworn to before me this 17th day of June, 1996.

(Signed) Kimberly Wisniowicz
Notary Public Signature

[Official Seal]
Kimberly Wisniowicz
Notary Public, State of Illinois
My commission expires October 18, 1999.

List of Holy Cross Hospital Board of Trustees referred to in this Ethics Certificate/Grantee's Affidavit reads as follows:

Holy Cross Hospital -- Chicago, Illinois

Part V -- Board Of Trustees

Year Ended June 30, 1996.

Board Member	Year Appointed
Wesley S. Walton, Chairman	November, 1984
Mark C. Clement, Board Member and President Holy Cross Hospital	October, 1992
Richard A. Adamski, M.D., Board Member	December, 1986
William P. Conway, Board Member	May, 1980
Sister M. Immacula Wendt, Board Member	October, 1983

Board Member	Year Appointed
Frank P. Knoll, Board Member	March, 1972
Sister Marilyn Kuzmickus, Board Member	December, 1983
Michael J. Madigan, Board Member	March, 1972
Doug Patejunas, Board Member	January, 1991
Sister Margaret Petcavage, Vice Chairman	December, 1983
James R. Watson, Ph. D., Board Member	April, 1976
Sister Margaret Zalot, Secretary (Important Legal Matters)	September, 1988
M. Hari Kisnan Rao, M.D.	February, 1994
Steven J. Baumgartner	June, 1994

Exhibit 4.

Disclosure Of Ownership Interests.

Grantee's Affidavit.

Instructions: For Use With A Privilege Granted By The City. Every Grantee must complete this Grantee's Affidavit. Special attention should be paid to Sections I (pages 1 to 4), II (pages 4 and 5), and III A2 (page 8) which require the Grantee to provide certain information to the City. The Grantee must sign the appropriate line in Section II C (pages 6 and 7) and Section III A (page 8) and must complete and sign before a notary public the Verification Section V (page 10). Please note that in the event the Grantee is a joint venture, the joint venture and each of the joint venture partners must submit a completed Grantee's Affidavit. In the event that the Grantee is unable to certify to any of the statements contained herein, Grantee must contact the City of Chicago (the"City") and provide a detailed factual explanation of the circumstances leading to the Grantee's inability to so certify.

The undersigned Jay Schweikart (Name), as Director/ Fiscal Services (Title)
and on behalf of Holy Cross Hospital (Business Name)
("Grantee") having been duly sworn under oath certifies that:

I.

Disclosure Of Ownership Interests.

Pursuant to Chapter 2-154 of the Municipal Code of Chicago (the "Municipal Code"), all affiants shall provide the following information with their proposal. If the question is not applicable, answer with "NA". If the answer is none, please answer "None".

Proposer is a: (Check One)
☐ Corporation ☐ Sole Proprietor
☐ Partnership ☒ Not-for-Profit Corporation
☐ Joint Venture ☐ Other

Section 1.

For-Profit Corporations.

a. Incorporated in the State of _____

b. Authorized to do business in the State of Illinois: Yes ☐ No ☐

c. Names of all Officers of Corporation (or Attach List): Names of all Directors of Corporation (or Attach List):

Name (Print or Type)	Title (Print or Type)	Name (Print or Type)	Title (Print or Type)

d. If the corporation has fewer than one hundred (100) shareholders, indicate here or attach a list of names and addresses of all shareholders and the percentage interest of each.

Name (Print or Type)	Address	Ownership Interest
_____	_____	_____%
_____	_____	_____%
_____	_____	_____%

e. Is the corporation owned partially or completely by one or more other corporations? Yes ☐ No ☐

If "Yes", provide the above information, as applicable, for each of said corporations.

f. If the corporation has one hundred (100) or more shareholders, indicate here or attach a list of names and addresses of all shareholders owning shares equal to or in excess of seven and five-tenths percent (7.5%) of the proportionate ownership of the corporation and indicate the percentage interest of each.

Name (Print or Type)	Address	Ownership Interest
_____	_____	_____%
_____	_____	_____%
_____	_____	_____%

Note: Generally, with corporations having one hundred (100) or more shareholders where no shareholder owns seven and five-tenths percent (7.5%) of the shares, the requirements of this Section 1 would be satisfied by the bidder/proposer enclosing, with his bid/proposal, a copy of the corporation's latest published annual report and/or Form 10-K if the information is contained therein.

Section 2.

Partnerships.

If the affiant is a partnership, indicate the name of each partner and the percentage of interest of each therein.

Names Of Partners (Print or Type)	Percentage Interest
_____	_____%
_____	_____%
_____	_____%

Section 3.

Sole Proprietorships.

a. The affiant is a sole proprietor and is not acting in any representative capacity in behalf of any beneficiary: Yes ☐ No ☐

If "No", complete items b and c of this Section 3.

b. If the sole proprietorship is held by an agent(s) or a nominee(s), indicate the principal(s) for whom the agent or nominee holds such interest:

Name(s) Of Principal(s) (Print or Type)

_____

_____

_____

_____

c. If the interest of a spouse or any other party is constructively controlled by another person or legal entity, state the name and address of such person or entity possessing such control and the relationship under which such control is being or may be exercised:

_____

_____

Section 4.

Land Trusts, Business Trusts, Estates And Other Entities.

If the affiant is a land trust, business trust, estate or other similar commercial or legal entity, identify any representative, person or entity holding legal title as well as each beneficiary in whose behalf title is held, including the name, address and percentage of interest of each beneficiary.

_____

_____

Section 5.

Not-For-Profit Corporations.

a. Incorporated in the State of Illinois

b. Authorized to do business in the State of Illinois: Yes ☒ No ☐

c. Names of all Officers of Corporation (or Attach List): (See list below)

Names of all Directors of Corporation (or Attach List): (See attached list)

Name (Print or Type)	Title (Print or Type)	Name (Print or Type)	Title (Print or Type)
Mark Clement	President/Chief Executive Officer	Sister Juline Revas	Vice President
Brian Walsh	Chief Financial Officer	Vicky Piper	Vice President
William Hejna	Vice President	William Seliga	Vice President
Adolph Bona, Jr.	Medical Director		

Note: Pursuant to Chapter 2-154, Section 2-154-030 of the Municipal Code of Chicago, the Corporation Counsel may require any such additional information from any entity to achieve full disclosure relevant to the proposal. Further, pursuant to Chapter 2-154, Section 2-154-020 of the Municipal Code, any material change in the information required above must be provided by supplementing this statement at any time up to the time the City Council of the City (the "City Council") takes action on the proposal.

II.

Grantee Certification.

A. Grantee.

1. The Grantee, its Contractor or any subcontractor to be used in the performance of this agreement, or any affiliated entity[1] of the Grantee's Contractor or any such subcontractor, or any responsible official thereof, or any other official, agent or employee of the Grantee, its Contractor, any such subcontractor or any such affiliated entity[1], acting pursuant to the direction or authorization of a responsible official thereof has not, during a period of three (3) years prior to the date of execution of this certification:

   a. bribed or attempted to bribe, or been convicted of bribery or attempting to bribe a public officer or employee of the City of Chicago, the State of Illinois, any agency of the federal government or any state or local government in the United States (if an officer or employee, in that officer's or employee's official capacity); or

b. agreed or colluded, or been convicted of agreement or collusion among bidders or prospective bidders in restraint of freedom of competition by agreement to bid a fixed price or otherwise; or

c. made an admission of guilt of such conduct described in 1(a) and (b) above which is a matter of record but has not been prosecuted for such conduct.

2. The Grantee, its Contractor or any agent, partner, employee or officer of the Grantee is not barred from contracting with any unit of state or local government as a result of engaging in or being convicted of bid-rigging[3] in violation of Section 3 of Article 33E of the Illinois Criminal Code of 1961, as amended (720 ILCS 5/33E-3) or any similar offense of any state or the United States which contains the same elements as the offense of bid-rigging[3] during a period of five (5) years prior to the date of submittal of this bid, proposal or response[2].

3. The Grantee, its Contractor or any agent, partner, employee, or officer of the Grantee or its Contractor is not barred from contracting with any unit of state or local government as a result of engaging in or being convicted of bid-rotating[4] in violation of Section 4 of Article 33E of the Illinois Criminal Code of 1961, as amended (720 ILCS 5/33E-4) or any similar offense of any state or the United States which contains the same elements as the offense of bid-rotating[4].

4. The Grantee or its Contractor understands and will abide by all provisions of Chapter 2-56 of the Municipal Code entitled "Office of Inspector General" and all provisions of Chapter 2-156 of the Municipal Code entitled "Government Ethics".

B. Contractor And Subcontractor.

1. The Grantee has obtained from all Contractors and subcontractors to be used in the performance of this agreement, known by the Grantee at this time, certifications in form and substance equal to Section I of this Grantee's Affidavit. Based on such certification(s) any other information known or obtained by the Grantee, the Grantee is not aware of any such Contractor, subcontractor, subcontractor's affiliated entity[1], or any agent, partner, employee or officer of such Contractor, subcontractor or subcontractor's affiliated entity[1] having engaged in or been convicted of: (a) any of the conduct described in Section II A 1 (a) or (b) of this certification, (b) bid-rigging[3], bid-rotating[4], or any

similar offense of any state or the United States which contains the same elements as bid-rigging and bid-rotating, or having made an admission of guilt of the conduct described in Section II A 1 (a) or (b) which is a matter of record but has/have not been prosecuted for such conduct.

2. The Grantee will, prior to using them as Contractors, subcontractors, obtain from all subcontractors to be used in the performance of this contract, but not yet known by the Grantee at this time, certifications in form and substance equal to this certification. The Grantee shall not, without the prior written permission of the City, use any of such Contractors, subcontractors in the performance of this contract if the Grantee, based on such certifications or any other information known or obtained by Grantee, becomes aware of such Contractor, subcontractor, subcontractor's affiliated entity[1] having engaged in or been convicted of: (a) any of the conduct described in Section II A 1 (a) or (b) of this certification; or (b) of bid-rigging[3], bid-rotating[4] or any similar offense of any state or the United States which contains the same elements as bid-rigging or bid-rotating or having made an admission of guilt of the conduct described in Section II A 1 (a) or (b) which is a matter of record but has/have not been prosecuted for such conduct.

3. The Grantee will maintain on file for the duration of the contract all certifications required by Section II B (1) and (2) above, for all Contractors or subcontractors to be used in the performance of this contract and will make such certifications promptly available to the City of Chicago upon request.

4. The Grantee will not, without the prior written consent of the City, use as Contractors or subcontractors any individual, firm, partnership, corporation, joint venture or other entity from whom the Grantee is unable to obtain a certification promptly available to the City upon request.

5. Grantee hereby agrees, if the City so demands, to terminate its contract or subcontract with any subcontractor, if such Contractor or subcontractor was ineligible at the time that the subcontract was entered into for award of such subcontract under Chapter 2-92, Section 2-92-320 of the Municipal Code, or if applicable, under Section 33-E of Article 33 of the State of Illinois Criminal Code of 1961, as amended. Grantee shall insert adequate provisions in all Contracts or subcontracts to allow it to terminate such subcontracts as required by this certification.

C. State Tax Delinquencies.

In completing this Section II C, authorized signatory of the Grantee who executes this Affidavit on behalf of the Grantee Must Sign on the line next to the appropriate subsection.

1. Jay Schweikart Grantee is not delinquent in the payment of any tax administered by the Illinois Department of Revenue or, if delinquent, Grantee is contesting, in accordance with the procedures established by the appropriate Revenue Act, its liability for the tax or amount of the tax.

2. _____ Grantee has entered into an agreement with the Illinois Department of Revenue for the payment of all such taxes that are due and is in compliance with such agreement.

3. _____ Grantee is delinquent in the payment of any tax administered by the Department of Revenue and is not covered under any of the situations described in subsections 1 and 2 of this Section II C, above[5].

D. Certification Regarding Suspension And Disbarment.

1. The Grantee certifies to the best of its knowledge and belief, that it and its principals:

a. are not presently debarred, suspended, proposed for debarment, declared ineligible, or voluntarily excluded from covered transactions by any federal, state or local department or agency;

b. have not within a three (3) year period preceding this proposal been convicted of or had a civil judgment rendered against them for: the commission of fraud or a criminal offense in connection with obtaining, attempting to obtain, or performing a public (federal, state, local) transaction or contract under a public transaction; a violation of federal or state antitrust statutes; or commission of embezzlement, theft, forgery, bribery, falsification or destruction of records, making false statements, or receiving stolen property;

c. are not presently indicted for or otherwise criminally or civilly charged by a governmental entity (federal, state or local) with commission of any of the offenses enumerated in paragraph D (1) (b) above; and

d. have not within a three (3) year period preceding this Agreement had one (1) or more public transactions (federal, state or local) terminated for cause or default.

2. If the Grantee is unable to certify to any of the statements in this Certification, Grantee shall attach an explanation to this Certification.

3. If any Contractor or subcontractor are to be used in the performance of this Agreement, Grantee shall cause such Contractors or subcontractor to certify as to paragraph D (1) of this Certification. In the event that any Contractor or subcontractor is unable to certify to any of the statements in this Certification, such Contractor or subcontractor shall attach an explanation to this Certification.

E. Anti-Collusion.

The Grantee, its agent, officers or employees have not directly or indirectly entered into any agreement, participated in any collusion, or otherwise taken any action in restraint of free competitive bidding in connection with this proposal. Failure to submit this statement as part of the bid proposal will make the bid nonresponsive and not eligible for award consideration.

F. Punishment.

A Grantee who makes a false statement, material to Section II A (2) of this certification commits a Class 3 felony. 720 ILCS 5/33E-11(b). Making a false statement concerning Section II of this certification is a Class A misdemeanor, voids the contract and allows the municipality to recover all amounts paid to the contractor under the contract in a civil action. 65 ILCS 5/11-42.1-1.

III.

Certification Of Environmental Compliance.

A. Neither the Grantee nor any affiliated entity[1] of the Grantee has, during a period of five (5) years prior to the date of execution of this Affidavit, (1) violated or engaged in any conduct which violated Section 7-28-440 or Section 11-4-1500 or Article XIV of Chapter 11-4

or Chapter 7-28 or Chapter 11-4 of the Municipal Code or any other Environmental Restriction[6], (2) received notice of any claim, demand or action, including but not limited to citations and warrants, from the City of Chicago, the State of Illinois, the federal government, any state or political subdivision thereof, or any agency, court or body of the federal government or any state or political subdivision thereof, exercising executive, legislative, judicial, regulatory or administrative functions, relating to a violation or alleged violation of Sections 7-28-440 or 11-4-1500 or Article XIV of Chapter 11-4 or Chapter 7-28 or Chapter 11-4 of the Municipal Code or any other Environmental Restriction, or (3) been subject to any fine or penalty of any nature for failure to comply with Section 7-28-440 or Section 11-4-1500 or Article XIV of Chapter 11-4 or Chapter 7-28 or Chapter 11-4 of the Municipal Code or any other Environmental Restriction.

Authorized signatory of the Grantee who executes this Affidavit on behalf of the Grantee must sign on the line next to the appropriate statement 1 or 2 below.

1. Jay Schweikart Grantee makes the certification contained in paragraph A of this Section III.

2. _____ Grantee makes the certification contained in paragraph A of this Section III except as to the matters specifically identified below:

_____

_____

_____

(Attach additional pages of explanation to this Grantee's Affidavit, if necessary).

B. Grantee will not employ any Contractor or subcontractor in connection with the Agreement to which this Affidavit pertains without obtaining from such Contractor or subcontractor a certification similar in form and substance to this certification prior to such Contractor or subcontractor's performance of any work or services under the Agreement to which this Affidavit pertains or furnishing any goods, supplies or materials of any kind under the Agreement to which this Affidavit pertains. The Grantee will furnish to the City upon his request an executed copy of each such certification. The Grantee will not employ, in connection with the

Agreement to which this Affidavit pertains, any Contractor or subcontractor if the Grantee or any of its officers have knowledge that the Contractor or subcontractor can not truthfully execute such certification.

C. Until completion of the Grantee's performance under the Agreement to which this Affidavit pertains, the Grantee will not violate any provision of Section 7-28-440 or Section 11-4-1500 or Article XIV of Chapter 11-4 or Chapter 7-28 or Chapter 11-4 of the Municipal Code or any other Environmental Restriction[6], whether in the performance of such Contract or otherwise.

IV.

Incorporation Into Contract And Compliance.

The above certifications shall become part of any privilege awarded to the Grantee set forth in page 1 of this Grantee's Affidavit and are a material inducement to the City's passage of the ordinance to which this Grantee's Affidavit is being executed and delivered on behalf of the Grantee. Further, Grantee shall comply with these certifications during the term or performance of the Agreement.

Notes 1 -- 6 Grantee's Affidavit.

1. Business entities are affiliated if, directly or indirectly, one controls or has the power to control the other, or if a third person controls or has the power to control both entities. Indicia of control include without limitation: interlocking management or ownership identity of interests among family members; shared facilities and equipment; common use of employees; or organization of another business entity using substantially the same management, ownership or principals as the first entity.

2. No Grantee shall be barred from contracting with any unit of state or local government as a result of a conviction, under either Section 33E-3 or Section 33E-4 of Article 33 of the State of Illinois Criminal Code of 1961, as amended, or any employee or agent of such corporation if the employee so convicted is no longer employed by the corporation and: (1) it has been finally adjudicated not guilty or (2) if it demonstrates to the governmental entity with which it seeks to contract and that entity finds that the commission of the offense was neither authorized, requested, commanded, nor performed by a director, officer or a high managerial agent in behalf of the corporation as provided in paragraph (2) of subsection (a) of Section 5-4 of the State of Illinois Criminal Code.

3. For purposes of Section II A of this certification, a person commits the offense of and engages in bid-rigging when he knowingly agrees with any person who is, or but for such agreement should be, a competitor of such person concerning any bid submitted or not submitted by such person or another to a unit of state or local government when with the intent that the bid submitted or not submitted will result in the award of a contract to such person or another and he either (1) provides such person or receives from another information concerning the price or other material term or terms of the bid which would otherwise not be disclosed to a competitor in an independent noncollusive submission of bids or (2) submits a bid that is of such a price or other material term or terms that he does not intend the bid to be accepted. 720 ILCS 5/33E-3.

4. For purposes of Section II A of this certification, a person commits the offense of and engages in bid-rotating when, pursuant to any collusive scheme or agreement with another, he engages in a pattern over time (which, for the purposes hereof, shall include at least three (3) contract bids within a period of ten (10) years, the most recent of which occurs after January 1, 1989) of submitting sealed bids to units of state or local government with the intent that the award of such bids rotates, or is distributed among, persons or business entities which submit bids on a substantial number of the same contracts. 720 ILCS 5/33E-4.

5. ILCS 5/11-42.1-1 provides that a municipality may not enter into an agreement with an individual or other entity that is delinquent in the payment of any tax administered by the Illinois Department of Revenue unless the contracting party is contesting, in accordance with the procedures established by the appropriate Revenue Act, its liability for the tax or the amount of the tax or unless the contracting party has entered into an agreement to pay the tax and is in compliance with the Agreement.

6. "Environmental Restriction" means any statute, ordinance, rule, regulation, permit, permit condition, order or directive relating to or imposing liability or standards of conduct concerning the release or threatened release of hazardous materials, special wastes or other contaminants into the environment, and to the generation, use, storage, transportation, or disposal of construction debris, bulk waste, refuse, garbage, solid wastes, hazardous materials, special wastes or other contaminants, including but not limited to (1) the Comprehensive Environmental Response and Compensation and Liability Act (42 U.S.C. §7401, et seq.); (4) the Clean Water Act (33 U.S.C. §1251, et seq.); (5) the Clean Air Act (42 U.S.C. §7401, et seq.); (6) the Toxic Substances Control Act of 1976 (15 U.S.C. §2601, et seq.); (7) the Safe Drinking Water Act (42 U.S.C.§300f); (8) the Occupational Health and Safety Act of 1970 (29 U.S.C. §651, et seq.); (9) the Emergency Planning and Community Right to Know Act (42 U.S.C. §11001, et seq.); and (10) the Illinois Environmental Protection Act (415 ILCS 5/1 through 5/56.6).

V.

Verification.

Under penalty of perjury, I certify that I am authorized to execute this Grantee's Affidavit on behalf of the Grantee set forth on page 1, that I have personal knowledge of all the certifications made herein and that the same are true.

(Signed) Jay Schweikart
Signature of Authorized Officer

Jay Schweikart
Name of Authorized Officer
(Print or Type)

Director/Fiscal Services
Title

(Omitted for printing purposes)
Telephone Number

State of Illinois

County of Cook

Signed and sworn to before me this 17th day of June, 1996.

(Signed) Kimberly Wisniowicz
Notary Public Signature

[Official Seal]
Kimberly Wisniowicz
Notary Public, State of Illinois
My commission expires October 18, 1999.

List of Holy Cross Hospital Board of Trustees referred to in this Disclosure of Ownership Interest/Grantee's Affidavit reads as follows:

Holy Cross Hospital -- Chicago, Illinois

Part V -- Board Of Trustees

Year Ended June 30, 1996.

Board Member	Year Appointed
Wesley S. Walton, Chairman	November, 1984
Mark C. Clement, Board Member and President Holy Cross Hospital	October, 1992
Richard A. Adamski, M.D., Board Member	December, 1986
William P. Conway, Board Member	May, 1980
Sister M. Immacula Wendt, Board Member	October, 1983
Frank P. Knoll, Board Member	March, 1972
Sister Marilyn Kuzmickus, Board Member	December, 1983
Michael J. Madigan, Board Member	March, 1972
Doug Patejunas, Board Member	January, 1991
Sister Margaret Petcavage, Vice Chairman	December, 1983
James R. Watson, Ph. D., Board Member	April, 1976
Sister Margaret Zalot, Secretary (Important Legal Matters)	September, 1988
M. Hari Kisnan Rao, M.D.	February, 1994
Steven J. Baumgartner	June, 1994

AUTHORIZATION FOR NORTHWESTERN MEMORIAL HOSPITAL TO INSTALL, MAINTAIN AND OPERATE PRIVATE INTEROFFICE TELECOMMUNICATIONS SYSTEM IN PUBLIC WAY.

The Committee on Transportation and Public Way submitted the following report:

CHICAGO, September 9, 1996.

To the President and Members of the City Council:

Your Committee on Transportation and Public Way begs leave to recommend that Your Honorable Body *Pass* a proposed ordinance introduced by The Honorable Richard M. Daley, Mayor, in conjunction with the Director of Revenue, granting permission to Northwestern University to construct, maintain and operate a private telecommunications system in the public way. This ordinance was referred to the committee on July 31, 1996.

This recommendation was concurred in unanimously by a viva voce vote of the members of the committee, with no dissenting vote.

Respectfully submitted,

(Signed) PATRICK M. HUELS,
Chairman.

On motion of Alderman Huels, the said proposed ordinance transmitted with the foregoing committee report was *Passed* by yeas and nays as follows:

Yeas -- Aldermen Granato, Haithcock, Tillman, Preckwinkle, Holt, Steele, Beavers, Dixon, Shaw, Buchanan, Huels, Frias, Olivo, Burke, Jones, Coleman, Peterson, Murphy, Rugai, Troutman, Evans, Munoz, Zalewski, Chandler, Solis, Ocasio, Burnett, E. Smith, Burrell, Wojcik, Suarez, Gabinski, Mell, Austin, Colom, Banks, Giles, Allen, Laurino, O'Connor, Doherty, Natarus, Hansen, Levar, Schulter, M. Smith, Moore, Stone -- 48.

Nays -- None.

Alderman Natarus moved to reconsider the foregoing vote. The motion was lost.

The following is said ordinance as passed:

WHEREAS, Various persons have requested permission to place two-way high-speed interoffice telecommunications systems consisting primarily of fiber optic cables for internal use and not for sale, resale, exchange or lease in the public ways of the City of Chicago, Illinois (the "City"); and

WHEREAS, It is in the best interest of the City to provide permits facilitating the development of state-of-the-art interoffice telecommunications systems in the City; and

WHEREAS, It is in the best interest of the City that the City receive fair and reasonable compensation from persons using the public assets of the streets and ways for interoffice telecommunications; and

WHEREAS, The City wishes to provide uniform terms and conditions to the greatest extent possible for qualified persons who have requested permission to place interoffice telecommunications systems in the public ways for internal use and not for sale, resale, exchange or lease; and

WHEREAS, Northwestern Memorial Hospital ("Grantee"), is an Illinois not-for-profit organization which is authorized and engaged in the endeavor of providing medical, educational and charitable services and activities; and

WHEREAS, Grantee wishes to receive from the City Council of the City of Chicago (the "City Council") permission and authority to construct, maintain and operate a two-way high-speed private line telecommunications system in the public ways of the City which telecommunications system will be used solely to further the tax exempt purposes of the Grantee or to further the tax exempt purposes of related entities, and not for sale, resale, exchange or lease; and

WHEREAS, Grantee's telecommunications system will be used solely to further the tax exempt and/or not-for-profit or charitable purpose of the Grantee and related entities and not for sale, resale, exchange or lease to third parties nor with the objective of generating revenues or profit; now, therefore,

Be It Ordained by the City Council of the City of Chicago:

SECTION 1. Definitions.

Section 1.1

"Affiliate" shall mean a person or organization which is related to the Grantee for purposes of unrelated business income determinations made in accordance with Sections 511 through 514 of the Internal Revenue Code and corresponding regulations, case law and Internal Revenue Service

rulings. All affiliates contemplated to receive Telecommunication System services through Grantee's System are listed in Exhibit 1, as amended from time to time. A person or organization will be deemed to be "related to Grantee for purposes of unrelated business income determinations" if such person or organization is affiliated with Grantee and any payments, direct or indirect, related to the provision of services to such person or organization would not be treated as gross income derived from an unrelated trade or business by the United States Internal Revenue Service.

Section 1.2

"Fee" shall mean the amount payable in advance to the City by the Grantee pursuant to Section 5.1 hereof and shall be Six and no/100 Dollars ($6.00) per linear foot of cable conduit in the public ways of the City.

Section 1.3

"Authorized Routes" shall mean the linear routes within specified public ways which Grantee is authorized to use, subject to the requirements and limitations of this ordinance, for the purpose of operating, maintaining, renewing and repairing its system, as set forth in Exhibit 2 attached hereto and made a part hereof.

Section 1.4

"Cable Conduit" shall mean the per linear foot of conduit occupied or authorized to be occupied by Grantee's system along the Authorized Routes.

Section 1.5

"Cable Television System" shall mean any system in the city required to be franchised by the City pursuant to Section 4-280 of the Code in order to operate using the City's public ways, including but not limited to any system consisting of a set of closed transmission paths with associated signal generation and/or reception and control equipment designed to distribute to members of the public who subscribe therefor: (1) one-way transmission of video and audio programming provided by, or considered comparable to programing provided by, a television broadcast station, (2) information that an operator of a cable television system makes available to all subscribers generally, and (3) incidental subscriber interaction required for the selection of such programming and information.

Section 1.6

"Code" shall mean the Municipal Code of Chicago, as amended.

Section 1.7

"Contractor" shall mean collectively any contractor, subcontractor, agent or consultant employed by Grantee to construct, install, operate or maintain Grantee's system. A Contractor may be an Affiliate.

Section 1.8

"Telecommunications Services" or "Services" shall mean the transmission of primarily networked communications signals (including the collection, storage, forwarding, private switching and delivering of such signals point-to-point between separate locations within the system) provided that the term "Services" shall not include: (i) the provision of programming and other services that would constitute Grantee as a cable television system, (ii) the sale, resale, lease or exchange of telecommunications facilities or services to or with third parties or (iii) the offering of telecommunications for a fee directly to the public, or for such classes of users as to be effectively available to the public, regardless of the facilities use of or (iv) the operation of a public switched network. The term "Services", as used herein, may include the transmission and distribution of internal educational audio and visual programming subject to the requirements of Section 2.1.4. The limitation concerning "operation of a public switched network", as used herein, shall not preclude, restrict or limit interconnection of Grantee's network to any public switched telephone network or other facility operated by a telecommunication carrier authorized by the State of Illinois and the City to operate such public switched network or facilities in the City.

Section 1.9

"Interoffice Telecommunications System" or "System" shall mean a private telecommunication system occupying three (3) four (4) inch conduits each extending for seventy-four (74) linear feet along the Authorized Routes, consisting primarily of fiber optic cables, designed and operated by Grantee solely to provide Services by means of electromagnetic, including light transmission, together with all related instrumentalities, facilities, apparatus, repeaters, conduit, fiber optic cables, splicing boxes and services and appurtenances; provided that no portion of a System shall constitute all or any portion of a cable television system, or shall be used to sell, resell, lease or exchange telecommunications services or facilities with third parties. Grantee's System is set forth in Exhibit 2.

Section 1.10

"Not-For-Profit Private Telecommunications System" or "System" shall mean the private network designed and operated by Grantee solely to provide Interoffice Telecommunications Services to Grantee's and Affiliates facilities for their internal use and not with the intent of generating revenues or profits.

Section 1.11

"Public Ways" shall mean any sidewalk, street, alley, highway, or other public thoroughfare in which the City holds rights sufficient, without consent of any other party, to permit Grantee to the use thereof for the purpose of installing or maintaining Grantee's System.

Section 1.12

"Risk Management" shall mean the City Comptroller's Office of Risk Management.

Section 1.13

"Third Parties" shall mean any individual, partnership, corporation or entity which is neither Grantee nor an Affiliate, including but not limited to, the public at large.

SECTION 2. Grant Of Rights; Restrictions.

Section 2.1 Grant Of Rights.

Subject to Section 3.4, the City hereby grants to Grantee the non-exclusive right to operate and maintain its System, along the Authorized Route, on the terms and conditions set forth herein, within its own conduits and/or existing conduits, constructed and maintained by other individuals or entities which are authorized or otherwise lawfully permitted to occupy the City's public ways. This ordinance does not authorize Grantee to operate a cable television system or to sell, lease, release, exchange or resell Telecommunications Services to Third Parties. This ordinance does not authorize telecommunications facilities to be located in the Public Ways except the System described in Exhibit 2. This ordinance does not apply to other telecommunication facilities not included in the System which Grantee may operate under separate grants of authority from the City.

Section 2.1.1

Grantee is expressly permitted to provide Interoffice Telecommunications Services subject to the following limitations: (1) Grantee's System facilities are dedicated for its or its Affiliates internal use, (2) Grantee's operation of its System is not conducted for profit or with the objective of generating revenues or profits, (3) no video or cable operations shall be conducted on the System, and (4) Grantee does not operate or maintain a public switched network or offer telecommunications directly to the public for a fee or to such classes of users as to be effectively available to the public. In the event that Grantee wishes to engage or engages in activities which would be in conflict with the limitations of this Section 2.1.2 then Grantee shall apply to the City for an agreement covering these activities.

Section 2.1.2

The granting of this ordinance and the exercise of any privileges thereunder does not waive or extinguish any rights the City may have to regulate or charge for portions of Grantee's System not located in the Authorized Routes which, in fact, are located in the Public Ways. This reservation obtains regardless of the original basis for permission for the installation of such portions of Grantee's System.

Section 2.1.3

The Grantee may transmit internal educational and scientific video programming solely to itself and its Affiliates pursuant to this Agreement, provided that such transmission is (1) not for hire, (2) not with the intent or result of distributing such programming to members of the public who subscribe to such service or of charging any fee related thereto, (3) at cost and not with the intent of generating profits and (4) consistent with the charitable purposes of the Grantee and does not constitute activities which render Grantees System a cable television system. In the event that Grantee operates in a manner inconsistent with the requirements of the preceding sentence, then Grantee must apply to the City for a franchise to become a cable television system. This paragraph does not constitute a franchise for a cable television system and does not exempt Grantee from any applicable provisions of Section 4-280 of the Code.

Section 2.1.4 Right Of Renegotiation.

The City, acting through its Director of the Department of Revenue (the "Director"), reserves the right to renegotiate and amend any or all provisions of this ordinance at any time in any way consistent with

fairness and equity in the event that, after review of the information provided by Grantee pursuant to Section 9.4, the Director shall determine that Grantee operates its System substantially for other than the not-for-profit or charitable purposes of the Grantee. Before requiring renegotiation and amendment of this ordinance pursuant to this section, the Director shall give the Grantee thirty (30) days prior written notice of its intention to require renegotiation and shall give Grantee the opportunity to appear before the Director to show cause why the ordinance should not be amended. After such meeting if the Director reaffirms the necessity of renegotiation, and no agreement is reached by the parties within six (6) months of the meeting the Director may suspend or revoke the permit described in Section 12.2.

Section 2.1.5 Right Of Termination.

The City may terminate Grantee's rights under the ordinance at any time if the City determines Grantee is, in fact, operating a cable television system or is operating its System for substantially other than the not-for-profit or charitable purposes of Grantee or an affiliate.

Section 2.2 Term And Expiration Date.

The term of this ordinance and of the rights granted hereunder shall be five (5) years from and after the date of passage of this ordinance by the City Council (the "Expiration Date").

Section 2.3 Interim And Extension In The Absence Of Default.

Notwithstanding Section 2.2 but subject to the following sentence, Grantee's privileges to use the Authorized Routes shall not be deemed terminated and the term of this ordinance shall be deemed extended on a year-by-year basis in the absence of any material default by Grantee of the terms and conditions of this ordinance so long as Grantee continues to make timely payment of the Annual Fee. However, either party may terminate the rights, privileges and obligations set forth in this ordinance for any reason at any time after the Expiration Date, such termination to become effective upon sixty (60) days written notice to the other party of such termination.

Section 2.4 Renewal.

Grantee is responsible for obtaining from the City a new ordinance for submission to the City Council preserving or extending the privileges granted herein prior to the Expiration Date. The City has no obligation to renew any particular terms or to renew the rights granted by this

ordinance if the Director determines such terms or such renewal are not in the best interests of the City. Any proposed renewal, extension or modification through such ordinance is subject to approval, over or within the System, is harmful to the health or safety of any person, then Grantee shall, at its sole cost and expense, promptly correct all such conditions to the satisfaction of the City or such governmental authority.

Section 2.5 Location Of Authorized Routes.

Grantee's System may extend for a total distance of two hundred twenty-two (222) linear feet of Cable Conduit or approximately four one-hundredths (.04) of a mile along the Authorized Routes as set forth in Exhibit 2. Of the total linear feet constituting the Authorized Routes, the two hundred twenty-two (222) linear feet of Cable Conduit will be located, constructed and installed in the Public Ways within the boundaries of Grantee's System as set forth in Exhibit 2.

Section 2.6 Acts Or Omissions Of Other Entities.

During the term of this ordinance, Grantee (and not the City) shall be liable for any costs incurred by the City or Third Parties for damage to any City facilities in the Public Ways caused by the acts or omissions of any entity employed or otherwise authorized by Grantee when such entity is involved, directly or indirectly, in the installation, maintenance or operation of Grantee's System as if the acts or omissions of such entity were the acts or omissions of Grantee.

SECTION 3. Nature Of Limitation Of Rights Granted.

Section 3.1 Rights Not Exclusive.

This is a nonexclusive privilege to use the Public Ways and is made expressly subject to and subordinate to the right of the City to use the Authorized Routes for any public purpose.

Section 3.2 Other Permittees.

The City does not agree to restrict the number of Interoffice Telecommunications System, franchises, licenses, agreements or permits in any part of the City. The permission and authority herein granted are not intended to limit or modify any franchise, license or permit previously granted or which may be granted by the City to any other entity for use of the Public Ways. Therefore, the Grantee, recognizing the rights of other franchisees, licensees and permittees in the Public Ways, shall exercise the authority herein granted in such a manner as not to interfere

unreasonably with the rights of other prior or future franchisees, licensees and permittees in the Public Ways and to act so as not to endanger or to impair the facilities of any other such franchisee, licensee or permittee. Prior and future franchisees, licensees or permittees shall also, in like manner, be required to respect the Grantee's rights and not unduly interfere with those rights.

Section 3.3 City's Rights Over Authorized Routes.

Section 3.3.1 City's Authority Is Paramount.

At Grantee's own risk, upon notice given as provided in Section 3.3.2 the City may make use in the future of the Authorized Routes in which Grantee's System is located in a manner inconsistent with Grantee's use thereof; provided Grantee shall be given the opportunity, if feasible, to relocate its systems within the Public Way as provided in Section 3.2.2.

Section 3.3.2 Removal And Relocation.

The City reserves the right to exercise its police or proprietary powers, to modify, vacate or transfer what is now the Authorized Routes for a public purpose. Grantee acknowledges that the City has predominant right to use the Authorized Routes in the placement, maintenance and repair of sewers, water mains and other public utility facilities or to relocate or remove Grantee's System where the City determines public convenience would be enhanced or for any other public purpose, including, but not limited to, the use of the Authorized Routes for public transportation purposes. The permit referred to in Section 12.1 may be amended or revoked in whole or in part by the Director whenever the Director or the Commissioner of the Department of Transportation consider it necessary or advisable for a public purpose. Grantee shall make no claim for costs or damages against the City by reason of such removal or relocation provided advance notice is given and such removal or relocation is required for a proper public purpose. Upon thirty (30) days written notice to Grantee of partial or complete revocation of such permit from the Director, Grantee shall remove, modify, replace or relocate all or any portion of its facilities as required at its own expense. Said thirty (30) day period may be extended by the Director at his or her sole discretion. In the event that Grantee does not remove, modify, replace or relocate its facilities as required by said notice within the thirty (30) day period (or extension thereof) described in the preceding sentence, the Director may cause the same to be done at Grantee's expense and all expenses incurred or damages paid by the City on account of such action shall be paid by Grantee upon demand. Grantee shall remove, replace, relocate or modify, at its own expense, the installation of any of its facilities as may be deemed necessary by any other appropriate governmental authority to meet its proper

responsibilities. In the event the City exercises its predominant right to use any part of the Authorized Routes for a public purpose, the City shall reasonably cooperate with Grantee in finding an alternate site for any telecommunications facilities removed and in avoiding disruption to Grantee's Services. In an emergency, as determined by the Commissioner of the Department of Transportation, the City may order Grantee to remove or relocate its facilities within forty-eight (48) hours. Upon receipt of such notice, City and Grantee shall provide for such removal or relocation as promptly as possible within such time frame as shall be reasonable and Grantee shall diligently proceed on such agreed-on basis. If the City exercises any of its rights pursuant to this Section 3.3, Grantee shall have the option, upon notice to the Director, of abandoning the portion of its System to be removed or relocated and deleting such portion from the Authorized Routes. Any relocation or abandonment of Grantee's System pursuant to this Section 3.3.2 shall be conducted with the approval of the Director and shall be automatically considered within the Authorized Routes and an amended or restated Exhibit 1 shall be filed with this ordinance. The calculation of the Annual Fee shall be adjusted according to such abandonment or relocation.

Section 3.3.3 Fire Or Other Disaster.

Wherever, in case of fire or other disaster, it becomes necessary in the judgment of the City to remove or damage any part of Grantee's System, no charge shall be made by Grantee against the City for restoration and repair.

Section 3.3.4 Temporary Relocation Or Removal.

At the request of any person holding a valid building permit issued by the City or other appropriate government authority and upon reasonable notice, depending on the circumstances, but not, in any case, less than thirty (30) days, Grantee shall temporarily raise, lower or remove its cables as may be necessary for the performance of the work so permitted, subject to payment in advance by the permit holder to the Grantee of the direct expenses of such temporary move, including standby time.

Section 3.4 No Burden On Public Ways.

Grantee shall not attempt to construct or install its Interoffice Telecommunications System in such a fashion as to unduly burden the present or future use of the Authorized Routes. In designing its System, Grantee shall not provide for conduit space in excess of Grantee's present or reasonably anticipated future needs. The Commissioner of the

Department of Transportation is authorized to regulate the size of the conduit system used or to be used by Grantee, as well as other physical characteristics of Grantee's System. In the event that the Commissioner of the Department of Transportation shall determine that any portion of Grantee's System, either planned or presently constructed, unduly burden any portion of the Public Ways now or in the future, Grantee shall be required either to modify its System, or to take such actions as the Commissioner of the Department of Transportation shall determine for the sake of public convenience to eliminate the problem within the time frame provided by the Commissioner of the Department of Transportation and the Code. Failure to comply with this Section 3.4 in a timely fashion shall be grounds for revocation of the permit described in Section 12.1.

SECTION 4. Change Of Control Or Transfer.

Section 4.1 Change Of Control.

Section 4.1.1 Privilege Is Personal To Grantee.

Other than pursuant to a Permitted Transfer as hereinafter defined, the rights granted pursuant to this ordinance shall be a privilege to be held in personal trust by Grantee. Grantee shall not transfer, assign or lease the rights granted in this ordinance or its ownership or operation of its System, or any portion thereof, through sale, merger, corporate reorganization, consolidation, foreclosure, leaseback or in any other manner transfer, lease or assign in any manner any conduit space occupied by its System, without prior consent of the City Council expressed by resolution and then only on such conditions as may be therein prescribed. Any sale, transfer, lease, assignment or other transfer not made according to the procedures set forth in Section 4 shall void the rights granted by this ordinance. The sale, transfer, lease, assignment or other transfer in bulk of a major portion of the tangible assets of Grantee other than pursuant to a Permitted Transfer shall be considered a transfer subject to the provisions of this Section 4. Notwithstanding anything in this Section 4.1.1, Grantee may form a wholly-owned subsidiary and assign its rights under this Agreement to such subsidiary without prior consent of the City Council; provided, however, that Grantee shall provide notice of such assignment and full disclosure to the Director of the Department of Revenue as to the nature of such subsidiary within thirty (30) days of such assignment.

Section 4.1.2 Authorization By City Council.

Any transfer described in Section 4.1.1 authorized by City Council shall be evidenced by a bill of sale or similar document, an executed copy of which shall be filed with the Director within thirty (30) days

after any such transfer; provided, however, that the transferee must agree to comply with this ordinance and amendments thereto, and must be able to provide proof of its legal, technical, financial, and character qualifications as determined by the City and provide disclosure of ownership interests as required by Chapter 2-154 of the Code and provide such other certifications as the City shall require ("Permitted Transfer").

Section 4.1.3 Disclosure Of Ownership.

Prior to adoption of this ordinance, Grantee has submitted to the Director the economic disclosure statement required by Chapter 2-154 of the Code. Grantee, or any transferee or assignee permitted hereunder shall, within thirty (30) days of any such transaction, file an amendment to the foregoing statement of ownership interest with the Director in the event ownership of ten percent (10%) of the right to control Grantee is acquired during the term of this ordinance by any person or one or more groups of persons acting in concert after the date of passage of the ordinance.

Section 4.1.4 Eligibility Requirements For Award Of Contracts.

Grantee represents that neither it nor, to the best of its knowledge, its subcontractors, are in violation of the provisions of Section 2-92-320 of Chapter 2-92 of the Municipal Code of Chicago. In connection herewith, Grantee has executed the applicable Certifications required under the Illinois Criminal Code, 720 ILCS 5/33E-3 and E-4, as amended, which are incorporated herein by reference as if fully set forth herein.

SECTION 5. Compensation.

Section 5.1 Fee.

Except as set forth below, throughout the term of this ordinance, Grantee agrees to pay the City in advance for the use of the Authorized Routes the Fee of One Thousand Three Hundred Thirty-two and no/100 Dollars ($1,332.00) on or prior to the anniversary date of this ordinance representing payment for the succeeding year. The Fee for the first year shall be payable within thirty (30) days after passage of this ordinance.

Section 5.2 Not A Tax.

Payment by Grantee to the City of the Annual Fee is compensation for the use of the Public Ways and shall not be considered in the nature of a

tax. Such payments shall be separate from, and in addition to, any and all federal, state, local and municipal taxes, as may be due, which are separate and distinct obligations of Grantee.

Section 5.3 Subsequent Action Affecting Compensation.

If during the term of this ordinance any court, agency or other authority of competent jurisdiction takes any action, or makes any declaration, that adversely affects the legality or collection of the Annual Fee, the City and Grantee shall enter into negotiations to amend this ordinance to make the City whole in a manner consistent with said action or declaration by restoring the City to a position equivalent to that which it held prior to said action or declaration.

Section 5.4 Other Fees.

In addition to and unrelated to the payment of the Annual Fee, Grantee shall pay all fees necessary to obtain federal, state, local and City licenses, permits and authorizations required for installation, repair, maintenance or operation of its System; provided, however, that no fee shall be especially imposed on Grantee by the City for any such license, permit or authorization other than standard fees of general application required by City ordinance or the Code, which fees include, but are not limited to, fees required in connection with obtaining electrical wiring permits from the Building Department. Grantee shall also pay such additional fees for the use of City-owned conduits as may be required by the Code.

SECTION 6. Insurance And Indemnification.

Section 6.1 Insurance.

Prior to issuance of the permit described in Section 11.1 and at all times during the term of this ordinance, and thereafter, during such time as may be required to remove Grantee's System and restore the Authorized Routes to their prior condition, Grantee shall obtain, pay all premiums for, and file with Risk Management on the City's standard Certificate of Insurance form attached hereto as Exhibit 3, the insurance coverages covering all risk associated with the installation, repair, maintenance, removal and operation of Grantee's System specified below:

(A) Workers' Compensation And Occupational Disease Insurance.

Workers' Compensation and Occupational Disease Insurance, in accordance with the laws of the State of Illinois, or any applicable jurisdiction, covering all employees who are to provide a service under this ordinance and employer's liability

coverage with limits of not less than Five Hundred Thousand Dollars ($500,000) each accident or illness.

(B) Commercial General Liability Insurance. (Primary And Umbrella)

Commercial General Liability Insurance or equivalent with limits of not less than One Million Dollars ($1,000,000) per occurrence, combined single limit, for bodily injury, personal injury, and property damage liability. Coverage extensions shall include the following: All premises and operations (for a minimum of two (2) years following project completion), products/completed operations, explosion, collapse, underground, independent contractors, separation of insureds, and contractual liability (with no limitation endorsement). The City of Chicago, its employees, elected officials, agents, and representatives are to be named as additional insureds on a primary, non-contributory basis for any liability arising directly or indirectly from the work. Any self-insured retention provision must be approved in advance by Risk Management.

(C) Automobile Liability Insurance. (Primary And Umbrella)

When any motor vehicles (owned, non-owned or hired) are used in connection with the construction, installation, maintenance and operation of Grantee's System, Automobile Liability Insurance shall be maintained with limits of not less than One Million Dollars ($1,000,000) per occurrence, combined single limit, for bodily injury and property damage. The City is to be named as an additional insured on a primary non-contributory basis.

(D) Professional Liability Insurance.

When any architects, engineers, construction managers or consultants perform work in connection with this ordinance, Professional Liability Insurance covering acts, errors or omissions shall be maintained with limits of not less than One Million Dollars ($1,000,000). Coverages extension shall include contractual liability. When policies are renewed or replaced, the policy retroactive date must coincide with, or precede, start of work on the ordinance. A claims-made policy which is not renewed or replaced must have an extended reporting period of two (2) years.

In lieu of purchasing the above coverages, Grantee may file a Certificate of Self-Insurance provided that such certificate is satisfactory to Risk Management.

Section 6.2 Qualified Companies.

All insurance policies called for in this ordinance shall be issued by companies authorized to do business in Illinois and satisfactory to Risk Management and each insurance policy shall be satisfactory to Risk Management. Each insurance policy shall contain a covenant or endorsement of the insurance company to provide sixty (60) days written notice by registered mail of the insurance company's intention to cancel, substantially change, or not to renew such policy to both Risk Management and the Grantee. The receipt of any certificate does not constitute agreement by the City that the insurance requirements in the ordinance have been fully met or that the insurance policies indicated on the certificates are in compliance with all the ordinance requirements. The failure of the City to obtain certificates or other insurance evidence from the Grantee shall not be deemed to be a waiver by the City. The Grantee shall advise all insurers of the ordinance provisions regarding insurance. Non-conforming insurance shall not relieve Grantee of its obligation to provide insurance as specified herein. Failure to carry or keep such insurance in force throughout the period set forth in Section 6.1 shall constitute a material violation of this ordinance. The City reserves the right to stop any work related to Grantee's System until proper evidence of insurance is furnished.

Section 6.3 Right To Require Replacement Of Insurance.

If the financial condition of any insurance company providing an insurance policy pursuant to Section 6 or if Grantee's financial condition materially and adversely changes, Risk Management may, at any time, require that such insurance policy provisions be replaced with such other insurance policy consistent with the requirements set forth in Section 6.

Section 6.4 Alteration.

Grantee shall not materially change or alter the terms or conditions of the insurance policies referred to herein or replace or cancel said insurance policies without prior approval of Risk Management.

Section 6.5 City's Right To Increase Minimum Limits.

In the event of changed circumstances that would render the limits of

the insurance policies set forth in this Section 6 inadequate, Risk Management reserves the right to reasonably increase the minimum required limits of such insurance policies upon sixty (60) days written notice to Grantee in order to ensure adequate protection for the City. Within sixty (60) days after such notice, Grantee shall increase such limits to an amount equal to or greater than the increased minimum amounts.

Section 6.6 No Excuse From Performance.

None of the provisions contained herein, nor the insurance policies required herein, shall be construed to excuse the faithful performance by Grantee of the terms and conditions of this ordinance or limit the liability of the Grantee under this ordinance for any and all damages in excess of the amounts of such insurance policies. Any insurance protection furnished by the Grantee hereunder shall in no way limit its responsibility to indemnify and save harmless the City under the indemnity provisions of this ordinance.

Section 6.7 No Contribution.

Grantee expressly understands and agrees that any insurance or self-insurance programs maintained by the City shall apply in excess of and not contribute with insurance provided by the Grantee under the ordinance.

SECTION 7. Indemnity.

Grantee shall be solely responsible for the support, safety and protection of its System and the Authorized Routes being used by Grantee and for the safety and protection of all persons and all property coming into contact with Grantee's facilities or their operations. Grantee shall, at its sole cost and expense, indemnify, defend, keep and save harmless the City, its officials, boards, commissions, agents and employees (collectively, the "Indemnified Parties") against any and all suits, causes of action, proceedings and judgments, claims, losses, damages (whether such claims and damages are for personal injury, property damage or interruption of utility service), liabilities, judgments, costs and expenses (collectively referred to as "Claims") arising out of, caused by or directly resulting from the granting of rights pursuant to the ordinance and Grantee's installation, maintenance and operation of its System; provided that the Indemnified Parties may not be indemnified to the extent a court of final adjudication determines that a Claim or portion thereof has been caused by negligence of the City. The City shall have the right, at its option and at Grantee's expense to participate in the defense of any suit without relieving Grantee of any of its obligations under this section. The term "Claim" specifically shall be deemed to include,

but not be limited to, any liability for the payment of Workmen's Compensation under Illinois law which the City is required to make and the Grantee shall reimburse the City for any such payment made by the City. Grantee, in accepting the terms of this ordinance, shall be deemed as a condition of its acceptance, to understand and agree that the insurance required by Section 6 of this ordinance shall in no way limit the responsibility of Grantee to indemnify, keep and save harmless and defend the Indemnified Parties pursuant to this section. Indemnified expenses shall include, but not be limited to, all out-of-pocket expenses of the Indemnified Parties, such as reasonable attorney fees, and shall also include the reasonable value of any services rendered by the Corporation Counsel or his or her other assistants or any consultants, employees or agents of the City. The indemnities contained in this section shall survive the expiration or repeal of the ordinance.

SECTION 8. Construction And Installation Of Grantee's System.

Section 8.1 Construction And Installation Procedures.

Grantee shall not access the Public Ways to construct, install or modify its System without prior approval of the Commissioner of the Department of Transportation, the issuance of a permit therefor and the payment of applicable permit fees. Grantee shall submit to the Commissioner of the Department of Transportation documents which set forth the project purposes, specifications, exact proposed locations, standards and procedures for construction and installation of its System including size and depth of conduits and cables (the "Construction Documents"). Said specifications, standards and procedures shall be consistent with the applicable standards of the telecommunications industry and shall, at a minimum, establish procedures to ensure quality work and provide for the safety and protection of residents and property. Said Construction Documents shall be submitted to the Commissioner of the Department of Transportation for review and approval prior to commencement of construction, installation or modification of Grantee's System and shall be modified as said Commissioner may require in the interest of public safety or to comply with applicable provisions of the Code and City regulations or where mutually agreed on by the City and Grantee. Any application for permits shall be subject to completion of the Board of Underground procedures and guidelines set forth in Section 20 of this Agreement and the modification to the extent deemed necessary by the Commissioner of the Department of Transportation, of any Construction Documents to comply with such procedures and guidelines.

If at any time it is determined by the City or other governmental authority, in its sole discretion and judgment, that any part of Grantee's System, including, without limitation, any means used to distribute signals over or within the System, is harmful to the health or safety of any person, then Grantee shall, at its sole cost and expense, promptly correct

all such conditions to the satisfaction of the City or such governmental authority.

Section 8.2 Approval Of Specific Location.

Grantee shall file "as built" drawings within thirty (30) days of completion showing the exact location of each telecommunication facility comprising a part of Grantee's System, and the location of each conduit to be entered and the number of manholes or other openings to gain access to said conduit. Plans or similar information shall be filed with the Commissioner of the Department of Transportation for approval, prior to the issuance of a permit for any proposed reduction or removal of any portion of Grantee's System along the Authorized Routes. Grantee shall also obtain such performance or other bonds or letters of credit of such type and in such amounts as may be required by the Commissioner of the Department of Transportation.

Section 8.3 Maintenance Requirements And Standards.

Section 8.3.1 In General.

Grantee shall maintain and operate, as now constructed, its System in a safe, orderly and workmanlike manner utilizing only material of good, durable quality with due respect for engineering considerations and in accordance with applicable federal, state and local laws and regulations, including but not limited to, the standards set by the City's Department of Transportation and the Building Department.

Section 8.3.2 Compliance Standards.

Grantee shall at all times comply with the following:

(A) U.L. Code (latest edition),

(B) applicable provisions of the Code,

(C) written standards of the Department of Transportation and the Building Department applicable to Grantee's construction, installation, operation and maintenance of its System.

Section 8.3.3 "As Built" Drawings.

Grantee shall update its "as built" drawings previously filed with the City within sixty (60) days of a material change whenever material

changes are made to Grantee's System which impact the Public Ways and submit such updated drawings to the Commissioner of the Department of Transportation. Said drawings shall at a minimum include cable routings and the location of amplifiers, power supplies and system monitor test points.

Section 8.3.4 Emergency Or Disaster.

In case of emergency or disaster, Grantee shall, upon request of the City, make available its facilities to the City, without cost, for emergency use, provided such use does not endanger patients, employees, and staff.

Section 8.3.5 Use Of Existing Conduits.

Grantee shall use existing conduits and other facilities whenever economically feasible and shall not install any new, different or additional conduits or other facilities for its System without approval of the City and any other applicable governmental agency. If Grantee is using existing conduit owned by any other person, Grantee shall comply with all applicable City safety standards as well as the safety standards imposed by the entities owning the existing conduit and any applicable tariffs.

Section 8.3.6 Adjoining Property Owners.

All Grantee's System shall be installed and located so as to cause minimum interference with the rights and appearance and reasonable convenience of adjoining property owners and at all times shall be kept and maintained in a safe condition and in good order and repair. Grantee shall at all times employ reasonable care and shall install and maintain in use commonly accepted methods and devices for preventing failure and accidents which are likely to cause damage, injuries or nuisance to the public. Suitable barricades, flags, lights or other devices shall be used at such times and places as are reasonably required for the safety of all members of the public. Any fixtures placed in any Public Ways by Grantee shall not interfere with the usual and customary uses of, or any specifically permitted or licensed use of, the Public Ways.

Section 8.3.7 Adjustment Of Utility Facilities.

In the event that the location of Grantee's System will require an adjustment of the location of existing public and private utility facilities, Grantee must obtain written consent of the owner of such utility including, where applicable, all relevant City departments, to

such adjustment and make such arrangements for the payment or reimbursement of the cost of such adjustments as are satisfactory to the owner of such utility including, where applicable, all relevant City departments. In no case shall Grantee be entitled to perform such adjustment or disturb such utility facilities without the written consent of the owner of such utility.

Section 8.3.8 Electrical Permit.

All installation work for Grantee's System, after passage of this ordinance, shall be performed by electrical contractors licensed pursuant to Chapter 86 of the Code.

Section 8.4 Restoration.

In the event of disturbance of the Public Ways or private property by Grantee, Grantee shall, at its own expense and in a manner approved by the City or other appropriate governmental authority and/or the owner of such private property, rebuild, restore and repair the Public Ways, including any sidewalks, or private property in as good a condition as before the work causing such disturbance was done. In the event Grantee fails to perform such rebuilding, replacement or restoration, the City or the owner shall have the right to do so at the sole expense of Grantee.

Section 8.5 Suspension Or Revocation Of Construction Permit.

The Commissioner of the Department of Transportation may suspend or revoke any permit issued by the Department of Transportation or take any action he or she deems necessary, including the stopping of work, should Grantee violate the terms of said permit, until said violation has been corrected to the Commissioner's satisfaction.

Section 8.6 Other Requirements And Approvals.

Issuance of a permit by the Commissioner of the Department of Transportation as to the installation of any portion of Grantee's System does not waive other applicable requirements of federal or Illinois law or the Code and Grantee shall comply with such other requirements. Grantee is further responsible for obtaining approvals related to Grantee's use of the Authorized Routes contemplated in this ordinance from other applicable City departments (such as the Department of Streets and Sanitation and the Building Department) in a timely fashion when and as required.

SECTION 9. Inspection And Physical Audit.

Section 9.1 Inspection.

The City reserves the right to make, at any time after the date of passage of this ordinance and throughout the duration of this ordinance, physical on-site inspections of Grantee's System, including Grantee's telecommunications terminals. Grantee will accommodate the City's monitoring needs by providing the Department of Revenue and the Department of Transportation a map and the "as built" drawings required by Section 8.3.3 which Grantee shall update annually or indicate "no change" (as the case may be) and shall submit these documents to the City at the time of Grantee's payments of its Annual Fee. These documents submitted pursuant to this Section 9.1 will identify the locations of all terminal and junction boxes, and the linear footage of each portion of Grantee's System located in the Public Ways.

Section 9.2 Physical Audit.

In the event that the Director has reason to believe at any time that there is a material discrepancy between information submitted by Grantee pursuant to this Section 9 and the size, location or nature of Grantee's System, then the Department of Revenue may send its own personnel, or hire an engineering firm of the Department's choice (the "City's Inspector"), to perform an unannounced physical audit of Grantee's Telecommunication System. Grantee shall cooperate with such an audit. Grantee shall pay the reasonable costs and fees of any such physical audit. If the City's Inspector determines and establishes in said audit that a material discrepancy exists between the results of such physical audit and the information contained in the specifications, summaries, maps and drawings that Grantee has placed on file with the City pursuant to Sections 8.3.3 and 9.1 and Exhibit 2 of this ordinance, Grantee shall owe the City the sum of any underpayment which has resulted from the discrepancy (plus liquidated damages, if applicable, as specified in Section 10), and shall pay to the Department, within thirty (30) days of Grantee's receipt of the Director's decision the costs and fees of the audit by the City's Inspector as well as any required follow-up by the City's Inspector.

Section 9.3 Trespassing Facilities.

Any portion of Grantee's System in the Public Ways but not along the Authorized Routes is known as a "Trespassing Facility". Upon discovery of a Trespassing Facility by the City, the Director shall have the following options:

(A) order the immediate removal of the Trespassing Facilities from the Public Ways;

(B) seek to obtain liquidated damages to the extent provided pursuant to Section 10 hereof; and/or

(C) seek other remedies available to the City under the Code, this ordinance or under Illinois law,

provided that the Director may waive for a period of thirty (30) days any such sanctions in the event he or she determines that (i) the trespass was inadvertent and (ii) Grantee is making a timely and reasonable effort to remove or relocate the Trespassing Facility promptly, so as to correct any violation of this ordinance. The Director may extend this thirty (30) day correction period for circumstances beyond the reasonable control of Grantee, but only upon receipt and approval by the Director of Grantee's timetable specifying the anticipated date the Trespassing Facility will be removed or relocated.

Section 9.4 Annual Certifications.

Annually, within forty-five (45) days following the filing of the Grantee's annual federal tax information returns, Grantee shall deliver to the Director of the Department of Revenue (the "Director") a certificate substantially in the form of Exhibit 5, signed by an authorized officer of Grantee, stating that (A) Grantee has provided no Services along the Authorized Route which the United States Internal Revenue Service has determined generate unrelated business income, as defined by Sections 511 through 514 of the Internal Revenue Code of 1986, as amended, and related regulations, private letter ruling and court decisions; and (B) the Grantee provides no Services to an Affiliate through the use of the Authorized Routes other than to those Affiliates set forth in the certificate. If the certificate describes any new Affiliates, the Grantee shall provide the Director with such information as the Director shall reasonably require about such new Affiliates.

SECTION 10. Repeal Of Privileges.

Section 10.1 Basis For Repeal Of Ordinance.

This ordinance may be repealed in accordance with its terms by the City Council, upon referral from the Mayor or on its own motion, at any time.

Section 10.2 Removal Or Abandonment Of Grantee's Interoffice Telecommunication System.

Section 10.2.1 Removal By Grantee.

Upon repeal of this ordinance pursuant to Section 10.1, or upon revocation or termination of the privilege herein granted, the Grantee, without cost or expense to the City, shall promptly remove or abandon in place, at the option of the City, its System and restore the Public Ways to the satisfaction of the Director and the Commissioner of the Department of Transportation and in accordance with this ordinance and the Code. In all cases, such facilities which are not removed within six (6) months of such date of termination or revocation shall become the property of the City. In determining whether and the extent to which such facilities shall be removed or abandoned, the Director shall take into account the best interests of the City and shall consider all other relevant factors.

Section 10.2.2 Removal By The City.

In the event of the failure or refusal of the Grantee to remove facilities or restore the Public Ways where facilities are removed, as required by Section 10.2.1, the City may remove or cause the removal of Grantee's System provided the City shall be reimbursed by Grantee for the total costs of such removal.

SECTION 11. Sanctions.

Section 11.1 Liquidated Damages.

The events set forth below will result in damages that will be impracticable or difficult to ascertain. Grantee, therefore, shall pay the City the sum of One Hundred Dollars ($100) per day from the date of receipt of written notice of the violation and the expiration of the applicable grace or cure period described below until the violation is corrected or resolved to the City's reasonable satisfaction, which amount shall not be considered in the nature of a penalty. Such written notice is to be given to the parties set forth in Section 21.2 by certified mail. Such events are as follows:

(A) installation of "Trespassing Facilities" as defined in Section 9.3 of this ordinance;

(B) material non-conformance of Grantee's Telecommunication System or any portion thereof with the standards of general applicability of the City set forth in the Code or furnished in writing by the Department of Transportation or the Building Department;

(C) failure to remove, modify, replace or relocate facilities within the permitted time frame (and granted extensions) after notice from the Director or the Department of Transportation to remove, modify, replace or relocate such facilities pursuant to Section 3.3.2 or Section 10.2.1.

Notwithstanding anything set forth above in Section 11.1, in the event of the occurrence of any of the events described in Section 11.1 (A), (B) or (C) above, with respect to removal and relocation not involving a risk to the public or the delay of a public purpose or project, Grantee shall be entitled to a grace period of fifteen (15) days in which to initiate action to cure or reverse any such event or occurrence and further provided that Grantee shall have provided the City with notice of the initiation of such action, facts to reasonably demonstrate to the City that Grantee is proceeding with reasonable diligence to pursue and conclude such action, and an estimated date of completion of such action, prior to the end of such fifteen (15) day grace period. Upon approval of the Director, Grantee shall be entitled to an additional fifteen (15) day grace period in which to cure or reverse any such event or action. No liquidated damages shall accrue or be payable during such grace periods.

Section 11.2 Other Rights Of City.

The right of the Director to impose upon Grantee liquidated damages pursuant to Section 11.1 shall be in addition to any other rights or remedies the City has under this ordinance, the Code or other applicable laws including the right of the City Council to repeal this ordinance pursuant to Section 10 and the right of the Director under Section 12.2 to revoke the permit described in Section 12.1.

Section 11.3 No Waiver Of Rights.

The decision by the Director to forego the imposition of liquidated damages or other monetary sanctions in a particular instance shall in no way act to waive the City's rights under this section with respect to subsequent violations of this ordinance.

SECTION 12. Permit Needed.

Section 12.1 Permit.

The permission and authority herein granted shall not be exercised until (i) Grantee has filed a written acceptance of the terms of this ordinance executed by Grantee containing such representations and in such form as is satisfactory to the Director and the City's Corporation

Counsel, (ii) proof of insurance as required in Section 6 hereof has been submitted to and approved by Risk Management, (iii) payment of the Fee of One Thousand Three Hundred Thirty-two and no/100 Dollars ($1,332.00) and the other amounts required in Section 5.1 has been made to the Department, and (iv) a permit authorizing use of the Authorized Routes pursuant to the length of term specified in Section 2 has been issued to Grantee by the Commissioner of the Department of Revenue.

Section 12.2 Revocation Of Permit.

In addition to the provisions of Section 3.4, and of Section 8.4, the Director may revoke the permit referred to in Section 12.1 if Grantee at any time shall fail to comply with the provisions and conditions of this ordinance and the Director, in exercise of his or her discretion, shall fail to comply with the provisions and conditions of this ordinance and the Director, in exercise of his or her discretion, shall determine that revocation is necessary and proper. In case of such revocation, the City shall be entitled to its remedies hereunder, under the Code and under Illinois law. Such permit may be reinstated by the Director if the Director, in the exercise of his or her discretion, concludes that the cause of such revocation has been cured by Grantee in a timely fashion.

SECTION 13. Special Conditions.

Section 13.1 No Recourse.

Except as expressly provided in this ordinance or at law, Grantee shall have no recourse against the City for any loss, expense or damage resulting from the terms and conditions of this ordinance or because of the City's enforcement thereof nor for the City's failure to have authority to grant the rights conveyed in this ordinance. In applying for its permit pursuant to Section 12.1, Grantee will be deemed to agree to this ordinance, relying upon its own investigation and understanding of the power and authority of the City to grant the Grantee the rights and privileges granted under this ordinance.

Section 13.2 Compliance With Applicable Laws.

In installing, operating and maintaining its System, Grantee shall comply with all applicable laws and regulations of the United States of America and its agencies (including, but not limited to, the regulations and standards of the Federal Occupational Safety and Health Administration), the State of Illinois, all applicable ordinances and executive orders of the City, all applicable regulations of the Federal Communications Commission and the Illinois Commerce Commission and such laws shall be considered part of this ordinance as set forth herein.

Section 13.3 Underground Facilities Agreement.

If the Commissioner of the Department of Transportation shal determine that it is in the public interest and so directs in writing, Grantee may apply for and, if accepted, enter into membership in any City-sponsored utility alert network for underground facilities ("C.U.A.N.").

Section 13.4 MacBride Principles.

If Grantee conducts any business operations in Northern Ireland, it is hereby required that Grantee make all reasonable and good faith efforts to conduct any such business operating in Northern Ireland in accordance with the MacBride Principles for Northern Ireland as defined in Illinois Public Act 85-1390 (1988 Ill. Laws 3220).

SECTION 14. Conflict Of Interest.

No member of the governing body of the City or other unit of government and no other official, officer, agent or employee of the City or other unit of government is employed by Grantee or has personal financial or economic interest directly or indirectly in this ordinance or any contract or subcontract resulting therefrom or in the privileges to be granted hereunder except as may be permitted in writing by the Board of Ethics established pursuant to the Municipal Code of Chicago (Chapter 2-156). No payment, gratuity or offer of employment shall be made in connection with this ordinance by or on behalf of any Contractors to the Grantee or higher tier subcontractors or anyone associated therewith, as an inducement for the award of contracts, subcontracts or orders. Any agreement entered into, negotiated or performed in violation of any of the provisions of Chapter 2-156 shall be voidable as to the City.

SECTION 15. Grantee's Affidavit Covenant And Representation.

Neither Grantee nor its Contractors shall be in violation of the provisions of Chapter 2-92, Section 2-92-320 of the Code. In connection herewith, Grantee has executed the applicable certification required under the Illinois Criminal Code, 720 ILCS 5/33E-3 and E-4, as amended, and under the Illinois Municipal Code, 5 ILCS 5/11-42.1-1, attached hereto as Exhibit 4.

SECTION 16. Cooperation With Inspector General.

It shall be the duty of Grantee, all Contractors, and all officers, directors, agents, partners, and employees of Grantee to cooperate with the Inspector General in any investigation or hearing undertaken pursuant to Chapter 2-56 of the Code. Grantee shall inform all its Contractors of the provision and require understanding and compliance herewith.

SECTION 17. Disclosure Of Ownership Interests.

Grantee has provided the City with the Disclosure of Ownership Interest Affidavit for the Grantee, completed copies of which are attached hereto and incorporated by reference herein in Exhibit 6.

SECTION 18. M.B.E./W.B.E. Commitment.

Section 18.1 Grantee agrees for itself and its successors and assigns, and shall contractually obligate the Contractors to agree, that during the construction of the System:

A. Consistent with the findings which support the Minority-Owned and Women-Owned Business Enterprise Procurement Program (the "M.B.E./W.B.E. Program"), Section 2-92-420, et seq., of the Code, and in reliance upon the provisions of the M.B.E./W.B.E. Program to the extent contained in, and as qualified by, the provisions of this Section 13, during the course of construction of the System, at least the following percentages of the aggregate construction costs (as set forth in the budget) shall be expended for contract participation by minority-owned businesses ("M.B.E.s") and by women-owned businesses ("W.B.E.s"):

   a. At least twenty-five percent (25%).

   b. At least five percent (5%).

B. For purposes of this Section 18 only, Grantee (and any party to whom a contract is let by Grantee pursuant to this ordinance) shall be deemed a "Contractor" and this ordinance (and any contract let pursuant thereto) shall be deemed a "Contract" as such terms are defined in Section 2-92-420 of the Code. In addition, the term "minority-owned business" or "M.B.E." shall mean a business enterprise identified in the Directory of Certified Minority Business Enterprises published by the City's Purchasing Department, or otherwise certified by the City's Purchasing Department, as a minority-owned business enterprise; and the term "women-owned business" or "W.B.E." shall mean a business enterprise identified in the *Directory of Certified Women Business Enterprises* published by the City's Purchasing Department, or otherwise certified by the City's Purchasing Department as a women-owned business enterprise.

C. Consistent with Section 2-92-440 of the Code, Grantee's M.B.E./W.B.E. commitment may be achieved in part by Grantee's status as an M.B.E. or W.B.E., or by a joint venture

with one or more M.B.E.s or W.B.E.s (to the extent of the M.B.E. or W.B.E. participation in such joint venture, by Grantee utilizing an M.B.E. or a W.B.E. as a Contractor, by subcontracting or causing a Contractor to subcontract a portion of the work to one or more M.B.E.s or W.B.E.s, or by the purchase of materials used in the construction of the System from one or more M.B.E.s or W.B.E.s, or by any combination of the foregoing. Those entities which constitute both an M.B.E. and a W.B.E. shall not be credited more than once with regard to Grantee's M.B.E./W.B.E. commitment as described in this Section 18. Grantee or a Contractor may meet all or part of this commitment through credits received pursuant to Section 2-92-530 of the Code for the voluntary use of M.B.E.s or W.B.E.s in its activities and operations other than with respect to the System.

D. "M.B.E./W.B.E. Activities" are, within the City, cable installation services within buildings and outside buildings for Grantee's Telecommunication System.

E. Grantee shall furnish to the City a report detailing its compliance with this provision prior to any renewal of this ordinance. If a report shows noncompliance with the M.B.E. and the W.B.E. percentages, the City shall provide Grantee with notice of noncompliance and the Grantee shall use its best efforts to cure noncompliance over a reasonable period following the notice.

F. Any reduction or waiver of Grantee's M.B.E./W.B.E. commitment as described in this Section 18 shall be undertaken in accordance with Section 2-92-450, Municipal Code of Chicago.

SECTION 19. Residency.

Except as otherwise prohibited by law, for any construction or installation project related to Grantee's Telecommunication System having an estimated contract value or cost of One Hundred Thousand Dollars ($100,000) or more, Grantee and its Contractors shall comply with the minimum percentage of total worker-hours performed by actual residents of the City specified in Section 2-92-330 of the Code (at least fifty percent (50%) of the total worker hours shall be performed by actual residents of the City); provided, however, that in addition to comply with this percentage, Grantee and its Contractors shall make good faith efforts to use qualified residents of the City in both unskilled and skilled labor positions. Grantee or any one of its Contractors may request a reduction or waiver of the foregoing minimum percentage level of Chicagoans in accordance with standards and procedures developed by the City. This provision shall not apply to work performed by vendors or manufacturers of components of Grantee's System.

Grantee may request a reduction or waiver of this minimum percentage level of Chicagoans as provided for in Section 2-92-330 of the Code in accordance with standards and procedures developed by the Purchasing Agent of the City.

(i) Definitions. For this Section 19, "actual residents" of the City shall mean persons domiciled within the City. The domicile is an individual's one and only true, fixed and permanent home and principal establishment.

(ii) Documentation. Grantee shall provide the maintenance of adequate employee residency records to ensure that actual Chicago residents are employed on the construction of the System.

(iii) Access to Records. Full access to Grantee's and its Contractor's employment records shall be granted to the City or its duly authorized representatives. Grantee and its Contractors shall maintain all relevant personnel data in records for a period of at least three (3) years after termination of this ordinance. At the direction of the City, affidavits and other supporting documentation will be required of Grantee to verify or clarify an employee's actual address when doubt or lack of clarity arises.

Grantee shall cause or require the provisions of this Section 19 to be included in all construction contracts and subcontracts related to the System.

SECTION 20. Board Of Underground.

Grantee agrees that its work in the Public Ways shall comply with the guidelines and procedures issued by the Department of Transportation for the Board of Underground, pursuant to Section 2-120-300 of the Municipal Code. Consistent with and pursuant to Section 2-120-300 of the Municipal Code, Grantee shall design its Telecommunication System to the extent practicable so as not to materially diminish or prevent access for repair or maintenance of underground facilities, whether owned by the City or any Third Party. Conflicts regarding access to facilities shall be resolved pursuant to Board of Underground procedures to the extent practicable and required.

SECTION 21. General Provisions.

Section 21.1 Descriptive Headings.

Section headings are descriptive and used merely for the purpose of organization and, where inconsistent with the text, are to be disregarded.

Section 21.2 Notices.

Unless otherwise specified herein, all notices, requests, designations, deliveries, approvals, consents, demands and waivers required or provided hereunder or desired by the parties hereto, shall be in writing and shall be deemed properly served if hand-delivered to the parties at the following addresses (effective on delivery) or if sent by registered or certified mail, postage prepaid, return receipt requested, addressed to the parties at the following addresses (effective on mailing):

(i) If To Grantee:

Northwestern Memorial Hospital
Room 448
259 East Erie Street
Chicago, Illinois 60611
Attention: John A. Wescott,
Vice President

With A Copy To:

Office of the General Counsel
Northwestern Memorial Hospital
Room 500
240 East Ontario Street
Chicago, Illinois 60611
Attention: Mitchell J. Wiet,
Vice President and
General Counsel

(ii) If To The City:

Department of Revenue
City of Chicago
City Hall, Room 107
121 North LaSalle Street
Chicago, Illinois 60602
Attention: Director

With A Copy To:

Corporation Counsel
City of Chicago
City Hall, Room 511
121 North LaSalle Street
Chicago, Illinois 60602
Attention: Finance and Economic
Development Division

or to such other parties or other addresses as either party may designate by notice to the other. The specification of a number of days or months notice shall mean notice of not less than such number of days or months, unless otherwise provided in this ordinance.

Section 21.3 Invalidity.

If any section, paragraph or provision of this ordinance shall be held to be invalid or unenforceable for any reason, the invalidity or unenforceability of such section, paragraph or provision shall not affect any of the remaining provisions of this ordinance.

SECTION 22. Prior Ordinances.

All ordinances and resolutions, or parts thereof, in conflict with this ordinance, are, to the extent of the conflict, hereby repealed.

SECTION 23. Effective Date.

This ordinance shall be in full force and effect upon its passage and approval.

[Exhibit 4 referred to in this ordinance unavailable at time of printing]

[Exhibits 2 and 3 referred to in this ordinance printed on pages 28467 through 28470 of this Journal]

Exhibits 1, 5 and 6 referred to in this ordinance read as follows:

Exhibit 1.

List Of Affiliates As Of March 1, 1996.

Northwestern Medical Faculty Foundation

Northwestern University

Northwestern Healthcare Network

Members of the Medical Staff of Northwestern Memorial Hospital

Exhibit 5.

Director
Department of Revenue
City of Chicago
City Hall, Room 107
121 North LaSalle Street
Chicago, Illinois 60602

Re: Annual Certification; Northwestern Memorial Hospital;
Fiber Optics Privilege

Dear Director:

Pursuant to ordinance adopted by the City Council on _____, 1996, Northwestern Memorial Hospital ("Hospital") has received permission and authority to operate and maintain a private not-for-profit telecommunications system, as described in such ordinance, within portions of the public way. Capitalized terms herein are as defined in such ordinance.

In accordance with the terms of such ordinance, please accept this communication as the Hospital's annual certification that:

(i) The Hospital has provided no Services along the Authorized Route which the United States Internal Revenue Service has determined generate unrelated business income, as defined by Section 511 through 514 of the Internal Revenue Code of 1986, as amended, and related regulations, private letter ruling and court decisions and the Hospital provides no Services to an affiliate through the use of the Authorized Routes other than to those affiliates set forth in the certificate.

(ii) The Hospital provides no Services to any party except for the affiliates set forth below.

Should you desire any additional information, please do not hesitate to contact the undersigned at your convenience.

Very truly yours,

_____
Name

_____
Title

cc: Corporation Counsel
City Hall -- Room 511
121 North LaSalle Street
Chicago, Illinois 60602
Attention: Finance and Economic Division

Exhibit 6.

Disclosure Of Ownership Interests.

Pursuant to Chapter 2-154-010, 2-154-020, 2-154-030 and 2-154-040 of the Municipal Code of the City of Chicago, all grantees/proposers shall provide the following information with their proposal. Notwithstanding, the Corporation Counsel may require additional information which is reasonably intended to achieve full disclosure of ownership interests from grantee or proposer. Every question must be answered. If the question is not applicable, answer with "NA". If the answer is none, please answer "None". Note: The person preparing Section I, II, III, IV, or V of this statement must sign the bottom of page 4 before a Notary Public.

Grantee/Proposer Name: Northwestern Memorial Hospital

Grantee/Proposer Address: Superior Street and Fairbanks Court, Chicago, Illinois 60611

Grantee/Proposer is a: (Check One)
☐ Corporation ☐ Sole Proprietor
☐ Partnership ☒ Not-for-Profit Corporation
☐ Joint Venture ☐ Other

Section 1.

For-Profit Corporations.

a. Incorporated in the State of Illinois

b. Authorized to do business in the State of Illinois: Yes ☒ No ☐

c. Names of all Officers of Corporation (or Attach List): Names of all Directors of Corporation (or Attach List):

Name (Print or Type)	Title (Print or Type)	Name (Print or Type)	Title (Print or Type)
NA			

d. If the corporation has fewer than one hundred (100) shareholders, indicate here or attach a list of names and addresses of all shareholders and the percentage interest of each.

Name (Print or Type)	Address	Ownership Interest
NA		%
		%
		%
		%

Disclosure Of Ownership Interest.

e. The corporation is owned partially or completely by one or more other corporations? Yes ☐ No ☒

If "Yes", submit a Disclosure of Ownership Interest form for each of said corporations.

f. If the corporation has one hundred (100) or more shareholders, indicate here or attach a list of names and addresses of all shareholders owning shares equal to or in excess of ten percent (10%) of the proportionate ownership of the corporation and indicate the percentage interest of each.

Name (Print or Type)	Address	Ownership Interest
NA		%
		%
		%
		%

Note: Generally, with corporations having one hundred (100) or more shareholders where no shareholder owns ten percent (10%) of the shares, the requirements of this Section 1 would be satisfied by the Grantee/Proposer enclosing, with his proposal, a copy of the corporation's latest published annual report and/or Form 10-K if the information is contained therein.

Section 2.

Partnerships.

If the grantee/proposer is a partnership, indicate the name of each partner and the percentage of interest of each therein.

Names Of Partners (Print or Type)	Percentage Interest
NA	%
	%
	%
	%

Section 3.

Sole Proprietorships.

a. The grantee/proposer is a sole proprietor and is not acting in any representative capacity in behalf of any beneficiary: Yes ☐ No ☐

If "No", complete items b and c of this Section 3.

b. If the sole proprietor is held by an agent(s) or a nominee(s), indicate the principal(s) for whom the agent or nominee holds such interest:

Name(s) Of Principal(s) (Print or Type)

NA

c. If the interest of a spouse or any other party is constructively controlled by another party or legal entity, state the name and address of such person or entity possessing such control and the relationship under which such control is being or may be exercised:

NA

Section 4.

Land Trusts, Business Trusts, Estates And Other Entities.

If the grantee/proposer is a land trust, business trust, estate or other similar commercial or legal entity, identify any representative, person or entity holding legal title as well as each beneficiary in whose behalf title is held, including the name, address and percentage of interest of each beneficiary.

NA

Disclosure Of Ownership Interests.

Section 5.

Not-For-Profit Corporations.

a. Incorporated in the State of Illinois

b. Authorized to do business in the State of Illinois: Yes ☒ No ☐

c. Names of all Officers of Corporation (or Attach List):

Name (Print or Type)	Title (Print or Type)
(See Attached List)	

Names of all Directors of Corporation (or Attach List):

Name (Print or Type)	Title (Print or Type)

Note: Pursuant to Chapter 2-154-010, 2-154-020, 2-154-030 and 2-154-040 of the Municipal Code of the City of Chicago, the Corporation Counsel of the City of Chicago may require any such additional information from any entity to achieve full disclosure relevant to the contract.

State of Illinois)
) SS:
County of Cook)

This undersigned having been duly sworn, states that (he) or (she) is authorized to make this affidavit in behalf of the applicant, that the

information disclosed in this economic disclosure statement and any accompanying schedules, is true and complete to the best of (his) or (her) knowledge, and that the applicant has withheld no disclosure as to economic interest in the undertaking for which this application is made, nor reserved any information, date or plan as to the intended use or purpose for which it seeks action by the City.

(Signed) John A. Westcott
(Signature of Person Making Statement)

John A. Westcott
Name of Person Making Statement
(Print or Type)

Vice President, Redevelopment Project
Title

Subscribed to before me this 3rd day of January, 1996, A.D..

(Signed) Marilyn J. Babione
Notary Public Signature

[Official Seal]
Marilyn J. Babione
Notary Public, State of Illinois
My commission expires February 5, 1996.

List of Northwestern Memorial Hospital Corporation Officers and Board of Directors referred to in this Disclosure of Ownership Interests read as follow:

Northwestern Memorial Hospital

Corporate Officers

1995.

David W. Fox
Chairman

James M. Denny
Vice Chairman

Raymond H. Drymalski
Secretary

Gary A. Mecklenburg
President and Chief Executive Officer

Kathleen G. Murray
Executive Vice President and Chief Operating Officer

Anne M. Bolger
Senior Vice President

Mark R. Gavens
Senior Vice President, Medical Affairs

Lawrence L. Michaelis, M.D.
Senior Vice President, Medical Affairs

Eugene G. Principi
Senior Vice President, Finance and Treasurer

William D. Fissinger
Vice President, Fund Development

William A. Hensley
Vice President, Public Relations and Communications

Paul D. Maddrell
Vice President, Managed Care and Physician Development

Jerry Sideman
Vice President, Human Resources

Hilmon S. Sorey, Jr.
Vice President, Corporate Planning

Ralph M. Weber
Vice-President, Corporate Planning

John A. Wescott
Vice President, Redevelopment Project

Mitchell J. Wiet
Vice President and General Counsel

William Woolverton
Vice President, Professional Services

Timothy R. Zoph
Vice President, Information Services

Kathryn E. Johnson
Assistant Secretary

Thomas M. Satkus, Jr.
Assistant Treasurer

Northwestern Memorial Hospital

Board Of Directors

1995.

Harry N. Beaty, M.D.

Willard L. Boyd

Charles T. Brumback

James M. Denny

Raymond H. Drymalski

David W. Fox

J. Douglas Gray

Robert D. Krebs

Lewis Landsberg, M.D.

Gary A. Mecklenburg

William E. Moeller

Stuart M. Poticha, M.D.

William D. Smithburg

Robert M. Vanecko, M.D.

Exhibit 2.
(Page 1 of 2)

Location Description Of The Authorized Routes For The Interoffice Telecommunication System Connecting Grantee's Facilities Located At 221 East Huron Street And 259 East Erie Street.

Grantee's system is encased in three (3) four (4) inch diameter rigid metal conduits which are in turn encased as follows:

Two (2) conduits running together encased in a single concrete ductbank two (2) feet, four (4) inches wide by seventy-four (74) feet, zero (0) inches long and a third (3rd) conduit encased in a separate but parallel concrete ductbank two (2) feet, four (4) inches wide by seventy-four (74) feet, zero (0) inches long running approximately ten (10) feet, zero (0) inches to the west. Both conduits are approximately three (3) feet below grade running through the public way as follows:

The two (2) ductbanks will connect an existing structure on the south side of East Erie Street to the new hospital under construction on the north side of East Erie Street.

The two (2) ductbanks will commence at the structure located at 259 East Erie Street across and under East Erie Street (a distance of seventy-four (74) feet, zero (0) inches) north to the new facility whose address will be 221 East Huron Street.

Exhibit 2.
(Page 2 of 2)

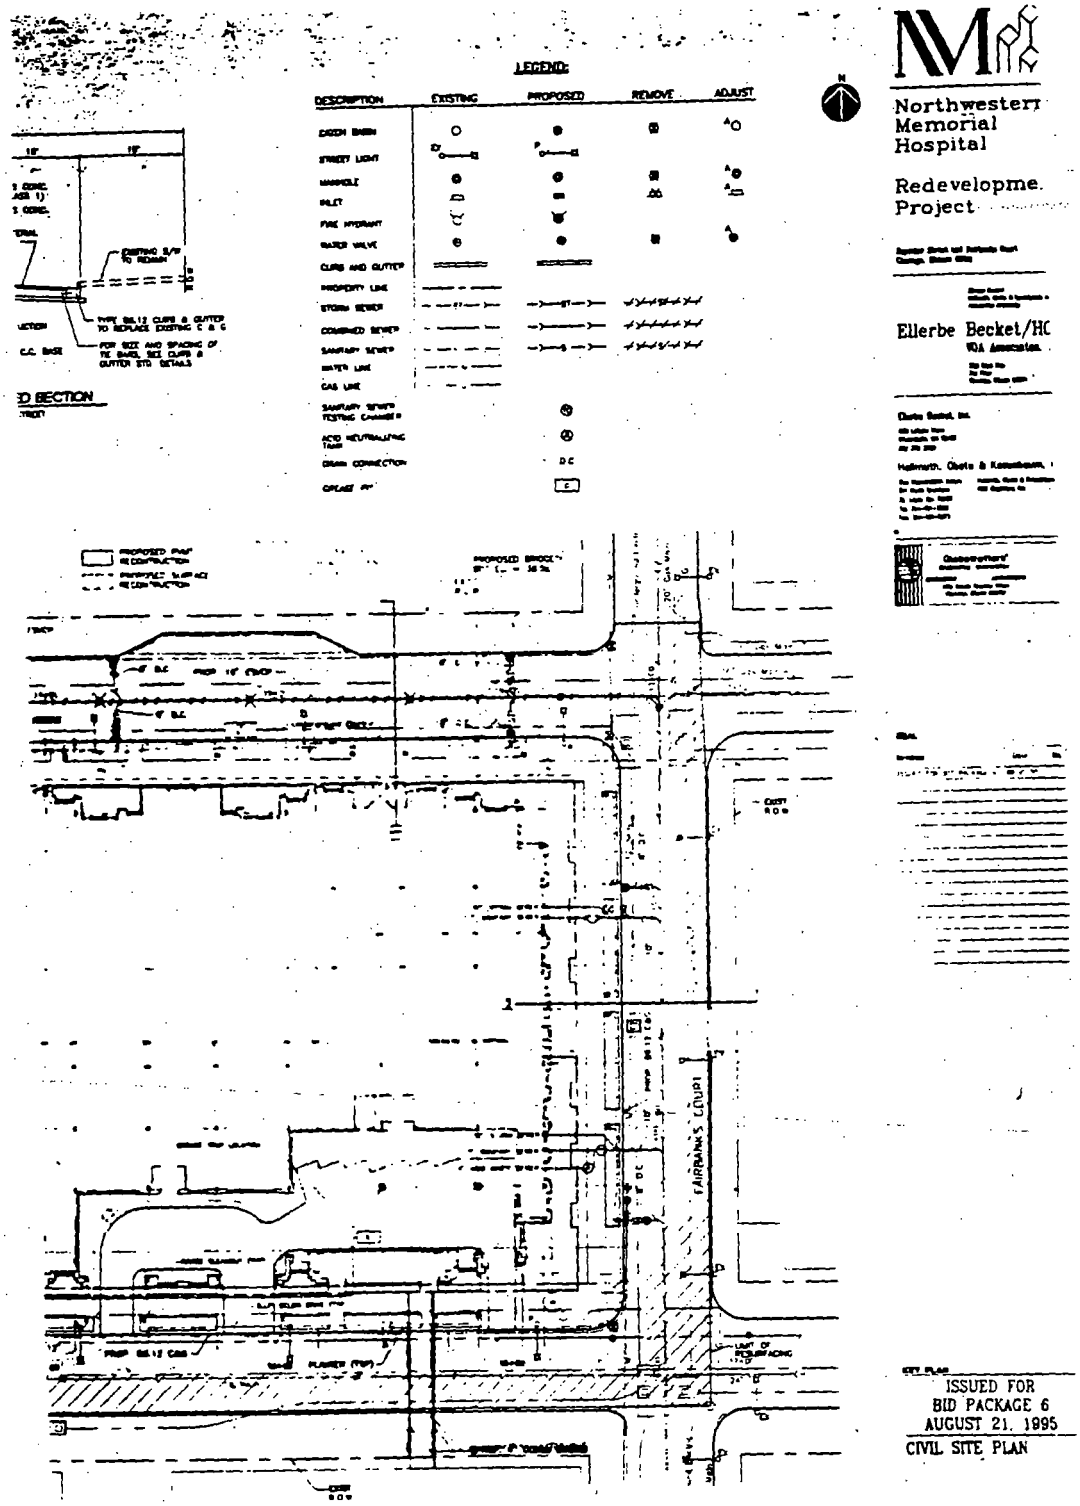


Exhibit 3.
(Page 1 of 2)

ACORD. CERTIFICATE OF INSURANCE # 36816 ISSUE DATE (MM/DD/YY) 10/20/95

PRODUCER
Marsh & McLennan, Incorporated
500 W. Monroe
Chicago, IL 60661

Maria Mihailovich

THIS CERTIFICATE IS ISSUED AS A MATTER OF INFORMATION ONLY AND CONFERS NO RIGHTS UPON THE CERTIFICATE HOLDER. THIS CERTIFICATE DOES NOT AMEND, EXTEND OR ALTER THE COVERAGE AFFORDED BY THE POLICIES BELOW.

INSURED
Northwestern Memorial Hospital
240 E. Ontario Street
Suite 500
Chicago, IL 60611

COMPANIES AFFORDING COVERAGE

COMPANY LETTER A: ST. PAUL INSURANCE CO OF IL
COMPANY LETTER B:
COMPANY LETTER C:
COMPANY LETTER D:
COMPANY LETTER E:

COVERAGES

THIS IS TO CERTIFY THAT THE POLICIES OF INSURANCE LISTED BELOW HAVE BEEN ISSUED TO THE INSURED NAMED ABOVE FOR THE POLICY PERIOD INDICATED. NOTWITHSTANDING ANY REQUIREMENT, TERM OR CONDITION OF ANY CONTRACT OR OTHER DOCUMENT WITH RESPECT TO WHICH THIS CERTIFICATE MAY BE ISSUED OR MAY PERTAIN, THE INSURANCE AFFORDED BY THE POLICIES DESCRIBED HEREIN IS SUBJECT TO ALL THE TERMS, EXCLUSIONS AND CONDITIONS OF SUCH POLICIES. LIMITS SHOWN MAY HAVE BEEN REDUCED BY PAID CLAIMS.

CO LTR	TYPE OF INSURANCE	POLICY NUMBER	POLICY EFFECTIVE DATE (MM/DD/YY)	POLICY EXPIRATION DATE (MM/DD/YY)	LIMITS	
A	GENERAL LIABILITY	KK01200209	12/16/94	12/16/99	GENERAL AGGREGATE	$ 6000000
	X COMMERCIAL GENERAL LIABILITY				PRODUCTS-COMP/OP AGG.	$ 6000000
	CLAIMS MADE X OCCUR				PERSONAL & ADV INJURY	$ 2000000
	OWNER'S & CONTRACTOR'S PROT				EACH OCCURRENCE	$ 2000000
					FIRE DAMAGE (Any one fire)	$ N/A
					MED EXPENSE (Any one person)	$ N/A
	AUTOMOBILE LIABILITY				COMBINED SINGLE LIMIT	$
	ANY AUTO				BODILY INJURY (Per person)	$
	ALL OWNED AUTOS				BODILY INJURY (Per accident)	$
	SCHEDULED AUTOS				PROPERTY DAMAGE	$
	HIRED AUTOS					
	NON-OWNED AUTOS					
	GARAGE LIABILITY					
	EXCESS LIABILITY				EACH OCCURRENCE	$
	UMBRELLA FORM				AGGREGATE	$
	OTHER THAN UMBRELLA FORM					
A	WORKER'S COMPENSATION AND EMPLOYERS' LIABILITY	WVA1201466	12/16/94	12/16/99	X STATUTORY LIMITS	
					EACH ACCIDENT	$ 2000000
					DISEASE POLICY LIMIT	$ 2000000
					DISEASE EACH EMPLOYEE	$ 2000000
	OTHER					

DESCRIPTION OF OPERATIONS/LOCATIONS/VEHICLES/SPECIAL ITEMS

(SEE REVERSE AND/OR ATTACHED)

CERTIFICATE HOLDER

City of Chicago
Department of Revenue
Compensation Unit
333 S. State St., Lower Level
Chicago, IL 60604

CANCELLATION

SHOULD ANY OF THE ABOVE DESCRIBED POLICIES BE CANCELLED BEFORE THE EXPIRATION DATE THEREOF, THE ISSUING COMPANY WILL ENDEAVOR TO MAIL 30 DAYS WRITTEN NOTICE TO THE CERTIFICATE HOLDER NAMED TO THE LEFT, BUT FAILURE TO MAIL SUCH NOTICE SHALL IMPOSE NO OBLIGATION OR LIABILITY OF ANY KIND UPON THE COMPANY, ITS AGENTS OR REPRESENTATIVES.

AUTHORIZED REPRESENTATIVE

Marsha J. Kufeldt

ACORD 25-S (7/90) PAGE: 1 OF 2 ACORD CORPORATION 1990

Exhibit 3.
(Page 2 of 2)

ACORD. CERTIFICATE OF INSURANCE

ISSUE DATE (MM/DD/YY) 08/18/96

PRODUCER
JOHNSON & HIGGINS OF ILLINOIS, INC.
500 WEST MADISON STREET, SUITE 2100
CHICAGO IL 60661-2595

THIS CERTIFICATE IS ISSUED AS A MATTER OF INFORMATION ONLY AND CONFERS NO RIGHTS UPON THE CERTIFICATE HOLDER. THIS CERTIFICATE DOES NOT AMEND, EXTEND OR ALTER THE COVERAGE AFFORDED BY THE POLICIES BELOW.

COMPANIES AFFORDING COVERAGE

COMPANY LETTER A: ST. PAUL MERCURY INSURANCE COMPANY
COMPANY LETTER B:
COMPANY LETTER C:
COMPANY LETTER D:
COMPANY LETTER E:

INSURED
NORTHWESTERN MEMORIAL HOSPITAL
ATTN: CHRISTINE KARCZEWSKI
OFFICE OF GENERAL COUNSEL
240 E ONTARIO STREET SUITE 500
CHICAGO IL 60611

COVERAGE

THIS IS TO CERTIFY THAT THE POLICIES OF INSURANCE LISTED BELOW HAVE BEEN ISSUED TO THE INSURED NAMED ABOVE FOR THE POLICY PERIOD INDICATED. NOTWITHSTANDING ANY REQUIREMENT, TERM OR CONDITION OF ANY CONTRACT OR OTHER DOCUMENT WITH RESPECT TO WHICH THIS CERTIFICATE MAY BE ISSUED OR MAY PERTAIN, THE INSURANCE AFFORDED BY THE POLICIES DESCRIBED HEREIN IS SUBJECT TO ALL THE TERMS, EXCLUSIONS AND CONDITIONS OF SUCH POLICIES. LIMITS SHOWN MAY HAVE BEEN REDUCED BY PAID CLAIMS.

CO LTR	TYPE OF INSURANCE	POLICY NUMBER	POLICY EFFECTIVE DATE (MM/DD/YY)	POLICY EXPIRATION DATE (MM/DD/YY)	LIMITS	
A	GENERAL LIABILITY	HKD7200400	7/13/95	7/13/96	GENERAL AGGREGATE	$ 2,000,000
	X COMMERCIAL GENERAL LIABILITY				PRODUCTS COMP/OP AGG.	$ 1,000,000
	CLAIMS MADE X OCCUR				PERSONAL & ADV. INJURY	$ 1,000,000
	OWNER'S & CONTRACTOR'S PROT.				EACH OCCURRENCE	$ 1,000,000
					FIRE DAMAGE (Any one fire)	$ 1,000,000
					MED EXPENSE (Any one person)	$ 10,000
A	AUTOMOBILE LIABILITY	HA0720082	10/01/95	10/01/96	COMBINED SINGLE LIMIT	$ 1,000,000
	X ANY AUTO					
	ALL OWNED AUTOS				BODILY INJURY (Per person)	$
	SCHEDULED AUTOS					
	HIRED AUTOS				BODILY INJURY (Per accident)	$
	NON-OWNED AUTOS					
	GARAGE LIABILITY				PROPERTY DAMAGE	$
	EXCESS LIABILITY				EACH OCCURRENCE	$
	UMBRELLA FORM				AGGREGATE	$
	OTHER THAN UMBRELLA FORM					
	WORKER'S COMPENSATION AND EMPLOYERS' LIABILITY				STATUTORY LIMITS	
					EACH ACCIDENT	$
					DISEASE--POLICY LIMIT	$
					DISEASE--EACH EMPLOYEE	$
	OTHER					

DESCRIPTION OF OPERATIONS/LOCATIONS/VEHICLES/SPECIAL ITEMS (LIMITS MAY BE SUBJECT TO RETENTIONS)
THE CITY OF CHICAGO, ITS EMPLOYEES, ELECTED OFFICIALS, AGENTS, AND REPRESENTATIVES ARE ADDITIONAL INSUREDS ON A PRIMARY, NON-CONTRIBUTORY BASIS FOR ANY LIABILITY ARISING DIRECTLY OR INDIRECTLY FROM THE WORK WITH RESPECT TO THE USE OF THE TELECOMMUNICATIONS EASEMENT AT 221 EAST HURON STREET.

CERTIFICATE HOLDER

CITY OF CHICAGO
DEPARTMENT OF REVENUE, COMPENSATION UNIT
333 SOUTH STATE STREET, LOWER LEVEL
CHICAGO IL 60604

CANCELLATION

SHOULD ANY OF THE ABOVE DESCRIBED POLICIES BE CANCELLED BEFORE THE EXPIRATION DATE THEREOF, THE ISSUING COMPANY WILL ENDEAVOR TO MAIL 30 DAYS WRITTEN NOTICE TO THE CERTIFICATE HOLDER NAMED TO THE LEFT, BUT FAILURE TO MAIL SUCH NOTICE SHALL IMPOSE NO OBLIGATION OR LIABILITY OF ANY KIND UPON THE COMPANY, ITS AGENTS OR REPRESENTATIVES.

AUTHORIZED REPRESENTATIVE
STEVEN A. KRUEGER Steven A. Krueger

ACORD CORPORATION 1988

DESIGNATION OF PORTION OF WEST KINZIE STREET AS LIMITED LOCAL ACCESS PUBLIC WAY.

The Committee on Transportation and Public Way submitted the following report:

CHICAGO, September 9, 1996.

To the President and Members of the City Council:

Your Committee on Transportation and Public Way begs leave to recommend that Your Honorable Body *Pass* an ordinance introduced by The Honorable Richard M. Daley, Mayor, in conjunction with the Commissioner of Planning and Development designating part of West Kinzie Street as a limited local access public way. This ordinance was referred to the committee on July 31, 1996.

This recommendation was concurred in unanimously by a viva voce vote of the members of the committee, with no dissenting vote.

Respectfully submitted,

(Signed) PATRICK M. HUELS,
Chairman.

On motion of Alderman Huels, the said proposed ordinance transmitted with the foregoing committee report was *Passed* by yeas and nays as follows:

Yeas -- Aldermen Granato, Haithcock, Tillman, Preckwinkle, Holt, Steele, Beavers, Dixon, Shaw, Buchanan, Huels, Frias, Olivo, Burke, Jones, Coleman, Peterson, Murphy, Rugai, Troutman, Evans, Munoz, Zalewski, Chandler, Solis, Ocasio, Burnett, E. Smith, Burrell, Wojcik, Suarez, Gabinski, Mell, Austin, Colom, Banks, Giles, Allen, Laurino, O'Connor, Doherty, Natarus, Hansen, Levar, Schulter, M. Smith, Moore, Stone -- 48.

Nays -- None.

Alderman Natarus moved to reconsider the foregoing vote. The motion was lost.

The following is said ordinance as passed:

WHEREAS, Many streets and alleys in the City of Chicago ("City") are subject to repeated illegal dumping and criminal activities; and

WHEREAS, Increased patrols and monitoring by police and other City employees have yielded only marginal reductions in the illegal dumping and criminal activities; and

WHEREAS, The illegal dumping and criminal activities cause the City to incur significant expense in removing the illegally dumped debris, in increased patrolling and enforcement under existing laws, and in undertaking increased public way maintenance and public health measures; and

WHEREAS, The prevention and reduction of the illegal dumping and criminal activities reduce damage to private property and will result in increased real property values, business activity and tax base, as well as enhanced quality of life in areas currently affected by the illegal dumping and criminal activities; and

WHEREAS, The City has identified a portion of West Kinzie Street and the adjoining alley described below as subject to repeated illegal dumping and criminal activities; and

WHEREAS, The City desires to designate such street as a Limited Local Access Public Way and to authorize such installation, operation and maintenance of gates to enforce such designation; and

WHEREAS, The M. J. Seiwert Cartage Co., and Alex Displays and Co. and the Chicago Northwestern Railway own property adjacent to the street; and

WHEREAS, The M. J. Seiwert Cartage Co., with consent from Alex Displays and Co. and Chicago & Northwestern Railway, has agreed to install and operate gates in accordance with the ordinances of the City of Chicago, including this ordinance; and

WHEREAS, The City of Chicago is a home rule municipality pursuant to Article VII, Section 6 of the Illinois Constitution of 1970 and, as such, may exercise any power and perform any function pertaining to its government and affairs; and

WHEREAS, The prevention and reduction of the illegal abandonment and parking of motor vehicles is a matter pertaining to the government and affairs of the City; now, therefore,

Be It Ordained by the City Council of the City of Chicago:

SECTION 1. The portion of West Kinzie Street, north of the Chicago and Northwestern Railway and west of the west line of North Hoyne Avenue and east of the east line of North Leavitt Street, as well as the east-west alley in the block bound by West Kinzie Street, North Leavitt Street, West Hubbard Street and North Hoyne Avenue ("Public Ways") are hereby designated Limited Local Access Public Ways and shall be subject to the conditions and regulations set forth in this ordinance for a period of five (5) years from the effective date of this ordinance, or until termination of the designation by the Commissioner of Transportation as set forth in this ordinance. M. J. Seiwert Cartage Company ("M. J. Seiwert") is hereby granted permission and authority during such period to conduct such activities as are described in this ordinance.

SECTION 2. Upon receipt of the following:

(1) evidence of consent of the owners of all the property abutting the Public Way ("Owners"); and

(2) an agreement by each of the Owners to make all of such Owner's property which abuts the Public Way subject to the terms and conditions of this ordinance for the duration of the designation, and to notify each and every purchaser, assignee, lessee, invitee, licensee, agent or employee ("Designee") of such Owner of the terms and conditions of this ordinance; and

(3) such bond, deposit or assurances are the Commissioner of Transportation deems reasonable or appropriate to assure performance under this ordinance; and

(4) insurance naming the City as an additional insured with coverages and limits approved by the City's Risk Manager; and

(5) an agreement by M. J. Seiwert to indemnify and hold the City harmless; which agreement has been approved by the Corporation Counsel.

The Commissioner of Transportation is hereby authorized to issue M. J. Seiwert a permit authorizing it to enter the Public Way and to construct and install gates, signs and such other facilities, improvements and markings as the Commissioner of Transportation shall deem necessary and appropriate to regulate the Public Way in accordance with this ordinance ("Facilities"). Such Facilities shall, at a minimum, consist of the following:

(a) key-locking gates which prohibit vehicular access, such gates to be of a "breakaway" design approved by the Commissioners of Police, Fire, and Streets and Sanitation; and

(b) signs reading as follows:

Limited Local Access Public Way

Access Restricted At All Times
Except 8:00 A.M. Through 5:00 P.M.
Monday Through Friday

and providing such information that the Commissioner of Transportation ("Commissioner") shall specify. Such signs shall be placed at the gates.

Such construction and installation shall be subject to the approval of the Commissioner of Transportation. Upon completion of the construction and installation of Facilities, M. J. Seiwert shall provide keys to the Commissioners of Transportation, Streets and Sanitation, Water, Sewer, Fire and Police, and to all persons authorized by Section 4 of this ordinance.

SECTION 3. For the duration of the designation, M. J. Seiwert shall cause the gates to be closed and remain closed at all times except that M. J. Seiwert shall cause the gates located at each entrance to the Public Ways to be open between the hours of 8:00 A.M. and 5:00 P.M. on Mondays through Fridays; provided, however, that M. J. Seiwert shall not interfere with access by persons or entities authorized to use the Public Ways pursuant to Section 4 of this ordinance. The Commissioner of Transportation may direct that any of the gates be opened at such additional hours that such Commissioner shall deem reasonable to meet local traffic, utility or public service needs.

SECTION 4. Upon closing of all gates as provided, above, vehicular access to the Public Way shall be prohibited to all persons except the City, any utility designated by the Commissioner of Transportation, and any person or entity holding a Use Permit pursuant to Section 5 of this ordinance ("Use Permittee") and the Designees of such persons or entities.

SECTION 5. The Commissioner of Transportation is hereby authorized to issue any person or entity submitting an application a permit authorizing such person or entity to use the Public Ways when gates are closed ("Use Permit"). Such application shall consist, at a minimum, of the following:

(a) an agreement by the applicant not to convert any off-street parking facilities, lots or areas located on any property abuting or adjacent to the Public Ways to non-parking uses; and

(b) an agreement by the applicant to comply and cause all of its Designees using the Public Ways to comply with all applicable law, statutes, ordinances, regulations, rules, judicial orders and decrees, and all reasonable orders of the Commissioner of Transportation related to the Public Way ("Law"). In addition, with respect to the use of the Public Way by Use Permittees and their Designees, the Public Way shall be deemed a "public accommodation" pursuant to Chapter 2-160 of the Municipal Code of Chicago; and

(c) such other documents and assurances as the Commissioner of Transportation shall deem necessary or appropriate to ensure that the Public Way will operate in accordance with this ordinance.

Any person or entity submitting an application in compliance with all terms and conditions of this section shall be issued a Use Permit.

SECTION 6. The Commissioner of Transportation at his or her discretion, may terminate either the designation of the Public Way or any Use Permit, or both, and the permission and authority granted thereby, before the expiration of the five (5) year period, whenever the Commissioner finds:

(1) a violation of any term or condition of this ordinance by a Use Permittee or its Designee; or

(2) termination of the designation is necessary or appropriate to provide any utility or public service, or to protect the public health, safety, welfare or morals; or

(3) the public use of the Public Way, as required by Law, requires such termination.

Upon expiration or termination of the designation, the Commissioner shall notify M.J. Seiwert who shall, in compliance with the direction of the Commissioner, cause the Facilities to be removed or altered in such a manner as to provide ordinary public use of the Public Way. In the event M.J. Seiwert shall fail to cause such work to be performed within twenty-four (24) hours of such direction, the Commissioner of Transportation shall be authorized to undertake such work. In such case, M.J. Seiwert shall be

responsible for and pay all costs incurred by such Commissioner in connection with the removal or alteration of the Facilities.

SECTION 7. This ordinance shall take effect upon its passage and approval.

AUTHORIZATION FOR GRANTS OF PRIVILEGE IN PUBLIC WAY.

The Committee on Transportation and Public Way submitted the following report:

CHICAGO, September 9, 1996.

To the President and Members of the City Council:

Your Committee on Transportation and Public Way begs leave to recommend that Your Honorable Body *Pass* the proposed ordinances transmitted herewith (referred on July 31, 1996) for grants of privilege in the public way.

This recommendation was concurred in unanimously by a viva voce vote of the members of the committee, with no dissenting vote.

Respectfully submitted,

(Signed) PATRICK M. HUELS,
Chairman.

On motion of Alderman Huels, the said proposed ordinances transmitted with the foregoing committee report were *Passed* by yeas and nays as follows:

Yeas -- Aldermen Granato, Haithcock, Tillman, Preckwinkle, Holt, Steele, Beavers, Dixon, Shaw, Buchanan, Huels, Frias, Olivo, Burke, Jones, Coleman, Peterson, Murphy, Rugai, Troutman, Evans, Munoz, Zalewski, Chandler, Solis, Ocasio, Burnett, E. Smith, Burrell, Wojcik, Suarez, Gabinski, Mell, Austin, Colom, Banks, Giles, Allen, Laurino, O'Connor, Doherty, Natarus, Hansen, Levar, Schulter, M. Smith, Moore, Stone -- 48.

Nays -- None.

Alderman Natarus moved to reconsider the foregoing vote. The motion was lost.

Said ordinances, as passed, read as follows (the italic heading in each case not being a part of the ordinance):

Amerimar Adams Management Co., Inc.

Be It Ordained by the City Council of the City of Chicago:

SECTION 1. Permission and authority are hereby given and granted to Amerimar Adams Management Co., Inc., upon the terms and subject to the conditions of this ordinance to construct, install, maintain and use a permanent stainless steel and aluminum cantilevered canopy adjacent to the premises known as 200 West Adams Street. Said canopy shall extend eight (8) feet over the public right-of-way and be thirteen (13) feet in length and sixteen (16) feet in width. Authority herein given and granted shall be for a period of five (5) years from and after passage of this ordinance.

The location of said privilege shall be as shown on print hereto attached, which by reference is hereby incorporated and made a part of this ordinance. Such privileges and the structures and appliances herein authorized shall be maintained and used in accordance with all applicable laws, including the ordinances of the City of Chicago, and the directions of the Commissioner of Streets and Sanitation, the Commissioner of Buildings, the Commissioner of Transportation and the Director of Revenue. The grantee shall keep that portion of the public way in, over, under or adjacent to said privilege in good condition and repair, safe for public travel, free from snow, ice and debris to the satisfaction of the Commissioner of Streets and Sanitation.

SECTION 2. The grantee shall pay to the City of Chicago as compensation for the privileges herein granted the sum of Four Hundred Ten and no/100 Dollars ($410.00) per annum, in advance. In case of termination of the privileges herein granted or the grantee transfers title or vacates its property, the grantee shall, nevertheless, remain liable to the City of Chicago for the annual compensation which shall become due and payable under the provisions hereof, until the structures and appliances herein authorized are removed and the public way is restored as herein required. Further renewal authority for the continued maintenance and use of the public ways as herein described shall be obtained prior to the date of expiration of this ordinance.

SECTION 3. This ordinance is subject to amendment, modification or repeal, and permission and authority herein granted may be revoked by the Mayor of the City of Chicago or the Director of Revenue at their discretion,

at any time without the consent of said grantee. Upon termination of the privilege herein granted, by lapse of time or otherwise, the grantee, without cost or expense to the City of Chicago, shall remove the structures and appliances herein authorized and restore the public way where disturbed by said structures or appliances or by the removal thereof, to a proper condition under the supervision and to the satisfaction of the Commissioner of Streets and Sanitation and in accordance with the City Municipal Code.

SECTION 4. In the event of failure, neglect or refusal of grantee so to perform any of its obligations under this ordinance, the City may, at its option, either (a) perform such work and charge the cost thereof to said grantee, or (b) determine what the cost of said work shall be and bill the grantee for said cost, or (c) combine the two methods. Immediately upon receipt of notice of such cost, grantee shall pay the City such amount.

SECTION 5. Grantee shall be responsible and pay for the removal, relocation, alteration, repair, maintenance and restoration of City-owned structures or appliances located in or adjacent to the public way including pavement, bridges, subways, tunnels, vaults, sewers, water mains, conduits, pipes, poles and other facilities and utilities, which are necessary or appropriate on account of grantee's use of the public way. The Commissioner of Streets and Sanitation is hereby authorized, in his or her discretion and from time to time during grantee's use and occupancy of the public way until the restoration of the public way, to determine the work which is or will be necessary or appropriate and the cost involved to perform such work. The Commissioner is authorized to collect a deposit prior to commencing any work and to charge grantee all actual costs for causing all such work to be performed. The decision of such Commissioner shall be final and binding. The grantee, upon receiving written notification from the Commissioner of Streets and Sanitation of the required deposit or the cost of such work, shall immediately pay or deposit such amount as directed by the Commissioner.

SECTION 6. The grantee shall furnish to the Department of Revenue, prior to issuance of the permit for these privileges, a Certificate of Insurance evidencing coverage in an amount not less than One Million and no/100 Dollars ($1,000,000.00) Combined Single Limit with said insurance covering all liability, both Public Liability and Property Damage that may result from the granting of said privilege. The Certificate of Insurance shall name the City of Chicago and its agents and employees as Additional Insureds and shall also clearly indicate that the privileges being granted by this ordinance are covered by insurance policy. Certificates renewing such insurance coverage must be furnished to the Department of Revenue no later than thirty (30) days prior to the expiration of the policy. The aforementioned insurance coverage shall be maintained at all times by the grantee until the structures or appliances described in this ordinance are removed and the public way is restored as herein required.

SECTION 7. The Permittee(s) shall indemnify, keep and save harmless the City of Chicago, its agents and employees against all claims, liabilities, judgments, costs, damages and other expenses which may in any way arise or accrue against, be charged to or recovered from the City, its agents or employees in consequence of the permission given by this ordinance, or any act or thing done or omitted or neglected to be done by the grantee, its agents or employees in and about the construction, reconstruction, maintenance, operation, use or removal of the authorized structures or appliances or the use, operation or restoration of public way as herein required, including those arising from any personal injuries or deaths or damage or destruction of property.

SECTION 8. The permission and authority herein granted shall not be exercised unless and until a permit authorizing such shall have been issued by the Director of Revenue. Such permit shall be conditioned upon the faithful observance and performance of all of the conditions and provisions of this ordinance, including the obligations to indemnify, keep and save harmless the City of Chicago and to provide insurance coverage. Such permit shall not be issued unless and until grantee has filed with the City Clerk a written acceptance of the terms and conditions of this ordinance, and submitted to the Department of Revenue evidence of the required insurance coverage and the first year's compensation.

SECTION 9. The permission and authority granted by this ordinance shall not be assignable except upon the approval of the Director of Revenue after full disclosure.

SECTION 10. This ordinance shall take effect and be in force from and after its passage and approval.

[Drawing referred to in this ordinance omitted for printing purposes but on file and available for public inspection in the Office of the City Clerk.]

Chicago Tribune Company.

Be It Ordained by the City Council of the City of Chicago:

SECTION 1. Permission and authority are hereby given and granted to Chicago Tribune Company, upon the terms and subject to the conditions of this ordinance, to maintain and use, as now constructed, the following privileges:

Elevator Hatchway:

Twelve (12) feet, two (2) inches in length and eight (8) feet, four (4) inches in width and fifteen (15) feet in depth, with steel doors level with the surface of the lower level of North Michigan Avenue located adjacent to the east line of lower North Michigan Avenue approximately sixty-five (65) feet north of the north line of East Hubbard Street and adjacent to the following vaulted machine room.

Vaulted Machine Room:

Thirteen (13) feet, four (4) inches in length, twelve (12) feet in width and thirteen (13) feet in depth, constructed of reinforced concrete, located on the east line of lower North Michigan Avenue approximately forty (40) feet north of the north line of East Hubbard Street.

Two (2) loading platforms in the sidewalk on the east side of the lower level of North Michigan Avenue:

Platform Number 1.

Is ten (10) feet, six (6) inches in width and running in a northerly direction along the east line of North Michigan Avenue from a point on the north line of East Hubbard Street, a distance of two hundred eighteen and nineteen one-hundredths (218.19) feet, to a point on the south line of East Illinois Street.

Platform Number 2.

Is fourteen (14) feet, three (3) inches in width and three hundred (300) feet in length, running in a westerly direction along the south line of East Illinois Street from the east line of lower North Michigan Avenue to the east line of North St. Clair Street.

Authority for the above mentioned privileges will remain in effect for a period of five (5) years from and after July 15, 1994.

The location of said privilege shall be as shown on print hereto attached, which by reference is hereby incorporated and made a part of this ordinance. Such privilege and the structures and appliances herein authorized shall be maintained and used in accordance with all applicable laws, including the ordinances of the City of Chicago, and the directions of the Commissioner of Streets and Sanitation, the Commissioner of Buildings, the Commissioner of Transportation and the Director of Revenue. The grantee shall keep that

portion of the public way in, over, under or adjacent to said privilege in good condition and repair, safe for public travel, free from snow, ice and debris to the satisfaction of the Commissioner of Streets and Sanitation.

SECTION 2. The grantee shall pay to the City of Chicago as compensation for the privilege herein granted the sum of Twenty-three Thousand Two Hundred Thirty-four and no/100 Dollars ($23,234.00) per annum, in advance. In case of termination of the privilege herein granted or the grantee transfers title or vacates its property, the grantee shall, nevertheless, remain liable to the City of Chicago for the annual compensation which shall become due and payable under the provisions hereof, until the structures and appliances herein authorized are removed and the public way is restored as herein required. Further renewal authority for the continued maintenance and use of the public ways as herein described shall be obtained prior to the date of expiration of this ordinance.

SECTION 3. This ordinance is subject to amendment, modification or repeal, and permission and authority herein granted may be revoked by the Mayor of the City of Chicago or the Director of Revenue at their discretion, at any time without the consent of said grantee. Upon termination of the privilege herein granted, by lapse of time or otherwise, the grantee, without cost or expense to the City of Chicago, shall remove the structures and appliances herein authorized and restore the public way where disturbed by said structures or appliances or by the removal thereof, to a proper condition under the supervision and to the satisfaction of the Commissioner of Streets and Sanitation and in accordance with the City Municipal Code.

SECTION 4. In the event of failure, neglect or refusal of grantee so to perform any of its obligations under this ordinance, the City may, at its option, either (a) perform such work and charge the cost thereof to said grantee, or (b) determine what the cost of said work shall be and bill the grantee for said cost, or (c) combine the two methods. Immediately upon receipt of notice of such cost, grantee shall pay the City such amount.

SECTION 5. Grantee shall be responsible and pay for the removal, relocation, alteration, repair, maintenance and restoration of City-owned structures or appliances located in or adjacent to the public way including pavement, bridges, subways, tunnels, vaults, sewers, water mains, conduits, pipes, poles and other facilities and utilities, which are necessary or appropriate on account of grantee's use of the public way. The Commissioner of Streets and Sanitation is hereby authorized, in his or her discretion and from time to time during grantee's use and occupancy of the public way until the restoration of the public way, to determine the work which is or will be necessary or appropriate and the cost involved to perform such work. The Commissioner is authorized to collect a deposit prior to commencing any work and to charge grantee all actual costs for causing all such work to be performed. The decision of such Commissioner shall be final and binding. The grantee, upon receiving written notification from the

Commissioner of Streets and Sanitation of the required deposit or the cost of such work, shall immediately pay or deposit such amount as directed by the Commissioner.

SECTION 6. The grantee shall furnish to the Department of Revenue, prior to issuance of the permit for this privilege, a Certificate of Insurance evidencing coverage in an amount not less than One Million and no/100 Dollars ($1,000,000.00) Combined Single Limit with said insurance covering all liability, both Public Liability and Property Damage that may result from the granting of said privilege. The Certificate of Insurance shall name the City of Chicago and its agents and employees as Additional Insureds and shall also clearly indicate that the privilege being granted by this ordinance is covered by insurance policy. Certificates renewing such insurance coverage must be furnished to the Department of Revenue no later than thirty (30) days prior to the expiration of the policy. The aforementioned insurance coverage shall be maintained at all times by the grantee until the structures or appliances described in this ordinance are removed and the public way is restored as herein required.

SECTION 7. The Permittee(s) shall indemnify, keep and save harmless the City of Chicago, its agents and employees against all claims, liabilities, judgments, costs, damages and other expenses which may in any way arise or accrue against, be charged to or recovered from the City, its agents or employees in consequence of the permission given by this ordinance, or any act or thing done or omitted or neglected to be done by the grantee, its agents or employees in and about the construction, reconstruction, maintenance, operation, use or removal of the authorized structures or appliances or the use, operation or restoration of public way as herein required, including those arising from any personal injuries or deaths or damage or destruction of property.

SECTION 8. The permission and authority herein granted shall not be exercised unless and until a permit authorizing such shall have been issued by the Director of Revenue. Such permit shall be conditioned upon the faithful observance and performance of all of the conditions and provisions of this ordinance, including the obligations to indemnify, keep and save harmless the City of Chicago and to provide insurance coverage. Such permit shall not be issued unless and until grantee has filed with the City Clerk a written acceptance of the terms and conditions of this ordinance, and submitted to the Department of Revenue evidence of the required insurance coverage and the first year's compensation.

SECTION 9. The permission and authority granted by this ordinance shall not be assignable except upon the approval of the Director of Revenue after full disclosure.

SECTION 10. This ordinance shall take effect and be in force from and after its passage and approval.

[Drawing referred to in this ordinance printed on page 28484 of this Journal.]

Chicago Grant Hospital, Inc. (Doing Business As Grant Hospital).

Be It Ordained by the City Council of the City of Chicago:

SECTION 1. Permission and authority are hereby given and granted to Chicago Grant Hospital, Inc., doing business as Grant Hospital, upon the terms and subject to the conditions of this ordinance, to construct, install, maintain and use one (1) pedestrian ramp and one (1) vehicle ramp adjacent to the premises known as 551 West Grant Place and two (2) vehicle ramps adjacent to the premises known as 551 West Webster Avenue. Ramps are located on the public right-of-way in the following dimensions:

550 West Webster Avenue:

Twelve (12) feet in length and twenty-five (25) feet in width.

550 West Webster Avenue:

Twelve (12) feet in length and twenty (20) feet in width.

551 West Grant Place:

Fifteen (15) feet in length and twenty (20) feet in width.


551 West Webster Avenue:

Twelve (12) feet in length and thirty-five (35) feet in width.

Authority herein given and granted shall be for a period of five (5) years from and after passage of this ordinance.

(Continued on page 28485)

Ordinance associated with this drawing printed on pages 28479 through 28482 of this Journal.

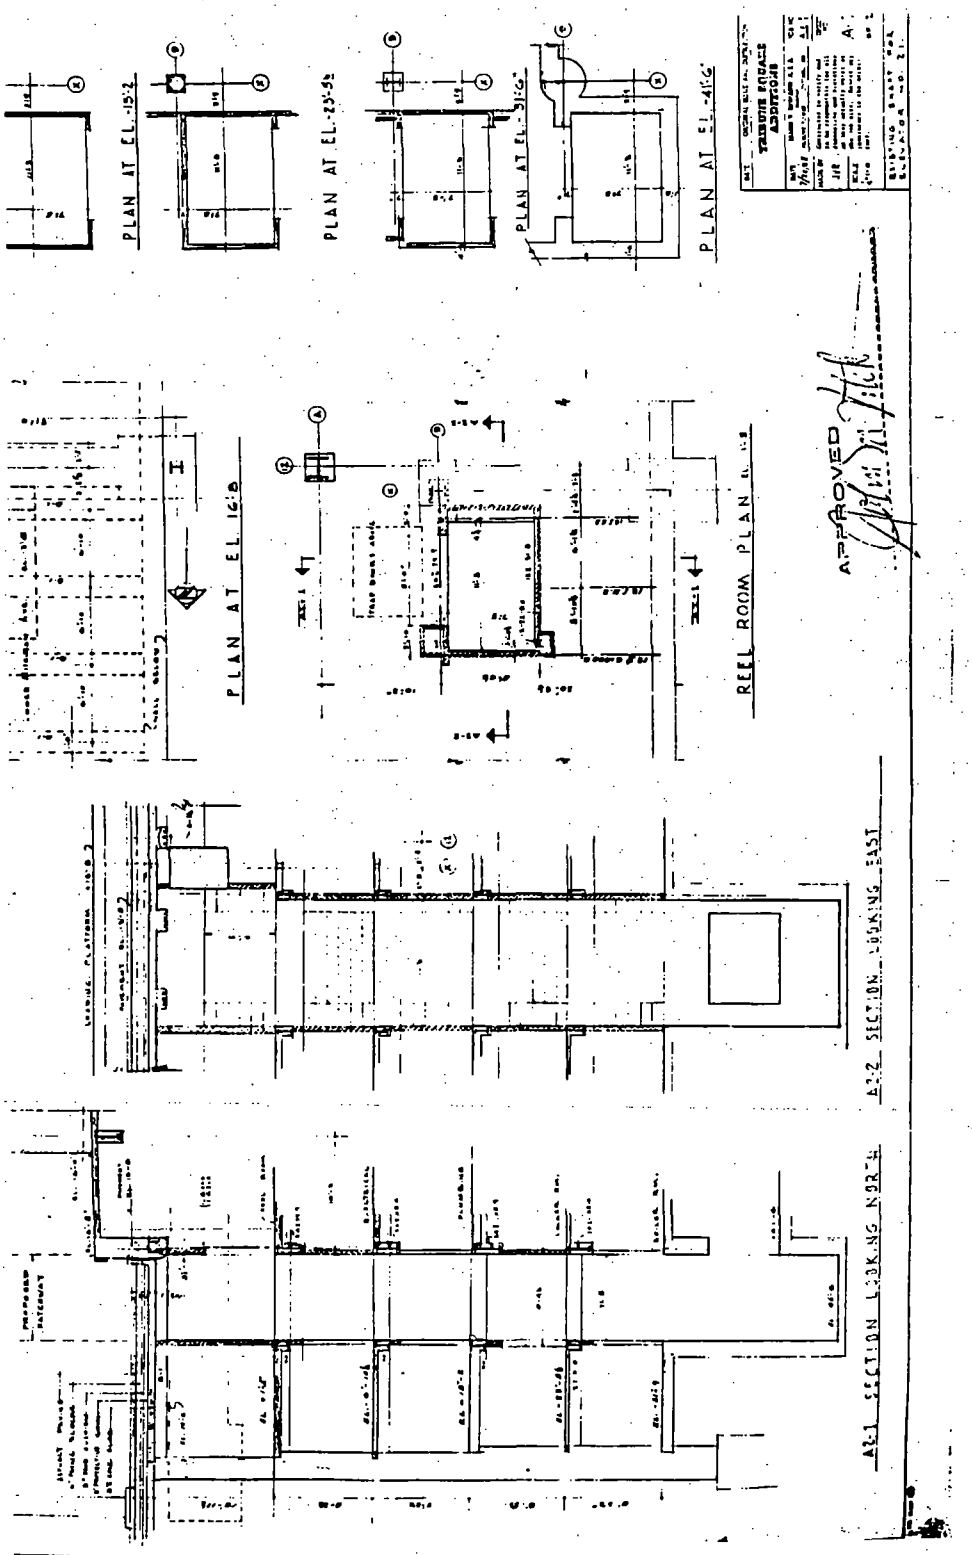

(Continued from page 28483)

The location of said privilege shall be as shown on print hereto attached, which by reference is hereby incorporated and made a part of this ordinance. Such privilege and the structures and appliances herein authorized shall be maintained and used in accordance with all applicable laws, including the ordinances of the City of Chicago, and the directions of the Commissioner of Streets and Sanitation, the Commissioner of Buildings, the Commissioner of Transportation and the Director of Revenue. The grantee shall keep that portion of the public way in, over, under or adjacent to said privilege in good condition and repair, safe for public travel, free from snow, ice and debris to the satisfaction of the Commissioner of Streets and Sanitation.

SECTION 2. The grantee shall pay to the City of Chicago as compensation for the privilege herein granted the sum of Four Hundred Three and no/100 Dollars ($403.00) per annum, in advance. In case of termination of the privilege herein granted or the grantee transfers title or vacates its property, the grantee shall, nevertheless, remain liable to the City of Chicago for the annual compensation which shall become due and payable under the provisions hereof, until the structures and appliances herein authorized are removed and the public way is restored as herein required. Further renewal authority for the continued maintenance and use of the public ways as herein described shall be obtained prior to the date of expiration of this ordinance.

SECTION 3. This ordinance is subject to amendment, modification or repeal, and permission and authority herein granted may be revoked by the Mayor of the City of Chicago and the Director of Revenue at their discretion, at any time without the consent of said grantee. Upon termination of the privilege herein granted, by lapse of time or otherwise, the grantee, without cost or expense to the City of Chicago, shall remove the structures and appliances herein authorized and restore the public way where disturbed by said structures or appliances or by the removal thereof, to a proper condition under the supervision and to the satisfaction of the Commissioner of Streets and Sanitation and in accordance with the City Municipal Code.

SECTION 4. In the event of failure, neglect or refusal of grantee so to perform any of its obligations under this ordinance, the City may, at its option, either (a) perform such work and charge the cost thereof to said grantee, or (b) determine what the cost of said work shall be and bill the grantee for said cost, or (c) combine the two methods. Immediately upon receipt of notice of such cost, grantee shall pay the City such amount.

SECTION 5. Grantee shall be responsible and pay for the removal, relocation, alteration, repair, maintenance and restoration of City-owned structures or appliances located in or adjacent to the public way including pavement, bridges, subways, tunnels, vaults, sewers, water mains, conduits, pipes, poles and other facilities and utilities, which are necessary or

appropriate on account of grantee's use of the public way. The Commissioner of Streets and Sanitation is hereby authorized, in his or her discretion and from time to time during grantee's use and occupancy of the public way until the restoration of the public way, to determine the work which is or will be necessary or appropriate and the cost involved to perform such work. The Commissioner is authorized to collect a deposit prior to commencing any work and to charge grantee all actual costs for causing all such work to be performed. The decision of such Commissioner shall be final and binding. The grantee, upon receiving written notification from the Commissioner of Streets and Sanitation of the required deposit or the cost of such work, shall immediately pay or deposit such amount as directed by the Commissioner.

SECTION 6. The grantee shall furnish to the Department of Revenue, prior to issuance of the permit for this privilege, a Certificate of Insurance evidencing coverage in an amount not less than One Million and no/100 Dollars ($1,000,000.00) Combined Single Limit with said insurance covering all liability, both Public Liability and Property Damage that may result from the granting of said privilege. The Certificate of Insurance shall name the City of Chicago and its agents and employees as Additional Insureds and shall also clearly indicate that the privilege being granted by this ordinance is covered by insurance policy. Certificates renewing such insurance coverage must be furnished to the Department of Revenue no later than thirty (30) days prior to the expiration of the policy. The aforementioned insurance coverage shall be maintained at all times by the grantee until the structures or appliances described in this ordinance are removed and the public way is restored as herein required.

SECTION 7. The Permittee(s) shall indemnify, keep and save harmless the City of Chicago, its agents and employees against all claims, liabilities, judgments, costs, damages and other expenses which may in any way arise or accrue against, be charged to or recovered from the City, its agents or employees in consequence of the permission given by this ordinance, or any act or thing done or omitted or neglected to be done by the grantee, its agents or employees in and about the construction, reconstruction, maintenance, operation, use or removal of the authorized structures or appliances or the use, operation or restoration of public way as herein required, including those arising from any personal injuries or deaths or damage or destruction of property.

SECTION 8. The permission and authority herein granted shall not be exercised unless and until a permit authorizing such shall have been issued by the Director of Revenue. Such permit shall be conditioned upon the faithful observance and performance of all of the conditions and provisions of this ordinance, including the obligations to indemnify, keep and save harmless the City of Chicago and to provide insurance coverage. Such permit shall not be issued unless and until grantee has filed with the City Clerk a written acceptance of the terms and conditions of this ordinance, and

submitted to the Department of Revenue evidence of the required insurance coverage and the first year's compensation.

SECTION 9. The permission and authority granted by this ordinance shall not be assignable except upon the approval of the Director of Revenue after full disclosure.

SECTION 10. This ordinance shall take effect and be in force from and after its passage and approval.

[Drawing referred to in this ordinance printed on page 28488 of this Journal.]

Gray Line Of Chicago.

Be It Ordained by the City Council of the City of Chicago:

SECTION 1. Permission and authority are hereby given and granted to Gray Line of Chicago, upon the terms and subject to the conditions of this ordinance, to construct, install, maintain and use four (4) portable podiums to be used as sales lecterns for Sightseeing Bus Tours adjacent to the below listed premises:

1) Northwest corner of North Michigan Avenue and East Wacker Drive.

2) Southwest corner of South Michigan Avenue and East Adams Street.


3) Southeast corner of West Jackson Boulevard and South Wacker Drive.

4) Solidarity Drive at the Shedd Aquarium.

Each location shall have one (1) podium measuring two (2) feet by one (1) foot, six (6) inches and three (3) feet, nine (9) inches in height. Podiums shall be temporarily installed during business hours and shall be placed as to not interfere with pedestrian traffic.

(Continued on page 28489)

Ordinance associated with this drawing printed on pages 28483 through 28487 of this Journal.

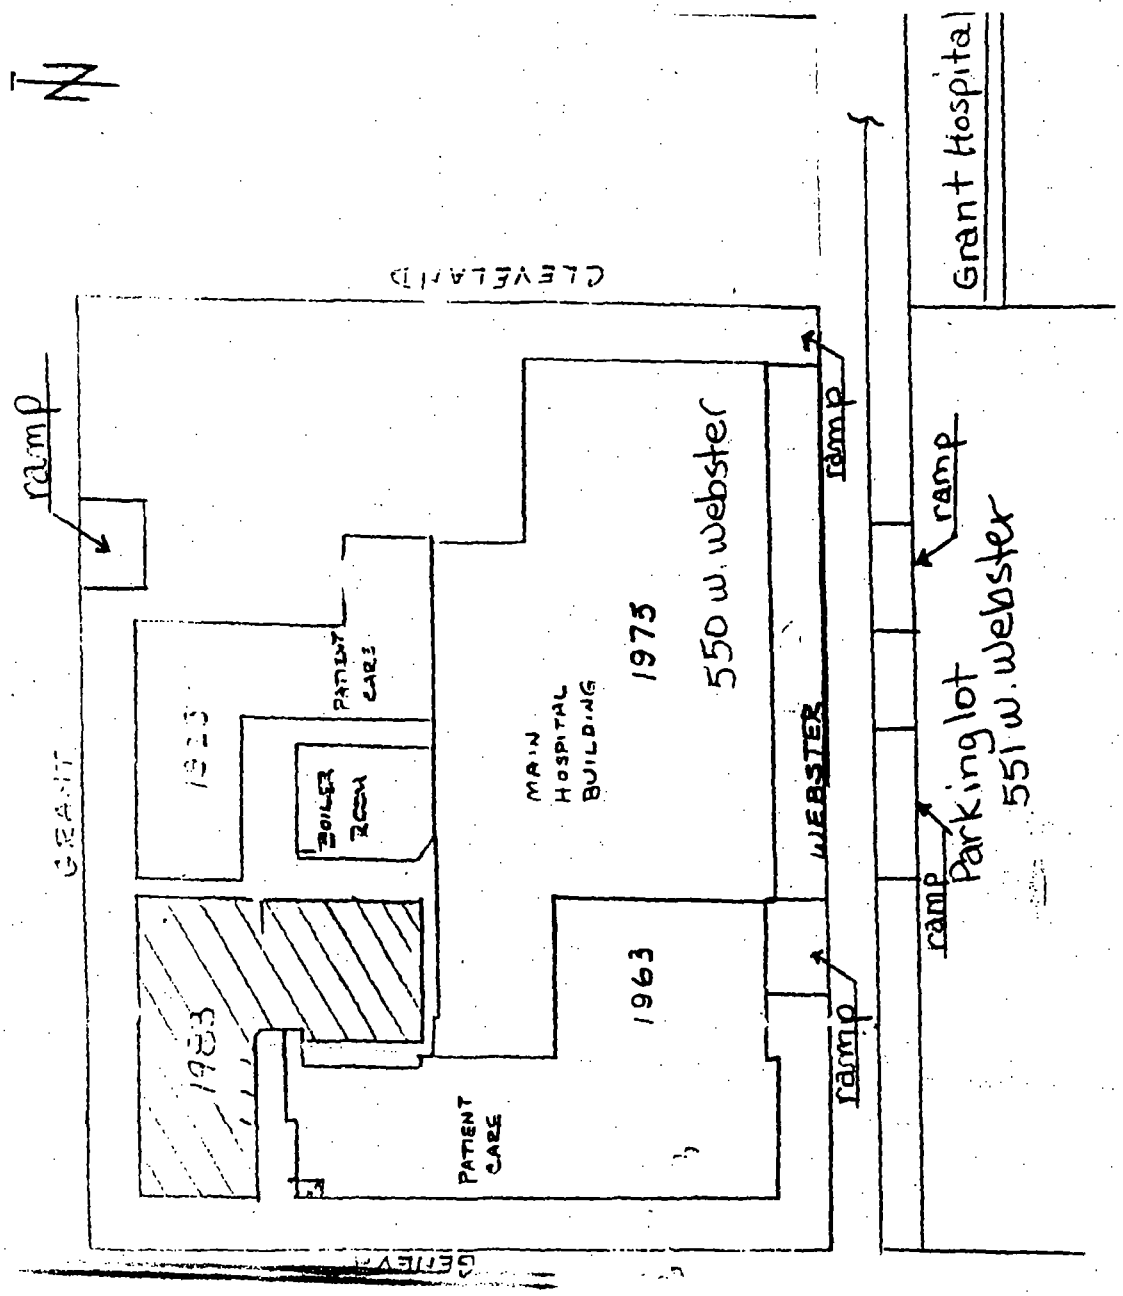

(Continued from page 28487)

Authority herein given and granted shall be for a period of five (5) years from and after passage of this ordinance.

The location of said privilege shall be as shown on print hereto attached, which by reference is hereby incorporated and made a part of this ordinance. Such privilege and the structures and appliances herein authorized shall be maintained and used in accordance with all applicable laws, including the ordinances of the City of Chicago, and the directions of the Commissioner of Streets and Sanitation, the Commissioner of Buildings, the Commissioner of Transportation and the Director of Revenue. The grantee shall keep that portion of the public way in, over, under or adjacent to said privilege in good condition and repair, safe for public travel, free from snow, ice and debris to the satisfaction of the Commissioner of Streets and Sanitation.

SECTION 2. The grantee shall pay to the City of Chicago as compensation for the privilege herein granted the sum of Two Hundred and no/100 Dollars ($200.00) per annum, in advance. In case of termination of the privilege herein granted or the grantee transfers title or vacates its property, the grantee shall, nevertheless, remain liable to the City of Chicago for the annual compensation which shall become due and payable under the provisions hereof, until the structures and appliances herein authorized are removed and the public way is restored as herein required. Further renewal authority for the continued maintenance and use of the public ways as herein described shall be obtained prior to the date of expiration of this ordinance.

SECTION 3. This ordinance is subject to amendment, modification or repeal, and permission and authority herein granted may be revoked by the Mayor of the City of Chicago and the Director of Revenue at their discretion, at any time without the consent of said grantee. Upon termination of the privilege herein granted, by lapse of time or otherwise, the grantee, without cost or expense to the City of Chicago, shall remove the structures and appliances herein authorized and restore the public way where disturbed by said structures or appliances or by the removal thereof, to a proper condition under the supervision and to the satisfaction of the Commissioner of Streets and Sanitation and in accordance with the City Municipal Code.

SECTION 4. In the event of failure, neglect or refusal of grantee so to perform any of its obligations under this ordinance, the City may, at its option, either (a) perform such work and charge the cost thereof to said grantee, or (b) determine what the cost of said work shall be and bill the grantee for said cost, or (c) combine the two methods. Immediately upon receipt of notice of such cost, grantee shall pay the City such amount.

SECTION 5. Grantee shall be responsible and pay for the removal, relocation, alteration, repair, maintenance and restoration of City-owned structures or appliances located in or adjacent to the public way including pavement, bridges, subways, tunnels, vaults, sewers, water mains, conduits, pipes, poles and other facilities and utilities, which are necessary or appropriate on account of grantee's use of the public way. The Commissioner of Streets and Sanitation is hereby authorized, in his or her discretion and from time to time during grantee's use and occupancy of the public way until the restoration of the public way, to determine the work which is or will be necessary or appropriate and the cost involved to perform such work. The Commissioner is authorized to collect a deposit prior to commencing any work and to charge grantee all actual costs for causing all such work to be performed. The decision of such Commissioner shall be final and binding. The grantee, upon receiving written notification from the Commissioner of Streets and Sanitation of the required deposit or the cost of such work, shall immediately pay or deposit such amount as directed by the Commissioner.

SECTION 6. The grantee shall furnish to the Department of Revenue, prior to issuance of the permit for this privilege, a Certificate of Insurance evidencing coverage in an amount not less than One Million and no/100 Dollars ($1,000,000.00) Combined Single Limit with said insurance covering all liability, both Public Liability and Property Damage that may result from the granting of said privilege. The Certificate of Insurance shall name the City of Chicago and its agents and employees as Additional Insureds and shall also clearly indicate that the privilege being granted by this ordinance is covered by insurance policy. Certificates renewing such insurance coverage must be furnished to the Department of Revenue no later than thirty (30) days prior to the expiration of the policy. The aforementioned insurance coverage shall be maintained at all times by the grantee until the structures or appliances described in this ordinance are removed and the public way is restored as herein required.

SECTION 7. The Permittee(s) shall indemnify, keep and save harmless the City of Chicago, its agents and employees against all claims, liabilities, judgments, costs, damages and other expenses which may in any way arise or accrue against, be charged to or recovered from the City, its agents or employees in consequence of the permission given by this ordinance, or any act or thing done or omitted or neglected to be done by the grantee, its agents or employees in and about the construction, reconstruction, maintenance, operation, use or removal of the authorized structures or appliances or the use, operation or restoration of public way as herein required, including those arising from any personal injuries or deaths or damage or destruction of property.

SECTION 8. The permission and authority herein granted shall not be exercised unless and until a permit authorizing such shall have been issued by the Director of Revenue. Such permit shall be conditioned upon the faithful observance and performance of all of the conditions and provisions of

this ordinance, including the obligations to indemnify, keep and save harmless the City of Chicago and to provide insurance coverage. Such permit shall not be issued unless and until grantee has filed with the City Clerk a written acceptance of the terms and conditions of this ordinance, and submitted to the Department of Revenue evidence of the required insurance coverage and the first year's compensation.

SECTION 9. The permission and authority granted by this ordinance shall not be assignable except upon the approval of the Director of Revenue after full disclosure.

SECTION 10. This ordinance shall take effect and be in force from and after its passage and approval.

[Drawing referred to in this ordinance printed on page 28492 of this Journal.]

Hollywood House.

Be It Ordained by the City Council of the City of Chicago:

SECTION 1. Permission and authority are hereby given and granted to Hollywood House, upon the terms and subject to the conditions of this ordinance, to construct, install, maintain and use a cable over the public right-of-way adjacent to the premises known as 5700 North Sheridan Road. Said cable shall span West Hollywood Avenue, between 5700 North Sheridan Road and 5650 North Sheridan Road, for a total of eighty (80) feet. Cable shall be used to link computer systems, and shall be installed seventeen (17) stories above grade level.

Authority herein given and granted shall be for a period of five (5) years from and after passage of this ordinance.


The location of said privilege shall be as shown on print hereto attached, which by reference is hereby incorporated and made a part of this ordinance. Such privilege and the structures and appliances herein authorized shall be maintained and used in accordance with all applicable laws, including the ordinances of the City of Chicago, and the directions of the Commissioner of Streets and Sanitation, the Commissioner of Buildings, the Commissioner of Transportation and the Director of Revenue. The grantee shall keep that

(Continued on page 28493)

Ordinance associated with this drawing printed on pages 28488 through 28491 of this Journal.

GRAY LINE

PODIUM SKETCH FOR ALL FOUR SITES
PORTABLE & LIGHT
(Dimensions in Feet)

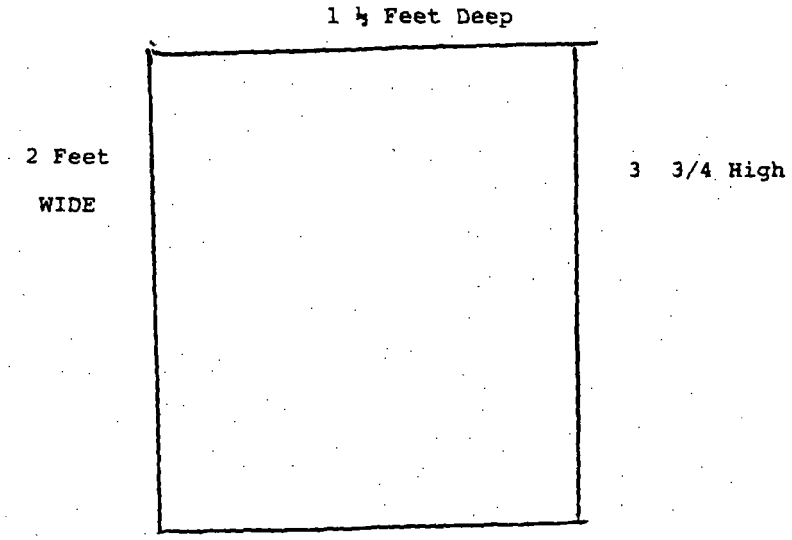

This angle is looking at its side, having a slight slant on top for handling money.

GRAY LINE OF CHICAGO
27 EAST MONROE SUITE 515 CHICAGO, IL 60603 (312) 251-3107 FAX (312) 251-3108

(Continued from page 28491)

portion of the public way in, over, under or adjacent to said privilege in good condition and repair, safe for public travel, free from snow, ice and debris to the satisfaction of the Commissioner of Streets and Sanitation.

SECTION 2. The grantee shall pay to the City of Chicago as compensation for the privilege herein granted the sum of Zero and no/100 Dollars ($0.00) per annum, in advance. In case of termination of the privilege herein granted or the grantee transfers title or vacates its property, the grantee shall, nevertheless, remain liable to the City of Chicago for the annual compensation which shall become due and payable under the provisions hereof, until the structures and appliances herein authorized are removed and the public way is restored as herein required. Further renewal authority for the continued maintenance and use of the public ways as herein described shall be obtained prior to the date of expiration of this ordinance.

SECTION 3. This ordinance is subject to amendment, modification or repeal, and permission and authority herein granted may be revoked by the Mayor of the City of Chicago and the Director of Revenue at their discretion, at any time without the consent of said grantee. Upon termination of the privilege herein granted, by lapse of time or otherwise, the grantee, without cost or expense to the City of Chicago, shall remove the structures and appliances herein authorized and restore the public way where disturbed by said structures or appliances or by the removal thereof, to a proper condition under the supervision and to the satisfaction of the Commissioner of Streets and Sanitation and in accordance with the City Municipal Code.

SECTION 4. In the event of failure, neglect or refusal of grantee so to perform any of its obligations under this ordinance, the City may, at its option, either (a) perform such work and charge the cost thereof to said grantee, or (b) determine what the cost of said work shall be and bill the grantee for said cost, or (c) combine the two methods. Immediately upon receipt of notice of such cost, grantee shall pay the City such amount.

SECTION 5. Grantee shall be responsible and pay for the removal, relocation, alteration, repair, maintenance and restoration of City-owned structures or appliances located in or adjacent to the public way including pavement, bridges, subways, tunnels, vaults, sewers, water mains, conduits, pipes, poles and other facilities and utilities, which are necessary or appropriate on account of grantee's use of the public way. The Commissioner of Streets and Sanitation is hereby authorized, in his or her discretion and from time to time during grantee's use and occupancy of the public way until the restoration of the public way, to determine the work which is or will be necessary or appropriate and the cost involved to perform such work. The Commissioner is authorized to collect a deposit prior to commencing any work and to charge grantee all actual costs for causing all

such work to be performed. The decision of such Commissioner shall be final and binding. The grantee, upon receiving written notification from the Commissioner of Streets and Sanitation of the required deposit or the cost of such work, shall immediately pay or deposit such amount as directed by the Commissioner.

SECTION 6. The grantee shall furnish to the Department of Revenue, prior to issuance of the permit for this privilege, a Certificate of Insurance evidencing coverage in an amount not less than One Million and no/100 Dollars ($1,000,000.00) Combined Single Limit with said insurance covering all liability, both Public Liability and Property Damage that may result from the granting of said privilege. The Certificate of Insurance shall name the City of Chicago and its agents and employees as Additional Insureds and shall also clearly indicate that the privilege being granted by this ordinance is covered by insurance policy. Certificates renewing such insurance coverage must be furnished to the Department of Revenue no later than thirty (30) days prior to the expiration of the policy. The aforementioned insurance coverage shall be maintained at all times by the grantee until the structures or appliances described in this ordinance are removed and the public way is restored as herein required.

SECTION 7. The Permittee(s) shall indemnify, keep and save harmless the City of Chicago, its agents and employees against all claims, liabilities, judgments, costs, damages and other expenses which may in any way arise or accrue against, be charged to or recovered from the City, its agents or employees in consequence of the permission given by this ordinance, or any act or thing done or omitted or neglected to be done by the grantee, its agents or employees in and about the construction, reconstruction, maintenance, operation, use or removal of the authorized structures or appliances or the use, operation or restoration of public way as herein required, including those arising from any personal injuries or deaths or damage or destruction of property.

SECTION 8. The permission and authority herein granted shall not be exercised unless and until a permit authorizing such shall have been issued by the Director of Revenue. Such permit shall be conditioned upon the faithful observance and performance of all of the conditions and provisions of this ordinance, including the obligations to indemnify, keep and save harmless the City of Chicago and to provide insurance coverage. Such permit shall not be issued unless and until grantee has filed with the City Clerk a written acceptance of the terms and conditions of this ordinance, and submitted to the Department of Revenue evidence of the required insurance coverage and the first year's compensation.

SECTION 9. The permission and authority granted by this ordinance shall not be assignable except upon the approval of the Director of Revenue after full disclosure.

SECTION 10. This ordinance shall take effect and be in force from and after its passage and approval.

[Drawing referred to in this ordinance printed on page 28496 of this Journal.]

Illinois Masonic Medical Center.
(Pipes)

Be It Ordained by the City Council of the City of Chicago:


SECTION 1. Permission and authority are hereby given and granted to Illinois Masonic Medical Center, upon the terms and subject to the conditions of this ordinance, to maintain and use as now installed one (1) three (3) inch steam pipe in an eight (8) inch casing, a one and one-half (1½) inch condensate pipe in a five (5) inch casing, and two (2) six (6) inch chilled water pipes in an eleven (11) inch insulated casing, crossing under and across West Wellington Avenue approximately one hundred ninety (190) feet west of the centerline of North Mildred Avenue adjacent to the premises commonly known as 836 West Wellington Avenue; also, two (2) six (6) inch concrete pipes to be buried below the frost line across West Nelson Street approximately fifteen (15) feet west of North Dayton Street at a depth of approximately four (4) feet. One (1) pipe will contain three (3) one and one-half (1½) inch conduits for power and alarm telephone lines. The other pipe shall contain an oxygen line. Authority for the above named privilege is herein given and granted for a period of five (5) years from and after July 28, 1996.

The location of said privilege shall be as shown on print hereto attached, which by reference is hereby incorporated and made a part of this ordinance. Such privilege and the structures and appliances herein authorized shall be maintained and used in accordance with all applicable laws, including the ordinances of the City of Chicago, and the directions of the Commissioner of Streets and Sanitation, the Commissioner of Buildings, the Commissioner of Transportation and the Director of Revenue. The grantee shall keep that portion of the public way in, over, under or adjacent to said privilege in good condition and repair, safe for public travel, free from snow, ice and debris to the satisfaction of the Commissioner of Streets and Sanitation.

(Continued on page 28497)

Ordinance associated with this drawing printed on pages 28491 through 28495 of this Journal.

HOLLYWOOD HOUSE

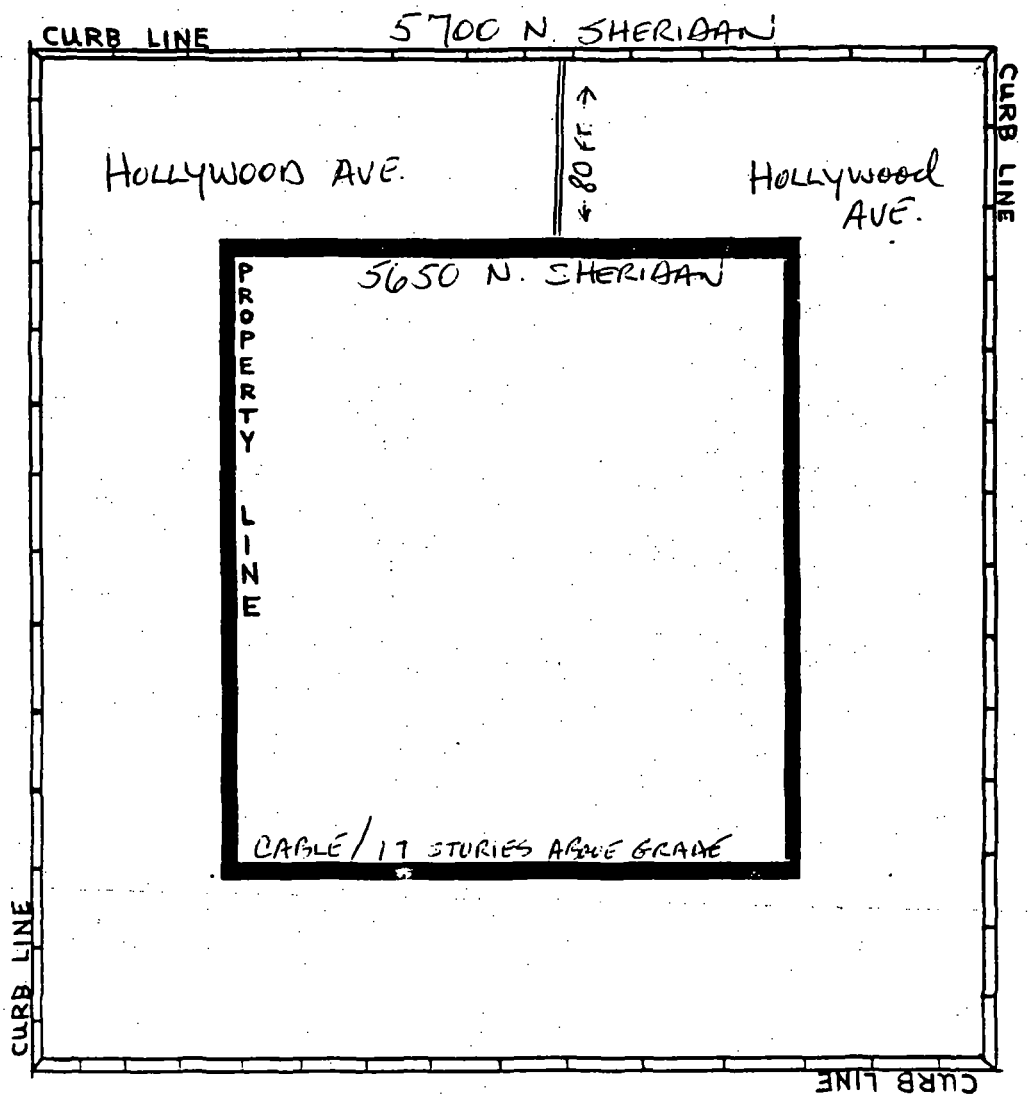

(Continued from page 28495)

SECTION 2. The grantee shall pay to the City of Chicago as compensation for the privilege herein granted the sum of Six Hundred and no/100 Dollars ($600.00) per annum, in advance. In case of termination of the privilege herein granted or the grantee transfers title or vacates its property, the grantee shall, nevertheless, remain liable to the City of Chicago for the annual compensation which shall become due and payable under the provisions hereof, until the structures and appliances herein authorized are removed and the public way is restored as herein required. Further renewal authority for the continued maintenance and use of the public ways as herein described shall be obtained prior to the date of expiration of this ordinance.

SECTION 3. This ordinance is subject to amendment, modification or repeal, and permission and authority herein granted may be revoked by the Mayor of the City of Chicago and the Director of Revenue at their discretion, at any time without the consent of said grantee. Upon termination of the privilege herein granted, by lapse of time or otherwise, the grantee, without cost or expense to the City of Chicago, shall remove the structures and appliances herein authorized and restore the public way where disturbed by said structures or appliances or by the removal thereof, to a proper condition under the supervision and to the satisfaction of the Commissioner of Streets and Sanitation and in accordance with the City Municipal Code.

SECTION 4. In the event of failure, neglect or refusal of grantee so to perform any of its obligations under this ordinance, the City may, at its option, either (a) perform such work and charge the cost thereof to said grantee, or (b) determine what the cost of said work shall be and bill the grantee for said cost, or (c) combine the two methods. Immediately upon receipt of notice of such cost, grantee shall pay the City such amount.

SECTION 5. Grantee shall be responsible and pay for the removal, relocation, alteration, repair, maintenance and restoration of City-owned structures or appliances located in or adjacent to the public way including pavement, bridges, subways, tunnels, vaults, sewers, water mains, conduits, pipes, poles and other facilities and utilities, which are necessary or appropriate on account of grantee's use of the public way. The Commissioner of Streets and Sanitation is hereby authorized, in his or her discretion and from time to time during grantee's use and occupancy of the public way until the restoration of the public way, to determine the work which is or will be necessary or appropriate and the cost involved to perform such work. The Commissioner is authorized to collect a deposit prior to commencing any work and to charge grantee all actual costs for causing all such work to be performed. The decision of such Commissioner shall be final and binding. The grantee, upon receiving written notification from the Commissioner of Streets and Sanitation of the required deposit or the cost of

such work, shall immediately pay or deposit such amount as directed by the Commissioner.

SECTION 6. The grantee shall furnish to the Department of Revenue, prior to issuance of the permit for this privilege, a Certificate of Insurance evidencing coverage in an amount not less than One Million and no/100 Dollars ($1,000,000.00) Combined Single Limit with said insurance covering all liability, both Public Liability and Property Damage that may result from the granting of said privilege. The Certificate of Insurance shall name the City of Chicago and its agents and employees as Additional Insureds and shall also clearly indicate that the privilege being granted by this ordinance is covered by insurance policy. Certificates renewing such insurance coverage must be furnished to the Department of Revenue no later than thirty (30) days prior to the expiration of the policy. The aforementioned insurance coverage shall be maintained at all times by the grantee until the structures or appliances described in this ordinance are removed and the public way is restored as herein required.

SECTION 7. The Permittee(s) shall indemnify, keep and save harmless the City of Chicago, its agents and employees against all claims, liabilities, judgments, costs, damages and other expenses which may in any way arise or accrue against, be charged to or recovered from the City, its agents or employees in consequence of the permission given by this ordinance, or any act or thing done or omitted or neglected to be done by the grantee, its agents or employees in and about the construction, reconstruction, maintenance, operation, use or removal of the authorized structures or appliances or the use, operation or restoration of public way as herein required, including those arising from any personal injuries or deaths or damage or destruction of property.

SECTION 8. The permission and authority herein granted shall not be exercised unless and until a permit authorizing such shall have been issued by the Director of Revenue. Such permit shall be conditioned upon the faithful observance and performance of all of the conditions and provisions of this ordinance, including the obligations to indemnify, keep and save harmless the City of Chicago and to provide insurance coverage. Such permit shall not be issued unless and until grantee has filed with the City Clerk a written acceptance of the terms and conditions of this ordinance, and submitted to the Department of Revenue evidence of the required insurance coverage and the first year's compensation.

SECTION 9. The permission and authority granted by this ordinance shall not be assignable except upon the approval of the Director of Revenue after full disclosure.

SECTION 10. This ordinance shall take effect and be in force from and after its passage and approval.

[Drawing referred to in this ordinance printed on page 28500 of this Journal.]

Illinois Masonic Medical Center.
(Sample Basin Manhole)

Be It Ordained by the City Council of the City of Chicago:


SECTION 1. Permission and authority are hereby given and granted to Illinois Masonic Medical Center, upon the terms and subject to the conditions of this ordinance, to maintain and use as now constructed a sample basin manhole adjacent to 836 West Wellington Avenue, four (4) feet in diameter and fifteen (15) feet in depth. Authority herein granted shall be for a period of five (5) years from and after July 29, 1996.

The location of said privilege shall be as shown on print hereto attached, which by reference is hereby incorporated and made a part of this ordinance. Such privilege and the structures and appliances herein authorized shall be maintained and used in accordance with all applicable laws, including the ordinances of the City of Chicago, and the directions of the Commissioner of Streets and Sanitation, the Commissioner of Buildings, the Commissioner of Transportation and the Director of Revenue. The grantee shall keep that portion of the public way in, over, under or adjacent to said privilege in good condition and repair, safe for public travel, free from snow, ice and debris to the satisfaction of the Commissioner of Streets and Sanitation.

SECTION 2. The grantee shall pay to the City of Chicago, as compensation for the privilege herein granted the sum of Three Hundred and no/100 Dollars ($300.00) per annum, in advance. In case of termination of the privilege herein granted or the grantee transfers title or vacates its property, the grantee shall, nevertheless, remain liable to the City of Chicago for the annual compensation which shall become due and payable under the provisions hereof, until the structures and appliances herein authorized are removed and the public way is restored as herein required. Further renewal authority for the continued maintenance and use of the public ways as herein described shall be obtained prior to the date of expiration of this ordinance.

(Continued on page 28501)

Ordinance associated with this drawing printed on pages 28495 through 28498 of this Journal.

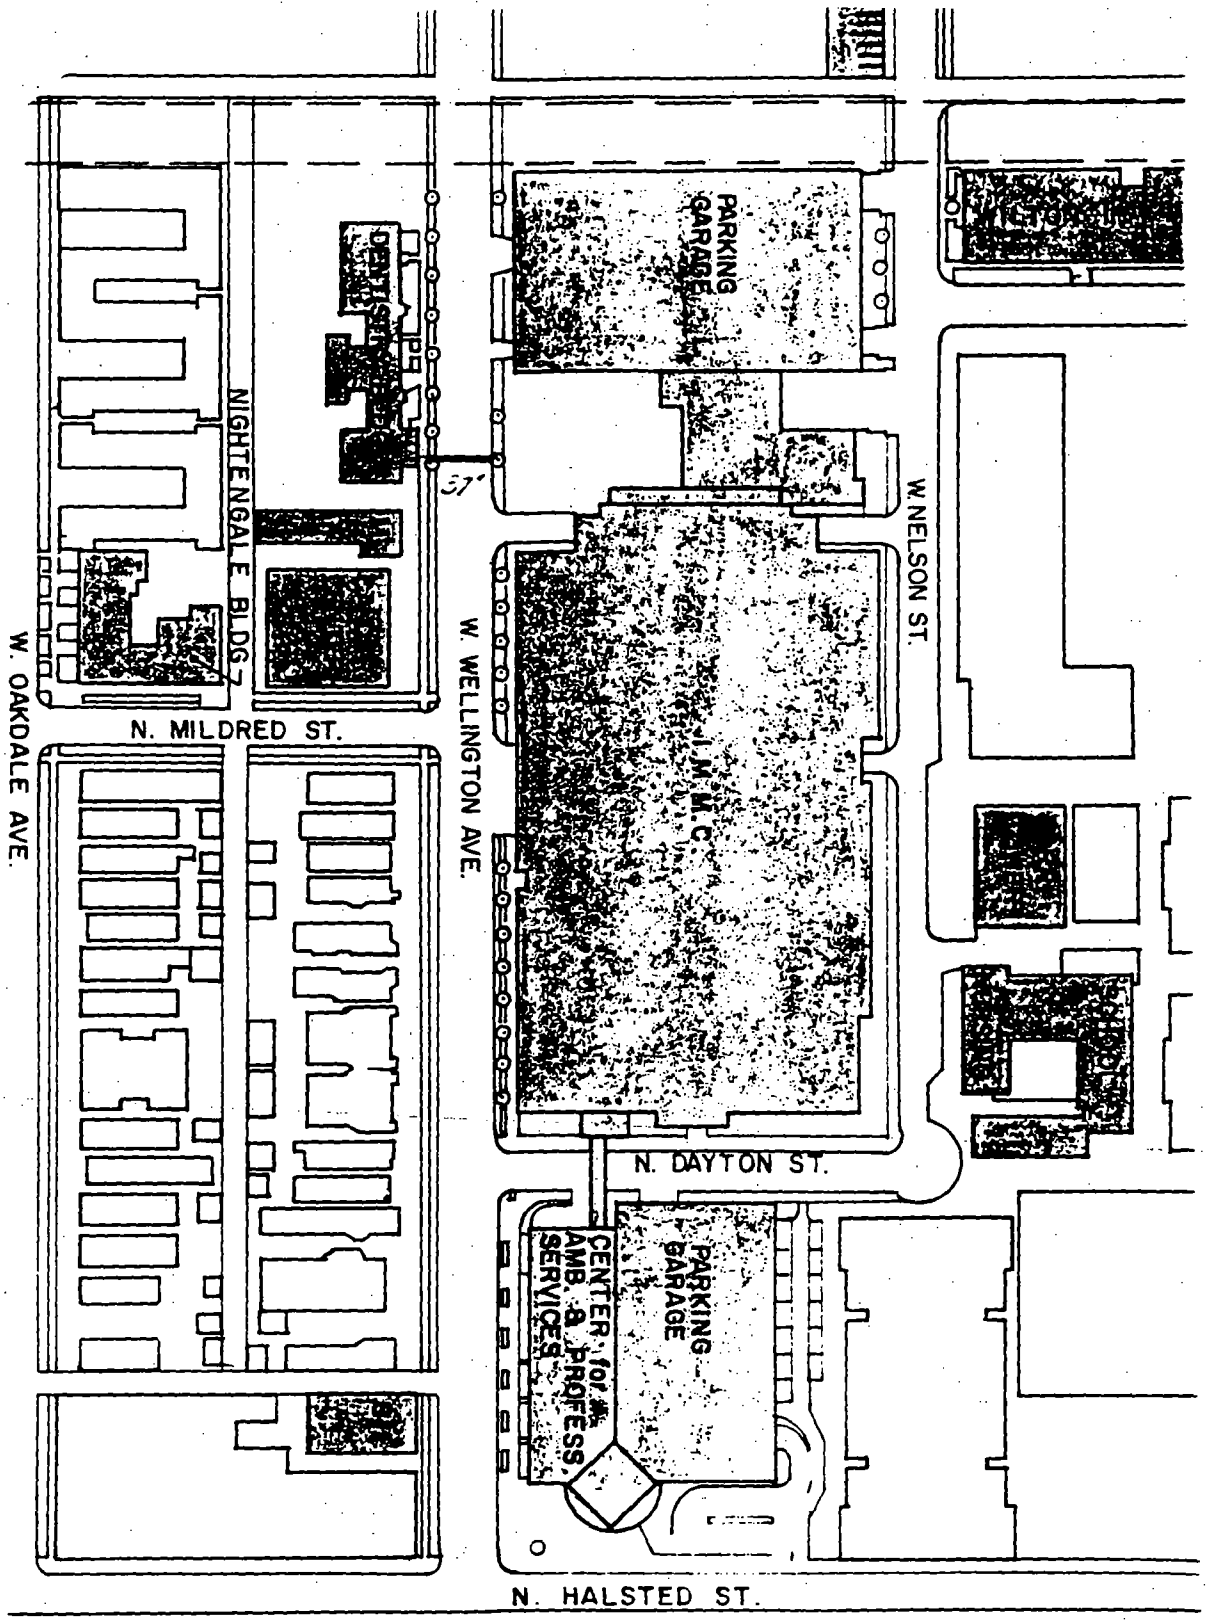

(Continued from page 28499)

SECTION 3. This ordinance is subject to amendment, modification or repeal, and permission and authority herein granted may be revoked by the Mayor of the City of Chicago or the Director of Revenue at their discretion, at any time without the consent of said grantee. Upon termination of the privilege herein granted, by lapse of time or otherwise, the grantee, without cost or expense to the City of Chicago, shall remove the structures and appliances herein authorized and restore the public way where disturbed by said structures or appliances or by the removal thereof, to a proper condition under the supervision and to the satisfaction of the Commissioner of Streets and Sanitation and in accordance with the City Municipal Code.

SECTION 4. In the event of failure, neglect or refusal of grantee so to perform any of its obligations under this ordinance, the City may, at its option, either (a) perform such work and charge the cost thereof to said grantee, or (b) determine what the cost of said work shall be and bill the grantee for said cost, or (c) combine the two methods. Immediately upon receipt of notice of such cost, grantee shall pay the City such amount.

SECTION 5. Grantee shall be responsible and pay for the removal, relocation, alteration, repair, maintenance and restoration of City-owned structures or appliances located in or adjacent to the public way including pavement, bridges, subways, tunnels, vaults, sewers, water mains, conduits, pipes, poles and other facilities and utilities, which are necessary or appropriate on account of grantee's use of the public way. The Commissioner of Streets and Sanitation is hereby authorized, in his or her discretion and from time to time during grantee's use and occupancy of the public way until the restoration of the public way, to determine the work which is or will be necessary or appropriate and the cost involved to perform such work. The Commissioner is authorized to collect a deposit prior to commencing any work and to charge grantee all actual costs for causing all such work to be performed. The decision of such Commissioner shall be final and binding. The grantee, upon receiving written notification from the Commissioner of Streets and Sanitation of the required deposit or the cost of such work, shall immediately pay or deposit such amount as directed by the Commissioner.

SECTION 6. The grantee shall furnish to the Department of Revenue, prior to issuance of the permit for this privilege, a Certificate of Insurance evidencing coverage in an amount not less than One Million and no/100 Dollars ($1,000,000.00) Combined Single Limit with said insurance covering all liability, both Public Liability and Property Damage that may result from the granting of said privilege. The Certificate of Insurance shall name the City of Chicago and its agents and employees as Additional Insureds and shall also clearly indicate that the privilege being granted by this ordinance is covered by insurance policy. Certificates renewing such insurance coverage must be furnished to the Department of Revenue no later than

thirty (30) days prior to the expiration of the policy. The aforementioned insurance coverage shall be maintained at all times by the grantee until the structures or appliances described in this ordinance are removed and the public way is restored as herein required.

SECTION 7. The Permittee(s) shall indemnify, keep and save harmless the City of Chicago, its agents and employees against all claims, liabilities, judgments, costs, damages and other expenses which may in any way arise or accrue against, be charged to or recovered from the City, its agents or employees in consequence of the permission given by this ordinance, or any act or thing done or omitted or neglected to be done by the grantee, its agents or employees in and about the construction, reconstruction, maintenance, operation, use or removal of the authorized structures or appliances or the use, operation or restoration of public way as herein required, including those arising from any personal injuries or deaths or damage or destruction of property.

SECTION 8. The permission and authority herein granted shall not be exercised unless and until a permit authorizing such shall have been issued by the Director of Revenue. Such permit shall be conditioned upon the faithful observance and performance of all of the conditions and provisions of this ordinance, including the obligations to indemnify, keep and save harmless the City of Chicago and to provide insurance coverage. Such permit shall not be issued unless and until grantee has filed with the City Clerk a written acceptance of the terms and conditions of this ordinance, and submitted to the Department of Revenue evidence of the required insurance coverage and the first year's compensation.

SECTION 9. The permission and authority granted by this ordinance shall not be assignable except upon the approval of the Director of Revenue after full disclosure.

SECTION 10. This ordinance shall take effect and be in force from and after its passage and approval.


[Drawing referred to in this ordinance printed on page 28503 of this Journal.]

Industrial Council Of Northwest Chicago.

Be It Ordained by the City Council of the City of Chicago:

(Continued on page 28504)

Ordinance associated with this drawing printed on pages 28499 through 28502 of this Journal.

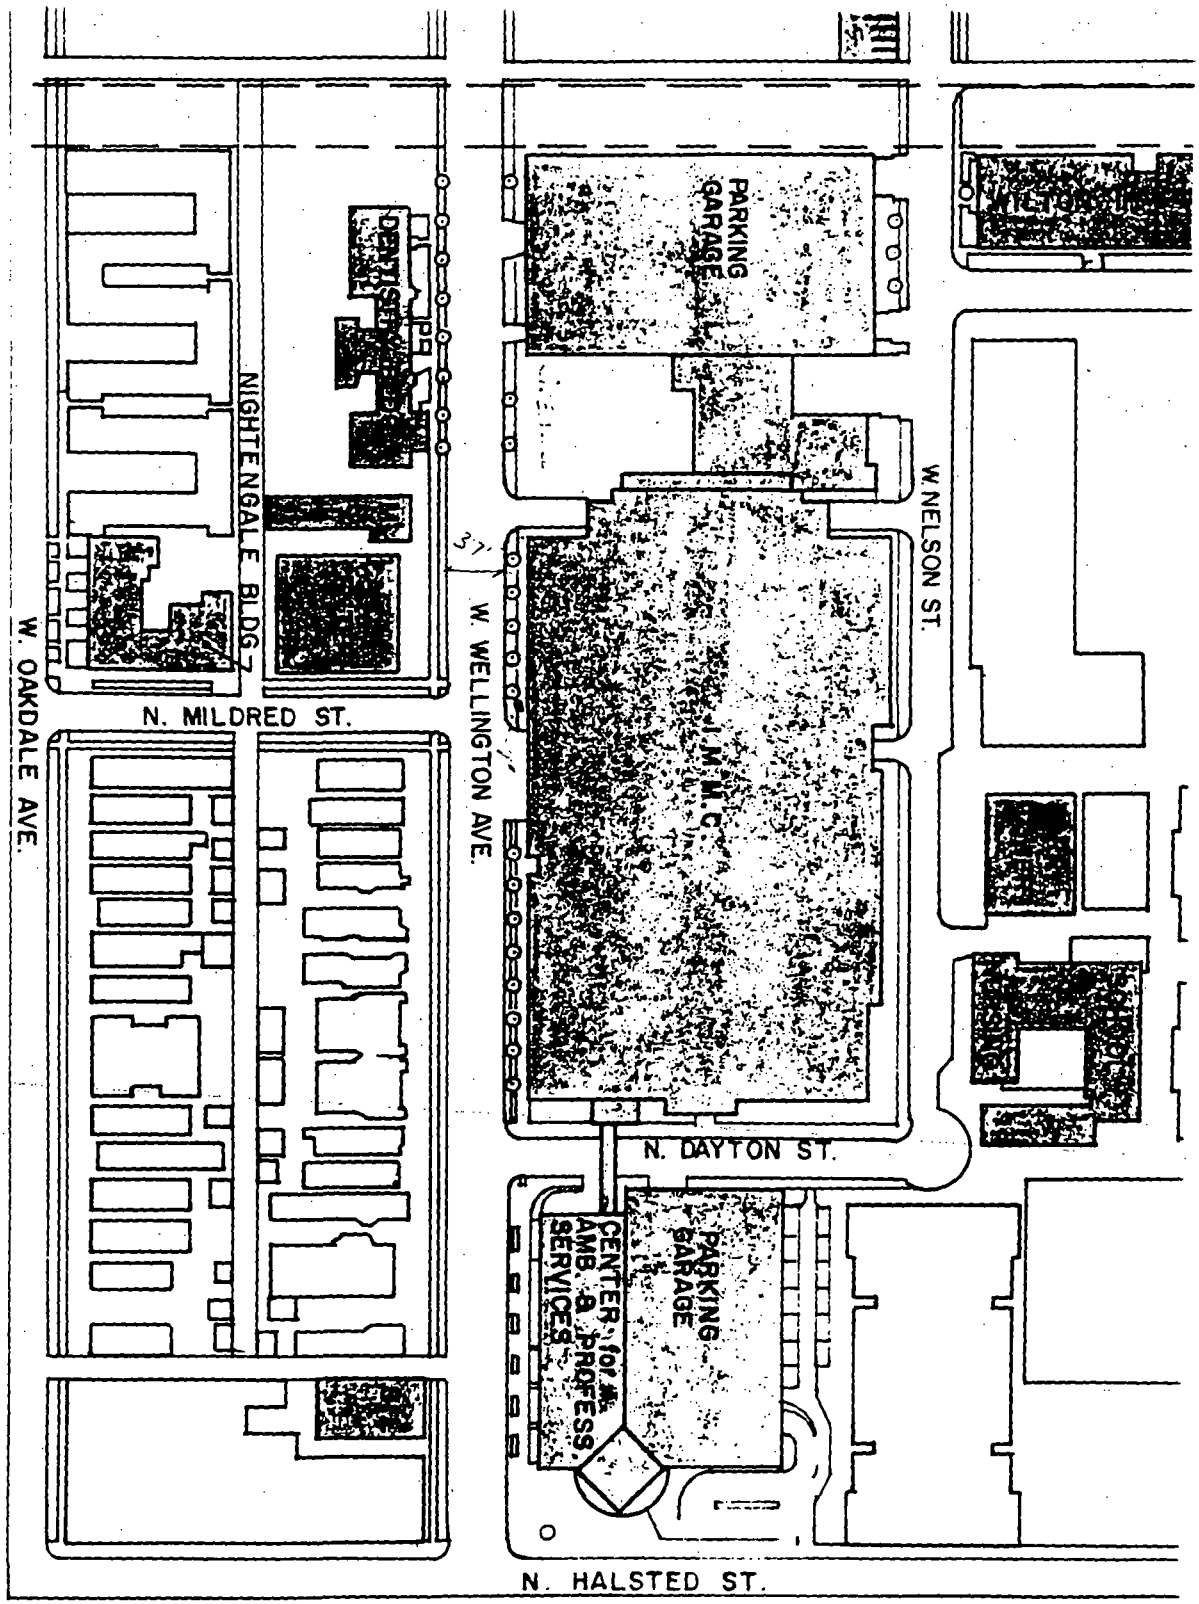

(Continued from page 28502)

SECTION 1. Permission and authority are hereby given and granted to Industrial Council of Northwest Chicago, upon the terms and subject to the conditions of this ordinance, to maintain and use, as now installed, a pipe tunnel and reinforced service duct under the public way adjacent to its premises located at 2010 West Fulton Street. Said pipe tunnel shall be twenty-four (24) inches in width and shall contain a four (4) inch conduit and an eight (8) inch sprinkler main, and shall run under and across West Fulton Street at a point two hundred twenty-six (226) feet east of the east line of North Hoyne Avenue. Said reinforced service duct shall run under and across West Fulton Street, one hundred (100) feet west of the west line of North Damen Avenue. The inside dimensions of said service duct shall not exceed eighteen (18) inches by twenty-four (24) inches. Authority for the above named privilege is herein granted for a period of five (5) years from and after January 27, 1996.

The location of said privilege shall be as shown on print hereto attached, which by reference is hereby incorporated and made a part of this ordinance. Such privilege and the structures and appliances herein authorized shall be maintained and used in accordance with all applicable laws, including the ordinances of the City of Chicago, and the directions of the Commissioner of Streets and Sanitation, the Commissioner of Buildings, the Commissioner of Transportation and the Director of Revenue. The grantee shall keep that portion of the public way in, over, under or adjacent to said privilege in good condition and repair, safe for public travel, free from snow, ice and debris to the satisfaction of the Commissioner of Streets and Sanitation.

SECTION 2. The grantee shall pay to the City of Chicago as compensation for the privilege herein granted the sum of Six Hundred and no/100 Dollars ($600.00) per annum, in advance. In case of termination of the privilege herein granted or the grantee transfers title or vacates its property, the grantee shall, nevertheless, remain liable to the City of Chicago for the annual compensation which shall become due and payable under the provisions hereof, until the structures and appliances herein authorized are removed and the public way is restored as herein required. Further renewal authority for the continued maintenance and use of the public ways as herein described shall be obtained prior to the date of expiration of this ordinance.

SECTION 3. This ordinance is subject to amendment, modification or repeal, and permission and authority herein granted may be revoked by the Mayor of the City of Chicago or the Director of Revenue at their discretion, at any time without the consent of said grantee. Upon termination of the privilege herein granted, by lapse of time or otherwise, the grantee, without cost or expense to the City of Chicago, shall remove the structures and appliances herein authorized and restore the public way where disturbed by

said structures or appliances or by the removal thereof, to a proper condition under the supervision and to the satisfaction of the Commissioner of Streets and Sanitation and in accordance with the City Municipal Code.

SECTION 4. In the event of failure, neglect or refusal of grantee so to perform any of its obligations under this ordinance, the City may, at its option, either (a) perform such work and charge the cost thereof to said grantee, or (b) determine what the cost of said work shall be and bill the grantee for said cost, or (c) combine the two methods. Immediately upon receipt of notice of such cost, grantee shall pay the City such amount.

SECTION 5. Grantee shall be responsible and pay for the removal, relocation, alteration, repair, maintenance and restoration of City-owned structures or appliances located in or adjacent to the public way including pavement, bridges, subways, tunnels, vaults, sewers, water mains, conduits, pipes, poles and other facilities and utilities, which are necessary or appropriate on account of grantee's use of the public way. The Commissioner of Streets and Sanitation is hereby authorized, in his or her discretion and from time to time during grantee's use and occupancy of the public way until the restoration of the public way, to determine the work which is or will be necessary or appropriate and the cost involved to perform such work. The Commissioner is authorized to collect a deposit prior to commencing any work and to charge grantee all actual costs for causing all such work to be performed. The decision of such Commissioner shall be final and binding. The grantee, upon receiving written notification from the Commissioner of Streets and Sanitation of the required deposit or the cost of such work, shall immediately pay or deposit such amount as directed by the Commissioner.

SECTION 6. The grantee shall furnish to the Department of Revenue, prior to issuance of the permit for this privilege, a Certificate of Insurance evidencing coverage in an amount not less than One Million and no/100 Dollars ($1,000,000.00) Combined Single Limit with said insurance covering all liability, both Public Liability and Property Damage that may result from the granting of said privilege. The Certificate of Insurance shall name the City of Chicago and its agents and employees as Additional Insureds and shall also clearly indicate that the privilege being granted by this ordinance is covered by insurance policy. Certificates renewing such insurance coverage must be furnished to the Department of Revenue no later than thirty (30) days prior to the expiration of the policy. The aforementioned insurance coverage shall be maintained at all times by the grantee until the structures or appliances described in this ordinance are removed and the public way is restored as herein required.

SECTION 7. The Permittee(s) shall indemnify, keep and save harmless the City of Chicago, its agents and employees against all claims, liabilities, judgments, costs, damages and other expenses which may in any way arise or accrue against, be charged to or recovered from the City, its agents or employees in consequence of the permission given by this ordinance, or any

act or thing done or omitted or neglected to be done by the grantee, its agents or employees in and about the construction, reconstruction, maintenance, operation, use or removal of the authorized structures or appliances or the use, operation or restoration of public way as herein required, including those arising from any personal injuries or deaths or damage or destruction of property.

SECTION 8. The permission and authority herein granted shall not be exercised unless and until a permit authorizing such shall have been issued by the Director of Revenue. Such permit shall be conditioned upon the faithful observance and performance of all of the conditions and provisions of this ordinance, including the obligations to indemnify, keep and save harmless the City of Chicago and to provide insurance coverage. Such permit shall not be issued unless and until grantee has filed with the City Clerk a written acceptance of the terms and conditions of this ordinance, and submitted to the Department of Revenue evidence of the required insurance coverage and the first year's compensation.

SECTION 9. The permission and authority granted by this ordinance shall not be assignable except upon the approval of the Director of Revenue after full disclosure.

SECTION 10. This ordinance shall take effect and be in force from and after its passage and approval.

[Drawing referred to in this ordinance printed on page 28507 of this Journal.]


Latin School.

Be It Ordained by the City Council of the City of Chicago:

SECTION 1. Permission and authority are hereby given and granted to Latin School, upon the terms and subject to the conditions of this ordinance, to construct, install, maintain and use a four (4) inch P.V.C. conduit adjacent to the premises known as 59 West North Boulevard. Said conduit shall connect computer networks between Latin School buildings. Directional bore shall be done under the east/west alley, between North Dearborn Street and North Clark Street. Trenching shall be done across North Dearborn Street. Conduit shall run between the 59 West North Boulevard and 1531

(Continued on page 28508)

Ordinance associated with this drawing printed on pages 28502 through 28506 of this Journal.

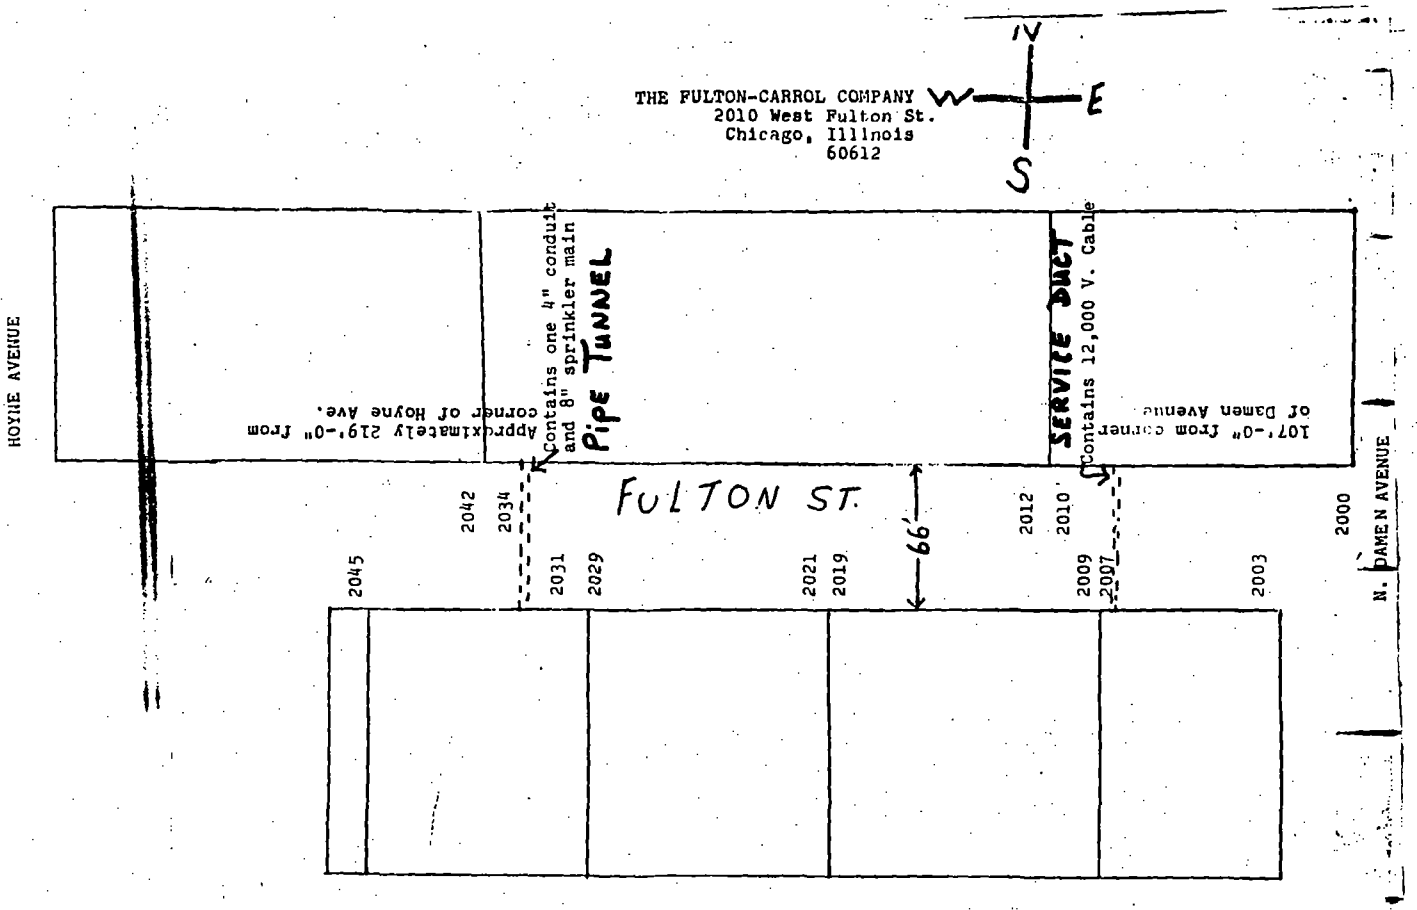

(Continued from page 28506)

North Dearborn buildings. Conduit shall run twenty (20) feet across the east/west alley and forty (40) feet across North Dearborn Street. Authority herein given and granted shall be for a period of five (5) years from and after passage of this ordinance.

The location of said privilege shall be as shown on print hereto attached, which by reference is hereby incorporated and made a part of this ordinance. Such privilege and the structures and appliances herein authorized shall be maintained and used in accordance with all applicable laws, including the ordinances of the City of Chicago, and the directions of the Commissioner of Streets and Sanitation, the Commissioner of Buildings, the Commissioner of Transportation and the Director of Revenue. The grantee shall keep that portion of the public way in, over, under or adjacent to said privilege in good condition and repair, safe for public travel, free from snow, ice and debris to the satisfaction of the Commissioner of Streets and Sanitation.

SECTION 2. The grantee shall pay to the City of Chicago as compensation for the privilege herein granted the sum of Three Hundred Sixty and no/100 Dollars ($360.00) per annum, in advance. In case of termination of the privilege herein granted or the grantee transfers title or vacates its property, the grantee shall, nevertheless, remain liable to the City of Chicago for the annual compensation which shall become due and payable under the provisions hereof, until the structures and appliances herein authorized are removed and the public way is restored as herein required. Further renewal authority for the continued maintenance and use of the public ways as herein described shall be obtained prior to the date of expiration of this ordinance.

SECTION 3. This ordinance is subject to amendment, modification or repeal, and permission and authority herein granted may be revoked by the Mayor of the City of Chicago and the Director of Revenue at their discretion, at any time without the consent of said grantee. Upon termination of the privilege herein granted, by lapse of time or otherwise, the grantee, without cost or expense to the City of Chicago, shall remove the structures and appliances herein authorized and restore the public way where disturbed by said structures or appliances or by the removal thereof, to a proper condition under the supervision and to the satisfaction of the Commissioner of Streets and Sanitation and in accordance with the City Municipal Code.

SECTION 4. In the event of failure, neglect or refusal of grantee so to perform any of its obligations under this ordinance, the City may, at its option, either (a) perform such work and charge the cost thereof to said grantee, or (b) determine what the cost of said work shall be and bill the grantee for said cost, or (c) combine the two methods. Immediately upon receipt of notice of such cost, grantee shall pay the City such amount.

SECTION 5. Grantee shall be responsible and pay for the removal, relocation, alteration, repair, maintenance and restoration of City-owned structures or appliances located in or adjacent to the public way including pavement, bridges, subways, tunnels, vaults, sewers, water mains, conduits, pipes, poles and other facilities and utilities, which are necessary or appropriate on account of grantee's use of the public way. The Commissioner of Streets and Sanitation is hereby authorized, in his or her discretion and from time to time during grantee's use and occupancy of the public way until the restoration of the public way, to determine the work which is or will be necessary or appropriate and the cost involved to perform such work. The Commissioner is authorized to collect a deposit prior to commencing any work and to charge grantee all actual costs for causing all such work to be performed. The decision of such Commissioner shall be final and binding. The grantee, upon receiving written notification from the Commissioner of Streets and Sanitation of the required deposit or the cost of such work, shall immediately pay or deposit such amount as directed by the Commissioner.

SECTION 6. The grantee shall furnish to the Department of Revenue, prior to issuance of the permit for this privilege, a Certificate of Insurance evidencing coverage in an amount not less than One Million and no/100 Dollars ($1,000,000.00) Combined Single Limit with said insurance covering all liability, both Public Liability and Property Damage that may result from the granting of said privilege. The Certificate of Insurance shall name the City of Chicago and its agents and employees as Additional Insureds and shall also clearly indicate that the privilege being granted by this ordinance is covered by insurance policy. Certificates renewing such insurance coverage must be furnished to the Department of Revenue no later than thirty (30) days prior to the expiration of the policy. The aforementioned insurance coverage shall be maintained at all times by the grantee until the structures or appliances described in this ordinance are removed and the public way is restored as herein required.

SECTION 7. The Permittee(s) shall indemnify, keep and save harmless the City of Chicago, its agents and employees against all claims, liabilities, judgments, costs, damages and other expenses which may in any way arise or accrue against, be charged to or recovered from the City, its agents or employees in consequence of the permission given by this ordinance, or any act or thing done or omitted or neglected to be done by the grantee, its agents or employees in and about the construction, reconstruction, maintenance, operation, use or removal of the authorized structures or appliances or the use, operation or restoration of public way as herein required, including those arising from any personal injuries or deaths or damage or destruction of property.

SECTION 8. The permission and authority herein granted shall not be exercised unless and until a permit authorizing such shall have been issued by the Director of Revenue. Such permit shall be conditioned upon the faithful observance and performance of all of the conditions and provisions of

this ordinance, including the obligations to indemnify, keep and save harmless the City of Chicago and to provide insurance coverage. Such permit shall not be issued unless and until grantee has filed with the City Clerk a written acceptance of the terms and conditions of this ordinance, and submitted to the Department of Revenue evidence of the required insurance coverage and the first year's compensation.

SECTION 9. The permission and authority granted by this ordinance shall not be assignable except upon the approval of the Director of Revenue after full disclosure.

SECTION 10. This ordinance shall take effect and be in force from and after its passage and approval.

[Drawing referred to in this ordinance printed on page 28511 of this Journal.]

Piano Factory Townhouse Condominium Association.

Be It Ordained by the City Council of the City of Chicago:

SECTION 1. Permission and authority are hereby given and granted to Piano Factory Townhouse Condominium Association, upon the terms and subject to the conditions of this ordinance, to construct, install, maintain and use a planting bed with stone edging located on the parkway adjacent to the premises known as 2501 North Wayne Avenue. Said planting bed shall be installed along West Altgeld Street in four sections:

Section Number 1.


Shall be fifty-seven (57) feet in length and eight (8) feet in width.

Section Number 2.

Shall be eleven and five-tenths (11.5) feet in length and eight (8) feet in width.

(Continued on page 28512)

Ordinance associated with this drawing printed on pages 28506 through 28510 of this Journal.

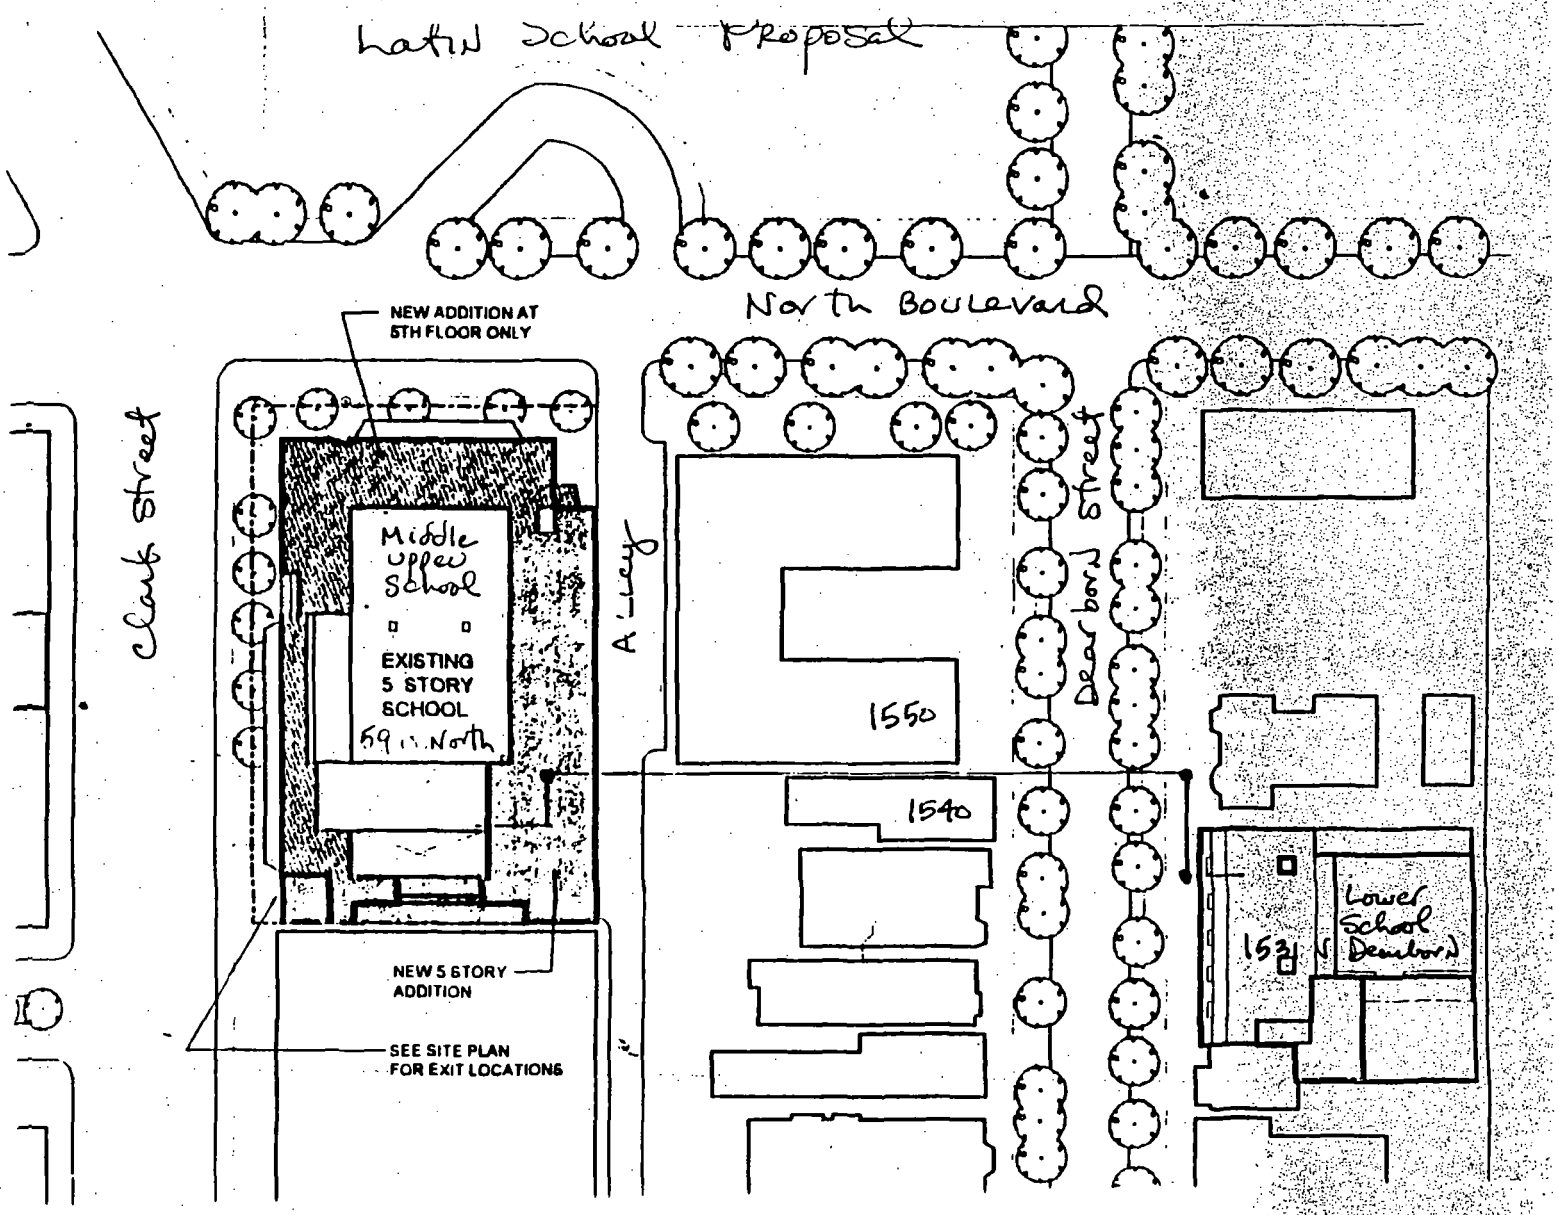

(Continued from page 28510)

Section Number 3.

Shall be eight (8) feet in length and eight (8) feet in width.

Section Number 4.

Shall be ten and five-tenths (10.5) feet in length and eight (8) feet in width.

Authority for the above named privilege is herein granted for a period of five (5) years from and after passage of this ordinance.

The location of said privilege shall be as shown on prints hereto attached, which by reference are hereby incorporated and made a part of this ordinance. Such privileges and the structures and appliances herein authorized shall be maintained and used in accordance with all applicable laws, including the ordinances of the City of Chicago, and the directions of the Commissioner of Streets and Sanitation, the Commissioner of Buildings, the Commissioner of Transportation and the Director of Revenue. The grantee shall keep that portion of the public way in, over, under or adjacent to said privilege in good condition and repair, safe for public travel, free from snow, ice and debris to the satisfaction of the Commissioner of Streets and Sanitation.

SECTION 2. The grantee shall pay to the City of Chicago as compensation for the privilege herein granted the sum of Three Hundred Twelve and no/100 Dollars ($312.00) per annum, in advance. In case of termination of the privilege herein granted or the grantee transfers title or vacates its property, the grantee shall, nevertheless, remain liable to the City of Chicago for the annual compensation which shall become due and payable under the provisions hereof, until the structures and appliances herein authorized are removed and the public way is restored as herein required. Further renewal authority for the continued maintenance and use of the public ways as herein described shall be obtained prior to the date of expiration of this ordinance.

SECTION 3. This ordinance is subject to amendment, modification or repeal, and permission and authority herein granted may be revoked by the Mayor of the City of Chicago and the Director of Revenue at their discretion, at any time without the consent of said grantee. Upon termination of the privilege herein granted, by lapse of time or otherwise, the grantee, without cost or expense to the City of Chicago, shall remove the structures and appliances herein authorized and restore the public way where disturbed by said structures or appliances or by the removal thereof, to a proper condition

under the supervision and to the satisfaction of the Commissioner of Streets and Sanitation and in accordance with the City Municipal Code.

SECTION 4. In the event of failure, neglect or refusal of grantee so to perform any of its obligations under this ordinance, the City may, at its option, either (a) perform such work and charge the cost thereof to said grantee, or (b) determine what the cost of said work shall be and bill the grantee for said cost, or (c) combine the two methods. Immediately upon receipt of notice of such cost, grantee shall pay the City such amount.

SECTION 5. Grantee shall be responsible and pay for the removal, relocation, alteration, repair, maintenance and restoration of City-owned structures or appliances located in or adjacent to the public way including pavement, bridges, subways, tunnels, vaults, sewers, water mains, conduits, pipes, poles and other facilities and utilities, which are necessary or appropriate on account of grantee's use of the public way. The Commissioner of Streets and Sanitation is hereby authorized, in his or her discretion and from time to time during grantee's use and occupancy of the public way until the restoration of the public way, to determine the work which is or will be necessary or appropriate and the cost involved to perform such work. The Commissioner is authorized to collect a deposit prior to commencing any work and to charge grantee all actual costs for causing all such work to be performed. The decision of such Commissioner shall be final and binding. The grantee, upon receiving written notification from the Commissioner of Streets and Sanitation of the required deposit or the cost of such work, shall immediately pay or deposit such amount as directed by the Commissioner.

SECTION 6. The grantee shall furnish to the Department of Revenue, prior to issuance of the permit for this privilege, a Certificate of Insurance evidencing coverage in an amount not less than One Million and no/100 Dollars ($1,000,000.00) Combined Single Limit with said insurance covering all liability, both Public Liability and Property Damage that may result from the granting of said privilege. The Certificate of Insurance shall name the City of Chicago and its agents and employees as Additional Insureds and shall also clearly indicate that the privilege being granted by this ordinance is covered by insurance policy. Certificates renewing such insurance coverage must be furnished to the Department of Revenue no later than thirty (30) days prior to the expiration of the policy. The aforementioned insurance coverage shall be maintained at all times by the grantee until the structures or appliances described in this ordinance are removed and the public way is restored as herein required.

SECTION 7. The Permittee(s) shall indemnify, keep and save harmless the City of Chicago, its agents and employees against all claims, liabilities, judgments, costs, damages and other expenses which may in any way arise or accrue against, be charged to or recovered from the City, its agents or employees in consequence of the permission given by this ordinance, or any act or thing done or omitted or neglected to be done by the grantee, its agents

or employees in and about the construction, reconstruction, maintenance, operation, use or removal of the authorized structures or appliances or the use, operation or restoration of public way as herein required, including those arising from any personal injuries or deaths or damage or destruction of property.

SECTION 8. The permission and authority herein granted shall not be exercised unless and until a permit authorizing such shall have been issued by the Director of Revenue. Such permit shall be conditioned upon the faithful observance and performance of all of the conditions and provisions of this ordinance, including the obligations to indemnify, keep and save harmless the City of Chicago and to provide insurance coverage. Such permit shall not be issued unless and until grantee has filed with the City Clerk a written acceptance of the terms and conditions of this ordinance, and submitted to the Department of Revenue evidence of the required insurance coverage and the first year's compensation.

SECTION 9. The permission and authority granted by this ordinance shall not be assignable except upon the approval of the Director of Revenue after full disclosure.

SECTION 10. This ordinance shall take effect and be in force from and after its passage and approval.

[Drawings referred to in this ordinance printed on pages 28515 through 28516 of this Journal.]


The Standard Club.

Be It Ordained by the City Council of the City of Chicago:


SECTION 1. Permission and authority are hereby given and granted to The Standard Club, upon the terms and subject to the conditions of this ordinance, to maintain and use vaulted area under the public right-of-way sidewalk used for storage and utilities adjacent to the premises known as 320 South Plymouth Court and described as follows:

(Continued on page 28517)

Ordinance associated with this drawing printed on pages 28510 through 28514 of this Journal.

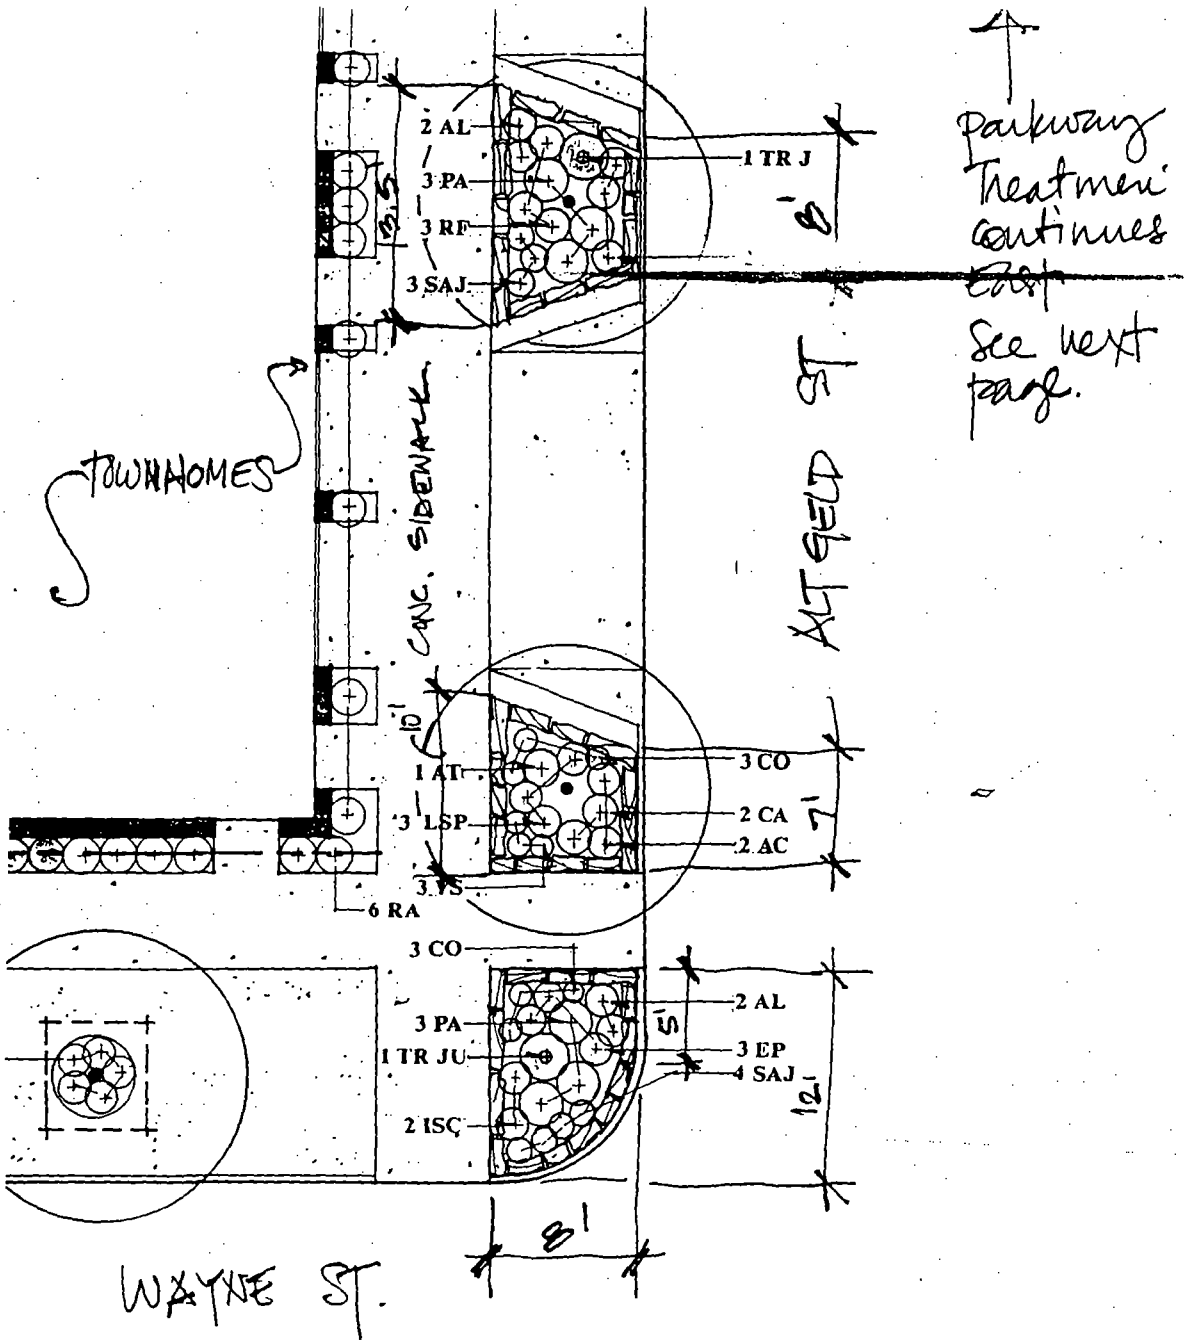

Ordinance associated with this drawing printed on pages 28510 through 28514 of this Journal.

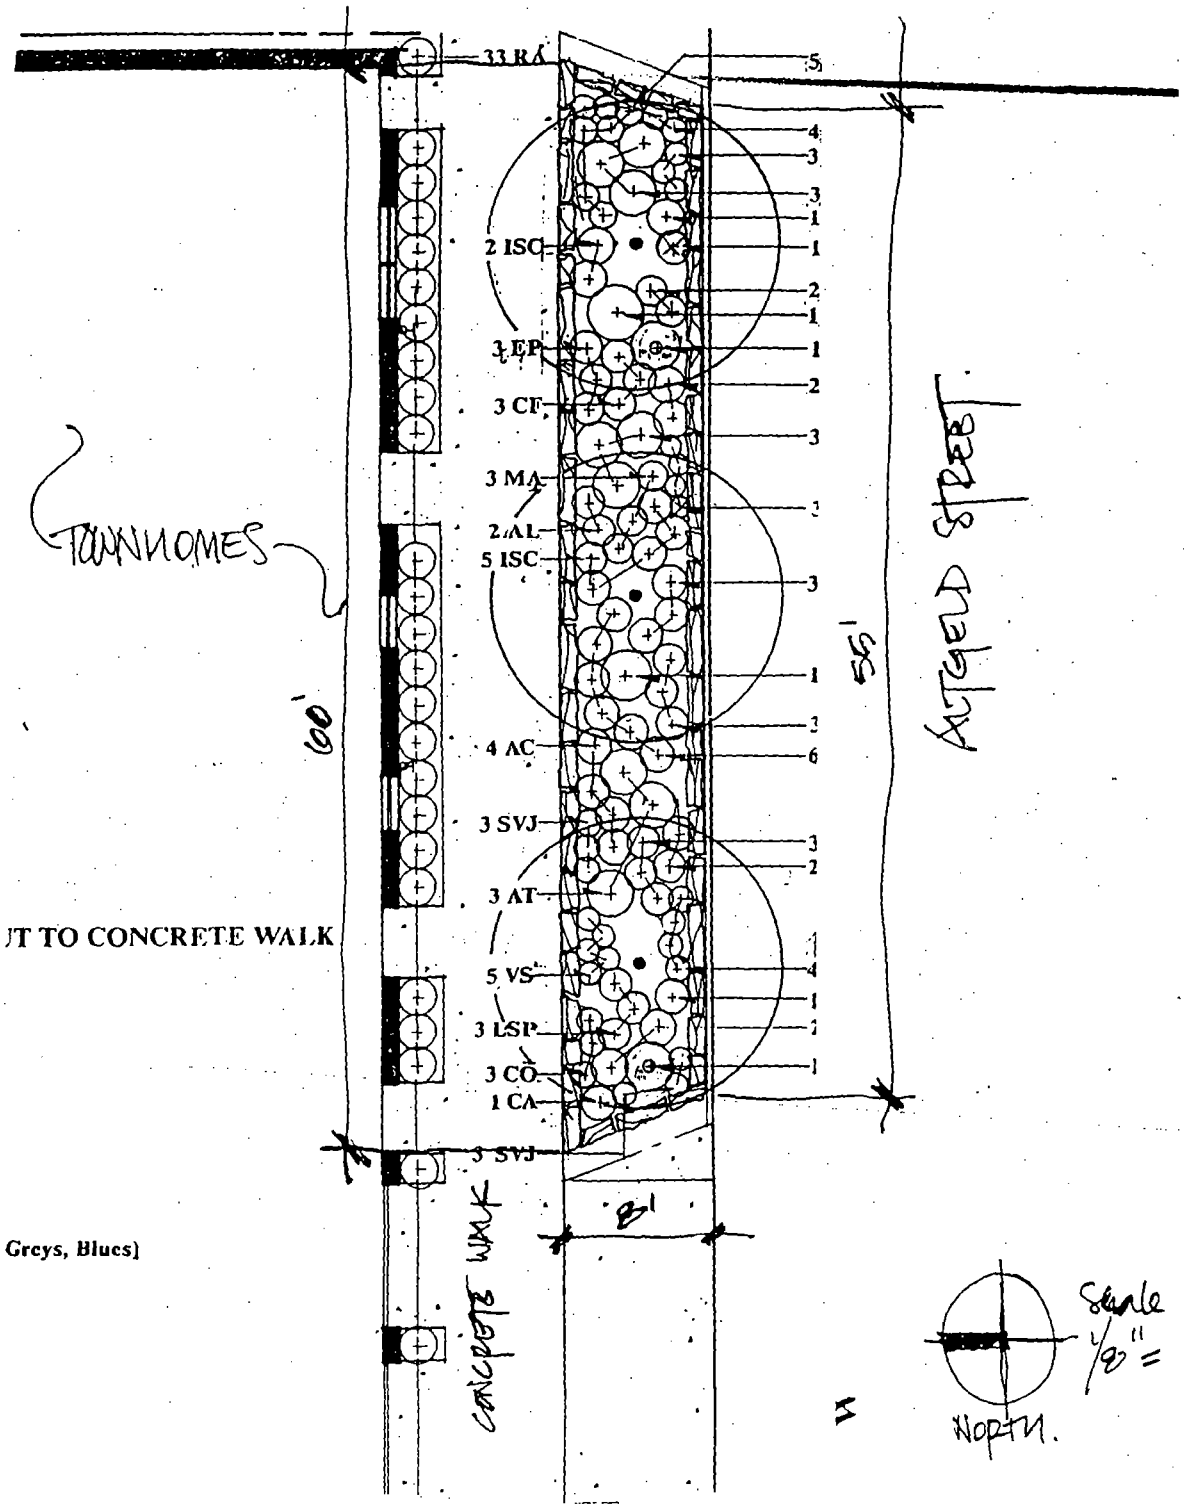

(Continued from page 28514)

South Dearborn Street:

Vaulted area is approximately one hundred ninety-seven (197) feet in length and seventeen (17) feet in width.

South Plymouth Court:

Vaulted area is approximately one hundred ninety-seven (197) feet in length and fourteen (14) feet in width.

Authority herein granted shall be for a period of five (5) years from and after September 11, 1995.

The location of said privilege shall be as shown on print hereto attached, which by reference is hereby incorporated and made a part of this ordinance. Such privilege and the structures and appliances herein authorized shall be maintained and used in accordance with all applicable laws, including the ordinances of the City of Chicago, and the directions of the Commissioner of Streets and Sanitation, the Commissioner of Buildings, the Commissioner of Transportation and the Director of Revenue. The grantee shall keep that portion of the public way in, over, under or adjacent to said privilege in good condition and repair, safe for public travel, free from snow, ice and debris to the satisfaction of the Commissioner of Streets and Sanitation.

SECTION 2. The grantee shall pay to the City of Chicago as compensation for the privilege herein granted the sum of Three Hundred and no/100 Dollars ($300.00) per annum, in advance. In case of termination of the privilege herein granted or the grantee transfers title or vacates its property, the grantee shall, nevertheless, remain liable to the City of Chicago for the annual compensation which shall become due and payable under the provisions hereof, until the structures and appliances herein authorized are removed and the public way is restored as herein required. Further renewal authority for the continued maintenance and use of the public ways as herein described shall be obtained prior to the date of expiration of this ordinance.

SECTION 3. This ordinance is subject to amendment, modification or repeal, and permission and authority herein granted may be revoked by the Mayor of the City of Chicago or the Director of Revenue at their discretion, at any time without the consent of said grantee. Upon termination of the privilege herein granted, by lapse of time or otherwise, the grantee, without cost or expense to the City of Chicago, shall remove the structures and appliances herein authorized and restore the public way where disturbed by said structures or appliances or by the removal thereof, to a proper condition

under the supervision and to the satisfaction of the Commissioner of Streets and Sanitation and in accordance with the City Municipal Code.

SECTION 4. In the event of failure, neglect or refusal of grantee so to perform any of its obligations under this ordinance, the City may, at its option, either (a) perform such work and charge the cost thereof to said grantee, or (b) determine what the cost of said work shall be and bill the grantee for said cost, or (c) combine the two methods. Immediately upon receipt of notice of such cost, grantee shall pay the City such amount.

SECTION 5. Grantee shall be responsible and pay for the removal, relocation, alteration, repair, maintenance and restoration of City-owned structures or appliances located in or adjacent to the public way including pavement, bridges, subways, tunnels, vaults, sewers, water mains, conduits, pipes, poles and other facilities and utilities, which are necessary or appropriate on account of grantee's use of the public way. The Commissioner of Streets and Sanitation is hereby authorized, in his or her discretion and from time to time during grantee's use and occupancy of the public way until the restoration of the public way, to determine the work which is or will be necessary or appropriate and the cost involved to perform such work. The Commissioner is authorized to collect a deposit prior to commencing any work and to charge grantee all actual costs for causing all such work to be performed. The decision of such Commissioner shall be final and binding. The grantee, upon receiving written notification from the Commissioner of Streets and Sanitation of the required deposit or the cost of such work, shall immediately pay or deposit such amount as directed by the Commissioner.

SECTION 6. The grantee shall furnish to the Department of Revenue, prior to issuance of the permit for this privilege, a Certificate of Insurance evidencing coverage in an amount not less than One Million and no/100 Dollars ($1,000,000.00) Combined Single Limit with said insurance covering all liability, both Public Liability and Property Damage that may result from the granting of said privilege. The Certificate of Insurance shall name the City of Chicago and its agents and employees as Additional Insureds and shall also clearly indicate that the privilege being granted by this ordinance is covered by insurance policy. Certificates renewing such insurance coverage must be furnished to the Department of Revenue no later than thirty (30) days prior to the expiration of the policy. The aforementioned insurance coverage shall be maintained at all times by the grantee until the structures or appliances described in this ordinance are removed and the public way is restored as herein required.

SECTION 7. The Permittee(s) shall indemnify, keep and save harmless the City of Chicago, its agents and employees against all claims, liabilities, judgments, costs, damages and other expenses which may in any way arise or accrue against, be charged to or recovered from the City, its agents or employees in consequence of the permission given by this ordinance, or any act or thing done or omitted or neglected to be done by the grantee, its agents

or employees in and about the construction, reconstruction, maintenance, operation, use or removal of the authorized structures or appliances or the use, operation or restoration of public way as herein required, including those arising from any personal injuries or deaths or damage or destruction of property.

SECTION 8. The permission and authority herein granted shall not be exercised unless and until a permit authorizing such shall have been issued by the Director of Revenue. Such permit shall be conditioned upon the faithful observance and performance of all of the conditions and provisions of this ordinance, including the obligations to indemnify, keep and save harmless the City of Chicago and to provide insurance coverage. Such permit shall not be issued unless and until grantee has filed with the City Clerk a written acceptance of the terms and conditions of this ordinance, and submitted to the Department of Revenue evidence of the required insurance coverage and the first year's compensation.

SECTION 9. The permission and authority granted by this ordinance shall not be assignable except upon the approval of the Director of Revenue after full disclosure.

SECTION 10. This ordinance shall take effect and be in force from and after its passage and approval.

[Drawing referred to in this ordinance printed on page 28520 of this Journal.]


Swedish Covenant Hospital.

Be It Ordained by the City Council of the City of Chicago:

SECTION 1. Permission and authority are hereby given and granted to Swedish Covenant Hospital, upon the terms and subject to the conditions of this ordinance, to maintain and use a concrete trench twenty-four (24) inches in height and forty-three (43) inches in width, carrying eight (8) electrical conduits under and across West Foster Avenue, two hundred twenty-four (224) feet east of the centerline of North California Avenue providing direct signal, security, computer and non-millage telephone cabling facilities between the medical office building located at 2734 West Foster Avenue. Authority herein granted shall be for a period of five (5) years from and after July 8, 1995.

(Continued on page 28521)

Ordinance associated with this drawing printed on pages 28514 through 28519 of this Journal.

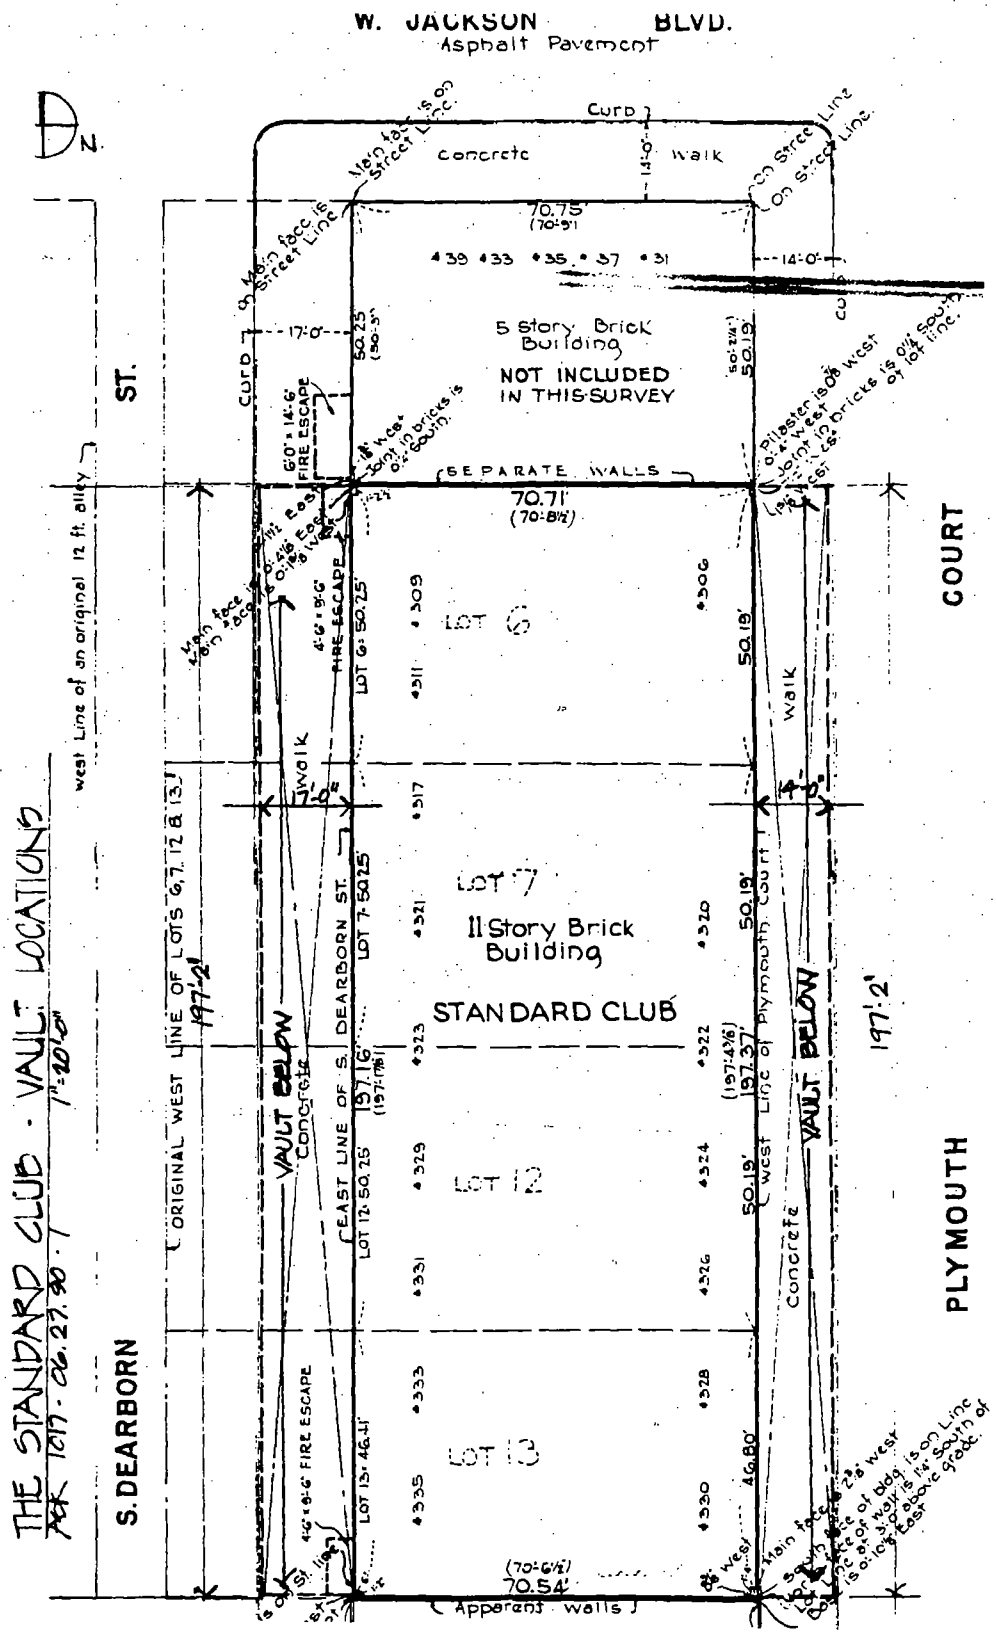

(Continued from page 28519

The location of said privilege shall be as shown on print hereto attached, which by reference is hereby incorporated and made a part of this ordinance. Such privilege and the structures and appliances herein authorized shall be maintained and used in accordance with all applicable laws, including the ordinances of the City of Chicago, and the directions of the Commissioner of Streets and Sanitation, the Commissioner of Buildings, the Commissioner of Transportation and the Director of Revenue. The grantee shall keep that portion of the public way in, over, under or adjacent to said privilege in good condition and repair, safe for public travel, free from snow, ice and debris to the satisfaction of the Commissioner of Streets and Sanitation.

SECTION 2. The grantee shall pay to the City of Chicago as compensation for the privilege herein granted the sum of Three Hundred and no/100 Dollars ($300.00) per annum, in advance. In case of termination of the privilege herein granted or the grantee transfers title or vacates its property, the grantee shall, nevertheless, remain liable to the City of Chicago for the annual compensation which shall become due and payable under the provisions hereof, until the structures and appliances herein authorized are removed and the public way is restored as herein required. Further renewal authority for the continued maintenance and use of the public ways as herein described shall be obtained prior to the date of expiration of this ordinance.

SECTION 3. This ordinance is subject to amendment, modification or repeal, and permission and authority herein granted may be revoked by the Mayor of the City of Chicago or the Director of Revenue at their discretion, at any time without the consent of said grantee. Upon termination of the privilege herein granted, by lapse of time or otherwise, the grantee, without cost or expense to the City of Chicago, shall remove the structures and appliances herein authorized and restore the public way where disturbed by said structures or appliances or by the removal thereof, to a proper condition under the supervision and to the satisfaction of the Commissioner of Streets and Sanitation and in accordance with the City Municipal Code.

SECTION 4. In the event of failure, neglect or refusal of grantee so to perform any of its obligations under this ordinance, the City may, at its option, either (a) perform such work and charge the cost thereof to said grantee, or (b) determine what the cost of said work shall be and bill the grantee for said cost, or (c) combine the two methods. Immediately upon receipt of notice of such cost, grantee shall pay the City such amount.

SECTION 5. Grantee shall be responsible and pay for the removal, relocation, alteration, repair, maintenance and restoration of City-owned structures or appliances located in or adjacent to the public way including pavement, bridges, subways, tunnels, vaults, sewers, water mains, conduits,

pipes, poles and other facilities and utilities, which are necessary or appropriate on account of grantee's use of the public way. The Commissioner of Streets and Sanitation is hereby authorized, in his or her discretion and from time to time during grantee's use and occupancy of the public way until the restoration of the public way, to determine the work which is or will be necessary or appropriate and the cost involved to perform such work. The Commissioner is authorized to collect a deposit prior to commencing any work and to charge grantee all actual costs for causing all such work to be performed. The decision of such Commissioner shall be final and binding. The grantee, upon receiving written notification from the Commissioner of Streets and Sanitation of the required deposit or the cost of such work, shall immediately pay or deposit such amount as directed by the Commissioner.

SECTION 6. The grantee shall furnish to the Department of Revenue, prior to issuance of the permit for this privilege, a Certificate of Insurance evidencing coverage in an amount not less than One Million and no/100 Dollars ($1,000,000.00) Combined Single Limit with said insurance covering all liability, both Public Liability and Property Damage that may result from the granting of said privilege. The Certificate of Insurance shall name the City of Chicago and its agents and employees as Additional Insureds and shall also clearly indicate that the privilege being granted by this ordinance is covered by insurance policy. Certificates renewing such insurance coverage must be furnished to the Department of Revenue no later than thirty (30) days prior to the expiration of the policy. The aforementioned insurance coverage shall be maintained at all times by the grantee until the structures or appliances described in this ordinance are removed and the public way is restored as herein required.

SECTION 7. The Permittee(s) shall indemnify, keep and save harmless the City of Chicago, its agents and employees against all claims, liabilities, judgments, costs, damages and other expenses which may in any way arise or accrue against, be charged to or recovered from the City, its agents or employees in consequence of the permission given by this ordinance, or any act or thing done or omitted or neglected to be done by the grantee, its agents or employees in and about the construction, reconstruction, maintenance, operation, use or removal of the authorized structures or appliances or the use, operation or restoration of public way as herein required, including those arising from any personal injuries or deaths or damage or destruction of property.

SECTION 8. The permission and authority herein granted shall not be exercised unless and until a permit authorizing such shall have been issued by the Director of Revenue. Such permit shall be conditioned upon the faithful observance and performance of all of the conditions and provisions of this ordinance, including the obligations to indemnify, keep and save harmless the City of Chicago and to provide insurance coverage. Such permit shall not be issued unless and until grantee has filed with the City Clerk a written acceptance of the terms and conditions of this ordinance, and

submitted to the Department of Revenue evidence of the required insurance coverage and the first year's compensation.

SECTION 9. The permission and authority granted by this ordinance shall not be assignable except upon the approval of the Director of Revenue after full disclosure.

SECTION 10. This ordinance shall take effect and be in force from and after its passage and approval.

[Drawing referred to in this ordinance printed on page 28524 of this Journal.]

Woman's Athletic Club Of Chicago.

Be It Ordained by the City Council of the City of Chicago:


SECTION 1. Permission and authority are hereby given and granted to Woman's Athletic Club of Chicago, upon the terms and subject to the conditions of this ordinance, to maintain and use as now constructed a vault to house a heating plant under the surface of East Ontario Street, adjacent to the premises known as 114 -- 122 East Ontario Street. Said vault shall not exceed eighty-five (85) feet, two (2) inches in length, nineteen (19) feet in width nor twenty (20) feet in depth, for a total of one thousand six hundred eighteen and eight-tenths (1,618.8) square feet. Authority herein given and granted shall be for a period of five (5) years from and after July 11, 1996.

The location of said privilege shall be as shown on print hereto attached, which by reference is hereby incorporated and made a part of this ordinance. Such privilege and the structures and appliances herein authorized shall be maintained and used in accordance with all applicable laws, including the ordinances of the City of Chicago, and the directions of the Commissioner of Streets and Sanitation, the Commissioner of Buildings, the Commissioner of Transportation and the Director of Revenue. The grantee shall keep that portion of the public way in, over, under or adjacent to said privilege in good condition and repair, safe for public travel, free from snow, ice and debris to the satisfaction of the Commissioner of Streets and Sanitation.

(Continued on page 28525)

Ordinance associated with this drawing printed on pages 28519 through 28523 of this Journal.

Show here a diagram of lot and buildings with dimensions and the name or names of adjoinir

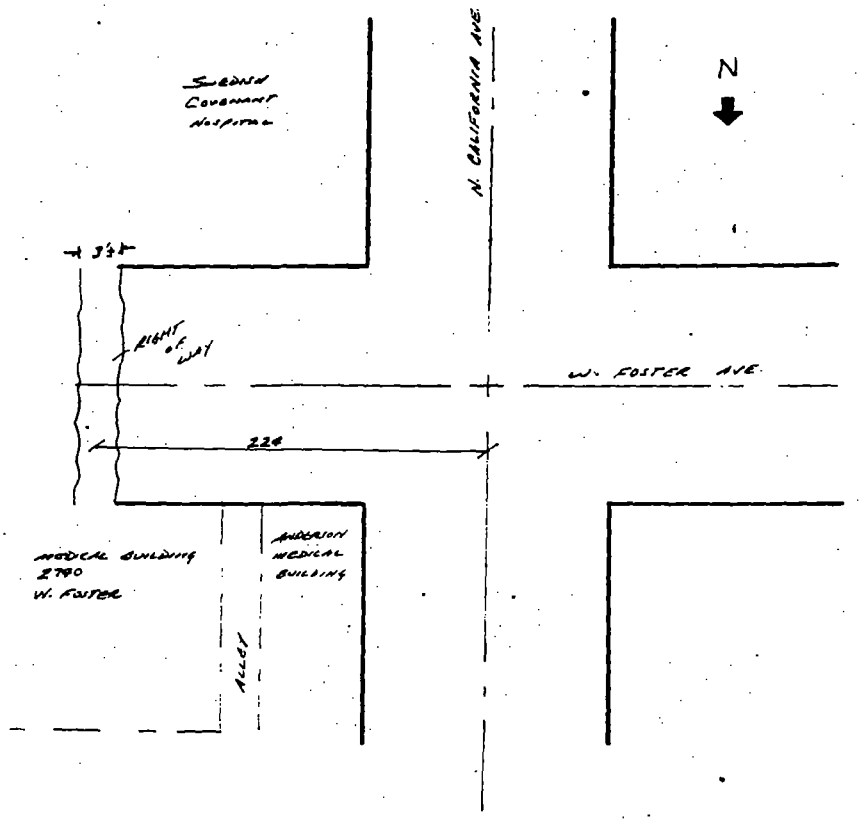

DO NOT WRITE BELOW THIS SPACE FOR OFFICE USE ONLY

Name of applicant _____

Name of corporation as per corporation book _____

_____

Page _____

(Continued from page 28523)

SECTION 2. The grantee shall pay to the City of Chicago as compensation for the privilege herein granted the sum of Five Thousand Eight Hundred Fourteen and no/100 Dollars ($5,814.00) per annum, in advance. In case of termination of the privilege herein granted or the grantee transfers title or vacates its property, the grantee shall, nevertheless, remain liable to the City of Chicago for the annual compensation which shall become due and payable under the provisions hereof, until the structures and appliances herein authorized are removed and the public way is restored as herein required. Further renewal authority for the continued maintenance and use of the public ways as herein described shall be obtained prior to the date of expiration of this ordinance.

SECTION 3. This ordinance is subject to amendment, modification or repeal, and permission and authority herein granted may be revoked by the Mayor of the City of Chicago or the Director of Revenue at their discretion, at any time without the consent of said grantee. Upon termination of the privilege herein granted, by lapse of time or otherwise, the grantee, without cost or expense to the City of Chicago, shall remove the structures and appliances herein authorized and restore the public way where disturbed by said structures or appliances or by the removal thereof, to a proper condition under the supervision and to the satisfaction of the Commissioner of Streets and Sanitation and in accordance with the City Municipal Code.

SECTION 4. In the event of failure, neglect or refusal of grantee so to perform any of its obligations under this ordinance, the City may, at its option, either (a) perform such work and charge the cost thereof to said grantee, or (b) determine what the cost of said work shall be and bill the grantee for said cost, or (c) combine the two methods. Immediately upon receipt of notice of such cost, grantee shall pay the City such amount.

SECTION 5. Grantee shall be responsible and pay for the removal, relocation, alteration, repair, maintenance and restoration of City-owned structures or appliances located in or adjacent to the public way including pavement, bridges, subways, tunnels, vaults, sewers, water mains, conduits, pipes, poles and other facilities and utilities, which are necessary or appropriate on account of grantee's use of the public way. The Commissioner of Streets and Sanitation is hereby authorized, in his or her discretion and from time to time during grantee's use and occupancy of the public way until the restoration of the public way, to determine the work which is or will be necessary or appropriate and the cost involved to perform such work. The Commissioner is authorized to collect a deposit prior to commencing any work and to charge grantee all actual costs for causing all such work to be performed. The decision of such Commissioner shall be final and binding. The grantee, upon receiving written notification from the Commissioner of Streets and Sanitation of the required deposit or the cost of

such work, shall immediately pay or deposit such amount as directed by the Commissioner.

SECTION 6. The grantee shall furnish to the Department of Revenue, prior to issuance of the permit for this privilege, a Certificate of Insurance evidencing coverage in an amount not less than One Million and no/100 Dollars ($1,000,000.00) Combined Single Limit with said insurance covering all liability, both Public Liability and Property Damage that may result from the granting of said privilege. The Certificate of Insurance shall name the City of Chicago and its agents and employees as Additional Insureds and shall also clearly indicate that the privilege being granted by this ordinance is covered by insurance policy. Certificates renewing such insurance coverage must be furnished to the Department of Revenue no later than thirty (30) days prior to the expiration of the policy. The aforementioned insurance coverage shall be maintained at all times by the grantee until the structures or appliances described in this ordinance are removed and the public way is restored as herein required.

SECTION 7. The Permittee(s) shall indemnify, keep and save harmless the City of Chicago, its agents and employees against all claims, liabilities, judgments, costs, damages and other expenses which may in any way arise or accrue against, be charged to or recovered from the City, its agents or employees in consequence of the permission given by this ordinance, or any act or thing done or omitted or neglected to be done by the grantee, its agents or employees in and about the construction, reconstruction, maintenance, operation, use or removal of the authorized structures or appliances or the use, operation or restoration of public way as herein required, including those arising from any personal injuries or deaths or damage or destruction of property.

SECTION 8. The permission and authority herein granted shall not be exercised unless and until a permit authorizing such shall have been issued by the Director of Revenue. Such permit shall be conditioned upon the faithful observance and performance of all of the conditions and provisions of this ordinance, including the obligations to indemnify, keep and save harmless the City of Chicago and to provide insurance coverage. Such permit shall not be issued unless and until grantee has filed with the City Clerk a written acceptance of the terms and conditions of this ordinance, and submitted to the Department of Revenue evidence of the required insurance coverage and the first year's compensation.

SECTION 9. The permission and authority granted by this ordinance shall not be assignable except upon the approval of the Director of Revenue after full disclosure.

SECTION 10. This ordinance shall take effect and be in force from and after its passage and approval.

[Drawing referred to in this ordinance printed on page 28528 of this Journal.]

AUTHORIZATION FOR GRANT OF PRIVILEGE TO FRIEDMAN PROPERTIES, LTD. FOR BEAUTIFICATION PURPOSES AT 54 WEST HUBBARD STREET.

The Committee on Transportation and Public Way submitted the following report:

CHICAGO, September 9, 1996.

To the President and Members of the City Council:

Your Committee on Transportation and Public Way begs leave to recommend that Your Honorable Body *Pass* the proposed ordinance transmitted herewith (referred on July 31, 1996) for a grant of privilege in the public way to Friedman Properties, Ltd. to construct, install, maintain and use various trees, historic lights, banners, benches and trash receptacles for beautification purposes through the Courthouse District Street Scape Program adjacent to the premises located at 54 West Hubbard Street.


This recommendation was concurred in unanimously by a viva voce vote of the members of the committee, with no dissenting vote.

Respectfully submitted,

(Signed) PATRICK M. HUELS,
Chairman.

(Continued on page 28529)

Ordinance associated with this drawing printed on pages 28523 through 28526 of this Journal.

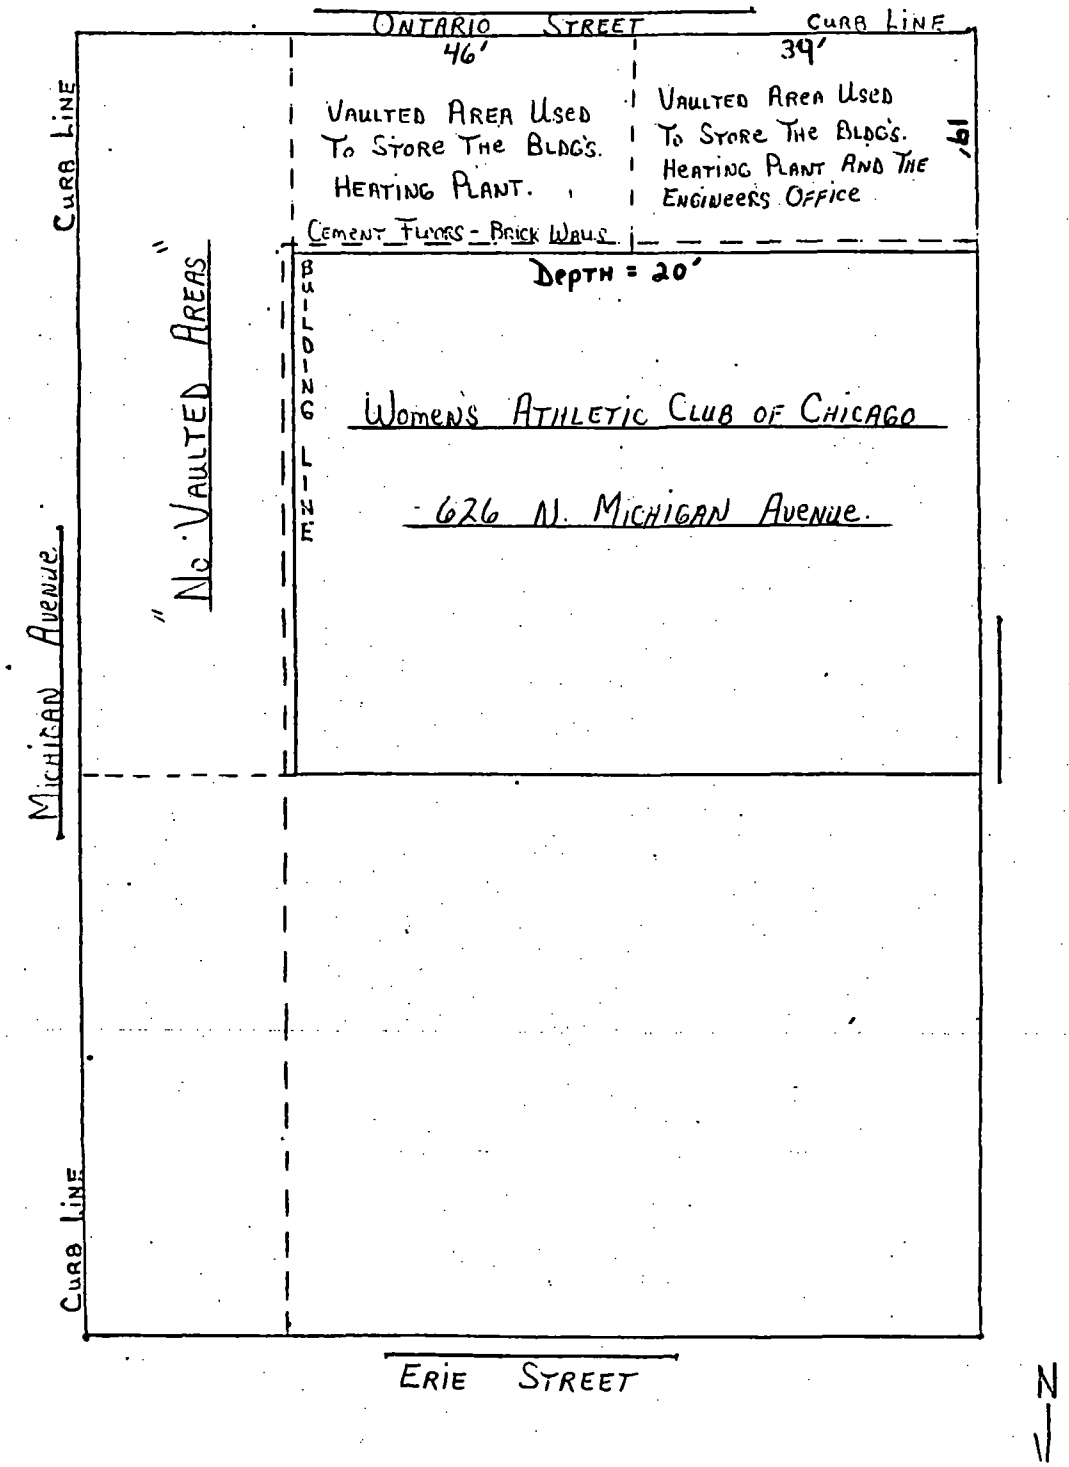

(Continued from page 28527)

On motion of Alderman Huels, the said proposed ordinance transmitted with the foregoing committee report was *Passed* by yeas and nays as follows:

Yeas -- Aldermen Granato, Haithcock, Tillman, Preckwinkle, Holt, Steele, Beavers, Dixon, Shaw, Buchanan, Frias, Olivo, Burke, Jones, Coleman, Peterson, Murphy, Rugai, Troutman, Evans, Munoz, Zalewski, Chandler, Solis, Ocasio, Burnett, E. Smith, Burrell, Wojcik, Suarez, Gabinski, Mell, Austin, Colom, Banks, Giles, Allen, Laurino, O'Connor, Doherty, Natarus, Hansen, Levar, Schulter, M. Smith, Moore, Stone -- 47.

Nays -- None.

Alderman Natarus moved to reconsider the foregoing vote. The motion was lost.

Alderman Huels was excused from voting under the provisions of Rule 14 of the City Council's Rules of Order and Procedure.

The following is said ordinance as passed:

Be It Ordained by the City Council of the City of Chicago:

SECTION 1. Permission and authority are hereby given and granted to Friedman Properties, Ltd., upon the terms and subject to the conditions of this ordinance, to construct, install, maintain and use the below listed items for purposes of beautification adjacent to the premises known as 54 West Hubbard Street/Courthouse District Street Scape Program. Portions of the below named items have been completed under an ordinance passed in July, 1990. The completed construction shall include the following:

West Kinzie Street:

Seven (7) trees with tree guards, six (6) historic lights and one (1) trash receptacle.

West Grand Avenue:

Nineteen (19) trees with tree guards, nine (9) historic lights, two (2) banners and six (6) trash receptacles.

West Illinois Street:

Eighteen (18) trees with tree guards, eleven (11) historic lights, three (3) banners and four (4) trash receptacles.

West Hubbard Street:

Eighteen (18) trees with tree guards, twelve (12) historic lights, one (1) banner and two (2) benches.

North Dearborn Street:

Twenty-one (21) trees with tree guards, nine (9) historic lights, six (6) banners and four (4) trash receptacles.

North Clark Street:

Thirty (30) trees with tree guards, sixteen (16) historic lights, twenty-two (22) banners, nine (9) trash receptacles.

All installation permits to be obtained from appropriate departments.

Authority herein given and granted shall be for a period of five (5) years from and after passage of this ordinance.

The location of said privilege shall be as shown on print hereto attached, which by reference is hereby incorporated and made a part of this ordinance. Such privilege and the structures and appliances herein authorized shall be maintained and used in accordance with all applicable laws, including the ordinances of the City of Chicago, and the directions of the Commissioner of Streets and Sanitation, the Commissioner of Buildings, the Commissioner of Transportation and the Director of Revenue. The grantee shall keep that portion of the public way in, over, under or adjacent to said privilege in good condition and repair, safe for public travel, free from snow, ice and debris to the satisfaction of the Commissioner of Streets and Sanitation.

SECTION 2. The grantee shall pay to the City of Chicago as compensation for the privilege herein granted the sum of Zero and no/100 Dollars ($0.00) per annum, in advance. In case of termination of the privilege herein granted or the grantee transfers title or vacates its property, the grantee shall, nevertheless, remain liable to the City of Chicago for the annual compensation which shall become due and payable under the provisions hereof, until the structures and appliances herein authorized are removed and the public way is restored as herein required. Further renewal authority for the continued maintenance and use of the

public ways as herein described shall be obtained prior to the date of expiration of this ordinance.

SECTION 3. This ordinance is subject to amendment, modification or repeal, and permission and authority herein granted may be revoked by the Mayor of the City of Chicago or the Director of Revenue at their discretion, at any time without the consent of said grantee. Upon termination of the privilege herein granted, by lapse of time or otherwise, the grantee, without cost or expense to the City of Chicago, shall remove the structures and appliances herein authorized and restore the public way where disturbed by said structures or appliances or by the removal thereof, to a proper condition under the supervision and to the satisfaction of the Commissioner of Streets and Sanitation and in accordance with the City Municipal Code.

SECTION 4. In the event of failure, neglect or refusal of grantee so to perform any of its obligations under this ordinance, the City may, at its option, either (a) perform such work and charge the cost thereof to said grantee, or (b) determine what the cost of said work shall be and bill the grantee for said cost, or (c) combine the two methods. Immediately upon receipt of notice of such cost, grantee shall pay the City such amount.

SECTION 5. Grantee shall be responsible and pay for the removal, relocation, alteration, repair, maintenance and restoration of City-owned structures or appliances located in or adjacent to the public way including pavement, bridges, subways, tunnels, vaults, sewers, water mains, conduits, pipes, poles and other facilities and utilities, which are necessary or appropriate on account of grantee's use of the public way. The Commissioner of Streets and Sanitation is hereby authorized, in his or her discretion and from time to time during grantee's use and occupancy of the public way until the restoration of the public way, to determine the work which is or will be necessary or appropriate and the cost involved to perform such work. The Commissioner is authorized to collect a deposit prior to commencing any work and to charge grantee all actual costs for causing all such work to be performed. The decision of such Commissioner shall be final and binding. The grantee, upon receiving written notification from the Commissioner of Streets and Sanitation of the required deposit or the cost of such work, shall immediately pay or deposit such amount as directed by the Commissioner.

SECTION 6. The grantee shall furnish to the Department of Revenue, prior to issuance of the permit for this privilege, a Certificate of Insurance evidencing coverage in an amount not less than One Million and no/100 Dollars ($1,000,000.00) Combined Single Limit with said insurance covering all liability, both Public Liability and Property Damage that may result from the granting of said privilege. The Certificate of Insurance shall name the City of Chicago and its agents and employees as Additional Insureds and shall also clearly indicate that the privilege being granted by this ordinance

is covered by insurance policy. Certificates renewing such insurance coverage must be furnished to the Department of Revenue no later than thirty (30) days prior to the expiration of the policy. The aforementioned insurance coverage shall be maintained at all times by the grantee until the structures or appliances described in this ordinance are removed and the public way is restored as herein required.

SECTION 7. The Permittee(s) shall indemnify, keep and save harmless the City of Chicago, its agents and employees against all claims, liabilities, judgments, costs, damages and other expenses which may in any way arise or accrue against, be charged to or recovered from the City, its agents or employees in consequence of the permission given by this ordinance, or any act or thing done or omitted or neglected to be done by the grantee, its agents or employees in and about the construction, reconstruction, maintenance, operation, use or removal of the authorized structures or appliances or the use, operation or restoration of public way as herein required, including those arising from any personal injuries or deaths or damage or destruction of property.


SECTION 8. The permission and authority herein granted shall not be exercised unless and until a permit authorizing such shall have been issued by the Director of Revenue. Such permit shall be conditioned upon the faithful observance and performance of all of the conditions and provisions of this ordinance, including the obligations to indemnify, keep and save harmless the City of Chicago and to provide insurance coverage. Such permit shall not be issued unless and until grantee has filed with the City Clerk a written acceptance of the terms and conditions of this ordinance, and submitted to the Department of Revenue evidence of the required insurance coverage and the first year's compensation.

SECTION 9. The permission and authority granted by this ordinance shall not be assignable except upon the approval of the Director of Revenue after full disclosure.

SECTION 10. This ordinance shall take effect and be in force from and after its passage and approval.

[Drawing referred to in this ordinance printed on page 28533 of this Journal.]

Ordinance associated with this drawing printed on pages 28529 through 28532 of this Journal.

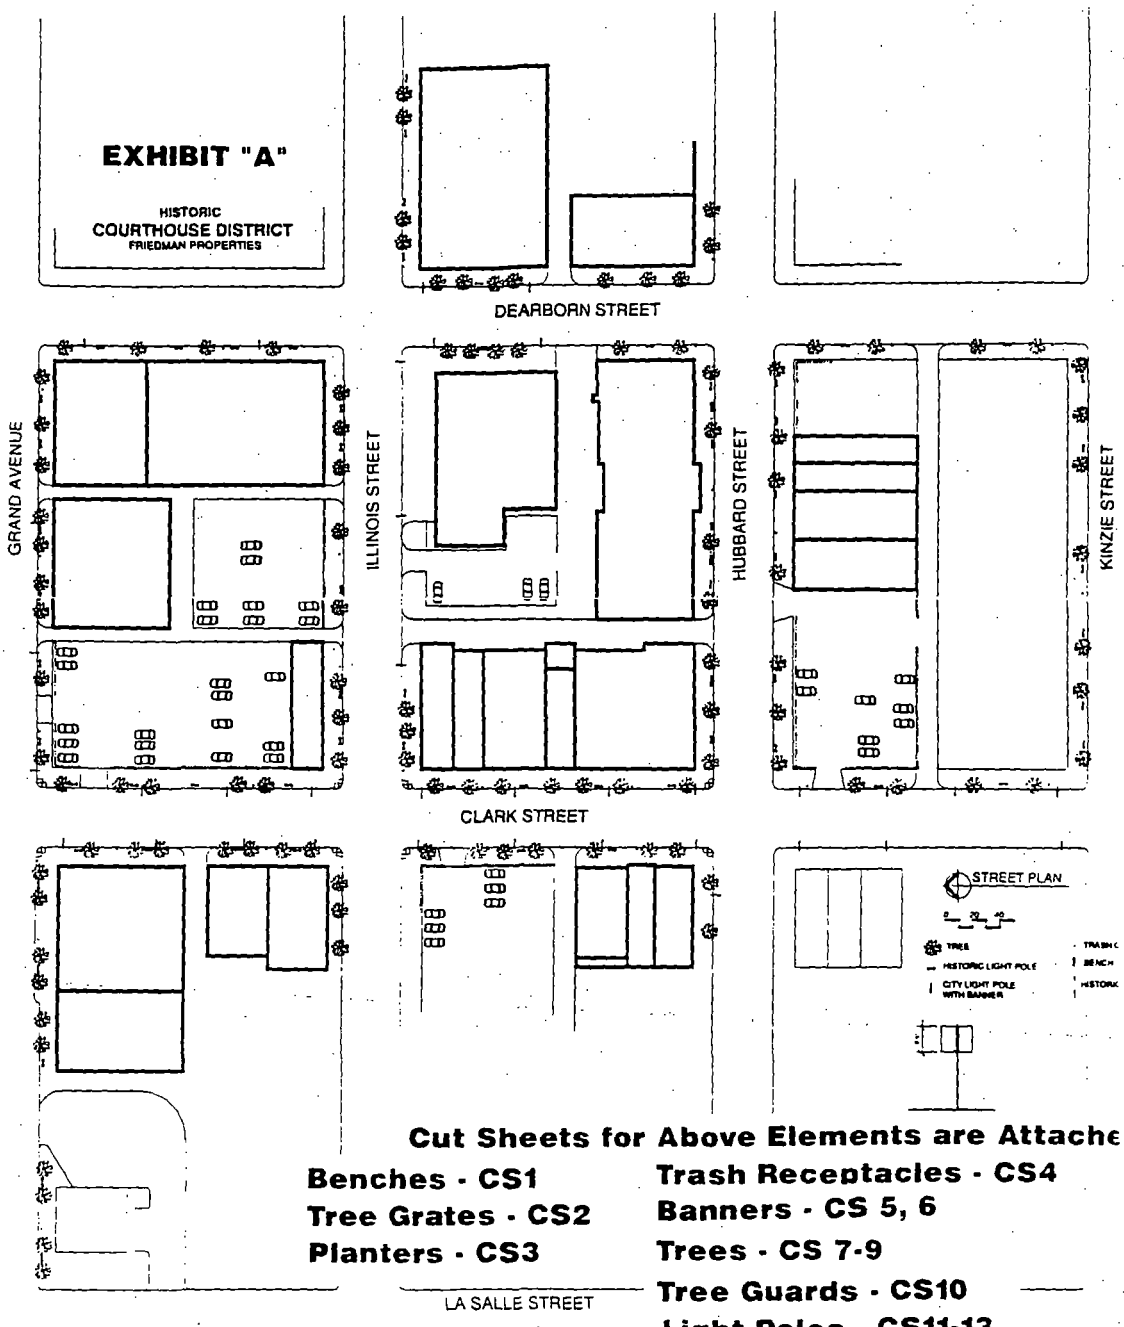

AMENDMENT OF ORDINANCE WHICH AUTHORIZED GRANT OF PRIVILEGE TO CP-IGL PARTNERSHIP/111 EAST CHESTNUT FOR CONSTRUCTION OF CANOPY AND SIDEWALK REPLACEMENT AT 111 EAST CHESTNUT STREET.

The Committee on Transportation and Public Way submitted the following report:

CHICAGO, September 9, 1996.

To the President and Members of the City Council:

Your Committee on Transportation and Public Way begs leave to recommend that Your Honorable Body *Pass* an ordinance to amend a grant of privilege ordinance originally passed by the City Council on December 21, 1994, page 64154 of the Council Journal of Proceedings. Said amendment deletes the words: "CP-IGL Partnership/111 East Chestnut" and inserts in their place the words: "111 East Chestnut Condominium Association". This ordinance was referred to the committee on July 31, 1996.

This recommendation was concurred in unanimously by a viva voce vote of the members of the committee, with no dissenting vote.

Respectfully submitted,

(Signed) PATRICK M. HUELS,
Chairman.

On motion of Alderman Huels, the said proposed ordinance transmitted with the foregoing committee report was *Passed* by yeas and nays as follows:

Yeas -- Aldermen Granato, Haithcock, Tillman, Preckwinkle, Holt, Steele, Beavers, Dixon, Shaw, Buchanan, Huels, Frias, Olivo, Burke, Jones, Coleman, Peterson, Murphy, Rugai, Troutman, Evans, Munoz, Zalewski, Chandler, Solis, Ocasio, Burnett, E. Smith, Burrell, Wojcik, Suarez, Gabinski, Mell, Austin, Colom, Banks, Giles, Allen, Laurino, O'Connor, Doherty, Natarus, Hansen, Levar, Schulter, M. Smith, Moore, Stone -- 48.

Nays -- None.

Alderman Natarus moved to reconsider the foregoing vote. The motion was lost.

The following is said ordinance as passed:

Be It Ordained by the City Council of the City of Chicago:

SECTION 1. The renewal ordinance passed by the City Council of the City of Chicago for CP-IGL Partnership/111 East Chestnut on December 21, 1994 and printed upon page 64154 of the Journal of Proceedings of the City of Chicago, is hereby amended by deleting the words: "CP-IGL Partnership/111 East Chestnut" and inserting in their place the words: "111 East Chestnut Condominium Association".

SECTION 2. This ordinance shall be in effect upon its passage.

AUTHORIZATION FOR GRANTS OF PRIVILEGE IN PUBLIC WAY FOR CANOPIES.

The Committee on Transportation and Public Way submitted the following report:

CHICAGO, September 9, 1996.

To the President and Members of the City Council:

Your Committee on Transportation and Public Way begs leave to recommend that Your Honorable Body *Pass* the proposed orders transmitted herewith (referred on July 31, 1996) to construct, maintain and use sundry canopies by various establishments.

This recommendation was concurred in unanimously by a viva voce vote of the members of the committee, with no dissenting vote.

Respectfully submitted,

(Signed) PATRICK M. HUELS,
Chairman.

On motion of Alderman Huels, the said proposed orders transmitted with the foregoing committee report were *Passed* by yeas and nays as follows:

Yeas -- Aldermen Granato, Haithcock, Tillman, Preckwinkle, Holt, Steele, Beavers, Dixon, Shaw, Buchanan, Huels, Frias, Olivo, Burke, Jones, Coleman, Peterson, Murphy, Rugai, Troutman, Evans, Munoz, Zalewski, Chandler, Solis, Ocasio, Burnett, E. Smith, Burrell, Wojcik, Suarez, Gabinski, Mell, Austin, Colom, Banks, Giles, Allen, Laurino, O'Connor, Doherty, Natarus, Hansen, Levar, Schulter, M. Smith, Moore, Stone -- 48.

Nays -- None.

Alderman Natarus moved to reconsider the foregoing vote. The motion was lost.

Said orders, as passed, read as follows (the italic heading in each case not being a part of the order):

At The Tracks: Canopy.

Ordered, That the Director of Revenue is hereby authorized to issue a permit to At The Tracks ("Permittee") to construct, maintain and use one (1) canopy over the public way attached to the structure located at 325 North Jefferson Street for a period of three (3) years from and after July 19, 1996, in accordance with the ordinances of the City of Chicago and the plans and specifications filed with the Commissioner of Transportation and approved by the Commissioner of Buildings and the Division Marshal in charge of the Bureau of Fire Prevention. Said canopy shall not exceed fourteen (14) feet in length, nor eight (8) feet in width.

The Permittee shall pay to the City of Chicago as compensation for the privilege the sum of Fifty and no/100 Dollars ($50.00) per annum, in advance. In the event the Permittee transfers title or vacates the premises, the Permittee shall, nevertheless, remain liable to the City of Chicago for the annual compensation until the canopy is removed. The Permittee shall renew the privilege herein granted to the date of expiration.

The Permittee shall protect, defend, indemnify and hold harmless the City of Chicago, its officers, agents and employees, against and from any expense, claim, controversy, damage, personal injury, death, liability, judgment, or obligation arising out of the construction, repair, replacement, cleaning, use, maintenance or operation of the canopy arising out of and including the passive negligence of the City of Chicago.

The permit shall be subject to amendment, modification or revocation by the Mayor and the Director of Revenue in their discretion without the

consent of the Permittee. Upon termination of the privilege herein granted, by lapse of time or otherwise, the Permittee shall remove the canopy without cost to the City of Chicago.

The privilege herein granted shall not be exercised until a permit shall have been issued by the Director of Revenue.

Gaidas-Daimid Funeral Directors Ltd.: Canopy.

Ordered, That the Director of Revenue is hereby authorized to issue a permit to Gaidas-Daimid Funeral Directors Ltd. ("Permittee") to construct, maintain and use one (1) canopy over the public way attached to the structure located at 4330 South California Avenue for a period of three (3) years from and after July 12, 1996, in accordance with the ordinances of the City of Chicago and the plans and specifications filed with the Commissioner of Transportation and approved by the Commissioner of Buildings and the Division Marshal in charge of the Bureau of Fire Prevention. Said canopy shall not exceed eleven (11) feet in length, nor nine (9) feet in width.

The Permittee shall pay to the City of Chicago as compensation for the privilege the sum of Fifty and no/100 Dollars ($50.00) per annum, in advance. In the event the Permittee transfers title or vacates the premises, the Permittee shall, nevertheless, remain liable to the City of Chicago for the annual compensation until the canopy is removed. The Permittee shall renew the privilege herein granted to the date of expiration.

The Permittee shall protect, defend, indemnify and hold harmless the City of Chicago, its officers, agents and employees, against and from any expense, claim, controversy, damage, personal injury, death, liability, judgment, or obligation arising out of the construction, repair, replacement, cleaning, use, maintenance or operation of the canopy arising out of and including the passive negligence of the City of Chicago.

The permit shall be subject to amendment, modification or revocation by the Mayor and the Director of Revenue in their discretion without the consent of the Permittee. Upon termination of the privilege herein granted, by lapse of time or otherwise, the Permittee shall remove the canopy without cost to the City of Chicago.

The privilege herein granted shall not be exercised until a permit shall have been issued by the Director of Revenue.

D. G. Hurley Company, Inc.: Canopy.

Ordered, That the Director of Revenue is hereby authorized to issue a permit to D. G. Hurley Company, Inc. ("Permittee") to construct, maintain and use one (1) canopy over the public way attached to the structure located at 3620 West North Avenue for a period of three (3) years from and after August 29, 1995, in accordance with the ordinances of the City of Chicago and the plans and specifications filed with the Commissioner of Transportation and approved by the Commissioner of Buildings and the Division Marshal in charge of the Bureau of Fire Prevention. Said canopy shall not exceed fifty (50) feet in length, nor three (3) feet in width.

The Permittee shall pay to the City of Chicago as compensation for the privilege the sum of Seventy-five and no/100 Dollars ($75.00) per annum, in advance. In the event the Permittee transfers title or vacates the premises, the Permittee shall, nevertheless, remain liable to the City of Chicago for the annual compensation until the canopy is removed. The Permittee shall renew the privilege herein granted to the date of expiration.

The Permittee shall protect, defend, indemnify and hold harmless the City of Chicago, its officers, agents and employees, against and from any expense, claim, controversy, damage, personal injury, death, liability, judgment, or obligation arising out of the construction, repair, replacement, cleaning, use, maintenance or operation of the canopy arising out of and including the passive negligence of the City of Chicago.

The permit shall be subject to amendment, modification or revocation by the Mayor and the Director of Revenue in their discretion without the consent of the Permittee. Upon termination of the privilege herein granted, by lapse of time or otherwise, the Permittee shall remove the canopy without cost to the City of Chicago.

The privilege herein granted shall not be exercised until a permit shall have been issued by the Director of Revenue.

Leona's Pizzeria, Inc.: Canopy.

Ordered, That the Director of Revenue is hereby authorized to issue a permit to Leona's Pizzeria, Inc. ("Permittee") to construct, maintain and use one (1) canopy over the public way attached to the structure located at 1936 West Augusta Boulevard for a period of three (3) years from and after July

12, 1996, in accordance with the ordinances of the City of Chicago and the plans and specifications filed with the Commissioner of Transportation and approved by the Commissioner of Buildings and the Division Marshal in charge of the Bureau of Fire Prevention. Said canopy shall not exceed one hundred (100) feet in length, nor three (3) feet in width.

The Permittee shall pay to the City of Chicago as compensation for the privilege the sum of One Hundred Twenty-five and no/100 Dollars ($125.00) per annum, in advance. In the event the Permittee transfers title or vacates the premises, the Permittee shall, nevertheless, remain liable to the City of Chicago for the annual compensation until the canopy is removed. The Permittee shall renew the privilege herein granted to the date of expiration.

The Permittee shall protect, defend, indemnify and hold harmless the City of Chicago, its officers, agents and employees, against and from any expense, claim, controversy, damage, personal injury, death, liability, judgment, or obligation arising out of the construction, repair, replacement, cleaning, use, maintenance or operation of the canopy arising out of and including the passive negligence of the City of Chicago.

The permit shall be subject to amendment, modification or revocation by the Mayor and the Director of Revenue in their discretion without the consent of the Permittee. Upon termination of the privilege herein granted, by lapse of time or otherwise, the Permittee shall remove the canopy without cost to the City of Chicago.

The privilege herein granted shall not be exercised until a permit shall have been issued by the Director of Revenue.

Nederlander Of Chicago, Inc.: Canopy.

Ordered, That the Director of Revenue is hereby authorized to issue a permit to Nederlander of Chicago, Inc. ("Permittee") to construct, maintain and use one (1) canopy over the public way attached to the structure located at 22 West Monroe Street for a period of three (3) years from and after July 16, 1996, in accordance with the ordinances of the City of Chicago and the plans and specifications filed with the Commissioner of Transportation and approved by the Commissioner of Buildings and the Division Marshal in charge of the Bureau of Fire Prevention. Said canopy shall not exceed thirty-four (34) feet in length, nor thirteen (13) feet in width.

The Permittee shall pay to the City of Chicago as compensation for the privilege the sum of Fifty-nine and no/100 Dollars ($59.00) per annum, in advance. In the event the Permittee transfers title or vacates the premises,

the Permittee shall, nevertheless, remain liable to the City of Chicago for the annual compensation until the canopy is removed. The Permittee shall renew the privilege herein granted to the date of expiration.

The Permittee shall protect, defend, indemnify and hold harmless the City of Chicago, its officers, agents and employees, against and from any expense, claim, controversy, damage, personal injury, death, liability, judgment, or obligation arising out of the construction, repair, replacement, cleaning, use, maintenance or operation of the canopy arising out of and including the passive negligence of the City of Chicago.

The permit shall be subject to amendment, modification or revocation by the Mayor and the Director of Revenue in their discretion without the consent of the Permittee. Upon termination of the privilege herein granted, by lapse of time or otherwise, the Permittee shall remove the canopy without cost to the City of Chicago.

The privilege herein granted shall not be exercised until a permit shall have been issued by the Director of Revenue.

T.G.I. Friday's: Canopies.

Ordered, That the Director of Revenue is hereby authorized to issue a permit to T.G.I. Friday's ("Permittee") to construct, maintain and use four (4) canopies over the public way attached to the structure located at 153 East Erie Street for a period of three (3) years from and after July 11, 1996, in accordance with the ordinances of the City of Chicago and the plans and specifications filed with the Commissioner of Transportation and approved by the Commissioner of Buildings and the Division Marshal in charge of the Bureau of Fire Prevention. Said canopies shall not exceed one (1) at twenty-two (22) feet, one (1) at thirteen (13) feet, one (1) at seventeen (17) feet and one (1) at twelve (12) feet, respectively, in length, nor one (1) at seven (7) feet, six (6) inches and three (3) at four (4) feet, six (6) inches, respectively, in width.

The Permittee shall pay to the City of Chicago as compensation for the privilege the sum of Two Hundred and no/100 Dollars ($200.00) per annum, in advance. In the event the Permittee transfers title or vacates the premises, the Permittee shall, nevertheless, remain liable to the City of Chicago for the annual compensation until the canopies are removed. The Permittee shall renew the privilege herein granted to the date of expiration.

The Permittee shall protect, defend, indemnify and hold harmless the City of Chicago, its officers, agents and employees, against and from any expense,

claim, controversy, damage, personal injury, death, liability, judgment, or obligation arising out of the construction, repair, replacement, cleaning, use, maintenance or operation of the canopies arising out of and including the passive negligence of the City of Chicago.

The permit shall be subject to amendment, modification or revocation by the Mayor and the Director of Revenue in their discretion without the consent of the Permittee. Upon termination of the privilege herein granted, by lapse of time or otherwise, the Permittee shall remove the canopies without cost to the City of Chicago.

The privilege herein granted shall not be exercised until a permit shall have been issued by the Director of Revenue.

Via Veneto Ristorante: Canopy.

Ordered, That the Director of Revenue is hereby authorized to issue a permit to Via Veneto Ristorante ("Permittee") to construct, maintain and use one (1) canopy over the public way attached to the structure located at 3449 West Peterson Avenue for a period of three (3) years from and after July 18, 1996, in accordance with the ordinances of the City of Chicago and the plans and specifications filed with the Commissioner of Transportation and approved by the Commissioner of Buildings and the Division Marshal in charge of the Bureau of Fire Prevention. Said canopy shall not exceed eighteen (18) feet in length, nor four (4) feet in width.

The Permittee shall pay to the City of Chicago as compensation for the privilege the sum of Fifty and no/100 Dollars ($50.00) per annum, in advance. In the event the Permittee transfers title or vacates the premises, the Permittee shall, nevertheless, remain liable to the City of Chicago for the annual compensation until the canopy is removed. The Permittee shall renew the privilege herein granted to the date of expiration.

The Permittee shall protect, defend, indemnify and hold harmless the City of Chicago, its officers, agents and employees, against and from any expense, claim, controversy, damage, personal injury, death, liability, judgment, or obligation arising out of the construction, repair, replacement, cleaning, use, maintenance or operation of the canopy arising out of and including the passive negligence of the City of Chicago.

The permit shall be subject to amendment, modification or revocation by the Mayor and the Director of Revenue in their discretion without the consent of the Permittee. Upon termination of the privilege herein granted,

by lapse of time or otherwise, the Permittee shall remove the canopy without cost to the City of Chicago.

The privilege herein granted shall not be exercised until a permit shall have been issued by the Director of Revenue.

AUTHORIZATION FOR GRANTS OF PRIVILEGE IN PUBLIC WAY FOR SIDEWALK CAFES.

The Committee on Transportation and Public Way submitted the following report:

CHICAGO, September 9, 1996.

To the President and Members of the City Council:

Your Committee on Transportation and Public Way begs leave to recommend that Your Honorable Body *Pass* the proposed ordinances transmitted herewith (referred on July 31, 1996) for various establishments to maintain and use portions of the public right-of-way for sidewalk cafes.

This recommendation was concurred in unanimously by a viva voce vote of the members of the committee, with no dissenting vote.

Respectfully submitted,

(Signed) PATRICK M. HUELS,
Chairman.

On motion of Alderman Huels, the said proposed ordinances transmitted with the foregoing committee report were *Passed* by yeas and nays as follows:

Yeas -- Aldermen Granato, Haithcock, Tillman, Preckwinkle, Holt, Steele, Beavers, Dixon, Shaw, Buchanan, Huels, Frias, Olivo, Burke, Jones, Coleman, Peterson, Murphy, Rugai, Troutman, Evans, Munoz, Zalewski, Chandler, Solis, Ocasio, Burnett, E. Smith, Burrell, Wojcik, Suarez, Gabinski, Mell, Austin, Colom, Banks, Giles, Allen, Laurino, O'Connor, Doherty, Natarus, Hansen, Levar, Schulter, M. Smith, Moore, Stone -- 48.

Nays -- None.

Alderman Natarus moved to reconsider the foregoing vote. The motion was lost.

Said ordinances, as passed, read as follows (the italic heading in each case not being a part of the ordinance):

Bertucci's Brick Oven Pizzeria.

Be It Ordained by the City Council of the City of Chicago:

SECTION 1. Permission and authority are hereby given and granted to Bertucci's Brick Oven Pizzeria, upon the terms and subject to the conditions of this ordinance, to maintain and use a portion of the public right-of-way for a sidewalk cafe adjacent to its premises located at 675 North LaSalle Street. Said sidewalk cafe area shall be seventy-five (75) feet in length and fifteen (15) feet in width, for a total of one thousand one hundred twenty-five (1,125) square feet and shall begin six (6) feet from the face of the curb line along North LaSalle Street. The compensation for said space and the days and hours of operation for the sidewalk cafe shall be as follows:

Monday through Sunday, 11:00 A.M. to 11:00 P.M.

Compensation: $2,025.00/Seating: 32.

Amplification of sound is prohibited on the above referenced portion of the public right-of-way during the operation of said sidewalk cafe.

There shall be six (6) feet of unobstructed clear space for pedestrian passage between the outer edge of the sidewalk cafe and the curb line at all times.

Food and beverages sold at the sidewalk cafe must be served by a waiter or waitress of the sidewalk cafe and must be consumed at the sidewalk cafe. Carry-outs are not permitted.

Sidewalk cafe shall not operate earlier than 8:00 A.M., nor later than 11:00 P.M..

Authority for the above named privilege is herein given and granted from and after April 1, 1996 through, and including, November 1, 1996.

Said privilege shall be maintained and used in accordance with the ordinances of the City of Chicago and the directions of the Commissioner of Streets and Sanitation, the Commissioner of Inspectional Services and the Director of Revenue. The grantee shall keep that portion of the public way

under said privilege in good condition and repair, safe for public travel, free from snow, ice and debris to the satisfaction of the Commissioner of Transportation.

SECTION 2. The grantee agrees to pay to the City of Chicago as compensation for the privilege herein granted the sum as stated in Section 1, in advance. In case of termination of the privilege herein granted or the grantee transfers title or vacates the premises, the grantee shall, nevertheless, remain liable to the City of Chicago for the compensation which shall have become due and payable under the provisions hereof, until the structures and appliances herein authorized are removed and the public way is restored as herein required.

SECTION 3. This ordinance is subject to amendment, modification or repeal, and permission and authority herein granted may be revoked by the Mayor of the City of Chicago at any time without the consent of said grantee. Upon termination of the privilege herein granted, by lapse of time or otherwise, the grantee, without cost or expense to the City of Chicago, shall remove the structures and appliances herein authorized and restore the public way where disturbed by said structures or appliances or by the removal thereof, to a proper condition under the supervision and to the satisfaction of the Commissioner of Transportation and in accordance with the City Municipal Code. In the event of failure, neglect or refusal of said grantee so to do, the City of Chicago will have the choice of either performing said work and charging the cost thereof to said grantee or determining what the cost of said work shall be and billing the grantee for said cost.

SECTION 4. The insurance company and the grantee, as provided in Section 5, will hold and save the City of Chicago, its officers, agents and employees harmless from any and all liability and expense, including judgments, costs and damages, for removal, relocation, alteration, repair, maintenance and restoration of the structures or appliances herein authorized, and from any and all damages thereto on account of the location, construction, alteration, repair or maintenance of any public ways, bridges, subways, tunnels, vaults, sewers, water mains, conduits, pipes, poles and other utilities. For the City of Chicago to recover from the insurance company and the grantee under this section, it is not necessary that the City of Chicago first make said removal, relocation, alteration, repair, maintenance or restoration. The Commissioner of Streets and Sanitation is hereby authorized to determine what cost would be involved to perform said removal, relocation, alteration, repair, maintenance, or restoration and that decision as to the amount shall be final and binding. The grantee and the insurance company, upon receiving written notification from the Commissioner of Streets and Sanitation of the cost of said removal and restoration shall pay immediately said amount upon demand. It shall be the responsibility of the grantee to furnish the City of Chicago, prior to issuance of the permit for this privilege, a copy of proof of insurance (Certificate of Insurance) in an amount not less than One Million and no/100 Dollars ($1,000,000.00) Combined Single Limit with said insurance covering all

liability, including Public Liability, Property Damage and Dramshop Liability that may result from the granting of said privilege. The grantee must furnish the City of Chicago a Certificate of Insurance which names the City of Chicago as additional insured and also clearly indicates that the privilege being granted by this ordinance is covered by the insurance policy. Certificates renewing insurance must be furnished to the Department of Revenue no later than thirty (30) days prior to the expiration of the policy. The aforementioned insurance coverage shall be maintained at all times by the grantee until the structures or appliances described in this ordinance are removed and the public way is restored as herein required.

SECTION 5. The permission and authority herein granted shall not be exercised until a permit authorizing same shall have been issued by the Director of Revenue and upon the faithful observance and performance of any and all conditions and provisions of this ordinance, and conditioned further to indemnify, keep and save harmless the City of Chicago, its agents, officers and employees, against all liabilities, judgments, costs, damages and expenses, including any dramshop liability, which may in any way come against said City in consequence of the permission given by this ordinance, or which may accrue against, be charged to, or recovered from said City from, or by reason, or on account of, any act or thing done, or omitted, or neglected to be done by the grantee in and about the construction, reconstruction, maintenance, use and removal of said structures or appliances and the restoration of the public way as herein required. Said insurance coverage shall be continuing in effect until the structures and appliances herein authorized are removed and the public way is restored as herein required.

SECTION 6. This ordinance shall take effect and be in force from and after its passage; provided, however, that said grantee file proof of indemnification on behalf of the City of Chicago, as herein requested, and payment of the compensation be paid to the Department of Revenue.

Greek Islands Restaurant, Inc.

Be It Ordained by the City Council of the City of Chicago:

SECTION 1. Permission and authority are hereby given and granted to Greek Islands Restaurant, Inc., upon the terms and subject to the conditions of this ordinance, to maintain and use a portion of the public right-of-way for a sidewalk cafe adjacent to its premises located at 200 South Halsted Street. Said sidewalk cafe area Number 1 shall be thirty (30) feet in length and seven (7) feet in width, and said sidewalk cafe area Number 2 shall be sixty-two (62) feet in length and seven (7) feet in width, both for a total of six

hundred forty-four (644) square feet and shall begin six (6) feet from the face of the curb line along West Adams Street. The compensation for said space and the days and hours of operation for the sidewalk cafe shall be as follows:

Monday through Sunday, 10:00 A.M. to 12:00 Midnight

Compensation: $438.00/Seating: 60.

Authority for the above named privilege is herein given and granted for a period beginning April 1, 1996 through, and including, November 1, 1996.

Said privilege shall be maintained and used in accordance with the ordinances of the City of Chicago and the directions of the Commissioner of Streets and Sanitation, the Commissioner of Inspectional Services and the Director of Revenue. The grantee shall keep that portion of the public way under said privilege in good condition and repair, safe for public travel, free from snow, ice and debris to the satisfaction of the Commissioner of Transportation.

SECTION 2. The grantee agrees to pay to the City of Chicago as compensation for the privilege herein granted the sum as stated in Section 1, in advance. In case of termination of the privilege herein granted or the grantee transfers title or vacates the premises, the grantee shall, nevertheless, remain liable to the City of Chicago for the compensation which shall have become due and payable under the provisions hereof, until the structures and appliances herein authorized are removed and the public way is restored as herein required.

SECTION 3. This ordinance is subject to amendment, modification or repeal, and permission and authority herein granted may be revoked by the Mayor of the City of Chicago at any time for good cause without the consent of said grantee. Upon termination of the privilege herein granted, by lapse of time or otherwise, the grantee, without cost or expense to the City of Chicago, shall remove the structures and appliances herein authorized and restore the public way where disturbed by said structures or appliances or by the removal thereof, to a proper condition under the supervision and to the satisfaction of the Commissioner of Transportation and in accordance with the City Municipal Code. In the event of failure, neglect or refusal of said grantee so to do, the City of Chicago will have the choice of either performing said work and charging the cost thereof to said grantee or determining what the cost of said work shall be and billing the grantee for said cost.

SECTION 4. The insurance company and the grantee, as provided in Section 5, will hold and save the City of Chicago, its officers, agents and employees harmless from any and all liability and expense, including judgments, costs and damages, for removal, relocation, alteration, repair, maintenance and restoration of the structures or appliances herein authorized, and from any and all damages thereto on account of the location, construction, alteration, repair or maintenance of any public ways, bridges,

subways, tunnels, vaults, sewers, water mains, conduits, pipes, poles and other utilities. For the City of Chicago to recover from the insurance company and the grantee under this section, it is not necessary that the City of Chicago first make said removal, relocation, alteration, repair, maintenance or restoration. The Commissioner of Streets and Sanitation is hereby authorized to determine what cost would be involved to perform said removal, relocation, alteration, repair, maintenance, or restoration and that decision as to the amount shall be final and binding. The grantee and the insurance company, upon receiving written notification from the Commissioner of Streets and Sanitation of the cost of said removal and restoration shall pay immediately said amount upon demand. It shall be the responsibility of the grantee to furnish the City of Chicago, prior to issuance of the permit for this privilege, a copy of proof of insurance (Certificate of Insurance) in an amount not less than One Million and no/100 Dollars ($1,000,000.00) Combined Single Limit with said insurance covering all liability, including Public Liability, Property Damage and Dramshop Liability that may result from the granting of said privilege. The grantee must furnish the City of Chicago a Certificate of Insurance which names the City of Chicago as additional insured and also clearly indicates that the privilege being granted by this ordinance is covered by the insurance policy. Certificates renewing insurance must be furnished to the Department of Revenue no later than thirty (30) days prior to the expiration of the policy. The aforementioned insurance coverage shall be maintained at all times by the grantee until the structures or appliances described in this ordinance are removed and the public way is restored as herein required.

SECTION 5. The permission and authority herein granted shall not be exercised until a permit authorizing same shall have been issued by the Director of Revenue and upon the faithful observance and performance of any and all conditions and provisions of this ordinance, and conditioned further to indemnify, keep and save harmless the City of Chicago, its agents, officers and employees, against all liabilities, judgments, costs, damages and expenses, including any dramshop liability, which may in any way come against said City in consequence of the permission given by this ordinance, or which may accrue against, be charged to, or recovered from said City from, or by reason, or on account of, any act or thing done, or omitted, or neglected to be done by the grantee in and about the construction, reconstruction, maintenance, use and removal of said structures or appliances and the restoration of the public way as herein required. Said insurance coverage shall be continuing in effect until the structures and appliances herein authorized are removed and the public way is restored as herein required.

SECTION 6. This ordinance shall take effect and be in force from and after its passage; provided, however, that said grantee file proof of indemnification on behalf of the City of Chicago, as herein requested, and payment of the compensation be paid to the Department of Revenue.

AUTHORIZATION FOR APPROVAL OF PLAT OF MOHAWK NORTH SUBDIVISION FRONTING NORTH LARRABEE STREET AND NORTH MOHAWK STREET.

The Committee on Transportation and Public Way submitted the following report:

CHICAGO, September 9, 1996.

To the President and Members of the City Council:

Your Committee on Transportation and Public Way begs leave to recommend that Your Honorable Body *Pass* a substitute ordinance authorizing and directing the Superintendent of Maps to approve a proposed Mohawk North Subdivision having a frontage of 549.26 feet on the east side of North Larrabee Street going south, a frontage of 94.44 feet on the west line of North Mohawk Street going south and a frontage of 150.23 feet on the west line of North Mohawk Street going north from West Blackhawk Street. The original ordinance was referred to the committee on July 31, 1996.

This recommendation was concurred in unanimously by a viva voce vote of the members of the committee, with no dissenting votes.

Respectfully submitted,

(Signed) PATRICK M. HUELS,
Chairman.

On motion of Alderman Huels, the said proposed substitute ordinance transmitted with the foregoing committee report was *Passed* by yeas and nays as follows:

Yeas -- Aldermen Granato, Haithcock, Tillman, Preckwinkle, Holt, Steele, Beavers, Dixon, Shaw, Buchanan, Huels, Frias, Olivo, Burke, Jones, Coleman, Peterson, Murphy, Rugai, Troutman, Evans, Munoz, Zalewski, Chandler, Solis, Ocasio, Burnett, E. Smith, Burrell, Wojcik, Suarez, Gabinski, Mell, Austin, Colom, Banks, Giles, Allen, Laurino, O'Connor, Doherty, Natarus, Hansen, Levar, Schulter, M. Smith, Moore, Stone -- 48.

Nays -- None.

Alderman Natarus moved to reconsider the foregoing vote. The motion was lost.

The following is said ordinance as passed:

Be It Ordained by the City Council of the City of Chicago:

SECTION 1. That the Superintendent of Maps, Ex Officio Examiner of Subdivisions, is hereby authorized and directed to approve a proposed Mohawk North Subdivision having a frontage of 549.26 feet on the east side of North Larrabee Street running south from the south line of West Blackhawk Street, also having a depth of 113.64 feet along the south line of West Blackhawk Street running east from the east line of North Larrabee Street, also having a frontage of 94.44 feet on the west line of North Mohawk Street running south from the south line of West Blackhawk Street, also having a depth of 113.64 feet running west from the west line on North Mohawk Street, also having a frontage of 150.23 feet on the west line of North Mohawk Street running north from the north line of West Blackhawk Street and also having a depth of 124.12 feet on the north line of West Blackhawk Street running west from the west line of North Mohawk Street as shown on the attached plat, when the necessary certificates are shown on said plat for M.C.L/A.S.D. L.L.C. II (File Nunber 4-27-96-2066).

SECTION 2. This ordinance shall take effect and be in force from and after its passage.

[Plat referred to in this ordinance omitted for printing purposes but on file and available for public inspection in the Office of the City Clerk.]

VACATION AND DEDICATION OF PORTIONS OF PUBLIC ALLEYS IN BLOCK BOUNDED BY WEST GUNNISON STREET, WEST LAWRENCE AVENUE, NORTH ELSTON AVENUE AND NORTH KENNETH AVENUE.

The Committee on Transportation and Public Way submitted the following report:

CHICAGO, September 9, 1996.

To the President and Members of the City Council:

Your Committee on Transportation and Public Way begs leave to recommend that Your Honorable Body *Pass* an ordinance vacating the south 76.0 feet of the north/south 16 foot public alley, together with the east 67.76 feet of the east/west 16 foot public alley and the dedication of the north/south 16 foot public alley joining the north and west terminis of the 16 foot north/south and east/west public alleys in the block bounded by West Gunnison Street, West Lawrence Avenue, North Elston Avenue and North Kenneth Avenue. This ordinance was referred to the committee on September 9, 1996.

This recommendation was concurred in unanimously by a viva voce vote of the members of the committee, with no dissenting vote.

Respectfully submitted,

(Signed) PATRICK M. HUELS,
Chairman.

On motion of Alderman Huels, the said proposed ordinance transmitted with the foregoing committee report was *Passed* by yeas and nays as follows:

Yeas -- Aldermen Granato, Haithcock, Tillman, Preckwinkle, Holt, Steele, Beavers, Dixon, Shaw, Buchanan, Huels, Frias, Olivo, Burke, Jones, Coleman, Peterson, Murphy, Rugai, Troutman, Evans, Munoz, Zalewski, Chandler, Solis, Ocasio, Burnett, E. Smith, Burrell, Wojcik, Suarez, Gabinski, Mell, Austin, Colom, Banks, Giles, Allen, Laurino, O'Connor, Doherty, Natarus, Hansen, Levar, Schulter, M. Smith, Moore, Stone -- 48.

Nays -- None.

Alderman Natarus moved to reconsider the foregoing vote. The motion was lost.

The following is said ordinance as passed:

WHEREAS, The City Council of the City of Chicago, after due investigation and consideration, has determined that the nature and extent of the public use and the public interest to be subserved is such as to warrant the vacation of part of public alley described in the following ordinance; now, therefore,

Be It Ordained by the City Council of the City of Chicago:

SECTION 1. All that part of the north/south and east/west 16 foot public alleys lying west of the west line of Lots 3 and 4 in Schmidt's Subdivision of the east 6.97 chains of Lot 3 in J. H. Rees' Subdivision of the southwest quarter of Section 10, Township 40 North, Range 13, East of the Third Principal Meridian, otherwise known as Lot 4 in Circuit Court Partition, excepting therefrom a tract of land described as follows:

commencing at the southeast corner of the southwest quarter of Section 10, Township 40 North, Range 13, East of the Third Principal Meridian; thence north on the east line of the southwest quarter of said Section 10, for a distance of 158 feet; thence west parallel with the south line of the southwest quarter of said Section 10, for a distance of 123 feet; thence south parallel with the east line of the southwest quarter of said Section 10, for a distance of 158 feet, to a point on the south line of the southwest quarter of said Section 10, 123 feet west of the southeast corner of the southwest quarter of said Section 10; thence east on the south line of the southwest quarter of Section 10, for a distance of 123 feet to the place of beginning) together with Lot 1 and the north 140.96 feet of Lot 36 in Lawrence and Elston Avenue Subdivision of Lot 3 (except the east 6.97 chains thereof) in J. H. Rees' Subdivision of the southwest quarter of Section 10, Township 40 North, Range 13, East of the Third Principal Meridian, lying west of the west line of the east/west 16 foot public alley vacated by ordinance approved by the City Council of the City of Chicago, June 14, 1950 and recorded June 22, 1950 in the Office of the Recorder of Deeds of Cook County, Illinois as Document No. 14832857, said line being described in said recorded ordinance as "a line drawn from the southwest corner of said Lot 4 in Block 3 of Schmidt's Subdivision aforementioned, to the intersection of the west line of said Lot 36 and the south line of the north 140.96 feet of said Lot 36" in Lawrence and Elston Avenue Subdivision aforesaid, lying north of the north line of Lots 37, 38 and 39 in Lawrence and Elston Avenue Subdivision aforesaid, lying east of the east line of Lot 34 and south of the south line of Lot 35 in Lawrence and Elston Avenue Subdivision aforesaid, lying south of a line drawn from the northwest corner of Lot 3 in Schmidt's Subdivision aforesaid to a point on the east line of Lot 34, 42.09 feet north of the southeast corner of Lot 34 in Lawrence and Elston Avenue Subdivision aforesaid (as measured along the east line of said Lot 34 in Lawrence and Elston Avenue Subdivision aforesaid) and lying east of a line drawn from a point on the south line of Lot 35, 37.58 feet west of the southeast corner of Lot 35 (as measured along the south line of said Lot 35 in Lawrence and Elston Avenue Subdivision aforesaid) to a point on the north line of Lot 39, 67.76 feet west of the northeast corner of Lot 37 (as measured along the north line of said Lots 37, 38 and 39 in Lawrence and Elston Avenue Subdivision aforesaid) said part of public alleys herein vacated being further described as the south 76.0 feet of the north/south 16 foot public alley (as measured along the east line of said alley) together with the east 67.76 feet of the

east/west 16 foot public alley (as measured along the south line of said alley) in the block bounded by West Gunnison Street, West Lawrence Avenue, North Elston Avenue and North Kenneth Avenue as shaded and indicated by the words "To Be Vacated" on the drawing hereto attached, which drawing for greater certainty, are hereby made a part of this ordinance, be and the same are hereby vacated and closed, inasmuch as the same are no longer required for public use and the public interest will be subserved by such vacation.

SECTION 2. The Parkway Bank and Trust Company, as Trustee, Trust No. 10859 shall dedicate or cause to be dedicated to the public and open up for public use as a public alley the following described property:

that part of Lots 34 and 35 lying easterly of a line drawn from a point on the east line of Lot 34 aforesaid, 58.94 feet south of the northeast corner thereof to a point on the south line of Lot 35 aforesaid 58.97 feet west of the southeast corner thereof and lying westerly of a line drawn from a point on the east line of Lot 34 aforesaid 82.89 feet south of the northeast corner thereof, to a point on the south line of Lot 35 aforesaid, 37.58 feet west of the southeast corner thereof, all in Lawrence and Elston Avenue Subdivision of Lot 3 (except the east 6.97 chains thereof) in James J. Rees' Subdivision of the southwest quarter of Section 10, Township 40 North, Range 13, East of the Third Principal Meridian, in Cook County, Illinois, as shaded and indicated by the words "To Be Dedicated" on the aforementioned drawing.

SECTION 3. The vacations herein provided for are made upon the express condition that within one hundred twenty (120) days after the passage of this ordinance, the Parkway Bank and Trust Company, as Trustee, Trust No. 10859, shall pay or cause to be paid to the City of Chicago as compensation for the benefits which will accrue to the owner of the property abutting said part of public alleys as hereby vacated, the sum of Fourteen Thousand Five Hundred and no/100 Dollars ($14,500.00), which sum in the judgment of this body will be equal to such benefits.

SECTION 4. The vacations herein provided for are made upon the express condition that within one hundred twenty (120) days after the passage of this ordinance, the Parkway Bank and Trust Company, as Trustee, Trust No. 10859, shall file or cause to be filed for record in the Office of the Recorder of Deeds of Cook County, Illinois, a certified copy of this ordinance, together with an attached drawing approved by the Superintendent of Maps and a plat duly executed and acknowledged by the appropriate owner, providing for the dedication of the property described in Section 2 hereof.

SECTION 5. This ordinance shall take effect and be in force from and after its passage.

[Drawing and legal description referred to in this ordinance printed on page 28554 of this Journal.]

TIME EXTENSION GRANTED TO BOOKIND CORPORATION AND RALCAR CORPORATION FOR VACATION OF PORTIONS OF WEST 15TH PLACE, SOUTH JEFFERSON STREET AND REMAINING NORTH/SOUTH PUBLIC ALLEY RUNNING SOUTH OF WEST 15TH PLACE.

The Committee on Transportation and Public Way submitted the following report:

CHICAGO, September 9, 1996.

To the President and Members of the City Council:

Your Committee on Transportation and Public Way begs leave to recommend that Your Honorable Body *Pass* an ordinance for a time extension request on a vacation originally passed by the City Council on June 14, 1995, pages 3333, 3335 -- 3341 of the Council Journal of Proceedings, and amended March 6, 1996, pages 18323 -- 18324 of the Council Journal of Proceedings, for West 15th Place, from South Union Avenue to South Canal Street; the south 101.5 feet of South Jefferson Street, from West 15th Place to West 15th Street; and the remaining north/south alley running south from West 15th Place. This ordinance was referred to the committee on September 9, 1996.

This recommendation was concurred in unanimously by a viva voce vote of the members of the committee, with no dissenting vote.

Respectfully submitted,

(Signed) PATRICK M. HUELS,
Chairman.

(Continued on page 28555)

Ordinance associated with this drawing and legal description printed on pages 28551 through 28552 of this Journal.

"A"

Lawrence and Elston Av. Subdivision of Lot 3 (except the East 6.97 chains thereof) in J.H. Rees' Subdivision of the S.W. ¼ of Section 10-40-13.


"B"

Schmidts' Subdivision of the East 6.97 chains of Lot 3 in J.H. Rees' Subdivision, etc.(See "A") otherwise known as Lot 4 in Circuit Court Partition (excepting therefrom a tract of land described as follows: commencing at the Southeast corner of the S.W. ¼ of Section 10-40-13, thence North on the East line of the S.W. ¼ of said Section 10 158 ft., thence West parallel with the South line of the S.W. ¼ of said Section 10 123 ft. thence South parallel with the East line of the S.W. ¼ of said Section 10, 158 ft. to a point on the South line of the S.W. ¼ of said Section 10 123 ft. West of the Southeast corner of the S.W. ¼ of said Section 10, thence East on the South line of the S.W. ¼ of Section 10; 123 ft. to the place of beginning) together with Lot 1 and the North 140.96 ft. of Lot 36 in Lawrence and Elston Av. Subdivision, etc. (See "A".)

"C"

Vacated by Ordinance passed June 14, 1950.
Rec. June 22, 1950 Doc. No. 14832857

DR. No. 10-39-95-1982

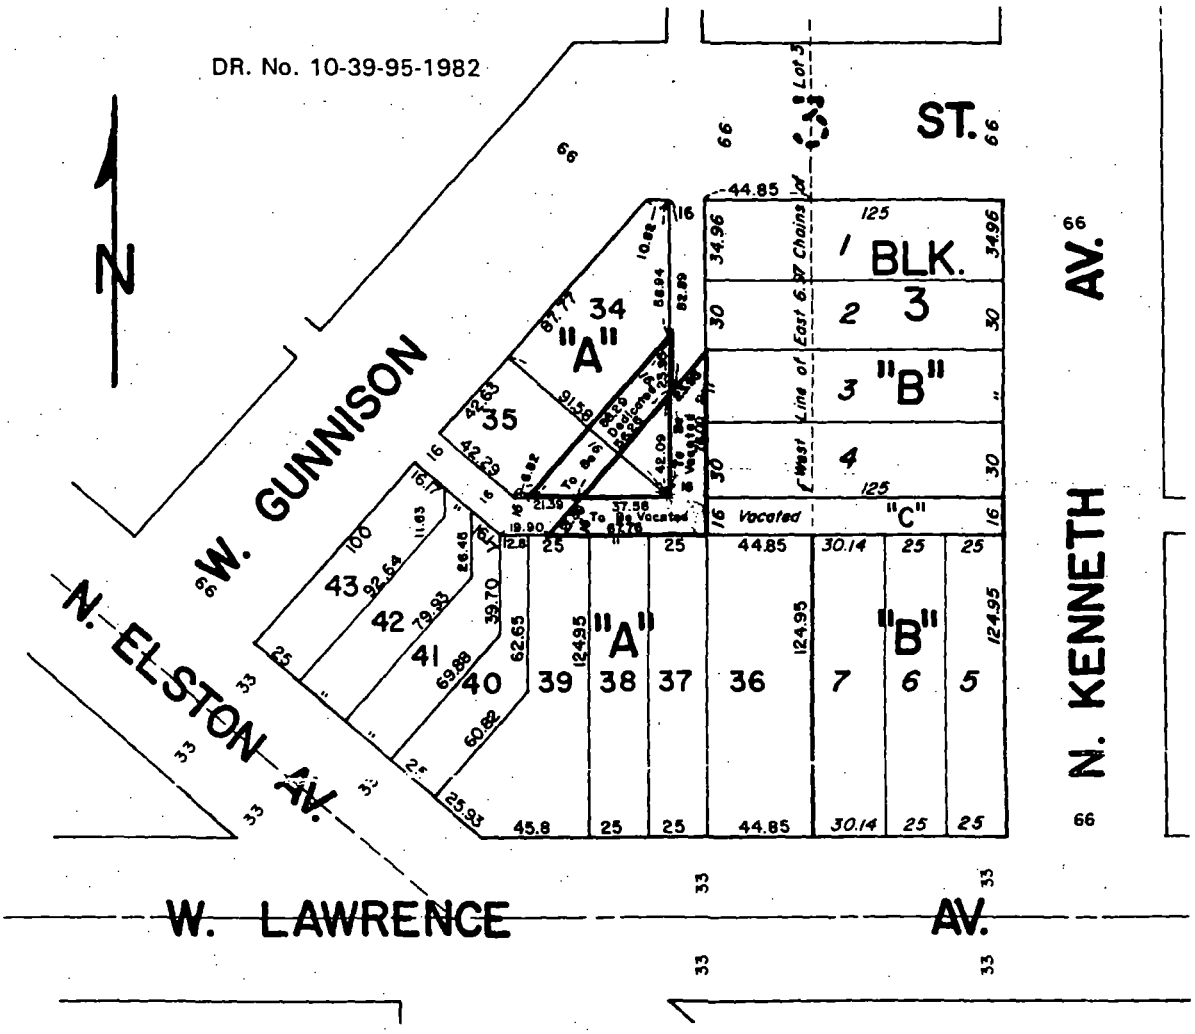

(Continued from page 28553)

On motion of Alderman Huels, the said proposed ordinance transmitted with the foregoing committee report was *Passed* by yeas and nays as follows:

Yeas -- Aldermen Granato, Haithcock, Tillman, Preckwinkle, Holt, Steele, Beavers, Dixon, Shaw, Buchanan, Huels, Frias, Olivo, Burke, Jones, Coleman, Peterson, Murphy, Rugai, Troutman, Evans, Munoz, Zalewski, Chandler, Solis, Ocasio, Burnett, E. Smith, Burrell, Wojcik, Suarez, Gabinski, Mell, Austin, Colom, Banks, Giles, Allen, Laurino, O'Connor, Doherty, Natarus, Hansen, Levar, Schulter, M. Smith, Moore, Stone -- 48.

Nays -- None.

Alderman Natarus moved to reconsider the foregoing vote. The motion was lost.

The following is said ordinance as passed:

WHEREAS, An ordinance was passed by the City Council of the City of Chicago on June 14, 1995, appearing on pages 3333, 3335 -- 3341 of the Journal of Proceedings of said date, providing for "Vacation of Portions of West 15th Place, South Jefferson Street and the Remaining North/South Public Alley Adjacent to West 15th Place"; and

WHEREAS, The above ordinance was amended and passed by the City Council of the City of Chicago on March 6, 1996, appearing on pages 18323 and 18324 of the Journal of Proceeding of said date, providing for "Amendment of Ordinance Which Authorized Vacation of Portions of West 15th Place, South Jefferson Street and the North/South Public Alley Adjacent Thereto"; and

WHEREAS, These two ordinances were not recorded within the specified time limits provided in said ordinances, respectively; and

WHEREAS, The City Council of the City of Chicago desires to extend such time limits; and

WHEREAS, The City of Chicago ("City") is a home rule unit of local government pursuant to Article VII, Section 6(a) of the 1970 Constitution of the State of Illinois, and as such, may exercise any power and perform any function pertaining to its government and affairs; and

WHEREAS, The City has experienced a significant loss of industry and jobs in recent years, accompanied by a corresponding erosion of its tax base, due in part to industrial firms' inability to acquire additional property needed for their continued viability and growth; and

WHEREAS, Many industrial firms adjoin streets and alleys that are no longer required for public use and might more productively be used for plant expansion and modernization, employee parking, improved security, truck loading areas, or other industrial uses; and

WHEREAS, The City would benefit from the vacation of these streets and alleys by reducing City expenditures on maintenance, repair and replacement; by reducing fly-dumping, vandalism and other criminal activity; and by expanding the City's property tax base; and

WHEREAS, The City can strengthen established industrial areas and expand the City's job base by encouraging the growth and modernization of existing industrial facilities through the vacation of public streets and alleys for reduced compensation; and

WHEREAS, The Brookind Corporation and the Ralcar Corporation, two wholly owned subsidiaries of the United Parcel Service of America, are firms employing two thousand nine hundred eighty (2,980) persons in the transportation of materials, goods and products at 500 -- 674 West 15th Place and 1510 -- 1516 South Jefferson Street; and

WHEREAS, The Brookind Corporation and the Ralcar Corporation are owners of the properties referenced above; and

WHEREAS, The Brookind Corporation and the Ralcar Corporation propose to limit the use of the parts of the West 15th Place, South Jefferson Street and the north/south 16 foot public alley to be vacated herein for such manufacturing purposes and other such uses which are reasonably necessary therefore; and

WHEREAS, The City Council of the City of Chicago, after due investigation and consideration, has determined that the nature and extent of the public use and the public interest to be subserved is such as to warrant the vacation of public street, part of public street and part of public alley described in the following ordinance; now, therefore,

Be It Ordained by the City Council of the City of Chicago:

SECTION 1. All that part of West 15th Place lying north of the north line of Lots 1 to 7, both inclusive, in Block 48; lying north of the north line of Lots 2 to 7, both inclusive, in Block 49, in Canal Trustees' New Subdivision of Blocks in the northwest quarter of Section 21, Township 39 North, Range 14 East of the Third Principal Meridian, except Blocks 57 and 58, lying north of the north line of Lot 1 in Subdivision of Lot 1 in Block 49 in Canal Trustees' New Subdivision aforesaid, lying north of a line drawn from the northeast corner of Lot 2 in Block 49 in Canal Trustees' New Subdivision aforesaid, to the northwest corner of Lot 1 in the subdivision of Lot 1 in Block 49 in Canal Trustees' New Subdivision aforesaid, lying north of the

north line of South Jefferson Street vacated by River Straightening Ordinance approved by the City Council of the City of Chicago, June 26, 1929, said north line being described in said River Straightening Ordinance as "the south line of West 15th Place", also being described as a line drawn from the northeast corner of Lot 1 in Block 48 in Canal Trustees' New Subdivision aforesaid, to the northwest corner of Lot 7 in Block 49, in Canal Trustees' New Subdivision aforesaid, lying south of the south line of those parts of West 15th Place vacated by River Straightening Ordinance approved by the City Council of the City of Chicago, June 26, 1929 said south line being described in said River Straightening Ordinance as the south line of "the north 9½ feet of West 15th Place, lying between the east line of South Jefferson Street and the west line of South Canal Street, adjoining Lots 8 to 14, both inclusive, and intervening alleys in Block 52 of Canal Trustees' New Subdivision" aforesaid and the south line of "the north 9½ feet of West 15th Place, lying between the east line of South Union Avenue and the west line of South Jefferson Street, adjoining Lots 8 to 14, both inclusive, and intervening alleys in Block 53 of Canal Trustees' New Subdivision" aforesaid, lying south of a line drawn from a point on the southerly extension of the west line of Lot 8, 9½ feet south of the southwest corner of said Lot 8 in Block 52, in Canal Trustees' New Subdivision aforesaid, to a point on the southerly extension of the east line of Lot 14, in Block 53, 9½ feet south of the southeast corner of said Lot 14 in Block 53 in Canal Trustees' New Subdivision aforesaid; the last described line also being described as a line drawn from a point on the southerly extension of the east line of South Jefferson Street, 9½ feet south of the original north line of West 15th Place, to a point on the southerly extension of the west line of South Jefferson Street, 9½ feet, south of the original north line of West 15th Place; lying east of a line drawn from a point on the southerly extension of the west line of Lot 8, in Block 53, 9½ feet south of the southwest corner of said Lot 8 in Block 53 to the northwest corner of Lot 7 in Block 48 in Canal Trustees' New Subdivision aforesaid; the last described line also being described as a line drawn from a point on the southerly extension of the east line of South Union Avenue, 9½ feet south of the original north line of West 15th Place to its intersection with the south line of West 15th Place, lying west of a line drawn from a point on the southerly extension of the east line of Lot 14 in Block 52, 9½ feet south of the southeast corner of said Lot 14 in Block 52 in Canal Trustees' New Subdivision aforesaid, to the northeast corner of Lot 1 in subdivision of Lot 1 in Block 49 aforesaid, the last described line also being described as a line drawn from a point on the southerly extension of the west line of South Canal Street, 9½ feet south of the original north line of West 15th Place, to its intersection with the south line of West 15th Place;

Also

all that part of South Jefferson Street, lying west of the west line of Lots 4 to 7, both inclusive, and west of the southerly extension of the west line of Lot 7 in Averell's Subdivision of Lot 8 in Block 52 in Canal Trustees' New

Subdivision aforesaid (said west line of Lot 7 in Averell's Subdivision also being the west line of Lot 8 in Block 52, in Canal Trustees' New Subdivision aforesaid) lying east of the east line of Lots 4 to 7, both inclusive, and east of the southerly extension of the east line of Lot 7 in Assessor's Division of Lot 14 in Block 53 in Canal Trustees' New Subdivision aforesaid (said east line of Lot 7 in Assessor's Division of Lot 14 aforesaid, also being the east line of Lot 14 in Block 53, in Canal Trustees' New Subdivision aforesaid), lying south of a line drawn from a point in the west line of Lot 4 in Averell's Subdivision of Lot 8 in Block 52 aforesaid, said point being 5.77 feet south of the northwest corner of Lot 4 in Averell's Subdivision of Lot 8 aforesaid, to a point on the east line of Lot 4 in Assessor's Division of Lot 14 in Block 53 aforesaid, said point being 6.42 feet south of the northeast corner of Lot 4 in Assessor's Division of Lot 14 in Block 52 aforesaid, and lying north of a line drawn from a point on the southerly extension of the west line of Lot 8, 9½ feet south of the southwest corner of said Lot 8 in Block 52, in Canal Trustees' New Subdivision aforesaid, to a point on the southerly extension of the east line of Lot 14, in Block 53, 9½ feet south of the southeast corner of said Lot 14 in Block 53 in Canal Trustees' New Subdivision aforesaid, also being described as a line drawn from a point on the southerly extension of the east line of South Jefferson Street, 9½ feet south of the original north line of West 15th Place to a point on the southerly extension of the west line of South Jefferson Street, 9½ feet south of the original north line of West 15th Place,

Also

all of the remaining north/south 16 foot public alley lying east of the east line of Lot 2 in Block 49 in Canal Trustees' New Subdivision aforesaid, lying west of the west line of Lots 1, 2 and 3 in subdivision of Lot 1 in Block 49 in Canal Trustees' New Subdivision aforesaid, lying south of a line drawn from the northeast corner of Lot 2 in Block 49 in Canal Trustees' New Subdivision aforesaid, to the northwest corner of Lot 1 in subdivision of Lot 1 in Block 49 in Canal Trustees' New Subdivision aforesaid, lying north and northeasterly of the northeasterly line of the north/south 16 foot public alley vacated by River Straightening Ordinance approved by the City Council of the City of Chicago July 8, 1926 and recorded October 6, 1926 in the Office of the Recorder of Deeds of Cook County, Illinois as Document No. 9426724; said northeasterly line being described in said ordinance as "a straight line drawn from a point on the east line of said Lot 2" in Block 49 in Canal Trustees' New Subdivision aforesaid, "59.5 feet south of the north line thereof to a point on the west line of said Lot 3, 62 feet south of the north line of Lot 1" in Block 49 "all in Canal Trustees' New Subdivision aforementioned" (said west line of Lot 1 in Block 49, in Canal Trustees' New Subdivision aforesaid, also being the east line of Lots 1 to 7 in subdivision of Lot 1 in Block 49, in Canal Trustees' New Subdivision aforesaid), in Cook County, Illinois said public street, part of public street and part of public alley herein vacated being further described as West 15th Place lying

between the east line of South Union Avenue and the west line of South Canal Street; also the south 101.5 feet, more or less, of South Jefferson Street between West 15th Place and West 15th Street; together with the remaining north/south 16 foot public alley running south from West 15th Place, 109.24 feet, more or less, west of South Canal Street as shaded and indicated by the words "To Be Vacated" on the drawing hereto attached, which drawing for greater certainty, is hereby made a part of this ordinance, be and the same are hereby vacated and closed, inasmuch as the same are no longer required for public use and the public interest will be subserved by such vacations.

SECTION 2. The City of Chicago hereby reserves to itself the west 200.0 feet of that portion of West 15th Place as herein vacated, as a perpetual right-of-way and easement for the installation, construction, use, maintenance, repair, renewal, and reconstruction of a highway bridge known as Interstate Highway Route 94, also known as the Dan Ryan Expressway and also known as the South Route of the Comprehensive Superhighway System of the City of Chicago, together with any and all additional related municipally-owned facilities which are currently or may in the future be located in those portions of West 15th Place herein vacated, with the right of ingress and egress at all times upon reasonable notice. It is further provided that no buildings or other structures shall be erected on or materials stored in or on such right-of-way and easement herein reserved or other use made of such area which in the judgment of the Commissioner of Transportation or such successor municipal official having control of the aforesaid service facilities would interfere with the installation, construction, use, maintenance, repair, renewal, or reconstruction of such highway bridge, or the construction of such additional related facilities.

SECTION 3. The City of Chicago hereby reserves for the benefit of Ameritech and MCI Metro Access Transmission Service, Inc., their successors or assigns, an easement to operate, maintain, construct, replace, and renew overhead poles, wires, and associated equipment and underground conduit, cables, and associated equipment for the transmission and distribution of telephonic and associated services, under, over, and along West 15th Place, South Jefferson Street and the remaining north/south 16 foot public alley running south from West 15th Place, 109.4 feet west of South Canal Street as herein vacated, with the right of ingress and egress.

The City of Chicago hereby reserves West 15th Place and South Jefferson Street as herein vacated, as a right-of-way for an existing water main and appurtenances thereto, and for the installation of any additional water mains or other municipally-owned service facilities now located or which in the future may be located in West 15th Place and South Jefferson Street as herein vacated, and for the maintenance, renewal, and reconstruction of such facilities, with the right of ingress and egress at all times upon reasonable notice. It is further provided that no buildings or other structures shall be erected on the said right-of-way herein reserved or other

use made of said area, which in the judgment of the municipal officials having control of the aforesaid service facilities would interfere with the use, maintenance, renewal, or reconstruction of said facilities, or the construction of additional municipally-owned service facilities.

The Brookind Corporation and the Ralcar Corporation shall agree to accept and maintain as private sewers all existing sewers and appurtenances in West 15th Place and South Jefferson Street, as herein vacated. Furthermore, the Brookind Corporation and the Ralcar Corporation, at their own expense, may abandon the existing sewer and appurtenances in accordance with the Department of Sewers Standard Procedures. The Brookind Corporation and Ralcar Corporation shall relocate the catch basin in West 15th Place near the west line of South Canal Street to the remaining public way east of the west line of South Canal Street.

The City of Chicago hereby reserves for the benefit of the Metropolitan Water Reclamation District of Greater Chicago an easement to construct, reconstruct, repair, maintain and operate existing intercepting sewers and appurtenances thereto in that part of South Jefferson Street and West 15th Place lying north of the south line of West 15th Place and lying south of a line 101.50 feet north of the north line of West 15th Place and lying east of the west line of South Jefferson Street extended south to the south line of West 15th Place and lying west of the east line of South Jefferson Street extended south to the south line of West 15th Place as herein vacated, with the right of access to said facilities at all times. It is further provided that no buildings or other structures shall be erected on said area herein reserved or other use made of said area, which in the judgment of the officials having control of the aforesaid facilities would interfere with the construction, reconstruction, repair, maintenance and operation of said facilities, or the construction of additional facilities.

SECTION 4. The Commissioner of Planning and Development is hereby authorized to accept, subject to the approval of the Corporation Counsel as to form and legality, and on behalf of the City of Chicago, the benefits of a covenant or similar instrument restricting the use of the public way vacated by this ordinance to the manufacturing (including production, processing, cleaning, servicing, testing and repair) of materials, goods or products only and for those structures and additional uses which are reasonably necessary to permit such manufacturing use including the location of necessary facilities, storage, employee and customer parking, and other similar uses and facilities. Such covenant shall be enforceable in law or in equity and shall be deemed to provide for reconveyance of the property to the City upon substantial breach of the terms and conditions thereof. The benefits of such covenant shall be deemed in gross to the City of Chicago, its successors and assigns, and the burdens of such covenant shall run with and burden the public way vacated by this ordinance. The covenant may be released or abandoned by the City only upon approval of the City Council which may condition its approval upon the payment of such additional compensation

which it deems to be equal to the benefits accruing because of the release or abandonment.

SECTION 5. The vacations herein provided for are made upon the express condition that within one hundred eighty (180) days after the passage of this ordinance, the Brookind Corporation and the Ralcar Corporation shall file or cause to be filed for record in the Office of the Recorder of Deeds of Cook County, Illinois, a certified copy of this ordinance, together with a restrictive covenant complying with Section 4 of this ordinance, approved by the Corporation Counsel, and an attached drawing approved by the Superintendent of Maps.

SECTION 6. This ordinance shall take effect and be in force from and after its passage.

[Drawing and legal description referred to in this ordinance printed on pages 28562 through 28565 of this Journal.]

AUTHORIZATION FOR INSTALLATION OF RAMPED SIDEWALK AT 3161 NORTH ELSTON AVENUE FOR BENEFIT OF HANDICAPPED PEDESTRIANS.

The Committee on Transportation and Public Way submitted the following report:


CHICAGO, September 9, 1996.

To the President and Members of the City Council:

Your Committee on Transportation and Public Way begs leave to recommend that Your Honorable Body *Pass* an ordinance authorizing and directing the Commissioner of Transportation to install a ramped sidewalk located at 3161 North Elston Avenue to provide handicap access to a parking lot. This ordinance was referred to the committee on July 31, 1996.

(Continued on page 28566)

Ordinance associated with this drawing printed on pages 28556 through 28561 of this Journal.

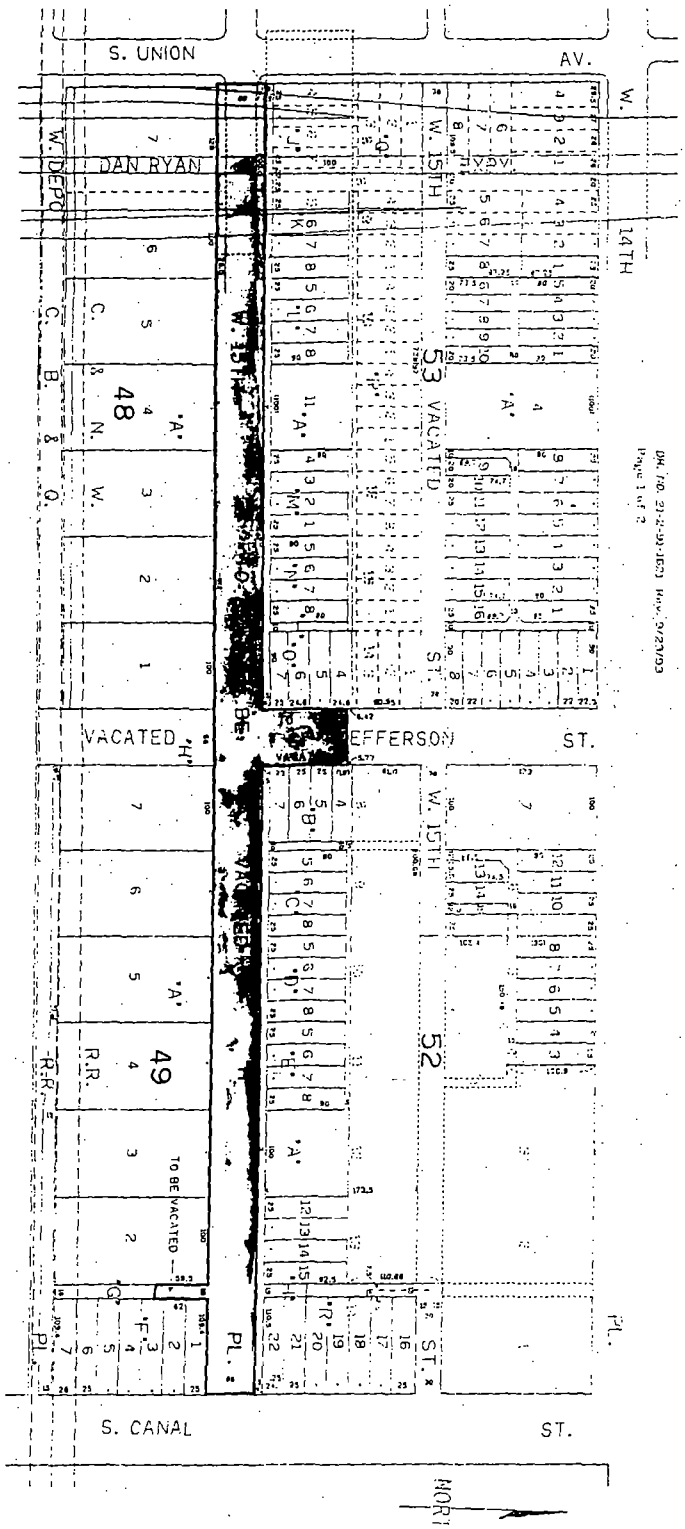

Ordinance associated with this legal description printed on pages 28556 through 28561 of this Journal.

(Page 1 of 3)

"A"

Canal Trustees' New Subdivision of blocks, in the northwest quarter of Section 21-39-14 except Blocks 57 and 58.

"B"

Averell's Subdivision of Lot 8, in Block 52, in Canal Trustees' New Subdivision, et cetera (See "A").

"C"

H. Baer's Subdivision of Lot 9, in Block 52, in Canal Trustees' New Subdivision, et cetera (See "A").

"D"

C. C. Robinson's Subdivision of Lot 10, in Block 52, in Canal Trustees' New Subdivision, et cetera (See "A").

"E"

Subdivision of Lot 11, in Block 52, in Canal Trustees' New Subdivision, et cetera (See "A").

"F"

Subdivision of Lot 1, in Block 49, in Canal Trustees' New Subdivision, et cetera (See "A").

Ordinance associated with this legal description printed on pages 28556 through 28561 of this Journal.

(Page 2 of 3)

"G"

Vacated by River Straightening Ordinance passed July 8, 1926.

Recorded October 6, 1926 Document No. 9426724

"H"

Vacated by River Straightening Ordinance passed June 26, 1929 (Council Journal of Proceedings, page 674). This ordinance did not require recording.

"J"

C. Ganley's Subdivision of Lot 8, in Block 53, in Canal Trustees' New Subdivision, et cetera (See "A").

"K"

Gunzenhouser's Subdivision of Lot 9, in Block 53, in Canal Trustees' New Subdivision, et cetera (See "A").

"L"

Bauer's Subdivision of Lot 10, in Block 53, in Canal Trustees' New Subdivision, et cetera (See "A").

"M"

P. Tregent's Subdivision of Lot 12, in Block 53, in Canal Trustees' New Subdivision, et cetera (See "A").

Ordinance associated with this legal description printed on pages 28556 through 28561 of this Journal.

(Page 3 of 3)

"N"

Assessor's Division of Lot 13, in Block 53, in Canal Trustees' New Subdivision, et cetera (See "A").

"O"

Assessor's Division of Lot 14, in Block 53, in Canal Trustees' New Subdivision, et cetera (See "A").

"P"

Central Terminal Railway Company's Subdivision in the northwest quarter, Section 21-39-14.

"Q"

Property acquired for south route of Comprehensive Superhighway System pursuant to ordinance passed by the City Council June 25, 1947, as amended.

"R"

Samuel B. Chase's Subdivision of Lots 1, 2, 13 and 14, in Block 52, in Canal Trustees' New Subdivision, et cetera (See "A").

(Continued from page 28561)

This recommendation was concurred in unanimously by a viva voce vote of the members of the committee, with no dissenting vote.

Respectfully submitted,

(Signed) PATRICK M. HUELS,
Chairman.

On motion of Alderman Huels, the said proposed ordinance transmitted with the foregoing committee report was *Passed* by yeas and nays as follows:

Yeas -- Aldermen Granato, Haithcock, Tillman, Preckwinkle, Holt, Steele, Beavers, Dixon, Shaw, Buchanan, Huels, Frias, Olivo, Burke, Jones, Coleman, Peterson, Murphy, Rugai, Troutman, Evans, Munoz, Zalewski, Chandler, Solis, Ocasio, Burnett, E. Smith, Burrell, Wojcik, Suarez, Gabinski, Mell, Austin, Colom, Banks, Giles, Allen, Laurino, O'Connor, Doherty, Natarus, Hansen, Levar, Schulter, M. Smith, Moore, Stone -- 48.

Nays -- None.

Alderman Natarus moved to reconsider the foregoing vote. The motion was lost.

The following is said ordinance as passed:

Be It Ordained by the City Council of the City of Chicago:

SECTION 1. That the Commissioner of the Department of Transportation is hereby directed to install a ramped sidewalk at 3161 North Elston Avenue for the benefit of handicapped pedestrians using the parking lot across from the ramped sidewalk site.

SECTION 2. This ordinance shall take effect and be in force from and after its passage.

AUTHORIZATION FOR EXEMPTION OF SUNDRY APPLICANTS FROM PHYSICAL BARRIER REQUIREMENT PERTAINING TO ALLEY ACCESSIBILITY FOR PARKING FACILITIES AT SPECIFIED LOCATIONS.

The Committee on Transportation and Public Way submitted the following report:

CHICAGO, September 9, 1996.

To the President and Members of the City Council:

Your Committee on Transportation and Public Way begs leave to recommend that Your Honorable Body *Pass* the proposed ordinances authorizing and directing the Commissioner of Transportation to exempt sundry applicants from the provisions requiring barriers as a prerequisite to prohibit alley ingress and/or egress to parking facilities at various locations. These ordinances were referred to the committee on July 31, 1996.

This recommendation was concurred in unanimously by a viva voce vote of the members of the committee, with no dissenting vote.

Respectfully submitted,

(Signed) PATRICK M. HUELS,
Chairman.

On motion of Alderman Huels, the said proposed ordinances transmitted with the foregoing committee report were *Passed* by yeas and nays as follows:

Yeas -- Aldermen Granato, Haithcock, Tillman, Preckwinkle, Holt, Steele, Beavers, Dixon, Shaw, Buchanan, Huels, Frias, Olivo, Burke, Jones, Coleman, Peterson, Murphy, Rugai, Troutman, Evans, Munoz, Zalewski, Chandler, Solis, Ocasio, Burnett, E. Smith, Burrell, Wojcik, Suarez, Gabinski, Mell, Austin, Colom, Banks, Giles, Allen, Laurino, O'Connor, Doherty, Natarus, Hansen, Levar, Schulter, M. Smith, Moore, Stone -- 48.

Nays -- None.

Alderman Natarus moved to reconsider the foregoing vote. The motion was lost.

The following are said ordinances as passed (the italic heading in each case not being a part of the ordinance):

Christ Way Baptist Church.

Be It Ordained by the City Council of the City of Chicago:

SECTION 1. Pursuant to Section 10-20-210 of the Municipal Code of Chicago, the Commissioner of Transportation is hereby authorized and directed to exempt the Christ Way Baptist Church, 1210 East 62nd Street, from the provisions requiring barriers as a prerequisite to prohibit alley ingress and/or egress to parking facilities located at 6201 -- 6207 South Woodlawn Avenue.

SECTION 2. This ordinance shall take effect upon its passage and publication.

Mr. Brian R. Doetrich.

Be It Ordained by the City Council of the City of Chicago:

SECTION 1. Pursuant to Section 10-20-210 of the Municipal Code of Chicago, the Commissioner of Transportation is hereby authorized and directed to exempt Brian R. Doetrich, 500 -- 524 North Sacramento Boulevard, from the provisions requiring barriers as a prerequisite to prohibit alley ingress and/or egress to parking facilities for 500 -- 524 North Sacramento Boulevard.

SECTION 2. This ordinance shall take effect and be in force upon its passage and publication.

Elite Fabrications, Inc./Mr. Sean Kelly.

Be It Ordained by the City Council of the City of Chicago:

SECTION 1. Pursuant to Section 10-20-210 of the Municipal Code of Chicago, the Commissioner of Transportation is hereby authorized and

directed to exempt Sean Kelly, Elite Fabrications, Inc., 1524 West Jarvis Avenue, from the provisions requiring barriers as a prerequisite to prohibit alley ingress and/or egress to parking facilities for premise address.

SECTION 2. This ordinance shall take effect and be in force from and after its passage and publication.

Jacob's Twin Import Honda/Mazda.

Be It Ordained by the City Council of the City of Chicago:

SECTION 1. Pursuant to Section 10-20-210 of the Municipal Code of Chicago, the Commissioner of Transportation is hereby authorized and directed to exempt Jacob's Twin Import Honda/Mazda, 6722 West Grand Avenue, from the provisions requiring barriers as a prerequisite to prohibit alley ingress and/or egress to parking facilities adjacent thereto.

SECTION 2. This ordinance shall take effect upon its passage and publication.

Mr. Jose Livorio Lopez.

Be It Ordained by the City Council of the City of Chicago:

SECTION 1. Pursuant to Section 10-20-210 of the Municipal Code of Chicago, the Commissioner of Transportation is hereby authorized and directed to exempt Jose Livorio Lopez, 1501 North Ashland Avenue, from the provisions requiring barriers as a prerequisite to prohibit alley ingress and/or egress to parking facilities for 1501 North Ashland Avenue.

SECTION 2. This ordinance shall take effect and be in force upon its passage and publication.

AUTHORIZATION FOR HONORARY DESIGNATION OF PORTION OF SOUTH MILLER STREET AS "CARLO 'DUKE' ACCETTO WAY".

The Committee on Transportation and Public Way submitted the following report:

CHICAGO, September 9, 1996.

To the President and Members of the City Council:

Your Committee on Transportation and Public Way begs leave to recommend that Your Honorable Body *Pass* an ordinance authorizing and directing the Commissioner of Transportation to take the actions necessary to honorarily designate South Miller Street, from West Taylor Street to West Polk Street, as "Carlo 'Duke' Accetto Way". This ordinance was referred to the committee on July 31, 1996.

This recommendation was concurred in unanimously by a viva voce vote of the members of the committee, with no dissenting vote.

Respectfully submitted,

(Signed) PATRICK M. HUELS,
Chairman.

On motion of Alderman Huels, the said proposed ordinance transmitted with the foregoing committee report was *Passed* by yeas and nays as follows:

Yeas -- Aldermen Granato, Haithcock, Tillman, Preckwinkle, Holt, Steele, Beavers, Dixon, Shaw, Buchanan, Huels, Frias, Olivo, Burke, Jones, Coleman, Peterson, Murphy, Rugai, Troutman, Evans, Munoz, Zalewski, Chandler, Solis, Ocasio, Burnett, E. Smith, Burrell, Wojcik, Suarez, Gabinski, Mell, Austin, Colom, Banks, Giles, Allen, Laurino, O'Connor, Doherty, Natarus, Hansen, Levar, Schulter, M. Smith, Moore, Stone -- 48.

Nays -- None.

Alderman Natarus moved to reconsider the foregoing vote. The motion was lost.

The following is said ordinance as passed:

Be It Ordained by the City Council of the City of Chicago:

SECTION 1. Pursuant to an ordinance passed by the City Council of the City of Chicago on the third day of December, 1984, printed on page 11460 of the Journal of Proceedings of said date, which authorizes the erection of honorary street-name signs, the Commissioner of Transportation shall take the necessary action for the standardization of South Miller Street, from West Taylor Street to West Polk Street, as "Carlo 'Duke' Accetto Way".

SECTION 2. This ordinance shall be in full force and effect from and after its passage and due publication.

AUTHORIZATION FOR DESIGNATION OF PORTION OF NORTH HUMBOLDT BOULEVARD AS "MONCHILE CONCEPCION AVENUE".

The Committee on Transportation and Public Way submitted the following report:

CHICAGO, September 9, 1996.

To the President and Members of the City Council:

Your Committee on Transportation and Public Way begs leave to recommend that Your Honorable Body *Pass* an ordinance authorizing and directing the Commissioner of Transportation to take the actions necessary to honorarily designate North Humboldt Boulevard, from West Division Street to West North Avenue, as "Monchile Concepcion Avenue". This ordinance was referred to the committee on July 31, 1996.

This recommendation was concurred in unanimously by a viva voce vote of the members of the committee, with no dissenting vote.

Respectfully submitted,

(Signed) PATRICK M. HUELS,
Chairman.

On motion of Alderman Huels, the said proposed ordinance transmitted with the foregoing committee report was *Passed* by yeas and nays as follows:

Yeas -- Aldermen Granato, Haithcock, Tillman, Preckwinkle, Holt, Steele, Beavers, Dixon, Shaw, Buchanan, Huels, Frias, Olivo, Burke, Jones, Coleman, Peterson, Murphy, Rugai, Troutman, Evans, Munoz, Zalewski, Chandler, Solis, Ocasio, Burnett, E. Smith, Burrell, Wojcik, Suarez, Gabinski, Mell, Austin, Colom, Banks, Giles, Allen, Laurino, O'Connor, Doherty, Natarus, Hansen, Levar, Schulter, M. Smith, Moore, Stone -- 48.

Nays -- None.

Alderman Natarus moved to reconsider the foregoing vote. The motion was lost.

The following is said ordinance as passed:

Be It Ordained by the City Council of the City of Chicago:

SECTION 1. That pursuant to an ordinance passed by the City Council December 3, 1984, and printed on pages 11459 -- 11460 of the Journal of Proceedings of the City Council of that date, the Commissioner of Transportation shall take the necessary measures for standardization of that portion of North Humboldt Boulevard, lying between West Division Street and West North Avenue, as "Monchile Concepcion Avenue".

SECTION 2. This ordinance shall be in full force and effect from and after its date of passage and due publication.

AUTHORIZATION FOR HONORARY DESIGNATION OF PORTION OF SOUTH MICHIGAN AVENUE AS "MICHAEL J. KUTZA WAY".

The Committee on Transportation and Public Way submitted the following report:

CHICAGO, September 9, 1996.

To the President and Members of the City Council:

Your Committee on Transportation and Public Way begs leave to recommend that Your Honorable Body *Pass* an ordinance authorizing and directing the Commissioner of Transportation to take the actions necessary to honorarily designate South Michigan Avenue, from East Van Buren Street to East Congress Parkway, as "Michael J. Kutza Way". This ordinance was referred to the committee on July 31, 1996.

This recommendation was concurred in unanimously by a viva voce vote of the members of the committee, with no dissenting vote.

Respectfully submitted,

(Signed) PATRICK M. HUELS,
Chairman.

On motion of Alderman Huels, the said proposed ordinance transmitted with the foregoing committee report was *Passed* by yeas and nays as follows:

Yeas -- Aldermen Granato, Haithcock, Tillman, Preckwinkle, Holt, Steele, Beavers, Dixon, Shaw, Buchanan, Huels, Frias, Olivo, Burke, Jones, Coleman, Peterson, Murphy, Rugai, Troutman, Evans, Munoz, Zalewski, Chandler, Solis, Ocasio, Burnett, E. Smith, Burrell, Wojcik, Suarez, Gabinski, Mell, Austin, Colom, Banks, Giles, Allen, Laurino, O'Connor, Doherty, Natarus, Hansen, Levar, Schulter, M. Smith, Moore, Stone -- 48.

Nays -- None.

Alderman Natarus moved to reconsider the foregoing vote. The motion was lost.

The following is said ordinance as passed:

Be It Ordained by the City Council of the City of Chicago:

SECTION 1. Pursuant to an ordinance passed by the City Council of the City of Chicago on the third day of December, 1984, printed on page 11460 of the Journal of Proceedings of said date, which authorizes the erection of honorary street-name signs, the Commissioner of Transportation shall take the necessary action for the standardization of South Michigan Avenue, between East Van Buren Street and East Congress Parkway, as "Michael J. Kutza Way".

SECTION 2. This ordinance shall be in full force and effect from and after passage and due publication.

CONSIDERATION FOR HONORARY DESIGNATION OF PORTION OF SOUTH STONY ISLAND AVENUE AS "HERBERT ROGERS KENT AVENUE".

The Committee on Transportation and Public Way submitted the following report:

CHICAGO, September 9, 1996.

To the President and Members of the City Council:

Your Committee on Transportation and Public Way begs leave to recommend that Your Honorable Body *Pass* an order authorizing and directing the Commissioner of Transportation to take the actions necessary to honorarily designate South Stony Island Avenue, from East 61st Street to East 63rd Street, as "Herbert Rogers Kent Avenue". This order was referred to the committee on July 31, 1996.

This recommendation was concurred in unanimously by a viva voce vote of the members of the committee, with no dissenting vote.

Respectfully submitted,

(Signed) PATRICK M. HUELS,
Chairman.

On motion of Alderman Huels, the said proposed order transmitted with the foregoing committee report was *Passed* by yeas and nays as follows:

Yeas -- Aldermen Granato, Haithcock, Tillman, Preckwinkle, Holt, Steele, Beavers, Dixon, Shaw, Buchanan, Huels, Frias, Olivo, Burke, Jones, Coleman, Peterson, Murphy, Rugai, Troutman, Evans, Munoz, Zalewski, Chandler, Solis, Ocasio, Burnett, E. Smith, Burrell, Wojcik, Suarez, Gabinski, Mell, Austin, Colom, Banks, Giles, Allen, Laurino, O'Connor, Doherty, Natarus, Hansen, Levar, Schulter, M. Smith, Moore, Stone -- 48.

Nays -- None.

Alderman Natarus moved to reconsider the foregoing vote. The motion was lost.

The following is said order as passed:

Ordered, That the Commissioner of Transportation is hereby authorized and directed to give consideration to honorarily designate South Stony Island Avenue, from East 61st Street to East 63rd Street, memorializing the street as "Herbert Rogers Kent Avenue".

CONSIDERATION FOR HONORARY DESIGNATION OF PORTION OF SOUTH INDIANA AVENUE AS "DR. LOUIS RAWLS DRIVE".

The Committee on Transportation and Public Way submitted the following report:

CHICAGO, September 9, 1996.

To the President and Members of the City Council:

Your Committee on Transportation and Public Way begs leave to recommend that Your Honorable Body *Pass* an order authorizing and directing the Commissioner of Transportation to take the actions necessary to honorarily designate South Indiana Avenue, from East 40th Street to East 43rd Street, as "Dr. Louis Rawls Drive". This order was referred to the committee on July 31, 1996.

This recommendation was concurred in unanimously by a viva voce vote of the members of the committee, with no dissenting vote.

Respectfully submitted,

(Signed) PATRICK M. HUELS,
Chairman.

On motion of Alderman Huels, the said proposed order transmitted with the foregoing committee report was *Passed* by yeas and nays as follows:

Yeas -- Aldermen Granato, Haithcock, Tillman, Preckwinkle, Holt, Steele, Beavers, Dixon, Shaw, Buchanan, Huels, Frias, Olivo, Burke, Jones, Coleman, Peterson, Murphy, Rugai, Troutman, Evans, Munoz, Zalewski, Chandler, Solis, Ocasio, Burnett, E. Smith, Burrell, Wojcik, Suarez, Gabinski, Mell, Austin, Colom, Banks, Giles, Allen, Laurino, O'Connor, Doherty, Natarus, Hansen, Levar, Schulter, M. Smith, Moore, Stone -- 48.

Nays -- None.

Alderman Natarus moved to reconsider the foregoing vote. The motion was lost.

The following is said order as passed:

Ordered, That the Commissioner of Transportation is hereby authorized and directed to give consideration to honorarily designate South Indiana Avenue, from East 40th Street to East 43rd Street, memorializing the street as "Dr. Louis Rawls Drive".

COMMITTEE ON ZONING.

APPROVAL OF ZONING EXCEPTION FOR CHANGE OF LICENSEE AND CONTINUED OPERATION OF TAVERN AT 1847 WEST ROSCOE STREET.

(Committee Meeting Held On September 4, 1996)

The Committee on Zoning submitted the following report:

CHICAGO, September 11, 1996.

To the President and Members of the City Council:

Reporting for your Committee on Zoning, for which a meeting was held on September 4, 1996, I beg leave to recommend that Your Honorable Body pass various ordinances transmitted herewith to amend the Chicago Zoning Ordinance for the purpose of reclassifying particular areas.

I beg leave to recommend the application for an exception for property located at 1847 West Roscoe Street.

I beg leave to recommend the passage of two ordinances which were corrected and amended in their corrected form. They are Application Numbers 11850 and 11798.

I beg leave to recommend the denial of two applications which failed to meet the approval of the committee and were voted on with a do not pass motion. They are Application Numbers 11864 and 11856.

Also, please let the record reflect that I, William J. P. Banks, abstained from voting on Application Number 11865 under the provisions of Rule 14 of the City Council's Rules of Order and Procedure.

At this time, I, along with Alderman Ed Smith, move that this report be deferred and published with the exception of the one application for an exception at 1847 West Roscoe Street, and twelve applications for which I request immediate passage because time is of the essence. They are Application Numbers 11759, 11883, A-3529, 11855, 11875, 11850, 11857, 11854, 11865, 11874, 11872 and 11876.

Respectfully submitted,

(Signed) WILLIAM J. P. BANKS,
Chairman.

On motion of Alderman Banks, the said proposed resolution transmitted with the foregoing committee report was *Adopted* by yeas and nays as follows:

Yeas -- Aldermen Granato, Haithcock, Tillman, Preckwinkle, Holt, Steele, Beavers, Dixon, Shaw, Huels, Frias, Olivo, Burke, Jones, Coleman, Peterson, Murphy, Rugai, Troutman, Evans, Munoz, Zalewski, Chandler, Solis, Ocasio, Burnett, E. Smith, Burrell, Wojcik, Suarez, Gabinski, Mell, Austin, Colom, Banks, Giles, Allen, Laurino, O'Connor, Doherty, Natarus, Levar, Schulter, M. Smith, Moore, Stone -- 46.

Nays -- None.

Alderman Natarus moved to reconsider the foregoing vote. The motion was lost.

The following is said resolution as adopted:

WHEREAS, Entropy, Inc., doing business as Kokopelli, as licensee, filed on July 8, 1996, an application for an exception pursuant to Article 11.7A-3 of the Chicago Zoning Ordinance for the approval of the change of licensee and continued operation of an existing tavern in a two-story building, in an R3 General Residence District, on the premises at 1847 West Roscoe Street; and

WHEREAS, The decision of the Office of the Zoning Administrator rendered July 8, 1996 reads:

> "Application not approved. Requested certification does not conform with the applicable provisions of the Chicago Zoning Ordinance, Chapter 194A of the Municipal Code of Chicago, specifically, Articles 7.3-4 and 11.7A -1."

; and

WHEREAS, The district maps show that the premises is located in an R3 General Residence District; and

WHEREAS, The Zoning Administrator, having fully reviewed all information and being fully advised of the premises, hereby makes the following findings of fact: the said use is located in an R3 General Residence District; that the subject site is improved with a two-story building containing an existing tavern; that on July 12, 1990, the City Council passed an ordinance requiring an exception for the approval of the change of license of an existing tavern located in a residence district; that the existing tavern is to be operated under a new license; that the majority of the tavern patrons come from the local neighborhood and that the continued and that the operation of the tavern at this location is necessary for the public convenience; that the applicant, as the new licensee, proposes to operate the tavern in such a manner to insure that the public health, safety and welfare will be adequately protected; and that the continued operation of the existing tavern will not cause substantial injury to the value of other property in the neighborhood; now, therefore,

Be It Resolved, That the application for an exception is approved for the change of licensee and continued operation of an existing tavern in a two-story building, on premises at 1847 West Roscoe Street, and that all applicable ordinances of the City of Chicago shall be complied with before a license is issued; and

Be It Further Resolved, That the granting of this exception shall run only with the applicant, Entropy, Inc., doing business as Kokopelli, as Licensee, and that a change of licensee shall terminate the exception granted herein; and

Be It Further Resolved, That the tavern in the subject building is, and shall continue to be, subject to all applicable provisions of Article 6 of the Chicago Zoning Ordinance.

AMENDMENT OF CHICAGO ZONING ORDINANCE
BY RECLASSIFICATION OF AREA
SHOWN ON MAP NUMBER 9-P.

The Committee on Zoning submitted the following report:

CHICAGO, September 11, 1996.

To the President and Members of the City Council:

Reporting for your Committee on Zoning, for which a meeting was held on September 4,1996, I beg leave to recommend that Your Honorable Body pass various ordinances transmitted herewith to amend the Chicago Zoning Ordinance for the purpose of reclassifying particular areas.

I beg leave to recommend the passage of one application for an exception for property located at 1847 West Roscoe Street.

I beg leave to recommend the passage of two ordinances which were corrected and amended in their corrected form. They are Application Numbers 11850 and 11798.

I beg leave to recommend the denial of two applications which failed to meet the approval of the committee and were voted on with a "do not pass" motion. They are Application Numbers 11864 and 11856.

Also, please let the record reflect that I, Alderman William J.P. Banks, abstained from voting on Application Number 11865 under the provisions of Rule 14 of the City Council's Rules of Order and Procedure.

At this time, I, along with Alderman Ed Smith, move that this report be deferred and published with the exception of the one application for an exception at 1847 West Roscoe Street, and twelve applications for which I request immediate passage because time is of the essence. They are

Application Numbers 11759, 11883, A-3529, 11855, 11875, 11850, 11857, 11854, 11865, 11874, 11872 and 11876.

Respectfully submitted,

(Signed) WILLIAM J. P. BANKS,
Chairman.

On motion of Alderman Banks, the said proposed ordinance transmitted with the foregoing committee report was *Passed* by yeas and nays as follows:

Yeas -- Aldermen Granato, Haithcock, Tillman, Preckwinkle, Holt, Steele, Beavers, Dixon, Shaw, Huels, Frias, Olivo, Burke, Jones, Coleman, Peterson, Murphy, Rugai, Troutman, Evans, Munoz, Zalewski, Chandler, Solis, Ocasio, Burnett, E. Smith, Burrell, Wojcik, Suarez, Gabinski, Mell, Austin, Colom, Giles, Allen, Laurino, O'Connor, Doherty, Natarus, Levar, Schulter, M. Smith, Moore, Stone -- 45.

Nays -- None.

Alderman Natarus moved to reconsider the foregoing vote. The motion was lost.

Alderman Banks was excused from voting under the provisions of Rule 14 of the City Council's Rules of Order and Procedure .

The following is said ordinance as passed:

Be It Ordained by the City Council of the City of Chicago:

SECTION 1. That the Chicago Zoning Ordinance be amended by changing all the B1-1 Local Retail District symbols and indications as shown on Map No. 9-P in the area bounded by:

> the alley next north of and parallel to West Belmont Avenue; North Pioneer Avenue; West Belmont Avenue; and a line 79.53 feet west of North Pioneer Avenue,

to those of a B2-1 Restricted Retail District and a corresponding use district is hereby established in the area above described.

SECTION 2. This ordinance shall be in force and effect from and after its passage and due publication.

AMENDMENT OF CHICAGO ZONING ORDINANCE BY RECLASSIFICATION OF PARTICULAR AREAS.

(Committee Meeting Held August 13, 1996)

The Committee on Zoning submitted the following report:

CHICAGO, September 11, 1996.

To the President and Members of the City Council:

Reporting for your Committee on Zoning, for which a meeting was held on August 13,1996, I beg leave to recommend that Your Honorable Body pass various ordinances transmitted herewith to amend the Chicago Zoning Ordinance for the purpose of reclassifying particular areas.

I beg leave to recommend the passage of one ordinance which was corrected and amended in its corrected form. It is Application Number 11842.

At this time, I, along with Alderman Ed Smith, move that this report be deferred and published with the exception of Application Numbers A-3514, 11837, 11782, 11842 and 11815, all of which I request immediate passage because time is of the essence.

Respectfully submitted,

(Signed) WILLIAM J. P. BANKS,
Chairman.

On motion of Alderman Banks, the said proposed ordinances transmitted with the foregoing committee report were *Passed* by yeas and nays as follows:

Yeas -- Aldermen Granato, Haithcock, Tillman, Preckwinkle, Holt, Steele, Beavers, Dixon, Shaw, Huels, Frias, Olivo, Burke, Jones, Coleman, Peterson, Murphy, Rugai, Troutman, Evans, Munoz, Zalewski, Chandler, Solis, Ocasio, Burnett, E. Smith, Burrell, Wojcik, Suarez, Gabinski, Mell, Austin, Colom, Banks, Giles, Allen, Laurino, O'Connor, Doherty, Natarus, Levar, Schulter, M. Smith, Moore, Stone -- 46.

Nays -- None.

Alderman Natarus moved to reconsider the foregoing vote. The motion was lost.

The following are said ordinances as passed (the italic heading in each case not being a part of the ordinance):

Reclassification Of Area Shown On Map Number 2-G.

Be It Ordained by the City Council of the City of Chicago:

SECTION 1. That the Chicago Zoning Ordinance be amended by changing all the M1-3 Restricted Manufacturing District symbols and indications as shown on Map No. 2-G in the area bounded by:

> West Arcade Place, or the line thereof if extended where no street exists; a line 215.43 feet east of South Racine Avenue; West Monroe Street; and a line 143.50 feet east of South Racine Avenue,

to those of a C1-3 Restricted Commercial District and a corresponding use district is hereby established in the area above described.

SECTION 2. This ordinance shall be in force and effect from and after its passage and due publication.

Reclassification Of Area Shown On Map Number 5-H.

Be It Ordained by the City Council of the City of Chicago:

SECTION 1. That the Chicago Zoning Ordinance be amended by changing all the M1-2 Restricted Manufacturing District symbols and indications as shown on Map No. 5-H in the area bounded by:

> a line 290 feet north of and parallel to the north line of West North Avenue; the west line of the public alley next east of and parallel to North Western Avenue; a line 114 feet north of and parallel to the north line of West North Avenue running west 26.00 feet; a line 82.0 feet east of and parallel to the east line of North Western Avenue running north for a distance of 104 feet; a line 218 feet north of and parallel to the north line of West North Avenue running west to the east line of North Western Avenue; and the east line of North Western Avenue to the point of beginning;

to those of a B4-2 Restricted Service District, and a corresponding use district is hereby established in the area above described.

SECTION 2. This ordinance shall be in force and effect from and after its passage and due publication.

Reclassification Of Area Shown On Map Number 7-G
(As Amended)

Be It Ordained by the City Council of the City of Chicago:

SECTION 1. That the Chicago Zoning Ordinance be amended by changing all the M1-2 Restricted Manufacturing District and C1-2 Restricted Commercial District symbols and indications as shown on Map Number 7-G in the area bounded by:

> a line 123 feet north of West George Street; a line 374.6 feet east of North Lakewood Avenue; West George Street; a line 75 feet east of the alley next easterly of North Lincoln Avenue and perpendicular to West George Street; the alley next southerly of West George Street, 236.04 feet southeasterly of the intersection of West George Street and North Lincoln Avenue, as measured along the northeast line of North Lincoln Avenue and perpendicular thereto; North Lincoln Avenue; a line 111.04 feet southeasterly of the intersection of West George Street and North Lincoln Avenue, as measured along the northeast line of North Lincoln Avenue and perpendicular thereto; a line 111 feet west of the intersection of West George Street and North Lincoln Avenue, as measured along the south line of West George Street and perpendicular thereto; West George Street; and a line 146.6 feet east of North Lakewood Avenue,

to those of a B4-2 Restricted Service District and a corresponding use district is hereby established in the area above described.

SECTION 2. That the Chicago Zoning Ordinance be amended by changing all the B4-2 Restricted Service District symbols and indications as shown on Map Number 7-G in the area bounded by:

> a line 123 feet north of West George Street; a line 374.6 feet east of North Lakewood Avenue; West George Street; a line 75 feet east of the alley next easterly of North Lincoln Avenue and perpendicular to West George Street; the alley next southerly of West George Street, 236.04 feet southeasterly of the intersection of West George Street and North Lincoln Avenue, as measured along the northeast line of North Lincoln Avenue and perpendicular thereto; North Lincoln Avenue; a line 111.04 feet southeasterly of the intersection of West George Street and North

Lincoln Avenue, as measured along the northeast line of North Lincoln Avenue and perpendicular thereto; a line 111 feet west of the intersection of West George Street and North Lincoln Avenue, as measured along the south line of West George Street and perpendicular thereto; West George Street; and a line 146.6 feet east of North Lakewood Avenue,

to those of a Residential Business Planned Development which is hereby established in the area described above, subject to such use and bulk regulations as are set forth in the Plan of Development herewith attached and made a part hereof and to no others.

SECTION 3. This ordinance shall be in full force and effect from and after its passage and due publication.

Plan of Development Statements referred to in this ordinance read as follows:

Residential Business Planned Development

Plan Of Development Statements.

1. The area delineated herein as a Residential Business Planned Development ("Planned Development") consists of approximately 49,882 square feet (1.15 acres) of property which is depicted on the attached Planned Development Boundary and Property Line Map ("Property") and is owned or controlled by City Real Estate Incorporate and RDM Development & Investment, Inc. ("Applicant").

2. All applicable official reviews, approvals or permits required in connection with this Planned Development shall be obtained by the Applicant, or its successors, assignees or grantees. Any dedication or vacation of streets, alleys or easement, or any adjustment of rights-of-way, or consolidation or resubdivision of parcels, shall require a separate submittal on behalf of the Applicant or its successors, assignees or grantees and approval by the City Council.

3. The requirements, obligations and conditions contained within this Planned Development shall be binding upon the Applicant, its successors and assigns. All rights granted hereunder to the Applicant shall inure to the benefit of the Applicant's successors and assigns and, if different than the Applicant, the legal title holder. Furthermore, pursuant to the requirements of Section 11.11-1 of the

Chicago Zoning Ordinance, the Property shall be under single ownership or under single designated control at the time any applications for amendments, modifications or changes (administrative, legislative or otherwise) to this Planned Development are made. Single designated control shall mean that any application to the City for any amendment to this Planned Development shall be made or authorized by either the Applicant, the owners of all the Property within the Planned Development or any property owners' association designated to succeed the Applicant for purposes of control and management of Property within the Planned Development.

4. This Plan of Development consists of fourteen (14) statements; a Bulk Regulations and Data Table; an Existing Zoning Map; an Existing Land-Use Map; a Planned Development Boundary, Property Line and Parcel Boundary Map; Parcel Site/Landscape Plans; Building Elevations and Conceptual Building Elevations in Parcel A for the single-family homes, all dated July 11, 1996, and prepared by Fred Frank Architects and J. Stoneberg Architects. Full size sets of the Site Plans, Landscape Plans, Building Elevations and Conceptual single-family homes are on file with the Department of Planning and Development. The Planned Development is applicable to the area delineated herein and these and no other controls shall apply.

5. The following uses are permitted within the Planned Development:

Parcel A: attached and detached single-family homes.

Parcel B: multi-family dwelling units, and commercial and retail space.

Parcel C: single-family home.

Parcels B and C: live/work uses such as, but not limited to, artist and photography studios, home occupations, or mail order wholesale businesses; provided that any combination of live/work unit shall be limited to no more than 2,500 square feet of floor area or a single detached dwelling unit if greater than 2,500 square feet, and shall not include any advertising display or identification signs which are visible from outside the building, except as indicated in Paragraph 6.

6. Identification signs, and business identification signs in Parcel B only, shall be permitted within the Planned Development subject to the review and approval of the Department of Planning and Development. Temporary signs, such as construction and marketing signs shall be permitted subject to the review and approval of the Commissioner of the Department of Planning and Development.

7. Any service drives or other ingress or egress shall be adequately designed and paved in accordance with the regulations of the Department of Transportation in effect at the time of construction and in compliance with the Municipal Code of the City of Chicago, to provide ingress and egress for motor vehicles, including emergency vehicles. There shall be no parking within such paved areas except as expressly approved by the Chicago Fire Department. Ingress and egress shall be subject to the review and approval of the Departments of Transportation and of Planning and Development.

8. In addition to the maximum height of building prescribed on the Building Elevations attached hereto, the height of any improvements shall also be subject to height limitations approved by the Federal Aviation Administration.

9. For purpose of maximum Floor Area Ratio (F.A.R.) calculations, the definitions of the Chicago Zoning Ordinance shall apply.

10. The improvements on the Property, including driveways and landscaping, shall be designed, constructed and maintained in substantial conformance with the Site Plans, Landscape Plans and Building Elevations. In addition, parkway trees depicted on the Landscape Plans shall be installed and maintained in accordance with the parkway tree planting provisions of the Chicago Zoning Ordinance and corresponding regulations and guidelines.

11. Prior to the issuance by the Department of Planning and Development of a determination pursuant to Section 11.11-3 (b) of the Chicago Zoning Ordinance ("Part II Approval") for development of the five (5) single-family homes located on the east 125 feet of Parcel A, a site plan (or individual site plans for each unit) for the proposed development shall be submitted to the Commissioner of the Department of Planning and Development (the "Commissioner") for approval. Review and approval of the site plan by the Commissioner is intended to assure that specific development proposals conform with this Planned Development. No Part II approval for work for which a site plan must be submitted to the Commissioner shall be granted until the site plan has been approved.

    If the site plan substantially conforms with the provisions of this Planned Development, the Commissioner shall approve said plan in writing within thirty (30) days of the submission of a complete application for approval thereof. If the Commissioner fails to make a written determination of a site plan within thirty (30) days after the submission of a complete application, then the site plan shall be deemed approved by the Commissioner. If the Commissioner determines within said thirty (30) day period that the site plan that was submitted does not substantially conform with the provisions of this Planned Development, the Commissioner shall advise the

Applicant of the reasons for disapproval thereof not later than fourteen (14) days after the expiration of the thirty (30) day period. The Commissioner shall thereafter make a final written determination on any resubmission within fourteen (14) days of its filing. The failure of the Commissioner to make a final written determination on any resubmission within fourteen (14) days of its filing shall be deemed an approval of the site plan by the Commissioner.

Following approval of a site plan by the Commissioner, the approved plan shall be kept on permanent file with the Commissioner and shall be deemed to be an integral part of this Planned Development. After approval of a site plan by the Commissioner, the approved site plan may be changed or modified pursuant to the provisions of Statement 11. In the event of an inconsistency between the approved site plan and the terms of this Plan of Development, the Plan of Development shall govern.

A site plan shall, at a minimum, provide the following information:

1) the boundaries of the site;

2) the footprint of the proposed improvements;

3) all proposed landscaping, including species and size;

4) all pedestrian circulation routes;

5) elevations of the improvements; and

6) statistical information applicable to the Property limited to the following:

   a) floor area and floor area ratio;

   b) uses to be established;

   c) building heights; and

   d) all setbacks, required and provided.

A site plan shall include such other information as may be necessary to illustrate conformance with the applicable provisions of this Planned Development. Factors to be considered by the Commissioner in determining conformance of the site plan submittal to the provisions of the Planned Development include the following: the extent to which the architectural character of a proposed structure or structures is compatible with other buildings in the

Planned Development and in the immediate vicinity; and the consistency of the proposed landscape with the provisions of the Chicago Landscape Ordinance and other existing landscape treatments within the Planned Development.

12. The terms, conditions and exhibits of this Planned Development may be modified administratively by the Commissioner of the Department of Planning and Development upon the request of the Applicant and after a determination by the Commissioner of the Department of Planning and Development that such a modification is minor, appropriate and consistent with the nature of the development of the Property contemplated herein. Any such modification shall be deemed a minor change in the Planned Development as contemplated by Section 11.11-3(c) of the Chicago Zoning Ordinance. Notwithstanding the provisions of subclauses 4 and 5 of Section 11.11-3(c) of the Chicago Zoning Ordinance, such minor changes may include a reduction in the minimum required distance between structures, a reduction in periphery setbacks or an increase of the maximum percent of land covered.

13. The Applicant acknowledges that it is in the public interest to design, construct and maintain all buildings in a manner which promotes and maximizes the conservation of energy resources. The Applicant shall use best and reasonable efforts to design, construct and maintain all new buildings to be located within this Planned Development in an energy efficient manner, generally consistent with the most current energy efficiency standards published by the American Society of Heating, Refrigerating and Air-Conditioning Engineers ("A.S.H.R.A.E.") and the Illuminating Engineering Society ("I.E.S."). Copies of these standards may be obtained from the Department of Planning and Development.

14. Unless substantial construction has commenced within ten (10) years following adoption of this Planned Development, and unless completion thereof is diligently pursued, then this Planned Development shall expire; provided, however, that if the City Council amends the Chicago Zoning Ordinance to provide for a shorter expiration period which is applicable to all planned developments, then this Planned Development shall expire upon the expiration of such shorter time period as provided by said amendatory ordinance (the first day of which as applied to this Planned Development shall be the effective date of the amendatory ordinance). If this Planned Development expires under the provisions of this section, then the zoning of the Property shall automatically revert to B4-2.

[Existing Zoning Map; Existing Land-Use Map; Planned Development Boundary, Property Line and Parcel Boundary Map; Parcel Site/Landscaping Plans; and Building Elevation Drawings referred to in these Plan of Development Statements printed on pages 28591 through 28600 of this Journal.]

Bulk Regulations and Data Table referred to in these Plan of Development Statements reads as follows:

Residential Business Planned Development

Plan Of Development.

Bulk Regulations And Data Table.

Gross Site Area:	69,120 square feet (1.59 acres).
Area in Public Right-of-Way	19,238 square feet (0.44 acres).
Net Site Area:	
	Parcel A: 26,675 square feet
	Parcel B: 16,248 square feet
	Parcel C: 5,959 square feet
	49,882 square feet (1.15 acres).
Maximum Number of Dwelling Units:	
	Parcel A: 15 dwelling units
	Parcel B: 18 dwelling units
	Parcel C: 1 dwelling unit
	34 dwelling units.


Maximum Permitted Floor Area Ratio:	1.81 entire Net Site Area
Parcel A: 1.53*	
Parcel B: 2.40	
Parcel C: 1.47	
Maximum Building Heights:	In accordance with the Building Elevations.
Maximum Percentage of Site Coverage:	In accordance with Site Plans.
Minimum Setbacks From Property Line:	In accordance with Site Plans.
Maximum Number of Off-Street Parking Spaces:	Parcel A: 23 spaces
	Parcel B: 30 spaces
	Parcel C: 2 spaces
	55 spaces
Minimum Number of Off-Street Loading Berths:	0.

---

* None of the five detached single-family homes to be developed on the east 125 feet of this Parcel shall exceed a Floor Area Ratio of 1.2 based on a lot of 25 feet by 123 feet.

Existing Zoning Map.

1240 WEST GEORGE STREET

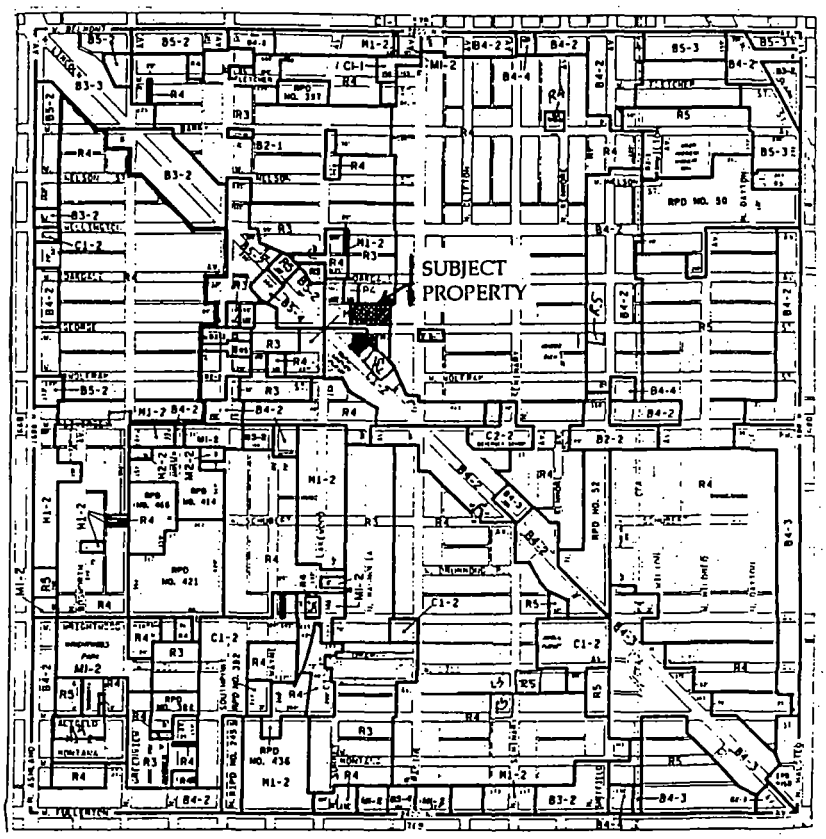


Revised July 11, 1996
City Real Estate Incorporated
RDM Development & Investment Co., Inc.
1240 W. George Street
18 June 1996
FReD FRANK ARCHITECTS & J. Stoneberg Architects

Applicant:
Address:
Date:
Architects:

Existing Land-Use Map.

1240 WEST GEORGE STREET

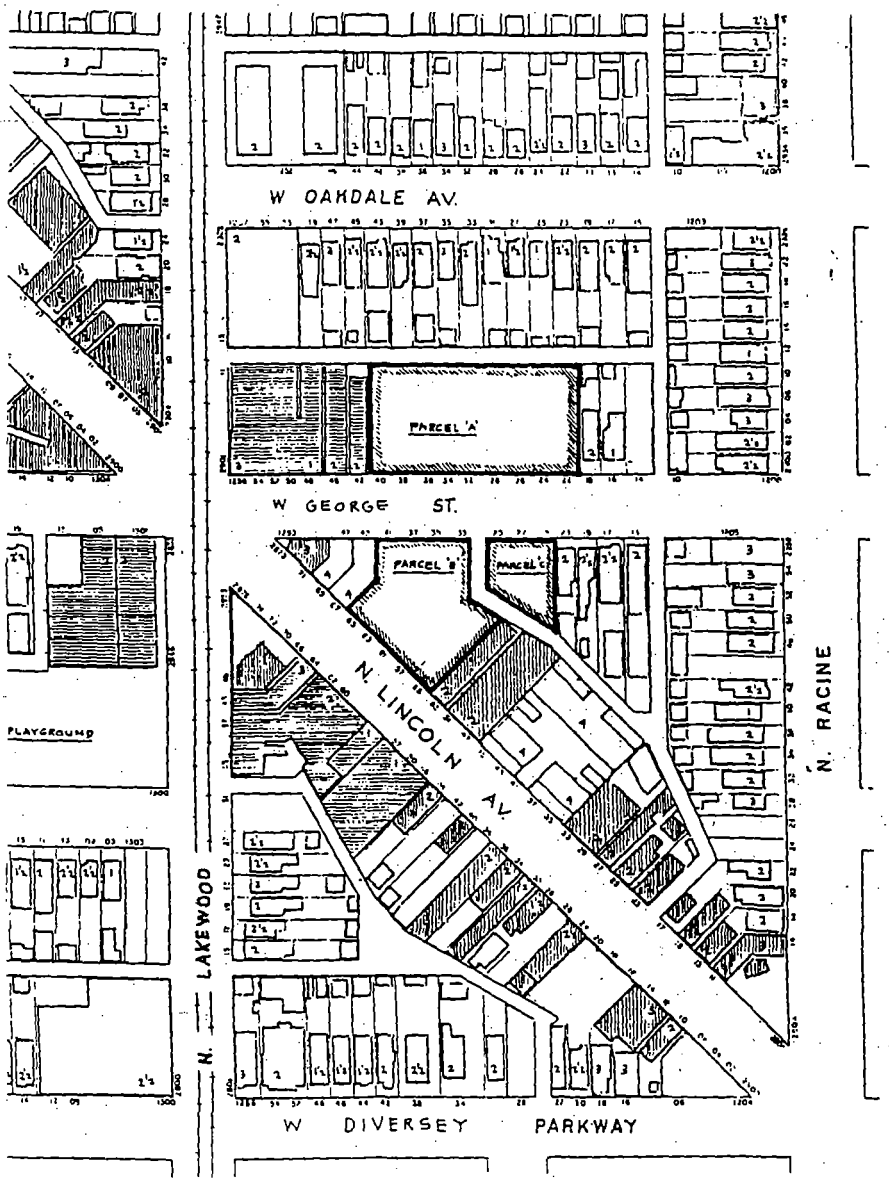

LEGEND

GRAPHIC CLASSIFICATION OF USE


STORIES

- 2 RESIDENTIAL
- OFFICE
- RETAIL
- MANUFACTURING
- VACANT

Applicant:
Address:
Date:
Architects:

Revised July 11, 1996
City Real Estate Incorporated
RDM Development & Investment Co., Inc.
1240 W. George Street
18 June 1996
FReD FRANK ARCHITECTS & J. Stoneberg Architects


Planned Development Boundary, Property Line And Parcel Boundary Map.

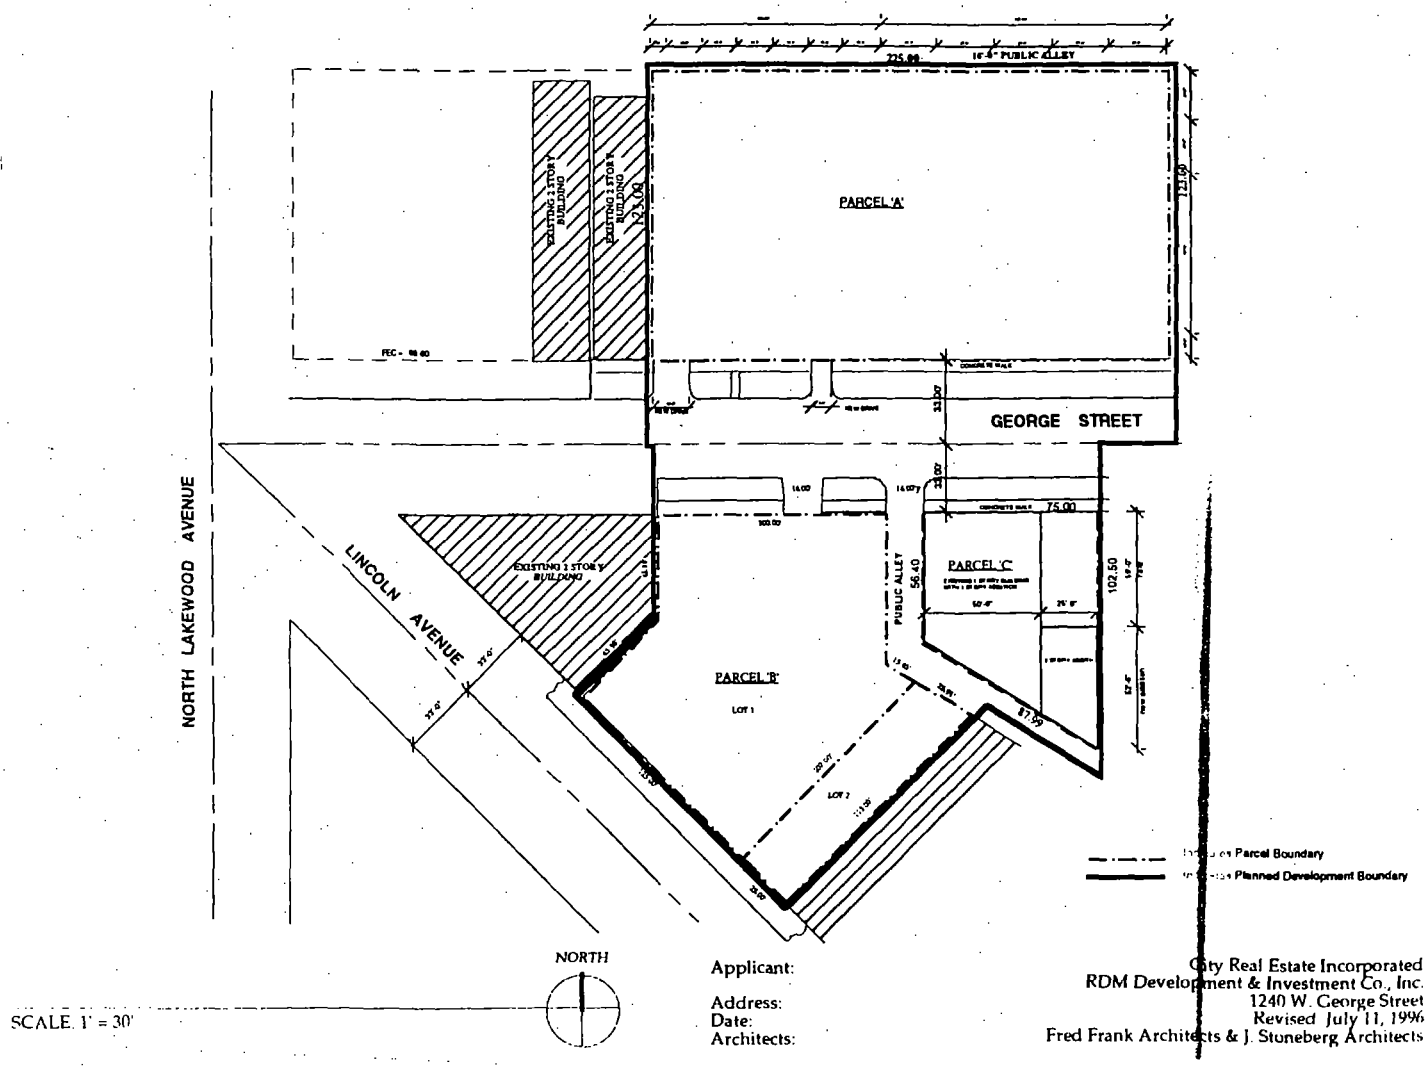

Applicant: City Real Estate Incorporated
Address: RDM Development & Investment Co., Inc.
Date: 1240 W. George Street
Architects: Revised July 11, 1996
Fred Frank Architects & J. Stoneberg Architects

Site/Landscape Plan:
Parcel A.

1240 WEST GEORGE STREET

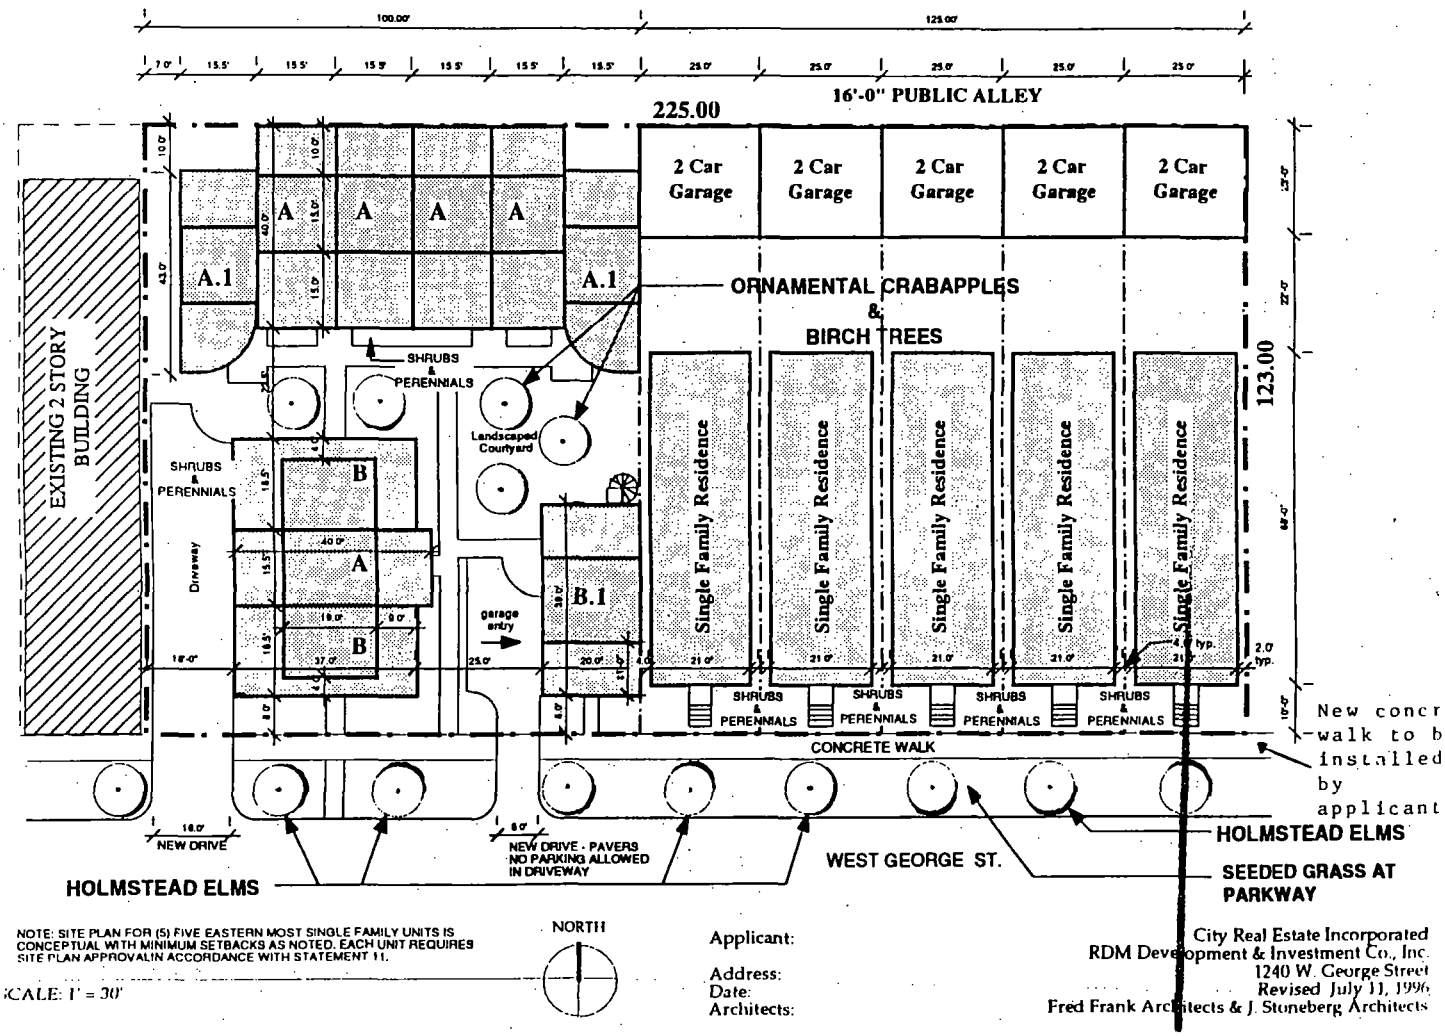

NOTE: SITE PLAN FOR (5) FIVE EASTERN MOST SINGLE FAMILY UNITS IS CONCEPTUAL WITH MINIMUM SETBACKS AS NOTED. EACH UNIT REQUIRES SITE PLAN APPROVALIN ACCORDANCE WITH STATEMENT 11.


NORTH

SCALE: 1" = 30'

Applicant: City Real Estate Incorporated
Address: RDM Development & Investment Co., Inc.
Date: 1240 W. George Street
Architects: Revised July 11, 1996
Fred Frank Architects & J. Stoneberg Architects

REPORTS OF COMMITTEES

Site/Landscape Plan: Parcel B.

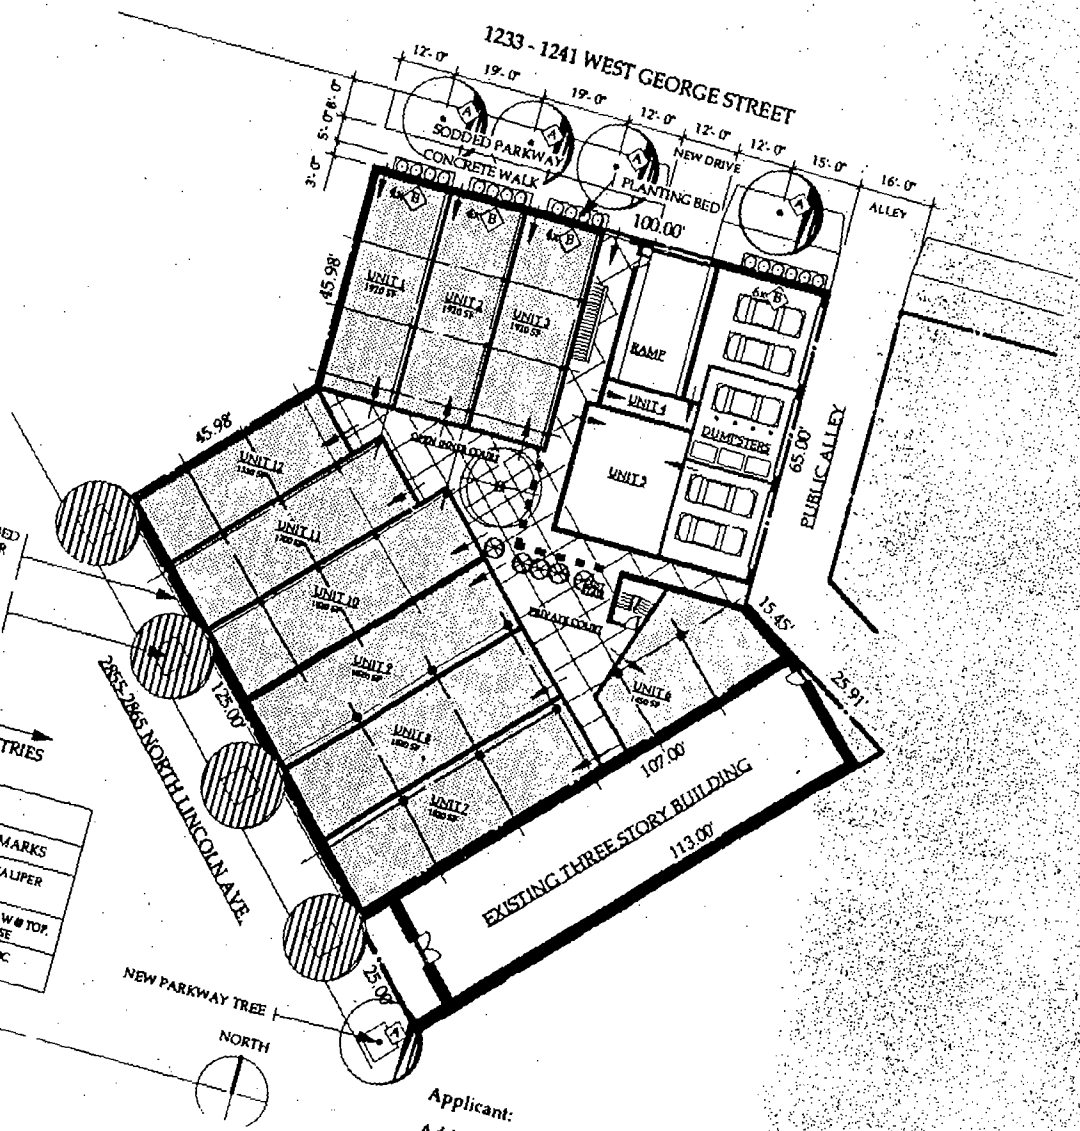

NOTE: ARROW SHOWN THUSLY, → INDICATES DWELLING UNIT ENTRIES

LANDSCAPE SCHEDULE

TAG	COMMON NAME	BOTANICAL NAME	REMARKS
A	THORNLESS HONEY LOCUST	GLEDITSIA TRIACANTHOS INERMIS CV	MIN. 3" CALIPER
B	HICKS YEW	TAXUS MEDIA 'HICKSII'	3'-4" H, 1'-6" W @ TOP, 2'-6" W @ BASE
C	ENGLISH IVY	HEDERA HELIX	PLANT @ 8" OC

PARCEL 'B'


SCALE: 1" = 30'-0"

Applicant:
Address:
Date:
Architects:

Revised July 11, 1996
City Real Estate Incorporated
RDM Development & Investment Co., Inc.
1240 W. George Street
18 June 1996
FRED FRANK ARCHITECTS & J. Stoneberg, Architects

Site/Landscape Plan: Parcel C.

1240 WEST GEORGE STREET

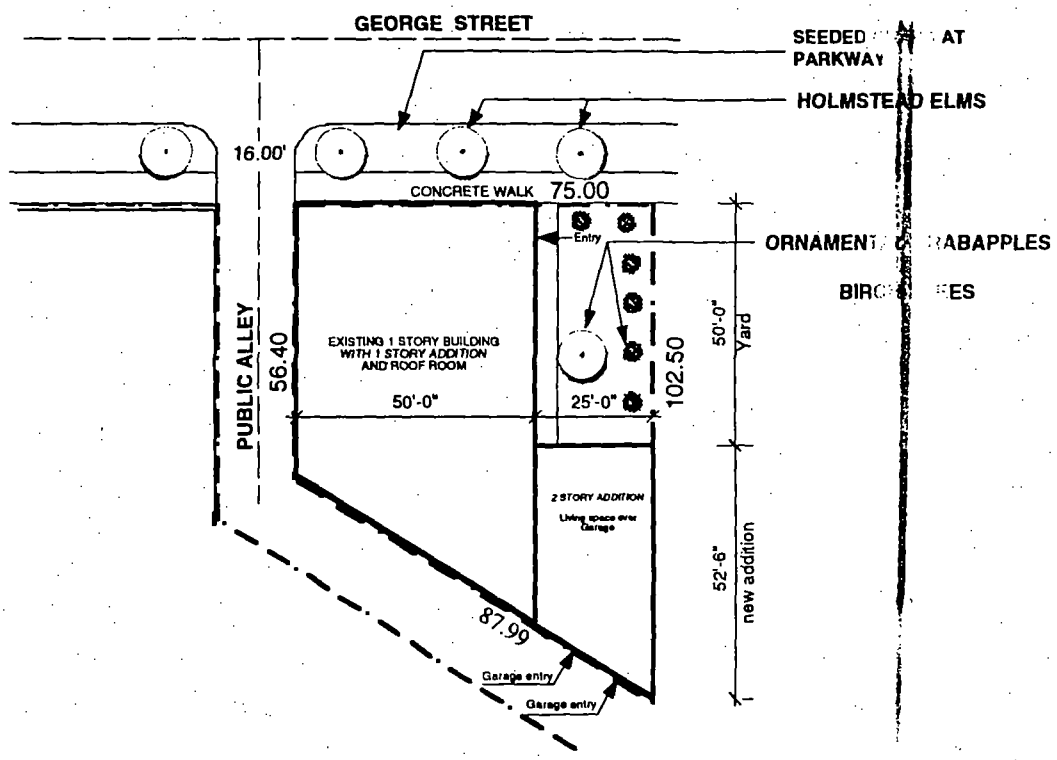


NORTH

SCALE 1" = 30'

Applicant: City Real Estate Incorporated
Address: RDM Development & Investment Co., Inc.
Date: 1240 W. George Street
Architects: Revised July 11, 1996
Fred Frank Architects & I. Stonebere Architects

Building Elevations: Parcel A.


1240 WEST GEORGE STREET

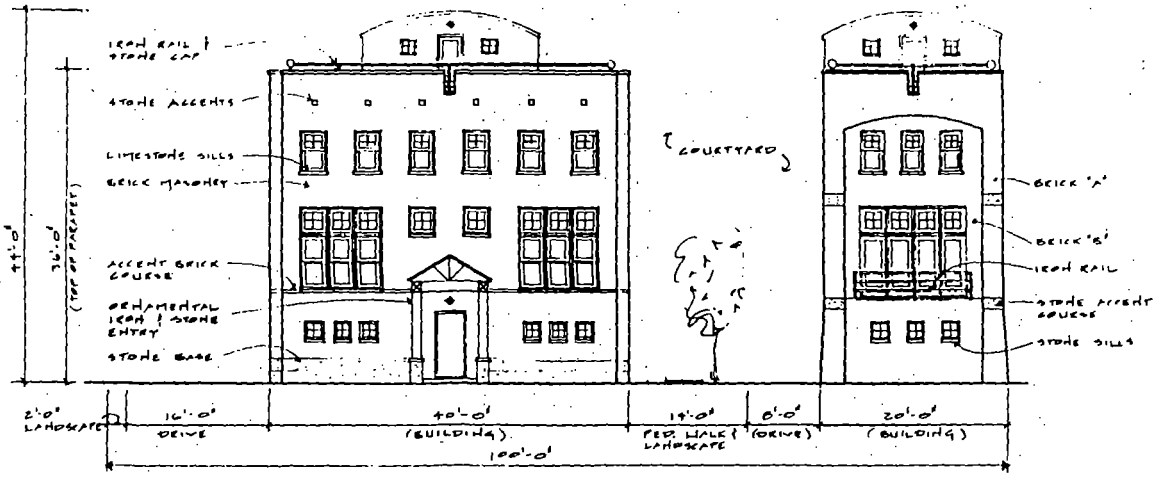

GEORGE ST. ELEVATION
SCALE: 1/16" = 1'-0"


Applicant: City Real Estate Incorp
RDM Development & Investment C
Address: 1240 W. George
Date: Revised July 1
Architects: Fred Frank Architects & J. Stoneberg Arc

Parcel B -- George Street Elevation.

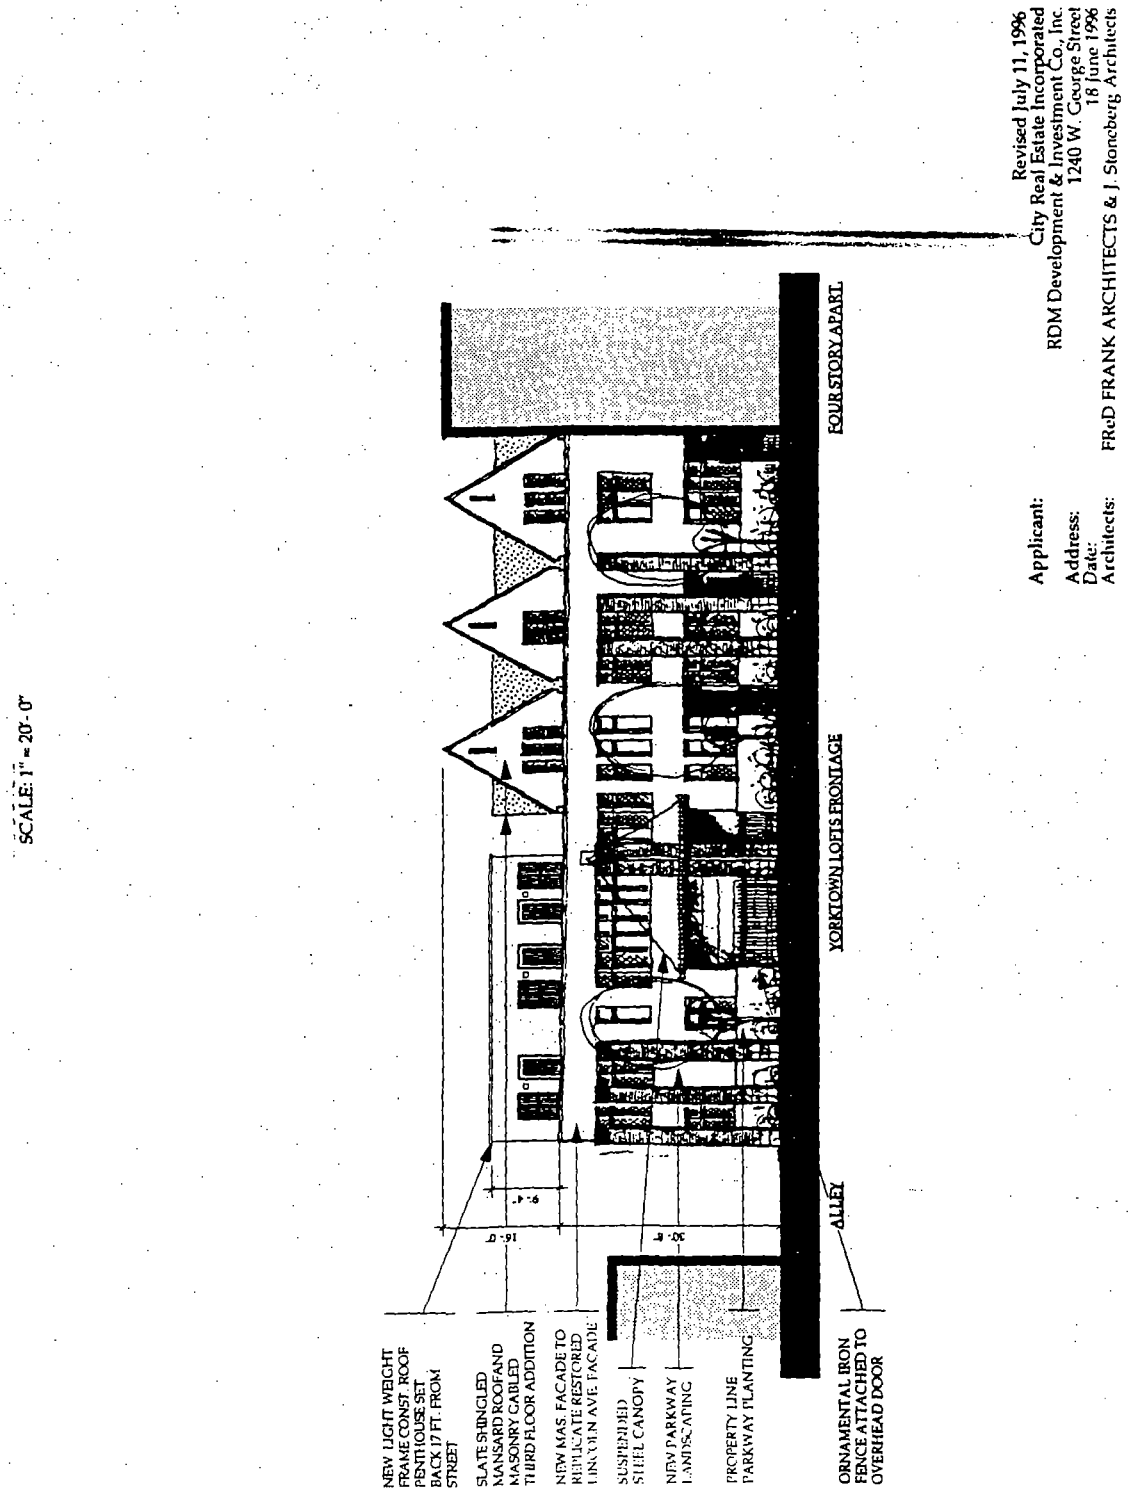

Parcel B -- Lincoln Avenue Elevation.

SCALE: 1" = 20'-0"

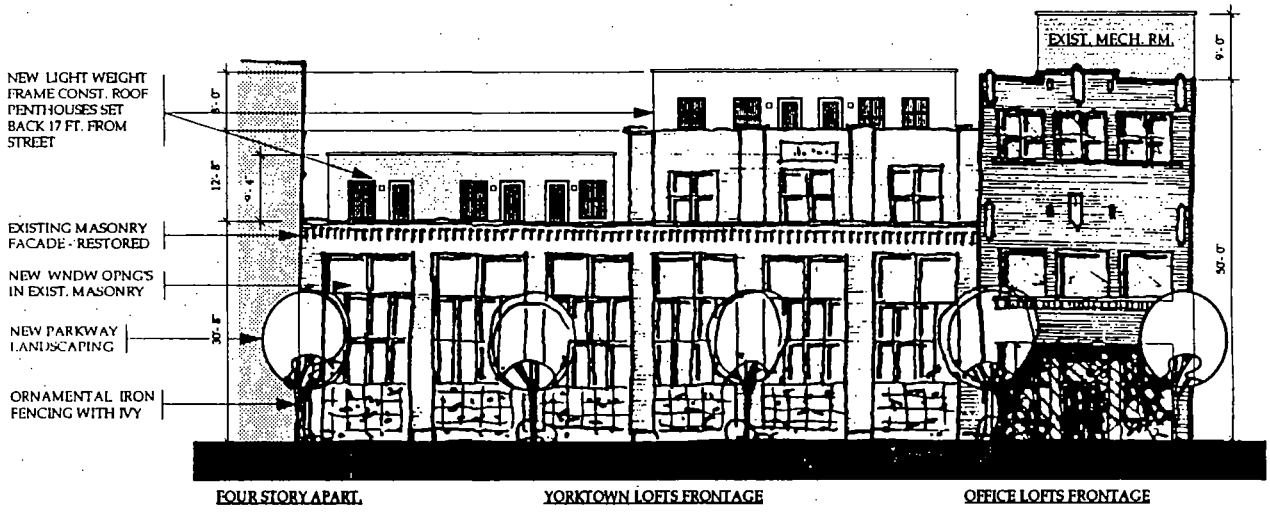


Revised July 11, 1996

Applicant: City Real Estate Incorporated
RDM Development & Investment Co., Inc.
Address: 1240 W. George Street
Date: 18 June 1996
Architects: FReD FRANK ARCHITECTS & J. Stoneberg Architects

Building Elevations: Parcel C.

1240 WEST GEORGE STREET

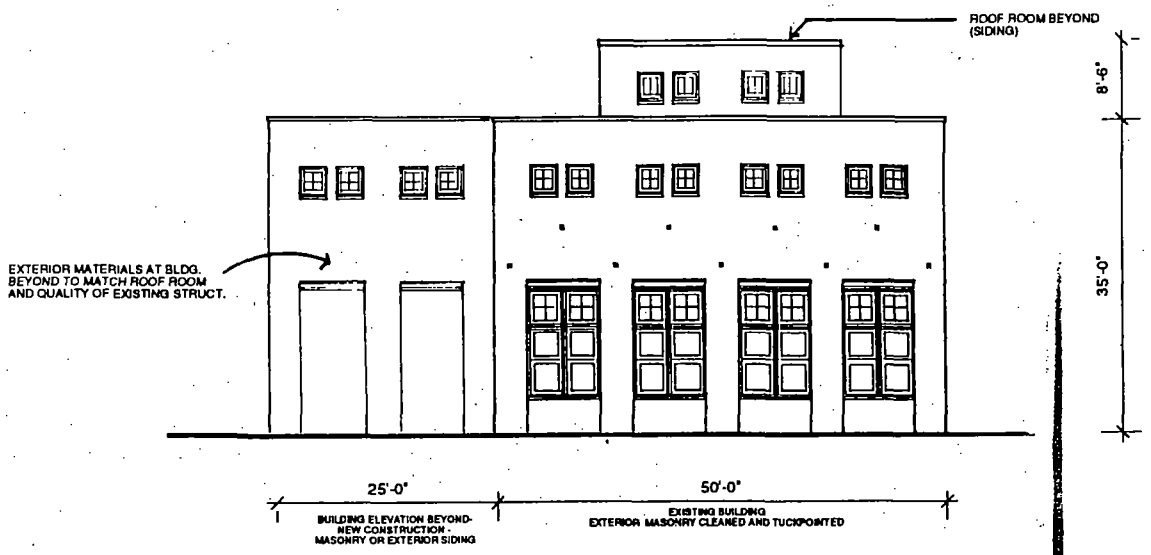

GEORGE ST. ELEVATION

SCALE: 1/16" = 1'-0"

Applicant:

Address:

Date:

Architects:

City Real Estate Incorporated
RDM Development & Investment Co., Inc.
1240 W. George Street
Revised July 11, 1996
Fred Frank Architects & J. Stoneberg Architects

Reclassification Of Area Shown On Map Number 18-G.

Be It Ordained by the City Council of the City of Chicago:

SECTION 1. That the Chicago Zoning Ordinance be amended by changing all the B2-1 Restricted Retail District symbols and indications as shown on Map No. 18-G in the area bounded by:

a line 115 feet south of West 75th Street; the alley next east of and parallel to South Racine Avenue; a line 235 feet south of West 75th Street; and South Racine Avenue,

to those of an M1-2 Restricted Manufacturing District and a corresponding use district is hereby established in the area above described.

SECTION 2. This ordinance shall be in force and effect from and after its passage and due publication.

Reclassification Of Area Shown On Map Number 22-G.
(As Amended)

Be It Ordained by the City Council of the City of Chicago:

SECTION 1. That the Chicago Zoning Ordinance be amended by changing all the R3 General Residence District symbols and indications as shown on Map No. 22-G in the area bounded by:

starting at a point 150 feet south of and parallel to the south line of West 87th Street; thence west 130 feet to a point on the east line of South Carpenter Street; thence north 150 feet to a point on the south line of West 87th Street; thence east 130 feet along the south line of West 87th Street to a point; and thence south 150 feet to the point of beginning,

to those of a B4-1 Restricted Service District and a corresponding use district is hereby established in the area above described.

SECTION 2. This ordinance shall be in force and effect from and after its passage and due publication.

AMENDMENT OF CHICAGO ZONING ORDINANCE BY RECLASSIFICATION OF PARTICULAR AREAS.

(Committee Meeting Held On September 4, 1996)

The Committee on Zoning submitted the following report:

CHICAGO, September 11, 1996.

To the President and Members of the City Council:

Reporting for your Committee on Zoning, for which a meeting was held on September 4, 1996, I beg leave to recommend that Your Honorable Body pass various ordinances transmitted herewith to amend the Chicago Zoning Ordinance for the purpose of reclassifying particular areas.

I beg leave to recommend the passage of one application for an exception for property located at 1847 West Roscoe Street.

I beg leave to recommend the passage of two ordinances which were corrected and amended in their corrected form. They are Application Numbers 11850 and 11798.

I beg leave to recommend the denial of two applications which failed to meet the approval of the committee and were voted on with a "do not pass" motion. They are Application Numbers 11864 and 11856.

Also, please let the record reflect that I, William J. P. Banks, abstained from voting on Application Number 11865 under the provisions of Rule 14 of the City Council's Rules of Order and Procedure.

At this time, I, along with Alderman Ed Smith, move that this report be deferred and published with the exception of the one application for an exception at 1847 West Roscoe Street, and twelve applications for which I request immediate passage because time is of the essence. They are Application Numbers 11759, 11883, A-3529, 11855, 11875, 11850, 11857, 11854, 11865, 11874, 11872 and 11876.

Respectfully submitted,

(Signed) WILLIAM J. P. BANKS,
Chairman.

On motion of Alderman Banks, the said proposed ordinances transmitted with the foregoing committee report were *Passed* by yeas and nays as follows:

Yeas -- Aldermen Granato, Haithcock, Tillman, Preckwinkle, Holt, Steele, Beavers, Dixon, Shaw, Huels, Frias, Olivo, Burke, Jones, Coleman, Peterson, Murphy, Rugai, Troutman, Evans, Munoz, Zalewski, Chandler, Solis, Ocasio, Burnett, E. Smith, Burrell, Wojcik, Suarez, Gabinski, Mell, Austin, Colom, Banks, Giles, Allen, Laurino, O'Connor, Doherty, Natarus, Levar, Schulter, M. Smith, Moore, Stone -- 46.

Nays -- None.

Alderman Natarus moved to reconsider the foregoing vote. The motion was lost.

The following are said ordinances as passed (the italic heading in each case not being a part of the ordinance):

Reclassification Of Area Shown On Map Number 3-F.

Be It Ordained by the City Council of the City of Chicago:

SECTION 1. That the Chicago Zoning Ordinance be amended by changing all the B4-3 Restricted Service District symbols and indications as shown on Map No. 3-F in the area bounded by:

> a line 375.55 feet north of West Blackhawk Street; the alley next east of and parallel to North Larrabee Street; West Blackhawk Street; and North Larrabee Street,

to those of an R5 General Residence District and a corresponding use district is hereby established in the area above described.

SECTION 2. This ordinance shall be in force and effect from and after its passage and due publication.

Reclassification Of Area Shown On Map Number 3-F.

Be It Ordained by the City Council of the City of Chicago:

SECTION 1. That the Chicago Zoning Ordinance be amended by changing all the B4-2 Restricted Service District and M1-3 Restricted

Manufacturing District symbols and indications as shown on Map No. 3-F in the area bounded by:

> West Evergreen Avenue; a line 200.61 feet east of North Sedgwick Street; a line 100.52 feet south of West Evergreen Avenue; a line 266.61 feet east of North Sedgwick Street; a line 125.29 feet south of West Evergreen Avenue; the westerly right-of-way of the Chicago Transit Authority elevated structure; West Goethe Street; the westerly right-of-way line of the Chicago Transit Authority elevated structure; a line 141.00 feet south of West Goethe Street; and North Sedgwick Street,

to those of an R5 General Residence District and a corresponding use district is hereby established in the area above described.

SECTION 2. This ordinance shall be in force and effect from and after its passage and due publication.

Reclassification Of Area Shown On Map Number 3-J.

Be It Ordained by the City Council of the City of Chicago:

SECTION 1. That the Chicago Zoning Ordinance be amended by changing all the R5 General Residence District symbols and indications as shown on Map No. 3-J in the area bounded by:

> a line 82.04 feet north of West Hirsch Street; North Kedzie Avenue; West Hirsch Street; and the alley next west of North Kedzie Avenue,

to those of a C1-3 Restricted Commercial District and a corresponding use district is hereby established in the area above described.

SECTION 2. This ordinance shall be in full force and effect from and after its passage and due publication.

Reclassification Of Area Shown On Map Number 5-H.

Be It Ordained by the City Council of the City of Chicago:

SECTION 1. That the Chicago Zoning Ordinance be amended by changing all the R3 General Residence District symbols and indications as shown on Map No. 5-H in the area bounded by:

the alley next north of West Cortland Street; North Wood Street; West Cortland Street; and a line 24 feet, 1-3/8 inches west of and parallel to North Wood Street,

to those of an R4 General Residence District and a corresponding use district is hereby established in the area above described.

SECTION 2. This ordinance shall be in force and effect from and after its passage and due publication.

Reclassification Of Area Shown On Map Number 7-G.

Be It Ordained by the City Council of the City of Chicago:

SECTION 1. That the Chicago Zoning Ordinance be amended by changing all the R3 General Residence District symbols and indications as shown on Map No. 7-G in the area bounded by:

a line 316 feet north of West Fullerton Avenue; the alley next east of North Greenview Avenue; a line 216 feet north of West Fullerton Avenue; and North Greenview Avenue,

to those of an R4 General Residence District and a corresponding use district is hereby established in the area above described.

SECTION 2. This ordinance shall be in full force and effect from and after its passage and due publication.

Reclassification Of Area Shown On Map Number 7-G.

Be It Ordained by the City Council of the City of Chicago:

SECTION 1. That the Chicago Zoning Ordinance be amended by changing all the R3 General Residence District symbols and indications as shown on Map No. 7-G in the area bounded by:

West George Street; a line 188 feet east of North Southport Avenue; the alley next south of West George Street; and a line 162 feet east of North Southport Avenue,

to those of an R4 General Residence District and a corresponding use district is hereby established in the area above described.

SECTION 2. This ordinance shall be in full force and effect from and after its passage and due publication.

Reclassification Of Area Shown On Map Number 7-H.

Be It Ordained by the City Council of the City of Chicago:

SECTION 1. That the Chicago Zoning Ordinance be amended by changing all the M2-3 General Manufacturing District symbols and indications as shown on Map No. 7-H in the area bounded by:

a line 300 feet northeasterly of and parallel to North Elston Avenue, as measured at the easterly line of West Logan Boulevard; a line 340 feet southeasterly of and parallel to West Logan Boulevard; North Elston Avenue; and West Logan Boulevard,

to those of a C2-2 General Commercial District and a corresponding use district is hereby established in the area above described.

SECTION 2. This ordinance shall be in force and effect from and after its passage and due publication.

Reclassification Of Area Shown On Map Number 9-J.

Be It Ordained by the City Council of the City of Chicago:

SECTION 1. That the Chicago Zoning Ordinance be amended by changing all the R2 Single-Family Residence District symbols and indications as shown on Map No. 9-J in the area bounded by:

the alley next north of and parallel to West Addison Street; a line 50 feet east of North Hamlin Avenue; West Addison Street; and North Hamlin Avenue,

to those of an R3 General Residence District and a corresponding use district is hereby established in the area above described.

SECTION 2. This ordinance shall be in force and effect from and after its passage and due publication.

Reclassification Of Area Shown On Map Number 18-D
(As Amended)

Be It Ordained by the City Council of the City of Chicago:

SECTION 1. That the Chicago Zoning Ordinance be amended by changing all the M1-2 Restricted Manufacturing District symbols and indications as shown on Map No. 18-D in the area bounded by:

East 75th Street; a line 53.30 feet west of South Kimbark Avenue; the public alley next south of and parallel to East 75th Street; the public alley next northeast of and parallel to South South Chicago Avenue; South South Chicago Avenue; and a line 72.70 feet long, beginning at a point 406.43 feet west of and parallel to South Kimbark Avenue and 72.70 feet south of the south line of East 75th Street, to a point 406.43 feet west of the west line of South Kimbark Avenue (as measured along East 75th Street),

to those of a C1-2 Restricted Commercial District and a corresponding use district is hereby established in the area above described.

SECTION 2. This ordinance shall be in force and effect from and after its passage and due publication.

Reclassification Of Area Shown On Map Number 18-K.

Be It Ordained by the City Council of the City of Chicago:

SECTION 1. That the Chicago Zoning Ordinance be amended by changing all the C4 Motor Freight Terminal District symbols and indications as shown on Map No. 18-K in the area bounded by:

a line 1,090 feet east of South Cicero Avenue; a line 81 feet north of West 72nd Street; a line 1,138.50 feet east of South Cicero Avenue; a line 152.50 feet north of West 72nd Street; a line 1,195.50 feet east of South Cicero Avenue; a line 255.50 feet north of West 72nd Street; a line 1,357.34 feet east of South Cicero Avenue to a point 653.82 feet north of West 72nd Street; a line from the last described point, traveling southeasterly to a point 1,680.04 feet east of South Cicero Avenue and 529.83 feet north of West 72nd Street; a line 1,680.04 feet east of South Cicero Avenue; and West 72nd Street,

to those of an M3-2 Heavy Manufacturing District and a corresponding use district is hereby established in the area above described.

SECTION 2. This ordinance shall be in force and effect from and after its passage and due publication.

Reclassification Of Area Shown On Map Number 20-I.

Be It Ordained by the City Council of the City of Chicago:

SECTION 1. That the Chicago Zoning Ordinance be amended by changing all the R3 General Residence District symbols and indications as shown on Map No. 20-I in the area bounded by:

a line 120 feet north of and parallel to West 87th Street; South Sacramento Avenue; West 87th Street; and a line 495 feet west of and parallel to South Sacramento Avenue,

to those of a B5-2 General Service District and a corresponding use district is hereby established in the area above described.

SECTION 2. This ordinance shall be in force and effect from and after its passage and due publication.

Action Deferred -- AMENDMENT OF CHICAGO ZONING ORDINANCE BY RECLASSIFICATION OF PARTICULAR AREAS.

(Committee Meeting Held August 13, 1996)

The Committee on Zoning submitted the following report which was on motion of Alderman Banks and Alderman E. Smith, *Deferred* and ordered published:

CHICAGO, September 11, 1996.

To the President and Members of the City Council:

Reporting for your Committee on Zoning, for which a meeting was held on August 13, 1996, I beg leave to recommend that Your Honorable Body pass various ordinances transmitted herewith to amend the Chicago Zoning Ordinance for the purpose of reclassifying particular areas.

I beg leave to recommend the passage of one ordinance which was corrected and amended in its corrected form. It is Application Number 11842.

At this time, I, along with Alderman Ed Smith, move that this report be *Deferred* and published with the exception of Application Numbers A-3514, 11837, 11782, 11842 and 11815, all of which I request immediate passage because time is of the essence.

Respectfully submitted,

(Signed) WILLIAM J. P. BANKS,
Chairman.

The following are said proposed ordinances transmitted with the foregoing committee report (the italic heading in each case not being a part of the ordinance):

Reclassification Of Area Shown On Map Number 1-F.

Be It Ordained by the City Council of the City of Chicago:

SECTION 1. That the Chicago Zoning Ordinance be amended by changing all the B7-5 General Central Business District symbols and indications as shown on Map No. 1-F in the area bounded by:

> the alley next north of and parallel to West Hubbard Street; a line 60.29 feet east of North Dearborn Street; West Hubbard Street; and North Dearborn Street,

to those of a B7-6 General Central Business District and a corresponding use district is hereby established in the area above described.

SECTION 2. This ordinance shall be in force and effect from and after its passage and due publication.

Reclassification Of Area Shown On Map Number 1-F.

Be It Ordained by the City Council of the City of Chicago:

SECTION 1. That the Chicago Zoning Ordinance be amended by changing all the B7-5 General Central Business District symbols and indications as shown on Map No. 1-F in the area bounded by:

> West Illinois Street; a line 160.15 feet east of North Dearborn Street; the public alley next south of and parallel to West Illinois Street; and North Dearborn Street,

to those of a B7-6 General Central Business District and a corresponding use district is hereby established in the area above described.

SECTION 2. This ordinance shall be in force and effect from and after its passage and due publication.

Reclassification Of Area Shown On Map Number 1-G.

Be It Ordained by the City Council of the City of Chicago:

SECTION 1. That the Chicago Zoning Ordinance be amended by changing all the B4-2 Restricted Service District symbols and indications as shown on Map No. 1-G in the area bounded by:

a line 50 feet south of and parallel to West Erie Street; North Racine Avenue; a line 100 feet south of and parallel to West Erie Street; and the public alley next west of and parallel to North Racine Avenue,

to those of an R5 General Residence District and a corresponding use district is hereby established in the area above described.

SECTION 2. This ordinance shall be in force and effect from and after its passage and due publication.

Reclassification Of Area Shown On Map Number 1-H.

Be It Ordained by the City Council of the City of Chicago:

SECTION 1. That the Chicago Zoning Ordinance be amended by changing all the B4-2 General Business District and R4 General Residence District symbols and indications as shown on Map No. 1-H in the area bounded by:

West Ohio Street; a line 185 feet east of North Ashland Avenue; the alley next south of and parallel to West Ohio Street; the alley next east of and parallel to North Ashland Avenue; a line 27 feet south of and parallel to West Ohio Street; and North Ashland Avenue,

to those of an R5 General Residence District and a corresponding use district is hereby established in the area above described.

SECTION 2. This ordinance shall be in force and effect from and after its passage and due publication.

Reclassification Of Area Shown On Map Number 1-H.

Be It Ordained by the City Council of the City of Chicago:

SECTION 1. That the Chicago Zoning Ordinance be amended by changing all the R3 General Residence District symbols and indications as shown on Map No. 1-H in the area bounded by:

> a line 23 feet south of and parallel to West Ohio Street; North Hermitage Avenue; a line 69 feet south of and parallel to West Ohio Street; the alley next west of and parallel to North Hermitage Avenue; a line 138 feet south of and parallel to West Ohio Street; and North Hartland Court,

to those of an R5 General Residence District and a corresponding use district is hereby established in the area above described.

SECTION 2. This ordinance shall be in force and effect from and after its passage and due publication.

Reclassification Of Area Shown On Map Number 1-H.

Be It Ordained by the City Council of the City of Chicago:

SECTION 1. That the Chicago Zoning Ordinance be amended by changing all the C1-2 Restricted Commercial District symbols and indications as shown on Map No. 1-H in the area bounded by:

> the alley next north of and parallel to West Washington Boulevard; the easterly right-of-way line of the Chicago Transit Authority elevated structure; West Washington Boulevard; and North Hermitage Avenue,

to those of a B2-2 Restricted Retail District and a corresponding use district is hereby established in the area above described.

SECTION 2. This ordinance shall be in force and effect from and after its passage and due publication.

Reclassification Of Area Shown On Map Number 3-H.

Be It Ordained by the City Council of the City of Chicago:

SECTION 1. That the Chicago Zoning Ordinance be amended by changing all the R4 General Residence District symbols and indications as shown on Map No. 3-H in the area bounded by:

a line 75 feet north of and parallel to the public alley next north of and parallel to West Potomac Avenue; a line 72.21 feet east of and parallel to North Wood Street; the public alley next north of and parallel to West Potomac Avenue; a line 144 feet east of and parallel to North Wood Street; West Potomac Avenue; and North Wood Street,

to those of an R5 General Residence District, and a corresponding use district is hereby established in the area above described.

SECTION 2. This ordinance shall be in force and effect from and after its passage and due publication.

Reclassification Of Area Shown On Map Number 5-G.

Be It Ordained by the City Council of the City of Chicago:

SECTION 1. That the Chicago Zoning Ordinance be amended by changing all the R3 General Residence District symbols and indications as shown on Map No. 5-G in the area bounded by:

the south line of West Belden Avenue; the west line of the public alley east of and parallel to North Greenview Avenue; a line 25 feet south of and parallel to the south line of West Belden Avenue; and the east line of North Greenview Avenue to the point of beginning,

to those of an R5 General Residence District and a corresponding use district is hereby established in the area above described.

SECTION 2. This ordinance shall be in force and effect from and after its passage and due publication.

Reclassification Of Area Shown On Map Number 5-H.

Be It Ordained by the City Council of the City of Chicago:

SECTION 1. That the Chicago Zoning Ordinance be amended by changing all the M1-2 Restricted Manufacturing District symbols and indications as shown on Map No. 5-H in the area bounded by:

> the alley next south of West Churchill Street; North Hoyne Avenue; a line 48 feet south of the alley next south of West Churchill Street; and the alley next west of North Hoyne Avenue,

to those of an R4 General Residence District and a corresponding use district is hereby established in the area above described.

SECTION 2. This ordinance shall be in full force and effect from and after its passage and due publication.

Reclassification Of Area Shown On Map Number 5-H.

Be It Ordained by the City Council of the City of Chicago:

SECTION 1. That the Chicago Zoning Ordinance be amended by changing all the R3 General Residence District symbols and indications as shown on Map No. 5-H in the area bounded by:

> the alley next south of West Cortland Street; a line from a point 84 feet east of North Marshfield Avenue, as measured along the south line of the alley next south of West Cortland Street, to a point 104 feet east of North Marshfield Avenue and 24.26 feet south of the alley next south of West Cortland Street; a line 24.26 feet south of the alley next south of West Cortland Street; and North Marshfield Avenue,

to those of an R4 General Residence District and a corresponding use district is hereby established in the area above described.

SECTION 2. This ordinance shall be in full force and effect from and after its passage and due publication.

Reclassification Of Area Shown On Map Number 5-J.

Be It Ordained by the City Council of the City of Chicago:

SECTION 1. That the Chicago Zoning Ordinance be amended by changing all the R3 General Residence District symbols and indications as shown on Map No. 5-J in the area bounded by:

West Belden Avenue; a line 25.16 feet east of North Central Park Avenue; the alley next south of and parallel to West Belden Avenue; and North Central Park Avenue,

to those of a B2-1 Restricted Retail District and a corresponding use district is hereby established in the area above described.

SECTION 2. This ordinance shall be in force and effect from and after its passage and due publication.

Reclassification Of Area Shown On Map Number 5-J.

Be It Ordained by the City Council of the City of Chicago:

SECTION 1. That the Chicago Zoning Ordinance be amended by changing all the B4-3 Restricted Service District symbols and indications as shown on Map No. 5-J in the area bounded by:

a line 252 feet north of West North Avenue; North Kedzie Avenue; a line 152 feet north of West North Avenue; and the alley next west of North Kedzie Avenue,

to those of a C1-3 Restricted Commercial District and a corresponding use district is hereby established in the area above described.

SECTION 2. This ordinance shall be in full force and effect from and after its passage and due publication.

Reclassification Of Area Shown On Map Number 5-K.

Be It Ordained by the City Council of the City of Chicago:

SECTION 1. That the Chicago Zoning Ordinance be amended by changing all the C1-1 Restricted Service District symbols and indications as shown on Map No. 5-K in the area bounded by:

the alley next north of and parallel to West Armitage Avenue; North Kildare Avenue; West Armitage Avenue; and North Kostner Avenue,

to those of a B2-1 Restricted Retail District and a corresponding use district is hereby established in the area above described.

SECTION 2. This ordinance shall be in force and effect from and after its passage and due publication.

Reclassification Of Area Shown On Map Number 6-F.

Be It Ordained by the City Council of the City of Chicago:

SECTION 1. That the Chicago Zoning Ordinance be amended by changing all the M1-2 Restricted Manufacturing District symbols and indications as shown on Map No. 6-F in the area bounded by:

a line 45.30 feet north of West 28th Street, the alley next east of and parallel to South Halsted Street; West 28th Street, and South Halsted Street,

to those of an R4 General Residence District and a corresponding use district is hereby established in the area above described.

SECTION 2. This ordinance shall be in force and effect from and after its passage and due publication.

Reclassification Of Area Shown On Map Number 7-G.

Be It Ordained by the City Council of the City of Chicago:

SECTION 1. That the Chicago Zoning Ordinance be amended by changing all the R3 General Residence District symbols and indications as shown on Map No. 7-G in the area bounded by:

West George Street; a line 214 feet east of North Southport Avenue; the alley next south of West George Street; and a line 188 feet east of North Southport Avenue,

to those of an R4 General Residence District and a corresponding use district is hereby established in the area above described.

SECTION 2. This ordinance shall be in full force and effect from and after its passage and due publication.

Reclassification Of Area Shown On Map Number 7-N.

Be It Ordained by the City Council of the City of Chicago:

SECTION 1. That the Chicago Zoning Ordinance be amended by changing all the B5-1 General Service District symbols and indications as shown on Map No. 7-N in the area bounded by:

West Schubert Avenue; the alley next east of and parallel to North Harlem Avenue; a line 96.91 feet south of West Schubert Avenue; and North Harlem Avenue,

to those of a B3-1 General Retail District and a corresponding use district is hereby established in the area above described.

SECTION 2. This ordinance shall be in force and effect from and after its passage and due publication.

Reclassification Of Area Shown On Map Number 9-H.

Be It Ordained by the City Council of the City of Chicago:

SECTION 1. That the Chicago Zoning Ordinance be amended by changing all the B5-2 General Service District symbols and indications as shown on Map No. 9-H in the area bounded by:

the alley next north of and parallel to West Belmont Avenue; a line 24 feet east of the alley next east of and parallel to North Ravenswood Avenue (east side); West Belmont Avenue; and the alley next east of and parallel to North Ravenswood Avenue (east side),

to those of an R5 General Residence District and a corresponding use district is hereby established in the area above described.

SECTION 2. This ordinance shall be in force and effect from and after its passage and due publication.

Reclassification Of Area Shown On Map Number 11-I.

Be It Ordained by the City Council of the City of Chicago:

SECTION 1. That the Chicago Zoning Ordinance be amended by changing all the R3 General Residence District symbols and indications as shown on Map No. 11-I in the area bounded by:

> West Pensacola Avenue, or the line thereof if extended where no street exists; North Campbell Avenue; the alley next south of and parallel to West Pensacola Avenue or the line thereof extended; and the easterly line of the north branch of the Chicago River,

to those of an R1 Single-Family Residence District and a corresponding use district is hereby established in the area above described.

SECTION 2. This ordinance shall be in force and effect from and after its passage and due publication.

Reclassification Of Area Shown On Map Number 11-J.

Be It Ordained by the City Council of the City of Chicago:

SECTION 1. That the Chicago Zoning Ordinance be amended by changing all the R3 General Residence District symbols and indications as shown on Map No. 11-J in the area bounded by:

> the alley next north of and parallel to West Berteau Avenue; North Harding Avenue; a line 62.50 feet south of the alley next north of and parallel to West Berteau Avenue; and the alley next west of and parallel to North Harding Avenue,

to those of an R4 General Residence District and a corresponding use district is hereby established in the area above described.

SECTION 2. This ordinance shall be in force and effect from and after its passage and due publication.

Reclassification Of Area Shown On Map Number 12-I.

Be It Ordained by the City Council of the City of Chicago:

SECTION 1. That the Chicago Zoning Ordinance be amended by changing all the B4-1 Restricted Service District symbols and indications as shown on Map No. 12-I in the area bounded by:

West 47th Street; a line 133.52 feet east of South Fairfield Avenue; the alley next south of and parallel to West 47th Street, or the line thereof if extended where no alley exists; and South Fairfield Avenue,

to those of an M1-2 Restricted Manufacturing District and a corresponding use district is hereby established in the area above described.

SECTION 2. This ordinance shall be in force and effect from and after its passage and due publication.

Reclassification Of Area Shown On Map Number 13-I.

Be It Ordained by the City Council of the City of Chicago:

SECTION 1. That the Chicago Zoning Ordinance be amended by changing all the R3 General Residence District symbols and indications as shown on Map No. 13-I in the area bounded by:

West Bryn Mawr Avenue; the easterly line of the North Shore Channel; West Balmoral Avenue, or the line thereof if extended where no street exists; the alley next west of and parallel to North Virginia Avenue; the alley next north of and parallel to West Foster Avenue, or the line thereof if extended where no alleys exists; and a line 370 feet west of the centerline of the North Shore Channel,

to those of an R1 Single-Family Residence District and a corresponding use district is hereby established in the area above described.

SECTION 2. This ordinance shall be in force and effect from and after its passage and due publication.

Reclassification Of Area Shown On Map Number 14-N.

Be It Ordained by the City Council of the City of Chicago:

SECTION 1. That the Chicago Zoning Ordinance be amended by changing all the R2 Single-Family Residence District symbols and indications as shown on Map No. 14-N in the area bounded by:

> a line 541 feet north of and parallel to West 63rd Street; South Normandy Avenue; a line 491 feet north of and parallel to West 63rd Street; the alley next west of South Normandy Avenue,

to those of an R4 General Residence District and a corresponding use district is hereby established in the area above described.

SECTION 2. This ordinance shall be in force and effect from and after its passage and due publication.

Reclassification Of Area Shown On Map Number 26-J.

Be It Ordained by the City Council of the City of Chicago:

SECTION 1. That the Chicago Zoning Ordinance be amended by changing all the B4-1 Restricted Service District symbols and indications as shown on Map No. 26-J in the area bounded by:

> a line 346.6 feet north of West 104th Street; a line 330 feet east of South Pulaski Road; a line 220 feet north of West 104th Street; and South Pulaski Road,

to those of an R2 Single-Family Residence District and a corresponding use district is hereby established in the area above described.

SECTION 2. This ordinance shall be in force and effect from and after its passage and due publication.

Reclassification Of Area Shown On Map Number 30-E.

Be It Ordained by the City Council of the City of Chicago:

SECTION 1. That the Chicago Zoning Ordinance be amended by changing all the B4-1 Restricted Service District symbols and indications as shown on Map No. 30-E in the area bounded by:

> a line 104 feet north of East 127th Street, as measured at the easterly right-of-way line of South State Street and perpendicular thereto; the alley next east of and parallel to South State Street; the alley next south of and parallel to East 126th Street; the alley next west of and parallel to South Michigan Avenue; East 127th Street; and South State Street,

to those of an R2 Single-Family Residence District and a corresponding use district is hereby established in the area above described.

SECTION 2. This ordinance shall be in force and effect from and after its passage and due publication.

Reclassification Of Area Shown On Map Number 32-B.

Be It Ordained by the City Council of the City of Chicago:

SECTION 1. That the Chicago Zoning Ordinance be amended by changing all the B4-1 Restricted Service District symbols and indications as shown on Map No. 32-B in the area bounded by:

> East 133rd Street; the public alley next east of and parallel to South Brandon Avenue; a line 175 feet south of and parallel to East 133rd Street; and South Brandon Avenue,

to those of a C1-2 Restricted Commercial District and a corresponding use district is hereby established in the area above described.

SECTION 2. This ordinance shall be in force and effect from and after its passage and due publication.

Action Deferred -- AMENDMENT OF CHICAGO ZONING ORDINANCE BY RECLASSIFICATION OF PARTICULAR AREAS.

(Committee Meeting Held September 4, 1996)

The Committee on Zoning submitted the following report which was, on motion of Alderman Banks and Alderman E. Smith, deferred and ordered published:

CHICAGO, September 11, 1996.

To the President and Members of the City Council:

Reporting for your Committee on Zoning, for which a meeting was held on September 4, 1996, I beg leave to recommend that Your Honorable Body pass various ordinances transmitted herewith to amend the Chicago Zoning Ordinance for the purpose of reclassifying particular areas.

I beg leave to recommend the application for an exception for property located at 1847 West Roscoe Street.

I beg leave to recommend the passage of two ordinances which were corrected and amended in their corrected form. They are Application Numbers 11850 and 11798.

I beg leave to recommend the denial of two applications which failed to meet the approval of the committee and were voted on with a "do not pass" motion. They are Application Numbers 11864 and 11856.

Also, please let the record reflect that I, William J. P. Banks, abstained from voting on Application Number 11865, under the provisions of Rule 14 of the City Council's Rules of Order and Procedure.

At this time, I, along with Alderman Ed Smith, move that this report be *Deferred* and published with the exception of the one application for an exception at 1847 West Roscoe Street, and twelve applications for which I request immediate passage because time is of the essence. They are

Application Numbers 11759, 11883, A-3529, 11855, 11875, 11850, 11857, 11854, 11865, 11874, 11872 and 11876.

Respectfully submitted,

(Signed) WILLIAM J. P. BANKS,
Chairman.

The following are said proposed ordinances transmitted with the foregoing committee report (the italic heading in each case not being a part of the ordinance):

Reclassification Of Area Shown On Map Number 1-H.

Be It Ordained by the City Council of the City of Chicago:

SECTION 1. That the Chicago Zoning Ordinance be amended by changing all the M1-2 Restricted Manufacturing District symbols and indications as shown on Map No. 1-H in the area bounded by:

> the alley next north of and parallel to West Grand Avenue; a line 175 feet east of North Leavitt Street; West Grand Avenue; and North Leavitt Street,

to those of a C2-1 General Commercial District and a corresponding use district is hereby established in the area above described.

SECTION 2. This ordinance shall be in force and effect from and after its passage and due publication.

Reclassification Of Area Shown On Map Number 1-H.
(As Amended)

Be It Ordained by the City Council of the City of Chicago:

SECTION 1. That the Chicago Zoning Ordinance be amended by changing all the R4 General Residence District symbols and indications as shown on Map No. 1-H in the area bounded by:

West Lake Street; a line 100.90 feet west of North Damen Avenue; a line 129.61 feet south of West Lake Street; a line 75 feet west of North Damen Avenue; West Maypole Avenue; a line 291.93 feet east of North Hoyne Avenue; the alley next north of and parallel to West Washington Boulevard; and North Leavitt Street,

to those of a Residential Planned Development which is hereby established in the area above described subject to such Use and Bulk Regulations as are set forth in the Plan of Development herewith attached and made a part hereof and to no others.

SECTION 2. This ordinance shall be in force and effect from and after its passage and due publication.

Plan of Development Statements referred to in this ordinance reads as follows:

Residential Planned Development No._____.

Plan Of Development Statements.

1. The area which is delineated herein as a Residential Planned Development (the "Planned Development") consists of approximately 7.5 acres of net site area (the "Property") depicted on the attached Property Line and Right-of-Way Adjustment Map and is owned or controlled by The Habitat Company (the "Applicant").

2. The Applicant acknowledges that the Applicant, its affiliates, successors, assigns grantees or lessees shall obtain all official reviews, approvals and permits, which may be necessary to implement the development of the Property. Any dedication or vacation of streets or alleys or easements or any adjustment of rights-of-way, which may be necessary to implement the development of the Property shall require a separate submittal.

3. The requirements, obligations and conditions contained within this Plan of Development shall be binding upon the Applicant, its affiliates, successors, assigns, grantees and lessees and, if different than the Applicant, the record owners of title of the Property. All rights granted hereunder to the Applicant shall inure to the benefit of the Applicant's successors and assigns and, if different than the Applicant, the record owners of title from time to time. Furthermore, at the time any application for an amendment, modification or change (administrative, legislative or otherwise) to this Plan of Development is made for any portion of the Property, the Property shall be under single ownership or under single designated

control. Single designated control for purposes of this paragraph shall mean that any application to the City for any amendment to this Plan of Development or any other modification or change thereto (administrative, legislative or otherwise) shall be made by the Applicant or any entity authorized by the Property owners to seek an amendment to this Plan of Development.

Nothing herein shall be construed to mean that an individual owner of a portion of the Property is relieved of obligations imposed hereunder or deprived of rights granted herein with respect to that portion of the Property owned by such individual or is not subject to City action pursuant to this Plan of Development with respect to such obligations or rights. Nothing herein shall prohibit or in any way restrict the alienation, sale or any other transfer of all or any portion of the Property or any rights, interests or obligations therein.

4. This Plan of Development consists of these fourteen (14) statements and the following documentation: an Existing Zoning and Street System Map: an Existing Land-Use Map; a Property Line and Right-of-Way Adjustment Map; a Planned Development Boundary and Subarea Map; a Site/Landscape Plan; Typical Street Right-of-Way Cross-Sections for Hoyne Avenue, "New Street" (a new east/west street located between Lake Street and Maypole Avenue) Leavitt Avenue and Maypole Avenue; and a Bulk Regulations and Data Table. The Plan of Development is applicable to the area delineated herein and no other controls shall apply. The Plan of Development, including but not limited to, the types, nature and intensity of the permitted uses, conforms to the intent and purpose of Title 17, the Chicago Zoning Ordinance, of the Municipal Code of Chicago, and all requirements thereof, and satisfies the established criteria for approval as a planned development.

5. The Property within the Planned Development is divided into three (3) lettered subareas as indicated on the Planned Development Boundary and Subarea Map. Subject to the Bulk Regulations and Data Table and the footnotes thereto, the following uses are permitted on the Property under this Plan of Development:

Subareas A and B -- shall be developed primarily for multiple-family dwelling units and related uses permitted in the R4 General Residence District, including publicly- and privately-owned playgrounds, recreation buildings and health centers.

Subarea C -- shall be used for a children's daycare facility and related uses including publicly- and privately- owned playgrounds and accessory off-street surface parking.

All subareas -- portions of the Property may be utilized on an interim basis for construction staging and the storage of

construction materials for the various phases of development of the property and public and private parks and playgrounds.

6. Any service drive or any other ingress or egress to be constructed shall be adequately designed and paved in accordance with the regulations of the Department of Transportation and in compliance with the Municipal Code of Chicago to provide ingress and egress for motor vehicles including emergency vehicles. Fire lanes, if required, shall be adequately designed and paved in compliance with the Municipal Code of Chicago.

7. The height of each building located within the Planned Development and any appurtenances attached thereto, in addition to the Bulk Regulations and Data Table, shall be subject to:

   (a) height limitations as certified on Form FAA-177 (or on successor forms involving the same subject matter) and approved by the Federal Aviation Administration Pursuant to Part 77 of the Regulations of the Administrator, Federal Aviation Administration; and

   (b) airport zoning regulations as established by the Department of Planning and Development, Department of Aviation and Development of Law and approved by the City Council.

8. Identification signs are permitted upon the Property, subject to the review and approval of the Department of Planning and Development ("D.P.D.").

9. For purposes of maximum floor area ratio calculations, the definitions contained in the Chicago Zoning Ordinance on the effective date of the ordinance approving this Planned Development shall apply.

10. Improvements to be constructed on the Property shall be designed, constructed and maintained in general conformance with the Statements herein contained, the Bulk Regulations and Data Table, the Site/Landscape Plan and such other documents required to be submitted by the Applicant under this Plan of Development.

    The development of the Property shall also be subject to the following:

(a) Curb-cuts. With respect to new development on the Property, private roadways, driveways, entrances to off-street parking and all other facilities requiring curb-cuts shall be located wherever possible to minimize conflicts with on-street traffic and with pedestrian circulation. Applicant shall use its best efforts to limit the number of curb-cuts on public streets. All such curb-cuts shall be constructed in accordance with the standards of the Municipal Code of Chicago.

(b) Landscaping. Landscaping shall be installed and maintained substantially in accordance with the City of Chicago Landscape Ordinance.

(c) Building Design. The exterior walls of the residences shall utilize primarily masonry construction on all facades and the roofs shall be pitched. The north walls of the residences located along Lake Street shall be treated with color, texture, fenestration and landscaping so as to avoid large expanses of blank walls.

(d) Open Space. There shall be a minimum of fifteen thousand (15,000) square feet of contiguous open space for the play/tot lot area, as identified on the Site/Landscape Plan, which shall be constructed concurrently with the build-out of Subarea B.

11. The terms, conditions and exhibits of the Planned Development ordinance may be modified administratively by the D.P.D. upon request of the Applicant and after a determination by the D.P.D. that such a modification is minor, appropriate, consistent with the nature of the development of the Property contemplated in this Planned Development ordinance and will not result in increasing the maximum floor area ratio for the total Property net site area or the maximum number of dwelling units established by this Planned Development ordinance. Any such modification shall be deemed to be a minor change in the Planned Development ordinance as contemplated by Section 11.11-3(c) of the Chicago Zoning Ordinance. Notwithstanding the provisions of Clauses 4 and 5 of Section 11.11-3(c) of the Chicago Zoning Ordinance, such minor changes may include a reduction in periphery setbacks, an increase in the maximum percent of land covered or a readjustment of the proposed right-of-way.

12. Prior to the issuance of an occupancy certificate with respect to any phase of development of the Property, public improvements necessary to serve or accommodate said development or use shall be

in place and available for public use. Public improvements shall be designed, constructed and installed in accordance with applicable City standards, laws and regulations subject to the approval of the appropriate City departments and agencies, as required, as well as in conformance with applicable state and federal standards, regulations and laws. Where necessary and subject to the agreement of the City and the Applicant, these public improvements and the Property upon, over or within which they are located shall be properly dedicated or conveyed to the City (or other public agency designated by the City as appropriate). Public improvements necessary to serve uses or buildings on the Property shall include: (i) public roadway improvements necessary to provide access to and from the Property and including pavements, required turn lanes, curbs and gutters, traffic signals and sidewalks; (ii) public utilities providing necessary utility service to the Property including potable water, sewer facilities, electric, gas, telephone and other private utility facilities and services; and (iii) streetscape improvements (including streetlights and street trees) within all public ways adjacent to the Property. The terms and conditions concerning the design, installation and scheduling of the necessary public improvements associated with the development of the Property shall be set forth in an agreement or agreements between the City and the Applicant. The City shall bear the cost of installing such public improvements.

13. The Applicant acknowledges that it is in the public interest to design, construct and maintain all buildings in a manner which promotes and maximizes the conservation of energy resources. The Applicant shall use reasonable efforts to design, construct and maintain all buildings located within this Planned Development where economically feasible in an energy efficient manner, generally consistent with the most current energy efficiency standards published by the American Society of Heating, Refrigerating and Air-Conditioning Engineers ("A.S.H.R.A.E.") and the Illuminating Engineering Society ("I.E.S.").

14. The development of the Property under this Plan of Development will occur in several phases over an extended period of time not to exceed ten (10) years from the effective date of this Planned Development Ordinance. Unless substantial construction at the Property has commenced within ten (10) years following the effective date of this Planned Development Ordinance, and unless completion thereof is diligently pursued, then this Planned Development shall expire; provided, however, that the City shall have completed the installation of the necessary public improvements referred to in Statement No. 12. In the event such public improvements have not been installed by the City within one (1) year following the approval of this Planned Development, the time period for development of the Property shall be extended by the time period of such delay. If this

Planned Development expires under the provisions of this section, then the zoning of the Property shall automatically revert to an R4 General Residence District.

[Existing Zoning and Street Map; Existing Land-Use Map; Property Line and Right-of-Way Adjustment Map; Planned Development Boundary and Subarea Map; Site/Landscape Plan; and Typical Street Right-of-Way Cross Section Drawing referred to in these Plan of Development Statements printed on pages 28631 through 28636 of this Journal.]

Bulk Regulations and Data Table referred to in these Plan of Development Statements reads as follows:

Bulk Regulations And Data Table.

Horner Revitalization Program.

Applicant: The Habitat Company, as development manager for the Chicago Housing Authority's Revitalization Program, by its attorneys Charity & Associates (per Elvin E. Charity) and Rudnick & Wolfe (per David W. Norton).

Address: 20 North Clark Street, Suite 803, Chicago, Illinois 60602.

Date of Application: May 8, 1996.

	Subarea A	Subarea B	Subarea C	Overall
Gross Site Area[1]:	179,430 square feet (4.1 acres)	319,286 square feet (7.3 acres)	43,273 square feet (1 acre)	541,989 square feet (12.4 acres)

---

[1] Gross Site Area and Net Site Area figures assume completion of proposed dedications and vacations of rights-of-way and shall be adjusted as set forth as depicted on the Right-of-Way Adjustment Map. Net Site Area figures exclude road rights-of-way and alleys.

Net Site Area[1]:	106,029 square feet (2.4 acres)	190,887 square feet (4.4 acres)	30,294 square feet (.7 acre)	327,210 square feet (7.5 acres)
Maximum Percentage of Site Coverage[2]:	See Site Plan	See Site Plan	90%	
Maximum Floor Area Ratio:	.90	.90	1.9	.99
Maximum Building Height:	50 feet	50 feet	40 feet	
Minimum Building Setbacks				
Front:	10 feet	10 feet	None	
Side:	None	None	None	
Rear:	10 feet	10 feet	None	
Maximum Number of Dwelling Units[3]:	See Site Plan	See Site Plan	NA	200
Minimum Number of Parking Spaces:	69	131	10	210


---

1 Gross Site Area and Net Site Area figures assume completion of proposed dedications and vacations of rights-of-way and shall be adjusted as set forth as depicted on the Right-of-Way Adjustment Map. Net Site Area figures exclude road rights-of-way and alleys.

2 Maximum Percentage of Site Coverage includes parking areas.

3 No loading berths shall be required for the development of the Property.

Existing Zoning And Street System Map.

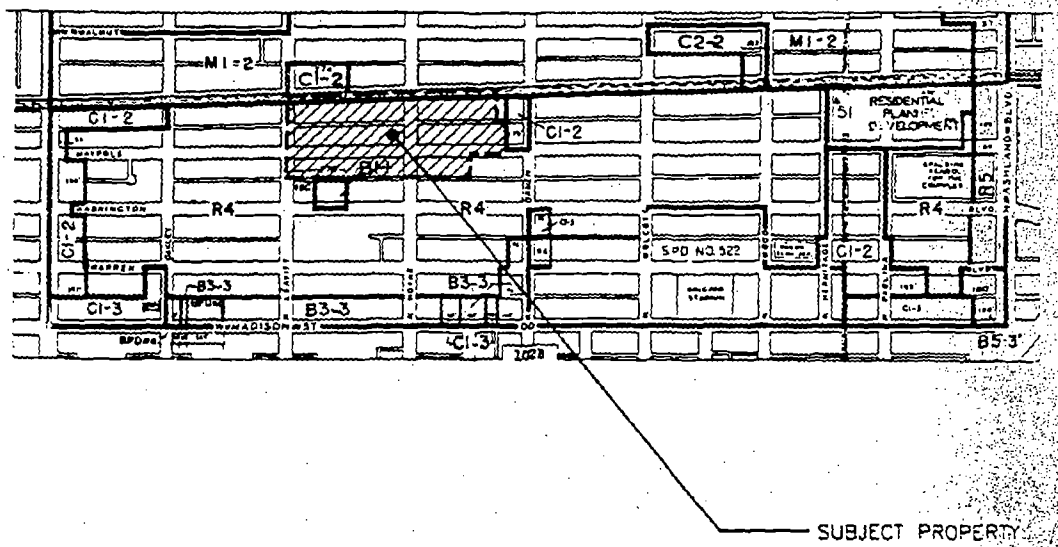

LEGEND

SUBJECT PROPERTY AREA


N

JOHNSON & LEE, LTD.
Architects/Planners
828 S. WABASH AVENUE
Chicago, Illinois 60605
Phone 312.663.0225
Fax 312.663.4491

PROJECT	HORNER REVITALIZATION PROGRAM	job no. 9522
drawing title	EXISTING ZONING AND STREET SYSTEM MAP	drawing no. SK-1
ref. drawing no.		

drawn JC
scale N.T.S.
date 1st JUNE, 1995
distribution

Existing Land-Use Map.

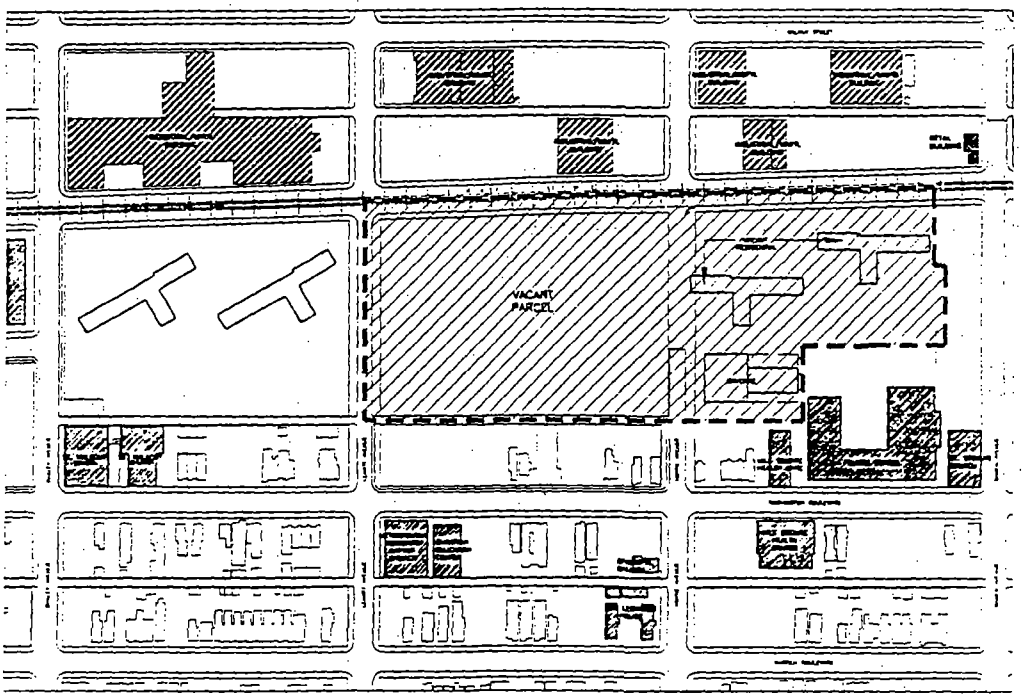

LEGEND

PLANNED DEVELOPMENT BOUNDARY

PUBLIC HOUSING, MULTI-FAMILY BUILDINGS AND EXISTING DAYCARE FACILITY ON SITE

N

JOHNSON & LEE, LTD.
Architects/Planners


828 S WABASH AVENUE
Chicago, Illinois 60605

Phone 312.663.0225
Fax 312.663.4491


project: HORNER REVITALIZATION PROGRAM		job no. 9522
drawing title: EXISTING LAND - USE MAP		drawing no. SK-2
ref. drawing no.		

drawn JS
scale N.T.S.
date 27 JUNE 1996
distribution

Property Line And Right-Of-Way Adjustment Map.

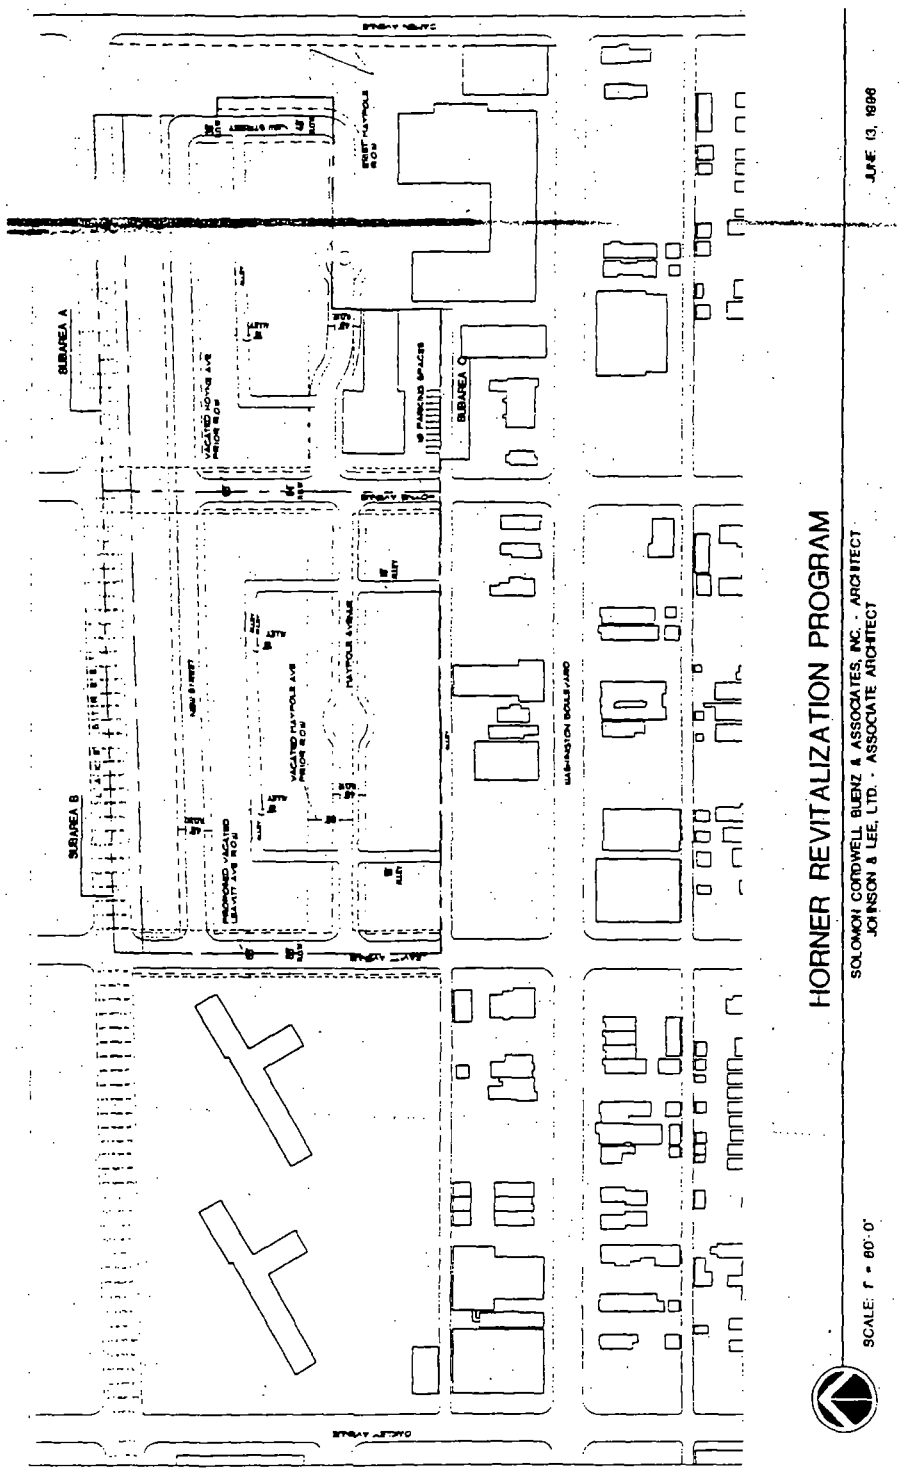

Planned Development Boundary And Subarea Map.

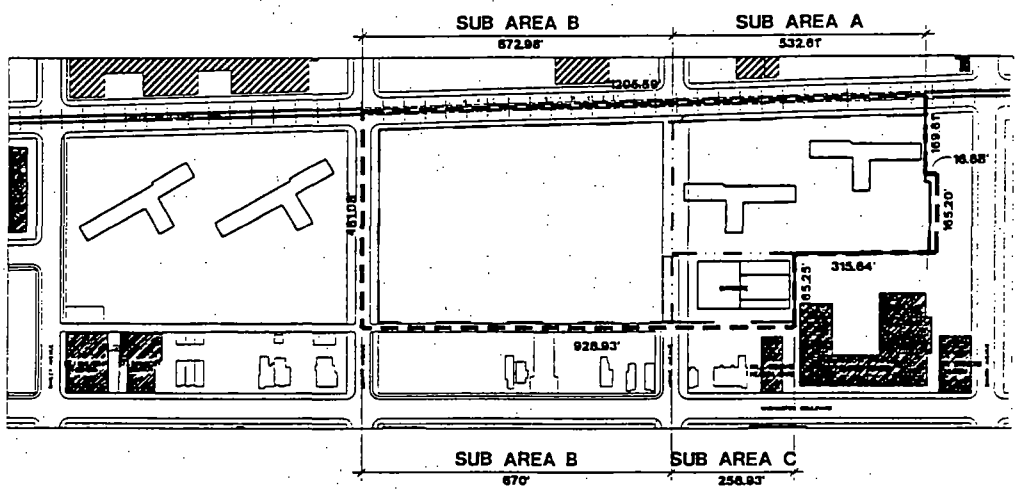

LEGEND

PLANNED DEVELOPMENT BOUNDARY

PROPERTY LINE

SUB AREA

N


JOHNSON & LEE, LTD.
Architects/Planners

828 S. WABASH AVENUE
Chicago, Illinois 60605

Phone 312.663.0225
Fax 312.663.4491

PROJECT	HORNER REVITALIZATION PROGRAM	job no. 9522	drawn JC
drawing title	GENERAL LAND USE MAP	drawing no SK-3	scale N.T.S.
ref. drawing no			date 11 JUNE, 1996
			distribution

Site/Landscape Plan.

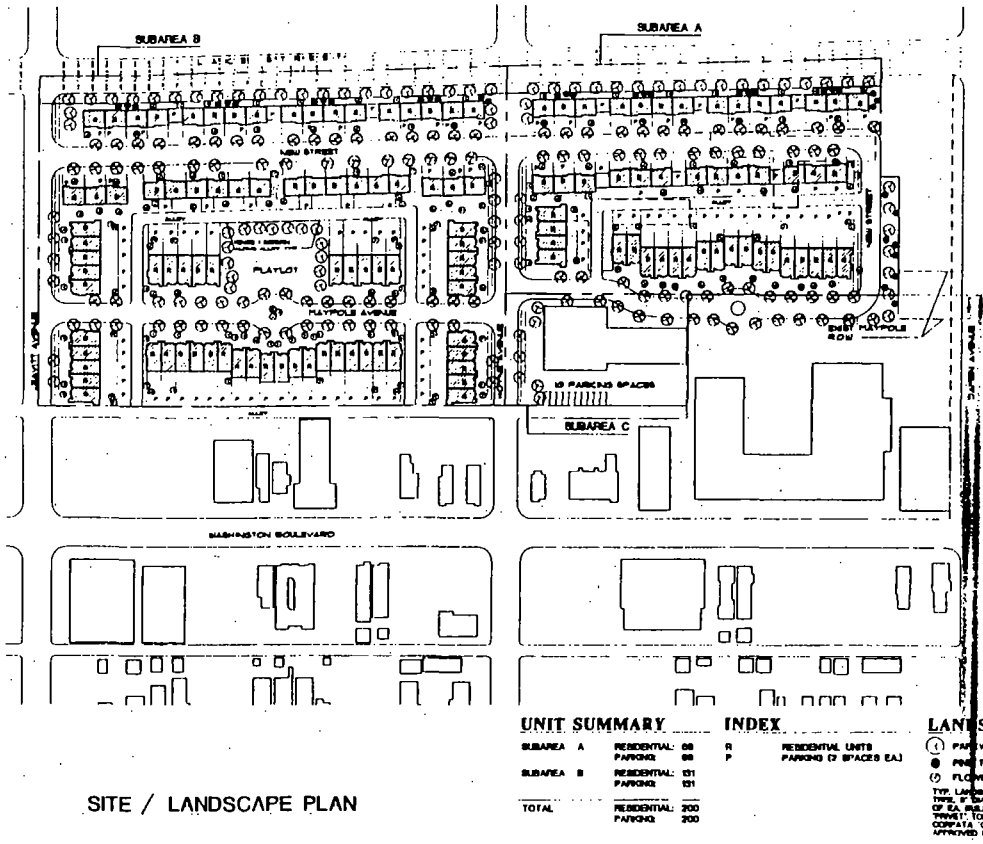

SITE / LANDSCAPE PLAN


HORNER REVITALIZATION PROGRAM

SCALE: 1" = 60'-0"

SOLOMON CORDWELL BUENZ & ASSOCIATES, INC. - ARCHITECT
JOHNSON & LEE, LTD. - ASSOCIATE ARCHITECT

JULY 15, 1996

Typical Street Right-Of-Way Cross Sections.

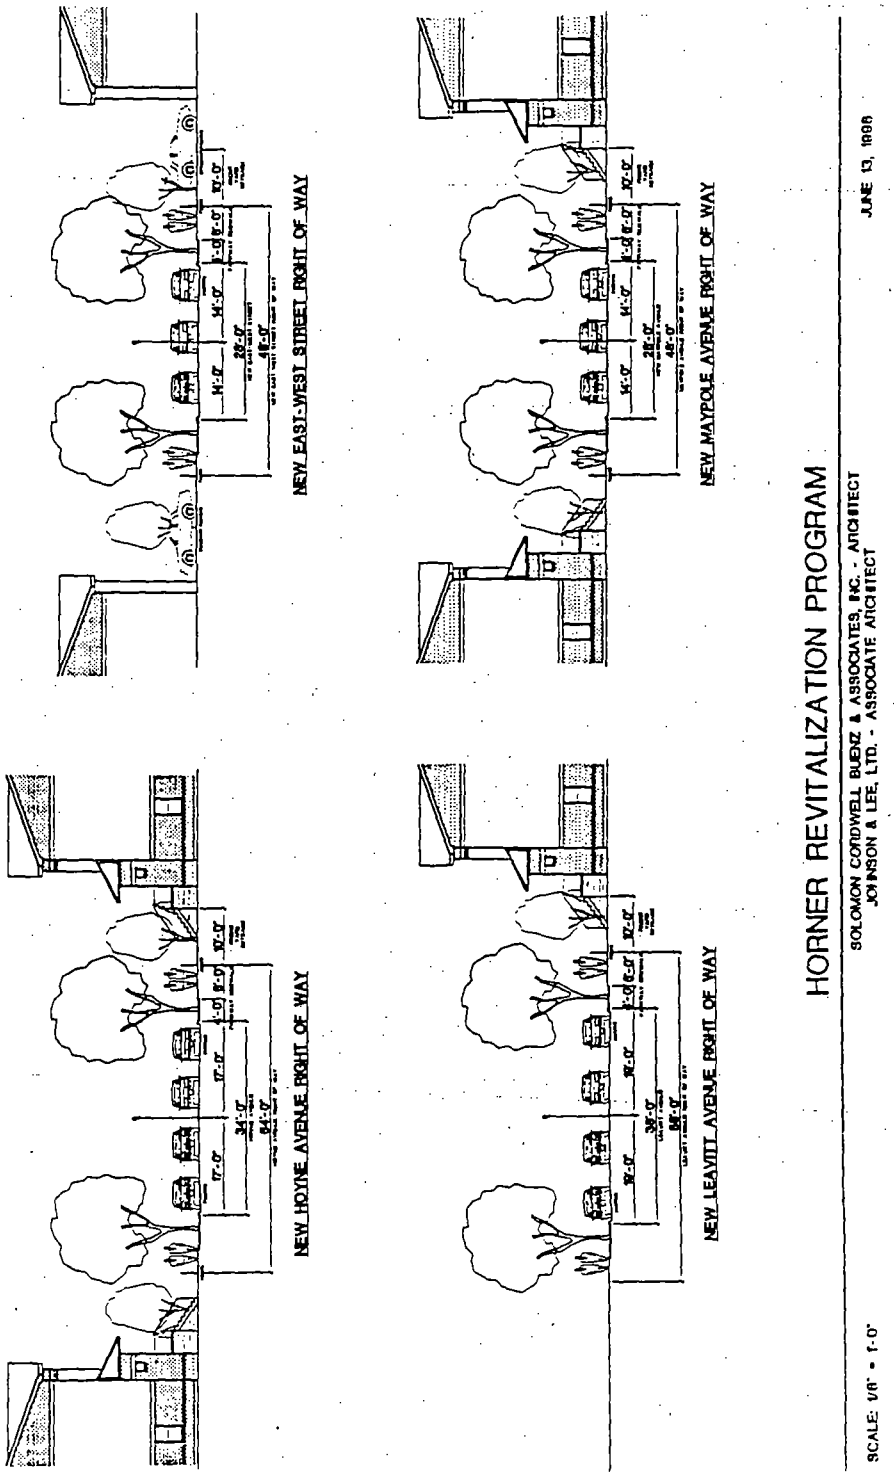

Reclassification Of Area Shown On Map Number 4-E.

Be It Ordained by the City Council of the City of Chicago:

SECTION 1. That the Chicago Zoning Ordinance be amended by changing all the C3-5 Commercial-Manufacturing District symbols and indications as shown on Map No. 4-E in the area bounded by:

starting at a point being a line 414.9 feet north of and parallel to the north line of East 16th Street; the west line of the public alley next east of and parallel to the east line of South Michigan Avenue; a line 187.81 feet north of and parallel to the north line of East 16th Street; and the east line of South Michigan Avenue to the point of beginning,

to those of a B4-4 Restricted Service District and a corresponding use district is hereby established in the area above described.

SECTION 2. This ordinance shall be in force and effect from and after its passage and due publication.

Reclassification Of Area Shown On Map Number 4-F.

Be It Ordained by the City Council of the City of Chicago:

SECTION 1. That the Chicago Zoning Ordinance be amended by changing all the C2-4 General Commercial District symbols and indications as shown on Map No. 4-F in the area bounded by:

a point 151.25 feet north of East 16th Street and the easterly right-of-way line of South State Street; a line drawn from the point 151.25 feet north of East 16th Street and the easterly right-of-way line of South State Street, to a point 161.58 feet north of East 16th Street and 118.97 feet east of South State Street; a line 118.97 feet east of South State Street; East 16th Street; and South State Street,

to those of a B4-5 Restricted Service District and a corresponding use district is hereby established in the area above described.

SECTION 2. This ordinance shall be in force and effect from and after its passage and due publication.

Reclassification Of Area Shown On Map Number 5-J.

Be It Ordained by the City Council of the City of Chicago:

SECTION 1. That the Chicago Zoning Ordinance be amended by changing all the B3-2 General Retail District symbols and indications as shown on Map No. 5-J in the area bounded by:

> a line 103 feet north of West North Avenue; a line 44.75 feet west of North Springfield Avenue; West North Avenue; and a line 94.75 feet west of North Springfield Avenue,

to those of a B4-1 Restricted Service District and a corresponding use district is hereby established in the area above described.

SECTION 2. This ordinance shall be in force and effect from and after its passage and due publication.

Reclassification Of Area Shown On Map Number 6-I.

Be It Ordained by the City Council of the City of Chicago:

SECTION 1. That the Chicago Zoning Ordinance be amended by changing all the B4-2 Restricted Service District and R3 General Residence District symbols and indications as shown on Map No. 6-I in the area bounded by:

> West 26th Street; South Troy Street; a line 144 feet south of and parallel to West 26th Street; and the alley next west of and parallel to South Troy Street,

to those of a C1-2 Restricted Commercial District and a corresponding use district is hereby established in the area above described.

SECTION 2. This ordinance shall be in force and effect from and after its passage and due publication.

Reclassification Of Area Shown On Map Number 6-J.

Be It Ordained by the City Council of the City of Chicago:

SECTION 1. That the Chicago Zoning Ordinance be amended by changing all the B4-2 Restricted Service District symbols and indications as shown on Map No. 6-J in the area bounded by:

> a line 83.8 feet south of West 23rd Street; South Kedzie Avenue; a line 128.8 feet south of West 23rd Street; and the alley next west of and parallel to South Kedzie Avenue,

to those of a C1-2 Restricted Commercial District and a corresponding use district is hereby established in the area above described.

SECTION 2. This ordinance shall be in force and effect from and after its passage and due publication.

Reclassification Of Area Shown On Map Number 7-L.

Be It Ordained by the City Council of the City of Chicago:

SECTION 1. That the Chicago Zoning Ordinance be amended by changing all the C2-1 General Commercial District symbols and indications as shown on Map No. 7-L in the area bounded by:

> West Montana Street; North Cicero Avenue; West Fullerton Avenue; and the alley next west of and parallel to North Cicero Avenue,

to those of a B2-1 Restricted Retail District and a corresponding use district is hereby established in the area above described.

SECTION 2. This ordinance shall be in force and effect from and after its passage and due publication.

Reclassification Of Area Shown On Map Number 8-E.

Be It Ordained by the City Council of the City of Chicago:

SECTION 1. That the Chicago Zoning Ordinance be amended by changing all the R3 General Residence District symbols and indications as shown on Map No. 8-E in the area bounded by:

> a line 201.75 feet north of East 35th Street; the alley next east of and parallel to South Michigan Avenue; a line 176.75 feet north of East 35th Street; and South Michigan Avenue,

to those of a C1-1 Restricted Commercial District and a corresponding use district is hereby established in the area above described.

SECTION 2. This ordinance shall be in force and effect from and after its passage and due publication.

Reclassification Of Area Shown On Map Number 8-H.

Be It Ordained by the City Council of the City of Chicago:

SECTION 1. That the Chicago Zoning Ordinance be amended by changing all the R3 General Residence District symbols and indications as shown on Map No. 8-H in the area bounded by:

> West 35th Street; a line 65.5 feet east of and parallel to South Marshfield Avenue; the alley next south of and parallel to West 35th Street; and South Marshfield Avenue,

to those of an R4 General Residence District and a corresponding use district is hereby established in the area above described.

SECTION 2. This ordinance shall be in force and effect from and after its passage and due publication.

Reclassification Of Area Shown On Map Number 10-D.

Be It Ordained by the City Council of the City of Chicago:

SECTION 1. That the Chicago Zoning Ordinance be amended by changing all the B4-3 Restricted Service District symbols and indications as shown on Map No. 10-D in the area bounded by:

> East 43rd Street; South Lake Park Avenue; the north right-of-way line of the public alley next south of and parallel to East 43rd Street or the line thereof if extended where no alley exists; South Greenwood Avenue; a line 274.64 feet south of East 43rd Street; a line 75.00 feet east of South Greenwood Avenue; a line 255.64 feet south of East 43rd Street; a line 100.00 feet east of South Greenwood Avenue; a line 236.64 feet south of East 43rd Street; and South Greenwood Avenue,

to those of a B5-3 General Service District and a corresponding use district is hereby established in the area above described.

SECTION 2. This ordinance shall be in force and effect from and after its passage and due publication.

Reclassification Of Area Shown On Map Number 10-D.

Be It Ordained by the City Council of the City of Chicago:

SECTION 1. That the Chicago Zoning Ordinance be amended by changing all the B4-3 Restricted Service District symbols and indications as shown on Map No. 10-D in the area bounded by:

> East 43rd Street; South Oakenwald Avenue; a line 106.62 feet southeasterly of East 43rd Street, as measured at the westerly right-of-way line of South Oakenwald Avenue and perpendicular thereto; and the alley next southwesterly of and parallel to South Oakenwald Avenue,

to those of a B5-3 General Service District and a corresponding use district is hereby established in the area above described.

SECTION 2. This ordinance shall be in force and effect from and after its passage and due publication.

Reclassification Of Area Shown On Map Number 10-F.

Be It Ordained by the City Council of the City of Chicago:

SECTION 1. That the Chicago Zoning Ordinance be amended by changing all the M2-3 General Manufacturing District symbols and indications as shown on Map No. 10-F in the area bounded by:

> West 41st Street; the public alley next east of and parallel to South Wallace Street; a line 100 feet east of the public alley next east of and parallel to South Wallace Street; and the public alley next north of and parallel to West 41st Street,

to those of an R3 General Residence District and a corresponding use district is hereby established in the area above described.

SECTION 2. This ordinance shall be in force and effect from and after its passage and due publication.

Reclassification Of Area Shown On Map Number 10-F.

Be It Ordained by the City Council of the City of Chicago:

SECTION 1. That the Chicago Zoning Ordinance be amended by changing all the R3 General Residence District symbols and indications as shown on Map No. 10-F in the area bounded by:

> West 42nd Place; a line 269 feet east of South Normal Avenue; the alley next south of and parallel to West 42nd Place; and a line 194 feet east of South Normal Avenue,

to those of an M1-2 Restricted Manufacturing District and a corresponding use district is hereby established in the area above described.

SECTION 2. This ordinance shall be in force and effect from and after its passage and due publication.

Reclassification Of Area Shown On Map Number 10-F.

Be It Ordained by the City Council of the City of Chicago:

SECTION 1. That the Chicago Zoning Ordinance be amended by changing all the C1-1 Restricted Commercial District symbols and indications as shown on Map No. 10-F in the area bounded by:

West 43rd Street; South Canal Street; the alley next south of and parallel to West 43rd Street; and South Parnell Avenue,

to those of an M1-2 Restricted Manufacturing District and a corresponding use district is hereby established in the area above described.

SECTION 2. This ordinance shall be in force and effect from and after its passage and due publication.

Reclassification Of Area Shown On Map Number 10-I.

Be It Ordained by the City Council of the City of Chicago:

SECTION 1. That the Chicago Zoning Ordinance be amended by changing all the B4-1 Restricted Service District symbols and indications as shown on Map No. 10-I in the area bounded by:

a line 102 feet south of West 40th Place; the alley next east of and parallel to South Kedzie Avenue; a line 50 feet north of West 41st Street; and South Kedzie Avenue,

to those of a B4-3 Restricted Service District and a corresponding use district is hereby established in the area above described.

SECTION 2. This ordinance shall be in force and effect from and after its passage and due publication.

Reclassification Of Area Shown On Map Number 14-D.

Be It Ordained by the City Council of the City of Chicago:

SECTION 1. That the Chicago Zoning Ordinance be amended by changing all the B2-1 Restricted Retail District symbols and indications as shown on Map No. 14-D in the area bounded by:

East 57th Street; South Kenwood Avenue; a line 100 feet south of East 57th Street; a line 50 feet west of the alley next west of and parallel to South Kenwood Avenue; the alley next south of and parallel to East 57th Street; a line 75 feet west of the alley next west of and parallel to South Kenmore Avenue; a line 127 feet south of East 57th Street; a line 88 feet west of and parallel to the alley next west of and parallel to South Kenmore Avenue; a line 100 feet south of East 57th Street; and South Kimbark Avenue,

to those of a B1-2 Local Retail District and a corresponding use district is hereby established in the area above described.

SECTION 2. This ordinance shall be in force and effect from and after its passage and due publication.

Reclassification Of Area Shown On Map Number 14-M.

Be It Ordained by the City Council of the City of Chicago:

SECTION 1. That the Chicago Zoning Ordinance be amended by changing all the R2 Single Family Residence District symbols and indications as shown on Map No. 14-M in the area bounded by:

a line 121.48 feet south of and parallel to West 56th Street; South Meade Avenue; a line 181.43 feet south of and parallel to West 56th Street; and the public alley next west of and parallel to South Meade Street,

to those of an R4 General Residence District and a corresponding use district is hereby established in the area above described.

SECTION 2. This ordinance shall be in force and effect from and after its passage and due publication.

Reclassification Of Area Shown On Map Number 15-M.

Be It Ordained by the City Council of the City of Chicago:

SECTION 1. That the Chicago Zoning Ordinance be amended by changing all the R3 General Residence District symbols and indications as shown on Map No. 15-M in the area bounded by:

> North Elston Avenue; a line perpendicular to North Elston Avenue commencing to a point 295.88 feet northwest of the intersection of the south line of North Elston Avenue and the northwest line of West Miami Avenue and ending at the alley next southwest of North Elston Avenue; the alley next southwest of North Elston Avenue; and the alley next northwest of West Miami Avenue,

to those of a B4-2 Restricted Service District and a corresponding use district is hereby established in the area above described.

SECTION 2. This ordinance shall be in force and effect from and after its passage and due publication.

Reclassification Of Area Shown On Map Number 20-I.

Be It Ordained by the City Council of the City of Chicago:

SECTION 1. That the Chicago Zoning Ordinance be amended by changing all the B2-1 Restricted Retail District symbols and indications as shown on Map No. 20-I in the area bounded by:

> West 79th Street; a line 133.6 feet east of and parallel to South Washtenaw Avenue; the alley next south of West 79th Street; and South Washtenaw Avenue,

to those of a C2-1 General Commercial District and a corresponding use district is hereby established in the area above described.

SECTION 2. This ordinance shall be in force and effect from and after its passage and due publication.

Reclassification Of Area Shown On Map Number 20-K.

Be It Ordained by the City Council of the City of Chicago:

SECTION 1. The Chicago Zoning Ordinance, Title 17 of the Municipal Code of Chicago, is hereby amended by changing all the B4-1 Restricted Service District symbols and indications as shown on Map No. 20-K in the area bounded by:

West 85th Street; a line 120 feet east of and parallel to South Cicero Avenue; West 87th Street, extended; and South Cicero Avenue,

to the designation of a B3-1 General Retail District and a corresponding use district is hereby established in the area above described.

SECTION 2. This ordinance shall take effect upon its passage and publication.

Action Deferred -- AMENDMENT OF CHICAGO ZONING ORDINANCE BY RECLASSIFICATION OF AREAS SHOWN ON MAP NUMBERS 3-F AND 5-M.

(Adverse Committee Recommendations)

The Committee on Zoning submitted the following report which was, on motion of Alderman Banks and Alderman E. Smith, *Deferred* and ordered published:

CHICAGO, September 11, 1996.

To the President and Members of the City Council:

Reporting for your Committee on Zoning, for which a meeting was held on September 4, 1996, I beg leave to report and recommend that Your Honorable Body pass various ordinances transmitted herewith to amend the Chicago Zoning Ordinance for the purpose of reclassifying particular areas.

I beg leave to recommend the passage of one application for an exception for property located at 1847 West Roscoe Street.

I beg leave to recommend the passage of two ordinances which were corrected and amended in their corrected form. They are Application Numbers 11850 and 11798.

I beg leave to recommend the denial of two applications which failed to meet the approval of the committee and were voted on with a "do not pass" motion. They are Application Numbers 11864 and 11856.

Also, please let the record reflect that I, William J. P. Banks, abstained from voting on Application Number 11865 under the provisions of Rule 14 of the City Council's Rules of Order and Procedure.

At this time, I, along with Alderman Ed Smith, move that this report be *Deferred* and published with the exception of the one application for an exception at 1847 West Roscoe Street, and twelve Applications for which I request immediate passage because time is of the essence. They are Application Numbers 11759, 11883, A-3529, 11855, 11875, 11850, 11857, 11854, 11865, 11874, 11872 and 11876.

Respectfully submitted,

(Signed) WILLIAM J. P. BANKS,
Chairman.

The following are said proposed ordinances transmitted with the foregoing committee report (the italic heading in each case not being a part of the ordinance);

Reclassification Of Area Shown On Map Number 3-F.

Be It Ordained by the City Council of the City of Chicago:

SECTION 1. That the Chicago Zoning Ordinance be amended by changing all the R4 General Residence District symbols and indications as shown on Map No. 3-F in the area bounded by:

North Cleveland Avenue; a line 1,001.06 feet south of West Blackhawk Street; the alley next west of and parallel to North Cleveland Avenue; a point 1,026.06 feet south of West Blackhawk Street and 125 feet west of North Cleveland Avenue; a point 1,026.06 feet south of West Blackhawk Street and 163.76 west of North Cleveland Avenue; and a point 1,078.82 feet south of West Blackhawk Street and 111 feet west of North Cleveland Avenue,

to those of an R5 General Residence District and a corresponding use district is hereby established in the area above described.

SECTION 2. This ordinance shall be in force and effect from and after its passage and due publication.

Reclassification Of Area Shown On Map Number 5-M.

Be It Ordained by the City Council of the City of Chicago:

SECTION 1. That the Chicago Zoning Ordinance be amended by changing all the B4-1 Restricted Service District symbols and indications as shown on Map No. 5-M in the area bounded by:

> a line 55 feet south of and parallel to West Bloomingdale Avenue; North Central Avenue; a line 160 feet south of and parallel to West Bloomingdale Avenue; and the public alley next west of and parallel to North Central Avenue,

to those of a C2-1 General Commercial District and a corresponding use district is hereby established in the area above described.

SECTION 2. This ordinance shall be in force and effect from and after its passage and due publication.

AGREED CALENDAR.

Alderman Burke moved to *Suspend the Rules Temporarily* for the purpose of including in the Agreed Calendar a series of resolutions presented by The Honorable Richard M. Daley, Mayor, and Aldermen Steele, Shaw, Buchanan, Burke, Jones, Peterson, Rugai, Troutman, Evans, Wojcik, Gabinski, Mell, Allen, Laurino, O'Connor, Bernardini, Levar, Schulter, M. Smith and Stone. The motion *Prevailed.*

Thereupon, on motion of Alderman Burke, the proposed resolutions presented through the Agreed Calendar were *Adopted* by a viva voce vote.

Sponsored by the elected city officers named below, respectively, said Agreed Calendar resolutions, as adopted, read as follows (the italic heading in each case not being a part of the resolution):

Presented By

THE HONORABLE RICHARD M. DALEY, MAYOR:

TRIBUTE TO LATE MR. DONALD J. DE PORTER

WHEREAS, Donald J. DePorter, civic leader and hotel executive, departed this life on August 4, 1996, at the age fifty-four; and

WHEREAS, A native of Seattle, Mr. DePorter came to Chicago as manager of the Hyatt Regency O'Hare and later became regional vice president of Hyatt Hotels and Resorts and executive vice president of Hyatt Chicago Ventures; and

WHEREAS, Mr. DePorter understood the interconnection between a city's beauty and its economic vitality, and devoted his talents and efforts to improving both the business climate and the appearance of his adopted home; and

WHEREAS, Mr. DePorter chaired both the Chicago Convention and Tourism Bureau and the Chicago Hotel Association, and in these capacities worked with local governments to improve Navy Pier, McCormick Place and other municipal assets as convention facilities and tourist attractions; and

WHEREAS, Mr. DePorter also founded and headed the Gateway Green Committee, which enlists volunteers to plant vegetation, clean the city's expressways and eliminate graffiti; and

WHEREAS, Mr. DePorter also lent his talents to other programs for the improvement of Chicago's standing as one of America's great cities, including the Governor's Advisory Council on Tourism, the City in the Garden Fund, the World Cup Soccer Host Committee and the Michigan Avenue Streetscape Committee; and

WHEREAS, Through all these efforts, Mr. DePorter sought to implement the city's motto, Urbs in Horto, "the City in the Garden", and his efforts have been appropriately recognized in the designation of the park on North Orleans Street, between West Ohio Street and West Ontario Street -- the

Kennedy Expressway's primary connection to the central business district -- as "Donald J. DePorter Gateway"; and

WHEREAS, Mr. DePorter is survived by his son, Grant; his daughter, Dana Harvey; and four grandchildren; and

WHEREAS, It is proper that the City of Chicago publicly and formally express its appreciation for Mr. DePorter's efforts and accomplishments; now, therefore,

Be It Resolved, That we, the Mayor and members of the City Council of the City of Chicago, assembled this eleventh day of September, 1996, do hereby honor the life and memory of Donald J. DePorter, and we express our gratitude for his many contributions to the vitality and beautification of our city; and

Be It Further Resolved, That we express our deepest condolences to Mr. DePorter's family, and we join them in mourning their loss; and

Be It Further Resolved, That suitable copies of this resolution be presented to Mr. DePorter's family as a sign of our sympathy and good wishes.

TRIBUTE TO LATE MR. PETER M. FITZPATRICK.

WHEREAS, It was with great sorrow that members of this chamber learned of the death of Peter M. Fitzpatrick, a prominent attorney who served the City for many years as a dedicated champion of civil rights; and

WHEREAS, Mr. Fitzpatrick was appointed by Mayor Richard J. Daley as chairman of the Chicago Commission on Human Relations in 1967, a position in which he served with great distinction until he retired from that office in 1990; and

WHEREAS, Mr. Fitzpatrick's tenure as chairman of the Chicago Commission on Human Relations, which spanned nearly half of the Commission's forty-nine year history, was marked by his many accomplishments as well as his reputation for fairness, intelligence and zeal; and

WHEREAS, With the help of Mr. Fitzpatrick's excellent leadership on the Commission, the City expanded its protection against many types of discrimination under the Chicago Fair Housing Ordinance, and later, the Chicago Human Rights Ordinance; and

WHEREAS, In addition to having a successful private law practice, Mr. Fitzpatrick skillfully defended the City in many important legal cases, including the case that led to the Shakman Decree, which placed substantial limits on political patronage; and

WHEREAS, He was also very active in the Chicago Bar Association, and was president of the Illinois Bar Association in 1965 and 1966; and

WHEREAS, Mr. Fitzpatrick opposed discrimination in his personal life as well as in his professional practice, and he and his wife, Alma, raised their family in a neighborhood which many white families had abandoned because of the changing racial makeup of the area; and

WHEREAS, In addition to his loving wife, Alma, Mr. Fitzpatrick is survived by nine daughters, seven sons and twenty-three grandchildren; now, therefore,

Be It Resolved, That we, the Mayor and members of the City Council of the City of Chicago, assembled this eleventh day of September, 1996, do hereby mourn the passing of Peter M. Fitzpatrick, and extend our deepest sympathy to his family; and

Be It Further Resolved, That suitable copies of this resolution be presented to his family as a sign of our esteem.

TRIBUTE TO LATE MR. BERNARD S. FRIEDMAN.

WHEREAS, Almighty God in his infinite wisdom has called Bernard S. Friedman to his eternal reward at the age of eighty-nine; and

WHEREAS, Mr. Friedman was an innovator in the field of chemistry and an impassioned advocate for Chicago's school children; and

WHEREAS, Mr. Friedman was born on the near west side and attended the University of Illinois where he received a degree in chemistry; and

WHEREAS, During his distinguished career as a research chemist, Mr. Friedman conducted research for Universal Oil Products, Sinclair Refining Company, and the United States Army Quartermaster Corps; served as a consultant for the United Stated Department of Energy; taught chemistry at the University of Chicago; held nearly a half-dozen patents for chemical processes; and authored articles and edited books in his field of expertise; and

WHEREAS, Mr. Friedman was a leader among his peers: he served as president of both the Chicago Chapter of the American Institute of Chemists and the American Chemical Society; and

WHEREAS, Mr. Friedman shared his leadership and knowledge with our community on behalf of Chicago's youth; he served as chairman of the Citizens School Community and chairman of the Career Conference Society, an organization of professionals, including chemists, who arrange career fairs for school children; and

WHEREAS, Appointed by Mayor Richard J. Daley, Mr. Friedman served as a member of the Chicago Board of Education for fifteen years; and

WHEREAS, The legacy of Mr. Friedman's dedication, devotion and hard work shall serve as an example to us all; and

WHEREAS, His love of life and his ability to live it to the fullest endeared Mr. Friedman to his family, friends and all who knew him, and enabled him to enrich their lives in ways they will never forget; and

WHEREAS, To his beloved wife of fifty-eight years, Estelle; his cherished children, Richard and Alice; his sisters, Bertha, Sarah and Annette; and his five grandchildren, Mr. Friedman passes on all the fine qualities he himself possessed in abundance; now, therefore,

Be It Resolved, That we, the Mayor and members of the City Council of the City of Chicago, assembled this eleventh day of September, 1996, do hereby commemorate Bernard S. Friedman for his fruitful life and do hereby extend our most sincere condolences to his family; and

Be It Further Resolved, That suitable copies of this resolution be presented to the family of Bernard S. Friedman as a sign of our sympathy and good wishes.

TRIBUTE TO LATE MR. MILTON HOLZMAN.

WHEREAS, Milton "Micky" Holzman passed away on Friday, August 2, 1996, at the age of sixty-seven; and

WHEREAS, Milton Holzman, a Chicago native, was commissioner of the Chicago Transit Authority; and

WHEREAS, For more than forty years, Milton Holzman was the business manager of Local 1539 of the Carpenters Union, following the example of his father, Charles Holzman, who was active in the union; and

WHEREAS, Milton Holzman was appointed to the Chicago Transit Authority by both Governor Jim Edgar and by former Governor James R. Thompson, and he was active in both of their administrations; and

WHEREAS, Milton Holzman was a tireless fund-raiser for the National Kidney Foundation and gave his time to serving on the Boards of Directors of Amalgamated Bank and Delta Dental; and

WHEREAS, Milton Holzman is survived by his loving wife, Audrey; three loving children, Carole Sears, Herbert and Lisa Bemoras; and a sister; and

WHEREAS, Milton Holzman was a devoted friend to his six grandchildren and cherished spending time with them at games, plays and other activities; and

WHEREAS, Milton Holzman, a dear friend of many and a good neighbor to all, will be greatly missed and fondly remembered by his many family members, friends, associates, and by all who benefited from his life of public and community service; now, therefore,

Be It Resolved, That we, the Mayor and members of the City Council of the City of Chicago, assembled this eleventh day of September, 1996, do hereby extend to the family of the late Milton Holzman our deepest condolences and most heartfelt sympathies upon their loss; and

Be It Further Resolved, That a suitable copy of this resolution be presented to the family of the late Milton Holzman as a sign of our sympathy and good wishes.

TRIBUTE TO LATE MR. JOHN A. MC DERMOTT.

WHEREAS, John A. McDermott, lifelong civil rights and social justice activist and founder of the *Chicago Reporter*, died on August 17, 1996, at the age of seventy; and

WHEREAS, Mr. McDermott came to Chicago from his native Philadelphia in 1960 to be the executive director of the Catholic Interracial Council, a lay organization promoting civil rights, where he supported open housing demonstrations, helped organize the Reverend Martin Luther King,

Jr.'s 1966 trip to Chicago, and marched with Reverend King in Chicago and Selma, Alabama; and

WHEREAS, Mr. McDermott next spent two years as a senior staff member of the Urban Institute, a Washington, D.C. urban research organization, where he conceived the idea of the *Chicago Reporter*, the nation's first publication devoted to analyzing and investigating local racial issues; and

WHEREAS, John McDermott was editor and publisher of the *Chicago Reporter*, founded in 1972, which earned more than thirty awards for its investigations during his tenure there; and

WHEREAS, In 1985, Mr. McDermott went on to become director of urban affairs for Illinois Bell Telephone Company, where he worked to promote greater corporate social responsibility; and

WHEREAS, Also in the 1980s, Mr. McDermott founded and served as chairman of the Committee on Decent Unbiased Campaign Tactics, an independent group which monitored local political campaigns for signs of racial bias; and

WHEREAS, Mr. McDermott retired from Illinois Bell in 1992 to establish a consulting firm in corporate public policy, media and urban affairs; and

WHEREAS, Mr. McDermott also served on the board of the Campaign for Human Development, the Catholic Church's national outreach to the poor, and he was a long-time member of the Cliff Dwellers social club, of which he was elected president in 1995; and

WHEREAS, John McDermott is survived by many beloved family members, including his wife, Marie Therese; and his sons, John, Jr., Michael and Matthew; and

WHEREAS, John McDermott had a distinguished career as a political activist, urban affairs specialist, and publisher, and he will always be remembered for his decades of dedicated public service; now, therefore,

Be It Resolved, That we, the Mayor and members of the City Council of the City of Chicago, assembled on the eleventh day of September, 1996, do hereby recognize and honor John McDermott for his many years of committed service to the people of Chicago; and

Be It Further Resolved, That suitable copies of this resolution be presented to the family of John McDermott as a token of our esteem.

TRIBUTE TO MS. MARION NZINGA STAMPS.

WHEREAS, Marion Nzinga Stamps, longtime community activist and advocate for Chicago's underprivileged, passed from this life on August 28, 1996, at the age of fifty-one; and

WHEREAS, A native of Mississippi, Ms. Stamps moved to Chicago in her youth and for a time resided in the Cabrini Green apartments operated by the Chicago Housing Authority; and

WHEREAS, While a resident at Cabrini Green, she became active in efforts to improve the quality of C.H.A. residents' lives by advocating improved services, a more responsive governing body and more participation and control by C.H.A. tenants; and

WHEREAS, Ms. Stamps became executive director of the Chicago Housing Tenants Organization in 1973, and used her position to organize and lead C.H.A. tenants in presenting their concerns; and

WHEREAS, Ms. Stamps also served as Area 2 Chairwoman of the Chicago Intervention Network anti-gang program operated through the City's Department of Human Services; and

WHEREAS, In all of her efforts to organize and empower the underprivileged, Ms. Stamps was a force to be reckoned with, whose powerful voice and direct approach were recognizable to all; and

WHEREAS, The life of Marion Nzinga Stamps is marked by her desire to make a difference in the lives of those she chose to serve; and

WHEREAS, Ms. Stamps is survived by her father, Jerry Adams; her daughters, Karla, Tara Justice, Guana Stamps and Tracy Davis; seven grandchildren; four brothers; and two sisters; now, therefore,

Be It Resolved, That we, the Mayor and members of the City Council of the City of Chicago, assembled this eleventh day of September, 1996, do hereby honor the life and memory of Marion Nzinga Stamps; and

Be It Further Resolved, That we share the sorrow of the Stamps family and extend our heartfelt condolences on their loss; and

Be It Further Resolved, That suitable copies of this resolution be presented to Ms. Stamps' family as a sign of our sympathy and good wishes.

CONGRATULATIONS EXTENDED TO DR. ARTHUR F. KOHRMAN ON HIS RETIREMENT AS PRESIDENT AND CHIEF EXECUTIVE OFFICER OF LA RABIDA CHILDREN'S HOSPITAL AND RESEARCH CENTER.

WHEREAS, After an illustrious tenure of fifteen years, Dr. Arthur F. Kohrman recently retired from service as president and chief executive officer of La Rabida Children's Hospital and Research Center; and

WHEREAS, Dr. Arthur F. Kohrman was born in Cleveland, Ohio, received a bachelor of science degree from the University of Chicago in 1955, and received a doctor of medicine degree from the Case Western Reserve University School of Medicine in Cleveland, Ohio in 1959; and

WHEREAS, Dr. Arthur F. Kohrman has been a pioneer in offering exceptional programs for the care of children with chronic illness or disabilities, or who have been abused, and Dr. Kohrman has been a champion for these children and for La Rabida Children's Hospital over the years; and

WHEREAS, La Rabida Children's Hospital is now observing its one hundredth year of caring for the City of Chicago's children regardless of ability to pay, and under the stewardship of Dr. Arthur F. Kohrman, La Rabida has prospered in resources, programs and reputation, and La Rabida's care of children and its research have won it national recognition; and

WHEREAS, Dr. Arthur F. Kohrman is an eloquent and prolific speaker and writer in the fields of medicine and health, and is also an educator, having taught at the University of Chicago, Michigan State University, and Stanford University, and having served as a consultant in medical education at the Case Western Reserve University School of Medicine, the University of Washington School of Medicine, the University of California at Berkeley, Children's Hospital of Pennsylvania, and the University of Miami Department of Pediatrics; and

WHEREAS, Dr. Arthur F. Kohrman until recently was associate chairman of the Department of Pediatrics of the University of Chicago, and he also served as chairman of the Committee on Bioethics of the American Academy of Pediatrics, chairman of the Institutional Review Board of the Division of Biological Sciences of the University of Chicago, has been a member of the Illinois Health Care Reform Task Force and was for three years chairman of the Medicaid Advisory Committee of the Illinois Department of Public Aid; and

WHEREAS, Dr. Arthur F. Kohrman married Claire Hoffenberg, now a research associate/assistant professor at the Department of Pediatrics at the

University of Chicago, and has raised four children; Deborah, thirty-nine, a pediatrician; Benjamin, thirty-seven, a political consultant; Ellen, thirty-four, an actress; and Rachel, twenty-eight, a coordinator at a medical instrument company, and is a good friend to his three grandchildren; now, therefore,

Be It Resolved, That we, the Mayor and members of the City Council of the City of Chicago, assembled this eleventh day of September, 1996, do hereby extend to Dr. Arthur F. Kohrman our heartiest congratulations upon his retirement, following decades of outstanding dedication and service to children and to children's issues in the community, and we offer to him our sincerest and best wishes for good fortune and prosperity, as well as our gratitude for his contributions; and

Be It Further Resolved, That a suitable copy of this resolution be prepared and presented to Dr. Arthur F. Kohrman as a sign of our esteem and good wishes.

CONGRATULATIONS EXTENDED TO INDIVIDUALS AND ORGANIZATIONS WHO CONTRIBUTED TO SUCCESS OF DEMOCRATIC NATIONAL CONVENTION.

WHEREAS, Last month the City of Chicago hosted its twenty-fifth national political convention, more than any other city; and

WHEREAS, The convention's success was the product of the work and resources of countless individuals representing Chicago's corporate, not-for-profit and governmental sectors; and

WHEREAS, More than eight thousand volunteers contributed their time, hard work and hospitality to help make our guests feel at home in Chicago; and

WHEREAS, The generous and bipartisan support of the business community provided necessary financial resources for the convention; and

WHEREAS, All Chicagoans impressed our guests with their warmth and hospitality, and their obvious love for their city; and

WHEREAS, Thousands of members of the media came to Chicago and showed the nation and world images of our beautiful city and the pride of our citizens; and

WHEREAS, The efforts of our community will have significant and lasting rewards for the City of Chicago, including economic benefits from tourism and business development; and

WHEREAS, The Aretha Franklin concert, the Air and Water Show and the Jazz Festival were just some of the special events that helped make the convention an American celebration for the entire community; now, therefore,

Be It Resolved, That we, the Mayor and members of the City Council of the City of Chicago, assembled here this eleventh day of September, 1996, do hereby express our gratitude to the countless private citizens, city employees and representatives of business and government as well as representatives of the not-for-profit sector, who contributed to the success of the 1996 Democratic National Convention.

Presented By

THE HONORABLE RICHARD M. DALEY, MAYOR,

ALDERMAN EDWARD M. BURKE (14th Ward) AND

ALDERMAN VIRGINIA A. RUGAI (19th Ward):

TRIBUTE TO LATE JUDGE PHILIP J. CAREY.

WHEREAS, Almighty God in his infinite wisdom has called Philip J. Carey, retired judge of the Cook County Circuit Court, to his eternal reward at the age of seventy-eight; and

WHEREAS, Judge Carey retired in 1992 after sixteen years of service on the bench, during which he heard mostly criminal cases and served as supervisory judge of the criminal division of the Markham branch of the Cook County Circuit Court; and

WHEREAS, Judge Carey graduated in 1936 from De LaSalle High School, earned his bachelor's degree in 1940 from Spring Hill College in Mobile, Alabama and, after serving in the Navy from 1942 to 1945, graduated from John Marshall Law School in 1959; and

WHEREAS, Judge Carey began his distinguished career in public service as a member of the Illinois Senate from 1958 to 1962 and later served as chairman of the Illinois Industrial Commission from 1963 to 1969; and

WHEREAS, As vice chairman of the local government committee of the 1970 Illinois Constitutional Convention, Judge Carey was a principal advocate of the home-rule powers granted to local governments, including the City of Chicago; and

WHEREAS, The legacy of Judge Carey's dedication, devotion and hard work shall serve as an example to us all; and

WHEREAS, His love of life and his ability to live it to the fullest endeared Judge Carey to his family, friends and all who knew him, and enabled him to enrich their lives in ways they will never forget; and

WHEREAS, To his beloved wife, Mary Kathryn; his cherished children, Peter, Philip, John, Joan, Patricia, Kathryn, Ellen and Frances; and his twenty grandchildren, Judge Carey passes on all the fine qualities he himself possessed in abundance; now, therefore,

Be It Resolved, That we, the Mayor and members of the City Council of the City of Chicago, assembled this eleventh day of September, 1996, do hereby commemorate Judge Philip J. Carey for his fruitful life and do hereby extend our most sincere condolences to his family; and

Be It Further Resolved, That suitable copies of this resolution be presented to the family of Judge Philip J. Carey as a sign of our sympathy and good wishes.

Presented By

ALDERMAN STEELE (6th Ward):

TRIBUTE TO LATE MR. FRED W. BROWN.

WHEREAS, The creator has called to his eternal reward Fred W. Brown, devoted husband, father, uncle and friend; and

WHEREAS, Born into time to the union of Lucinda Boss and Charles Brown on February 18, 1916 in Oak Grove, Louisiana; and

WHEREAS, Fred W. Brown came to Chicago as a teenager to live with his Aunt Ella Moore and played football for Englewood High School and Lincoln University. He was joined in matrimony to Lucille G. Symonette on May 30, 1964; and

WHEREAS, Fred W. Brown coached park district little league baseball at Tuley Park and Foster Park, and was director at Fuller Park because of his special love for young people; and

WHEREAS, Fred W. Brown retired from Amoco Oil, Whiting, Indiana refinery in 1983 after thirty-eight years of service; and

WHEREAS, Fred W. Brown began his membership at Saint Mark in 1966 and was active with the Saint Mark Camera Club , United Methodist Men, Saint Mark Men's Chorus, Forever Partners, Partners-in-Retirement and the Elite Bridge Club; and

WHEREAS, Fred W. Brown was a caring, responsible, hard worker who enjoyed playing bridge, bid whist, listening to jazz music and answering his CB radio to the name "Showboat"; now, therefore,

Be It Resolved, That we, the Mayor and members of the City Council of the City of Chicago, gathered here in assembly this eleventh day of September, 1996, A.D., extend our deepest sympathy to his family and friends; and

Be It Further Resolved, That a suitable copy of this resolution be prepared and presented to the family of Fred W. Brown.

CONGRATULATIONS EXTENDED TO MR. AND MRS. AUBREY MATTHEWS ON THEIR FIFTIETH WEDDING ANNIVERSARY.

WHEREAS, Their family and many friends are gathering Saturday, September 14, 1996, to honor Mr. and Mrs. Aubrey Matthews on their fifty golden years of wedded bliss; and

WHEREAS, Joined in holy matrimony in 1946, Mattie and Aubrey Matthews led an inspiring life together. As individuals and as a devoted couple, they have reached out and touched many lives, giving much time and energy to their family, friends and colleagues, and exemplifying the qualities of outstanding citizenship; now, therefore,

Be It Resolved, That we, the Mayor and members of the City Council of the City of Chicago, gathered here this eleventh day of September, 1996, A.D., do hereby offer our heartiest congratulations to Mr. and Mrs. Aubrey Matthews in celebration of their golden wedding anniversary, and extend to them our best wishes for many more years of mutual fulfillment; and

Be It Further Resolved, That a suitable copy of this resolution be prepared and presented to Mr. and Mrs. Aubrey Matthews.

Presented By

ALDERMAN STEELE (6th Ward),

ALDERMAN SHAW (9th Ward),

ALDERMAN BURKE (14th Ward) And

ALDERMAN EVANS (21st Ward):

TRIBUTE TO LATE MRS. ETHEL ARLITRA DAVIS

WHEREAS, The Creator has called to her eternal reward Ethel Arlitra Davis, beloved sister, mother, grandmother, aunt and friend; and

WHEREAS, Born the fifth child to the union of Laura Bowens Jackson and Earl Jackson on March 24, 1920 in Cotton Plant, Arkansas; and

WHEREAS, Ethel A. Davis was baptized as a child at the New Home Missionary Baptist Church and attended Mount Pleasant School; and

WHEREAS, Ethel A. Davis came to Chicago in 1944, worked in the Dodge Chrysler Plant where she met her husband Thel Davis, Sr., eight children were born to this union, and as a housewife she nurtured her husband and children; she returned to the work world with Paige Transportation until late 1995; and

WHEREAS, Ethel A. Davis joined Tabernacle Missionary Baptist Church upon coming to Chicago and Christ Universal Temple in 1974, where she served on the Usher Board, was a March Buddy, and active with U.F.B.L. a ministry for seniors; and

WHEREAS, Ethel A. Davis was a member of the 105th -- 106th Rhodes Block Club; now, therefore,

Be It Resolved, That we, the Mayor and members of the City Council of the City of Chicago, gathered here this eleventh day of September, 1996, A.D., extend our deepest sympathy to her family and friends; and

Be It Further Resolved, That a suitable copy of this resolution be prepared and presented to the family of Ethel Arlitra Davis.

Presented By

ALDERMAN DIXON (8th Ward):

TRIBUTE TO LATE MRS. MATTIE HAMPTON.

WHEREAS, God in his infinite wisdom has called to her eternal reward Mattie Hampton, beloved citizen and friend, July 26, 1996; and

WHEREAS, Born March 10, 1912, Mattie Hampton was brought to Chicago at an early age and shared a long, enriching life with her family and friends. Her husband, Willie, and one daughter, Ernestine, preceded her in death, and she leaves to celebrate her life three children, Edward (Jean), Barbara (Elonzo) Hill and Doris (Edgar) McCray, and one loving nephew who was raised as her son, Leon (Mary) Pace; nine grandchildren, eighteen great-grandchildren; two great-great grandchildren; and a host of other relatives and friends; now, therefore,

Be It Resolved, That we, the Mayor and members of the City Council of the City of Chicago, gathered here this eleventh day of September, 1996, A.D., do hereby express our sorrow on the passing of Mattie Hampton, and extend to her family and friends our deepest sympathy; and

Be It Further Resolved, That a suitable copy of this resolution be prepared and presented to the family of Mattie Hampton.

TRIBUTE TO LATE MR. EDDIE KIRKLAND LUCKETTE.

WHEREAS, God in his infinite wisdom has called to his eternal reward Eddie Kirkland Luckette, beloved citizen and friend, July 26, 1996; and

WHEREAS, Born in Jackson, Mississippi, December 26, 1941, Eddie Kirkland Luckette attended Lanier High School there and later moved to Chicago. He joined Liberty Baptist Church here and was a valued member of its gospel choir. He served his country honorably and faithfully in the United States Army from 1968 to 1971; and

WHEREAS, Eddie Kirkland Luckette leaves to celebrate his life a sister, Bessie; a niece, Debbie (Gregory) Hart; and a host of other relatives and friends; now, therefore,

Be It Resolved, That we, the Mayor and members of the City Council of the City of Chicago, gathered here in assembly this eleventh day of September, 1996, A.D., do hereby express our sorrow on the passing of Eddie Kirkland Luckette, and extend to his family and friends our deepest sympathy; and

Be It Further Resolved, That a suitable copy of this resolution be prepared and presented to the family of Eddie Kirkland Luckette.

TRIBUTE TO LATE MR. MAURICE TERRELL WASHINGTON.

WHEREAS, God in his infinite wisdom has called to his eternal reward Maurice Terrell Washington, beloved citizen and friend who graduated from elementary school June 5, 1966 and who died July 21, 1996; and

WHEREAS, Maurice Terrell Washington, affectionately known as "Reesey" by his family and as "Big Mo" by his schoolmates, was here but a brief time but managed to touch many lives and to inspire a large number of friends with his warmth and generosity. He was on the conduct honor roll of Brookwood, Junior High School, and also a member of the basketball team and the school band. Active in his community as well, he was a graduate of the Arrow of Light Glenwood Cub Scout Pack 74, a Life Scout and Patrol Leader, played with the Glenwood baseball team, and worked during summer at the Ravisloe Country Club; and

WHEREAS, Maurice Terrell Washington was the product of a loving, nurturing family and leaves to celebrate his life his wonderful parents, Maurice and Regina; his loving sister, Cherise; his devoted brother, Marlon; doting grandparents, Booker and Mary Washington, and James and Ernestine Smith; uncles, Gregory, Keith, Alfred and Bernard; aunts, Claudia, Williemae, Rochelle, Andrea, Victoria, Arnita and Sandra; and a host of other relatives and friends; now, therefore,

Be It Resolved, That we, the Mayor and members of the City Council of the City of Chicago, gathered here this eleventh day of September, 1996, A.D., do hereby express our sorrow on the passing of Maurice Terrell Washington, and extend to his family and friends our deepest sympathy; and

Be It Further Resolved, That a suitable copy of this resolution be prepared and presented to the family of Maurice Terrell Washington.

TRIBUTE TO LATE MR. JOHN EARL WOODS III.

WHEREAS, God in his infinite wisdom has called to his eternal reward John Earl Woods III, beloved citizen, friend and public servant; and

WHEREAS, Affectionately known as "Pedro", John Earl Woods III was born in New Orleans, Louisiana, November 27, 1942, and came to Chicago at an early age, where he attended Doolittle Elementary School and Dunbar High School. After serving his country honorably in the United State Army, he held positions with Reynolds Aluminum Company, Ford Motor Company and the Illinois Central Railroad before beginning a twenty-three year career in maintenance for the Chicago Board of Education, first as janitor, then as head janitor, then as fireman, and finally, through study and testing, as engineer grade II, culminating his distinguished service as chief engineer at Park Manor Elementary School; and

WHEREAS, John Earl "Pedro" Woods III touched many lives and made many friends. While working for the Board of Education he met Joy S. Ramza, and they were joined in holy matrimony August 23, 1985. With her and with his friends Philander Brooks and Charles Willis he shared the great joy of music and brought much happiness into the lives of friends and family. Blessed with his fatherly guidance were Sean Pedro Woods, Mashari Ramsey, Pearl Ramsey, Nijm Ramsey, Troideah Ringer and Glenn Woods. He also leaves to celebrate his life his mother, Gladys Woods; two "special mothers", Ann Woods and Marcel Summers; brothers and sisters, Merlin, Darryl, Wanda, John Richard, Betty and John Marcel Summers; two grandchildren; a "special aunt", Althea Jordan of Detroit, Michigan; one great-aunt, Manuela; and a host of other relatives and friends; now, therefore,

Be It Resolved, That we, the Mayor and members of the City Council of the City of Chicago, gathered here this eleventh day of September, 1996, A.D., do hereby express our sorrow on the passing of John Earl Woods III, affectionately known as "Pedro", and extend to his family and friends our deepest sympathy; and

Be It Further Resolved, That a suitable copy of this resolution be prepared and presented to Mrs. John Earl Woods III and family.

GRATITUDE EXTENDED TO REVEREND KENNETH FLECK FOR HIS SPIRITUAL LEADERSHIP AT OUR LADY OF PEACE CHURCH.

WHEREAS, After twelve years of outstanding spiritual leadership at Our Lady of Peace Church on Chicago's great south side, Father Kenneth J. Fleck is departing to meet new challenges; and

WHEREAS, Born January 31, 1950, Kenneth J. Fleck graduated from Sacred Heart Elementary School, Quigley Preparatory Seminary South, Niles College of Loyola University (bachelor of arts) and Saint Mary of the Lake Seminary in Mundelein, Illinois, where he received his masters in divinity; bachelors in sacred theology, and license in sacred theology. He was ordained a priest May 12, 1976; and

WHEREAS, Reverend Kenneth J. Fleck has had great experience and success with young people, tutoring at Robert Taylor Homes and regularly visiting the children's ward at Cook County Hospital before his ordination; and in 1977 he helped to establish the KUJENGA: Black Catholic Youth Leadership Conference in Chicago, an organization now in its eighteenth year; and

WHEREAS, There has been much growth and progress at Our Lady of Peace under Reverend Kenneth J. Fleck's guidance, not only in renovation and repairs, but also in the church's outstanding community service program, the men's society, the teen group, a project known as The Working Church to help the unemployed, and various other programs designed to fight the problems of crime and substance abuse and to provide and improve health care; and

WHEREAS, Reverend Kenneth J. Fleck is a Renaissance man who loves skiing, hiking, backpacking and cooking. He is currently compiling his first cookbook: *Bernt Offerings: A Collection of Priests' Recipes from the Archdiocese of Chicago*; and

WHEREAS, His many friends in Chicago's 8th Ward and his parishioners at Our Lady of Peace will sorely miss Father Kenneth J. Fleck, and the leaders of our great City are cognizant of the debt owed such an outstanding spiritual guide and friend; now, therefore,

Be It Resolved, That we, the Mayor and members of the City Council of the City of Chicago, gathered here this eleventh day of September, 1996, A.D., do hereby offer our gratitude to the Reverend Kenneth J. Fleck as he leaves Our Lady of Peace Church for newer challenges and assignments, and extend to this outstanding citizen our very best wishes for continuing success and fulfillment; and

Be It Further Resolved, That a suitable copy of this resolution be prepared and presented to Reverend Kenneth J. Fleck.

CONGRATULATIONS EXTENDED TO AVALON PARK UNITED CHURCH OF CHRIST ON ITS ONE HUNDREDTH ANNIVERSARY.

WHEREAS, Avalon Park United Church of Christ was established in 1896 as a spiritual center of Chicago's south side and is therefore celebrating its one hundredth anniversary; and

WHEREAS, Avalon Park United Church of Christ began as gospel meetings of the German Zion Society of the Methodist Protestant Church in a vacant store in 1895. The first sermon was preached by Reverend A.C. Walz, March 15, 1896, to twenty-six members; and

WHEREAS, During the pastorate of Reverend J.A. Swenks (1902 -- 1904) the worship services were changed from German to English; and

WHEREAS, Avalon Park United Church of Christ has made inestimable contributions to the citizens of this area reaching out to senior citizens, youth, conservationists, business groups and to the needy individuals who make up this south side community; and

WHEREAS, The leaders of our great City are cognizant of the innumerable contributions of Avalon Park United Church of Christ throughout this area; now, therefore,

Be It Resolved, That we, the Mayor and members of the City Council of the City of Chicago, gathered here this eleventh day of September, 1996, A.D., do hereby and on behalf of all Chicago citizens join in the general celebration of the one hundredth anniversary of Avalon Park United Church of Christ and extend to the Reverend Donald J. Fairley and all members of this fine congratulation our very best wishes for many more years of fulfillment and happiness; and

Be It Further Resolved, That a suitable copy of this resolution be prepared and presented to Avalon Park United Church of Christ.

Presented By

ALDERMAN SHAW (9th Ward):

CONGRATULATIONS EXTENDED TO MR. LEON FLETCHER ON HIS RETIREMENT FROM PUBLIC SERVICE.

WHEREAS, His colleagues, associates and many friends are gathering Friday, October 18, 1996, to congratulate Leon Fletcher, who is retiring after twenty-eight years of dedicated service to the people of this great City of Chicago; and

WHEREAS, Leon Fletcher has been employed as a foreman of Motor Truck Drivers with the City's Department of Transportation. He resides in the 9th Ward and has supervised snow removal and asphalt operations there. He has shown himself to be effective in difficult weather and neighborhood conditions, and his efficiency and success indicate an unswerving Chicago "I Will" spirit; now, therefore,

Be It Resolved, That we, the Mayor and members of the City Council of the City of Chicago, gathered here this eleventh day of September, 1996, A.D., do hereby express our gratitude and our heartiest congratulations to Leon Fletcher as he retires from almost three decades of dedicated public service, and we extend to this fine citizen our very best wishes for continuing success and fulfillment; and

Be It Further Resolved, That a suitable copy of this resolution be prepared and presented to Leon Fletcher.

CONGRATULATIONS EXTENDED TO MS. MABLE KAY MASON ON HER RETIREMENT FROM CHICAGO POLICE DEPARTMENT.

WHEREAS, Mable Kay Mason has announced her retirement following twenty-seven years of outstanding service to the people of the City of Chicago; and

WHEREAS, Mable Kay Mason entered her public service career September 22, 1969 in the Traffic Records Division of the Chicago Police Department, first as a key punch operator, and later, in 1980, she was promoted to a data entry operator. When the Traffic Records Division was

dissolved ten years later, she moved to the Major Accident Investigation Section, where she has remained six years; and

WHEREAS, In addition to her dedication as a city employee, Mable Kay Mason has also devoted much of her time and energy as an advocate for workers' rights. She has been executive board member and steward for A.F.S.C.M.E. Local 654; and

WHEREAS, In her years with the City of Chicago, Mable Kay Mason has represented the highest standard of public service; now, therefore,

Be It Resolved, That we, the Mayor and members of the City Council of the City of Chicago, gathered here this eleventh day of September, 1996, A.D., do hereby express our gratitude and our heartiest congratulations to Mable Kay Mason as she retires from an outstanding career of public service to the people of Chicago, and we extend to her our best wishes for continuing success and fulfillment; and

Be It Further Resolved, That a suitable copy of this resolution be prepared and presented to Mable Kay Mason.

Presented By

ALDERMAN BUCHANAN (10th Ward):

TRIBUTE TO LATE MRS. LEVA MARIE MARTINEZ.

WHEREAS, Almighty God in his infinite wisdom has called Leva Marie Martinez to her eternal reward on July 27, 1996 at the age of seventy; and

WHEREAS, Mrs. Martinez was a retired nurse of the Illinois Central Hospital where she worked for twenty-seven years; and

WHEREAS, Mrs. Martinez who was born in Gary, Indiana, was raised in Lackawana, New York, where she served her country during World War II, working in the defense industry, and moved to Chicago in 1951, where she met her husband Ricardo A. Martinez, whom she married in 1954; and

WHEREAS, Mrs. Martinez raised a family of three sons: Carlos Gonzalez, Sr., Richard L. Martinez, Sr. and Edward H. Martinez. She was the proud grandmother of seven and the proud great-grandmother of four; and

WHEREAS, Mrs. Martinez lived in South Chicago, at 87th and Buffalo, for forty-two years, where she fought vigorously for community improvement, decreasing crime and being a good citizen; and

WHEREAS, Mrs. Martinez will be deeply missed, but the memory of her character, love and compassion will live in those who knew and loved her; now, therefore,

Be It Resolved, That we, the Mayor and members of the City Council of the City of Chicago, assembled this eleventh day of September, 1996, do hereby commemorate Leva Marie Martinez for her grace-filled life and do hereby extend our most sincere condolences to her family and friends; and

Be It Further Resolved, That a suitable copy of this resolution be presented to the family of Leva Marie Martinez as a sign of our sympathy and good wishes.

CONGRATULATIONS EXTENDED TO OFFICER JOSEPH BASTIE ON HIS RETIREMENT FROM CHICAGO POLICE DEPARTMENT.

WHEREAS, One of the finest groups of men and women who serve with dedication, valor, and without concern for their personal safety, is the Chicago Police Department; and

WHEREAS, The desire to join this department of public servants is the ambition of a large number of men and women. This strong ambition is brought about by the fine example shown by the members of the Police Department and the major role they play in our daily lives; and

WHEREAS, The retirement of one such individual is about to take place, that being Joseph Bastie, the son of Joseph and Mary Bastie, born on July 3, 1937. It is suggested that Joseph's first words were "I want to be a cop" and a policeman is what he became on January 30, 1961; and

WHEREAS, Officer Joseph Bastie filled his career with great intensity and valor, receiving over two hundred honorable mentions and departmental citations for the service he rendered, serving families named Cullerton and Springer among others. Joe, while a member of the vice unit, and the gang crime unit, has spent his entire career service, except for a short span as temporary sergeant, in the 4th Police District; and

WHEREAS, Joe married Rose Marie Angotti on May 11, 1968. They have four children, Kenneth, Daniel, Anthony; and one deceased daughter,

Kathleen. They are proud grandparents of Brian, Katlyn, and Adam Joseph. Joe's father and mother are retired and enjoying their golden years in Bussey, Iowa; now, therefore,

Be It Resolved, That we, the Mayor and members of the Chicago City Council, join with family and friends of Police Officer Joseph Bastie, in celebrating his retirement and thirty-five years of dedicated service, and that a suitable copy of this resolution be prepared for presentation at a gathering in his honor on September 18, 1996.

Presented By

ALDERMAN HUELS (11th Ward):

TRIBUTE TO LATE MR. GEORGE G. BOCKSTAHLER.

WHEREAS, It is with great sadness that the City Council of the City of Chicago is hereby informed of the passing away of George G. Bockstahler on Thursday, August 22, 1996, at the age of eighty-three; and

WHEREAS, George G. Bockstahler, beloved husband of the late Murrell; and

WHEREAS, George G. Bockstahler, loving father of George, Linda (Fred) Barbara and Sharon (Donald) Krebbs; and

WHEREAS, George G. Bockstahler, fond grandfather of Deborah and Deanna Bockstahler, Jo Marie (Russell) Ferro, Anthony and Jamie Barbara; and

WHEREAS, George G. Bockstahler, adoring great-grandfather of Russell Ferro; and

WHEREAS, George G. Bockstahler, dear brother of Ann Rochester; and

WHEREAS, George G. Bockstahler, formerly of the Bridgeport community in Chicago's 11th Ward; and

WHEREAS, A cherished friend of many and a good neighbor to all, George G. Bockstahler will be greatly missed and fondly remembered by his many family members, friends and associates; now, therefore,

Be It Resolved, That we, the Mayor and the members of the City Council of the City of Chicago, gathered here this eleventh day of September in 1996, do hereby extend our deepest condolences and most heartfelt sympathies to the family of the late George G. Bockstahler; and

Be It Further Resolved, That a suitable copy of this resolution be made available to the family of the late George G. Bockstahler.

TRIBUTE TO LATE MR. DANIEL B. CAREY.

WHEREAS, It is with great sadness that the City Council of the City of Chicago is hereby informed of the passing away of Daniel B. Carey on Friday, August 2, 1996, at the age of seventy-six; and

WHEREAS, Daniel B. Carey, beloved husband of Katherine Galvin Carey; and

WHEREAS, Daniel B. Carey, devoted father of Margaret (James) Pinaglia, Jeanne (Paul) Kirka, Eileen (Joseph) Kraslen, Daniel (Nancy) Carey and Kathy (Daniel) Mangan; and

WHEREAS, Daniel B. Carey, loving grandfather of ten; and

WHEREAS, Daniel B. Carey, dear brother of Ray "Mush" Carey, Jeanice Dunivan, Virginia (Edward) Flaherty and the late Lillian Doleshek; and

WHEREAS, Daniel B. Carey, treasured friend of Clinton and Margaret Hopkins; and

WHEREAS, Daniel B. Carey, fond uncle of many nieces and nephews; and

WHEREAS, Daniel B. Carey, retired member of Teamsters Local Number 710; and

WHEREAS, A cherished friend of many and a good neighbor to all, Daniel B. Carey will be greatly missed and fondly remembered by his many family members, friends and associates; now, therefore,

Be It Resolved, That we, the Mayor and members of the City Council of the City of Chicago, gathered here this eleventh day of September in 1996, do hereby extend our deepest condolences and most heartfelt sympathies to the family of the late Daniel B. Carey; and

Be It Further Resolved, That a suitable copy of this resolution be made available to the family of the late Daniel B. Carey.

TRIBUTE TO LATE MRS. AGNES CIUCIO.

WHEREAS, It is with great sadness that the City Council of the City of Chicago is hereby informed of the passing away of Agnes Ciucio on Tuesday, August 20, 1996, at the age of eighty-two; and

WHEREAS, Agnes Ciucio (nee La Porta), beloved wife of the late Anthony; and

WHEREAS, Agnes Ciucio, dear mother of Raymond (Lucille) and the late Dorothea Reckwerdt; and

WHEREAS, Agnes Ciucio, cherished grandmother of Dori Ann (Paul) Valenta and Jennifer Ciucio; and

WHEREAS, Agnes Ciucio, adored great-grandmother of Michelle; and

WHEREAS, Agnes Ciucio, fond stepmother of Carmen Ciucio; and

WHEREAS, Agnes Ciucio, loving daughter of the late Sigismundo and Provindencia (nee Amoruso) La Porta; and

WHEREAS, Agnes Ciucio, fond sister of the late Mariano, Mary (the late David) Tognarelli, Ella (the late Carl) Midiri and the late Virginia (Duke) Vemich; and

WHEREAS, Agnes Ciucio, beloved aunt of many nieces and nephews; and

WHEREAS, A cherished friend of many and a good neighbor to all, Agnes Ciucio will be greatly missed and fondly remembered by her many family members, friends and associates; now, therefore,

Be It Resolved, That we, the Mayor and members of the City Council of the City of Chicago, gathered here this eleventh day of September in 1996, do hereby extend our deepest condolences and most heartfelt sympathies to the family of the late Agnes Ciucio; and

Be It Further Resolved, That a suitable copy of this resolution be made available to the family of the late Agnes Ciucio.

TRIBUTE TO LATE MRS. HELEN THOMAS HUGHES.

WHEREAS, It is with great sadness that the City Council of the City of Chicago is hereby informed of the passing away of Helen Thomas Hughes on Tuesday, July 30, 1996, at the age of eighty; and

WHEREAS, Helen Thomas Hughes, dearly beloved wife of the late Thomas Hughes; and

WHEREAS, Helen Thomas Hughes, devoted mother of Raymond (Laura) Hughes (retired C.F.D.) and the late William "Lefty" Hughes; and

WHEREAS, Helen Thomas Hughes, loving grandmother of seven and great-grandmother of eight; and

WHEREAS, A cherished friend of many and a good neighbor to all, Helen Thomas Hughes will be greatly missed and fondly remembered by her many family members, friends and associates; now, therefore,

Be It Resolved, That we, the Mayor and members of the City Council of the City of Chicago, gathered here this eleventh day of September in 1996, do hereby extend our deepest condolences and most heartfelt sympathies to the family of the late Helen Thomas Hughes; and

Be It Further Resolved, That a suitable copy of this resolution be made available to the family of the late Helen Thomas Hughes.

TRIBUTE TO LATE MRS. CHARLENE MARIE JOHNSON.

WHEREAS, It is with great sadness that the City Council of the City of Chicago is hereby informed of the passing away of Charlene Marie Johnson on Wednesday, August 7, 1996, at the age of fifty-five; and

WHEREAS, Charlene Marie Johnson (nee Lockwood), beloved wife of Walter Johnson and the late William P. Foley; and

WHEREAS, Charlene Marie Johnson, devoted mother of William (Kimberly) Foley, Margarette (Daniel) Schout and Patricia (Mark) Marshall; and

WHEREAS, Charlene Marie Johnson, dearest grandmother of Jacob Marshall and Emily Schout; and

WHEREAS, Charlene Marie Johnson, fond sister of Chester (Michelle) Lockwood; and

WHEREAS, Charlene Marie Johnson, dear aunt of many nieces and nephews; and

WHEREAS, Charlene Marie Johnson, teacher at Saint Gabriel's Grammar School in the 11th Ward's Canaryville community for twelve years, instructing fifth and first graders; and

WHEREAS, A cherished friend of many and a good neighbor to all, Charlene Marie Johnson will be greatly missed and fondly remembered by her many family members, friends and associates; and

WHEREAS, The dedication and professionalism of Charlene Marie Johnson as an educator of the children of Canaryville also will be greatly missed and fondly remembered by her many students and their parents, as well as by the faculty of Saint Gabriel's Grammar School; now, therefore,

Be It Resolved, That we, the Mayor and members of the City Council of the City of Chicago, gathered here this eleventh day of September in 1996, do hereby extend our deepest condolences and most heartfelt sympathies to the family of the late Charlene Marie Johnson; and

Be It Further Resolved, That suitable copies of this resolution be made available to the family of the late Charlene Marie Johnson and Saint Gabriel Grammar School.

TRIBUTE TO LATE MR. JOHN H. KING.

WHEREAS, It is with great sadness that the City Council of the City of Chicago is hereby informed of the passing away of John H. King on Tuesday, July 30, 1996, at the age of eighty-three; and

WHEREAS, John H. King, dearly beloved husband of Margery Swanson King; and

WHEREAS, John H. King, devoted father of Judith (John) Munnich, Carole (Eugene) Burklow, and John J. (Denise) King; and

WHEREAS, John H. King, loving grandfather of eleven and great-grandfather of one; and

WHEREAS, John H. King, dear brother of Marion (Jack) Lewis, and Ellen (Lowell) Pertuche; and

WHEREAS, John H. King, fond uncle of many nieces and nephews; and

WHEREAS, John H. King, retired employee of R.E.A. Express; and

WHEREAS, John H. King, member of Bridgeport V.F.W. and Nativity Seniors Club; and

WHEREAS, A cherished friend of many and a good neighbor to all, John H. King will be greatly missed and fondly remembered by his many family members, friends and associates; now, therefore,

Be It Resolved, That we, the Mayor and members of the City Council of the City of Chicago, gathered here this eleventh day of September in 1996, do hereby extend our deepest condolences and most heartfelt sympathies to the family of the late John H. King; and

Be It Further Resolved, That a suitable copy of this resolution be made available to the family of the late John H. King.

TRIBUTE TO LATE MR. MILE KODZOMAN.

WHEREAS, It is with great sadness that the City Council of the City of Chicago is hereby informed of the passing away of Mile Kodzoman on Wednesday, August 7, 1996, at the age of forty-nine; and

WHEREAS, Mile Kodzoman, beloved husband of Debra; and

WHEREAS, Mile Kodzoman, loving father of Bianca and Leigh; and

WHEREAS, Mile Kodzoman, dear brother of Stefan, Eva, Eko, Andrija, Anna, Matija and Jerko; and

WHEREAS, Mile Kodzoman, fond son-in-law of Tony and Mary Tadin; and

WHEREAS, Mile Kodzoman, dear brother-in-law of Michael, Cheryl, Thomas and George; and

WHEREAS, A cherished friend of many and a good neighbor to all, Mile Kodzoman will be greatly missed and fondly remembered by his many family members, friends and associates; now, therefore,

Be It Resolved, That we, the Mayor and members of the City Council of the City of Chicago, gathered here this eleventh day of September in 1996, do hereby extend our deepest condolences and most heartfelt sympathies to the family of the late Mile Kodzoman; and

Be It Further Resolved, That a suitable copy of this resolution be made available to the family of the late Mile Kodzoman.

TRIBUTE TO LATE MRS. JEAN R. PESO.

WHEREAS, It is with great sadness that the City Council of the City of Chicago is hereby informed of the passing away of Jean R. "Jenny" Peso (nee Stanich) on Monday, July 29, 1996, at the age of seventy; and

WHEREAS, Jean Peso, beloved daughter of the late Mijo (the late Luca nee Zulievic) Stanich; and

WHEREAS, Jean Peso, cherished wife of the late John Peso; and

WHEREAS, Jean Peso, devoted mother of Peter (JoAnn) Peso, Luanne (Frank) Munizzi, John "Bezo" Peso and Jean (Anthony) Ricci; and

WHEREAS, Jean Peso, loving sister of the late Peter (Marianne Potter) Stanich; and

WHEREAS, Jean Peso, dearest "baba" of Jamie Ann Peso; and

WHEREAS, A cherished friend of many and a good neighbor to all, Jean R. "Jenny" Peso will be greatly missed and fondly remembered by her many family members, friends and associates; now, therefore,

Be It Resolved, That we, the Mayor and the members of the City Council of the City of Chicago, gathered here this eleventh day of September in 1996, do hereby extend our deepest condolences and most heartfelt sympathies to the family of the late Jean R. "Jenny" Peso; and

Be It Further Resolved, That a suitable copy of this resolution be made available to the family of the late Jean R. "Jenny" Peso.

TRIBUTE TO LATE MR. JOSEPH L. SPECIALE.

WHEREAS, It is with great sadness that the City Council of the City of Chicago is hereby informed of the passing away of Joseph L. "Doc" Speciale on Thursday, August 8, 1996, at the age of sixty-nine; and

WHEREAS, Joseph L. "Doc" Speciale, beloved husband of Josephine; and

WHEREAS, Joseph L. "Doc" Speciale, dear father of Phillip (Donna) Speciale; and

WHEREAS, Joseph L. "Doc" Speciale, fond grandfather of Alexa; and

WHEREAS, Joseph L. "Doc" Speciale, loving son of the late Filippo and Florence (nee Tomasello) Speciale; and

WHEREAS, Joseph L. "Doc" Speciale, fond brother of Rose Tomcsi, the late Anthony (Jeanette) and Bessie (the late Benjamin) Parello; and

WHEREAS, Joseph L. "Doc" Speciale, dear uncle to many nieces and nephews; and

WHEREAS, A cherished friend of many and a good neighbor to all, Joseph L. "Doc" Speciale will be greatly missed and fondly remembered by his many family members, friends and associates; now, therefore,

Be It Resolved, That we, the Mayor and the members of the City Council of the City of Chicago, gathered here this eleventh day of September in 1996, do hereby extend our deepest condolences and most heartfelt sympathies to the family of the late Joseph L. "Doc" Speciale; and

Be It Further Resolved, That a suitable copy of this resolution be made available to the family of the late Joseph L. "Doc" Speciale.

TRIBUTE TO LATE MR. THOMAS J. TYNAN, SR.

WHEREAS, It is with great sadness that the City Council of the City of Chicago is hereby informed of the passing of Thomas J. Tynan, Sr. on Thursday, July 25, 1996, at the age of eighty-three; and

WHEREAS, Thomas J. Tynan, Sr., dearly beloved husband of the late Leona and the late Gertrude; and

WHEREAS, Thomas J. Tynan, Sr., devoted father of Rhoda and Thomas J., Jr. "T. J." (Paula) Tynan; and

WHEREAS, Thomas J. Tynan, Sr., fond grandfather of seven and great-grandfather of two; and

WHEREAS, Thomas J. Tynan, Sr., dear brother of the late James and the late Joseph Tynan; and

WHEREAS, Thomas J. Tynan, Sr., United States Army Veteran of the 42nd Rainbow Division in World War II; and

WHEREAS, A cherished friend of many and a good neighbor to all, Thomas J. Tynan, Sr. will be greatly missed and fondly remembered by his many family members, friends and associates; now, therefore,

Be It Resolved, That we, the Mayor and the members of the City Council of the City of Chicago, gathered here this eleventh day of September in 1996, do hereby extend our deepest condolences and most heartfelt sympathies to the family of the late Thomas J. Tynan, Sr.; and

Be It Further Resolved, That a suitable copy of this resolution be made available to the family of the late Thomas J. Tynan, Sr..

CONGRATULATIONS EXTENDED TO MRS. LILLIAN CORTESE ON HER RETIREMENT FROM COOK COUNTY STATE'S ATTORNEY'S OFFICE.

WHEREAS, Lillian "Giggie" Cortese officially retired from the Cook County State's Attorney's Office on May 17, 1996; and

WHEREAS, At the time of her retirement, Lillian "Giggie" Cortese was employed as a victim witness coordinator; and

WHEREAS, Lillian "Giggie" Cortese's previous employment included working as a secretary for the Public Relations Office of the Chicago White Sox from 1959 to 1978, as well as one year as a staff member of the City Council Committee on License; and

WHEREAS, Lillian "Giggie" Cortese and her late husband, Charles, are the proud parents of their daughter, Mary Ann; and

WHEREAS, Lillian "Giggie" Cortese is a devoted grandmother to Charles, Michael and Jacqueline; and

WHEREAS, Lillian "Giggie" Cortese is an active community organizer and civic leader in the 11th Ward's Armour Square area; and

WHEREAS, Lillian "Giggie" Cortese is a devout and faithful member of Saint Jerome's Parish, where she serves annually as the co-chair of the festivities held in honor of the Feast of the Assumption of the Blessed Mother, known as "Velika Gospa"; and

WHEREAS, Lillian "Giggie" Cortese's other parish activities include serving as the president of the Saint Jerome Altar and Rosary Society, and her membership in Club Sinj and Club Poljica; and

WHEREAS, Lillian "Giggie" Cortese is widely known for leading numerous efforts to aid the people of Croatia; and

WHEREAS, Lillian "Giggie" Cortese is highly deserving of the well wishes of her many family members, friends and associates as she embarks upon her retirement; now, therefore,

Be It Resolved, That we, the Mayor and the members of the City Council of the City of Chicago, gathered here this eleventh day of September in 1996, do hereby extend to Lillian "Giggie" Cortese our heartiest congratulations on her retirement from the Cook County State's Attorney's Office, and offer to her our very best wishes for a prosperous and healthy future; and

Be It Further Resolved, That a suitable copy of this resolution be made available to Lillian "Giggie" Cortese.

CONGRATULATIONS EXTENDED TO MRS. ANNA MAE COSTAS ON HER RETIREMENT FROM OFFICE OF CLERK OF CIRCUIT COURT OF COOK COUNTY.

WHEREAS, Anna Mae Costas officially retired from the office of the Clerk of the Circuit Court of Cook County on July 29, 1996; and

WHEREAS, Anna Mae Costas worked for the Circuit Court Clerk of Cook County for nineteen years; and

WHEREAS, At the time of her retirement, Anna Mae Costas was employed as an Administrative Assistant III; and

WHEREAS, Anna Mae Costas and her late husband, John, are the proud parents of Stephen, Mary, John and Julianne; and

WHEREAS, Anna Mae Costas is the loving grandmother of John, Mark, Theresa, Michelle and Amanda; and

WHEREAS, Anna Mae Costas is the devoted sister of John P. Healy and Francis Healy; and

WHEREAS, Anna Mae Costas is a lifelong member of the Nativity of Our Lord Parish, located in the heart of the 11th Ward's Bridgeport community, as well as a former member of the Nativity Altar and Rosary Society; and

WHEREAS, Anna Mae Costas is highly deserving of the well wishes of her many family members, friends and associates as she embarks upon her retirement; now, therefore,

Be It Resolved, That we, the Mayor and the members of the City Council of the City of Chicago, gathered here this eleventh day of September in 1996, do hereby extend to Anna Mae Costas our heartiest congratulations on her retirement from the office of the Clerk of the Circuit Court of Cook County, and offer to her our very best wishes for a prosperous and healthy future; and

Be It Further Resolved, That a suitable copy of this resolution be made available to Anna Mae Costas.

CONGRATULATIONS EXTENDED TO MR. JOHN HAWRYSZ ON HIS RETIREMENT FROM CHICAGO COMMUNITY BANK.

WHEREAS, The City Council of the City of Chicago is hereby informed of the retirement of John Hawrysz from the Chicago Community Bank on Wednesday, July 31, 1996; and

WHEREAS, The retirement of John Hawrysz capped a banking career spanning fifty years, all of which were spent at the same financial institution; and

WHEREAS, A lifelong resident of Chicago's 11th Ward, John Hawrysz first went to work on August 1, 1946 at 1110 West 35th Street, when it was then known as District National Bank; and

WHEREAS, Starting out as a part-time mail sorter, John Hawrysz steadily rose through the banking ranks, receiving promotions to bookkeeper and proofer, teller, assistant cashier, vice-president and cashier, and finally, at the time of his retirement, senior vice president and cashier; and

WHEREAS, A graduate of Armour Elementary School and Tilden Technical High School, John Hawrysz served his country in the United States Navy during World War II; and

WHEREAS, John Hawrysz and his wife, Mary Ann, are the proud parents of six children and nine grandchildren; and

WHEREAS, Born and raised at 940 West 33rd Street in the heart of the 11th Ward's Bridgeport community, John Hawrysz is currently a resident of the 11th Ward's McKinley Park community, and a faithful and dedicated member of Our Lady of Good Counsel Parish, where he is a member of its Holy Name Society; and

WHEREAS, A reception in honor of John Hawrysz was planned for Wednesday, August 21, 1996, at the Chicago Community Bank; and

WHEREAS, John Hawrysz will be greatly missed by his banking colleagues and countless customers, who nonetheless wish him and his wife, Mary Ann, a lengthy and enjoyable retirement; now, therefore,

Be It Resolved, That we, the Mayor and the members of the City Council of the City of Chicago, gathered here this eleventh day of September in 1996, do hereby extend our heartiest congratulations to John Hawrysz upon his retirement after fifty years from Chicago Community Bank (formerly District National Bank); and

Be It Further Resolved, That a suitable copy of this resolution be made available to John Hawrysz.

CONGRATULATIONS EXTENDED TO MRS. FLORENCE HOGAN THIEL ON HER NINETIETH BIRTHDAY.

WHEREAS, It is with great pleasure that the City Council of the City of Chicago is hereby informed of the observance of Florence Catherine Hogan Thiel's ninetieth birthday; and

WHEREAS, Florence Thiel was born on August 5, 1906 to Thomas and Mary Powell Hogan; and

WHEREAS, Florence Thiel was born and raised at 537 West 44th Place, and since 1947, has resided at 4859 South Union Avenue, in the heart of the 11thWard's Canaryville community; and

WHEREAS, Florence Catherine Hogan and the late Frederick Edward Thiel were married on February 20, 1922; and

WHEREAS, Florence and Frederick, proud parents of Laverne (deceased), Lucille, Florence, Theresa, Frederick, Jr. (deceased), Patricia, Joan (deceased), Christopher, Janet (deceased), Nora and James; and

WHEREAS, Florence Thiel, loving grandmother of thirty-two grandchildren, fifty-eight great-grandchildren and nineteen great-great-grandchildren; and

WHEREAS, Florance Thiel, Gold Star member of Saint Gabriel's Women's Club; and

WHEREAS, Devoted daughter, dear wife, loving mother and grandmother, a cherished friend of many and a good neighbor to all, Florence Thiel richly deserves the warm and fond wishes of her many family members, friends and associates as she marked her ninetieth birthday on August 5, 1996; now, therefore,

Be It Resolved, That we, the Mayor and the members of the City Council of the City of Chicago, gathered here this eleventh day of September in 1996, do hereby extend to Florence Catherine Hogan Thiel our best and happiest wishes upon the occasion of her ninetieth birthday; and

Be It Further Resolved, That a suitable copy of this resolution be made available to Florence Catherine Hogan Thiel.

CONGRATULATIONS EXTENDED TO MRS. JANE MC CARTHY ON RECEIPT OF EMPLOYEE SERVICE AWARD FROM UNITED STATES ATTORNEY GENERAL.

WHEREAS, It is with great pleasure that the City Council of the City of Chicago has learned that Janet McCarthy has been awarded the Employee Volunteer Service Award by United States Attorney General Janet Reno; and

WHEREAS, Janet McCarthy has been an employee of the United States Attorney's Office in Chicago since 1987 as an accounting technician; and

WHEREAS, A long time resident of the 11th Ward's McKinley Park community, Janet McCarthy has devoted a large portion of her life to volunteer efforts; and

WHEREAS, As a community organizer and volunteer, Janet McCarthy has been actively involved in several groups including the Friends of the McKinley Park Library, the McKinley Park Civic Association and the C.A.P.S. Program in Chicago's 9th Police District; and

WHEREAS, A charter member of the Friends of the McKinley Park Library, Janet McCarthy served as its first president from 1990 to 1995, the period in which the new branch, located at 1915 West 35th Street, was planned, built and dedicated; and

WHEREAS, Janet McCarthy currently is the president of the McKinley Park Civic Association, having previously served as its vice president; and

WHEREAS, Janet McCarthy is also president of the 9th District C.A.P.S. Advisory Committee, having previously served as C.A.P.S. chairperson under Sector 20 of the 9th District for two years; and

WHEREAS, A member of Saints Peter and Paul Parish, Janet McCarthy is the mother of Lynn and Mark, and was active in the Saints Peter and Paul Mothers Club, the Girl Scouts and the Boys Scouts; and

WHEREAS, A tireless and selfless volunteer, Janet McCarthy has taken up the banner on countless issues, working for the betterment of her community and its residents, and is highly deserving of the recognition bestowed upon her by no less a personage than the Attorney General of the United States of America; now, therefore,

Be It Resolved, That we, the Mayor and the members of the City Council of the City of Chicago, gathered here this eleventh day of September in 1996, do hereby extend to Janet McCarthy our heartiest congratulations on receiving the Employee Volunteer Service Award and offer her our sincere appreciation for her many years of volunteer efforts; and

Be It Further Resolved, That a suitable copy of this resolution be made available to Janet McCarthy.

CONGRATULATIONS EXTENDED TO REVEREND GEORGE J. MROCHEN ON HIS TWENTIETH ANNIVERSARY AS MINISTER AND PASTOR OF HOLY CROSS EVANGELICAL LUTHERAN CHURCH.

WHEREAS, It is with great pleasure that the City Council of the City of Chicago is hereby informed of the twentieth anniversary of Reverend George J. Mrochen as pastor of Holy Cross Evangelical Lutheran Church; and

WHEREAS, Reverend George J. Mrochen also celebrated his twentieth year in the holy ministry; and

WHEREAS, Reverend George J. Mrochen holds a bachelor of arts degree from the University of Colorado; and

WHEREAS, Reverend George J. Mrochen served in the United States Army from 1968 to 1971; and

WHEREAS, Reverend George J. Mrochen also holds a master of divinity degree from Concordia Seminary; and

WHEREAS, Reverend George J. Mrochen was ordained and installed as pastor of Holy Cross Church on July 25, 1976; and

WHEREAS, Reverend George J. Mrochen also serves as circuit counselor of Circuit Number 20 of the Northern Illinois District of the LC-MS; and

WHEREAS, Reverend George J. Mrochen was honored by the members of his congregation on July 28, 1996, with a reception following the worship service; and

WHEREAS, Reverend George J. Mrochen has faithfully served Christ and the people of the 11th Ward Bridgeport community for the past twenty years, and is highly deserving of the good wishes of his many friends and associates as he embarks upon a third decade of ministering to the spiritual needs of the Holy Cross congregation; now, therefore,

Be It Resolved, That we, the Mayor and members of the City Council of the City of Chicago, gathered here this eleventh day of September in 1996, do hereby extend our heartiest congratulations to Reverend George J. Mrochen upon his twentieth anniversary as a minister and as the pastor of Holy Cross Evangelical Lutheran Church; and

Be It Further Resolved, That a suitable copy of this resolution be made available to the Reverend George J. Mrochen.

RECOGNITION OF SIXTH ANNUAL P.O.W./M.I.A. PARADE HELD SEPTEMBER 21, 1996 IN HONOR OF ALL PRISONERS OF WAR AND MILITARY PERSONNEL MISSING IN ACTION.

WHEREAS, Over seventy-eight thousand American military personnel were missing or otherwise unaccounted for at the close of World War II; and

WHEREAS, Over eight thousand five hundred American military personnel were missing or otherwise unaccounted for at the end of the Korean War; and

WHEREAS, Over two thousand four hundred American military personnel were missing or otherwise unaccounted for at the end of the Vietnam War; and

WHEREAS, The members of the United States Armed Forces represent the finest our country has to offer as they have answered the call to defend our fundamental liberties and to safeguard the freedom of peace-seeking nations around the globe; and

WHEREAS, Among those members of the United Stated Armed Services who have paid the heaviest price are those who are prisoners of war and those missing in action; and

WHEREAS, The bravery and devotion to duty, honor and country of prisoners of war and those missing in action should never be forgotten by their fellow Americans; and

WHEREAS, To that end, the Sixth Annual P.O.W./M.I.A. Parade is being held in the 11th Ward on Saturday, September 21, 1996, to honor those Americans who are still unaccounted for; and

WHEREAS, These brave individuals have earned our everlasting gratitude and their families deserve our deepest sympathy and our national pledge to never rest until the fullest accounting possible has been made of our American troops; now, therefore,

Be It Resolved, That we, the Mayor and the members of the City Council of the City of Chicago gathered here this eleventh day of September in 1996, do hereby urge all Chicagoans to join in honoring all prisoners of war and those missing in action, and to recognize the ongoing sacrifice and pain of the families of P.O.W./M.I.A.s; and

Be It Further Resolved, That a suitable copy of this resolution be made public at the ceremonies of the Sixth Annual P.O.W./M.I.A. Parade held in the 11th Ward on Saturday, September 11, 1996.

Presented By

ALDERMAN OLIVO (13th Ward):

TRIBUTE TO LATE MR. CHRIS BRADARICH.

WHEREAS, God in his infinite wisdom has called Chris Bradarich to his eternal reward; and

WHEREAS, The Chicago City Council has been informed of his passing by Alderman Frank J. Olivo; and

WHEREAS, Chris was a vital and active citizen of the City of Chicago and a source of wisdom and strength to his family and friends; and

WHEREAS, As the loving father of Thomas and the late Ron; and dearest brother of Lucille Korkill, Mary Nowicki, Eva Slowik, Pauline Renfus and Agnes Wigginton, Chris leaves a legacy of faith, dignity, compassion and love; now, therefore,

Be It Resolved, That we, the Mayor and members of the Chicago City Council, gathered here this eleventh day of September, 1996, do hereby express our sorrow on the death of Chris Bradarich and extend to his family and friends our deepest sympathy; and

Be It Further Resolved, That a suitable copy of this resolution be presented to the family of Chris Bradarich.

TRIBUTE TO LATE MR. PATRICK J. DALTON.

WHEREAS, God in his infinite wisdom has called Patrick J. Dalton to his eternal reward; and

WHEREAS, The Chicago City Council has been informed of his passing by Alderman Frank J. Olivo; and

WHEREAS, Patrick was a vital and active citizen of the City of Chicago and a source of wisdom and strength to his family and friends; and

WHEREAS, As the beloved husband of Elizabeth; loving father of Patrick Montgomery, Janice Tremmell, Patrick J., Jr., Peggy Balderrama, David, Mark and Mary Ellen Kolios; proud grandfather of seventeen; great-grandfather of eight; dear uncle of many nieces and nephews; and a cherished friend of many, Patrick leaves a legacy of faith, dignity, compassion, love and courage as Patrick was a World War II veteran; now, therefore,

Be It Resolved, That we, the Mayor and members of the Chicago City Council, gathered here this eleventh day of September, 1996, do hereby express our sorrow on the death of Patrick J. Dalton and extend to his family and friends our deepest sympathy; and

Be It Further Resolved, That a suitable copy of this resolution be presented to the family of Patrick J. Dalton.

TRIBUTE TO LATE MR. WILLIAM F. DOOLAN.

WHEREAS, God in his infinite wisdom has called William F. Doolan to his eternal reward; and

WHEREAS, The Chicago City Council has been informed of his passing by Alderman Frank J. Olivo; and

WHEREAS, William was a vital and active citizen of the City of Chicago and a source of wisdom and strength to his family and friends; and

WHEREAS, As the dear brother of Patrick and the late Violet Clark, Patsy Cesario, Thomas and Joseph, William leaves a legacy of faith, dignity, compassion, love and courage as William was a World War II veteran; now, therefore,

Be It Resolved, That we, the Mayor and members of the Chicago City Council, gathered here this eleventh day of September, 1996, do hereby express our sorrow on the death of William F. Doolan and extend to his family and friends our deepest sympathy; and

Be It Further Resolved, That a suitable copy of this resolution be presented to the family of William F. Doolan.

TRIBUTE TO LATE MR. ANTHONY F. FICARO.

WHEREAS, God in his infinite wisdom has called Anthony F. Ficaro to his eternal reward; and

WHEREAS, The Chicago City Council has been informed of his passing by Alderman Frank J. Olivo; and

WHEREAS, Anthony was a vital and active citizen of the City of Chicago and a source of wisdom and strength to his family and friends; and

WHEREAS, As the beloved husband of Shirley; loving father of Anthony J.; devoted son of the late James; proud grandfather of Anthony J., Jr., Joseph J., Daniel J. and Theresa A.; great-grandfather of Joseph and Michael; fond father-in-law of Katherine M. Ficaro; and cherished brother of the late Jack, the late Agnes Mann, Barbara Locascio, the late Joseph, the late Jerome and the late Violet and Theresa, Anthony leaves a legacy of faith, dignity, compassion and love; now, therefore,

Be It Resolved, That we, the Mayor and members of the Chicago City Council, gathered here this eleventh day of September, 1996, do hereby express our sorrow on the death of Anthony Ficaro and extend to his family and friends our deepest sympathy; and

Be It Further Resolved, That a suitable copy of this resolution be presented to the family of Anthony F. Ficaro.

TRIBUTE TO LATE MR. ROBERT A. GOGGIN.

WHEREAS, God in his infinite wisdom has called Robert A. Goggin to his eternal reward; and

WHEREAS, The Chicago City Council has been informed of his passing by Alderman Frank J. Olivo; and

WHEREAS, Robert was a vital and active citizen of the City of Chicago and a source of wisdom and strength to his family and friends; and

WHEREAS, As the beloved husband of Beverly; loving father of Pamela Conner, Penny Wons, Patti Ruff, Timothy Goggin, Mary Lou Gleeson, Terry Goggin, Kathleen Brylewski and Christopher Goggin; dear grandfather of twenty-three; and great-grandfather of three, Robert leaves a legacy of faith, dignity, compassion and love; now, therefore,

Be It Resolved, That we, the Mayor and members of the Chicago City Council, gathered here this eleventh day of September, 1996, do hereby express our sorrow on the death of Robert A. Goggin and extend to his family and friends our deepest sympathy; and

Be It Further Resolved, That a suitable copy of this resolution be presented to the family of Robert A. Goggin.

TRIBUTE TO LATE MS. CAROLE A. KOZLIK.

WHEREAS, God in his infinite wisdom has called Carole A. Kozlik to her eternal reward; and

WHEREAS, The Chicago City Council has been informed of her passing by Alderman Frank J. Olivo; and

WHEREAS, Carole was a vital and active citizen of the City of Chicago and a source of wisdom and strength to her family and friends; and

WHEREAS, As the dearest friend of Paul E. Gorman; loving mother of Lisa Marie and Sandi; dear daughter of Charlotte and the late Edward Schumacher; sister of Michael, Jim, Jack and Eddie Schumacher, Debbie Durkovic, Laurie Hyzny, Mary Reid and Shari Schumacher; and dear friend of James and Karen Kwiatkowski, Carole leaves a legacy of faith, dignity, compassion and love; now, therefore,

Be It Resolved, That we, the Mayor and members of the Chicago City Council, gathered here this eleventh day of September, 1996, do hereby express our sorrow on the death of Carole A. Kozlik and extend to her family and friends our deepest sympathy; and

Be It Further Resolved, That a suitable copy of this resolution be presented to the family of Carole A. Kozlik.

TRIBUTE TO LATE MR. STEPHEN LESNIAK.

WHEREAS, God in his infinite wisdom has called Stephen Lesniak to his eternal reward; and

WHEREAS, The Chicago City Council has been informed of his passing by Alderman Frank J. Olivo; and

WHEREAS, Stephen was a vital and active citizen of the City of Chicago and a source of wisdom and strength to his family and friends; and

WHEREAS, As the beloved husband of Angeline; loving father of Thomas and Donald; dear grandfather of Alene Ackerman and Victoria; great-grandfather of Natalie Ackerman; and fond brother of Leonard and Estelle Nowak, Stephen leaves a legacy of faith, dignity, compassion and love; now, therefore,

Be It Resolved, That we, the Mayor and members of the Chicago City Council, gathered here this eleventh day of September, 1996, do hereby express our sorrow on the death of Stephen Lesniak and extend to his family and friends our deepest sympathy; and

Be It Further Resolved, That a suitable copy of this resolution be presented to the family of Stephen Lesniak.

TRIBUTE TO LATE MRS. PATRICIA A. MAHERAS.

WHEREAS, God in his infinite wisdom has called Patricia A. Maheras to her eternal reward; and

WHEREAS, The Chicago City Council has been informed of her passing by Alderman Frank J. Olivo; and

WHEREAS, Patricia was a vital and active citizen of the City of Chicago and a source of wisdom and strength to her family and friends; and

WHEREAS, As the beloved wife of Konstantinos Maheras; devoted mother of Thomas, James, George, Vicki and Bill Maheras; cherished grandmother of Katherine; dearest daughter of the late Martin and Margaret Winters; and loving sister of Martin Winters, Mary Ellen Conroy, Kathleen Tunney, Bernadette Hacker, Noreen Gurgone, Bill Winters, Margaret McDermott and Betty Picken, Patricia leaves a legacy of faith, dignity, compassion and love; now, therefore,

Be It Resolved, That we, the Mayor and members of the Chicago City Council, gathered here this eleventh day of September, 1996, do hereby express our sorrow on the death of Patricia Maheras and extend to her family and friends our deepest sympathy; and

Be It Further Resolved, That a suitable copy of this resolution be presented to the family of Patricia A. Maheras.

TRIBUTE TO LATE MR. LEONARD MARSZALEK.

WHEREAS, God in his infinite wisdom has called Leonard Marszalek to his eternal reward; and

WHEREAS, The Chicago City Council has been informed of his passing by Alderman Frank J. Olivo; and

WHEREAS, Leonard was a vital and active citizen of the City of Chicago and a source of wisdom and strength to his family and friends; and

WHEREAS, As "World's Greatest and Loved Husband" of Eleanor; loving father of his "One and Only Daughter" Denny; and like a dad to a special niece Diane and nephew John Phillips; son of the late Andrew and the late Catherine Marszalek; brother of the late Edwin and Josephine Marszalek; son-in-law of the late Bruno and the late Ann Koziol; and brother-in-law of Ron "Bugs" and Irene Koziol, Leonard leaves a legacy of faith, dignity, compassion and love; now, therefore,

Be It Resolved, That we, the Mayor and members of the Chicago City Council, gathered here this eleventh day of September, 1996, do hereby express our sorrow on the death of Leonard Marszalek and extend to his family and friends our deepest sympathy; and

Be It Further Resolved, That a suitable copy of this resolution be presented to the family of Leonard Marszalek.

TRIBUTE TO LATE MR. LOUIS JOHN MOSKAL.

WHEREAS, God in his infinite wisdom has called Louis John Moskal to his eternal reward; and

WHEREAS, The Chicago City Council has been informed of his passing by Alderman Frank J. Olivo; and

WHEREAS, Louis was a vital and active citizen of the City of Chicago and a source of wisdom and strength to his family and friends; and

WHEREAS, As the beloved husband of Ruth; loving father of Marlene Jurczak, Gregory and Patricia Pecina; dearest grandfather of Michelle and Kathryn; and dear brother of Peter, Rose Briasco and the late Mary Przyborowski, the late Tom, the late Edward and the late Clara Zurek, Louis John leaves a legacy of faith, dignity, compassion and love; now, therefore,

Be It Resolved, That we, the Mayor and members of the Chicago City Council, gathered here this eleventh day of September, 1996, do hereby express our sorrow on the death of Louis John Moskal and extend to his family and friends our deepest sympathy; and

Be It Further Resolved, That a suitable copy of this resolution be presented to the family of Louis John Moskal.

TRIBUTE TO LATE MR. CHARLES H. MULFORD.

WHEREAS, God in his infinite wisdom has called Charles H. Mulford to his eternal reward; and

WHEREAS, The Chicago City Council has been informed of his passing by Alderman Frank J. Olivo; and

WHEREAS, Charles was a vital and active citizen of the City of Chicago and a source of wisdom and strength to his family and friends; and

WHEREAS, As the beloved husband of the late Mary Pacento; loving father of Mary Ann Miller and Nancy Arredia; dear grandfather of James Mulford, Patricia Miller, Ronald Miller, Deborah Miller and Anthony Arredia, Jr.; and fond great-grandfather of Joey, Mike, Jeffrey, Laurie, Robbie and Mary, Charles leaves a legacy of faith, dignity, compassion and love; now, therefore,

Be It Resolved, That we, the Mayor and members of the Chicago City Council, gathered here this eleventh day of September, 1996, do hereby express our sorrow on the death of Charles H. Mulford and extend to his family and friends our deepest sympathy; and

Be It Further Resolved, That a suitable copy of this resolution be presented to the family of Charles H. Mulford.

TRIBUTE TO LATE MRS. VIVIAN S. POPOVITS.

WHEREAS, God in his infinite wisdom has called Vivian S. Popovits to her eternal reward; and

WHEREAS, The Chicago City Council has been informed of her passing by Alderman Frank J. Olivo; and

WHEREAS, Vivian was a vital and active citizen of the City of Chicago and a source of wisdom and strength to her family and friends; and

WHEREAS, As the beloved wife of Joseph J.; loving mother of Jay; dear grandmother of Shannon Keating and Stacy; great-grandmother of Timmy, Tommy and Jason; and fond sister of the late William Balchunas, Vivian leaves a legacy of faith, dignity, compassion and love; now, therefore,

Be It Resolved, That we, the Mayor and members of the Chicago City Council, gathered here this eleventh day of September, 1996, do hereby express our sorrow on the death of Vivian S. Popovits and extend to her family and friends our deepest sympathy; and

Be It Further Resolved, That a suitable copy of this resolution be presented to the family of Vivian S. Popovits.

TRIBUTE TO LATE MR. EDMOND J. SHANAHAN.

WHEREAS, God in his infinite wisdom has called Edmond J. Shanahan to his eternal reward; and

WHEREAS, The Chicago City Council has been informed of his passing by Alderman Frank J. Olivo; and

WHEREAS, Edmond was a vital and active citizen of the City of Chicago and a source of wisdom and strength to his family and friends; and

WHEREAS, As the beloved husband of Ellen T.; loving father of Edmond, Michael, John and Eileen Shanahan; cherished grandfather of Michael James Shanahan; and fond brother of John, Paddy, Bertie, Kathleen, the late Denis, the late Thomas and the late Rita, Edmond leaves a legacy of faith, dignity, compassion and love; now, therefore,

Be It Resolved, That we, the Mayor and members of the Chicago City Council, gathered here this eleventh day of September, 1996, do hereby express our sorrow on the death of Edmond J. Shanahan and extend to his family and friends our deepest sympathy; and

Be It Further Resolved, That a suitable copy of this resolution be presented to the family of Edmond J. Shanahan.

TRIBUTE TO LATE MS. GENEVIEVE M. SOBON.

WHEREAS, God in his infinite wisdom has called Genevieve M. Sobon to her eternal reward; and

WHEREAS, The Chicago City Council has been informed of her passing by Alderman Frank J. Olivo; and

WHEREAS, Genevieve was a vital and active citizen of the City of Chicago and a source of wisdom and strength to her family and friends; and

WHEREAS, As the cherished daughter of the late Jan and Mary; loving sister of the late Frank and Olga Stopka; dearest aunt of the late Joseph Stopka; and fond great-aunt of Barbara Fleming, Patricia, JoAnn and Joseph Stopka, Genevieve leaves a legacy of faith, dignity, compassion and love; now, therefore,

Be It Resolved, That we, the Mayor and members of the Chicago City Council, gathered here this eleventh day of September, 1996, do hereby express our sorrow on the death of Genevieve M. Sobon and extend to her family and friends our deepest sympathy; and

Be It Further Resolved, That a suitable copy of this resolution be presented to the family of Genevieve M. Sobon.

TRIBUTE TO LATE MR. JOSEPH P. STERK.

WHEREAS, God in his infinite wisdom has called Joseph P. Sterk to his eternal reward; and

WHEREAS, The Chicago City Council has been informed of his passing by Alderman Frank J. Olivo; and

WHEREAS, Joseph was a vital and active citizen of the City of Chicago and a source of wisdom and strength to his family and friends; and

WHEREAS, As the loving husband of Clara; and dearest father of Joanne Peterson, Mary Karson, Bill and the late Joe Sterk, Joseph leaves a legacy of faith, dignity, compassion and love; now, therefore,

Be It Resolved, That we, the Mayor and members of the Chicago City Council, gathered here this eleventh day of September, 1996, do hereby express our sorrow on the death of Joseph P. Sterk and extend to his family and friends our deepest sympathy; and

Be It Further Resolved, That a suitable copy of this resolution be presented to the family of Joseph P. Sterk.

CONGRATULATIONS EXTENDED TO HAROLD AND ROSE ALLISON ON THEIR FIFTIETH WEDDING ANNIVERSARY.

WHEREAS, Harold and Rose Allison will celebrate their golden wedding anniversary on October 5, 1996; and

WHEREAS, The Chicago City Council has been informed this momentous occasion by Alderman Frank J. Olivo; and

WHEREAS, May Harold and Rose's shining example of faith, commitment and love to each other and their family serve as a shining example to one and all; now, therefore,

Be It Resolved, That we, the Mayor and members of the Chicago City Council, gathered here this eleventh day of September, 1996, do hereby honor Harold and Rose Allison and wish them many more years of marital happiness; and

Be It Further Resolved, That a suitable copy of this resolution be presented to Harold and Rose Allison.

CONGRATULATIONS EXTENDED TO MYLES AND ADELINE CURYLO ON THEIR FIFTIETH WEDDING ANNIVERSARY.

WHEREAS, Myles and Adeline Curylo will celebrate their golden wedding anniversary on October 13, 1996; and

WHEREAS, The Chicago City Council has been informed of this momentous occasion by Alderman Frank J. Olivo; and

WHEREAS, May Myles and Adeline's shining example of faith, commitment and love to each other and their family serve as a shining example to one and all; now, therefore,

Be It Resolved, That we, the Mayor and the members of the Chicago City Council gathered here this eleventh day of September, 1996, do hereby honor Myles and Adeline Curylo and wish them many more years of marital happiness; and

Be It Further Resolved, That a suitable copy of this resolution be presented to Myles and Adeline Curylo.

CONGRATULATIONS EXTENDED TO FRANK AND IRENE KADAS ON THEIR FIFTIETH WEDDING ANNIVERSARY.

WHEREAS, Frank and Irene Kadas will celebrate their golden wedding anniversary on October 20, 1996; and

WHEREAS, The Chicago City Council has been informed of this momentous occasion by Alderman Frank J. Olivo; and

WHEREAS, May Frank and Irene's shining example of faith, commitment and love to each other and their family serve as a shining example to one and all; now, therefore,

Be It Resolved, That we, the Mayor and the members of the Chicago City Council, gathered here this eleventh day of September, 1996, do hereby honor Frank and Irene Kadas and wish them many more years of marital happiness; and

Be It Further Resolved, That a suitable copy of this resolution be presented to Frank and Irene Kadas.

CONGRATULATIONS EXTENDED TO WAYNE AND IRENE KEMPF ON THEIR FIFTIETH WEDDING ANNIVERSARY.

WHEREAS, Wayne and Irene Kempf recently celebrated their golden wedding anniversary; and

WHEREAS, The Chicago City Council has been informed of this momentous occasion by Alderman Frank J. Olivo; and

WHEREAS, May Wayne and Irene's shining example of faith, commitment and love to each other and their family serve as a shining example to one and all; now, therefore,

Be It Resolved, That we, the Mayor and the members of the Chicago City Council, gathered here this eleventh day of September, 1996, do hereby honor Wayne and Irene Kempf and wish them many more years of marital happiness; and

Be It Further Resolved, That a suitable copy of this resolution be presented to Wayne and Irene Kempf.

CONGRATULATIONS EXTENDED TO JOHN AND HELEN KLARIC ON THEIR FIFTIETH WEDDING ANNIVERSARY.

WHEREAS, John and Helen Klaric recently celebrated their golden wedding anniversary; and

WHEREAS, The Chicago City Council has been informed of this momentous occasion by Alderman Frank J. Olivo; and

WHEREAS, May John and Helen's shining example of faith, commitment and love to each other and their family serve as a shining example to one and all; now, therefore,

Be It Resolved, That we, the Mayor and members of the Chicago City Council, gathered here this eleventh day of September, 1996, do hereby honor John and Helen Klaric and wish them many more years of marital happiness; and

Be It Further Resolved, That a suitable copy of this resolution be presented to John and Helen Klaric.

CONGRATULATIONS EXTENDED TO EDWARD AND DOLORES LA PAILLE ON THEIR FIFTIETH WEDDING ANNIVERSARY.

WHEREAS, Edward and Dolores LaPaille will celebrate their golden wedding anniversary on October 20, 1996; and

WHEREAS, The Chicago City Council has been informed of this momentous occasion by Alderman Frank J. Olivo; and

WHEREAS, May Edward and Dolores' shining example of faith, commitment and love to each other and their family serve as a shining example to one and all; now, therefore,

Be It Resolved, That we, the Mayor and members of the Chicago City Council, gathered here this eleventh day of September, 1996, do hereby honor Edward and Dolores LaPaille and wish them many more years of marital happiness; and

Be It Further Resolved, That a suitable copy of this resolution be presented to Edward and Dolores LaPaille.

CONGRATULATIONS EXTENDED TO WEST LAWN ALL STARS GIRLS SOFTBALL TEAM ON THEIR PERFORMANCE IN STATE TOURNAMENT.

WHEREAS, West Lawn's nine and ten year old girls softball all-star team came in second in the recently held state tournament; and

WHEREAS, The Chicago City Council has been informed of this momentous feat by Alderman Frank J. Olivo; and

WHEREAS, The West Lawn All-Stars team, coached by John McGuire and Laura Harney, and managed by Thomas Bujanski, played for the tournament championship after the field of over one hundred sixty teams had been whittled to two; and

WHEREAS, Allison Boley, Jessica Bujanski, Bridget Cashman, Anna Gargano, Katy Harney, Jennifer Heimberg, Mardee Hresil, Nazha Hussien, Bridget Maiellaro, Cathriona McGuire, Lauren McGury, Michelle Nendza, Mary Jo Presbitero and Allison Strimel are all members of the team; and

WHEREAS, The West Lawn Little League, parents, relatives, friends and the southwest community are proud of their accomplishment, and although they may have finished second in the tournament, they will be number one in our hearts; now, therefore,

Be It Resolved, That we, the Mayor and members of the Chicago City Council, in meeting assembled this eleventh day of September, 1996, do hereby extend our congratulations to the West Lawn nine and ten year old girls softball team, and wish them many more years of continued success; and

Be It Further Resolved, That a suitable copy of this resolution be presented to West Lawn nine and ten year old girls softball team.

Presented By

ALDERMAN BURKE (14th Ward):

TRIBUTE TO LATE MR. OSCAR BROWN III.

WHEREAS, Oscar Brown III has been called to eternal life by the wisdom of God at the age of thirty-eight; and

WHEREAS, The Chicago City Council has been informed of his passing by Alderman Edward M. Burke; and

WHEREAS, Oscar Brown III will be remembered as one of Chicago's most gifted and well-loved jazz musicians; and

WHEREAS, Oscar Brown III followed in the footsteps of his legendary father, Oscar Brown, Jr., a prolific songwriter and charismatic pianist; and

WHEREAS, When Oscar Brown III was three years old he provided the inspiration for one of his father's most successful tunes, "Dat Dere," by repeatedly asking, "Hey, Daddy, what dat dere?"; and

WHEREAS, Oscar Brown III was an accomplished bass player who had worked professionally as a jazz, pop, cabaret and avant-garde performer; and

WHEREAS, Oscar Brown III was a Chicago star with a rising national reputation; and

WHEREAS, The sudden passing of Oscar Brown III has left the music community deeply saddened by a most tragic loss; and

WHEREAS, All who knew Oscar Brown III considered him to be a bright beacon of artistry and thoughtfulness toward others; and

WHEREAS, To his devoted father, Oscar Brown, Jr.; his four children; his brother; and five sisters, Oscar Brown III imparts a legacy of faithfulness, service and dignity; now, therefore,

Be It Resolved, That we, the Mayor and members of the Chicago City Council, assembled this eleventh day of September, 1996, do hereby commemorate Oscar Brown III for his grace-filled life and do hereby extend our condolences to his family; and

Be It Further Resolved, That a suitable copy of this resolution be presented to the family of Oscar Brown III.

TRIBUTE TO LATE MR. THOMAS P. CAMPAGNA.

WHEREAS, Thomas P. Campagna has been called to eternal life by the wisdom of God at the age of sixty; and

WHEREAS, The Chicago City Council has been informed of his passing by Alderman Edward M. Burke; and

WHEREAS, Thomas P. Campagna served as the former president and longtime business manager of Machinery Movers, Riggers and Machinery Erectors Local 136; and

WHEREAS, Local 136 is one of five unions that sets up trade shows at McCormick Place in the City of Chicago; and

WHEREAS, Thomas P. Campagna joined Local 136 in 1965 and served for ten years as a union steward before being elected to a three-year term as president of the five hundred member local in 1977; and

WHEREAS, In 1980, Thomas P. Campagna ran for business manager of the local and was re-elected six times; and

WHEREAS, Thomas P. Campagna was born and raised on the west side of the City of Chicago and was a graduate of Saint Patrick's High School; and

WHEREAS, Thomas P. Campagna attended Saint Mary's College in Winona, Minnesota; and

WHEREAS, Upon returning to the City of Chicago from Minnesota, Thomas P. Campagna worked as a Chicago police officer for two years; and

WHEREAS, Thomas P. Campagna also worked in sales before serving as a union official for Local 136; and

WHEREAS, All who knew Thomas P. Campagna considered him to be a bright beacon of holiness and thoughtfulness toward others; and

WHEREAS, To his devoted wife, Sharon; his four daughters, Juliana, Nora, Cynthia, and Jill; his four sons, Thomas, Nicholas, Anthony and Steven; two step-sons, Gary and Antonio; his mother, Lillian; two brothers; a sister; and four grandchildren, Thomas P. Campagna imparts a legacy of faithfulness, service and dignity; now, therefore,

Be It Resolved, That we, the Mayor and members of the Chicago City Council, assembled this eleventh day of September, 1996, do hereby commemorate Thomas P. Campagna for his grace-filled life and do hereby extend our condolences to his family; and

Be It Further Resolved, That a suitable copy of this resolution be presented to the family of Thomas P. Campagna.

TRIBUTE TO LATE MR. WILLIAM F. CAPLICE.

WHEREAS, William F. Caplice has been called to eternal life by the wisdom of God at the age of seventy-three; and

WHEREAS, The Chicago City Council has been informed of his passing by Alderman Edward M. Burke; and

WHEREAS, Over a career of more than a quarter of a century, William F. Caplice held high level posts at the *Chicago Tribune* and its parent, Tribune Co.; and

WHEREAS, William F. Caplice was an attorney and a certified public accountant who began his career at the *Chicago Tribune* in May of 1959 as a tax accountant and an internal auditor; and

WHEREAS, Over the next two decades William F. Caplice served in a variety of Tribune Co. positions, including, secretary, controller and treasurer; and

WHEREAS, William F. Caplice also served as a director of the Chicago Tribune Charities and as a member of the board of the *City News Bureau of Chicago*; and

WHEREAS, In November, 1969, William F. Caplice was named a trustee of DePaul University, where he had earned his bachelor's degree in commerce and a law degree; and

WHEREAS, Despite his retirement in 1985, William F. Caplice continued to carry out special projects for Tribune Co.; and

WHEREAS, All who knew William F. Caplice considered him to be a bright beacon of holiness and thoughtfulness towards others; and

WHEREAS, To his devoted wife, Jeanne; his daughter, Mary Beth Newman; his eight sons, William, Jr., James, Thomas, Daniel, Robert, John, Michael and Timothy; a sister; and nineteen grandchildren, William F. Caplice imparts a legacy of faithfulness, service and dignity; now, therefore,

Be It Resolved, That we, the Mayor and members of the Chicago City Council, assembled this eleventh day of September, 1996, do hereby commemorate William F. Caplice for his grace-filled life and do hereby extend our condolences to his family; and

Be It Further Resolved, That a suitable copy of this resolution be presented to the family of William F. Caplice.

TRIBUTE TO LATE MR. TAYLOR COTTON, JR.

WHEREAS, Taylor Cotton, Jr. has been called to eternal life by the wisdom of God at the age of fifty-nine; and

WHEREAS, The Chicago City Council has been informed of his passing by Alderman Edward M. Burke; and

WHEREAS, Taylor Cotton, Jr. was the principal founder and the executive director of Black Contractors United, the nation's largest organization of black contractors; and

WHEREAS, A resident of the River City apartment complex, Taylor Cotton, Jr. worked tirelessly for more than a quarter of a century to promote construction jobs and contracts for minorities; and

WHEREAS, Taylor Cotton, Jr. was born in Clarksdale, Mississippi, on January 7, 1937; and

WHEREAS, Taylor Cotton, Jr. was a graduate of Mississippi Industrial College and did graduate work at Southern Illinois University; and

WHEREAS, From 1972 until 1982, Taylor Cotton, Jr. served as the director of the Chicago Urban League's Apprenticeship Outreach Program; and

WHEREAS, In that role, Taylor Cotton, Jr. designed affirmative action plans for such projects as the Sears Tower and Dearborn Park; and

WHEREAS, While at the Chicago Urban League, Taylor Cotton, Jr. helped found Black Contractors United in 1979; and

WHEREAS, In March of 1995, Taylor Cotton, Jr. was named the executive director of Black Contractors United; and

WHEREAS, All who knew Taylor Cotton, Jr. considered him to be a bright beacon of professionalism and thoughtfulness towards others; and

WHEREAS, To his devoted mother, Appolonia Cotton; his daughter, Sandy Outlaw; and three grandchildren, Taylor Cotton, Jr. imparts a legacy of faithfulness, service and dignity; now, therefore,

Be It Resolved, That we, the Mayor and members of the Chicago City Council, assembled this eleventh day of September, 1996, do hereby commemorate Taylor Cotton, Jr. for his grace-filled life and do hereby extend our condolences to his family; and

Be It Further Resolved, That a suitable copy of this resolution be presented to the family of Taylor Cotton, Jr.

TRIBUTE TO LATE MR. WILLIAM M. CRONIN.

WHEREAS, William M. Cronin has been called to eternal life by the wisdom of God at the age of sixty-eight; and

WHEREAS, The Chicago City Council has been informed of his passing by Alderman Edward M. Burke; and

WHEREAS, William M. Cronin was an accounting manager and served over thirty years with the Circuit Court of Cook County before retiring in February, 1994; and

WHEREAS, William M. Cronin was born July 29, 1928 in the City of Chicago; and

WHEREAS, William M. Cronin was a longtime resident of the Austin community and was a graduate of Austin High School; and

WHEREAS, William M. Cronin later attended the University of Illinois; and

WHEREAS, William M. Cronin served for four years during the Korean War as a navigator for the United States Navy; and

WHEREAS, All who knew William M. Cronin considered him to be a bright beacon of holiness and thoughtfulness toward others; and

WHEREAS, To his devoted wife, Jeanne; his four daughters, Cherie Eno, Patricia Duda, Mary Micotto and Catherine Hopewell; his two sons, William and Timothy; and his two sisters, Dorothy Higgins and Jerre McPartlin, William M. Cronin imparts a legacy of faithfulness, service and dignity; now, therefore,

Be It Resolved, That we, the Mayor and members of the Chicago City Council, assembled this eleventh day of September, 1996, do hereby commemorate William M. Cronin for his grace-filled life and do hereby extend our condolences to his family; and

Be It Further Resolved, That a suitable copy of this resolution be presented to the family of William M. Cronin.

TRIBUTE TO LATE MRS. JOY DARROW.

WHEREAS, Joy Darrow has been called to eternal life by the wisdom of God at the age of sixty-two; and

WHEREAS, The Chicago City Council has been informed of her passing by Alderman Edward M. Burke; and

WHEREAS, Joy Darrow was a Chicago journalist, gallery owner and photographer; and

WHEREAS, Joy Darrow served as a reporter for the *Chicago Tribune* in the 1960s; and

WHEREAS, In the late 1970s, Joy Darrow was the managing editor for the *Chicago Defender;* and

WHEREAS, In recent years, Joy Darrow had worked tirelessly on housing and human rights issues; and

WHEREAS, Joy Darrow was the grandniece of the prominent defense attorney Clarence Darrow; and

WHEREAS, Joy Darrow was the loving wife of Steven Pratt, a food writer for the *Chicago Tribune;* and

WHEREAS, All who knew Joy Darrow considered her to be a bright beacon of holiness and thoughtfulness toward others; and

WHEREAS, To her devoted husband, Steven Pratt; her son, Clark Baim; her two daughters, Tracy Baim and Marcy Baim; and a brother, Joy Darrow imparts a legacy of faithfulness, service and dignity; now, therefore,

Be It Resolved, That we, the Mayor and members of the Chicago City Council, assembled this eleventh day of September, 1996, do hereby commemorate Joy Darrow for her grace-filled life and do hereby extend our condolences to her family; and

Be It Further Resolved, That a suitable copy of this resolution be presented to the family of Joy Darrow.

TRIBUTE TO LATE MRS. ELINOR ELAM.

WHEREAS, Elinor Elam has been called to eternal life by the wisdom of God at the age of seventy-six; and

WHEREAS, The Chicago City Council has been informed of her passing by Alderman Edward M. Burke; and

WHEREAS, Elinor Elam served on the board of the Leadership Council of Metropolitan Open Communities; and

WHEREAS, Elinor Elam was an advocate of open housing and a civic leader whose high-profile and tireless support of the Gautreaux decision helped bring about the implementation of scattered site housing in the City of Chicago; and

WHEREAS, Elinor Elam served as the president of the Chicago League of Women Voters from 1972 to 1977; and

WHEREAS, In forty years of service to the league, Elinor Elam became an expert on local issues including housing, employment and community development; and

WHEREAS, In 1982, Elinor Elam received the league's Greensfelder Award for outstanding service; and

WHEREAS, All who knew Elinor Elam considered her to be a bright beacon of holiness and thoughtfulness toward others; and

WHEREAS, To her two daughters, JoAnn and Susan; her son, Michael; three sisters, Ruth Morrison, Marjorie Marquard and Gertrude Foster; as well as two grandchildren, Elinor Elam imparts a legacy of faithfulness, service and dignity; now, therefore,

Be It Resolved, That we, the Mayor and members of the Chicago City Council, assembled this eleventh day of September, 1996, do hereby commemorate Elinor Elam for her grace-filled life and do hereby extend our condolences to her family; and

Be It Further Resolved, That a suitable copy of this resolution be presented to the family of Elinor Elam.

TRIBUTE TO LATE MR. M. WARD FLEMING.

WHEREAS, M. Ward Fleming has been called to eternal life by the wisdom of God at the age of sixty-one; and

WHEREAS, The Chicago City Council has been informed of his passing by Alderman Edward M. Burke; and

WHEREAS, M. Ward Fleming served for ten years as the assessor of York Township; and

WHEREAS, A Republican, M. Ward Fleming was appointed assessor in 1986 and was later elected twice to public office; and

WHEREAS, M. Ward Fleming brought the highest degree of professionalism to the office of assessor and was credited with returning valuable unassessed property to the tax rolls; and

WHEREAS, Under the guidance of M. Ward Fleming the office of the assessor was computerized and modernized; and

WHEREAS, M. Ward Fleming served as the chairman of the Illinois Real Estate Committee; and

WHEREAS, M. Ward Fleming was employed as an independent senior real estate appraiser; and

WHEREAS, M. Ward Fleming had previously worked at the Uptown National Bank, Oak Park Federal Savings and Draper and Kramer, Inc.; and

WHEREAS, All who knew M. Ward Fleming considered him to be a bright beacon of professionalism and thoughtfulness toward others; and

WHEREAS, To his devoted wife, Marcia; his three daughters, Gail Ogdon, Donna Sweeney and Sally Fleming; his son, Michael; and six grandchildren, M. Ward Fleming imparts a legacy of faithfulness, service and dignity; now, therefore,

Be It Resolved, That we, the Mayor and members of the Chicago City Council, assembled this eleventh day of September, 1996, do hereby commemorate M. Ward Fleming for his grace-filled life and do hereby extend our condolences to his family; and

Be It Further Resolved, That a suitable copy of this resolution be presented to the family of M. Ward Fleming.

TRIBUTE TO LATE MRS. VIVIAN GIROLAMI.

WHEREAS, Vivian Girolami has been called to eternal life by the wisdom of God at the age of sixty-eight; and

WHEREAS, The Chicago City Council has been informed of her passing by Alderman Edward M. Burke; and

WHEREAS, Vivian Girolami was a longtime resident of the west side of the City of Chicago and the wife of Anthony Girolami, a 28th Ward alderman and clerk of the Cook County Probate Court; and

WHEREAS, Vivian Girolami was born and raised in South Bend, Indiana, and moved to the City of Chicago after her marriage; and

WHEREAS, Vivian Girolami worked tirelessly in her husband's political campaigns and was active in his career; and

WHEREAS, In 1986, Vivian Girolami and her husband, Anthony Girolami, moved to Ponce Inlet, Florida; and

WHEREAS, Vivian Girolami was an active member of the Ponce Inlet community and served as president of the Ponce Inlet Community Center and the Ponce Inlet Women's Club; and

WHEREAS, The Ponce Inlet Town Hall was closed on the day of the funeral of Vivian Girolami in order to pay tribute to the passing of a respected community leader; and

WHEREAS, All who knew Vivian Girolami considered her to be a bright beacon of holiness and thoughtfulness toward others; and

WHEREAS, To her devoted husband, Anthony Girolami; her loving daughter, Carol Hollander; and her brother, Vivian Girolami imparts a legacy of faithfulness, service and dignity; now, therefore,

Be It Resolved, That we, the Mayor and members of the Chicago City Council, assembled this eleventh day of September, 1996, do hereby commemorate Vivian Girolami for her grace-filled life and do hereby extend our condolences to her family; and

Be It Further Resolved, That a suitable copy of this resolution be presented to the family of Vivian Girolami.

TRIBUTE TO LATE MRS. SHARON GOLDBLATT.

WHEREAS, Sharon Goldblatt has been called to eternal life by the wisdom of God at the age of forty-seven; and

WHEREAS, The Chicago City Council has been informed of her passing by Alderman Edward M. Burke; and

WHEREAS, Sharon Goldblatt was born on August 15, 1949 in Racine, Wisconsin, the daughter of William H. and Mildred Navis Kuiper; and

WHEREAS, Sharon Goldblatt was a graduate of the University of Wisconsin-Oshkosh; and

WHEREAS, Sharon Goldblatt served as an executive for United Airlines for sixteen years; and

WHEREAS, In 1982, Sharon Goldblatt wed Lionel Goldblatt, the chairman of Goldblatt Department Stores; and

WHEREAS, Sharon Goldblatt was a devoted wife and mother to her two loving daughters, Paula Bass and Vicki Kane; and

WHEREAS, In service to others, Sharon Goldblatt was an active volunteer who devoted her time and energy to "Walk for Life", and the DePaul University Theater School; and

WHEREAS, Sharon Goldblatt was a member of the Moody Bible Church located on Chicago's near north side; and

WHEREAS, All who knew Sharon Goldblatt considered her to be a bright beacon of holiness and thoughtfulness toward others; and

WHEREAS, To her devoted husband, Lionel; her daughters, Paula Bass and Vicki Kane; her parents, William H. and Mildred Navis Kuiper; her brother, Jerry Kuiper; her sister, Susan Boehme; and her granddaughter, Sharon Goldblatt imparts a legacy of faithfulness, service and dignity; now, therefore,

Be It Resolved, That we, the Mayor and the members of the Chicago City Council, assembled this eleventh day of September, 1996, do hereby commemorate Sharon Goldblatt for her grace-filled life and do hereby extend our condolences to her family; and

Be It Further Resolved, That a suitable copy of this resolution be presented to the family of Sharon Goldblatt.

TRIBUTE TO LATE REVEREND JOSEPH P. GORDON.

WHEREAS, The Reverend Joseph P. Gordon has been called to eternal life by the wisdom of God at the age of seventy-eight; and

WHEREAS, The Chicago City Council has been informed of his passing by Alderman Edward M. Burke; and

WHEREAS, The Reverend Joseph P. Gordon served with devotion as the pastor of Saint Matthew Baptist Church on the south side of Chicago for forty-five years; and

WHEREAS, A resident of the south suburban Markham community, the Reverend Joseph P. Gordon was a graduate of the Moody Bible Institute and held a master's degree in religion from Indiana University; and

WHEREAS, The Reverend Joseph P. Gordon founded the church at 4511 South State Street, located across from the Robert Taylor Homes, in 1951; and

WHEREAS, The Reverend Joseph P. Gordon was a tireless, energetic, and compassionate community leader who helped feed the hungry and house the homeless; and

WHEREAS, All who knew the Reverend Joseph P. Gordon considered him to be a bright beacon of holiness and thoughtfulness toward others; and

WHEREAS, To his devoted wife, Lessie; their daughters, Mattie and Joyce; his seven sons, Joseph, Jr., Robert, Eugene, Joseph II, Howard, the Reverend Simon and the Reverend Martin; his four brothers; his sister; his twenty-six grandchildren; and his fifteen great-grandchildren, the Reverend Joseph P. Gordon imparts a legacy of faithfulness, service and dignity; now, therefore,

Be It Resolved, That we, the Mayor and the members of the Chicago City Council, assembled this eleventh day of September, 1996, do hereby commemorate the Reverend Joseph P. Gordon for his grace-filled life and do hereby extend our condolences to his family; and

Be It Further Resolved, That a suitable copy of this resolution be presented to the family of the Reverend Joseph P. Gordon.

TRIBUTE TO LATE REVEREND CHARLES P. GRYZIK.

WHEREAS, The Reverend Charles P. Gryzik has been called to eternal life by the wisdom of God at the age of eighty-four; and

WHEREAS, The Chicago City Council has been informed of his passing by Alderman Edward M. Burke; and

WHEREAS, The Reverend Charles P. Gryzik was born on January 23, 1912, in the City of Chicago, the beloved son of the late Albert and Agatha Gryzik; and

WHEREAS, The Reverend Charles P. Gryzik received his religious training at Quigley Preparatory Seminary in the City of Chicago and Saint Mary of the Lake Seminary in Mundelein; and

WHEREAS, The Reverend Charles P. Gryzik served in pastoral posts at many churches on the south side of the City of Chicago; and

WHEREAS, For many years, the Reverend Charles P. Gryzik served with devotion and prayerful humility at Saint Salomea Church in the Kensington neighborhood; and

WHEREAS, The Reverend Charles P. Gryzik tirelessly ministered to the parishioners of Saint Salomea Church until the parish closed in 1990; and

WHEREAS, From 1990 until 1993, the Reverend Charles P. Gryzik was assigned to Saint Isidore Church in Blue Island; and

WHEREAS, The Reverend Charles P. Gryzik was a peacemaker and unselfishly devoted his life to the service of God by helping and comforting others; and

WHEREAS, All who knew the Reverend Charles P. Gryzik considered him to be a bright beacon of holiness and thoughtfulness toward others; and

WHEREAS, To his devoted sister, Sister Mary Deotilla, C.S.S.F., the Reverend Charles P. Gryzik imparts a legacy of faithfulness, service and dignity; now, therefore,

Be It Resolved, That we, the Mayor and members of the Chicago City Council, assembled this eleventh day of September, 1996, do hereby commemorate the Reverend Charles P. Gryzik for his grace-filled life and do hereby extend our condolences to his family; and

Be It Further Resolved, That a suitable copy of this resolution be presented to the family of the Reverend Charles P. Gryzik.

TRIBUTE TO LATE MRS. PATRICIA HARTLEY.

WHEREAS, Patricia Hartley has been called to eternal life by the wisdom of God at the age of sixty-six; and

WHEREAS, The Chicago City Council has been informed of her passing by Alderman Edward M. Burke; and

WHEREAS, Patricia Hartley was born in Joliet, Illinois, on November 18, 1929, the daughter of the late Joseph and Patricia Stark; and

WHEREAS, Patricia Hartley was the loving mother of nine children; and

WHEREAS, Patricia Hartley was actively involved in local politics and served for nearly two terms as Lockport Township supervisor; and

WHEREAS, Patricia Hartley served for eighteen years as Lockport Township assessor; and

WHEREAS, Patricia Hartley was a tireless and dedicated public servant who had earned the respect and admiration of all; and

WHEREAS, Patricia Hartley was a devoted friend of the poor and frequently made donations to the needy of Lockport Township; and

WHEREAS, All who knew Patricia Hartley considered her to be a bright beacon of holiness and thoughtfulness toward others; and

WHEREAS, To her two sons, Gregory and Kenneth; and her seven daughters, Cathie, Cindy, Sharon, Carol, Karen, Sandy and Kim, Patricia Hartley imparts a legacy of faithfulness, service and dignity; now, therefore,

Be It Resolved, That we, the Mayor and members of the Chicago City Council, assembled this eleventh day of September, 1996, do hereby commemorate Patricia Hartley for her grace-filled life and do hereby extend our condolences to her family; and

Be It Further Resolved, That a suitable copy of this resolution be presented to the family of Patricia Hartley.

TRIBUTE TO LATE MRS. ANNE DUNNE HEALY.

WHEREAS, Anne Dunne Healy has been called to eternal life by the wisdom of God at the age of eighty-five; and

WHEREAS, The Chicago City Council has been informed of her passing by Alderman Edward M. Burke; and

WHEREAS, Anne Dunne Healy was the sister of George Dunne, the former president of the Cook County Board; and

WHEREAS, A former resident of the Lincoln Park neighborhood, Anne Dunne Healy was a former homemaker and devoted mother to eight children; and

WHEREAS, Anne Dunne Healy was left a widow when her late husband, Edward, a naval aerial gunner, was shot down in the Pacific during World War II; and

WHEREAS, Anne Dunne Healy was a former model and raised her eight children on her own with great devotion and love; and

WHEREAS, All who knew Anne Dunne Healy considered her to be a bright beacon of holiness and thoughtfulness toward others; and

WHEREAS, To her four surviving sons, Michael, Jon, Joel and Terrence; her two daughters, Nancy Catravas and Frances; her sister; twenty-nine grandchildren; and nine loving great-grandchildren, Anne Dunne Healy imparts a legacy of faithfulness, service and dignity; now, therefore,

Be It Resolved, That we, the Mayor and members of the Chicago City Council, assembled this eleventh day of September, 1996, do hereby commemorate Anne Dunne Healy for her grace-filled life and do hereby extend our condolences to her family; and

Be It Further Resolved, That a suitable copy of this resolution be presented to the family of Anne Dunne Healy.

TRIBUTE TO LATE MR. WILLIAM PAUL HIGGINS.

WHEREAS, William Paul Higgins has been called to eternal life by the wisdom of God at the age of eighty-eight; and

WHEREAS, The Chicago City Council has been informed of his passing by Alderman Edward M. Burke; and

WHEREAS, William Paul Higgins was the son of the late Michael and Mary Higgins; and

WHEREAS, William Paul Higgins joined the Chicago Police Department in March of 1936; and

WHEREAS, William Paul Higgins served in the Patrol Division and other assignments for the Chicago Police Department; and

WHEREAS, William Paul Higgins retired from the Chicago Police Depatment in June of 1970; and

WHEREAS, William Paul Higgins served in the United States military during World War II; and

WHEREAS, All who knew William Paul Higgins considered him to be a bright beacon of holiness and thoughtfulness toward others; and

WHEREAS, To his devoted sisters, Mary "Mae" Collins, and Esther; and his brother, Maurice, William Paul Higgins imparts a legacy of faithfulness, service and dignity; now, therefore,

Be It Resolved, That we, the Mayor and members of the Chicago City Council, assembled this eleventh day of September, 1996, do hereby commemorate William Paul Higgins for his grace-filled life and do hereby extend our condolences to his family; and

Be It Further Resolved, That a suitable copy of this resolution be presented to the family of William Paul Higgins.

TRIBUTE TO LATE MRS. MARIE C. BELLAMY-JOHNSON.

WHEREAS, Marie C. Bellamy-Johnson has been called to eternal life by the wisdom of God at the age of eighty-four; and

WHEREAS, The Chicago City Council has been informed of her passing by Alderman Edward M. Burke; and

WHEREAS, In 1947, Marie C. Bellamy-Johnson became the first African-American woman to graduate from John Marshall Law School; and

WHEREAS, Marie C. Bellamy-Johnson was born in Boley, Oklahoma, and was the granddaughter of Louis Taylor, a minister and lawyer; and

WHEREAS, Marie C. Bellamy-Johnson served in general practice as an attorney from 1948 to 1958; and

WHEREAS, Marie C. Bellamy-Johnson served as an administrative hearing judge for the Illinois Department of Labor; and

WHEREAS, Marie C. Bellamy-Johnson was the former vice president of the National Association of Administrative Law Judges; and

WHEREAS, Marie C. Bellamy-Johnson also worked for the Internal Revenue Service and the Illinois Department of Employment Security before retiring in 1987; and

WHEREAS, All who knew Marie C. Bellamy-Johnson considered her to be a bright beacon of holiness and thoughtfulness toward others; and

WHEREAS, To her devoted daughter, Viola Matthews; six grandchildren; and seven great-grandchildren, Marie C. Bellamy-Johnson imparts a legacy of faithfulness, service and dignity; now, therefore,

Be It Resolved, That we, the Mayor and the members of the Chicago City Council, assembled this eleventh day of September, 1996, do hereby commemorate Marie C. Bellamy-Johnson for her grace-filled life and do hereby extend our condolences to her family; and

Be It Further Resolved, That a suitable copy of this resolution be presented to the family of Marie C. Bellamy-Johnson.

TRIBUTE TO LATE DR. CHARLES L. JONES.

WHEREAS, Dr. Charles L. Jones has been called to eternal life by the wisdom of God at the age of fifty-eight; and

WHEREAS, The Chicago City Council has been informed of his passing by Alderman Edward M. Burke; and

WHEREAS, Dr. Charles L. Jones was a respected podiatrist and past president of the American Podiatric Medical Association; and

WHEREAS, A resident of the Lincoln Park neighborhood, Dr. Charles L. Jones operated a private practice at 3541 West Irving Park Road for more than thirty years; and

WHEREAS, Dr. Charles L. Jones was a great humanitarian who began a program in the late 1980s to provide free podiatric care to the homeless; and

WHEREAS, Dr. Charles L. Jones instituted the "Let Someone Fill Your Shoes" campaign to collect shoes for the homeless; and

WHEREAS, In 1995, the "Let Someone Fill Your Shoes" campaign distributed ten thousand pairs of shoes for the homeless; and

WHEREAS, Dr. Charles L. Jones had served as the dean of the Scholl College of Podiatric Medicine; and

WHEREAS, Dr. Charles L. Jones graduated summa cum laude from Scholl College of Podiatric Medicine in 1961; and

WHEREAS, In 1995, Dr. Charles L. Jones was honored as the alumnus of the year by Scholl College of Podiatric Medicine, and the same year was awarded his alma mater's highest accolade, the Presidential Honor; and

WHEREAS, Dr. Charles L. Jones served as a true mentor to many friends and colleagues at Scholl College of Podiatric Medicine; and

WHEREAS, Dr. Charles L. Jones also served as president of the American College of Foot and Ankle Surgeons as well as of the American Board of Podiatric Surgery; and

WHEREAS, All who knew Dr. Charles L. Jones considered him to be a bright beacon of professionalism and thoughtfulness toward others; and

WHEREAS, To his devoted sister, Viola; and his companion, Martin Gigele, Dr. Charles L. Jones imparts a legacy of faithfulness, service and dignity; now, therefore,

Be It Resolved, That we, the Mayor and the members of the Chicago City Council, assembled this eleventh day of September, 1996, do hereby commemorate Dr. Charles L. Jones for his grace-filled life and do hereby extend our condolences to his family; and

Be It Further Resolved, That a suitable copy of this resolution be presented to the family of Dr. Charles L. Jones.

TRIBUTE TO LATE MR. HAROLD GEORGE KIEHM II.

WHEREAS, Harold George Kiehm II has been called to eternal life by the wisdom of God at the age of fifty-nine; and

WHEREAS, The Chicago City Council has been informed of his passing by Alderman Edward M. Burke; and

WHEREAS, Harold George Kiehm II served for three years as the principal of Von Steuben Metropolitan Science Center on the northwest side; and

WHEREAS, A lifelong resident of Chicago, Harold George Kiehm II had spent his entire thirty-seven year career at the high school; and

WHEREAS, Harold George Kiehm II was a respected administrator and due largely to his great vision and tireless efforts, Von Steuben Metropolitan Science Center had been held out as a model school worthy of emulation; and

WHEREAS, In service to others, Harold George Kiehm II, devoted his time as president of the Prairie Club of Spring Grove Camp, an outdoor program for youth groups; and

WHEREAS, Harold George Kiehm II was a member of the Pilgrim Lutheran Church for the past twenty-five years; and

WHEREAS, All who knew Harold George Kiehm II considered him to be a bright beacon of holiness and thoughtfulness toward others; and

WHEREAS, To his devoted wife, Judy; his sons, Erin, Chris and Brian; as well as two grandchildren, Harold George Kiehm II imparts a legacy of faithfulness, service and dignity; now, therefore,

Be It Resolved, That we, the Mayor and members of the Chicago City Council, assembled this eleventh day of September, 1996, do hereby commemorate Harold George Kiehm II for his grace-filled life and do hereby extend our sincere condolences to his family; and

Be It Further Resolved, That a suitable copy of this resolution be presented to the family of Harold George Kiehm II.

TRIBUTE TO LATE MRS. EMILY M. KRZYZEWSKI.

WHEREAS, Emily M. Krzyzewski has been called to eternal life by the wisdom of God at the age of eighty-four; and

WHEREAS, The Chicago City Council has been informed of her passing by Alderman Edward M. Burke; and

WHEREAS, Emily M. Krzyzewski was born in Pennsylvania and was a longtime resident of the Ukrainian Village neighborhood of Chicago; and

WHEREAS, Emily M. Krzyzewski was the devoted mother of Duke University Basketball Coach Mike Krzyzewski; and

WHEREAS, Mike Krzyzewski has served with distinction for more than sixteen years as the men's basketball coach and led his team to back-to-back national titles in 1991 and 1992; and

WHEREAS, Mike Krzyzewski has attributed his personal success to his mother, Emily M. Krzyzewski, a humble cleaning lady, who taught him the value of hard work; and

WHEREAS, All who knew Emily M. Krzyzewski considered her to be a bright beacon of holiness and thoughtfulness toward others; and

WHEREAS, To her devoted sons, Mike and William; two daughters, Josephine Bysina and Virginia Klemanovic; a brother, Walter Pituch; and five grandchildren, Emily M. Krzyzewski imparts a legacy of faithfulness, service and dignity; now, therefore,

Be It Resolved, That we, the Mayor and members of the Chicago City Council, assembled this eleventh day of September, 1996, do hereby commemorate Emily M. Krzyzewski for her grace-filled life and do hereby extend our condolences to her family; and

Be It Further Resolved, That a suitable copy of this resolution be presented to the family of Emily M. Krzyzewski.

TRIBUTE TO LATE MRS. CLARE LANCASTER.

WHEREAS, Clare Lancaster has been called to eternal life by the wisdom of God at the age of ninety-three; and

WHEREAS, The Chicago City Council has been informed of her passing by Alderman Edward M. Burke; and

WHEREAS, Clare Lancaster was a resident of Chicago's near north side and served as a community volunteer; and

WHEREAS, Clare Lancaster was a member of the board of directors of the Big Sisters of Catholic Charities; and

WHEREAS, The tireless and devoted efforts of Clare Lancaster remain a testimony to her great charity to help the less fortunate; and

WHEREAS, Clare Lancaster was the devoted wife of the late Alderman William Lancaster; and

WHEREAS, The late Alderman William Lancaster served the 37th Ward and the west side Austin community from 1943 to 1955; and

WHEREAS, All who knew Clare Lancaster considered her to be a bright beacon of holiness and thoughtfulness toward others; and

WHEREAS, To her devoted son, William J., Clare Lancaster imparts a legacy of faithfulness, service and dignity; now, therefore,

Be It Resolved, That we, the Mayor and members of the Chicago City Council, assembled this eleventh day of September, 1996, do hereby commemorate Clare Lancaster for her grace-filled life and do hereby extend our condolences to her family; and

Be It Further Resolved, That a suitable copy of this resolution be presented to the family of Clare Lancaster.

TRIBUTE TO LATE DR. RAYMOND E. LEE.

WHEREAS, Dr. Raymond E. Lee has been called to eternal life by the wisdom of God at the age of sixty-four; and

WHEREAS, The Chicago City Council has been informed of his passing by Alderman Edward M. Burke; and

WHEREAS, Dr. Raymond E. Lee graduated from the Illinois College of Podiatric Medicine in 1959 and a year later opened his own practice; and

WHEREAS, Dr. Raymond E. Lee was a respected foot specialist who practiced on the southeast side of Chicago at 1638 East 87th Street; and

WHEREAS, Dr. Raymond E. Lee was a respected leader in his profession who served as the president of the National Podiatry Association; and

WHEREAS, During the early 1980s, Dr. Raymond E. Lee served as president of the National Podiatry Association; and

WHEREAS, A native of Pittsburgh, Pennsylvania, Dr. Raymond E. Lee entered the field of podiatry after graduating from the University of Pittsburgh and serving in the United States Army as a medical corpsman; and

WHEREAS, Dr. Raymond E. Lee worked tirelessly to promote civil rights and served as the past president of the Southeast Community Organization; and

WHEREAS, The Southeast Community Organization twice honored Dr. Raymond E. Lee with its Gold Key Award for helping stabilize the Calumet Heights community where he lived; and

WHEREAS, All who knew Dr. Raymond E. Lee considered him to be a bright beacon of holiness and thoughtfulness toward others; and

WHEREAS, To his devoted wife, Lynne; his son, Scott; his daughter, Pamela; and a sister, Dr. Raymond E. Lee imparts a legacy of faithfulness, service and dignity; now, therefore,

Be It Resolved, That we, the Mayor and members of the Chicago City Council, assembled this eleventh day of September, 1996, do hereby commemorate Dr. Raymond E. Lee for his grace-filled life and do hereby extend our condolences to his family; and

Be It Further Resolved, That a suitable copy of this resolution be presented to the family of Dr. Raymond E. Lee.

TRIBUTE TO LATE MR. RAYMOND W. LINDSEY.

WHEREAS, Raymond W. Lindsey has been called to eternal life by the wisdom of God at the age of eighty-one; and

WHEREAS, The Chicago City Council has been informed of his passing by Alderman Edward M. Burke; and

WHEREAS, Raymond W. Lindsey was the devoted son of the late Elmer and Della Lindsey; and

WHEREAS, Raymond W. Lindsey served as a detective with the Chicago Police Department; and

WHEREAS, Raymond W. Lindsey joined the Chicago Police Department on July 30, 1951; and

WHEREAS, Raymond W. Lindsey retired from the Chicago Police Department on May 9, 1978; and

WHEREAS, All who knew Raymond W. Lindsey considered him to be a bright beacon of holiness and thoughtfulness toward others; and

WHEREAS, To his devoted sister, Loretta, Raymond W. Lindsey imparts a legacy of faithfulness, service and dignity; now, therefore,

Be It Resolved, That we, the Mayor and members of the Chicago City Council, assembled this eleventh day of September, 1996, do hereby commemorate Raymond W. Lindsey for his grace-filled life and do hereby extend our sincere condolences to his family; and

Be It Further Resolved, That a suitable copy of this resolution be presented to the family of Raymond W. Lindsey.

TRIBUTE TO LATE MR. WILLIAM MARTIN.

WHEREAS, William Martin has been called to eternal life by the wisdom of God at the age of seventy-three; and

WHEREAS, The Chicago City Council has been informed of his passing by Alderman Edward M. Burke; and

WHEREAS, For more than twenty years, William Martin served as the president of Local 150 of the International Union of Operating Engineers; and

WHEREAS, As president of Local 150, William Martin initiated a newspaper that included a "Voice of the People" column for both critical and favorable comments from members; and

WHEREAS, William Martin worked as a crane operator with American Bridge before being chosen in 1958 as business manager for Local 150 in the Rockford area; and

WHEREAS, William Martin was elected president of Local 150 in 1962; and

WHEREAS, William Martin was known for his charismatic charm and proficient leadership skills; and

WHEREAS, Local 150 represents ten thousand members in the Chicago area and six counties in northwest Indiana; and

WHEREAS, During World War II, William Martin served in the 101st Airborne Division and also served in the Korean War; and

WHEREAS, All who knew William Martin considered him to be a bright beacon of holiness and thoughtfulness toward others; and

WHEREAS, To his devoted wife, Clare; his daughter, Jean Kansfield; his three sons, Michael, Gerald and William; as well as ten grandchildren, William Martin imparts a legacy of faithfulness, service and dignity; now, therefore,

Be It Resolved, That we, the Mayor and members of the Chicago City Council, assembled this eleventh day of September, 1996, do hereby commemorate William Martin for his grace-filled life and do hereby extend our sincere condolences to his family; and

Be It Further Resolved, That a suitable copy of this resolution be presented to the family of William Martin.

TRIBUTE TO MR. JAMES JOSEPH O'BRIEN.

WHEREAS, James "Red" Joseph O'Brien has been called to eternal life by the wisdom of God at the age of seventy-three; and

WHEREAS, The Chicago City Council has been informed of his passing by Alderman Edward M. Burke; and

WHEREAS, James "Red" Joseph O'Brien was born on Chicago's south side, the youngest of eleven children; and

WHEREAS, James "Red" Joseph O'Brien graduated from Englewood High School and enlisted in the United States Navy where he served as a first class electrician's mate for four years during World War II; and

WHEREAS, After World War II, James "Red" Joseph O'Brien went to work for the City of Chicago and was appointed the traffic division's chief operating electrical engineer in 1951; and

WHEREAS, James "Red" Joseph O'Brien retired from the position in 1988, the same year his devoted wife, Helen, passed away; and

WHEREAS, James "Red" Joseph O'Brien was known as "The Mayor of Mount Greenwood", the community where he lived for forty-five years; and

WHEREAS, All who knew James "Red" Joseph O'Brien considered him to be a bright beacon of holiness and thoughtfulness toward others; and

WHEREAS, To his two devoted sons, James, Jr., and Timothy; his loving daughter, Maureen; and two sisters, Katherine and Eleanor, James "Red" Joseph O'Brien imparts a legacy of faithfulness, service and dignity; now, therefore,

Be It Resolved, That we, the Mayor and members of the Chicago City Council, assembled this eleventh day of September, 1996, do hereby commemorate James "Red" Joseph O'Brien for his grace-filled life and do hereby extend our condolences to his family; and

Be It Further Resolved, That a suitable copy of this resolution be presented to the family of James "Red" Joseph O'Brien.

TRIBUTE TO MR. ANTHONY P. PACELLI.

WHEREAS, Anthony P. Pacelli has been called to eternal life by the wisdom of God at the age of sixty-six; and

WHEREAS, The Chicago City Council has been informed of his passing by Alderman Edward M. Burke; and

WHEREAS, Anthony P. Pacelli served as an attorney in the Chicago metropolitan area for more than four decades; and

WHEREAS, Anthony P. Pacelli was a graduate of the Chicago Kent School of Law; and

WHEREAS, Anthony P. Pacelli served as a special assistant Illinois attorney general representing the Cook County Medical Center complex; and

WHEREAS, Anthony P. Pacelli was a respected and revered member of the legal community and a consummate professional; and

WHEREAS, All who knew Anthony P. Pacelli considered him to be a bright beacon of holiness and thoughtfulness toward others; and

WHEREAS, To his devoted wife, Judy; four sons, Patrick, Paul, Christopher and James; and his loving mother, Josephine, Anthony P. Pacelli imparts a legacy of faithfulness, service and dignity; now, therefore,

Be It Resolved, That we, the Mayor and members of the Chicago City Council, assembled this eleventh day of September, 1996, do hereby commemorate Anthony P. Pacelli for his grace-filled life and do hereby extend our condolences to his family; and

Be It Further Resolved, That a suitable copy of this resolution be presented to the family of Anthony P. Pacelli.

TRIBUTE TO LATE HONORABLE MARVIN H. RUTTENBERG.

WHEREAS, The Honorable Marvin H. Ruttenberg has been called to eternal life by the wisdom of God at the age of seventy-nine; and

WHEREAS, The Chicago City Council has been informed of his passing by Alderman Edward M. Burke; and

WHEREAS, The Honorable Marvin H. Ruttenberg was a former associate judge of the Cook County Circuit Court in suburban Rolling Meadows; and

WHEREAS, The Honorable Marvin H. Ruttenberg served as an attorney for forty years with Ruttenberg and Ruttenberg; and

WHEREAS, The Honorable Marvin H. Ruttenberg became an associate judge in 1986; and

WHEREAS, During World War II, The Honorable Marvin H. Ruttenberg bravely served as a navigator in the United States Army; and

WHEREAS, All who knew The Honorable Marvin H. Ruttenberg considered him to be a bright beacon of holiness and thoughtfulness toward others; and

WHEREAS, To his devoted wife, Kay; his two sons, Robert and Andrew; his sister, Esther; his brother, David; as well as four grandchildren, The Honorable Marvin H. Ruttenberg imparts a legacy of faithfulness, service and dignity; now, therefore,

Be It Resolved, That we, the Mayor and members of the Chicago City Council, assembled this eleventh day of September, 1996, do hereby commemorate The Honorable Marvin H. Ruttenberg for his grace-filled life and do hereby extend our condolences to his family; and

Be It Further Resolved, That a suitable copy of this resolution be presented to the family of The Honorable Marvin H. Ruttenberg.

TRIBUTE TO LATE DR. JOHN SHEDD SCHWEPPE.

WHEREAS, Dr. John Shedd Schweppe has been called to eternal life by the wisdom of God at the age of seventy-nine; and

WHEREAS, The Chicago City Council has been informed of his passing by Alderman Edward M. Burke; and

WHEREAS, Dr. John Shedd Schweppe was a professor emeritus of medicine and molecular biology at Northwestern University Medical School; and

WHEREAS, Dr. John Shedd Schweppe served as an attending physician at Northwestern University Hospital from 1972 to 1990; and

WHEREAS, A resident of Winnetka, Dr. John Shedd Schweppe was the grandson of the late John G. Shedd, the chairman of Marshall Field and Company who financed the construction of the Shedd Aquarium; and

WHEREAS, Dr. John Shedd Schweppe's mother, Laura, served as the president of the Visiting Nurses Association; and

WHEREAS, Charles Schweppe, the father of Dr. John Shedd Schweppe, served as the president of the board of Saint Luke's Hospital; and

WHEREAS, Dr. John Shedd Schweppe graduated cum laude from Harvard University and received his medical degree from Northwestern University; and

WHEREAS, Dr. John Shedd Schweppe served as a resident at the Mayo Clinic in Rochester, Minnesota; and

WHEREAS, Dr. John Shedd Schweppe was a board member of United Charities for more than twenty years; and

WHEREAS, In service to others, Dr. John Shedd Schweppe volunteered his time for many years providing free medical care to ex-convicts at Saint Leonard's House, an Episcopal halfway house located near the Chicago Stadium; and

WHEREAS, All who knew Dr. John Shedd Schweppe considered him to be a bright beacon of holiness and thoughtfulness toward others; and

WHEREAS, To his devoted wife, Lydia; his daughter, Leigh Buettner; his two sons, Charles and David; and six loving grandchildren, Dr. John Shedd Schweppe imparts a legacy of faithfulness, service and dignity; now, therefore,

Be It Resolved, That we, the Mayor and members of the Chicago City Council, assembled this eleventh day of September, 1996, do hereby commemorate Dr. John Shedd Schweppe for his grace-filled life and do hereby extend our condolences to his family; and

Be It Further Resolved, That a suitable copy of this resolution be presented to the family of Dr. John Shedd Schweppe.

TRIBUTE TO LATE MR. BEN R. STEIN.

WHEREAS, Ben R. Stein has been called to eternal life by the wisdom of God at the age of eighty-two; and

WHEREAS, The Chicago City Council has been informed of his passing by Alderman Edward M. Burke; and

WHEREAS, A native of Chicago, Ben R. Stein was born on April 21, 1914, the son of Samuel and Riva Stein; and

WHEREAS, Ben R. Stein was a respected businessman and patron of many worthy charitable causes; and

WHEREAS, Ben R. Stein served as the president of United Maintenance Services located at 1550 South Indiana Avenue, a small firm which he built into one of Chicago's biggest and most successful janitorial companies; and

WHEREAS, Ben R. Stein performed charity work on behalf of Maryville Academy and Children's Charities; and

WHEREAS, Ben R. Stein served as a sponsor of Chicago's Special Olympics; and

WHEREAS, In recognition of his many charitable contributions benefiting the children of the Chicago Metropolitan Area, the Variety Club of Illinois presented Ben R. Stein with it's first Standing Tall Award in 1987; and

WHEREAS, All who knew Ben R. Stein considered him to be a bright beacon of holiness and thoughtfulness toward others; and

WHEREAS, To his devoted daughters, Carol Stein and Kiki Slyziuk, Ben R. Stein imparts a legacy of faithfulness, service and dignity; now, therefore,

Be It Resolved, That we, the Mayor and members of the Chicago City Council, assembled this eleventh day of September, 1996, do hereby commemorate Ben R. Stein for his grace-filled life and do hereby extend our condolences to his family; and

Be It Further Resolved, That a suitable copy of this resolution be presented to the family of Ben R. Stein.

TRIBUTE TO LATE MR. GARDNER HENRY STERN.

WHEREAS, Gardner Henry Stern has been called to eternal life by the wisdom of God at the age of ninety-two; and

WHEREAS, The Chicago City Council has been informed of his passing by Alderman Edward M. Burke; and

WHEREAS, Gardner Henry Stern was born and raised on the south side of Chicago and was the son of Henry R. Stern, the founder of the law firm that is now known as Jenner and Block; and

WHEREAS, Gardner Henry Stern retired in 1969 as president of Hillman's, Inc., a food store chain that included the Stop and Shop specialty stores and Gaper's Caterers; and

WHEREAS, Gardner Henry Stern was a 1926 graduate of Yale University and served during World War II in the United States Navy and retired with the rank of commander; and

WHEREAS, Gardner Henry Stern was a longtime trustee of the University of Chicago and served as a director of Encyclopedia Britannica and the Chicago Title and Trust Co.; and

WHEREAS, Gardner Henry Stern also served on numerous other boards including Michael Reese Hospital, the Latin School of Chicago, WTTW-TV and the Chicago Maternity Center; and

WHEREAS, All who knew Gardner Henry Stern considered him to be a bright beacon of holiness and thoughtfulness toward others; and

WHEREAS, To his four sons, Gardner H., Jr., Harry L., John L. and Jeffrey L.; twelve grandchildren; and thirteen great-grandchildren, Gardner Henry Stern imparts a legacy of faithfulness, service and dignity; now, therefore,

Be It Resolved, That we, the Mayor and members of the Chicago City Council, assembled this eleventh day of September, 1996, do hereby commemorate Gardner Henry Stern for his grace-filled life and do hereby extend our condolences to his family; and

Be It Further Resolved, That a suitable copy of this resolution be presented to the family of Gardner Henry Stern.

TRIBUTE TO LATE MRS. JANET R. TROIKE.

WHEREAS, Janet R. Troike has been called to eternal life by the wisdom of God at the age of seventy-nine; and

WHEREAS, The Chicago City Council has been informed of her passing by Alderman Edward M. Burke; and

WHEREAS, Janet R. Troike was the beloved daughter of the late Regina and Adam Waskowski, the operators of Adam's Auto Construction in Chicago; and

WHEREAS, Janet R. Toike was the loving wife of the late John A. Troike, a former chairman of the Illinois Youth Commission; and

WHEREAS, Janet R. Troike was the devoted mother of Robert Troike, a member of the Chicago Police Department; and

WHEREAS, All who knew Janet R. Troike considered her to be a bright beacon of holiness and thoughtfulness toward others; and

WHEREAS, To her devoted sons, George and Robert; her sister, Regina; her brother, John B.; as well as her four grandchildren, Janet R. Troike imparts a legacy of faithfulness, service and dignity; now, therefore,

Be It Resolved, That we, the Mayor and members of the Chicago City Council, assembled this eleventh day of September, 1996, do hereby commemorate Janet R. Troike for her grace-filled life and do hereby extend our condolences to her family; and

Be It Further Resolved, That a suitable copy of this resolution be presented to the family of Janet R. Troike.

TRIBUTE TO LATE MR. LA DONAL TURNER.

WHEREAS, LaDonal Turner has been called to eternal life by the wisdom of God at the age of forty-four; and

WHEREAS, The Chicago City Council has been informed of his passing by Alderman Edward M. Burke; and

WHEREAS, LaDonal Turner was the brother of State Representative Arthur Turner, a Chicago Democrat; and

WHEREAS, LaDonal Turner attended Saint Mel's High School and served his country as a member of the United States Army; and

WHEREAS, LaDonal Turner was injured seventeen years ago in an accident that left him paralyzed; and

WHEREAS, Despite his condition, LaDonal Turners's thirst for life served as an example for others to emulate; and

WHEREAS, All who knew LaDonal Turner considered him to be a bright beacon of holiness and thoughtfulness toward others; and

WHEREAS, To his devoted parents, Joseph and Catherine; his two daughters, Taveda and Markedsa; his brothers, Arthur, Joseph, Jr. and Myron Keith; his sister, Dorothy; and his loving granddaughter, LaDonal Turner imparts a legacy of faithfulness, service and dignity; now, therefore,

Be It Resolved, That we, the Mayor and members of the Chicago City Council, assembled this eleventh day of September, 1996, do hereby commemorate LaDonal Turner for his grace-filled life and do hereby extend our condolences to his family; and

Be It Further Resolved, That a suitable copy of this resolution be presented to the family of LaDonal Turner.

TRIBUTE TO LATE MR. WILLIAM VOGEL.

WHEREAS, William "Bill" Vogel has been called to eternal life by the wisdom of God at the age of seventy-two; and

WHEREAS, The Chicago City Council has been informed of his passing by Alderman Edward M. Burke; and

WHEREAS, William "Bill" Vogel served as a trustee for the Village of Orland Park; and

WHEREAS, William "Bill" Vogel was named Orland Township Citizen of the Year in 1988; and

WHEREAS, A native of Chicago, William "Bill" Vogel was born in 1923 in the Englewood community; and

WHEREAS, William "Bill" Vogel attended De La Salle High School and later enlisted to serve his country in the United States Navy; and

WHEREAS, William "Bill" Vogel was employed by Commonwealth Edison for thirty-nine years before retiring in 1985; and

WHEREAS, In service to others, William "Bill" Vogel was a volunteer for the Boy Scouts of America and the Chicago Chapter of the Recording for the Blind & Dyslexic; and

WHEREAS, All who knew William "Bill" Vogel considered him to be a bright beacon of holiness and thoughtfulness toward others; and

WHEREAS, To his devoted wife, Ruth; his son, Jim; and his daughter, Laura Vogel Kolpak, William "Bill" Vogel imparts a legacy of faithfulness, service and dignity; now, therefore,

Be It Resolved, That we, the Mayor and members of the Chicago City Council, assembled this eleventh day of September, 1996, do hereby commemorate William "Bill" Vogel for his grace-filled life and do hereby extend our condolences to his family; and

Be It Further Resolved, That a suitable copy of this resolution be presented to the family of William "Bill" Vogel.

TRIBUTE TO LATE MRS. KALLIOPI ZAFIRATOS.

WHEREAS, Kalliopi Zafiratos has been called to eternal life by the wisdom of God at the age of one hundred; and

WHEREAS, The Chicago City Council has been informed of her passing by Alderman Edward M. Burke; and

WHEREAS, Kalliopi Zafiratos was the devoted wife of the late Anastace Zafiratos; and

WHEREAS, Kalliopi Zafiratos was the loving mother of the Cook County Circuit Court Judge James Zafiratos; and

WHEREAS, All who knew Kalliopi Zafiratos considered her to be a bright beacon of holiness and thoughtfulness toward others; and

WHEREAS, Kalliopi Zafiratos will be dearly missed by many family members who shared her friendship and sought out her advice, wisdom and consolation; and

WHEREAS, To her devoted sons, The Honorable James Zafiratos and Chris Zafiratos; her daughter, Irene LaMonto; her sister, Georgia Rotas; five grandchildren; and six great-grandchildren, Kalliopi Zafiratos imparts a legacy of faithfulness, service and dignity; now, therefore,

Be It Resolved, That we, the Mayor and members of the Chicago City Council, assembled this eleventh day of September, 1996, do hereby commemorate Kalliopi Zafiratos for her grace-filled life and do hereby extend our condolences to her family; and

Be It Further Resolved, That a suitable copy of this resolution be presented to the family of Kalliopi Zafiratos.

CONGRATULATIONS EXTENDED TO MRS. ANN MARIE BALLARD ON HER EIGHTIETH BIRTHDAY.

WHEREAS, Ann Marie Ballard will celebrate her eightieth birthday on Sunday, September 29, 1996; and

WHEREAS, The Chicago City Council has been informed of this milestone by Alderman Edward M. Burke; and

WHEREAS, Ann Marie Ballard was a longtime resident of the 14th Ward and raised five children in her home located at 54th Street and Emerald Avenue in Visitation Parish; and

WHEREAS, Ann Marie Ballard is the devoted and loving mother of three sons, Lowell, Terrance and Robert; as well as two daughters, Barbara and Janice; and

WHEREAS, Ann Marie Ballard was one of eight children born to James and Clara Pekar; and

WHEREAS, Ann Marie Ballard is the loving sister of Charlotte Dempsey and Clarence Pekar; as well as the late Rita Haugh, James Pekar, Donald Pekar, Joseph Pekar and Francis Pekar; and

WHEREAS, In joyful celebration of her eightieth birthday, family members and friends plan to hold a surprise party in honor of Ann Marie Ballard at Mabenka's Restaurant on Sunday September 29, 1996; now, therefore,

Be It Resolved, That we, the Mayor and members of the Chicago City Council, assembled this eleventh day of September, 1996, do hereby congratulate Ann Marie Ballard on the occasion of her eightieth birthday and wish her many more years of happiness; and

Be It Further Resolved, That a suitable copy of this resolution be presented to Ann Marie Ballard.

CONGRATULATIONS EXTENDED TO MR. JOSEPH J. GENTILE AND LOYOLA UNIVERSITY OF CHICAGO ON DEDICATION OF JOSEPH J. GENTILE CENTER AND SEPTEMBER 11, 1996 PROCLAIMED "JOSEPH J. GENTILE CENTER DAY IN THE CITY OF CHICAGO".

WHEREAS, Loyola University Chicago will celebrate the naming of its newest structure on its Lake Shore campus the Joseph J. Gentile Center on September 11, 1996; and

WHEREAS, The Chicago City Council has been informed of this by Alderman Edward M. Burke; and

WHEREAS, Joseph J. Gentile is a 1948 Loyola University alumnus; and

WHEREAS, With extravagant generosity and loyalty to his alma mater, Loyola University Chicago, Joseph J. Gentile has made the largest named gift from a living donor in the one hundred twenty-five year history of the university; and

WHEREAS, With pride and gratitude, Loyola University Chicago gratefully acknowledges the generosity of Joseph J. Gentile by naming its multi-purpose recreational facility the Joseph J. Gentile Center; and

WHEREAS, The spirit of love and charity is a hallmark of Joseph J. Gentile's personality having unselfishly been a supporter of many Chicago

based charitable organizations which makes him a model for all Chicagoans; and

WHEREAS, As a successful Chicago businessman, Joseph J. Gentile has given back to those institutions which so richly invested in him, bringing to the City of Chicago wide advantage and expansive opportunity; now, therefore,

Be It Resolved, That we, the Mayor and members of the Chicago City Council, in meeting assembled this eleventh day of September, 1996, do hereby congratulate Joseph J. Gentile and Loyola University Chicago on the dedication of the Joseph J. Gentile Center and do hereby proclaim September 11, 1996, "Joseph J. Gentile Day in the City of Chicago"; and

Be It Further Resolved, That suitable copies of this resolution be presented to Joseph J. Gentile and Loyola University Chicago.

CONGRATULATIONS EXTENDED TO MR. ROBERT A. MARIANO ON BEING HONORED AS RETAILER OF THE YEAR BY RETAIL MERCHANTS ASSOCIATION.

WHEREAS, Robert A. Mariano will be honored on September 11, 1996 by the Retail Merchants Association as the Retailer of the Year; and

WHEREAS, The Chicago City Council has been informed of this auspicious occasion by Alderman Edward M. Burke; and

WHEREAS, Robert A. Mariano is the president and chief executive officer of Dominick's Finer Foods; and

WHEREAS, Robert A. Mariano began his career with Dominick's Finer Foods in 1973 as a part-time deli clerk; and

WHEREAS, Through the years, Robert A. Mariano has worked in various manufacturing, operations and marketing positions for Dominick's Finer Foods; and

WHEREAS, In his current position as president and chief executive officer, Robert A. Mariano oversees an organization with approximately sixteen thousand employees and Two and One-half Billion Dollars in annual sales; and

WHEREAS, Robert A. Mariano is the creator of the "Fresh Store" concept implemented by Dominick's Finer Foods which was responsible for greatly improving the company's perishable-goods purchasing system; and

WHEREAS, Robert A. Mariano has improved teamwork and taken a direct interest in upgrading managerial talent at Dominick's Finer Foods; and

WHEREAS, Robert A. Mariano holds a bachelor of science degree from the University of Illinois at Chicago, and a masters degree in business administration from the University of Chicago; and

WHEREAS, Robert A. Mariano is a member of the Food Marketing Institute and the Economic Club of Chicago; and

WHEREAS, To better the lives of children in the Chicago metropolitan area, Robert A. Mariano has unselfishly served as a director of the Young Men's Christian Association Board of Managers as well as a member of the Junior Achievement Board of Directors; and

WHEREAS, The Illinois Retail Merchants Association will present Robert A. Mariano with this prestigious award on September 11, 1996 at a special luncheon held in his honor in the Grand Ballroom of the Chicago Hilton and Towers; now, therefore,

Be It Resolved, That we, the Mayor and members of the Chicago City Council, assembled this eleventh day of September, 1996, do hereby congratulate Robert A. Mariano and offer all good wishes for his future happiness and prosperity; and

Be It Further Resolved, That a suitable copy of this resolution be presented to Robert A. Mariano.

CONGRATULATIONS EXTENDED TO MR. DELBERT R. SMALL ON HIS RETIREMENT FROM PUBLIC SERVICE.

WHEREAS, After forty-three years of devoted public service Delbert R. Small has announced his retirement; and

WHEREAS, The Chicago City Council has been informed of this auspicious occasion by Alderman Edward M. Burke; and

WHEREAS, Delbert R. Small was initiated into the International Brotherhood of Electrical Workers in 1953; and

WHEREAS, Delbert R. Small has spent the past twenty-two years with the Chicago Park District where he has served as a foreman; and

WHEREAS, Delbert R. Small previously was employed by the Metropolitan Sanitary District and the Bureau of Electricity for the City of Chicago; and

WHEREAS, Delbert R. Small served as a member of the Local 9 Examining Board and as an officer of the executive board of the union; and

WHEREAS, All who know Delbert R. Small consider him to be a bright beacon of professionalism and thoughtfulness toward others; and

WHEREAS, Delbert R. Small resides with his wife, Mary, in Chicago's West Beverly neighborhood close to their daughter, Carole, a Chicago police officer, and son, Rick, a traffic repairman with the City of Chicago's Bureau of Electricity; and

WHEREAS, Delbert R. Small and his wife, Mary, are also the parents of the late James Small, who passed away suddenly in February, 1994; and

WHEREAS, Delbert R. and Mary Small have been blessed with ten loving grandchildren, Jill, James, Michael, Collyn, Doyle, Rick, Kellie, Rachel, Jennifer and Nora, as well as two great-grandsons, Gregory and James; and

WHEREAS, Delbert R. and Mary Small plan to spend time at home in Chicago and winters in Fort Meyers, Florida; now, therefore,

Be It Resolved, That we, the Mayor and members of the Chicago City Council, assembled this eleventh day of September, 1996, do hereby congratulate Delbert R. Small on the occasion of his retirement; and

Be It Further Resolved, That a suitable copy of this resolution be presented to Delbert R. Small.

CONGRATULATIONS EXTENDED TO CATHOLIC WAR VETERANS, FIVE HOLY MARTYRS' POST 500 ON ITS FIFTIETH ANNIVERSARY.

WHEREAS, The Catholic War Veterans, Five Holy Martyrs, Post 500 will celebrate its fiftieth anniversary on Sunday, September, 15,1996;

WHEREAS, The Chicago City Council has been informed of this auspicious occasion by Alderman Edward M. Burke; and

WHEREAS, The post was chartered in 1946 and includes among its members one hundred twenty five veterans who bravely fought in World Was II, the Korean War and the Vietnam War; and

WHEREAS, Many of the members of Post 500 reside in the Brighton Park, Gage Park and Back of the Yards communities, as well as other neighborhoods on the southwest side of Chicago; and

WHEREAS, The purpose of the Catholic War Veterans is to guard the rights and privileges of veterans, their widows and orphans, help the sick and disabled, and promote Americanism and Catholic action; and

WHEREAS, The members of Post 500, through this half century, have pursued family values, good citizenship; and

WHEREAS, The members of Post 500, meet the first Monday of every month at Five Holy Martyrs Church located at 4327 South Richmond Street; and

WHEREAS, The organization has erected monuments on the parish grounds in memory of the brave soldiers who served in World War II, the Korean War and the Vietnam War; and

WHEREAS, In celebration of the fiftieth anniversary of Post 500, a memorial mass will be said on Sunday, September 15, 1996, at Five Holy Martyrs Church; now, therefore;

Be *It Resolved*, That we, the Mayor and members of the Chicago City Council, assembled this eleventh day of September, 1996 do hereby congratulate the members of Post 500 on fifty years of good fellowship and service to others; and

Be It Further Resolved, That a suitable copy of this resolution be presented to Casimer Kasper, commander of Post 500.

CONGRATULATIONS EXTENDED TO MEMBERS OF CHICAGO DEPARTMENTS OF POLICE, FIRE, STREETS AND SANITATION AND CONSUMER SERVICES FOR CONTRIBUTIONS TO SUCCESS OF 1996 DEMOCRATIC NATIONAL CONVENTION.

WHEREAS, The City of Chicago hosted the 1996 Democratic National Convention from August 26 to August 29, ending the city's twenty-eight years of national political convention banishment, in large part strengthened and supported by the generous commitment of countless personnel from the Chicago Police Department, the Chicago Fire Department, the Department of Streets and Sanitation, the Department of Consumer Services and other city agencies and departments; and

WHEREAS, The Chicago City Council has been informed of this by Alderman Edward M. Burke; and

WHEREAS, The successful organization of the 1996 Democratic National Convention by agencies of the City of Chicago has made all the citizens of the City of Chicago proud; and

WHEREAS, The generosity and commitment of the Chicago Police Department under the leadership of Superintendent Matt L. Rodriguez are to be commended for their professional handling of security and traffic direction during the convention; and

WHEREAS, The high level of professional excellence demonstrated by the Chicago Fire Department under the direction of Fire Commissioner Raymond E. Orozco brought a sense of security and protection to delegates and visitors alike; and

WHEREAS, City services under the direction of Streets and Sanitation Commissioner Eileen Carey were meticulously and flawlessly executed ensuring the rapid movement of delegates and visitors from the city center to the United Center; and

WHEREAS, The Department of Consumer Services under the leadership of Commissioner Caroline O. Shoenberger directed the successful movement of taxicabs to and from the convention site providing delegates and visitors with quick access to and from the city center; and

WHEREAS, Because of the commitment, diligence and professionalism of countless employees of the City of Chicago, the 1996 Democratic National Convention showcased the magnificence of the City of Chicago as well as the city's highly functioning infrastructure of city services bringing praise and goodwill from the many thousands who visited the city; now, therefore,

Be It Resolved, That we, the Mayor and members of the Chicago City Council, in meeting assembled this eleventh day of September, 1996, do hereby congratulate all those city employees and department heads who so graciously helped to polish Chicago's international reputation as a city of convention excellence; and

Be It Further Resolved, That suitable copies of this resolution be presented to Superintendent Rodriguez, Commissioner Orozco, Commissioner Carey and Commissioner Shoenberger.

Presented By

ALDERMAN BURKE (14th Ward) And
ALDERMAN RUGAI (19th Ward):

TRIBUTE TO LATE MR. THOMAS F. GEARY.

WHEREAS, Thomas F. Geary has been called to eternal life by the wisdom of God at the age of sixty-one; and

WHEREAS, The Chicago City Council has been informed of his passing by Alderman Edward M. Burke and Alderman Virginia A. Rugai; and

WHEREAS, Thomas F. Geary was born on March 22, 1935 in the City of Chicago; and

WHEREAS, Thomas F. Geary was the son of Irish immigrants, Patrick and Ellen Geary; and

WHEREAS, Thomas F. Geary was a resident of the Beverly community on the south side of Chicago; and

WHEREAS, Thomas F. Geary served as a lobbyist following a long and distinguished career as a public servant for the City of Chicago; and

WHEREAS, Thomas F. Geary was known for his soft- spoken and pleasant manner, as well as admired for his in-depth knowledge of the workings of city government; and

WHEREAS, Thomas F. Geary enjoyed a long association with former Mayor Jane M. Byrne; and

WHEREAS, In 1969, Thomas F. Geary was hired as an inspector by Jane M. Byrne who was then the commissioner of the Department of Consumer Services; and

WHEREAS, Seven years later, Thomas F. Geary was named deputy commissioner of the Public Vehicle Licensing Division of the Department of Consumer Services; and

WHEREAS, After Jane M. Byrne was elected mayor in 1979, Thomas F. Geary was appointed commissioner of the Department of Consumer Services; and

WHEREAS, From 1980 to 1983, Thomas F. Geary served as the director of the Department of Employment Services and as chief of staff for Mayor Jane M. Byrne; and

WHEREAS, Thomas F. Geary performed a key role in the development of ChicagoFest and Taste of Chicago; and

WHEREAS, Thomas F. Geary served on the Metropolitan Fair and Exposition Authority, the board that runs the McCormick Place convention center; and

WHEREAS, All who knew Thomas F. Geary considered him to be a bright beacon of holiness and thoughtfulness towards others; and

WHEREAS, To his devoted wife, Adrienne; his two brothers, James and John; and his sister, Mary O'Brien; as well as many nieces and nephews, Thomas F. Geary imparts a legacy of faithfulness, service and dignity; now, therefore,

Be It Resolved, That we, the Mayor and members of the Chicago City Council, assembled this eleventh day of September, 1996, do hereby commemorate Thomas F. Geary for his grace-filled life and do hereby extend our condolences to his family; and

Be It Further Resolved, That a suitable copy of this resolution be presented to the family of Thomas F. Geary.

Presented By

ALDERMAN JONES (15th Ward):

TRIBUTE TO LATE MR. JOHNNIE CONNER JOHNSON.

WHEREAS, God in his infinite wisdom and judgment has called to his eternal reward Johnnie Conner Johnson, beloved citizen and friend, May 12, 1996; and

WHEREAS, Born in Clarksdale, Mississippi, September 22, 1917 Johnnie Conner Johnson later moved to Tennessee, and later Chicago, where he worked as a barber and as a mechanic, later owning and operating a service station, from which he retired in 1989; and

WHEREAS, Johnnie Conner Johnson was a spiritual and giving person who served at Ebenezer Evangelical Lutheran Church in Chicago, where he was vice-president of the congregation. He touched many lives in his time on earth and will be sorely missed by his loving wife, Irene; two brothers, William and Robert; three sisters, Maggie Lockett, Eddie Lee Edmounds and Flossie Howard; mother-in-law, Tersia Cornell; and a host of other relatives and friends; now, therefore,

Be It Resolved, That we, the Mayor and members of the City Council of the City of Chicago, gathered here this eleventh day of September, 1996, A.D., do hereby express our sorrow on the passing of Johnnie Conner Johnson and extend to his family and friends our deepest sympathy; and

Be It Further Resolved, That a suitable copy of this resolution be prepared and presented to Mrs. Johnnie Conner Johnson and family.

TRIBUTE TO LATE MASTER MICHAEL CORTEAZ MOORE.

WHEREAS, God in his infinite wisdom has called to his eternal reward Michael Corteaz Moore, beloved young friend, June 22, 1996 at the tender age of four years; and

WHEREAS, Little Michael Corteaz Moore was born in Chicago on January 2, 1992 and compacted a lifetime of pure love in his brief time on earth; and

WHEREAS, Michael Corteaz Moore -- or "Mikey", as he was affectionately known -- leaves to cherish his memory and celebrate his life his loving parents, Michael and Melba; his brother, Thomas; his sister, Aisha; his grandparents, great-grandparents, and a host of other relatives and friends; now, therefore,

Be It Resolved, That we, the Mayor and members of the City Council of the City of Chicago, gathered here this eleventh day of September, 1996, A.D., do hereby express our sorrow on the passing of Michael "Mikey" Corteaz Moore, and extend to his family and friends our deepest sympathy; and

Be It Further Resolved, That a suitable copy of this resolution be prepared and presented to Mr. and Mrs. Michael Moore and family.

Presented By

ALDERMAN PETERSON (17th Ward):

TRIBUTE TO LATE MRS. BEVERLY ALLEN.

WHEREAS, Beverly Allen departed this life on August 5, 1996 at the age of sixty-one; and

WHEREAS, Beverly Allen was employed at U.S.F. & G. where she met her husband, Leslie and then for twenty years at the *Star Tribune* newspaper in Chicago Heights, Illinois; and

WHEREAS, Beverly Allen was a faithful member of Saint Sabina Catholic Church. She was supportive and involved in many of the church's activities and auxiliaries; and

WHEREAS, Widely known and respected in her community, Beverly Allen was a member of the neighborhood crime stop club, C.A.P.S., and was a featured speaker against gangs and violence on the show "Day One"; and

WHEREAS, Beverly Allen was a devoted wife to her husband, Leslie, and a loving mother to her five children: Telia, Donielle, Eric, Bryant and Angleque; now, therefore,

Be It Resolved, That we, the Mayor and members of the City Council of the City of Chicago, gathered here this eleventh day of September, 1996, do

hereby extend to the family of the late Beverly Allen our deepest sympathy; and

Be It Further Resolved, That a suitable copy of this resolution be made available to the family of the late Beverly Allen.

TRIBUTE TO LATE MRS. RUTH LEE JORDAN.

WHEREAS, God in his infinite wisdom has called to her eternal reward Ruth Lee Jordan, beloved citizen and friend on August 31, 1996; and

WHEREAS, Ruth Lee Jordan was born on June 7, 1924 in Hurtsboro, Alabama to Ex and Mary Bass, Sr.; and

WHEREAS, Ruth Lee Jordan led a rich and fulfilling life. She was a loving wife to the late Sam Jordan, Sr.; a devoted mother to her son, Kublai Toure; and her two daughters, Mary and Dorthyne; now, therefore,

Be It Resolved, That we, the Mayor and members of the City Council of the City of Chicago, gathered here this eleventh day of September, 1996, do hereby extend to the family of the late Ruth Lee Jordan our deepest sympathy; and

Be It Further Resolved, That a suitable copy of this resolution be made available to the family of the late Ruth Lee Jordan.

CONGRATULATIONS EXTENDED TO MR. ROBERT C. BERRY ON HIS SEVENTIETH BIRTHDAY.

WHEREAS, Robert C. Berry will celebrate his seventieth birthday on October 11, 1996; and

WHEREAS, Born in Hattiesburg, Mississippi, Robert C. Berry is the fifth son of the late Beadie and the late Oliver Berry, Sr.; and

WHEREAS, Robert C. Berry retired after thirty-five years of dedicated service from the United States Postal Service; and

WHEREAS, Robert C. Berry is a member of Gregg Memorial African Methodist Episcopal Church where he is a trustee, usher emeritus and president of the lay organization; and

WHEREAS, A longtime Englewood resident, Robert C. Berry is the former president and secretary of the 7200 South Lowe Block Club; and

WHEREAS, Robert C. Berry is an adoring husband to his wife, Betty; a loving father to his two daughters, Dora and Vera; a supportive father-in-law to Alderman Terry Peterson; and doting grandfather to Lisa, Betty and Wendell; now, therefore,

Be It Resolved, That we, the Mayor and members of the City Council of the City of Chicago, assembled this eleventh day of September, 1996, do hereby congratulate Robert C. Berry on his seventieth birthday and wish him many more years of prosperity; and

Be It Further Resolved, That a suitable copy of this resolution be presented to Robert C. Berry.

CONGRATULATIONS EXTENDED TO REVEREND PATRICK D. BROWN ON HIS FIRST ANNIVERSARY AS PASTOR OF FAITH UNITED METHODIST CHURCH.

WHEREAS, On Sunday, September 15, 1996, the congregation of Faith United Methodist Church will be honoring their pastor, Reverend Patrick D. Brown, for his first year of successful ministry; and

WHEREAS, During his first year at the church, Reverend Brown has increased the membership, has given immeasurable support and encouragement to the senior citizens and youth services, and has been a positive presence in the community; and

WHEREAS, A native of California, Reverend Brown is a graduate of Morehouse College in Atlanta, Georgia and of Garrett-Evangelical Theological Seminary in Evanston where he received a master of divinity degree; and

WHEREAS, Prior to becoming pastor of Faith United Methodist Church, Reverend Brown was pastor at Our Savior's United Methodist Church in Schaumburg and associate pastor at Saint Mark United Methodist Church; and

WHEREAS, Currently, Reverend Brown is chairperson of the Conference Commission on Religion and Race. He is known as an outstanding religious teacher and speaker throughout the city, nation and abroad; and

WHEREAS, Reverend Brown will celebrate his great occasion with his wife, Sharon and their two children, Lee Patrick and Avery; now, therefore,

Be It Resolved, That we, the Mayor and members of the City Council of the City of Chicago, gathered here this eleventh day of September, 1996, do hereby extend our congratulations to the Reverend Patrick D. Brown, pastor of Faith United Methodist Church, on his first year of successful ministry and extend to this spiritual leader our fervent wishes for his continuing success in "preaching the gospel of Christ"; and

Be It Further Resolved, That a suitable copy of this resolution be prepared and presented to Reverend Patrick D. Brown.

CONGRATULATIONS EXTENDED TO MS. MARGARET E. HARRISON ON HER SEVENTIETH BIRTHDAY.

WHEREAS, On October 19, 1996, family and friends of Evangelist Margaret E. Harrison will celebrate her seventieth birthday; and

WHEREAS, Evangelist Margaret E. Harrison was born on October 18, 1926 to Lillie and Cleveland Harrison in Memphis, Tennessee; and

WHEREAS, After a near death experience in the 1960s, Evangelist Harrison dedicated her life to missionary work which spans across the United States and Africa; and

WHEREAS, In addition to her missionary duties, Evangelist Margaret E. Harrison is widely known for her humanitarian deeds and her devotion to the Christian principles. She is vice president of the Rose Mary Blackwell Ministries and she is heard regularly on "Standing in the Gap", a radio intercessory prayer program on WCFJ-AM; now, therefore,

Be It Resolved, That we, the Mayor and members of the City Council of the City of Chicago, assembled this eleventh day of September, 1996, do hereby congratulate Evangelist Margaret E. Harrison on her seventieth birthday and wish her continued success in her forty plus years of missionary work; and

Be It Further Resolved, That a suitable copy of this resolution be presented to Evangelist Margaret E. Harrison.

Presented By

ALDERMAN RUGAI (19th Ward):

CONGRATULATIONS EXTENDED TO OFFICER MICHAEL BASS ON HIS RETIREMENT FROM CHICAGO POLICE DEPARTMENT.

WHEREAS, Michael Bass, Star 12552, has announced his retirement effective in July of 1996 after thirty years of dedicated service to the Chicago Police Department; and

WHEREAS, The Chicago City Council has been informed of this occasion by Alderman Virginia A. Rugai; and

WHEREAS, Officer Bass began his career with the Chicago Police Department in June of 1966; and

WHEREAS, Officer Bass is a graduate of Mendel Catholic High School and has been a longtime resident of the Mount Greenwood neighborhood; and

WHEREAS, Officer Bass, during his long and distinguished career, has been recognized for his fine police work, receiving the Unit Meritorious Performance Award, one department commendation, thirty-eight honorable mentions and eleven complimentary letters; and

WHEREAS, Officer Bass always upheld the finest traditions of the Chicago Police Department and will always be respected for his character, intelligence and courage by those who served with him; now, therefore;

Be It Resolved, That we, the Mayor and members of the Chicago City Council in meeting assembled this eleventh day of September, 1996, do hereby congratulate and pay tribute to Officer Bass for thirty years of devoted service to the citizens of Chicago; and

Be It Further Resolved, That a suitable copy of this resolution be presented to Officer Michael Bass.

CONGRATULATIONS EXTENDED TO BOB AND JANET MURRAY ON THEIR FIFTIETH WEDDING ANNIVERSARY.

WHEREAS, Bob and Janet (nee Watson) Murray will celebrate their fiftieth wedding anniversary on November 16, 1996; and

WHEREAS, Bob and Janet Murray were married at Christ the King Church on November 16, 1946; and

WHEREAS, Bob Murray graduated from Leo High School in June of 1943 and one day after his graduation enlisted in the United States Navy to serve his country during World War II; and

WHEREAS, After the war, Bob Murray began his career with Illinois Bell Telephone Company as a switchboard installer, eventually retiring from American Telephone and Telegraph as the engineering manager in June of 1984; and

WHEREAS, Bob and Janet have been parishioners of the Saint John Fisher community for more than forty years; and

WHEREAS, Bob and Janet are especially proud parents of their eight children: Sister Mary Carolyn, Daniel, Robert, Patricia, Martha, Virginia, Marjorie and Julie; and

WHEREAS, Bob and Janet are grandma and grandpa to nineteen grandchildren; now, therefore,

Be It Resolved, That the Mayor and the members of the City Council of the City of Chicago, gathered this eleventh day of September, 1996, honor the celebration of fifty years of matrimonial union between Bob and Janet Murray to be celebrated on November 16, 1996; and

Be It Further Resolved, That a suitable copy of this resolution be presented to Bob and Janet Murray at Ridge Country Club before their family and friends on the night of November 17, 1996.

Presented By

ALDERMAN TROUTMAN (20th Ward):

RECOGNITION OF MR. HERBERT ROGERS KENT FOR OUTSTANDING CITIZENSHIP AND PROPOSED HONORARY DESIGNATION OF PORTION OF SOUTH STONY ISLAND AVENUE AS "HERB KENT DRIVE".

WHEREAS, Herbert Rogers Kent (the "Kool Gent") is a towering figure in Chicago radio. Following his lifelong dream of being a broadcaster, he has been involved in Chicago radio since 1944 and remains a powerful presence with WVAZ, whose staff he joined in 1988; and

WHEREAS, Herbert Rogers Kent attended A.O. Sexton Elementary School and Hyde Park High School in the great 20th Ward, where he first displayed his abilities and interest in radio broadcasting. He also attended Herzel Junior College and Northwestern University; and

WHEREAS, Herbert Rogers Kent is a widely known and respected radio personalty whose successes over the years have included widely popular productions not only with WVAZ but also with WVON, WBEZ, WXFM, WBEE, WGCI, WJJD, WBEE, WMAQ, as well as WJOB in Hammond, Indiana, WGRY in Gary, Indiana and WNOV in Milwaukee, Wisconsin; and

WHEREAS, Herbert Rogers Kent has one of the most instantly recognizable voices in Chicago radio. His intelligence and personal warmth have reached over the air waves to earn him great success and to assure him a permanent place in the lives of his vast radio audience. For over fifty years, now he has been an important part of the Chicago radio scene and was inducted into the Museum of Broadcast Communications Radio Hall of Fame in 1995; now, therefore,

Be It Resolved, That we, the Mayor and members of the City Council of the City of Chicago, gathered this eleventh day of September 1996, A.D., do hereby salute Herbert Rogers Kent for his outstanding citizenship and for his great success as a radio personality, and in that regard do hereby urge the Commissioner of Transportation to take the necessary steps toward honorary designation of South Stony Island Avenue, between Midway Plaisance and Marquette Road, as "Herb Kent Drive"; and

Be It Further Resolved, That a suitable copy of this resolution be prepared and presented to Herbert Rogers Kent.

Presented By

ALDERMAN EVANS (21st Ward):

TRIBUTE TO LATE MASTER MICHAEL G. LIKE-HINTON.

WHEREAS, God called Michael G. Like-Hinton to eternal rest on August 23, 1996 and he made his transition to a higher place; and

WHEREAS, Michael G. Like-Hinton was born June 20, 1988, in Chicago, Illinois to Gwendolyn Like and Michael Hinton; and

WHEREAS, Michael G. Like-Hinton attended Wendell E. Green Elementary School and was scheduled to start the third grade this fall. He was a member of New Life of Love Church; and

WHEREAS, Michael leaves to mourn his father, Michael; his mother, Gwendolyn; his sisters, Julia, Nona and Mary; his brothers, Stephon and Clarence; his grandparents, Ollie and Marion Hinton, and Delores and Thomas Hall, a host of other relatives and friends, and a special thanks to Pamela who has been an important part of his life since the age of two; now, therefore,

Be It Resolved, That Mayor Richard M. Daley and the entire Chicago City Council hereby extend their deepest sympathies to the bereaved family of Michael G. Like-Hinton.

TRIBUTE TO LATE MRS. JANET ADELLE WIDEMAN.

WHEREAS, God called Janet Adelle Wideman to her eternal rest on August 1, 1996 and she made her transition to a higher place; and

WHEREAS, Janet Adelle Wideman was born July 10, 1943 when the Lord ushered Janet into this world to the delight of her parents, Wade, Sr. and Lou Anna Lewis; and

WHEREAS, Janet Adelle Wideman graduated from Hyde Park High School in 1961 and later attended Wilson Junior College and the University of Illinois at Chicago; and

WHEREAS, Janet Adelle Wideman worked for Spiegel, Sears, Commonwealth Edison, and was active as Parent Teacher Association president at Wendell E. Green Elementary School for better than fifteen years. She was also employed at Wendell E. Green Elementary School for the past seven years; and

WHEREAS, Janet Adelle Wideman accepted the Lord as her personal savior in 1972 at the Langley Avenue Church of God under pastor Reverend E. J. Morris, Jr.. In 1976, she and her family, along with a small group from Langley Avenue, migrated to help start the First Church of God in Harvey, Illinois. Janet was faithful in the choir, usher board, Sunday school, vacation bible school and the youth department, especially with the youth camp at West Middlesex, Pennsylvania; and

WHEREAS, Janet Adelle Wideman leaves to mourn and remember her husband of thirty-two years, Ronald, Sr.; three sons, Ronald, Jr. (Stephanie), Stephen, and Joel (Danita); one daughter, Lauren; her granddaughter, Camille Denise; her mother, Lou Anna Lewis; her brother, Wade, Jr. (Cindy); her sister, Linda Greene, and a host of nieces, nephews, cousins, other relatives and friends; now, therefore,

Be It Resolved, That Mayor Richard M. Daley and the entire Chicago City Council hereby extend their deepest sympathies to the bereaved family of Janet Adelle Wideman.

Presented By

ALDERMAN WOJCIK (30th Ward):

CONGRATULATIONS EXTENDED TO MRS. ROSE CARMEN PASET ON HER EIGHTY-FIFTH BIRTHDAY.

WHEREAS, Rose Carmen Paset celebrated her eighty-fifth birthday on November 11, 1995; and

WHEREAS, Rose Carmen Paset, daughter of Sadie and Joseph Carmen of Chicago; and

WHEREAS, Rose Carmen Paset, sister of Suey Keroff and Ida Bell Handler; and

WHEREAS, Rose Carmen Paset, resident of the 30th Ward's Villa community; and

WHEREAS, Rose Carmen Paset, wife of the late Nathan H. Paset; and

WHEREAS, Rose Carmen Paset, a devoted mother to her three children, Donald (Christa), Richard (Robin) and Jay (Sharon); and

WHEREAS, Rose Carmen Paset, a loving grandmother to her three grandchildren, Jeffrey, Eric and Justin; and

WHEREAS, Rose Carmen Paset, beloved "Grandma Rose" to all Villa community children; and

WHEREAS, A birthday celebration was held for Rose Carmen Paset on Sunday, August 25, 1996; and

WHEREAS, Rose Carmen Paset is highly deserving of the best and happiest wishes of her friends and family members as they gather to mark the momentous occasion of the eighty-fifth anniversary of her birth; now, therefore,

Be It Resolved, That we, the Mayor and members of the City Council of the City of Chicago, gathered here this eleventh day of September, 1996, do hereby extend to Rose Carmen Paset our most sincere congratulations and happiest wishes upon the observance of her eighty-fifth birthday; and

Be It Further Resolved, That a suitable copy of this resolution be made available to Rose Carmen Paset.

Presented By

ALDERMAN GABINSKI (32nd Ward):

CONGRATULATIONS EXTENDED TO SERGEANT DENNIS M. DRAGON ON HIS RETIREMENT FROM CHICAGO POLICE DEPARTMENT.

WHEREAS, Chicago Police Sergeant Dennis M. Dragon has just retired after over three decades of dedicated service to the people of the City of Chicago; and

WHEREAS, Dennis M. Dragon joined "Chicago's Finest" June 6, 1966, and worked up through the ranks in virtually every phase of law enforcement as a patrol officer and tactical unit officer. He was promoted to

sergeant June 4, 1982, and served as patrol sergeant and neighborhood relations sergeant. He has fulfilled assignments in the Organized Crime Division and the Internal Affairs Division and has served in administration, such as in the Office of the Superintendent; and

WHEREAS, Chicago Police Sergeant Dennis M. Dragon represents the highest standards of public service. He has received approximately eighty honorable mentions, three department commendations, one unit meritorious service award, and numerous awards from various community organizations, as well as a large amount of complimentary letters from neighborhood groups and residents; now, therefore,

Be It Resolved, That we, the Mayor and members of the City Council of the City of Chicago, gathered here this eleventh day of September, 1996, A.D., do hereby express our gratitude and our heartiest congratulations to Chicago Police Sergeant Dennis M. Dragon as he retires after over thirty years of dedicated service to the people of this great City and we extend to this outstanding citizen our very best wishes for continuing success and fulfillment; and

Be It Further Resolved, That a suitable copy of this resolution be prepared and presented to retired Chicago Police Sergeant Dennis M. Dragon.

CONGRATULATIONS EXTENDED TO HOWARD AND CATHERINE POLSTON ON THEIR FIFTIETH WEDDING ANNIVERSARY.

WHEREAS, Howard and Catherine Polston will celebrate their fiftieth wedding anniversary on September 14, 1996; and

WHEREAS, The Chicago City Council was notified of this joyous occasion by Alderman Terry Gabinski; and

WHEREAS, Howard married Catherine Campanella on September 14, 1946 at Saint Genevieve Church in the City of Chicago; and

WHEREAS, The union of their marriage brought their fine family into the world, three sons and four daughters, Robert, William, Thomas, Teresa, Rita, Mary Kay and Georgianna; and

WHEREAS, Howard and Catherine are the proud grandparents of sixteen grandchildren, Kimberly, Mark, Christine, Carrie, Rebecca, Julianne, Michael, Jeffrey, Bradley, Jason, Michelle, Gina, Meghan, Veronica, Kevin and Brian; and

WHEREAS, Howard and Catherine are the proud great-grandparents of one great-grandchild, Nathaniel; and

WHEREAS, Howard and Catherine have become a source of inspiration, love and service to family, friends and community, exemplifying the goals to which we all aspire; now, therefore,

Be It Resolved, That we, the Mayor and members of the City Council of the City of Chicago, gathered here this eleventh day of September, 1996, do hereby congratulate Howard and Catherine Polston on their golden wedding anniversary, and extend our most sincere wishes for many more years of happiness and prosperity together; and

Be It Further Resolved, That a suitable copy of this resolution be prepared and presented to Howard and Catherine Polston.

Presented By

ALDERMAN MELL (33rd Ward):

GRATITUDE EXTENDED TO 17TH POLICE DISTRICT NEIGHBORHOOD RELATIONS OFFICERS.

WHEREAS, The City of Chicago is a better place to live because of its Neighborhood Relations Officers -- those outstanding personnel in Chicago police districts who bridge the gap between law enforcement and our communities and who constantly strive to alleviate problems -- large and small -- which apply to their areas of jurisdiction; and

WHEREAS, The Neighborhood Relations Officers of the 17th Police District are constantly asked to perform a myriad of duties and tasks and have always been immediately responsive to calls for help from young and old. They are known throughout their grateful community as "friends in deed"; and

WHEREAS, The 17th Police District embraces neighborhoods of diverse cultures and diverse needs, and Neighborhood Relations Officers work "hands on" with individuals, community organizations and businesses, fostering not only good relations but also trust and reliability; and

WHEREAS, The leaders of this great City are cognizant of the great debt owed our outstanding public servants who so tirelessly represent Chicago's "I Will" spirit and who get things done; now, therefore,

Be It Resolved, That we, the Mayor and members of the City Council of the City of Chicago, gathered here this eleventh day of September, 1996, A.D., do hereby offer our gratitude and our heartiest best wishes to the Neighborhood Relations staff of the 17th Police District:

Sergeant Terry Breslin,

Officer Kathleen Antonacci,

Officer Conrad Dembowski,

Officer Charles Eberspacher,

Officer Richard Fera,

Officer Tony Ortolano,

Officer Kenneth Pang,

Officer Steven Ware; and

Crossing Guard Supervisor Connie Lenahan; and

Be It Further Resolved, That a suitable copy of this resolution be prepared and presented to each of these outstanding citizens who make up Chicago's 17th Police District Neighborhood Relations staff.

Presented By

ALDERMAN BANKS (36th Ward):

CONGRATULATIONS EXTENDED TO MR. JOSEPH J. GENTILE ON DEDICATION OF LOYOLA UNIVERSITY OF CHICAGO'S RECREATIONAL FACILITY IN HIS HONOR.

WHEREAS, This month Loyola University of Chicago formally unveils the name of its new structure on the Lake Shore campus, the Joseph J. Gentile Center; and

WHEREAS, This multi-purpose recreational facility honors the spirit and generosity of one of Chicagoland's leading business giants, who is the owner of Joe Gentile Chrysler-Plymouth and of Radio Station WJJG, 1530 AM; and

WHEREAS, A great benefactor, Joe Gentile has received numerous awards over many years; last year *Time* magazine presented him its prestigious Quality Dealer Award for business achievement and community service, and this year the Justinian Society of Lawyers named him recipient of its prized Communications Award. He has also been hailed as one of the ten best car dealers in the nation and he has shared his business success with his community; and

WHEREAS, Joe Gentile has made the largest named gift from a living donor in the one hundred twenty-five year history of Loyola University of Chicago, and his generosity reaches far beyond his alma mater, to many charitable and religious institutions throughout our great City and beyond. He is widely known as "the Baron of Barrington", a man respected by his colleagues, loved by his family and many friends and praised by all for his giving spirit; now, therefore,

Be It Resolved, That we, the Mayor and members of the Chicago City Council, gathered here this eleventh day of September, 1996, A.D., do hereby pay tribute to humanitarian and philanthropist Joe Gentile, and extend to him our heartiest congratulations on the naming of Loyola University of Chicago's exciting new recreational facility, the "Joseph J. Gentile Center"; and

Be It Further Resolved, That a suitable copy of this resolution be prepared and presented to Joe Gentile.

Presented By

ALDERMAN ALLEN (38th Ward):

CONGRATULATIONS EXTENDED TO HAGEN'S FISH MARKET ON ITS FIFTIETH ANNIVERSARY.

WHEREAS, Ever since its opening during the summer of 1946, Hagen's Fish Market, at 5635 West Montrose Avenue, has become a symbol of success and tradition on Chicago's great northwest side; and

WHEREAS, Hagen's Fish Market harkens back to a gentler time of thriving family businesses and old world values. Founded by Bennett Hagen, the son of a commercial fisherman of Norwegian ancestry, and Bennett's wife, Phyllis, the business has remained in the family through five decades and is now co-owned by Charlene Breede, daughter of Bennett Hagen, and her husband, Don; and

WHEREAS, While the business has grown with its grateful neighborhood, Hagen's Fish Market looks very much the same as it did in 1946. Its old-fashioned door chimes and its woodburning smokehouse still function as they did fifty years ago, and four generations of the same family, including Charlene Breede's grandfather, parents, husband, son and two sons-in-law have owned or worked at the store; and

WHEREAS, Hagen's Fish Market represents strength, solidity and service, a combination of values steeped in American tradition; now, therefore,

Be It Resolved, That we, the Mayor and members of the City Council of the City of Chicago, gathered here this eleventh day of September, 1996, A.D., do hereby congratulate Don and Charlene Breede on the golden anniversary of their wonderful family business, Hagen's Fish Market, and extend to them and their family our very best wishes for its continuing success; and

Be It Further Resolved, That a suitable copy of this resolution be prepared and presented to Mr. and Mrs. Don Breede and family.

CONGRATULATIONS EXTENDED TO MS. LOUISE LUCHETTA ON HER RETIREMENT FROM MONTGOMERY WARD.

WHEREAS, Her many colleagues and friends are gathering in November to honor Louise Luchetta on her retirement after fifty years at Montgomery Ward; and

WHEREAS, A loyal and dedicated employee who extended her energies and her intelligence far beyond the call of duty, Louise Luchetta is an outstanding example of Chicago's "I Will" spirit; now, therefore,

Be It Resolved, That we, the Mayor and members of the City Council of the City of Chicago, gathered here this eleventh day of September, 1996, A.D., do hereby express our heartiest congratulations to Louise Luchetta as she retires from fifty years of outstanding service at Montgomery Ward, and

we extend to this fine citizen our very best wishes for continuing success and fulfillment; and

Be It Further Resolved, That a suitable copy of this resolution be prepared and presented to Louise Luchetta.

CONGRATULATIONS EXTENDED TO FIREFIGHTER STEVE BORKOWSKI AND PARAMEDIC PETE MISERENDINO FOR OUTSTANDING LIFESAVING EFFORTS.

WHEREAS, On August 8, 1996, a Little League player in Portage Park caught a ball, threw it at once, and collapsed. Immediately Steve Borkowski, an assistant coach and a Chicago fireman for the past fifteen years, determined that, contrary to appearances, the player was going into cardiac arrest; and

WHEREAS, Along with Pete Miserendino, a football coach and Chicago paramedic who was in the park, Steve Borkowski immediately administered C.P.R. for some twelve minutes and the little player was revived and taken to Children's Memorial Hospital; and

WHEREAS, Upon further testing at the hospital, the player was diagnosed with eurythma, a genetic disease, and as a result of this discovery, not only is the player on medication, but also his sister, brother and mother are under medical supervision; and

WHEREAS, Not only did Steve Borkowski and Pete Miserendino save a boy's life, they may have saved the lives of the boy's family as well. Thanks to the accurate assessment of an emergency situation and swift response in a crisis, these two fine Chicagoans have epitomized the highest standard of citizenship in coming to the rescue of their fellow man; now, therefore,

Be It Resolved, That we, the Mayor and members of the City Council of the City of Chicago, gathered here this eleventh day of September, 1996, A.D., do hereby extend our gratitude and our heartiest congratulations to Chicago firefighter Steve Borkowski and Chicago paramedic Pete Miserendino, who during their off-duty coaching activities in Portage Park, immediately responded to a crisis and effectively averted tragedy. They exemplify the highest standards of citizenship and of public service; and

Be It Further Resolved, That suitable copies of this resolution be prepared and presented to Chicago firefighter Steve Borkowski and Chicago paramedic Pete Miserendino.

RECOGNITION OF BELMONT ASSEMBLY OF GOD FOR PROVISION OF MEDICAL EQUIPMENT TO GHANA, WEST AFRICA.

WHEREAS, Currently Belmont Assembly of God, an outstanding religious institution on Chicago's great northwest side, is in the process of gathering medical equipment for donation to Manna Mission Hospital in Accra, Ghana, West Africa; and

WHEREAS, In providing functional medical equipment to the needy people of Accra, Belmont Assembly of God is seeking help from the Chicago Fire Department, the Chicago Board of Health and local health care officials and organizations in securing new and/or used items such as oxygen tanks, regulators, EKG monitors, suction machines, ventilators, laryngoscopes and other equipment; and

WHEREAS, The leaders of this great City applaud the efforts of all involved in this project of providing Ghana's Manna Mission Hospital with any functional used, unused, excess or outdated medical equipment, which would mean so much to the people of Accra and which may literally make the difference between life and death; now, therefore,

Be It Resolved, That we, the Mayor and members of the City Council of the City of Chicago stand in full support of the generous project of Belmont Assembly of God, providing much needed medical equipment to the Manna Mission Hospital in Accra, Ghana, West Africa, and in that regard do hereby memorialize the Chicago Fire Department, the Chicago Board of Health, and all other medical organizations within our jurisdiction to take part in this honorable project; and

Be It Further Resolved, That a suitable copy of this resolution be prepared and presented to Belmont Assembly of God.

Presented By

ALDERMAN LAURINO (39th Ward):

TRIBUTE TO LATE DR. IBRAHIM FAKHOURI.

WHEREAS, God in his infinite wisdom has called to his eternal reward Dr. Ibrahim Fakhouri, beloved citizen and friend; and

WHEREAS, Dr. Ibrahim Fakhouri was a vital and active member of Chicago's great northwest side community and will be sorely missed. He leaves to mourn his loving wife, Inshirah; his devoted children, Lisa and George; and a host of other relatives and friends; and

WHEREAS, Dr. Ibrahim Fakhouri will be deeply missed, but the memory of his character, intelligence, compassion and generosity will live on in those who knew and loved him; now, therefore,

Be It Resolved, That we, the Mayor and members of the City Council of the City of Chicago, gathered here this eleventh day of September, 1996, A.D., do hereby express our sorrow on the death of Dr. Ibrahim Fakhouri, and extend to his family and friends our deepest sympathy; and

Be It Further Resolved, That a suitable copy of this resolution be prepared and presented to the family of Dr. Ibrahim Fakhouri.

TRIBUTE TO LATE SISTER MARY JOANETTA GEMBAROWSKI.

WHEREAS, God in his infinite wisdom has called to her eternal reward Sister Mary Joanetta Gembarowski, beloved citizen and friend; and

WHEREAS, Sister Mary Joanetta Gembarowski, a beloved member of the Felician Sisters community for many years, was a vital and active member of Chicago's great northwest side community and will be sorely missed by all; and

WHEREAS, She leaves to mourn the loving members of the Felician Sisters and her devoted relatives and friends; and

WHEREAS, Sister Mary Joanetta Gembarowski will be deeply missed, but the memory of her character, intelligence and compassion will live on in those who knew and loved her; now, therefore,

Be It Resolved, That we, the Mayor and members of the City Council of the City of Chicago, gathered here this eleventh day of September, 1996, A.D., do hereby express our sorrow on the death of Sister Mary Joanetta Gembarowski, and extend to her family and friends our deepest sympathy; and

Be It Further Resolved, That a suitable copy of this resolution be prepared and presented to the family of Sister Mary Joanetta Gembarowski.

TRIBUTE TO LATE MR. HAROLD GEORGE KIEHM II.

WHEREAS, God in his infinite wisdom has called to his eternal reward Harold George Kiehm II, beloved citizen, husband, father, educator and friend; and

WHEREAS, Harold George Kiehm II was a vital and active member of Chicago's great northwest side community and will be sorely missed. He was the principal of Von Steuben Metropolitan Science Center, one of the City's earliest magnet schools. He spent his entire thirty-seven year career with the Chicago Board of Education at Von Steuben, first as an advanced-placement biology teacher, then as an assistant principal and finally promoted to the prestigious position of principal; and

WHEREAS, Harold George Kiehm II was active in the Prairie Club of Spring Grove Camp, a local outdoors program, and the Kiwanis; and

WHEREAS, He leaves to mourn his beloved wife, Judy; his devoted sons, Brian, Chris and Erin; his loving grandchildren; the students and faculty of Von Steuben; and a host of other relatives and friends; and

WHEREAS, Harold George Kiehm II will be deeply missed, but the memory of his character, intelligence, leadership and compassion will live on in those who knew and loved him; now, therefore,

Be It Resolved, That we, the Mayor and members of the City Council of the City of Chicago, gathered here this eleventh day of September, 1996, A.D., do hereby express our sorrow on the death of Harold George Kiehm II, and extend to his family and friends our deepest sympathy; and

Be It Further Resolved, That a suitable copy of this resolution be prepared and presented to the family of Harold George Kiehm II and to Von Steuben Metropolitan Science Center.

TRIBUTE TO LATE MS. VIRGINIA R. WEST.

WHEREAS, God in his infinite wisdom has called to her eternal reward Virginia R. West, beloved citizen and friend; and

WHEREAS, Virginia R. West was a vital and active member of Chicago's great northwest side community and will be sorely missed. Virginia was the longtime president of the 17th District Seniors Club and a honorary board member of the Hollywood North Park Improvement Association. She leaves

to mourn her loving sister, Violet; her loving brother George; and a host of other relatives and friends; and

WHEREAS, Virginia R. West will be deeply missed, but the memory of her character, intelligence and compassion will live on in those who knew and loved her; now, therefore,

Be It Resolved, That we, the Mayor and members of the City Council of the City of Chicago, gathered here this eleventh day of September, 1996, A.D., do hereby express our sorrow on the death of Virginia R. West, and extend to her family and friends our deepest sympathy; and

Be It Further Resolved, That a suitable copy of this resolution be prepared and presented to the family of Virginia R. West.

CONGRATULATIONS EXTENDED TO MS. MARGARET KELL ON HER ONE HUNDREDTH BIRTHDAY.

WHEREAS, Margaret Kell, a resident of the Prete Building at North Park Village, 5601 North Pulaski Road in the great 39th Ward of the City of Chicago, is one hundred years old; and

WHEREAS, Margaret Kell was born in Germany, November 6, 1896, and later emigrated to the United States. She remembers cobblestone streets and horse-drawn carriages, and has had the unique experience of viewing and participating in the growth of our great City; now, therefore,

Be It Resolved, That we, the Mayor and members of the City Council of the City of Chicago, gathered here this eleventh day of September, 1996, do hereby join in the many congratulations extended to Margaret Kell in celebration of her one hundredth birthday, and we extend to this fine citizen our best wishes for many years of happiness and fulfillment; and

Be It Further Resolved, That a suitable copy of this resolution be prepared and presented to Margaret Kell.

CONGRATULATIONS EXTENDED TO CHICAGO KOREAN AMERICAN CHAMBER OF COMMERCE ON ITS TWELFTH INAUGURAL CELEBRATION.

WHEREAS, The Chicago Korean American Chamber of Commerce is celebrating the twelfth inauguration of the installation of its officers and directors; and

WHEREAS, The Chicago Korean American Chamber of Commerce, through the outstanding leadership, loyalty and enthusiastic spirit of its members, has generously supported numerous community projects throughout the great 39th Ward and the City of Chicago; and

WHEREAS, Through its strong sense of responsibility and service to the Korean American business community and to all people, the Chicago Korean American Chamber of Commerce is a co-applicant in the Three Million Dollar Strategic Neighborhood Action Program geared to the revitalization of the Albany Park community, its infrastructure, housing and businesses; now, therefore,

Be It Resolved, That we, the Mayor and members of the City Council of the City of Chicago, gathered here this eleventh day of September, 1996, A.D., do hereby recognize the Chicago Korean American Chamber of Commerce on its twelfth inaugural celebration and congratulate its members for outstanding service; and

Be It Further Resolved, That a suitable copy of this resolution be prepared and presented to Chicago Korean American Chamber of Commerce.

BEST WISHES EXTENDED TO CHICAGO KOREAN AMERICAN CHAMBER OF COMMERCE ON SUCCESS OF FIRST ANNUAL KOREAN STREET FESTIVAL.

WHEREAS, The City of Chicago, the Chicago Korean American Chamber of Commerce and the Korean Americans for the Future are hosting Chicago's First Annual Korean Street Festival in conjunction with the Ch'usok, the Harvest Moon Festival on September 21, 1996; and

WHEREAS, The Ch'usok, the Harvest Moon Festival, is the year's most important Korean holiday, often referred to as the Korean Thanksgiving Day. It is the celebration of the bounty of the earth where family members

come from all parts of the country to visit their ancestral homes; now, therefore,

Be It Resolved, That we, the Mayor and members of the City Council of the City of Chicago, gathered here this eleventh day of September, 1996, A.D., do hereby extend our best wishes for the success of Chicago's First Annual Korean Street Festival, to be held on Saturday, September 21, 1996; and

Be It Further Resolved, That a suitable copy of this resolution be prepared and presented to the Chicago Korean American Chamber of Commerce.

Presented By

ALDERMAN LAURINO (39th Ward),
ALDERMAN MELL (33rd Ward)
And Others:

CONGRATULATIONS EXTENDED TO COMMANDER CHARLES A. UTZ ON HIS RETIREMENT FROM CHICAGO POLICE DEPARTMENT.

A resolution, presented by Aldermen Laurino, Mell, Wojcik, Allen, O'Connor, Levar and Stone, reading as follows:

WHEREAS, Chicago Police Department Commander Utz has announced his retirement following thirty-four years of dedicated service to the people of the City of Chicago; and

WHEREAS, Charles A. Utz joined the Chicago Police Department in 1962 and was promoted to sergeant in April, 1977 and lieutenant in December, 1985. He was promoted to captain in 1990. On December 31, 1992, he became the commander of the 17th District on the great northwest side of the City of Chicago, where he has performed outstandingly; and

WHEREAS, A devoted family man, Charles A. Utz may now spend quality time with his lovely wife of thirty-six years, Lil, their four children and six grandchildren; now, therefore,

Be It Resolved, That we, the Mayor and members of the City Council of the City of Chicago, gathered here this eleventh day of September, 1996, do hereby express our gratitude and congratulations to Chicago Police

Department Commander Charles A. Utz as he retires from an outstanding thirty-four year career of service to the people of this great City, and we extend to him and his family our very best wishes for continuing happiness and success; and

Be It Further Resolved, That a suitable copy of this resolution be prepared and presented to Chicago Police Commander Charles A. Utz.

Presented By

ALDERMAN NATARUS (42nd Ward):

TRIBUTE TO LATE MR. DONALD J. DE PORTER.

WHEREAS, Almighty God in his infinite mercy and wisdom called Mr. Donald J. DePorter to his eternal reward on the fourth day of August, nineteen hundred and ninety-six, A. D.; and

WHEREAS, Mr. Donald J. DePorter was a former local and regional executive with Hyatt Hotels and ex-chairman of the Chicago Convention and Tourism Bureau; and

WHEREAS, Mr. Donald J. DePorter was long known as one of Chicago's top boosters and greeters and was honored August 11, 1996 with the dedication of a park in his name, the Donald J. DePorter Gateway at Orleans and Ontario Streets in Chicago; and

WHEREAS, Mr. Donald J. DePorter was a member of the McCormick Place and "McPier" boards and was a leading figure in the civic effort to beautify Chicago's streets and public places and in the last years of his life raised more than $250,000 to make Chicago more green; and

WHEREAS, Mr. Donald J. DePorter, a native of Seattle, Washington, joined the Hyatt Hotels in 1967 and served as general manager of the chain's hotels in New York and San Francisco before coming to Chicago, where he managed the Regency O'Hare and the Regency Chicago; and

WHEREAS, Mr. Donald J. DePorter became Hyatt's regional vice president in 1976, and later executive vice president of Hyatt Chicago Ventures, which successfully encouraged the firm's role in Elgin's riverboat casino, the Grand Victoria; and

WHEREAS, Mr. Donald J. DePorter helped the campaign for the expansion of McCormick Place and created such events as "The World's Largest Office Party"; and

WHEREAS, Mr. Donald J. DePorter worked vigorously for city beautification projects such as the Chicago River Walk, the Gateway Greens Committee, the development of Litter Free Chicago, Graffiti Free Chicago, the Michigan Avenue Landscape Committee; and

WHEREAS, Mr. Donald J. DePorter was a former director of the state Chamber of Commerce and was honored by Mayor Richard M. Daley in 1992 as "Dedicated Volunteer of the Year" and in 1995 with the Urbs in Horto Award for his leadership in civic beautification; and

WHEREAS, Mr. Donald J. DePorter played a role in winning legislative approval for Ten Million Dollars in state funding to promote Illinois and Chicago tourism; and

WHEREAS, Mr. Donald J. DePorter dedicated his life to making Chicago both a world class and a beautiful city; and

WHEREAS, Mr. Donald J. DePorter is survived by a son, Grant DePorter, a daughter, Dana Harvey and four grandchildren; now, therefore,

Be It Resolved, That we, the Mayor and members of the City Council of the City of Chicago, assembled in meeting this eleventh day of September, nineteen hundred and ninety-six, A.D., do hereby express our deepest sorrow at the passing of Mr. Donald J. DePorter and do also extend to his beloved family and many friends our deepest and most sincere condolences on the occasion of their profound loss; and

Be It Further Resolved, That a suitable copy of this resolution be prepared and presented to the family of Mr. Donald J. DePorter.

TRIBUTE TO LATE MRS. ANNE DUNNE HEALY.

WHEREAS, Almighty God in his infinite mercy and wisdom called Mrs. Anne Dunne Healy to her eternal reward on the twenty-first day of August, nineteen hundred and ninety-six, A.D.; and

WHEREAS, Mrs. Anne Dunne Healy was a homemaker who was left a widow with eight children when her husband Edward, a naval gunner, was shot down in the Pacific in 1944; and

WHEREAS, Mrs. Anne Dunne Healy was the sister of George W. Dunne, the former president of the Cook County Board and the committeeman of the 42nd Ward Regular Democratic Organization; and

WHEREAS, Mrs. Anne Dunne Healy was a former resident of the Lincoln Park neighborhood and was a lifelong resident of the City of Chicago; and

WHEREAS, Mrs. Anne Dunne Healy learned to make ends meet single handedly raising her children on a modest monthly income, all in fond and beloved memory of her deceased husband; and

WHEREAS, Mrs. Anne Dunne Healy is survived by four sons, Michael, Jon, Joel and Terrence; two daughters, Nancy Catravas and Frances Healy; twenty-nine grandchildren and nine great-grandchildren; now, therefore,

Be It Resolved, That we, the Mayor and members of the City Council of the City of Chicago, assembled in meeting this eleventh day of September, nineteen hundred and ninety-six, A.D., do hereby express our deepest sorrow at the passing of Mrs. Anne Dunne Healy and do also extend to her beloved family and many friends our deepest and most sincere condolences on the occasion of their profound loss; and

Be It Further Resolved, That a suitable copy of this resolution be prepared and presented to the family of Mrs. Anne Dunne Healy.

TRIBUTE TO LATE MR. MARVIN H. RUTTENBERG.

WHEREAS, Almighty God in his infinite mercy and wisdom called Mr. Marvin H. Ruttenberg to his eternal reward on the twentieth day of August, nineteen hundred and ninety-six, A.D.; and

WHEREAS, Mr. Marvin H. Ruttenberg was born in Schenectady, New York on January 20, 1917, the youngest of four children of Abraham Isaac Ruttenberg and Minnie Yavitz Ruttenberg; and

WHEREAS, Mr. Marvin H. Ruttenberg moved to Chicago in 1921 and lived in many neighborhoods on the north side of the city before moving to Skokie and Northbrook in the 1950s; and

WHEREAS, Mr. Marvin H. Ruttenberg graduated from Senn High School in 1934 and graduated from Northwestern University in 1938; and

WHEREAS, Mr. Marvin H. Ruttenberg attended the Northwestern University School of Law where he was an associate editor of the *Law Review*, graduating in 1940; and

WHEREAS, Mr. Marvin H. Ruttenberg was admitted to the bar in 1941; and

WHEREAS, Mr. Marvin H. Ruttenberg entered the United States Army Air Corps in 1942 and was a highly decorated navigator; and

WHEREAS, Mr. Marvin H. Ruttenberg was discharged with the rank of captain in 1945 and returned to Chicago where he entered into the practice of law with his brother David C. Ruttenberg as Ruttenberg & Ruttenberg with offices on North LaSalle Street; and

WHEREAS, Mr. Marvin H. Ruttenberg practiced law in Chicago from 1945 to 1986; and

WHEREAS, Mr. Marvin H. Ruttenberg in 1986 was elected to the position of associate judge of the Circuit Court of Cook County where he faithfully presided for ten years; and

WHEREAS, Mr. Marvin H. Ruttenberg was an active member of the Chicago, Illinois and American Bar Associations; and

WHEREAS, Mr. Marvin H. Ruttenberg was the beloved husband of Kay; devoted father of sons, Robert Ruttenberg and Andrew Ruttenberg; brother of David C. Ruttenberg; grandfather of four; and brother of Esther Handler; now, therefore,

Be It Resolved, That we, the Mayor and members of the City Council of the City of Chicago, assembled in meeting this eleventh day of September, nineteen hundred and ninety-six, A.D., do hereby express our deepest sorrow at the passing of Mr. Marvin H. Ruttenberg and do also extend to his beloved family and many friends our deepest and most sincere condolences on the occasion of their profound loss; and

Be It Further Resolved, That a suitable copy of this resolution be prepared and presented to the family of Mr. Marvin H. Ruttenberg.

TRIBUTE TO LATE MR. GARDNER H. STERN.

WHEREAS, Almighty God in his infinite mercy and wisdom suddenly called Mr. Gardner H. Stern to his eternal reward on the twenty-fourth day of August, nineteen hundred and ninety-six, A.D.; and

WHEREAS, Mr. Gardner ("Gardie") H. Stern was born and raised in the Hyde Park section of Chicago, attended the Forrestville School, and graduated from Yale University in 1926; and

WHEREAS, Mr. Gardner H. Stern was the President of Hillman's, Inc., a food store chain that included the Stop & Shop specialty stores and Gaper's caterers; and

WHEREAS, Mr. Gardner H. Stern was known as Chicago's premier White Sox fan, attending the opening day at Comiskey Park in 1910 with his great-grandfather; and

WHEREAS, Mr. Gardner H. Stern long served on the boards of the University of Chicago, Encyclopaedia Britannica and the Chicago Historical Society; and

WHEREAS, Mr. Gardner H. Stern was a past chairman of the Chicago Chapter, United Fund, formerly the Community Fund of Chicago; and

WHEREAS, Mr. Gardner H. Stern was past chairman of the United Negro College Fund, the Chicago Chapter; and

WHEREAS, Mr. Gardner H. Stern was a recipient of the Damen Award of Loyola University; and

WHEREAS, Mr. Gardner H. Stern served on civic organizations such as the Jewish Federation of Chicago, the Michael Reese Hospital, the Adler Planetarium, the Lincoln Park Zoo and the Chicago Academy of Sciences; and

WHEREAS, Mr. Gardner H. Stern was a retired commander in the United States Navy and saw four years of service in World War II; and

WHEREAS, Mr. Gardner H. Stern was the beloved husband of the late Hanchen Stern; devoted father of Gardner, Jr., Harry, John and Jeffrey Stern; he also had twelve grandchildren and thirteen great-grandchildren; now, therefore,

Be It Resolved, That we, the Mayor and members of the City Council of the City of Chicago, assembled in meeting this eleventh day of September, nineteen hundred and ninety-six, A.D., do hereby express our deepest sorrow at the passing of Mr. Gardner H. Stern and do also extend to his beloved family and many friends our deepest and most sincere condolences on the occasion of their profound loss; and

Be It Further Resolved, That a suitable copy of this resolution be prepared and presented to the family of Mr. Gardner H. Stern.

CONGRATULATIONS EXTENDED TO MR. JACK HAROUNIAN FOR LEADERSHIP OF WORLDWIDE IRANIAN JEWISH COMMUNITY AND CHAIRMANSHIP OF TRIBUTE DINNER.

WHEREAS, The Iranian Jewish community is one of the oldest in the world, having lived in Persia for almost two thousand years; and

WHEREAS, The Iranian Jewish community, during those two millennia, never lost their deep attachment to Israel and to Jerusalem in particular, with their prayers always directed towards Jerusalem; and

WHEREAS, Over two hundred thousand Iranian Jews fled when the Ayatollah Khoumeni came to power in 1979 and emigrated mostly to the United States and Israel; and

WHEREAS, In recognition of their unwavering and inspiring commitment to Judaism's Holy City and as affirmation of the leadership role and accomplishments of Iranian Jewish communities around the world, Ehud Olmert, Mayor of Jerusalem, has announced a special Iranian Jewish Community Jerusalem 3000 Tribute Dinner which was held September 7, 1996 in New York City; and

WHEREAS, Ehud Olmert, Mayor of Jerusalem, bestowed the "Trustee of the City of Jerusalem" award upon Jack Harounian of Great Neck, Long Island as the representative of the worldwide Iranian Jewish community; and

WHEREAS, Mr. Jack Harounian is a leader of the Iranian Jewish community in the United States and the international chairman of the Iranian Friends of Shaare Zedek Medical Center in Jerusalem, and was the chairman of the tribute dinner; and

WHEREAS, Proceeds of the tribute dinner will benefit the health, education and welfare institutions in Jerusalem that help save and enrich the lives of its residents of all faiths and nationalities; and

WHEREAS, In conjunction with the dinner and the award a distinctive Jerusalem 3000 commemorative journal was prepared and distributed to the nearly one thousand guests at the dinner as well as to friends of the Jerusalem 3000 efforts and the Iranian Jewish communities around the world; now, therefore,

Be It Resolved, That we, the Mayor and members of the City Council of the City of Chicago, assembled in meeting this eleventh day of September, nineteen hundred and ninety-six, A.D., do hereby express our sincere congratulations to Mr. Jack Harounian on the occasion of his leadership of

the Iranian Jewish community worldwide and his international chairmanship of the tribute dinner on September 7, 1996; and

Be It Further Resolved, That a suitable copy of this resolution be prepared and presented to Mr. Jack Harounian.

CONGRATULATIONS AND GRATITUDE EXTENDED TO COLONEL WILLIAM LICHTMAN FOR WARTIME HEROISM.

WHEREAS, Colonel William Lichtman fought in three wars as a member of the Royal Air Force, the United States Air Force and the Israeli Army; and

WHEREAS, Colonel William Lichtman was one of the most decorated heroes of World War II ; and

WHEREAS, Colonel William Lichtman was shot down over the English Channel and managed to survive and return in a blaze of glory; and

WHEREAS, Colonel William Lichtman as a straight shooting top ace destroyed eighteen enemy planes and another six in the Middle East when he was asked to fly for Israel during the War for Independence; and

WHEREAS, Colonel William Lichtman participated in more than twenty military campaigns and received decorations from the British, the Americans and the Israelis; and

WHEREAS, Colonel William Lichtman was driven by patriotism, honor and duty though he was a peace-loving philosopher, painter and writer; and

WHEREAS, Colonel William Lichtman was born and raised in New York City and went to Canada to train as a British pilot; and

WHEREAS, Colonel William Lichtman, after World War II, studied in New York under the GI Bill then volunteered for service with Israel in 1948; and

WHEREAS, Colonel William Lichtman, after returning to the United States, earned a degree at Loyola University and has since lived in Chicago; now, therefore,

Be It Resolved, That we, the Mayor and members of the City Council of the City of Chicago, assembled in meeting this eleventh day of September, nineteen hundred and ninety-six, A. D., do hereby congratulate and honor Colonel William Lichtman for his heroism in three wars defending the cause of freedom; and

Be It Further Resolved, That a copy of this resolution be prepared and presented to the Colonel William Lichtman.

COMMEMORATION OF JEAN BAPTISTE POINTE DU SABLE AND RECOGNITION OF JEAN BAPTISTE POINTE DU SABLE LEAGUE.

WHEREAS, The Jean Baptise Pointe Du Sable League is celebrating its twenty-fourth annual memorial and the one hundred seventy-third anniversary of the death of the founder of the City of Chicago and a great American patriot; and

WHEREAS, The late Mayor Harold Washington proclaimed January 4, 1987 as Founder's Day honoring Jean Baptiste Pointe Du Sable and the Chicago Sesquicentennial of the incorporation of Chicago as a city and the Chicago Du Sable Museum; and

WHEREAS, Pointe Du Sable was at the entrance of the great Western United States in the earliest part of the nineteenth century; and

WHEREAS, Jean Baptise Pointe Du Sable put Chicago on the map officially and literally with his original little village which preceded incorporation of Chicago as a canal town in 1833; and

WHEREAS, The village of Pointe Du Sable guarded the strategic mouth of the Chicago Portage Waterway leading down the Mississippi to New Orleans; and

WHEREAS, Jean Baptise Pointe Du Sable was the first wheat merchant and transshipper of smoked pork in Chicago, the city to become known as "Stacker of Wheat and Hog Butcher for the World"; and

WHEREAS, Thenceforth, by 1853, Chicago became the greatest transshipment center of wheat and railroad center in the world; now, therefore,

Be It Resolved, That we, the Mayor and members of the City Council of the City of Chicago, assembled in meeting this eleventh day of September, nineteen hundred and ninety-six, A.D., do hereby congratulate the Jean Baptise Pointe Du Sable League its twenty-fourth annual memorial and the commemoration of the one hundred seventy-third annversary of the death of the great founder of the City of Chicago; and

Be It Further Resolved, That a suitable copy of this resolution be prepared and presented to the Jean Baptiste Pointe Du Sable League.

CONGRATULATIONS EXTENDED TO WALT DISNEY WORLD ON ITS TWENTY-FIFTH ANNIVERSARY.

WHEREAS, Walt Disney World is celebrating its twenty-fifth anniversary this year, twenty-five years of memories, magic and dreams come true; and

WHEREAS, There will be a year long celebration with pageantry, spectacles, extravaganzas and the transformation of Walt Disney World into a land of magic; and

WHEREAS, The official celebration kicks off nationally on October 1, 1996; and

WHEREAS, In commemoration of this year long celebration, on August 22, 1996, Goofy and the Green Army Men, from Disney's hit movie "Toy Story" are coming to Chicago, to visit City Hall, the Chicago Boys and Girls Clubs and to attend a Chicago Bears football game; and

WHEREAS, This visit to Chicago is part of the national media tour to "sign up" every man, woman and child who has ever been to Walt Disney World and invite them back for the twenty-fifth anniversary; now, therefore,

Be It Resolved, That we, the Mayor and members of the City Council of the City of Chicago, assembled in meeting this eleventh day of September, nineteen hundred and ninety-six, A.D., do hereby congratulate Walt Disney World on the occasion of its twenty-fifth anniversary; and

Be It Further Resolved, That a suitable copy of this resolution be prepared and presented to Walt Disney World.

Presented By

ALDERMAN BERNARDINI (43rd Ward):

CONGRATULATIONS EXTENDED TO MR. UMBERTO S. DAVI ON HIS RETIREMENT AS PRESIDENT OF JUSTINIAN SOCIETY OF LAWYERS.

WHEREAS, Following a year of accomplishment and success, Umberto S. Davi has just stepped down as president of the Justinian Society of Lawyers; and

WHEREAS, A man of many accomplishments, Umberto S. Davi was born and raised in Sicily, then moved to Chicago's western suburbs with his family where he attended a local elementary school for eight short weeks and learned to speak, read and write English. In 1968, he graduated from Riverside-Brookfield High School, and later earned, with honors, a bachelor of science in psychology from Western Illinois University. In 1982, after attending evening classes at John Marshall Law School, he received his Juris Doctor. After practicing in a law firm, he established his own law practice in 1984, and today his area of expertise includes divorce, real estate, civil litigation and misdemeanor/traffic cases; and

WHEREAS, Since 1987, Umberto S. Davi has been appointed as special assistant attorney general for condemnation cases, and serves as an arbitrator for the Cook County Mandatory Arbitration Program. He has served the Justinian Society of Lawyers with distinction and success, and remains a towering figure in the practice of law; now, therefore,

Be It Resolved, That we, the Mayor and the members of the City Council of the City of Chicago, gathered here this eleventh day of September, 1996, A.D., do hereby pay tribute to Umberto S. Davi as he retires as president of the Justinian Society of Lawyers, and extend to him our very best wishes for continuing success and fulfillment; and

Be It Further Resolved, That a suitable copy of this resolution be prepared and presented to Umberto S. Davi.

CONGRATULATIONS EXTENDED TO MR. JOE GENTILE ON RECEIPT OF 1996 JUSTINIAN SOCIETY OF LAWYERS COMMUNICATIONS AWARD.

WHEREAS, Joe Gentile -- philanthropist, humanist and renowned benefactor -- has been named the 1996 recipient of the Justinian Society of Lawyers' prestigious Communications Award; and

WHEREAS, One of the best-known and most respected businessmen in the Chicagoland area, Joe Gentile is the owner of Joe Gentile Chrysler-Plymouth and also of Radio Station WJJG, 1530 AM. He has been in the automobile business for over four decades and was recently honored with the *Time Magazine* 1995 Quality Dealer Award, presented to only a select few for business achievement and community service; and

WHEREAS, Joe Gentile has supported many fine causes and has been the recipient of numerous community, civic and humanitarian awards. In appreciation of his generosity, Loyola University is dedicating and naming a new sports center on their lakefront campus in his honor; and

WHEREAS, Born on Chicago's great west side, Joe Gentile is a towering representative of Chicago's "I Will" spirit; now, therefore,

Be It Resolved, That we, the Mayor and members of the City Council of the City of Chicago, gathered here this eleventh day of September, 1996, A.D., do hereby express our heartiest congratulations to Joe Gentile, 1996 recipient of the prestigious Justinian Communications Award, and extend to this outstanding citizen our very best wishes for continuing success and fulfillment; and

Be It Further Resolved, That a suitable copy of this resolution be prepared and presented to Joe Gentile.

CONGRATULATIONS EXTENDED TO MS. MARIA GRAFF ON HER NEW POSITION WITH ALITALIA AIRLINES.

WHEREAS, Alitalia Airlines is the official air carrier of Italy and carrier of the Italian national flag; and

WHEREAS, Alitalia Airlines has been known in Chicago for many years for its superior air service and outstanding civic leadership; and

WHEREAS, During the presence of Maria Graff in Chicago, Alitalia Airlines was very cooperative with the aldermen of the City of Chicago and supportive of the City; and

WHEREAS, Alitalia Airlines has often participated in many events in the City of Chicago and has been a generous sponsor of the City of Chicago's annual trade conference with Italy; and

WHEREAS, This annual trade conference has been extremely vital as an economic engine generating trade and business contacts between Chicago and Italy; and

WHEREAS, Alitalia Airlines is a leading supporter of the arts by recently promoting a worldwide campaign for the restoration of the finest masterpieces of Italian art; and

WHEREAS, Maria Graff continues to assist Chicago in business and tourist promotion in her new position with Alitalia in Washington, D.C.; and

WHEREAS, Maria Graff is an example of the high degree of professionalism of the Alitalia female managers, in particular; and

WHEREAS, Alitalia is to be commended for its good judgment in hiring and promoting this exceptional person who reflects well on her company; now, therefore,

Be It Resolved, That we, the Mayor and members of the City Council of the City of Chicago, gathered here this eleventh day of September, 1996, A.D., do hereby pay honor and tribute to the professionalism and friendship of Maria Graff and invite her to return and visit Chicago often.

CONGRATULATIONS EXTENDED TO MR. MARTINO MAINARDI ON HIS NEW POSITION WITH ALITALIA AIRLINES.

WHEREAS, Alitalia Airlines is the official air carrier of Italy and carrier of the Italian national flag; and

WHEREAS, Alitalia Airlines has been known in Chicago for many years for its superior air service and outstanding civic leadership; and

WHEREAS, Under the leadership of local manager Martino Mainardi, Alitalia Airlines was very cooperative with the aldermen of the City of Chicago and supportive of the City; and

WHEREAS, Alitalia Airlines has often participated in many events in the City of Chicago and has been a generous sponsor of the City of Chicago's annual trade conference with Italy; and

WHEREAS, This annual trade conference has been extremely vital as an economic engine generating trade and business contacts between Chicago and Italy; and

WHEREAS, Alitalia Airlines is a leading supporter of the arts by promoting a worldwide campaign for the restoration of the finest masterpieces of Italian art; and

WHEREAS, Martino Mainardi continues to promote Chicago even in his new position in Canada and brings credit to our city whenever he can; now, therefore,

Be It Resolved, That we, the Mayor and members of the City Council of the City of Chicago, gathered here this eleventh day of September, 1996, A.D., do hereby pay honor and tribute to the generosity of Alitalia Airlines and to the leadership and civic example set by Martino Mainardi and hereby wish him and his family, including his wife, Mietta and son, Michelle, all the best and urge them to return and visit Chicago often; and

Be It Further Resolved, That a suitable copy of this resolution be prepared and presented to Martino Mainardi.

CONGRATULATIONS EXTENDED TO MR. JOHN G. PHILLIPS ON RECEIPT OF 1996 JUSTINIAN SOCIETY OF LAWYERS AWARD FOR EXCELLENCE.

WHEREAS, John G. Phillips, outstanding citizen and attorney, has been named the 1996 recipient of the Justinian Society of Lawyers' prestigious Award of Excellence; and

WHEREAS, A familiar courtroom figure with an outstanding reputation, John G. Phillips is one of only twenty-two attorneys in the United States who has been designated as a trial master; and

WHEREAS, John G. Phillips holds bachelor of science and juris doctor degrees from DePaul University, and received training in business administration at Harvard University. In addition to the Illinois bar, he has been admitted to practice in the United States Supreme Court, the Northern District of Illinois United States District Court and the United States Court of Military Appeals. He is listed in *Who's Who* and is a past president of the

Illinois Trial Lawyers Association and former circuit governor of the American Trial Lawyers Association; and

WHEREAS, John G. Phillips is also a well-known lecturer and writer, with a principal area of practice including catastrophic injury and wrongful death cases with an emphasis in medical malpractice. He is hailed as one of the most experienced and innovative lawyers in Illinois and is highly deserving of this great award; now, therefore,

Be It Resolved, That we, the Mayor and members of the City Council of the City of Chicago, gathered here this eleventh day of September, 1996, A.D., do hereby extend our heartiest congratulations to John G. Phillips, outstanding citizen and attorney, on having received this year's prestigious Justinian Award of Excellence, and extend to him our best wishes for continuing success; and

Be It Further Resolved, That a suitable copy of this resolution be prepared and presented to John G. Phillips.

INVITATION EXTENDED TO MANDARINA DUCK COMPANY TO CONSIDER ESTABLISHMENT OF NORTH AMERICAN OPERATIONS IN CHICAGO.

WHEREAS, Mandarina Duck and its related companies have achieved great prestige in Europe for quality products and innovative design and managerial organization; and

WHEREAS, Having achieved such status, sophisticated consumers in the United States are now wishing to have the ability to enjoy these fine products; and

WHEREAS, The managers and leaders of Mandarina Duck have been exploring options for serving the United States market and have considered basing their North American operations in Chicago; and

WHEREAS, Chicago prides itself on welcoming, nurturing, supporting and working with companies of high quality and tradition; and

WHEREAS, Leaders of Chicago's business and political community have had the pleasure of meeting and getting to know the manager of Mandarina Duck and feel a special kinship with these individuals of the City of Bologna, which is in many ways similar to Chicago in its geographic location, its mix of businesses, its industriousness and seriousness, and its sense of good judgment; and

WHEREAS, Both Chicago and Bologna are known in their respective countries as "cities that work" or, in Italian, "citta che funzionano"; and

WHEREAS, Mandarina Duck not only produces fine luggage and leather goods and clothing, but also one of the highest quality fountain pens in the world, "Tibaldi", a pen even used proudly by President Bill Clinton; now, therefore,

Be It Resolved, That we, the Mayor and members of the City Council of the City of Chicago, gathered here this eleventh day of September, 1996, A.D., do hereby wish to convey our sincere and heartfelt invitation to the owners and managers of this great company known as Mandarina Duck to consider the City of Chicago as their United States home town and to come to Chicago and to prosper here and to consider Chicago as the base of what we know will be great success in the United States; and

Be It Further Resolved, That a suitable copy of this resolution be prepared and presented to Mandarina Duck.

Presented By

ALDERMAN HANSEN (44th Ward):

CONGRATULATIONS EXTENDED TO MR. JACK BRICKHOUSE ON HIS INDUCTION INTO BROADCAST HALL OF FAME.

WHEREAS, In June of this year Jack Brickhouse was honored by being named to the Broadcast Hall of Fame; and

WHEREAS, For more than forty years Jack Brickhouse provided Chicagoans and fans around the country with lively, accurate play-by-play accounts of both the Cubs and White Sox home games; and

WHEREAS, Jack Brickhouse also did the radio coverage of the Chicago Bears' football games for twenty-four years straight; and

WHEREAS, Jack Brickhouse's outstanding ability as an announcer and commentator and his role in maintaining an active interest in baseball in Chicago earned him nomination to the Baseball Hall of Fame in 1983; and

WHEREAS, Jack Brickhouse covered some of the most memorable baseball and football games of the last half century, including four World Series, five All-Star baseball games, two NFL Championship games, twelve All-Star football games and numerous bowl games; and

WHEREAS, Jack Brickhouse was often named "Best Sports Announcer" of the year by the American College of Radio Arts and Sciences; and

WHEREAS, Jack Brickhouse's career in broadcasting ranged far beyond sportscasting to include coverage of political conventions of both major parties in Miami Beach, San Francisco, Chicago, Los Angeles and Atlantic City and coverage of presidential inaugural events in both 1945 and 1969; and

WHEREAS, Jack Brickhouse also covered major news stories worldwide, serving in Paris, Saigon, Berlin, London, Hong Kong, Tokyo, Bangkok, Hamburg and Tehran; and

WHEREAS, Jack Brickhouse has also devoted much of his life to the benefit of others, serving on the board of directors of the Chicago Boys and Girls Clubs, on the board of Northwestern Memorial Hospital, and as a trustee of Bradley University; and

WHEREAS, Jack Brickhouse also served his country in time of need as a private in the United States Marine Corps; now, therefore,

Be It Resolved, That we, the Mayor and members of the City Council of the City of Chicago, assembled here this eleventh day of September, 1996, congratulate Jack Brickhouse on his elevation to the Broadcast Hall of Fame and express our thanks to him for the countless hours of pleasure he has given to the sports fans of Chicago; and

Be It Further Resolved, That a suitable copy of this resolution be prepared for presentation to Jack Brickhouse.

Presented By

ALDERMAN LEVAR (45th Ward):

CONGRATULATIONS EXTENDED TO THEODORE AND HELENE CHROBAK ON THEIR FIFTIETH WEDDING ANNIVERSARY.

WHEREAS, Theodore and Helene Chrobak, outstanding citizens and active members of Our Lady of Victory Church in Chicago, this summer will celebrate fifty golden years of wedded bliss; and

WHEREAS, The Chicago City Council has been informed of this momentous occasion by Alderman Patrick J. Levar; and

WHEREAS, Helene and Theodore Chrobak celebrated their life together with a Mass of Thanksgiving on Sunday, the eighth day of September, nineteen hundred and ninety-six with their family and friends; now, therefore,

Be It Resolved, That we, the Mayor and the members of the City Council of Chicago, gathered here this eleventh day of September, 1996, A.D. do hereby express our heartiest congratulations to Dr. and Mrs. Theodore Chrobak in recognition of their golden wedding anniversary, and extend to this outstanding couple our very best wishes for continuing happiness and fulfillment; and

Be It Further Resolved, That a suitable copy of this resolution be prepared and presented to Dr. and Mrs. Theodore Chrobak.

CONGRATULATIONS EXTENDED TO STANLEY AND LILLIAN STRZYK ON THEIR FIFTIETH WEDDING ANNIVERSARY.

WHEREAS, Stanley and Lillian Strzyk, outstanding citizens and active members of Our Lady of Victory Church, this summer will celebrate fifty golden years of wedding bliss; and

WHEREAS, The Chicago City Council has been informed of this momentous occasion by Alderman Patrick J. Levar; and

WHEREAS, Stanley and Lillian Strzyk celebrated their life together with a Mass of Thanksgiving on Sunday, the eighteenth day of August, nineteen hundred and ninety-six with their family and friends; now, therefore,

Be It Resolved, That we, the Mayor and the members of the City Council of Chicago, gathered here this eleventh day of September, 1996, A.D., do hereby express our heartiest congratulations to Stanley and Lillian Strzyk in recognition of their golden wedding anniversary, and extend to this outstanding couple our very best wishes for continuing happiness and fulfillment; and

Be It Further Resolved, That a suitable copy of this resolution be prepared and presented to Stanley and Lillian Strzyk.

Presented By

ALDERMAN SCHULTER (47th Ward):

TRIBUTE TO LATE MR. FRED A. DEGERBERG, SR.

WHEREAS, God in his infinite wisdom has called to his eternal reward Fred A. Degerberg, Sr., beloved friend and World War II veteran, July 18, 1996; and

WHEREAS, The Chicago City Council has been informed of his passing by Alderman Eugene C. Schulter; and

WHEREAS, Fred A. Degerberg, Sr. was born in Chicago February 22, 1923 and served his country honorably and with great distinction in the United States Marine Corps throughout World War II. He was buried in Southern Nevada Veterans Memorial Cemetery with full military honors; and

WHEREAS, Following his wartime service, Fred A. Degerberg, Sr. returned to Chicago where he spent most of his life. He was a member of Operating Engineers Local 150 here, and more recently became a member of the American Association of Retired Persons. He lived the last three years of his life in Las Vegas, Nevada; and

WHEREAS, Fred A. Degerberg, Sr., leaves to celebrate his life his wife, Dorothy of Las Vegas; and her two sons and two daughters. In Chicago he is survived by his sons, Fred, Jr. and Michael; their mother, Minnie; granddaughter, Erika Degerberg; and his sister, Gloria Voelker of Andrews,

North Carolina. He leaves eight loving grandchildren and one great-grandchild; now, therefore,

Be It Resolved, That we, the Mayor and members of the City Council of the City of Chicago, gathered here this eleventh day of September, 1996, A. D., do hereby express our sorrow on the death of Fred A. Degerberg, Sr., and extend to his family and friends our deepest sympathy; and

Be It Further Resolved, That a suitable copy of this resolution be prepared and presented to the family of Fred A. Degerberg, Sr.

TRIBUTE TO LATE MRS. HELEN FABER.

WHEREAS, God in his infinite wisdom has called to her eternal reward Helen Faber, beloved citizen and friend; and

WHEREAS, The Chicago City Council has been informed of her passing by Alderman Eugene C. Schulter; and

WHEREAS, Helen Faber was the very symbol of the strength and solidity of family life. Her loving husband, Barth; and her devoted son, James, preceded her in death, and she leaves to celebrate her long and productive life her granddaughter, Debbie (Ron) Welland; her granddaughter, Kelly Welland; her nephew, George (Joyce) Jensen; nieces, Mary Ellen (Larry) Chapman, Therese (John) Holesha, Helen Mary King and Patricia King; and a host of other relatives and friends; now, therefore,

Be It Resolved, That we, the Mayor and members of the City Council of the City of Chicago, gathered here this eleventh day of September, 1996, A. D., do hereby express our sorrow on the death of Helen Faber, and extend to her family and friends our deepest sympathy; and

Be Further Resolved, That a suitable copy of this resolution be prepared and presented to the family of Helen Faber.

TRIBUTE TO LATE MR. DONALD DUKE GORDON.

WHEREAS, God in his infinite wisdom has called to his eternal reward Donald Duke Gordon, beloved citizen and friend, at the age of ninety-four years; and

WHEREAS, The Chicago City Council has been informed of his passing by Alderman Eugene C. Schulter; and

WHEREAS, Donald Duke Gordon touched many lives and represented the strength and solidity of family life. He was preceded in death by his loving wife, Ethel E. (nee Marhoefer) and leaves to mourn their children, H. Sue Ruhnke and the late Donald E. (Joyce) Gordon; brother of Gean M. Gordon; grandfather of Michael, Mary, John and D. Timothy Gordon and Justin Ruhnke; great-grandfather of seven; and a host of relatives and friends; now, therefore,

Be It Resolved, That we, the Mayor and members of the City Council of the City of Chicago, gathered here this eleventh day of September, 1996, A.D. do hereby express our sorrow on the death of Donald Duke gordon, and extend to his family and friends our deepest sympathy; and

Be It Further Resolved, That a suitable copy of this resolution be prepared and presented to the Donald Duke Gordon family.

TRIBUTE TO LATE MRS. ALBENA C. GROEN.

WHEREAS, Almighty God in his infinite wisdom has called Albena C. Groen to her eternal reward at the age of ninety-two; and

WHEREAS, The Chicago City Council has been informed of her passing by Alderman Eugene C. Schulter; and

WHEREAS, A loving mother of Mary Ann Kurz; grandmother of four, Rodney, Roxanne, Kevin (Betty) and Kenneth; great-grandmother of Nickolas and K.J., Mrs. Groen will be sorely missed; now, therefore,

Be It Resolved, That the Mayor and the members of the City Council of the City of Chicago, gathered this eleventh day of September, 1996, A.D., do hereby commemorate Albena C. Groen for her many lifetime contributions and do hereby extend our sincere condolences to her family; and

Be It Further Resolved, That a suitable copy of this resolution be prepared and presented to the family of Albena C. Groen.

TRIBUTE TO LATE MR. ANDREW M. KETZNER.

WHEREAS, Almighty God in his infinite wisdom has called to his eternal reward Andrew M. Ketzner, beloved citizen and friend; and

WHEREAS, The Chicago City Council has been informed of his passing by Alderman Eugene C. Schulter; and

WHEREAS, Andrew M. Ketzner honorably served his country in World War II and the Korean War; and

WHEREAS, Mr. Ketzner, a loving father of Steven (Debbie), Helen (Robert) Bugajski and Joan (Edward) Deere; fond grandfather of Melissa, Jennifer, Adam, Joshua, Ken, Kathy and Karen; dear brother of the late Harry, Shelby, Mary, Irene, Bertha Morse, Edward and Anthony; fond uncle of many nieces and nephews; and a host of other relatives and friends; and

WHEREAS, To his family and many friends, Andrew 'Mike" Ketzner will be remembered for his warmth, kindness and the dedication he demonstrated towards mankind; now, therefore,

Be It Resolved, That we, the Mayor and members of the City Council of the City of Chicago, gathered here this eleventh day of September, 1996, A.D., do hereby extend sincere condolences to his family; and

Be It Further Resolved, That a suitable copy of this resolution be prepared and presented to the family of Andrew M. Ketzner.

TRIBUTE TO LATE MRS. HELEN KORAN.

WHEREAS, Almighty God in his infinite wisdom has called to her eternal reward Helen Koran, beloved citizen and friend; and

WHEREAS, The Chicago City Council has been informed of her passing by Alderman Eugene C. Schulter; and

WHEREAS, Beloved wife of the late William; dear mother of Ronald (Betty), William and Wayne (Kathy); loving grandmother of eleven; and great-grandmother of ten, Helen Koran will be sorely missed; now, therefore,

Be It Resolved, That we, the Mayor and members of the City Council of the City of Chicago, gathered here this eleventh day of September, 1996,

A.D., do hereby commemorate Helen Koran for her many lifetime contributions and do hereby extend our sincere condolences to her family; and

Be It Further Resolved, That a suitable copy of this resolution be prepared and presented to the family of Helen Koran.

TRIBUTE TO LATE MRS. ISABELLE F. KOTRUCH.

WHEREAS, Almighty God in his infinite wisdom has called Isabelle F. Kotruch to her eternal reward at the age of eighty-four; and

WHEREAS, The Chicago City Council has been informed of her passing by Alderman Eugene C. Schulter; and

WHEREAS, A loving mother of Marianne (James) Dybas and Jeanette (the late Arthur) Esau; grandmother of James and John Dybas, Rita Wlodraski, Dorothy Spencer, Mary Carbone and Arthur Esau; great-grandmother of Jason, Kristina, Jeffrey and Kinsley, Isabelle Kotruch will be sorely missed; now, therefore,

Be It Resolved, That we, the Mayor and members of the City Council of the City of Chicago, gathered here this eleventh day of September, 1996, A.D., do hereby commemorate Isabelle F. Kotruch for her many lifetime contributions and do hereby extend our sincere condolences to her family; and

Be It Further Resolved, That a suitable copy of this resolution be prepared and presented to the family of Isabelle F. Kotruch.

TRIBUTE TO LATE MR. FRANCIS LIVINGSTON.

WHEREAS, Almighty God in his infinite wisdom has called to his eternal reward Francis Livingston, beloved citizen and friend; and

WHEREAS, The Chicago City Council has been informed of his passing by Alderman Eugene C. Schulter; and

WHEREAS, During his productive lifetime, Francis Livingston touched many lives and made many friends; and

WHEREAS, Francis Livingston was preceded in death by his loving wife, Elizabeth, and leaves to celebrate his life his son, Joseph (Karen); granddaughter, Patricia; great-grandson, Joseph; sisters, Ethel O'Rourke, Catherine Warner, Darlene Snyder and Joanne Luthardt; brothers, Philip, Joseph and Patrick; other relatives and many friends; now, therefore,

Be It Resolved, That we, the Mayor and members of the City Council of the City of Chicago, gathered here this eleventh day of September, 1996, A.D., do hereby express our sorrow on the death of Francis Livingston, and extend to his family and friends our deepest sympathy; and

Be It Further Resolved, That a suitable copy of this resolution be prepared and presented to the family of Francis Livingston.

TRIBUTE TO LATE MR. ROBERT K. LOCK.

WHEREAS, God in his infinite wisdom has called to his eternal reward Robert K. Lock, beloved citizen, friend and public servant; and

WHEREAS, The Chicago City Council has been informed of his passing by Alderman Eugene C. Schulter; and

WHEREAS, Born September 16, 1932, Robert K. Lock was a longtime member of Saint Michael's Church and had attended high school there. He served his country honorably in the United States Army in Germany, and was a graduate of DePaul University and DePaul's School of Law. A gifted attorney, he eventually became the Deputy Director of the Mayor's Office of Special Events, where he served ably and with great distinction; and

WHEREAS, Robert K. Lock held the office of president of the American Friends of Austria and was himself a man of many friends and associates who will miss him. He leaves to celebrate his zestful live his loving wife, Susan; children, Anne (James) Dolan, Andrea (Jack) Smeeton, Robby (Colleen) Tomasino, Maria (Peter) Wanamaker, Susan (Joseph) Campbell, and Peter; grandchildren, James, Emily, Andrew and Nicholas Dolan, Joseph and John Smeeton, Gabriella, Robert III and Rachele Lock, Alexander and Susan Wanamaker, and Lauren and Sean Campbell; his brother, Andy (Virginia); aunts, Margaret Jung and Eva Gross; uncle, Joseph; and a host of other relative and friends; now, therefore,

Be It Resolved, That we, the Mayor and members of the City Council of the City of Chicago, gathered here this eleventh day of September, 1996, A.D., do hereby express our sorrow on the death of Robert K. Lock, and extend to his family and friends our deepest sympathy; and

Be It Further Resolved, That a suitable copy of this resolution be prepared and presented to the family of Robert K. Lock.

TRIBUTE TO LATE MRS. JULIA MATHEWS.

WHEREAS, God in his infinite wisdom has called to her eternal reward Julia Mathews, beloved citizen and friend; and

WHEREAS, The Chicago City Council has been informed of her passing by Alderman Eugene C. Schulter; and

WHEREAS, In a life rich in incident and gesture, Julia Mathews reached out and touched many lives. Her husband, John, preceded her in death, and she leaves to celebrate her time on earth her loving children, Jack (Peggy), Dennis (Ginny) and Terence; five grandchildren, Maggie, Kevin, Dennis, Laura and Michael; siblings, Margaret Cannon, Rita (Paul) Fanning and James who preceded her in death, Mary O'Reilly, Gertrude Curcio and John (Lillian); many nieces and nephews and a host of other relatives and friends; now, therefore,

Be It Resolved, That we, the Mayor and members of the City Council of the City of Chicago, gathered here this eleventh day of September, 1996, A.D., do hereby express our sorrow on the death of Julia Mathews, and extend to her family and friends our deepest sympathy; and

Be It Further Resolved, That a suitable copy of this resolution be prepared and presented to the family of Julia Mathews.

TRIBUTE TO LATE MRS. IRENE WINNIFRED O'DONNELL.

WHEREAS, God in his infinite wisdom has called to her eternal reward Irene Winnifred O'Donnell, beloved citizen and friend; and

WHEREAS, The Chicago City Council has been informed of her passing by Alderman Eugene C. Schulter; and

WHEREAS, In a long and fruitful life Irene Winnifred O'Donnell touched many lives. Her husband, John J. O'Donnell, and son, Neal F. O'Donnell, having predeceased her, she leaves to mourn her children Noreen (Paul), Ernest, Michael (Gigi), Dorothy "Pinky" (Dennis) Marcinkewicz, Patrick (Bonnie), Kevin (Maureen), Rosemary (Ron) Lauing, Coleen (Mark) Craig and Mary Ellen "Molly" (Matthew) Jasniewski; cherished grandchildren, Neal (Gina Bytnar), Paul, Peter, Kristen, Kathryn, Holly, Meagan, Bridget, Jacob, Erin, Dillon, Daniel and William; loving great-grandchild, Alan; and a host of other relatives and friends; now, therefore,

Be It Resolved, That we, the Mayor and members of the City Council of the City of Chicago, gathered here this eleventh day of September, 1996, A.D., do hereby express our sorrow on the death of Irene Winnifred O'Donnell, and extend to her family and friends our deepest sympathy; and

Be It Further Resolved, That a suitable copy of this resolution be prepared and presented to the family of Irene Winnifred O'Donnell.

TRIBUTE TO LATE MRS. JOAN PIERCE.

WHEREAS, God in his infinite wisdom has called to her eternal reward Joan Pierce, beloved citizen and friend; and

WHEREAS, The Chicago City Council has been informed of her passing by Alderman Eugene C. Schulter; and

WHEREAS, During her productive lifetime, Joan Pierce touched many lives and made many friends; and

WHEREAS, Joan Pierce was preceded in death by her loving husband, James and leaves to cherish her fond memories her children, Richard (the late Rosalind), Joan Shiu, Brenda (Charles) Perkins and the late Michael (Millie); ten grandchildren; seventeen great-grandchildren; a sister, Sister Ambrose, brother, Michael Buckley and the late Timothy; and a host of nieces, nephews and friends; now, therefore,

Be It Resolved, That we, the Mayor and members of the City Council of the City of Chicago, gathered here this eleventh day of September, 1996, A.D., hereby express our sorrow on the death of Joan Pierce, and extend to her family and friends our deepest sympathy; and

Be It Further Resolved, That a suitable copy of this resolution be prepared and presented to the family of Joan Pierce.

TRIBUTE TO LATE MRS. ANNE D. SCHUSTER.

WHEREAS, God in his infinite wisdom has called to her eternal reward Anne D. Schuster, beloved citizen and friend; and

WHEREAS, The Chicago City Council has been informed of her passing by Alderman Eugene C. Schulter; and

WHEREAS, During her productive lifetime, Anne Schuster touched many lives and made many friends; and

WHEREAS, Mrs. Schuster was the loving wife of Benedict, who preceded her in death; and she leaves to cherish fond memories her dear sisters, Mary Siegfried and Esther Jendro; her brother, Carl Bolte; a loving aunt and great-aunt to many nieces and nephews and a true friend to all who knew her Anne D. Schuster will be sorely missed; now, therefore,

Be It Resolved, That we, the Mayor and members of the City Council of the City of Chicago, gathered here this eleventh day of September, 1996, A.D., do hereby express our sorrow on the death of Anne D. Schuster, and extend to her family and friends our deepest sympathy; and

Be It Further Resolved, That a suitable copy of this resolution be prepared and presented to the family of Anne D. Schuster.

TRIBUTE TO LATE MR. WING GEN TOW.

WHEREAS, God in his infinite wisdom has called to his eternal reward Wing Gen Tow, beloved citizen and friend; and

WHEREAS, The Chicago City Council has been informed of his passing by Alderman Eugene C. Schulter; and

WHEREAS, Born in China, Wing Gen Tow was loyal to friends, family, and was a faithful employee for Cooper Lighting Company, where he worked for twenty years; and

WHEREAS, Wing Gen Tow leaves to celebrate his life his wife, Kwon Yuk Tow; beloved father of June (Alan) Daar, Way Tow, John (Denise) Tow and Lucy (Marius) Brizgys; cherished grandfather of Allison, David, Michele, Alexander and Addison; uncle of Mancee Chao; other relatives, friends and colleagues; now, therefore,

Be It Resolved, That we, the Mayor and members of the City Council of the City of Chicago, gathered here this eleventh day of September, 1996, A.D., do hereby express our sorrow on the death of Wing Gen Tow, and extend to his family and friends our deepest sympathy; and

Be It Further Resolved, That a suitable copy of this resolution be presented to the family of Wing Gen Tow.

TRIBUTE TO LATE MR. NICHOLAS VLAMIS (ARVANITES).

WHEREAS, Almighty God in his infinite wisdom has called to his eternal reward Nicholas Vlamis (Arvanites), beloved citizen and friend; and

WHEREAS, The Chicago City Council has been informed of his passing by Alderman Eugene C. Schulter; and

WHEREAS, Nicholas Vlamis served his country honorably in World War II; and

WHEREAS, Mr. Vlamis was a dear son of Nicholas Vlamis and devoted brother to Carole Vlamis Lycardi, who preceded him in death. Nicholas leaves to cherish his memories Georgia and Arthur Arvanites, Christ (Charlene) Arvanites and Paula Ciabay, Theodore (Nancy) and John (Donna) Arvanites, many nieces and nephews and a host of other relatives and friends; and

WHEREAS, To his family and many friends Mr. Vlamis will be remembered for his warmth, kindness and the dedication he demonstrated towards mankind; now, therefore,

Be It Resolved, That we, the Mayor and members of the City Council of the City of Chicago, gathered here this eleventh day of September, 1996, A. D. , do hereby extend sincere condolences to his family; and

Be It Further Resolved, That a suitable copy of this resolution be prepared and presented to the family of Nicholas Vlamis (Arvanites).

TRIBUTE TO LATE MRS. SUSAN M. WALDHIER.

WHEREAS, God in his infinite wisdom has called to her eternal reward Susan M. Waldhier, beloved citizen and friend; and

WHEREAS, The Chicago City Council has been informed of her passing by Alderman Eugene C. Schulter; and

WHEREAS, In her long, productive life, the former Susan M. Gallagher reached out and touched many lives; she was a much loved person who "made a difference"; and

WHEREAS, Susan M. Waldhier was preceded in death by her husband, William K.; and leaves to mourn her children, William K., Jr., Daniel (Susan), Bernard, Thomas (Rosemary), Mary K. (Bruce) Wood and Terrance (Valerie); ten grandchildren; sister, Rita (George) Pappas; and many other relatives and friends; now, therefore,

Be It Resolved, That we, the Mayor and members of the City Council of the City of Chicago, gathered here this eleventh day of September, 1996, A.D., do hereby express our sorrow on the death of Susan M. Waldhier, and extend to her family and friends our deepest sympathy; and

Be It Further Resolved, That a suitable copy of this resolution be prepared and presented to the family of Susan M. Waldhier.

Presented By

ALDERMAN M. SMITH (48th Ward):

CONGRATULATIONS EXTENDED TO MR. GEORGE W. OVERTON AND MR. JEFFREY R. SHORT, JR. ON BEING HONORED BY OPENLANDS PROJECT.

WHEREAS, Their colleagues and friends are gathering Tuesday, October 15, 1996, to honor George W. Overton and Jeffrey R. Short at the Openlands Project Founders' Luncheon and Annual Meeting; and

WHEREAS, Openlands Project -- one of the earliest urban conservation organizations established in the United States -- grew out of the Committee on Open Land, which had been formed by the Welfare Council of Metropolitan Chicago to mobilize support for maintaining and expanding open land and water for public recreation, education and related uses; George W. Overton and Jeffrey R. Short have been associated with this great project from the beginning; and

WHEREAS, Jeffrey R. Short, Jr., a prominent Chicago businessman and internationally known conservationist, was asked to chair the original committee, and when Openlands Project became an independent non-profit organization in 1968, he became its first president; and

WHEREAS, George W. Overton, a noted attorney who first worked on the Welfare Council of Metropolitan Chicago in the late 1950s and was working to find ways to protect the open space around the University of Chicago Settlement's summer camp, was naturally asked to serve on the newly formed Committee on Open Land; and

WHEREAS, In nearly three decades of its operation, Openlands Project has made an enormous difference in our great City, spearheading the protection of North Park Village, taking part in lakefront issues, such as the relocation of Lake Shore Drive to create a lake front museum campus, and working with the Northeastern Illinois Planning Commission on the most ambitious metropolitan greening plan in the nation -- yielding a 1,600-mile network of greenways and trails linking Chicago's lakefront parks and trails to parks and preserves throughout the City and suburbs; and

WHEREAS, George W. Overton and Jeffrey R. Short, Jr. are visionaries who have generously shared with Openlands Project their considerable business and legal skills, and their love and respect for open spaces, assuring this great organization successful influence in the enhancement of Chicago's landscape; now, therefore,

Be It Resolved, That we, the Mayor and members of the City Council of the City of Chicago, gathered here this eleventh day of September, 1996, A. D., do hereby extend our gratitude and our heartiest congratulations to Jeffrey R. Short, Jr., and George W. Overton as they are honored by Openlands Project at its Founders' Luncheon and Annual Meeting October 15, 1996. We extend to them, and to the marvelous Openlands Project itself, our fervent best wishes for continuing success and fulfillment; and

Be Further Resolved, That suitable copies of this resolution be prepared and presented to George W. Overton, to Jeffrey R. Short, Jr., and to Openlands Project.

Presented By

ALDERMAN M. SMITH (48th Ward),
ALDERMAN BERNARDINI (43rd Ward) And
ALDERMAN STONE (50th Ward):

CONGRATULATIONS EXTENDED TO MR. ELMER GERTZ ON HIS NINETIETH BIRTHDAY AND ON RECEIPT OF BEATRICE T. SPACHNER AWARD.

WHEREAS, Beatrice T. Spachner made a significant contribution to the performing arts and the City of Chicago with her lifelong commitment to save and restore the national landmark Auditorium Theatre; and

WHEREAS, In similar fashion, Elmer Gertz has made many significant contributions to the City of Chicago through his personal and professional accomplishments as well as his advocation of Chicago's cultural heritage; and

WHEREAS, Elmer Gertz is a lawyer, educator and writer whose lifelong work has included some of the most celebrated legal cases of all time, including the freeing of Nathan Leopold, and the setting aside of the death sentence of Jack Ruby; and

WHEREAS, Elmer Gertz is an accomplished author who continues to contribute to his widely-honored and highly-recognized voluminous body of work; and

WHEREAS, Elmer Gertz's lifelong achievement and contributions have been honored and recognized by many highly-respected bodies including the American Civil Liberties Union, Chicago Bar Association, Clarence Darrow Foundation, the City of Chicago and the State of Illinois and he has received the Prime Minister's Medal from the State of Israel; and

WHEREAS, On September 14, 1996, Elmer Gertz will celebrate his ninetieth year of life and ninety years of contributing to his community and country; and

WHEREAS, In 1960 Mrs. Beatrice Spachner organized the Auditorium Theatre Council, with the mission to restore, re-open and run the Auditorium Theatre; and

WHEREAS, Elmer Gertz joined Beatrice Spachner as a founding member of the Auditorium Theatre Council and served as its legal counsel and dedicated member for over twenty years; and

WHEREAS, The Auditorium Theatre Council created the Beatrice T. Spachner Award to commemorate those individuals who share her lifelong commitment, dedication and devotion to the arts; and

WHEREAS, On September 30, 1996, the Auditorium Theatre Council will honor Elmer Gertz's contribution to the restoration, autonomy and integrity of the Auditorium Theatre by presenting him with the Beatrice T. Spachner Award; now, therefore,

Be It Resolved, That we, the Mayor and members of the City Council of the City of Chicago, gathered here this eleventh day of September, 1996, A.D., do hereby congratulate Mr. Elmer Gertz on his receipt of the Beatrice T. Spachner Award and honor his ninety years of accomplishment and contribution to the City of Chicago's cultural, academic and legal heritage; and

Be It Further Resolved, That we pay tribute to the Auditorium Theatre Council for its preservation of the spirit of Mrs. Beatrice Spachner in its growing accomplishment through its mission to restore, maintain and operate the Auditorium Theatre; and

Be It Further Resolved, That suitable copies of this resolution be presented to Mr. Elmer Gertz and the Auditorium Theatre Council.

Presented By

ALDERMAN STONE (50th Ward):

TRIBUTE TO LATE RABBI AARON M. RINE.

WHEREAS, Rabbi Aaron M. Rine was summoned by his almighty maker to his eternal reward on August 26, 1996; and

WHEREAS, Rabbi Aaron M. Rine, eighty, was a spiritual leader of congregation Beth Itzchok in West Rogers Park for forty years and a prominent leader in the Orthodox community. Rabbi Rine was born in Leningrad and was ordained by the Hebrew Theological College in 1941; and

WHEREAS, Rabbi Rine was recognized for his wit, optimism and mastery of sermons which were published by the Rabbinical Council of America; and

WHEREAS, Rabbi Rine served as president of the Chicago Rabbinical Council from 1956 to 1958, and served on its executive council for over thirty

years. He also served as president and chairman of the Greater Chicago Maot Chitim Committee. During his term at the Greater Chicago Maot Chitim Committee he worked through it to see that tens of thousands of underprivileged Jews in the area were provided with the necessary foodstuffs for the proper observance of the Passover holy days. Rabbi Rine was a board member of the Hebrew Theological College and the Associated Talmud Torahs; and

WHEREAS, Rabbi Rine had received many honors over the years which included the Torah Award citation from the Hebrew Theological College and the Israel Peace Medal from the State of Israel Bond Organization and the Rabbi Issac Halevi Herzog Award from the Religious Zionist of America; and

WHEREAS, Rabbi Rine was the husband of Blanche (Fruchter), father of Dr. Joseph Rine, Malke Bakst, Perle Rine and the late Rabbi Abraham Rine, grandfather of twelve and great-grandfather of one; now, therefore,

Be It Resolved, That we, the Mayor and the members of the City Council of the City of Chicago, do hereby extend our deepest sympathy to the family of a great Chicago citizen, Rabbi Aaron M. Rine; and

Be It Further Resolved, That a suitable copy of this resolution be made available and presented to the family of Rabbi Aaron M. Rine.

MATTERS PRESENTED BY THE ALDERMEN.

(Presented By Wards, In Order, Beginning With The First Ward)

Arranged under the following subheadings:

1. Traffic Regulations, Traffic Signs and Traffic-Control Devices.
2. Zoning Ordinance Amendments.
3. Claims.
4. Unclassified Matters (arranged in order according to ward numbers).
5. Free Permits, License Fee Exemptions, Cancellation of Warrants for Collection and Water Rate Exemptions, Et Cetera.

1. TRAFFIC REGULATIONS, TRAFFIC SIGNS AND TRAFFIC-CONTROL DEVICES.

Referred -- ESTABLISHMENT OF LOADING ZONES AT SUNDRY LOCATIONS.

The aldermen named below presented proposed ordinances to establish loading zones at the locations designated and for the distances and times specified, which were *Referred to the Committee on Traffic Control and Safety*, as follows:

Alderman	Location, Distance And Time
STEELE (6th Ward)	East 79th Street, at 207 -- 6:00 A.M. to 6:00 P.M. -- Monday through Friday;
MURPHY (18th Ward)	South Ashland Avenue, at 8243 -- at all times -- no exceptions;
LAURINO (39th Ward)	West Peterson Avenue, at 3547 -- 8:00 A.M. to 5:00 P.M. -- Monday through Friday;
NATARUS (42nd Ward)	South Franklin Street, at 325 -- 8:00 A.M. to 12:00 Midnight -- daily:
	West Goethe Street, at 21 (west side of building) no exceptions;
	North LaSalle Street (Lake Street side) at 203 -- 7:00 A.M. to 7:00 P.M. -- no exceptions (valet service);
	South Michigan Avenue, at 1355 -- 3:00 P.M. to 3:00 A.M. -- Monday through Saturday (valet service);

Alderman	Location, Distance And Time
	East Ontario Street, at 247 -- 11:00 A.M. to 2:00 A.M. -- daily (tow-away zone/valet service);
	North Wells Street, at 431 -- 11:00 A.M. to 2:00 A.M. -- daily (valet service);
	North Wells Street, at 504 -- 11:00 A.M. to 2:00 A.M. -- daily (valet service);
BERNARDINI (43rd Ward)	West Arlington Place, at 530 -- at all times -- no exceptions;
	North Halsted Street, at 2020 -- 5:00 P.M. to 3:00 A.M. -- Tuesday through Saturday;
	North Lincoln Avenue (east side) from a point 90 feet north of West Webster Avenue, to West Belden Avenue -- 3:00 P.M. to 2:00 A.M. -- daily (shared valet service);
	West Saint James Place, at 444 -- at all times -- no exceptions;
STONE (50th Ward)	North Rockwell Street, at 6406 -- 12:00 Noon to 8:00 P.M. -- Monday through Thursday -- 3:00 P.M. to 9:00 P.M. -- Friday -- 11:00 A.M. to 8:00 P.M. -- Saturday and Sunday.

Referred -- ESTABLISHMENT OF LOADING ZONES FOR HANDICAPPED AT SPECIFIED LOCATIONS.

The aldermen named below presented proposed ordinances to establish at all times loading zones for the handicapped at the locations designated and for the distances specified, which were *Referred to the Committee on Traffic Control and Safety,* as follows:

Alderman	Location
HOLT (5th Ward)	2355 East 67th Street -- no exceptions;
O'CONNOR (40th Ward)	5249 North Ashland Avenue -- no exceptions.

Referred -- AMENDMENT OF ORDINANCE WHICH ESTABLISHED LOADING ZONE/TOW-AWAY ZONE ON PORTION OF WEST ARMITAGE AVENUE.

Alderman Bernardini (43rd Ward) presented a proposed ordinance to amend a previous passed ordinance which established loading zones/tow-away zones on portions of specified public ways by striking the words: "West Armitage Avenue (north side) from a point 145 feet west of North Halsted Street, to a point 45 feet west thereof -- loading zone/tow-away zone -- 5:00 P.M. to 12:00 Midnight -- daily", and inserting in lieu thereof: "West Armitage Avenue (north side) from a point 145 feet west of North Halsted Street, to a point 45 feet west thereof -- loading zone/tow-away zone -- 12:00 Noon to 1:00 A.M. -- daily", which was *Referred to the Committee on Traffic Control and Safety.*

Referred -- REPEAL OF ORDINANCE WHICH ESTABLISHED LOADING ZONE AT 30 EAST ELM STREET.

Alderman Natarus (42nd Ward) presented a proposed ordinance to repeal a previously passed ordinance which established a loading zone at 30 East Elm Street, which was *Referred to the Committee on Traffic Control and Safety.*

Referred -- REPEAL OF ORDINANCE WHICH ESTABLISHED LOADING ZONE AT 311 SOUTH WACKER DRIVE.

Alderman Natarus (42nd Ward) presented a proposed ordinance to repeal a previously passed ordinance which established a loading zone at 311 South Wacker Drive, which was *Referred to the Committee on Traffic Control and Safety.*

Referred -- ESTABLISHMENT OF BUFFER ZONE ON PORTION OF NORTH BROADWAY.

Alderman Moore for Shiller (46th Ward) presented a proposed order to establish a buffer zone (Residential Permit Parking 383) on both sides of North Broadway, from West Cornelia Avenue to West Brompton Avenue, to be in effect each day from 6:00 P.M. to 6:00 A.M., which was *Referred to the Committee on Traffic Control and Safety.*

Referred -- ESTABLISHMENT OF ONE-WAY TRAFFIC RESTRICTION ON PORTIONS OF SPECIFIED PUBLIC WAYS.

The aldermen named below presented proposed ordinances to restrict the movement of vehicular traffic to a single direction in each case on specified public ways, which were *Referred to the Committee on Traffic Control and Safety,* as follows:

Alderman	Location And Distance
PRECKWINKLE (4th Ward)	North/south alley bounded by East 47th Place, East 48th Street, South Dorchester Avenue and the dead end street -- northerly;
FRIAS (12th Ward)	West 28th Street, from North Spaulding Avenue to North Kedzie Avenue -- easterly;
BURKE (14th Ward)	First north/south alley west of South Western Avenue, from 5100 to 5200 -- northerly;
JONES (15th Ward)	West 60th Street, from South Western Avenue to South Artesian Avenue -- easterly;
EVANS (21st Ward)	South Union Avenue, in the 8600 block -- northerly;
ZALEWSKI (23rd Ward)	West 56th Street, from South Narragansett Avenue to South Mulligan Avenue -- westerly;
AUSTIN (34th Ward)	West 103rd Place, from South State Street to South Wentworth Avenue -- westerly; West 104th Place, from South State Street to South Wentworth Avenue -- westerly; West 104th Street, from South Wentworth Avenue to South State Street -- easterly;

Alderman	Location And Distance
BANKS (36th Ward)	First east/west alley north of West Addison Street, between North Osage Avenue and North Pacific Avenue -- easterly.

Referred -- AMENDMENT OF ORDINANCE WHICH ESTABLISHED ONE-WAY TRAFFIC RESTRICTION ON PORTION OF SOUTH HOYNE AVENUE.

Alderman Murphy (18th Ward) presented a proposed ordinance to amend a previously passed ordinance which restricted the flow of traffic to a single direction on portions of specified public ways by striking the words: "South Hoyne Avenue, in the 7800 block -- southerly" and inserting in lieu thereof "South Hoyne Avenue, in the 7800 block -- northerly", which was *Referred to the Committee on Traffic Control and Safety.*

Referred -- AMENDMENT OF ORDINANCE WHICH ESTABLISHED ONE-WAY TRAFFIC RESTRICTION ON PORTION OF NORTH KOSTNER AVENUE.

Alderman Allen (38th Ward) presented a proposed ordinance to amend a previously passed ordinance which restricted the flow of traffic to a single direction on portions of specified public ways by striking the words: "North Kostner Avenue, from 4000 to 4100 -- southerly", which was *Referred to the Committee on Traffic Control and Safety.*

Referred -- AMENDMENT OF ORDINANCE WHICH ESTABLISHED ONE-WAY TRAFFIC RESTRICTION ON PORTION OF SOUTH PAULINA STREET.

Alderman Evans (21st Ward) presented a proposed ordinance to amend a previously passed ordinance which restricted the flow of traffic to a single direction on portions of specified public ways by striking the words: "South Paulina Street, from West 87th Street to the first alley south thereof -- southerly", which was *Referred to the Committee on Traffic Control and Safety.*

Referred -- AMENDMENT OF ORDINANCE WHICH ESTABLISHED ONE-WAY TRAFFIC RESTRICTION ON PORTION OF WEST VIRGINIA AVENUE.

Alderman O'Connor (40th Ward) presented a proposed ordinance to amend a previously passed ordinance which restricted the flow of traffic to a single direction on portions of specified public ways by striking the words: "West Virginia Avenue, in the 5200 block -- northerly", which was *Referred to the Committee on Traffic Control and Safety.*

Referred -- AMENDMENT OF ORDINANCE WHICH ESTABLISHED ONE-WAY TRAFFIC RESTRICTION ON PORTION OF NORTH WASHTENAW AVENUE.

Alderman Ocasio (26th Ward) presented a proposed ordinance to amend a previously passed ordinance which restricted the flow of traffic to a single direction on portions of specified public ways by striking the words: "North Washtenaw Avenue, from West Armitage Avenue to West Homer Street -- southerly", which was *Referred to the Committee on Traffic Control and Safety.*

Referred -- AMENDMENT OF ORDINANCE WHICH ESTABLISHED ONE-WAY TRAFFIC RESTRICTION ON PORTION OF SOUTH WOOD STREET.

Alderman Evans (21st Ward) presented a proposed ordinance to amend a previously passed ordinance which restricted the flow of traffic to a single direction on portions of specified public ways by striking the words: "South Wood Street, from West 87th Street to the first alley south thereof -- southerly", which was *Referred to the Committee on Traffic Control and Safety.*

Referred -- AMENDMENT OF ORDINANCE WHICH ESTABLISHED ONE-WAY TRAFFIC RESTRICTION ON PORTION OF WEST 86TH STREET.

Alderman Evans (21st Ward) presented a proposed ordinance to amend a previously passed ordinance which restricted the flow of traffic to a single direction on portions of specified public ways by striking the words: "West 86th Street, from South Union Avenue to South Lowe Avenue -- southerly", which was *Referred to the Committee on Traffic Control and Safety.*

Referred -- ESTABLISHMENT OF TWO-WAY TRAFFIC ON PORTION OF NORTH LARAMIE AVENUE.

Alderman Levar (45th Ward) presented a proposed order to allow traffic to flow in both directions on North Laramie Avenue, from North Milwaukee Avenue to the curve on North Laramie Avenue, which was *Referred to the Committee on Traffic Control and Safety.*

Referred -- CONSIDERATION FOR INSTALLATION OF PARKING METERS AT SPECIFIED LOCATIONS.

Alderman O'Connor (40th Ward) presented two proposed orders directing the Commissioner of Transportation to give consideration to the installation of parking meters at specified locations, which were *Referred to the Committee on Traffic Control and Safety,* as follows:

North Broadway, from the first driveway south of West Granville Avenue to West Hood Avenue; and

West Hood Avenue, from North Broadway to the first alley west thereof.

Referred -- REMOVAL OF PARKING METERS AT 626 WEST JACKSON BOULEVARD.

Alderman Natarus (42nd Ward) presented a proposed order to cause the removal of parking meter numbers 72510, 72511, 72518, 72534 and 72540, located at 626 West Jackson Boulevard and to authorize the establishment of diagonal parking in said area, which was *Referred to the Committee on Traffic Control and Safety.*

Referred -- LIMITATION OF PARKING DURING SPECIFIED HOURS AT DESIGNATED LOCATIONS.

The aldermen named below presented proposed ordinances to limit the parking of vehicles at the locations designated and for the distances and times specified, which were *Referred to the Committee on Traffic Control and Safety,* as follows:

Alderman	Location, Distance And Time
BURRELL (29th Ward)	West Corcoran Place, from North Mayfield Avenue to North Austin Boulevard -- Monday through Friday;

Alderman	Location, Distance And Time
HANSEN (44th Ward)	North Clark Street, at 2867 -- fifteen minute standing zone -- unattended vehicles must have lights flashing -- 8:00 A.M. to 8:00 P.M. -- Monday through Saturday.

Referred -- PROHIBITION OF PARKING AT ALL TIMES AT DESIGNATED LOCATIONS.

The aldermen named below presented proposed ordinances to prohibit at all times the parking of vehicles at the locations designated and for the distances specified, which were *Referred to the Committee on Traffic Control and Safety,* as follows:

Alderman	Location And Distance
GRANATO (1st Ward)	West Blackhawk Street, at 1414 (except for handicapped);
	North Paulina Street, at 832 (except for handicapped);
	West Superior Street, at 1816 (except for handicapped);
HAITHCOCK (2nd Ward)	South Michigan Avenue, at 2921 (except for handicapped);
	South Wabash Avenue, at 1322 -- 1328 (approximately 16 feet north of address) for a distance of 20 feet -- tow-away zone;
TILLMAN (3rd Ward)	West Garfield Boulevard, at 419 (except for handicapped);

Alderman	Location And Distance
	South Dr. Martin Luther King, Jr. Drive, at 4807 (except for handicapped);
	South Racine Avenue, at 4820 (except for handicapped);
PRECKWINKLE (4th Ward)	South Drexel Boulevard, at 3963 (except for handicapped);
	South Drexel Boulevard, at 5250 (except for handicapped);
	East 50th Street, at 1640 (except for handicapped) (Faye B. Williams, Applicant);
	East 50th Street, at 1640 (except for handicapped) (Leslie M. Price, Jr., Applicant);
HOLT (5th Ward)	South Crandon Avenue, at 6920 (except for handicapped);
	South Crandon Avenue, at 6932 (except for handicapped);
	South Dorchester Avenue, at 6911 (except for handicapped);
	South Drexel Avenue, at 7124 (except for handicapped);
	South East End Avenue, at 6742 (except for handicapped);
	South Euclid Avenue, at 7819 (except for handicapped);
	South Hyde Park Boulevard, at 5463 (except for handicapped);

Alderman	Location And Distance
	South Ingleside Avenue, at 7107 (except for handicapped);
	South Ingleside Avenue, at 7531 (except for handicapped);
	East 55th Place, at 1457 (except for handicapped);
	East 70th Street, at 2307 (except for handicapped);
	East 73rd Street, at 1510 (except for handicapped);
STEELE (6th Ward)	South Calumet Avenue, at 7632 (except for handicapped);
	South Eberhart Avenue, at 8046 (except for handicapped);
	South Indiana Avenue, at 7839 (except for handicapped);
	South Dr. Martin Luther King, Jr. Drive, at 9634 (except for handicapped);
	South Michigan Avenue, at 7118 (except for handicapped);
	South Michigan Avenue, at 9149 (except for handicapped);
	South Prairie Avenue, at 7258 (except for handicapped);
	South Prairie Avenue, at 7429 (except for handicapped);
	South Vernon Avenue, at 8505 (except for handicapped);
	East 87th Street, at 310 (except for handicapped);

Alderman	Location And Distance
	East 89th Street, at 370 (except for handicapped);
BEAVERS (7th Ward)	South Saginaw Avenue, at 9123 (except for handicapped);
	East 78th Place, at 2924 (except for handicapped);
DIXON (8th Ward)	South Bennett Avenue, at 8322 (except for handicapped);
	South Blackstone Avenue, at 8758 (except for handicapped);
	South Chappel Avenue, at 7952 (except for handicapped);
	South Chappel Avenue, at 8210 (except for handicapped);
	South Cregier Avenue, at 7755 (except for handicapped);
	South Dobson Avenue, at 9607 (except for handicapped);
	South Ellis Avenue, at 9239 (except for handicapped);
	South Maryland Avenue, at 7947 (except for handicapped);
	South University Avenue, at 9711 (except for handicapped);
	East 84th Street, at 1637 (except for handicapped);
	East 88th Place, at 817 (except for handicapped);

Alderman	Location And Distance
	East 93rd Street, at 1014 (except for handicapped);
SHAW (9th Ward)	South Prairie Avenue, at 10425 (except for handicapped);
	South Rhodes Avenue, at 10001 (except for handicapped);
	South Yale Avenue, at 10221 (except for handicapped);
	East 113th Street, at 21 (except for handicapped);
	East 117th Place, at 123 (except for handicapped);
BUCHANAN (10th Ward)	South Avenue H, at 10451 (except for handicapped);
	South Avenue L, at 9622 (except for handicapped);
	South Bensley Avenue, at 10633 (except for handicapped);
	South Calhoun Avenue, at 10238 (except for handicapped);
	South Ewing Avenue, at 10724 -- 10726 (except for handicapped);
	South Exchange Avenue, at 8930 (except for handicapped);
	South Mackinaw Avenue, at 10724 (except for handicapped);
HUELS (11th Ward)	South Green Street, at 3207 (except for handicapped);

Alderman	Location And Distance
	South Hamilton Avenue, at 3625 (except for handicapped);
	South Marshfield Avenue, at 3516 (except for handicapped);
	South Union Avenue, at 3414 (except for handicapped);
	South Union Avenue, at 3426 (except for handicapped);
	South Wood Street, at 3728 (except for handicapped);
	West 31st Place, at 1230 (except for handicapped);
OLIVO (13th Ward)	South Kolin Avenue, at 6718 (except for handicapped);
	South Kostner Avenue, at 6719 (except for handicapped);
	West 63rd Place, at 5424 (except for handicapped);
	West 64th Place, at 3638 (except for handicapped);
	West 74th Street, at 3529 (except for handicapped);
BURKE (14th Ward)	South Albany Avenue, at 4418 (except for handicapped);
	South Francisco Avenue, at 4515 (except for handicapped);
	South Richmond Street, at 5721 (except for handicapped);
JONES (15th Ward)	South Claremont Avenue, at 7037 (except for handicapped);

Alderman	Location And Distance
	South Paulina Street, at 6514 (except for handicapped);
	South Rockwell Street, at 7429 (except for handicapped);
	South Wolcott Avenue, at 5747 (except for handicapped);
	South Wood Street, at 6616 (except for handicapped);
	West 69th Street, at 2655 (except for handicapped);
	West 70th Street, at 2018 (except for handicapped);
COLEMAN (16th Ward)	South Carpenter Street, at 6227 (except for handicapped);
	South Loomis Boulevard, at 5629 (except for handicapped);
	South Loomis Boulevard, at 5758 (except for handicapped);
	South Peoria Street, at 5534 (except for handicapped);
	West 58th Street, at 1400 (except for handicapped);
PETERSON (17th Ward)	South Aberdeen Street, at 7941 (except for handicapped);
	South Green Street, at 6500 (except for handicapped);
	South Paulina Street, at 7311 (except for handicapped);

Alderman	Location And Distance
	South Peoria Street, at 6743 (except for handicapped);
	South Racine Avenue, at 7042 (except for handicapped);
	South Union Avenue, at 7919 (except for handicapped);
	South Yale Avenue, at 7529 (except for handicapped);
	West 73rd Place, at 1415 (except for handicapped);
	West 74th Street, at 1214 (except for handicapped);
	West 74th Street, at 1474 (except for handicapped);
	West 76th Street, at 1415 (except for handicapped);
MURPHY (18th Ward)	South Bishop Street, at 8035 (except for handicapped);
	South Bishop Street, at 8227 (except for handicapped);
	South Elizabeth Street, at 8036 (except for handicapped);
	South Hermitage Avenue, at 8532 (except for handicapped);
	South Marshfield Avenue, at 7921 (except for handicapped);
	South Seeley Avenue, at 7753 (except for handicapped);
	South Spaulding Avenue, at 8109 (except for handicapped);

Alderman	Location And Distance
	South Troy Street, at 8005 (except for handicapped);
	South Whipple Street, at 7906 (except for handicapped);
	South Whipple Street, at 7918 (except for handicapped);
	South Wood Street, at 8228 (except for handicapped);
	West 84th Place, at 3622 (except for handicapped);
TROUTMAN (20th Ward)	South Champlain Avenue, at 6044 (except for handicapped);
	South Evans Avenue, at 6137 (except for handicapped);
	South Evans Avenue, at 6142 (except for handicapped);
	South Rhodes Avenue, at 6319 (except for handicapped);
	South Wabash Avenue, at 6939 (except for handicapped);
EVANS (21st Ward)	South Bishop Street, at 8751 (except for handicapped);
	South Emerald Avenue, at 9136 (except for handicapped);
	South Emerald Avenue, at 9644 (except for handicapped);
	South Harvard Avenue, at 9428 (except for handicapped);

Alderman	Location And Distance
	South Lowe Avenue, at 9142 (except for handicapped);
	South Morgan Street, at 8037 (except for handicapped);
	South Morgan Street, at 8924 (except for handicapped);
	South Normal Avenue, at 9220 (except for handicapped);
	South Peoria Street, at 8325 (except for handicapped);
	South Princeton Avenue, at 8732 (except for handicapped);
	South Racine Avenue, at 10205 (except for handicapped);
	West 91st Street, at 1507 (except for handicapped);
	West 94th Street, at 242 (except for handicapped);
	West 112th Street, at 1106 (except for handicapped);
MUNOZ (22nd Ward)	West Cermak Road, at 4027 (except for handicapped);
	West Cullerton Street, at 4225 (except for handicapped);
	South Trumbull Avenue, at 2251 (except for handicapped);
	South Trumbull Avenue, at 2848 (except for handicapped);

Alderman	Location And Distance
ZALEWSKI (23rd Ward)	South Austin Avenue, at 5124 (except for handicapped);
	South Millard Avenue, at 5432 (except for handicapped);
	South Newcastle Avenue, at 5613 (except for handicapped);
	South Tripp Avenue, at 4737 (except for handicapped);
CHANDLER (24th Ward)	West Cullerton Street, at 3009 (except for handicapped);
	South Karlov Avenue, at 1234 (except for handicapped);
	South Keeler Avenue, at 1843 (except for handicapped);
	West Lexington Street, at 3341 (except for handicapped);
	West Lexington Street, at 3348 (except for handicapped);
	West Lexington Street, at 3532 (except for handicapped);
	West Lexington Street, at 3930 (except for handicapped);
	South Millard Avenue, at 2136 (except for handicapped);
	South Sawyer Avenue, at 1828 (except for handicapped);
	South Troy Street, at 1811 (except for handicapped);

Alderman	Location And Distance
	West 21st Street, at 4026 (except for handicapped);
SOLIS (25th Ward)	West Cullerton Street, at 2033 (except for handicapped);
	South Laflin Street, at 1840 (except for handicapped);
	South Wells Street, at 2802 (except for handicapped);
	West 19th Street, at 2147 (except for handicapped);
OCASIO (26th Ward)	North Talman Avenue, at 1842 (except for handicapped);
	North Washtenaw Avenue, at 2438 (except for handicapped);
BURNETT (27th Ward)	North Artesian Avenue, at 542 (except for handicapped);
	North Lawndale Avenue, at 948 (except for handicapped);
	West Superior Street, at 1653 (except for handicapped);
	North Trumbull Avenue, at 746 (except for handicapped);
E. SMITH (28th Ward)	West Adams Street, at 4111 (except for handicapped);
	West Fulton Street, at 4639 (except for handicapped);
	West Lexington Street, at 2724 (except for handicapped);

Alderman	Location And Distance
	West Lexington Street, at 2324 (except for handicapped);
	West Walnut Street, at 3216 (except for handicapped);
	West Washington Boulevard, at 3857 (except for handicapped);
	West Washington Boulevard, at 4508 (except for handicapped);
	West Washington Boulevard, at 4906 (except for handicapped);
	West West End Avenue, at 4113 (except for handicapped);
	West West End Avenue, at 4433 (except for handicapped);
BURRELL (29th Ward)	West Iowa Street, at 5956 (except for handicapped);
	West Iowa Street, at 5960 (except for handicapped);
	North Meade Avenue, at 2147 (except for handicapped);
	South Monitor Avenue, at 1058 (except for handicapped);
	South Monitor Avenue, at 2230 (except for handicapped);
	West Monroe Street, at 5552 (except for handicapped);
WOJCIK (30th Ward)	West Altgeld Street, at 5352 (except for handicapped);

Alderman	Location and Distance
	West Barry Avenue, at 4105 (except for handicapped);
	West Deming Place, at 4953 (except for handicapped);
	West Grace Street, at 4009 (except for handicapped);
	North Kedvale Avenue, at 4132 (except for handicapped);
	North Long Avenue, at 2229 (except for handicapped);
	North Monitor Avenue, at 2528 (except for handicapped);
	West Montana Street, at 5229 (except for handicapped);
	West Wolfram Street, at 5041 (except for handicapped);
	West Wrightwood Avenue, at 5255 (except for handicapped);
SUAREZ (31st Ward)	North Keeler Avenue, at 2234 (except for handicapped);
	North Keystone Avenue, at 1704 (except for handicapped);
GABINSKI (32nd Ward)	West Dickens Avenue, at 2150 (except for handicapped);
MELL (33rd Ward)	North Hamlin Avenue, at 3335 (except for handicapped);
	North Richmond Street, at 3135 (except for handicapped);

Alderman	Location and Distance
AUSTIN (34th Ward)	South Lafayette Avenue, at 10529 (except for handicapped);
	South Princeton Avenue, at 12047 (except for handicapped);
	West 110th Place, at 241 (except for handicapped);
	West 110th Place, at 321 (except for handicapped);
	West 111th Place, at 324 (except for handicapped);
COLOM (35th Ward)	North Albany Avenue, at 2327 (except for handicapped);
	North Sacramento Avenue, at 2839 (except for handicapped);
	North Sawyer Avenue, at 2749 (except for handicapped);
BANKS (36th Ward)	North Melvina Avenue, at 2849 (except for handicapped);
	North Nagle Avenue, at 2823 (except for handicapped);
	North New England Avenue, at 3748 (except for handicapped);
	North Ozark Avenue, at 3232 (except for handicapped);
	North Pittsburgh Avenue, at 3748 (except for handicapped);
	North Rutherford Avenue, at 1931 (except for handicapped);
	West Wellington Avenue, at 6956 (except for handicapped);

Alderman	Location and Distance
GILES (37th Ward)	West Crystal Street, at 5106 (except for handicapped);
	West Iowa Street, at 4440 (except for handicapped);
	North Latrobe Avenue, at 139 (except for handicapped);
	North Lavergne Avenue, at 938 (except for handicapped);
	North Pine Avenue, at 317 (except for handicapped);
ALLEN (38th Ward)	West Addison Street, at 4849 (except for handicapped);
	West Dakin Street, at 6428 (except for handicapped);
	West Irving Park Road, at 5350 (except for handicapped);
	West Irving Park Road, at 6442, from a point 20 feet east and 20 feet west thereof (curbside mail drop box) tow-away zone;
	North Kenneth Avenue, at 3919 (except for handicapped);
	North Kilbourn Avenue (west side) from West Patterson Avenue to West Addison Street;
	North Mango Avenue, at 4130 (except for handicapped);
	West Melrose Avenue, at 6028 (except for handicapped);
	North Nagle Avenue, at 3514 (except for handicapped);

Alderman	Location And Distance
	West Warwick Avenue, at 4634 (except for handicapped);
	West Wilson Avenue, at 5600 (except for handicapped);
	West Windsor Avenue, at 5734 (except for handicapped);
O'CONNOR (40th Ward)	West Farragut Avenue, at 2649 (except for handicapped);
	West Granville Avenue (south side) from North Broadway to the first alley west thereof (in lieu of parking meters);
	West Rosemont Avenue (north side) from North Clark Street to the first alley east thereof;
DOHERTY (41st Ward)	North Chester Avenue, at 4725 (except for handicapped)(Ben Sherman, Applicant);
	North Chester Avenue, at 4725 (except for handicapped) (Josephine Pancoriello, Applicant);
NATARUS (42nd Ward)	North Dearborn Street, at 1429 (except for handicapped);
	South Laflin Street, at 700 (except for handicapped);
BERNARDINI (43rd Ward)	North Lincoln Park West, at 2326 (except for handicapped);
	North Sheffield Avenue, at 2025 (except for handicapped);

Alderman	Location And Distance
LEVAR (45th Ward)	North Kilbourn Avenue, at 4440 (except for handicapped);
	North Kostner Avenue, at 4542 (driveway);
	North Lieb Avenue, at 5446 (except for handicapped);
	North Parkside Avenue, at 5558 (except for handicapped);
	West Winnemac Avenue, at 4837 (except for handicapped);
MOORE for *SHILLER* (46th Ward)	West Bittersweet Place, at 700, for a distance of 25 feet (except for handicapped);
	North Magnolia Avenue, at 4878, for a distance of 25 feet (except for handicapped);
	West Windsor Avenue, at 817, for a distance of 25 feet (except for handicapped);
SCHULTER (47th Ward)	North Claremont Avenue, at 4120 (except for handicapped);
	North Claremont Avenue, at 4121 (except for handicapped);
	West Gunnison Street, at 2504 (except for handicapped);
	West Winnemac Avenue, at 2343 (except for handicapped);
MOORE (49th Ward)	West Jarvis Avenue, at 2029 (except for handicapped);

Alderman	Location And Distance
	North Lakewood Avenue, at 6811 (except for handicapped);
STONE (50th Ward)	North Artesian Avenue, at 6033 (except for handicapped);
	North Claremont Avenue, at 6318 (except for handicapped);
	West Jarvis Avenue, at 2941 (except for handicapped);
	North Washtenaw Avenue, at 6018 (except for handicapped).

Referred -- AMENDMENT OF ORDINANCE WHICH ESTABLISHED PARKING PROHIBITION AT ALL TIMES AT 5031 WEST ADDISON STREET.

Alderman Allen (38th Ward) presented a proposed ordinance to amend a previously passed ordinance which prohibited the parking of vehicles at all times on portions of specified public ways by striking the words: "West Addison Street, at 5031 (Handicapped Parking Permit 5658)", which was *Referred to the Committee on Traffic Control and Safety.*

Referred -- AMENDMENT OF ORDINANCE WHICH ESTABLISHED PARKING PROHIBITION AT ALL TIMES AT 1332 WEST ALBION AVENUE.

Alderman O'Connor (40th Ward) presented a proposed ordinance to amend a previously passed ordinance which prohibited the parking of vehicles at all times on portions of specified public ways by striking the words: "West Albion Avenue, at 1332 (Handicapped Parking Permit 10853)", which was *Referred to the Committee on Traffic Control and Safety.*

Referred -- AMENDMENT OF ORDINANCE WHICH ESTABLISHED PARKING PROHIBITION AT ALL TIMES AT 10526 SOUTH AVENUE J.

Alderman Buchanan (10th Ward) presented a proposed ordinance to amend a previously passed ordinance which prohibited the parking of vehicles at all times on portions of specified public ways by striking the words: "South Avenue J, at 10526 (Handicapped Parking Permit 6153)", which was *Referred to the Committee on Traffic Control and Safety.*

Referred -- AMENDMENT OF ORDINANCE WHICH ESTABLISHED PARKING PROHIBITION AT ALL TIMES AT 2009 WEST BERWYN AVENUE.

Alderman O' Connor (40th Ward) presented a proposed ordinance to amend a previously passed ordinance which prohibited the parking of vehicles at all times on portions of specified public ways by striking the words: "West Berwyn Avenue, at 2009 (Handicapped Parking Permit 9751)", which was *Referred to the Committee on Traffic Control and Safety.*

Referred -- AMENDMENT OF ORDINANCE WHICH ESTABLISHED PARKING PROHIBITION AT ALL TIMES AT 1315 WEST EDDY STREET.

Alderman Hansen (44th Ward) presented a proposed ordinance to amend a previously passed ordinance which prohibited the parking of vehicles at all times on portions of specified public ways by striking the words: "West Eddy Street, at 1315 (Handicapped Parking Permit 8127)", which was *Referred to the Committee on Traffic Control and Safety.*

Referred -- AMENDMENT OF ORDINANCE WHICH ESTABLISHED PARKING PROHIBITION AT ALL TIMES AT 8455 SOUTH ESCANABA AVENUE.

Alderman Beavers (7th Ward) presented a proposed ordinance to amend a previously passed ordinance which prohibited the parking of vehicles at all times on portions of specified public ways by striking the words: "South Escanaba Avenue, at 8455(handicapped permit parking)", which was *Referred to the Committee on Traffic Control and Safety.*

Referred -- AMENDMENT OF ORDINANCE WHICH ESTABLISHED PARKING PROHIBITION AT ALL TIMES AT 3015 WEST GRANVILLE AVENUE.

Alderman Stone (50th Ward) presented a proposed ordinance to amend a previously passed ordinance which prohibited the parking of vehicles at all times on portions of specified public ways by striking the words: "West Granville Avenue, at 3015 (Handicapped Parking Permit 9638)", which was *Referred to the Committee on Traffic Control and Safety.*

Referred -- AMENDMENT OF ORDINANCE WHICH ESTABLISHED PARKING PROHIBITION AT ALL TIMES AT 5952 WEST IOWA STREET.

Alderman Burrell (29th Ward) presented a proposed ordinance to amend a previously passed ordinance which prohibited the parking of vehicles at all times on portions of specified public ways by striking the words: "West Iowa Street, at 5952 (Handicapped Parking Permit 8004)", which was *Referred to the Committee on Traffic Control and Safety.*

Referred -- AMENDMENT OF ORDINANCE WHICH ESTABLISHED PARKING PROHIBITION AT ALL TIMES AT 2212 NORTH KENNETH AVENUE.

Alderman Suarez (31st Ward) presented a proposed ordinance to amend a previously passed ordinance which prohibited the parking of vehicles at all times on portions of specified public ways by striking the words: "North Kenneth Avenue, at 2212 (Handicapped Parking Permit 1359)", which was *Referred to the Committee on Traffic Control and Safety.*

Referred -- AMENDMENT OF ORDINANCE WHICH ESTABLISHED PARKING PROHIBITION AT ALL TIMES AT 1836 NORTH KILDARE AVENUE.

Alderman Suarez (31st Ward) presented a proposed ordinance to amend a previously passed ordinance which prohibited the parking of vehicles at all times on portions of specified public ways by striking the words: "North Kildare Avenue, at 1836 (Handicapped Parking Permit 4246)", which was *Referred to the Committee on Traffic Control and Safety.*

Referred -- AMENDMENT OF ORDINANCE WHICH ESTABLISHED PARKING PROHIBITION AT ALL TIMES AT 4847 SOUTH KOLIN AVENUE.

Alderman Zalewski (23rd Ward) presented a proposed ordinance to amend a previously passed ordinance which prohibited the parking of vehicles at all times on portions of specified public ways by striking the words: "South Kolin Avenue, at 4847 (handicapped permit parking)", which was *Referred to the Committee on Traffic Control and Safety.*

Referred -- AMENDMENT OF ORDINANCE WHICH ESTABLISHED PARKING PROHIBITION AT ALL TIMES AT 6436 SOUTH LANGLEY AVENUE.

Alderman Troutman (20th Ward) presented a proposed ordinance to amend a previously passed ordinance which prohibited the parking of vehicles at all times on portions of specified public ways by striking the words: "South Langley Avenue, at 6436 (Handicapped Parking Permit 9566)", which was *Referred to the Committee on Traffic Control and Safety.*

Referred -- AMENDMENT OF ORDINANCE WHICH ESTABLISHED PARKING PROHIBITION AT ALL TIMES AT 5280 NORTH LARNED AVENUE.

Alderman Levar (45th Ward) presented a proposed ordinance to amend a previously passed ordinance which prohibited the parking of vehicles at all times on portions of specified public ways by striking the words: "North Larned Avenue, at 5280 (Handicapped Parking Permit 8559)", which was *Referred to the Committee on Traffic Control and Safety.*

Referred -- AMENDMENT OF ORDINANCE WHICH ESTABLISHED PARKING PROHIBITION AT ALL TIMES AT 5711 WEST LELAND AVENUE.

Alderman Levar (45th Ward) presented a proposed ordinance to amend a previously passed ordinance which prohibited the parking of vehicles at all times on portions of specified public ways by striking the words: "West Leland Avenue, at 5711 (Handicapped Parking Permit 8129)", which was *Referred to the Committee on Traffic Control and Safety.*

Referred -- AMENDMENT OF ORDINANCE WHICH ESTABLISHED PARKING PROHIBITION AT ALL TIMES AT 2724 WEST LEXINGTON STREET.

Alderman E. Smith (28th Ward) presented a proposed ordinance to amend a previously passed ordinance which prohibited the parking of vehicles at all times on portions of specified public ways by striking the words: "West Lexington Street, at 2724 (Handicapped Parking Permit 9995)", which was *Referred to the Committee on Traffic Control and Safety.*

Referred -- AMENDMENT OF ORDINANCE WHICH ESTABLISHED PARKING PROHIBITION AT ALL TIMES AT 2455 NORTH LINDER AVENUE.

Alderman Wojcik (30th Ward) presented a proposed ordinance to amend a previously passed ordinance which prohibited the parking of vehicles at all times on portions of specified public ways by striking the words: "North Linder Avenue, at 2455 (Handicapped Parking Permit 11265)", which was *Referred to the Committee on Traffic Control and Safety.*

Referred -- AMENDMENT OF ORDINANCE WHICH ESTABLISHED PARKING PROHIBITION AT ALL TIMES AT 6154 NORTH MOODY AVENUE.

Alderman Levar (45th Ward) presented a proposed ordinance to amend a previously passed ordinance which prohibited the parking of vehicles at all times on portions of specified public ways by striking the words: "North Moody Avenue, at 6154 (Handicapped Parking Permit 10533)", which was *Referred to the Committee on Traffic Control and Safety.*

Referred -- AMENDMENT OF ORDINANCE WHICH ESTABLISHED PARKING PROHIBITION AT ALL TIMES AT 3744 SOUTH PARNELL AVENUE.

Alderman Huels (11th Ward) presented a proposed ordinance to amend a previously passed ordinance which prohibited the parking of vehicles at all times on portions of specified public ways by striking the words: "South

Parnell Avenue, at 3744 (handicapped permit parking)", which was *Referred to the Committee on Traffic Control and Safety.*

Referred -- AMENDMENT OF ORDINANCE WHICH ESTABLISHED PARKING PROHIBITION AT ALL TIMES AT 3621 SOUTH PAULINA STREET.

Alderman Huels (11th Ward) presented a proposed ordinance to amend a previously passed ordinance which prohibited the parking of vehicles at all times on portions of specified public ways by striking the words: "South Paulina Street, at 3621 (handicapped permit parking)", which was *Referred to the Committee on Traffic Control and Safety.*

Referred -- AMENDMENT OF ORDINANCE WHICH ESTABLISHED PARKING PROHIBITION AT ALL TIMES AT 3642 NORTH PLAINFIELD AVENUE.

Alderman Banks (36th Ward) presented a proposed ordinance to amend a previously passed ordinance which prohibited the parking of vehicles at all times on portions of specified public ways by striking the words: "North Plainfield Avenue, at 3642 (Handicapped Parking Permit 8399)", which was *Referred to the Committee on Traffic Control and Safety.*

Referred -- AMENDMENT OF ORDINANCE WHICH ESTABLISHED PARKING PROHIBITION AT ALL TIMES AT 3011 SOUTH PRINCETON AVENUE.

Alderman Solis (25th Ward) presented a proposed ordinance to amend a previously passed ordinance which prohibited the parking of vehicles at all times on portions of specified public ways by striking the words: "South Princeton Avenue, at 3011 (handicapped permit parking)", which was *Referred to the Committee on Traffic Control and Safety.*

Referred -- AMENDMENT OF ORDINANCE WHICH ESTABLISHED PARKING PROHIBITION AT ALL TIMES AT 1614 SOUTH PULASKI ROAD.

Alderman Chandler (24th Ward) presented a proposed ordinance to amend a previously passed ordinance which prohibited the parking of vehicles at all times on portions of specified public ways by striking the words: "South Pulaski Road, at 1614 (Handicapped Parking Permit 2459)", which was *Referred to the Committee on Traffic Control and Safety.*

Referred -- AMENDMENT OF ORDINANCE WHICH ESTABLISHED PARKING PROHIBITION AT ALL TIMES AT 1427 NORTH RIDGEWAY AVENUE.

Alderman Suarez (31st Ward) presented a proposed ordinance to amend a previously passed ordinance which prohibited the parking of vehicles at all times on portions of specified public ways by striking the words: "North Ridgeway Avenue, at 1427 (Handicapped Parking Permit 4381)", which was *Referred to the Committee on Traffic Control and Safety.*

Referred -- AMENDMENT OF ORDINANCE WHICH ESTABLISHED PARKING PROHIBITION AT ALL TIMES AT 2644 WEST ROSEMONT AVENUE.

Alderman Stone (50th Ward) presented a proposed ordinance to amend a previously passed ordinance which prohibited the parking of vehicles at all times on portions of specified public ways by striking the words: "2644 West Rosemont Avenue", which was *Referred to the Committee on Traffic Control and Safety.*

Referred -- AMENDMENT OF ORDINANCE WHICH ESTABLISHED PARKING PROHIBITION AT ALL TIMES AT 5836 NORTH SACRAMENTO AVENUE.

Alderman O'Connor (40th Ward) presented a proposed ordinance to amend a previously passed ordinance which prohibited the parking of vehicles at all times on portions of specified public ways by striking the words: "North Sacramento Avenue, at 5836 (Handicapped Parking Permit 87)", which was *Referred to the Committee on Traffic Control and Safety.*

Referred -- AMENDMENT OF ORDINANCE WHICH ESTABLISHED PARKING PROHIBITION AT ALL TIMES AT 4512 WEST SCHUBERT AVENUE.

Alderman Suarez (31st Ward) presented a proposed ordinance to amend a previously passed ordinance which prohibited the parking of vehicles at all times on portions of specified public ways by striking the words: "West Schubert Avenue, at 4512 (Handicapped Parking Permit 9597)", which was *Referred to the Committee on Traffic Control and Safety.*

Referred -- AMENDMENT OF ORDINANCE WHICH ESTABLISHED PARKING PROHIBITION AT ALL TIMES AT 3223 SOUTH UNION AVENUE.

Alderman Huels (11th Ward) presented a proposed ordinance to amend a previously passed ordinance which prohibited the parking of vehicles at all times on portions of specified public ways by striking the words: "South Union Avenue, at 3223 (handicapped permit parking)", which was *Referred to the Committee on Traffic Control and Safety.*

Referred -- AMENDMENT OF ORDINANCE WHICH ESTABLISHED PARKING PROHIBITION AT ALL TIMES AT 10823 SOUTH WALLACE STREET.

Alderman Austin (34th Ward) presented a proposed ordinance to amend a previously passed ordinance which prohibited the parking of vehicles at all times on portions of specified public ways by striking the words: "South Wallace Street, at 10823 (Handicapped Parking Permit 3034)", which was *Referred to the Committee on Traffic Control and Safety.*

Referred -- AMENDMENT OF ORDINANCE WHICH ESTABLISHED PARKING PROHIBITION AT ALL TIMES AT 1351 WEST WALTON STREET.

Alderman Granato (1st Ward) presented a proposed ordinance to amend a previously passed ordinance which prohibited the parking of vehicles at all times on portions of specified public ways by striking the words: "West Walton Street, at 1351 (Handicapped Parking Permit 11613)", which was *Referred to the Committee on Traffic Control and Safety.*

Referred -- AMENDMENT OF ORDINANCE WHICH ESTABLISHED PARKING PROHIBITION AT ALL TIMES AT 4633 SOUTH WHIPPLE STREET.

Alderman Burke (14th Ward) presented a proposed ordinance to amend a previously passed ordinance which prohibited the parking of vehicles at all times on portions of specified public ways by striking the words: "South Whipple Street, at 4633 (Handicapped Parking Permit 5389)", which was *Referred to the Committee on Traffic Control and Safety.*

Referred -- AMENDMENT OF ORDINANCE WHICH ESTABLISHED PARKING PROHIBITION AT ALL TIMES AT 6528 SOUTH WHIPPLE STREET.

Alderman Burke (14th Ward) presented a proposed ordinance to amend a previously passed ordinance which prohibited the parking of vehicles at all times on portions of specified public ways by striking the words: "South Whipple Street, at 6528 (Handicapped Parking Permit 6982)", which was *Referred to the Committee on Traffic Control and Safety.*

Referred -- AMENDMENT OF ORDINANCE WHICH ESTABLISHED PARKING PROHIBITION AT ALL TIMES AT 4342 NORTH WINCHESTER AVENUE.

Alderman Schulter (47th Ward) presented a proposed ordinance to amend a previously passed ordinance which prohibited the parking of vehicles at all times on portions of specified public ways by striking the words: "North Winchester Avenue, at 4342 (Handicapped Parking Permit 6507)", which was *Referred to the Committee on Traffic Control and Safety.*

Referred -- AMENDMENT OF ORDINANCE WHICH ESTABLISHED PARKING PROHIBITION AT ALL TIMES AT 5021 WEST WINONA AVENUE.

Alderman Levar (45th Ward) presented a proposed ordinance to amend a previously passed ordinance which prohibited the parking of vehicles at all times on portions of specified public ways by striking the words: "West Winona Avenue, at 5021 (Handicapped Parking Permit 1301)", which was *Referred to the Committee on Traffic Control and Safety.*

Referred -- AMENDMENT OF ORDINANCE WHICH ESTABLISHED PARKING PROHIBITION AT ALL TIMES AT 5150 WEST WINONA AVENUE.

Alderman Levar (45th Ward) presented a proposed ordinance to amend a previously passed ordinance which prohibited the parking of vehicles at all times on portions of specified public ways by striking the words: "West Winona Avenue, at 5150 (Handicapped Parking Permit 7890)", which was *Referred to the Committee on Traffic Control and Safety.*

Referred -- AMENDMENT OF ORDINANCE WHICH ESTABLISHED PARKING PROHIBITION AT ALL TIMES AT 2345 WEST 21ST STREET.

Alderman Solis (25th Ward) presented a proposed ordinance to amend a previously passed ordinance which prohibited the parking of vehicles at all times on portions of specified public ways by striking the words: "West 21st Street, at 2345 (Handicapped Parking Permit 11684)", which was *Referred to the Committee on Traffic Control and Safety.*

Referred -- AMENDMENT OF ORDINANCE WHICH ESTABLISHED PARKING PROHIBITION AT ALL TIMES AT 2741 WEST 35TH PLACE.

Alderman Zalewski (23rd Ward) presented a proposed ordinance to amend a previously passed ordinance which prohibited the parking of vehicles at all times on portions of specified public ways by striking the words: "West 35th Place, at 2741 (handicapped permit parking)", which was *Referred to the Committee on Traffic Control and Safety.*

Referred -- AMENDMENT OF ORDINANCE WHICH ESTABLISHED PARKING PROHIBITION AT ALL TIMES AT 714 WEST 48TH PLACE.

Alderman Huels (11th Ward) presented a proposed ordinance to amend a previously passed ordinance which prohibited the parking of vehicles at all times on portions of specified public ways by striking the words: "West 48th Place, at 714 (handicapped permit parking)", which was *Referred to the Committee on Traffic Control and Safety.*

Referred -- AMENDMENT OF ORDINANCE WHICH ESTABLISHED PARKING PROHIBITION AT ALL TIMES AT 3337 WEST 60TH STREET.

Alderman Olivo (13th Ward) presented a proposed ordinance to amend a previously passed ordinance which prohibited the parking of vehicles at all times on portions of specified public ways by striking the words: "West 60th Street, at 3337 (Handicapped Parking Permit 9234)", which was *Referred to the Committee on Traffic Control and Safety.*

Referred -- AMENDMENT OF ORDINANCE WHICH ESTABLISHED PARKING PROHIBITION AT ALL TIMES AT 3750 WEST 66TH STREET.

Alderman Olivo (13th Ward) presented a proposed ordinance to amend a previously passed ordinance which prohibited the parking of vehicles at all times on portions of specified public ways by striking the words: "West 66th Street, at 3750 (handicapped permit parking)", which was *Referred to the Committee on Traffic Control and Safety.*

Referred -- PROHIBITION OF PARKING DURING SPECIFIED HOURS AT DESIGNATED LOCATIONS.

The aldermen named below presented proposed ordinances to prohibit the parking of vehicles at the locations designated and for the distances and times specified, which were *Referred to the Committee on Traffic Control and Safety,* as follows:

Alderman	Location, Distance And Time
HAITHCOCK (2nd Ward)	South Michigan Avenue, at 2235, for a distance of 50 feet -- 8:00 A.M. to 7:00 P.M. -- Monday through Saturday; West Roosevelt Road, at 2139, for a distance of 50 feet -- 6:00 A.M. to 6:00 P.M. -- daily;
PRECKWINKLE (4th Ward)	South Dorchester Avenue (west side) between East 47th Place and East 48th Street; and East 48th Street (north side) between South Dorchester Avenue and the first alley west thereof; East 47th Place (south side) between South Dorchester Avenue and the first alley west thereof -- 7:30 A.M. to 6:00 P.M. -- all school days during 1996/1997 school year;
ZALEWSKI (23rd Ward)	South Keeler Avenue, at 4958 (alongside West 50th Street) -- 8:00 A.M. to 10:00 A.M. -- daily;
BURRELL (29th Ward)	West Fulton Street, from a point 20 feet west of North Mayfield Avenue, to a point 30 feet west thereof -- 9:00 A.M. to 3:30 P.M. -- Wednesday;

Alderman	Location, Distance And Time
BANKS (36th Ward)	North Nordica Avenue (both sides) from West Grand Avenue to the first alley north thereof -- 7:00 A.M. to 9:00 A.M. -- daily;
BERNARDINI (43rd Ward)	North Clark Street (both sides) in the 2300 block - 12:00 Midnight to 7:00 A.M. -- daily;
STONE (50th Ward)	North Sacramento Avenue, at 6320 (in front of church) 8:00 A.M. to 12:00 Noon -- Sunday and 6:00 P.M. to 9:00 P.M. -- Wednesday.

Referred -- AMENDMENT OF ORDINANCE WHICH ESTABLISHED PARKING PROHIBITION DURING SPECIFIED HOURS AT 7240 SOUTH LAFAYETTE AVENUE.

Alderman Steele (6th Ward) presented a proposed ordinance to amend a previously passed ordinance which prohibited the parking of vehicles during specified hours on portions of various public ways by striking the words: "South Lafayette Avenue, at 7240 (Handicapped Parking Permit 7868)", which was *Referred to the Committee on Traffic Control and Safety.*

Referred -- AMENDMENT OF ORDINANCE WHICH ESTABLISHED PARKING PROHIBITION DURING SPECIFIED HOURS ON PORTION OF WEST SCHOOL STREET.

Alderman Banks (36th Ward) presented a proposed ordinance to amend a previously passed ordinance which prohibited the parking of vehicles during specified hours on portions of various public ways by striking the words: "West School Street (northwest and southwest corners) at West North Avenue -- 9:00 P.M. to 6:00 A.M.", which was *Referred to the Committee on Traffic Control and Safety.*

Referred -- AMENDMENT OF ORDINANCE WHICH ESTABLISHED PARKING PROHIBITION DURING SPECIFIED HOURS ON PORTION OF SOUTH SEELEY AVENUE.

Alderman Rugai (19th Ward) presented a proposed order to amend an ordinance which prohibited the parking of vehicles during specified hours on portion of South Seeley Avenue to read: "(west side) from 10610 to 107th Street -- no parking -- 8:00 A.M. to 12:00 P.M.", which was *Referred to the Committee on Traffic Control and Safety.*

Referred -- AMENDMENT OF RUSH HOUR PARKING RESTRICTION IN 2300 BLOCK OF WEST 63RD STREET.

Alderman Jones (15th Ward) presented a proposed ordinance to amend a previously passed ordinance which restricted the parking of vehicles during rush hour on portions of specified public ways by striking the words: "West 63rd Street, in the 2300 block -- 4:00 P.M. to 6:00 P.M. (rush hours) Monday through Friday", which was *Referred to the Committee on Traffic Control and Safety.*

Referred -- AMENDMENT OF ORDINANCE WHICH ESTABLISHED HANDICAPPED PERMIT PARKING AT 3329 NORTH KILPATRICK AVENUE.

Alderman Wojcik (30th Ward) presented a proposed ordinance to amend a previously passed ordinance which established handicapped permit parking at specified locations by striking the words: "North Kilpatrick Avenue, at 3329 (Handicapped Parking Permit 11570)", which was *Referred to the Committee on Traffic Control and Safety.*

Referred -- CONSIDERATION FOR ESTABLISHMENT OF RESIDENTIAL PERMIT PARKING ZONES AT SPECIFIED LOCATIONS.

The aldermen named below presented proposed orders to give consideration to the establishment of residential permit parking zones at the locations designated and for the distances and times specified, which were *Referred to the Committee on Traffic Control and Safety,* as follows:

Alderman	Location, Distance And Time
TILLMAN (3rd Ward)	South Giles Avenue (east side) in the 3800 block -- 8:00 A.M. to 8:00 P.M. -- daily;
BUCHANAN (10th Ward)	South Houston Avenue, in the 8500 block -- at all times;
FRIAS (12th Ward)	South Artesian Avenue (east side) in the 3300 block -- 9:00 A.M. to 5:00 P.M. -- Monday through Friday;
BURKE (14th Ward)	South Francisco Avenue, in the 6300 block -- at all times;
	West 40th Street, in the 2500 block -- at all times;
JONES (15th Ward)	South Claremont Avenue (both sides) in the 6700 block -- at all times;
MURPHY (18th Ward)	South Oakley Avenue (east side) from West 79th Place to the first alley south thereof (Zone 160);
EVANS (21st Ward)	South Normal Avenue, in the 9500 block -- 6:00 A.M. to 6:00 P.M. -- Friday through Sunday;

Alderman	Location, Distance And Time
ZALEWSKI (23rd Ward)	South Keeler Avenue (west side) in the 5300 block -- 8:00 A.M. to 4:40 P.M. -- Monday through Friday;
	West 59th Street (north side) from 3900 to 3942 -- at all times;
	West 63rd Place (east side) from 6458 to the first alley north thereof;
BURNETT (27th Ward)	West Chestnut Street (both sides) in the 1100 block -- 6:00 A.M. to 6:00 P.M. -- Monday through Friday;
E. SMITH (28th Ward)	West Polk Street (north side) in the 2900 block -- at all times;
BURRELL (29th Ward)	North Mason Avenue (both sides) from West West End Avenue to West Fulton Street -- at all times;
SUAREZ (31st Ward)	North Hamlin Avenue (west side) from West Wabansia Avenue to the first alley north thereof -- at all times;
	North Kenneth Avenue (both sides) from West Fullerton Avenue to West Belden Avenue -- at all times;
	North Keystone Avenue (west side) from the first alley south of West Fullerton Avenue to West Belden Avenue -- at all times;

Alderman	Location, Distance And Time
GABINSKI (32nd Ward)	West Dickens Avenue (both sides) in the 2000 block -- 6:00 P.M. to 6:00 A.M. -- daily;
	West Thomas Street (both sides) in the 2200 block -- at all times;
MELL (33rd Ward)	North Albany Avenue (both sides) in the 4200 block -- at all times;
	North Pensacola Avenue (both sides) in the 3300 block -- at all times;
BANKS (36th Ward)	North Mulligan Avenue (both sides) in the 2900 block -- 7:30 A.M. to 3:30 P.M. -- Monday through Friday;
HANSEN (44th Ward)	North Elaine Place, in the 3400 block -- 6:00 P.M. to 6:00 A.M. -- daily (Zone 383);
	North Racine Avenue (west side) in the 3800 block -- 6:00 P.M. to 6:00 A.M. -- daily (Zone 383);
MOORE for *SHILLER* (46th Ward)	West Brompton Avenue (both sides) from North Halsted Street to North Broadway; and West Cornelia Avenue (north side) from North Halsted Street to North Broadway -- 6:00 P.M. to 6:00 A.M. -- daily.

Referred -- AMENDMENT OF ORDINANCE WHICH ESTABLISHED RESIDENTIAL PERMIT PARKING ZONE IN 600 AND 700 BLOCKS OF WEST BELDEN AVENUE.

Alderman Bernardini (43rd Ward) presented a proposed ordinance to amend a previously passed ordinance which established residential permit parking zones on portions of specified public ways by striking the words: "West Belden Avenue (both sides) in the 600 and 700 blocks -- 6:00 P.M. to 12:00 Midnight -- daily" and inserting in lieu thereof: "West Belden Avenue (both sides) in the 600 and 700 blocks -- 7:00 P.M. to 9:30 A.M. -- daily", which was *Referred to the Committee on Traffic Control and Safety.*

Referred -- AMENDMENT OF ORDINANCE WHICH ESTABLISHED RESIDENTIAL PERMIT PARKING ZONE IN 2200 BLOCK OF NORTH BURLING STREET.

Alderman Bernardini (43rd Ward) presented a proposed ordinance to amend a previously passed ordinance which established residential permit parking zones on portions of specified public ways by striking the words: "North Burling Street (both sides) in the 2200 block -- 6:00 P.M. to 12:00 Midnight -- daily" and inserting in lieu thereof: "North Burling Street (both sides) in the 2200 block -- 7:00 P.M. to 9:30 A.M. -- daily", which was *Referred to the Committee on Traffic Control and Safety.*

Referred -- AMENDMENT OF ORDINANCE WHICH ESTABLISHED RESIDENTIAL PERMIT PARKING ZONE IN 2400 AND 2500 BLOCKS OF NORTH BURLING STREET.

Alderman Bernardini (43rd Ward) presented a proposed ordinance to amend a previously passed ordinance which established residential permit parking zones on portions of specified public ways by striking the words: "North Burling Street (both sides) in the 2400 and 2500 blocks -- 6:00 P.M. to 12:00 Midnight -- daily" and inserting in lieu thereof: "North Burling Street (both sides) in the 2400 and 2500 blocks -- 6:00 P.M. to 9:30 A.M. -- daily", which was *Referred to the Committee on Traffic Control and Safety.*

Referred -- AMENDMENT OF ORDINANCE WHICH ESTABLISHED RESIDENTIAL PERMIT PARKING ZONE IN 2000, 2100 AND 2200 BLOCKS OF NORTH DAYTON STREET.

Alderman Bernardini (43rd Ward) presented a proposed ordinance to amend a previously passed ordinance which established residential permit parking zones on portions of specified public ways by striking the words: "North Dayton Street (both sides) in the 2000, 2100 and 2200 blocks -- 6:00 P.M. to 12:00 Midnight -- daily" and inserting in lieu thereof: "North Dayton Street (both sides) in the 2000, 2100 and 2200 blocks -- 6:00 P.M. to 6:00 A.M. -- daily", which was *Referred to the Committee on Traffic Control and Safety.*

Referred -- AMENDMENT OF ORDINANCE WHICH ESTABLISHED RESIDENTIAL PERMIT PARKING ZONE IN 1900, 2000 AND 2100 BLOCKS OF WEST ESTES AVENUE.

Alderman Stone (50th Ward) presented a proposed ordinance to amend a previously passed ordinance which established residential permit parking zones on portions of specified public ways by striking the words: "West Estes Avenue (north side) in the 1900, 2000 and 2100 blocks -- 7:00 A.M. to 4:00 P.M. -- Monday through Friday (Zone 375)", which was *Referred to the Committee on Traffic Control and Safety.*

Referred -- AMENDMENT OF ORDINANCE WHICH ESTABLISHED RESIDENTIAL PERMIT PARKING ZONE IN 5400 BLOCK OF SOUTH KEELER AVENUE.

Alderman Zalewski (23rd Ward) presented a proposed ordinance to amend a previously passed ordinance which established residential permit parking zones on portions of specified public ways by striking the words: "South Keeler Avenue (west side) in the 5400 block -- 8:00 A.M. to 4:30 P.M. -- Monday through Friday", which was *Referred to the Committee on Traffic Control and Safety.*

Referred -- AMENDMENT OF ORDINANCE WHICH ESTABLISHED RESIDENTIAL PERMIT PARKING ZONE ON PORTION OF NORTH MOBILE AVENUE.

Alderman Banks (36th Ward) presented a proposed ordinance to amend a previously passed ordinance which established residential permit parking zones on portions of specified public ways by striking the words: "North Mobile Avenue, between West Cortland Street and West Bloomingdale Avenue", which was *Referred to the Committee on Traffic Control and Safety.*

Referred -- AMENDMENT OF ORDINANCE WHICH ESTABLISHED RESIDENTIAL PERMIT PARKING ZONE IN 5300 BLOCK OF SOUTH MONITOR AVENUE.

Alderman Zalewski (23rd Ward) presented a proposed ordinance to amend a previously passed ordinance which established residential permit parking zones on portions of specified public ways by striking the words: "South Monitor Avenue (both sides) in the 5300 block (Zone 105)" and inserting in lieu thereof: "South Monitor Avenue (west side) in the 5300 block (Zone 105)", which was *Referred to the Committee on Traffic Control and Safety.*

Referred -- AMENDMENT OF ORDINANCE WHICH ESTABLISHED RESIDENTIAL PERMIT PARKING ZONE IN 3200 BLOCK OF NORTH NAGLE AVENUE.

Alderman Allen (38th Ward) presented a proposed ordinance to amend a previously passed ordinance which established residential permit parking zones on portions of specified public ways by striking the words: "North Nagle Avenue, in the 3200 block, from West Belmont Avenue to West School Street -- 7:00 P.M. to 4:00 P.M. -- daily", which was *Referred to the Committee on Traffic Control and Safety.*

Referred -- AMENDMENT OF ORDINANCE WHICH ESTABLISHED RESIDENTIAL PERMIT PARKING ZONE IN 3100 BLOCK OF NORTH NEVA AVENUE.

Alderman Banks (36th Ward) presented a proposed ordinance to amend a previously passed ordinance which established residential permit parking zones on portions of specified public ways by striking the words: "North Neva Avenue (both sides) in the 3100 block, from West Barry Avenue to the first alley south of West Belmont Avenue -- at all times -- extension to Zone 162", which was *Referred to the Committee on Traffic Control and Safety.*

Referred -- AMENDMENT OF ORDINANCE WHICH ESTABLISHED RESIDENTIAL PERMIT PARKING ZONE IN 6100 BLOCK OF WEST NEWPORT AVENUE.

Alderman Allen (38th Ward) presented a proposed ordinance to amend a previously passed ordinance which established residential permit parking zones on portions of specified public ways by striking the words: "West Newport Avenue (both sides) in the 6100 block -- at all times", which was *Referred to the Committee on Traffic Control and Safety.*

Referred -- AMENDMENT OF ORDINANCE WHICH ESTABLISHED RESIDENTIAL PERMIT PARKING ZONE IN 2200 BLOCK OF NORTH ORCHARD STREET.

Alderman Bernardini (43rd Ward) presented a proposed ordinance to amend a previously passed ordinance which established residential permit parking zones on portions of specified public ways by striking the words: "North Orchard Street (both sides) in the 2200 block -- 6:00 P.M. to 12:00 Midnight" and inserting in lieu thereof: "North Orchard Street (both sides) in the 2200 block -- 6:00 P.M. to 9:30 A.M -- daily", which was *Referred to the Committee on Traffic Control and Safety.*

Referred -- AMENDMENT OF ORDINANCE WHICH ESTABLISHED RESIDENTIAL PERMIT PARKING ZONE IN 2400 AND 2500 BLOCKS OF NORTH ORCHARD STREET.

Alderman Bernardini (43rd Ward) presented a proposed ordinance to amend a previously passed ordinance which established residential permit parking zones on portions of specified public ways by striking the words: "North Orchard Street (both sides) in the 2400 and 2500 blocks -- 6:00 P.M. to 12:00 Midnight -- daily" and inserting in lieu thereof: "North Orchard Street (both sides) in the 2400 and 2500 blocks -- 6:00 P.M. to 9:30 A.M -- daily", which was *Referred to the Committee on Traffic Control and Safety.*

Referred -- AMENDMENT OF ORDINANCE WHICH ESTABLISHED RESIDENTIAL PERMIT PARKING ZONE ON PORTION OF NORTH OSCEOLA AVENUE.

Alderman Allen (38th Ward) presented a proposed ordinance to amend a previously passed ordinance which established residential permit parking zones on portions of specified public ways by striking the words: "North Osceola Avenue (west side) from West Forest Preserve Avenue to West Irving Park Road -- at all times" and inserting in lieu thereof: "North Osceola Avenue (west side) from the first alley north of West Forest Preserve Avenue to West Irving Park Road -- at all times", which was *Referred to the Committee on Traffic Control and Safety.*

Referred -- DESIGNATION OF SERVICE DRIVES/DIAGONAL PARKING AT SPECIFIED LOCATIONS.

The aldermen named below presented proposed ordinances to designate service drives and permit diagonal parking in the locations designated and for the distances specified, which were *Referred to the Committee on Traffic Control and Safety*, as follows:

Alderman	Location And Distance
BURKE (14th Ward)	West 54th Street (south side) from South Artesian Avenue to South Western Avenue;

Alderman	Location And Distance
ZALEWSKI (23rd Ward)	South Melvina Avenue (west side) from West 63rd Street to the first alley south thereof;
BURNETT (27th Ward)	West Fulton Street (north side) at 1532, from North Justine Street to a point approximately 150 feet west thereof; West Lake Street, at 1125, three spaces from 150 North May Street to West Lake Street;
COLOM (35th Ward)	North Kedzie Boulevard (east side) between West Linden Place and North Albany Avenue; and West Linden Place (south side) between North Kedzie Boulevard and first alley east thereof;
GILES (37th Ward)	North Kolin Avenue (west side) at 1500;
NATARUS (42nd Ward)	626 West Jackson Boulevard (in lieu of Parking Meter Numbers 72510, 72511, 72518, 72534 and 72540).

Referred -- ESTABLISHMENT OF SPEED LIMITATION ON PORTIONS OF SPECIFIED STREETS.

The aldermen named below presented proposed ordinances to limit the speed of vehicles on portions of specified streets, which were *Referred to the Committee on Traffic Control and Safety*, as follows:

Alderman	Location And Speed Limit
WOJCIK (30th Ward)	North Tripp Avenue, in the 3400 block -- 20 miles per hour;
HANSEN (44th Ward)	West Oakdale Avenue, in the 800 block, from North Halsted Street to North Mildred Avenue -- 15 miles per hour.

Referred -- ESTABLISHMENT OF FIFTEEN MINUTE STANDING ZONE/TOW-AWAY ZONE AT 159 WEST ERIE STREET.

Alderman Natarus (42nd Ward) presented a proposed ordinance to establish a fifteen minute standing zone/tow-away zone at 159 West Erie Street, to be in effect each day from 7:00 A.M. to 10:00 P.M., which was *Referred to the Committee on Traffic Control and Safety.*

Referred -- RESCISSION OF ORDINANCE WHICH ESTABLISHED TOW-AWAY ZONE ON PORTION OF WEST MADISON STREET.

Alderman Burrell (29th Ward) presented a proposed ordinance to rescind a previously passed ordinance which established a fifteen minute tow-away zone in effect from 10:00 A.M. to 12:00 Midnight on the south side of West Madison Street, from a point 125 feet west of South Menard Avenue, to a point 25 feet west thereof, which was *Referred to the Committee on Traffic Control and Safety.*

Referred -- AMENDMENT OF ORDINANCE WHICH ESTABLISHED TRAFFIC LANE TOW-AWAY ZONES ON PORTION OF NORTH HALSTED STREET.

Alderman Bernardini (43rd Ward) presented a proposed ordinance to amend a previously passed ordinance which established traffic lane tow-away zones on portions of specified public ways by striking the words: "West North Avenue (both sides) from North Halsted Street to the river -- at all times" and inserting in lieu thereof: "West North Avenue (north side) parking permitted from North Clybourn Avenue to North Sheffield Avenue -- 7:00 P.M. to 6:00 A.M. -- daily", which was *Referred to the Committee on Traffic Control and Safety.*

Referred -- AUTHORIZATION FOR INSTALLATION OF TRAFFIC SIGNS AT SPECIFIED LOCATIONS.

The aldermen named below presented proposed orders for the installation of traffic signs of the nature indicated and at the locations specified, which were *Referred to the Committee on Traffic Control and Safety,* as follows:

Alderman	Location And Type Of Sign
PRECKWINKLE (4th Ward)	East Browning Avenue and South Rhodes Avenue -- "Four-Way Stop";
	East Browning Avenue, at 531 -- "Stop";
	South Vincennes Avenue, at East Browning Avenue -- "Stop";
	East 50th Street and South East End Avenue -- "Four-Way Stop";

Alderman	Location And Type Of Sign
HOLT (5th Ward)	East 73rd Street, at South Merrill Avenue -- "Stop";
STEELE (6th Ward)	South Indiana Avenue, at East 80th Street -- "Stop";
	South Indiana Avenue, at East 81st Street -- "Stop";
	South Dr. Martin Luther King, Jr. Drive and East 70th Street -- "Two-Way Stop";
	West 76th Street, at South Wentworth Avenue -- "Stop";
DIXON (8th Ward)	South Clyde Avenue, at East 78th Street -- "Stop";
	South Yates Avenue, at East 89th Street -- "Two-Way Stop";
SHAW (9th Ward)	South Indiana Avenue, at East 106th Street -- "Stop";
	East 100th Street, at South Dauphin Avenue -- "Stop";
	West 101st Street and South Princeton Avenue -- "All-Way Stop";
BUCHANAN (10th Ward)	East 108th Street and South Buffalo Avenue -- "Four-Way Stop";
FRIAS (12th Ward)	West 45th Street and South Justine Street -- "Two-Way Stop";
	West 45th Street, at South Laflin Street -- "Two-Way Stop";

Alderman	Location And Type Of Sign
OLIVO (13th Ward)	West 65th Place and South Springfield Avenue -- "Two-Way Stop";
	West 66th Street and South Kolin Avenue -- "Two-Way Stop";
	West 67th Place and South Hamlin Avenue -- "Two-Way Stop";
	West 68th Street and South Hamlin Avenue -- "Two-Way Stop";
BURKE (14th Ward)	West 38th Place and South California Avenue -- "Three-Way Stop";
JONES (15th Ward)	West 62nd Street and South Winchester Avenue -- "Two-Way Stop";
	West 62nd Street and South Wolcott Avenue -- "Two-Way Stop";
PETERSON (17th Ward)	West 79th Street and South Union Avenue -- "Two-Way Stop";
MURPHY (18th Ward)	South Whipple Street, at West 82nd Street -- "Stop";
	West 85th Street, at South Springfield Avenue -- "Stop";

Alderman	Location And Type Of Sign
RUGAI (19th Ward)	West Beverly Glen Parkway (north side), from South Wood Street to a point 50 feet east thereof -- "No Parking/Tow-Away Zone";
	South Maplewood Avenue, at 11210 -- "Handicapped Parking Only";
TROUTMAN (20th Ward)	East 60th Street, at South Dorchester Avenue -- "Cross Traffic Does Not Stop";
	East 60th Street, at South Woodlawn Avenue -- "Cross Traffic Does Not Stop";
MUNOZ (21st Ward)	South Avers Avenue, at West 30th Street -- "Stop";
	South Kolin Avenue, at West 28th Street -- "Stop";
	South Kostner Avenue and West 27th Street -- "Two-Way Stop";
SOLIS (25th Ward)	West 28th Place and South Wells Street -- "All-Way Stop";
BURRELL (29th Ward)	South Austin Boulevard, at West Adams Street -- "No Left Turn";
	West Flournoy Street, at South Lockwood Avenue -- "Stop";
WOJCIK (30th Ward)	West Belle Plaine Avenue and North Avers Avenue -- "Four-Way Stop";

Alderman	Location And Type Of Sign
	West Belle Plaine Avenue and North Harding Avenue -- "Four-Way Stop";
	West Berteau Avenue and North Ridgeway Avenue -- "Four-Way Stop";
	West Cullom Avenue and North Kildare Avenue -- "Four-Way Stop";
	North Keating Avenue, at West Roscoe Street -- "Stop";
	West School Street, at North Keating Avenue -- "Stop";
	West School Street, at North Kilpatrick Avenue -- "Stop";
SUAREZ (31st Ward)	North Kilpatrick Avenue and West McLean Avenue -- "Four-Way Stop";
	North Kilpatrick Avenue and West Shakespeare Avenue -- "Four-Way Stop";
AUSTIN (34th Ward)	South Princeton Avenue and West 111th Street -- "Two-Way Stop";
	South Stewart Avenue, at West 125th Street -- "Stop";
	South Union Avenue and West 102nd Street -- "Two-Way Stop";
	South Wallace Street, at West 122nd Street -- "Stop";
	West 111th Place and South Perry Avenue -- "Two-Way Stop";

Alderman	Location And Type Of Sign
BANKS (36th Ward)	West Cornelia Avenue and North Osage Avenue -- "Two-Way Stop";
	West Cornelia Avenue, at North Pacific Avenue -- "Stop";
	West Cornelia Avenue, at North Page Avenue -- "Stop";
	West School Street and North Normandy Avenue -- "Three-Way Stop";
	West Schubert Avenue and North Newland Avenue -- "Two-Way Stop";
	West Waveland Avenue and North Neva Avenue -- "Three-Way Stop";
GILES (37th Ward)	North Lockwood Avenue, at West LeMoyne Street -- "Stop";
	West Thomas Street and North Lavergne Avenue -- "All-Way Stop";
ALLEN (38th Ward)	West Byron Street and North Major Avenue -- "Two-Way Stop";
	West Dakin Avenue, at North Major Avenue -- "Stop";
	West Dakin Avenue, at North Natchez Avenue -- "Stop";
	North Kenton Avenue, at West Waveland Avenue -- "Stop";
	North Lamon Avenue, at West Waveland Avenue -- "Stop";
	North Long Avenue, at West Grace Street -- "Stop";

Alderman	Location And Type Of Sign
	North Marmora Avenue, at West Berteau Avenue -- "Stop";
	North Mobile Avenue and West Berenice Avenue -- "Two-Way Stop";
	West Warwick Avenue and North Linder Avenue -- "Three-Way Stop";
	North Warwick Avenue and North Narragansett Avenue -- "Three-Way Stop";
DOHERTY (41st Ward)	West Berwyn Avenue, at North Osceola Avenue -- "Stop";
	West Estes Avenue, at North Olcott Avenue -- "Stop";
	West Fitch Avenue, at North Octavia Avenue -- "Stop";
	West Greenleaf Avenue, at North Octavia Avenue -- "Stop";
	West Ibsen Street, at North Octavia Avenue -- "Stop";
	West Ibsen Street, at North Olcott Avenue -- "Stop";
	West Lunt Avenue, at North Oriole Avenue -- "Stop";
	North Neenah Avenue, at West Balmoral Avenue -- "Stop";
	North Octavia Avenue, at West Coyle Avenue -- "Stop";
	North Oleander Avenue, at West Ibsen Street -- "Stop";

Alderman	Location And Type Of Sign
	North Osceola Avenue, at West Estes Avenue -- "Stop";
	North Osceola Avenue, at West Ibsen Street -- "Stop";
BERNARDINI (43rd Ward)	North Clark Street, between West North Avenue and West Diversey Avenue -- "No Motorcycle Or Motor Driven Cycle Shall Be Driven From 10:00 P.M. To 7:00 A.M. -- All Days";
	West Webster Avenue and North Magnolia Avenue -- "All-Way Stop";
HANSEN (44th Ward)	North Cambridge Avenue and West Briar Place -- "Two-Way Stop";
	West Diversey Avenue and North Mildred Avenue -- "Two-Way Stop";
STONE (50th Ward)	West Chase Avenue, at North Albany Avenue -- "Stop";
	North Oakley Avenue, at West Estes Avenue -- "Stop";
	North Troy Street, at West Arthur Avenue -- "Stop";
	North Washtenaw Avenue, at West Sherwin Avenue -- "Stop".

Referred -- CONSIDERATION FOR RELOCATION OF "NO PARKING" SIGN ON PORTION OF SOUTH KIMBARK AVENUE.

Alderman Holt (5th Ward) presented a proposed order to give consideration to the relocation of a "No Parking" sign from its current location on South Kimbark Avenue, at a point 25 feet south of East 74th Street, to a new location 35 feet south of East 74th Street, which was *Referred to the Committee on Traffic Control and Safety.*

Referred -- AMENDMENT OF ORDINANCE WHICH AUTHORIZED ERECTION OF "TWO-HOUR PARKING" SIGNS ON PORTION OF SOUTH WESTERN AVENUE.

Alderman Rugai (19th Ward) presented a proposed order which would amend an ordinance introduced on September 13, 1995 which authorized the erection of traffic signs during specified hours on portions of various public ways by striking the words "South Western Avenue, at 9735 and 9745 --'Two-Hour Parking -- 8:00 A.M. To 6:00 P.M. -- Monday Through Friday' signs" and inserting in lieu thereof "South Western Avenue, at 9735 and 9745 and on the east side, from 9701 to 9799 -- 'Two-Hour Parking -- 8:00 A.M. To 6:00 P.M. -- Monday Through Saturday' signs" which was *Referred to the Committee on Traffic Control and Safety.*

Referred -- REMOVAL OF UNAUTHORIZED "NO PARKING" SIGNS ON PORTION OF NORTH SACRAMENTO AVENUE.

Alderman Stone (50th Ward) presented a proposed order to cause the removal of unauthorized "No Parking" signs on the west side of North Sacramento Avenue, between West Devon Avenue and West Rosemont Avenue, which was *Referred to the Committee on Traffic Control and Safety.*

Referred -- REMOVAL OF "HANDICAPPED PERMIT PARKING" SIGNS AT 655 WEST GRACE STREET.

Alderman Moore for Alderman Shiller (46th Ward) presented a proposed ordinance to cause the removal of "Handicapped Permit Parking" signs for Handicapped Parking Permit 8931 at 655 West Grace Street, which was *Referred to the Committee on Traffic Control and Safety.*

Referred -- CONSIDERATION FOR INSTALLATION OF AUTOMATIC OVERHEAD TRAFFIC LIGHTS AT WEST 65TH STREET AND SOUTH PULASKI ROAD.

Alderman Olivo (13th Ward) presented a proposed order to give consideration to the installation of automatic overhead traffic lights at the intersection of West 65th Street and South Pulaski Road, which was *Referred to the Committee on Traffic Control and Safety.*

Referred -- ESTABLISHMENT OF FIVE TON WEIGHT LIMITATION FOR TRUCKS AND COMMERCIAL VEHICLES ON PORTION OF SOUTH HOYNE AVENUE.

Alderman Jones (15th Ward) presented proposed ordinances to establish a five ton weight limitation for trucks or commercial vehicles at the locations designated and for the distances specified, which were *Referred to the Committee on Traffic Control and Safety,* as follow:

South Hoyne Avenue, from West 71st through West 74th; and

South Seeley Avenue, from West 71st through West 74th.

Referred -- AMENDMENT OF ORDINANCE WHICH ESTABLISHED WEIGHT LIMITATION ON PORTION OF SOUTH AUSTIN AVENUE.

Alderman Olivo (13th Ward) presented a proposed ordinance to amend a previously passed ordinance which established a five ton weight limit for trucks and commercial vehicles on portions of specified public ways by striking the words: "South Austin Avenue, from West 63rd Street to West 59th Street", which was *Referred to the Committee on Traffic Control and Safety.*

---

2. ZONING ORDINANCE AMENDMENTS.

Referred -- ZONING RECLASSIFICATIONS OF PARTICULAR AREAS.

The aldermen named below presented twenty-three proposed ordinances amending the Chicago Zoning Ordinance for the purpose of reclassifying particular areas, which were *Referred to the Committee on Zoning,* as follows:

BY ALDERMAN GRANATO (1st Ward):

To classify as a B4-2 Restricted Service District instead of an R4 General Residence District the area shown on Map No. 3-H bounded by:

a line 50 feet north of West Augusta Boulevard; the alley next east of and parallel to North Wolcott Avenue; West Augusta Boulevard; and North Wolcott Avenue.

To classify as a B4-3 Restricted Service District instead of an R5 General Residence District the area shown on Map No. 3-I bounded by:

a line 191.76 feet north of West Evergreen Avenue; the alley next east of and parallel to North California Avenue; a line 141.76 feet north of West Evergreen Avenue; a line 139 feet east of North California

Avenue; a line 116.76 feet north of West Evergreen Avenue; the alley next east of and parallel to North California Avenue; a line 66.76 feet north of West Evergreen Avenue; a line 132 feet east of North California Avenue; West Evergreen Avenue; and North California Avenue.

BY ALDERMAN HAITHCOCK (2nd Ward):

To classify as a B4-4 Restricted Service District instead of a C2-4 General Commercial District the area shown on Map No. 6-E bounded by:

East Cermak Road; South Calumet Avenue; the alley next south of and parallel to East Cermak Road; and South Prairie Avenue.

To classify as an R6 General Residence District instead of an M2-4 General Manufacturing District the area shown on Map No. 4-F bounded by:

West 17th Street; South Federal Street; a line 100 feet south of West 17th Street; and South Clark Street.

BY ALDERMAN SHAW (9th Ward):

To classify as an R2 Single-Family Residence District instead of a C2-1 General Commercial District the area shown on Map No. 24-F bounded by:

the alley next north of and parallel to West 103rd Street; a line 259.46 feet east of South Normal Avenue; West 103rd Street; and a line 164.98 feet east of South Normal Avenue.

BY ALDERMAN SOLIS (25th Ward):

To classify as an R4 General Residence District instead of an R3 General Residence District the area shown on Map No. 6-H bounded by:

West 23rd Place; a line 350 feet west and parallel to South Oakley Avenue; a line 125 feet north and parallel to West 23rd Street; and a line 375 feet west of and parallel to South Oakley Avenue.

BY ALDERMAN OCASIO (26th Ward):

To classify as an R5 General Residence District instead of a B4-2 Restricted Service District the area shown on Map No. 3-I bounded by:

a line 261.75 feet south of West Division Street; North California Avenue; a line 357.75 feet south of West Division Street; and the alley next west of and parallel to North California Avenue.

To classify as a C2-2 General Commercial District instead of a C1-2 Restricted Commercial District the area shown on Map No. 3-I bounded by:

a line 250 feet north of West Potomac Avenue; North Western Avenue; a line 175 feet north of West Potomac Avenue; and the alley next west of and parallel to North Western Avenue.

To classify as a C2-2 General Commercial District instead of a C1-2 Restricted Commercial District the area shown on Map No. 3-I bounded by:

a line 325 feet north of West Potomac Avenue; North Western Avenue; a line 275 feet north of West Potomac Avenue; and the alley next west of and parallel to North Western Avenue.

BY ALDERMAN SUAREZ (31st Ward):

To classify as a B2-1 Restricted Retail District instead of a C2-1 General Commercial District the area shown on Map No. 7-L bounded by:

a line 144 feet north of West Montana Street; North Cicero Avenue; West Montana Street; and the alley next west of and parallel to North Cicero Avenue.

To classify as a B2-1 Restricted Retail District instead of a C2-1 General Commercial District the area shown on Map No. 7-L bounded by:

a line 144 feet north of West Montana Street; North Cicero Avenue; a line 48 feet north of West Montana Street; and the alley next west of and parallel to North Cicero Avenue.

BY ALDERMAN AUSTIN (34th Ward):

To classify as a B2-1 Restricted Retail District instead of a C1-1 Restricted Commercial District the area shown on Map No. 28-F bounded by:

West 111th Street; South Eggleston Avenue; the alley next south of and parallel to West 111th Street; and a line 125 feet west of South Eggleston Avenue.

To classify as an R3 General Residence District instead of an M1-1 Restricted Manufacturing District and R2 Single-Family Residence District the area shown on Map No. 28-F bounded by:

a line 260 feet north of West 112th Street; South Stewart Avenue; a line 80 feet north of West 112th Street; and the alley next west of and parallel to South Stewart Avenue.

To classify as an R3 General Residence District instead of an M1-1 Restricted Manufacturing District the area shown on Map No. 28-G bounded by:

West 118th Street; the westerly line of the Penna C.C. & St. Louis Railway right-of-way; West 119th Street; and the alley next easterly of South Green Street.

BY ALDERMAN O'CONNOR (40th Ward):

To classify as a B4-2 Restricted Service District instead of an R4 General Residence District the area shown on Map No. 17-G bounded by:

a line 131 feet south of West Schreiber Avenue; North Greenview Avenue; a line 97 feet north of West Devon Avenue; and the alley next west of and parallel to North Greenview Avenue.

BY ALDERMAN NATARUS (42nd Ward) and
ALDERMAN HAITHCOCK (2nd Ward):

To classify as a B4-5 General Service District instead of a C3-5 Commercial-Manufacturing District the area shown on Map No. 4-E bounded by:

the west line of the alley next east of and parallel to South Michigan Avenue at the intersection of said line with the north line of East 16th Street and running south along said west line to an intersection with a line 125.80 feet south of and parallel to East 21st Street; thence east along said parallel line to the east line of the alley next east of and parallel to South Indiana Avenue; thence north along said east line of said alley to an intersection with a line 101.00 feet south of and parallel to East 21st Street; thence east along said parallel line to the east line of South Prairie Avenue; thence north along said east line of South Prairie Avenue to the south line of East 21st Street; thence east along said south line of East 21st Street to an intersection with the west line of the alley next east of and parallel to South Prairie Avenue; thence north

along said west line to an intersection with the south line of East Cullerton Street; thence east along said south line to the point of intersection with the westerly line of the right-of-way of the Illinois Central Railroad; thence eastwardly along a line perpendicular to said westerly right-of-way, a distance of 210.14 feet; thence north a distance of 49.95 feet; thence northwardly along the arc of a circle, convex to the east, tangent to the last described straight line, and having a radius of 1,116.10 feet, a distance of 129.93 feet; thence northwardly along the arc of a circle, convex to the west, having a common tangent with the last described arc of a circle, and a radius of 866.39 feet, a distance of 104.04 feet; thence north along a straight line, tangent to the last described arc of a circle, a distance of 226.85 feet; thence west a distance of 28.00 feet; thence north a distance of 212.97 feet; thence northwardly along the arc of a circle, convex to the east, tangent to the last described straight line with a radius of 2,220.95 feet, a distance of 431.60 feet; thence northwestwardly along a straight line, tangent to the last described arc of a circle, a distance of 362.66 feet; thence northwardly along the arc of a circle, convex to the west with a radius of 2,263.90 feet, a distance of 294.70 feet to an intersection with the eastward extension of the south line of East 16th Street; thence east along said eastward extension, a distance of 20.63 feet; thence northwestwardly along the arc of a circle, convex to the northeast, being 50.00 feet northeasterly from and concentric with the center line of said railroad track and having a radius of 623.70 feet, to a point on the east line of South Indiana Avenue; thence south along said east line to an intersection with the north line of East 16th Street; and thence west along said north line to the point of beginning.

Excluding the area described below:

East 18th Street; the alley next west of and parallel to South Prairie Avenue; a line 75 feet south of and parallel to East 18th Street; South Prairie Avenue; a line 399.1 feet south of and parallel to East 18th Street; the alley next west of and parallel to South Prairie Avenue; a line 467.83 feet south of and parallel to East 18th Street; South Indiana Avenue; East 16th Street; the alley next east of and parallel to South Indiana Avenue; a line 328 feet south of and parallel to East 16th Street; South Indiana Avenue; a line 387 feet south of and parallel to East 16th Street; the alley next west of and parallel to South Indiana Avenue; a line 150 feet south of and parallel to East 16th Street; and South Indiana Avenue.

To classify as a B4-5 Restricted Service District instead of a C2-5 General Commercial District and an M2-5 General Manufacturing District the area shown on Map Nos. 2-F and 4-F bounded by:

a line 132.5 feet north of and parallel to the north line of West Roosevelt Road; South Canal Street; West Roosevelt Road; and South Ruble Street;

and further, to classify as a B4-5 Restricted Service District instead of an M2-5 General Manufacturing District the area shown on Map Nos. 2-F and 4-F bounded by:

a line 100.12 feet north of West Roosevelt Road; a line 54.74 feet east of South Canal Street; West Roosevelt Road; and a line 22.54 feet east of South Canal Street;

and further, to classify as a B4-4 Restricted Service District instead of a C2-4 General Commercial District the area shown on Map Nos. 2-F and 4-F bounded by:

West Roosevelt Road; South Jefferson Street; a line 146 feet south of the south line of West Roosevelt Road; and South Ruble Street;

and further, to classify as a B5-4 General Service District instead of a C2-4 General Commercial District the area shown on Map Nos. 2-F and 4-F bounded by:

West Roosevelt Road; South Clinton Street; West Maxwell Street; and South Jefferson Street.

BY ALDERMAN BERNARDINI (43rd Ward):

To classify as an R4 General Residence District instead of an M1-2 Restricted Manufacturing District the area shown on Map No. 7-G bounded by:

the alley next north of and parallel to West Fullerton Avenue; a line 204 feet east of North Racine Avenue; West Fullerton Avenue; and a line a 154.34 feet east of North Racine Avenue.

To classify as a B2-2 Restricted Retail District instead of a C1-2 Restricted Commercial District the area shown on Map No. 5-F bounded by:

a line 168.3 feet north of West Webster Avenue; the alley next east of and parallel to North Halsted Street; West Webster Avenue; and North Halsted Street.

To classify as an R5 General Residence District instead of a C1-2 Restricted Commercial District the area shown on Map No. 5-F bounded by:

a line 194 feet north of West Webster Avenue; the alley next east of and parallel to North Halsted Street; a line 68.3 feet north of West Webster Avenue; and North Halsted Street.

To classify as an R4 General Residence District instead of an R5 General Residence District the area shown on Map No. 7-F bounded by:

the alley next south of and parallel to West Wrightwood Avenue; North Orchard Street; West Deming Place; a line from a point 102 feet east of North Geneva Terrace and the southerly right-of-way line of West Deming Place, to a point 110 feet east of North Geneva Terrace and the right-of-way line of the alley next north of and parallel to West Arlington Place; the alley next north of and parallel to West Arlington Place; a line 180 feet east of North Geneva Terrace; West Arlington Place; a line 361 feet east of North Geneva Terrace; the alley next north of and parallel to West Fullerton Parkway; a line 460 feet east of North Geneva Terrace; West Fullerton Parkway; North Orchard Street; a line 211 feet north of West Fullerton Avenue; and the alley next west of and parallel to North Orchard Street.

BY ALDERMAN MOORE (49th Ward):

To classify as an R1 Single-Family Residence District instead of an R4 General Residence District the area shown on Map No. 19-G bounded by:

the alley next north of and parallel to West Sherwin Avenue; the alley next west of and parallel to North Sheridan Road; West Sherwin Avenue; West Jarvis Avenue; and North Greenview Avenue.

BY ALDERMAN STONE (50th Ward):

To classify as an R2 Single-Family Residence District instead of an R3 General Residence District the area shown on Map No. 17-B bounded by:

West Greenleaf Avenue; North Hamilton Avenue; West Lunt Avenue; North Bell Avenue; the alley next south of and parallel to West Lunt Avenue; North Oakley Avenue; the alley next north of and parallel to West Lunt Avenue; and North Bell Avenue.

3. CLAIMS.

Referred -- CLAIMS AGAINST CITY OF CHICAGO.

The aldermen named below presented one hundred forty proposed claims against the City of Chicago for the claimants named as noted, respectively, which were *Referred to the Committee on Finance,* as follows:

Alderman	Claimant
PRECKWINKLE (4th Ward)	Dorchester Condominium;
	Drexel Cooperative Apartment Corporation;
	Four Corners II Condominium Association;
	Ms. Helen E. Griffin;
	South Harper Condominium Association;
HOLT (5th Ward)	Greenwood West Cooperative Apartments, Inc.;
	Midway View Apartment Building Corporation (2);
	6830 -- 6832 South Paxton Condominium;
DIXON (8th Ward)	Association of Owners of the 8220 -- 8226 South Jeffery Condominium;
	801 -- 803 East 87th Place Condominium;
	7901 -- 7911 South Ellis Condominium Association;

Alderman	Claimant
BUCHANAN (10th Ward)	Mr. Richard Paul Wilkinson ;
OLIVO (13th Ward)	Kenton Building Corporation; Manor Condominium Association;
JONES (15th Ward)	Mr. Mohammed C. Ihenacho;
RUGAI (19th Ward)	Ms. Elaine McLaughlin Tumpane;
EVANS (21st Ward)	Racine Courts Cooperative;
ZALEWSKI (23rd Ward):	Mr. Rodolfo Coronado; Ms. Josephine R. Danca; Ms. Dorothea (Scarsella) Mitchell; Ms. Erna Zyzniewski;
SOLIS (25th Ward)	Mr. Robert Martin;
BURRELL (29th Ward)	Ms. Faye Tasker;
WOJCIK (30th Ward)	Breton Court Biplex Owners Association; Keystone Courts Condominium Association No. 1; Keystone Manor Condominium Association; Lanai Courts Association;

Alderman	Claimant
GABINSKI (32nd Ward)	Southport Square Condominium Association;
AUSTIN (34th Ward)	Richard Mitchell and Mary Freeman Mitchell;
BANKS (36th Ward)	Addison Manor Condominium Association;
	Addison Point Condominium Association;
	Colonial Condominium Association;
	Ms. Ida Jablanovec;
	George R. and William M. Mordan;
	Nottingham Manor Condominium Association (2);
	Oakfield North Condominium Association;
	Ms. Vivian I. Schopp;
	2147 North Harlem Building Association;
	2155 North Harlem Building Association;
	2159 North Harlem Condominium Association;
ALLEN (38th Ward)	Ridgemoor Estates Condominium Association;

Alderman	Claimant
	The Warwick Condominium;
O'CONNOR (40th Ward)	Anthony Court Condominium Association (2);
DOHERTY (41st Ward)	Birchtree Manor No. 5 Condominium Association;
	Caldwell Woods Condominium Association;
	Cassiel Condominium Association;
	Edgewood Manor Condominium No. 1;
	Edison Parker No. 2 Condominium Association;
	Edison Place Condominium;
	Fountain View Condominium;
	Lexington House Condominium;
	Mansard House Condominium;
	Ms. Nancy J. Siegey;
	Northwest Point Condominium Association North;
	Northwest Terrace Association Building No. 1;
	Point East Condominium;
	6490 Regency Condominium Association;
	6853 -- 6855 North Olmstead Condominium Association;

Alderman	Claimant
NATARUS (42nd Ward)	Cedar Street Corporation;
	Haberdasher Square Lofts Condominium;
	Mr. Robert L. Foley;
	LaSalle Terrace Condominium Association;
	One Magnificent Mile Condominium Association;
	Two East Oak Condominium Association;
	30 East Division Condominium Association;
	30 East Elm Condominium Association;
	100 East Huron Street Condominium Association;
	132 East Delaware Place Condominium Association;
	175 East Delaware Place Homeowners' Association;
	180 East Pearson Street Homeowners' Association;
	253 East Delaware Place Condominium;
	540 Lake Shore Condominium Association;
	680 Lake Shore Condominium Association;

Alderman	Claimant
	680 South Residence Condominium Association;
	680 Tower Residence Condominium Associaiton;
	777 Condominium Association;
	1120 Lake Shore Drive Building Corporation;
	1235 -- 1245 North Astor Corporation;
	1300 North LaSalle Condominium Association;
	1530 North State Parkway Corporation;
BERNARDINI (43rd Ward)	Clybourn Lofts Condominium Association;
	The Conservatory Condominium Association;
	Lincoln Park Tower Condominium Association;
	1335 Astor Cooperative Building, Inc.;
	1430 Lake Shore Drive Corporation;
	1448 Lake Shore Drive Building Corporation;
	1500 Lake Shore Drive Building Corporation;
	2230 North Orchard Condominium Association;

Alderman	Claimant
HANSEN (44th Ward)	2333 North Geneva Terrace Condominium Association;
	2335 Commonwealth Condominium;
	2500 Lakeview Association;
	2626 Lakeview Condominium Association;
	2650 Lakeview Condominium Association;
	Commonwealth Plaza Condominium Association;
	The Darien Condominium Association;
	Harbor House Condominium Association;
	Ms. Ruth T. Hayes;
	420 West Aldine Condominium Association;
	555 Cornelia Condominium Association;
	708 -- 714 West Wellington Condominium Association (2);
	2970 Lake Shore Drive Condominium Association;
LEVAR (45th Ward)	Jefferson Manor Condominium Association;
	Lawrence Condominium Association;
	Wilson Court Condominium;

Alderman	Claimant
	Windsor House Condominium;
	Windsor Point Condominium Association;
	5441 -- 5445 Gale Street Condominium Association;
MOORE for *SHILLER* (46th Ward)	Gill Park Cooperative;
	Grace Shore Condominium Association;
	Imperial Towers;
	Kenmore-Leland West;
	M. & M. Condominiums;
	Mr. Scott M. Weis;
	3600 Condominium Association;
	3762 -- 3764 North Fremont Condominium Association;
	4343 North Clarendon Condominium Association;
	4826 North Kenmore Condominium;
SCHULTER (47th Ward)	Byron Condominium.Association:
M. SMITH (48th Ward)	Ms. Cynthia A. Brown;
	Estates on Gunnison Condominium Association;

Alderman	Claimant
	Malibu Condominium;
	Surfside Condominium Association;
	The Statesman Condominium Association;
	848 West Gunnison Condominium Association;
	5404 -- 5406 North Glenwood Condominium Association;
MOORE (49th Ward)	Chase-Ashland Condominium Association;
	Cornerstone Condominium Association;
	Jarvis Court Condominium Association;
	1330 Fargo Condominium Association (95B and 1996A) (2);
	1629 -- 1631 West Fargo Condominium Association;
	7401 North Sheridan Condominium Association (1995Band 1996A) (2);
STONE (50th Ward)	The Albany Association;
	Wegener Realty Company.
	7200 North Ridge Condominium;

4. UNCLASSIFIED MATTERS.

(Arranged In Order According To Ward Numbers)

Proposed ordinances, orders and resolutions were presented by the aldermen named below, respectively, and were acted upon by the City Council in each case in the manner noted, as follows:

Presented By

ALDERMAN GRANATO (1st Ward):

Referred -- EXEMPTION OF SPECIFIED APPLICANTS FROM ALL CITY FEES UNDER NOT-FOR-PROFIT STATUS.

Two proposed ordinances providing inclusive exemption from all City fees to the applicants noted and for the years specified under their not-for-profit status, which were *Referred to the Committee on Finance,* as follows:

Northwestern University Settlement House -- for year 1996; and

Norwegian-Amercian Hospital -- for year 1997.

Referred -- GRANT OF PRIVILEGE TO 1259 NORTH WOOD STREET CORPORATION TO CONSTRUCT, INSTALL, MAINTAIN AND USE BALCONIES ADJACENT TO 1259 NORTH WOOD STREET.

Also, a proposed ordinance to grant permission and authority to 1259 North Wood Street Corporation to construct, install, maintain and use twelve balconies adjacent to the premises at 1259 North Wood Street, which was *Referred to the Committee on Transportation and Public Way.*

Referred -- EXEMPTION OF CARNICERIA GUANAJUANTO FROM PHYSICAL BARRIER REQUIREMENT PERTAINING TO ALLEY ACCESSIBILITY FOR PARKING FACILITIES FOR 1436 NORTH ASHLAND AVENUE.

Also, a proposed ordinance to exempt Carniceria Guanajuanto from the physical barrier requirement pertaining to alley accessibility for the parking facilities for 1436 North Ashland Avenue, pursuant to Title 10, Chapter 20, Section 210 of the Municipal Code of Chicago, which was *Referred to the Committee on Transportation and Public Way.*

Presented By

ALDERMAN HAITHCOCK (2nd Ward):

DRAFTING OF ORDINANCES FOR VACATION OF PORTIONS OF SPECIFIED PUBLIC WAYS.

Two proposed orders reading as follows (the italic heading in each case not being a part of the order):

Portions Of Remaining Public Alleys In Block Bounded By South Michigan Avenue, East 33rd Boulevard, South Indiana Avenue And East 32nd Street.

Ordered, That the Commissioner of Planning and Development is hereby directed to prepare an ordinance for the proposed vacation of all of the remaining east/west and north/south 20 foot public alleys in the block bounded by South Michigan Avenue, East 33rd Boulevard, South Indiana Avenue and East 32nd Street for the Illinois College of Optometry, an Illinois not-for-profit corporation (File No. 34-2-96-2073); said ordinance to be transmitted to the Committee on Transportation and Public Way for consideration and recommendation to the City Council.

Portion Of South Newberry Avenue And Public Alley In Area Bounded By West 14th Place, Northerly Right-Of-Way Line Of Union Pacific Railroad, South Peoria Street And South Newberry Avenue.

Ordered, That the Commissioner of Planning and Development is hereby directed to prepare an ordinance for the proposed vacation of South Newberry Avenue, lying between the south line of West 14th Place and the northerly right-of-way line of the Union Pacific Railroad (formerly the Chicago & Northwestern Railroad), also the north/south 14.8 foot public alley in the area bounded by West 14th Place, the northerly right-of-way line of the Union Pacific Railroad (formerly the Chicago & Northwestern Railroad), South Peoria Street and South Newberry Avenue for the University of Illinois (File No. 20-2-95-2003); said ordinance to be transmitted to the Committee on Transportation and Public Way for consideration and recommendation to the City Council.

Alderman Haithcock moved to *Suspend the Rules Temporarily* to permit immediate consideration of and action upon the foregoing proposed orders. The motion *Prevailed.*

On motion of Alderman Haithcock, the foregoing proposed orders were *Passed* by yeas and nays as follows:

Yeas -- Aldermen Granato, Haithcock, Tillman, Preckwinkle, Holt, Steele, Beavers, Dixon, Shaw, Buchanan, Huels, Frias, Olivo, Burke, Jones, Coleman, Peterson, Murphy, Rugai, Troutman, Evans, Munoz, Zalewski, Chandler, Solis, Ocasio, Burnett, E. Smith, Burrell, Wojcik, Suarez, Gabinski, Mell, Austin, Colom, Banks, Giles, Allen, Laurino, O'Connor, Doherty, Natarus, Hansen, Levar, Schulter, M. Smith, Moore, Stone -- 48.

Nays -- None.

Alderman Natarus moved to reconsider the foregoing vote. The motion was lost.

Referred -- AUTHORIZATION TO CLOSE TO TRAFFIC PORTION OF EAST 14TH STREET.

Also, a proposed ordinance to close to traffic East 14th Street, at the west

line of South Wabash Avenue, which was *Referred to the Committee on Traffic Control and Safety.*

Referred -- EXEMPTION OF STRUBE CELERY AND VEGETABLE COMPANY FROM PHYSICAL BARRIER REQUIREMENT PERTAINING TO ALLEY ACCESSIBILITY FOR PARKING FACILITIES FOR 45 AND 47 WEST SOUTH WATER MARKET STREET.

Also, a proposed ordinance to exempt Strube Celery and Vegetable Company from the physical barrier requirement pertaining to alley accessibility for the parking facilities for 45 and 47 West South Water Market Street, pursuant to Title 10, Chapter 20, Section 210 of the Municipal Code of Chicago, which was *Referred to the Committee on Transportation and Public Way.*

Presented By

ALDERMAN HOLT (5th Ward):

Referred -- GRANTS OF PRIVILEGE TO UNIVERSITY OF CHICAGO FOR VARIOUS PURPOSES.

Two proposed ordinances to grant permission and authority to the University of Chicago for the purposes specified, which were *Referred to the Committee on Transportation and Public Way,* as follows:

File Number 7 -- to maintain and use a steam service piping under the sidewalk on portion of East 58th Street; and

File Number 8 -- to maintain and use a conduit under the west sidewalk on portion of South University Avenue.

Referred -- AMENDMENT OF ORDERS WHICH AUTHORIZED CONSIDERATION FOR INSTALLATION OF CUL-DE-SACS ON PORTIONS OF SPECIFIED STREETS.

Also, three proposed ordinances to amend previously passed orders which authorized the Commissioner of Transportation to give consideration to the installation of cul-de-sacs on portions of South Bennett Avenue, South Constance Avenue and South East End Avenue by deleting from each said order the words: "give consideration to the installation of" and inserting in lieu thereof the word: "construct", which were *Referred to the Committee on Transportation and Public Way.*

Referred -- AUTHORIZATION FOR ISSUANCE OF PERMIT TO INSTALL SIGN/SIGNBOARD AT 7283 SOUTH SOUTH CHICAGO AVENUE.

Also, a proposed order directing the Commissioner of Buildings to issue a permit to Ahern Sign Company to install a sign/signboard at 7283 South South Chicago Avenue, which was *Referred to the Committee on Buildings.*

Referred -- AUTHORIZATION FOR WAIVER OF ITINERANT MERCHANT LICENSE FEES FOR PARTICIPANTS IN 57TH STREET CHILDREN'S BOOK FAIR.

Also, a proposed order authorizing the Director of Revenue to waive the Itinerant Merchant License fees for the participants in the 57th Street Children's Book Fair to be held on East 57th Street at South Kimbark Avenue, September 29, 1996, from noon to dusk, which was *Referred to the Committee on Finance.*

Referred -- CONSIDERATION FOR HONORARY DESIGNATION OF PORTION OF EAST 72ND STREET AS "REVEREND GILBERT O. LEIGH DRIVE".

Also, a proposed order authorizing the Commissioner of Transportation to give consideration to honorarily designate that portion of East 72nd Street, from South Drexel Avenue to South Ingleside Avenue, as "Reverend Gilbert O. Leigh Drive", which was *Referred to the Committee on Transportation and Public Way.*

Presented By

ALDERMAN STEELE (6th Ward):

Referred -- AUTHORIZATION FOR CONSTRUCTION OF CUL-DE-SAC ON PORTION OF SOUTH LANGLEY AVENUE.

A proposed ordinance authorizing the Commissioner of Transportation to construct a cul-de-sac on South Langley Avenue, south of the intersection of East 75th Street and South Langley Avenue, which was *Referred to the Committee on Transportation and Public Way.*

Referred -- CONSIDERATION FOR INSTALLATION OF ALLEYLIGHT BEHIND 7039 -- 7041 SOUTH CALUMET AVENUE.

Also, a proposed order directing the Commissioner of Transportation to give consideration to the installation of an alleylight behind the premises at 7039 -- 7041 South Calumet Avenue, which was *Referred to the Committee on Finance.*

Presented By

ALDERMAN DIXON (8th Ward):

Referred -- EXEMPTION OF SOUTH SHORE HOSPITAL FROM ALL CITY FEES FOR PERIOD OF AUGUST 16, 1996 THROUGH AUGUST 15, 1997 UNDER NOT-FOR-PROFIT STATUS.

A proposed ordinance providing inclusive exemption from all City fees to South Shore Hospital for the period of August 16, 1996 through August 15, 1997 under its not-for-profit status, which was *Referred to the Committee on Finance.*

Presented By

ALDERMAN SHAW (9th Ward):

Referred -- REDUCTION IN ANNUAL LICENSE FEE FOR SPECIAL POLICE EMPLOYED BY SAINT JOHN DE LA SALLE PARISH.

A proposed ordinance which would allow Saint John De LaSalle Parish to pay a reduced license fee of Ten and no/100 Dollars ($10.00) for each of the special police employed at 10205 South Dr. Martin Luther King, Jr. Drive pursuant to the provisions of Title 4, Chapter 340, Section 050 of the Municipal Code of Chicago, which was *Referred to the Committee on Finance.*

Referred -- AMENDMENT OF TITLE 4, CHAPTER 276 OF MUNICIPAL CODE OF CHICAGO BY ADDITION OF NEW SECTION 285 TO REGULATE SALE OF GENETICALLY ENGINEERED FOOD PRODUCTS.

Also, a proposed ordinance to amend Title 4, Chapter 276 of the Municipal Code of Chicago by adding thereto a new Section 285 which would define "genetically engineered foods" as food products that are or contain material

that has been genetically engineered through such techniques as recombinant DNA techniques, cell fusion or somaclonal variation; require food purveyor establishments that sell said genetically engineered foods to the general public to post and maintain in a conspicuous location near the food display a sign reading "This Food Product Has Been Genetically Engineered"; and establish fines for violations of the provisions thereof, which was *Referred to the Committee on Health.*

Presented By

ALDERMAN BUCHANAN (10th Ward):

BUILDING AT 10800 SOUTH AVENUE N DECLARED PUBLIC NUISANCE AND ORDERED DEMOLISHED.

A proposed ordinance reading as follows:

WHEREAS, The building located at 10800 South Avenue N is so deteriorated and weakened that it is structurally unsafe and a menace to life and property in its vicinity; now, therefore,

Be It Ordained by the City Council of the City of Chicago:

SECTION 1. The building at 10800 South Avenue N is declared a public nuisance and the Commissioner of Buildings is hereby authorized and directed to cause demolition of same.

SECTION 2. This ordinance shall be effective upon its passage and publication.

Alderman Buchanan moved to *Suspend the Rules Temporarily* to permit immediate consideration of and action upon the foregoing proposed ordinance. The motion *Prevailed.*

On motion of Alderman Buchanan, the foregoing proposed ordinance was *Passed* by yeas and nays as follows:

Yeas -- Aldermen Granato, Haithcock, Tillman, Preckwinkle, Holt, Steele, Beavers, Dixon, Shaw, Buchanan, Huels, Frias, Olivo, Burke, Jones, Coleman, Peterson, Murphy, Rugai, Troutman, Evans, Munoz, Zalewski, Chandler, Solis, Ocasio, Burnett, E. Smith, Burrell, Wojcik, Suarez, Gabinski, Mell, Austin, Colom, Banks, Giles, Allen, Laurino, O'Connor, Doherty, Natarus, Hansen, Levar, Schulter, M. Smith, Moore, Stone -- 48.

Nays -- None.

Alderman Natarus moved to reconsider the foregoing vote. The motion was lost.

Referred -- STANDARDIZATION OF PORTION OF SOUTH BRAINARD AVENUE AS "CARMEL B. HARVEY, JR. DRIVE".

Also, a proposed ordinance directing the Commissioner of Transportation to take the necessary action for standardization of that part of South Brainard Avenue, between East 130th Street and East 138th Street, as "Carmel B. Harvey, Jr. Drive", which was *Referred to the Committee on Transportation and Public Way.*

Presented By

ALDERMAN HUELS (11th Ward):

Referred -- AUTHORIZATION FOR CONSTRUCTION OF CUL-DE-SAC AT 4121 SOUTH OAKLEY AVENUE.

A proposed ordinance authorizing the Commissioner of Transportation to construct a cul-de-sac at 4121 South Oakley Avenue, which was *Referred to the Committee on Transportation and Public Way.*

Presented By

ALDERMAN FRIAS (12th Ward):

DRAFTING OF ORDINANCE FOR VACATION OF PUBLIC ALLEY IN BLOCK BOUNDED BY WEST 26TH STREET, SOUTH CHRISTIANA AVENUE, WEST 27TH STREET AND SOUTH SPAULDING AVENUE.

A proposed order reading as follows:

Ordered, That the Commissioner of Planning and Development is hereby directed to prepare an ordinance for the proposed vacation of all of the first 16 foot east/west public alley south of West 26th Street in the block bounded by said West 26th Street, South Christiana Avenue, West 27th Street and South Spaulding Avenue for Delray Farms, Inc. (File No. 26-12-96-2072); said ordinance to be transmitted to the Committee on Transportation and Public Way for consideration and recommendation to the City Council.

Alderman Frias moved to *Suspend the Rules Temporarily* to permit immediate consideration of and action upon the foregoing proposed order. The motion *Prevailed*.

On motion of Alderman Frias, the foregoing proposed order was *Passed* by yeas and nays as follows:

Yeas -- Aldermen Granato, Haithcock, Tillman, Preckwinkle, Holt, Steele, Beavers, Dixon, Shaw, Buchanan, Huels, Frias, Olivo, Burke, Jones, Coleman, Peterson, Murphy, Rugai, Troutman, Evans, Munoz, Zalewski, Chandler, Solis, Ocasio, Burnett, E. Smith, Burrell, Wojcik, Suarez, Gabinski, Mell, Austin, Colom, Banks, Giles, Allen, Laurino, O'Connor, Doherty, Natarus, Hansen, Levar, Schulter, M. Smith, Moore, Stone -- 48.

Nays -- None.

Alderman Natarus moved to reconsider the foregoing vote. The motion was lost.

Referred -- AUTHORIZATION FOR CONSTRUCTION OF CUL-DE-SAC ON PORTION OF SOUTH CHRISTIANA AVENUE.

Also, a proposed ordinance authorizing the Commissioner of Transportation to construct a cul-de-sac on South Christiana Avenue, north of the alley north of West 31st Street, which was *Referred to the Committee on Transportation and Public Way.*

Referred -- REMOVAL OF PAY TELEPHONE AT 3132 WEST 26TH STREET.

Also, a proposed ordinance requiring Sheffield Systems to remove a pay telephone from the public way located at 3132 West 26th Street, pursuant to the provisions of Title 10, Chapter 28, Section 265(f) of the Municipal Code of Chicago, which was *Referred to the Committee on Transportation and Public Way.*

Referred -- AUTHORIZATION FOR WAIVER OF ITINERANT MERCHANT AND FOOD VENDOR PERMIT FEES FOR PARTICIPANTS IN UNITED CHAMBER OF COMMERCE MEXICAN INDEPENDENCE DAY FESTIVAL.

Also, a proposed order authorizing the Director of Revenue to waive the Itinerant Merchant and Food Vendor Permit fees for participants in the United Chamber of Commerce Mexican Independence Day Festival to be held in the 2400 through 2600 blocks of South California Boulevard, for the period extending September 13 through September 15, 1996, which was *Referred to the Committee on Finance.*

Referred -- CONSIDERATION FOR INSTALLATION OF ALLEYLIGHT BEHIND 4325 SOUTH MARSHFIELD AVENUE.

Also, a proposed order directing the Commissioner of Transportation to give consideration to the installation of an alleylight behind the premises at 4325 South Marshfield Avenue, which was *Referred to the Committee on Finance.*

Referred -- PERMISSION TO CLOSE TO TRAFFIC PORTION OF SOUTH TALMAN AVENUE FOR SCHOOL PURPOSES.

Also, a proposed order directing the Commissioner of Transportation to grant permission to Shields Elementary School to close to traffic the 4300 block of South Talman Avenue on all school days for the 1996/1997 school year, during the hours of 8:30 A.M. to 9:00 A.M. and 2:15 P.M. to 2:45 P.M., for school purposes, which was *Referred to the Committee on Traffic Control and Safety.*

Presented By

ALDERMAN OLIVO (13th Ward):

Referred -- EXEMPTION OF MS. IRMA CABEZAS/LA CABANA DEL SOL FROM PHYSICAL BARRIER REQUIREMENT PERTAINING TO ALLEY ACCESSIBILITY FOR PARKING FACILITIES AT 3501 WEST 63RD STREET.

A proposed ordinance to exempt Ms. Irma Cabezas/La Cabana del Sol from the physical barrier requirement pertaining to alley accessibility for the parking facilities at 3501 West 63rd Street, pursuant to Title 10, Chapter 20, Section 210 of the Municipal Code of Chicago, which was *Referred to the Committee on Transportation and Public Way.*

Referred -- AUTHORIZATION FOR ISSUANCE OF PERMIT TO INSTALL SIGN/SIGNBOARD AT 7050 SOUTH PULASKI ROAD.

Also, a proposed order directing the Commissioner of Buildings to issue a permit to Doyle Signs, Incorporated to install a sign/signboard at 7050 South Pulaski Road, which was *Referred to the Committee on Buildings.*

Presented By

ALDERMAN BURKE (14th Ward):

Referred -- PERMISSION TO HOLD SIDEWALK SALE ON PORTIONS OF SPECIFIED PUBLIC WAYS.

A proposed order directing the Commissioner of Transportation to grant permission to the Chicago Southwest Business Growth Area Commission to conduct a sidewalk sale on both sides of West 63rd Street, between South Western Avenue and South Central Park Avenue; South Kedzie Avenue, between West 62nd Street and West 64th Street; and South Western Avenue, between West 60th Street and West 64th Street, on September 20 and 21, 1996, during the hours of 9:00 A.M. to 9:00 P.M., each day, which was *Referred to the Committee on Special Events and Cultural Affairs.*

Referred -- PERMISSION TO PARK PICKUP TRUCK AND/OR VAN AT 3001 WEST 55TH STREET.

Also, a proposed order directing the Commissioner of Transportation to grant permission to Mr. Luis Humberto Lopez to park his pickup truck and/or van at 3001 West 55th Street in accordance with the provisions of Title 9, Chapter 64, Section 170(a) of the Municipal Code of Chicago, which was *Referred to the Committee on Traffic Control and Safety.*

Presented By

ALDERMAN JONES (15th Ward):

Referred -- AUTHORIZATION FOR CONSTRUCTION OF CUL-DE-SACS AT SPECIFIED LOCATIONS.

A proposed ordinance authorizing the Commissioner of Transportation to construct cul-de-sacs at West 65th Street and South Wolcott Avenue and at West 69th Street and South Rockwell Street, which was *Referred to the Committee on Transportation and Public Way.*

Referred -- EXEMPTION OF MR. ADOLFO CASTANEDA FROM PHYSICAL BARRIER REQUIREMENT PERTAINING TO ALLEY ACCESSIBILITY FOR SPECIFIED PARKING FACILITIES.

Also, two proposed ordinances to exempt Mr. Adolfo Castaneda from the physical barrier requirement pertaining to alley accessibility for the parking facilities adjacent to the locations specified, pursuant to Title 10, Chapter 20, Section 210 of the Municipal Code of Chicago, which were *Referred to the Committee on Transportation and Public Way*, as follows:

2719 West 63rd Street; and

2743 West 63rd Street.

Presented By

ALDERMAN JONES (15th Ward) And OTHERS:

Referred -- COMMITTEE ON FINANCE URGED TO HOLD HEARINGS ON AMINISTRATIVE PRACTICES AT DEPARTMENT OF STREETS AND SANITATION SOUTH CENTRAL FIELD DIVISION.

A proposed resolution, presented by Aldermen Jones, Tillman, Preckwinkle,

Coleman and Peterson, urging the Committee on Finance to hold hearings involving representatives of the 3rd, 4th, 6th, 15th, 16th, 17th and 23rd Wards and elicit testimony from the Commissioner of the Department of Streets and Sanitation and the supervisor of the Department's South Central Field Division Number 4 concerning allegations of racial discrimination in the administration of policies and operations at the field division, and further, urging the committee to publish its findings and conclusions in the Journal of Proceedings of the City Council, which was *Referred to the Committee on Finance.*

Presented By

ALDERMAN PETERSON (17th Ward):

Referred -- AMENDMENT OF TITLES 13 AND 14 OF MUNICIPAL CODE OF CHICAGO TO REQUIRE AFFIXATION OF PERMIT STICKERS TO ALL SIGN/SIGNBOARDS POSTED ON PUBLIC WAY AND PUBLIC PROPERTY.

A proposed ordinance to amend Chapters 13-20 and 14-40 of the Municipal Code of Chicago by adding thereto new Sections 13-20-225 and 14-40-175, respectively, which would require permit stickers to be affixed to all billboards, signboards, roof signs, ground signs or painted wall signs indicating the name of the individual or organization to which the permit has been issued and authorizing the Director of Revenue to determine the color and size of the stickers and provide for the production of same, which was *Referred to the Committee on Buildings.*

Referred -- EXEMPTION OF ENGLEWOOD COMMUNITY HEALTH ORGANIZATION FROM ALL 1996 CITY FEES UNDER NOT-FOR-PROFIT STATUS.

Also, a proposed ordinance providing inclusive exemption from all 1996 City fees to Englewood Community Health Organization under its not-for-profit status, which was *Referred to the Committee on Finance.*

Referred -- AUTHORIZATION FOR WAIVER OF DEMOLITION LIEN FOR PROPERTY AT 7238 SOUTH RACINE AVENUE FOR BENEFIT OF TRUE CHRISTIAN FELLOWSHIP BAPTIST CHURCH.

Also, a proposed ordinance authorizing the Corporation Counsel to prepare and deliver any documents necessary for implementation of the release and waiver of a demolition lien in the amount of $5,120.00 for property at 7238 South Racine Avenue for the benefit of True Christian Fellowship Baptist Church, which was *Referred to the Committee on Finance.*

Referred -- AUTHORIZATION FOR ISSUANCE OF PERMIT TO INSTALL SIGN/SIGNBOARD AT 7617 SOUTH RACINE AVENUE.

Also, a proposed order directing the Commissioner of Buildings to issue a permit to Sure Light Sign Company to install a sign/signboard at 7617 South Racine Avenue, which was *Referred to the Committee on Buildings.*

Presented By

ALDERMAN MURPHY (18th Ward):

DRAFTING OF ORDINANCE FOR VACATION OF PORTION OF WEST 83RD STREET.

A proposed order reading as follows:

Ordered, That the Commissioner of Planning and Development is hereby directed to prepare an ordinance for the proposed vacation of West 83rd Street lying between the southwesterly line of West Columbus Avenue and

the west right-of-way line of the Grand Trunk Western Railroad extended for METRA (File No. 35-18-96-2052); said ordinance to be transmitted to the Committee on Transportation and Public Way for consideration and recommendation to the City Council.

Alderman Murphy moved to *Suspend the Rules Temporarily* to permit immediate consideration of and action upon the foregoing proposed order. The motion *Prevailed.*

On motion of Alderman Murphy, the foregoing proposed order was *Passed* by yeas and nays as follows:

Yeas -- Aldermen Granato, Haithcock, Tillman, Preckwinkle, Holt, Steele, Beavers, Dixon, Shaw, Buchanan, Huels, Frias, Olivo, Burke, Jones, Coleman, Peterson, Murphy, Rugai, Troutman, Evans, Munoz, Zalewski, Chandler, Solis, Ocasio, Burnett, E. Smith, Burrell, Wojcik, Suarez, Gabinski, Mell, Austin, Colom, Banks, Giles, Allen, Laurino, O'Connor, Doherty, Natarus, Hansen, Levar, Schulter, M. Smith, Moore, Stone -- 48.

Nays -- None.

Alderman Natarus moved to reconsider the foregoing vote. The motion was lost.

Referred -- AUTHORIZATION FOR ISSUANCE OF PERMITS TO INSTALL SIGNS/SIGNBOARDS AT 8215 SOUTH KEDZIE AVENUE.

Also, two proposed orders directing the Commissioner of Buildings to issue permits to Olympic Signs, Inc. to install signs/signboards at 8215 South Kedzie Avenue, which were *Referred to the Committee on Buildings.*

Referred -- PERMISSION TO PARK PICKUP TRUCK AND/OR VAN AT 8118 SOUTH ELIZABETH STREET.

Also, a proposed order directing the Commissioner of Transportation to grant permission to Mr. Robert L. Sykes to park his pickup truck and/or van at 8118 South Elizabeth Street in accordance with the provisions of Title 9,

Chapter 64, Section 170(a) of the Municipal Code of Chicago, which was *Referred to the Committee on Traffic Control and Safety.*

Presented By

ALDERMAN RUGAI (19th Ward):

Referred -- AUTHORIZATION FOR CONSTRUCTION OF CUL-DE-SAC ON PORTION OF SOUTH HERMOSA AVENUE.

A proposed ordinance authorizing the Commissioner of Transportation to construct a cul-de-sac on South Hermosa Avenue, at the southern edge of the existing roadway pavement, south of West Chelsea Place, which was *Referred to the Committee on Transportation and Public Way.*

Presented By

ALDERMAN TROUTMAN (20th Ward):

DRAFTING OF ORDINANCE FOR VACATION OF PUBLIC ALLEYS IN BLOCK BOUNDED BY WEST 62ND STREET, SOUTH LA SALLE STREET, WEST 61ST STREET AND SOUTH WENTWORTH AVENUE.

A proposed order reading as follows:

Ordered, That the Commissioner of Planning and Development is hereby directed to prepare an ordinance for the proposed vacation of the south 116 feet, more or less, of the north/south 16 foot public alley, also all of the east/west 16 foot public alley in the block bounded by West 62nd Street, South LaSalle Street, West 61st Street and South Wentworth Avenue for Clintex (File No. 16-20-96-2055); said ordinance to be transmitted to the Committee on Transportation and Public Way for consideration and recommendation to the City Council.

Alderman Troutman moved to *Suspend the Rules Temporarily* to permit immediate consideration of and action upon the foregoing proposed order. The motion *Prevailed.*

On motion of Alderman Troutman, the foregoing proposed order was *Passed* by yeas and nays as follows:

Yeas -- Aldermen Granato, Haithcock, Tillman, Preckwinkle, Holt, Steele, Beavers, Dixon, Shaw, Buchanan, Huels, Frias, Olivo, Burke, Jones, Coleman, Peterson, Murphy, Rugai, Troutman, Evans, Munoz, Zalewski, Chandler, Solis, Ocasio, Burnett, E. Smith, Burrell, Wojcik, Suarez, Gabinski, Mell, Austin, Colom, Banks, Giles, Allen, Laurino, O'Connor, Doherty, Natarus, Hansen, Levar, Schulter, M. Smith, Moore, Stone -- 48.

Nays -- None.

Alderman Natarus moved to reconsider the foregoing vote. The motion was lost.

Referred -- AUTHORIZATION FOR WAIVER OF TENT PERMIT FEES FOR VARIOUS EVENTS.

Also, two proposed orders authorizing the Commissioner of Transportation to waive the tent permit fees for the events noted, to take place along the public ways and during the periods specified, which were *Referred to the Committee on Finance,* as follows:

Du Sable Museum Harambee Celebration -- to be held at 740 East 56th Place on August 17, 1996, during the hours of 12:00 Noon to 12:00 Midnight; and

Emmanuel Deliverance Outreach Center's Tent Revival -- to be held at 1047 East 65th Street for the period extending August 18 through September 1, 1996, during the hours of 5:00 P.M. to 10:00 P.M..

Referred -- SUPERINTENDENT OF DEPARTMENT OF HEALTH REQUIRED TO CONSULT WITH ADVISORY BOARD MEMBERS PRIOR TO MAKING ADMINISTRATIVE OR PERSONNEL CHANGES WITHIN MENTAL HEALTH CENTERS.

Also, a proposed resolution requiring the Superintendent of the Department of Health to consult with the Advisory Board members of the City's Mental Health Centers before making any administrative or personnel changes within said centers, which was *Referred to the Committee on Health.*

Presented By

ALDERMAN EVANS (21st Ward):

Referred -- AMENDMENT OF TITLE 17, SECTION 10.4-2 OF MUNICIPAL CODE OF CHICAGO (CHICAGO ZONING ORDINANCE) BY ADDITION OF NEW SUBSECTION 10.4-2(12) TO ALLOW WIRELESS COMMUNICATIONS ANTENNAE AS SPECIAL USES WITHIN M2-1 THROUGH M2-5 GENERAL MANUFACTURING DISTRICTS.

A proposed ordinance to amend Title 17, Section 10.4-2 of the Municipal Code of Chicago, the Chicago Zoning Ordinance, by adding thereto a new subsection 10.4-2(12) which would allow wireless communications antennae as special uses within M2-1 through M2-5 General Manufacturing Districts, which was *Referred to the Committee on Zoning.*

Presented By

ALDERMAN MUNOZ (22nd Ward):

Referred -- AUTHORIZATION FOR ISSUANCE OF PERMIT TO INSTALL SIGN/SIGNBOARD AT 2239 SOUTH PULASKI ROAD.

A proposed order directing the Commissioner of Buildings to issue a permit

to Eller Media Company to install a sign/signboard at 2239 South Pulaski Road, which was *Referred to the Committee on Buildings.*

Presented By

ALDERMAN ZALEWSKI (23rd Ward):

Referred -- AMENDMENT OF TITLE 4, CHAPTER 60, SECTION 022 OF MUNICIPAL CODE OF CHICAGO TO REMOVE RESTRICTION ON ISSUANCE OF ADDITIONAL ALCOHOLIC LIQUOR LICENSES ON PORTIONS OF SOUTH PULASKI ROAD.

A proposed ordinance to amend Title 4, Chapter 60, Section 022 of the Municipal Code of Chicago by deleting in its entirety subsection 23.235 which restricted the issuance of additional alcoholic liquor licenses on the east side of South Pulaski Road, from West 46th Street to West 47th Street and on both sides of South Pulaski Road, from West 47th Street to West 49th Street, which was *Referred to the Committee on License and Consumer Protection.*

Referred -- STANDARDIZATION OF PORTION OF SOUTH LINDER AVENUE AS "MARGARET F. DAVIS".

Also, a proposed ordinance directing the Commissioner of Transportation to take the necessary action for standardization of that part of South Linder Avenue, from West 47th Street to West 48th Street, as "Margaret F. Davis", which was *Referred to the Committee on Transportation and Public Way.*

Presented By

ALDERMAN CHANDLER (24th Ward):

CHICAGO POLICE OFFICERS ENRIQUE LOPEZ, RONALD TOMASSI, RICARDO GURROLA AND ROBERT LENIHAN COMMENDED FOR LIFESAVING ACTIONS DURING FIRE AT 3408 WEST OGDEN AVENUE.

A proposed resolution reading as follows:

WHEREAS, On July 7, 1996 a fire occurred in a building at 3408 West Ogden Avenue; and

WHEREAS, Chicago police officers arrived on the scene and discovered the rear of the building ablaze; and

WHEREAS, Upon arrival they learned that persons living in an upstairs apartment were not accounted for; and

WHEREAS, The police officers immediately put their lives at risk by entering the building and located three senior citizens on the second floor of the building; and

WHEREAS, The police officers led the victims to safety, and made sure that no other persons were in the building, and then contacted appropriate agencies to assist the victims with housing and other needs; now, therefore,

Be It Resolved, This eleventh day of September, 1996, that Chicago Police Officers Enrique Lopez, Star Number 8935; Ronald Tomassi, Star Number 11881; Ricardo Gurrola, Star Number 13847; and Robert Lenihan, Star Number 5424, are hereby commended by Alderman Michael D. Chandler and residents of the 24th Ward in the City of Chicago for bravery and performance above and beyond the call of duty; and

Be It Further Resolved, That each of the police officers and the Superintendent of Police receive a copy of this resolution.

Alderman Chandler moved to *Suspend the Rules Temporarily* to permit immediate consideration of and action upon the foregoing proposed resolution. The motion *Prevailed*.

On motion of Alderman Chandler, the foregoing proposed resolution was *Adopted* by yeas and nays as follows:

Yeas -- Aldermen Granato, Haithcock, Tillman, Preckwinkle, Holt, Steele, Beavers, Dixon, Shaw, Buchanan, Huels, Frias, Olivo, Burke, Jones, Coleman, Peterson, Murphy, Rugai, Troutman, Evans, Munoz, Zalewski, Chandler, Solis, Ocasio, Burnett, E. Smith, Burrell, Wojcik, Suarez, Gabinski, Mell, Austin, Colom, Banks, Giles, Allen, Laurino, O'Connor, Doherty, Natarus, Hansen, Levar, Schulter, M. Smith, Moore, Stone -- 48.

Nays -- None.

Alderman Natarus moved to reconsider the foregoing vote. The motion was lost.

Referred -- AUTHORIZATION FOR CONSTRUCTION OF CUL-DE-SAC ON PORTION OF SOUTH KILDARE AVENUE.

Also, a proposed ordinance authorizing the Commissioner of Transportation to construct a cul-de-sac on South Kildare Avenue, at West Fifth Avenue, which was *Referred to the Committee on Transportation and Public Way.*

Referred -- AUTHORIZATION FOR ISSUANCE OF PERMIT TO INSTALL SIGN/SIGNBOARD AT 4639 WEST HARRISON STREET.

Also, a proposed order directing the Commissioner of Buildings to issue a permit to Midwest Sign and Lighting, Inc. to install a sign/signboard at 4639 West Harrison Street, which was *Referred to the Committee on Buildings.*

Presented By

ALDERMAN SOLIS (25th Ward):

Referred -- AUTHORIZATION FOR ISSUANCE OF PERMITS TO INSTALL SIGNS/SIGNBOARDS AT VARIOUS LOCATIONS.

Two proposed orders directing the Commissioner of Buildings to issue

permits to Eller Media Company to install signs/signboards at the locations specified, which were *Referred to the Committee on Buildings,* as follows:

2173 South Canal Street; and

1702 South Clark Street.

Referred -- AUTHORIZATION FOR WAIVER OF FOOD VENDOR AND ITINERANT MERCHANT LICENSE FEES FOR SAINT JEROME'S CROATIAN CHURCH FEAST OF THE ASSUMPTION.

Also, a proposed order authorizing the Commissioner of Transportation to waive the Food Vendor and Itinerant Merchant License fees for Saint Jerome's Croatian Church Feast of the Assumption to be held at 2823 South Princeton Avenue on August 15, 1996, which was *Referred to the Committee on Special Events and Cultural Affairs.*

Referred -- AUTHORIZATION FOR WAIVER OF STREET CLOSING FEES FOR 10TH DISTRICT UNITY FAIR.

Also, a proposed order authorizing the Director of Revenue to waive the Street Closing fees for the 10th District Unity Fair to be held at 1934 West 23rd Street on September 7, 1996, which was *Referred to the Committee on Special Events and Cultural Affairs.*

Presented By

ALDERMAN OCASIO (26th Ward):

Referred -- AUTHORIZATION FOR ISSUANCE OF PERMITS TO INSTALL SIGNS/SIGNBOARDS AT VARIOUS LOCATIONS.

Three proposed orders directing the Commissioner of Buildings to issue permits to the applicants listed to install signs/signboards at the locations specified, which were *Referred to the Committee on Buildings,* as follows:

Hickey Electrical Contractors, Inc. -- for one sign/signboard at 2221 -- 2235 North Milwaukee Avenue;

Liberty Sign Company -- for one sign/signboard at 2801 West Diversey Avenue; and

Midwest Sign and Lighting, Inc. -- for one sign/signboard at 2417 North Western Avenue.

Presented By

ALDERMAN BURNETT (27th Ward):

DRAFTING OF ORDINANCE FOR VACATION OF PORTIONS OF SPECIFIED STREETS.

A proposed order reading as follows:

Ordered, That the Commissioner of Planning and Development is hereby directed to prepare an ordinance for the proposed vacation of all that part of North Lessing Street lying between the southwesterly line of North Peoria Street extended and the northerly right-of-way line of the Union Pacific Railroad (formerly the Chicago & Northwestern Railroad); also, all that part of North Peoria Street lying between the northwesterly line of North Ogden

Avenue as opened by condemnation and the east line of North Lessing Street; also, the north half of West Chestnut Street lying between a line 176.5 feet, more or less, west of the west line of North Sangamon Street and the southwesterly line of North Peoria Street extended; also, the south half of West Chestnut Street lying between a line 100.0 feet, more or less, west of the west line of North Sangamon Street and the southwesterly line of North Peoria Street extended; also, all that part of North Sangamon Street lying between the southwesterly line of North Peoria Street extended, and the northerly right-of-way line of the Union Pacific Railroad (formerly the Chicago & Northwestern Railroad); also, all that part of North Ogden Avenue as opened by condemnation together with part of North Sangamon Street, formerly Fifth Street (now Ogden Avenue, as opened by condemnation) lying between the southwesterly line of the north branch of the Chicago River and the north line of West Chestnut Street for American Midwest Bank and Trust, as Trustee, Trust No. 6587, the Pal Group, Inc. and Chicago Paperboard Corporation (File No. 5-27-96-2069); said ordinance to be transmitted to the Committee on Transportation and Public Way for consideration and recommendation to the City Council.

Alderman Burnett moved to *Suspend the Rules Temporarily* to permit immediate consideration of and action upon the foregoing proposed order. The motion *Prevailed.*

On motion of Alderman Burnett, the foregoing proposed order was *Passed* by yeas and nays as follows:

Yeas -- Aldermen Granato, Haithcock, Tillman, Preckwinkle, Holt, Steele, Beavers, Dixon, Shaw, Buchanan, Huels, Frias, Olivo, Burke, Jones, Coleman, Peterson, Murphy, Rugai, Troutman, Evans, Munoz, Zalewski, Chandler, Solis, Ocasio, Burnett, E. Smith, Burrell, Wojcik, Suarez, Gabinski, Mell, Austin, Colom, Banks, Giles, Allen, Laurino, O'Connor, Doherty, Natarus, Hansen, Levar, Schulter, M. Smith, Moore, Stone -- 48.

Nays -- None.

Alderman Natarus moved to reconsider the foregoing vote. The motion was lost.

Referred -- GRANT OF PRIVILEGE TO PICKENS-KANE MOVING AND STORAGE COMPANY TO MAINTAIN AND USE FREIGHT HOUSE AND LOADING PLATFORM ADJACENT TO 356 NORTH HALSTED STREET.

Also, a proposed ordinance to grant permission and authority to Pickens-Kane Moving and Storage Company to maintain and use a one-story freight house and loading platform in the public way adjacent to the premises at 356 North Halsted Street, which was *Referred to the Committee on Transportation and Public Way.*

Referred -- APPROVAL OF PLAT OF DEDICATION AND REDEDICATION OF PORTIONS OF SPECIFIED STREETS AND PUBLIC ALLEYS.

Also, a proposed ordinance directing the Superintendent of Maps, Ex Officio Examiner of Subdivisions, to approve a plat of dedication and rededication of portions of West Maypole Avenue, vacated North Hoyne Avenue, the north/south public alley east of the east line of North Leavitt Street, and the north/south public alley west of the west line of vacated North Hoyne Avenue, which was *Referred to the Committee on Transportation and Public Way.*

Referred -- AUTHORIZATION FOR CONSTRUCTION OF CUL-DE-SAC ON PORTION OF NORTH LAWNDALE AVENUE.

Also, a proposed ordinance authorizing the Commissioner of Transportation to construct a cul-de-sac on North Lawndale Avenue, at West Thomas Street, which was *Referred to the Committee on Transportation and Public Way.*

Referred -- AUTHORIZATION FOR ISSUANCE OF PERMITS TO INSTALL SIGNS/SIGNBOARDS AT VARIOUS LOCATIONS.

Also, three proposed orders directing the Commissioner of Buildings to issue permits to White Way Sign Company to install signs/signboards at the locations specified, which were *Referred to the Committee on Buildings*, as follows:

1717 West Congress Parkway -- for one sign/signboard;

1737 West Congress Parkway -- for one sign/signboard; and

1750 West Harrison Street -- for one sign/signboard.

Referred -- AUTHORIZATION FOR ISSUANCE OF PERMITS TO CONSTRUCT, MAINTAIN AND USE CANOPIES AT SPECIFIED LOCATIONS.

Also, two proposed orders authorizing the Director of Revenue to issue permits to the applicants listed to construct, maintain and use canopies to be attached or attached to the buildings or structures specified below, which were *Referred to the Committee on Transportation and Public Way*, as follows:

Mr. Daniel J. Doolin -- for one canopy at 511 North Halsted Street; and

K.D.K., Inc., doing business as Vivo Restaurant -- for one canopy at 838 West Randolph Street.

Presented By

ALDERMAN E. SMITH (28th Ward):

DRAFTING OF ORDINANCE FOR VACATION OF PORTION OF WEST FERDINAND STREET.

A proposed order reading as follows:

Ordered, The the Commissioner of Planning and Development is hereby directed to prepare an ordinance for the proposed vacation of the north half of West Ferdinand Street lying east of a line 612.09 feet, more or less, east of the east line of North Tripp Avenue and also vacating the south half of West Ferdinand Street lying east of a line 605.045 feet, more or less, east of the east line of North Tripp Avenue for Bethel New Life, Inc. (File No. 10-28-96-2075); said ordinance to be transmitted to the Committee on Transportation and Public Way for consideration and recommendation to the City Council.

Alderman E. Smith moved to *Suspend the Rules Temporarily* to permit immediate consideration of and action upon the foregoing proposed order. The motion *Prevailed.*

On motion of Alderman E. Smith, the foregoing proposed order was *Passed* by yeas and nays as follows:

Yeas -- Aldermen Granato, Haithcock, Tillman, Preckwinkle, Holt, Steele, Beavers, Dixon, Shaw, Buchanan, Huels, Frias, Olivo, Burke, Jones, Coleman, Peterson, Murphy, Rugai, Troutman, Evans, Munoz, Zalewski, Chandler, Solis, Ocasio, Burnett, E. Smith, Burrell, Wojcik, Suarez, Gabinski, Mell, Austin, Colom, Banks, Giles, Allen, Laurino, O'Connor, Doherty, Natarus, Hansen, Levar, Schulter, M. Smith, Moore, Stone -- 48.

Nays -- None.

Alderman Natarus moved to reconsider the foregoing vote. The motion was lost.

Referred -- AUTHORIZATION FOR CONSTRUCTION OF CUL-DE-SACS AT SPECIFIED LOCATIONS.

Also, three proposed ordinances authorizing the Commissioner of Transportation to construct cul-de-sacs at the locations noted, which were *Referred to the Committee on Transportation and Public Way,* as follows:

On North Keeler Avenue, north of West Washington Boulevard;

On North Keystone Avenue, south of West Maypole Avenue; and

On North Lamon Avenue, at West West End Avenue.

Presented By

ALDERMAN BURRELL (29th Ward):

Referred -- AUTHORIZATION FOR ISSUANCE OF PERMIT TO INSTALL SIGN/SIGNBOARD AT 821 SOUTH CENTRAL AVENUE.

A proposed order directing the Commissioner of Buildings to issue a permit to Midwest Sign and Lighting, Inc. to install a sign/signboard at 821 South Central Avenue, which was *Referred to the Committee on Buildings.*

Referred -- APPROVAL OF PROPERTY AT 2028 NORTH MAJOR AVENUE AS CLASS 6(b) AND ELIGIBLE FOR COOK COUNTY TAX INCENTIVES.

Also, a proposed resolution to approve the property at 2028 North Major Avenue as eligible for Class 6(b) tax incentives under the Cook County Real Property Classification Ordinance, which was *Referred to the Committee on Economic and Capital Development.*

Presented By

ALDERMAN WOJCIK (30th Ward):

Referred -- AMENDMENT OF OF MUNICIPAL CODE OF CHICAGO TO AUTHORIZE CONFISCATION OF FOOD VENDING VEHICLES ON FIRST VIOLATION.

A proposed ordinance to amend the Municipal Code of Chicago by authorizing the Chicago Police Department to confiscate any food vending vehicles on the first violation of the provisions of the Municipal Code, which was *Referred to the Committee on License and Consumer Protection.*

Referred -- GRANT OF PRIVILEGE TO T.H.C. CHICAGO TO CONSTRUCT, INSTALL, MAINTAIN AND USE OXYGEN LINE AND ELECTRIC MONITORING DEVICE ADJACENT TO 4048 WEST MELROSE STREET.

Also, a proposed ordinance to grant permission and authority to T.H.C. Chicago to construct, install, maintain and use an oxygen line and electric monitoring device adjacent to the premises at 4048 West Melrose Street, which was *Referred to the Committee on Transportation and Public Way.*

Referred -- AUTHORIZATION FOR WAIVER OF FOOD VENDOR AND ITINERANT MERCHANT LICENSE FEES FOR PARTICIPANTS IN ANNUAL FESTIVALS.

Also, two proposed orders authorizing the Director of Revenue to waive the Food Vendor and Itinerant Merchant License fees for participants in the annual festivals, sponsored by the organizations noted, to take place along the public ways and during the periods specified, which were *Referred to the Committee on Special Events and Cultural Affairs,* as follows:

Evangelical Assembly of God -- to be conducted at 5100 West Diversey Avenue on August 31, 1996; and

Saint Hyacinth Elementary School -- to be conducted at 3636 West Wolfram Street, for the period extending September 25 through September 30, 1996.

Referred -- AUTHORIZATION FOR WAIVER OF STREET CLOSING FEES FOR PARTICIPANTS IN SAINT HYACINTH PARISH.

Also, a proposed order authorizing the Commissioner of Transportation to waive the fees for Saint Hyacinth Parish for closure of the 3600 block of West Wolfram Street for the the period extending September 23 through September 30, 1996, which was *Referred to the Committee on Special Events and Cultural Affairs.*

Presented By

ALDERMAN WOJCIK (30th Ward)
And OTHERS:

Referred -- AMENDMENT OF TITLE 17 OF MUNICIPAL CODE OF CHICAGO (CHICAGO ZONING ORDINANCE) TO HOLD MORTGAGE INSTITUTIONS LIABLE FOR PROPERTIES IN VIOLATION OF CHICAGO ZONING ORDINANCE.

A proposed ordinance, presented by Alderman Wojcik, Olivo, Murphy, Zalewski, Burrell, Mell, Colom, Banks, Allen and Laurino, to amend Title 17 of the Municipal Code of Chicago, the Chicago Zoning Ordinance, by adding thereto in its proper sequence a new subsection which would hold financial lending institutions liable for any mortgaged properties which are in violation of the Chicago Zoning Ordinance and subject said institutions to prosecution, which was *Referred to the Committee on Zoning.*

Presented By

ALDERMAN SUAREZ (31st Ward):

Referred -- AMENDMENT OF TITLE 4, CHAPTER 60, SECTION 023 OF MUNICIPAL CODE OF CHICAGO TO REMOVE RESTRICTION ON ISSUANCE OF ADDITIONAL PACKAGE GOODS LICENSES ON PORTION OF WEST FULLERTON AVENUE.

A proposed ordinance to amend Title 4, Chapter 60, Section 023 of the Municipal Code of Chicago by deleting subsection 31.19 which would remove restrictions on the issuance of package goods licenses on the south side of West Fullerton Avenue, from North Ridgeway Avenue and on both sides of West Fullerton Avenue, from North Springfield Avenue to North Pulaski Road, which was *Referred to the Committee on License and Consumer Protection.*

Presented By

ALDERMAN GABINSKI (32nd Ward):

Referred -- GRANT OF PRIVILEGE TO R.D.M. DEVELOPMENT & INVESTMENT, INC. TO CONSTRUCT, MAINTAIN AND USE CATCH BASIN ADJACENT TO 2843 NORTH LINCOLN AVENUE.

A proposed ordinance to grant permission and authority to R.D.M. Development & Investment, Inc. to construct, maintain and use a catch basin in the public way adjacent to the premises at 2843 North Lincoln Avenue, which was *Referred to the Committee on Transportation and Public Way.*

Referred -- EXEMPTION OF VARIOUS APPLICANTS FROM PHYSICAL BARRIER REQUIREMENT PERTAINING TO ALLEY ACCESSIBILITY FOR SPECIFIED PARKING FACILITIES.

Also, three proposed ordinances to exempt the applicants listed from the physical barrier requirement pertaining to alley accessibility for the parking facilities adjacent to the locations specified, pursuant to Title 10, Chapter 20, Section 210 of the Municipal Code of Chicago, which were *Referred to the Committee on Transportation and Public Way,* as follows:

City Real Estate, Incorporated -- 1303 West George Street;

Oakley Lofts Ltd. Partnership -- 1859 North Milwaukee Avenue; and

Mr. Mark Zorn -- 2212 North Clybourn Avenue.

Referred -- AUTHORIZATION FOR ISSUANCE OF PERMITS TO INSTALL SIGNS/SIGNBOARDS AT VARIOUS LOCATIONS.

Also, two proposed orders directing the Commissioner of Buildings to issue

permits to the applicants listed to install signs/signboards at the locations specified, which were *Referred to the Committee on Buildings*, as follows:

Doyle Signs, Inc. -- for one sign/signboard at 3128 North Ashland Avenue; and

M-K Signs, Inc. -- for one sign/signboard at 2645 North Elston Avenue.

Referred -- AUTHORIZATION FOR WAIVER OF SPECIFIED LICENSE FEES FOR PARTICIPANTS IN SAINT MARY OF THE ANGELS CHURCH PARISH FESTIVAL.

Also, two proposed orders authorizing the Director of Revenue to waive the license fees specified below for the Saint Mary of the Angels Church Parish Festival to take place on parish grounds at 1850 North Hermitage Avenue for the period extending September 6 through September 8, 1996, during the hours of 1:00 P.M. to 11:00 P.M., each day, which were *Referred to the Committee on Special Events and Cultural Affairs*, as follows:

Food Vendor License fees; and

Public Place of Amusement License fees.

Referred -- AUTHORIZATION FOR ISSUANCE OF PERMIT TO CONSTRUCT, MAINTAIN AND USE CANOPY AT 3356 NORTH ASHLAND AVENUE.

Also, a proposed order authorizing the Director of Revenue to issue a permit to Torres Optical to construct, maintain and use one canopy to be attached or attached to the building or structure at 3356 North Ashland Avenue, which was *Referred to the Committee on Transportation and Public Way*.

Presented For

ALDERMAN GABINSKI (32nd Ward):

Referred -- PERMISSION TO HOLD SIDEWALK SALE ON PORTION OF SPECIFIED PUBLIC WAYS.

A proposed order, presented by Alderman Mell, directing the Commissioner of Transportation to grant permission to the Lakeview Chamber of Commerce to conduct a sidewalk sale on North Lincoln Avenue, from 2800 to 3600; North Ashland Avenue, from 2800 to 3600; and on North Paulina Street, from 3100 to 3400, for the period extending August 22 through August 25, 1996, which was *Referred to the Committee on Special Events and Cultural Affairs.*

Presented By

ALDERMAN MELL (33rd Ward):

Referred -- AUTHORIZATION FOR ISSUANCE OF PERMIT TO INSTALL SIGN/SIGNBOARD AT 3310 WEST ADDISON STREET.

A proposed order directing the Commissioner of Buildings to issue a permit to Shriams Electric to install a sign/signboard at 3310 West Addison Street, which was *Referred to the Committee on Buildings.*

Presented By

ALDERMAN COLOM (35th Ward):

Referred -- AUTHORIZATION FOR WAIVER OF PERMIT FEE FOR MILWAUKEE-DIVERSEY CHAMBER OF COMMERCE SIDEWALK SALE.

A proposed order authorizing the Director of Revenue to waive the permit

fee for the Milwaukee-Diversey Chamber of Commerce Sidewalk Sale to be held on North Milwaukee Avenue, from 2639 to 3181 and 2618 to 3196, and on West Diversey Avenue, from 3300 to 3360 and 3401 to 3429, for the period extending August 23 through August 25, 1996, during the hours of 9:00 A.M. to 9:00 P.M., each day, which was *Referred to the Committee on Special Events and Cultural Affairs.*

Presented By

ALDERMAN BANKS (36th Ward):

Referred -- AMENDMENT OF TITLE 9, CHAPTER 64, SECTION 050 OF MUNICIPAL CODE OF CHICAGO BY WAIVING FEES FOR RELOCATION OF HANDICAPPED PARKING SIGNS.

A proposed ordinance to amend Title 9, Chapter 64, Section 050 of Municipal Code of Chicago by providing that no fees shall be charged for the relocation of handicapped parking signs for which installation and maintenance fees have already been paid, which was *Referred to the Committee on Traffic Control and Safety.*

Presented By

ALDERMAN GILES (37th Ward):

Referred -- AUTHORIZATION FOR ISSUANCE OF PERMIT TO INSTALL SIGN/SIGNBOARD AT 5010 WEST NORTH AVENUE.

A proposed order directing the Commissioner of Buildings to issue a permit to Olympic Signs, Inc. to install a sign/signboard at 5010 West North Avenue, which was *Referred to the Committee on Buildings.*

Presented By

ALDERMAN ALLEN (38th Ward):

DRAFTING OF ORDINANCE FOR VACATION OF PUBLIC ALLEYS IN BLOCK BOUNDED BY NORTH KOLMAR AVENUE, WEST IRVING PARK ROAD, WEST BERTEAU AVENUE AND RIGHT-OF-WAY LINE OF UNION PACIFIC RAILROAD.

A proposed order reading as follows:

Ordered, That the Commissioner of Planning and Development is hereby directed to prepare an ordinance for the proposed vacation of all of the east/west 16 foot public alley and providing for the vacation of the north/south 8 foot public alley, being the south 100 feet, more or less, thereof lying north of and adjoining the north line of the east/west 16 foot public alley to be vacated herein in the block bounded by North Kolmar Avenue, West Irving Park Road, the westerly extension of the north line of West Berteau Avenue and east of the east right-of-way line of the Union Pacific Railroad (formerly the Chicago and Northwestern Railroad) for RLD Investment Partnership (File No. 15-38-96-2070); said ordinance to be transmitted to the Committee on Transportation and Public Way for consideration and recommendation to the City Council.

Alderman Allen moved to *Suspend the Rules Temporarily* to permit immediate consideration of and action upon the foregoing proposed order. The motion *Prevailed*.

On motion of Alderman Allen, the foregoing proposed order was *Passed* by yeas and nays as follows:

Yeas -- Aldermen Granato, Haithcock, Tillman, Preckwinkle, Holt, Steele, Beavers, Dixon, Shaw, Buchanan, Huels, Frias, Olivo, Burke, Jones, Coleman, Peterson, Murphy, Rugai, Troutman, Evans, Munoz, Zalewski, Chandler, Solis, Ocasio, Burnett, E. Smith, Burrell, Wojcik, Suarez, Gabinski, Mell, Austin, Colom, Banks, Giles, Allen, Laurino, O'Connor, Doherty, Natarus, Hansen, Levar, Schulter, M. Smith, Moore, Stone 48.

Nays -- None.

Alderman Natarus moved to reconsider the foregoing vote. The motion was lost.

Referred -- PERMISSION TO CLOSE TO TRAFFIC PORTION OF NORTH MELVINA AVENUE FOR SCHOOL PURPOSES.

Also, a proposed order directing the Commissioner of Transportation to grant permission to Washington D. Smyser Elementary School to close to traffic that part of North Melvina Avenue, between West Montrose Avenue and West Berteau Avenue, on all school days for the 1996/1997 school year, during the periods of 8:20 A.M. to 9:00 A.M. and 2:15 P.M. to 2:45 P.M., for school purposes, which was *Referred to the Committee on Traffic Control and Safety.*

Presented By

ALDERMAN O'CONNOR (40th Ward):

Referred -- PERMISSION TO PARK PICKUP TRUCKS AND/OR VANS AT SPECIFIED LOCATIONS.

Two proposed orders directing the Commissioner of Transportation to grant permission to the applicants listed below to park pickup trucks and/or vans at the locations specified, in accordance with the provisions of Title 9, Chapter 64, Section 170 of the Municipal Code of Chicago, which were *Referred to the Committee on Traffic Control and Safety,* as follows:

Mr. Timothy L. Mack -- 2609 West Argyle Street; and

Mr. Donald S. Nilson -- 5525 North Campbell Avenue.

Referred -- AUTHORIZATION FOR ISSUANCE OF PERMIT TO CONSTRUCT, MAINTAIN AND USE CANOPY AT 6137 NORTH CLARK STREET.

Also, a proposed order authorizing the Director of Revenue to issue a permit to Minas Television to construct, maintain and use one canopy to be attached or attached to the building or structure at 6137 North Clark Street, which was *Referred to the Committee on Transportation and Public Way.*

Referred -- COMMITTEE ON EDUCATION REQUESTED TO EXTEND INVITATION TO CHICAGO PUBLIC SCHOOLS LEADERSHIP TO DISCUSS CURRENT STATUS AND PLANS FOR FUTURE OF SCHOOL SYSTEM.

Also, a proposed resolution directing the City Council Committee on Education to invite Chicago Public Schools Chief Executive Officer Paul Vallas and Reform Board of Trustees President Gery Chico to address the committee regarding the current status of and future plans for the schools, including but not limited to information regarding academic initiatives, remediation and intervention practices, facilities and capital improvements and local school/community relations, which was *Referred to the Committee on Education.*

Presented By

ALDERMAN NATARUS (42nd Ward):

Referred -- GRANTS OF PRIVILEGE TO SUNDRY APPLICANTS FOR VARIOUS PURPOSES.

Fourteen proposed ordinances to grant permission and authority to the applicants listed for the purposes specified, which were *Referred to the Committee on Transportation and Public Way,* as follows:

Atlantis Properties, Ltd. -- to construct, maintain and use twelve balconies over the public way adjacent to 300 West Grand Avenue;

Auditorium Garage, Inc. -- to maintain and use a four-level cantilevered structure over the public way adjacent to 63 -- 69 East Congress Parkway;

Bennett Brothers, Inc. -- to maintain and use three vaulted areas in the public way adjacent to 30 East Adams Street;

Cambium -- to construct, maintain and use three planters in the public way adjacent to 119 West Hubbard Street;

Catholic Health Partners -- to maintain and use a sample basin in the public way adjacent to 811 South Lytle Street;

Harold Lichterman, Inc. -- to construct, maintain and use twenty-one balconies over the public way adjacent to 500 North Orleans Street;

Loeber Motors, Inc. -- to install, maintain and use a public address system and computer cable over the public way adjacent to 1111 North Clark Street;

Loyola University -- to maintain and use steel conductors, steel condensate return lines and a steel compressed air line in the public way adjacent to 820 North Rush Street;

Ms. Ann Lurie -- to construct, maintain and use brussell concrete pavers with caliper sugar maple trees and ground cover in the public way adjacent to 1547 North Dearborn Parkway;

MJ & Partners Restaurant Ltd. Partnership -- to maintain and use two grease basins and one door swing in the public way adjacent to 500 North LaSalle Street;

Motel 6, No. 1276 -- to maintain and use a freight elevator in the public way adjacent to 162 East Ontario Street;

Sandburg Ace Hardware -- to construct, maintain and use one illuminated sign overhanging the public way adjacent to 108 West Germania Place;

Sundance Holdings, Inc. -- to construct, maintain and use thirteen balconies over the public way adjacent to 373 -- 421 West Erie Street; and

Superior Place Development Corporation -- to construct, maintain and use sixty-five balconies and one cement canopy over the public way adjacent to 101 West Superior Place.

Referred -- GRANTS OF PRIVILEGE TO SEATTLE'S BEST COFFEE FOR SIDEWALK CAFES.

Also, two proposed ordinances to grant permission and authority to Seattle's Best Coffee to maintain and use those portions of the public way adjacent to the locations noted for the operation of sidewalk cafes, which were *Referred to the Committee on Transportation and Public Way*, as follows:

42 East Chicago Avenue; and

701 North Wells Street.

Referred -- AMENDMENT OF ORDINANCE WHICH AUTHORIZED GRANT OF PRIVILEGE TO TOYS "R" US.

Also, a proposed ordinance to amend an ordinance passed by the City Council on February 10, 1993 (Council Journal of Proceedings, page 28650) which authorized a grant of privilege to Toys "R" Us to construct, maintain and use a kiosk in the public way adjacent to 2 South State Street, by changing the dimensions to 1.5 feet in width at the base of the sign, 4.75 feet by 4.75 feet at 12 feet above the sidewalk, with a total height of 17 feet and by changing the location to 6.25 feet from the face of the curb line along South State Street and 7.5 feet south of West Madison Street, which was *Referred to the Committee on Transportation and Public Way.*

Referred -- EXEMPTION OF THE CONDOMINIUM ASSOCIATION OF 1550 NORTH STATE PARKWAY FROM PHYSICAL BARRIER REQUIREMENT PERTAINING TO ALLEY ACCESSIBILITY FOR PARKING FACILITIES FOR 1550 NORTH STATE PARKWAY.

Also, a proposed ordinance to exempt The Condominium Association of 1550 North State Parkway from the physical barrier requirement pertaining to alley accessibility for the parking facilities for 1550 North State Parkway, pursuant to Title 10, Chapter 20, Section 210 of the Municipal Code of Chicago, which was *Referred to the Committee on Transportation and Public Way.*

Referred -- VACATION OF PORTION OF NORTH ST. CLAIR STREET AND DEDICATION OF LAND ADJACENT TO PORTION OF EAST ONTARIO STREET.

Also, a proposed ordinance providing for the vacation of the east 3.00 feet of North St. Clair Street, lying between a line 21.21 feet south of the south line of East Ontario Street and a line 97.00 feet south thereof, and for the dedication of a 3.50 foot strip of land adjoining the south line of East Ontario Street, located between a line 16.46 feet east of the east line of North St. Clair Street and a line 84 feet thereof, which was *Referred to the Committee on Transportation and Public Way.*

Referred -- AUTHORIZATION FOR STANDARDIZATION OF PORTIONS OF SPECIFIED PUBLIC WAYS

Also, four proposed ordinances authorizing the Commissioner of the Department of Transportation to take the necessary action for standardization of portions of the public ways specified, which were *Referred to the Committee on Transportation and Public Way,* as follows:

South Michigan Avenue (west side) between East Jackson Boulevard and East Adams Street -- to be known as "Richard Thomas Way";

Intersection of West North Avenue and North Clark Street -- to be known as "Honorary Latin School Boulevard";

North State Street (both sides) between Superior Street and Chicago Avenue -- to be known as "His Eminence Joseph Cardinal Bernardin Way"; and

East Walton Street, between North Michigan Avenue and North Mies Van der Rohe Way -- to be known as "Gerald Wexler Way".

Referred -- AMENDMENT OF TITLE 4, CHAPTER 184 OF MUNICIPAL CODE OF CHICAGO BY ADDITION OF NEW SECTIONS 200 AND 201 TO DEFINE "REAL ESTATE BROKER" AND REQUIRE INCLUSION OF ZONING CLASSIFICATIONS IN REAL ESTATE CONTRACTS.

Also, a proposed ordinance to amend Title 4, Chapter 184 of the Municipal Code of Chicago by the addition of new Sections 200 and 201 which would define the term "real estate broker" and require said brokers operating within the City to include specific zoning classifications in every real estate contract for the real property cited in the contract as well as for parcels abutting said property, which was *Referred to the Committee on Zoning.*

Referred -- AUTHORIZATION FOR ISSUANCE OF PERMITS TO INSTALL SIGNS/SIGNBOARDS AT VARIOUS LOCATIONS.

Also, eight proposed orders directing the Commissioner of Buildings to issue permits to the applicants listed to install signs/signboards at the locations specified, which were *Referred to the Committee on Buildings,* as follows:

Acme-Wiley Corporation -- for one sign/signboard at 630 North Rush Street;

Doyle Sign Company -- for one sign/signboard at 329 North Dearborn Street (150 square feet);

Doyle Sign Company -- for one sign/signboard at 329 North Dearborn Street (170.80 square feet);

Doyle Sign Company -- for one sign/signboard at 329 North Dearborn Street (240 square feet);

North Shore Sign -- for one sign/signboard at 315 West Grand Avenue;

North Shore Sign -- for one sign/signboard at 606 West Roosevelt Road;

Whiteway Sign Co. -- for one sign/signboard at 1650 West Harrison Street; and

Whiteway Sign Co. -- for one sign/signboard at 515 North LaSalle Street.

Referred -- PERMISSION TO HOLD SIDEWALK SALES ON PORTIONS OF SPECIFIED PUBLIC WAYS.

Also, six proposed orders directing the Commissioner of Transportation to grant permission to the applicants listed below for the conduct of sidewalk sales at the locations designated, which were *Referred to the Committee on Special Events and Cultural Affairs,* as follows:

Joyce Horwich Gallery -- at 226 East Ontario Street for the period of September 18 and 19, 1996, during the hours of 10:00 A.M. to 6:00 P.M., each day;

The National Council of African Women/Almeter Henderson -- in front of 420 North Michigan Avenue, for the period extending September 11 through September 13, 1996, during the hours of 9:00 A.M. to 6:00 P.M., each day;

Paul Harris Fashion Store -- at 206 North Michigan Avenue, for the periods of August 23, August 29 and 30, September 10 through September 13, and September 17 through September 20, 1996, during the hours of 9:00 A.M. to 6:00 P.M., each day;

Sportmart, Inc. -- at 620 North LaSalle Street, for the period extending September 6 through September 8, 1996, during the hours of 9:30 A.M. to 6:00 P.M., each day;

That's Our Bag/Mr. Joel Stone -- at 50 East Randolph Street, for the period extending September 10 through September 14, 1996, during the hours of 9:00 A.M. to 6:00 P.M., each day;

U.S. Catholic Bookstore -- in front of 160 North Wabash Avenue, for the period of September 12 and 13, 1996, during the hours of 10:00 A.M. to 3:00 P.M., each day.

Referred -- AUTHORIZATION FOR ISSUANCE OF NECESSARY PERMITS, FREE OF CHARGE, IN CONNECTION WITH U.S. CATHOLIC BOOKSTORE SIDEWALK SALE.

Also, a proposed order authorizing the Director of Revenue to issue the necessary permits, free of charge, to the U.S. Catholic Bookstore in connection with a sidewalk sale to be held at 160 North Wabash Avenue on September 12 and 13, 1996, which was *Referred to the Committee on Special Events and Cultural Affairs.*

Referred -- AUTHORIZATION FOR WAIVER OF ITINERANT MERCHANT, FOOD VENDOR AND RAFFLE LICENSE FEES IN CONNECTION WITH "OCTOBERFEST" TO BE HELD IN QUIGLEY NORTH SEMINARY COURTYARD.

Also, a proposed order authorizing the Director of Revenue to waive the Itinerant Merchant, Food Vendor and Raffle License fees in connection with the "Octoberfest" to be held in the Quigley North Seminary Courtyard on September 7, 1996, which was *Referred to the Committee on Special Events and Cultural Affairs.*

Referred -- AUTHORIZATION FOR ISSUANCE OF PERMITS TO CONSTRUCT, MAINTAIN AND USE CANOPIES AT SPECIFIED LOCATIONS.

Also, seven proposed orders authorizing the Director of Revenue to issue permits to the applicants listed to construct, maintain and use canopies to be attached or attached to the buildings or structures specified below, which were *Referred to the Committee on Transportation and Public Way,* as follows:

Anderson Secretarial Services, Inc. -- for one canopy at 1132 South Jefferson Street;

J. Robt Slott, Inc. -- for twelve canopies at 430 North Wells Street;

Mr. J's Restaurant -- for one canopy at 822 North State Street;

Ares, Inc., as agent for Mutual of New York -- for one canopy at 223 West Erie Street;

Photo Pro One-Hour Lab, Inc. -- for one canopy at 204 North Michigan Avenue;

Ms. Helen Macheras, doing business as Teme Investment Company -- for one canopy at 56 East Walton Street; and

210 East Pearson Condominium Association -- for one canopy at 210 East Pearson Street.

Presented By

ALDERMAN BERNARDINI (43rd Ward):

Referred -- GRANT OF PRIVILEGE TO HEMINGWAY HOUSE CONDOMINIUM ASSOCIATION TO CONSTRUCT, MAINTAIN AND USE CURB CUT ADJACENT TO 1899 NORTH LINCOLN PLAZA.

A proposed ordinance to grant permission and authority to Hemingway House Condominium Association to construct, maintain and use a curb cut for purposes of a recessed bay in the public way adjacent to 1899 North Lincoln Plaza, which was *Referred to the Committee on Transportation and Public Way.*

Referred -- APPROVAL OF PLAT OF COLUMBUS HOSPITAL SUBDIVISION FRONTING SPECIFIED PUBLIC WAYS.

Also, a proposed ordinance directing the Superintendent of Maps, Ex Officio Examiner of Subdivisions, to approve a plat of Columbus Hospital Subdivision, having a frontage on the southerly line of West Deming Place, the west line of North Lakeview Avenue and the northerly line of West St. James Place, which was *Referred to the Committee on Transportation and Public Way.*

Referred -- EXEMPTION OF CHRIS'S AUTOMOTIVE/MR. CHRIS CZERNIEJEWSKI FROM PHYSICAL BARRIER REQUIREMENT PERTAINING TO ALLEY ACCESSIBILITY FOR PARKING FACILITIES FOR 851 WEST ARMITAGE AVENUE.

Also, a proposed ordinance to exempt Chris's Automotive/Chris Czerniejewski from the physical barrier requirement pertaining to alley accessibility for the parking facilities for 851 West Armitage Avenue, pursuant to Title 10, Chapter 20, Section 210 of the Municipal Code of Chicago, which was *Referred to the Committee on Transportation and Public Way.*

Presented By

ALDERMAN HANSEN (44th Ward):

Referred -- GRANT OF PRIVILEGE TO SEATTLE'S BEST COFFEE FOR SIDEWALK CAFE.

A proposed ordinance to grant permission and authority to Seattle's Best Coffee to maintain and use a portion of the public way adjacent to 2951 North Broadway for the operation of a sidewalk cafe, which was *Referred to the Committee on Transportation and Public Way.*

Referred -- AUTHORIZATION FOR ISSUANCE OF PERMITS TO INSTALL SIGNS/SIGNBOARDS AT 3658 NORTH CLARK STREET.

Also, two proposed orders directing the Commissioner of Buildings to issue permits to Victor Sign Corporation to install signs/signboards at 3658 North Clark Street, which were *Referred to the Committee on Buildings.*

Referred -- AUTHORIZATION FOR WAIVER OF SPECIAL TENT ERECTION PERMIT FEES FOR OPEN-HANDS CHICAGO.

Also, a proposed order authorizing the Commissioner of Buildings to waive the Special Tent Erection Permit fees for Open-Hands Chicago, for a tent to be erected in the parking lot of LaSalle NI Bank at 3301 North Ashland Avenue, which was *Referred to the Committee on Special Events and Cultural Affairs.*

Referred -- AUTHORIZATION FOR ISSUANCE OF PERMITS TO CONSTRUCT, MAINTAIN AND USE CANOPIES AT SPECIFIED LOCATIONS.

Also, two proposed orders authorizing the Director of Revenue to issue permits to the applicants listed to construct, maintain and use canopies to be attached or attached to the buildings or structures specified below, which were *Referred to the Committee on Transportation and Public Way*, as follows:

Amalgamated Trust & Savings Bank, under Trust Number 4667, in care of Lakeview Associates, Inc. -- for one canopy at 530 West Diversey Parkway; and

3400 North Lake Shore Drive Condominium Association -- for one canopy at 3400 North Lake Shore Drive.

Presented By

ALDERMAN LEVAR (45th Ward):

Referred -- AUTHORIZATION FOR WAIVER OF PERMIT FEES FOR INSTALLATION OF ELEVATOR AT FOOD SERVICE PROFESSIONALS.

A proposed order authorizing the Director of Revenue to waive the permit fees for the installation of a new elevator at Food Service Professionals, a division of the Archdiocese of Chicago, which was *Referred to the Committee on Finance.*

Referred -- AUTHORIZATION FOR WAIVER OF SPECIFIED LICENSE AND PERMIT FEES FOR PARTICIPANTS IN VARIOUS EVENTS.

Also, two proposed orders authorizing the Director of Revenue to waive license and permit fees specified below for participants in the events noted, to take place along the public ways and during the periods specified, which were *Referred to the Committee on License and Consumer Protection,* as follows:

Saint Edward's Church Fall Festival -- to be held on parish grounds at 4350 West Sunnyside Avenue and adjoining the premises at 4447 North Lowell Avenue, on October 18 and 19, 1996 (Food Vendor and Itinerant Merchant License fees and Erection of Tent Permit fees); and

Tarsfest, sponsored by the Saint Tarcissus School Board -- to be held on West Ardmore Avenue, between North McVicker Avenue and North Meade Avenue, on September 28, 1996 (Food Vendor and Itinerant Merchant License fees and Street Closing Permit fee).

Referred -- PERMISSION TO CLOSE TO TRAFFIC PORTION OF SPECIFIED PUBLIC ALLEY FOR SCHOOL PURPOSES.

Also, a proposed order directing the Commissioner of Transportation to grant permission to Saint John's Lutheran School to close to traffic the first alley 300 feet north of West Montrose Avenue at North Lavergne Avenue, east to the "T" alley on all school days for the 1996/1997 school year, during the hours of 11:30 A.M. to 12:30 P.M., for school purposes, which was *Referred to the Committee on Traffic Control and Safety.*

Presented For

ALDERMAN SHILLER (46th Ward):

Referred -- EXEMPTION OF LOUIS A. WEISS MEMORIAL HOSPITAL FROM ALL 1996 CITY FEES AND CHARGES RELATED TO ERECTION AND MAINTENANCE OF SPECIFIED BUILDINGS UNDER NOT-FOR-PROFIT STATUS.

A proposed ordinance, presented by Alderman Moore, to exempt Louis A. Weiss Memorial Hospital from all 1996 city fees and charges related to the erection and maintenance of buildings within the area bounded by West Lawrence Avenue, North Marine Drive, West Montrose Avenue and North Broadway under its not-for-profit status, which was *Referred to the Committee on Finance.*

Referred -- EXEMPTION OF MR. STEVE SGOURAS FROM PHYSICAL BARRIER REQUIREMENT PERTAINING TO ALLEY ACCESSIBILITY FOR PARKING FACILITIES FOR 4641 NORTH MAGNOLIA AVENUE.

Also, a proposed ordinance, presented by Alderman Moore, to exempt Mr. Steve Sgouras from the physical barrier requirement pertaining to alley accessibility for the parking facilities for 4641 North Magnolia Avenue, pursuant to Title 10, Chapter 20, Section 210 of the Municipal Code of Chicago, which was *Referred to the Committee on Transportation and Public Way.*

Referred -- AUTHORIZATION FOR WAIVER OF PERMIT AND ITINERANT MERCHANT LICENSE FEES FOR PARTICIPANTS IN VARIOUS EVENTS.

Also, two proposed orders, presented by Alderman Moore, authorizing the Director of Revenue to waive the Permit and Itinerant Merchant License fees for the participants in the events noted, to take place during the periods specified, which were *Referred to the Committee on License and Consumer Protection,* as follows:

Lakeview Ace Hardware, Inc. Sidewalk Sale -- for the period of September 20 and 21, 1996; and

Uptown Chamber of Commerce Sidewalk Sale -- for the period extending September 19 through 21, 1996.

Referred -- DEPARTMENT OF REVENUE DIRECTED TO REFUND FINES AND RESCIND LATE FEES ASSOCIATED WITH CERTAIN PARKING TICKETS.

Also, a proposed resolution, presented by Alderman Moore, directing the Department of Revenue to refund the amount $100.00 to Mr. Joel Nemirow, for parking ticket Numbers 9070022306 and 9070022307 and to rescind the late charge of $50.00 which has been attached to each of said tickets, which was *Referred to the Committee on Finance.*

Presented By

ALDERMAN SHILLER (46th Ward) And ALDERMAN MUNOZ (22nd Ward):

Referred -- BOYCOTT OF PRODUCTS PRODUCED BY BRIDGESTONE/FIRESTONE, INC.

A proposed resolution urging workers, consumers and governmental bodies to forego the purchase of products produced by Bridgestone/Firestone, Inc. until such time as the corporation achieves resolutions of its labor dispute, which was *Referred to the Committee on Human Relations.*

Presented By

ALDERMAN SCHULTER (47th Ward):

Referred -- EXEMPTION OF METHODIST HOSPITAL OF CHICAGO FROM ALL 1996 CITY FEES UNDER NOT-FOR-PROFIT STATUS.

A proposed ordinance providing inclusive exemption from all 1996 city fees to Methodist Hospital of Chicago under its not-for-profit status, which was *Referred to the Committee on Finance.*

Referred -- EXEMPTION OF VARIOUS APPLICANTS FROM PHYSICAL BARRIER REQUIREMENT PERTAINING TO ALLEY ACCESSIBILITY FOR SPECIFIED PARKING FACILITIES.

Also, two proposed ordinances to exempt the applicants listed from the physical barrier requirement pertaining to alley accessibility for the parking facilities adjacent to the locations specified, pursuant to Title 10, Chapter 20,

Section 210 of the Municipal Code of Chicago, which were *Referred to the Committee on Transportation and Public Way,* as follows:

Mr. Christopher H. Dabrowski/Mr. Waldo Kabat -- 3948 -- 3956 North Ashland Avenue; and

Jasper Construction/Mr. Martin Ronan -- 4880 North Paulina Street.

Presented By

ALDERMAN M. SMITH (48th Ward):

Referred -- PERMISSION TO HOLD SIDEWALK SALE IN 5000 BLOCK OF NORTH MARINE DRIVE.

A proposed order directing the Commissioner of Transportation to grant permission to Ms. Elizabeth Mueller to conduct a sidewalk sale in the 5000 block of North Marine Drive on October 5 and October 12, 1996, during the hours of 8:30 A.M. to 4:00 P.M., each day, which was *Referred to the Committee on Special Events and Cultural Affairs.*

Referred -- CANCELLATION OF PERMITS FOR CONSTRUCTION OF DRIVEWAYS/CURB CUTS AND ALLEY ACCESSIBILITY FOR 5709 -- 5713 NORTH CLARK STREET.

Also, a proposed ordinance to cancel any and all permits for the construction of driveways or curb cuts or use of the sidewalk for the passage of motor vehicles and to rescind any and all permits for alley ingress and/or egress for the address known as 5709 -- 5713 North Clark Street, which was *Referred to the Committee on Transportation and Public Way.*

Presented By

ALDERMAN MOORE (49th Ward):

Referred -- REMOVAL OF PAY TELEPHONES AT SPECIFIED LOCATIONS.

Three proposed ordinances requiring the grantees specified below to remove pay telephones from the public way at the locations specified pursuant to the provisions of Title 10, Chapter 28, Section 265(f) of the Municipal Code of Chicago, which were *Referred to the Committee on Transportation and Public Way,* as follows:

Ameritech -- one pay telephone located at 1545 West Howard Street;

Ameritel -- two pay telephones located at 7242 North Damen Avenue; and

Express Telephone Systems, Inc. -- one pay telephone located at 7550 North Sheridan Road.

Presented By

ALDERMAN STONE (50th Ward):

Referred -- REMOVAL OF PAY TELEPHONES AT 2700 WEST PETERSON AVENUE.

A proposed ordinance requiring Sheffield Systems to remove the pay telephones from the public way located at 2700 West Peterson Avenue, pursuant to the provisions of Title 10, Chapter 28, Section 265(f) of the Municipal Code of Chicago, which was *Referred to the Committee on Transportation and Public Way.*

Referred -- CONSIDERATION FOR INSTALLATION OF ALLEYLIGHT BEHIND 2526 WEST BIRCHWOOD AVENUE.

Also, a proposed order directing the Commissioner of Transportation to give consideration to the installation of an alleylight behind the premises at 2526 West Birchwood Avenue, which was *Referred to the Committee on Finance.*

Referred -- PERMISSION TO PARK PICKUP TRUCK AND/OR VAN AT 3112 WEST JARLATH AVENUE.

Also, a proposed order directing the Commissioner of Transportation to grant permission to Mr. Gary Janowitz to park his pickup truck and/or van at 3112 West Jarlath Avenue in accordance with the provisions of Title 9, Chapter 64, Section 170 of the Municipal Code of Chicago, which was *Referred to the Committee on Traffic Control and Safety.*

---

5. FREE PERMITS, LICENSE FEE EXEMPTIONS, CANCELLATION OF WARRANTS FOR COLLECTION AND WATER RATE EXEMPTIONS, ET CETERA.

Proposed ordinances, orders, et cetera described below, were presented by the aldermen named and were *Referred to the Committee on Finance,* as follows:

FREE PERMITS:

BY ALDERMAN SHAW (9th Ward):

Altgeld Clinic -- for rehabilitation of an existing structure on the premises known as 1031 East 130th Street.

BY ALDERMAN BUCHANAN (10th Ward):

Southeast Chicago Development Commission -- for rehabilitation of an existing structure on the premises known as 9204 South Commercial Avenue.

BY ALDERMAN OLIVO (13th Ward):

Saint Mary Star of the Sea School -- for construction of a recreation center on the premises known as 6249 South Knox Avenue.

BY ALDERMAN TROUTMAN (20th Ward):

Christway Baptist Church -- for construction on the premises known as 1210 East 62nd Street.

BY ALDERMAN NATARUS (42nd Ward):

UBM, Inc. -- for the construction of new facilities on the 30th floor of the Richard J. Daley Center on the premises known as 50 West Washington Street.

BY ALDERMAN BERNARDINI (43rd Ward):

Catholic Archdiocese/DePaul University -- for rehabilitation of dormitories at various locations.

BY ALDERMAN MOORE for
ALDERMAN SHILLER (46th Ward):

Howard Brown Health Center -- for construction of a building on the premises known as 4019 -- 4025 North Sheridan Road.

Louis A. Weiss Memorial Hospital -- for electrical maintenance on the premises known as 4646 North Marine Drive.

Sarah's Circle -- for remodeling on the premises known as 4750 North Sheridan Road.

LICENSE FEE EXEMPTIONS:

BY ALDERMAN GRANATO (1st Ward):

Casa Central, 1401 North California Avenue.

BY ALDERMAN HAITHCOCK (2nd Ward):

Rockwell Community/Inter-Agency Network, 145 South Campbell Avenue.

BY ALDERMAN DIXON (8th Ward):

South Shore Hospital, 8012 South Crandon Avenue (3).

BY ALDERMAN SHAW (9th Ward):

Altgeld Gardens Learning Center, 941 East 132nd Street.

Pullman Creative Learning Center, 614 East 113th Street.

Misericordia Home, Inc. -- South, 2916 West 47th Street.

BY ALDERMAN JONES (15th Ward):

Church of God Community Day Care Center, 1738 West Marquette Road.

BY ALDERMAN MURPHY (18th Ward):

Ezzard Charles Day Care Center, 7946 South Ashland Avenue (2).

BY ALDERMAN RUGAI (19th Ward):

Beverly Montessori School, 9916 South Walden Parkway.

Central Baptist Children Home, 11024 South Bell Avenue.

Easter Seal Society of Metropolitan Chicago, Inc. (A. J. Blandecker Rehabilitation Center), 9455 South Hoyne Avenue.

The Washington and Jane Smith Home, 2340 West 113th Place.

BY ALDERMAN TROUTMAN (20th Ward):

Harris Young Women's Christian Association Child Development Center, 6200 South Drexel Avenue.

BY ALDERMAN OCASIO (26th Ward):

Easter Seal G. M. Annex, 3423 West North Avenue.

Easter Seal Society of Metropolitan Chicago, 2345 West North Avenue.

BY ALDERMAN O'CONNOR (40th Ward):

Edgewater Hospital and Medical Center, Inc., 5700 North Ashland Avenue (2).

BY ALDERMAN DOHERTY (41st Ward):

Norwegian Old Peoples Home Society, 6016 North Nina Avenue.

Resurrection Medical Center, 7435 West Talcott Avenue.

BY ALDERMAN STONE (50th Ward):

Virginia Frank Child Development Center, 3033 West Touhy Avenue.

CANCELLATION OF WARRANTS FOR COLLECTION:

BY ALDERMAN HAITHCOCK (2nd Ward):

Ada S. McKinley Foundation, 330 East 24th Street -- annual mechanical ventilation inspection fee.

BY ALDERMAN HOLT (5th Ward):

Vivekananda Vedanta Society, 5419 South Hyde Park Boulevard -- annual building inspection fee.

BY ALDERMAN STEELE (6th Ward):

Israel Methodist Church, 7620 South Cottage Grove Avenue -- annual "No Parking" sign usage fee.

BY ALDERMAN BEAVERS (7th Ward):

Ada S. McKinley Foundation, 8458 South Mackinaw Avenue -- annual building inspection fee.

BY ALDERMAN SHAW (9th Ward):

Historic Pullman Foundation, various locations -- annual mechanical ventilation inspection fees and annual public place of assembly inspection fees (2).

BY ALDERMAN HUELS (11th Ward):

Bridgeport Child Development, 3053 South Normal Avenue -- annual refrigeration inspection fee.

Valentine Boys Club of Chicago, 3400 South Emerald Avenue -- annual fuel burning equipment inspection fee.

BY ALDERMAN TROUTMAN (20th Ward):

Thursh Construction Company, 357 West Chicago Avenue -- annual driveway inspection fees.

BY ALDERMAN O'CONNOR (40th Ward):

Swedish Covenant Hospital, 5145 North California Avenue -- annual public place of assembly inspection fee and no parking sign permit for year 1995.

BY ALDERMAN DOHERTY (41st Ward):

Norweigan Old Peoples Home, 6016 North Nina Avenue -- annual control and process device inspection fees.

Norwood Park Home, 6016 North Nina Avenue -- annual refrigeration/air conditioning inspection fees and annual fuel burning equipment inspection fees (2).

BY ALDERMAN NATARUS (42nd Ward):

Archdiocese of Chicago, 155 East Superior Street -- annual building inspection fee.

Northwestern Memorial Hospital, 244 East Pearson Street -- semi-annual elevator inspection fee.

BY ALDERMAN BERNARDINI (43rd Ward):

Anixter Center, 2032 North Clybourn Avenue -- annual building inspection fees.

Moody Bible Church, 1609 North LaSalle Street -- annual public place of assembly inspection fee (2).

BY ALDERMAN HANSEN (44th Ward):

Jane Adams Hull House, 3212 North Broadway -- annual public place of assembly inspection fees.

BY ALDERMAN MOORE for
ALDERMAN SHILLER (46th Ward):

Uptown Center Hull House, 4520 North Beacon Street -- annual public place of assembly fee (4).

BY ALDERMAN SCHULTER (47th Ward):

Ravenswood Hospital, 4550 North Winchester Avenue -- fuel burning equipment inspection fees and "No Parking" sign and curb surcharge fees (2).

BY ALDERMAN STONE (50th Ward):

Ida Crown Jewish Academy, 2828 West Pratt Boulevard -- public place of assembly inspection fee.

CANCELLATION OF WATER RATES:

BY ALDERMAN HAITHCOCK (2nd Ward):

Lyric Opera of Chicago, 2521 -- 2559 South Dearborn Street.

Zion Hill Baptist Church West, 1255 South Ashland Avenue.

BY ALDERMAN TROUTMAN (20th Ward):

Christway Baptist Church, 1416 East 62nd Place.

BY ALDERMAN E. SMITH (28th Ward):

Evangelistic Outreach Ministry, 4302 West Madison Street (2).

Mount Sinai Health System, various locations (3).

BY ALDERMAN HANSEN (44th Ward):

Jane Adams Hull Center, 3212 North Broadway.

BY ALDERMAN STONE (50th Ward):

Yeshiva Migdal Torah, 2726 -- 2728 West Pratt Avenue.

REFUND OF FEES:

BY ALDERMAN PRECKWINKLE (4th Ward):

Fathers of Saint Charles/Scalabrini House of Theology, 5121 South University Avenue -- refund in the amount of $6,216.00.

BY ALDERMAN LAURINO (39th Ward):

Albany Community Center, Inc., 3403 West Lawrence Avenue -- refund in the amount of $1,116.41.

BY ALDERMAN NATARUS (42nd Ward):

Michigan Avenue Streetscape Association, 111 West Washington Street -- refund in the amount of $1,883.75.

BY ALDERMAN BERNARDINI (43rd Ward):

Saint James Evangelical Church, 2046 North Fremont Street -- refund in the amount of $75.00.

BY ALDERMAN M. SMITH (48th Ward):

Chinese Mutual Aid Association -- refund in the amount of $1,004.00.

BY ALDERMAN MOORE (49th Ward):

Sacred Heart School, 6250 North Sheridan Road -- refund in the amount of $1,859.00.

SENIOR CITIZEN SEWER REFUNDS:
($50.00)

BY ALDERMAN HAITHCOCK (2nd Ward):

Newman, Morton W.

BY ALDERMAN PRECKWINKLE (4th Ward):

Adams, Altonette B.
Buettner, Virginia
Hopkins, Johnnie M.
Weems, Dolores J.

BY ALDERMAN HOLT (5th Ward):

Adair, Margaret
Lezak, Gladys L.
Neuberger, Irene G.

BY ALDERMAN STEELE (6th Ward):

Burgess, Helen
Edington, Edith B.

BY ALDERMAN DIXON (8th Ward):

Athalone, Elnora
El, Soloman B.
Payne, Estella

BY ALDERMAN MURPHY (18th Ward):

Kunka, Gregory

BY ALDERMAN ZALEWSKI (23rd Ward):

Gage, John B.

Komoroski, Leona

BY ALDERMAN BANKS (36th Ward):

Antonacci, Minnie

BY ALDERMAN ALLEN (38th Ward):

Grund, Louise R.

Sochacki, Alfred J.

BY ALDERMAN O'CONNOR (40th Ward):

Berman, Faye

Chowaniec, Doris

Velich, Tom

Whitman, Ann M.

BY ALDERMAN DOHERTY (41st Ward):

Ghimenti, Norma E.

Kurowski, Isabelle

Muellner, Mary B.

BY ALDERMAN NATARUS (42nd Ward):

Ahtelius, Ann M.
Cholll, Janice
Davis Robson, Janice
De Micco, Guy
Elson, William B.
Gianasi, Charles A.
Greenberg, Jean
Hart, Howard
Mose, Patricia R.
Powers, Nancy R.
Wexler, Ruth

BY ALDERMAN BERNARDINI (43rd Ward):

Belgrade, Sylvia F.
Buller, June
Mayer, Jane R.
Novak, Lawrence A.
O'Toole, Richard J.

BY ALDERMAN HANSEN (44th Ward):

Ballis, Helen Y.
Slowik, Julia
Smith, Leonard R.

BY ALDERMAN LEVAR (45th Ward):

Carone, Geraldine
Gross, Maxine W.
Hardtke, Geraldine L.
Inouye, George D.
Karwoski, Louis A.
Krueger, Harold R.
Nodland, Janna

BY ALDERMAN SHILLER (46th Ward):

Blinder, Alice D.
Gallagher, John H.
Monahan, Thomas M.
Schmit, William H., Jr.
Stachnik, Lois
Turner, Richard E.

BY ALDERMAN M. SMITH (48th Ward):

Herdeg, Regina
Simons, Helen P.

BY ALDERMAN STONE (50th Ward):

Edelstein, Luzor or Ida
Goss, Myrtle
Rossett, Charlotte
Rubin, Mildred
Tansey, Mary
Zaretsky, Anna

APPROVAL OF JOURNAL OF PROCEEDINGS.

JOURNAL (July 31, 1996).

The City Clerk submitted the printed Official Journal of the Proceedings of the regular meeting held on July 31, 1996, at 10:00 A.M., signed by him as such City Clerk.

Alderman Burke moved to *Approve* said printed Official Journal and to dispense with the reading thereof. The question being put, the motion *Prevailed.*

JOURNAL CORRECTIONS.

(July 10, 1996)

Alderman Laurino moved to *Correct* the printed Official Journal of the Proceedings of the regular meeting held on Wednesday, July 10, 1996, as follows:

Page 25595 -- by deleting the word "Hamlin" appearing in the twenty-third line from the top of the page and inserting in lieu thereof the word "Avers".

Page 25597 -- by deleting in its entirety the fifth line from the top of the page and inserting in lieu thereof the words "Commercial District and a B4-2 Restricted Retail District in the area shown on Map No. 13-J bounded by:".

The motion to correct *Prevailed.*

(June 10, 1996)

Alderman Burke moved to *Correct* the printed Official Journal of the Proceedings of the regular meeting held on Monday, June 10, 1996, as follows:

Page 23777 -- by inserting the punctuation mark "[" at the beginning of the twenty-fourth line from the top of the page.

Page 24197 -- by deleting the boundary "West 66th Street" appearing in the fourth line from the bottom of the page and inserting in lieu thereof the boundary "West 66th Place".

The motion to correct *Prevailed.*

UNFINISHED BUSINESS.

DESIGNATION OF GAGE GROUP BUILDINGS AS CHICAGO LANDMARK.

On motion of Alderman Burke, the City Council took up for consideration the report of the Committee on Historical Landmark Preservation, deferred and published in the Journal of Council Proceedings of July 31, 1996, page 26672, recommending that the City Council pass a proposed substitute ordinance printed on pages 26672 through 26674 which designates the Gage Group Buildings as a historical landmark.

On motion of Alderman Troutman, the said proposed substitute ordinance was *Passed* by yeas and nays as follows:

Yeas -- Aldermen Granato, Haithcock, Tillman, Preckwinkle, Holt, Steele, Beavers, Dixon, Shaw, Huels, Frias, Olivo, Burke, Jones, Coleman, Peterson, Murphy, Rugai, Troutman, Evans, Munoz, Zalewski, Chandler, Solis, Ocasio, Burnett, E. Smith, Burrell, Wojcik, Suarez, Gabinski, Mell, Austin, Colom, Banks, Giles, Allen, Laurino, O'Connor, Doherty, Natarus, Levar, Schulter, M. Smith, Moore, Stone -- 46.

Nays -- None.

Alderman Natarus moved to reconsider the foregoing vote. The motion was lost.

The following is said ordinance as passed:

WHEREAS, Pursuant to Section 2-120-690 of the Municipal Code of Chicago, the City of Chicago through its Commission on Chicago Landmarks ("Commission") has determined that the three (3) buildings that comprise the Gage Group, located at 18, 24 and 30 South Michigan Avenue, Chicago, Illinois, are worthy of designation as a Chicago landmark; and

WHEREAS, The Commission has found that the Gage Group meets certain criteria for designation under Section 2-120-620 (1), (4) and (5) of the Municipal Code of Chicago; and

WHEREAS, The Gage Group, designed in 1898, is an excellent example of the Chicago School of Architecture -- a movement of international importance marked by technological and aesthetic innovations in

architecture -- that is a significant and valuable contribution to the heritage and culture of Chicago; and

WHEREAS, The buildings in the Gage Group were designed by architects William Holabird and Martin Roche, whose firm is noted as an innovative and prolific practitioner of the Chicago School of Architecture; and

WHEREAS, The facade of the building at 18 South Michigan Avenue in the Gage Group was a unique collaborative design by Holabird and Roche and renowned architect Louis H. Sullivan, who developed the aesthetic theory that formed the basis for twentieth century commercial architecture; and

WHEREAS, The Gage Group embodies the distinctive characteristics of the skeletal-frame skyscraper developed by the Chicago School, in that the structural frame of the building defines its aesthetic treatment, opening the walls to very large windows that provide a maximum of natural light to illuminate the interior; and

WHEREAS, The buildings in the Gage Group were integral to the development of Michigan Avenue as a prestigious boulevard, contemporanious with such prominent buildings as the Auditorium Theatre, Fine Arts Building, Orchestra Hall, Art Institute and Cultural Center and concurrently with the development of Grant Park into the premier public park in Chicago; and

WHEREAS, The Gage Group, through the open frames and large windows of these designs -- with Sullivan's unique ornament on the building at 18 South Michigan Avenue -- and its prominent location overlooking Grant Park, has become a singular, familiar and established visual feature of the City of Chicago; now, therefore,

Be It Ordained, by the City Council of the City of Chicago:

SECTION 1. The three (3) buildings that comprise the Gage Group, located at 18, 24 and 30 South Michigan Avenue, and legally described as:

> Sublots 1 and 2 of Lot 5, also Lot 8 and the north 8 feet of Lot 9 in Block 1 in Fractional Section 15 Addition to Chicago in Section 15, Township 39 North, Range 14 East of the Third Principal Meridian, in Cook County, Illinois (Permanent Index Numbers 17-15-101-011, 17-15-101-012, 17-15-101-013)

are hereby designated as a Chicago landmark. The significant historical and architectural features by which the Gage Group meets three (3) of the criteria for landmark designation are: the South Michigan Avenue exterior facades and their rooflines.

SECTION 2. The Commission on Chicago Landmarks is hereby directed to create a suitable plaque appropriately identifying said landmark and to affix the plaque to the property designated as a Chicago landmark in accordance with the provisions of Section 2-120-700 of the Municipal Code of Chicago.

SECTION 3. The Commission on Chicago Landmarks is directed to comply with provisions of Section 2-120-720 of the Municipal Code of Chicago regarding notification of said designation.

SECTION 4. This ordinance shall take effect from and after the date of its passage.

AMENDMENT OF TITLE 17, SECTION 11-9-3.1 OF MUNICIPAL CODE OF CHICAGO (CHICAGO ZONING ORDINANCE) BY FURTHER RESTRICTING APPLICATIONS FOR ZONING ORDINANCE AMENDMENTS.

On motion of Alderman Burke, the City Council took up for consideration the report of the Committee on Zoning, deferred and published in the Journal of Council Proceedings of July 31, 1996, page 27243, recommending that the City Council pass a proposed ordinance printed on pages 27244 through 27245 which amends Title 17, Section 11-9-3.1 of the Municipal Code of Chicago by further restricting applications for zoning ordinance amendments.

On motion of Alderman Banks, the said proposed ordinance was *Passed* by yeas and nays as follows:

Yeas -- Aldermen Granato, Haithcock, Tillman, Preckwinkle, Holt, Steele, Beavers, Dixon, Shaw, Huels, Frias, Olivo, Burke, Jones, Coleman, Peterson, Murphy, Rugai, Troutman, Evans, Munoz, Zalewski, Chandler, Solis, Ocasio, Burnett, E. Smith, Burrell, Wojcik, Suarez, Gabinski, Mell, Austin, Colom, Banks, Giles, Allen, Laurino, O'Connor, Doherty, Natarus, Levar, Schulter, M. Smith, Moore, Stone -- 46.

Nays -- None.

Alderman Natarus moved to reconsider the foregoing vote. The motion was lost.

The following is said ordinance as passed:

Be It Ordained by the City Council of the City of Chicago:

SECTION 1. That Title 17 of the Municipal Code of Chicago, the Chicago Zoning Ordinance, is hereby amended by adding the language in italics, as follows:

11.9-3.1 Application Requirements.

Each applicant subject to the provisions hereof shall, not more than 30 days before filing an application serve written notice, return receipt requested, on the owners of all property within the subject area not solely owned by the applicant, and on the owners of all property within 250 feet in each direction of the lot line of the subject property, said owners being such persons or entities which appear from the authentic tax records of Cook County; provided that the number of feet occupied by all public roads, streets, alleys and other public ways shall be excluded in computing the 250 feet requirement; provided further, that in no event shall this requirement exceed 400 feet, including public streets, alleys and other public ways. Said notice shall contain the address of the subject property, a brief statement of the nature of the application, the name and address of the applicant and the statement that the applicant intends to file said application on an approximate date. If after a bonafide effort to determine such address by the applicant, the owner of the property on which notice is served cannot be found at his or its last known address, or the mailed notice is returned because the owner cannot be found at the last known address, the notice requirements of this provision shall be deemed satisfied.

In addition to serving the notice herein required, at the time of filing application, the applicant shall furnish to the chairman of the committee on zoning a complete list containing the names and last known address of the persons so served and said applicant shall also furnish a written statement to the chairman of the committee on zoning certifying that the requirements hereof have been complied with. The committee on zoning shall hear no application unless the applicant complies with all respects with the requirements herein.

Whenever the applicant is a member of the Chicago city council or the mayor, it shall be the duty of the Chicago city council committee on zoning to serve notice as set forth in section 11.9-3.1, of this ordinance, *including a brief statement of the nature of the application,* except that notice shall be served by first class mail and shall be served not less than 15 days before an advertised public hearing; provided, however, that when any property in the area requiring notice has been converted to condominiums pursuant to the "Illinois Condominium Act" and contains more than 25 condominium units, the committee shall only be required to serve notice on the condominium association governing the property.

SECTION 2. This ordinance shall be in full force and effect from and after its due passage and publication.

AMENDMENT OF CHICAGO ZONING ORDINANCE BY RECLASSIFICATION OF PARTICULAR AREAS.

On motion of Alderman Burke, the City Council took up for consideration two reports of the Committee on Zoning, deferred and published in the Journal of Council Proceedings of July 31, 1996, pages 27245 through 27246, recommending that the City Council pass various proposed ordinances printed on page 27246 and on pages 27248 through 27251, which amend the Chicago Zoning Ordinance by reclassifying particular areas.

On motion of Alderman Banks, the said proposed ordinances were *Passed* by yeas and nays as follows:

Yeas -- Aldermen Granato, Haithcock, Tillman, Preckwinkle, Holt, Steele, Beavers, Dixon, Shaw, Huels, Frias, Olivo, Burke, Jones, Coleman, Peterson, Murphy, Rugai, Troutman, Evans, Munoz, Zalewski, Chandler, Solis, Ocasio, Burnett, E. Smith, Burrell, Wojcik, Suarez, Gabinski, Mell, Austin, Colom, Banks, Giles, Allen, Laurino, O'Connor, Doherty, Natarus, Levar, Schulter, M. Smith, Moore, Stone -- 46.

Nays -- None.

Alderman Natarus moved to reconsider the foregoing vote. The motion was lost.

The following are said ordinances as passed (the italic heading in each case not being a part of the ordinance):

Reclassification Of Area Shown On Map Number 1-G.

Be It Ordained by the City Council of the City of Chicago:

SECTION 1. That the Chicago Zoning Ordinance be amended by changing all the M2-2 General Manufacturing District symbols and indications as shown on Map No. 1-G in the area bounded by:

a line 56.8 feet north of West Hubbard Street; North Sangamon Street; West Hubbard Street; and the alley next west of and parallel to North Sangamon Street,

to those of a B4-4 Restricted Service District and a corresponding use district is hereby established in the area above described.

SECTION 2. This ordinance shall be in force and effect from and after its passage and due publication.

Reclassification Of Area Shown On Map Number 1-H.

Be It Ordained by the City Council of the City of Chicago:

SECTION 1. That the Chicago Zoning Ordinance be amended by changing all the C1-2 Restricted Commercial District symbols and indications as shown on Map No. 1-H in the area bounded by:

> West Grand Avenue; a line 72.084 feet east of and parallel to North Paulina Street; the alley next south of West Grand Avenue; and North Paulina Street,

to those of a C2-1 General Commercial District and a corresponding use district is hereby established in the area above described.

SECTION 2. This ordinance shall be in force and effect from and after its passage and due publication.

Reclassification Of Area Shown On Map Number 7-G.

Be It Ordained by the City Council of the City of Chicago:

SECTION 1. That the Chicago Zoning Ordinance be amended by changing all the M1-2 Restricted Manufacturing District symbols and indications as shown on Map No. 7-G in the area bounded by:

> West Altgeld Street; North Greenview Avenue; a line 96.11 feet south of and parallel to West Altgeld Street; and the public alley next west of and parallel to North Greenview Avenue,

to those of an R4 General Residence District and a corresponding use district is hereby established in the area above described.

SECTION 2. This ordinance shall be in force and effect from and after its passage and due publication.

Reclassification Of Area Shown On Map Number 7-I.

Be It Ordained by the City Council of the City of Chicago:

SECTION 1. That the Chicago Zoning Ordinance be amended by changing all the R3 General Residence District symbols and indications as shown on Map No. 7-I in the area bounded by:

> West Barry Avenue; the alley next southwesterly of and parallel to North Elston Avenue; the alley next south of and parallel to West Barry Avenue; and a line 286 feet east of North California Avenue,

to those of a C1-1 Restricted Commercial District and a corresponding use district is hereby established in the area above described.

SECTION 2. This ordinance shall be in force and effect from and after its passage and due publication.

Reclassification Of Area Shown On Map Number 9-G.

Be It Ordained by the City Council of the City of Chicago:

SECTION 1. That the Chicago Zoning Ordinance be amended by changing all the M1-2 Restricted Manufacturing District symbols and indications as shown on Map No. 9-G in the area bounded by:

> a line 96 feet west of and parallel to North Lakewood Avenue; West Belmont Avenue; a line 317 feet west of and parallel to North Lakewood Avenue; and the alley next north of West Belmont Avenue,

to those of a B4-2 Restricted Service District and a corresponding use district is hereby established in the area above described.

SECTION 2. This ordinance shall be in force and effect from and after its passage and due publication.

Reclassification Of Area Shown On Map Number 13-I.

Be It Ordained by the City Council of the City of Chicago:

SECTION 1. That the Chicago Zoning Ordinance be amended by changing all the C1-2 Restricted Commercial District symbols and indications as shown on Map No. 13-I in the area bounded by:

> the alley next north of and parallel to West Lawrence Avenue; a line 99.73 feet east of North Albany Avenue; West Lawrence Avenue; and North Albany Avenue,

to those of a C2-1 General Commercial District and a corresponding use district is hereby established in the area above described.

SECTION 2. This ordinance shall be in force and effect from and after its passage and due publication.

Reclassification Of Area Shown On Map Number 17-G.

Be It Ordained by the City Council of the City of Chicago:

SECTION 1. That the Chicago Zoning Ordinance be amended by changing all the B2-2 Restricted Retail District symbols and indications as shown on Map No. 17-G in the area bounded by:

> West Loyola Avenue; a line 100 feet east of North Lakewood Avenue; the alley next south of and parallel to West Loyola Avenue; and North Lakewood Avenue,

to those of a B4-2 Restricted Service District and a corresponding use district is hereby established in the area above described.

SECTION 2. This ordinance shall be in force and effect from and after its passage and due publication.

Reclassification Of Area Shown On Map Number 20-F.

Be It Ordained by the City Council of the City of Chicago:

SECTION 1. That the Chicago Zoning Ordinance be amended by changing all the M2-2 General Manufacturing District symbols and indications as shown on Map No. 20-F in the area bounded by:

a line 281.23 feet north of West 85th Street; South Lafayette Avenue; West 85th Street; and South Perry Avenue, or the line thereof if extended where no street exists,

to those of an R2 Single-Family Residence District and a corresponding use district is hereby established in the area above described.

SECTION 2. This ordinance shall be in force and effect from and after its passage and due publication.

MISCELLANEOUS BUSINESS.

PRESENCE OF VISITORS NOTED.

The Honorable Richard M. Daley, Mayor, called the attention of the City Council to the presence of the following visitors:

The family of the late former alderman of the 18th Ward, Robert T. Kellam including his wife, Rosemary; sons, Robert T., Jr., Richard C., Patrick J. and Kevin M.; daughter, Kathryn A. Annerino; daughters-in-law, Janice M., Jill L. and Barbara L.; son-in-law James B. Annerino; grandchildren, Robert T. M., Patricia M., Kieran C., Kevin H., Brendan P., Nora L., Emily R., Matthew P., Tracy L., Brett R., Timothy J., Kyle J., Charlie K. and Mary Kate Annerino; and sister, Mary Jane O'Donnell;

Ms. Karen Asuncion, President of Local Lodge 1487 of the International Association of Machinists and Aerospace Workers; and

The Honorable James C. Murray, retired judge of the Illinois Appellate Court.

Time Fixed For Next Succeeding Regular Meeting.

By unanimous consent, Alderman Burke presented a proposed ordinance which reads as follows:

Be It Ordained by the City Council of the City of Chicago:

SECTION 1. That the next succeeding regular meeting of the City Council of the City of Chicago to be held after the meeting held on Wednesday, the eleventh (11th) day of September, 1996, at 10:00 A.M., be and the same is hereby fixed to be held on Wednesday, the second (2nd) day of October, 1996, at 10:00 A.M., in the Council Chambers in City Hall.

SECTION 2. This ordinance shall take effect and be in force from and after its passage.

On motion of Alderman Burke, the foregoing proposed ordinance was *Passed* by yeas and nays as follows:

Yeas -- Aldermen Granato, Haithcock, Tillman, Preckwinkle, Holt, Steele, Beavers, Dixon, Shaw, Buchanan, Huels, Frias, Olivo, Burke, Jones, Coleman, Peterson, Murphy, Rugai, Troutman, Evans, Munoz, Zalewski, Chandler, Solis, Ocasio, Burnett, E. Smith, Burrell, Wojcik, Suarez, Gabinski, Mell, Austin, Colom, Banks, Giles, Allen, Laurino, O'Connor, Doherty, Natarus, Hansen, Levar, Schulter, M. Smith, Moore, Stone -- 48.

Nays -- None.

Alderman Natarus moved to reconsider the foregoing vote. The motion was lost.

Adjournment.

Thereupon, Alderman Burke moved that the City Council do *Adjourn*. The motion *Prevailed* and the City Council *Stood Adjourned* to meet in regular meeting on October 2, 1996 at 10:00 A.M., in the Council Chambers in City Hall.

JAMES J. LASKI,
City Clerk.